

20-APR-2006 08:43
:proj\u3613b.tsh
\$\$\$SERVERNAME\$\$\$



See Sheet 1-A For Index of Sheets
See Sheet 1-B For Conventional Plan Sheet Symbols
See Sheet 1-C & 1-D For Survey Control Sheet



PITT COUNTY

**TYPE OF WORK: GRADING, DRAINAGE, WIDENING, PAVING, CURB & GUTTER,
CULVERT, RETAINING WALLS, GUARDRAIL AND SIGNALS**

STATE	STATE PROJECT REFERENCE NO.	SHEET NO.	TOTAL SHEETS
N.C.	U-3613B	1	
STATE PROJ. NO.	F.A. PROJ. NO.	DESCRIPTION	
34961.1.2	MA-STP-1708(1)	PE	
34961.2.2	STP-1708(3)	RW, UTIL.	
34961.3.3	STP-1708(5)	CONST.	

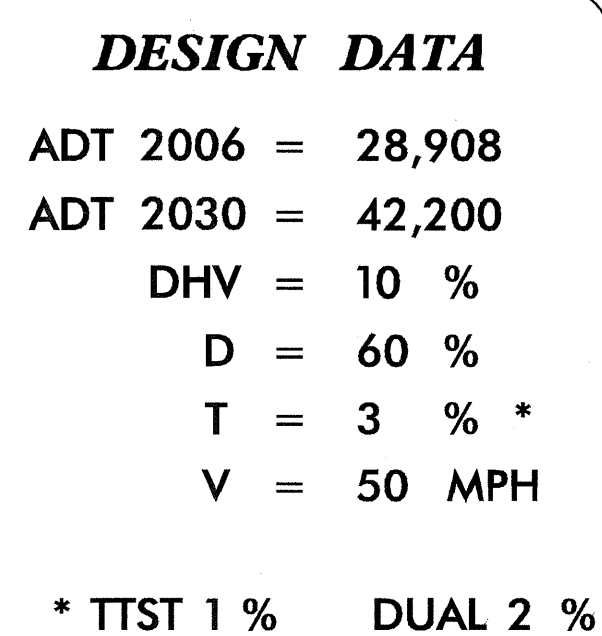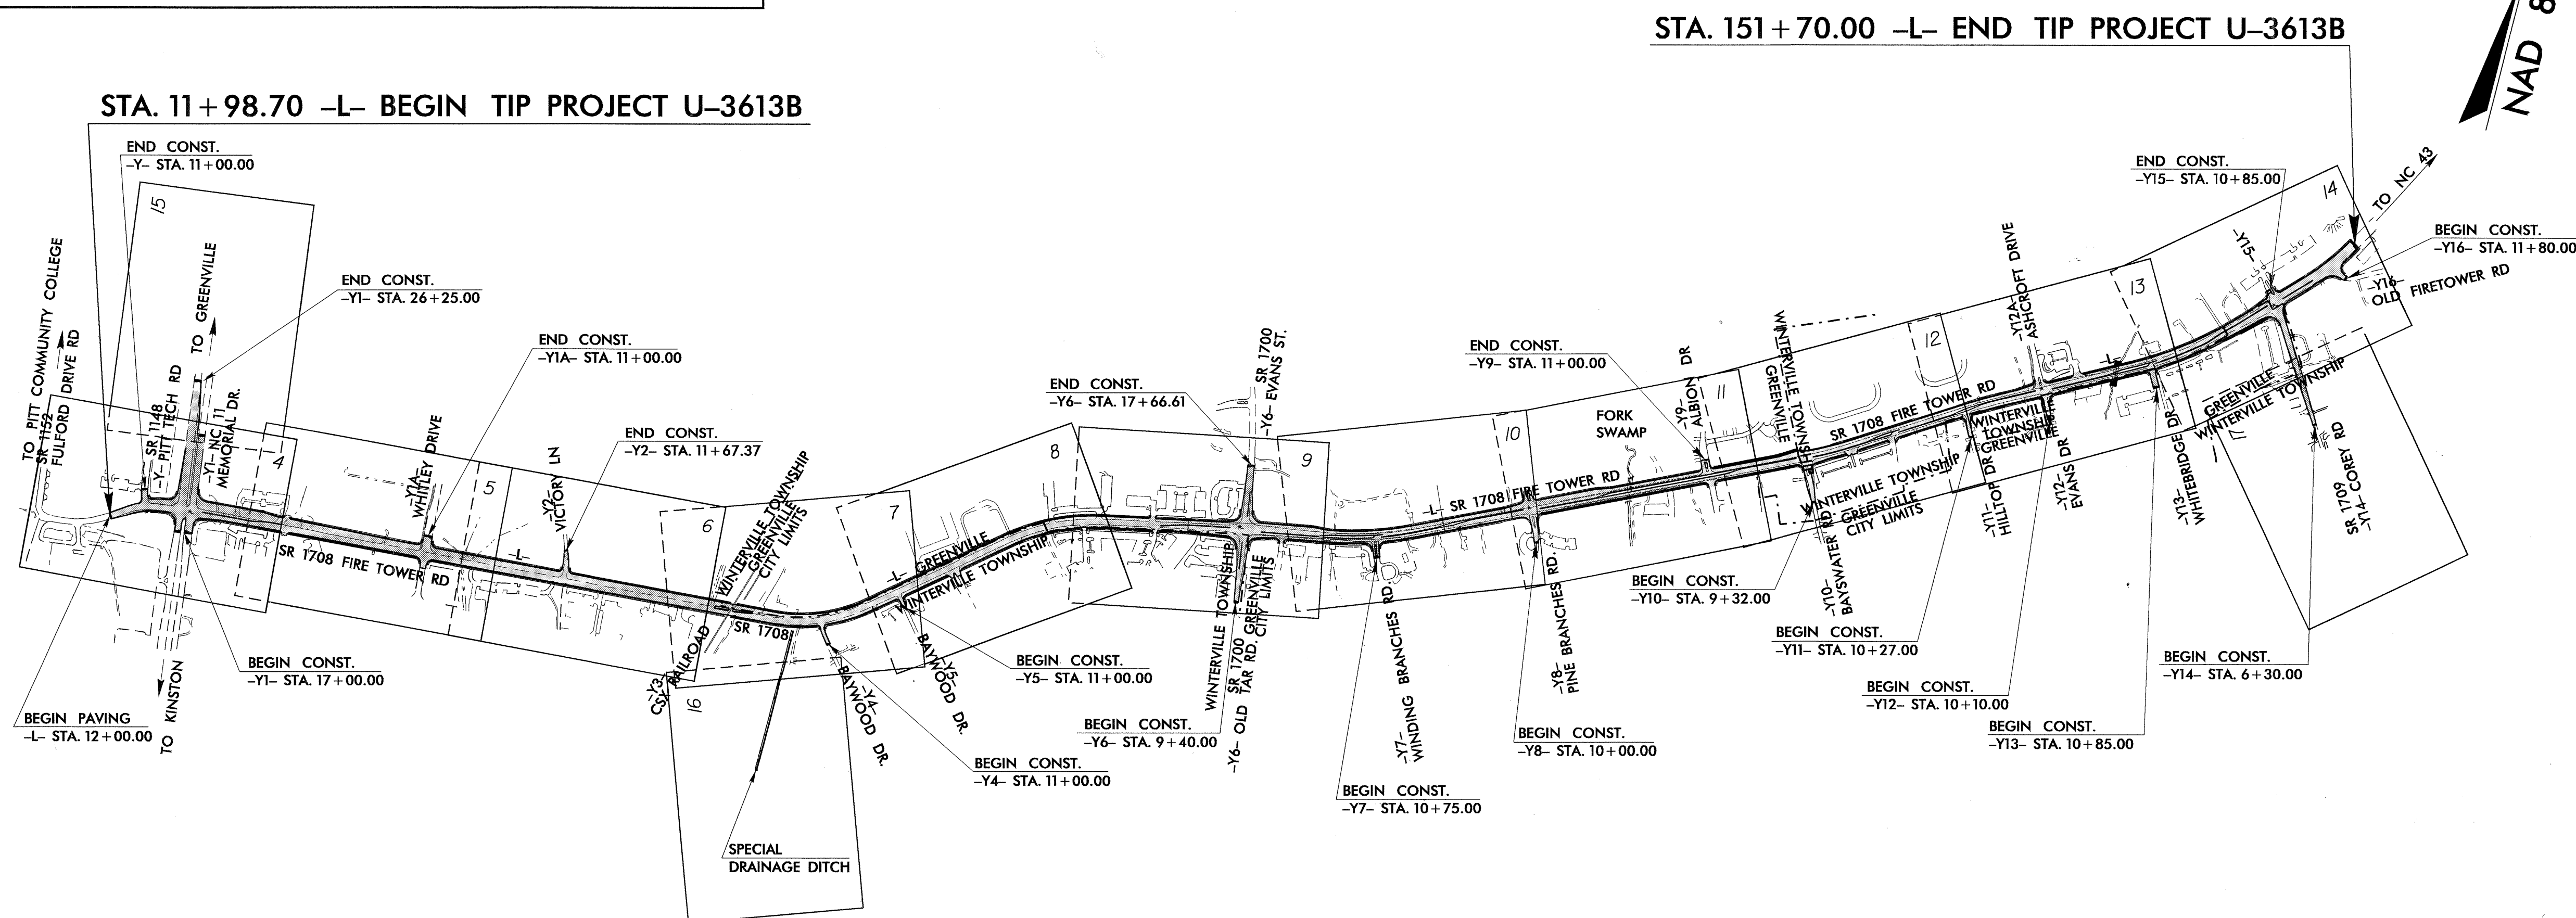

LENGTH ROADWAY TIP PROJECT U-3613B = 2.646 mi.
TOTAL LENGTH OF TIP PROJECT U-3613B = 2.646 mi.

LETTING DATE:
DECEMBER 19, 2006

DANNY GARDNER
PROJECT DESIGN ENGINEER

A circular professional engineer seal for the State of North Carolina. The outer ring contains the text "NORTH CAROLINA" at the top and "PROFESSIONAL ENGINEER" at the bottom. In the center, it reads "SEAL" and "20870". A signature, "MARC T. SHOWN", is written across the seal, and the word "SIGNATURE" is printed below it.

APPROVED
DIVISION ADMINISTRATOR DATE

8/17/99

04-MAY-2006 15:36
r:\proj\03613bs01a.dgn
USER:RDGNER

INDEX OF SHEETS	
SHEET NUMBER	SHEET
1	TITLE SHEET
1-A	INDEX OF SHEETS, GENERAL NOTES, AND LIST OF STANDARDS
1-B	CONVENTIONAL PLAN SHEET SYMBOLS
1-C THRU 1-D	SURVEY CONTROL SHEETS
2 THRU 2-H	PAVEMENT SCHEDULE AND TYPICAL SECTIONS
2-I	EMERGENCY VEHICLE ACCESS DETAIL
2-J	18" SADDLE BRANCH CONNECTOR DETAIL
2-K THRU 2-L	TEMPORARY FABRIC WALL DETAIL
2-M THRU 2-P	GUARDRAIL INSTALLATION
2-Q THRU 2-S	GUARDRAIL ANCHOR UNITS
2-T	DRIVEWAY TURNOUT DETAIL
2-U THRU 2-W	WHEELCHAIR RAMP DETAIL
2-X	TEMPORARY SHORING FOR MAINTENANCE OF TRAFFIC
2-Y	TEMPORARY STEEL PLATE COVER DETAIL
2-Z	DETAIL OF REINFORCED CONCRETE ENDWALL FOR 137" X 85" PIPE ARCH
3	SUMMARY OF QUANTITIES
3-A THRU 3-N	DRAINAGE SUMMARY
3-O	54" PIPE AND OVER DRAINAGE SUMMARY, GUARDRAIL SUMMARY, REMOVAL OF EXISTING ASPHALT SUMMARY, BREAKUP OF EXISTING ASPHALT PAVEMENT SUMMARY, TEMPORARY PLAIN CS PIPE SUMMARY
3-P THRU 3-Q	EARTHWORK SUMMARY
3-R THRU 3-S	PARCEL INDEX SHEET
4 THRU 17	PLAN SHEETS
18 THRU 27	PROFILE SHEETS
TCP-1 THRU TCP-39	TRAFFIC CONTROL PLANS
PM-1 THRU PM-7	PAVEMENT MARKING PLANS
EC-1 THRU EC-29	EROSION CONTROL PLANS
RF-1 THRU RF-2	REFORESTATION PLANS
SIGN-1 THRU SIGN-10	SIGNING PLANS
SIG-1 THRU SIG- 35	SIGNAL PLANS
UC-1 THRU UC-32	UTILITY CONSTRUCTION PLANS
UD-1 THRU UD-13	UTILITIES BY OTHERS
X-1	CROSS SECTION SUMMARY
X-2 THRU X-88	CROSS SECTIONS
C-1 THRU C-12	CULVERT PLANS
W-1 THRU W-5	RETAINING WALL PLANS

GENERAL NOTES:	2002 SPECIFICATIONS EFFECTIVE: 01-15-02 REVISED: 05-14-03
GRADING AND SURFACING OR RESURFACING AND WIDENING:	THE GRADE LINES SHOWN DENOTE THE FINISHED ELEVATION OF THE PROPOSED SURFACING AT GRADE POINTS SHOWN ON THE TYPICAL SECTIONS. WHERE NO GRADE LINES ARE SHOWN, THE PROFILES SHOWN DENOTE THE TOP ELEVATION OF THE EXISTING PAVEMENT ALONG THE CENTER LINE OF SURVEY ON WHICH THE PROPOSED RESURFACING WILL BE PLACED. GRADE LINES MAY BE ADJUSTED BY THE ENGINEER IN ORDER TO SECURE A PROPER TIE-IN.
CLEARING:	CLEARING ON THIS PROJECT SHALL BE PERFORMED TO THE LIMITS ESTABLISHED BY METHOD III. THE CONTRACTOR'S ATTENTION IS DIRECTED TO THE AREAS IN THE PLANS DESIGNATED SAFETY CLEARING. THE LIMITS ARE AS SHOWN AND THE CLEARING AND GRUBBING IS CONSIDERED A PART OF THE LUMP SUM ITEM FOR "CLEARING AND GRUBBING".
SUPERELEVATION:	ALL CURVES ON THIS PROJECT SHALL BE SUPERELEVATED IN ACCORDANCE WITH STD. NO. 225.04 USING THE RATE OF SUPERELEVATION AND RUNOFF SHOWN ON THE PLANS. SUPERELEVATION IS TO BE REVOLVED ABOUT THE GRADE POINTS SHOWN ON THE TYPICAL SECTIONS.
SHOULDER CONSTRUCTION:	ASPHALT AND EARTH SHOULDER CONSTRUCTION ON THE HIGH SIDE OF SUPERELEVATED CURVES SHALL BE IN ACCORDANCE WITH STD. NO. 560.01.
SIDE ROADS:	THE CONTRACTOR WILL BE REQUIRED TO DO ALL NECESSARY WORK TO PROVIDE SUITABLE CONNECTIONS WITH ALL ROADS, STREETS, AND DRIVES ENTERING THIS PROJECT. THIS WORK WILL BE PAID FOR AT THE CONTRACT UNIT PRICE FOR THE PARTICULAR ITEMS INVOLVED.
BERM DITCHES:	BERM DITCHES SHALL BE CONSTRUCTED IN ACCORDANCE WITH STD. NO. 240.01 AT LOCATIONS SHOWN ON THE PLANS OR AS DIRECTED BY THE ENGINEER.
UNDERDRAINS:	UNDERDRAINS SHALL BE CONSTRUCTED IN ACCORDANCE WITH STD. NO. 815.03 AT LOCATIONS DIRECTED BY THE ENGINEER.
DRIVEWAYS:	DRIVEWAYS SHALL BE CONSTRUCTED IN ACCORDANCE WITH DETAILS IN PLANS AT LOCATIONS SHOWN ON PLANS OR AS DIRECTED BY THE ENGINEER. STREET RETURNS SHALL BE CONSTRUCTED IN ACCORDANCE WITH STD. NO. 848.04 USING THE RADII NOTED ON PLANS.
GUARDRAIL:	THE GUARDRAIL LOCATIONS SHOWN ON THE PLANS MAY BE ADJUSTED DURING CONSTRUCTION AS DIRECTED BY THE ENGINEER. THE CONTRACTOR SHOULD CONSULT WITH THE ENGINEER PRIOR TO ORDERING GUARDRAIL MATERIAL.
TEMPORARY SHORING:	SHORING REQUIRED FOR THE MAINTENANCE OF TRAFFIC NOT SHOWN ON THE PLANS WILL BE PAID FOR AT THE CONTRACT PRICE FOR "TEMPORARY SHORING" OR "TEMPORARY SHORING-BARRIER SUPPORTED" DEPENDING UPON THE LOCATION OF THE SHORING.
UTILITIES:	UTILITY OWNERS ON THIS PROJECT ARE SPRINT, AT&T, GREENVILLE UTILITY COMMISSION (POWER, WATER, SEWER, AND GAS) & TOWN OF WINTERVILLE (WATER AND SEWER). ANY RELOCATION OF EXISTING UTILITIES WILL BE ACCOMPLISHED BY OTHERS, EXCEPT AS SHOWN ON THE PLANS.
RIGHT-OF-WAY MARKERS:	ALL RIGHT-OF-WAY MARKERS ON THIS PROJECT SHALL BE PLACED BY OTHERS.
WHEELCHAIR RAMPS:	WHEELCHAIR RAMPS ARE SHOWN ON THE PLANS AT APPROXIMATE LOCATIONS. THE CONSTRUCTION OF ALL WHEELCHAIR RAMPS SHALL BE IN ACCORDANCE WITH DETAILS IN PLANS.

2002 ROADWAY ENGLISH STANDARD DRAWINGS	EFF. 01-15-02 REV.11-23-04
The following Roadway Standards as appear in "Roadway Standard Drawings" Highway Design Branch - N. C. Department of Transportation - Raleigh, N. C., Dated January 15, 2002 are applicable to this project and by reference hereby are considered a part of these plans:	
STD.NO.	TITLE
DIVISION 2 - EARTHWORK	
200.03	Method of Clearing - Method III
225.02	Guide for Grading Subgrade - Secondary and Local
225.04	Method of Obtaining Superelevation - Two Lane Pavement
225.06	Method of Grading Sight Distance at Intersections
240.01	Guide for Berm Ditch Construction
DIVISION 3 - PIPE CULVERTS	
300.01	Method of Pipe Installation - Method 'A'
300.03	Method of Structural Plate Pipe and Pipe Arch Installation - Method 'A'
310.10	Driveway Pipe Construction
DIVISION 5 - SUBGRADE, BASES AND SHOULDERS	
560.01	Method of Shoulder Construction - High Side of Superelevated Curve - Method I
DIVISION 6 - ASPHALT BASES AND PAVEMENTS	
654.01	Pavement Repairs
DIVISION 8 - INCIDENTALS	
815.03	Pipe Underdrain and Blind Drain
816.04	Markers for Drainage Structure and Concrete Pad
838.01	Concrete Endwall for Single and Double Pipe Culverts - 15" thru 48" Pipe 90 Skew
838.11	Brick Endwall for Single and Double Pipe Culverts - 15" thru 48" Pipe 90 Skew
838.80	Precast Endwalls - 12" thru 72" Pipe 90 Skew
840.00	Concrete Base Pad for Drainage Structures
840.03	Frame, Grates and Hood - for Use on Standard Catch Basin
840.04	Concrete Catch Basin with Single and Multiple Pipes - 12" thru 48" Pipe
840.05	Brick Catch Basin with Single and Multiple Pipes - 12" thru 48" Pipe
840.14	Concrete Drop Inlet - 12" thru 30" Pipe
840.15	Brick Drop Inlet - 12" thru 30" Pipe
840.16	Drop Inlet Frame and Grates - for use with Std. Dwg 840.14 and 840.15
840.18	Concrete Median Drop Inlet Type 'B' - 12" thru 36" Pipe
840.24	Frames and Narrow Slot Sag Grates
840.27	Brick Median Drop Inlet Type 'B' - 12" thru 36" Pipe
840.31	Concrete Junction Box - 12" thru 66" Pipe
840.32	Brick Junction Box - 12" thru 66" Pipe
840.34	Traffic Bearing Junction Box - for Use with Pipes 42" and Under
840.45	Precast Drainage Structure
840.46	Traffic Bearing Precast Drainage Structure
840.54	Manhole Frame and Cover
840.66	Drainage Structure Steps
840.71	Concrete and Brick Pipe Plug
840.72	Pipe Collar
846.01	Concrete Curb, Gutter and Curb & Gutter
848.01	Concrete Sidewalk
848.04	Street Turnout
850.01	Concrete Paved Ditches
852.01	Concrete Islands
852.05	Median Curb for Catch Basin - for Use with 1'-6" Curb and Gutter
852.06	Method for Placement of Drop Inlets in Concrete Islands
852.10	Median Construction - with Curb and Gutter
862.01	Guardrail Placement
876.01	Rip Rap in Channels
876.02	Guide for Rip Rap at Pipe Outlets
876.04	Drainage Ditches with Class 'B' Rip Rap

PROJECT REFERENCE NO.	SHEET NO.
U-3613B	1-A

ROADWAY DESIGN ENGINEER

5/04/06

Note: Not to Scale
***S.U.E. = Subsurface Utility Engineering**

STATE OF NORTH CAROLINA
DIVISION OF HIGHWAYS

PROJECT REFERENCE NO.	SHEET NO.
U-36/38	1-B

CONVENTIONAL PLAN SHEET SYMBOLS

BOUNDARIES AND PROPERTY:

State Line	-----
County Line	-----
Township Line	-----
City Line	-----
Reservation Line	-----
Property Line	-----
Existing Iron Pin	○ EIP
Property Corner	✕
Property Monument	◻ ECM
Parcel/Sequence Number	⑫③
Existing Fence Line	-x-x-x-
Proposed Woven Wire Fence	○
Proposed Chain Link Fence	◻
Proposed Barbed Wire Fence	◇
Existing Wetland Boundary	-WLB-
Proposed Wetland Boundary	-WLB-
Existing High Quality Wetland Boundary	-HQ WLB-
Existing Endangered Animal Boundary	-EAB-
Existing Endangered Plant Boundary	-EPB-

BUILDINGS AND OTHER CULTURE:

Gas Pump Vent or U/G Tank Cap	○
Sign	○
Well	○ W
Small Mine	✕
Foundation	◻
Area Outline	◻
Cemetery	⊕
Building	◻
School	◻
Church	⊕
Dam	◻

HYDROLOGY:

Stream or Body of Water	-----
Hydro, Pool or Reservoir	◻
River Basin Buffer	-RBB-
Flow Arrow	←
Disappearing Stream	→
Spring	○
Swamp Marsh	⋈
Proposed Lateral, Tail, Head Ditch	← FLOW
False Sump	◻

RAILROADS:

Standard Gauge	+++++
RR Signal Milepost	○ MILEPOST 35
Switch	◻ SWITCH
RR Abandoned	+++++
RR Dismantled	-----

RIGHT OF WAY:

Baseline Control Point	◻
Existing Right of Way Marker	△
Existing Right of Way Line	-----
Proposed Right of Way Line	⊙
Proposed Right of Way Line with Iron Pin and Cap Marker	⊙ △
Proposed Right of Way Line with Concrete or Granite Marker	⊙ ⊙
Existing Control of Access	⊙
Proposed Control of Access	⊙
Existing Easement Line	-E-
Proposed Temporary Construction Easement	-E-
Proposed Temporary Drainage Easement	-TDE-
Proposed Permanent Drainage Easement	-PDE-
Proposed Permanent Utility Easement	-PUE-

ROADS AND RELATED FEATURES:

Existing Edge of Pavement	-----
Existing Curb	-----
Proposed Slope Stakes Cut	-C-
Proposed Slope Stakes Fill	-F-
Proposed Wheel Chair Ramp	⊙ WCR
Curb Cut for Future Wheel Chair Ramp	⊙ CCFR
Existing Metal Guardrail	-----
Proposed Guardrail	-----
Existing Cable Guiderail	-----
Proposed Cable Guiderail	-----
Equality Symbol	⊕
Pavement Removal	⊗

VEGETATION:

Single Tree	⊕
Single Shrub	⊕
Hedge	-----
Woods Line	-----
Orchard	⊕ ⊕ ⊕
Vineyard	◻ Vineyard

EXISTING STRUCTURES:

MAJOR:	
Bridge, Tunnel or Box Culvert	CONC
Bridge Wing Wall, Head Wall and End Wall	CONC WW
MINOR:	
Head and End Wall	CONC HW
Pipe Culvert	-----
Footbridge	-----
Drainage Box: Catch Basin, DI or JB	◻ CB
Paved Ditch Gutter	-----
Storm Sewer Manhole	⊙
Storm Sewer	-S-

UTILITIES:

POWER:	
Existing Power Pole	●
Proposed Power Pole	○
Existing Joint Use Pole	●
Proposed Joint Use Pole	○
Power Manhole	⊙
Power Line Tower	⊗
Power Transformer	⊗
U/G Power Cable Hand Hole	⊙
H-Frame Pole	●
Recorded U/G Power Line	-P-
Designated U/G Power Line (S.U.E.*)	-P-

TELEPHONE:

Existing Telephone Pole	●
Proposed Telephone Pole	○
Telephone Manhole	⊙
Telephone Booth	⊙
Telephone Pedestal	⊙
Telephone Cell Tower	⊙
U/G Telephone Cable Hand Hole	⊙
Recorded U/G Telephone Cable	-T-
Designated U/G Telephone Cable (S.U.E.*)	-T-
Recorded U/G Telephone Conduit	-TC-
Designated U/G Telephone Conduit (S.U.E.*)	-TC-
Recorded U/G Fiber Optics Cable	-T FO-
Designated U/G Fiber Optics Cable (S.U.E.*)	-T FO-

WATER:

Water Manhole	⊙
Water Meter	○
Water Valve	⊗
Water Hydrant	⊙
Recorded U/G Water Line	-W-
Designated U/G Water Line (S.U.E.*)	-W-
Above Ground Water Line	-A/G Water-

TV:

TV Satellite Dish	⊙
TV Pedestal	⊙
TV Tower	⊗
U/G TV Cable Hand Hole	⊙
Recorded U/G TV Cable	-TV-
Designated U/G TV Cable (S.U.E.*)	-TV-
Recorded U/G Fiber Optic Cable	-TV FO-
Designated U/G Fiber Optic Cable (S.U.E.*)	-TV FO-

GAS:

Gas Valve	◇
Gas Meter	⊙
Recorded U/G Gas Line	-G-
Designated U/G Gas Line (S.U.E.*)	-G-
Above Ground Gas Line	-A/G Gas-

SANITARY SEWER:

Sanitary Sewer Manhole	⊙
Sanitary Sewer Cleanout	⊙
U/G Sanitary Sewer Line	-SS-
Above Ground Sanitary Sewer	-A/G Sanitary Sewer-
Recorded SS Forced Main Line	-FSS-
Designated SS Forced Main Line (S.U.E.*)	-FSS-

MISCELLANEOUS:

Utility Pole	●
Utility Pole with Base	⊙
Utility Located Object	○
Utility Traffic Signal Box	⊙
Utility Unknown U/G Line	-?UTL-
U/G Tank; Water, Gas, Oil	◻
A/G Tank; Water, Gas, Oil	◻
U/G Test Hole (S.U.E.*)	⊙
Abandoned According to Utility Records	AATUR
End of Information	E.O.I.

NOTES:

*THE CONTROL DATA FOR THIS PROJECT CAN BE FOUND ELECTRONICALLY BY SELECTING PROJECT CONTROL DATA AT:
HTTP://WWW.DOH.DOT.STATE.NC.US/PRECONSTRUCT/HIGHWAY/LOCATION/PROJECT/
FILE: U3613B_LS_CONTROL_060103.TXT*

SITE CALIBRATION INFORMATION HAS NOT BEEN PROVIDED FOR THIS PROJECT. IF FURTHER INFORMATION IS NEEDED, PLEASE CONTACT THE LOCATION AND SURVEYS UNIT.

⊗ INDICATES GEODETIC CONTROL MONUMENTS USED OR SET FOR HORIZONTAL PROJECT CONTROL BY THE NCDOT LOCATION AND SURVEYS UNIT.
PROJECT CONTROL ESTABLISHED USING GLOBAL POSITIONING SYSTEM.

SURVEY CONTROL SHEET U-3613B

CONTROL DATA

BL	POINT	DESC.	NORTH	EAST	ELEVATION	L STATION	OFFSET
BL1	BL-1		658132.8290	2473498.0340	68.87	OUTSIDE PROJECT LIMITS	
U36131	GPS MON U3613B-1		657992.2050	2473517.6840	69.27	OUTSIDE PROJECT LIMITS	
BL2	BL-2		658170.9220	2474120.2110	69.18	14+48.67	35.76 LT
U36132	GPS MON U3613B-2		658174.9290	2474230.4930	69.99	15+51.96	12.42 LT
BL3	BL-3		658254.9010	2475118.4040	72.45	24+42.36	27.96 LT
BL4	BL-4		658298.2820	2476037.9230	66.24	33+62.65	6.42 LT
BL5	BL-5		658379.5260	2476692.0630	68.60	40+20.89	41.36 LT
BL6	BL-6		658415.7550	2477633.3140	72.91	49+62.35	11.15 LT
BL7	BL-7		658438.4660	2478187.5410	73.04	55+08.29	43.45 RT
BL8	BL-8		658752.3960	2478636.6260	73.81	60+46.38	28.23 RT
BL9	BL-9		659407.0320	2479416.3090	75.33	70+61.34	24.97 LT
U36133	GPS MON U3613B-3		659600.4210	2480594.1940	69.05	82+52.29	49.98 RT
BL10	BL-10		659747.5220	2481261.7200	71.06	89+31.30	36.04 RT
BL11	BL-11		660149.9690	2482140.9720	61.61	98+94.08	26.93 RT
BL12	BL-12		660422.1150	2482712.8180	58.64	105+27.38	23.84 RT
BL13	BL-13		660617.5950	2483134.3980	61.15	109+92.07	26.22 RT
BL14	BL-14		660885.7440	2483710.5570	63.78	116+27.37	28.63 RT
BL15	BL-15		661379.6870	2484500.1140	66.68	125+55.93	17.99 RT
BL16	BL-16		661614.6450	2484942.8980	62.32	130+58.84	29.69 RT
BL17	BL-17		661828.6130	2485312.1800	61.12	134+85.35	14.37 RT
BL18	BL-18		661962.2140	2485568.4350	62.97	137+72.94	22.27 RT
U36135	GPS MON U3613B-5		662434.1170	2486150.0040	66.31	145+16.65	43.29 RT
BL19	BL-19		662704.4820	2486399.1340	69.13	148+81.82	37.53 RT
BL20	BL-20		663119.1460	2486669.0530	69.43	OUTSIDE PROJECT LIMITS	

BY	POINT	DESC.	NORTH	EAST	ELEVATION	Y STATION	OFFSET
BY1	BY-1		658315.9850	2474091.0230	69.45	OUTSIDE PROJECT LIMITS	
EQBL2	BL-2		658170.9200	2474120.2100	69.18	10+36.72	22.45 RT

BY1	POINT	DESC.	NORTH	EAST	ELEVATION	Y1 STATION	OFFSET
BY11	BY1-1		658447.6890	2474261.1250	70.83	21+32.94	63.86 LT
EQU36132	GPS MON U3613B-2		658174.9290	2474230.4930	69.99	18+65.82	126.97 LT
BY12	BY1-2		657851.8710	2474318.1350	71.17	15+34.58	78.69 LT

BY2	POINT	DESC.	NORTH	EAST	ELEVATION	Y2 STATION	OFFSET
BY21	BY2-1		658518.4930	2476631.5130	67.56	11+81.98	18.88 RT
EQBL5	BL-5		658379.5260	2476692.0630	68.60	10+39.28	49.20 RT

BY3	POINT	DESC.	NORTH	EAST	ELEVATION	Y3 STATION	OFFSET
BY31	BY3-1		658584.8400	2477691.4640	73.52	OUTSIDE PROJECT LIMITS	
EQBL6	BL-6		658415.7550	2477633.3140	72.91	12+23.34	27.33 LT
BY33	BY3-3		658194.8270	2477618.1200	72.54	10+07.72	23.11 RT

BY4	POINT	DESC.	NORTH	EAST	ELEVATION	Y4 STATION	OFFSET
EQBL7	BL-7		658438.4660	2478187.5410	73.04	12+18.38	26.34 LT
BY42	BY4-2		658283.5580	2478350.8400	71.93	10+00.34	12.06 RT

BY5	POINT	DESC.	NORTH	EAST	ELEVATION	Y5 STATION	OFFSET
EQBL8	BL-8		658752.3960	2478636.6260	73.81	11+72.29	21.55 RT
BY52	BY5-2		658613.0100	2478739.3180	72.70	OUTSIDE PROJECT LIMITS	

BY6	POINT	DESC.	NORTH	EAST	ELEVATION	Y6 STATION	OFFSET
BY61	BY6-1		659939.7720	2480504.7540	69.24	16+75.15	27.52 RT
EQU36133	GPS MON U3613B-3		659600.4210	2480594.1940	69.05	13+27.60	68.19 RT
U36134	GPS MON U3613B-4		658746.9540	2480685.0870	69.58	OUTSIDE PROJECT LIMITS	

BY7	POINT	DESC.	NORTH	EAST	ELEVATION	Y7 STATION	OFFSET
EQBL10	BL-10		659747.5220	2481261.7200	71.06	11+66.10	39.26 LT
BY72	BY7-2		659614.9970	2481387.0690	69.63	OUTSIDE PROJECT LIMITS	

BY8	POINT	DESC.	NORTH	EAST	ELEVATION	Y8 STATION	OFFSET
EQBL11	BL-11		660149.9690	2482140.9720	61.61	11+76.19	30.89 LT
BY82	BY8-2		659999.8150	2482254.1000	59.50	OUTSIDE PROJECT LIMITS	

BY9	POINT	DESC.	NORTH	EAST	ELEVATION	Y9 STATION	OFFSET
BY92	BY9-2		660876.2460	2483060.4500	61.15	OUTSIDE PROJECT LIMITS	
EQBL13	BL-13		660617.5950	2483134.3980	61.13	OUTSIDE PROJECT LIMITS	

BY10	POINT	DESC.	NORTH	EAST	ELEVATION	Y10 STATION	OFFSET
EQBL14	BL-14		660885.7440	2483710.5570	63.78	11+76.78	36.91 RT
BY102	BY10-2		660717.0400	2483768.0280	60.88	09+99.86	15.40 RT

BY11	POINT	DESC.	NORTH	EAST	ELEVATION	Y11 STATION	OFFSET
EQBL15	BL-15		661379.6870	2484500.1140	66.68	11+73.92	44.03 LT
BY112	BY11-2		661231.1670	2484603.0950	66.88	OUTSIDE PROJECT LIMITS	

BY12	POINT	DESC.	NORTH	EAST	ELEVATION	Y12 STATION	OFFSET
EQBL16	BL-16		661614.6450	2484942.8980	62.32	11+65.97	22.53 LT
BY122	BY12-2		661465.8060	2485020.2640	61.45	OUTSIDE PROJECT LIMITS	

BY13	POINT	DESC.	NORTH	EAST	ELEVATION	Y13 STATION	OFFSET
EQBL18	BL-18		661962.2140	2485568.4350	62.97	12+12.31	34.62 RT
BY132	BY13-2		661780.5000	2485664.9390	64.06	10+06.60	30.59 RT

BY14	POINT	DESC.	NORTH	EAST	ELEVATION	Y14 STATION	OFFSET
EQU361314	GPS MON U3613B-5		662434.1170	2486150.0040	66.31	13+46.48	55.05 LT
BY142	BY14-2		661691.2070	2486655.4360	63.76	OUTSIDE PROJECT LIMITS	

BY15	POINT	DESC.	NORTH	EAST	ELEVATION	Y15 STATION	OFFSET
BY151	BY15-1		662724.9440	2486025.9380	66.51	OUTSIDE PROJECT LIMITS	
EQU361315	GPS MON U3613B-5		662434.1170	2486150.0040	66.31	OUTSIDE PROJECT LIMITS	

BY16	POINT	DESC.	NORTH	EAST	ELEVATION	Y16 STATION	OFFSET
EQBL19	BL-19		662704.4820	2486399.1340	69.13	12+81.89	98.32 LT
BY162	BY16-2		662812.7470	2486709.7840	68.58	OUTSIDE PROJECT LIMITS	

BM1 ELEVATION = 73.80
N 657685 E 2473495
BL STATION 6+42 308 RIGHT
X-CROSS IN TOP FLANGE BOLT

BM2 ELEVATION = 67.93
N 658046 E 2475800
BL STATION 29+43 241 RIGHT
REBAR & CAP

BM3 ELEVATION = 74.96
N 658820 E 2477726
BL STATION 49+03 400 LEFT
REBAR & CAP

BM4 ELEVATION = 72.59
N 659532 E 2479308
BL STATION 69+12 165 LEFT
BOXCUT IN BACK OF CURB

BM5 ELEVATION = 70.25
N 659659 E 2481240
BL STATION 87+52 82 RIGHT
BOXCUT IN BACK OF CURB

BM6 ELEVATION = 59.08
N 659994 E 2482252
BL STATION 97+92 189 RIGHT
REBAR & CAP

BM7 ELEVATION = 68.09
N 661118 E 2484701
BL STATION 124+78 325 RIGHT
X-CROSS IN TOP FLANGE BOLT

BM8 ELEVATION = 64.09
N 661633 E 2485682
BL STATION 135+89 344 RIGHT
X-CROSS IN TOP FLANGE BOLT

BM9 ELEVATION = 70.79
N 663254 E 2486759
BL STATION 6+42 14248 LEFT
X-CROSS IN TOP FLANGE BOLT

DATUM DESCRIPTION



THE LOCALIZED COORDINATE SYSTEM DEVELOPED FOR THIS PROJECT IS BASED ON THE STATE PLANE COORDINATES ESTABLISHED BY NCGS FOR MONUMENT "REEDY" WITH NAD 83 STATE PLANE GRID COORDINATES OF NORTHING: 656284853(ft) EASTING: 247446722(ft) THE AVERAGE COMBINED GRID FACTOR USED ON THIS PROJECT (GROUND TO GRID) IS: 0.9998829 THE N.C. LAMBERT GRID BEARING LOCALIZED HORIZONTAL GROUND DISTANCE FROM "REEDY" TO L- STATION 11+98.70 IS N 61°04'35" E 13811.40' ALL LINEAR DIMENSIONS ARE LOCALIZED HORIZONTAL DISTANCES VERTICAL DATUM USED IS NGVD 29

6/2/99


20-APR-2006 08:43 u3613b.typ
\$\$\$\$\$USERNAME\$\$\$\$\$

PAVEMENT SCHEDULE					
C1	PROP. APPROX. 1½" ASPHALT CONCRETE SURFACE COURSE TYPE S9.5B, AT AN AVERAGE RATE OF 168 LBS. PER SQ. YD.	E1	PROP. APPROX. 4" ASPHALT CONCRETE BASE COURSE, TYPE B25.0B, AT AN AVERAGE RATE OF 456 LBS. PER SQ. YD.	R4	5" CONCRETE MONOLITHIC ISLAND (KEYED-IN)
C2	PROP. APPROX. 3" ASPHALT CONCRETE SURFACE COURSE TYPE S9.5B, AT AN AVERAGE RATE OF 168 LBS. PER SQ. YD. IN EACH OF TWO LAYERS.	E2	PROP. APPROX. 5" ASPHALT CONCRETE BASE COURSE, TYPE B25.0B, AT AN AVERAGE RATE OF 570 LBS. PER SQ. YD.	R5	3" CONCRETE ISLAND COVER
C3	PROP. VAR. DEPTH ASPHALT CONCRETE SURFACE COURSE, TYPE S9.5B, AT AN AVERAGE RATE OF 112 LBS. PER SQ. YD. PER 1" DEPTH, TO BE PLACED IN LAYERS NOT TO EXCEED 1½" IN DEPTH.	E3	PROP. VAR. DEPTH ASPHALT CONCRETE BASE COURSE, TYPE B25.0B, AT AN AVERAGE RATE OF 114 LBS. PER SQ. YD. PER 1" DEPTH. TO BE PLACED IN LAYERS NOT LESS THAN 3" IN DEPTH OR GREATER THAN 5½" IN DEPTH.	S	4" CONCRETE SIDEWALK.
D1	PROP. APPROX. 2½" ASPHALT CONCRETE INTERMEDIATE COURSE, TYPE I19.0B, AT AN AVERAGE RATE OF 285 LBS. PER SQ. YD.	R1	1'-6" CONCRETE CURB AND GUTTER.	T	EARTH MATERIAL.
D2	PROP. APPROX. 4" ASPHALT CONCRETE INTERMEDIATE COURSE, TYPE I19.0B, AT AN AVERAGE RATE OF 456 LBS. PER SQ. YD.	R2	2'-6" CONCRETE CURB AND GUTTER.	U	EXISTING PAVEMENT.
D3	PROP. VAR. DEPTH ASPHALT CONCRETE INTERMEDIATE COURSE, TYPE I19.0B, AT AN AVERAGE RATE OF 114 LBS. PER SQ. YD. PER 1" DEPTH, TO BE PLACED IN LAYERS NOT LESS THAN 2½" IN DEPTH OR GREATER THAN 4" IN DEPTH.	R3	2'-0" VALLEY GUTTER	W	VARIABLE DEPTH ASPHALT PAVEMENT (SEE STANDARD WEDGING DETAILS)

NOTE: PAVEMENT EDGE SLOPES ARE 1:1 UNLESS SHOWN OTHERWISE.

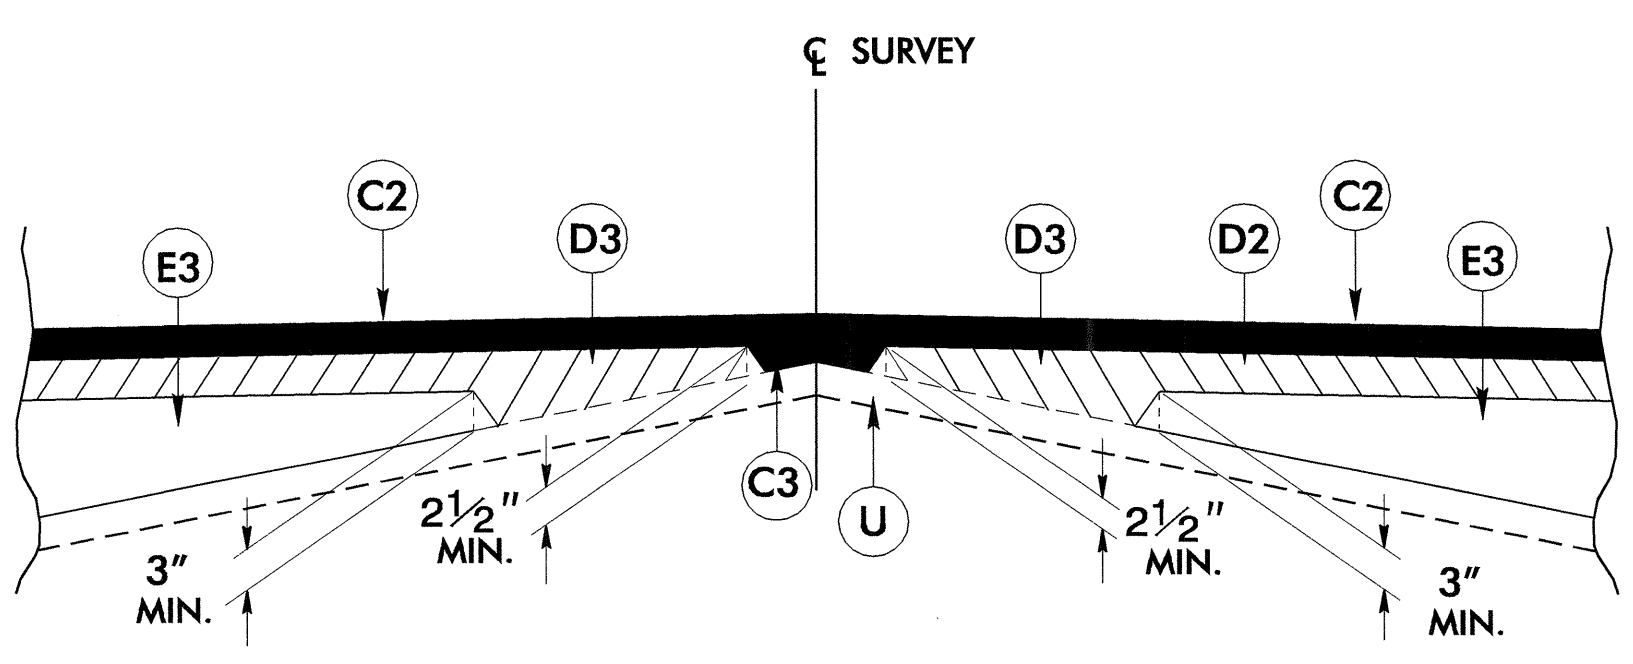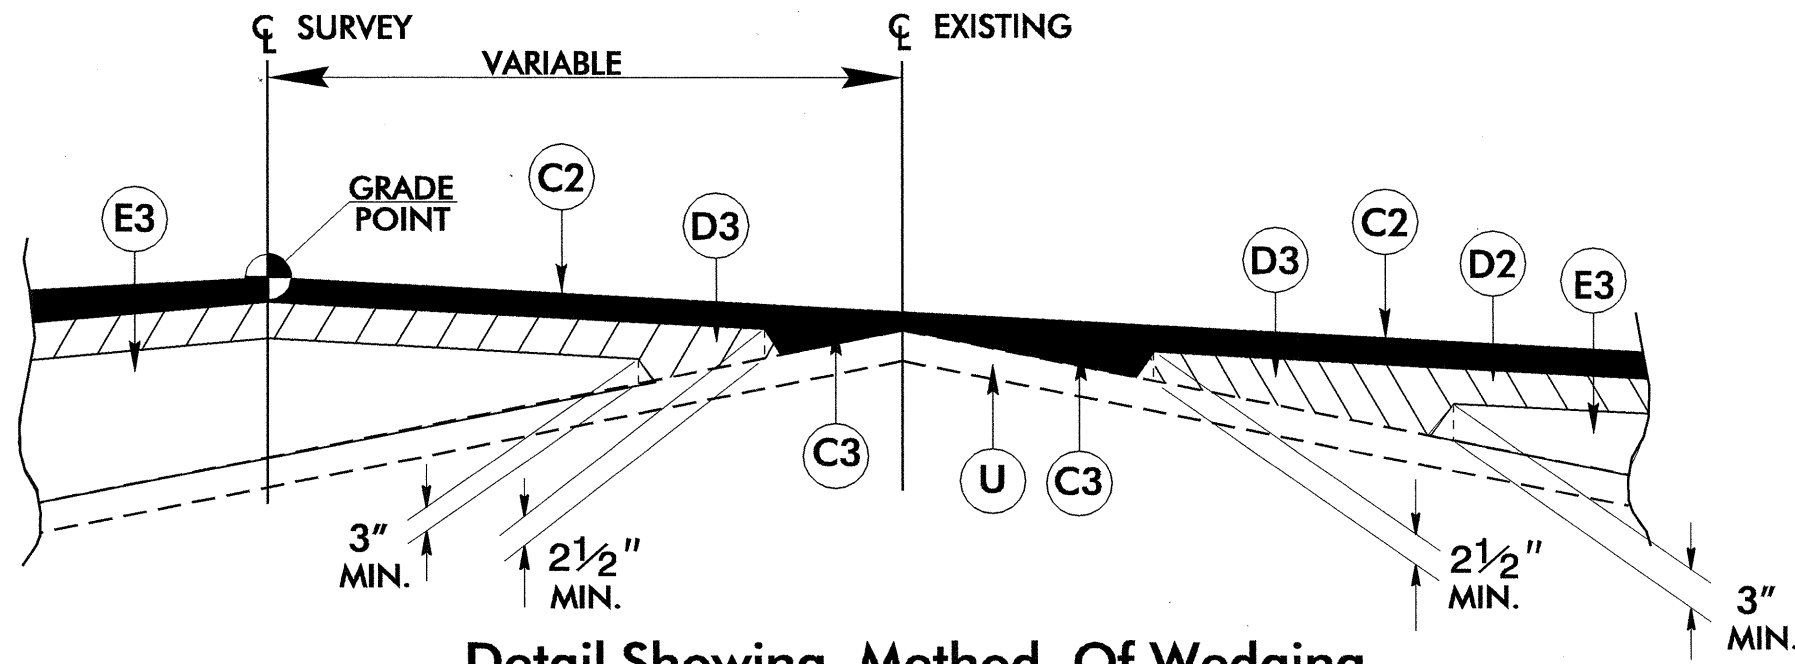


CL- SR 1708 (FIRETOWER RD.)

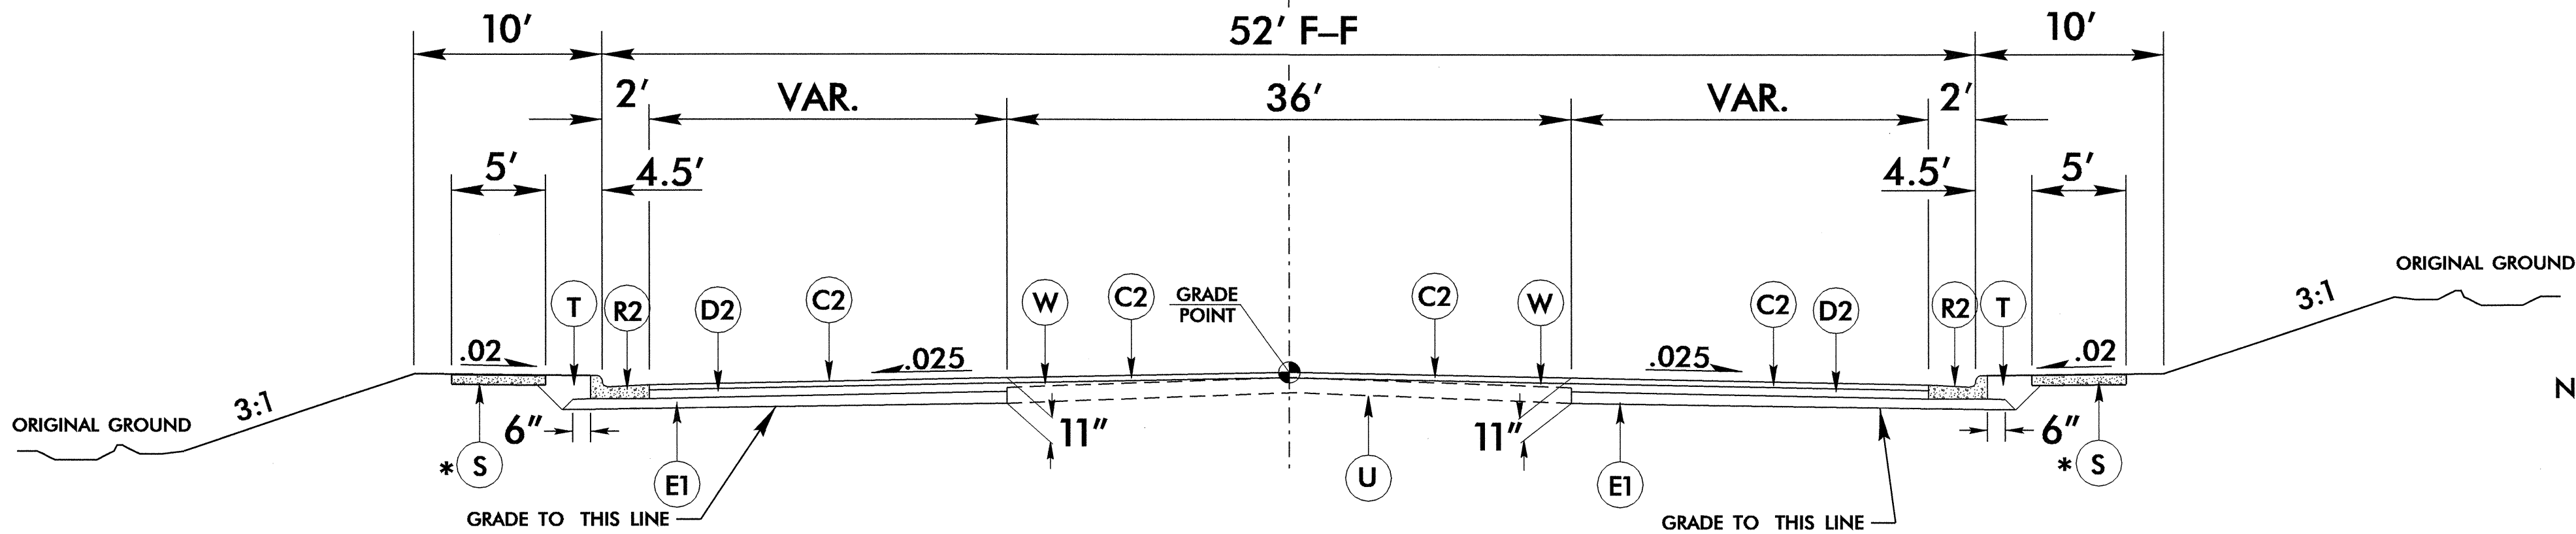

NOTE: TRANSITION FROM EXISTING TO TYPICAL SECTION NO. 1
-L- STA. 12+00.00 TO STA. 13+10.00


USE TYPICAL SECTION NO. 1
-L- STA. 13+10.00 TO STA. 14+50.00
*-L- STA. 14+50.00 TO STA. 16+20.70

CL- SR 1708 (FIRETOWER RD.)

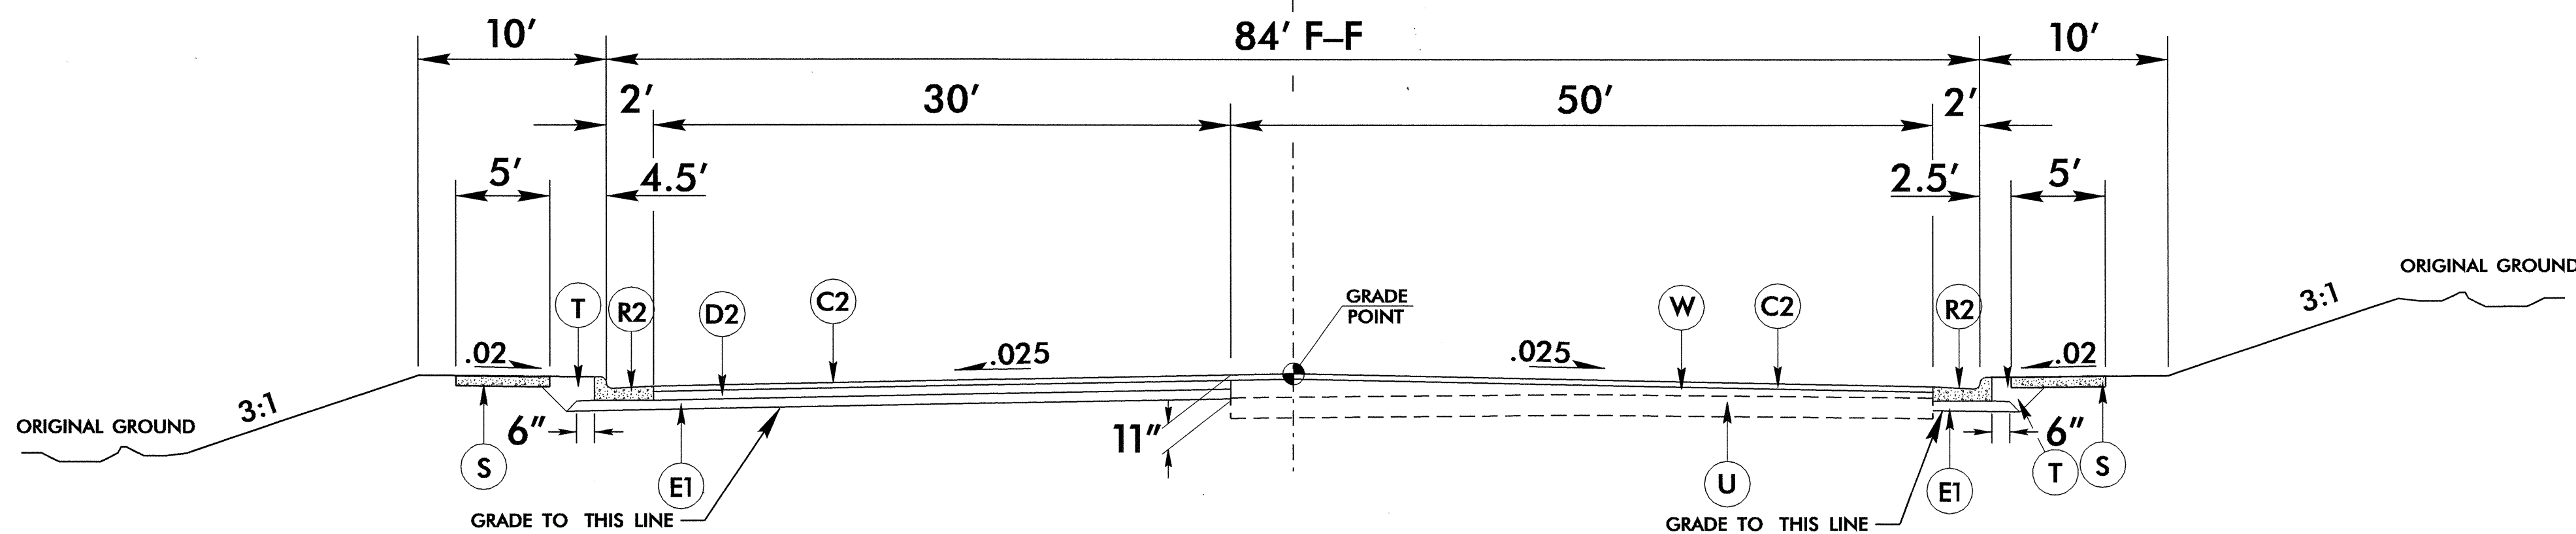

USE TYPICAL SECTION NO. 2
-L- STA. 17+25.00 TO STA. 19+00.00

PROJECT REFERENCE NO. U-3613B	SHEET NO. 2
ROADWAY DESIGN ENGINEER JAMES A. SPED 5/01/06	PAVEMENT DESIGN ENGINEER CLARK S. MORRISON 5/1/06

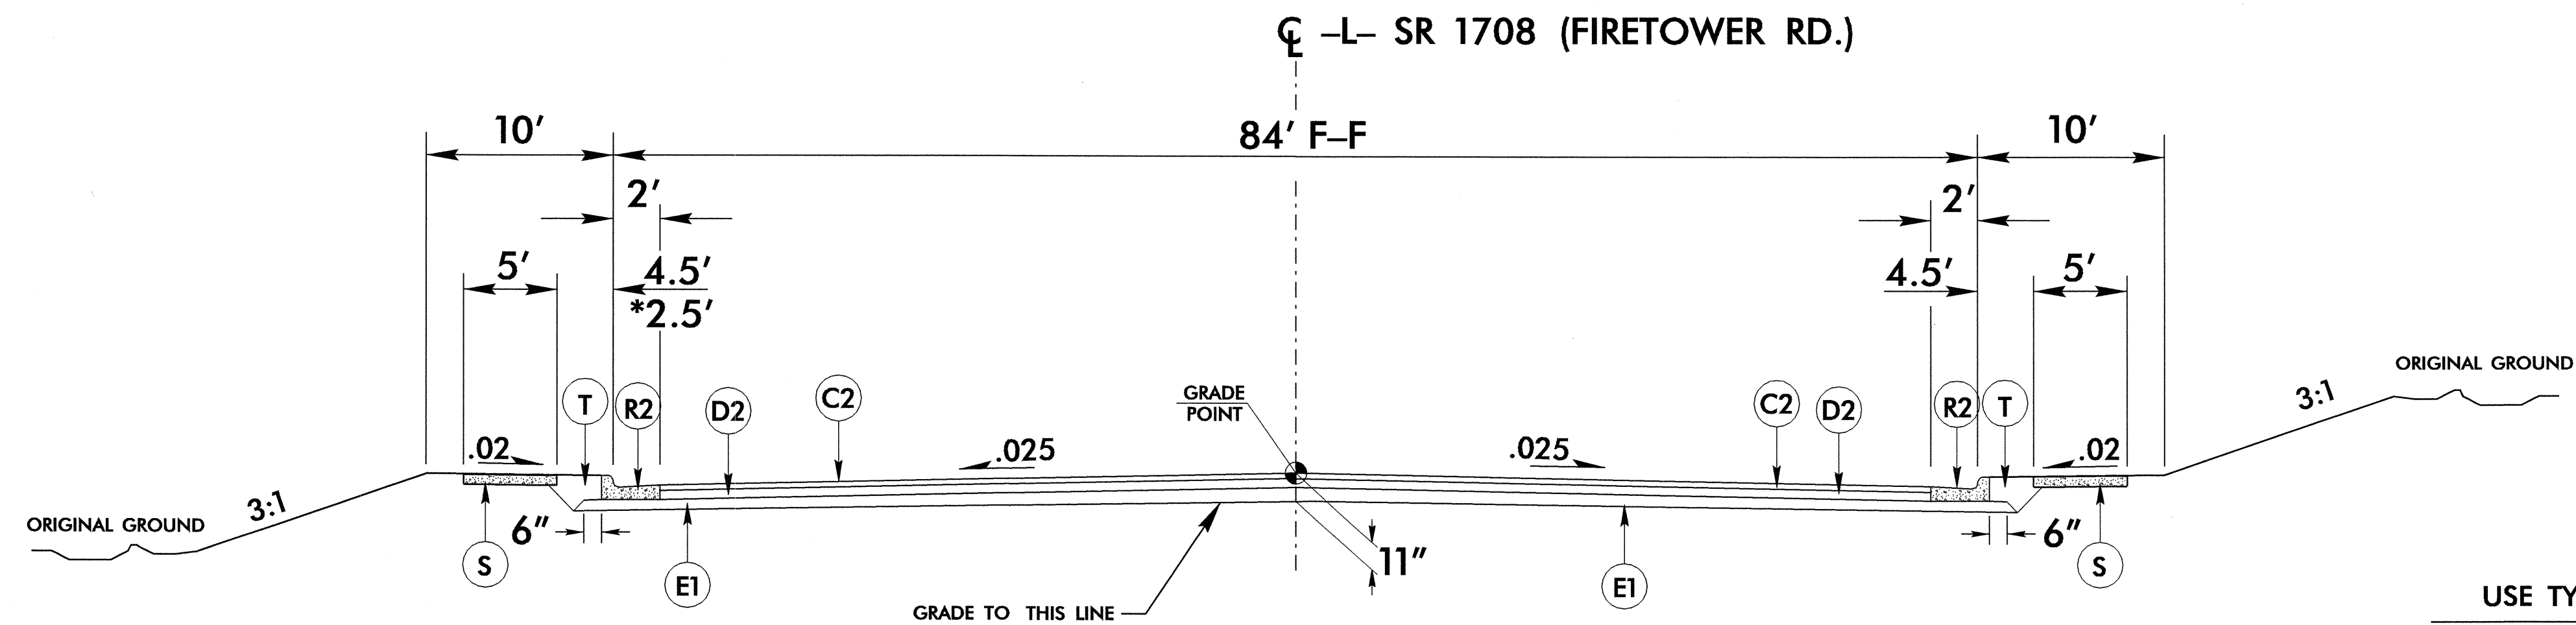


TYPICAL SECTION NO. 3

USE TYPICAL SECTION NO. 3

-L- STA. 19+00.00 TO STA. 23+35.00
 *-L- STA. 19+00.00 TO STA. 21+30.00 LT.

NOTE: TRANSITION FROM TYPICAL SECTION NO. 3 TO TYPICAL SECTION NO. 4
 -L- STA. 23+35.00 TO STA. 29+35.00

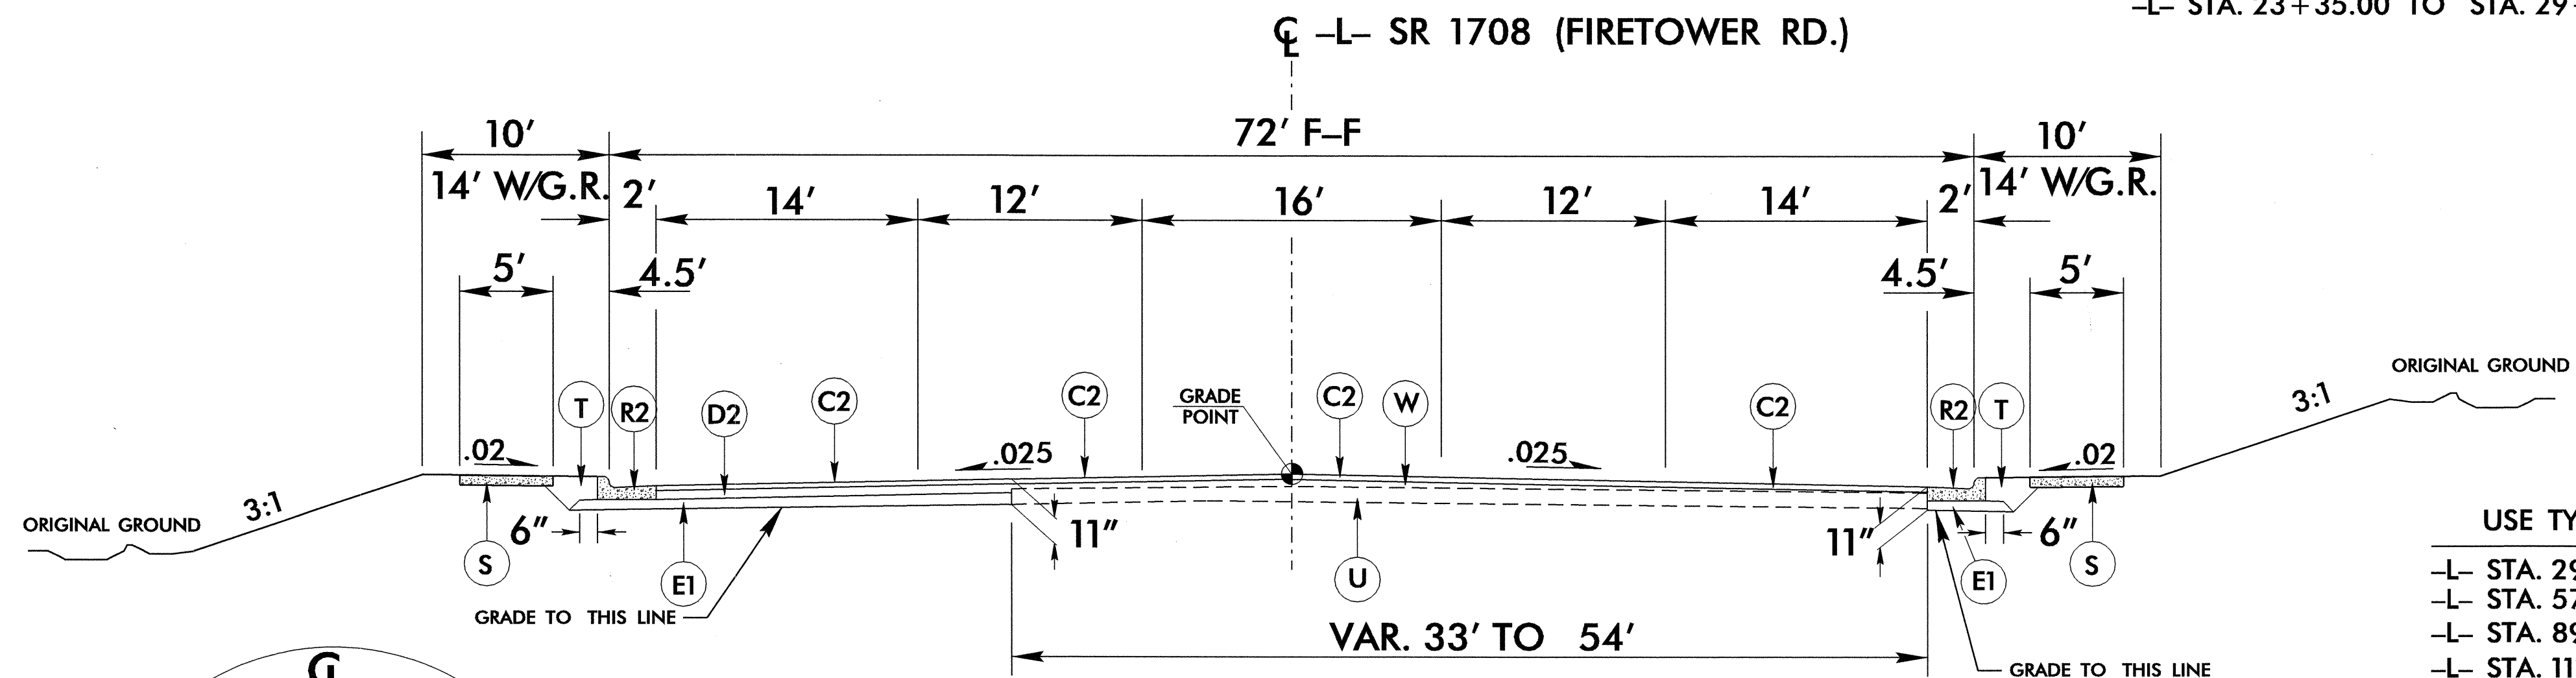


TYPICAL SECTION NO. 4

USE TYPICAL SECTION NO. 4

-L- STA. 29+35.00 TO STA. 45+50.00
 -L- STA. 57+00.00 TO STA. 86+65.00
 -L- STA. 89+66.92 TO STA. 103+55.00
 -L- STA. 111+60.00 TO STA. 120+20.00
 -L- STA. 121+33.50 TO STA. 135+12.50
 -L- STA. 137+29.75 TO STA. 147+82.55


NOTE: TRANSITION FROM TYPICAL SECTION NO. 4 TO EXISTING
 -L- STA. 147+82.55 TO STA. 151+70.00

NOTE: SEE PLAN SHEET 10, 12, AND 13 FOR LEFT-OVER DESIGN

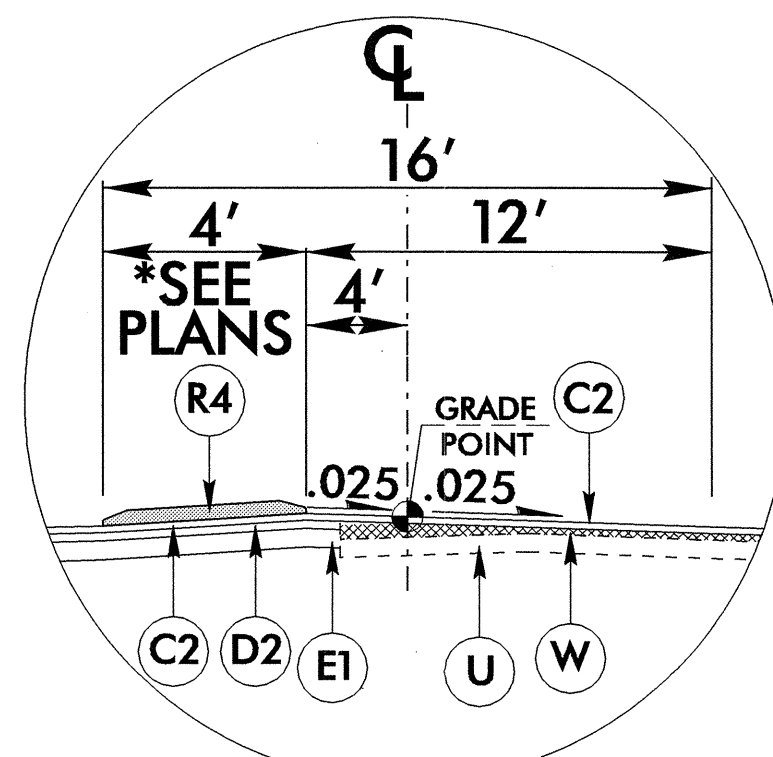


USE WITH TYPICAL SECTION NO. 2, 3, AND 4
 MEDIAN DETAIL REVERSE FOR WESTBOUND TURN LANE

-L- STA. 17+70.00 TO STA. 22+50.00
 -L- STA. 77+27.33 TO STA. 81+00.00
 *-L- STA. 82+85.00 TO STA. 86+65.00
 *-L- STA. 89+66.92 TO STA. 90+19.00
 -L- STA. 90+09.00 TO STA. 93+39.00
 *-L- STA. 93+39.00 TO STA. 95+45.00
 -L- STA. 95+45.00 TO STA. 98+75.00
 *-L- STA. 99+75.00 TO STA. 103+55.00
 *-L- STA. 111+60.00 TO STA. 115+40.00
 *-L- STA. 116+40.00 TO STA. 120+20.00
 *-L- STA. 121+33.50 TO STA. 121+82.50
 -L- STA. 121+72.50 TO STA. 125+02.50
 *-L- STA. 125+02.50 TO STA. 127+02.50
 -L- STA. 127+02.50 TO STA. 130+32.50
 *-L- STA. 131+32.50 TO STA. 135+12.50
 *-L- STA. 137+29.75 TO STA. 137+80.00
 *-L- STA. 137+70.00 TO STA. 145+25.00
 -L- STA. 146+25.00 TO STA. 148+35.00

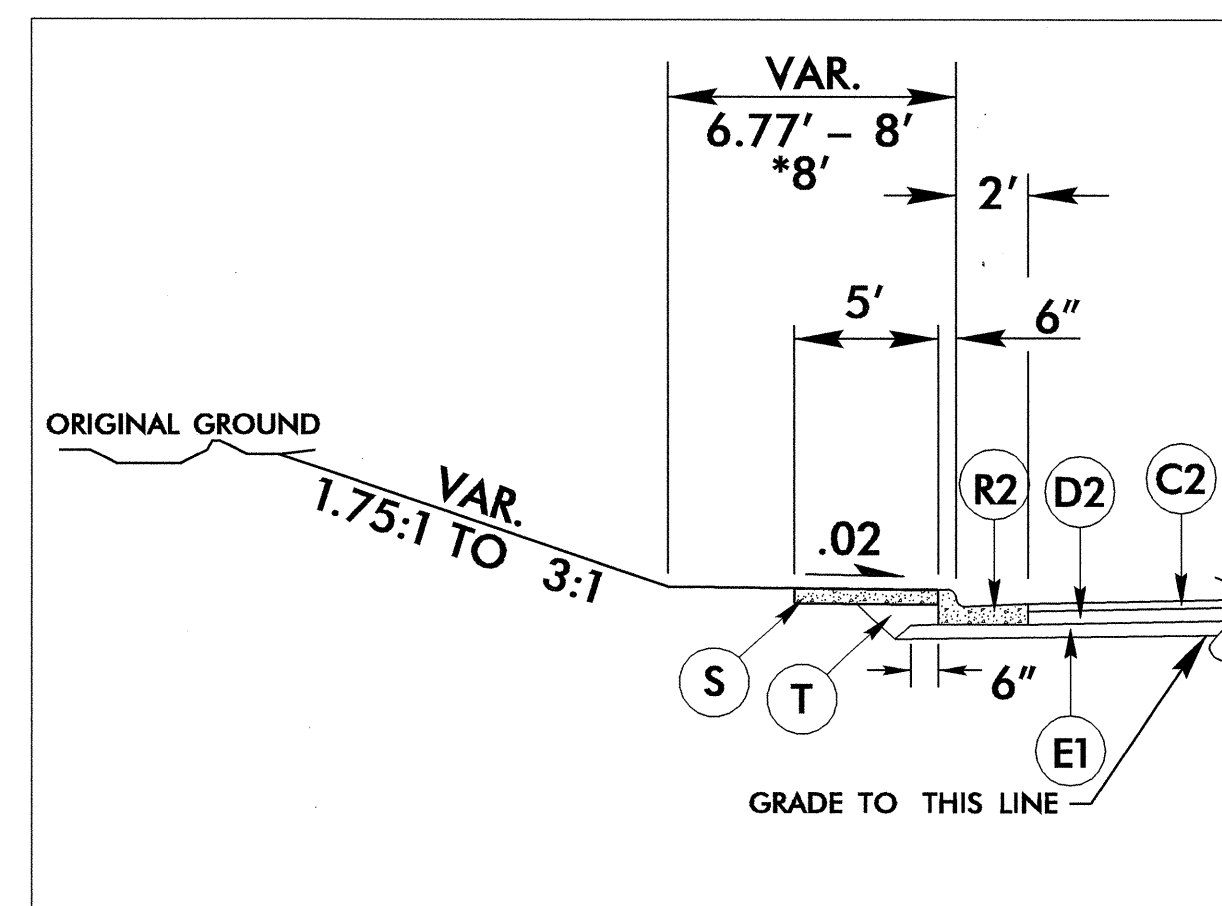


USE WITH TYPICAL SECTION NO. 4

*-L- STA. 97+50.00 TO STA. 98+50.00 RT
 *-L- STA. 115+50.00 TO STA. 117+50.00 LT
 -L- STA. 123+00.00 TO STA. 126+00.00 LT

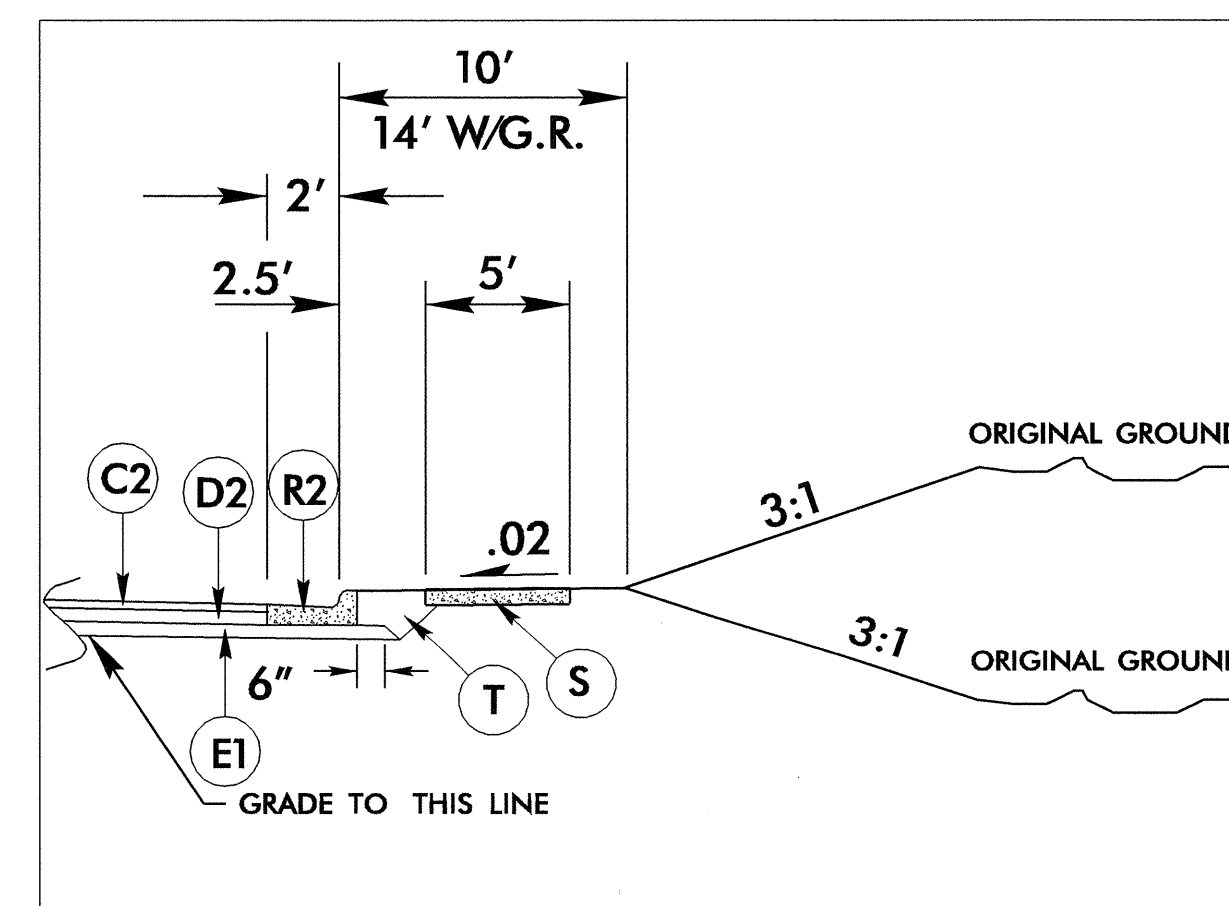

USE WITH TYPICAL SECTION NO. 4



-L- STA. 122+45.00 TO STA. 124+60.00 RT

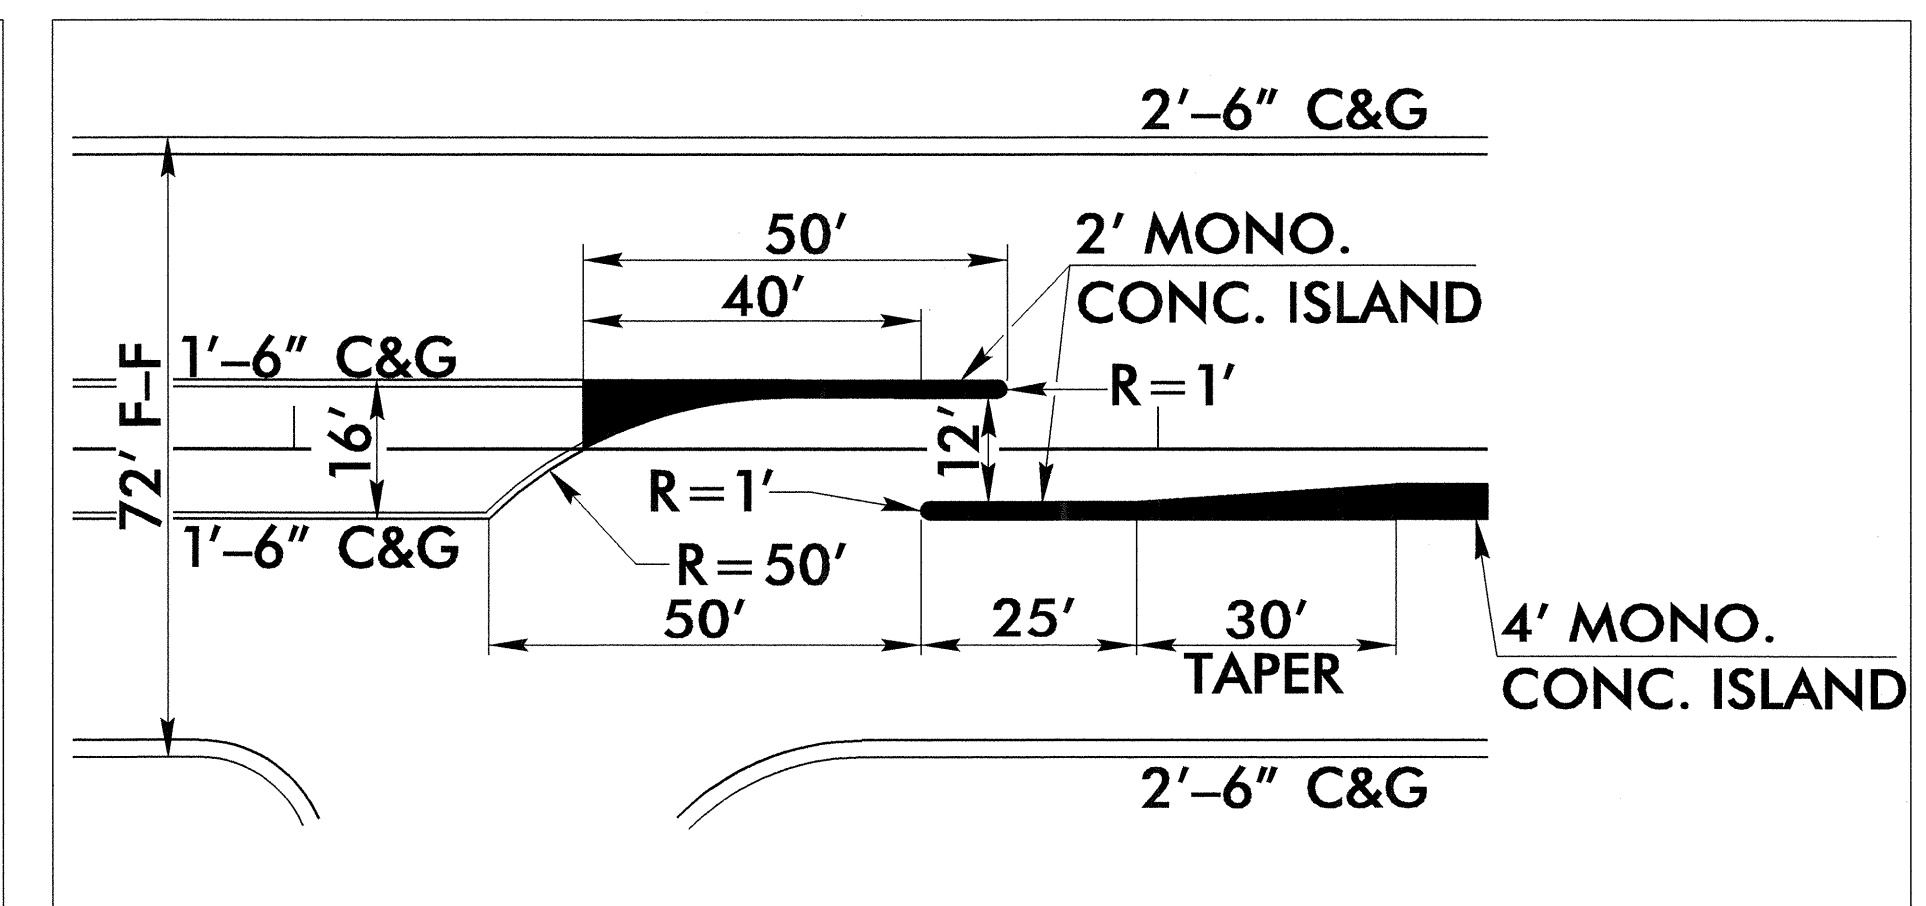


USE WITH TYPICAL SECTION NO. 4

-L- STA. 90+00.00 MEDIAN
 -L- STA. 121+65.00 MEDIAN
 -L- STA. 137+50.00 MEDIAN


PROJECT REFERENCE NO.	SHEET NO.
U-3613B	2-A
ROADWAY DESIGN ENGINEER	PAVEMENT DESIGN ENGINEER
C1	1 1/2" S9.5B
C2	3" S9.5B
C3	VAR. DEPTH S9.5B
D1	2 1/2" I19.0B
D2	4" I19.0B
D3	VAR. DEPTH I19.0B
E1	4" B25.0B
E2	5" B25.0B
E3	VAR. DEPTH B25.0B
R1	1'-6" CONC. CURB & GUTTER
R2	2'-6" CONC. CURB & GUTTER
R3	2'-0" VALLEY GUTTER
R4	5" CONC. MONOLITHIC ISLAND (KEYED-IN)
R5	3" CONC. ISLAND COVER
S	CONC. SIDEWALK
T	EARTH MATERIAL
U	EXISTING PAVEMENT
W	VAR. DEPTH ASPH. PAVM'T (SEE WEDGING DETAIL)

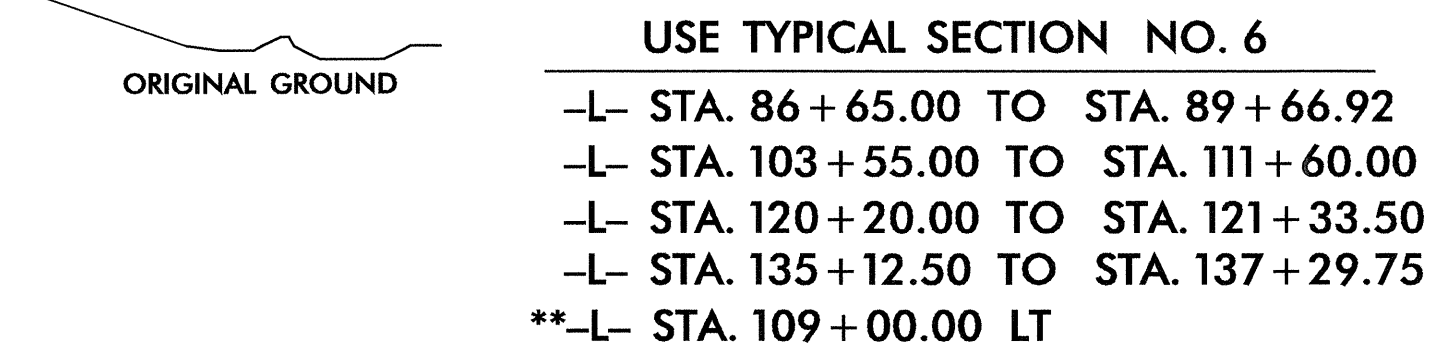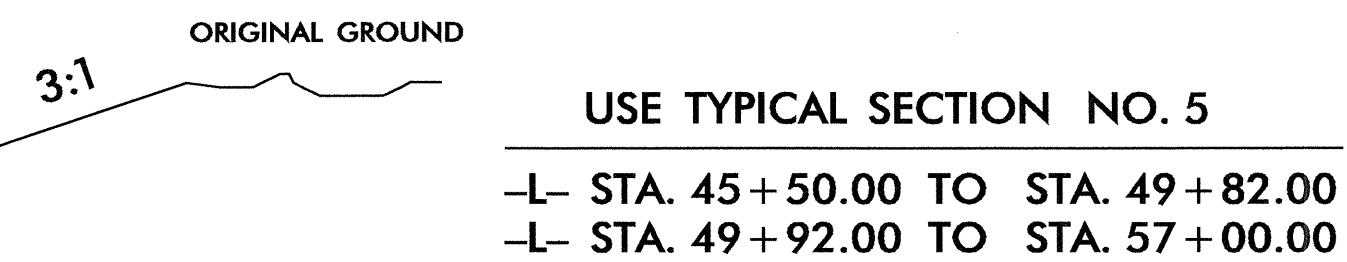


USE TYPICAL SECTION NO. 6	
—L— STA. 86 + 65.00 TO STA. 89 + 66.92	
—L— STA. 103 + 55.00 TO STA. 111 + 60.00	
—L— STA. 120 + 20.00 TO STA. 121 + 33.50	
—L— STA. 135 + 12.50 TO STA. 137 + 29.75	
**—L— STA. 109 + 00.00 LT	

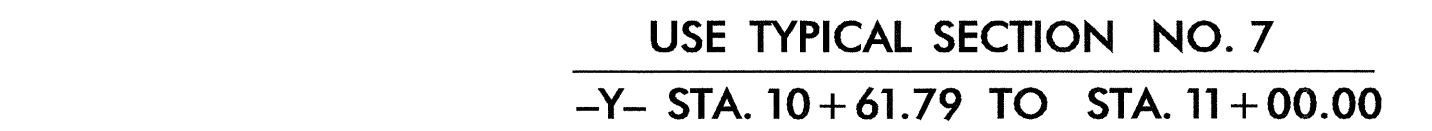

USE TYPICAL SECTION NO. 7
-Y- STA. 10+61.79 TO STA. 11+00.00

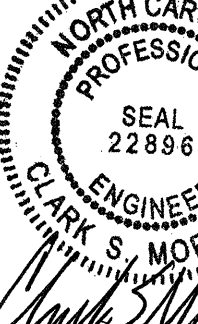
PROJECT REFERENCE NO.		SHEET NO.
U-3613B		2-B
ROADWAY DESIGN ENGINEER	PAVEMENT DESIGN ENGINEER	
		
C1	1 1/2" S9.5B	
C2	3" S9.5B	
C3	VAR. DEPTH S9.5B	
D1	2 1/2" I19.0B	
D2	4" I19.0B	
D3	VAR. DEPTH I19.0B	
E1	4" B25.0B	
E2	5" B25.0B	
E3	VAR. DEPTH B25.0B	
R1	1'-6" CONC. CURB & GUTTER	
R2	2'-6" CONC. CURB & GUTTER	
R3	2'-0" VALLEY GUTTER	
R4	5" CONC. MONOLITHIC ISLAND (KEYED-IN)	
R5	3" CONC. ISLAND COVER	
S	CONC. SIDEWALK	
T	EARTH MATERIAL	
U	EXISTING PAVEMENT	
W	VAR. DEPTH ASPH. PAVM'T (SEE WEDGING DETAIL)	

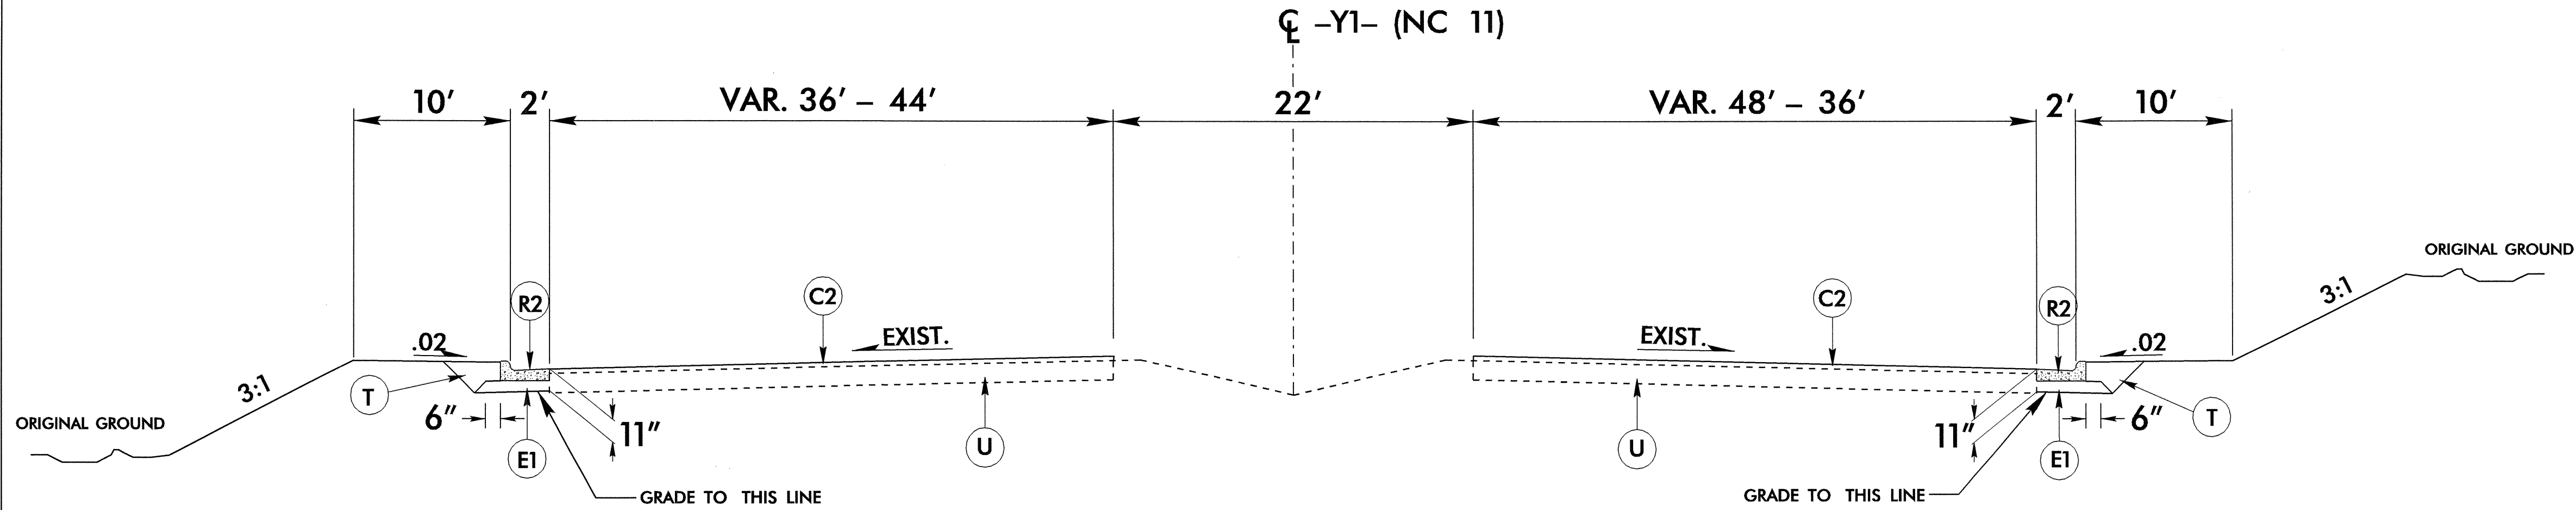


TYPICAL SECTION NO. 8

USE TYPICAL SECTION NO. 8
-Y1- STA. 17+00.00 TO STA. 17+41.29 LT.
-Y1- STA. 17+00.00 TO STA. 17+49.83 RT.
*-Y1- STA. 19+71.10 TO STA. 20+00.00 RT.


*NOTE: SEE PLANS FOR LOCATION OF CONCRETE ISLAND

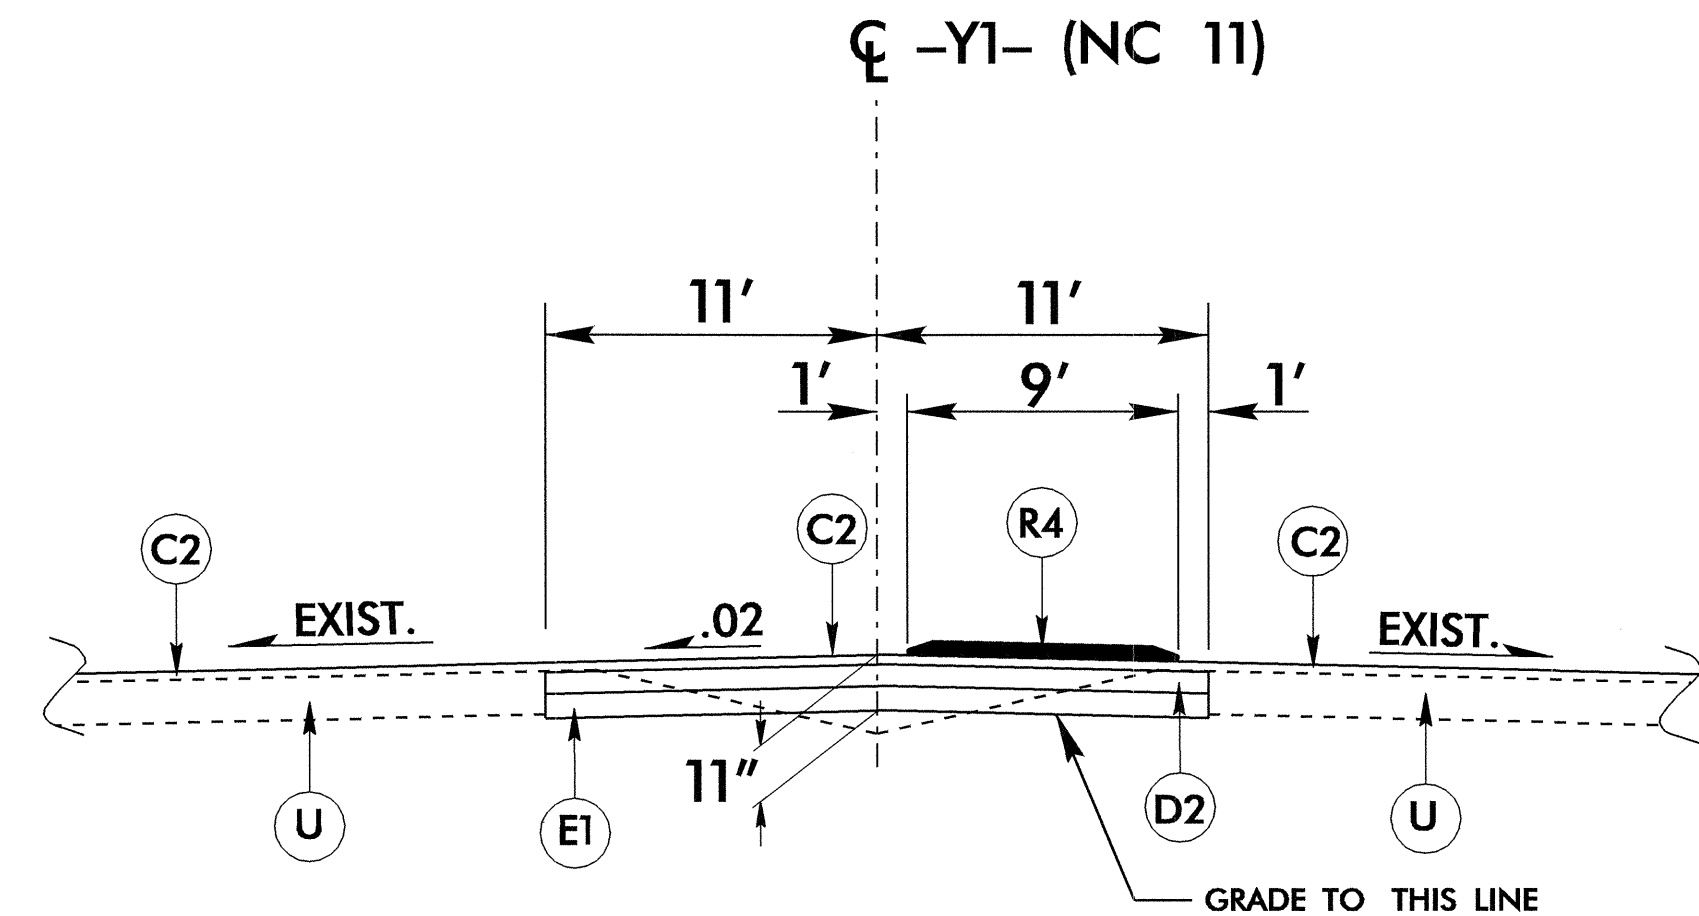


USE WITH TYPICAL SECTION NO. 8
-Y1- STA. 19+10.00 TO STA. 23+00.00 MEDIAN

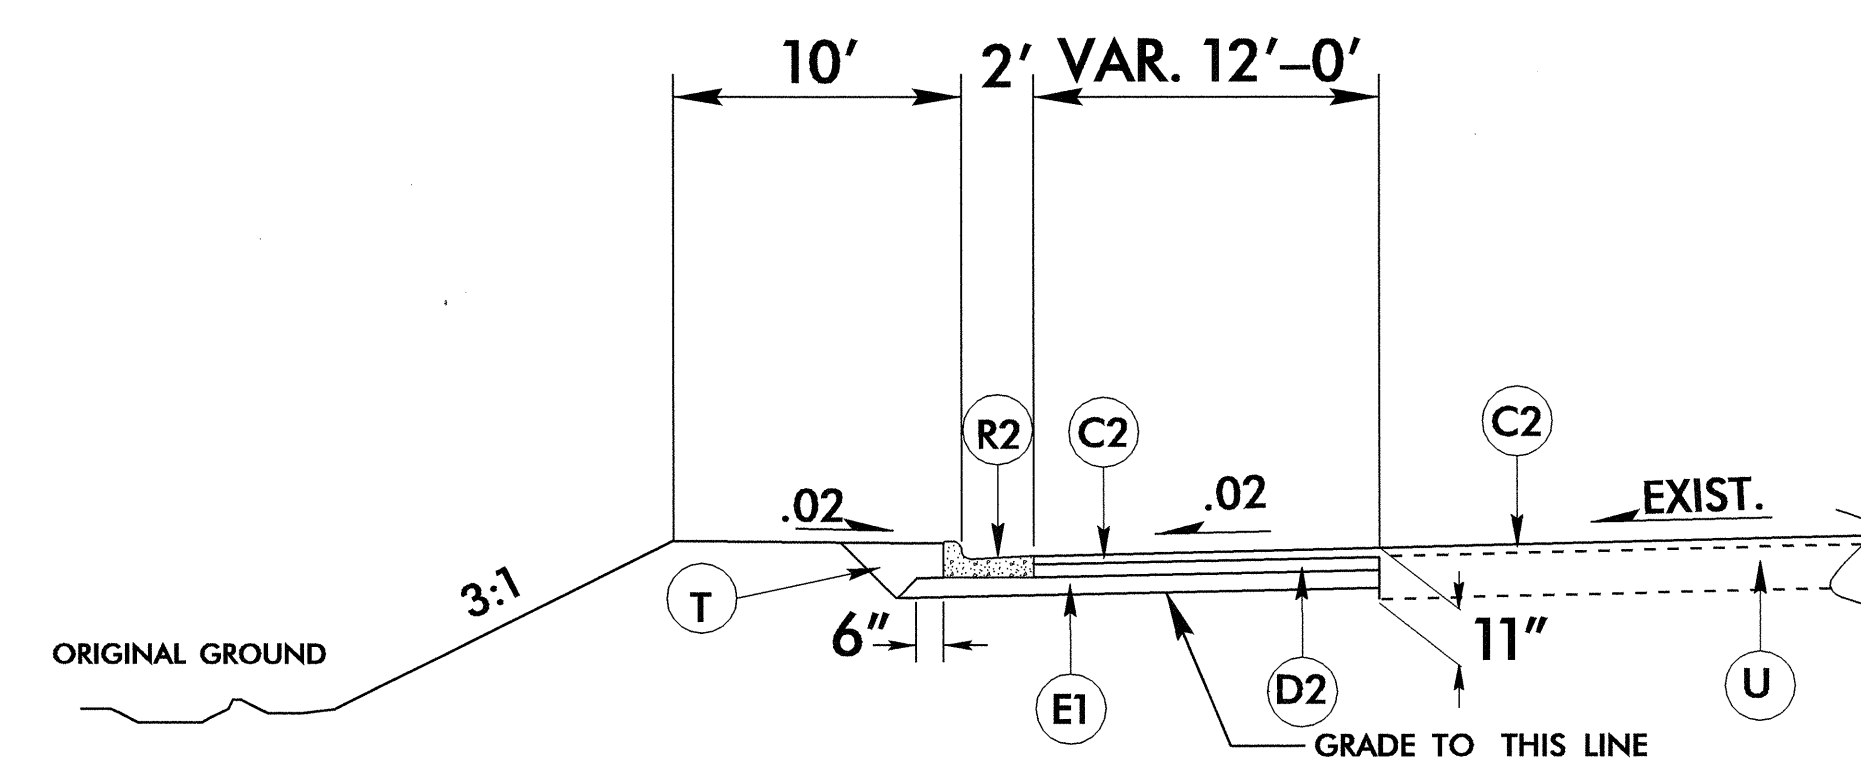

USE WITH TYPICAL SECTION NO. 8
-Y1- STA. 19+43.35 TO STA. 22+08.35 LT.

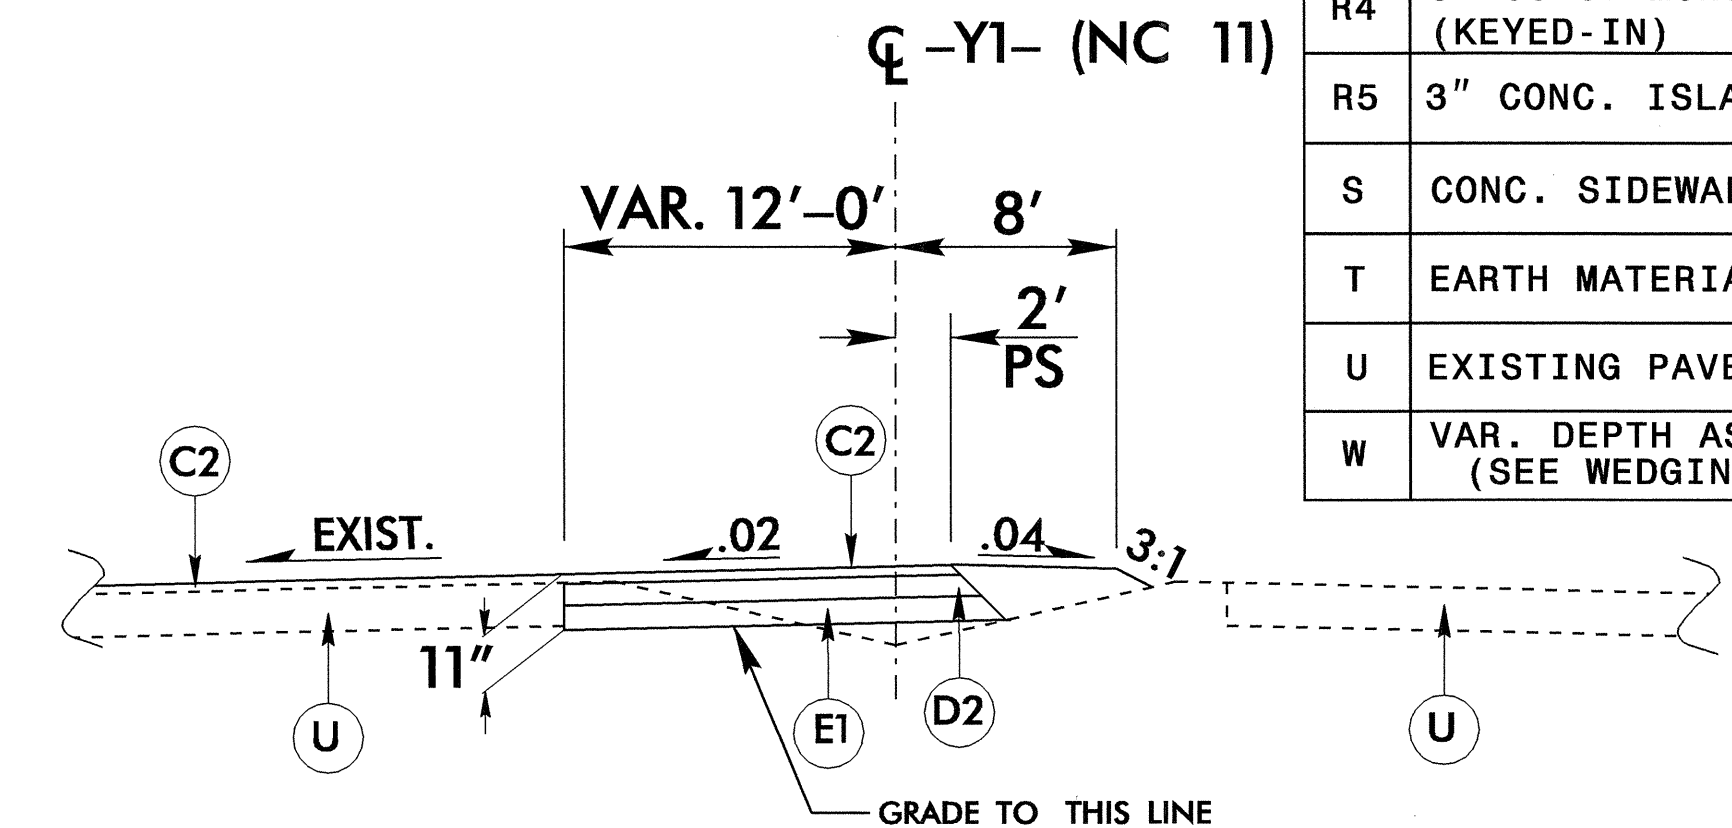

USE WITH TYPICAL SECTION NO. 8
-Y1- STA. 23+00.00 TO STA. 26+25.00 MEDIAN

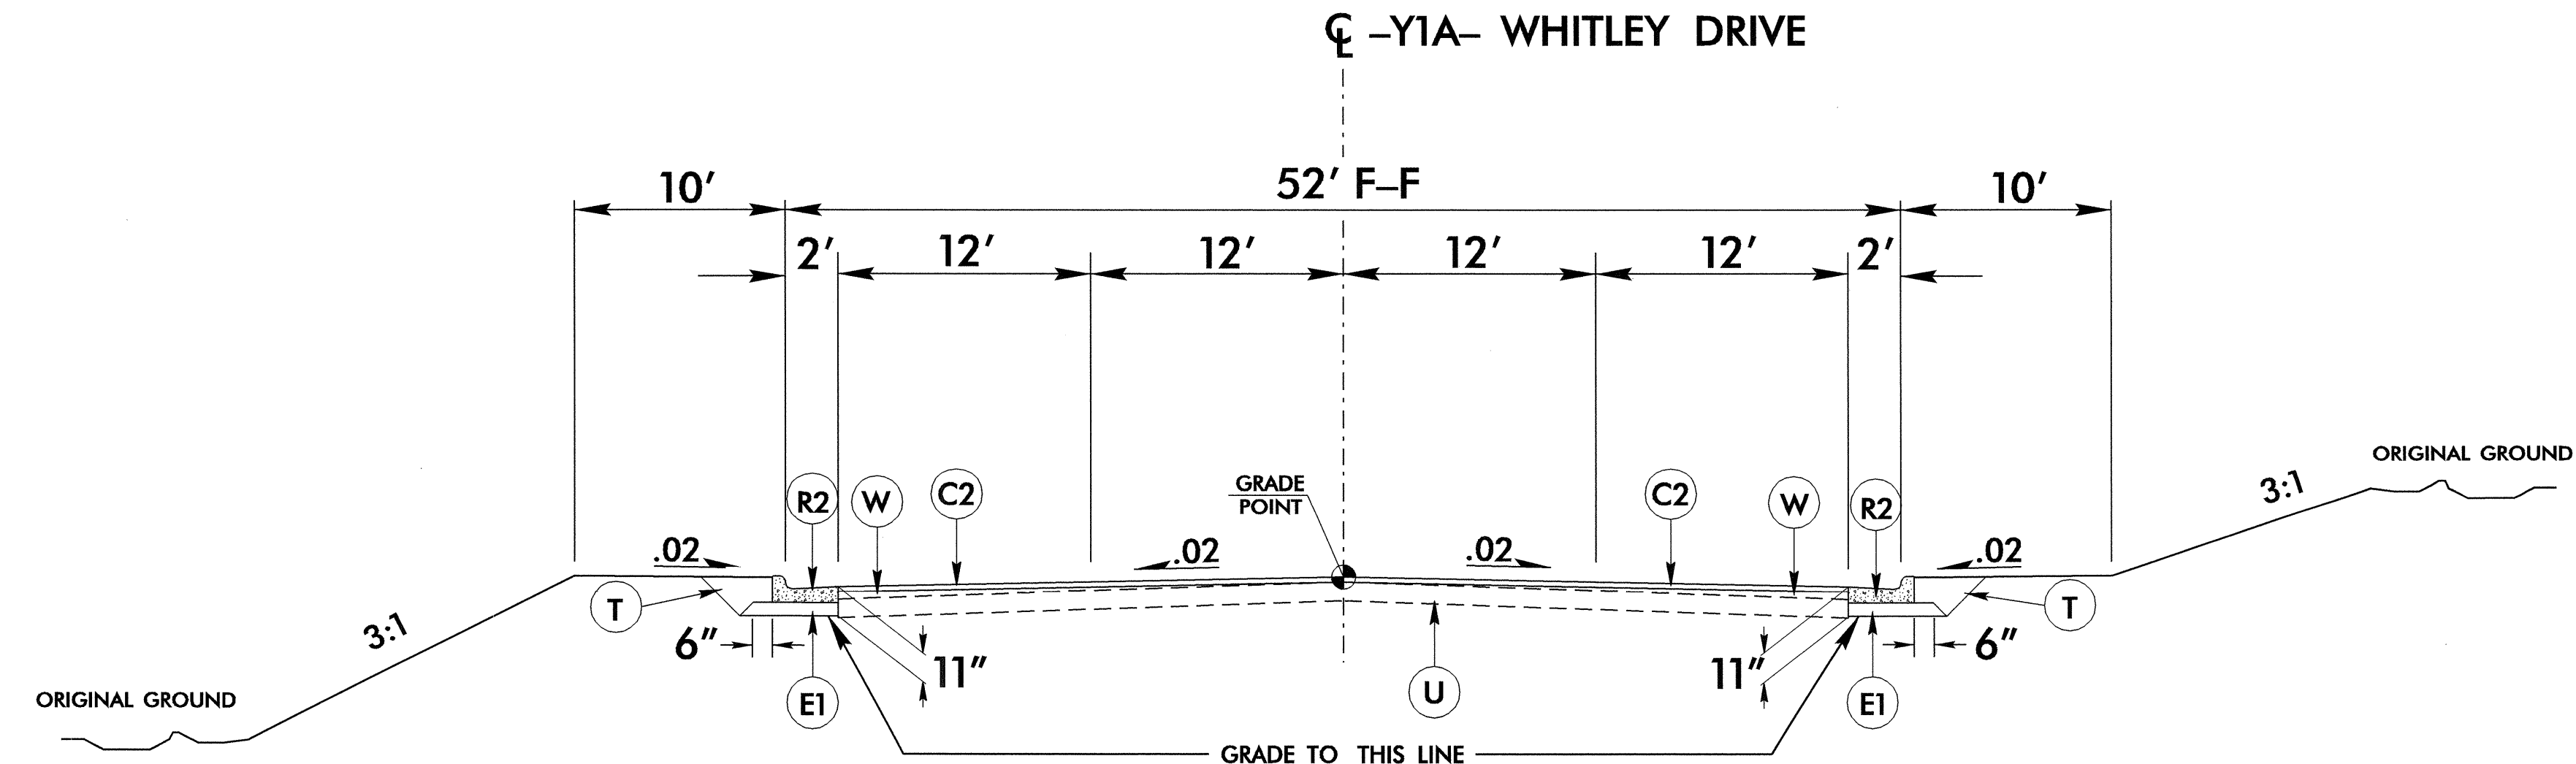


TYPICAL SECTION NO. 9


USE TYPICAL SECTION NO. 9
-Y1A- STA. 10+73.99 TO STA. 11+00.00

PROJECT REFERENCE NO.	SHEET NO.
U-3613B	2-C
ROADWAY DESIGN ENGINEER NORTH CAROLINA PROFESSIONAL SEAL JAMES A. SPEED 5/01/06	PAVEMENT DESIGN ENGINEER NORTH CAROLINA PROFESSIONAL SEAL CLARK S. MORRISON 5/1/06
C1	1 1/2" S9.5B
C2	3" S9.5B
C3	VAR. DEPTH S9.5B
D1	2 1/2" I19.0B
D2	4" I19.0B
D3	VAR. DEPTH I19.0B
E1	4" B25.0B
E2	5" B25.0B
E3	VAR. DEPTH B25.0B
R1	1'-6" CONC. CURB & GUTTER
R2	2'-6" CONC. CURB & GUTTER
R3	2'-0" VALLEY GUTTER
R4	5" CONC. MONOLITHIC ISLAND (KEYED-IN)
R5	3" CONC. ISLAND COVER
S	CONC. SIDEWALK
T	EARTH MATERIAL
U	EXISTING PAVEMENT
W	VAR. DEPTH ASPH. PAVM'T (SEE WEDGING DETAIL)

21-JUN-2006 15:36
r:\proj\w3613b.typ
#####

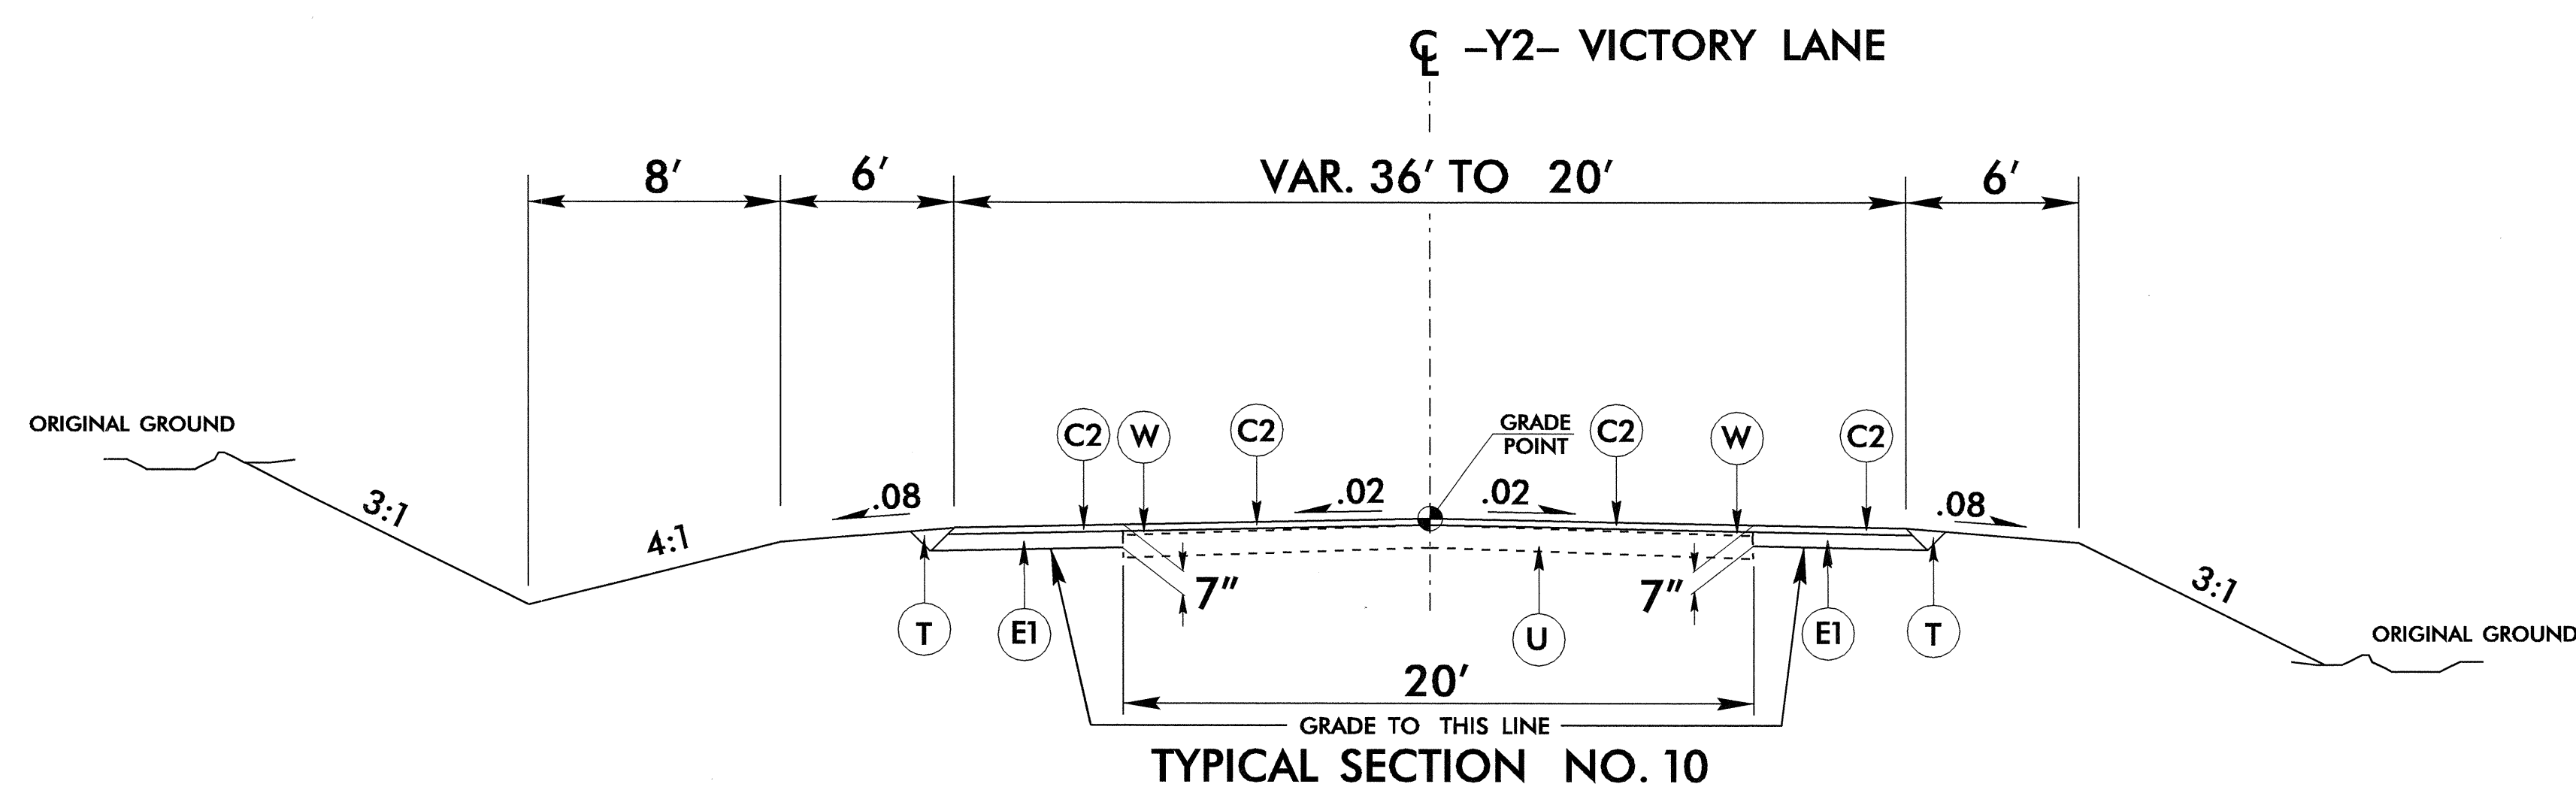


USE TYPICAL SECTION NO. 10
-Y2- STA. 10+67.37 TO STA. 11+67.37

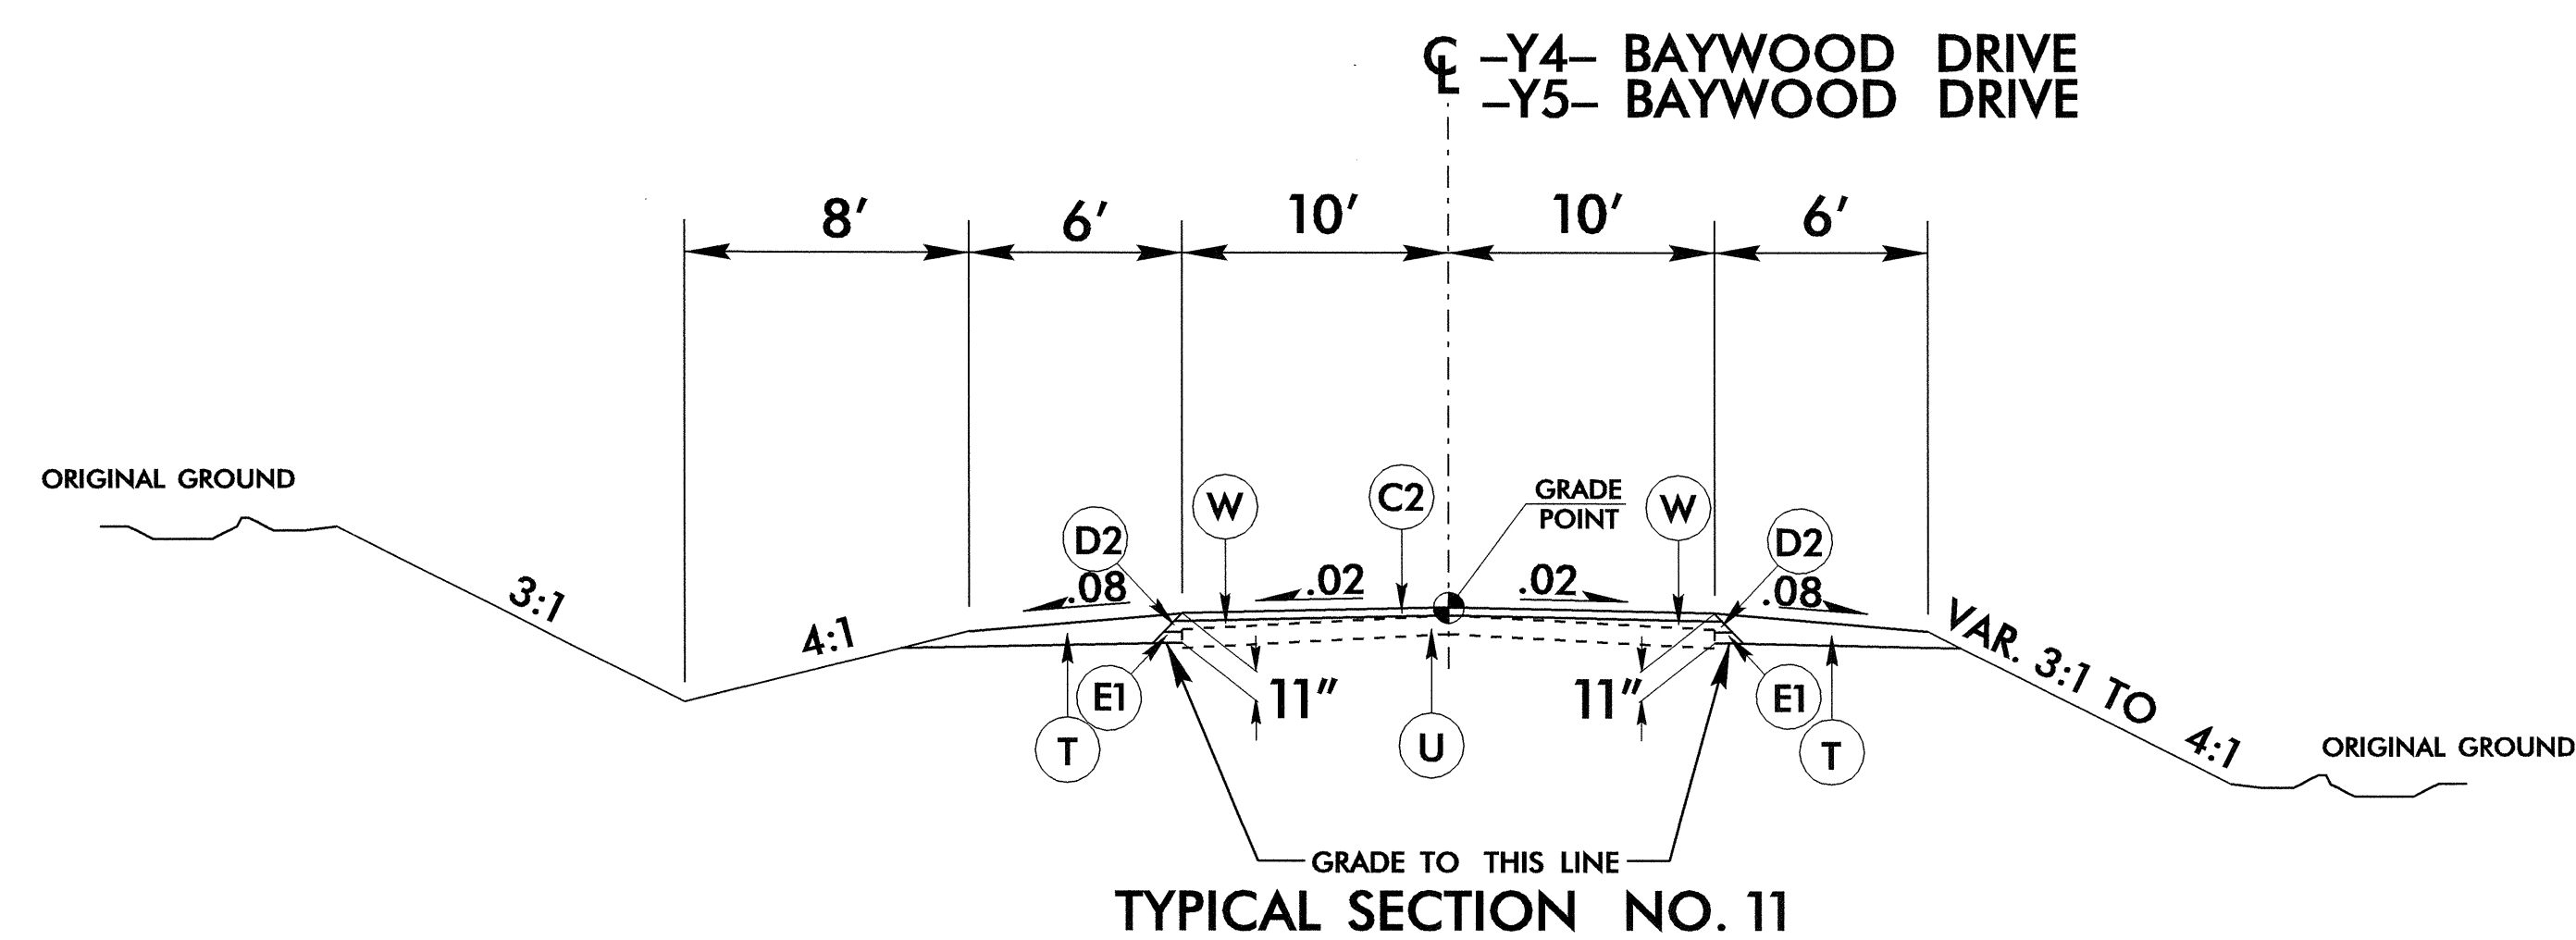

USE TYPICAL SECTION NO. 11



-Y4- STA. 11+00.00 TO STA. 11+94.04
-Y5- STA. 11+00.00 TO STA. 11+41.53

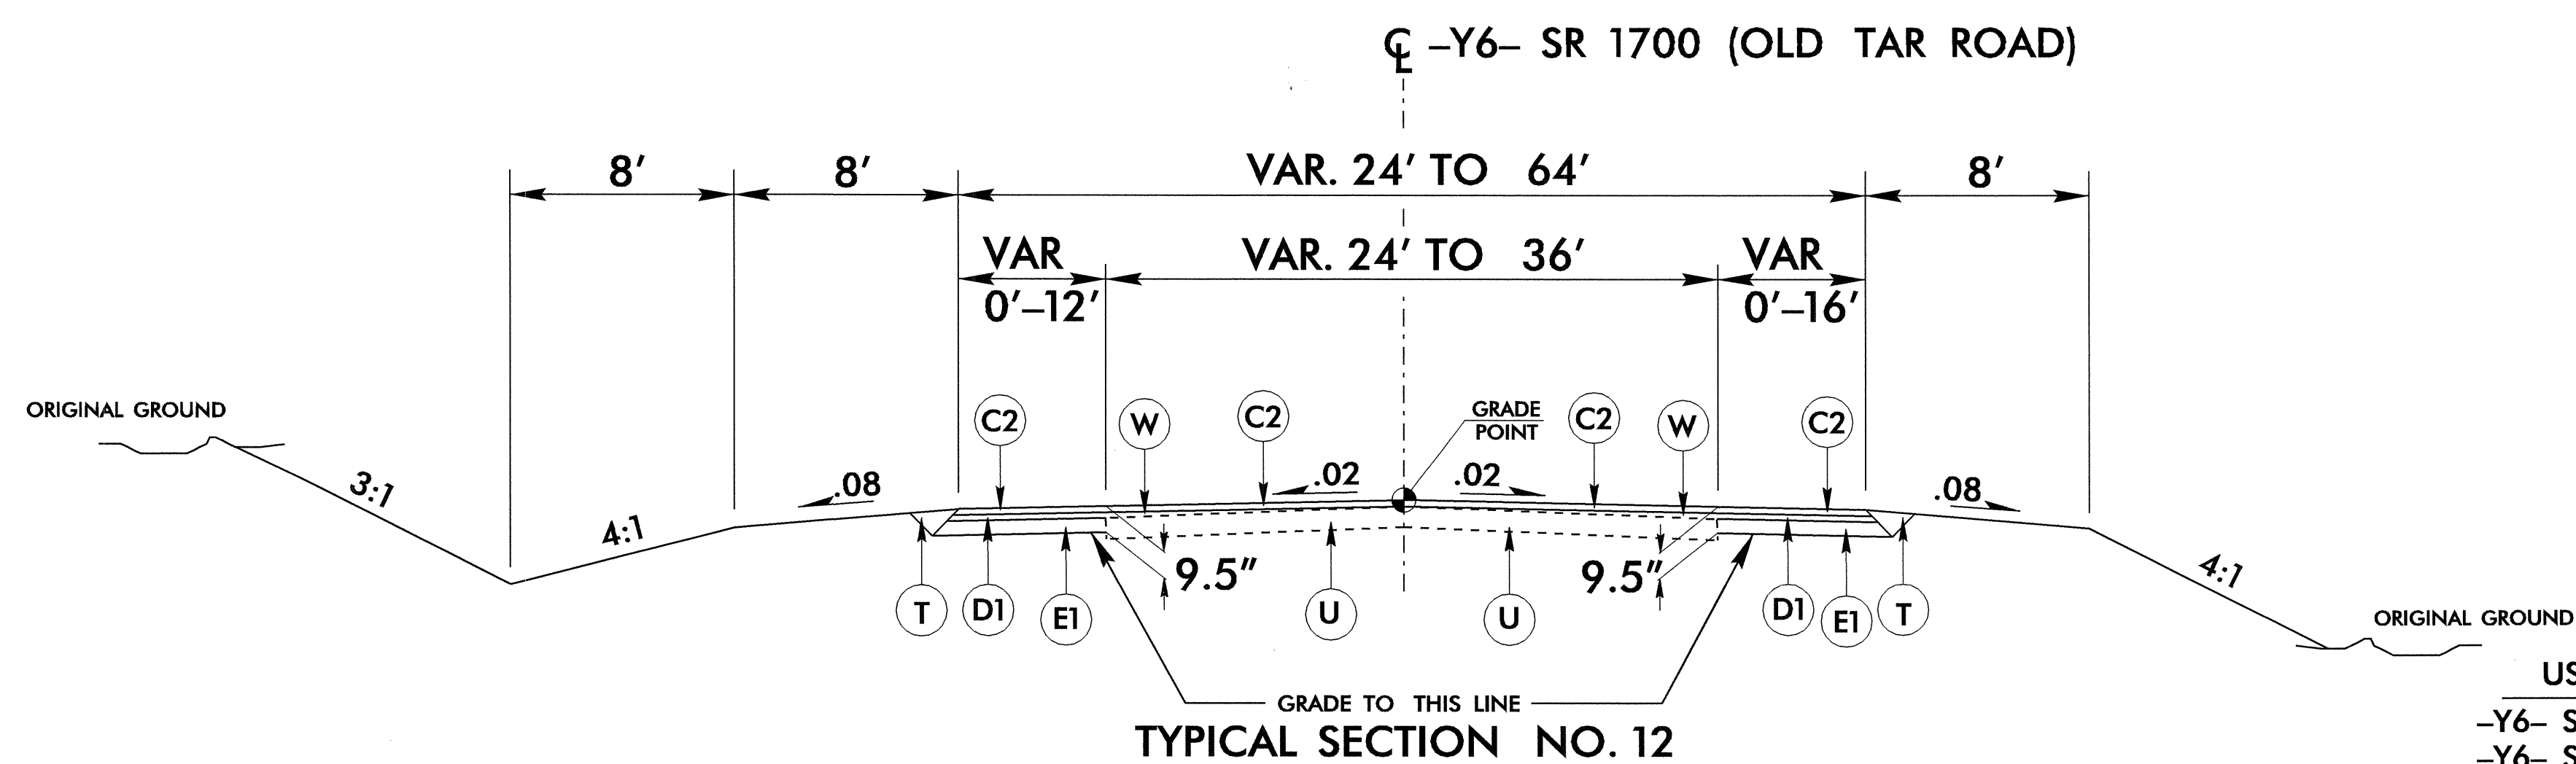


USE TYPICAL SECTION NO. 12

-Y6- STA. 9+40.00 TO STA. 12+54.26
-Y6- STA. 14+95.08 TO STA. 17+66.61


NOTE: SEE PLANS FOR LOCATION OF CONCRETE ISLAND

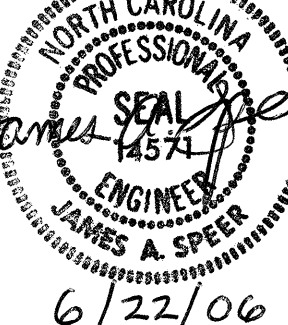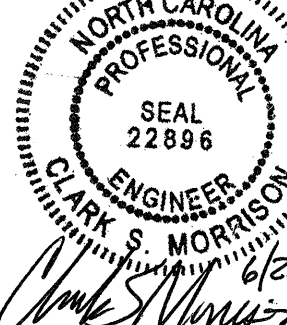PROJECT REFERENCE NO.		SHEET NO.	
U-3613B		2-D	
ROADWAY DESIGN ENGINEER 		PAVEMENT DESIGN ENGINEER 	
C1	1 1/2" S9.5B		
C2	3" S9.5B		
C3	VAR. DEPTH S9.5B		
D1	2 1/2" I19.0B		
D2	4" I19.0B		
D3	VAR. DEPTH I19.0B		
E1	4" B25.0B		
E2	5" B25.0B		
E3	VAR. DEPTH B25.0B		
R1	1'-6" CONC. CURB & GUTTER		
R2	2'-6" CONC. CURB & GUTTER		
R3	2'-0" VALLEY GUTTER		
R4	5" CONC. MONOLITHIC ISLAND (KEYED-IN)		
R5	3" CONC. ISLAND COVER		
S	CONC. SIDEWALK		
T	EARTH MATERIAL		
U	EXISTING PAVEMENT		
W	VAR. DEPTH ASPH. PAVM'T (SEE WEDGING DETAIL)		

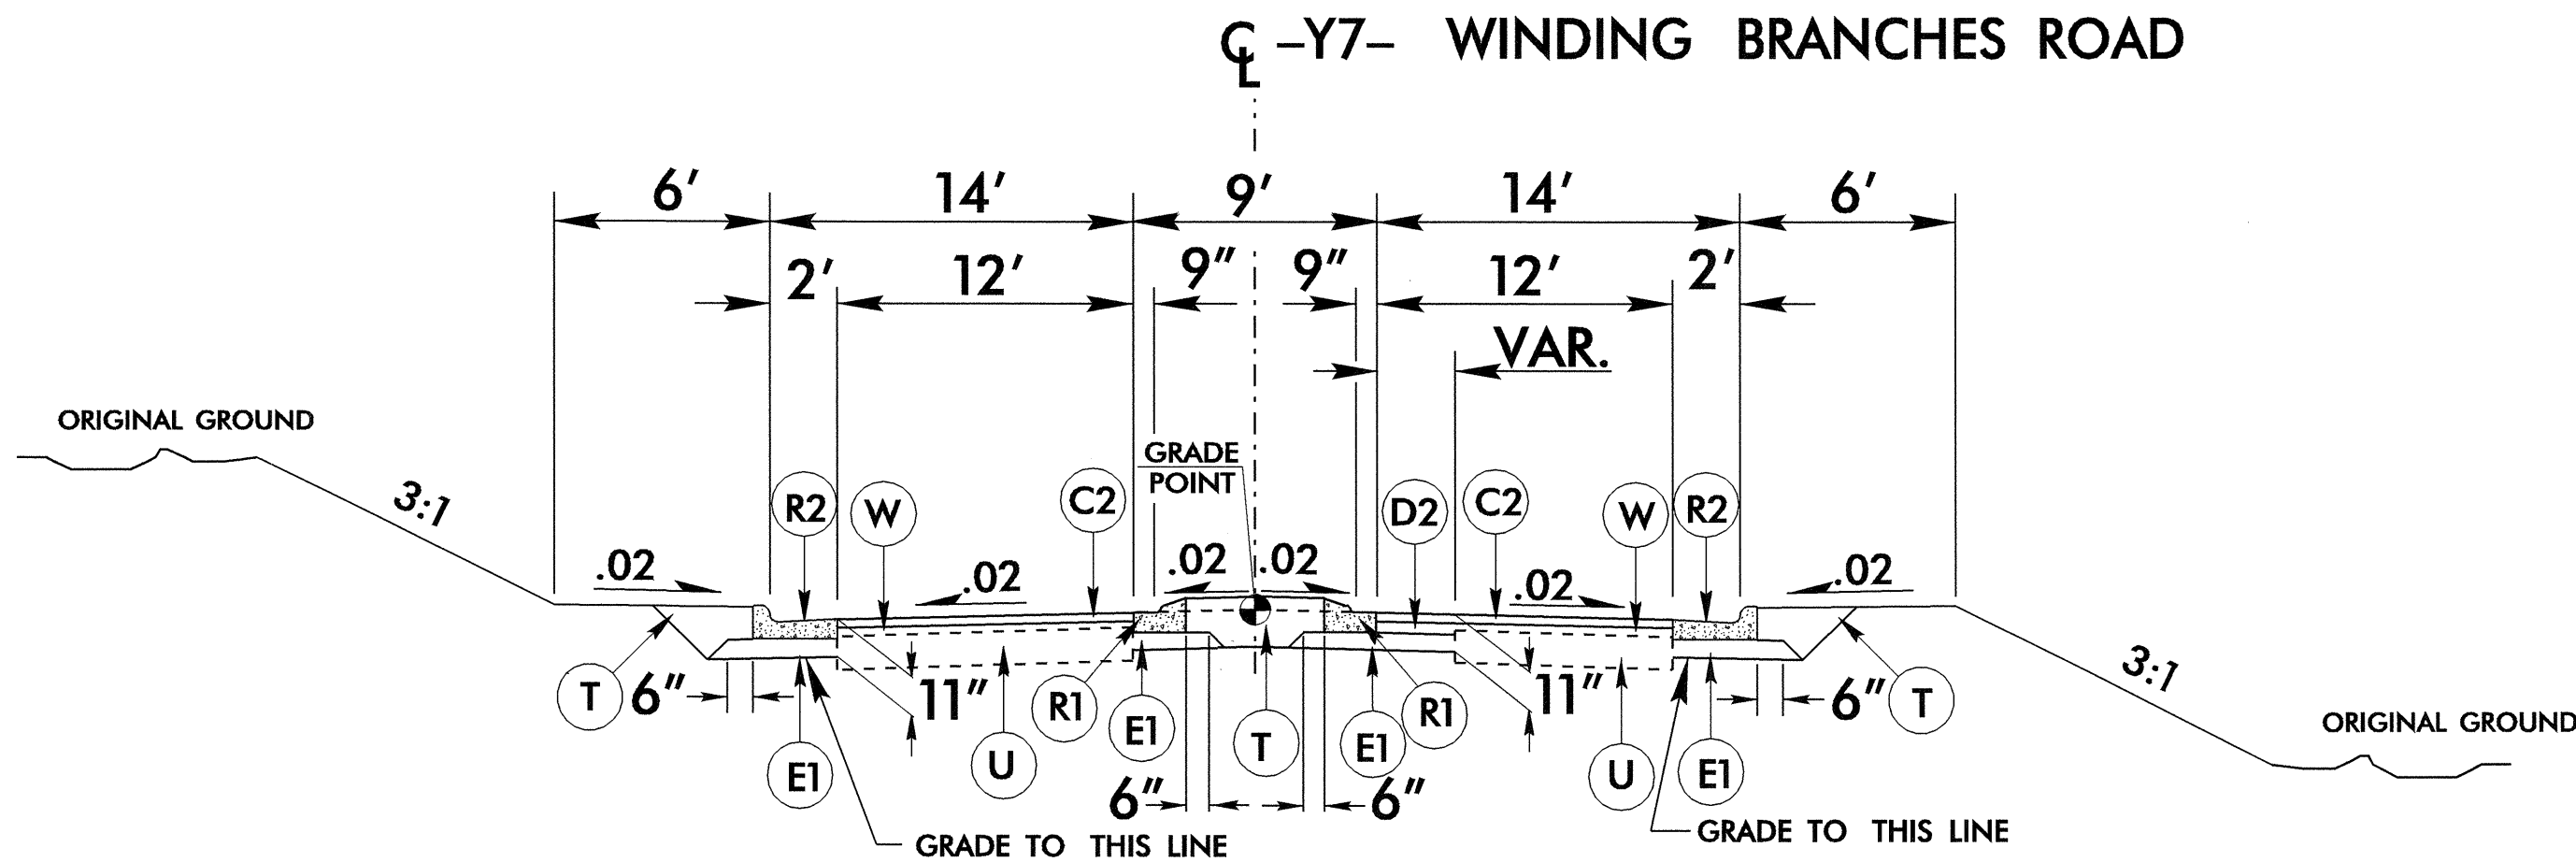

TYPICAL SECTION NO. 13


USE TYPICAL SECTION NO. 13
-Y7- STA. 10+75.00 TO STA. 11+17.51

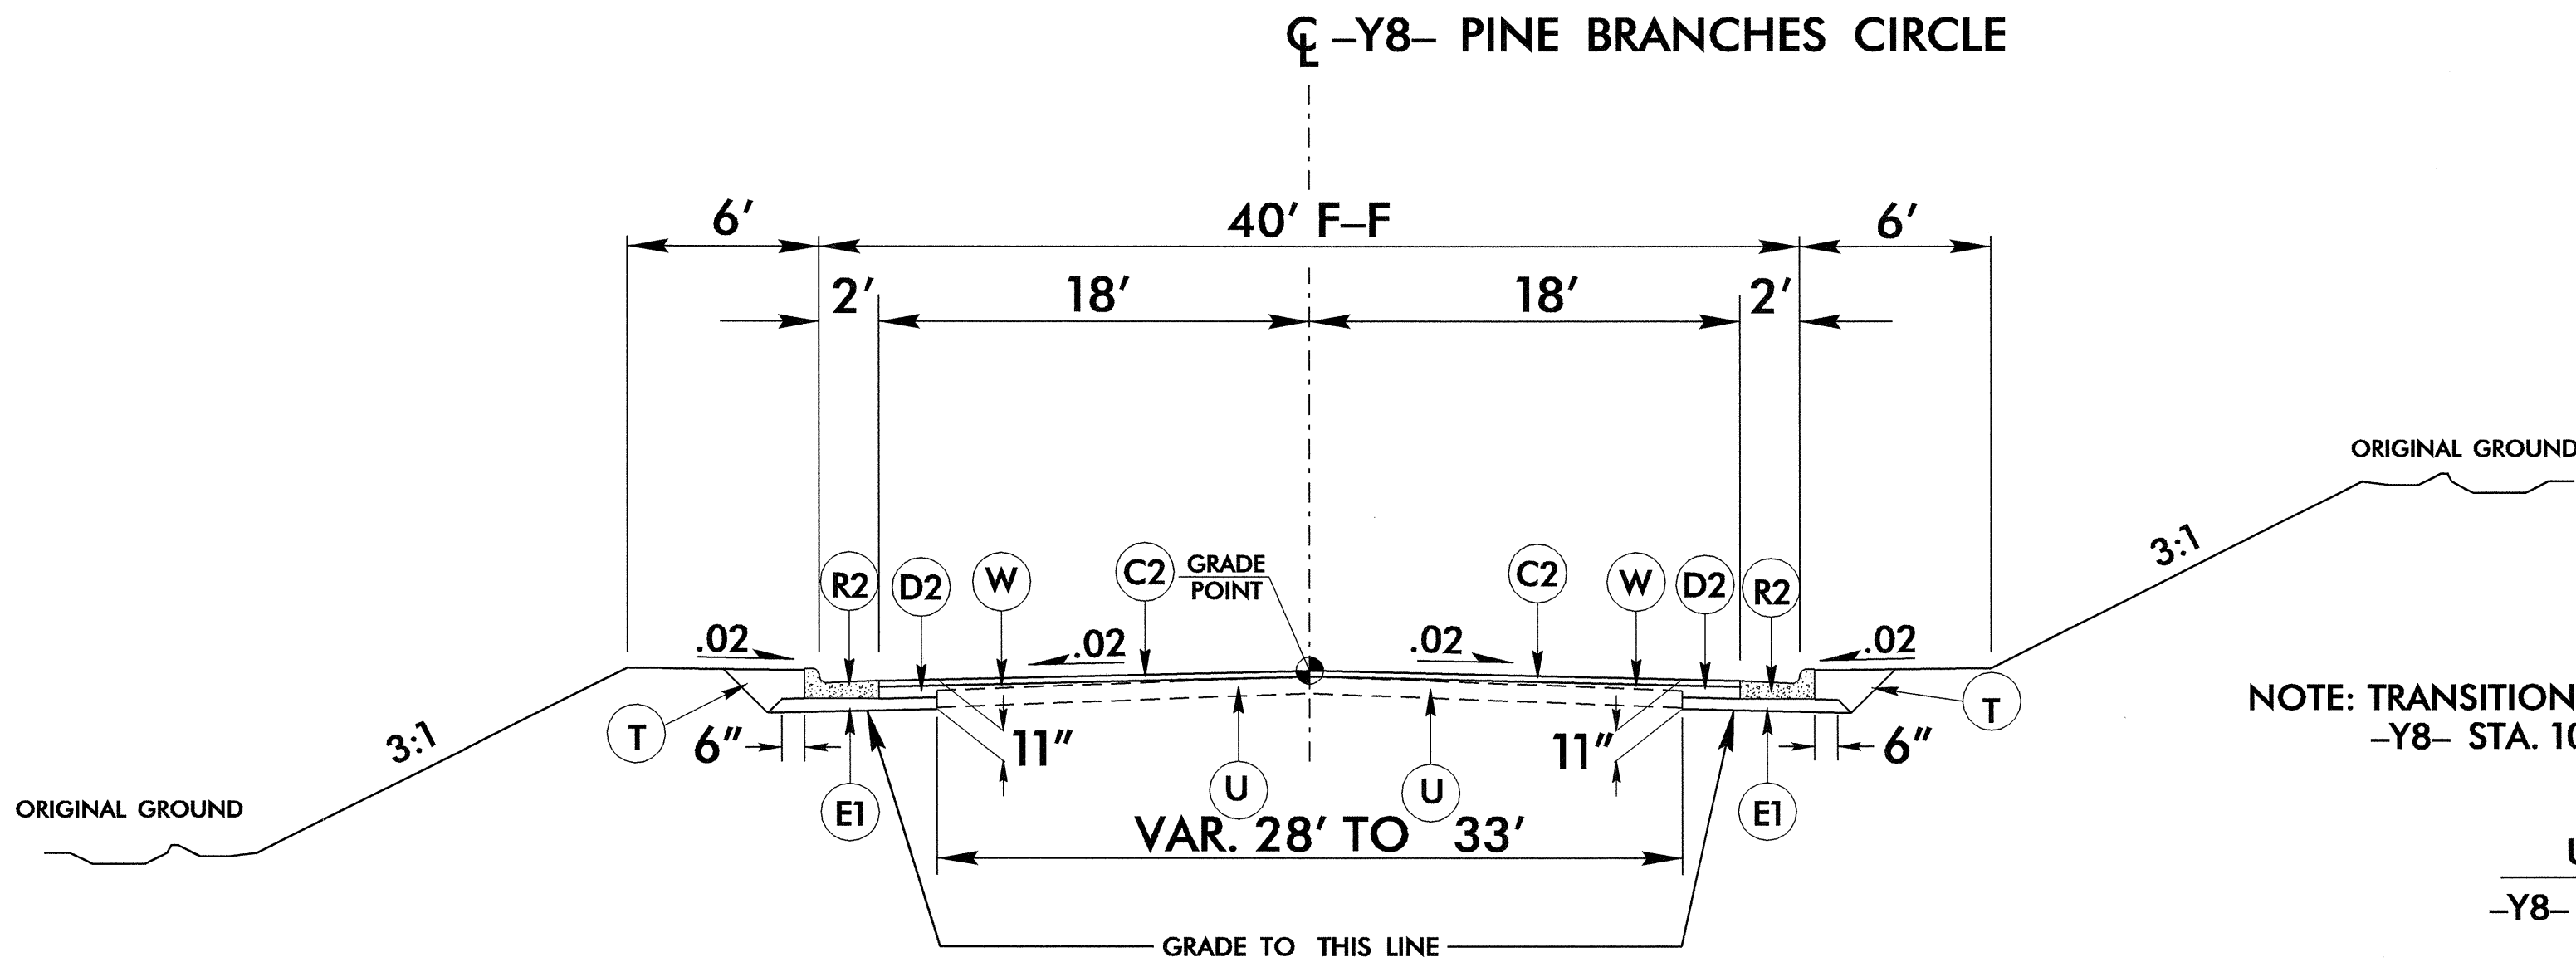

TYPICAL SECTION NO. 14

NOTE: TRANSITION FROM EXISTING TO TYPICAL SECTION NO. 14
-Y8- STA. 10+00.00 TO STA. 10+75.00

USE TYPICAL SECTION NO. 14
-Y8- STA. 10+75.00 TO STA. 11+11.44

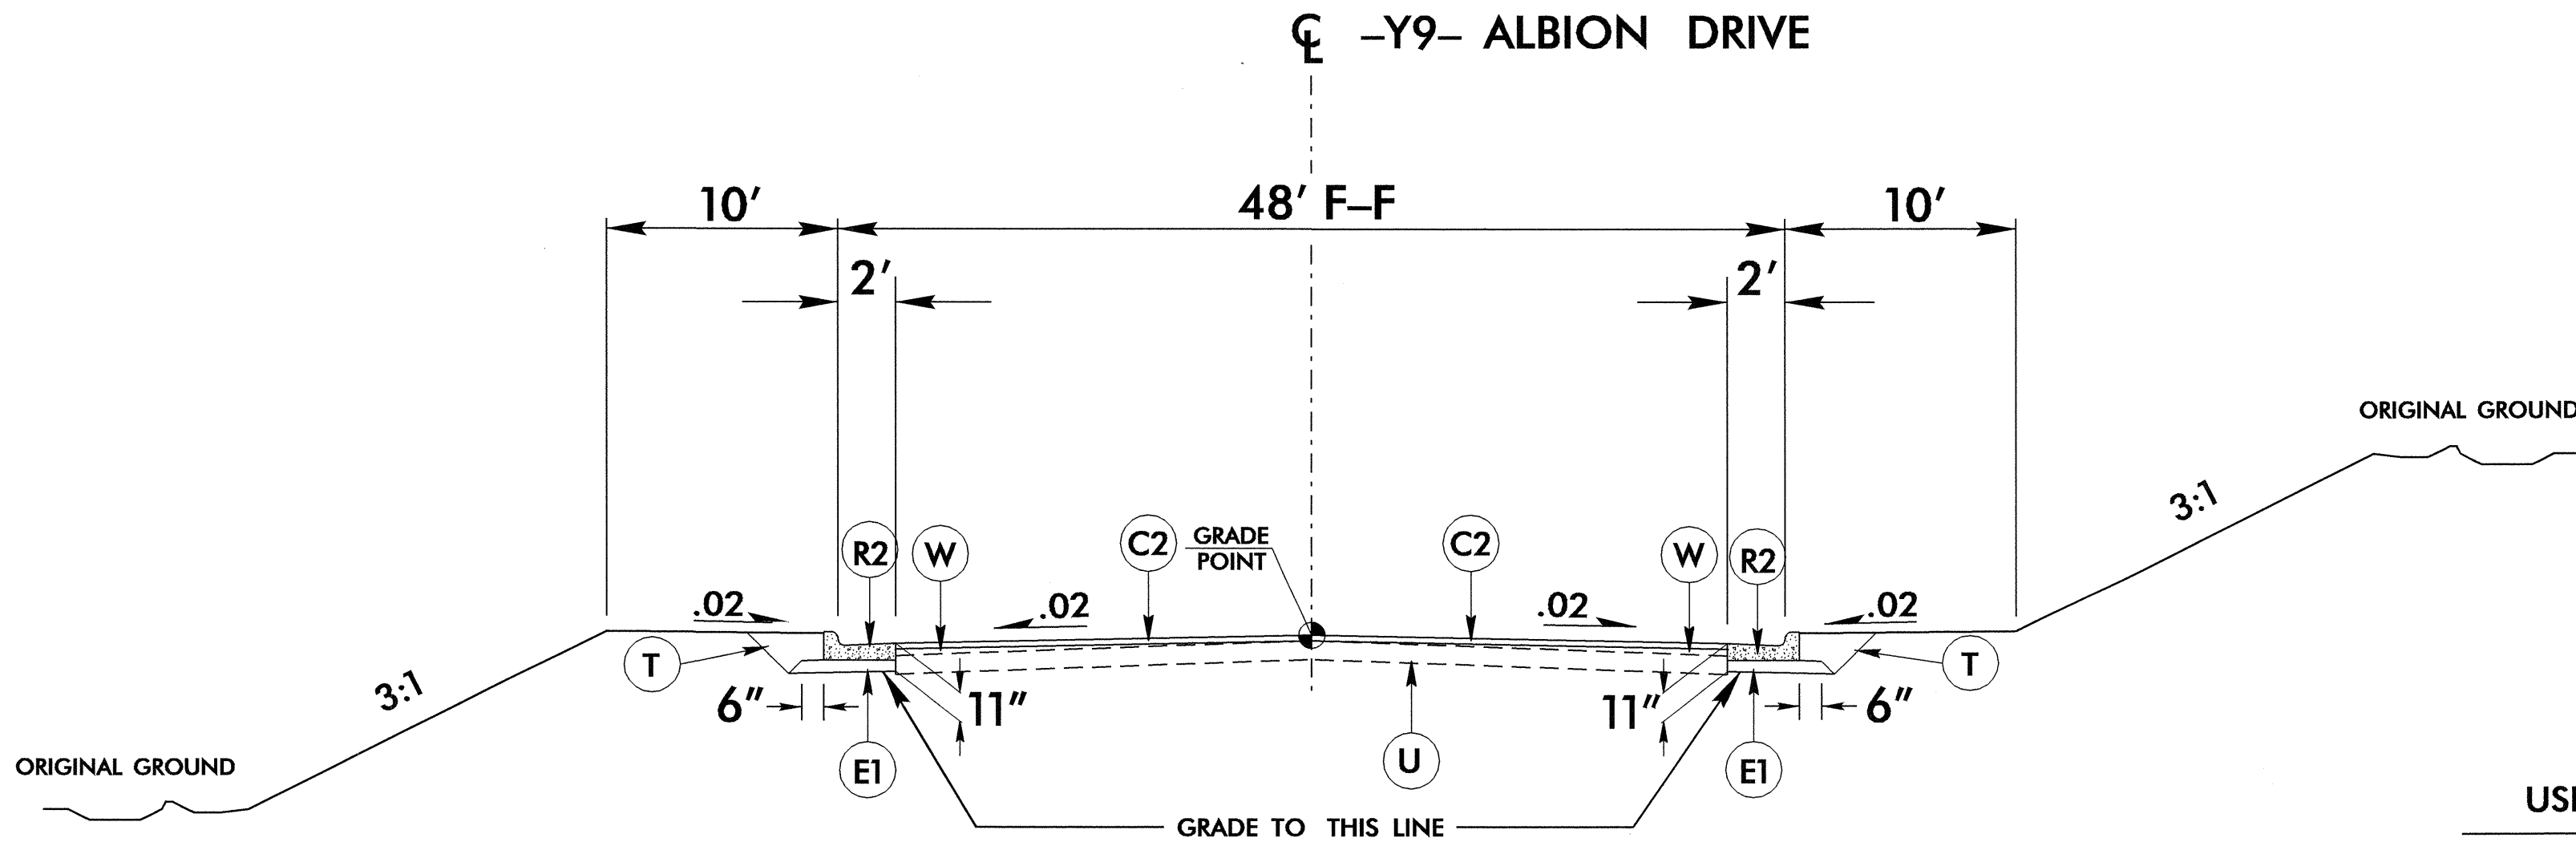

TYPICAL SECTION NO. 15

USE TYPICAL SECTION NO. 15
-Y9- STA. 10+65.00 TO STA. 11+00.00

NOTE: SEE PLANS FOR LOCATION OF 1'-6" CONCRETE C&G WITH GRASS ISLAND


PROJECT REFERENCE NO.	SHEET NO.
U-3613B	2-E
ROADWAY DESIGN ENGINEER	PAVEMENT DESIGN ENGINEER
C1	1 1/2" S9.5B
C2	3" S9.5B
C3	VAR. DEPTH S9.5B
D1	2 1/2" I19.0B
D2	4" I19.0B
D3	VAR. DEPTH I19.0B
E1	4" B25.0B
E2	5" B25.0B
E3	VAR. DEPTH B25.0B
R1	1'-6" CONC. CURB & GUTTER
R2	2'-6" CONC. CURB & GUTTER
R3	2'-0" VALLEY GUTTER
R4	5" CONC. MONOLITHIC ISLAND (KEYED-IN)
R5	3" CONC. ISLAND COVER
S	CONC. SIDEWALK
T	EARTH MATERIAL
U	EXISTING PAVEMENT
W	VAR. DEPTH ASPH. PAVM'T (SEE WEDGING DETAIL)



USE TYPICAL SECTION NO. 16





-Y11- STA. 10+27.00 TO STA. 11+27.07
 -Y12- STA. 10+10.00 TO STA. 11+10.33

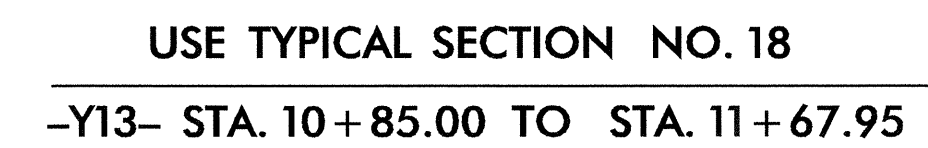

USE TYPICAL SECTION NO. 18

-Y13- STA. 10+85.00 TO STA. 11+67.95

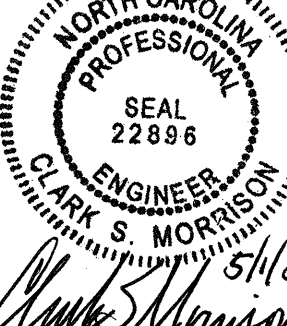
PROJECT REFERENCE NO.		SHEET NO.	
U-3613B		2-F	
ROADWAY DESIGN ENGINEER 		PAVEMENT DESIGN ENGINEER 	
C1	1 1/2" S9.5B		
C2	3" S9.5B		
C3	VAR. DEPTH S9.5B		
D1	2 1/2" I19.0B		
D2	4" I19.0B		
D3	VAR. DEPTH I19.0B		
E1	4" B25.0B		
E2	5" B25.0B		
E3	VAR. DEPTH B25.0B		
R1	1'-6" CONC. CURB & GUTTER		
R2	2'-6" CONC. CURB & GUTTER		
R3	2'-0" VALLEY GUTTER		
R4	5" CONC. MONOLITHIC ISLAND (KEYED-IN)		
R5	3" CONC. ISLAND COVER		
S	CONC. SIDEWALK		
T	EARTH MATERIAL		
U	EXISTING PAVEMENT		
W	VAR. DEPTH ASPH. PAVM'T (SEE WEDGING DETAIL)		

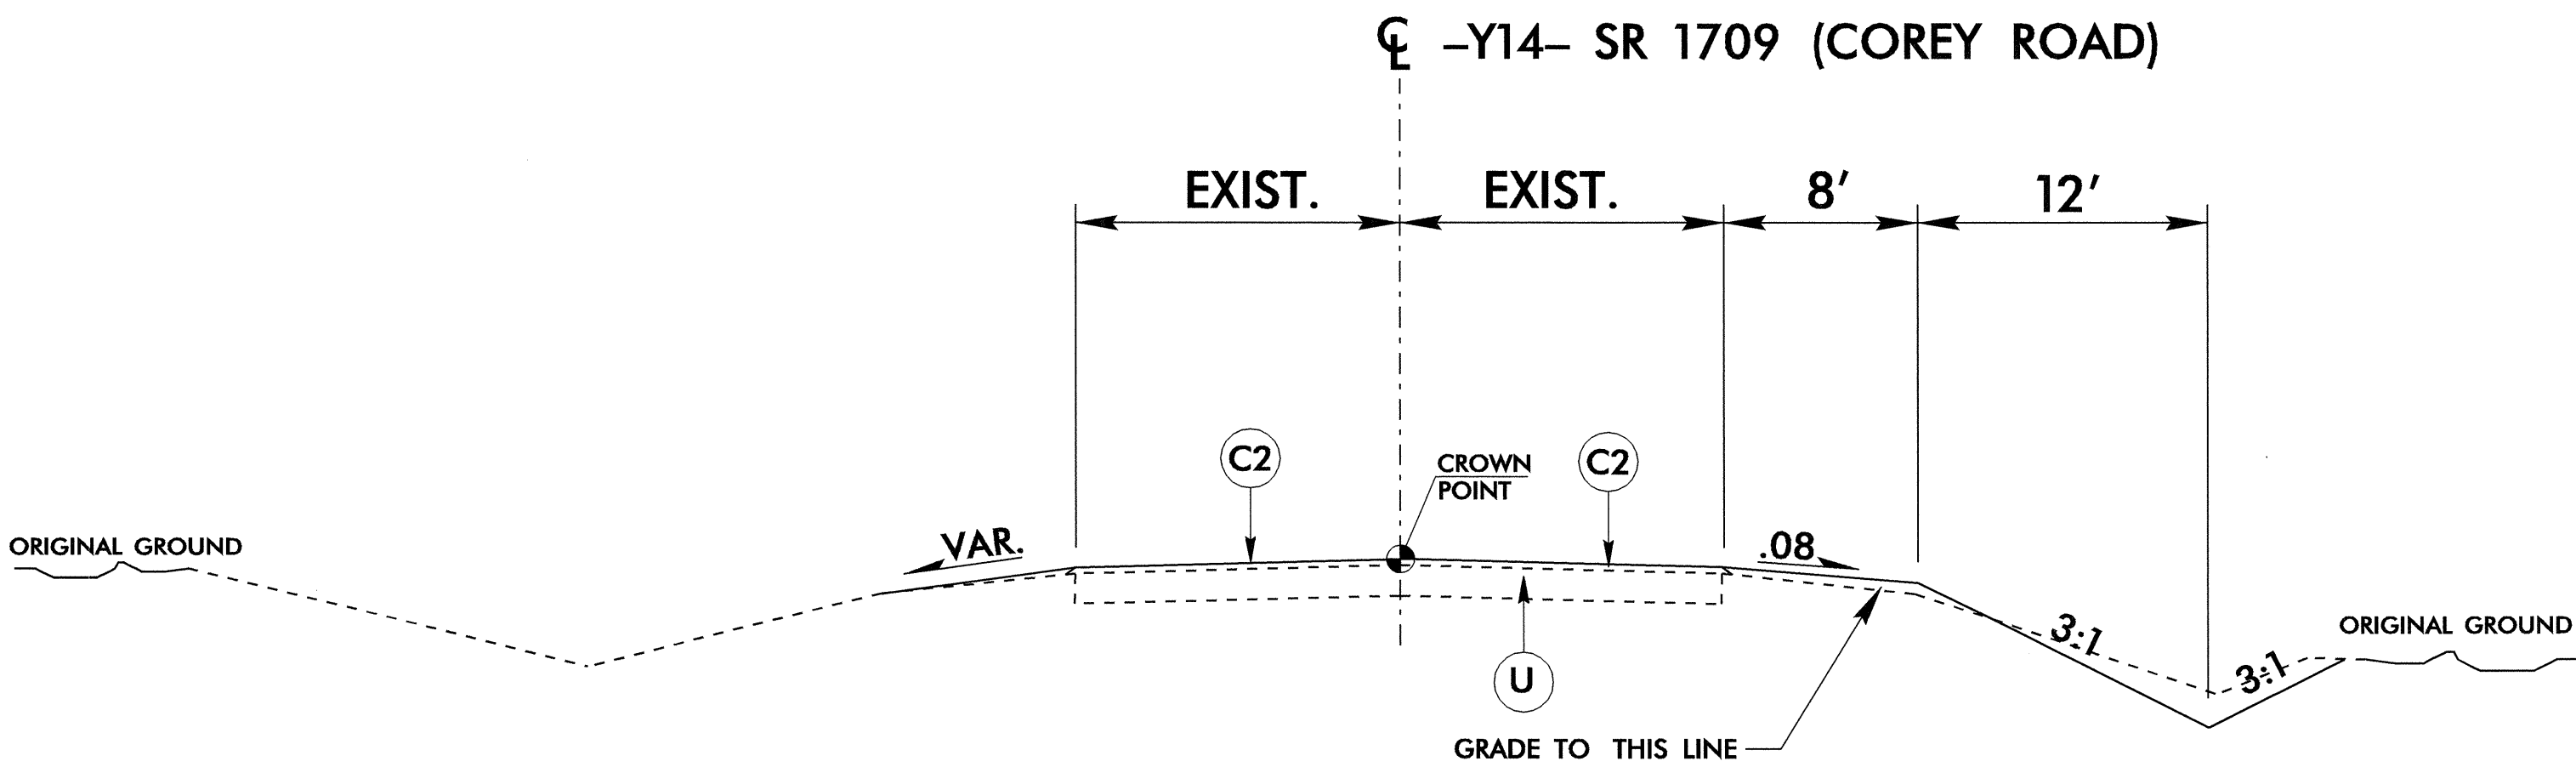

TYPICAL SECTION NO. 19


USE TYPICAL SECTION NO. 19
-Y14- STA. 6+30.00 TO STA. 6+50.00

NOTE: TRANSITION FROM TYPICAL SECTION NO. 19
TO TYPICAL SECTION NO. 20 -Y14- STA. 6+50.00 TO STA. 9+50.00

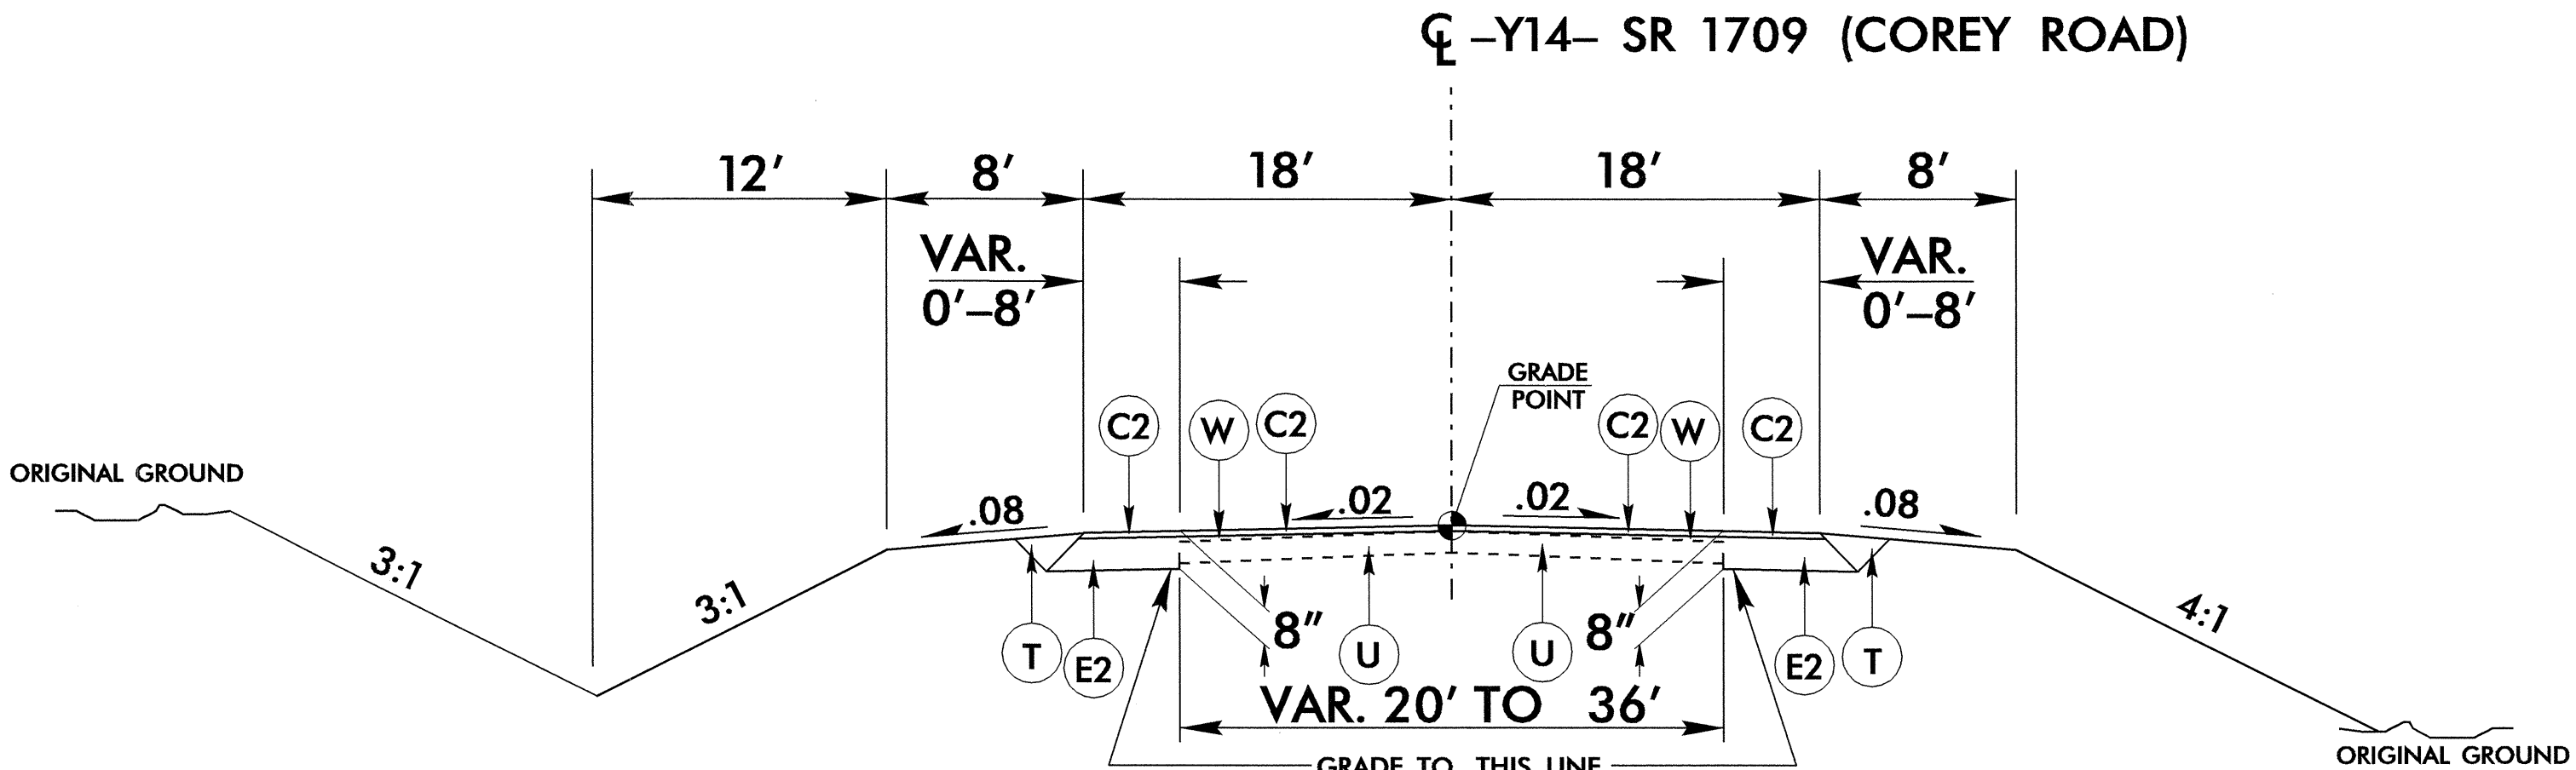



TYPICAL SECTION NO. 20


USE TYPICAL SECTION NO. 20
-Y14- STA. 9+50.00 TO STA. 12+63.06

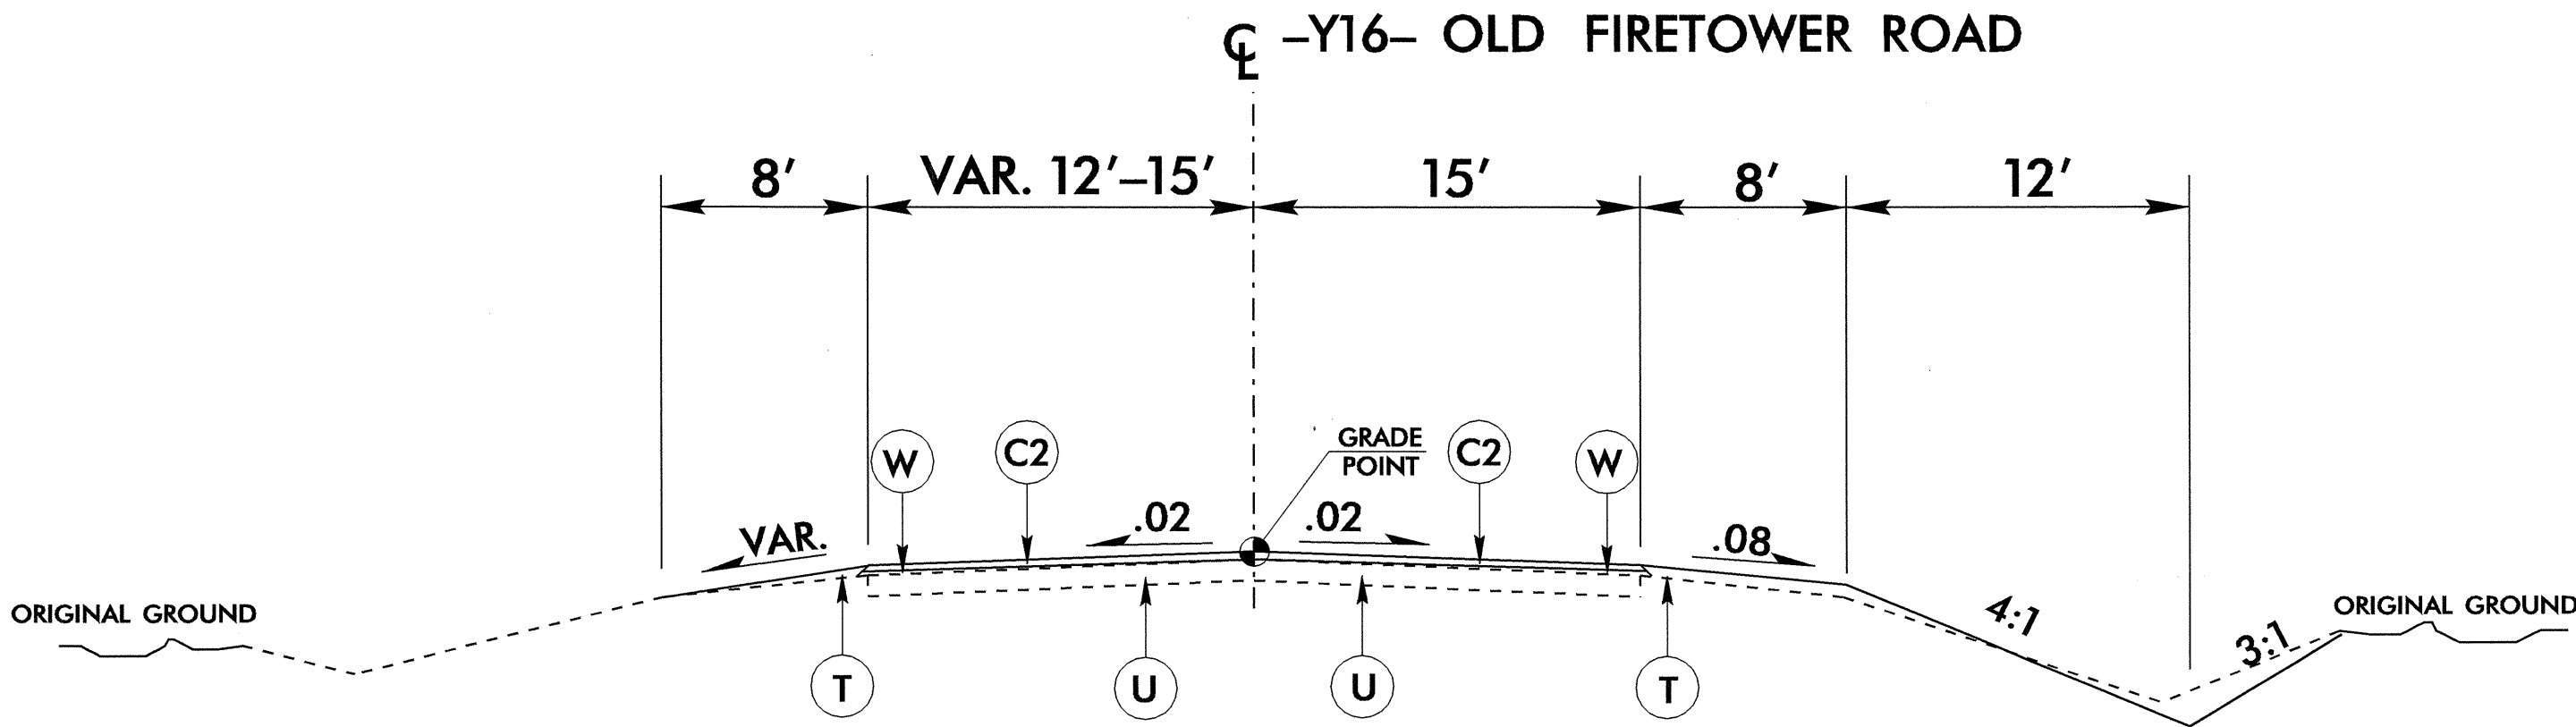

TYPICAL SECTION NO. 21

USE TYPICAL SECTION NO. 21
-Y16- STA. 11+80.00 TO STA. 12+04.87

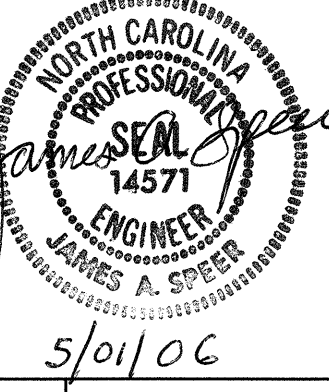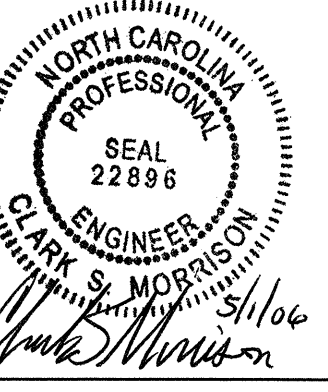PROJECT REFERENCE NO.	SHEET NO.
U-3613B	2-6
ROADWAY DESIGN ENGINEER	PAVEMENT DESIGN ENGINEER
	
C1	1 1/2" S9.5B
C2	3" S9.5B
C3	VAR. DEPTH S9.5B
D1	2 1/2" I19.0B
D2	4" I19.0B
D3	VAR. DEPTH I19.0B
E1	4" B25.0B
E2	5" B25.0B
E3	VAR. DEPTH B25.0B
R1	1'-6" CONC. CURB & GUTTER
R2	2'-6" CONC. CURB & GUTTER
R3	2'-0" VALLEY GUTTER
R4	5" CONC. MONOLITHIC ISLAND (KEYED-IN)
R5	3" CONC. ISLAND COVER
S	CONC. SIDEWALK
T	EARTH MATERIAL
U	EXISTING PAVEMENT
W	VAR. DEPTH ASPH. PAVM'T (SEE WEDGING DETAIL)

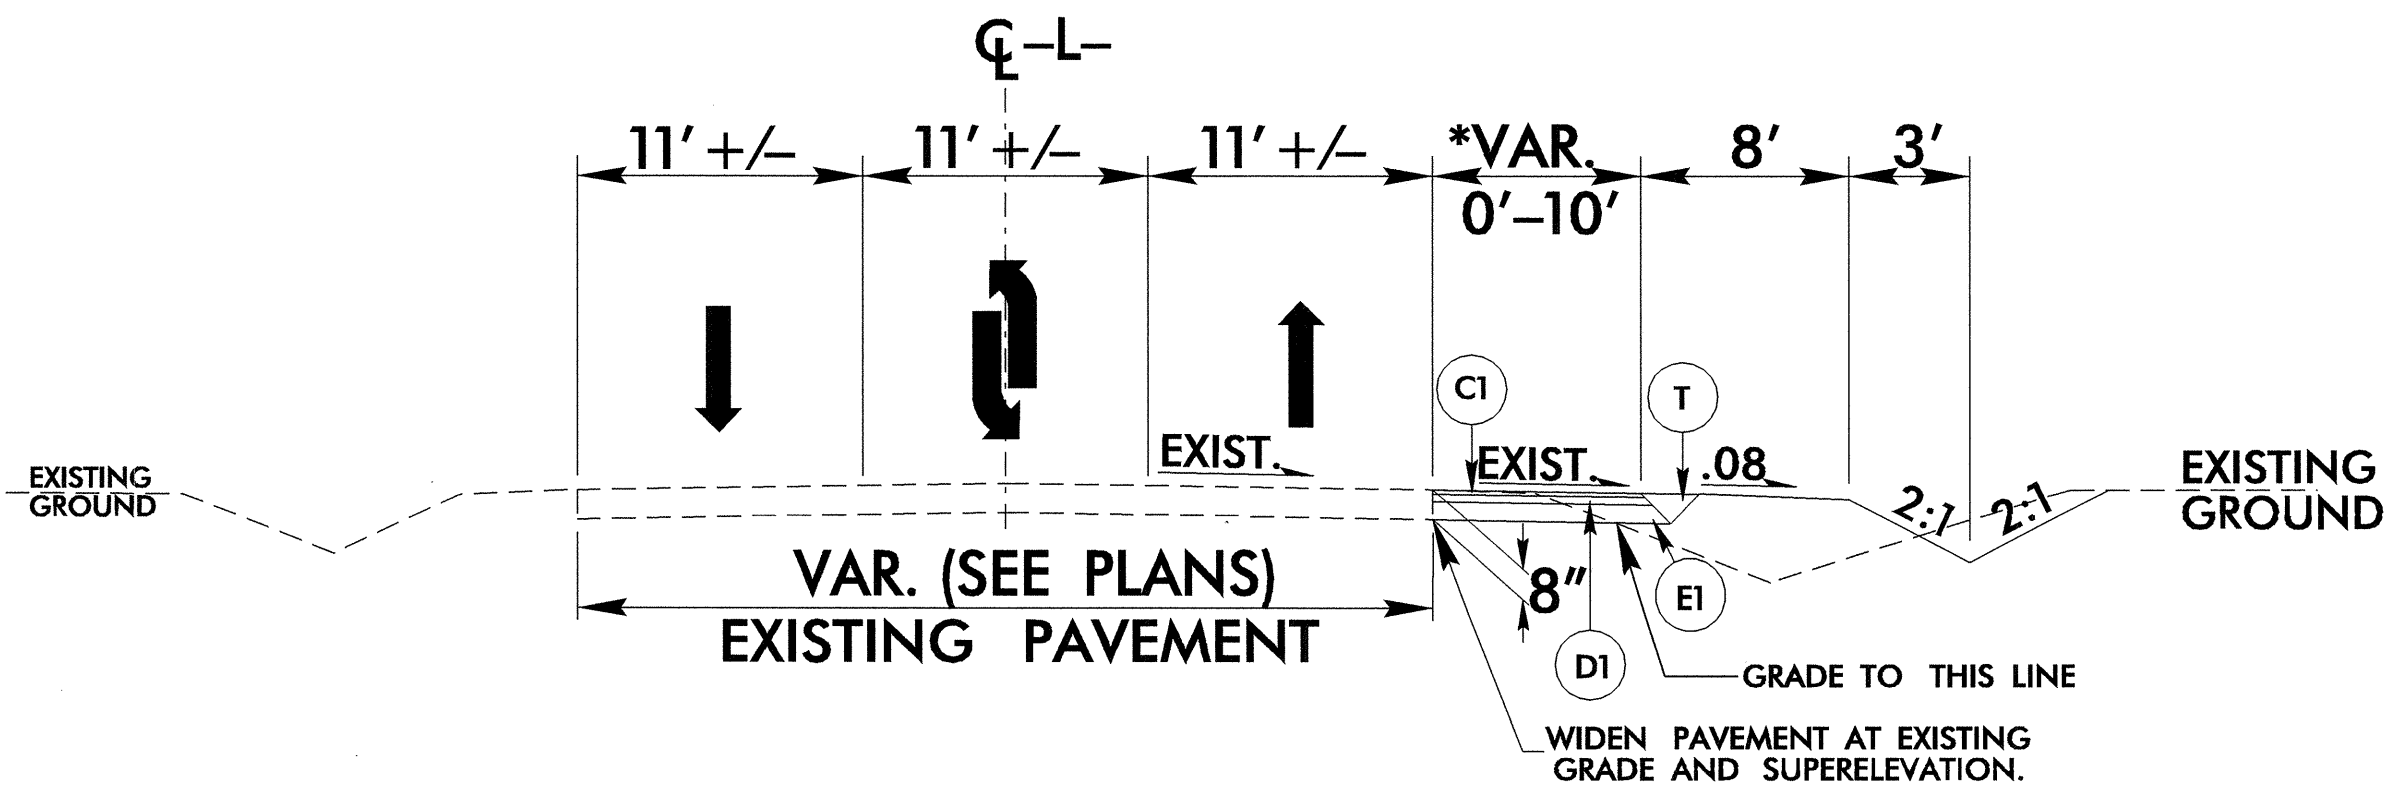



TYPICAL SECTION NO. 22

*SEE TCP PLANS FOR PHASE 1 EASTBOUND WIDENING


USE TYPICAL SECTION NO. 22

- L- STA. 12+00.00 TO -Y1- STA. 17+44.00
- L- STA. 27+04.00 TO STA. 30+90.00
- L- STA. 31+68.00 TO STA. 33+95.00
- L- STA. 38+00.00 TO STA. 38+90.00
- L- STA. 39+33.00 TO STA. 39+66.00
- L- STA. 46+00.00 TO STA. 46+58.00
- L- STA. 47+20.00 TO STA. 49+68.00
- L- STA. 51+50.00 TO STA. 81+19.00
- L- STA. 82+66.00 TO STA. 88+44.00
- L- STA. 89+97.00 TO STA. 94+29.00
- L- STA. 97+26.00 TO STA. 98+91.00
- L- STA. 116+46.00 TO STA. 138+37.00
- L- STA. 140+90.00 TO STA. 143+25.00


PROJECT REFERENCE NO.		SHEET NO.
U-3613B		2-H
ROADWAY DESIGN ENGINEER	PAVEMENT DESIGN ENGINEER	
C1	1 1/2"	S9.5B
C2	3"	S9.5B
C3	VAR. DEPTH	S9.5B
D1	2 1/2"	I19.0B
D2	4"	I19.0B
D3	VAR. DEPTH	I19.0B
E1	4"	B25.0B
E2	5"	B25.0B
E3	VAR. DEPTH	B25.0B
R1	1'-6"	CONC. CURB & GUTTER
R2	2'-6"	CONC. CURB & GUTTER
R3	2'-0"	VALLEY GUTTER
R4	5"	CONC. MONOLITHIC ISLAND (KEYED-IN)
R5	3"	CONC. ISLAND COVER
S	CONC. SIDEWALK	
T	EARTH MATERIAL	
U	EXISTING PAVEMENT	
W	VAR. DEPTH ASPH. PAVM'T (SEE WEDGING DETAIL)	

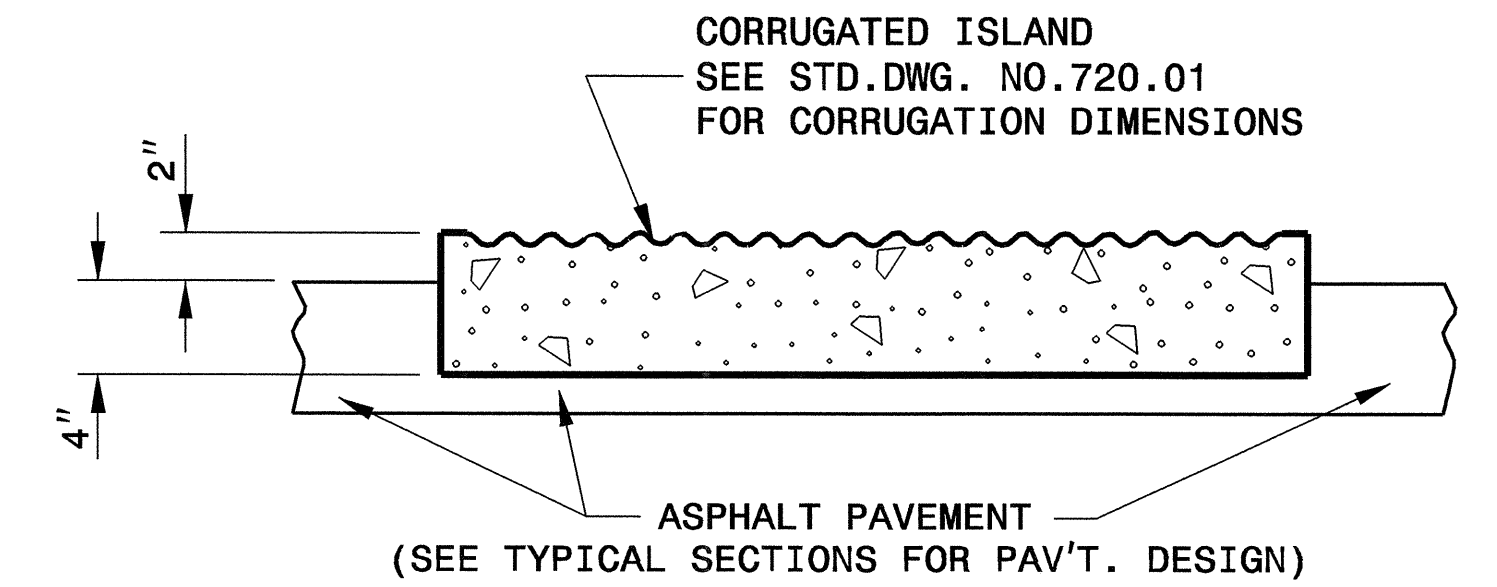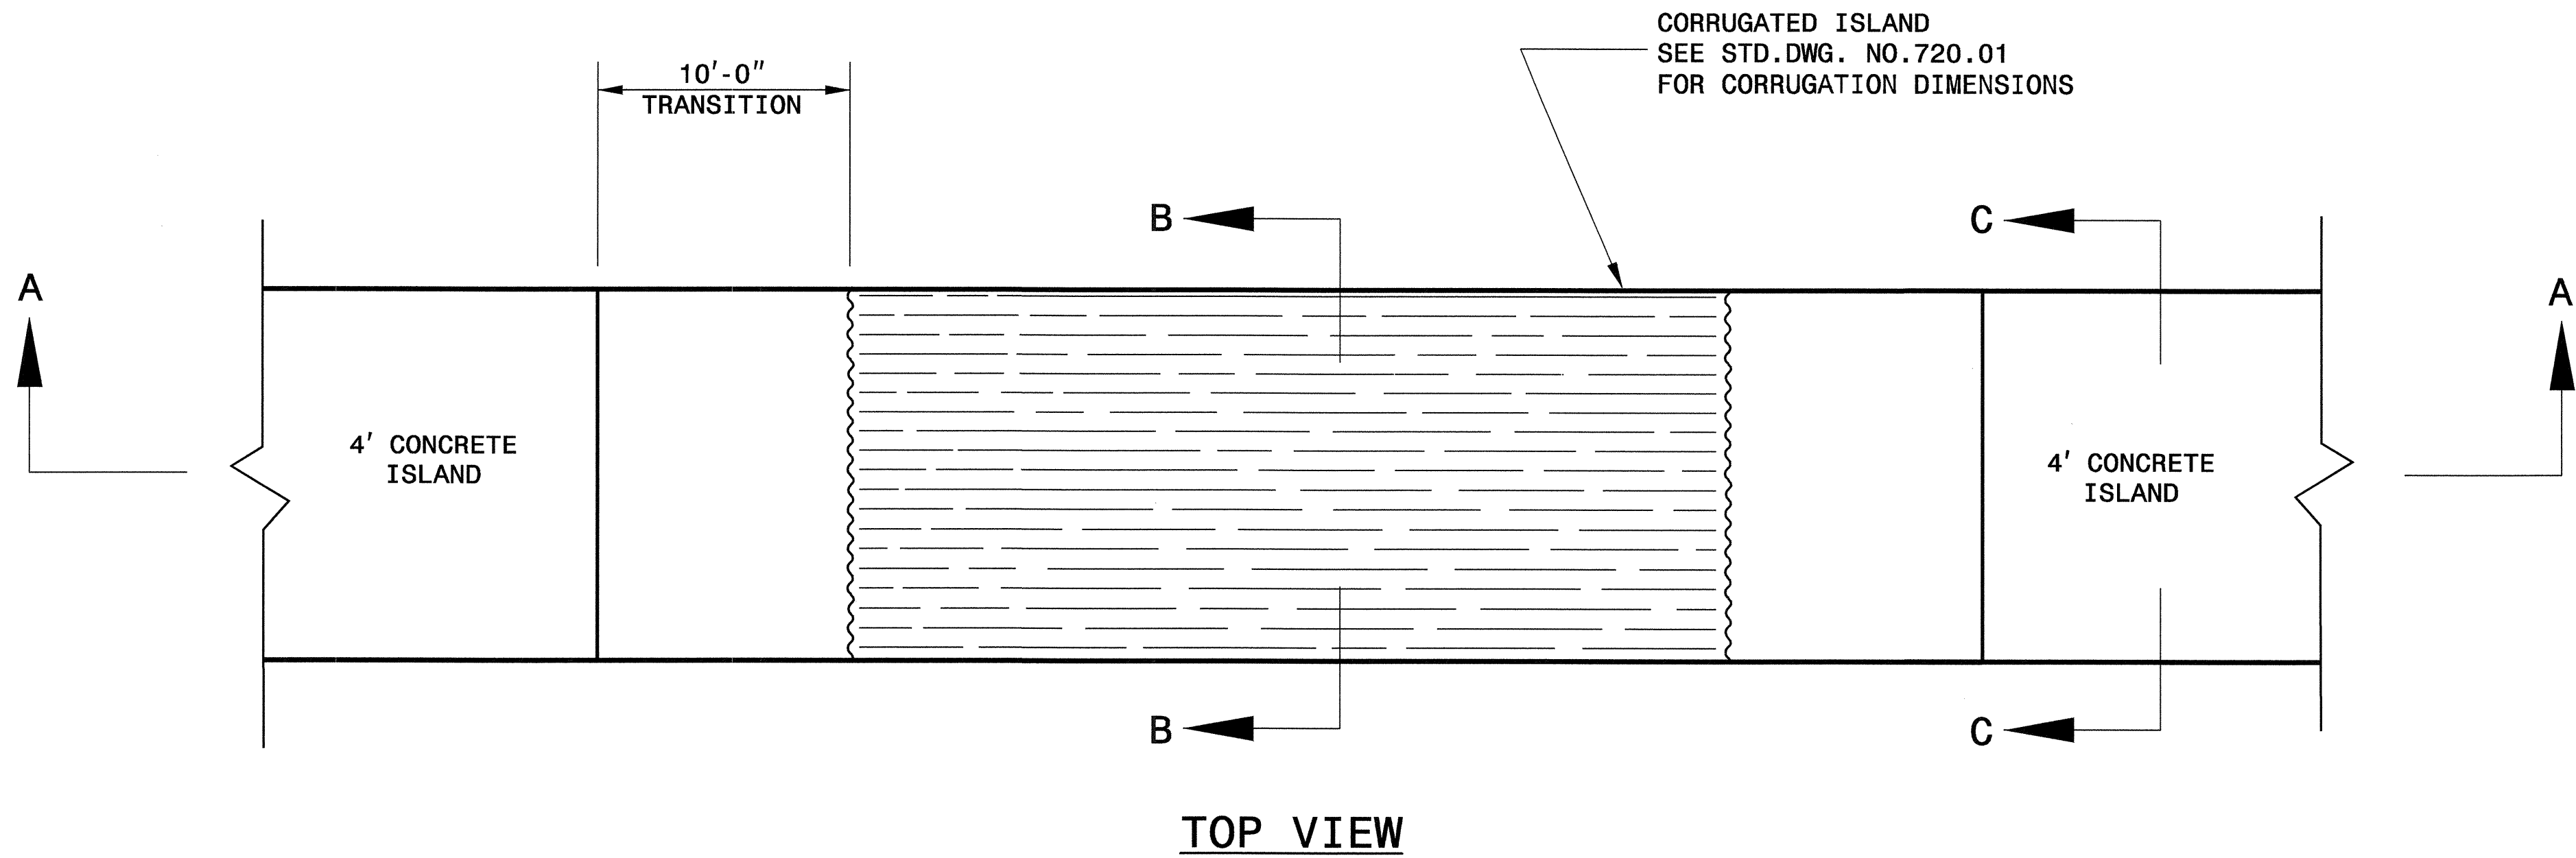

SECTION B-B

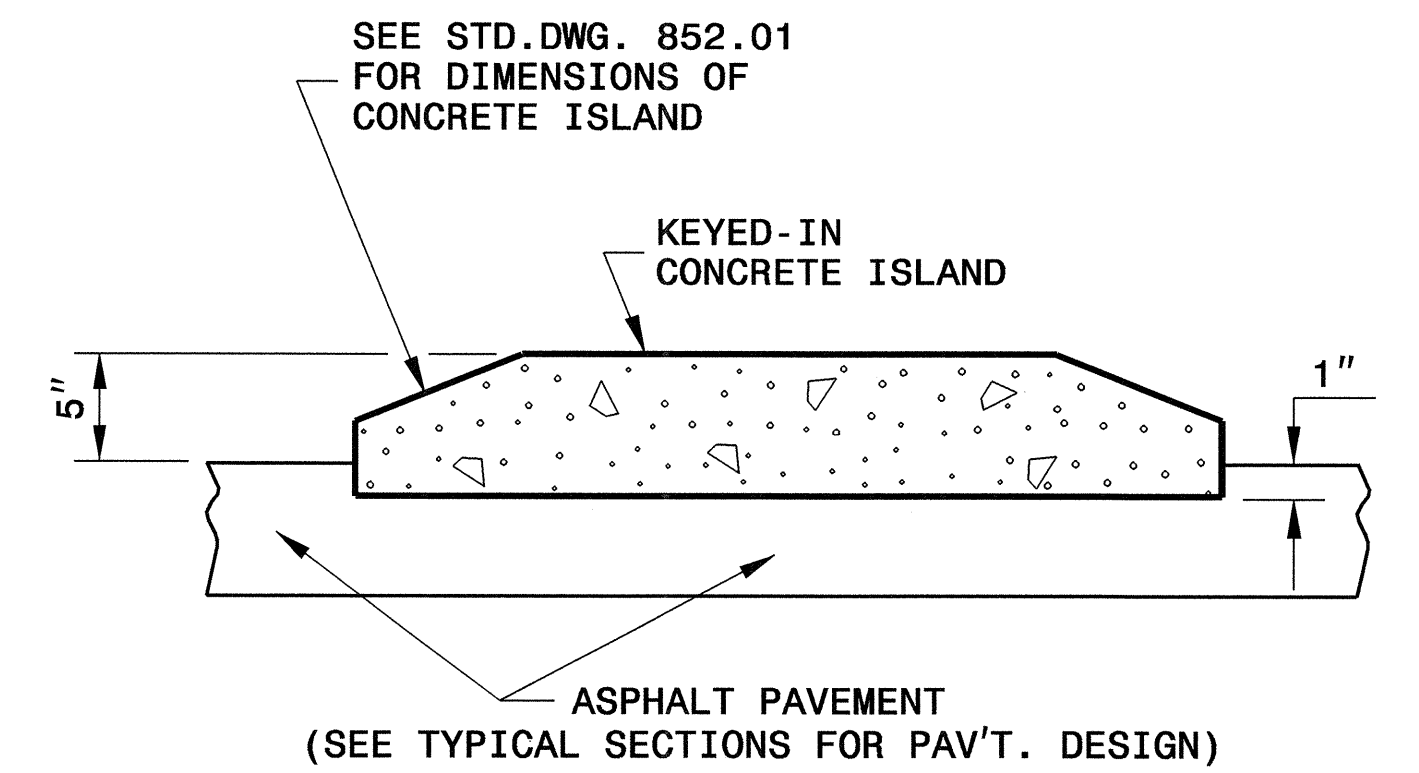

SECTION C-C

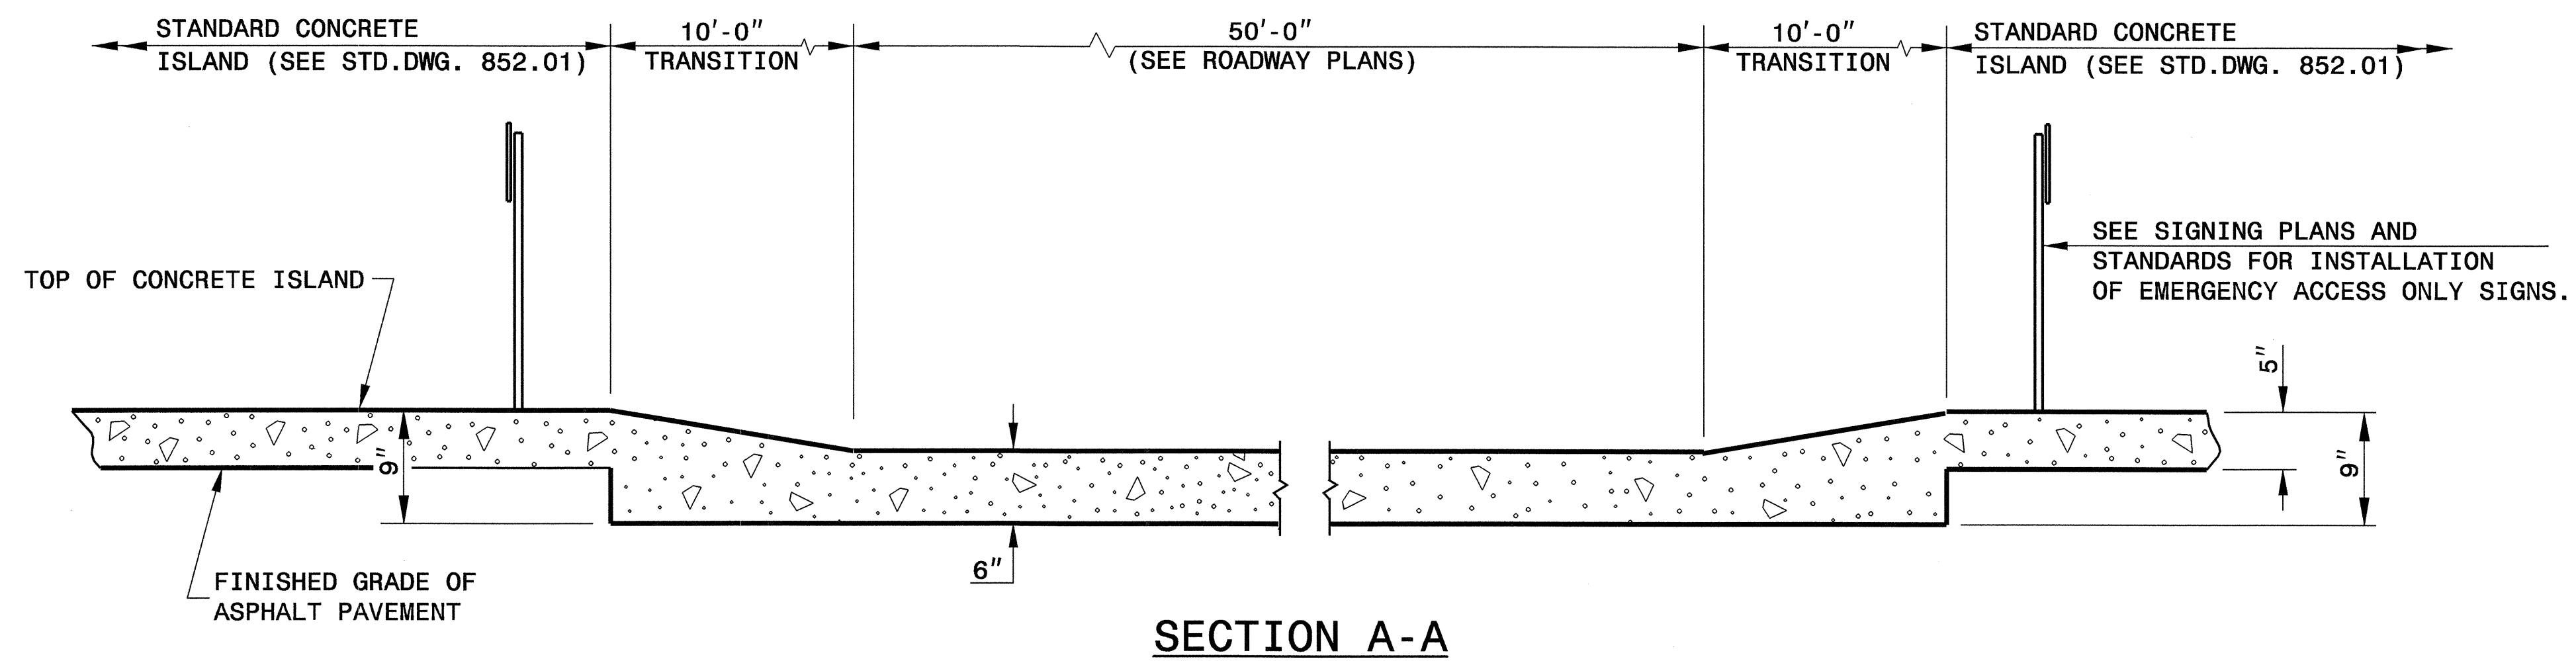


SECTION A-A

DETAIL OF EMERGENCY VEHICLE ACCESS

NOTES:

REFER TO SECTION 852 OF STANDARD SPECIFICATIONS FOR CONCRETE ISLANDS.

REFER TO STANDARD DRAWING 852.01 FOR CONTRACTION/EXPANSION JOINTS.

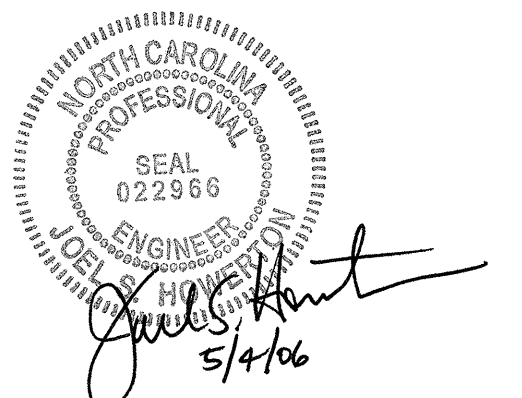


PROJECT SERVICES UNIT STANDARDS AND SPECIAL DESIGN Office 919-250-4128 FAX 919-250-4119			
EMERGENCY VEHICLE ACCESS FOR CONCRETE ISLAND			
ORIGINAL BY:	E. E. WARD	DATE:	12-99
MODIFIED BY:	T. S. SPELL	DATE:	12-05
CHECKED BY:	Joel S. Spell	DATE:	5/4/06
FILE SPEC.:	ds172:/usr/details/stand/u3613bemergency_access.dgn		


STATE OF
NORTH CAROLINA
DEPT. OF TRANSPORTATION
DIVISION OF HIGHWAYS
RALEIGH, N.C.

ENGLISH DETAIL DRAWING FOR
**18" SADDLE
BRANCH CONNECTOR**

SHEET 1 OF 1
SADDLE

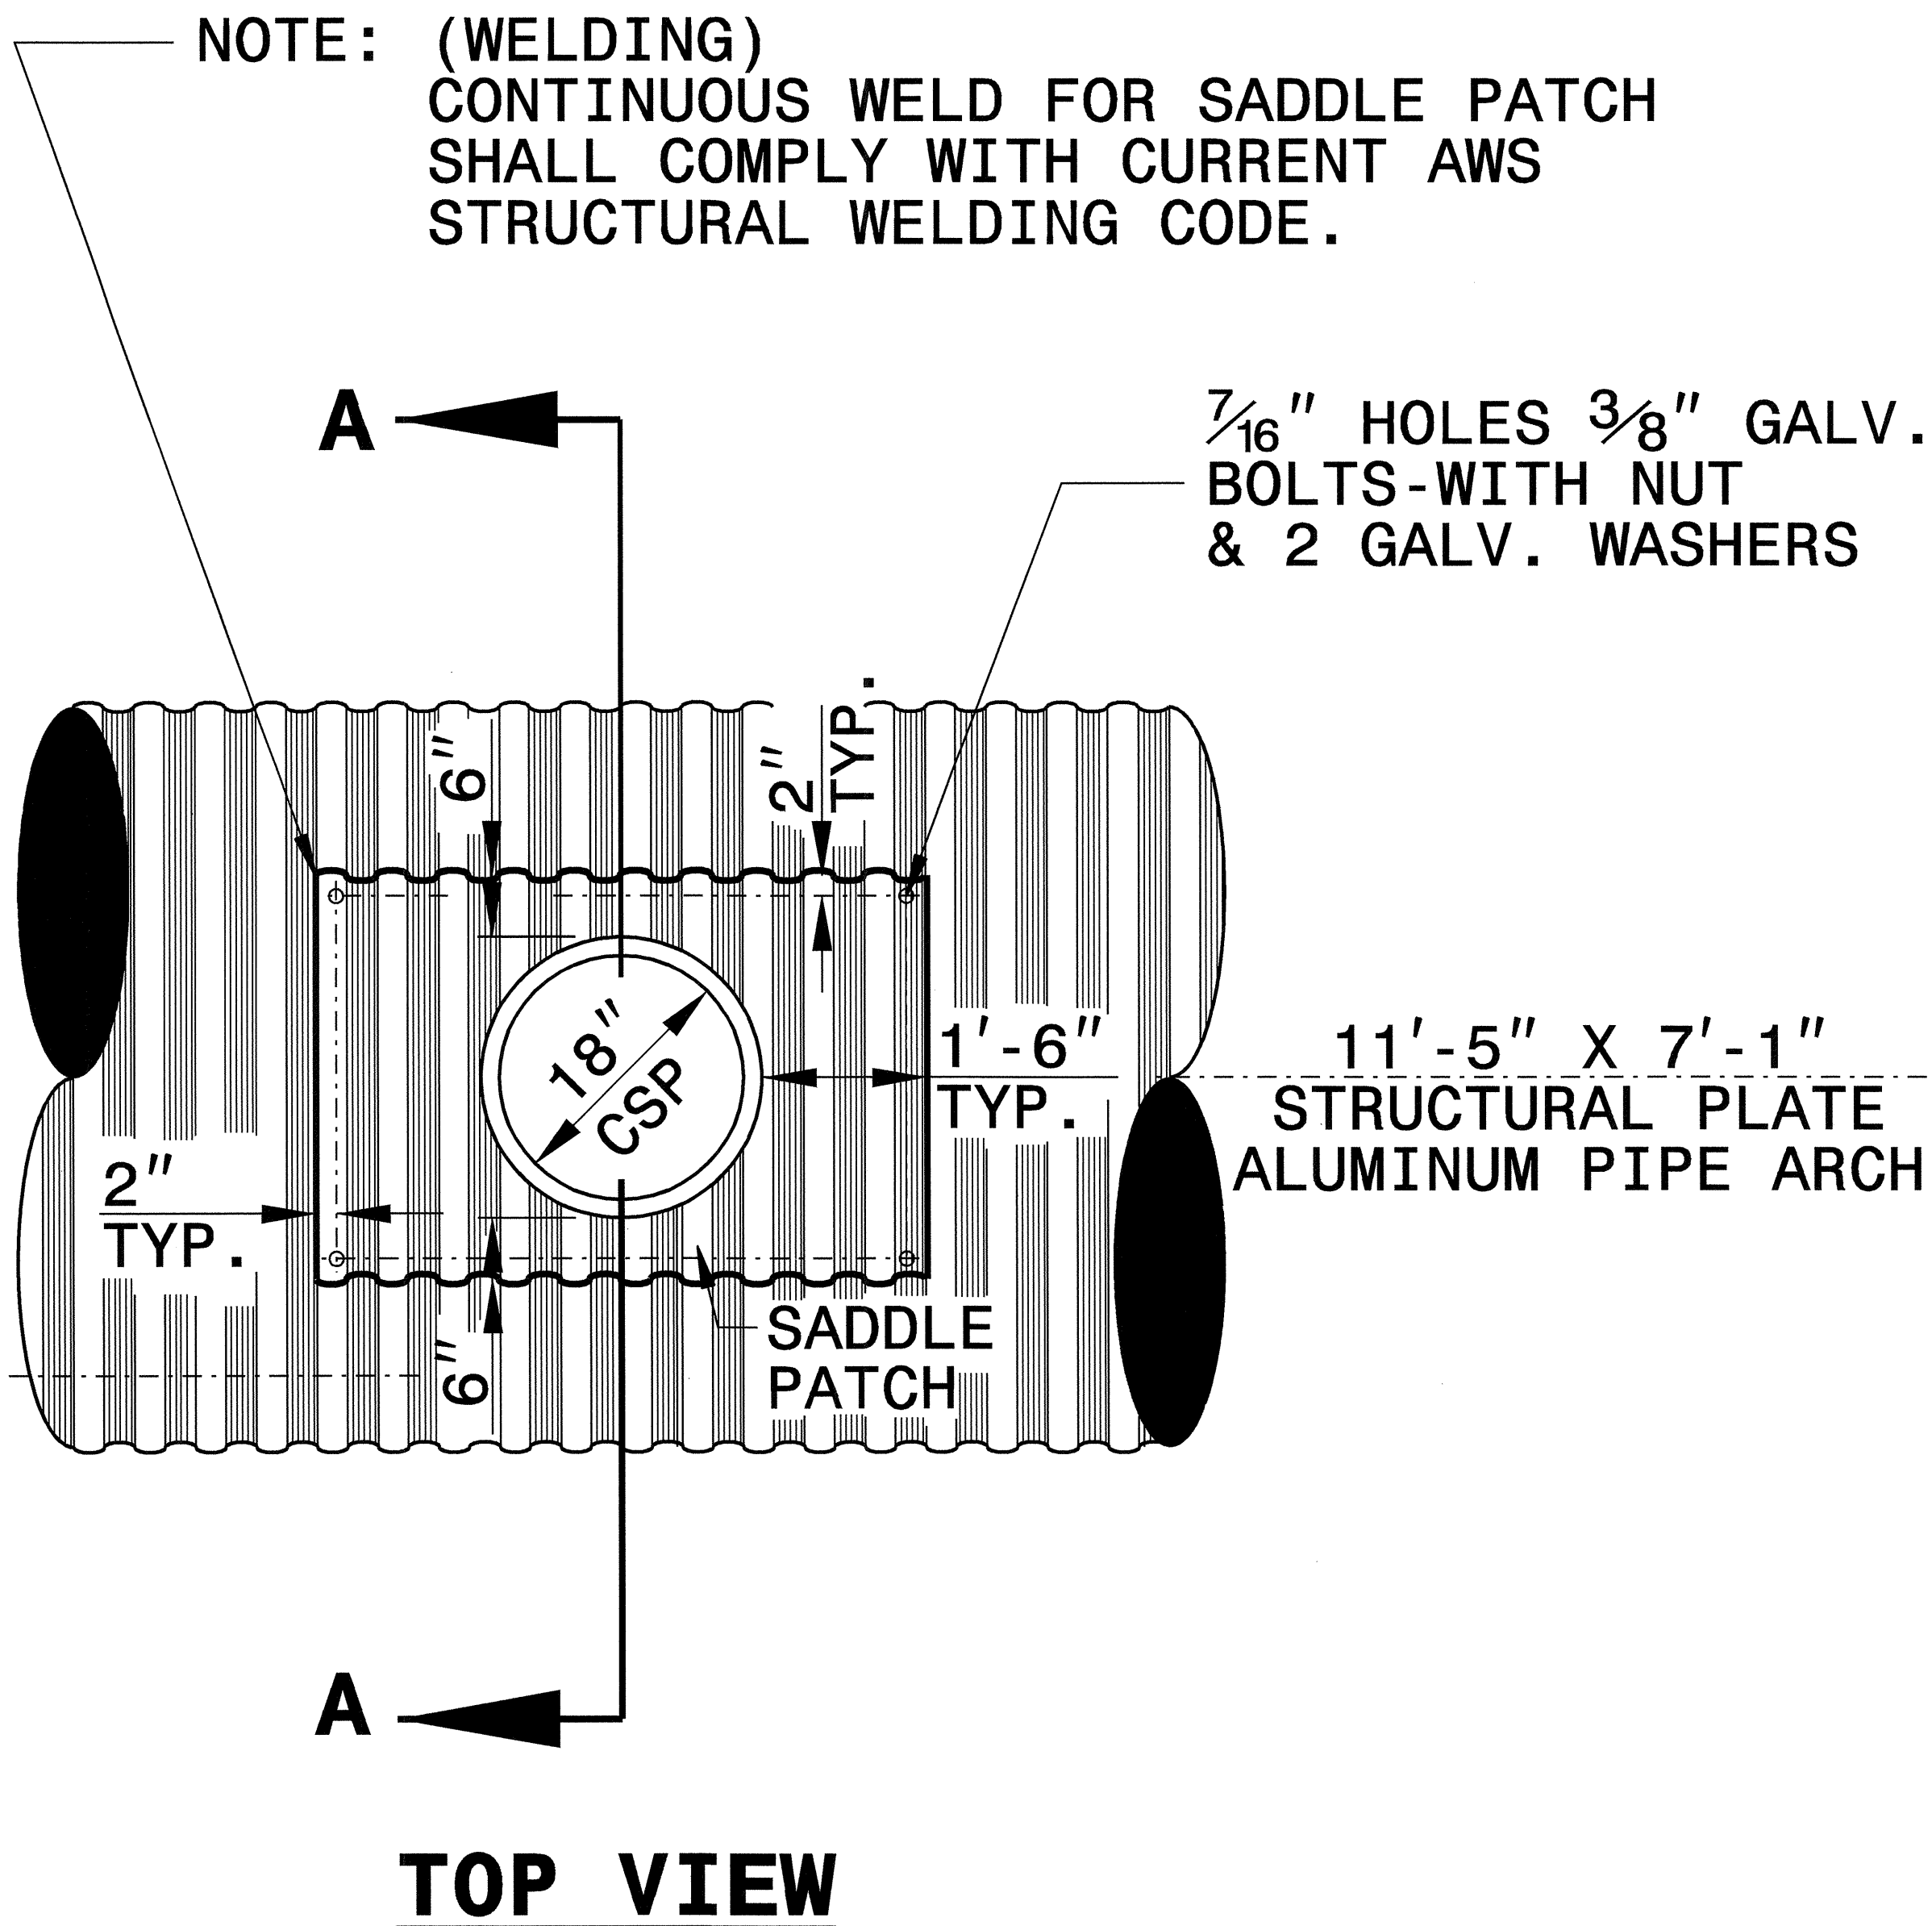

OTHER CONNECTION METHODS MAY BE
USED AS APPROVED BY THE ENGINEER.

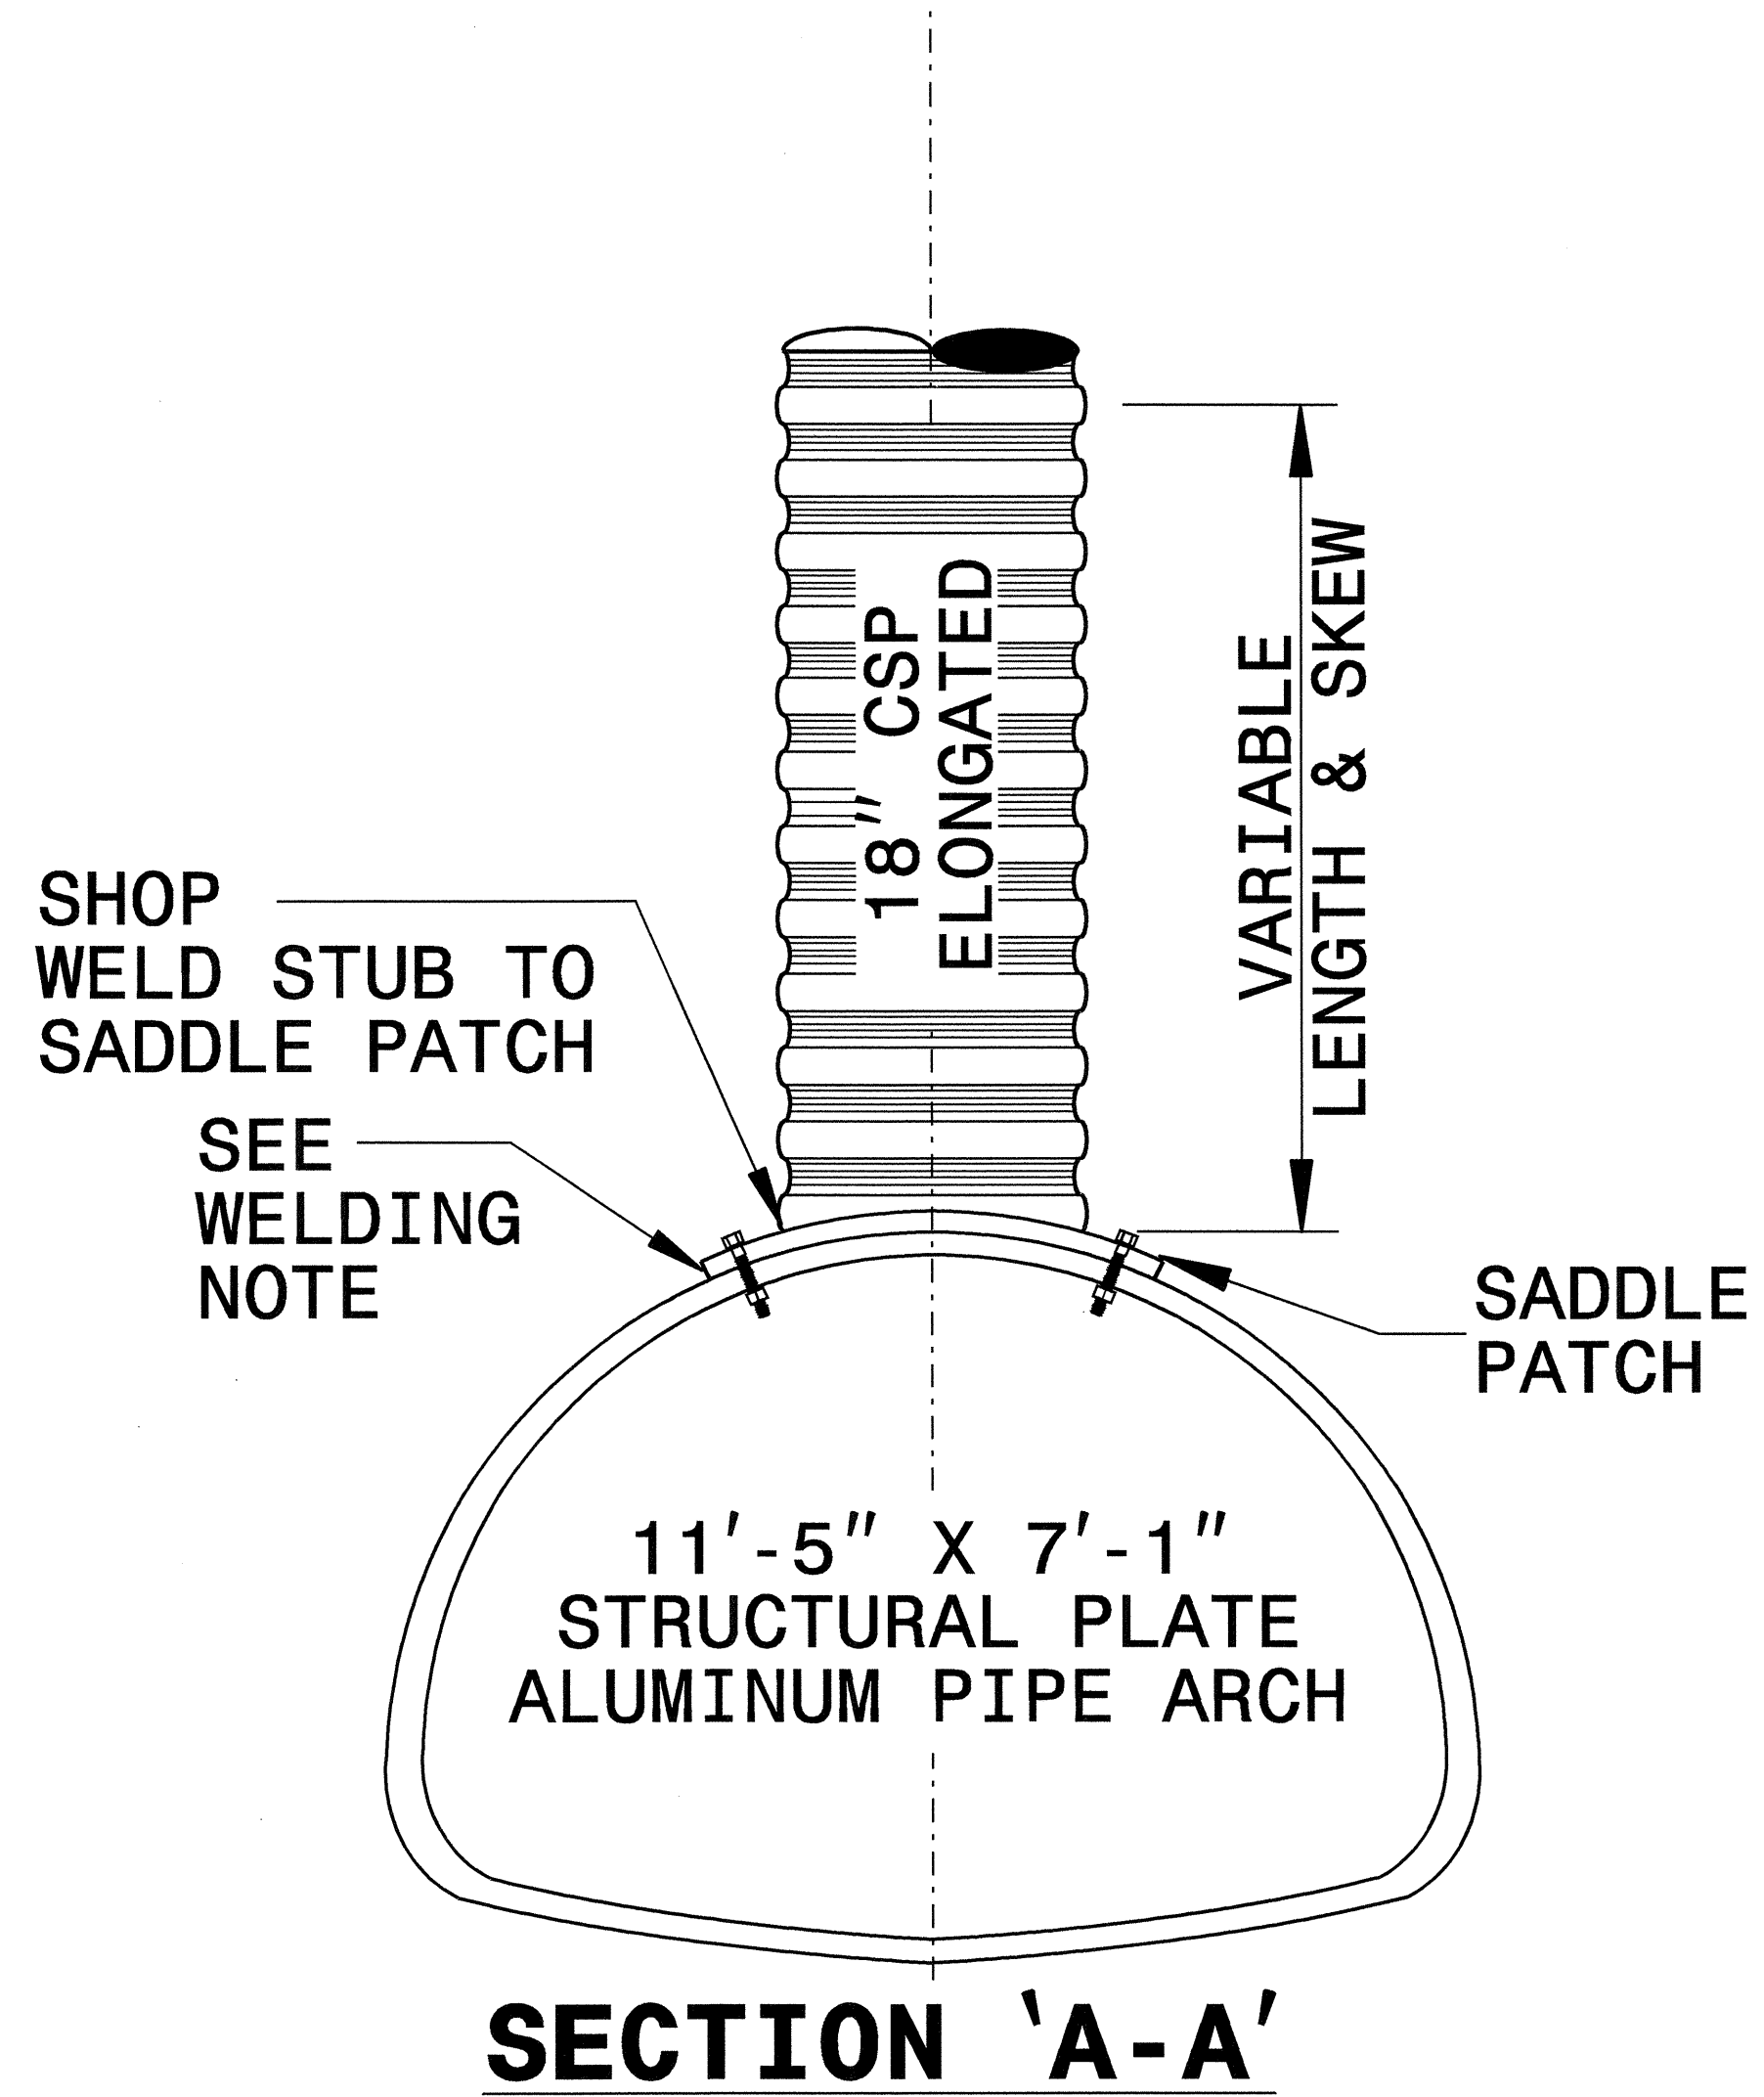


STATE OF
NORTH CAROLINA
DEPT. OF TRANSPORTATION
DIVISION OF HIGHWAYS
RALEIGH, N.C.

ENGLISH DETAIL DRAWING FOR
**18" SADDLE
BRANCH CONNECTOR**

SHEET 1 OF 1
SADDLE

09-DEC-2005 10:16
C:\projects\special_details\tsPELL\details\stand\terry\saddle2.dgn
tsPELL At P-5203655

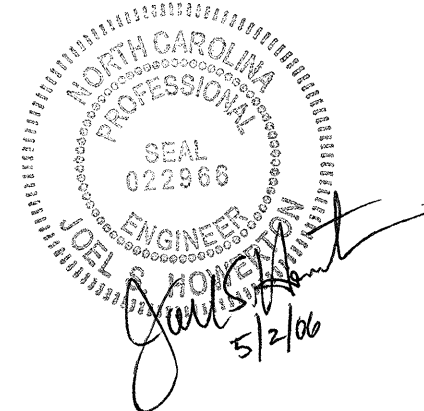


PROJECT SERVICES UNIT STANDARDS AND SPECIAL DESIGN Office 919-250-4128 FAX 919-250-4119	
SEE PLATE FOR TITLE	
ORIGINAL BY: T.S. SPELL	DATE: DEC. 1, 2005
MODIFIED BY: T.S. SPELL	DATE: 12/9/05
CHECKED BY: T.S. SPELL	DATE: 12/9/05
FILE SPEC.: details/stand/tsPELL/terry/saddle2.dgn	

6/2/99


PROJECT REFERENCE NO.	SHEET NO.
U-3613B	2- L

FORM OPTION #1

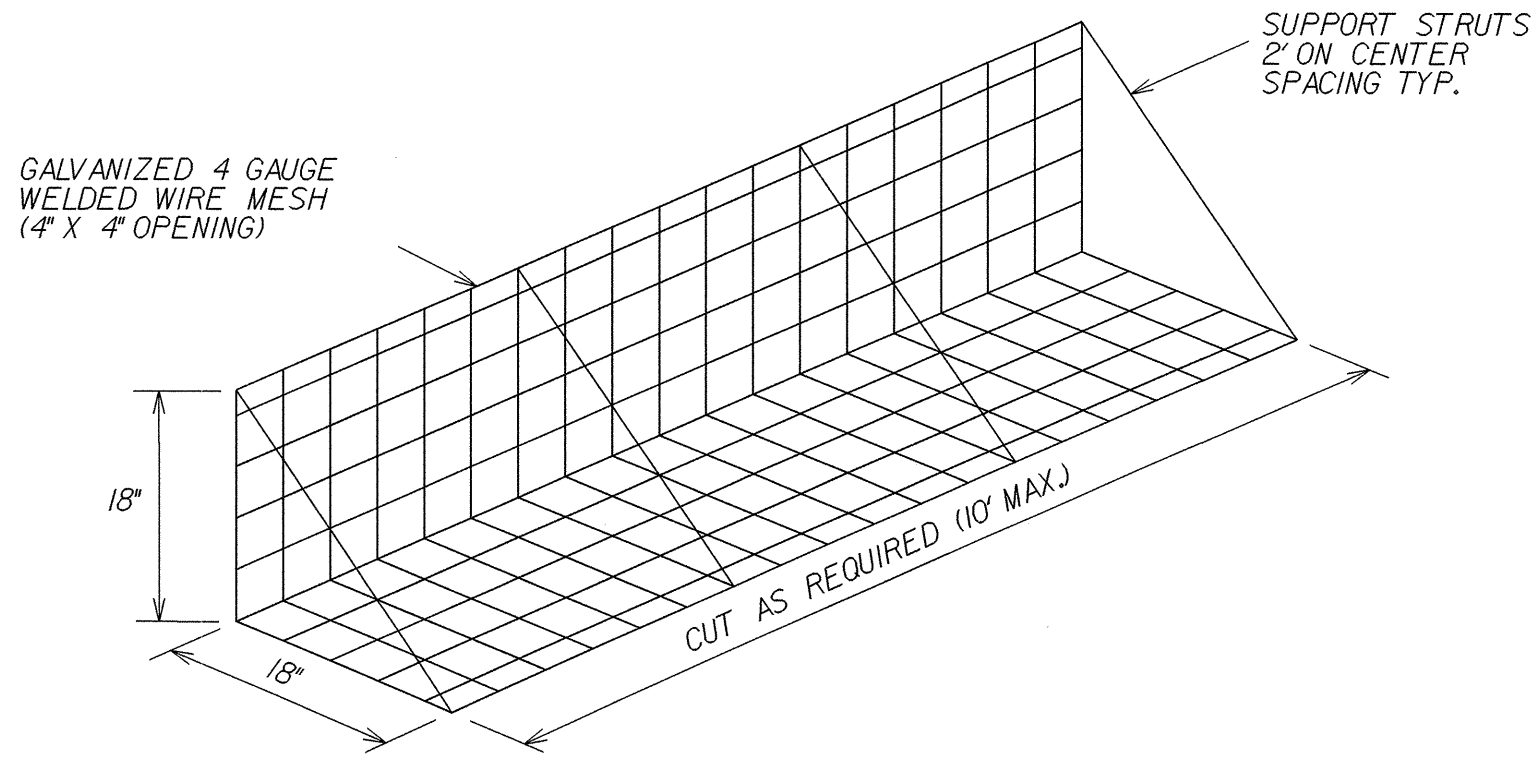


WELDED WIRE MESH FORM
N.T.S.

FORM OPTION #2

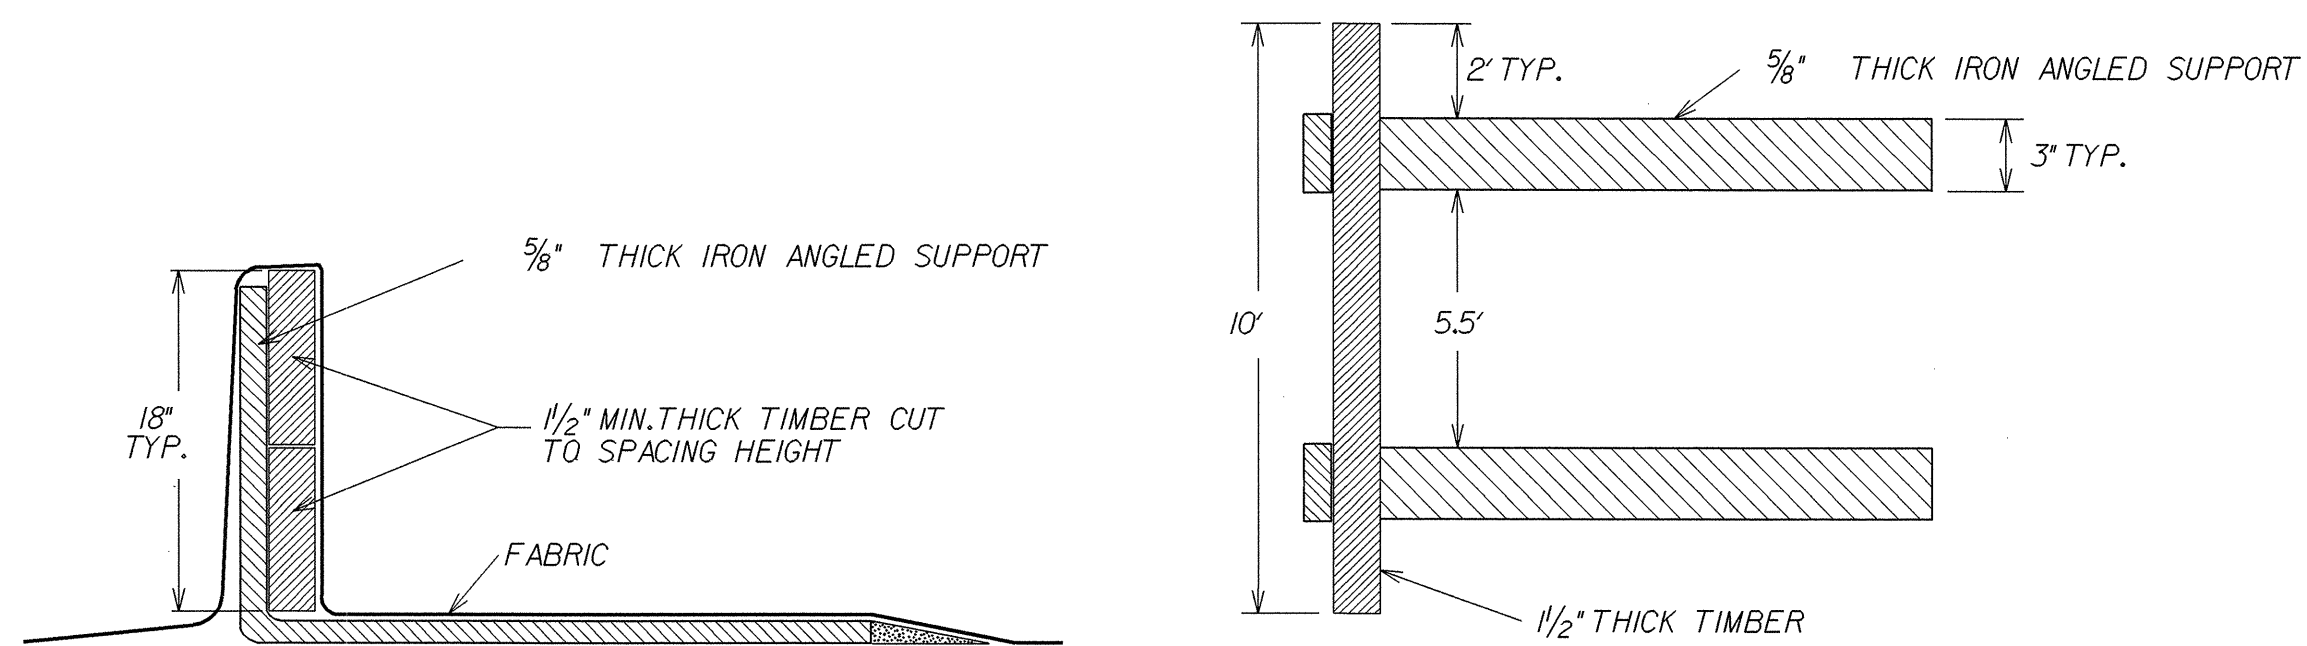

ELEVATION VIEW OF WALL
FACE FALSEWORK
N.T.S.

PLAN VIEW OF WALL
FACE FALSEWORK
N.T.S.

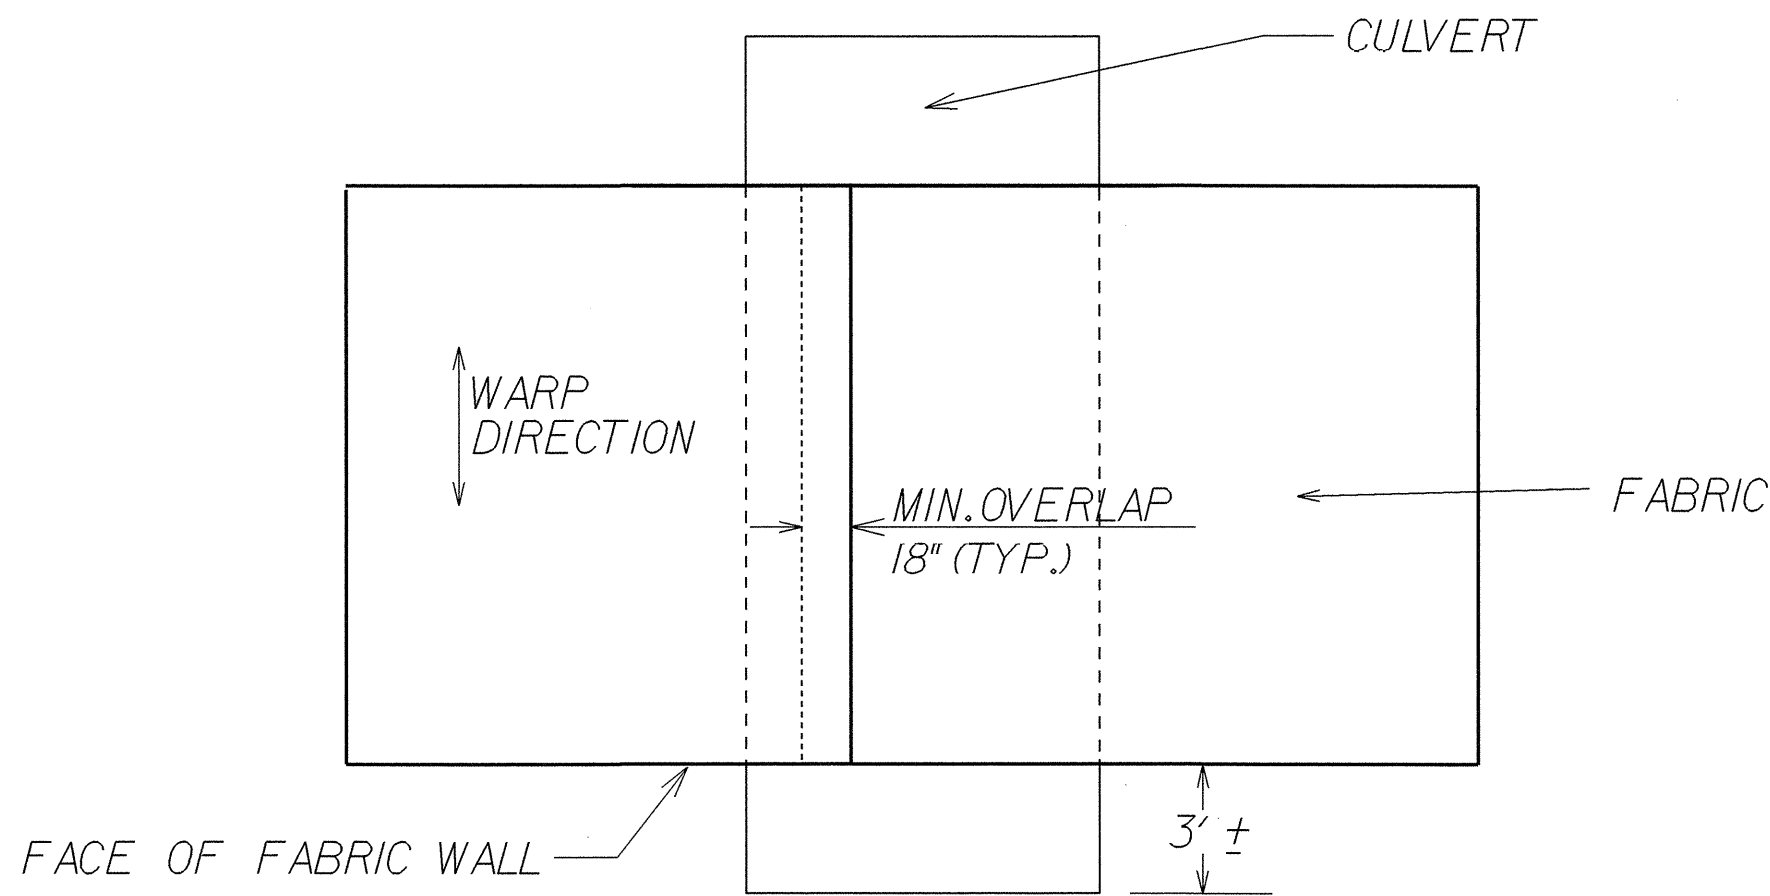

PLAN VIEW OF FABRIC OVERLAP
N.T.S.

NOTES:

1. FABRIC FOR THE TEMPORARY FABRIC WALL MUST HAVE A MINIMUM WIDE WIDTH TENSILE STRENGTH OF 100 lb/1n IN THE WARP DIRECTION (BASED ON ASTM-D4595) AT 5% ELONGATION AND A MINIMUM ULTIMATE WIDE WIDTH TENSILE STRENGTH OF 350 lb/1n IN THE WARP DIRECTION.
2. FOR TEMPORARY FABRIC WALL,SEE SPECIAL PROVISIONS.
3. LOCATIONS AND QUANTITIES PROVIDED ARE ONLY APPROXIMATE. EXACT LOCATIONS AND QUANTITIES MUST BE DETERMINED BY THE ENGINEER IN THE FIELD.
4. BENCH THE FABRIC WALL INTO THE SIDE OF THE EXCAVATION WHERE APPLICABLE AND AS DIRECTED BY THE ENGINEER.
5. PROVIDE PROPER DRAINAGE AT THE TOP OF THE WALL AS DIRECTED BY THE ENGINEER.
6. USE SELECT GRANULAR MATERIAL IN ACCORDANCE WITH PROJECT SPECIAL PROVISIONS.
7. FABRIC WALL SHOULD BE LEFT IN PLACE PERMANENTLY.
8. WHEN THE FINAL FILL IS PLACED IN FRONT OF THE WALL,UNFOLD THE TOP LAYER OF FABRIC AND INCORPORATE IT INTO THE FILL AS DIRECTED BY THE ENGINEER.
9. THE REQUIRED BEARING PRESSURE FOR THE FABRIC WALLS IS 1tsf. VERIFY THE REQUIRED BEARING PRESSURE IN THE FIELD.
10. THE CONTRACTOR MAY ELECT TO USE A FORMING SYSTEM TO CONSTRUCT THE TEMPORARY FABRIC WALL OTHER THAN THE FALSEWORK OR WIRE MESH FORM OPTIONS SHOWN IN THESE PLANS,HOWEVER;THE ALTERNATE METHOD MUST BE SUBMITTED TO THE ENGINEER FOR REVIEW AND APPROVAL.
11. THE CONTRACTOR MAY ELECT TO USE A SHORING SYSTEM OTHER THAN FABRIC WALLS. THE ALTERNATE METHOD MUST BE SUBMITTED TO THE ENGINEER FOR REVIEW AND APPROVAL.

ESTIMATED QUANTITY	
TEMPORARY FABRIC WALL	382 SQ. FT.





PROJECT U-3613B
PITT COUNTY
STATION SEE TRAFFIC
CONTROL PLANS

STATE OF NORTH CAROLINA
DEPARTMENT OF TRANSPORTATION
RALEIGH

TEMPORARY FABRIC WALL

DESIGNED BY JRB DATE 9/05
DRAWN BY NDM DATE 9/05
CHECKED BY ENW DATE 9/05

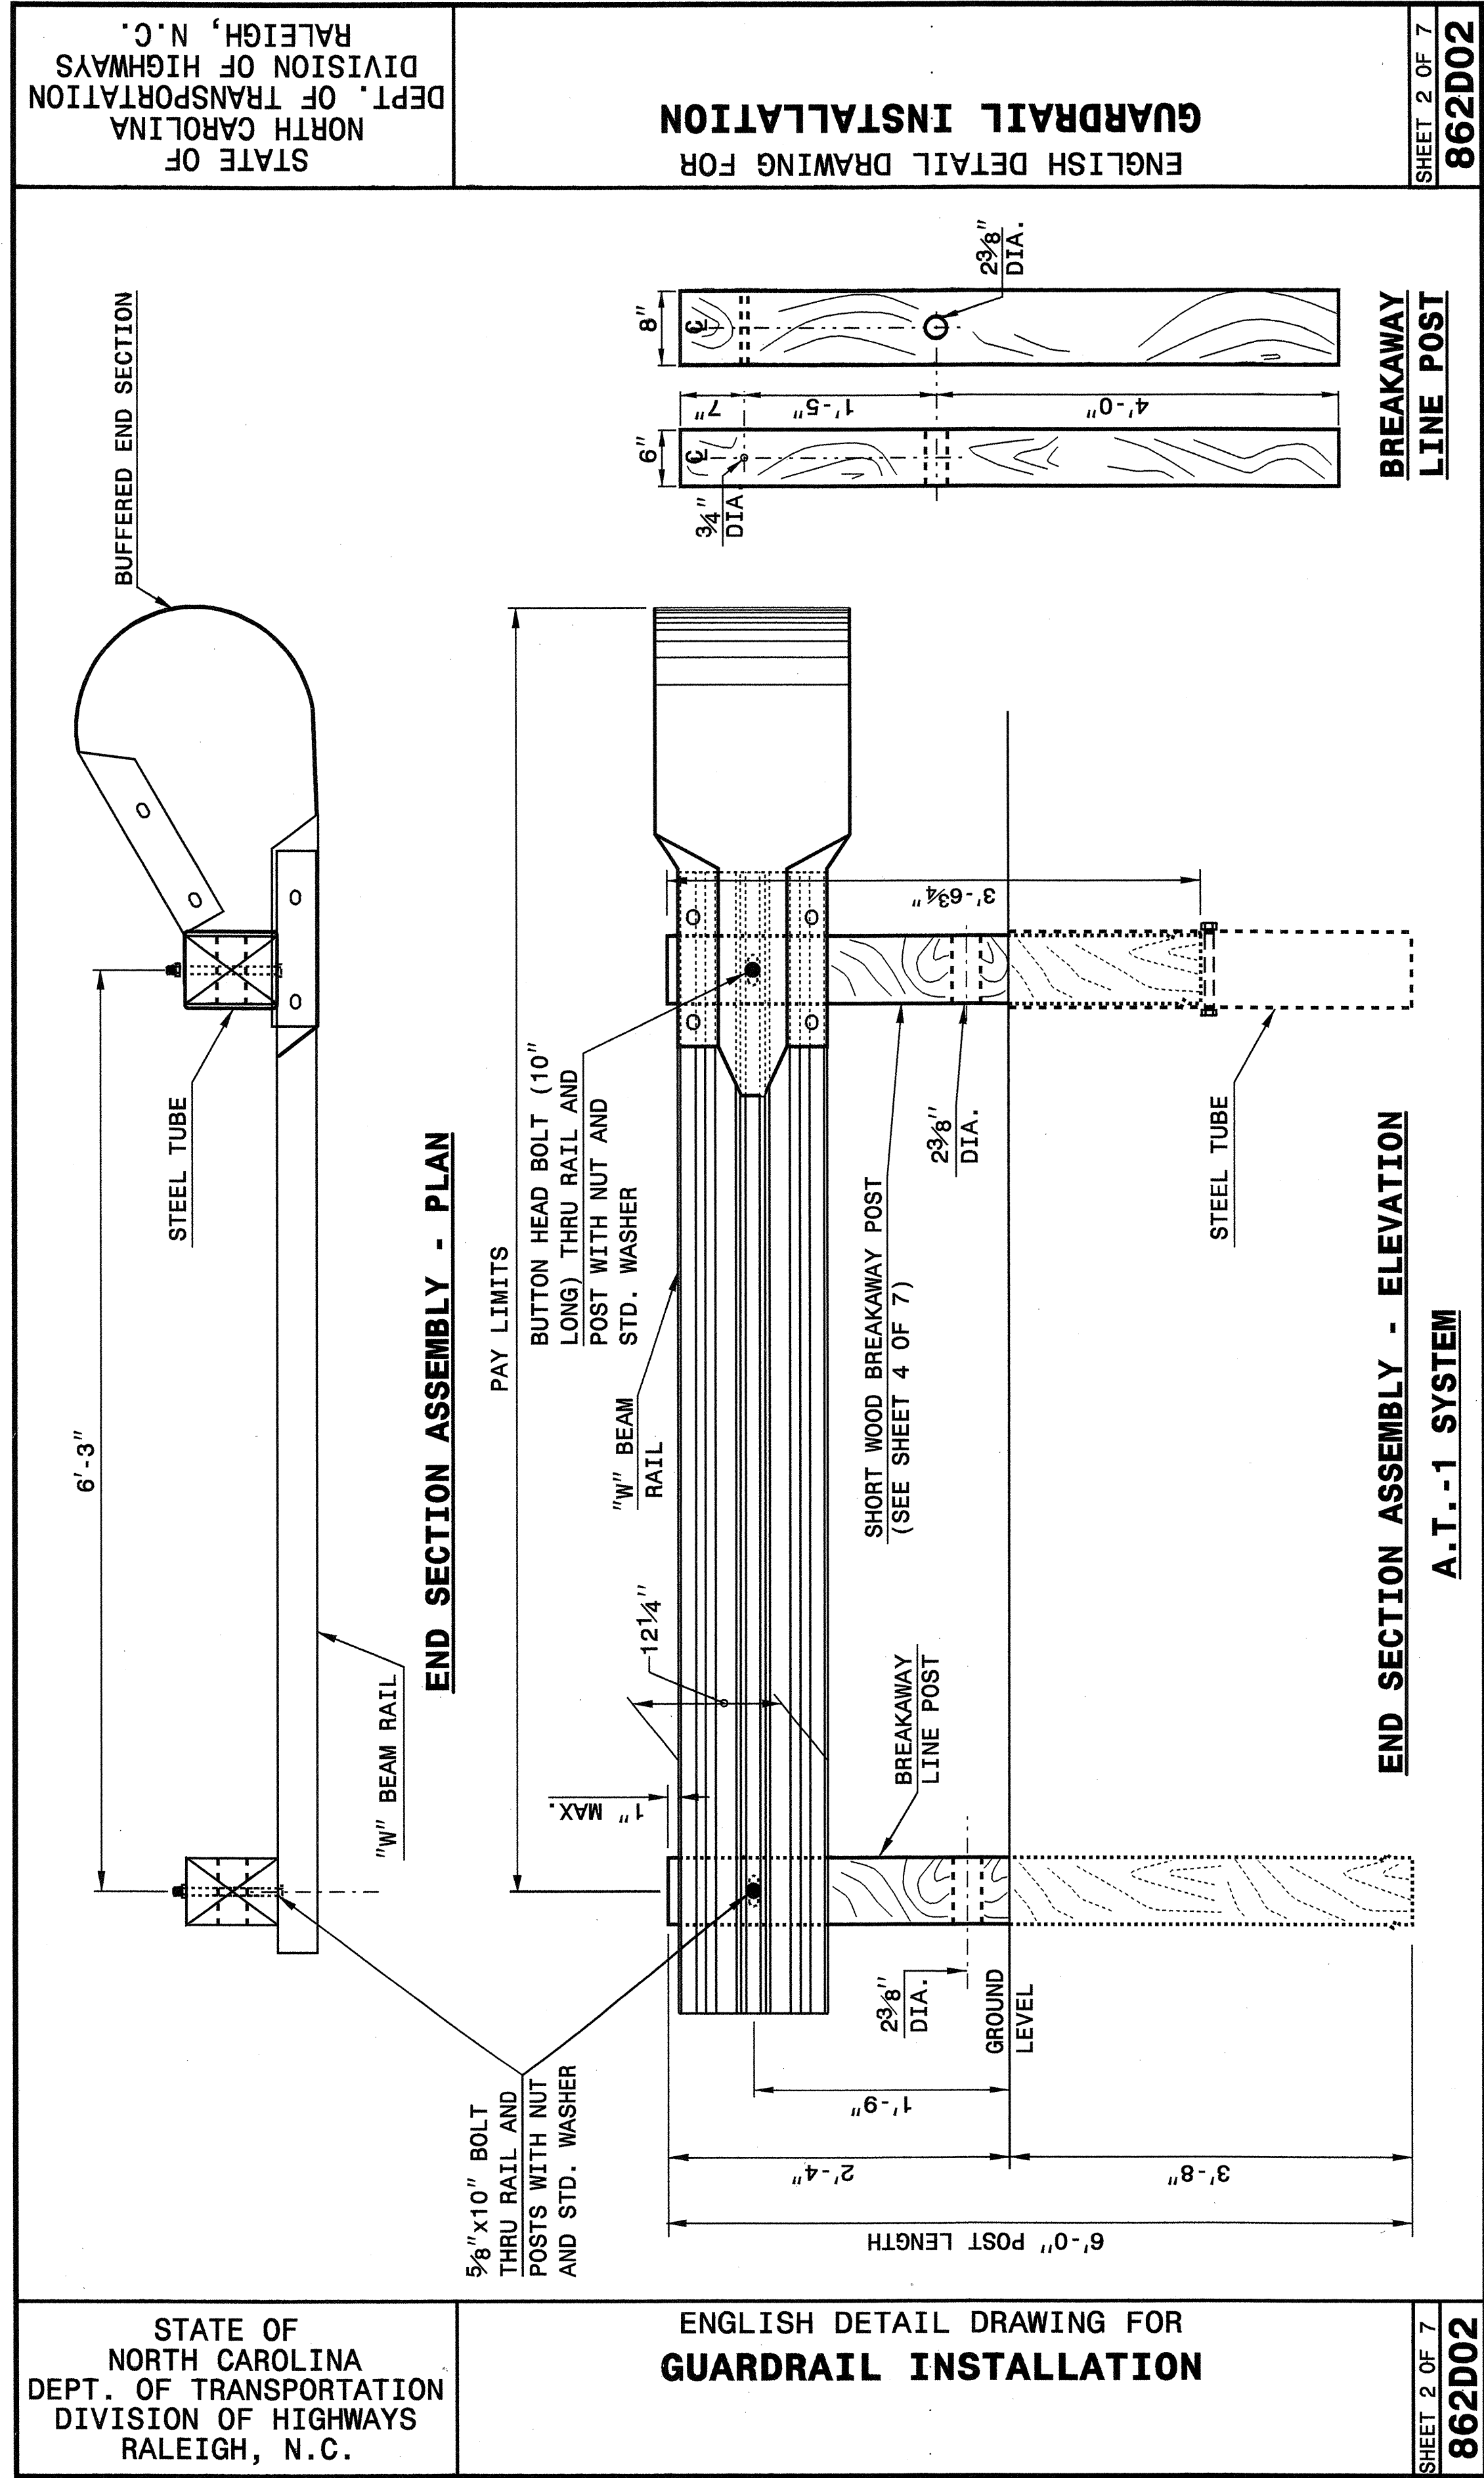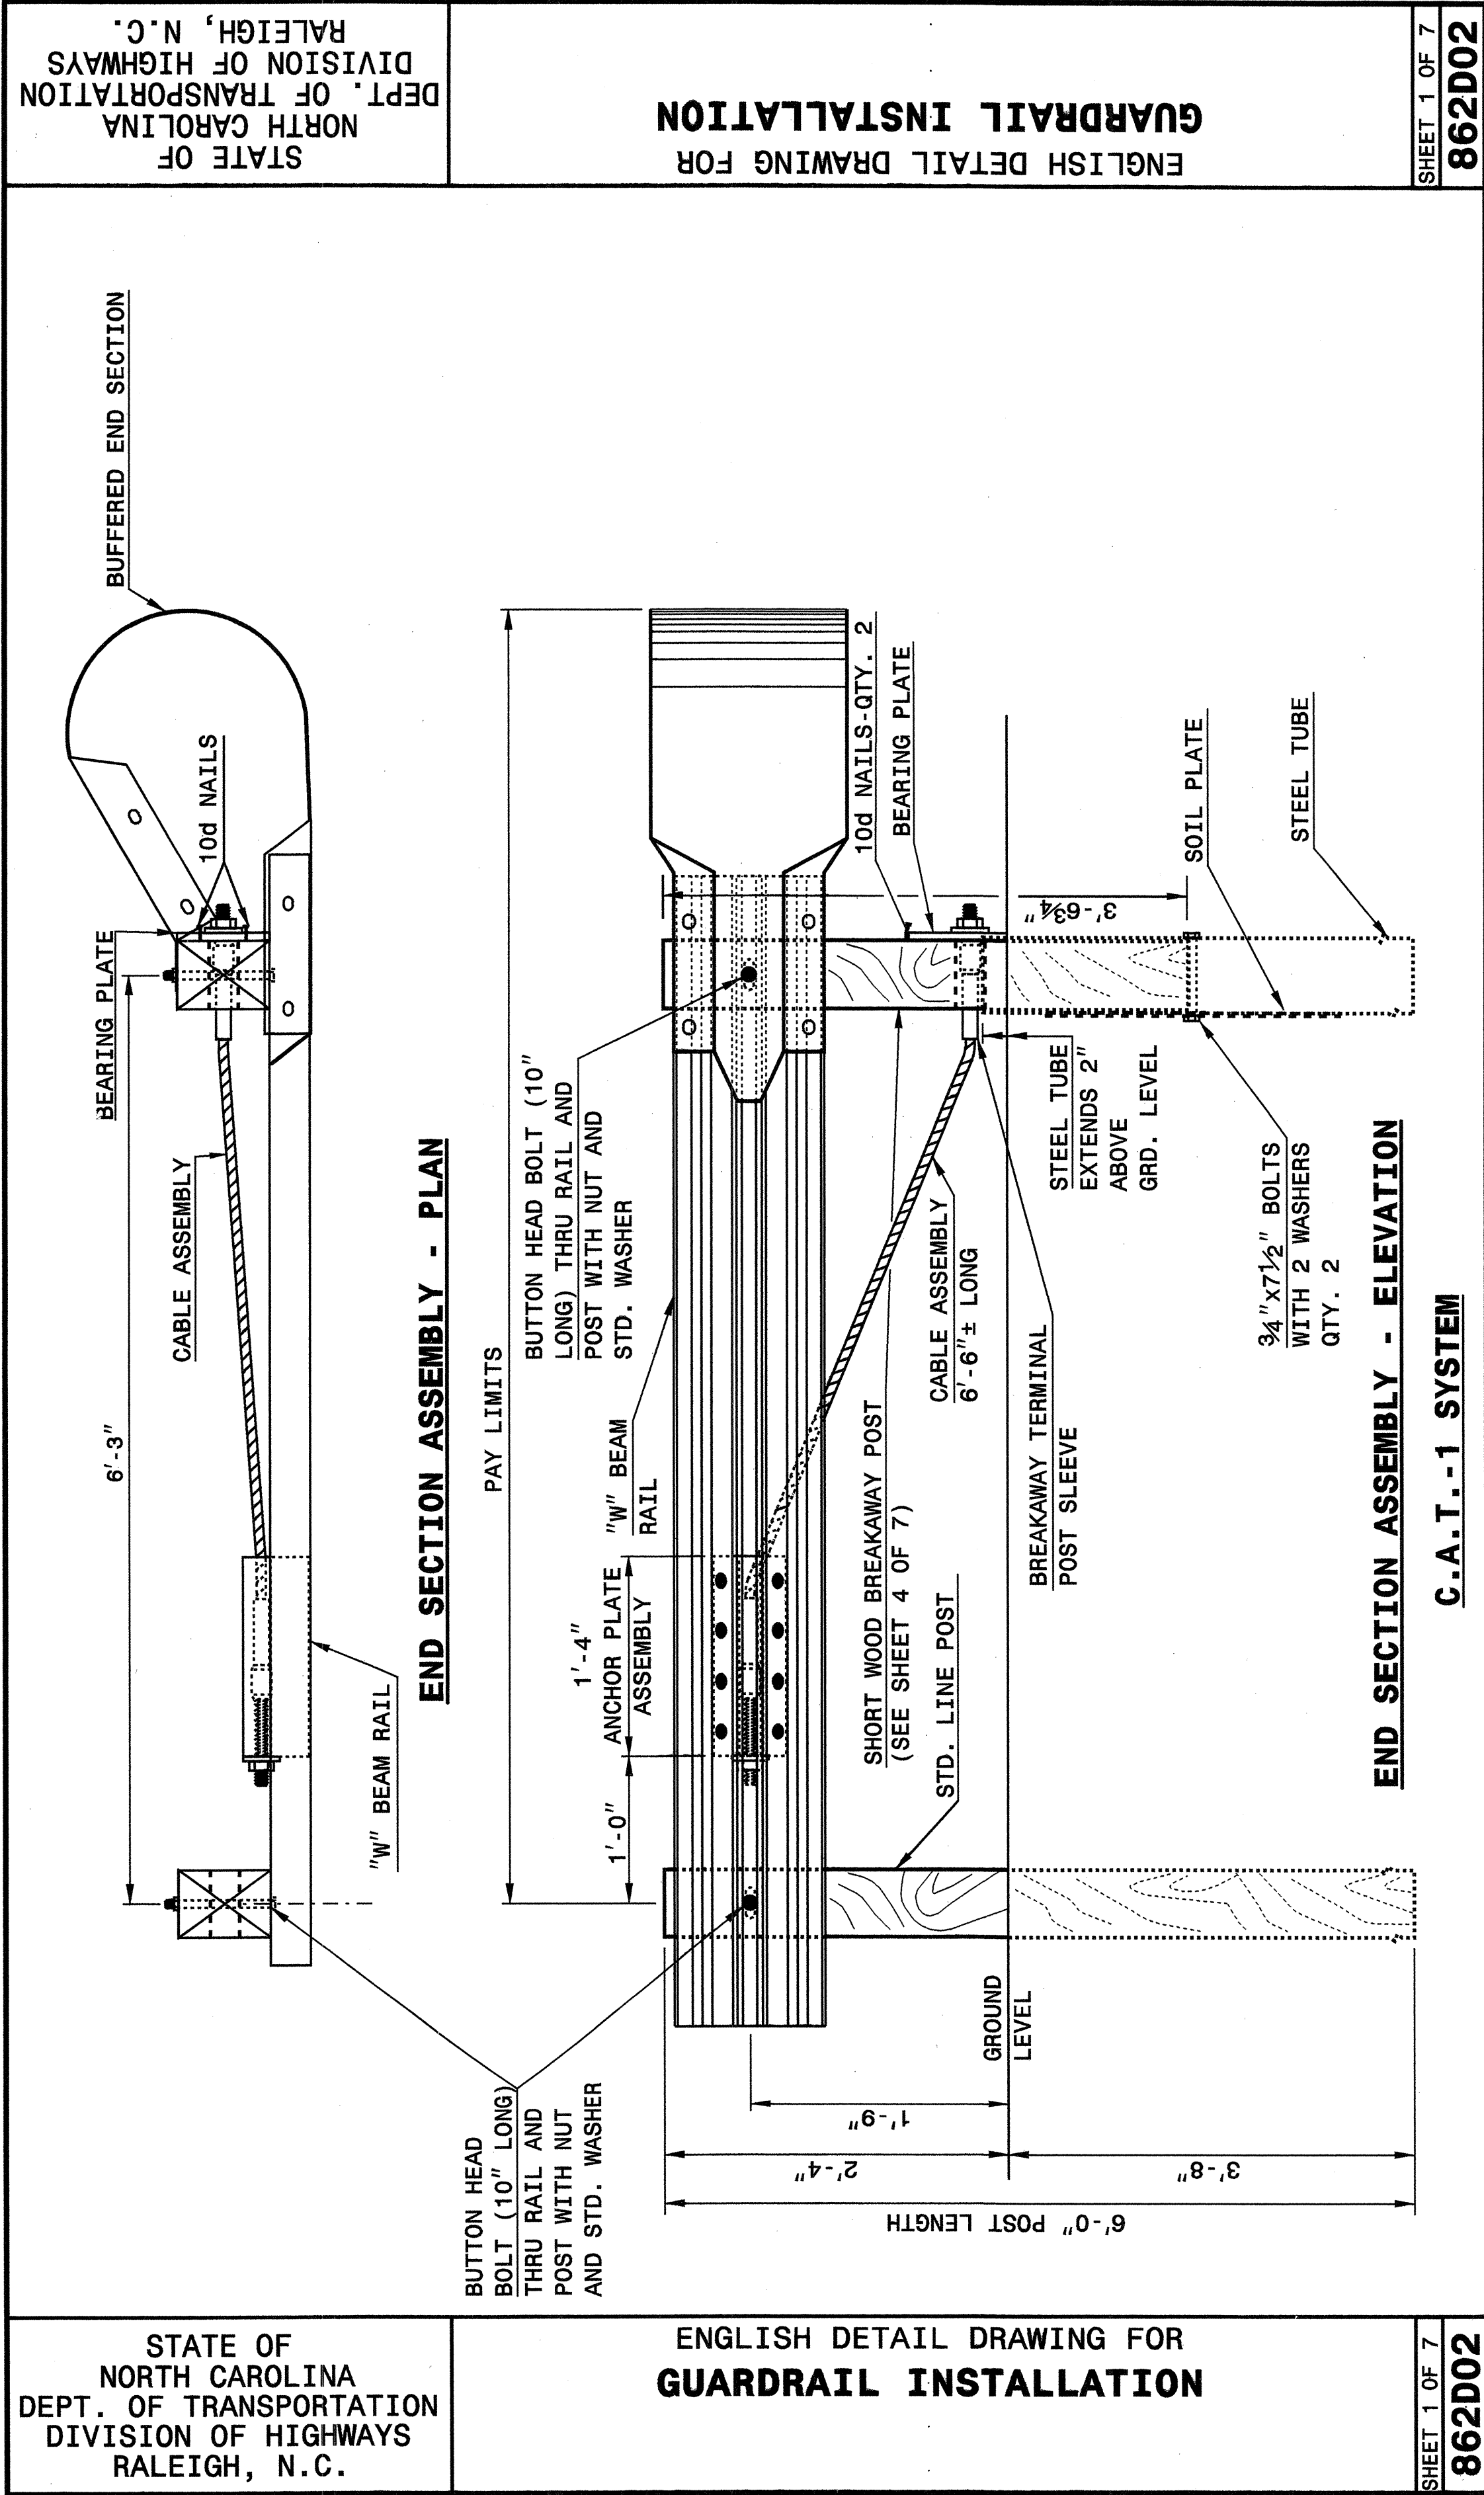

**PROJECT SERVICES UNIT
STANDARDS AND SPECIAL DESIGN**
Office 919-250-4128 FAX 919-250-4119

SEE PLATE FOR TITLE


ORIGINAL BY: 2002 STD. 862.02 DATE:
MODIFIED BY: E.E. WARD DATE: 02-09-03
CHECKED BY: J.E. HART DATE: 10/2/04
FILE SPEC.: USF/stds/02stdetail/english/86202/862d02.dgn




A circular professional engineer seal for the State of North Carolina. The outer ring contains the text "NORTH CAROLINA" at the top and "PROFESSIONAL" at the bottom. Inside the ring, the word "SEAL" is at the top, the license number "022986" is in the center, and the word "ENGINEER" is at the bottom. The name "JOEL S. HOOTMAN" is written in a smaller font along the bottom inner edge of the seal. A handwritten signature, "Joel S. Hootman", is written across the seal, and the date "5/2/06" is written below the signature.

19-OCT-2004 14:39
M:\Special Details\ericward\stds\02\Std to Special Details\english\86202\0862d02.dgn
ericward AT 05212260

STATE OF
NORTH CAROLINA
DEPT. OF TRANSPORTATION
DIVISION OF HIGHWAYS
RALEIGH, N.C.

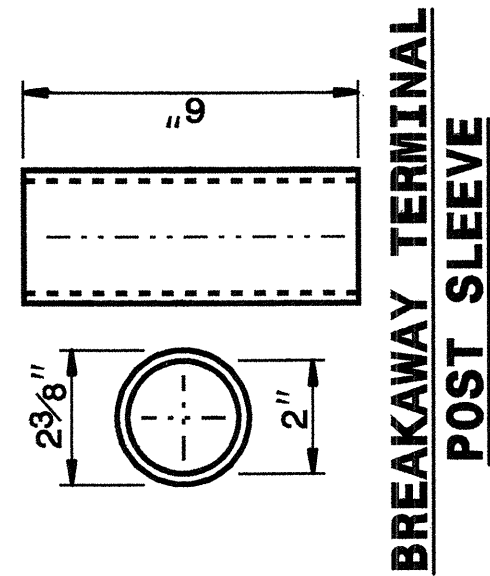


**BREAKAWAY TERMINAL
POST SLEEVE**

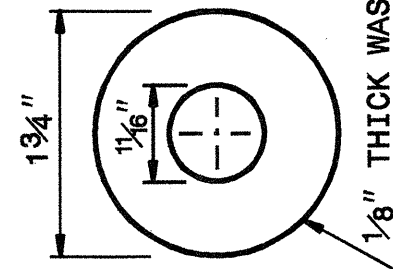


DETAIL OF STANDARD WASHER

STANDARD WASHER: TYPICAL USE UNDER NUT WITH WOOD POST

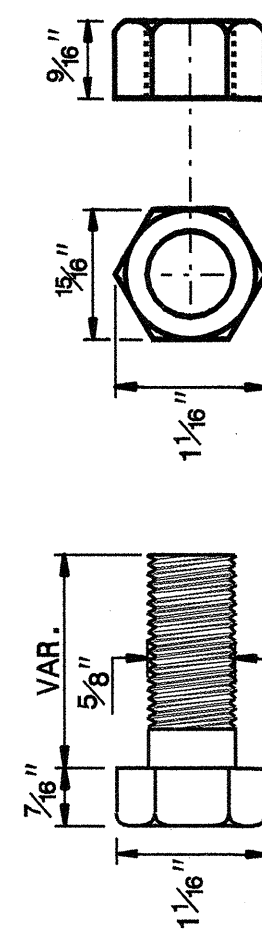

DETAIL OF STANDARD HEX BOLT AND NUT

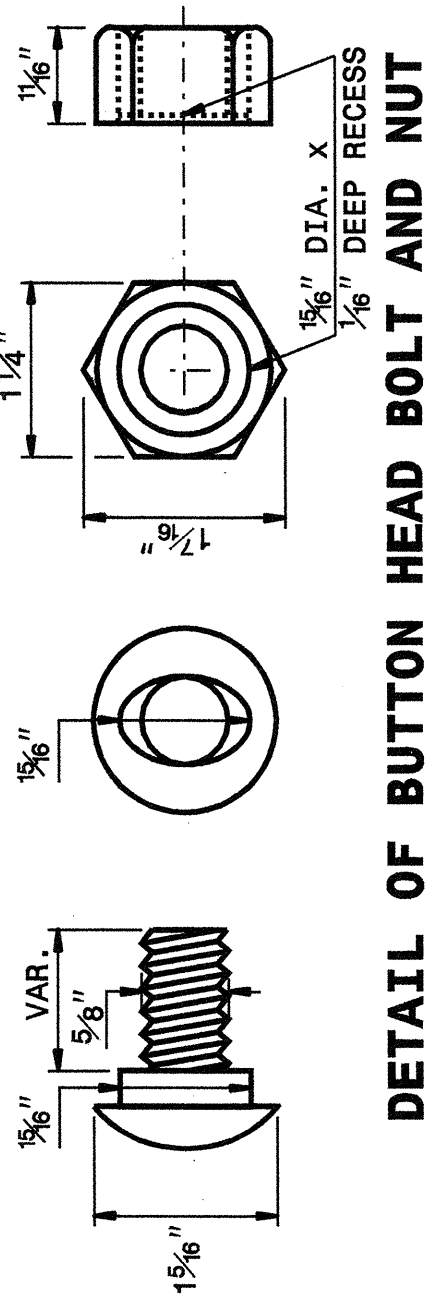

DETAIL OF BUTTON HEAD BOLT AND NUT


ENGLISH DETAIL DRAWING FOR
GUARDRAIL INSTALLATION

SHEET 5 OF 7
862D02


STATE OF
NORTH CAROLINA
DEPT. OF TRANSPORTATION
DIVISION OF HIGHWAYS
RALEIGH, N.C.

ENGLISH DETAIL DRAWING FOR
GUARDRAIL INSTALLATION


SHEET 5 OF 7
862D02

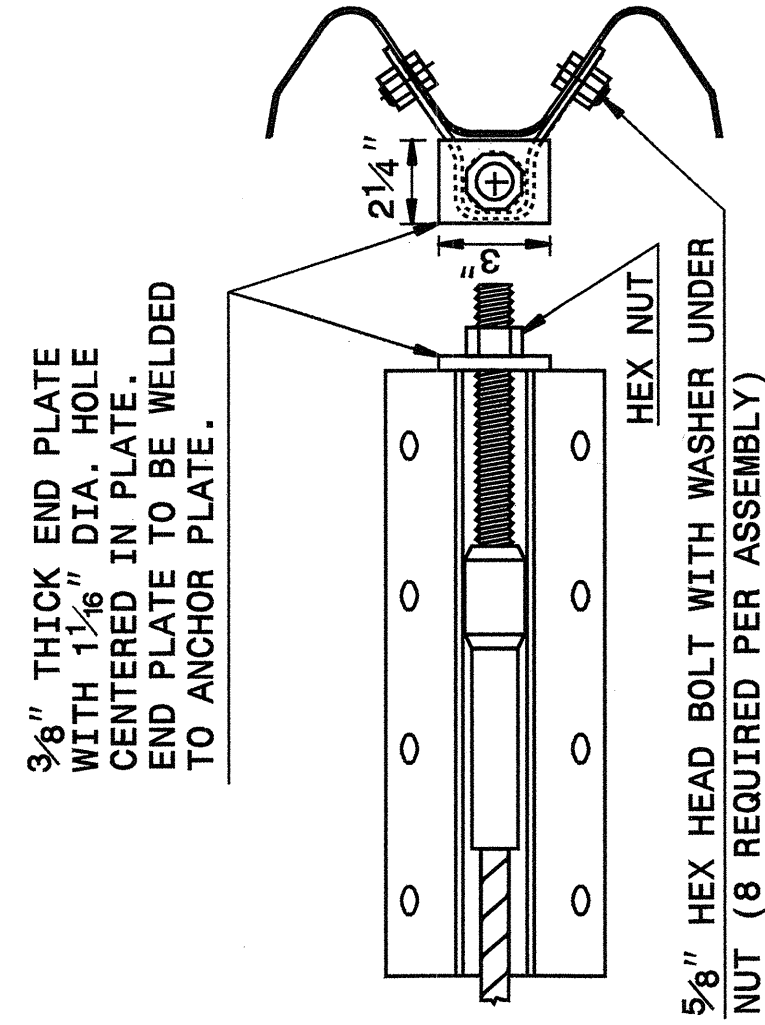

ANCHOR PLATE ASSEMBLY

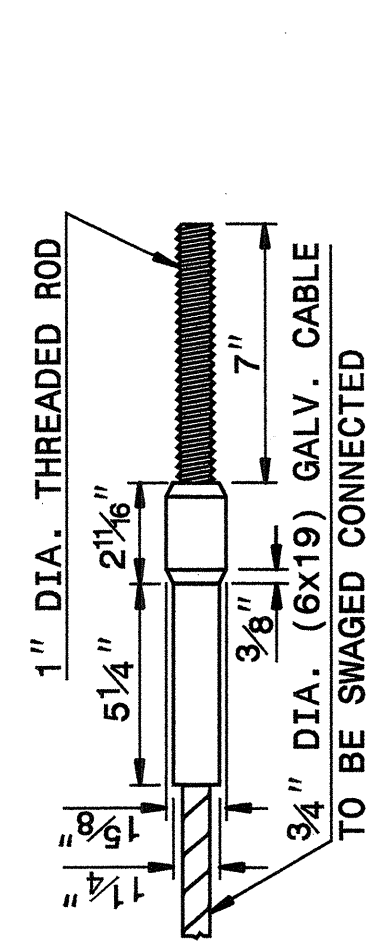

SWAGED CABLE

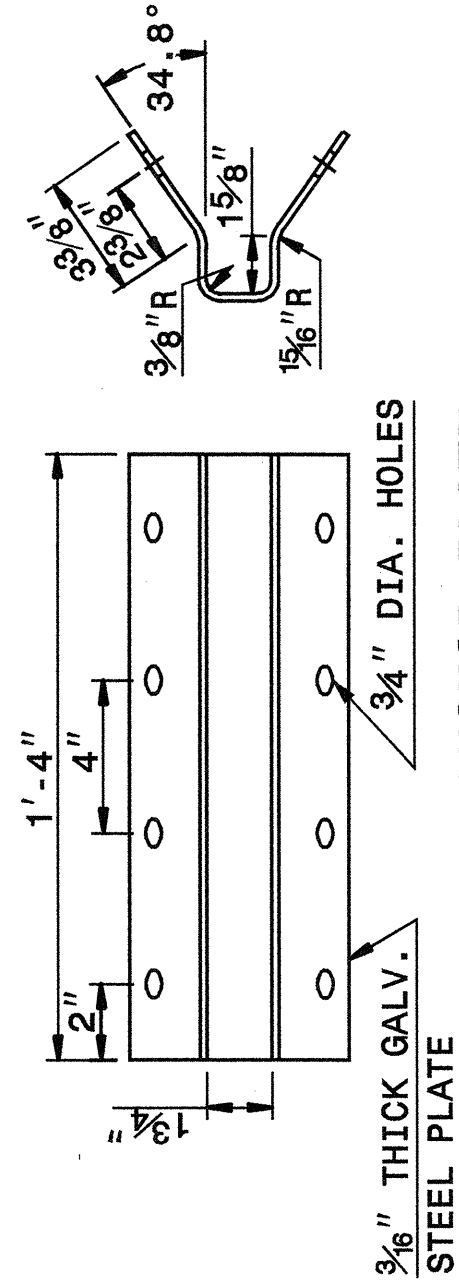

ANCHOR PLATE

CABLE ASSEMBLY

SYSTEM PARTS

STATE OF
NORTH CAROLINA
DEPT. OF TRANSPORTATION
DIVISION OF HIGHWAYS
RALEIGH, N.C.


ENGLISH DETAIL DRAWING FOR
GUARDRAIL INSTALLATION

SHEET 6 OF 7
862D02


STATE OF
NORTH CAROLINA
DEPT. OF TRANSPORTATION
DIVISION OF HIGHWAYS
RALEIGH, N.C.

ENGLISH DETAIL DRAWING FOR
GUARDRAIL INSTALLATION

SHEET 6 OF 7
862D02

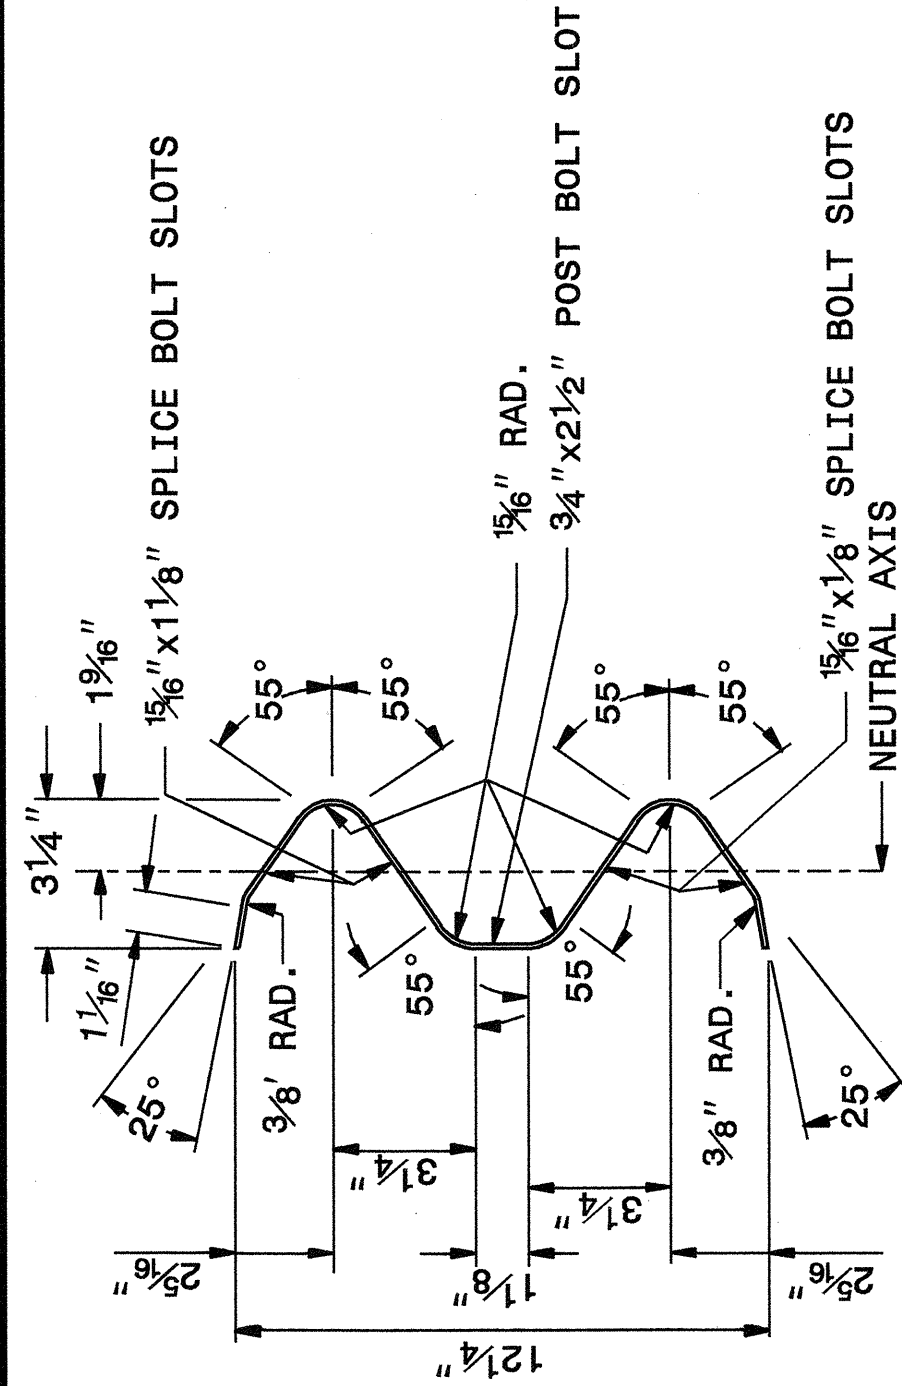

SECTION X-X

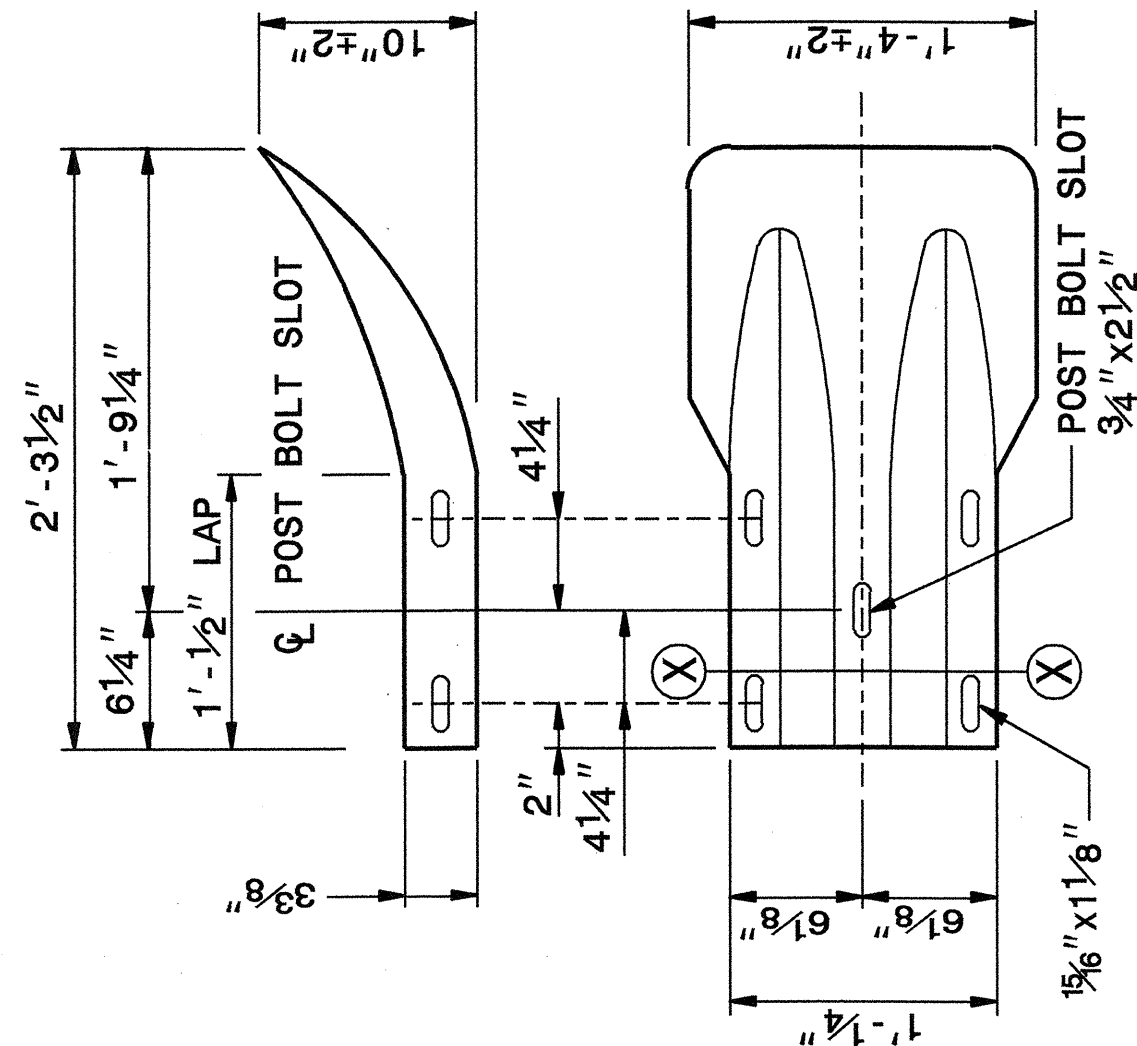

TERMINAL END SECTION


TYPICAL END SHOE



SYSTEM PARTS - GENERAL USE

SEE PLATE FOR TITLE

ORIGINAL BY: 2002 STD.862.02 DATE: 02-09-03
MODIFIED BY: E.E. WARD DATE: 10/21/04
CHECKED BY: J. S. Hart DATE: 10/21/04
FILE SPEC.: /usr/stds/02todetail/english/86202/862d02.dgn


PROJECT SERVICES UNIT
STANDARDS AND SPECIAL DESIGN
Office 919-250-4128 FAX 919-250-4119

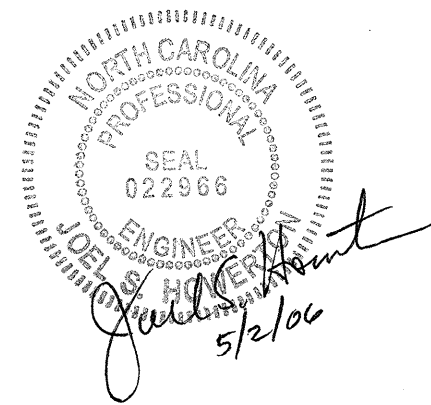

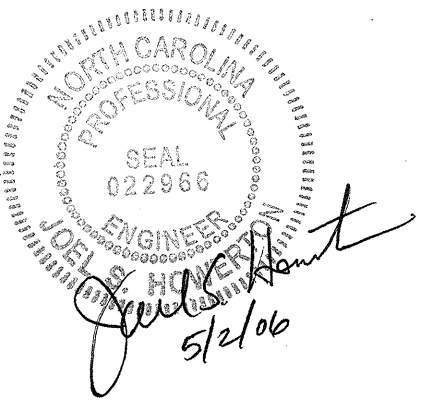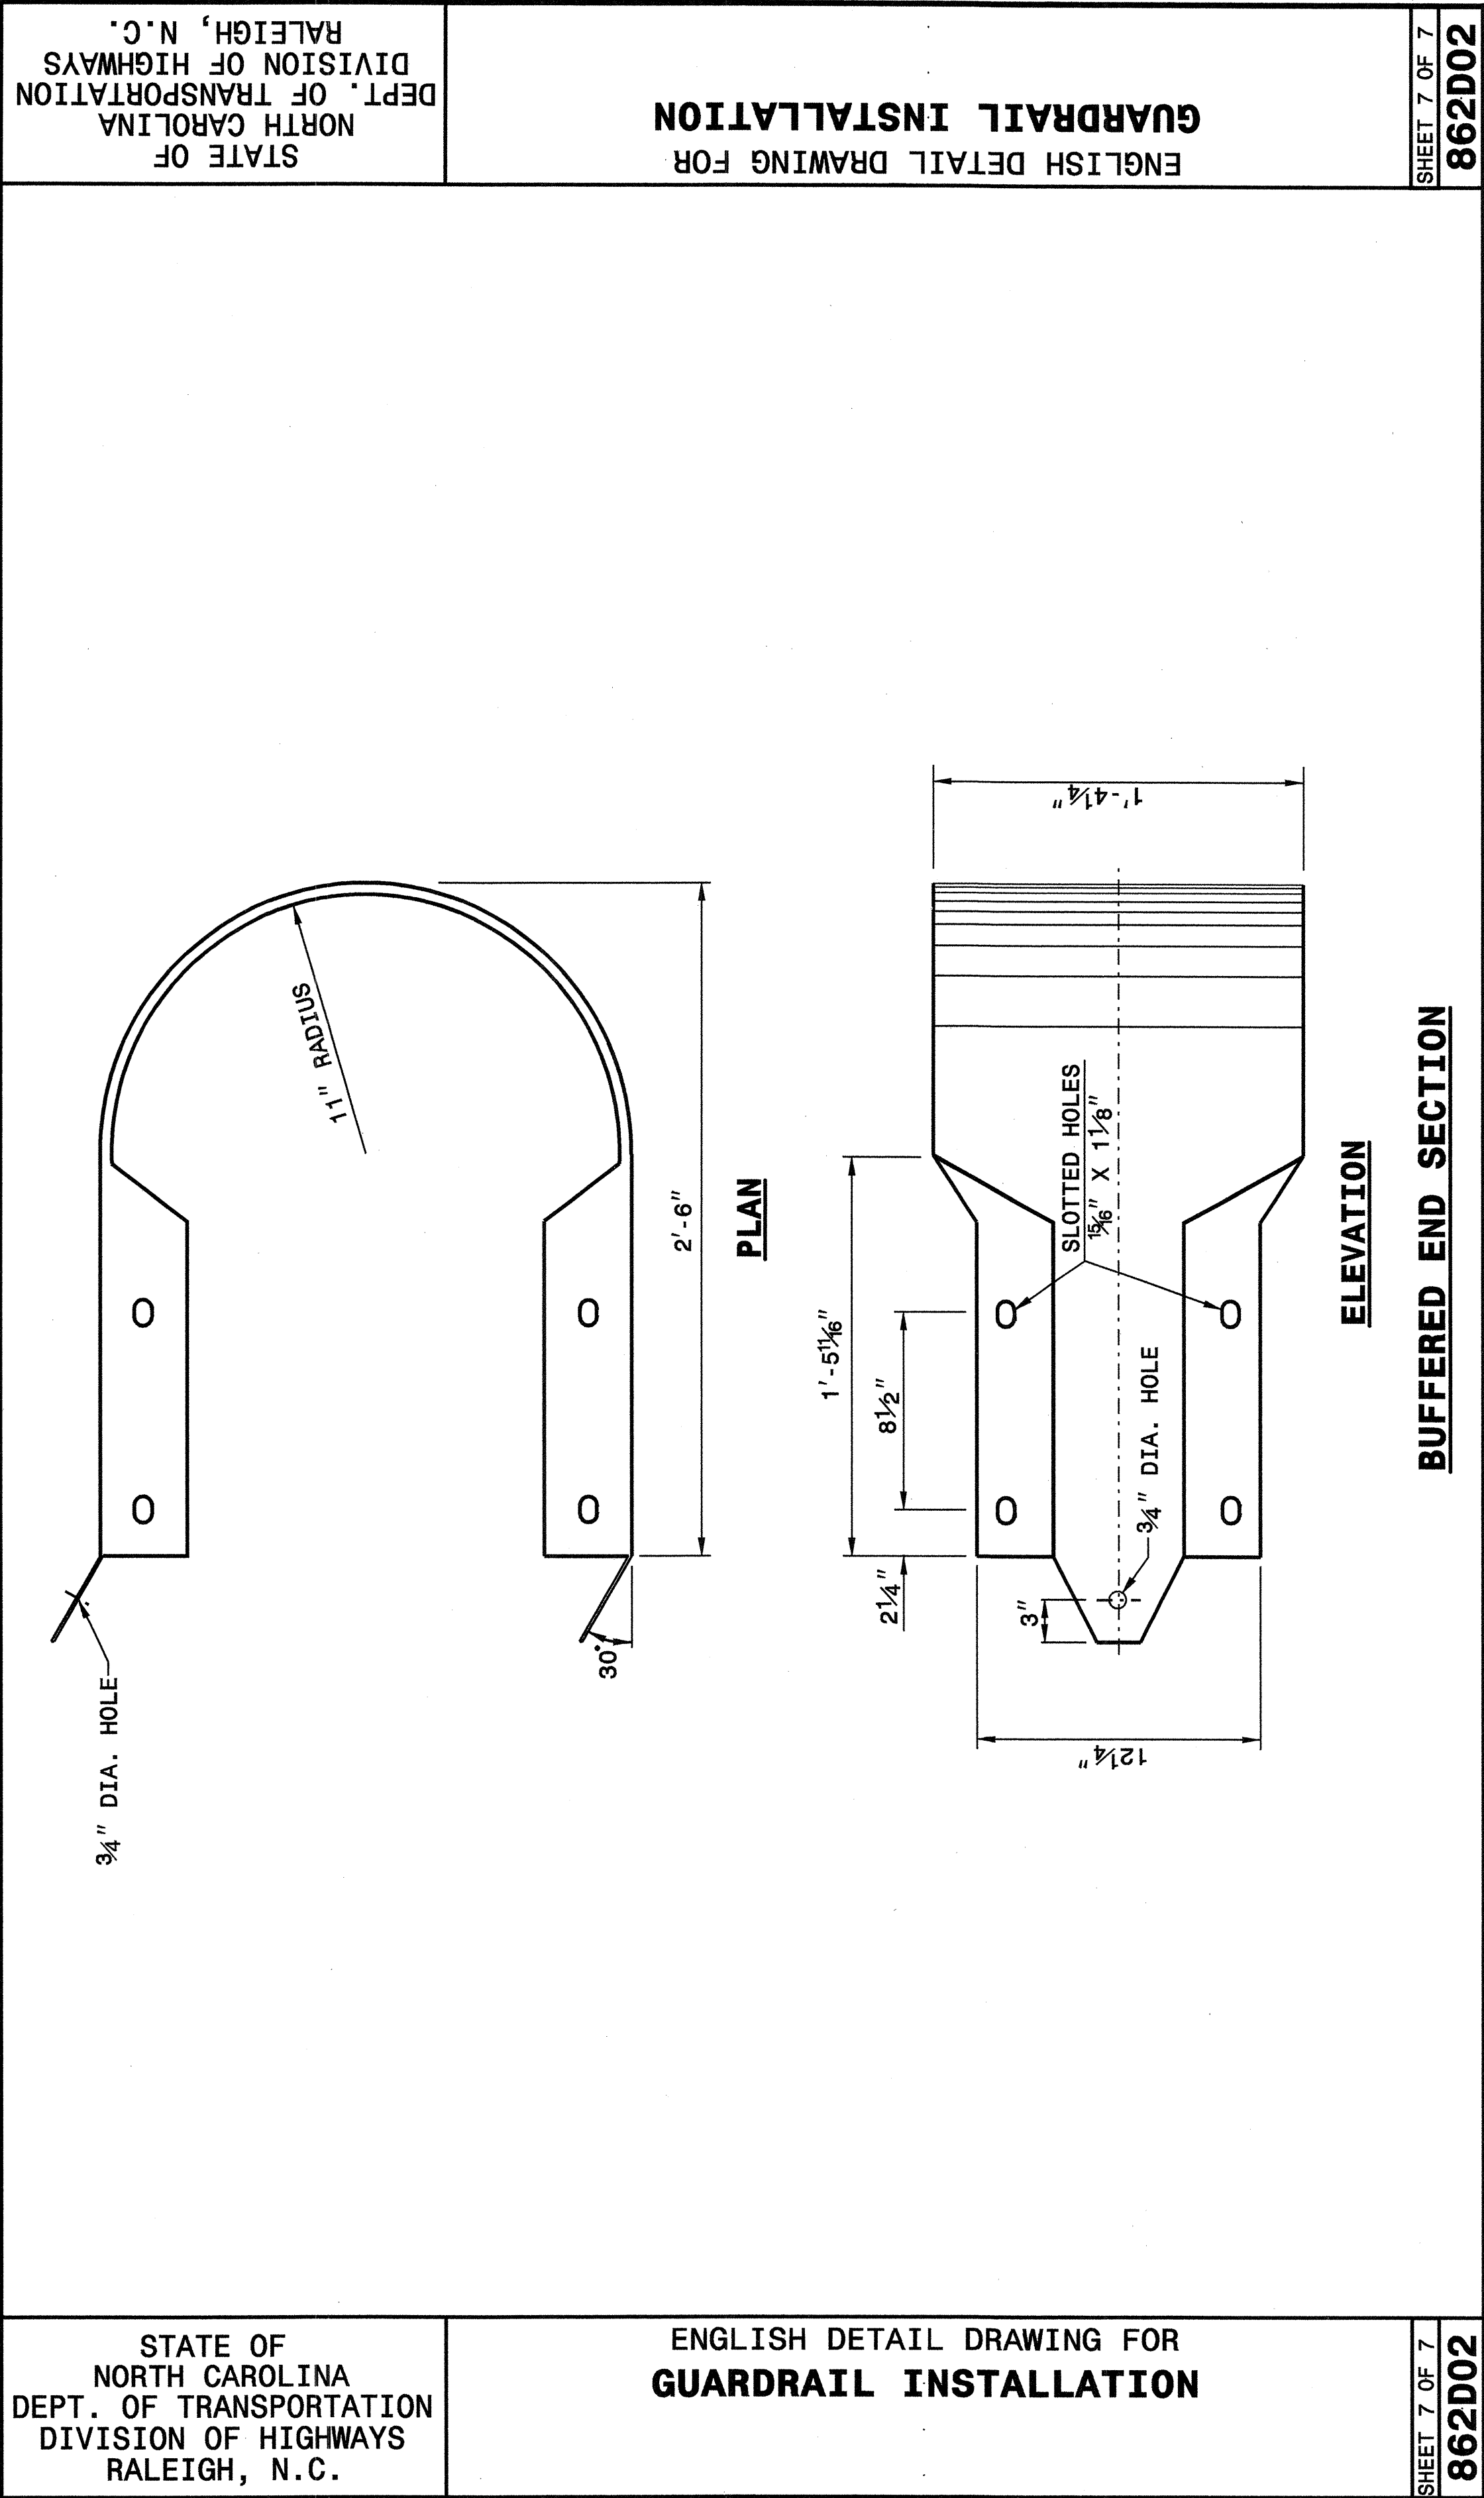

ORIGINAL BY: 2002 STANDARDS DATE: 01-15-02
MODIFIED BY: E.E. WARD DATE: 09-14-05
CHECKED BY: *Keith S. Bond* DATE: 7/21/05
FILE SPEC.: stds/02stdstodetails/english/862d03.dgn

SHEET 2 OF 6
862D03

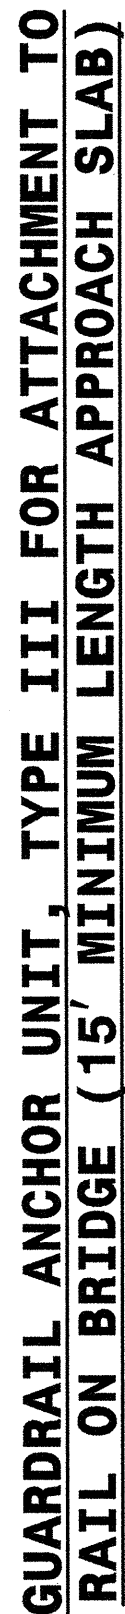

21SEP-2005 09:34
C:\projects\stds\stds\02\stds to Special Details\english\862d03\0862d03.dgn
erickward AT P&S22293

STATE OF
NORTH CAROLINA
DEPT. OF TRANSPORTATION
DIVISION OF HIGHWAYS
RALEIGH, N.C.


ENGLISH DETAIL DRAWING FOR
STRUCTURE ANCHOR UNITS
GUARDRAIL ANCHOR UNIT, TYPE III FOR ATTACHMENT TO
RAIL ON APPROACH SLAB (15' MINIMUM LENGTH APPROACH SLAB)

SHEET 3 OF 6
862D03

STATE OF
NORTH CAROLINA
DEPT. OF TRANSPORTATION
DIVISION OF HIGHWAYS
RALEIGH, N.C.


ENGLISH DETAIL DRAWING FOR
STRUCTURE ANCHOR UNITS
GUARDRAIL ANCHOR UNIT, TYPE III FOR ATTACHMENT TO
RAIL ON APPROACH SLAB (15' MINIMUM LENGTH APPROACH SLAB)

SHEET 3 OF 6
862D03

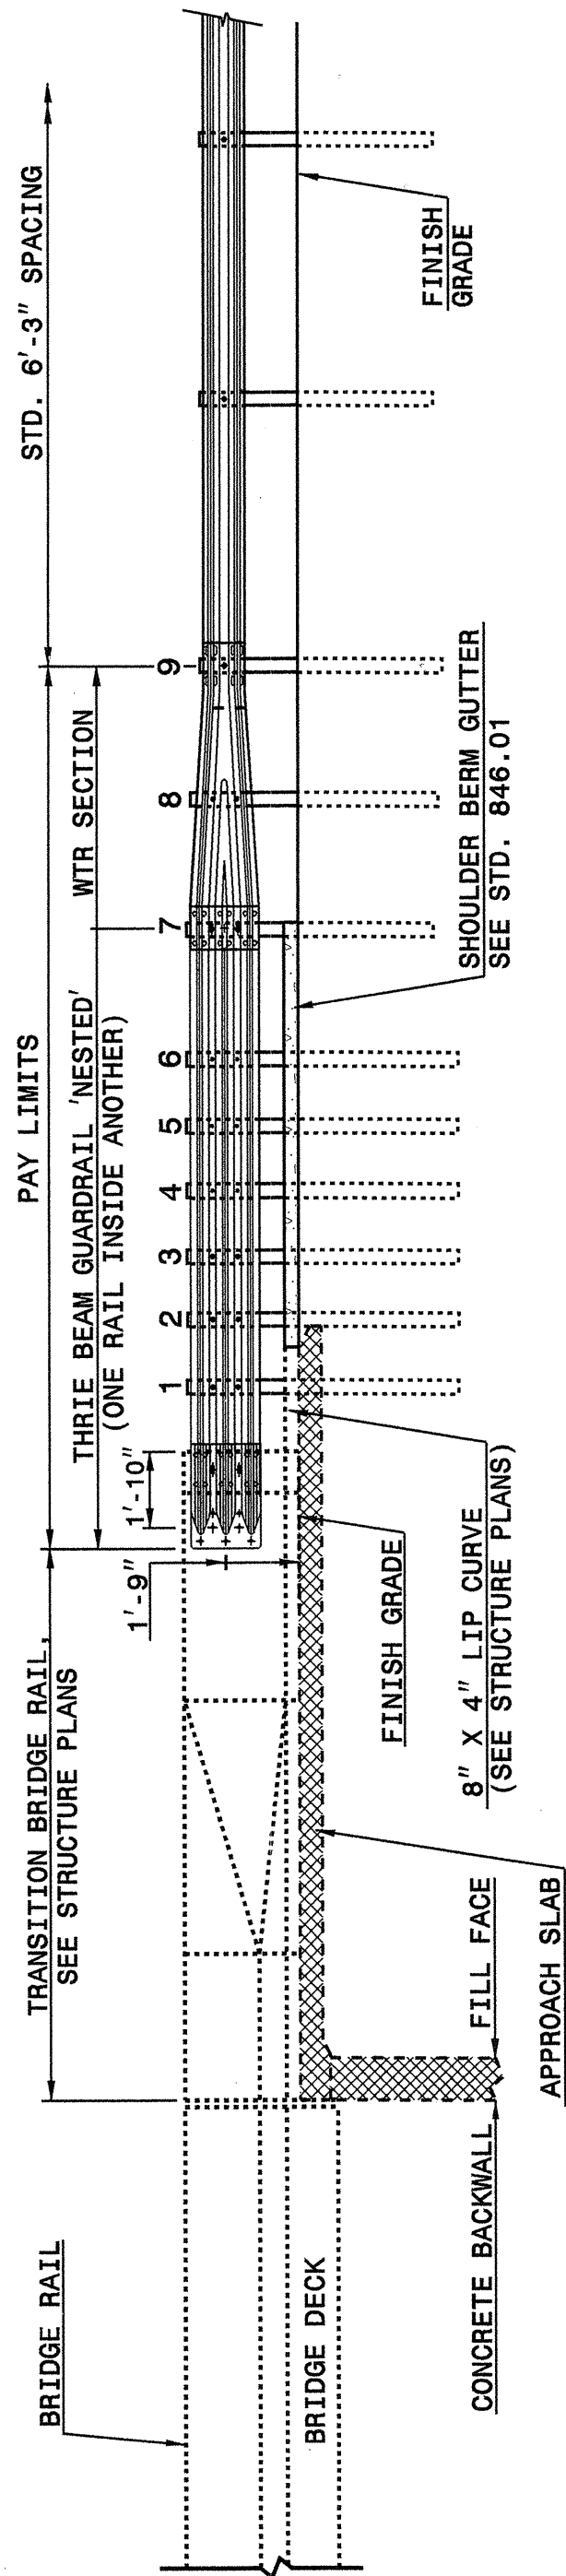

ELEVATION

NOTE:
-SHOULDER BERM GUTTER MUST BE INSTALLED TO THE LIMITS 8" X 4" LIP CURB IS SHOWN IF ANCHOR UNIT IS NOT ADJACENT TO AN APPROACH SLAB.
-MEASURE GUARDRAIL HEIGHT FROM THE TOP OF ADJACENT SURFACE (SHOULDER, BERM, OR GUTTER).
-LAP JOINTS IN THE DIRECTION OF TRAFFIC FLOW.
-SEE SHEET 5 FOR POST SECTIONS 1 THRU 9.

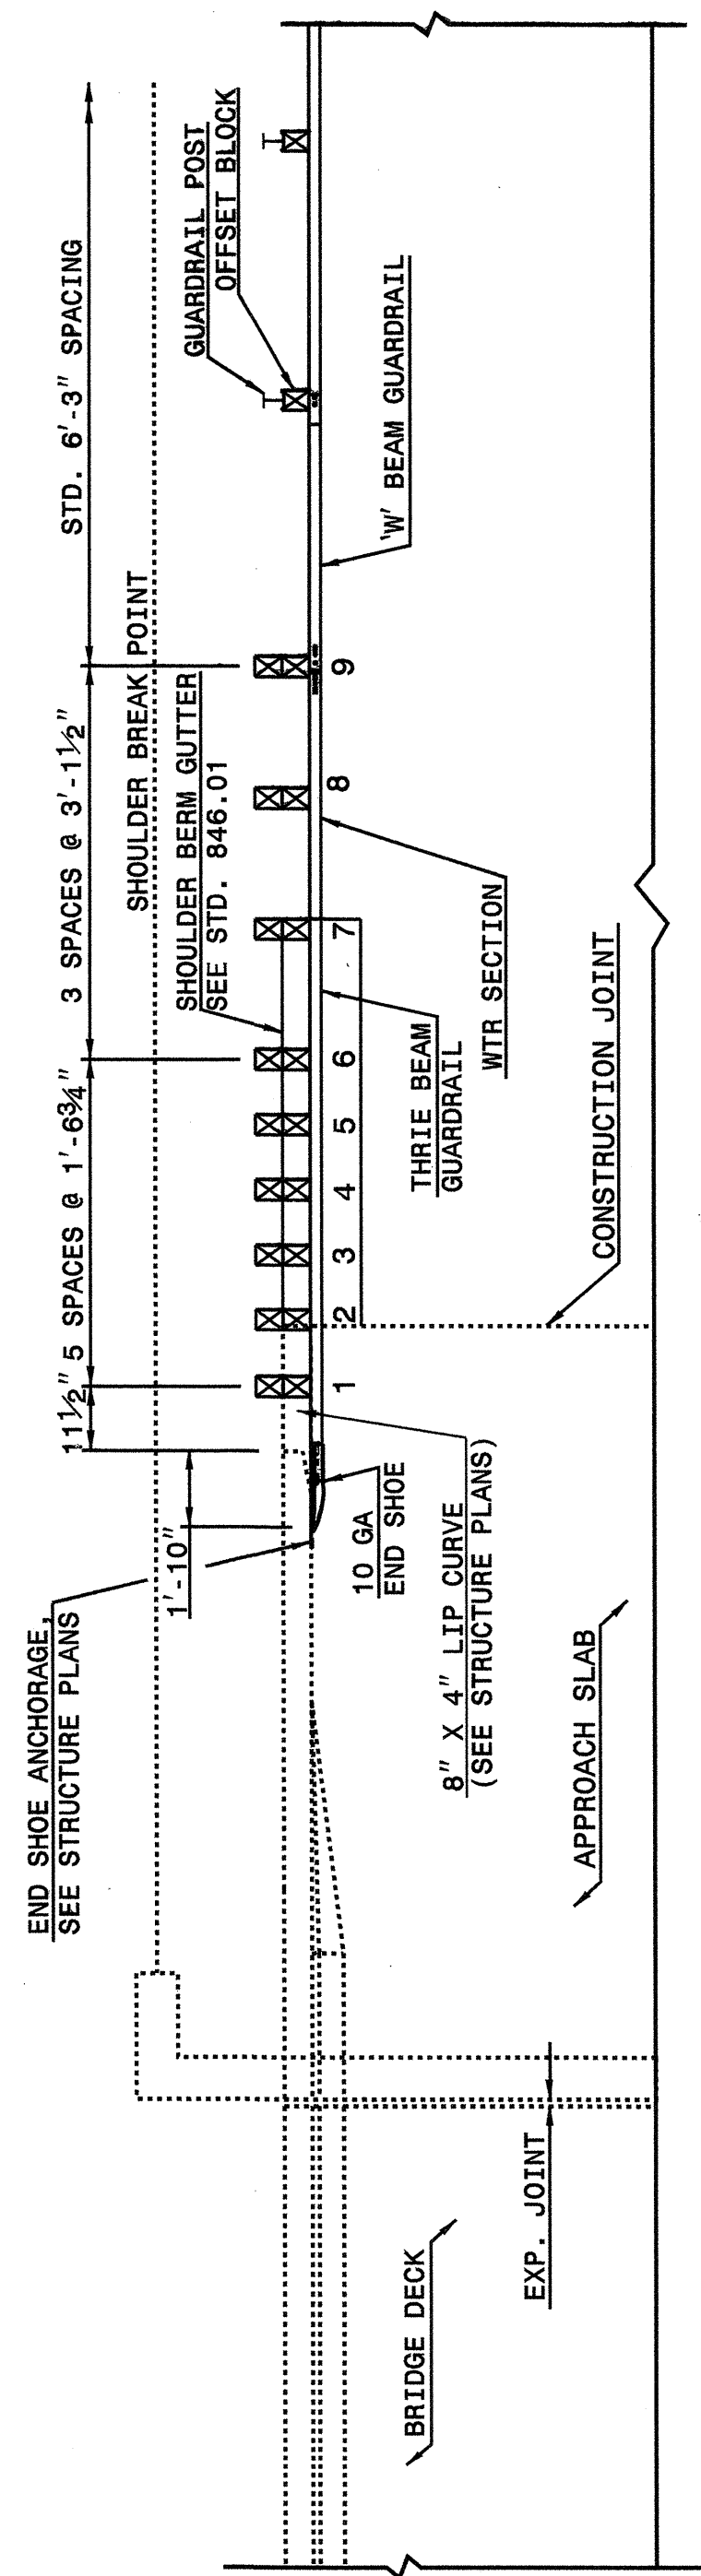

PLAN VIEW

**GUARDRAIL ANCHOR UNIT, TYPE III FOR ATTACHMENT TO
RAIL ON APPROACH SLAB (15' MINIMUM LENGTH APPROACH SLAB)**

STATE OF
NORTH CAROLINA
DEPT. OF TRANSPORTATION
DIVISION OF HIGHWAYS
RALEIGH, N.C.


ENGLISH DETAIL DRAWING FOR
STRUCTURE ANCHOR UNITS
GUARDRAIL ANCHOR UNIT, TYPE III FOR ATTACHMENT TO
RAIL ON APPROACH SLAB (25' MINIMUM LENGTH APPROACH SLAB)

SHEET 4 OF 6
862D03

STATE OF
NORTH CAROLINA
DEPT. OF TRANSPORTATION
DIVISION OF HIGHWAYS
RALEIGH, N.C.


ENGLISH DETAIL DRAWING FOR
STRUCTURE ANCHOR UNITS
GUARDRAIL ANCHOR UNIT, TYPE III FOR ATTACHMENT TO
RAIL ON APPROACH SLAB (25' MINIMUM LENGTH APPROACH SLAB)

SHEET 4 OF 6
862D03

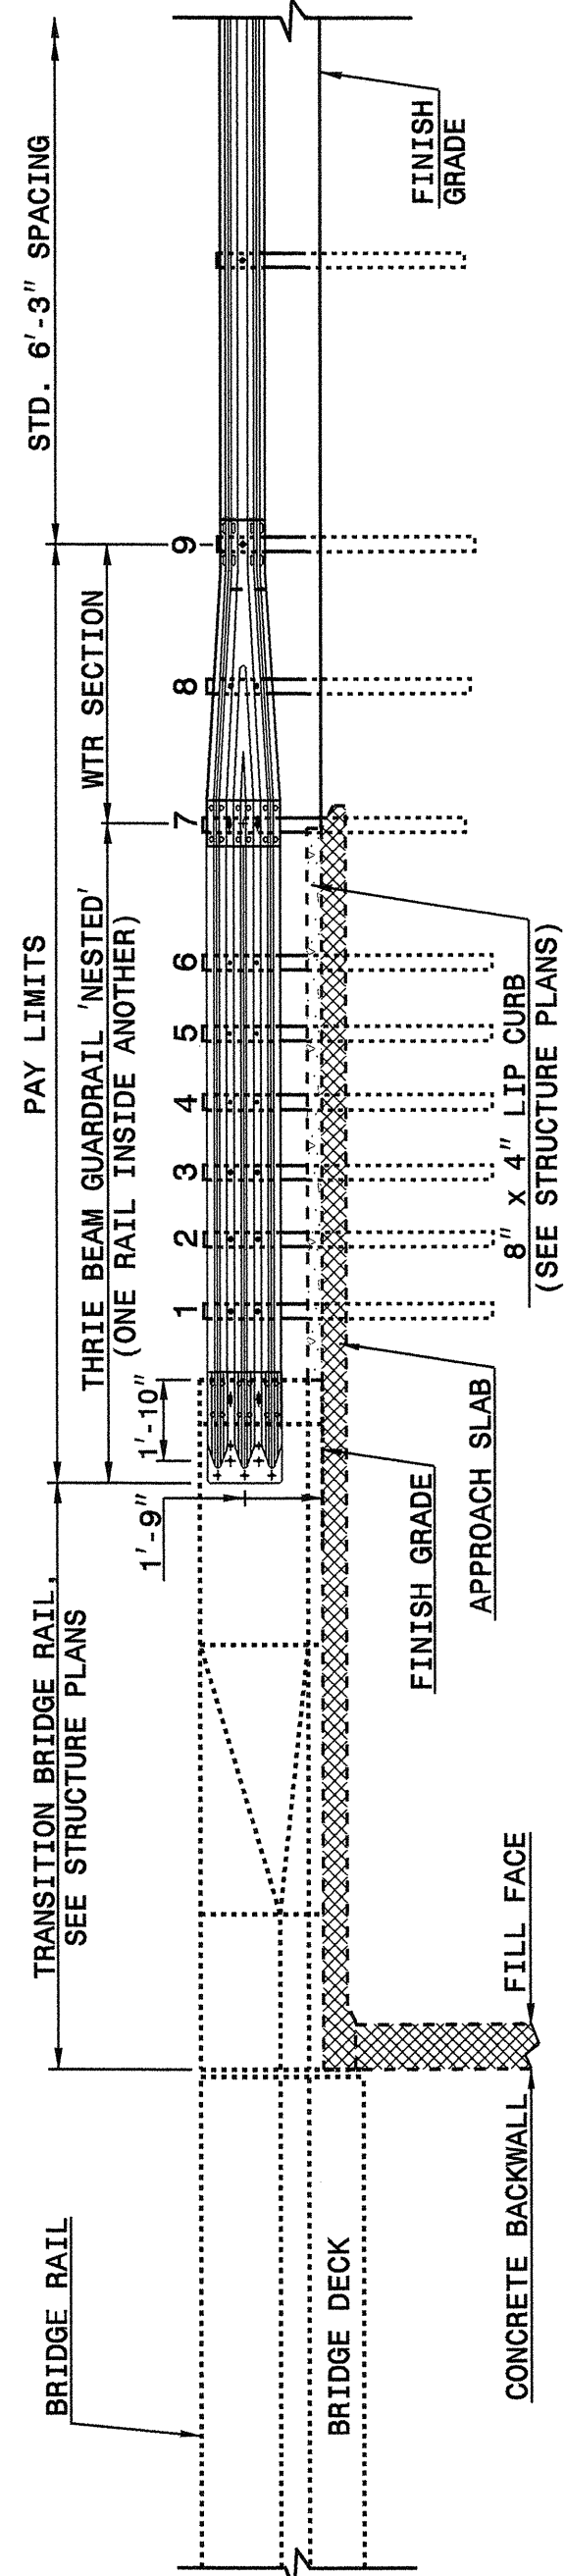

ELEVATION

NOTE:
-SHOULDER BERM GUTTER MUST BE INSTALLED TO THE LIMITS 8" X 4" LIP CURB IS SHOWN IF ANCHOR UNIT IS NOT ADJACENT TO AN APPROACH SLAB.
-MEASURE GUARDRAIL HEIGHT FROM THE TOP OF ADJACENT SURFACE (SHOULDER, BERM, OR GUTTER).
-LAP JOINTS IN THE DIRECTION OF TRAFFIC FLOW.
-SEE SHEET 5 FOR POST SECTIONS 1 THRU 9.

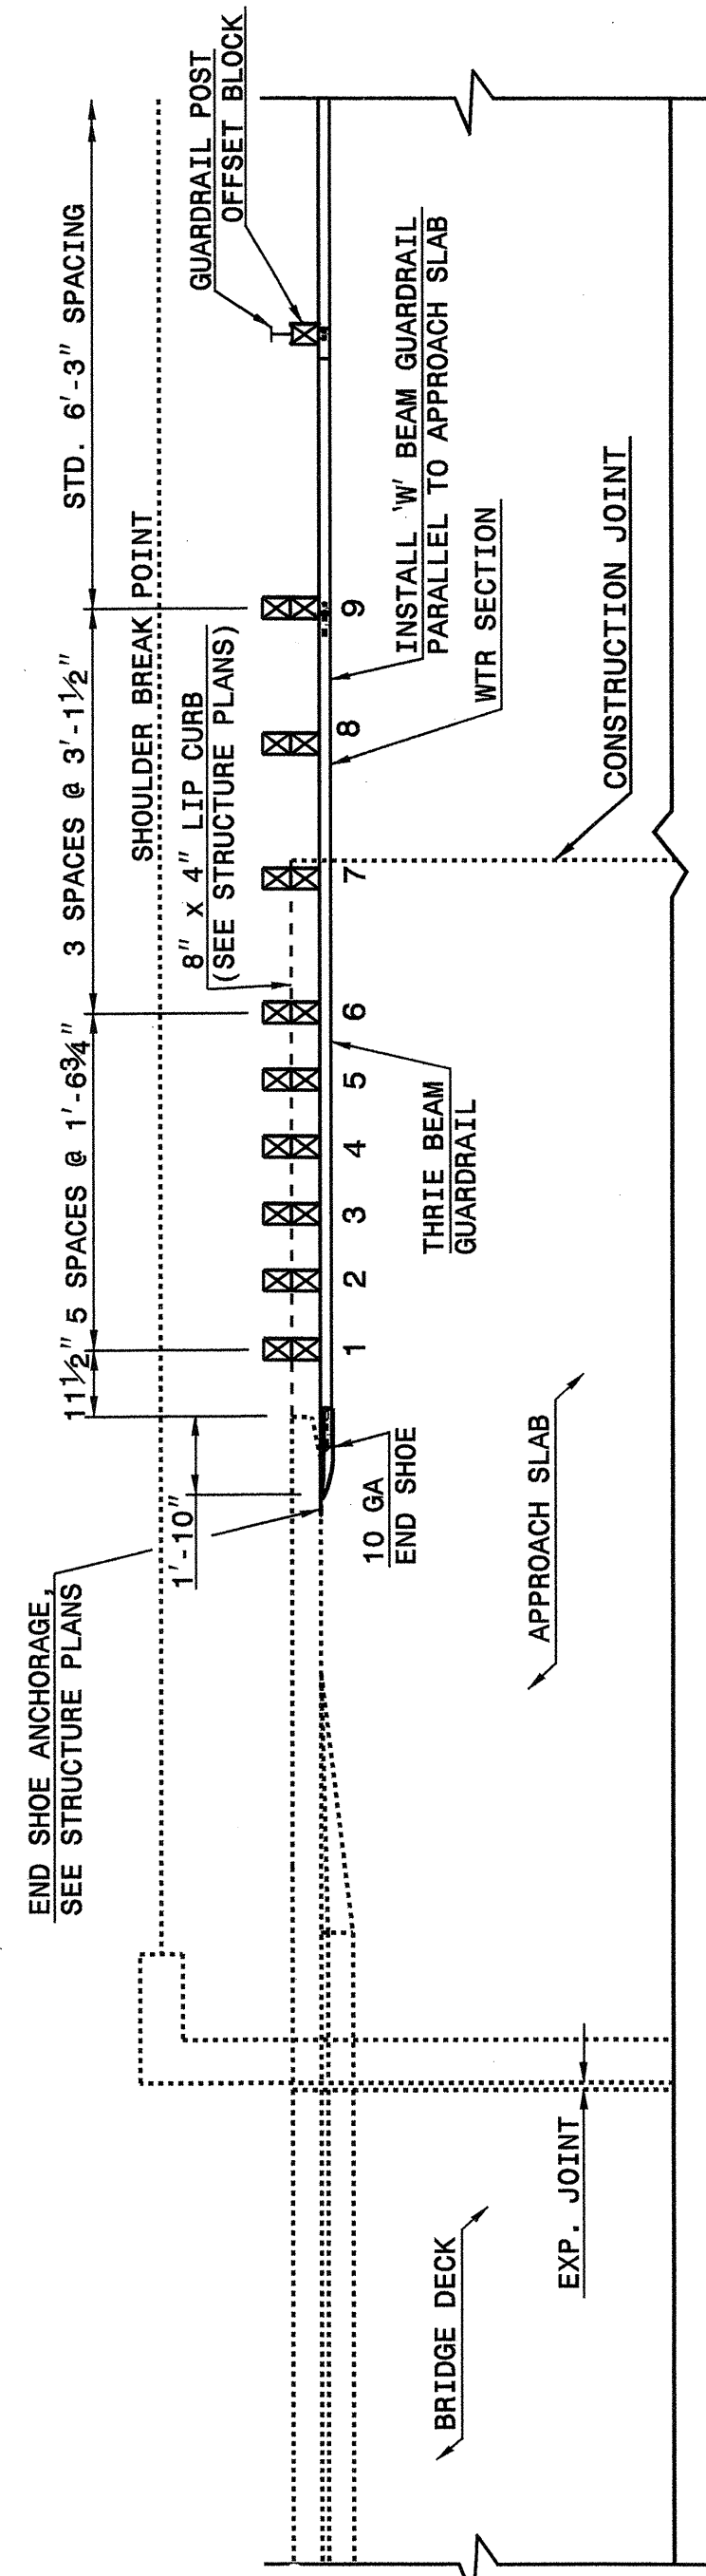

PLAN VIEW

**GUARDRAIL ANCHOR UNIT, TYPE III FOR ATTACHMENT TO
RAIL ON APPROACH SLAB (25' MINIMUM LENGTH APPROACH SLAB)**

PROJECT SERVICES UNIT
STANDARDS AND SPECIAL DESIGN
Office 919-250-4128 FAX 919-250-4119

SEE PLATE FOR TITLE

ORIGINAL BY: 2002 STANDARDS DATE: 01-15-02
MODIFIED BY: E.E. WARD DATE: 09-14-05
CHECKED BY: *Paul S. Hunt* DATE: 9/21/05
FILE SPEC.: stds/02stdstdetails/english/862d03.dgn




15-SEP-2005 11:05
S:\Contracts\stds\stds\02\stds to Special Details\english\862d03\0862d03.dgn
enricard AT P5222203

STATE OF
NORTH CAROLINA
DEPT. OF TRANSPORTATION
DIVISION OF HIGHWAYS
RALEIGH, N.C.

ENGLISH DETAIL DRAWING FOR
STRUCTURE ANCHOR UNITS
GUARDRAIL ANCHOR UNIT, TYPE III



SHEET 5 OF 6
862D03

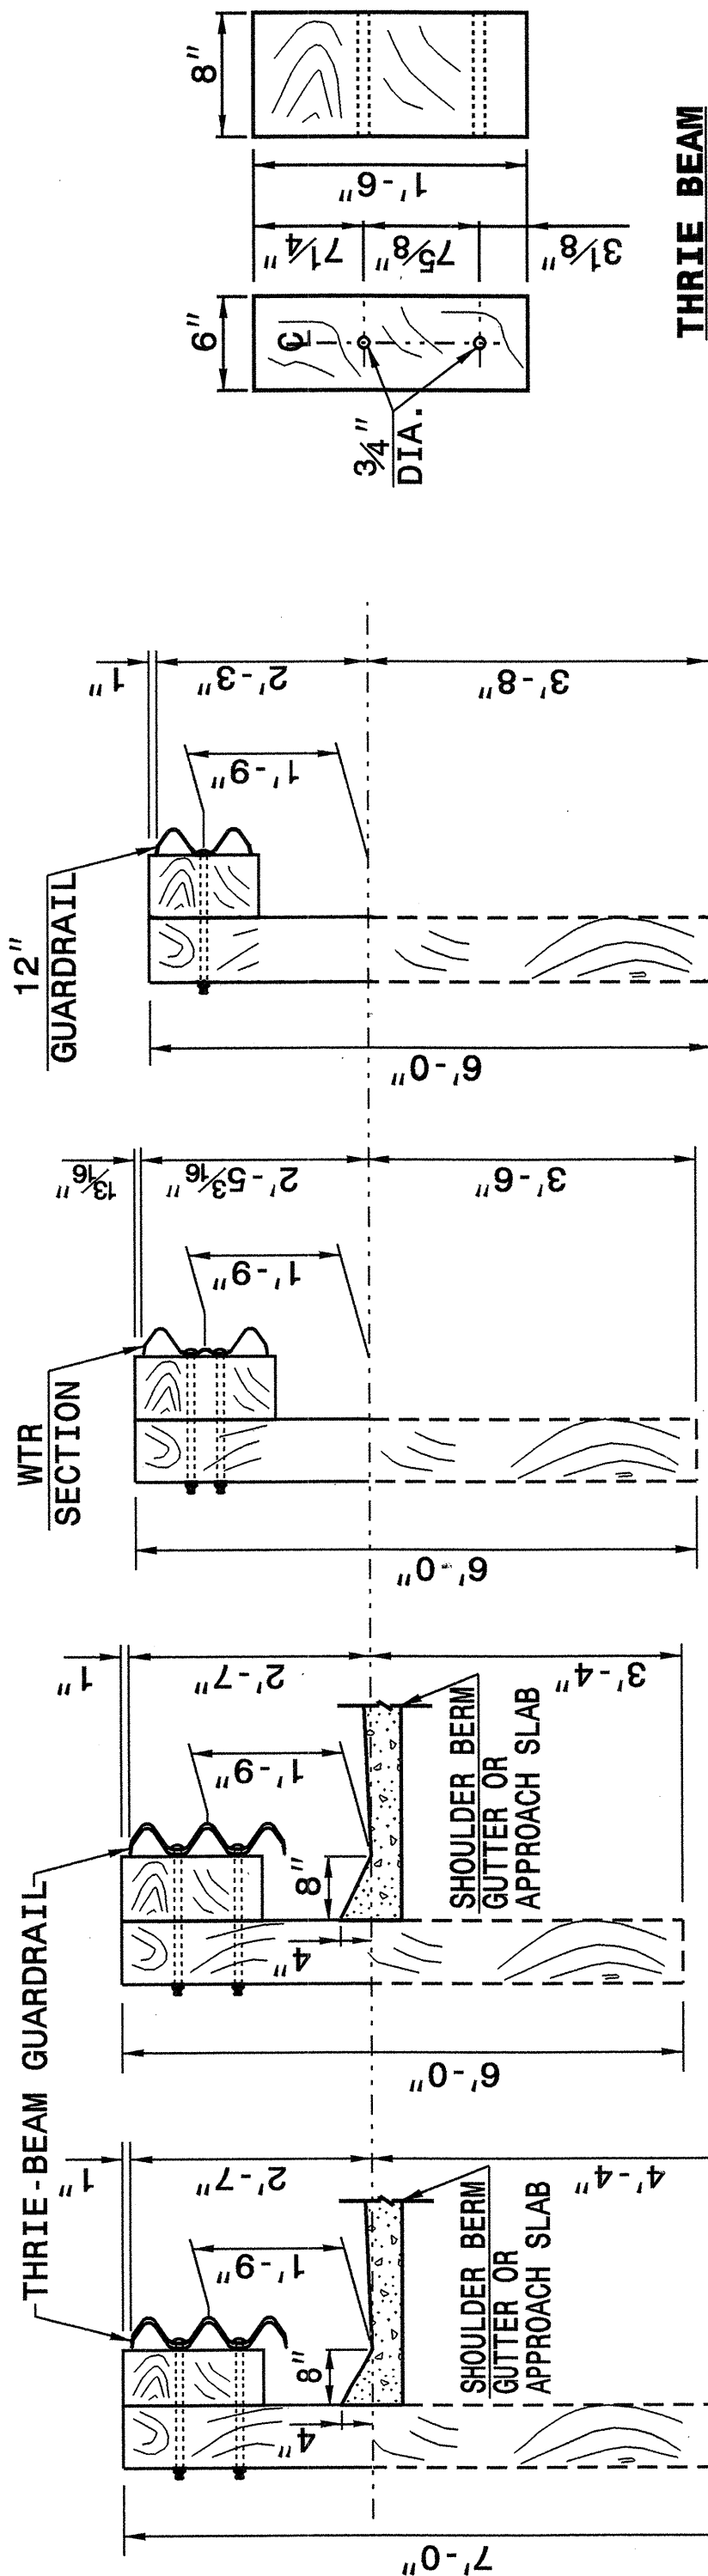

SECTION OF THRIE BEAM POSTS 1 THRU 6

SECTION OF WTR BEAM POST 8

SECTION OF 'W' BEAM POST 9

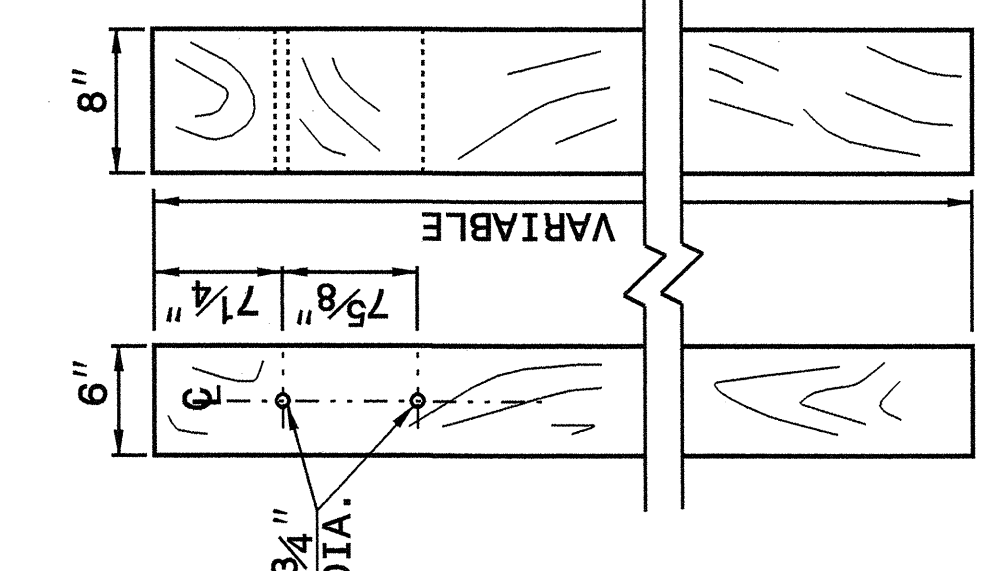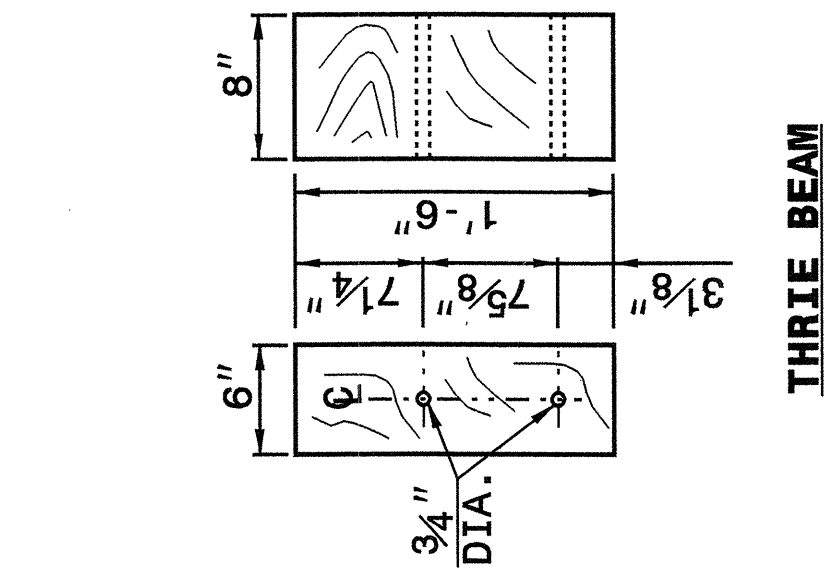


THRIE BEAM
LINE POST

WTR SECTION
ELEVATION VIEW

END SHOE

THRIE-BEAM
SECTION

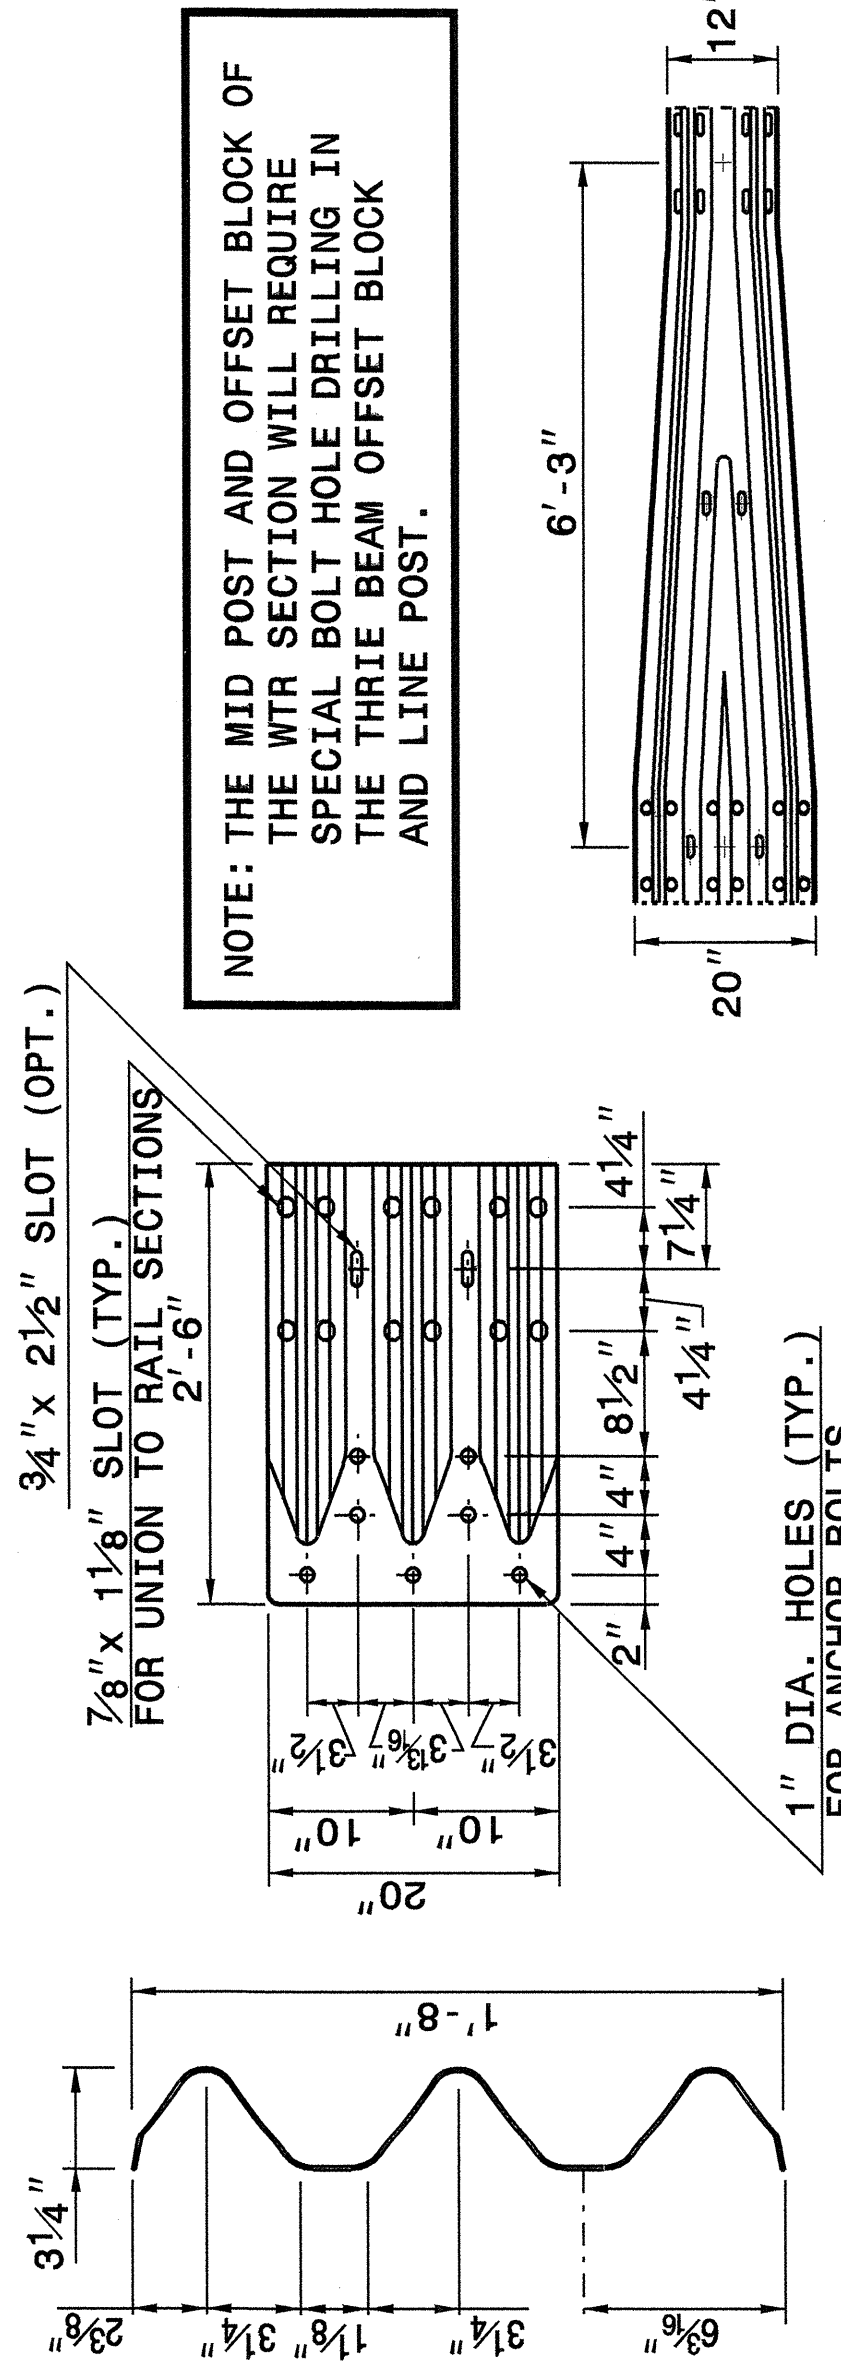

NOTE: THE MID POST AND OFFSET BLOCK OF THE WTR SECTION WILL REQUIRE SPECIAL BOLT HOLE DRILLING IN THE THRIE BEAM OFFSET BLOCK AND LINE POST.

STATE OF
NORTH CAROLINA
DEPT. OF TRANSPORTATION
DIVISION OF HIGHWAYS
RALEIGH, N.C.


ENGLISH DETAIL DRAWING FOR
STRUCTURE ANCHOR UNITS
GUARDRAIL ANCHOR UNIT, TYPE III

SHEET 5 OF 6
862D03

STATE OF
NORTH CAROLINA
DEPT. OF TRANSPORTATION
DIVISION OF HIGHWAYS
RALEIGH, N.C.

ENGLISH DETAIL DRAWING FOR
STRUCTURE ANCHOR UNITS
ANCHORAGE FOR GUARDRAIL POST ON BOX CULVERT

SHEET 6 OF 6
862D03

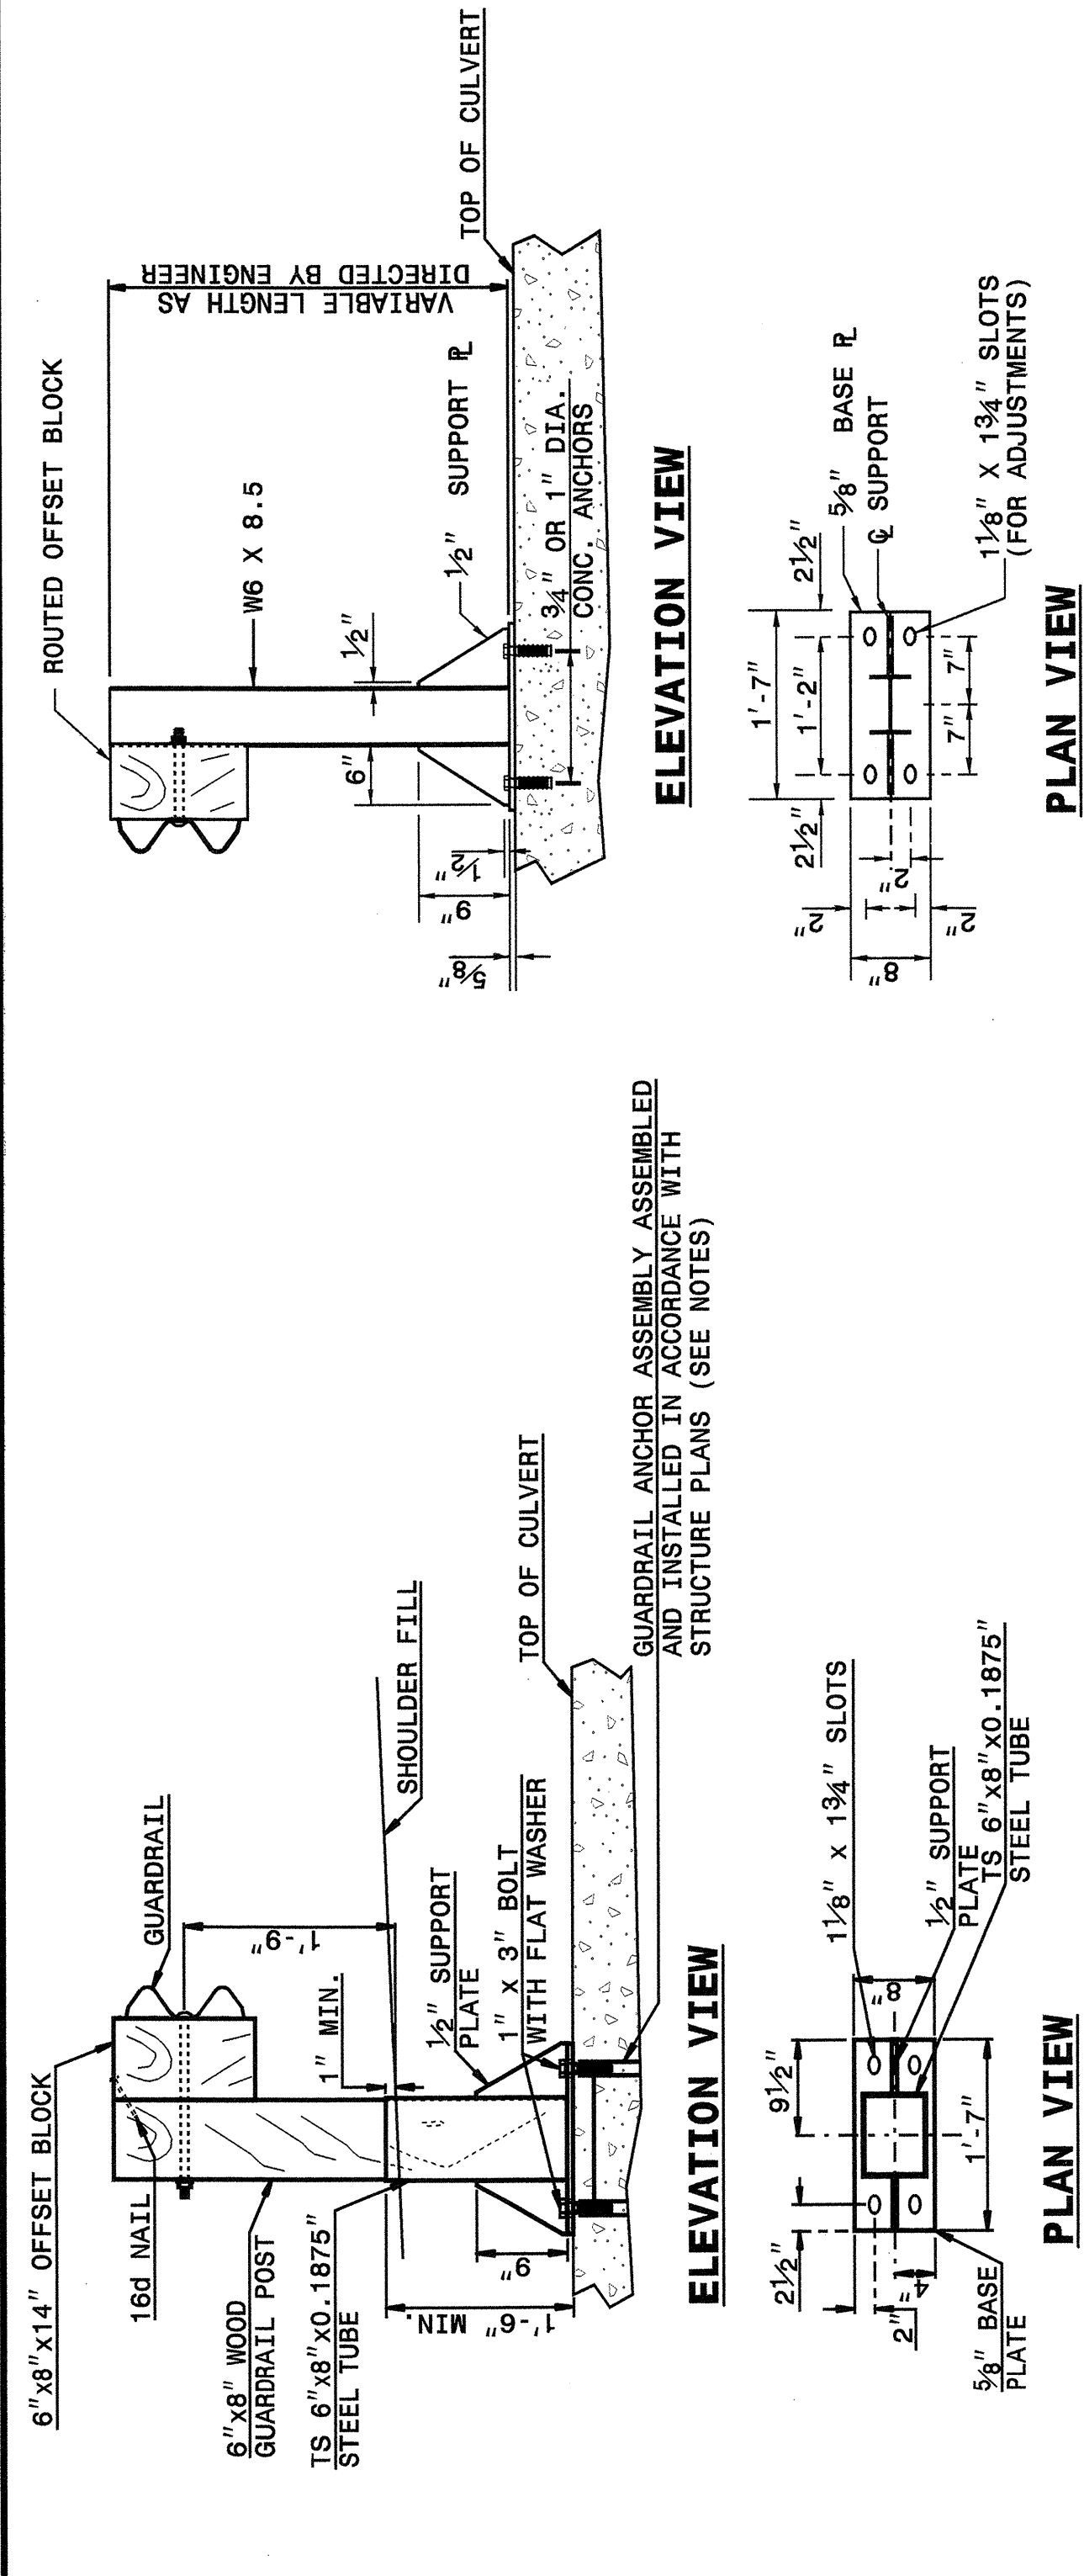

ELEVATION VIEW

PLAN VIEW

NOTES FOR:
GUARDRAIL POST ANCHORED TO STRUCTURE:
-USE FULL LENGTH 1/2" BUTT WELDS AT ALL LOCATIONS OF CONTACT BETWEEN THE BASE PLATE, SUPPORT PLATES AND STEEL POST OR STEEL TUBE.
-USE POST AND POST BASE PLATES CONFORMING TO THE REQUIREMENTS OF A.S.T.M. A-36 AND GALVANIZED AFTER FABRICATION TO CONFORM TO A.S.T.M. A-123.
-USE WOOD POSTS WHICH FIT SNUGLY IN THE STEEL TUBE WITH A MAXIMUM OF 1/8" CLEARANCE BETWEEN TUBE WALL AND POST.
NEW STRUCTURES:
-ATTACH POST TO INSERT ASSEMBLY UNITS (USING ANCHOR BOLTS SUPPLIED WITH INSERTS) WHICH HAVE BEEN CAST INTO THE STRUCTURE DURING CONSTRUCTION.
EXISTING STRUCTURES:
-USE CONCRETE ANCHORS CONSISTING OF A STUD BOLT WITH NUT AND WASHER. USE STUDS THREADED ON ONE END AND HAVING AN EXPANDED WEDGE ASSEMBLY POSITIONED AROUND A TAPERED AREA AT THE OTHER END. USE ANCHORS WHICH PROVIDE A MINIMUM SAFE HOLDING POWER OF 2875 LBS. FOR A 3/4" OR 1" DIAMETER BOLT. CALCULATE HOLDING POWER BASED ON 1/4 THE ACTUAL HOLDING POWER OF THE ANCHOR IN 3500 PSI CONCRETE AS DETERMINED BY AN APPROVED COMMERCIAL TESTING LABORATORY.
-USE ANCHORS GALVANIZED IN ACCORDANCE WITH A.S.T.M. A-153. SIZE HOLES FOR THE CONCRETE ANCHORS IN ACCORDANCE WITH THE ANCHOR MANUFACTURER'S RECOMMENDATIONS. DRILL HOLES WITH A CARBIDE OR DIAMOND TIPPED MASONRY BIT POWERED BY A ROTARY OR ROTARY IMPACT DRILL. NO OTHER IMPACT TOOLS WILL BE PERMITTED. DRILL HOLES VERTICALLY. FURNISH DOCUMENTATION OF HOLE SIZE SIZE RECOMMENDED FOR THE SPECIFIED ANCHOR TO THE ENGINEER BEFORE DRILLING HOLES. THOROUGHLY CLEAN HOLES FOR ANCHORS OF ALL CONCRETE CHIPS, DUST, GREASE, OIL, ETC. BEFORE ANCHORS ARE INSTALLED. REPAIR ALL DAMAGE CAUSED BY THIS WORK TO THE SATISFACTION OF THE ENGINEER.

PROJECT SERVICES UNIT
STANDARDS AND SPECIAL DESIGN
Office 919-250-4128 FAX 919-250-4119

SEE PLATE FOR TITLE

ORIGINAL BY: 2002 STANDARDS DATE: 01-15-02
MODIFIED BY: E.E. WARD DATE: 09-14-05
CHECKED BY: *Paul S. Hunt* DATE: 9/15/05
FILE SPEC.: stds/02stdstodetails/english/862d03.dgn

04-APR-2003 08:06 \\server\stds\02\Std to Special Details\english\84803\0848d03.dgn
checked At 08:06

5/14/99


STATE OF
NORTH CAROLINA
DEPT. OF TRANSPORTATION
DIVISION OF HIGHWAYS
RALEIGH, N.C.

ENGLISH DETAIL DRAWING FOR
DRIVEWAY TURNOUT
DROP CURB TYPE


SHEET 1 OF 2
848D03

*SIDEWALK TAPERS DOWN
5' BACK FROM DRIVEWAY.

BUILD THIS PORTION OF DRIVEWAY PAVEMENT
ONLY AT LOCATIONS WHEN DIRECTED.

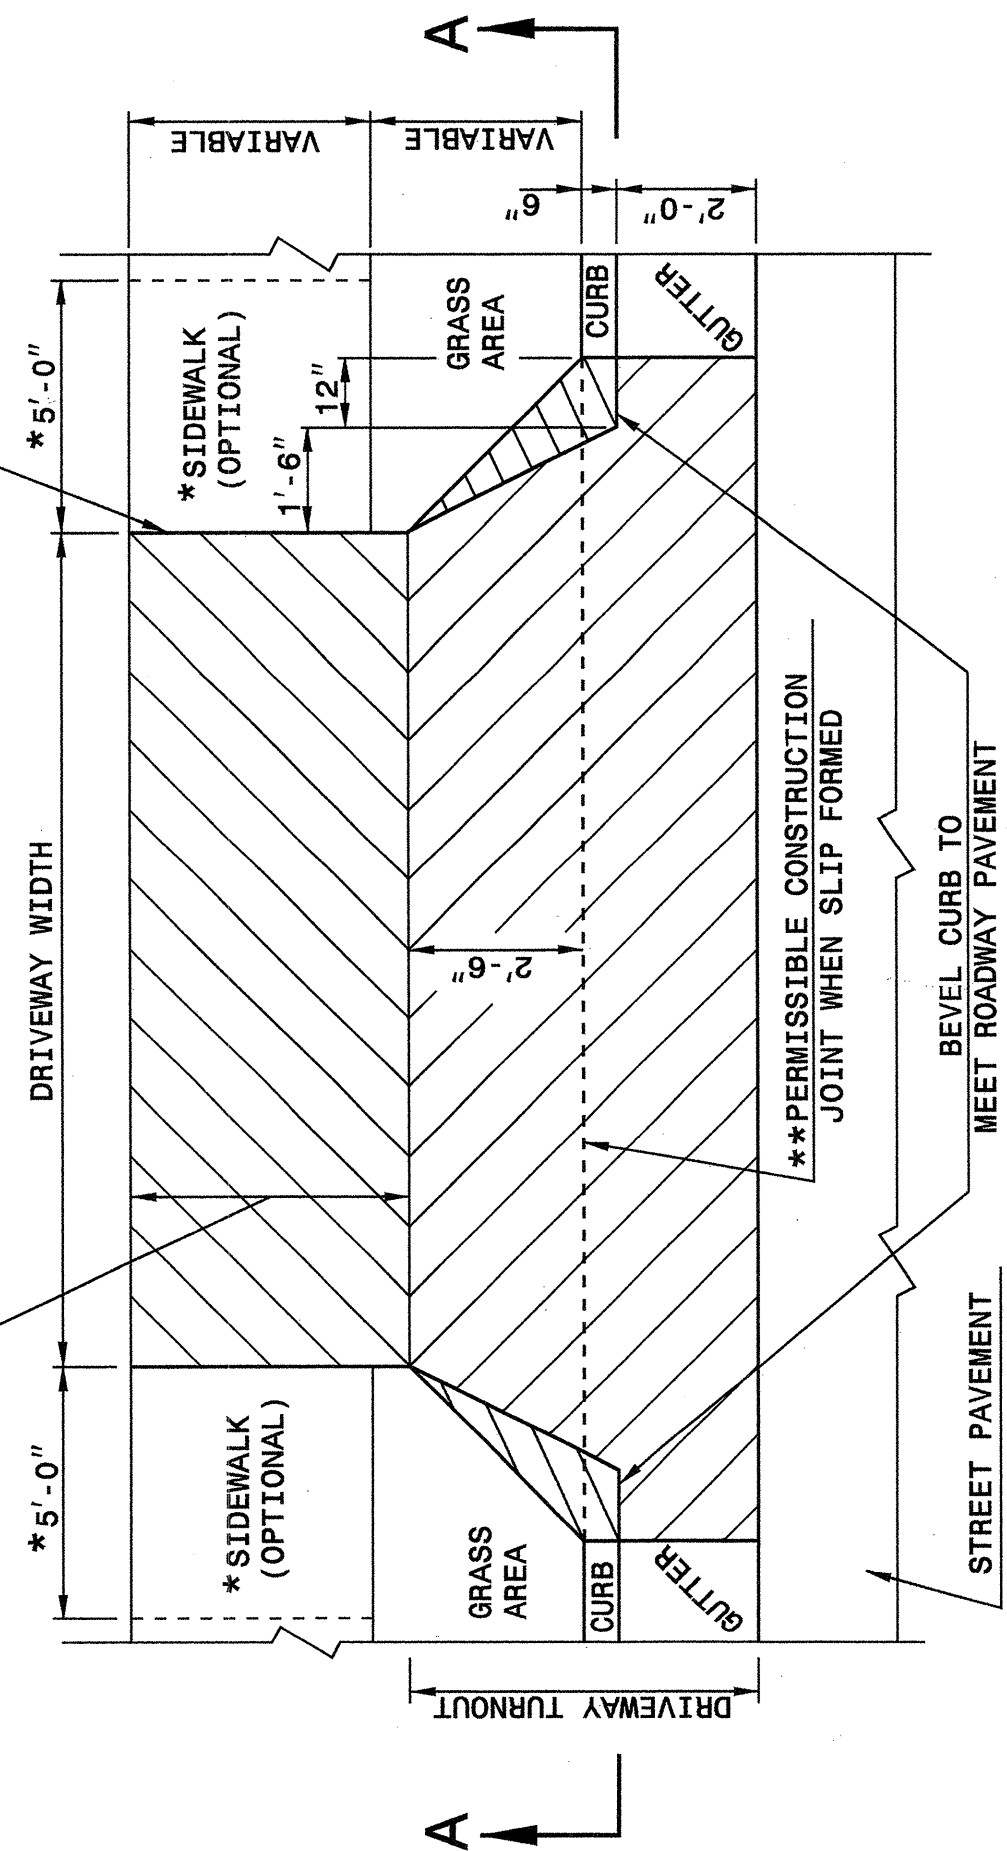

**PLAN
DETAIL OF DRIVEWAY**


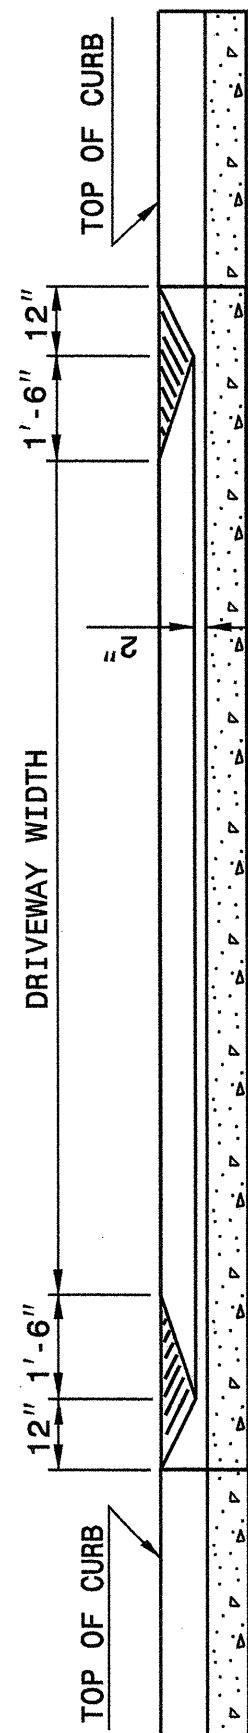


SECTION A-A

GENERAL NOTES:
**NO CONSTRUCTION JOINT WILL BE PERMITTED IF FORMS
ARE USED TO CAST DRIVEWAY. SLIP FORMING OF CURB
AND GUTTER PERMITS THE USE OF CONSTRUCTION JOINT.

METHOD OF TIE IN

WHEN EXISTING DRIVEWAY PAVEMENT IS CONCRETE,
SAW CUT 2" DEEP JOINT AT THE POINT OF TIE-IN.
SAW JOINT PERPENDICULAR TO EDGE OF EXISTING
DRIVEWAY PAVEMENT.

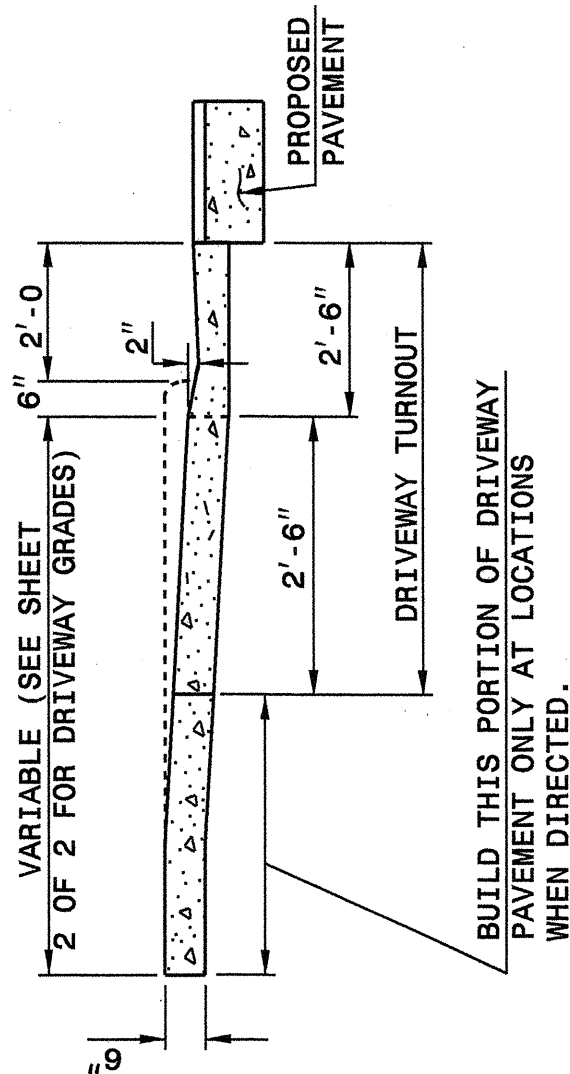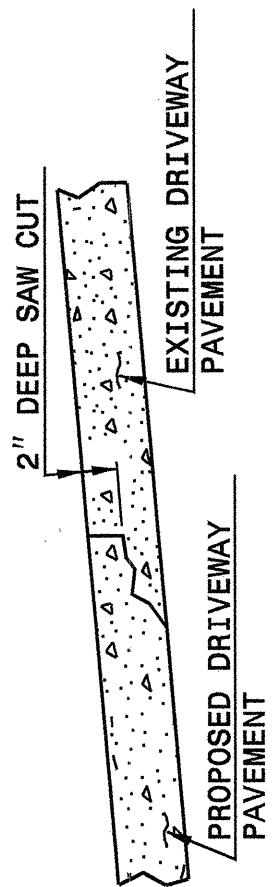

SECTION B-B


SHEET 1 OF 2
848D03

STATE OF
NORTH CAROLINA
DEPT. OF TRANSPORTATION
DIVISION OF HIGHWAYS
RALEIGH, N.C.

ENGLISH DETAIL DRAWING FOR
DRIVEWAY TURNOUT
DRIVEWAY GRADES

SHEET 2 OF 2
848D03


DESIRABLE DRIVEWAY GRADES

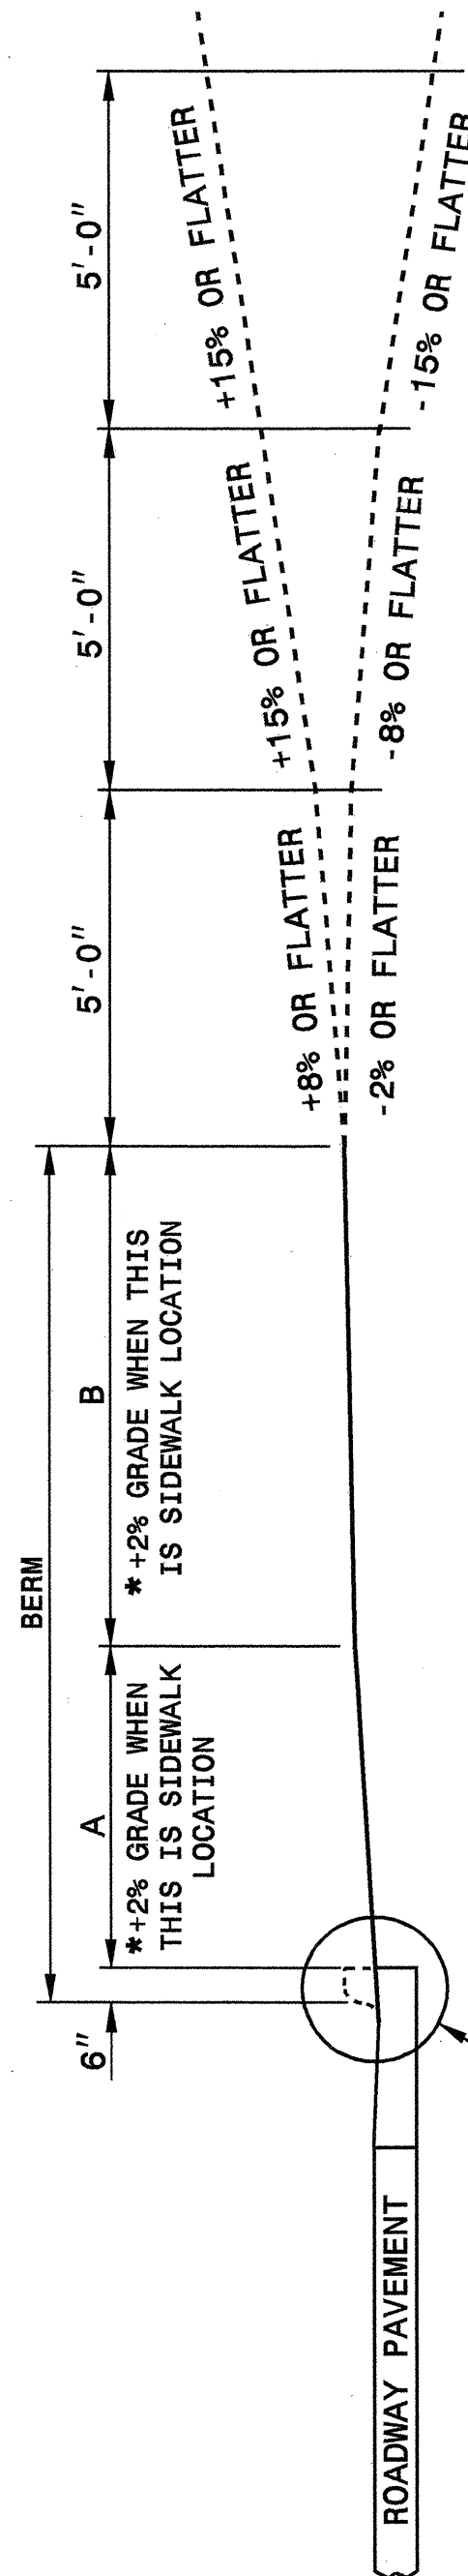

*SIDEWALK LOCATION
(DO NOT PLACE SIDEWALK ON
BERMS LESS THAN 6' WIDE.)

DESIRABLE OR MAXIMUM DRIVEWAY GRADES				
BERM WIDTH	A		B	
	DIST.	GRADE	DIST.	GRADE
8' OR LESS	5'-0"	+2%*	2'-6"	+5%
8' OR LESS	2'-0"	+6%	5'-6"	+2%*
10'	4'-0"	+4%	5'-6"	+2%*
12' & OVER	4'-6"	+4%	7'-0"	+2%*


MAXIMUM DRIVEWAY GRADES

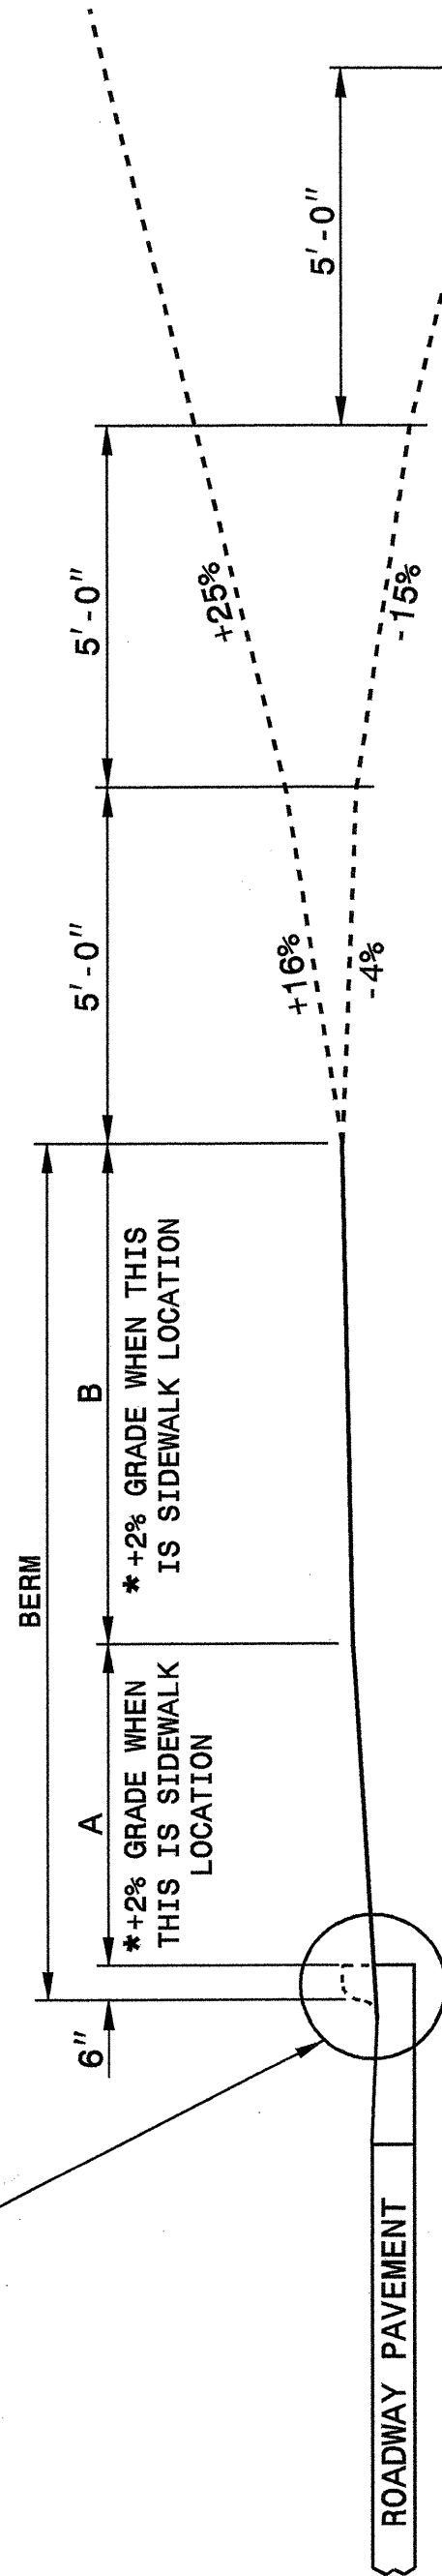



DESIGN SERVICES UNIT
STANDARDS AND SPECIAL DESIGN
Office 919-250-4128 FAX 919-250-4119

SEE PLATE FOR TITLE

ORIGINAL BY: 2002 STD.848.03 DATE:
MODIFIED BY: E.E. WARD DATE: 03-27-03
CHECKED BY: *[Signature]* DATE: 4-4-03
FILE SPEC.: /usr/stds/02stdstd/eng/lish/84803/848d03.dgn

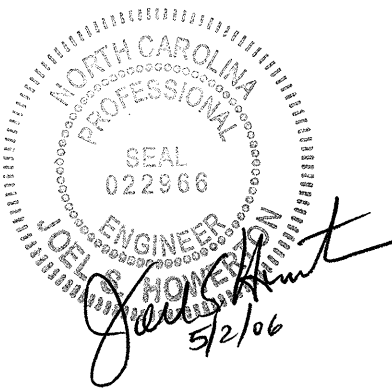

08-SEP-2005 12:01
S:\Contracts\Projects\Special Details\enrichard\stds\02\stds to Special Details\english\84806.0848d06.dgn
enrichard At P5222293

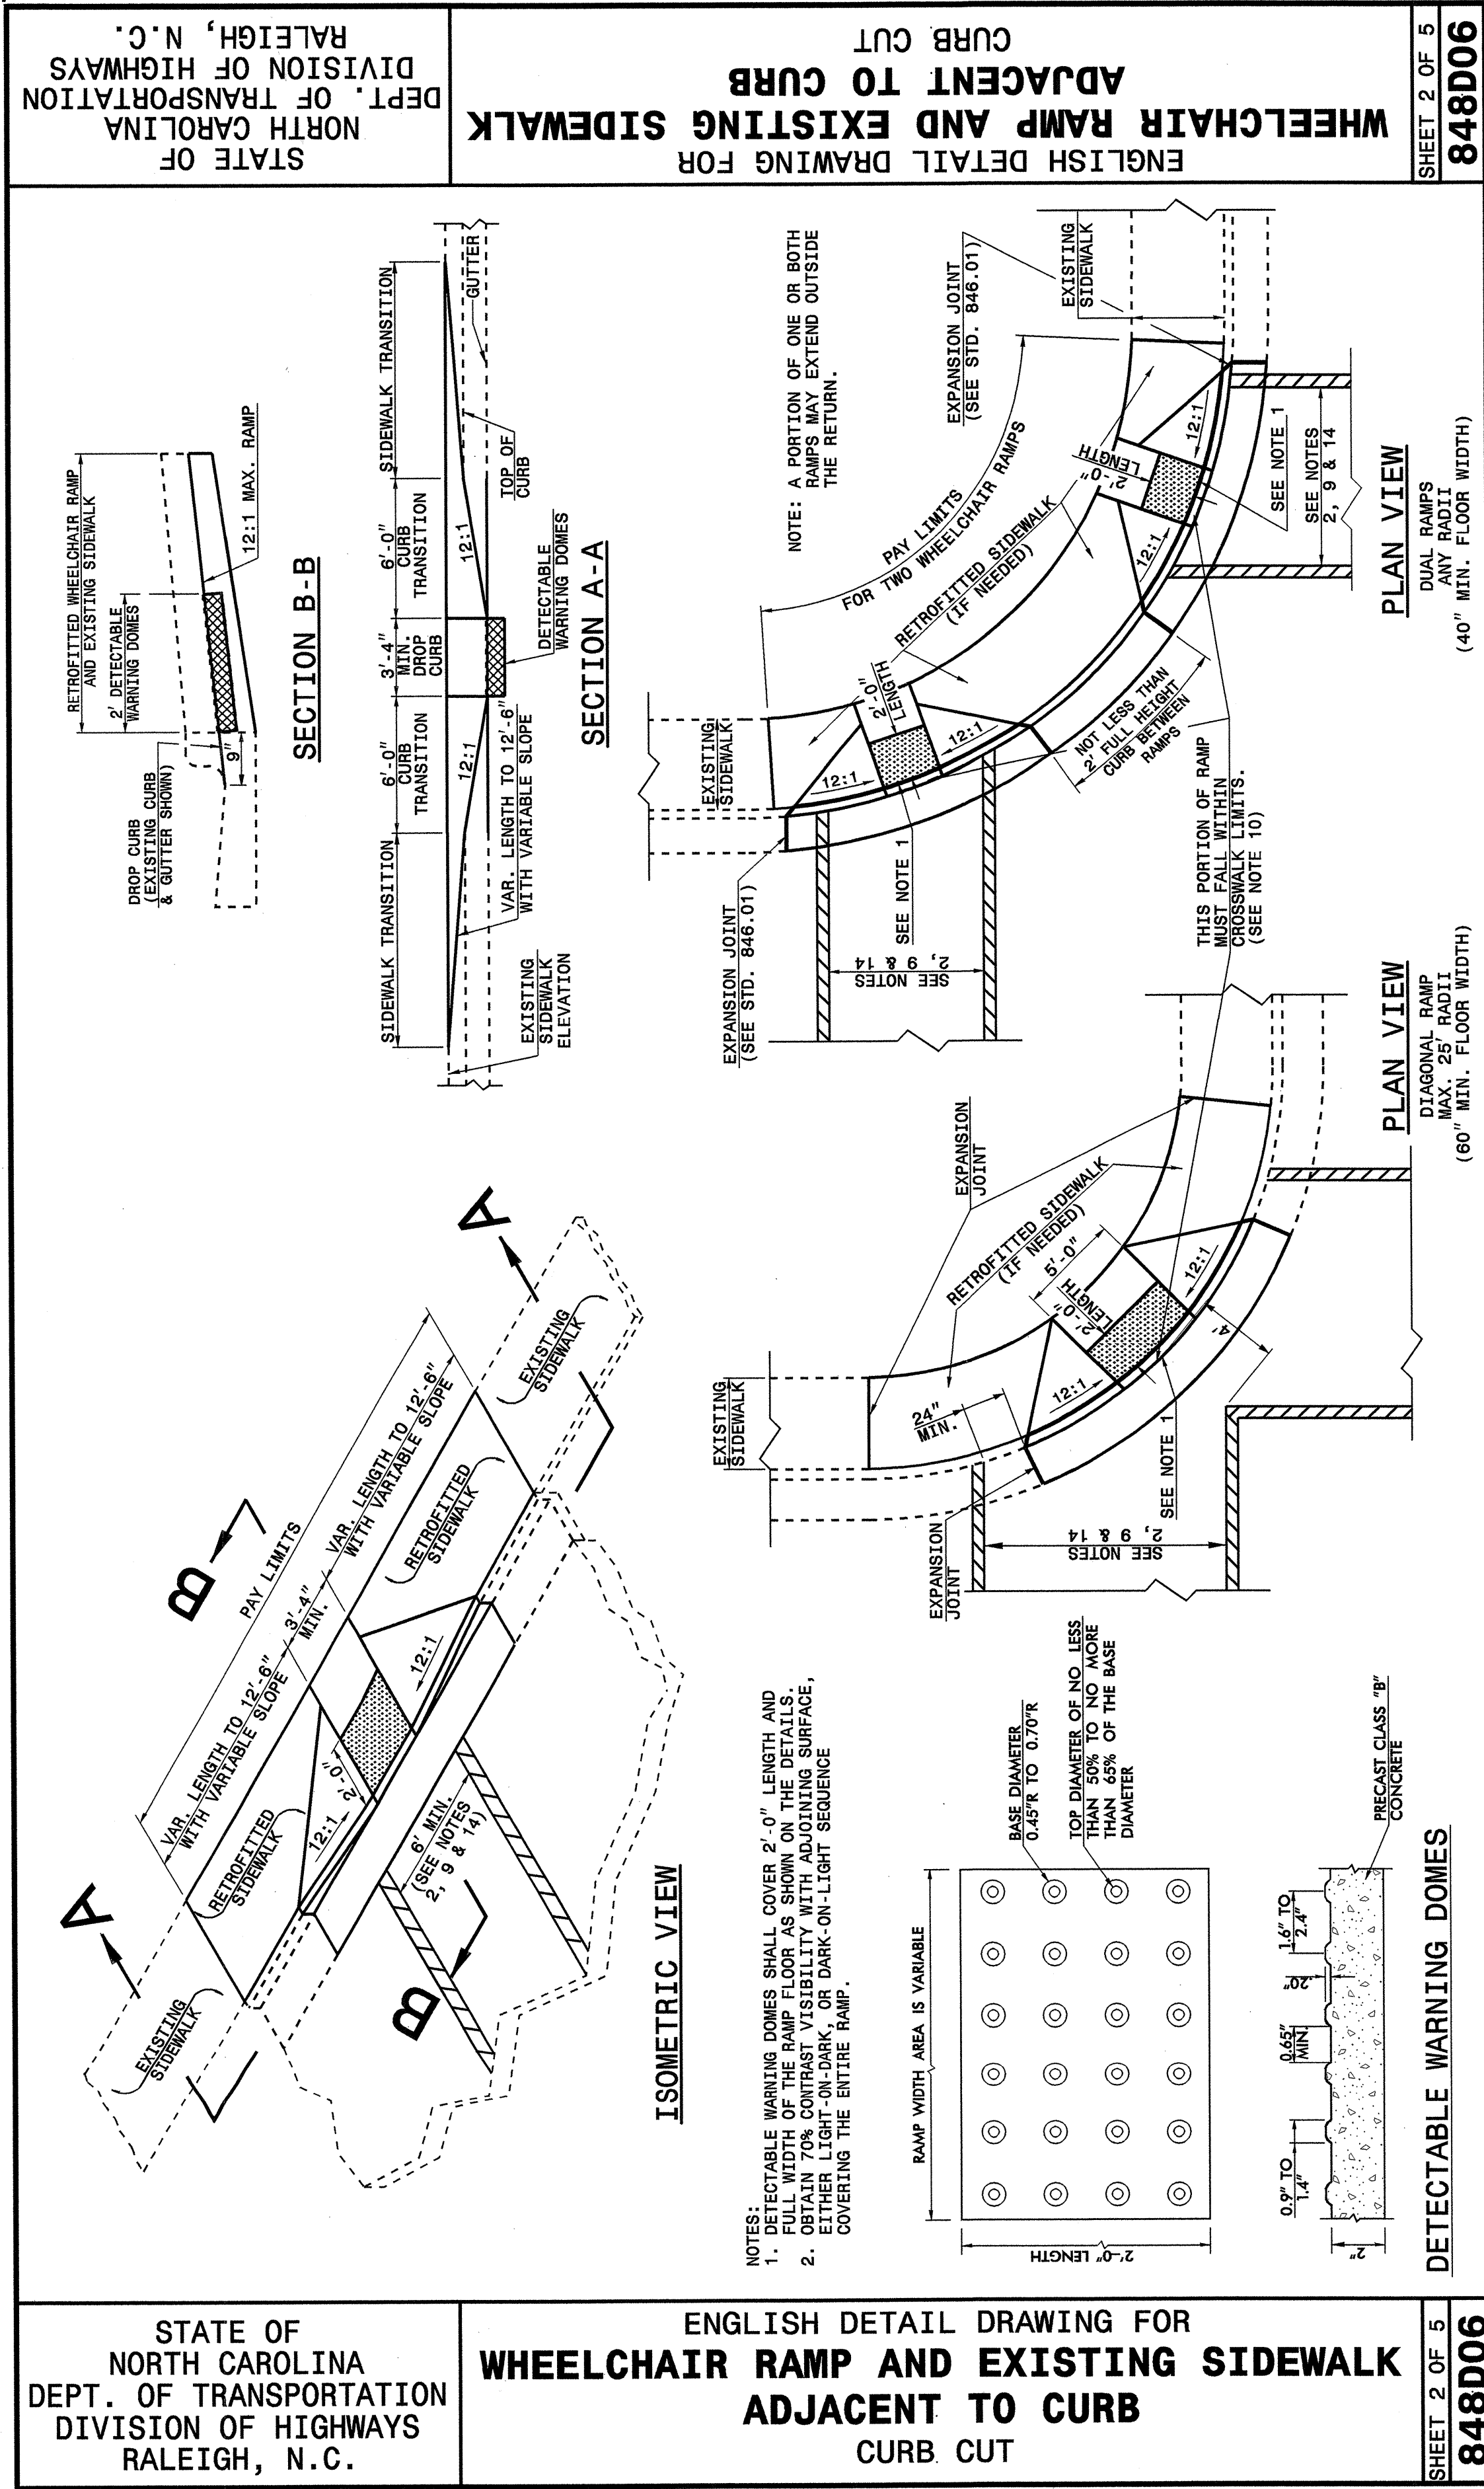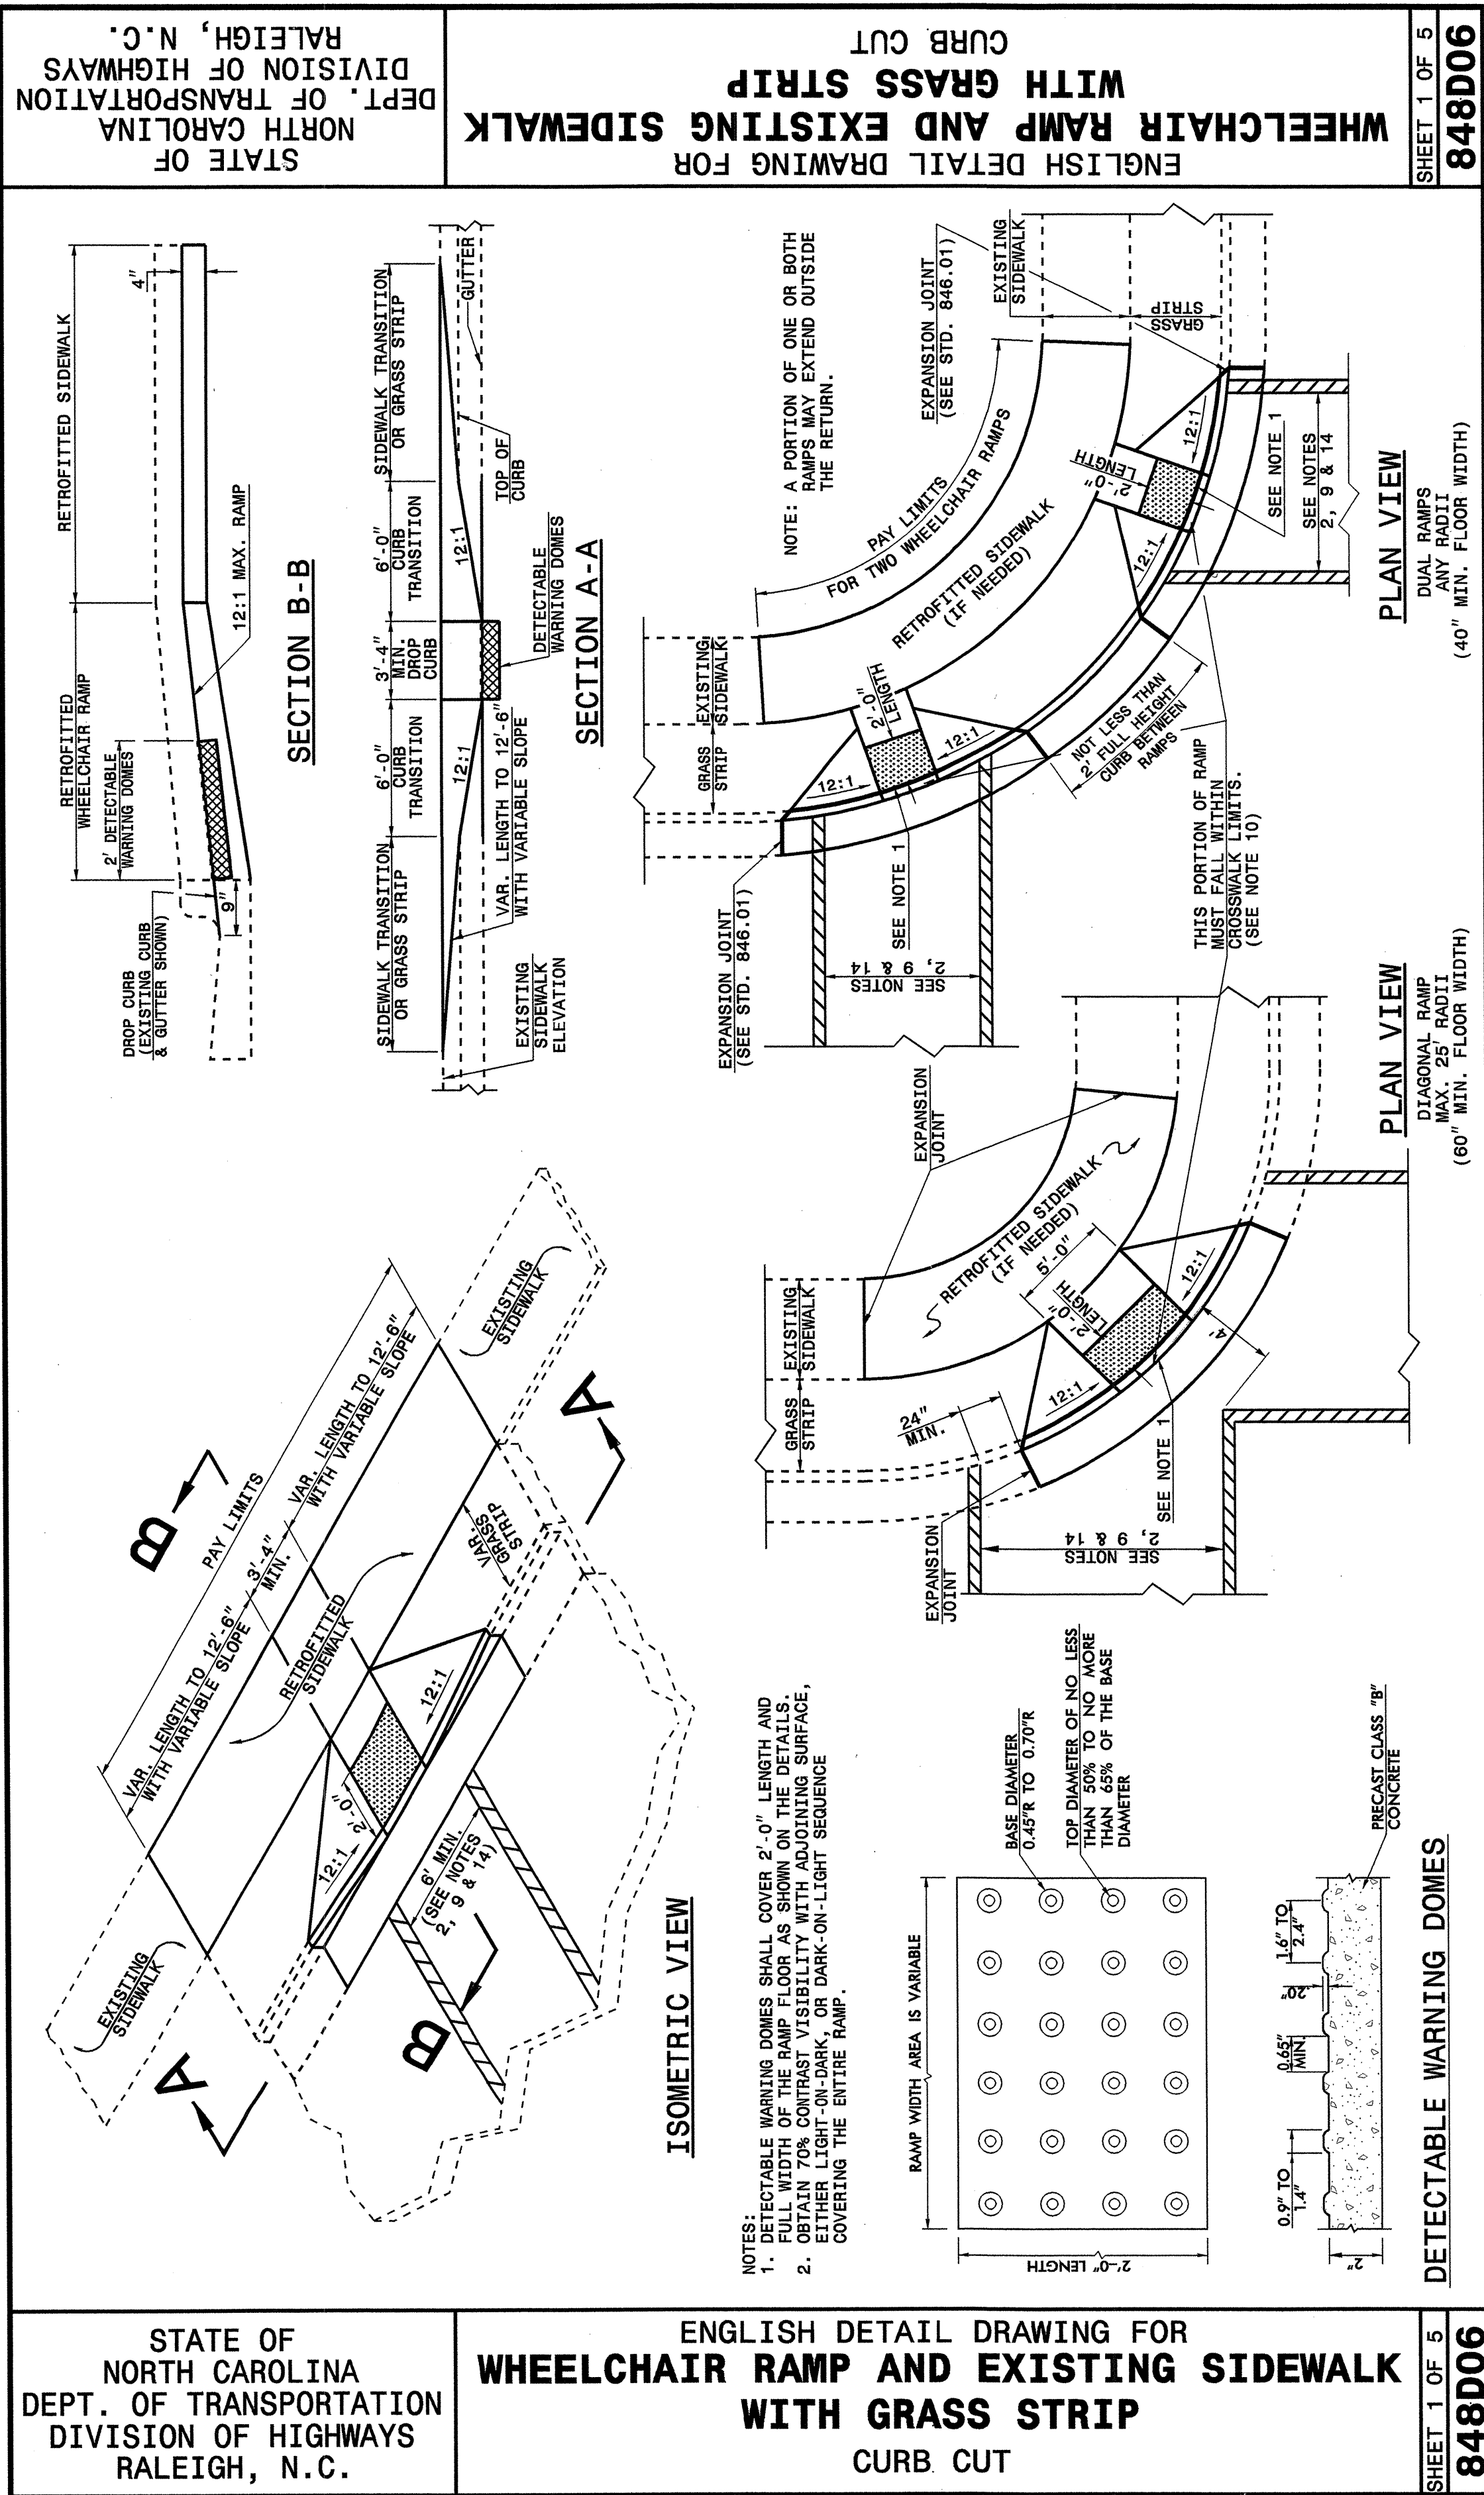

STATE OF
NORTH CAROLINA
DEPT. OF TRANSPORTATION
DIVISION OF HIGHWAYS
RALEIGH, N.C.

ENGLISH DETAIL DRAWING FOR
WHEELCHAIR RAMP AND EXISTING SIDEWALK
CURB CUT

SHEET 5 OF 5
848D06

NOTES:

1. CONSTRUCT THE WALKING SURFACE WITH SLIP RESISTANCE AND A 70% CONTRASTING COLOR TO THE SIDEWALK.
2. CROSSWALK WIDTHS AND CONFIGURATION VARY, BUT MUST CONFORM TO TRAFFIC DESIGN STANDARDS.
3. NORTH CAROLINA GENERAL STATUTE 136-44.14 REQUIRES THAT ALL STREET CURBS BEING CONSTRUCTED OR RECONSTRUCTED FOR MAINTENANCE PROCEDURES, TRAFFIC OPERATIONS, REPAIRS, CORRECTION OF UTILITIES OR ALTERED FOR ANY REASON AFTER SEPTEMBER 1, 1973 SHALL PROVIDE WHEELCHAIR RAMPS FOR THE PHYSICALLY DISABLED AT ALL INTERSECTIONS WHERE BOTH CURB AND GUTTER AND SIDEWALKS ARE PROVIDED AND AT OTHER POINTS OF PEDESTRIAN FLOW.
IN ADDITION, SECTION 228 OF THE 1973 FEDERAL AID HIGHWAY SAFETY ACT REQUIRES PROVISION OF CURB RAMPS ON ANY CURB CONSTRUCTION AFTER JULY 1, 1976 WHETHER A SIDEWALK IS PROPOSED INITIALLY OR IS PLANNED FOR A FUTURE DATE.
THE AMERICANS WITH DISABILITIES ACT (ADA) OF 1990 EXTENDS TO INDIVIDUALS WITH DISABILITIES, COMPREHENSIVE CIVIL RIGHTS PROTECTIONS SIMILAR TO THOSE PROVIDED TO PERSONS ON THE BASIS OF RACE, SEX, NATIONAL ORIGIN AND RELIGION UNDER THE CIVIL RIGHTS ACT OF 1964. THESE CURB RAMPS HAVE BEEN DESIGNED TO COMPLY WITH THE CURRENT ADA STANDARDS.
4. PROVIDE WHEELCHAIR RAMPS AT LOCATIONS AS SHOWN ON THE PLANS OR AS DIRECTED BY THE ENGINEER. LOCATE WHEELCHAIR RAMPS AS DIRECTED BY THE ENGINEER WHERE EXISTING LIGHT POLES, FIRE HYDRANTS, DROP INLETS, ETC. AFFECT PLACEMENT. WHERE TWO RAMPS ARE INSTALLED PLACE NOT LESS THAN 2 FEET OF FULL HEIGHT CURB BETWEEN THE RAMPS. PLACE DUAL RAMPS AS NEAR PERPENDICULAR TO THE TRAVEL LANE BEING CROSSED AS POSSIBLE.
5. DO NOT EXCEED 0.08 (12:1) SLOPE ON THE WHEELCHAIR RAMP IN RELATIONSHIP TO THE GRADE OF THE STREET.
6. CONSTRUCT WHEELCHAIR RAMPS 40" (3'-4") OR GREATER FOR DUAL RAMPS AND 60" (5'-0") OR GREATER FOR DIAGONAL RAMPS.
7. USE CLASS "B" CONCRETE WITH A SIDEWALK FINISH IN ORDER TO OBTAIN A ROUGH NON-SKID TYPE SURFACE.
8. PLACE A 1/2" EXPANSION JOINT WHERE THE CONCRETE WHEELCHAIR RAMP JOINS THE CURB AND AS SHOWN ON STD. DWG. 848.01.
9. PLACE THE INSIDE PEDESTRIAN CROSSWALK LINES NO CLOSER IN THE INTERSECTION BY BISECTING THE INTERSECTION RADIUS, WITH ALLOWANCE OF A 4' CLEAR ZONE IN THE VEHICULAR TRAVELWAY WHEN ONE RAMP IS INSTALLED. (SEE NOTE 14)
10. COORDINATE THE CURB CUT AND THE PEDESTRIAN CROSSWALK LINES SO THE FLOOR OF THE WHEELCHAIR RAMP WILL FALL WITHIN THE PEDESTRIAN CROSSWALK LINES. PLACE DIAGONAL RAMPS WITH FLARED SIDES SO 24" OF FULL HEIGHT CURB FALLS WITHIN THE CROSSWALK MARKINGS ON EACH SIDE OF THE FLARES.
11. CONSTRUCT THE PEDESTRIAN CROSSWALK A MINIMUM OF 6 FEET. A CROSSWALK WIDTH OF 10 FEET OR GREATER IS DESIRABLE.
12. USE STOP LINES, NORMALLY PERPENDICULAR TO THE LANE LINES, WHERE IT IS IMPORTANT TO INDICATE THE POINT BEHIND WHICH VEHICLES ARE REQUIRED TO STOP IN COMPLIANCE WITH A TRAFFIC SIGNAL, STOP SIGN OR OTHER LEGAL REQUIREMENT. AN UNUSUAL APPROACH SKEW MAY REQUIRE THE PLACEMENT OF THE STOP LINE TO BE PARALLEL TO THE INTERSECTING ROADWAY.
13. TERMINATE PARKING A MINIMUM OF 20 FEET BACK OF PEDESTRIAN CROSSWALK.
14. PLACE ALL PAVEMENT MARKINGS IN ACCORDANCE WITH THE LATEST EDITION OF THE MANUAL OF UNIFORM TRAFFIC CONTROL DEVICES (MUTCD) PUBLISHED BY THE FEDERAL HIGHWAY ADMINISTRATION AND THE NORTH CAROLINA SUPPLEMENT TO THE MUTCD.

STATE OF
NORTH CAROLINA
DEPT. OF TRANSPORTATION
DIVISION OF HIGHWAYS
RALEIGH, N.C.

ENGLISH DETAIL DRAWING FOR
WHEELCHAIR RAMP AND EXISTING SIDEWALK
CURB CUT

SHEET 5 OF 5
848D06

PROJECT SERVICES UNIT
STANDARDS AND SPECIAL DESIGN
Office 919-250-4128 FAX 919-250-4119

SEE PLATE FOR TITLE

ORIGINAL BY: DETAIL 848D05 DATE: _____
MODIFIED BY: E.E. WARD DATE: 09-06-05
CHECKED BY: *Eric Ward* DATE: 4/9/05
FILE SPEC.: Usr\stds\02\detail/english\848d06\848d06.dgn



NOTES

FOR TEMPORARY SHORING FOR MAINTENANCE OF TRAFFIC, SEE SPECIAL PROVISIONS.

SELECT THE APPROPRIATE STANDARD SHORING DESIGN FOR TEMPORARY SHORING FOR MAINTENANCE OF TRAFFIC IN LIEU OF SUBMITTING CONTRACTOR SHORING DESIGN. USE STANDARD SHORING DESIGN ONLY WHEN ALL OF THE FOLLOWING CRITERIA ARE MET:

- MAXIMUM HEIGHT OF SHORING EXCAVATION IS 11 FEET
- GROUNDWATER TABLE IS NOT ABOVE BOTTOM OF THE EXCAVATION
- BACKFILL SLOPE IS 2:1 OR FLATTER
- TRAFFIC SURCHARGE EQUAL TO 240 PSF
- SOLDIER PILE SPACING OF 6 FEET
- TIMBER LAGGING SHALL HAVE A MINIMUM THICKNESS OF 3 INCHES


SUBMIT "STANDARD SHORING SELECTION" FORM TO ENGINEER PRIOR TO CONSTRUCTION OF SHORING.

DO NOT USE THE STANDARD SHORING DESIGNS WHEN VERY SOFT SOIL OR MUCK IS PRESENT WITHIN THE SHORING EMBEDMENT ZONE.

CONTRACTOR MUST VERIFY LOCATION OF GROUNDWATER TABLE PRIOR TO CONSTRUCTION OF SHORING.


THE CONTRACTOR HAS THE OPTION OF USING SOLDIER PILES SET IN DRILLED HOLES WITH A SHORTENED LENGTH EQUAL TO 75% OF THE EMBEDMENT DEPTHS SHOWN IN THE TABLE. FOR DRILLING REQUIREMENTS, SEE TEMPORARY SHORING FOR MAINTENANCE OF TRAFFIC SPECIAL PROVISION.

IF DESIGN EMBEDMENT DEPTH IS NOT ACHIEVED, THEN NOTIFY THE ENGINEER IMMEDIATELY.

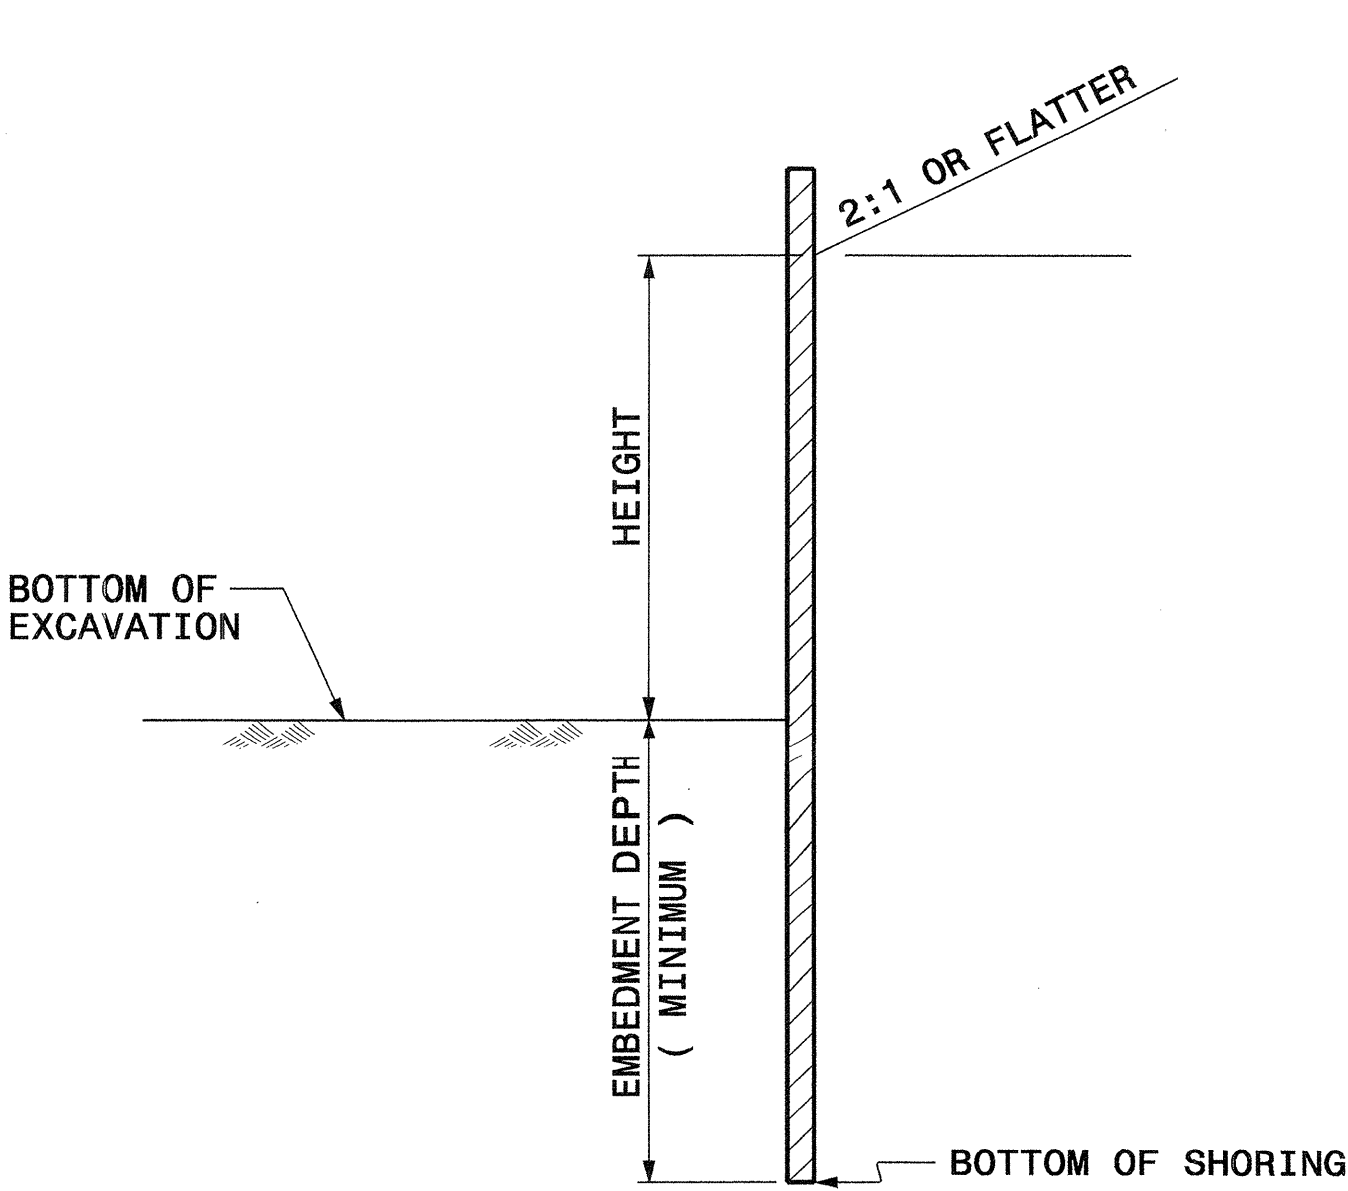

TEMPORARY SHORING

(SLOPING OR LEVEL WITH TRAFFIC SURCHARGE, NO BARRIER IMPACT)

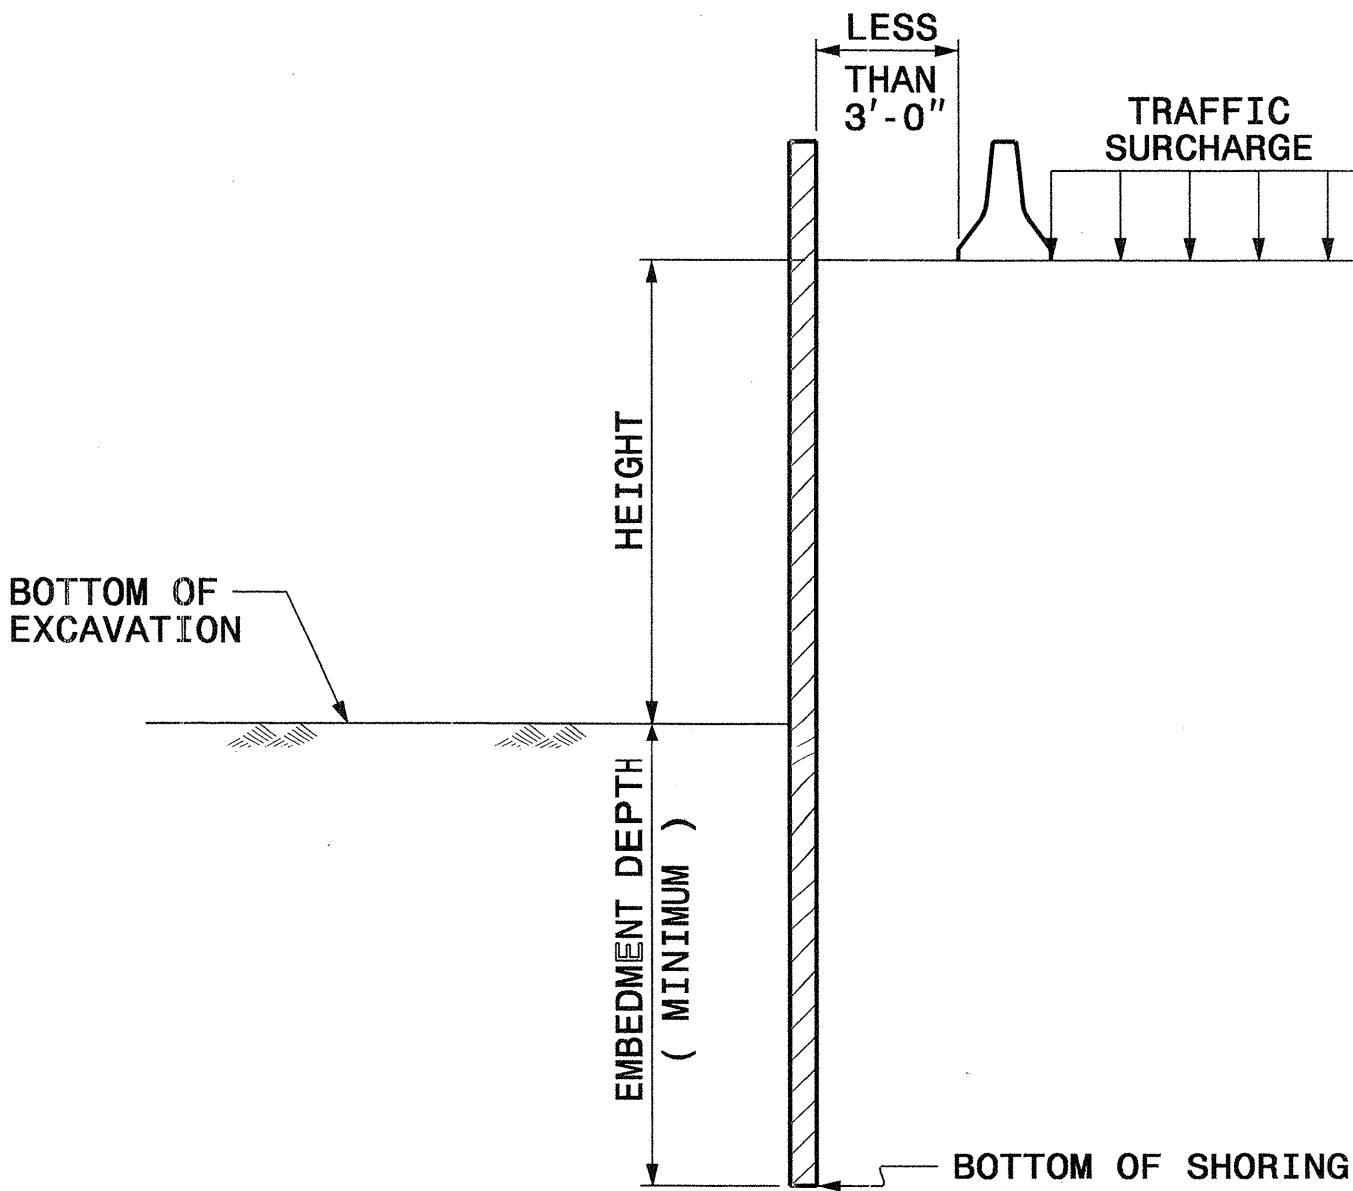

TEMPORARY SHORING - BARRIER SUPPORTED

(LEVEL WITH TRAFFIC SURCHARGE, WITH BARRIER IMPACT)

GROUNDWATER TABLE CONDITIONS

- 1) WHEN WATER TABLE IS ABOVE THE BOTTOM OF EXCAVATION, SUBMIT CONTRACTOR SHORING DESIGN TO THE ENGINEER FOR APPROVAL.
- 2) WHEN WATER TABLE IS BELOW THE BOTTOM OF EXCAVATION AND ABOVE THE BOTTOM OF SHORING, USE "WATER TABLE" CASE.
- 3) WHEN WATER TABLE IS BELOW BOTTOM OF SHORING, USE "NO WATER TABLE" CASE.


		TEMPORARY SHORING					TEMPORARY SHORING - BARRIER SUPPORTED				
		CANTILEVER SHEETING		DRIVEN SOLDIER PILE			CANTILEVER SHEETING		DRIVEN SOLDIER PILE		
CASE	HEIGHT (FT)	MINIMUM EMBEDMENT DEPTH (FT)	MINIMUM SECTION MODULUS (IN ³ / FT OF WALL)	MINIMUM EMBEDMENT DEPTH (FT)			MINIMUM EMBEDMENT DEPTH (FT)	MINIMUM SECTION MODULUS (IN ³ / FT OF WALL)	MINIMUM EMBEDMENT DEPTH (FT)		
				HP 10x42	HP 12x53	HP 14x73			HP 10x42	HP 12x53	HP 14x73
"NO WATER TABLE"	< 6	7.5	3.0	8.0	8.0	8.0	11.0	10.0	9.5	9.5	9.5
	7	8.5	4.5	9.5	9.5	9.5	12.0	12.0	10.5	10.5	10.5
	8	10.0	6.5	10.5	10.5	10.5	12.5	14.0	11.5	11.5	11.5
	9	11.0	9.5	--	12.0	12.0	13.5	16.5	--	12.5	12.5
	10	12.5	13.0	--	--	13.5	14.0	19.5	--	13.5	13.5
	11	13.5	17.0	--	--	14.5	15.0	22.5	--	--	14.5
"WATER TABLE"	< 6	11.5	4.5	11.5	11.5	11.5	16.0	12.0	13.0	13.0	13.0
	7	13.0	7.0	13.0	13.0	13.0	17.0	14.5	14.5	14.5	14.5
	8	15.0	10.0	--	15.0	15.0	18.0	17.0	--	15.5	15.5
	9	17.0	14.0	--	17.0	17.0	19.0	20.0	--	17.0	17.0
	10	18.5	19.5	--	--	18.5	20.0	23.5	--	--	18.5
	11	20.5	26.0	--	--	--	21.0	28.0	--	--	20.0



PROJECT SERVICES UNIT
STANDARDS AND SPECIAL DESIGN
Office 919-250-4128 FAX 919-250-4119


STANDARD TEMPORARY
SHORING FOR
MAINTENANCE OF TRAFFIC

ORIGINAL BY: SOILS & FOUNDATIONS DATE: 10-2001
MODIFIED BY: *Joel S. Hunt* DATE: *10/25/04*
CHECKED BY: *Joel S. Hunt* DATE: *10/25/04*
FILE SPEC.: *ericward/usr/details/stand/shoring detail.dgn*

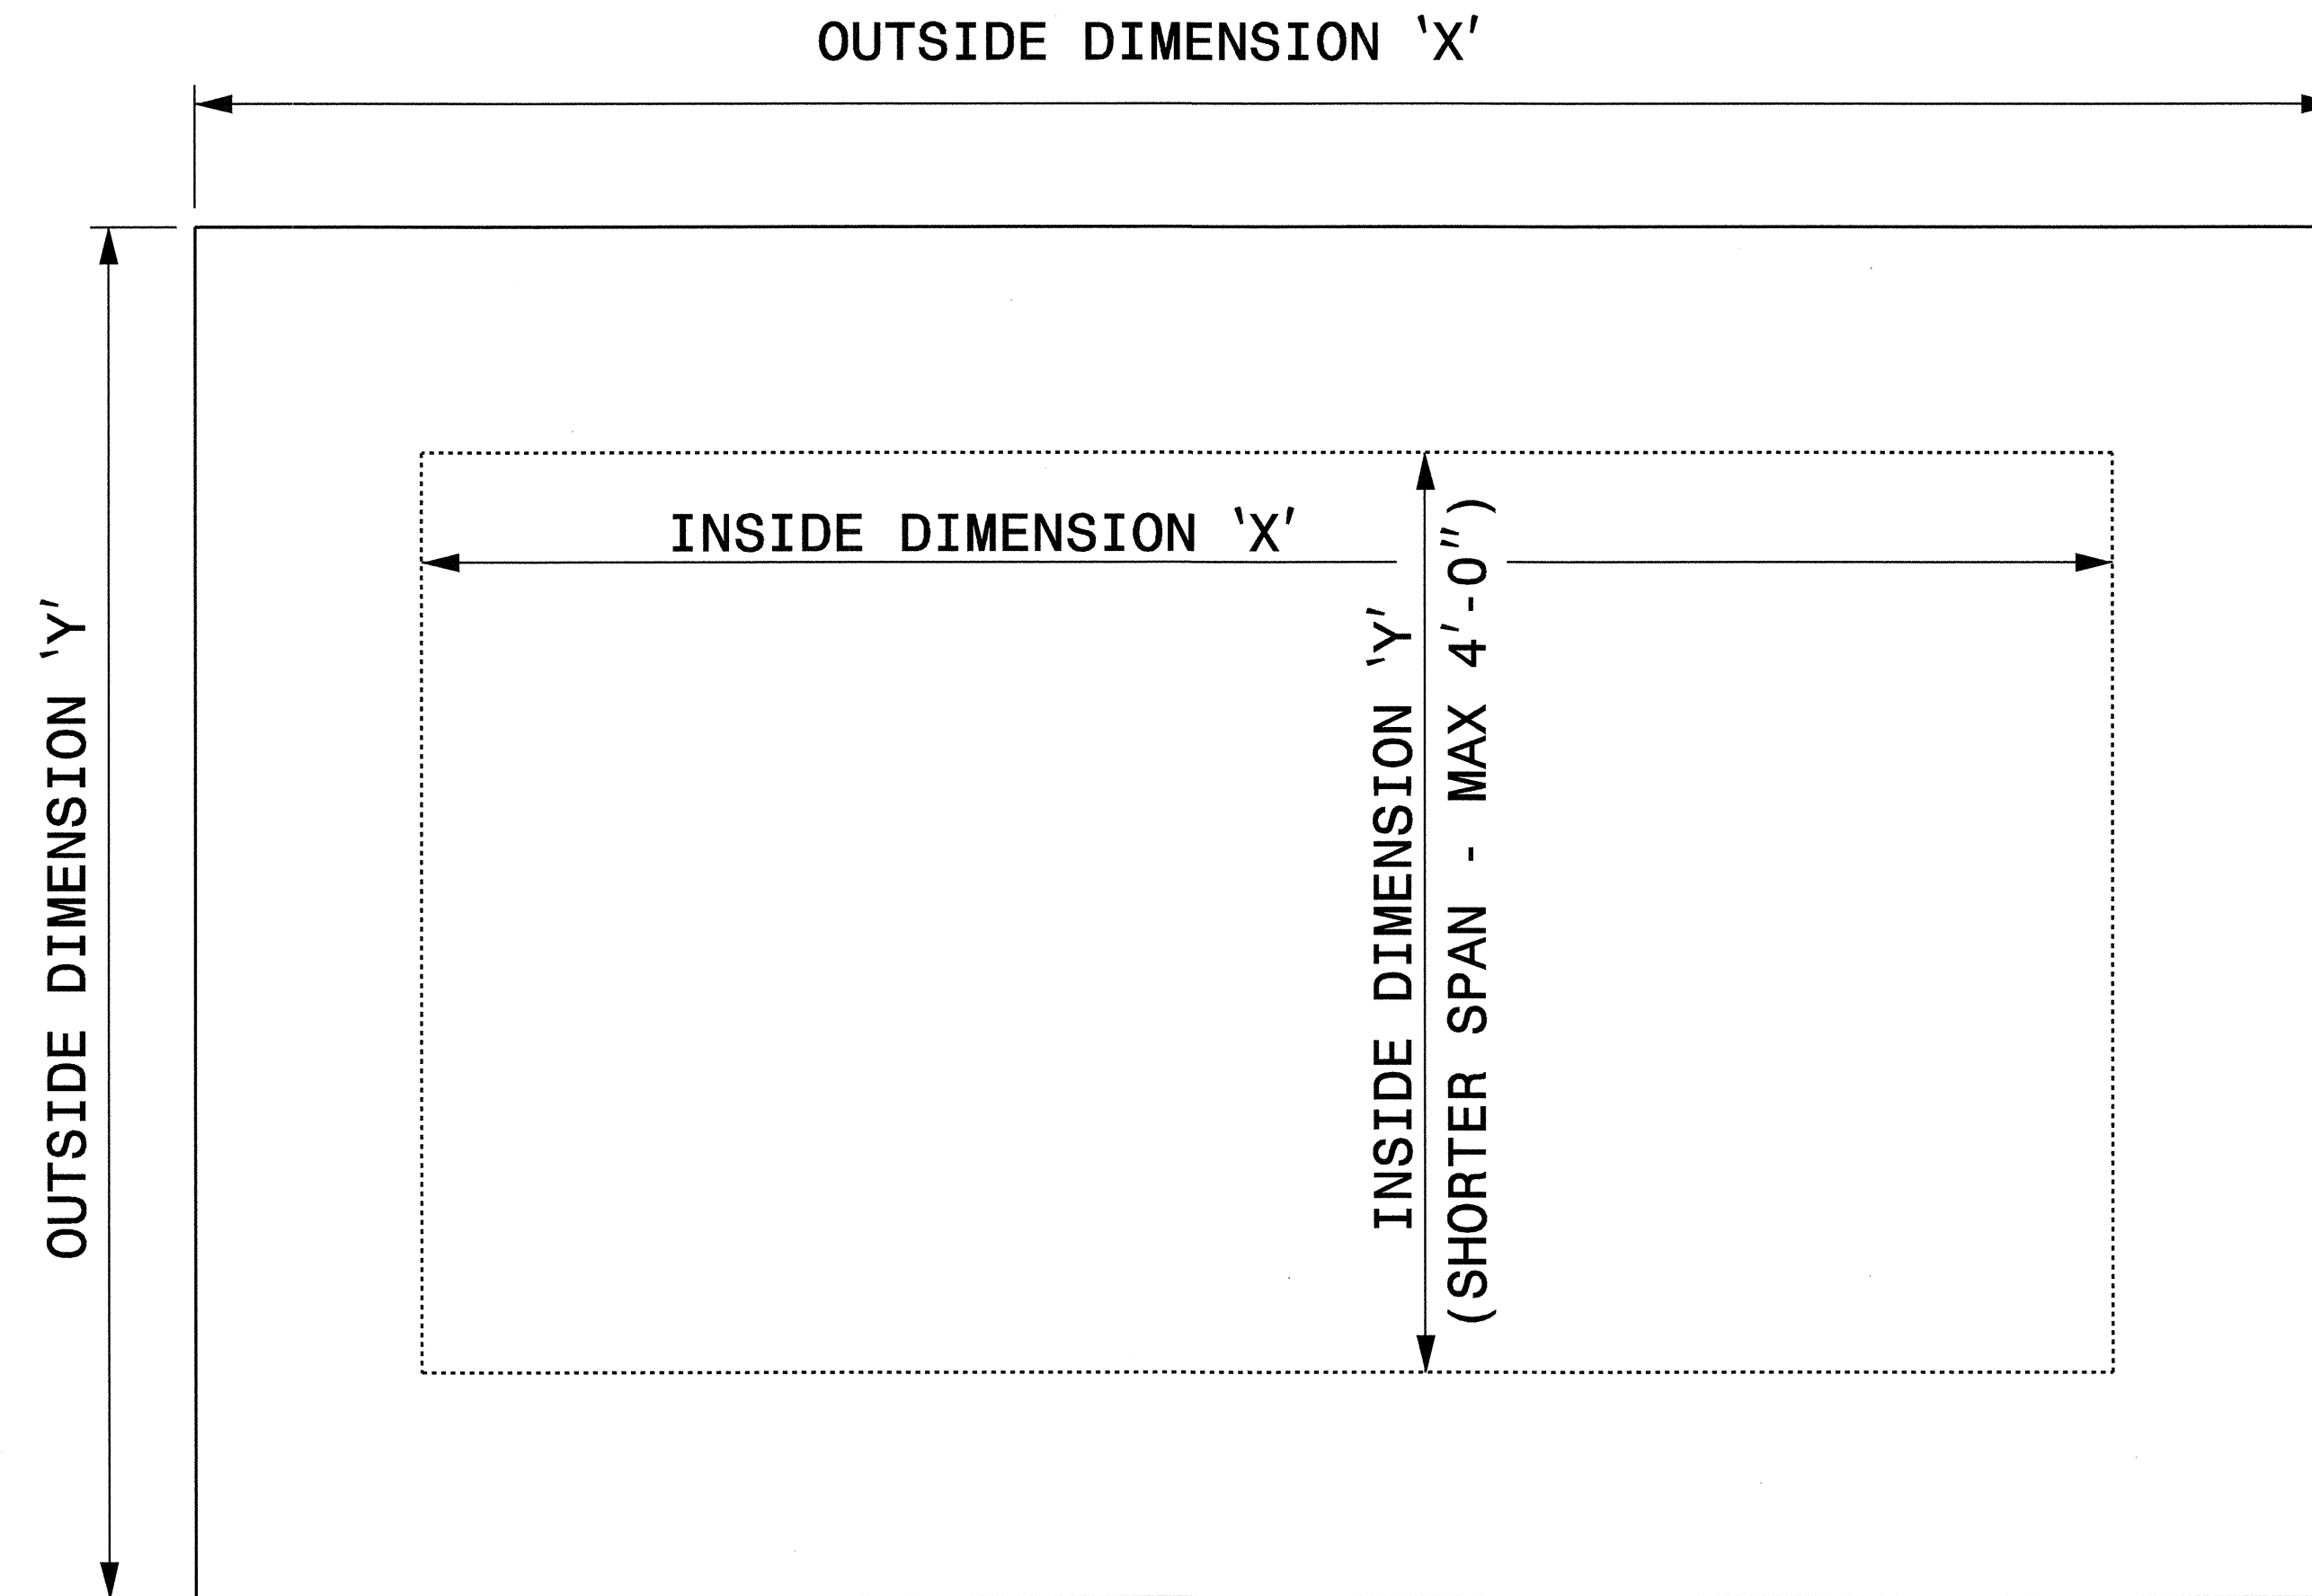


GENERAL NOTES:

- USE GRADE A36 STEEL
- STEEL COVERS ARE FOR TEMPORARY USE FOR DURING PHASE CONSTRUCTION.
- FILL SHALL BE PLACED DIRECTLY OVER THE STEEL PLATES.
- SEE ROADWAY PLANS AND PROVISIONS FOR LOCATIONS
- QUANTITIES TO BE PAID FOR AT THE UNIT PRICE BID PER EACH.

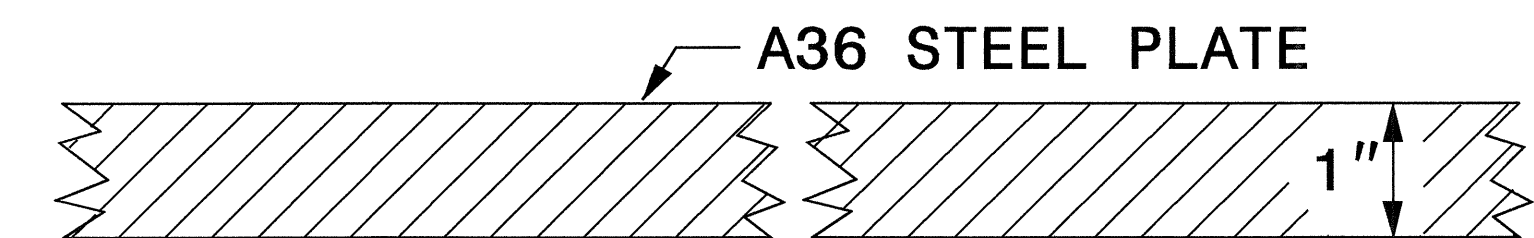


SECTION VIEW OF STEEL TOP PLATE


PLAN VIEWS

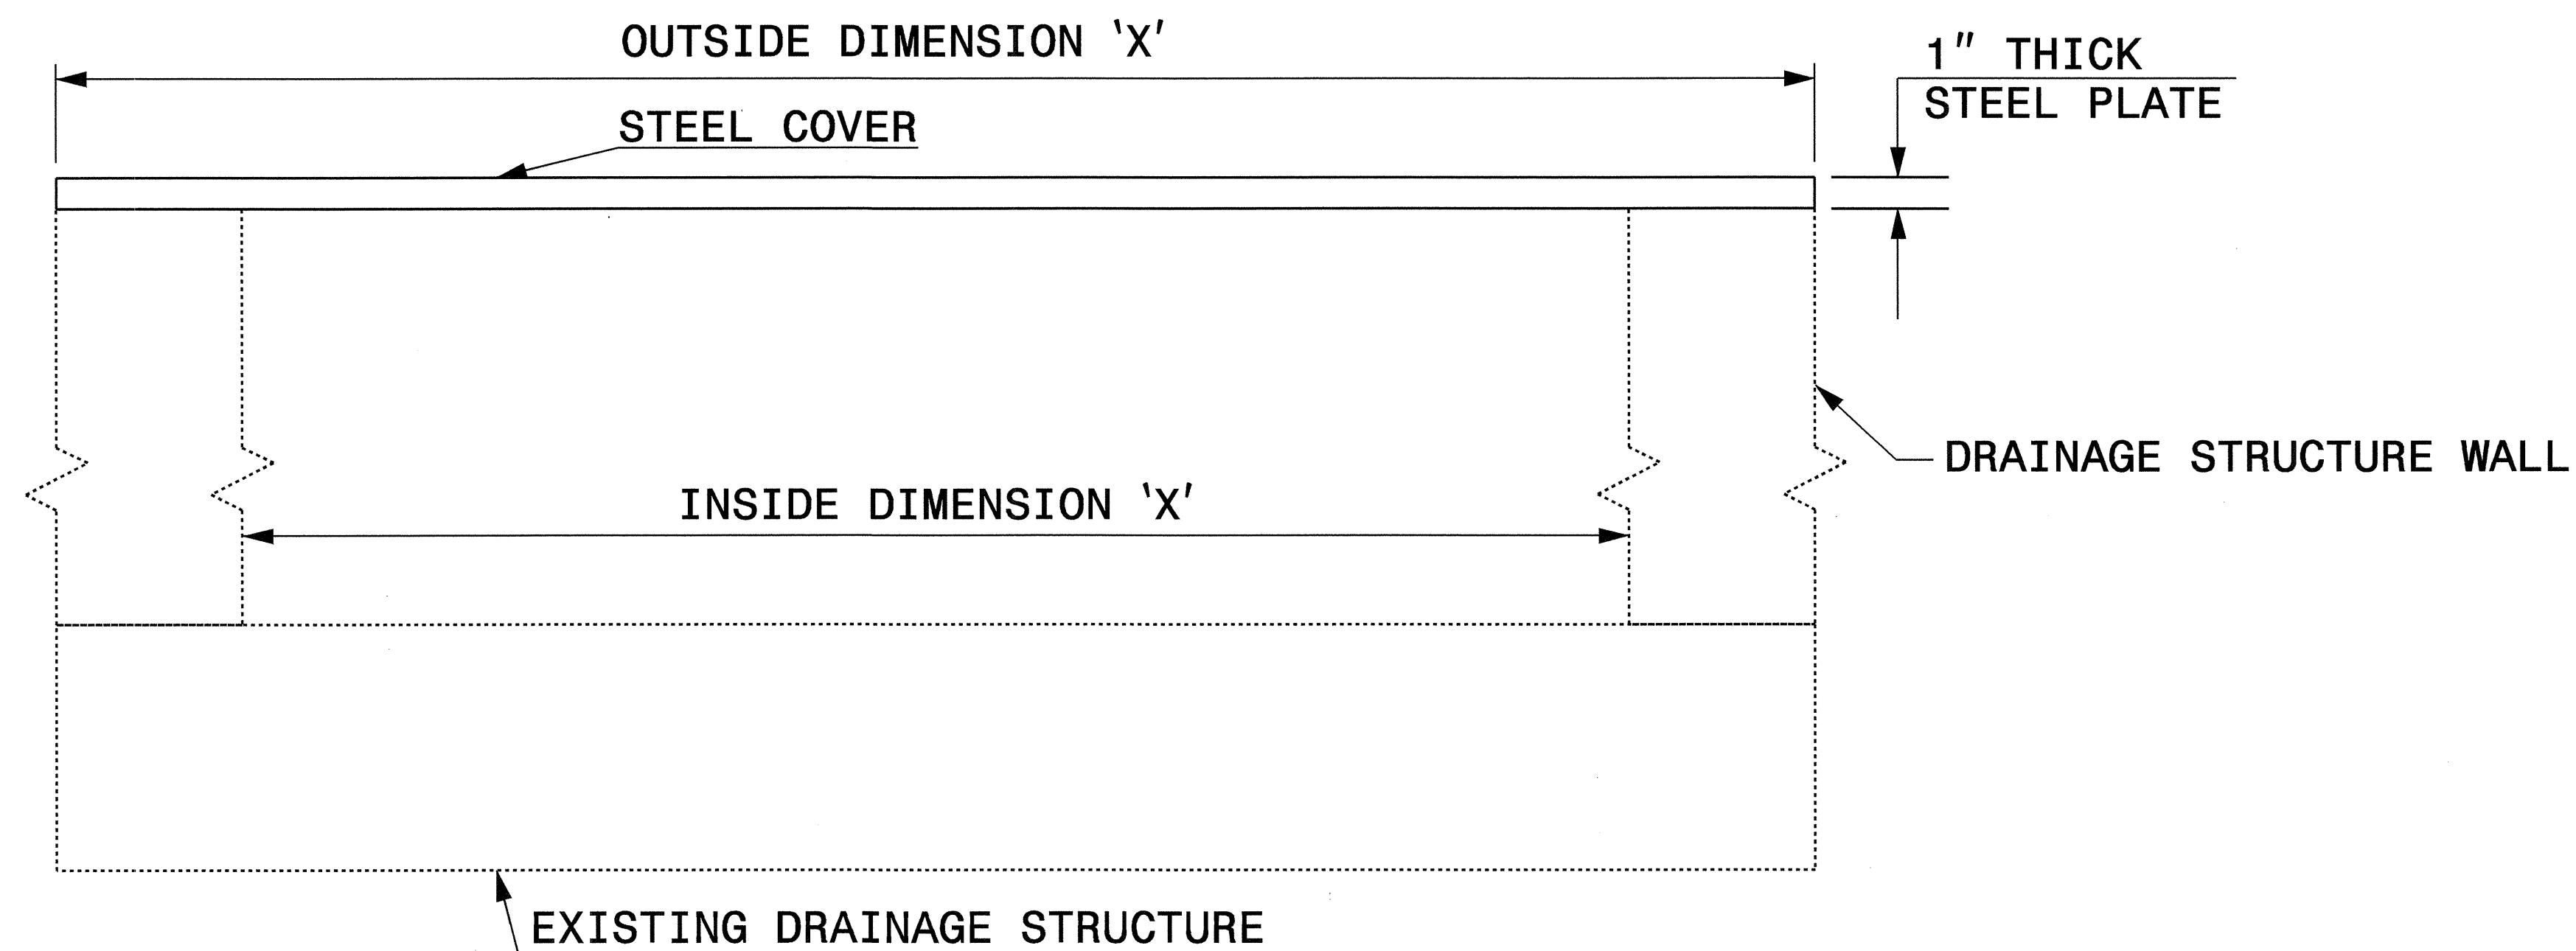

ELEVATION VIEWS

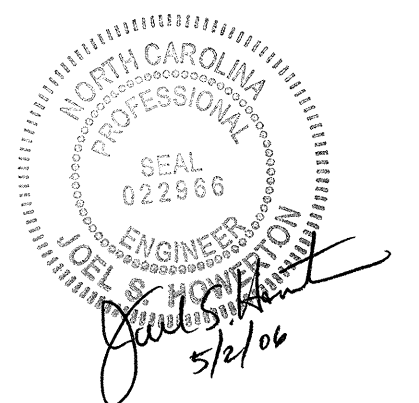


DESIGN SERVICES UNIT STANDARDS AND SPECIAL DESIGN Office 919-250-4128 FAX 919-250-4119	
DETAIL OF TEMPORARY 1" STEEL COVER OVER DRAINAGE STRUCTURE	
ORIGINAL BY: E.E. WARD	DATE: 2-2-98
MODIFIED BY: <i>Joe S. Howard</i>	DATE: 7/12/04
CHECKED BY: <i>Joe S. Howard</i>	DATE: 7/12/04
FILE SPEC.: <i>enb:/usr/details/metric/stand/stlcvr2.dgn</i>	

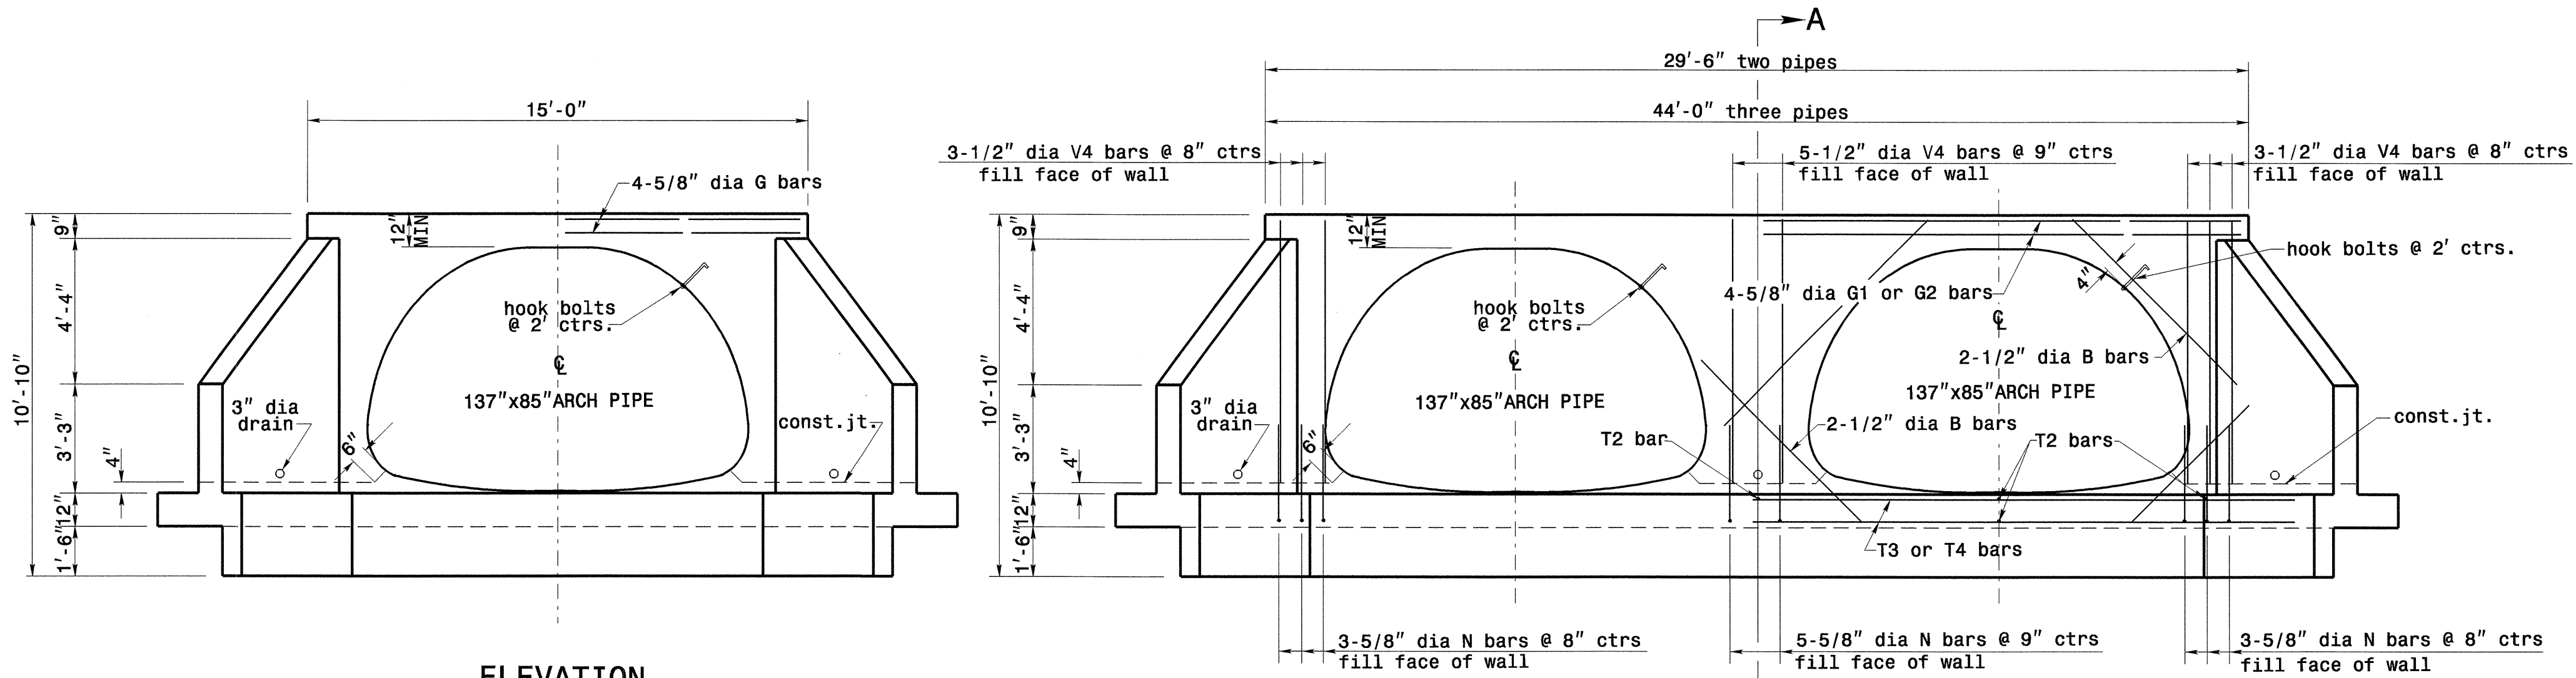


ELEVATION

ELEVATION

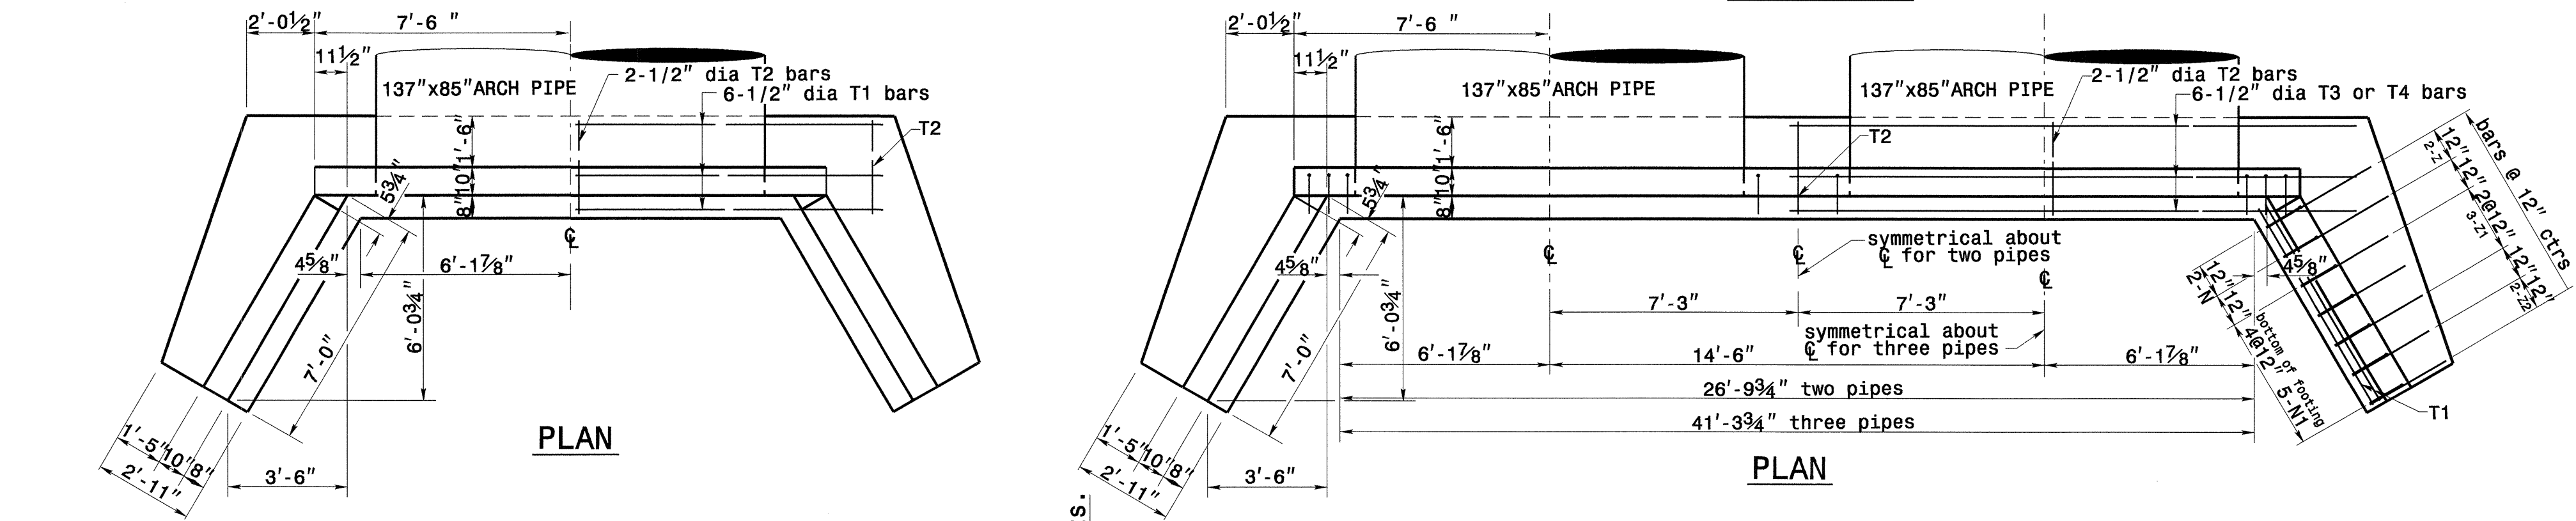


PLAN

PLAN

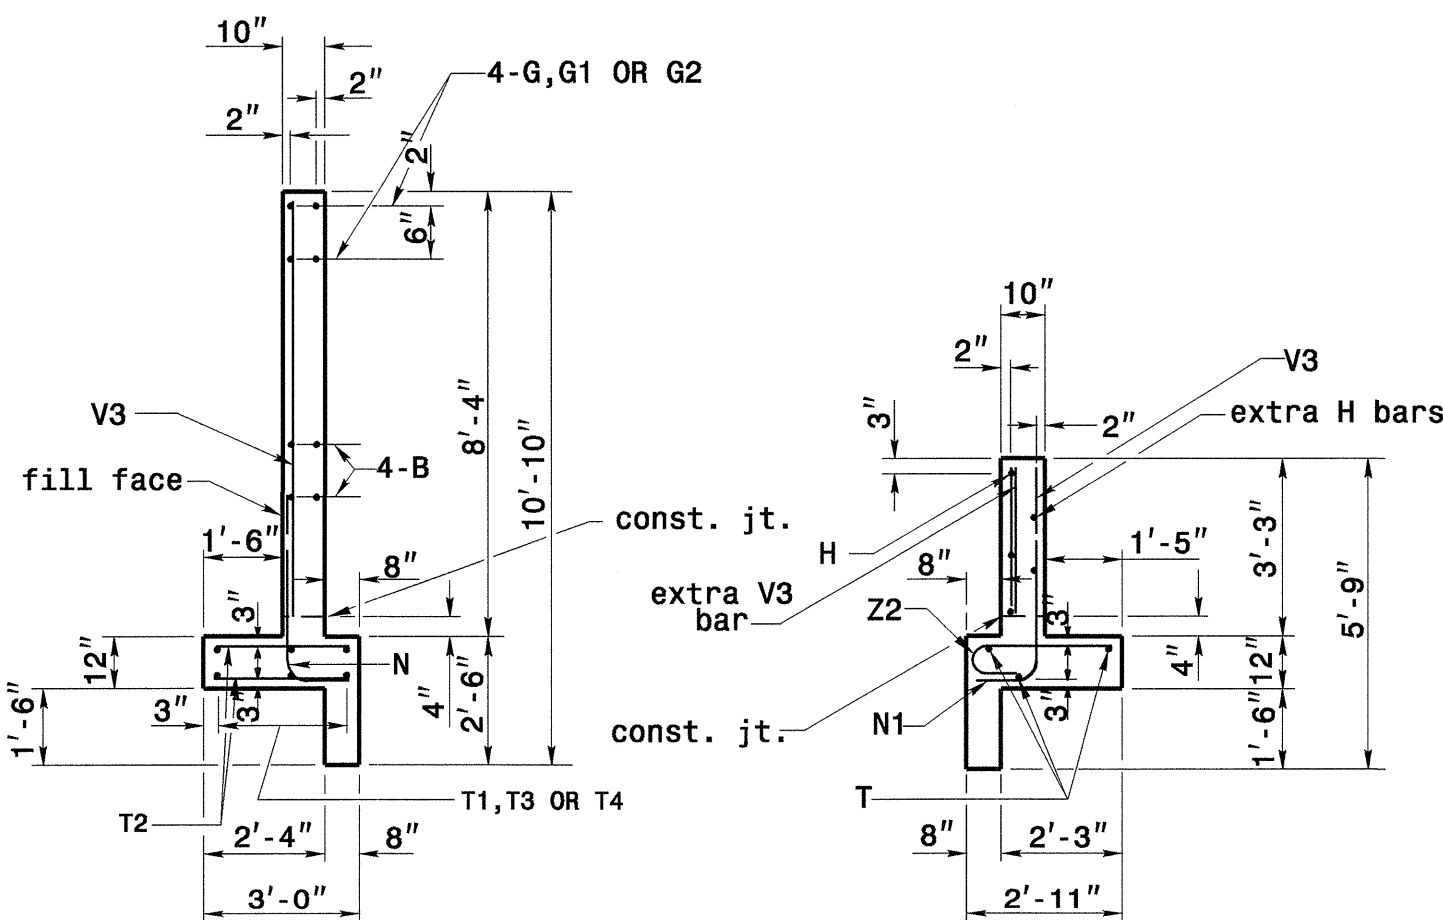


SECTION - AA

END OF WING

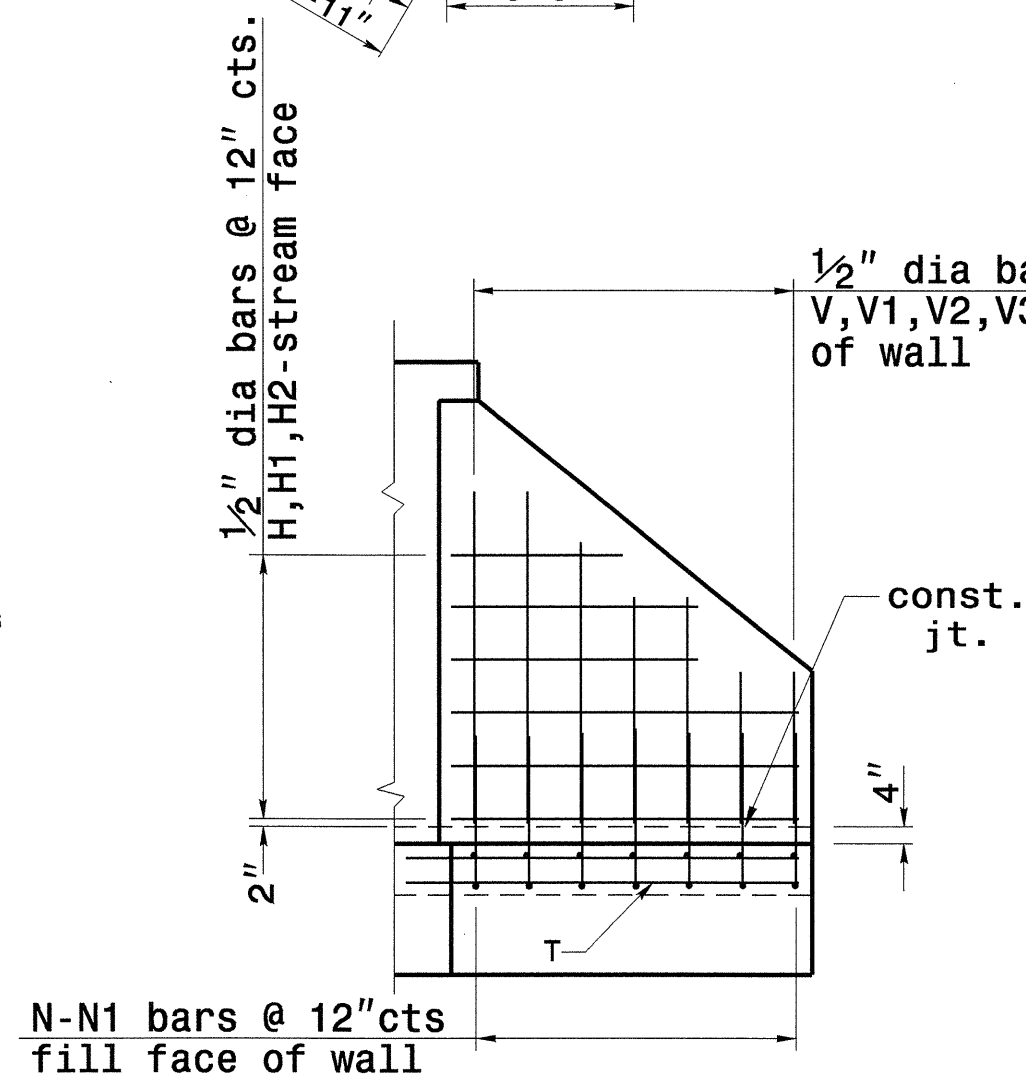

WING ELEVATION

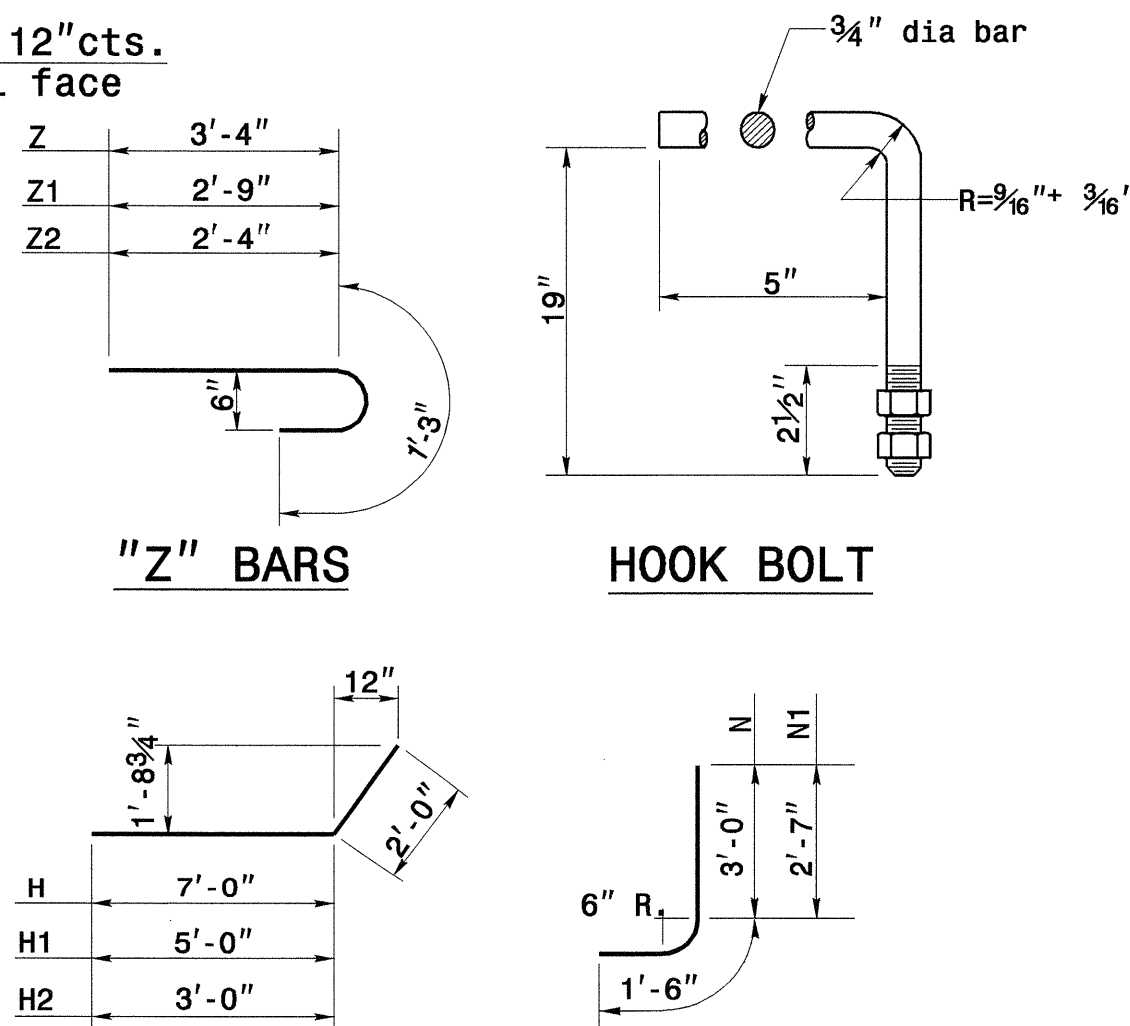

"Z" BARS

HOOK BOLT

"H" BARS

"N" BARS

"H", "N", & "Z" BAR DIMENSIONS ARE OUT TO OUT.

DESIGN DATA

Specifications
Steel in tension 20,000 LBS. PER SQ.IN.
Concrete in compression 1,200 LBS. PER SQ.IN.
Shear Class 'A' Concrete SEE A.A.S.H.T.O.
Equiv. fluid pressure of earth 30 LBS.PER CU. FT.

A.A.S.H.T.O. (1977)
20,000 LBS. PER SQ.IN.
1,200 LBS. PER SQ.IN.
SEE A.A.S.H.T.O.
30 LBS.PER CU. FT.

NOTES:

ALL CONCRETE TO BE CLASS "A".

ALL REINFORCING STEEL SHALL BE ASTMA615-GRADE 60.

ALL REINFORCING STEEL SHALL BE DEFORMED BARS. WHERE SPLICING OF REINFORCEMENT IS NECESSARY, BARS ARE TO BE LAPPED 45 DIAMETERS. ALL DIMENSIONS RELATIVE TO REINFORCEMENT ARE TO CENTERS OF BARS.

THE FOOTING, CURTAIN WALL AND 4" OF WALL ARE TO BE POURED IN ONE OPERATION ALLOWING NO TIME FOR INITIAL SET TO TAKE PLACE BETWEEN THEM. THE REMAINING WALL SHALL THEN BE POURED IN ONE OPERATION.

ALL EXPOSED CORNERS ARE TO BE CHAMFERED 1".

3" DIAMETER DRAINS SHALL BE PLACED IN WALL AS SHOWN AND BE 6" ABOVE NORMAL FLOW LINE.

ALL MATERIAL AND WORKMANSHIP AS PER N.C.DEPARTMENT OF TRANSPORTATION STANDARD SPECIFICATIONS.

THE EXTRA BARS ARE PROVIDED FOR HOLDING REINFORCING STEEL IN CORRECT POSITION IN WING. 4H, 2H2, 6T, 2V, 2V2, 2V3

BILL OF MATERIAL FOR ENDWALL

REINF. STEEL			1 PIPES		2 PIPES		3 PIPES	
BAR	SIZE	LENGTH	NO.	WEIGHT	NO.	WEIGHT	NO.	WEIGHT
B	#4	7'-0"	8	37	16	75	24	112
G	#5	14'-9"	4	62	-	-	-	-
G1	#5	15'-9"	-	-	8	132	-	-
G2	#5	23'-3 1/2"	-	-	-	-	8	194
H	#4	9'-0"	10	60	10	60	10	60
H1	#4	7'-0"	4	19	4	19	4	19
H2	#4	5'-0"	4	13	4	13	4	13
N	#6	4'-6"	10	46	15	70	20	94
N1	#5	4'-1"	10	27	10	27	10	27
T	#4	7'-0"	6	28	6	28	6	28
T1	#4	18'-9"	6	75	-	-	-	-
T2	#4	2'-9"	4	7	7	13	10	18
T3	#4	16'-9"	-	-	12	134	-	-
T4	#4	23'-9"	-	-	-	-	12	190
V	#5	5'-9"	6	23	6	23	6	23
V1	#4	5'-3"	2	7	2	7	2	7
V2	#4	4'-0"	6	16	6	16	6	16
V3	#4	2'-9"	6	11	6	11	6	11
V4	#4	7'-6"	6	30	11	55	16	80
Z	#6	4'-7"	4	19	4	19	4	19
Z1	#5	4'-0"	6	16	6	16	6	16
Z2	#4	3'-7"	4	10	4	10	4	10
REINF. STEEL LBS.				506		728		937
CON./R.C. CU. YDS.				9		13		17.5

PROJECT SERVICES UNIT
STANDARDS AND SPECIAL DESIGN
Office 919-250-4128 FAX 919-250-4119

DETAIL OF REINFORCED
CONCRETE ENDWALL
FOR 137"X 85" (Pipe Arch)-90°

ORIGINAL BY: DATE: 5-04-06
MODIFIED BY: rnbrit DATE: 5/4/06
CHECKED BY: Joe S. Britt DATE: 5/4/06
FILE SPEC: details/rnbrit/english/rural/u3613b endwall137x85 90sk.dgn



STATE OF NORTH CAROLINA DIVISION OF HIGHWAYS ROADWAY SUMMARY OF QUANTITIES FOR CONTRACT - C201654				
ItemNumber	Sec #	Quantity	Unit	Description
0000100000-N	800	Lump Sum		MOBILIZATION
0000400000-N	801	Lump Sum		CONSTRUCTION SURVEYING
0036000000-E	225	18,350	CY	UNDERCUT EXCAVATION
0043000000-N	226	Lump Sum		GRADING
0050000000-E	226	1	ACR	SUPPLEMENTARY CLEARING & GRUB-BING
0080000000-E	SP	675	TON	CLASS IV SUBGRADE STABILIZATION
0134000000-E	240	2,280	CY	DRAINAGE DITCH EXCAVATION
0141000000-E	240	180	LF	BERM DITCH CONSTRUCTION
0195000000-E	265	25,250	CY	SELECT GRANULAR MATERIAL
0196000000-E	270	24,900	SY	FABRIC FOR SOIL STABILIZATION
0199000000-E	SP	360	SF	TEMPORARY SHORING
0318000000-E	300	2,290	TON	FOUNDATION CONDITIONING MATERIAL, MINOR STRS
0342000000-E	310	28	LF	*** SIDE DRAIN PIPE (30")
0343000000-E	310	52	LF	15" SIDE DRAIN PIPE
0344000000-E	310	144	LF	18" SIDE DRAIN PIPE
0345000000-E	310	136	LF	24" SIDE DRAIN PIPE
0366000000-E	310	10,160	LF	15" RC PIPE CULVERTS, CLASS III
0372000000-E	310	4,164	LF	18" RC PIPE CULVERTS, CLASS III
0378000000-E	310	3,276	LF	24" RC PIPE CULVERTS, CLASS III
0384000000-E	310	1,104	LF	30" RC PIPE CULVERTS, CLASS III
0390000000-E	310	652	LF	36" RC PIPE CULVERTS, CLASS III
0396000000-E	310	72	LF	42" RC PIPE CULVERTS, CLASS III
0402000000-E	310	8	LF	48" RC PIPE CULVERTS, CLASS III
0414000000-E	310	84	LF	60" RC PIPE CULVERTS, CLASS III
0582000000-E	310	544	LF	15" CS PIPE CULVERTS, 0.064" THICK
0588000000-E	310	828	LF	18" CS PIPE CULVERTS, 0.064" THICK
0594000000-E	310	204	LF	24" CS PIPE CULVERTS, 0.064" THICK
0648000000-E	SP	2	EA	*** SADDLE BRANCH CONNECTOR (18")
0708000000-E	310	32	LF	15" BIT COAT CS PIPE CULVERTS, TYPE B 0.064" THICK
0714000000-E	310	56	LF	18" BIT COAT CS PIPE CULVERTS, TYPE B 0.064" THICK
0807000000-E	310	2	EA	18" BIT COAT CS PIPE ELBOWS, TYPE B 0.064" THICK
0962000000-E	320	126	LF	*** X *** CAA STRUCTURAL PLATE PIPE ARCH, ***** THICK (137" x 85", 0.125")
0995000000-E	340	5,142	LF	PIPE REMOVAL
1121000000-E	520	500	TON	AGGREGATE BASE COURSE
1220000000-E	545	500	TON	INCIDENTAL STONE BASE
1330000000-E	607	3,500	SY	INCIDENTAL MILLING
1489000000-E	610	25,400	TON	ASPHALT CONC BASE COURSE, TYPE B25.0B
1498000000-E	610	26,200	TON	ASPHALT CONC INTERMEDIATE COURSE, TYPE 119.0B
1519000000-E	610	23,650	TON	ASPHALT CONC SURFACE COURSE, TYPE S9.5B
1560000000-E	620	3,743	TON	ASPHALT BINDER FOR PLANT MIX, GRADE PG 64-22
1693000000-E	654	1,020	TON	ASPHALT PLANT MIX, PAVEMENT REPAIR
2022000000-E	815	450	CY	SUBDRAIN EXCAVATION
2033000000-E	815	340	CY	SUBDRAIN FINE AGGREGATE
2044000000-E	815	2,000	LF	6" PERFORATED SUBDRAIN PIPE
2055000000-E	815	60	EA	6" SUBDRAIN PIPE WYES, TEES, & ELBOWS
2077000000-E	815	24	LF	6" OUTLET PIPE (SUBDRAINS)
2132000000-N	816	4	EA	CONCRETE PAD FOR SHOULDER DRAIN PIPE OUTLET

ItemNumber	Sec #	Quantity	Unit	Description
2190000000-N	828	16	EA	TEMPORARY STEEL PLATE COVERS FOR MASONRY DRAINAGE STRUCTURE
2209000000-E	838	5	CY	ENDWALLS
2220000000-E	838	13	CY	REINFORCED ENDWALLS
2253000000-E	840	6	CY	PIPE COLLARS
2264000000-E	840	2	CY	PIPE PLUGS
2286000000-N	840	265	EA	MASONRY DRAINAGE STRUCTURES
2297000000-E	840	6	CY	MASONRY DRAINAGE STRUCTURES
2308000000-E	840	38	LF	MASONRY DRAINAGE STRUCTURES
2364000000-N	840	59	EA	FRAME WITH TWO GRATES, STD 840.16
2366000000-N	840	2	EA	FRAME WITH TWO GRATES, STD 840.24
2374000000-N	840	19	EA	FRAME WITH GRATE & HOOD, STD 840.03, TYPE ** (E)
2374000000-N	840	71	EA	FRAME WITH GRATE & HOOD, STD 840.03, TYPE ** (F)
2374000000-N	840	78	EA	FRAME WITH GRATE & HOOD, STD 840.03, TYPE ** (G)
2396000000-N	840	37	EA	FRAME WITH COVER, STD 840.54
2440000000-N	840	3	EA	CONCRETE APRON FOR CATCH BASIN
2451000000-N	840	13	EA	CONCRETE APRON FOR DROP INLETS
2529000000-E	SP	382	SF	GENERIC GRADING ITEM (SF) TEMPORARY FABRIC WALL
2542000000-E	846	3,500	LF	1'-6" CONCRETE CURB & GUTTER
2549000000-E	846	27,500	LF	2'-6" CONCRETE CURB & GUTTER
2580000000-E	846	200	LF	CONCRETE VALLEY GUTTER
2591000000-E	848	14,000	SY	4" CONCRETE SIDEWALK
2598000000-E	848	730	SY	CONCRETE WHEELCHAIR RAMPS
2612000000-E	848	2,000	SY	6" CONCRETE DRIVEWAY
2619000000-E	850	10	SY	4" CONCRETE PAVED DITCH
2626000000-E	852	1,900	SY	3" CONCRETE ISLAND COVERS
2655000000-E	852	3,400	SY	5" MONOLITHIC CONCRETE ISLANDS (KEYED IN)
2830000000-N	858	60	EA	ADJUSTMENT OF MANHOLES
2845000000-N	858	140	EA	ADJUSTMENT OF METER BOXES OR VALVE BOXES
3030000000-E	862	525	LF	STEEL BM GUARDRAIL
3150000000-N	862	10	EA	ADDITIONAL GUARDRAIL POSTS
3210000000-N	862	6	EA	GUARDRAIL ANCHOR UNITS, TYPE CAT-1
3270000000-N	SP	6	EA	GUARDRAIL ANCHOR UNITS, TYPE 350
3360000000-E	863	450	LF	REMOVE EXISTING GUARDRAIL
3628000000-E	876	30	TON	PLAIN RIP RAP, CLASS I
3649000000-E	876	91	TON	PLAIN RIP RAP, CLASS B
3656000000-E	876	2,810	SY	FILTER FABRIC FOR DRAINAGE
3659000000-N	SP	2	EA	PREFORMED SCOUR HOLES WITH LEVEL SPREADER APRON
4072000000-E	903	927	LF	SUPPORTS, 3-LB STEEL U-CHANNEL
4096000000-N	904	3	EA	SIGN ERECTION, TYPE D
4102000000-N	904	73	EA	SIGN ERECTION, TYPE E
4108000000-N	904	5	EA	SIGN ERECTION, TYPE F
4129000000-N	906	2	EA	RELOCATE SIGN, TYPE ***** (E)
4155000000-N	907	41	EA	DISPOSAL OF SIGN SYSTEM, U-CHANNEL
4192000000-N	907	2	EA	DISPOSAL OF SUPPORT, U-CHANNEL
4412000000-E	SP	1,100	SF	WORK ZONE SIGNS (STATIONARY)
4412100000-E	SP	240	SF	WORK ZONE SIGNS (PORTABLE)
4412200000-E	SP	354	SF	WORK ZONE SIGNS (BARRICADE MOUNTED)
4415000000-N	1115	2	EA	FLASHING ARROW PANELS, TYPE C
4420000000-N	1120	4	EA	CHANGEABLE MESSAGE SIGN
4425000000-N	1125	6	EA	WARNING FLAG SETS

ItemNumber	Sec #	Quantity	Unit	Description
4430000000-N	1130	900	EA	DRUMS
4435000000-N	1135	200	EA	CONES
4446100000-E	SP	360	LF	BARRICADES (TYPE III)
4450000000-N	1150	6,720	HR	FLAGGER
4465000000-N	1160	2	EA	TEMPORARY CRASH CUSHIONS
4470000000-N	1160	2	EA	RESET TEMPORARY CRASH CUSHIONS
4480000000-N	1165	2	EA	TRUCK MOUNTED IMPACT ATTENUATOR (60 MPH)
4485000000-E	1170	200	LF	PORTABLE CONCRETE BARRIER
4500000000-E	1170	200	LF	RESET PORTABLE CONCRETE BARRIER
4507000000-E	SP	1,412	LF	WATER FILLED BARRIER
4508000000-E	SP	643	LF	RESET WATER FILLED BARRIER
4510000000-N	SP	720	HR	POLICE
4650000000-N	1251	1,489	EA	TEMPORARY RAISED PAVEMENT MARKERS
4685000000-E	1205	4,550	LF	THERMOPLASTIC PAVEMENT MARKING LINES (4", 90 MILS)
4686000000-E	1205	36,127	LF	THERMOPLASTIC PAVEMENT MARKING LINES (4", 120 MILS)
4695000000-E	1205	671	LF	THERMOPLASTIC PAVEMENT MARKING LINES (8", 90 MILS)
4697000000-E	1205	3,122	LF	THERMOPLASTIC PAVEMENT MARKING LINES (8", 120 MILS)
4705000000-E	1205	200	LF	THERMOPLASTIC PAVEMENT MARKING LINES (16", 120 MILS)
4710000000-E	1205	1,375	LF	THERMOPLASTIC PAVEMENT MARKING LINES (24", 120 MILS)
4721000000-E	1205	6	EA	THERMOPLASTIC PAVEMENT MARKING CHARACTER (120 MILS)
4725000000-E	1205	195	EA	THERMOPLASTIC PAVEMENT MARKING SYMBOL (90 MILS)
4810000000-E	1205	224,727	LF	PAINT PAVEMENT MARKING LINES (4")
4820000000-E	1205	1,378	LF	PAINT PAVEMENT MARKING LINES (8")
4825000000-E	1205	1,600	LF	PAINT PAVEMENT MARKING LINES (12")
4830000000-E	1205	344	LF	PAINT PAVEMENT MARKING LINES (16")
4835000000-E	1205	2,836	LF	PAINT PAVEMENT MARKING LINES (24")
4840000000-N	1205	14	EA	PAINT PAVEMENT MARKING CHARACTER
4845000000-N	1205	232	EA	PAINT PAVEMENT MARKING SYMBOL
4850000000-E	1205	52,324	LF	REMOVAL OF PAVEMENT MARKING LINES (4")
4860000000-E	1205	827	LF	REMOVAL OF PAVEMENT MARKING LINES (8")
4870000000-E	1205	261	LF	REMOVAL OF PAVEMENT MARKING LINES (24")
4875000000-N	1205	130	EA	REMOVAL OF PAVEMENT MARKING SYMBOLS & CHARACTERS
4905000000-N	1253	1,532	EA	SNOWPLOWABLE PAVEMENT MARKERS
5300000000-E	1505	1,300	TON	FOUNDATION CONDITIONING MATERIAL, UTILITIES CLASS ***** (VI)
5306000000-E	SP	1,300	TON	BEDDING MATERIAL, UTILITIES CLASS ***** (IV)
5318000000-E	1505	282	TON	PAVEMENT REPAIR FOR UTILITY WORK
5420000000-E	1510	1,534	LF	1" COPPER WATER PIPE, TYPE K
5432000000-E	1510	297	LF	2" PVC WATER PIPE, SDR ***** (21, 200# WP)
5438000000-E	1510	49	LF	4" PVC WATER PIPE, SDR ***** (21, 200# WP)
5444000000-E	1510	1,722	LF	6" PVC WATER PIPE, SDR ***** (21, 200# WP)
5462000000-E	1510	364	LF	12" PVC WATER PIPE, SDR ***** (21, 200# WP)
5468000000-E	1510	12,447	LF	*** PVC WATER PIPE, (C900), DR ** *****WP (12", 18, 150#)
5474000000-E	1510	511	LF	8" PVC WATER PIPE, (C900), DR ** *****WP (18, 150#)
5476000000-E	1510	4,847	LF	*** PVC WATER PIPE, (C-900), DR **** *****WP (6", 14, 200#)

ItemNumber	Sec #	Quantity	Unit	Description	ItemNumber	Sec #	Quantity	Unit	Description	ItemNumber	Sec #	Quantity	Unit	Description	ItemNumber	Sec #	Quantity	Unit	Description
5476000000-E	1510	765	LF	*** PVC WATER PIPE, (C-900), DR ****, ****#WP (6", 18, 150#)	5882000000-N	SP	1	EA	GENERIC UTILITY ITEM 6" X 4" DI LOCKING TEE	6029000000-E	SP	750	LF	SAFETY FENCE	7613000000-N	SP	22	EA	SOIL TEST
5498000000-E	SP	109	LF	*** PE WATER TUBING, SDR 9, ****WP (1", 200#)	5882000000-N	SP	11	EA	GENERIC UTILITY ITEM 6" X 6" DI LOCKING TEE	6030000000-E	1630	3,340	CY	SILT EXCAVATION	7624000000-N	1743	5	EA	SIGNAL PEDESTAL WITH FOUNDA- TION
5516000000-E	1510	52	EA	1" CORPORATION STOP	5882000000-N	SP	14	EA	GENERIC UTILITY ITEM 8" RESTRAINED RETAINER GLAND 200# WP	6036000000-E	1631	2,900	SY	MATTING FOR EROSION CONTROL	7627000000-N	1745	11	EA	SIGN FOR SIGNALS
5534000000-E	1510	1	EA	*** GATE VALVE & VALVE BOX, ****WP (4", 200#)	5882000000-N	SP	2	EA	GENERIC UTILITY ITEM 8" SEWER LINE GATE VALVE AND VALVE BOX, 200# WP	6037000000-E	SP	250	SY	COIR FIBER MAT	7684000000-N	1750	6	EA	SIGNAL CABINET FOUNDATION
5540000000-E	1510	42	EA	6" GATE VALVE & VALVE BOX, 200# WP	5882000000-N	SP	3	EA	GENERIC UTILITY ITEM BREAKDOWN REBUILD & ROTATE TOP FOR EXISTING MANHOLE	6038000000-E	SP	4,000	SY	PERMANENT SOIL REINFORCEMENT MAT	7823000000-N	1751	6	EA	CONTROLLER WITH CABINET (NEMA TS-2, TYPE 2 CONTROLLER, TYPE 1 CABINET, BASE MOUNTED)
5546000000-E	1510	8	EA	8" GATE VALVE & VALVE BOX, ****WP (200#)	5882000000-N	SP	2	EA	GENERIC UTILITY ITEM BREAKDOWN REBUILD & ROTATE TOP FOR EXISTING MANHOLE (CONCENT- RIC TOP)	6042000000-E	1632	6,000	LF	1/4" HARDWARE CLOTH	7852000000-N	SP	44	EA	DETECTOR CARD (NEMA TS-2)
5558000000-E	1510	19	EA	12" GATE VALVE & VALVE BOX, ****WP (200#)	5882000000-N	SP	15	EA	GENERIC UTILITY ITEM RELOCATE 4" SANITARY SEWER CLEANOUT	6045000000-E	SP	455	LF	*** TEMPORARY PIPE (18")	7980000000-N	SP	1	EA	GENERIC SIGNAL ITEM CCTV CAMERA ASSEMBLY
5582000000-E	1510	37	EA	***X*** TAPPING SADDLE (12" X 1")	5882000000-N	SP	5	EA	GENERIC UTILITY ITEM RELOCATE 6" SANITARY SEWER CLEANOUT	6070000000-N	SP	4	EA	SPECIAL STILLING BASINS	7980000000-N	SP	1	EA	GENERIC SIGNAL ITEM FIBER OPTIC VIDEO/DATA RECEI- VER
5582000000-E	1510	5	EA	***X*** TAPPING SADDLE (12" X 2")	5882000000-N	SP	12	EA	GENERIC UTILITY ITEM RELOCATE EXISTING RPZ BACKFLOW PREVENTION SYSTEM	6084000000-E	1660	35	ACR	SEEDING & MULCHING	7980000000-N	SP	1	EA	GENERIC SIGNAL ITEM FIBER OPTIC VIDEO/DATA TRANS- MITTER
5582000000-E	1510	2	EA	***X*** TAPPING SADDLE (2" X 1")	5882000000-N	SP	47	EA	GENERIC UTILITY ITEM RELOCATE EXISTING WATER METER	6087000000-E	1660	21	ACR	MOWING	7980000000-N	SP	23	EA	GENERIC SIGNAL ITEM LUMINAIRE MAST ARM
5582000000-E	1510	12	EA	***X*** TAPPING SADDLE (6" X 1")	5882000000-N	SP	1	EA	GENERIC UTILITY ITEM RELOCATE EXISTING WATER METER WITH NEW VAULT	6090000000-E	1661	300	LB	SEED FOR REPAIR SEEDING	7980000000-N	SP	21	EA	GENERIC SIGNAL ITEM METAL POLE W/ SINGLE MAST ARM
5582000000-E	1510	1	EA	***X*** TAPPING SADDLE (8" X 1")	5882000000-N	SP	4	EA	GENERIC UTILITY ITEM ROTATE TOP FOR EXISTING MAN- HOLE	6093000000-E	1661	0.75	TON	FERTILIZER FOR REPAIR SEEDING	7980000000-N	SP	1	EA	GENERIC SIGNAL ITEM METAL POLE WITH DUAL MAST ARM
5636000000-E	1510	2	EA	12" TRANSITION COUPLING, ***** (PVC TO AC)	5882000000-N	SP	3	EA	GENERIC UTILITY ITEM ROTATE TOP FOR EXISTING MAN- HOLE (CONCENTRIC TOP)	6096000000-E	1662	850	LB	SEED FOR SUPPLEMENTAL SEEDING	7992000000-E	SP	188	CY	GENERIC SIGNAL ITEM DRILLED PIER FOUNDATION
5666000000-E	1510	1	EA	FIRE HYDRANT, ****# WP (150#)	5888000000-E	SP	20	LF	GENERIC UTILITY ITEM 12" DI WATER PIPE, PC 350	6111000000-E	SP	275	LF	IMPERVIOUS DIKE					
5672000000-N	1510	15	EA	RELOCATE EXISTING FIRE HYDRANT	5888000000-E	SP	600	LF	GENERIC UTILITY ITEM 14" HDPE WATER PIPE, SDR 9, 200# WP RY DIRECTIONAL BORE	6114000000-N	SP	2	HR	SPECIALIZED HAND MOWING					
5708000000-E	1520	50	LF	*** PVC FORCE MAIN SEWER PIPE, ***** (4", SDR 21, 200# WP)	5888000000-E	SP	1,000	LF	GENERIC UTILITY ITEM 4" PVC SEWER PIPE, SCH 40	6132000000-E	1670	0.2	ACR	REFORESTATION					
5708000000-E	1520	2,851	LF	*** PVC FORCE MAIN SEWER PIPE, ***** (8", SDR 21, 200# WP)	5888000000-E	SP	400	LF	GENERIC UTILITY ITEM 6" PVC SEWER PIPE, SCH 40	6132000000-E	1670	0.2	ACR	STREAMBANK REFORESTATION					
5798000000-E	1530	336	LF	FILL OR REMOVE ABANDONED *** PIPE, ***** (12", AC)	5888000000-E	SP	100	LF	GENERIC UTILITY ITEM 8" DI FORCE MAIN SEWER PIPE, PC 350	6132000000-E	SP	8	EA	GENERIC EROSION CONTROL ITEM FAIRCLOTH SKIMMER, 2"					
5822000000-N	1530	7	EA	BREAK DOWN & REBUILD EXISTING MANHOLE	5888000000-E	SP	250	LF	GENERIC UTILITY ITEM 8" HDPE WATER PIPE, SDR 9, 200# WP BY DIRECTIONAL BORE	6132000000-N	SP	3	EA	GENERIC EROSION CONTROL ITEM FAIRCLOTH SKIMMER, 2-1/2"					
5852000000-E	SP	120	LF	*** STEEL ENCASEMENT PIPE, ***** THICK, BY BORING & JACKING (16", 0.250")	5888000000-E	SP	140	LF	GENERIC UTILITY ITEM CEMENT GROUT FOR FILLING 4" PVC ABANDONED PIPE & ENCASE- MENT	6132000000-N	SP	3	EA	GENERIC EROSION CONTROL ITEM FAIRCLOTH SKIMMER, 2-1/2"					
5852000000-E	SP	150	LF	*** STEEL ENCASEMENT PIPE, ***** THICK, BY BORING & JACKING (16", 0.281")	5888000000-E	SP	140	LF	GENERIC UTILITY ITEM CEMENT GROUT FOR FILLING 6" PVC ABANDONED PIPE & ENCASE- MENT	7000000000-E	1705	38	EA	PEDESTRIAN SIGNAL HEAD (**, ** SECTION) (16", 1 SECTION W/COUNTDOWN)					
5858000000-E	SP	180	LF	12-3/4" STEEL ENCASEMENT PIPE, ***** THICK, BY BORING & JACKING (0.188")	5888000000-E	SP	140	LF	GENERIC UTILITY ITEM CEMENT GROUT FOR FILLING 8" PVC ABANDONED PIPE & ENCASE- MENT	7060000000-E	1705	16,751	LF	SIGNAL CABLE					
5864000000-E	SP	150	LF	18" STEEL ENCASEMENT PIPE, ***** THICK, BY BORING & JACKING (0.312")	5888000000-E	SP	140	LF	GENERIC UTILITY ITEM CEMENT GROUT FOR FILLING 8" PVC ABANDONED PIPE & ENCASE- MENT	7120000000-E	1705	73	EA	VEHICLE SIGNAL HEAD (12", 3 SECTION)					
5870000000-E	SP	184	LF	24" STEEL ENCASEMENT PIPE, ***** THICK, BY BORING & JACKING (0.250")	5888000000-E	SP	140	LF	GENERIC UTILITY ITEM CEMENT GROUT FOR FILLING 8" PVC ABANDONED PIPE & ENCASE- MENT	7132000000-E	1705	2	EA	VEHICLE SIGNAL HEAD (12", 4 SECTION)					
5870000000-E	SP	150	LF	24" STEEL ENCASEMENT PIPE, ***** THICK, BY BORING & JACKING (0.375")	5906000000-E	SP	6,500	LB	GENERIC UTILITY ITEM DUCTILE IRON SEWER PIPE FITTINGS, 250# MIN WP	7144000000-E	1705	20	EA	VEHICLE SIGNAL HEAD (12", 5 SECTION)					
5882000000-N	SP	2	EA	GENERIC UTILITY ITEM 12" INSERTING GATE VALVE & VALVE BOX, 200# WP (WATER)	5906000000-E	SP	10,325	LB	GENERIC UTILITY ITEM DUCTILE IRON WATER PIPE FITTINGS, 250# MIN WP	7180000000-N	1706	12	EA	BACKPLATE					
5882000000-N	SP	14	EA	GENERIC UTILITY ITEM 12" RESTRAINED RETAINER GLAND 200# WP	5912000000-N	SP	Lump Sum		GENERIC UTILITY ITEM INSTALL 4" MDPE GAS MAIN	7252000000-E	1710	14,300	LF	MESSENGER CABLE (1/4")					
5882000000-N	SP	2	EA	GENERIC UTILITY ITEM 12" X 12" DI LOCKING TEE	6000000000-E	1605	16,600	LF	TEMPORARY SILT FENCE	7264000000-E	1710	1,648	LF	MESSENGER CABLE (3/8")					
5882000000-N	SP	25	EA	GENERIC UTILITY ITEM 12" X 6" DI LOCKING TEE	6006000000-E	1610	790	TON	STONE FOR EROSION CONTROL, CLASS A	7276000000-E	1715	150	LF	JACK & BORE					
5882000000-N	SP	7	EA	GENERIC UTILITY ITEM 12" X 8" DI LOCKING TEE	6009000000-E	1610	1,220	TON	STONE FOR EROSION CONTROL, CLASS B	7279000000-E	1715	825	LF	TRACER WIRE					
5882000000-N	SP	5	EA	GENERIC UTILITY ITEM 2" BALL VALVE	6012000000-E	1610	1,575	TON	SEDIMENT CONTROL STONE	7288000000-E	1715	460	LF	TRENCHING (PAVED)					
5882000000-N	SP	1	EA	GENERIC UTILITY ITEM 4" INSERTING GATE VALVE & VALVE BOX, 200# WP (SEWER)	6015000000-E	1615	35	ACR	TEMPORARY MULCHING	7300000000-E	1715	9,252	LF	TRENCHING (UNPAVED)					
5882000000-N	SP	1	EA	GENERIC UTILITY ITEM 6" INSERTING GATE VALVE & VALVE BOX, 200# WP (WATER)	6018000000-E	1620	1,250	LB	SEED FOR TEMPORARY SEEDING	7301000000-E	SP	495	LF	DIRECTIONAL DRILL POLYETHYLENE CONDUIT, ***** (** CONDUIT) (2", 1)					
5882000000-N	SP	1	EA	GENERIC UTILITY ITEM 6" INSERTING GATE VALVE & VALVE BOX, 200# WP (WATER)	6021000000-E	1620	5	TON	FERTILIZER FOR TEMPORARY SEED- ING	7301000000-E	SP	1,465	LF	DIRECTIONAL DRILL POLYETHYLENE CONDUIT, ***** (** CONDUIT) (2", 2)					
5882000000-N	SP	8	EA	GENERIC UTILITY ITEM 6" RESTRAINED RETAINER GLAND 200# WP	6024000000-E	1622	230	LF	TEMPORARY SLOPE DRAINS	7324000000-N	1716	58	EA	JUNCTION BOX (STANDARD SIZE)					
					6027000000-N	1622	5	EA	INLET PROTECTION AT TEMPORARY SLOPE DRAINS	7336000000-N	1716	11	EA	JUNCTION BOX (OVER-SIZED)					
										7360000000-N	1720	12	EA	WOOD POLE					
										7372000000-N	1721	24	EA	GUY ASSEMBLY					
										7408000000-E	1722	3	EA	1" RISER WITH WEATHERHEAD					
										7420000000-E	1722	15	EA	2" RISER WITH WEATHERHEAD					
										7432000000-E	1722	8	EA	2" RISER WITH HEAT SHRINK TUBING					
										7444000000-E	1725	12,326	LF	INDUCTIVE LOOP SAWCUT					
										7456000000-E	1726	24,971	LF	LEAD-IN CABLE					
										7516000000-E	1730	18,095	LF	COMMUNICATIONS CABLE (**FIBER) (12)					
										7552000000-N	1731	6	EA	INTERCONNECT CENTER					
										7564000000-N	1732	7	EA	FIBER-OPTIC TRANSCEIVER					
										7566000000-N	1733	11	EA	DELINEATOR MARKER					
										7568000000-N	SP	1	EA	FURNISH FIBER-OPTIC RESTORA- TION KIT					
										7574000000-N	SP	1	EA	FURNISH FIBER-OPTIC TRANSCEIV- ER					

LIST OF PIPES, ENDWALLS, ETC. (FOR PIPES 48" & UNDER)

[illegible]

07-MAR-2006 11:44
\$\$\$USERNAM\$\$\$\$\$
r:\proj\3613b.sum

LIST OF PIPES, ENDWALLS, ETC. (FOR PIPES 48" & UNDER)

[illegible]07-MAR-2006 11:44
r:\proj\3613b.sum
\$\$\$USERNAME\$\$\$

LIST OF PIPES, ENDWALLS, ETC. (FOR PIPES 48" & UNDER)

[illegible]07-MAR-2006 11:44
\$\$\$USERNAMER:\proj\3613b.sum

COMPUTED BY: JBG		DATE: 05/31/05		PROJECT REFERENCE NO.		SHEET NO.	
CHECKED BY: DWG		DATE: 12/13/05		U-36/3B		3-D	
STATE OF NORTH CAROLINA	
DIVISION OF HIGHWAYS	
LIST OF PIPES, ENDWALLS, ETC. (FOR PIPES 48" & UNDER)	
STATION	LOCATION (L/R, OR C/L)	STRUCTURE NO.		TOP ELEVATION	INVERT ELEVATION	INVERT ELEVATION	SLOPE CRITICAL	CLASS III R.C. PIPE (UNLESS NOTED OTHERWISE)								BITUMINOUS COATED C.S. PIPE TYPE B (UNLESS NOTED OTHERWISE)								15" SIDE DRAIN PIPE	18" SIDE DRAIN PIPE	24" SIDE DRAIN PIPE	ENDWALLS		QUANTITIES FOR DRAINAGE STRUCTURES * TOTAL LF. FOR PAY QUANTITY SHALL BE COL. 'A' + (.3 X COL. 'B')	C.B. STD. 840.01 OR STD. 840.02	FRAME, GRATES AND HOOD STANDARD 840.03			D.I. STD. 840.14 OR STD. 840.15	D.I. FRAME & GRATE STD. 840.16	M.D.I. TYPE "B" STD. 840.18 OR 840.27	M.D.I. (N.S.) FRAME WITH TWO GRATES STD. 840.24	J.B. STD. 840.31 OR 840.32	M.H. FRAME & COVER STD. 840.54	T.B.J.B. STD. 840.34	PREFORMED SCOUR HOLE	30" SIDE DRAIN PIPE	

LIST OF PIPES, ENDWALLS, ETC. (FOR PIPES 48" & UNDER)

[illegible]07-MAR-2006 11:44
\$\$\$USERNAME\$\$\$
r:\proj\3613b.sum

COMPUTED BY: JBG		DATE: 05/31/05		PROJECT REFERENCE NO.		SHEET NO.	
CHECKED BY: DWG		DATE: 12/13/05		U-36/3B		3-F	
STATE OF NORTH CAROLINA	
DIVISION OF HIGHWAYS	
LIST OF PIPES, ENDWALLS, ETC. (FOR PIPES 48" & UNDER)	
STATION	LOCATION (L/RT OR CL)	STRUCTURE NO.		TOP ELEVATION	INVERT ELEVATION	INVERT ELEVATION	SLOPE CRITICAL	CLASS III R.C. PIPE (UNLESS NOTED OTHERWISE)								BITUMINOUS COATED C.S. PIPE TYPE B (UNLESS NOTED OTHERWISE)								15" SIDE DRAIN PIPE	18" SIDE DRAIN PIPE	24" SIDE DRAIN PIPE	ENDWALLS		QUANTITIES FOR DRAINAGE STRUCTURES * TOTAL L.F. FOR PAY QUANTITY SHALL BE COL. 'A' + (.3 X COL. 'B')			C.B. STD. 840.01 OR STD. 840.02	FRAME, GRATES AND HOOD STANDARD 840.03			D.I. STD. 840.14 OR STD. 840.15	D.I. FRAME & GRATE STD. 840.16	M.D.I. TYPE "B" STD. 840.18 OR 840.27	M.D.I. (N.S.) FRAME WITH TWO GRATES STD. 840.24	J.B. STD. 840.31 OR 840.32	M.H. FRAME & COVER STD. 840.54	T.B.J.B. STD. 840.34	PREFORMED SCOUR HOLE	30" SIDE DRAIN PIPE	

LIST OF PIPES, ENDWALLS, ETC. (FOR PIPES 48" & UNDER)

[illegible]

LIST OF PIPES, ENDWALLS, ETC. (FOR PIPES 48" & UNDER)

[illegible]07-MAR-2006 11:43 r:\proj\03613b.sum
\$\$\$\$ISERNAME\$\$\$\$

[illegible]

RD212399 4/20/2006 full3i dwgardner RD-Oce34


```
r:\proj\w3613b.sum
```

LIST OF PIPES, ENDWALLS, ETC. (FOR PIPES 48" & UNDER)

[illegible]

LIST OF PIPES, ENDWALLS, ETC. (FOR PIPES 48" & UNDER)

[illegible]

07-MAR-2006 11:43
\$\$\$USERNAMEM\$\$\$
r:\proj\3613b.sum

LIST OF PIPES, ENDWALLS, ETC. (FOR PIPES 48" & UNDER)

[illegible]

```
07-MAR-2006 11:43
$$$$$USERNAME$$$$$
r:\proj\3613b.sum
```


PROJECT REFERENCE NO.	SHEET NO.
U-3613B	3-M

LIST OF PIPES, ENDWALLS, ETC. (FOR PIPES 48" & UNDER)

[illegible]

GUARDRAIL SUMMARY

"N" = DISTANCE FROM EDGE OF LANE TO FACE OF GUARDRAIL.
TOTAL SHOULDER WIDTH = DISTANCE FROM EDGE OF TRAVEL LANE TO SHOULDER BREAK POINT.
FLARE LENGTH = DISTANCE FROM LAST SECTION OF PARALLEL GUARDRAIL TO END OF GUARDRAIL.
W = TOTAL WIDTH OF FLARE FROM BEGINNING OF TAPER TO END OF GUARDRAIL.
G = GATING IMPACT ATTENUATOR TYPE 350
NG = NON-GATING IMPACT ATTENUATOR TYPE 350

SEE SHEETS TCP-5 AND TCP-6 FOR TEMPORARY PLAIN CS PIPES

LIST OF TEMPORARY PLAIN CS PIPES															
STATION	LOCATION	FROM	TO	15" CS PIPE	18" CS PIPE	24" CS PIPE	CONC. COLLARS CL. 8" C.Y. STD 840/72	STATION	LOCATION	FROM	TO	15" CS PIPE	18" CS PIPE	24" CS PIPE	CONC. COLLARS CL. 8" C.Y. STD 840/72
-L- 14 + 25.00	RT	A		44				-L- 86 + 70.00	RT	P			64		
-L- 28 + 20.00	RT	B			32			-L- 91 + 45.00	RT	Q		48			
-L- 38 + 25.00	RT	C			108		0.4465	-L- 93 + 10.00	RT	R			44		
-L- 39 + 50.00	RT	D				20	1.1052	-L- 93 + 55.00	RT	S			28		
-L- 46 + 90.00	RT	E				60		-L- 118 + 70.00	RT	T		104			
-L- 55 + 30.00	RT	F		56				-L- 121 + 20.00	RT	U				60	
-L- 58 + 70.00	RT	G			28			-L-122 + 75.00	RT	V		32			
-L- 60 + 25.00	RT	H				64		-L-124 + 45.00	RT	W		40			
-L- 63 + 80.00	RT	I			108			-L-125 + 95.00	RT	X		64			
-L- 65 + 35.00	RT	J			28			-L-128 + 25.00	RT	Y		36			
-L- 70 + 20.00	RT	K			32			-L-129 + 60.00	RT	Z		32			
-L- 72 + 25.00	RT	L			60			-L-130 + 75.00	RT	AA		68			
-L- 76 + 50.00	RT	M			64			-L-132 + 95.00	RT	BB		60			
-L- 79 + 20.00	RT	N			76			-L-137 + 35.00	RT	CC		64			
-L- 84 + 15.00	RT	O			52			TOTAL				544 828	204	1.5517	
								SAY							2.0

01-MAY-2006 15:48
C:\PROJ\U3613B-SUM
\$\$\$\$\$USERNAME\$\$\$\$\$

RD212399 5/1/2006 u3613bs3p dwgardner RD-Oce34

5/4/99

COMPUTED BY: DWG	DATE: 02/03/06
CHECKED BY: JBG	DATE: 02/06/06

PROJECT REFERENCE NO.	SHEET NO.
U-3613B	3-0

DIVISION OF HIGHWAYS
STATE OF NORTH CAROLINA
SUMMARY OF EARTHWORK
IN CUBIC YARDS

LOCATION		UNCLASSIFIED EXCAVATION	UNDERCUT	EMBANKMENT PLUS %	BORROW	TOTAL WASTE
STATION	STATION					
SUMMARY NO. 16						
-L- 81+85.97	-L- 111+00.00	662	664	4989	4459	796
-Y7- 10+75.00	-Y7- 11+66.89	24		75	56	5
-Y8- 10+00.00	-Y8- 11+69.12	182				36
TOTAL SUMMARY NO. 16		868	664	5064	4515	837
SUMMARY NO. 17						
-L- 111+00.00	-L- 141+00.00	763	201	4366	3756	354
-Y10- 9+32.00	-Y10- 11+71.73	102		189	107	20
-Y11- 10+00.00	-Y11- 11+65.05	298		8		290
-Y12- 10+00.00	-Y12- 11+62.56	92		59		33
-Y13- 10+85.00	-Y13- 11+99.11	18		44	30	4
TOTAL SUMMARY NO. 17		1273	201	4666	3893	701
SUMMARY NO. 18						
-L- 141+00.00	-L- 151+70.00	39		2505	2474	8
-Y14- 6+30.00	-Y14- 13+70.00	1211		1579	610	242
-Y16- 11+80.00	-Y16- 12+63.53	20		3		17
TOTAL SUMMARY NO. 18		1270		4087	3084	267
SUMMARY TOTALS		26886	15984	68519	47046	20825
WASTE IN LIEU OF BORROW					-571	-571
SHOULDER MATERIAL				94	94	
LOSS DUE TO C&G (500+1300)		-1800			1800	
GRADE POINT UNDERCUT (700+300)			1000	1250	1250	1000
CONTINGENCY UNDERCUT (500+500+350)			1350	1688	1688	1350
*LESS SELECT GRANULAR MATERIAL				-25250	-25250	
GRAND TOTALS		25086	18334	46301	26057	22604
+ 5% TO REPLACE TOPSOIL IN BORROW PIT					1303	
PROJECT GRAND TOTALS		25086	18334		27360	
SAY		25100	18350		27375	
DRAINAGE DITCH EXCAVATION = 2280 CY						
FABRIC FOR SOIL STABILIZATION = 24900 SY						
CLASS IV SUBGRADE STABILIZATION = 675 TONS						
*UNDERCUT AREAS ARE BACKFILLED WITH EMBANKMENT WITHIN EARTHWORK SUMMARY; THEREFORE, THE SELECT						
GRANULAR MATERIAL IS DEDUCTED FROM THE BORROW QUANTITY AT THE END OF SUMMARY TOTALS						

Note: Approximate quantities only. Unclassified Excavation, Borrow Excavation, Fine Grading, Clearing and Grubbing, Breaking of Existing Pavement, and Removal of Existing Pavement will be paid for at the contract lump sum price for "Grading."

01-MAY-2006 15:48
C:\PROJ\U3613B\SUM
\$\$\$\$\$USERNAME\$\$\$\$\$

5/28/99
07-FEB-2006 09:27
r:\prow\3613bs3r\psh-parcel.index.dgn
\$\$\$\$\$US\$RNAME\$\$\$\$\$

PROJECT REFERENCE NO.	SHEET NO.
U-3613B	3-R

STATE OF NORTH CAROLINA
DIVISION OF HIGHWAYS
PARCEL INDEX SHEET


PARCEL No.	SHEET No.	PROPERTY OWNER NAME	PARCEL No.	SHEET No.	PROPERTY OWNER NAME
1	4	PITT COMMUNITY COLLEGE	35	8	JULIUS & BARBARA PARKER
2	4	PITT COMMUNITY COLLEGE	36	8	STALLINGS INVESTMENTS
4	4,5	PEACE PRESBYTERIAN CHURCH	37	8,9	NOVCOUX UN LLC
5	4	MARIE WILLIAMS	38	8,9	JOSEPH D.& MAXINE A.SPEIGHT
6	4,5	R T ARNOLD	38A	8	VINCENT PEELE PROPERTIES,LLC
7	5	COLLICE C.MOORE & J.TILMON KEEL	39	9	CHARLES C.McLAURIN
8	5	SHENANDOAH INVESTMENT GROUP,LLC	40	9	LSR ASSOC.LLC
9	5	LINDA E. KEEL	41	9	ALBRITTON REALTY GROUP,LLC
10	5	LINDA E. KEEL,ET AL	42	9	BRANCH BANKING & TRUST COMPANY
11	5	LINDA E. KEEL,ET AL	43	9	ANGELA G.STEWART
12	5	BLAIR DEVELOPMENT GROUP,LLC	44	9	SOUTHERN BANK & TRUST COMPANY
13	5	INTERSTATE REALTY,LLC	45	9	SOUTH HALL SUBDIVISION
14	5,6	SHENANDOAH INVESTMENT GROUP,LLC	46	9,10	ALMA PARAMORE
14A	6	FAITH AND VICTORY CHURCH,INC	46A	9	DARWIN E.PARAMORE,ET UX
15	6	BOYS CLUB OF PITT COUNTY	46B	10,11	CLARK LAND COMPANY,LLC
16	6,7	JACK JONE,LLC	46C	11	CITY OF GREENVILLE
16A	7	GREENVILLE UTILITIES COMM.	47	9	WALTER L.WILLIAMS
17	6	COLLICE C.MOORE,ET AL	48	9	CHARLES R.HARDEE
18	6	SOUTHERN PARK,INC.	48A	9	GARY W.HARDEE
19	6	JDS HOLDINGS,LLC	49	9,10	JAMES F.& PHYLLIS H.BRADLEY
20	6,7	WINTERVILLE ASSOC.	50	9,10	THOMAS W.& REBECCA MOYE
21	7	TOWN OF WINTERVILLE	51	10	BYUNG LEE
21A	7	SOUTHERN COAST LINE RAILROAD R/W	52	10	TREETOPS LLC
22	7,16	MARY VIRGINIA L.JONES	53	10	TREETOPS LLC
23	7	CAROLINA CLASSICS CATFISH,INC.	54	10	SNODIE ALLEN PARAMORE JR.
24	7,16	RICHARD L.& MAUREEN M.HARRINGTON	55	10	FALCON CHILDREN'S HOME INC
25	7	CAROLINA CLASSICS CATFISH,INC.	56	10	IGNATIUS T.WATERMAN
26	7	BOBBY E.& EDNA TAYLOR	57	10	SHIRLEY A.CARRAWAY
27	7,8	TEMPLE FREE WILL BAPTIST CHURCH	58	10	W.& J.SANDERS
28	7,8	ROBERT W.HEFFERNAN,JR.	59	10	SHANON M.CARTER
29	7,8	TEMPLE FREE WILL BAPTIST CHURCH	60	10,11	TREETOPS LLC
30	8	JAMES & JOANNE BAILEY	61	11	TREETOPS LLC
31	8	CORNERSTONE OF GREENVILLE	62	11	GREENVILLE PROPERTIES
32	8	CORNERSTONE OF GREENVILLE	63	11	CARTRETTE LLC
33	8	JULIUS D.& BARBARA J.PARKER	64	11	BLANCHE D.WATSON
34	8	STALLINGS INVESTMENTS	65	11	CYNTHIA B.GROATHOUSE


5/28/99
07-FEB-2006 09:27
C:\PROJ\3613B\rd\psh-parcel-index.dgn
\$\$\$\$\$FERNANDEZ\$\$\$\$\$

PROJECT REFERENCE NO.	SHEET NO.
U-3613B	3-S

STATE OF NORTH CAROLINA
DIVISION OF HIGHWAYS
PARCEL INDEX SHEET



PARCEL No.	SHEET No.	PROPERTY OWNER NAME	PARCEL No.	SHEET No.	PROPERTY OWNER NAME
66	11	REGINALD & BONITA SPAIN	88	13	HARRY H.McLEAN
67	11	REGINALD & BONITA SPAIN	89	13	LINDA LOU EVANS
68	11	REGINALD & BONITA SPAIN	90	13	FLANDERS EQUITY CORP.
69	11,12	RT DEVELOPMENT,INC.	91	13	W.G.POLLARD,JR.
70	11,12	JOYNER P.TRIPP	92	14	EDGAR WALL
71	12	WILLIAM F.HOFFMAN	93	13,14	COVENANT UNITED METHODIST CHURCH OF GREENVILLE
72	12	REGINALD & BONITA SPAIN	94	14	COVENANT UNITED METHODIST CHURCH OF GREENVILLE
73	12	LINDA L.GADDIS	95	14	COVENANT UNITED METHODIST CHURCH OF GREENVILLE
74	12	OCTAVIO & OGLA FLORES	95A	17	COVENANT UNITED METHODIST CHURCH
75	12	GREYSTONE MOBILE HOME PARK,LLC	96	14	WILLARD G.POLLARD,JR.
76	12	GREYSTONE MOBILE HOME PARL,LLC	97	14	WILLARD G.POLLARD,JR.
77	12	FIRETOWER CROSSING,LLC	98	14	ROY F.COX
78	12	FIRETOWER CROSSING,LLC	99	14	ALLAN C.BROWN
79	12	FIRETOWER CROSSING,LLC	100	14	GEORGE & SYLVIA HOUGHENS
80	12	FIRETOWER CROSSING,LLC	101	14	CARMON LORENZO,ET UX
81	12	FIRETOWER CROSSING,LLC	102	14	COVENANT UNITED METHODIST CHURCH
82	12	FIRETOWER CROSSING,LLC	103	14	JUDSON BLOUNT III
83A	12	KAREN W.BRIGHT	104	14	JOHN SHOCKEY
83B	12	ANTHONY S.HART,ET UX	105	14	HUGH LINDSLEY
83C	12	JESSE C.MOORE,ET UX	107	17	COVENANT UNITED METHODIST CHURCH
83D	12	JOANNE T.CHILDS			
83E	12	KERRY P.HOUSE			
83F	12	MILDRED GODWIN			
83G	12	ROBERT E.EARNHARDT			
83H	12	MATTHEW A.ALDRIDGE,ET UX			
84	12	N.C.FOREST SERVICE			
85	13	JUDY WORTHINGTON McLAWHORN/GOLD WORTHINGTON WALKER			
85A	12,13	REGGIE SPAIN CONSTRUCTION,LLC			
85B	12	KAREN W.BRIGHT			
85C	12,13	CORY LEE SCOTT			
85D	13	RANDOLPH JEFFORY			
85E	13	EDWARD GILBERT			
85F	13	BOBBY DIXON			
85G	13	FIRST SOUTH BANK			
86	13	WILTON E.& LENA J.EVANS			
87	13	RALPH C.TUCKER			

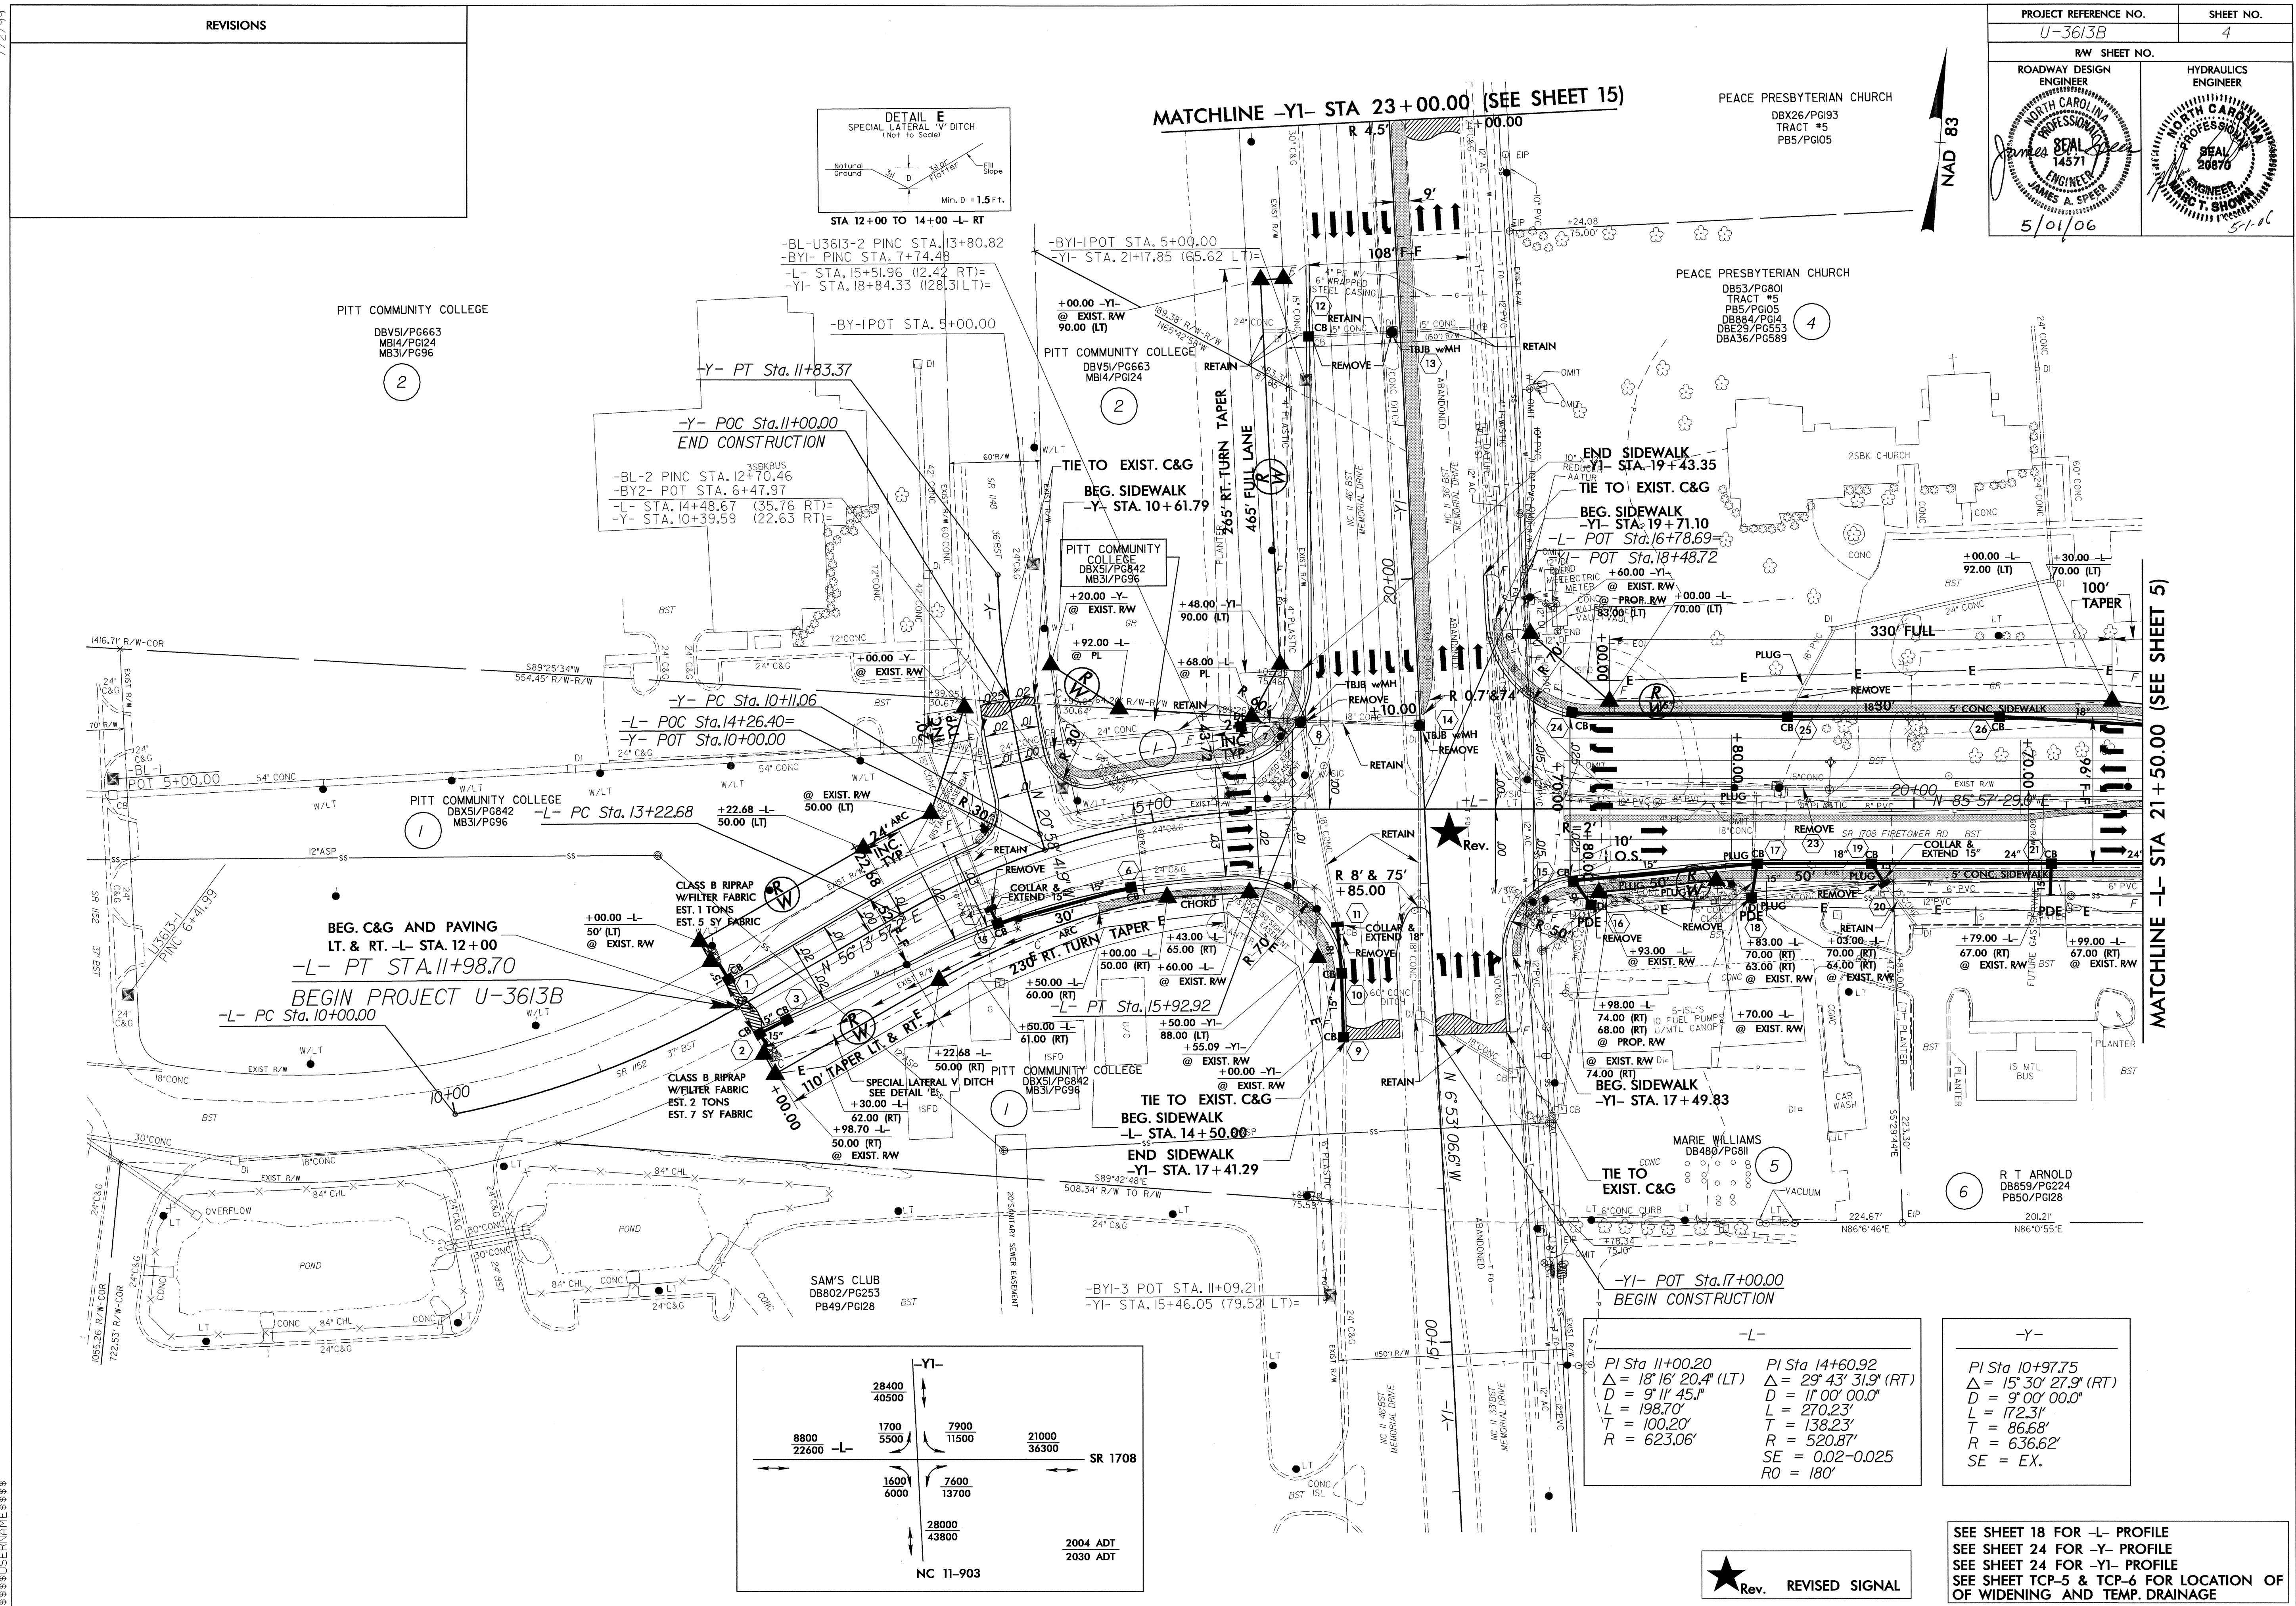

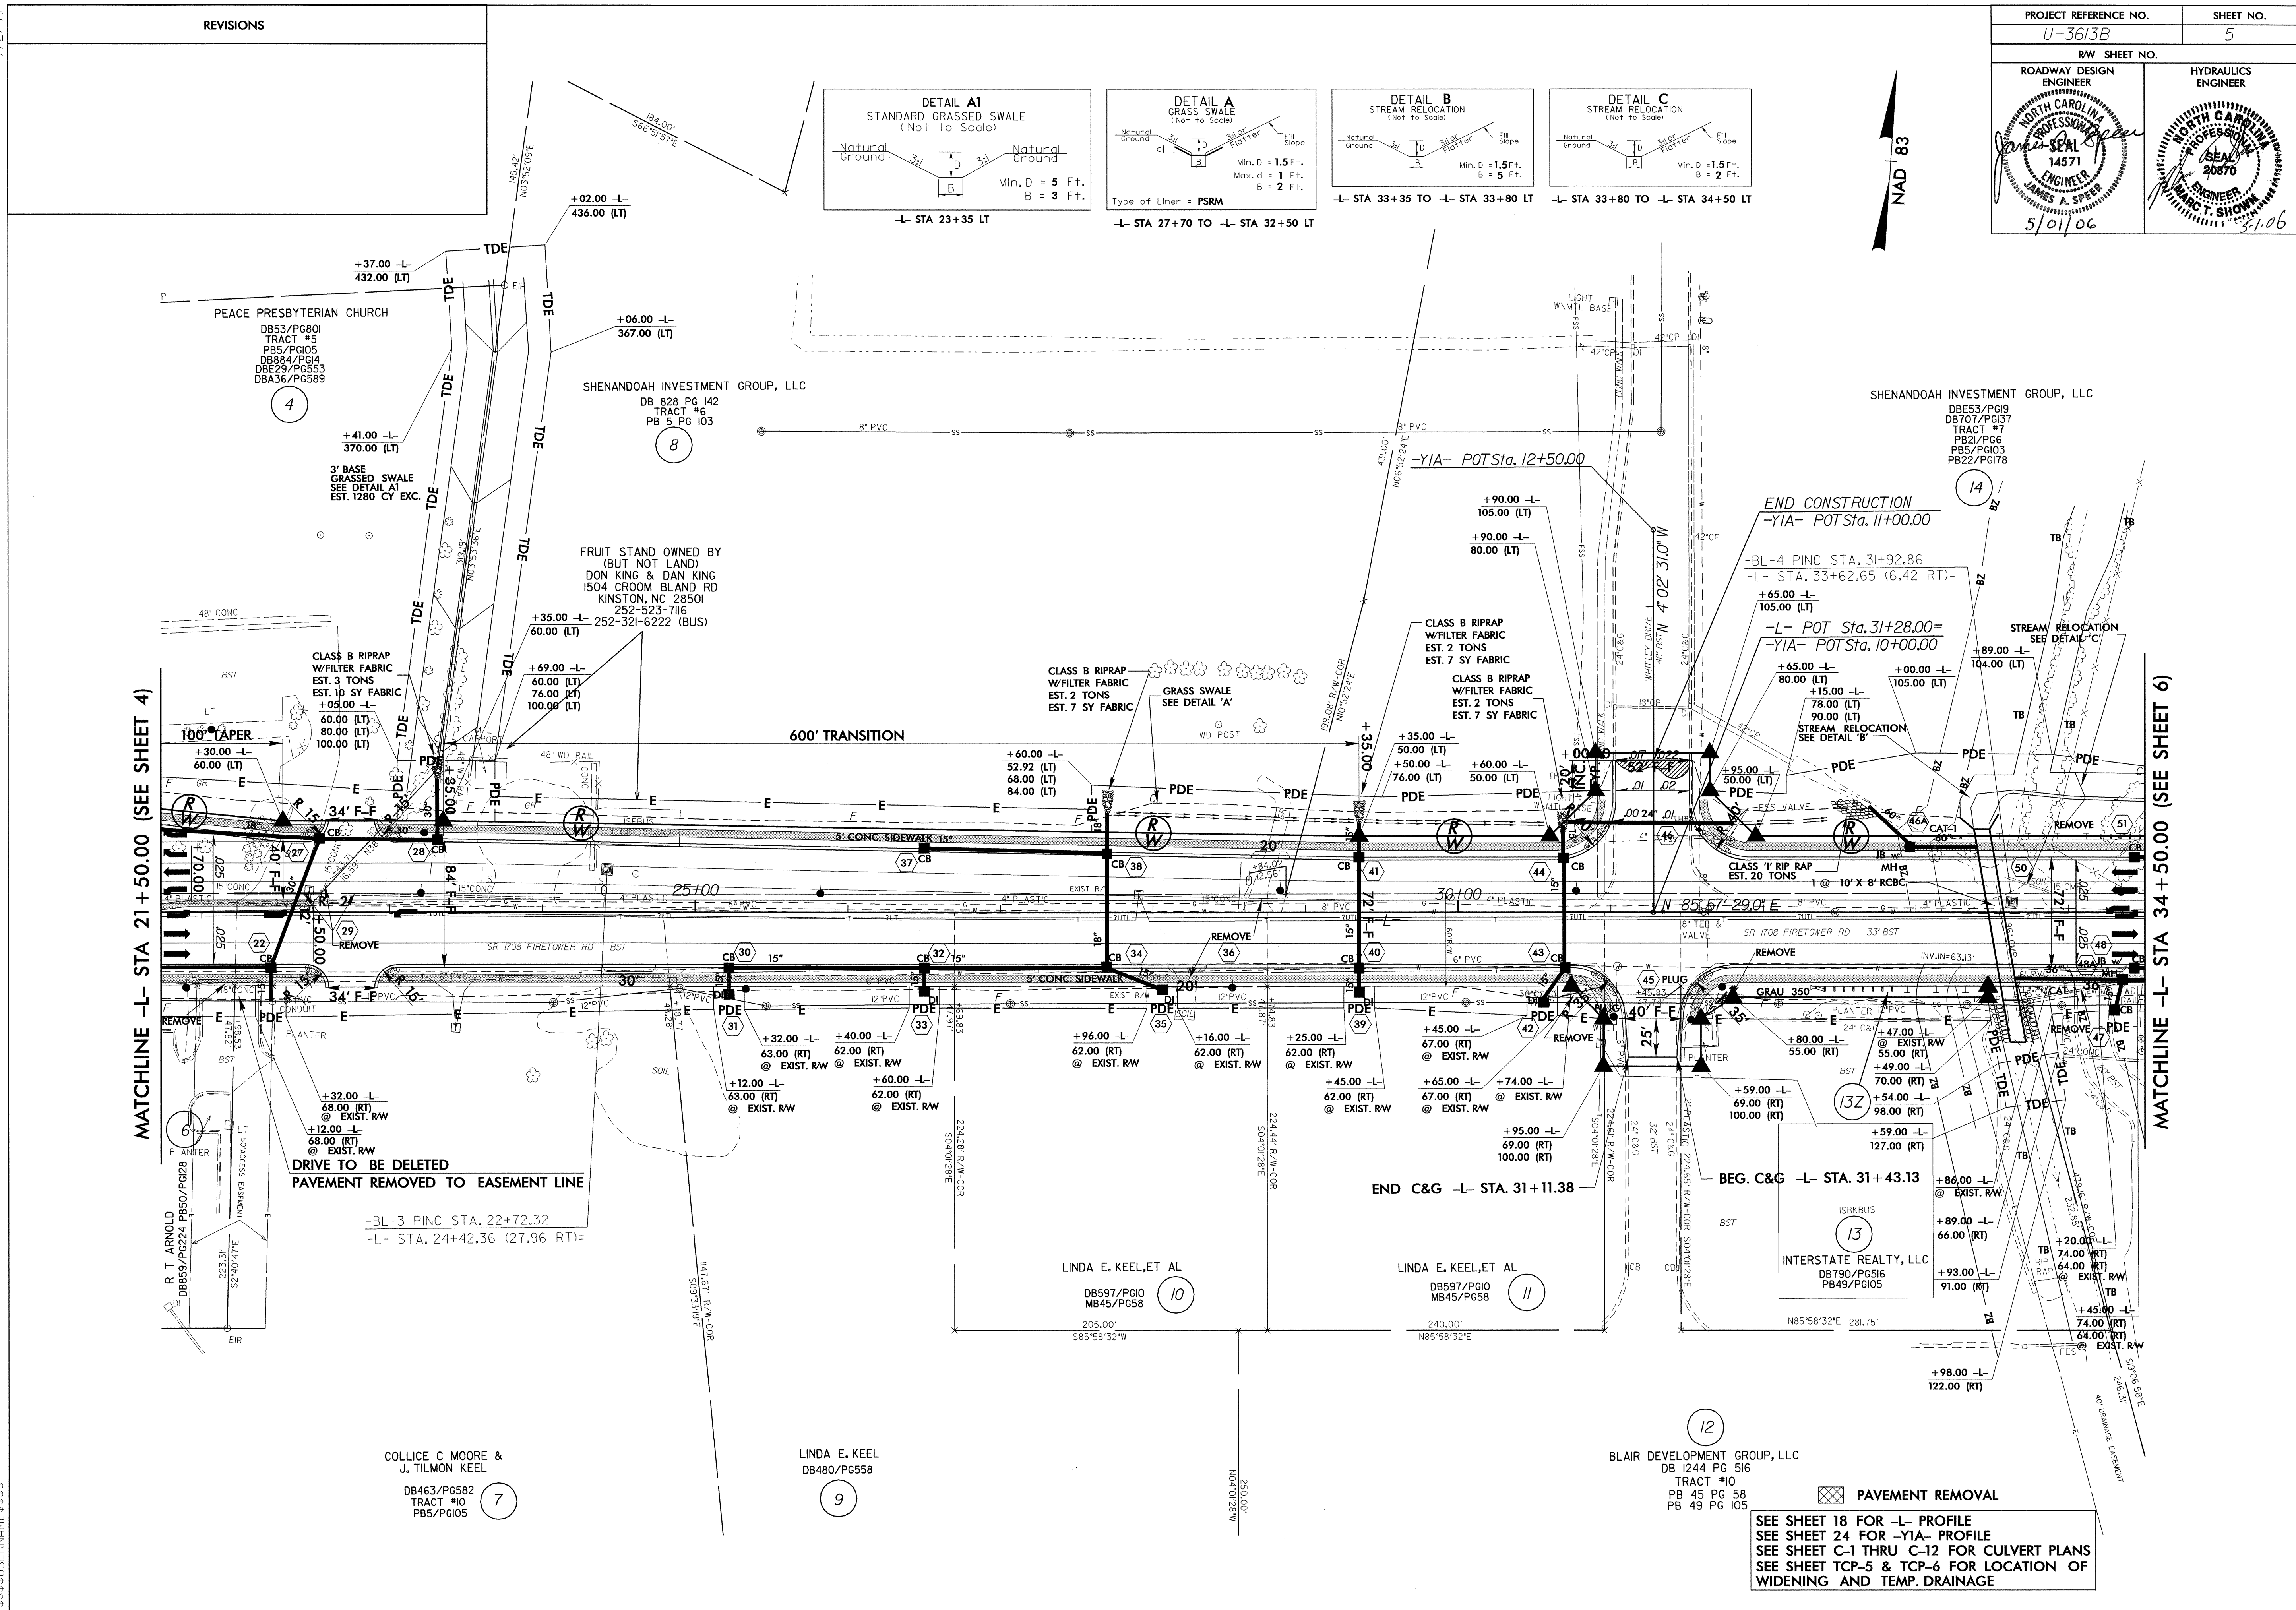

7/2/99

REVISIONS

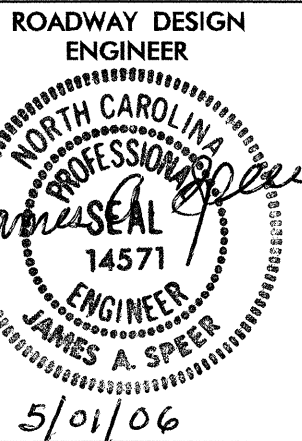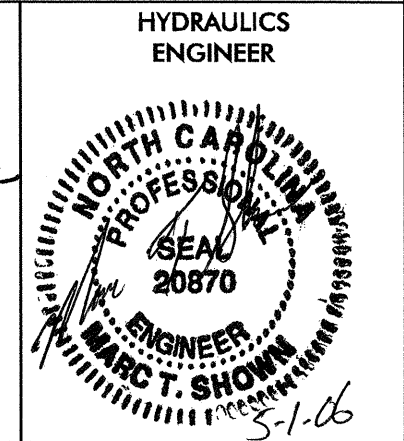PROJECT REFERENCE NO.	SHEET NO.
U-3613B	6
RW SHEET NO.	
ROADWAY DESIGN ENGINEER	HYDRAULICS ENGINEER
	

NAD 83



SHENANDOAH INVESTMENT GROUP, LLC
DBE53/PG19
DB707/PG17
TRACT #7
PB21/PG6
PB5/PG103
PB22/PG178

JACK JONE LLC
DB 1034 PG 823
MB 21 PG 6 & 6A


16

MATCHLINE -L- STA. 34 + 50.00 (SEE SHEET 5)

MATCHLINE -L- STA. 47 + 50.00 (SEE SHEET 7)

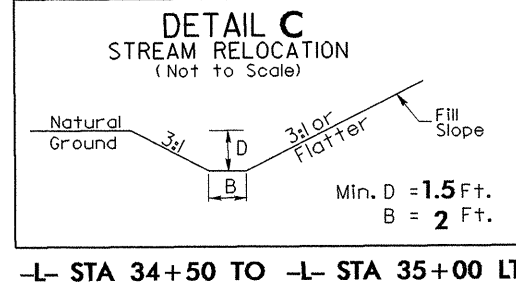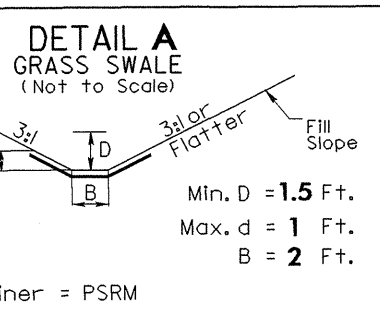


-Y2-
PI Sta 11+00.07
 $\Delta = 9' 42' 15.0''$ (LT)
 $D = 10' 20' 13.8''$
 $L = 93.88'$
 $T = 47.05'$
 $R = 554.27'$
 $SE = EX.$

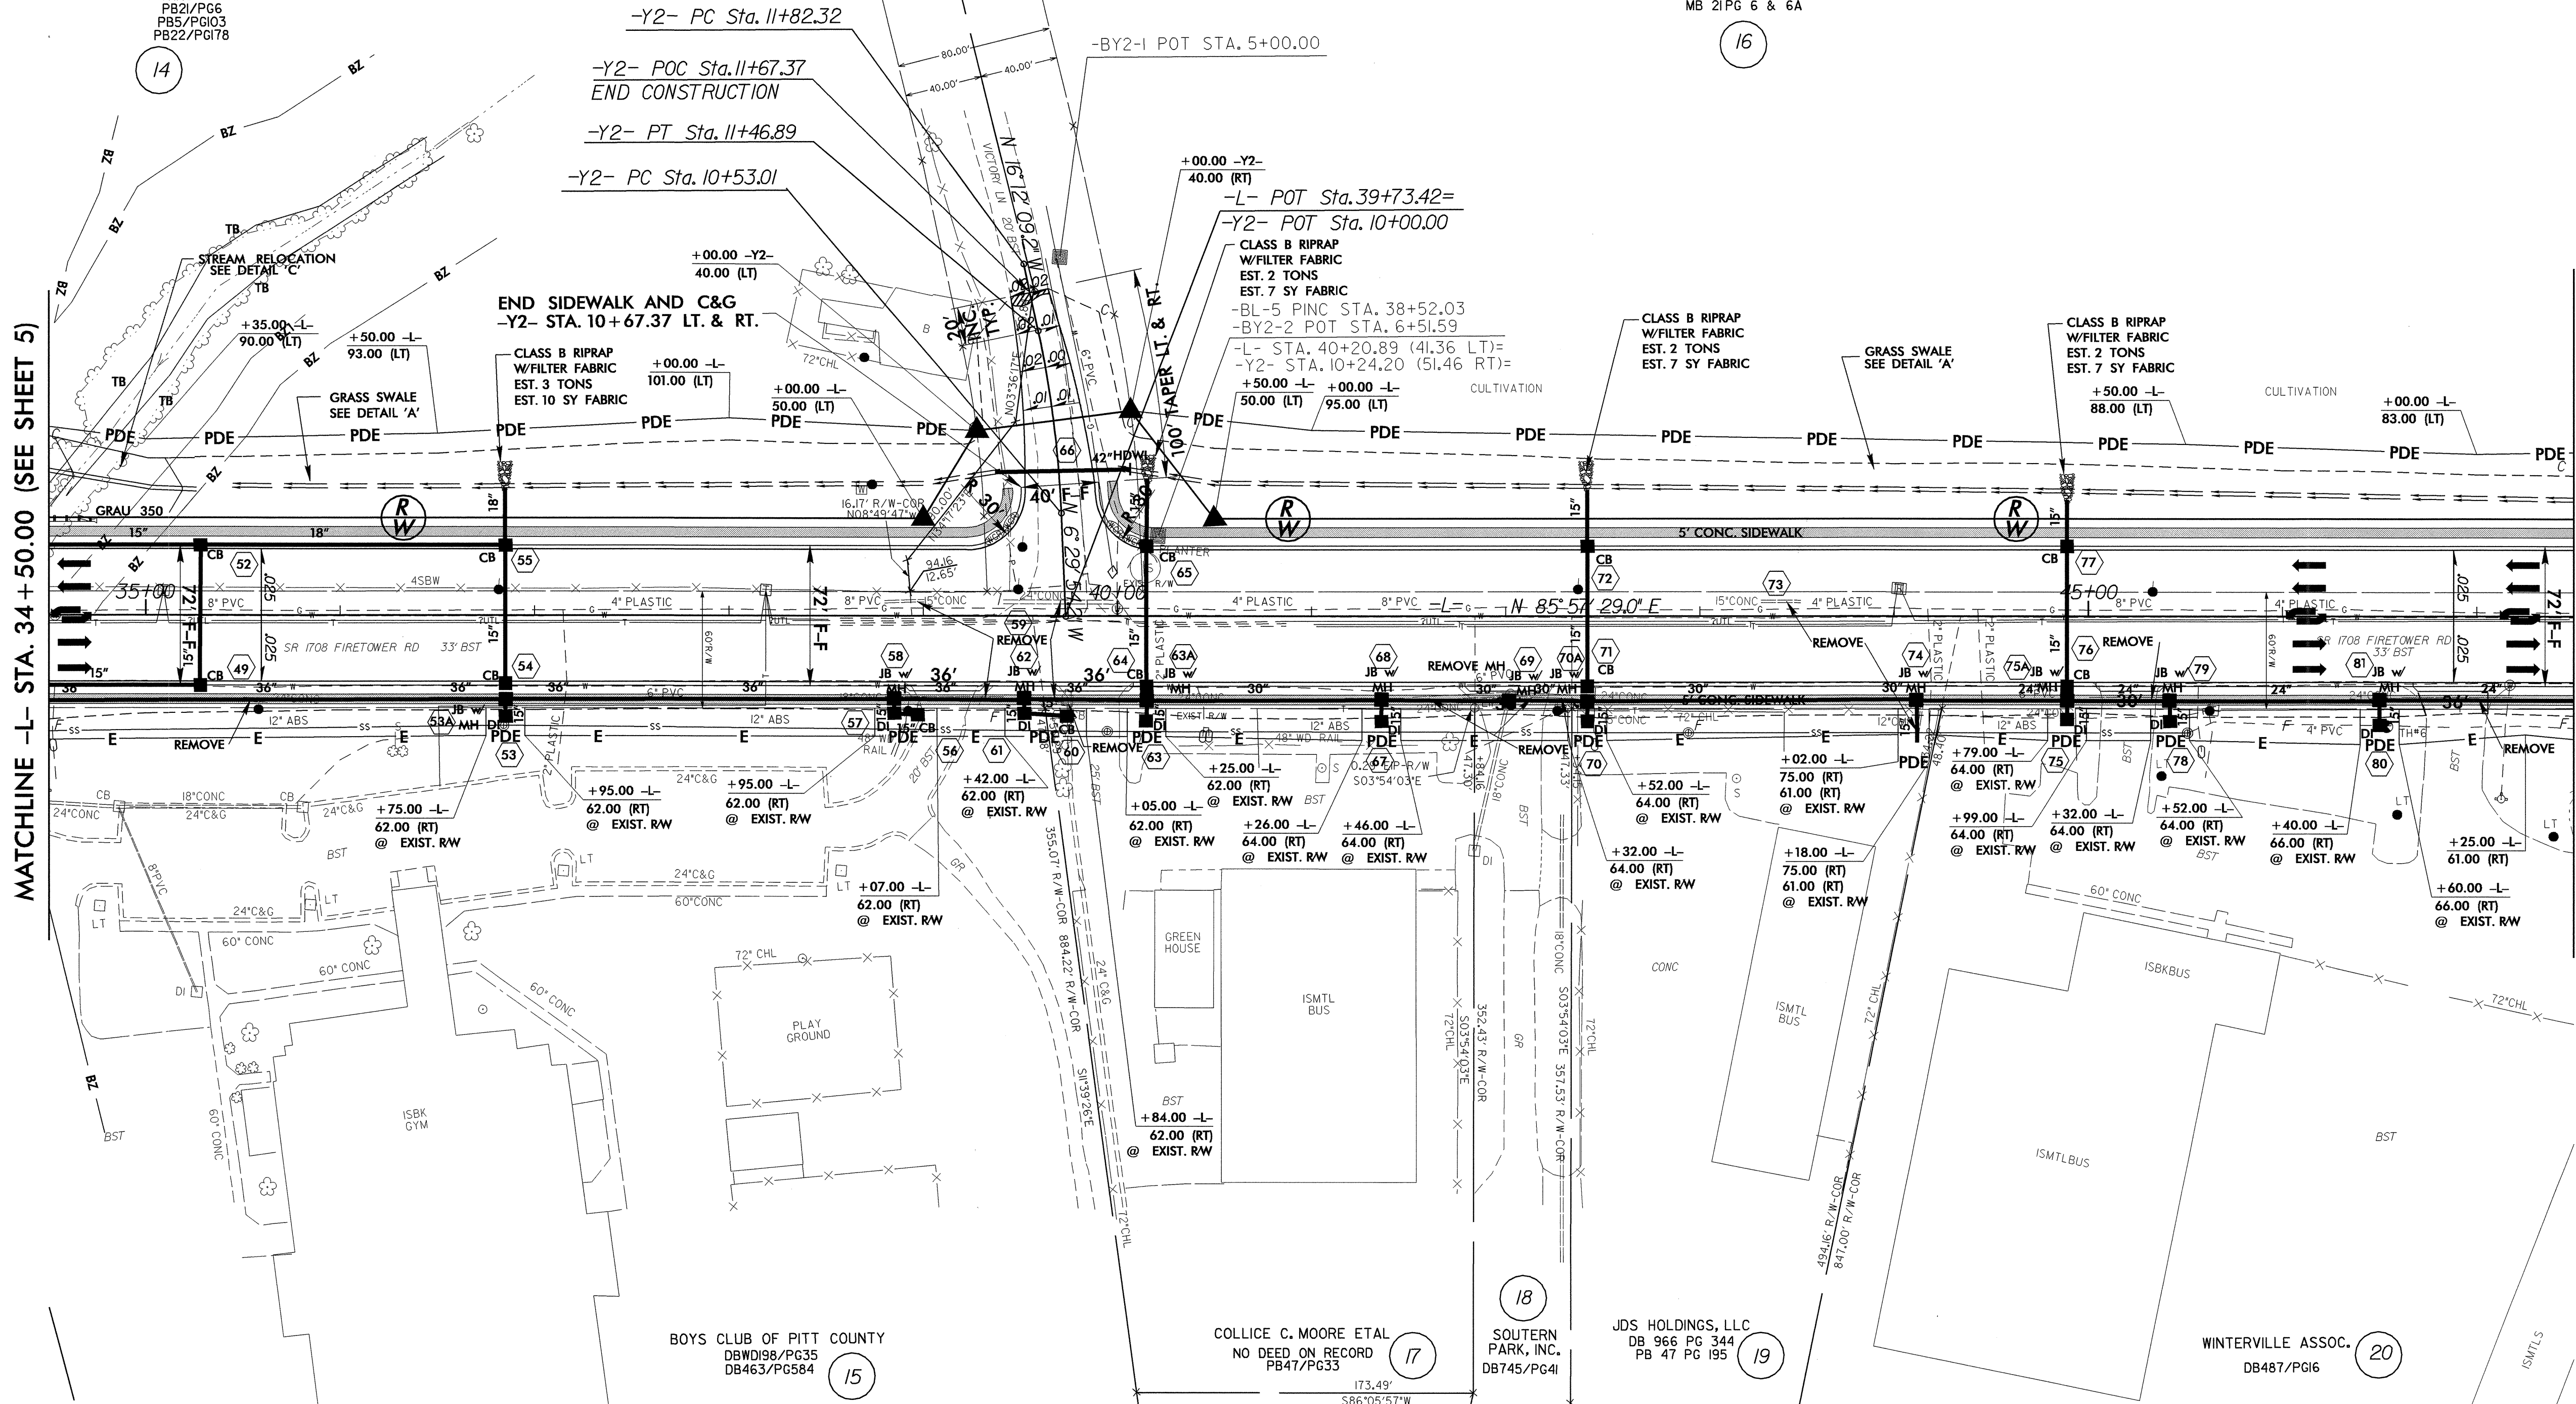

SEE SHEET 19 FOR -L- PROFILE
SEE SHEET 24 FOR -Y2- PROFILE
SEE SHEET TCP-5 & TCP-6 FOR LOCATION
OF WIDENING AND TEMP. DRAINAGE




06-MAR-2006 12:01
C:\pco\113613bs06.psh
\$\$\$\$\$USERNAME\$\$\$\$\$

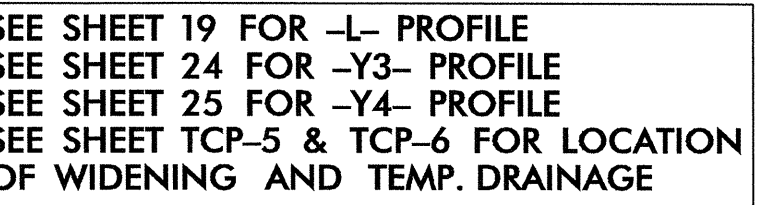

7/22/99

REVISIONS

PROJECT REFERENCE NO. U-3613B		SHEET NO. 8
RW SHEET NO.		
ROADWAY DESIGN ENGINEER NORTH CAROLINA PROFESSIONAL ENGINEER JAMES A. SPEER 14571 5/01/06	HYDRAULICS ENGINEER NORTH CAROLINA PROFESSIONAL ENGINEER MARTIN T. SHOWN 20870 5-1-06	

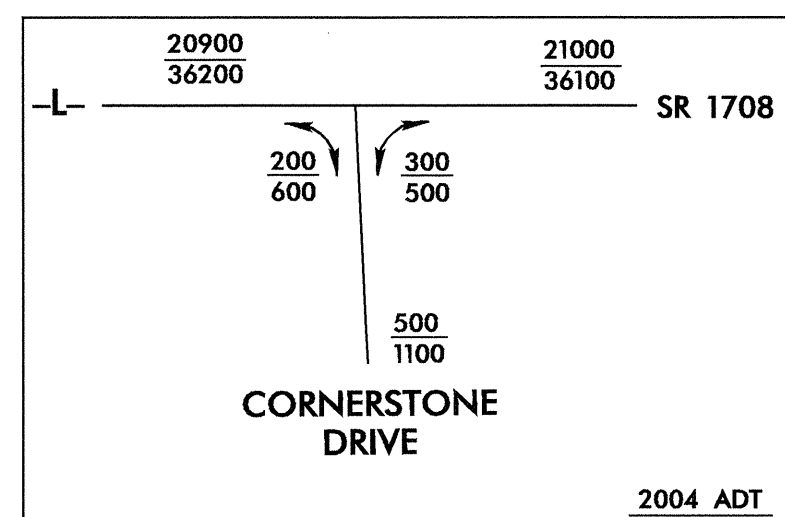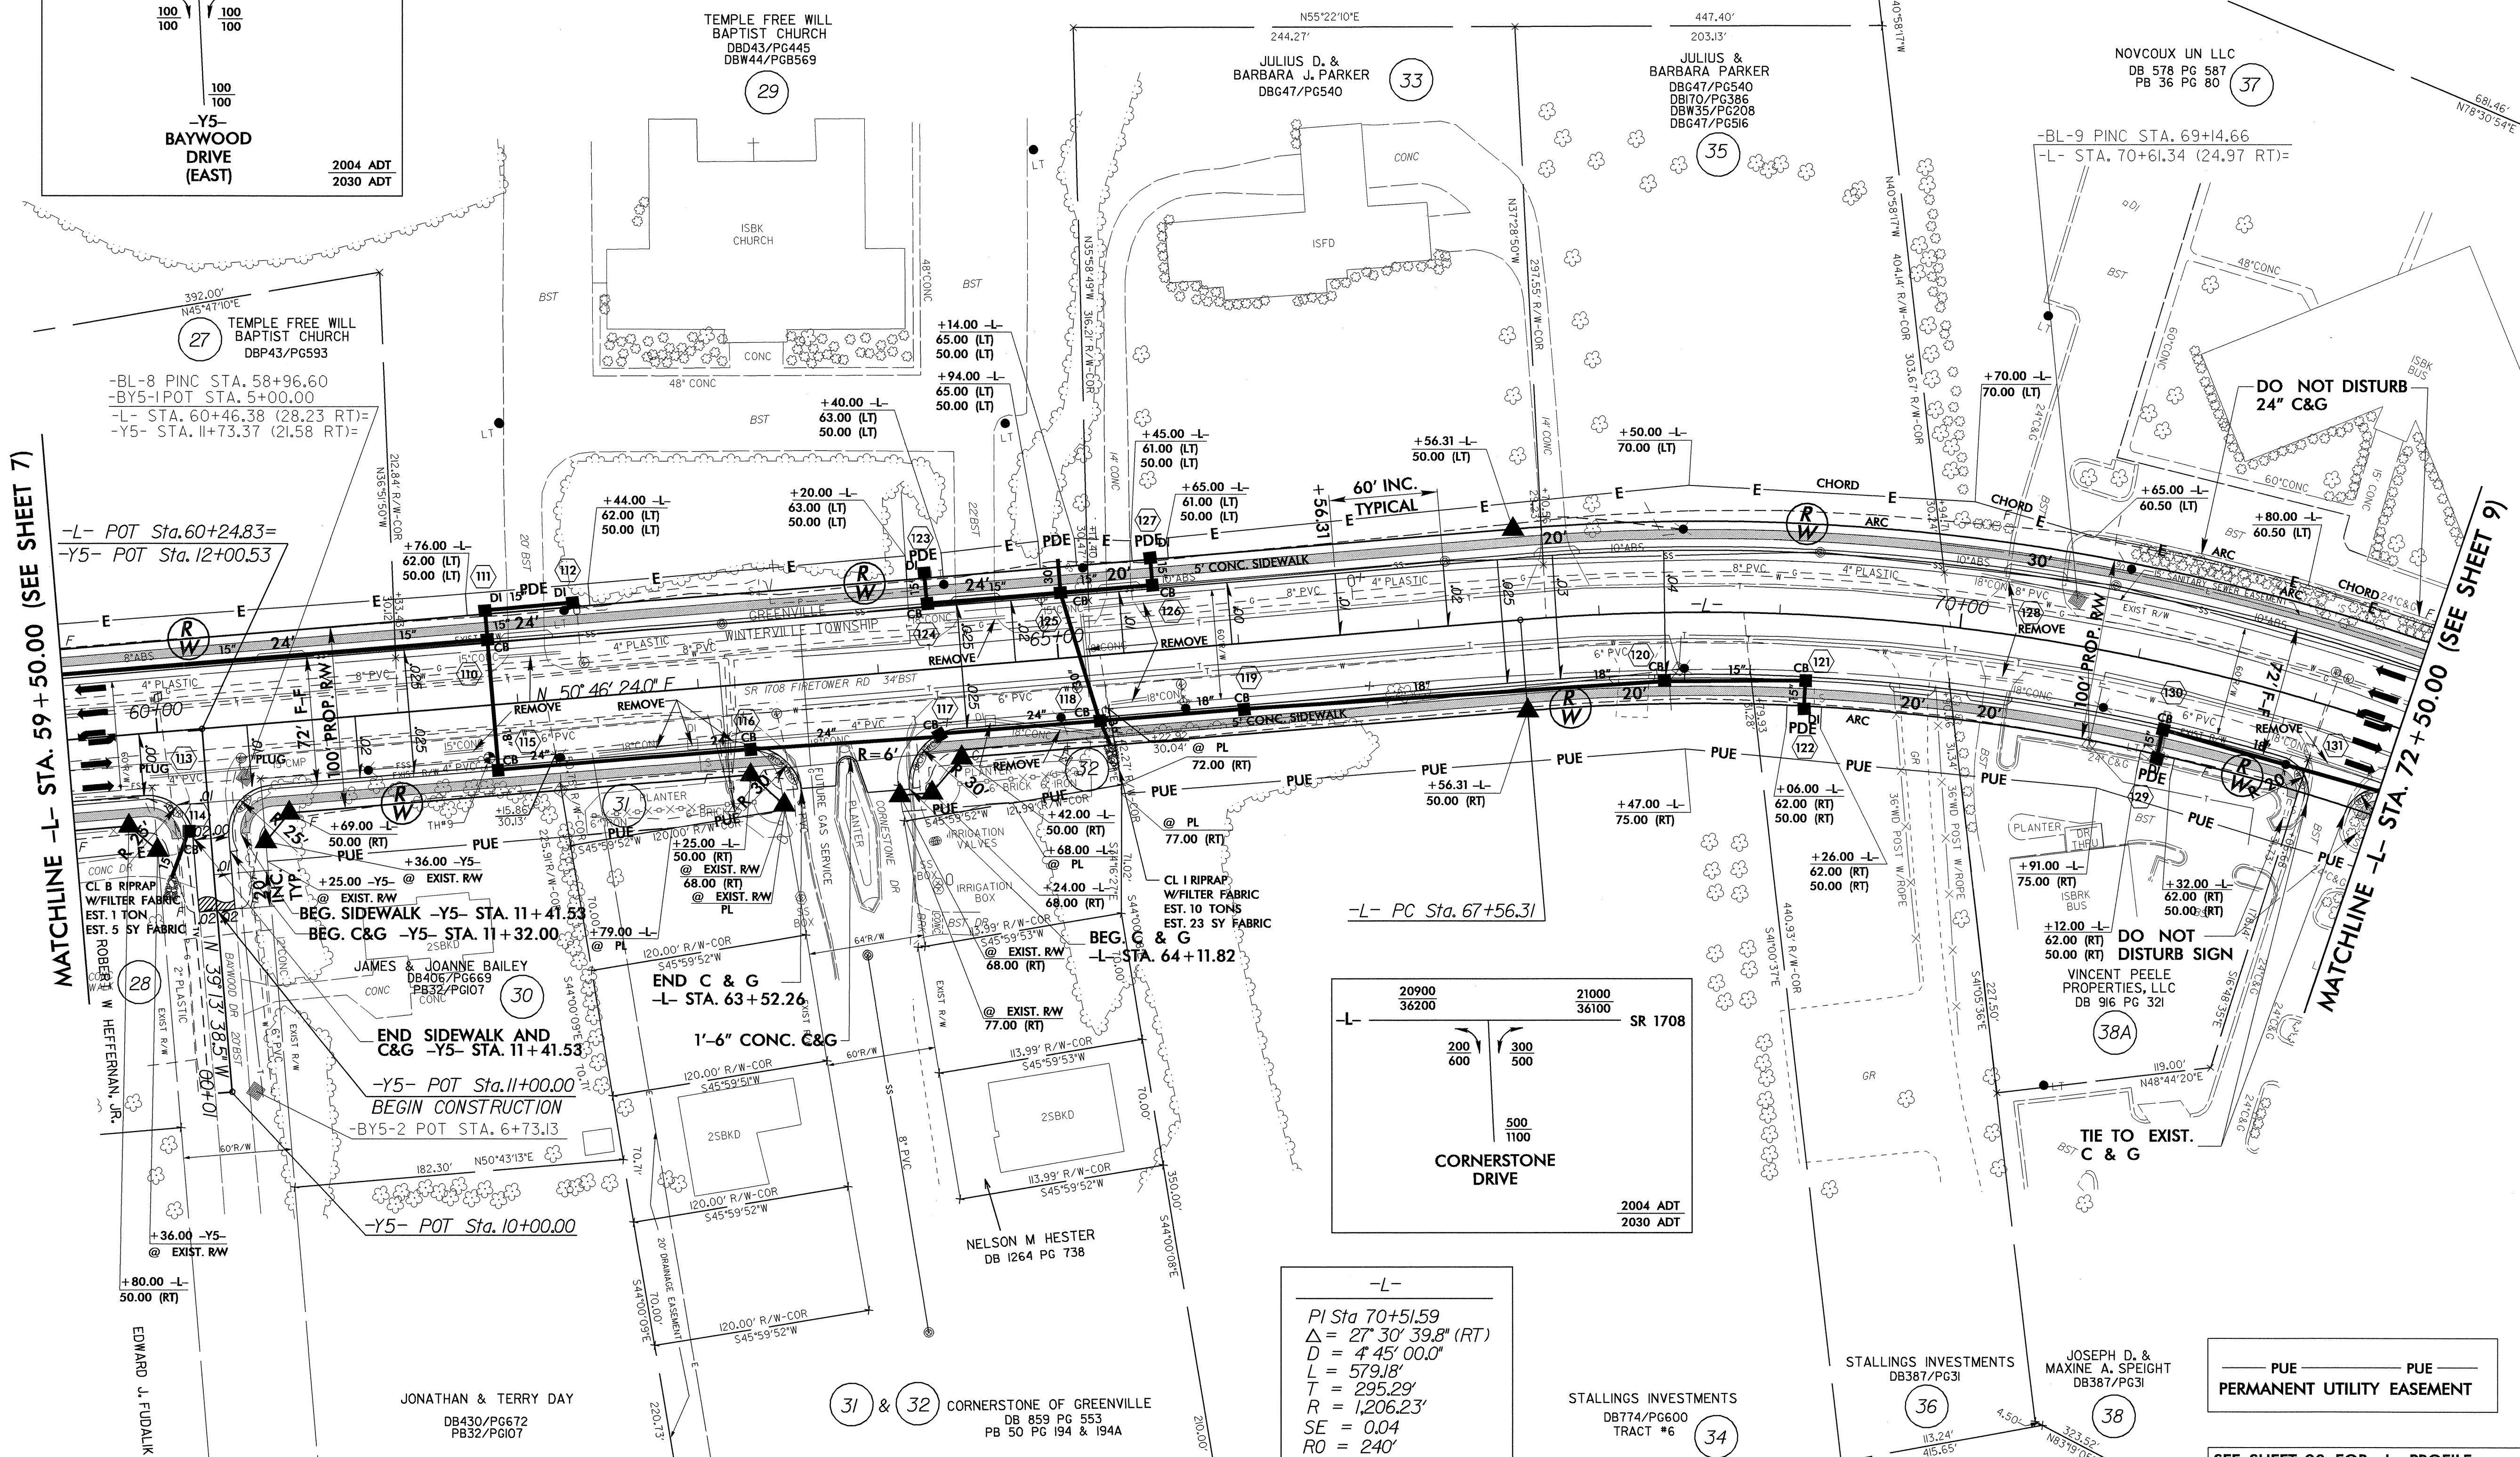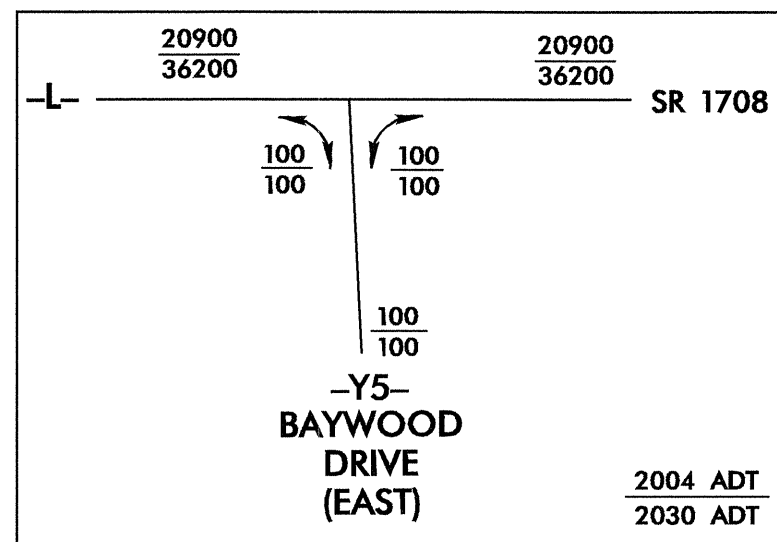

-L-
PI Sta. 70+51.59
 $\Delta = 27^{\circ} 30' 39.8''$ (RT)
 $D = 445' 00.0''$
 $L = 579.8'$
 $T = 295.29'$
 $R = 1,206.23'$
 $SE = 0.04$
 $RO = 240'$

— PUE — PUE —
PERMANENT UTILITY EASEMENT



SEE SHEET 20 FOR -L- PROFILE
SEE SHEET 25 FOR -Y5- PROFILE
SEE SHEET TCP-5 & TCP-6 FOR LOCATION
OF WIDENING AND TEMP. DRAINAGE

06-MAR-2006 12:01
r:\proj\3613b\08.dwg
\$\$\$\$\$USERNAME\$\$\$\$\$

7/2/99

REVISIONS

-L-	-Y6-	-Y6-
PI Sta 80+38.76 $\Delta = 1' 45' 21.6"$ (RT) $D = 0' 30' 00.0"$ $L = 351.20'$ $T = 175.61'$ $R = 11,459.16'$ SE = N.C.	PI Sta 15+99.64 $\Delta = 1' 38' 39.4"$ (LT) $D = 1' 45' 00.0"$ $L = 93.96'$ $T = 46.98'$ $R = 3,274.04'$ SE = N.C.	PI Sta 18+55.88 $\Delta = 3' 29' 27.6"$ (LT) $D = 2' 27' 40.2"$ $L = 141.84'$ $T = 70.94'$ $R = 2,328.00'$ SE = N.C.

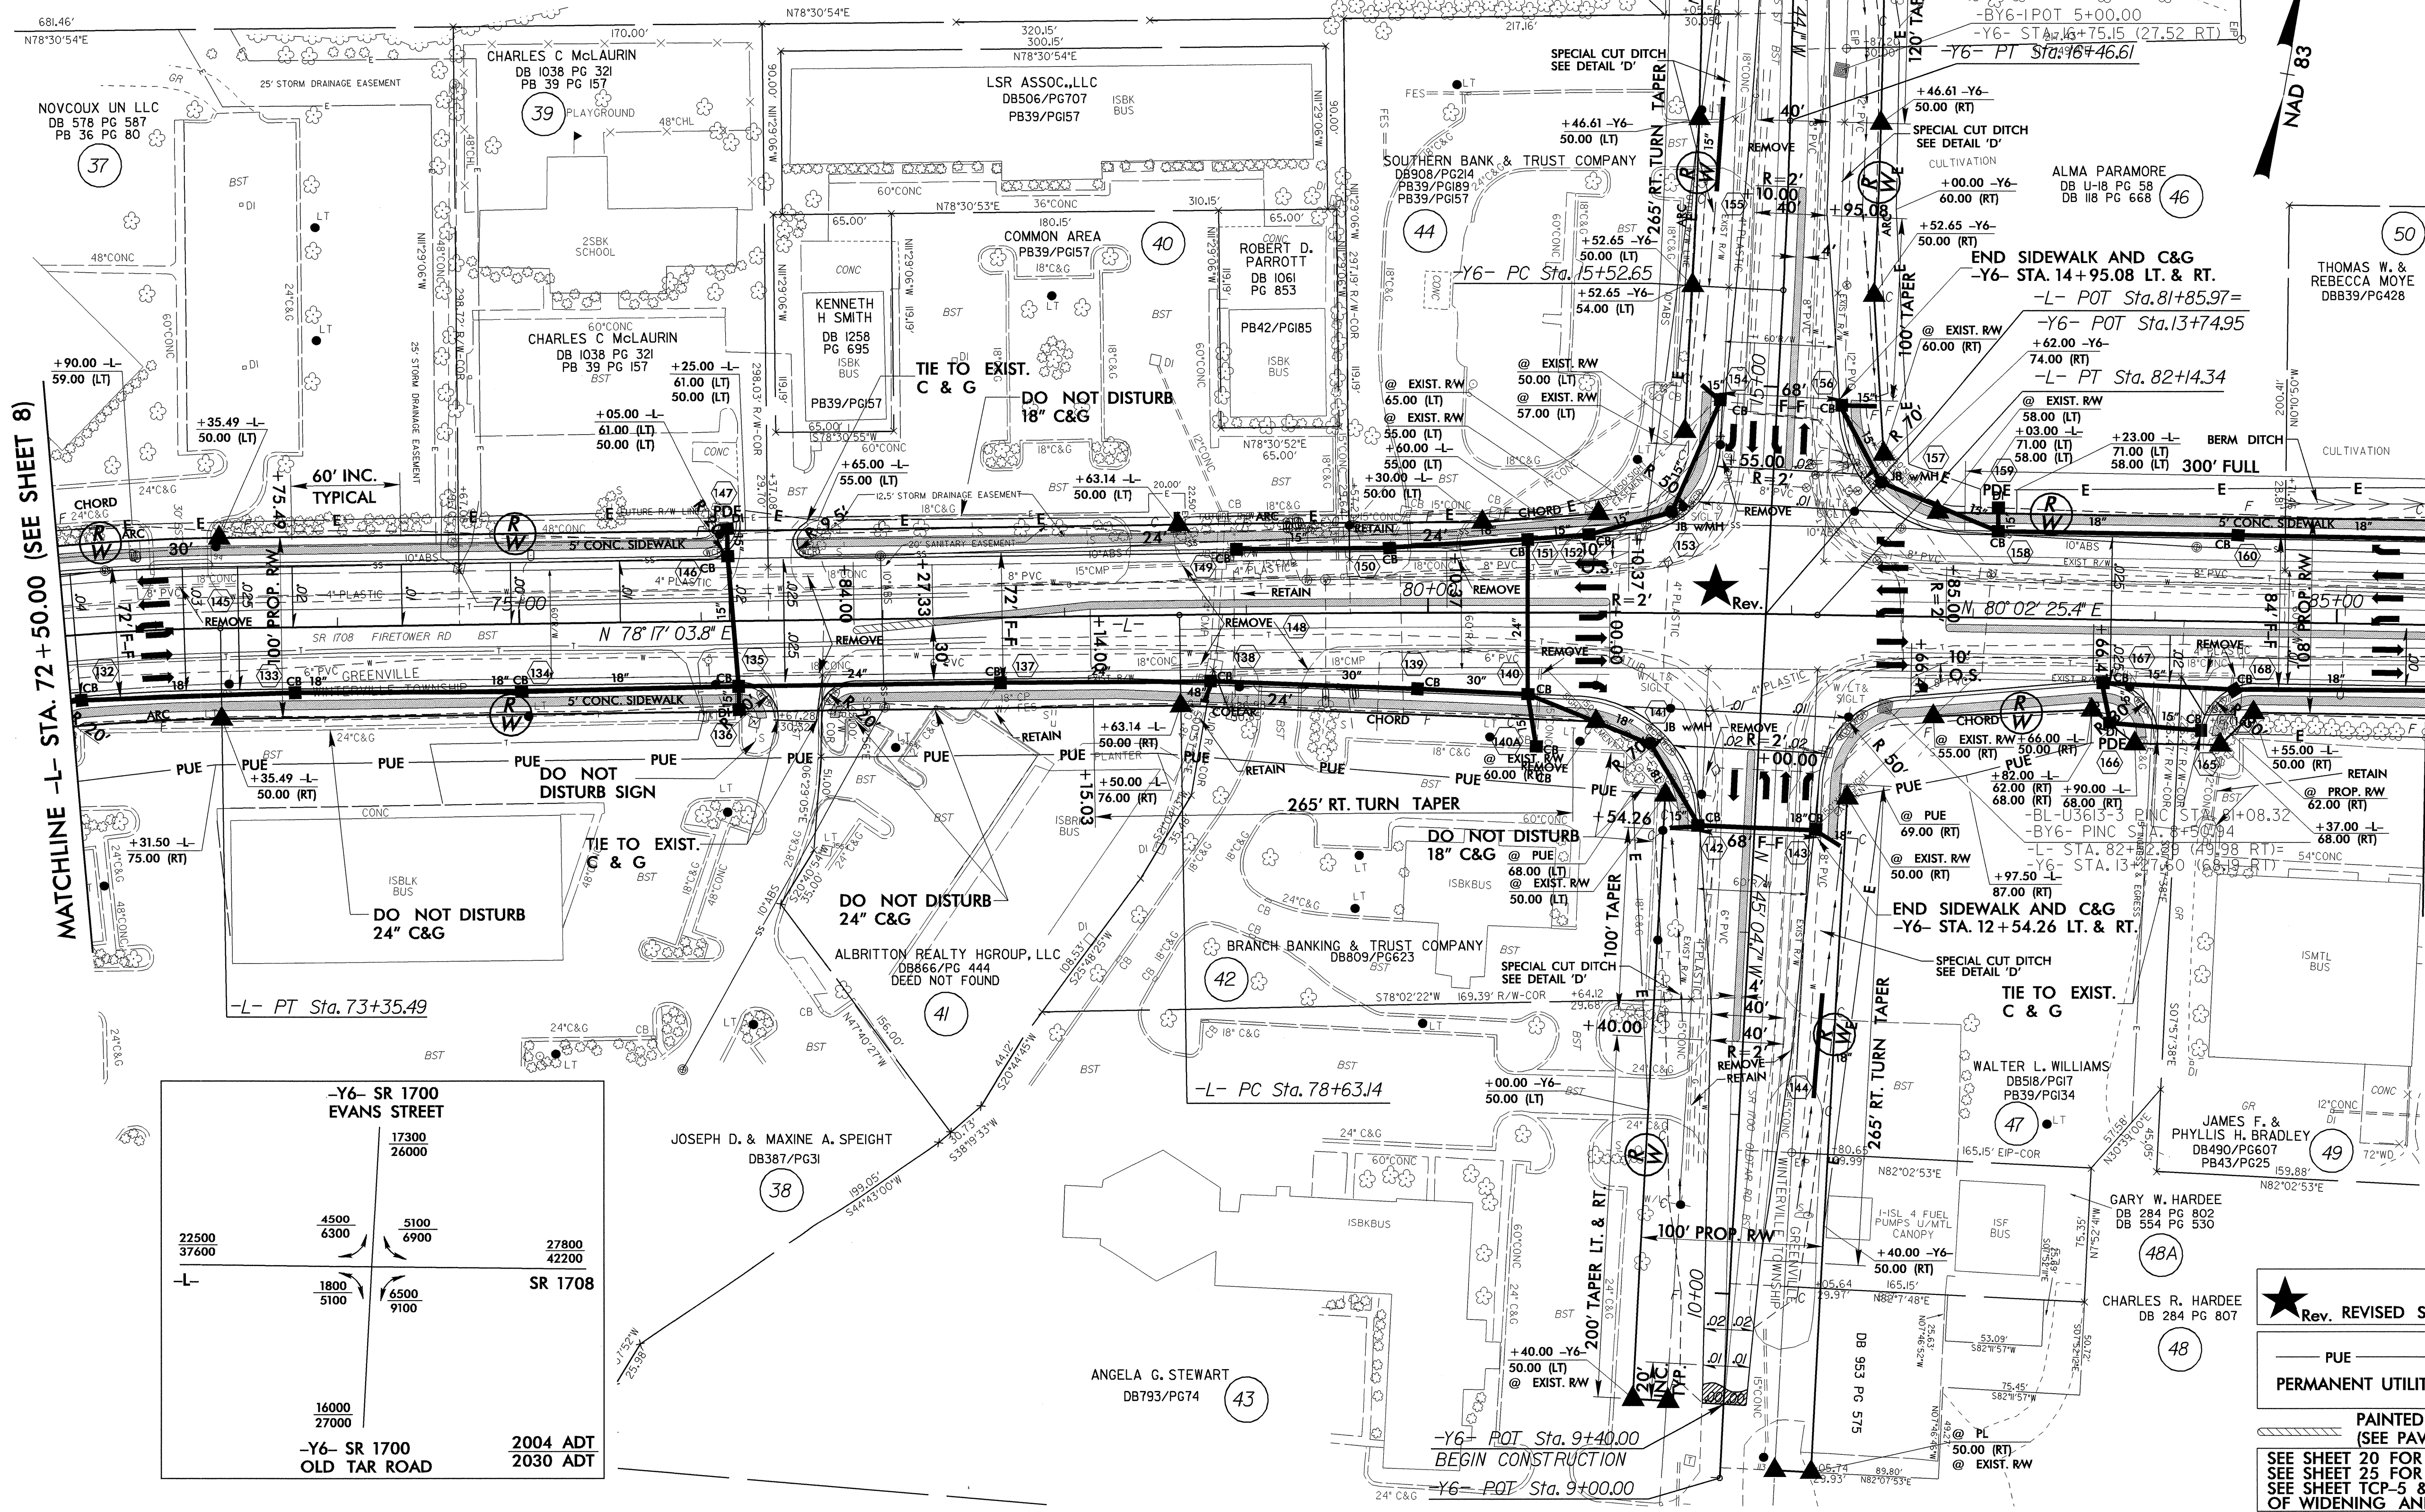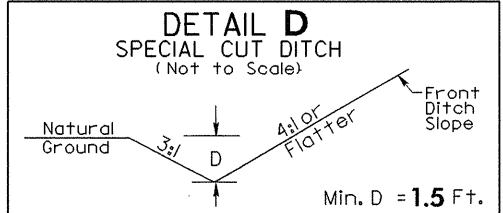

PROJECT REFERENCE NO. U-3613B		SHEET NO. 9	
RW SHEET NO.		HYDRAULICS ENGINEER	
ROADWAY DESIGN ENGINEER JAMES A. SPEIGHT 14571 5/01/06		HYDRAULICS ENGINEER JAMES A. SPEIGHT 14571 5-1-06	

★ Rev. REVISED SIGNAL

PUE PERMANENT UTILITY EASEMENT

PAINTED ISLAND
(SEE PAVE. MARKING PLANS)
SEE SHEET 20 FOR -L- PROFILE
SEE SHEET 26 FOR -Y6- PROFILE
SEE SHEET TCP-5 & TCP-6 FOR LOCATION
OF WIDENING AND TEMP. DRAINAGE


MATCHLINE -L- STA. 85+50.00 (SEE SHEET 10)



MATCHLINE -L- STA. 72+50.00 (SEE SHEET 8)

20-APR-2006 13:56
r:\proj\3613b\09\psh
\$\$\$\$\$USERNAME\$\$\$\$\$

7/22/99



REVISIONS

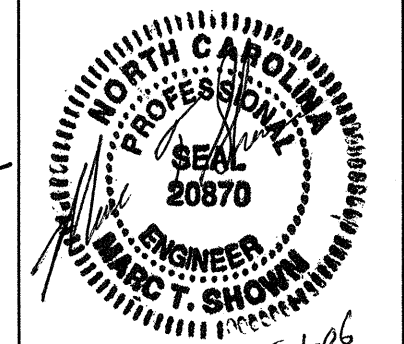PROJECT REFERENCE NO.	SHEET NO.
U-3613B	10
RW SHEET NO.	
ROADWAY DESIGN ENGINEER	HYDRAULICS ENGINEER
	

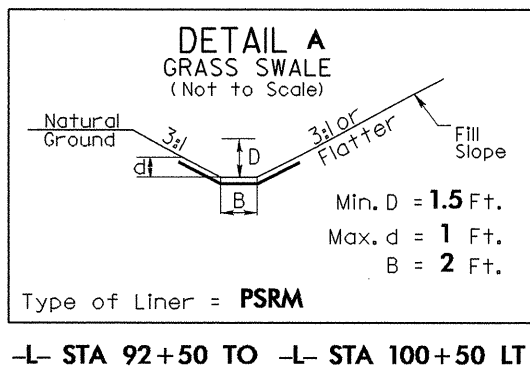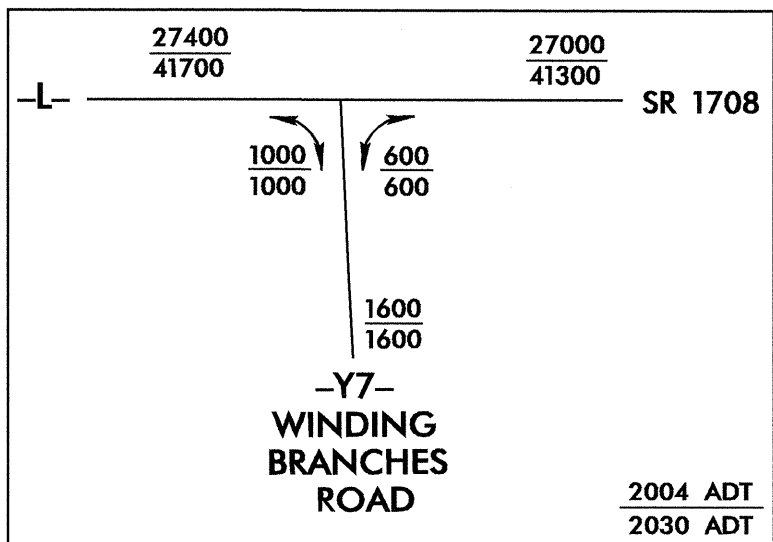

-L-
PI Sta 89+45.15
 $\Delta = 15' 12' 37.6''$ (LT)
 $D = 3' 00' 00.0''$
 $L = 507.01'$
 $T = 255.01'$
 $R = 1,909.86'$
 $SE = 0.035$

-Y7-
PI Sta 11+00.58
 $\Delta = 7' 16' 31.7''$ (RT)
 $D = 3' 37' 17.8''$
 $L = 200.89'$
 $T = 100.58'$
 $R = 1,582.05'$
 $SE = N.C.$

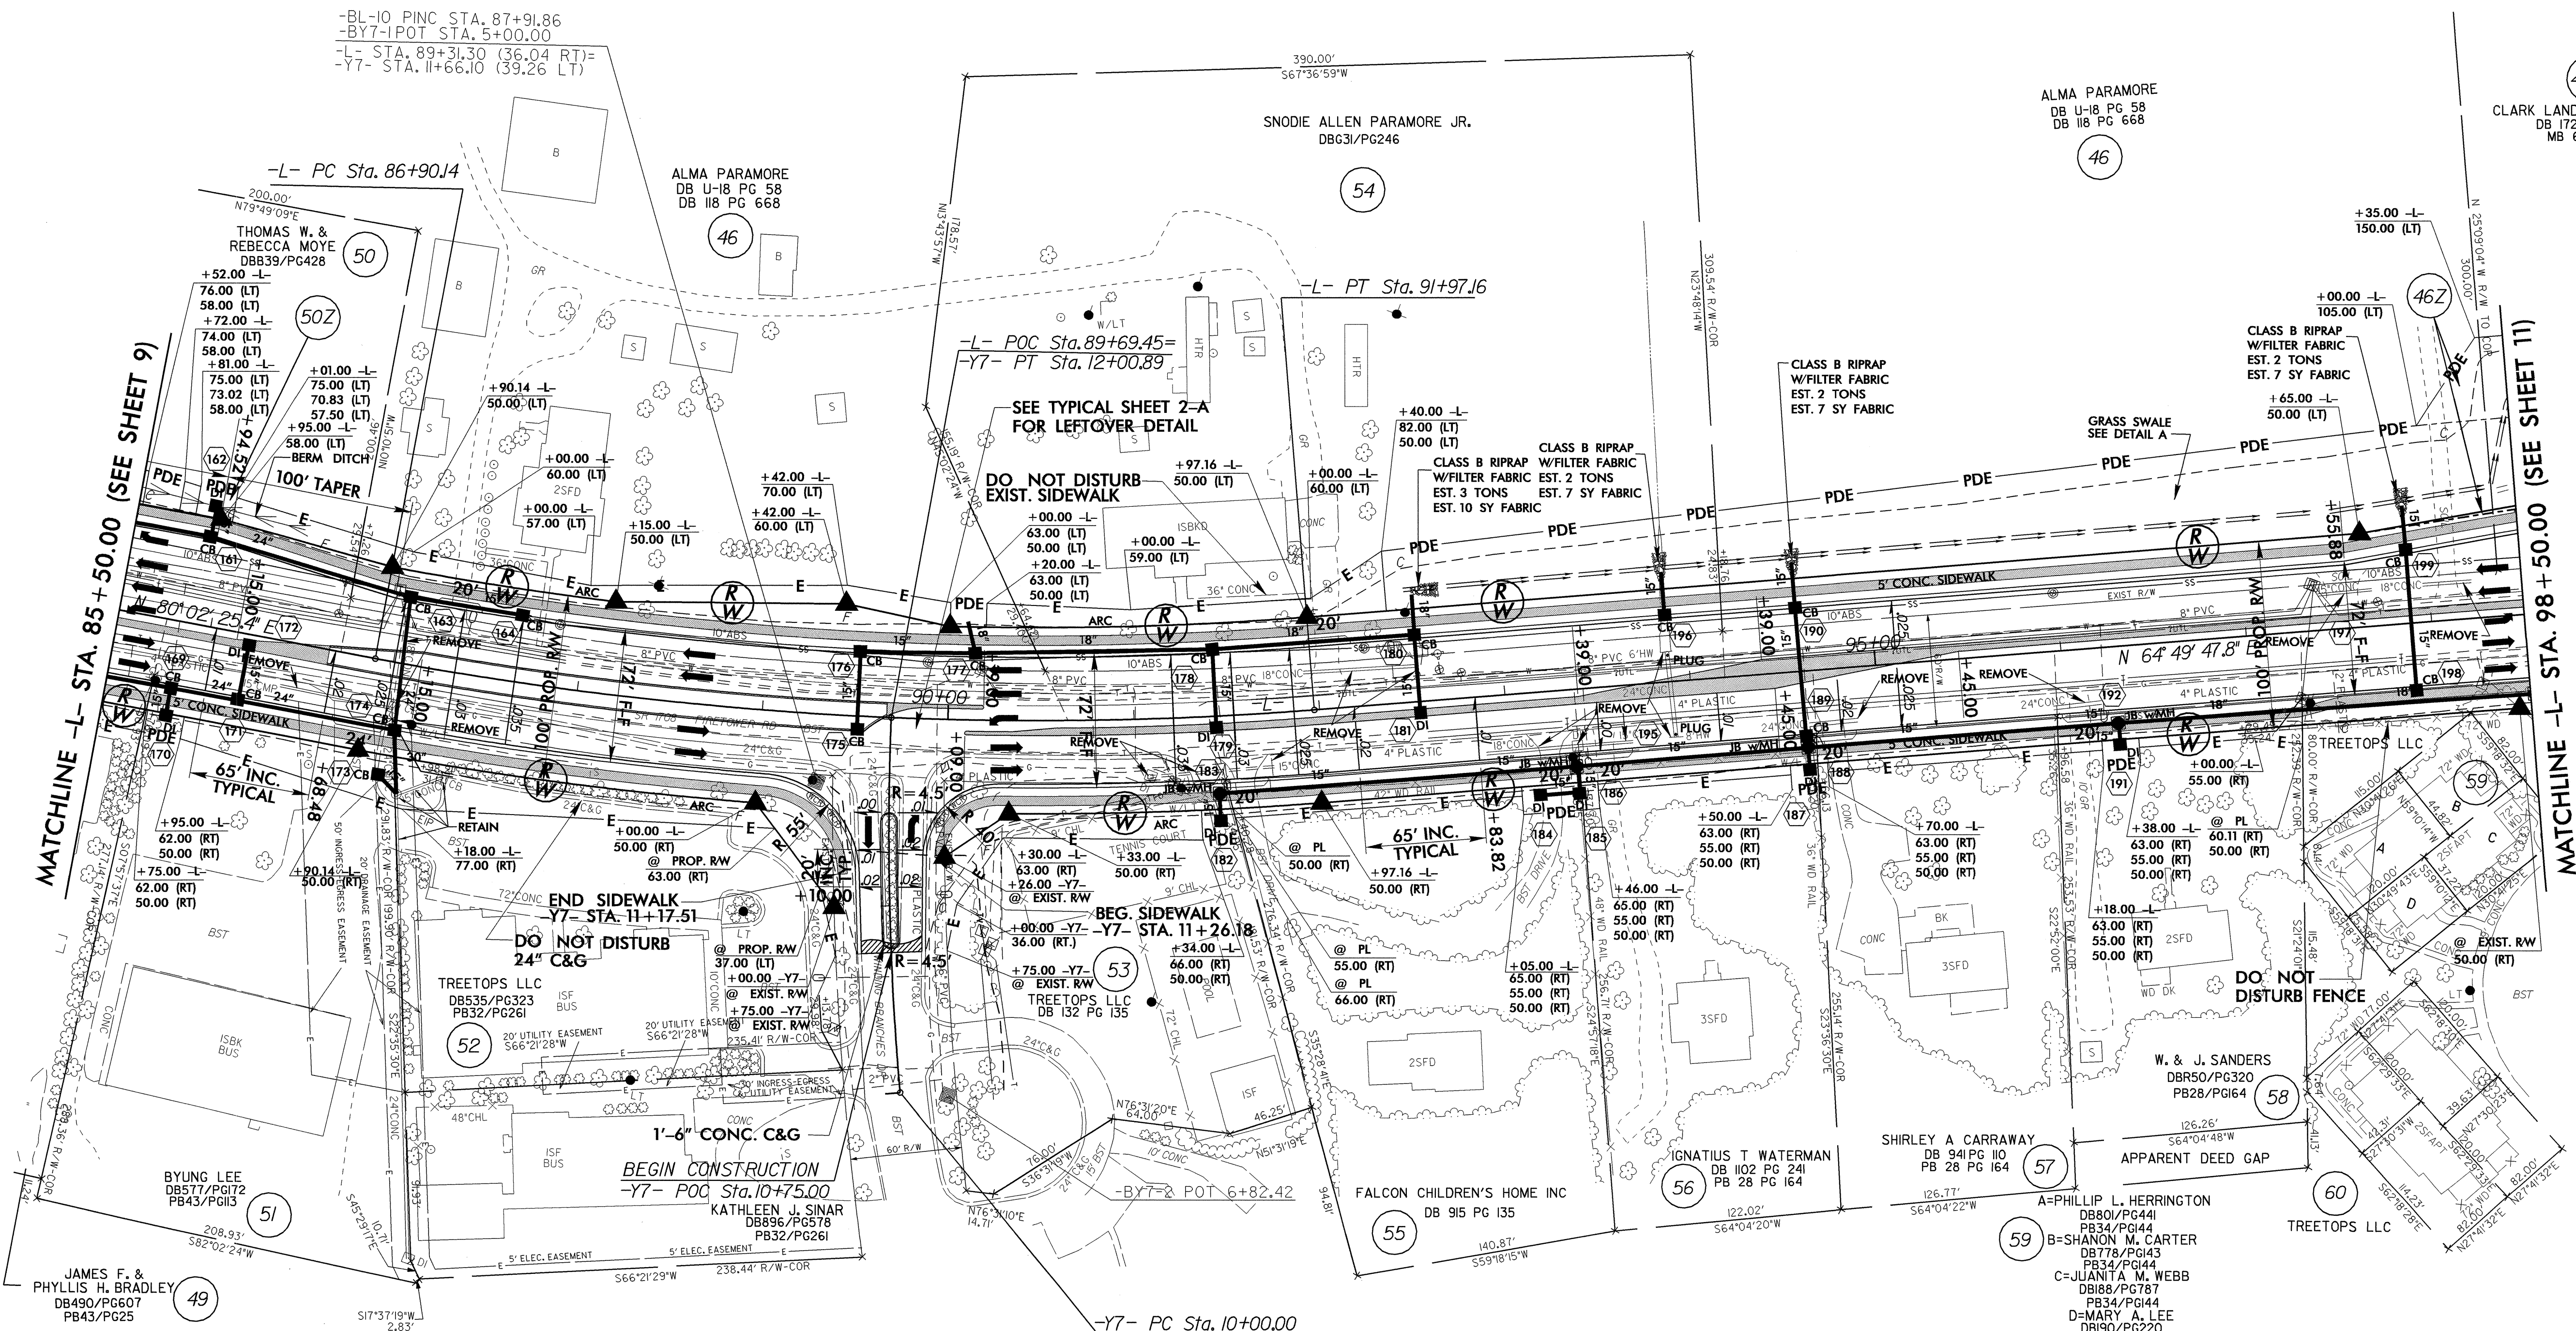
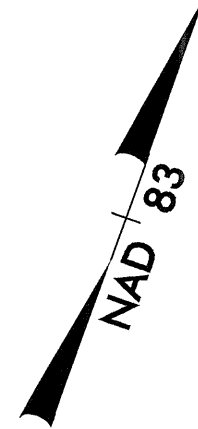


SEE SHEET 21 FOR -L- PROFILE
SEE SHEET 26 FOR -Y7- PROFILE
SEE SHEET TCP-5 & TCP-6 FOR LOCATION
OF WIDENING AND TEMP. DRAINAGE

06-MAR-2006 12:00
P:\PROJ\U3613B\10.dwg
\$\$\$\$\$USERNAME\$\$\$\$\$


7/2/99

REVISIONS

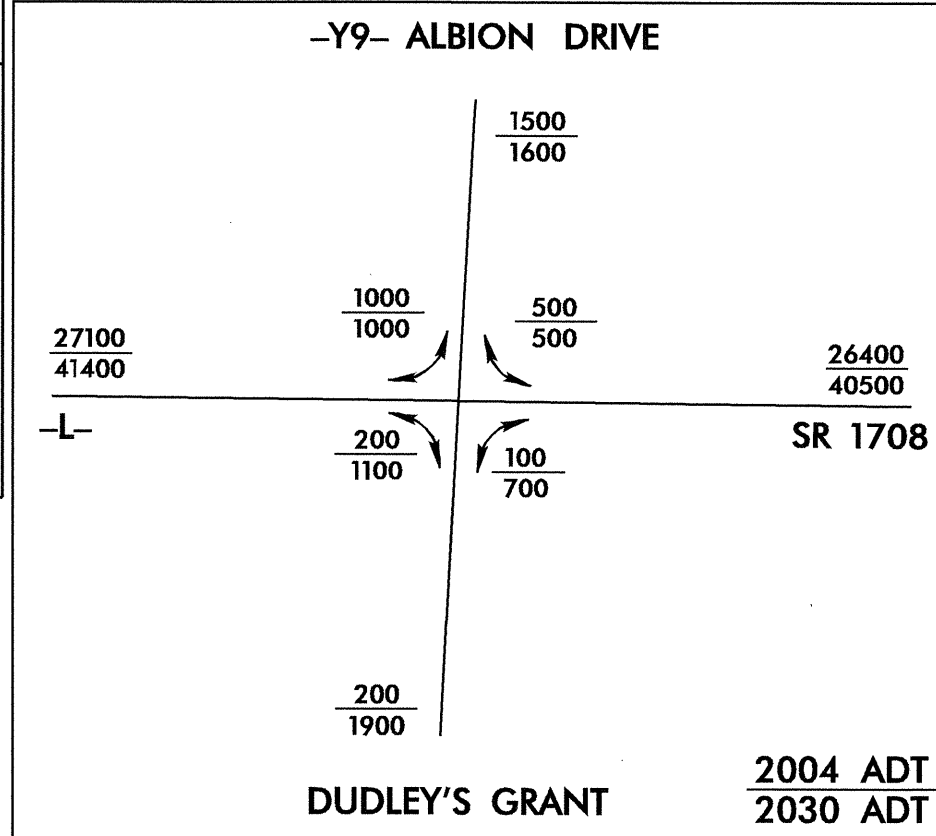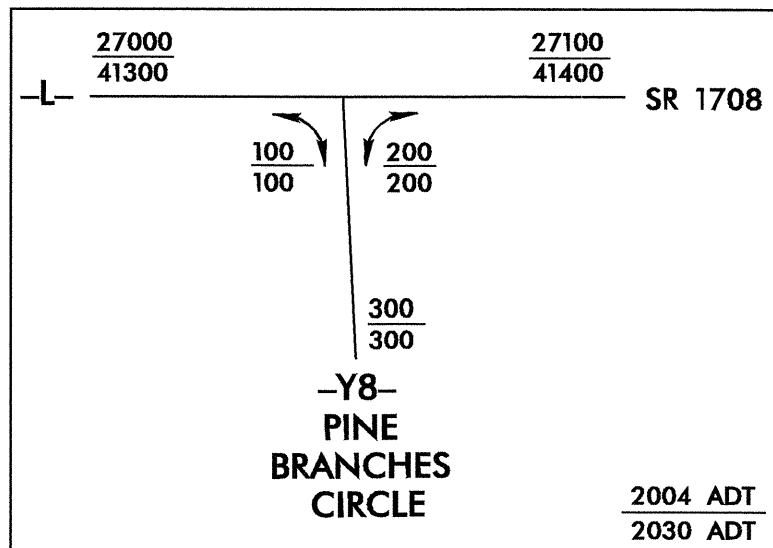


DETAIL 'G'

PREFORMED SCOUR HOLE WITH
LEVEL SPREADER APRON
PLAN VIEW

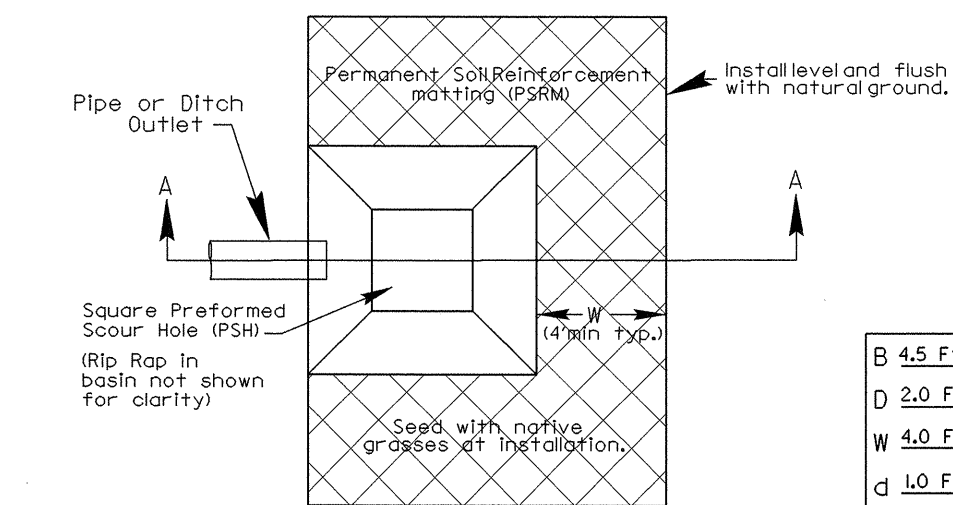

SECTION A-A

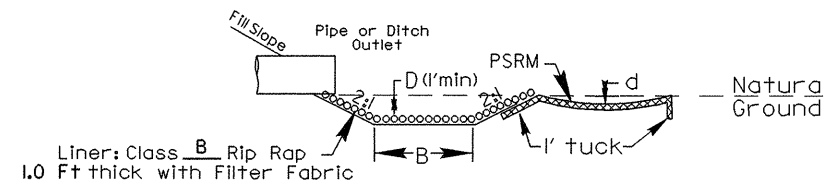


-Y8-


PI Sta 10+82.04
 $\Delta = 6' 33'' 20.5''$ (LT)
D = 4' 00' 00.0"
L = 163.89'
T = 82.04'
R = 1432.39'
SE = 0.025

-Y9-

PI Sta 11+89.53
 $\Delta = 12' 23'' 53.4''$ (RT)
D = 11' 15' 00.0"
L = 110.21'
T = 55.32'
R = 509.30'
SE = 0.035

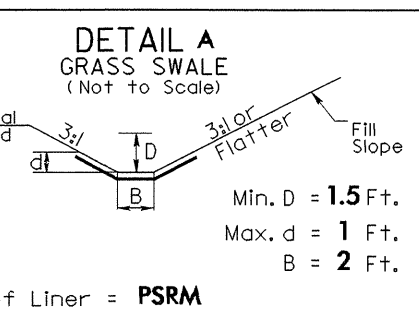

FROM -L-100+50 TO -L-105+26 LT
FROM -L-105+58 TO -L-106+85 LT
FROM -L-107+60 TO -L-108+20 LT
FROM -L-105+18 TO -L-107+15 RT

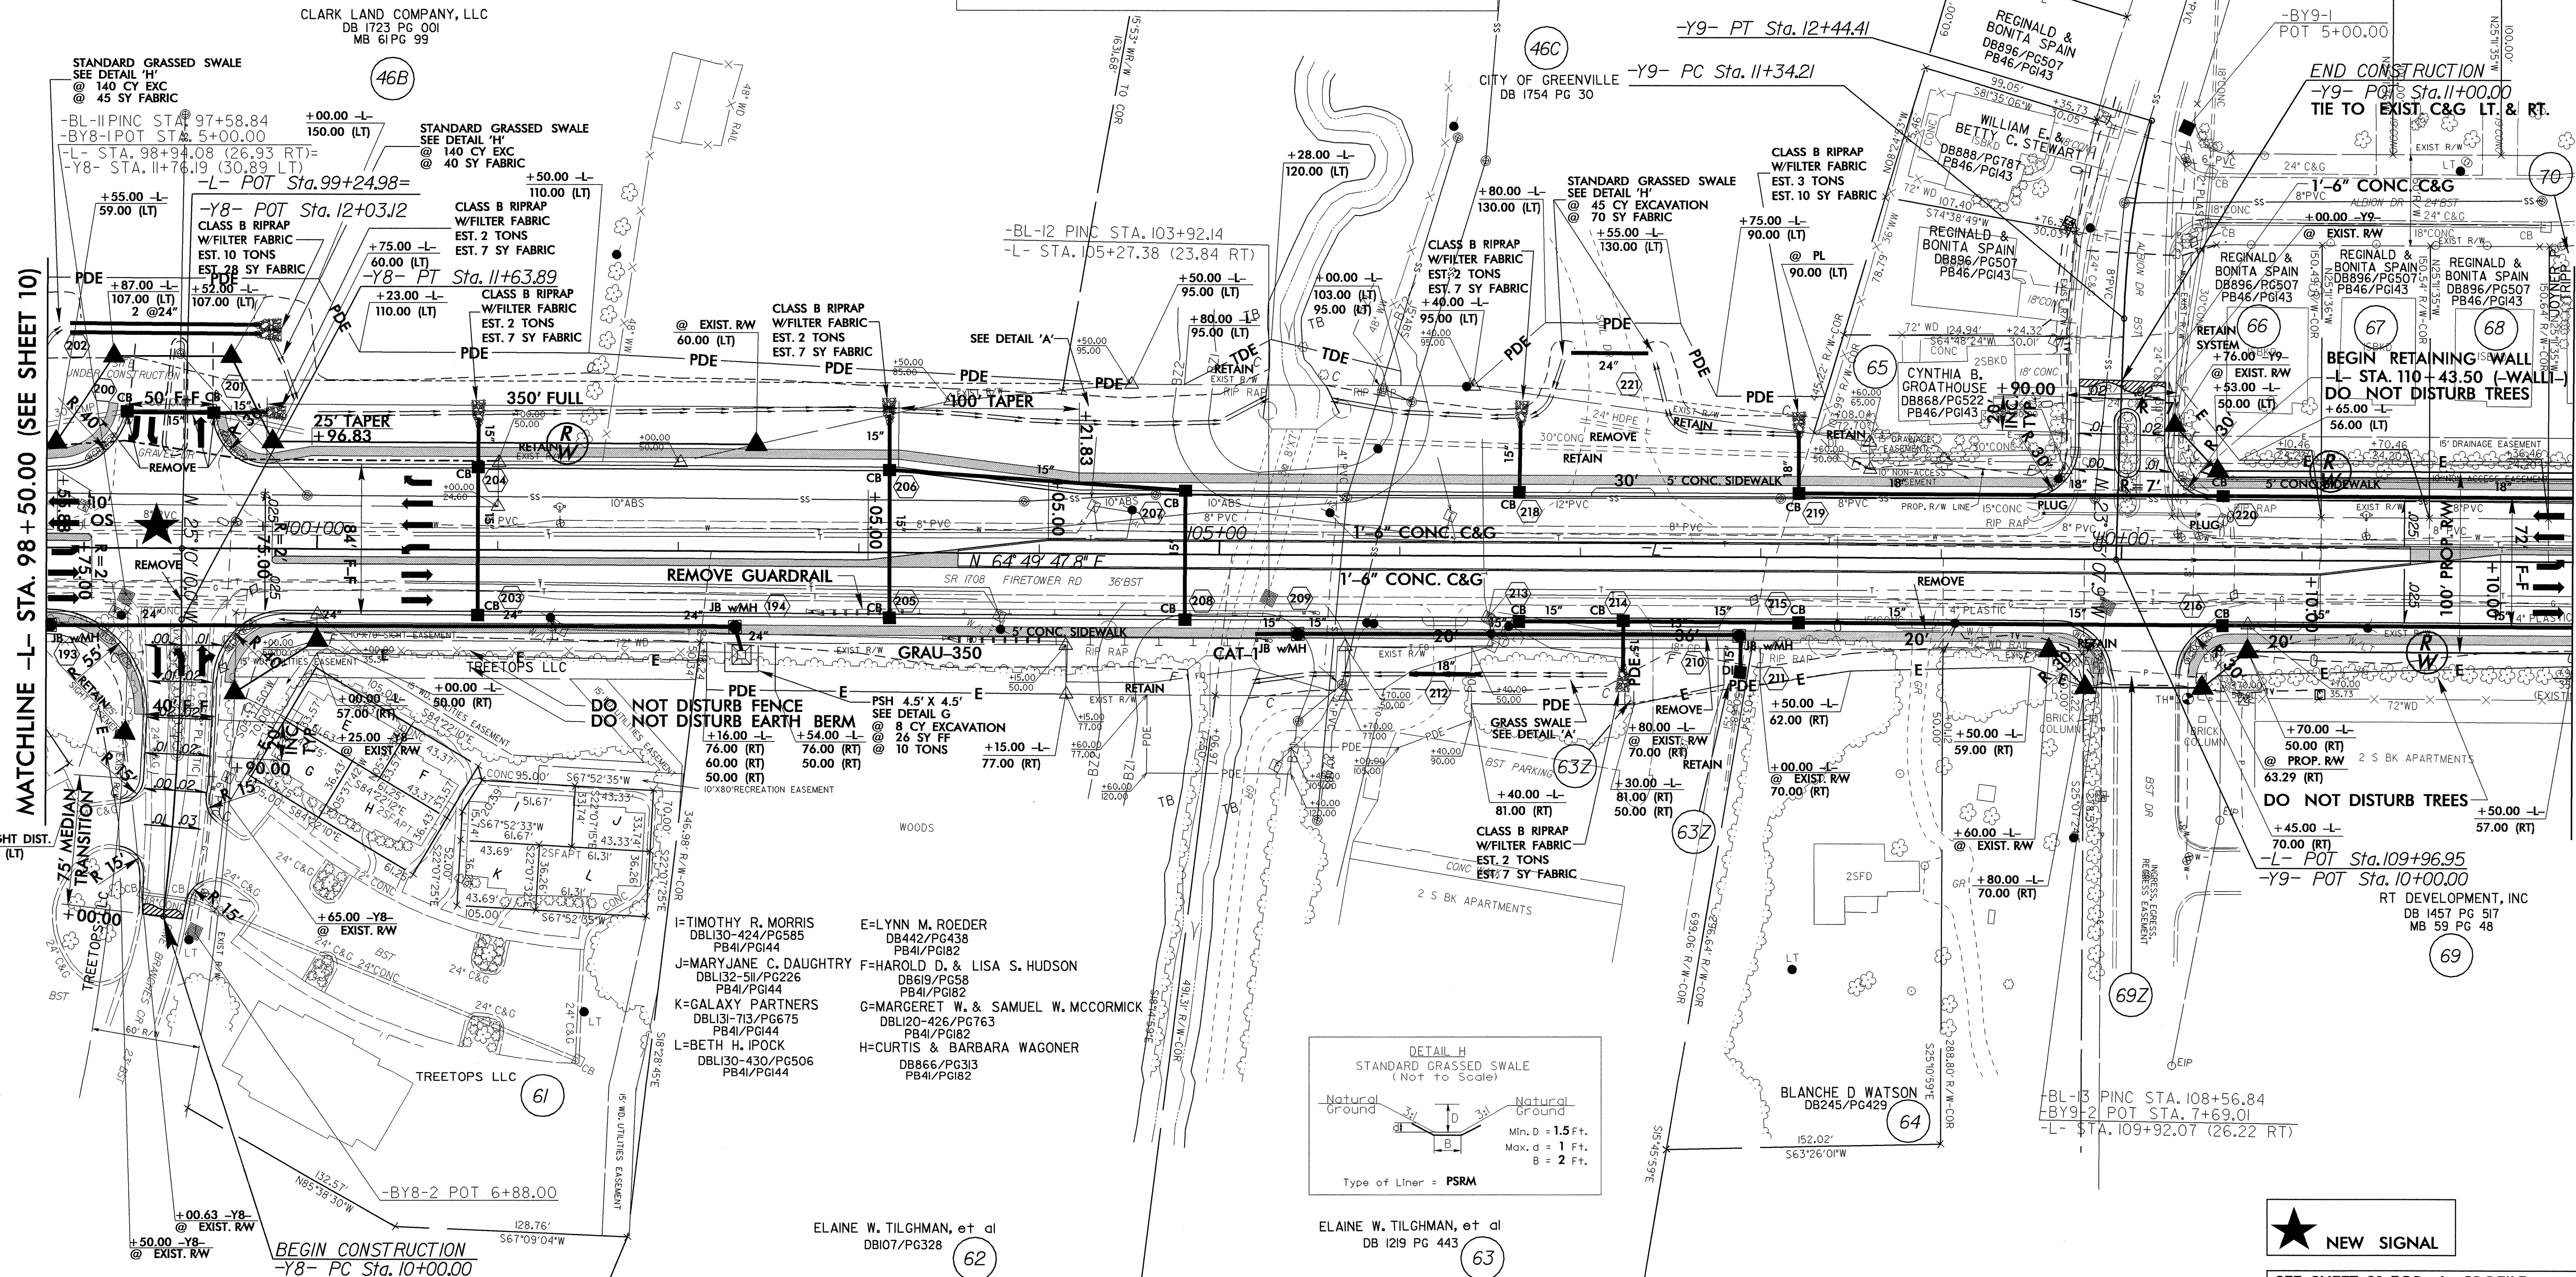

NEW SIGNAL

SEE SHEET 21 FOR -L- PROFILE
SEE SHEET 26 FOR -Y8- PROFILE
SEE SHEET 26 FOR -Y9- PROFILE

MATCHLINE -L- STA. 112 + 50.00 (SEE SHEET 12)

MATCHLINE -L- STA. 98 + 50.00 (SEE SHEET 10)


NAD 83

06-MAR-2006 12:00
P:\PROJ\3613bs11\dwg\gdnr\RD-Oce34.dwg
\$\$\$\$\$USERNAME\$\$\$\$\$



7/2/99

REVISIONS

PROJECT REFERENCE NO.		SHEET NO.	
U-3613B		12	
R/W SHEET NO.			
ROADWAY DESIGN ENGINEER		HYDRAULICS ENGINEER	
			

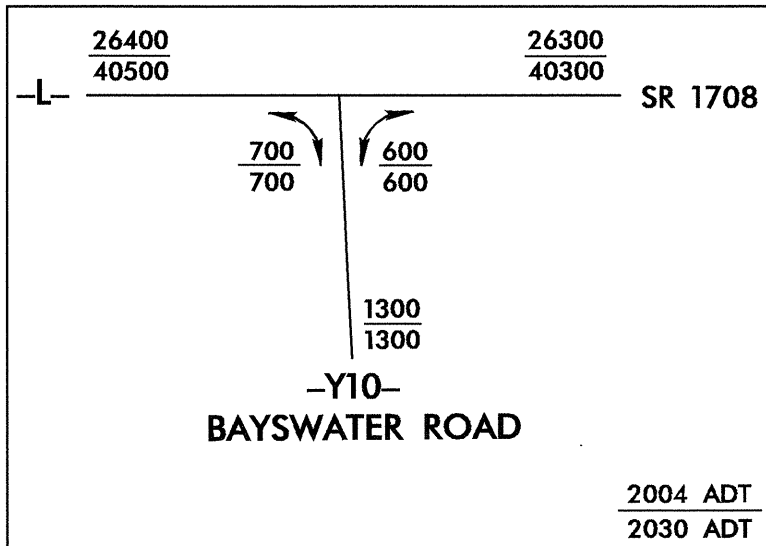





-L-
PI Sta 117+56.33
 $\Delta = 7' 13' 04.2''$ (LT)
 $D = 2' 30' 00.0''$
 $L = 288.71'$
 $T = 144.55'$
 $R = 2,291.83'$
 $SE = 0.03$

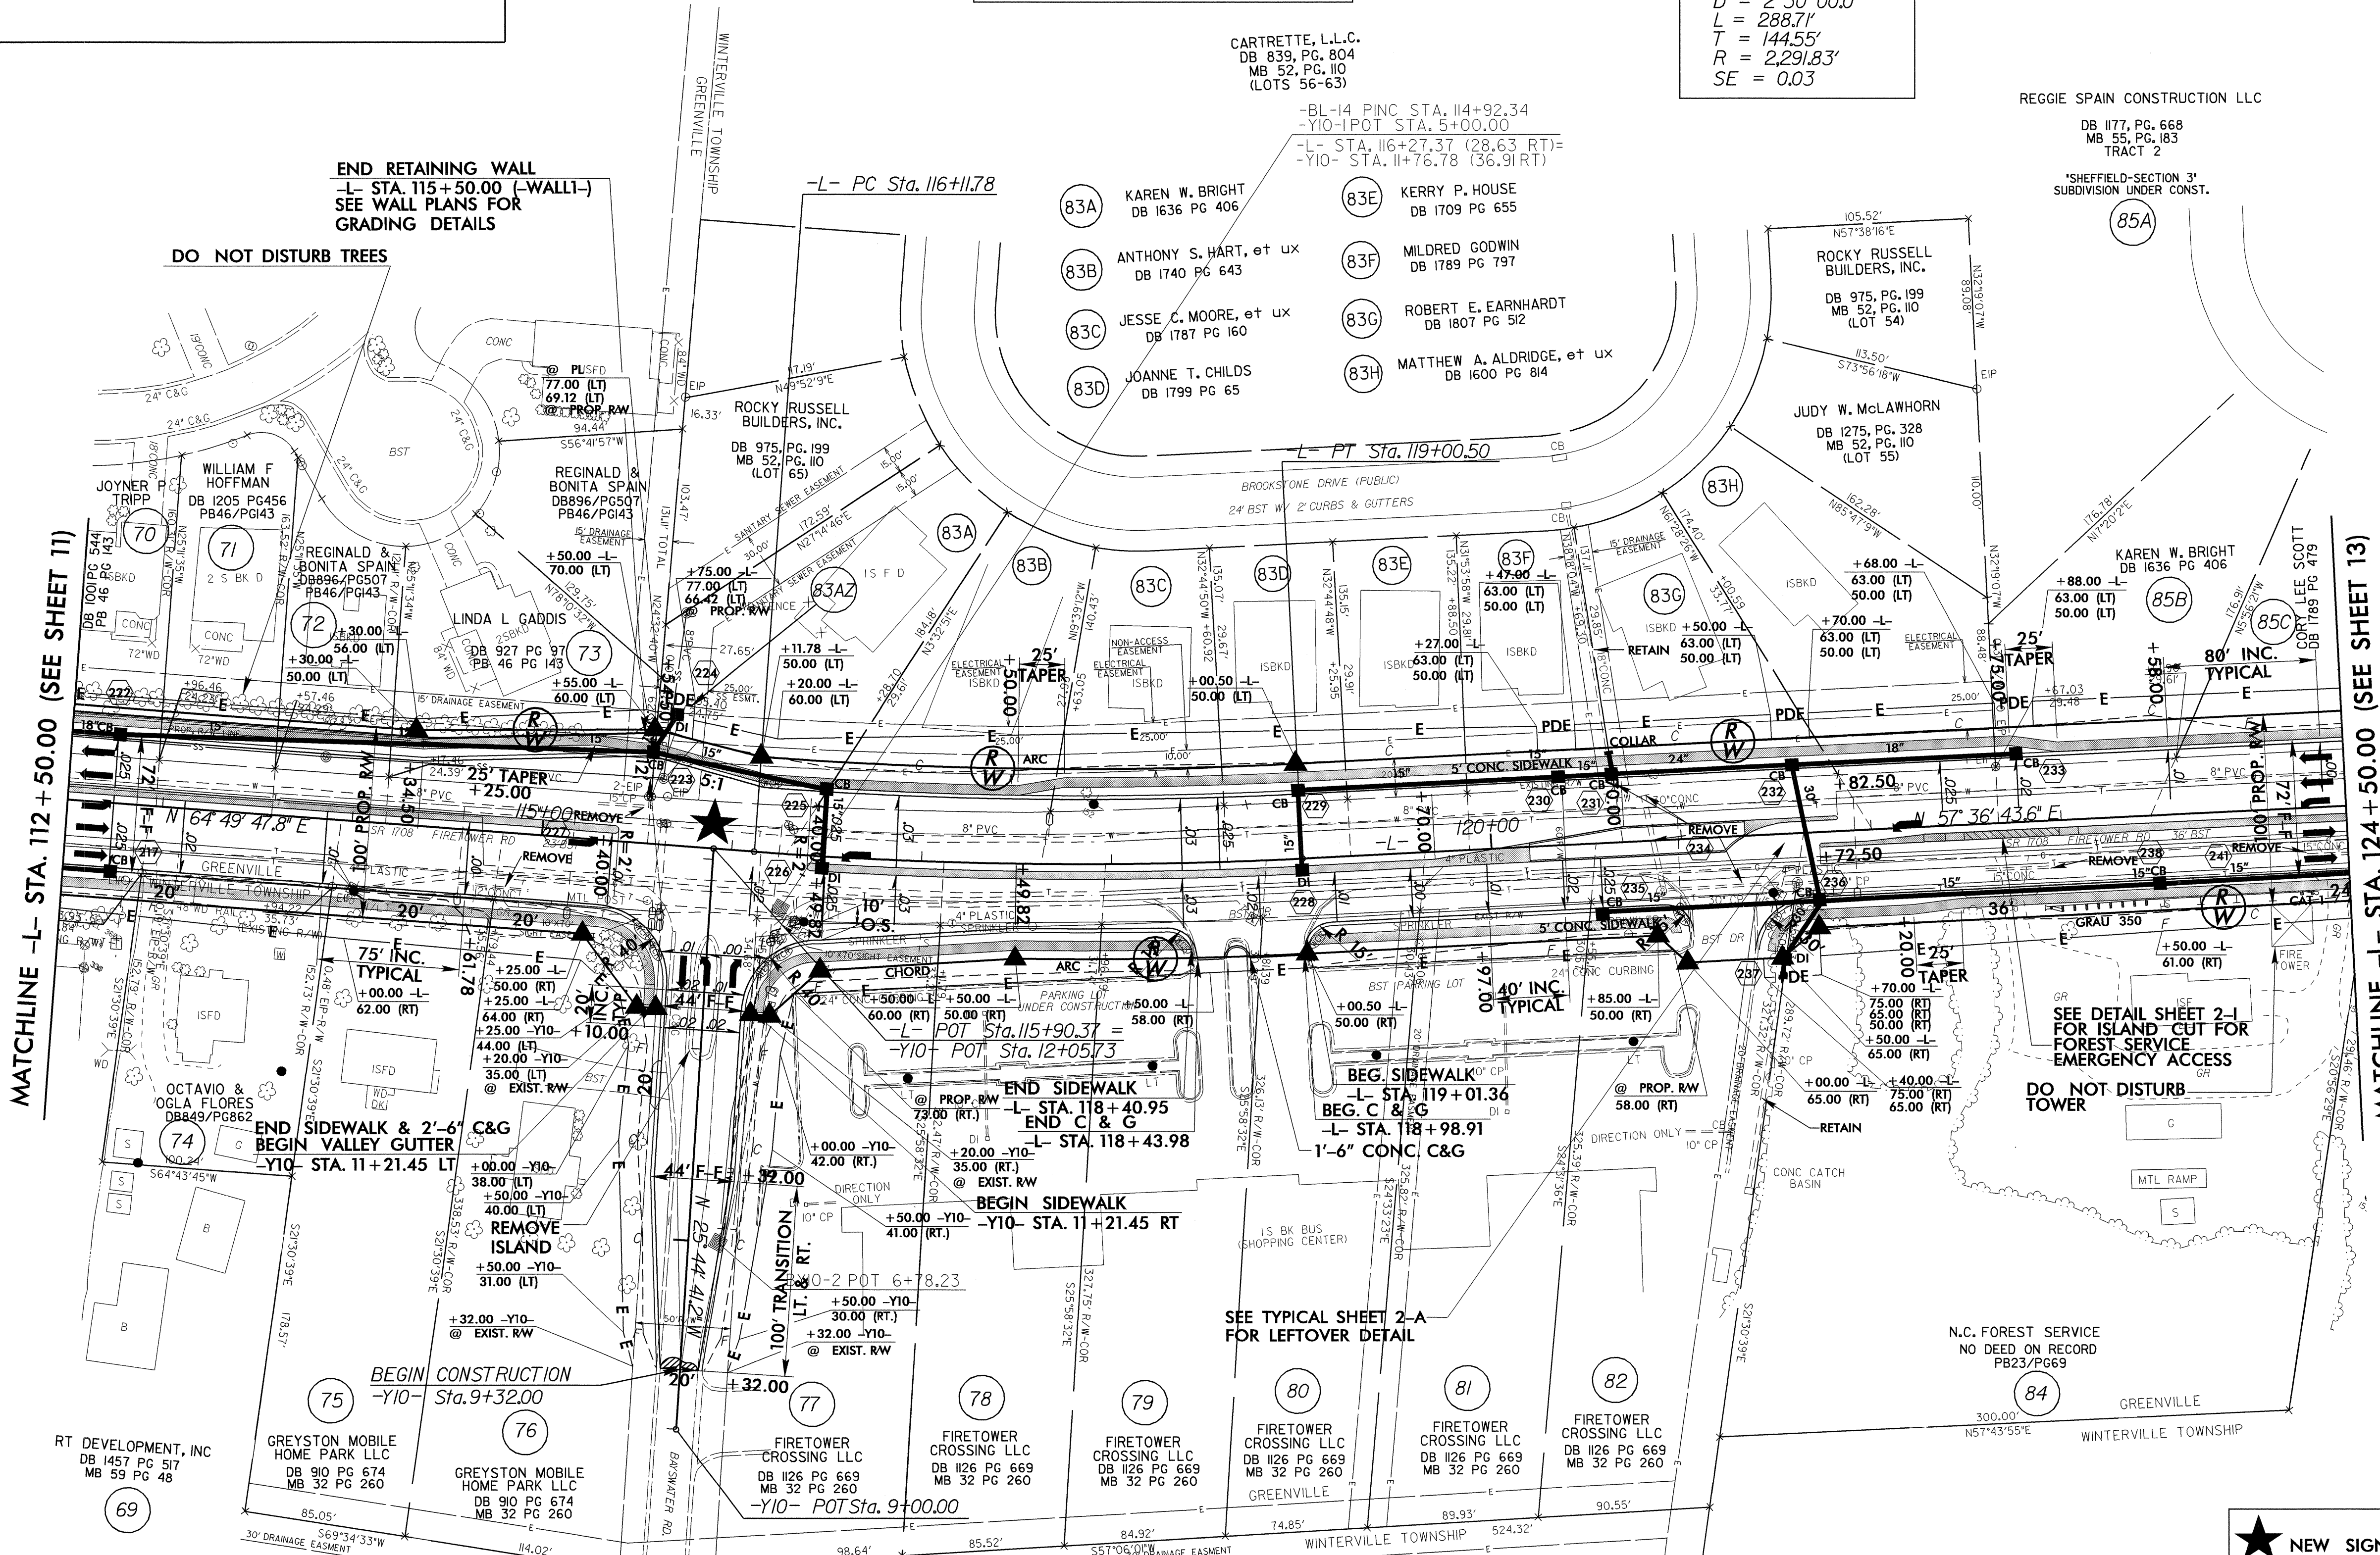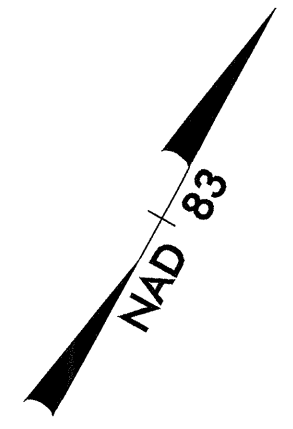

★ NEW SIGNAL

SEE SHEET 22 FOR -L- PROFILE
SEE SHEET 26 FOR -Y10- PROFILE
SEE SHEET TCP-5 & TCP-6 FOR LOCATION
OF WIDENING AND TEMP. DRAINAGE



20 APR 2006 10:16
3613B.dwg
RD-OCCE34

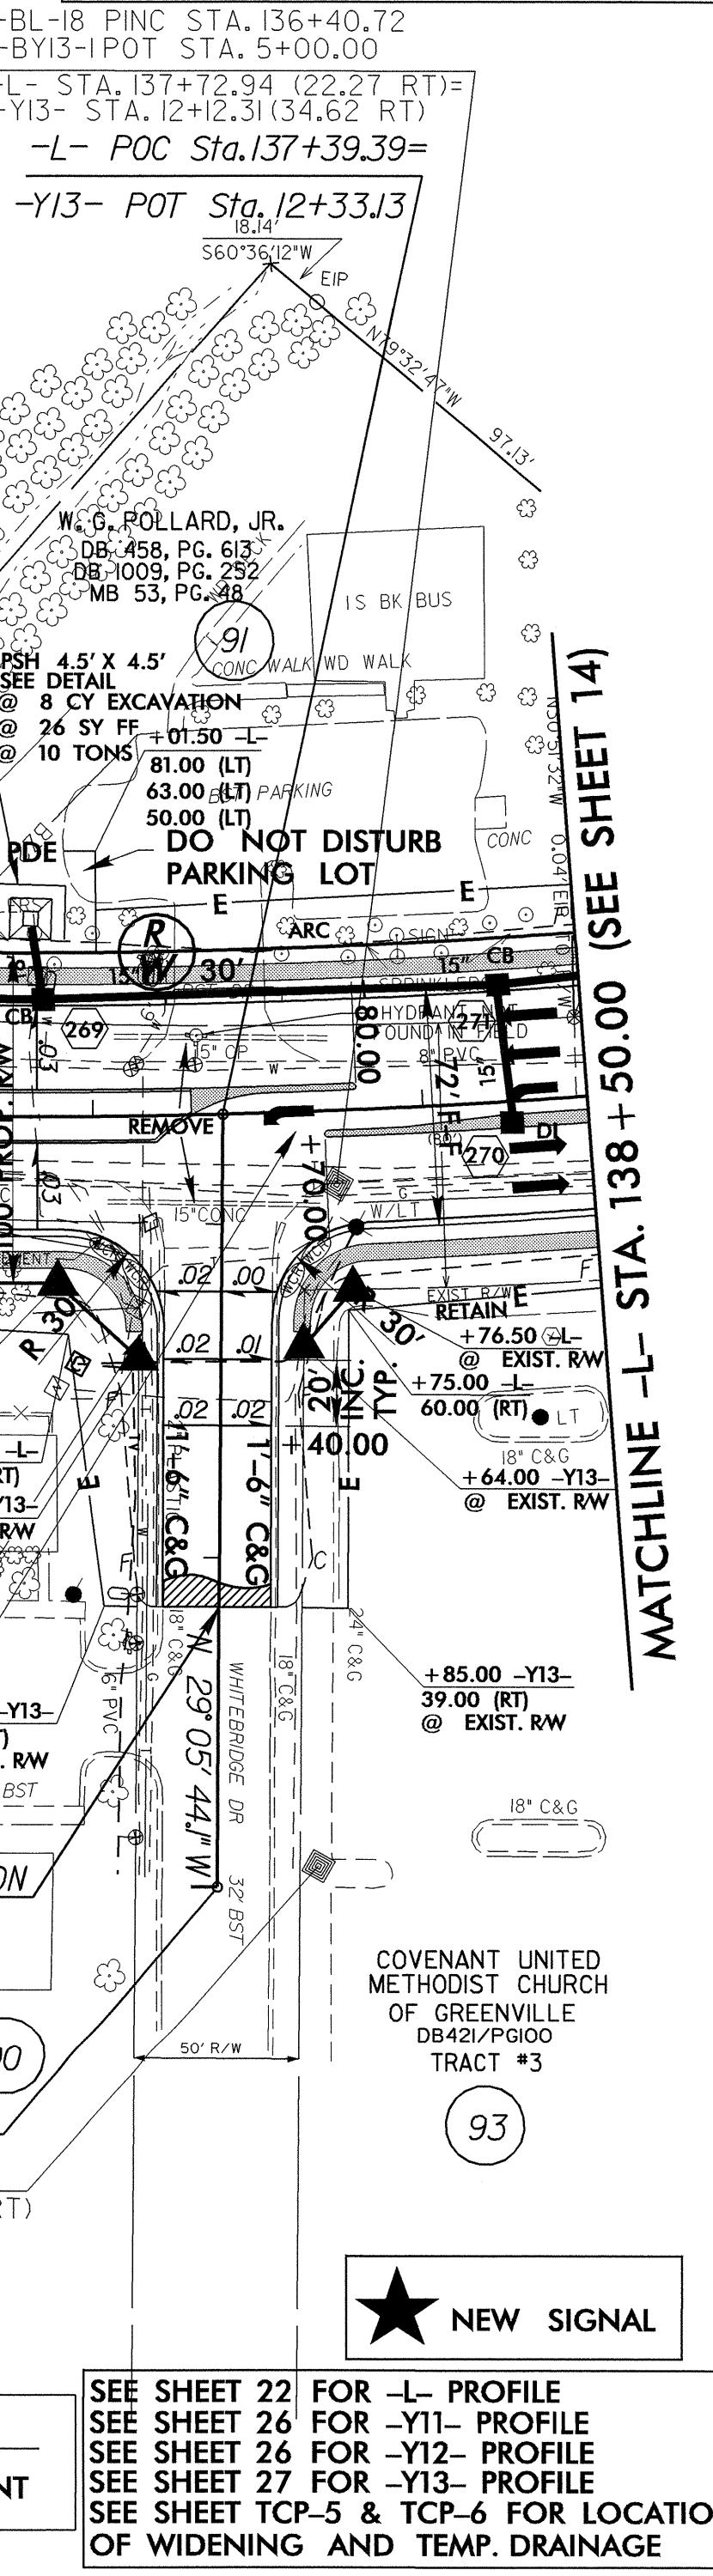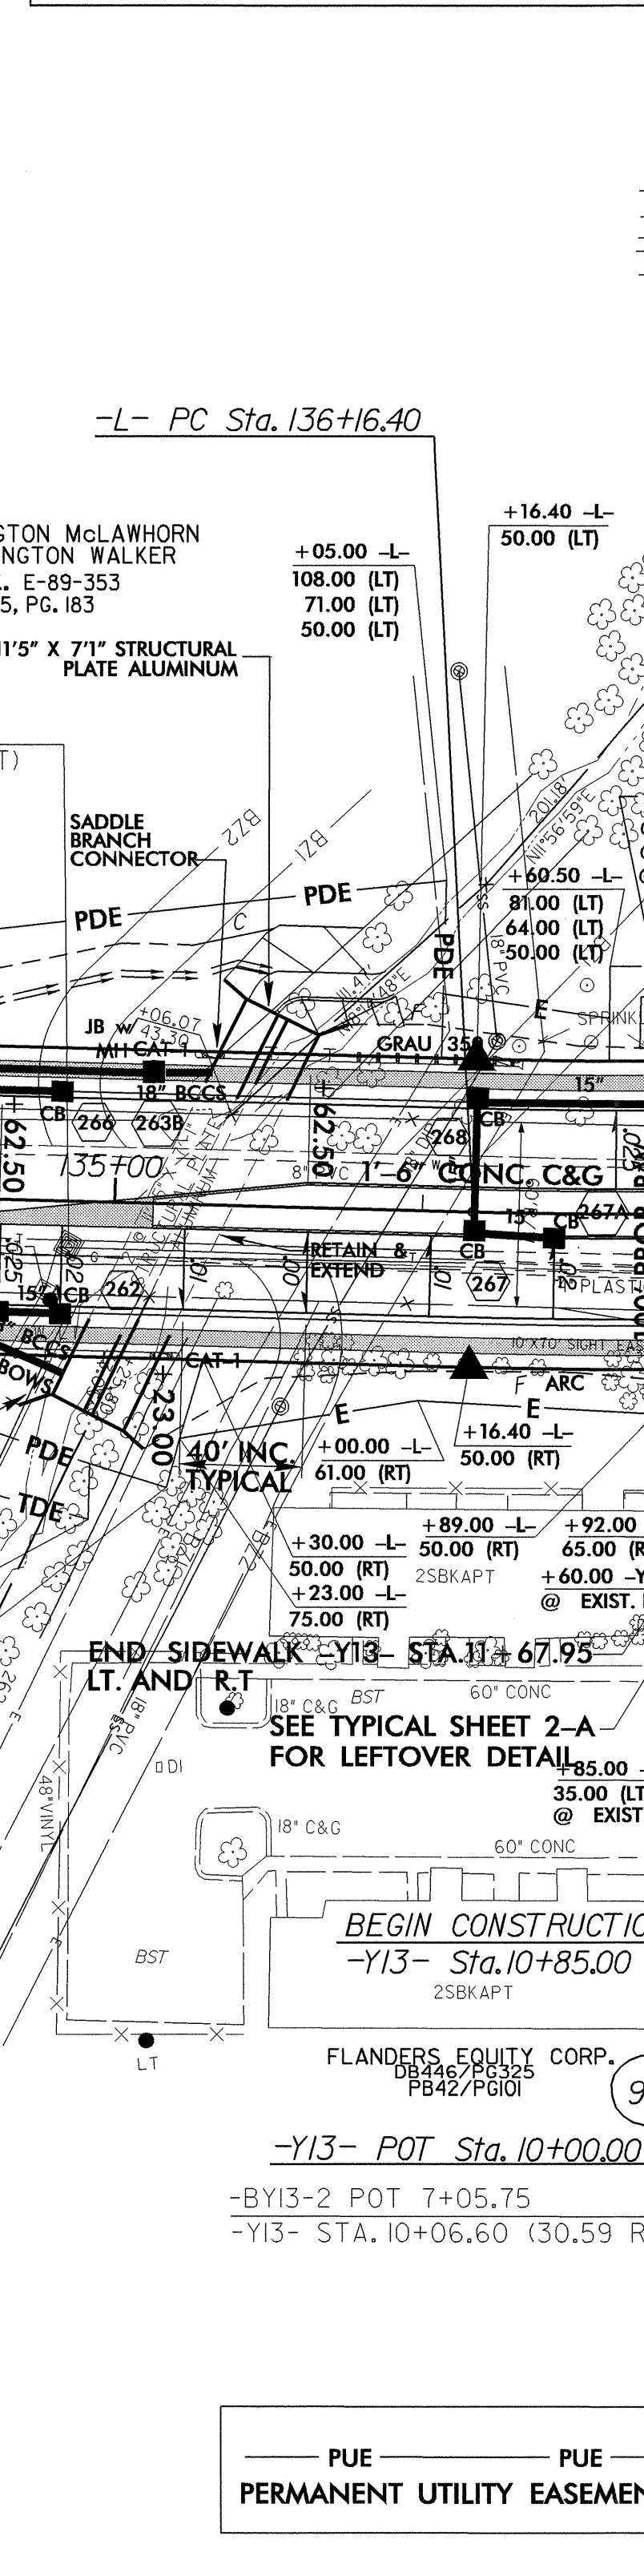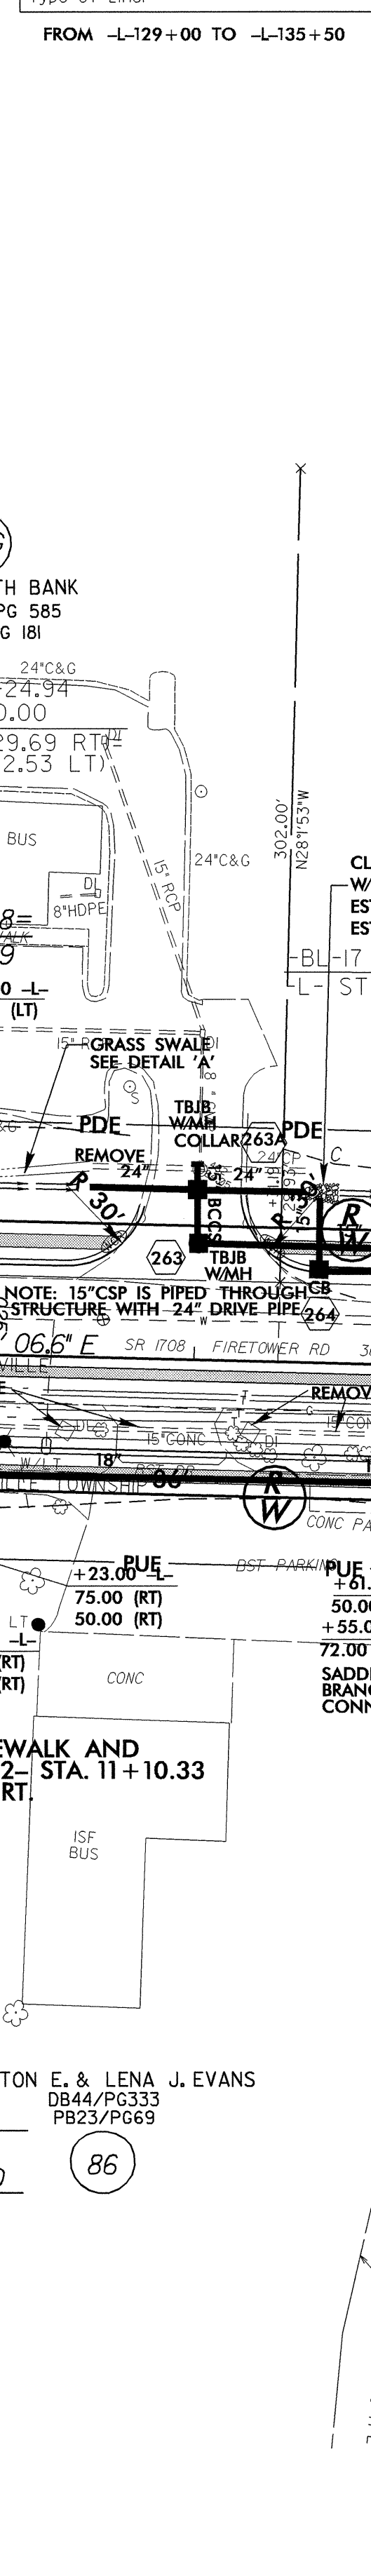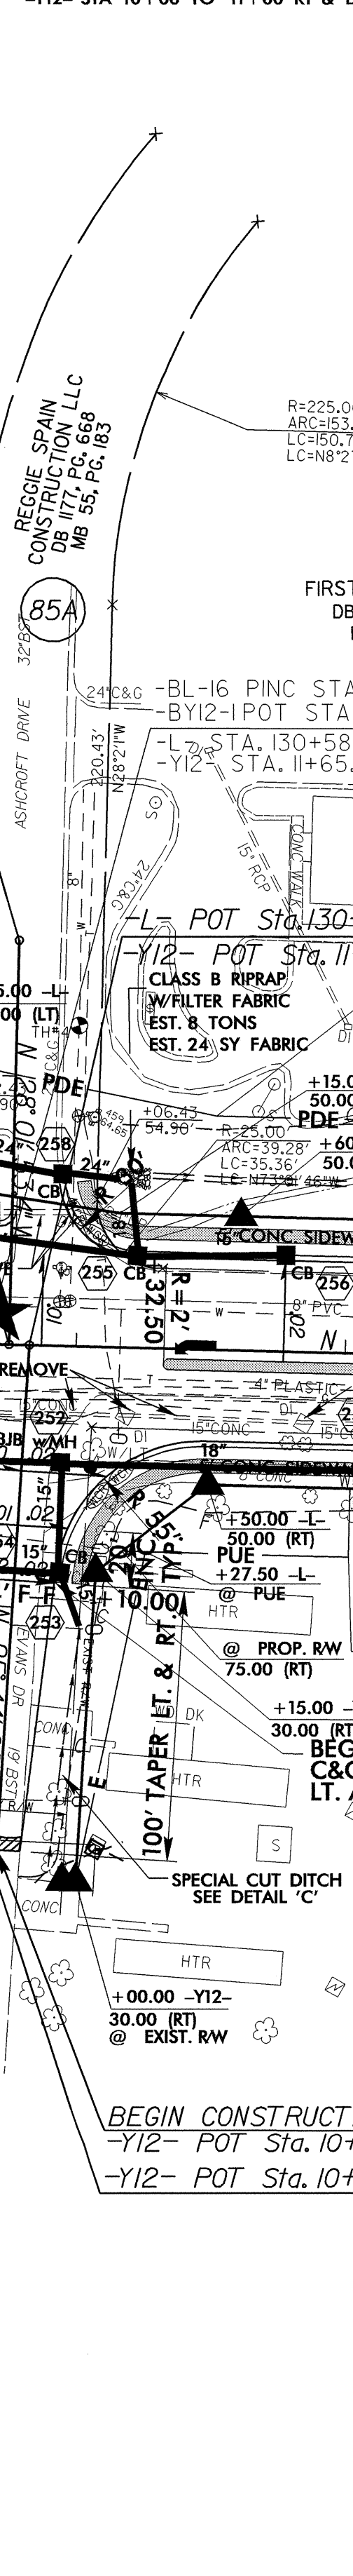
[illegible]

SEE SHEET 22 FOR -L- PROFILE
SEE SHEET 26 FOR -Y11- PROFILE
SEE SHEET 26 FOR -Y12- PROFILE
SEE SHEET 27 FOR -Y13- PROFILE
SEE SHEET TCP-5 & TCP-6 FOR LOCATION
OF WIDENING AND TEMP DRAINAGE


7/2/99

REVISIONS

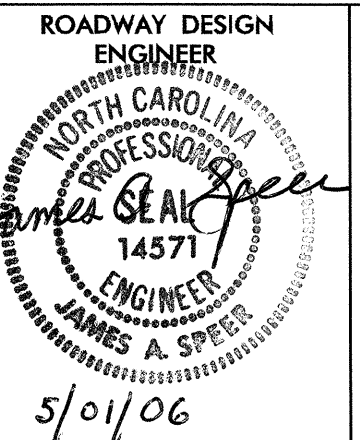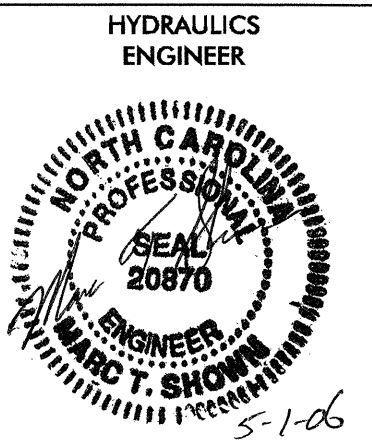PROJECT REFERENCE NO.		SHEET NO.	
U-3613B		14	
RW SHEET NO.			
ROADWAY DESIGN ENGINEER		HYDRAULICS ENGINEER	
			

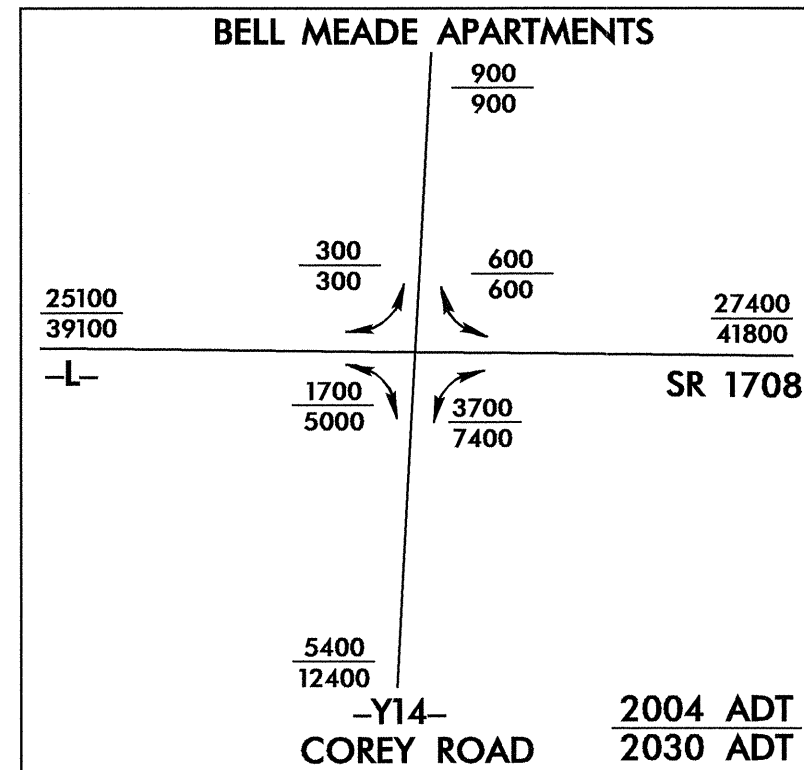

MATCHLINE -L- STA. 138 + 50.00 (SEE SHEET 13)

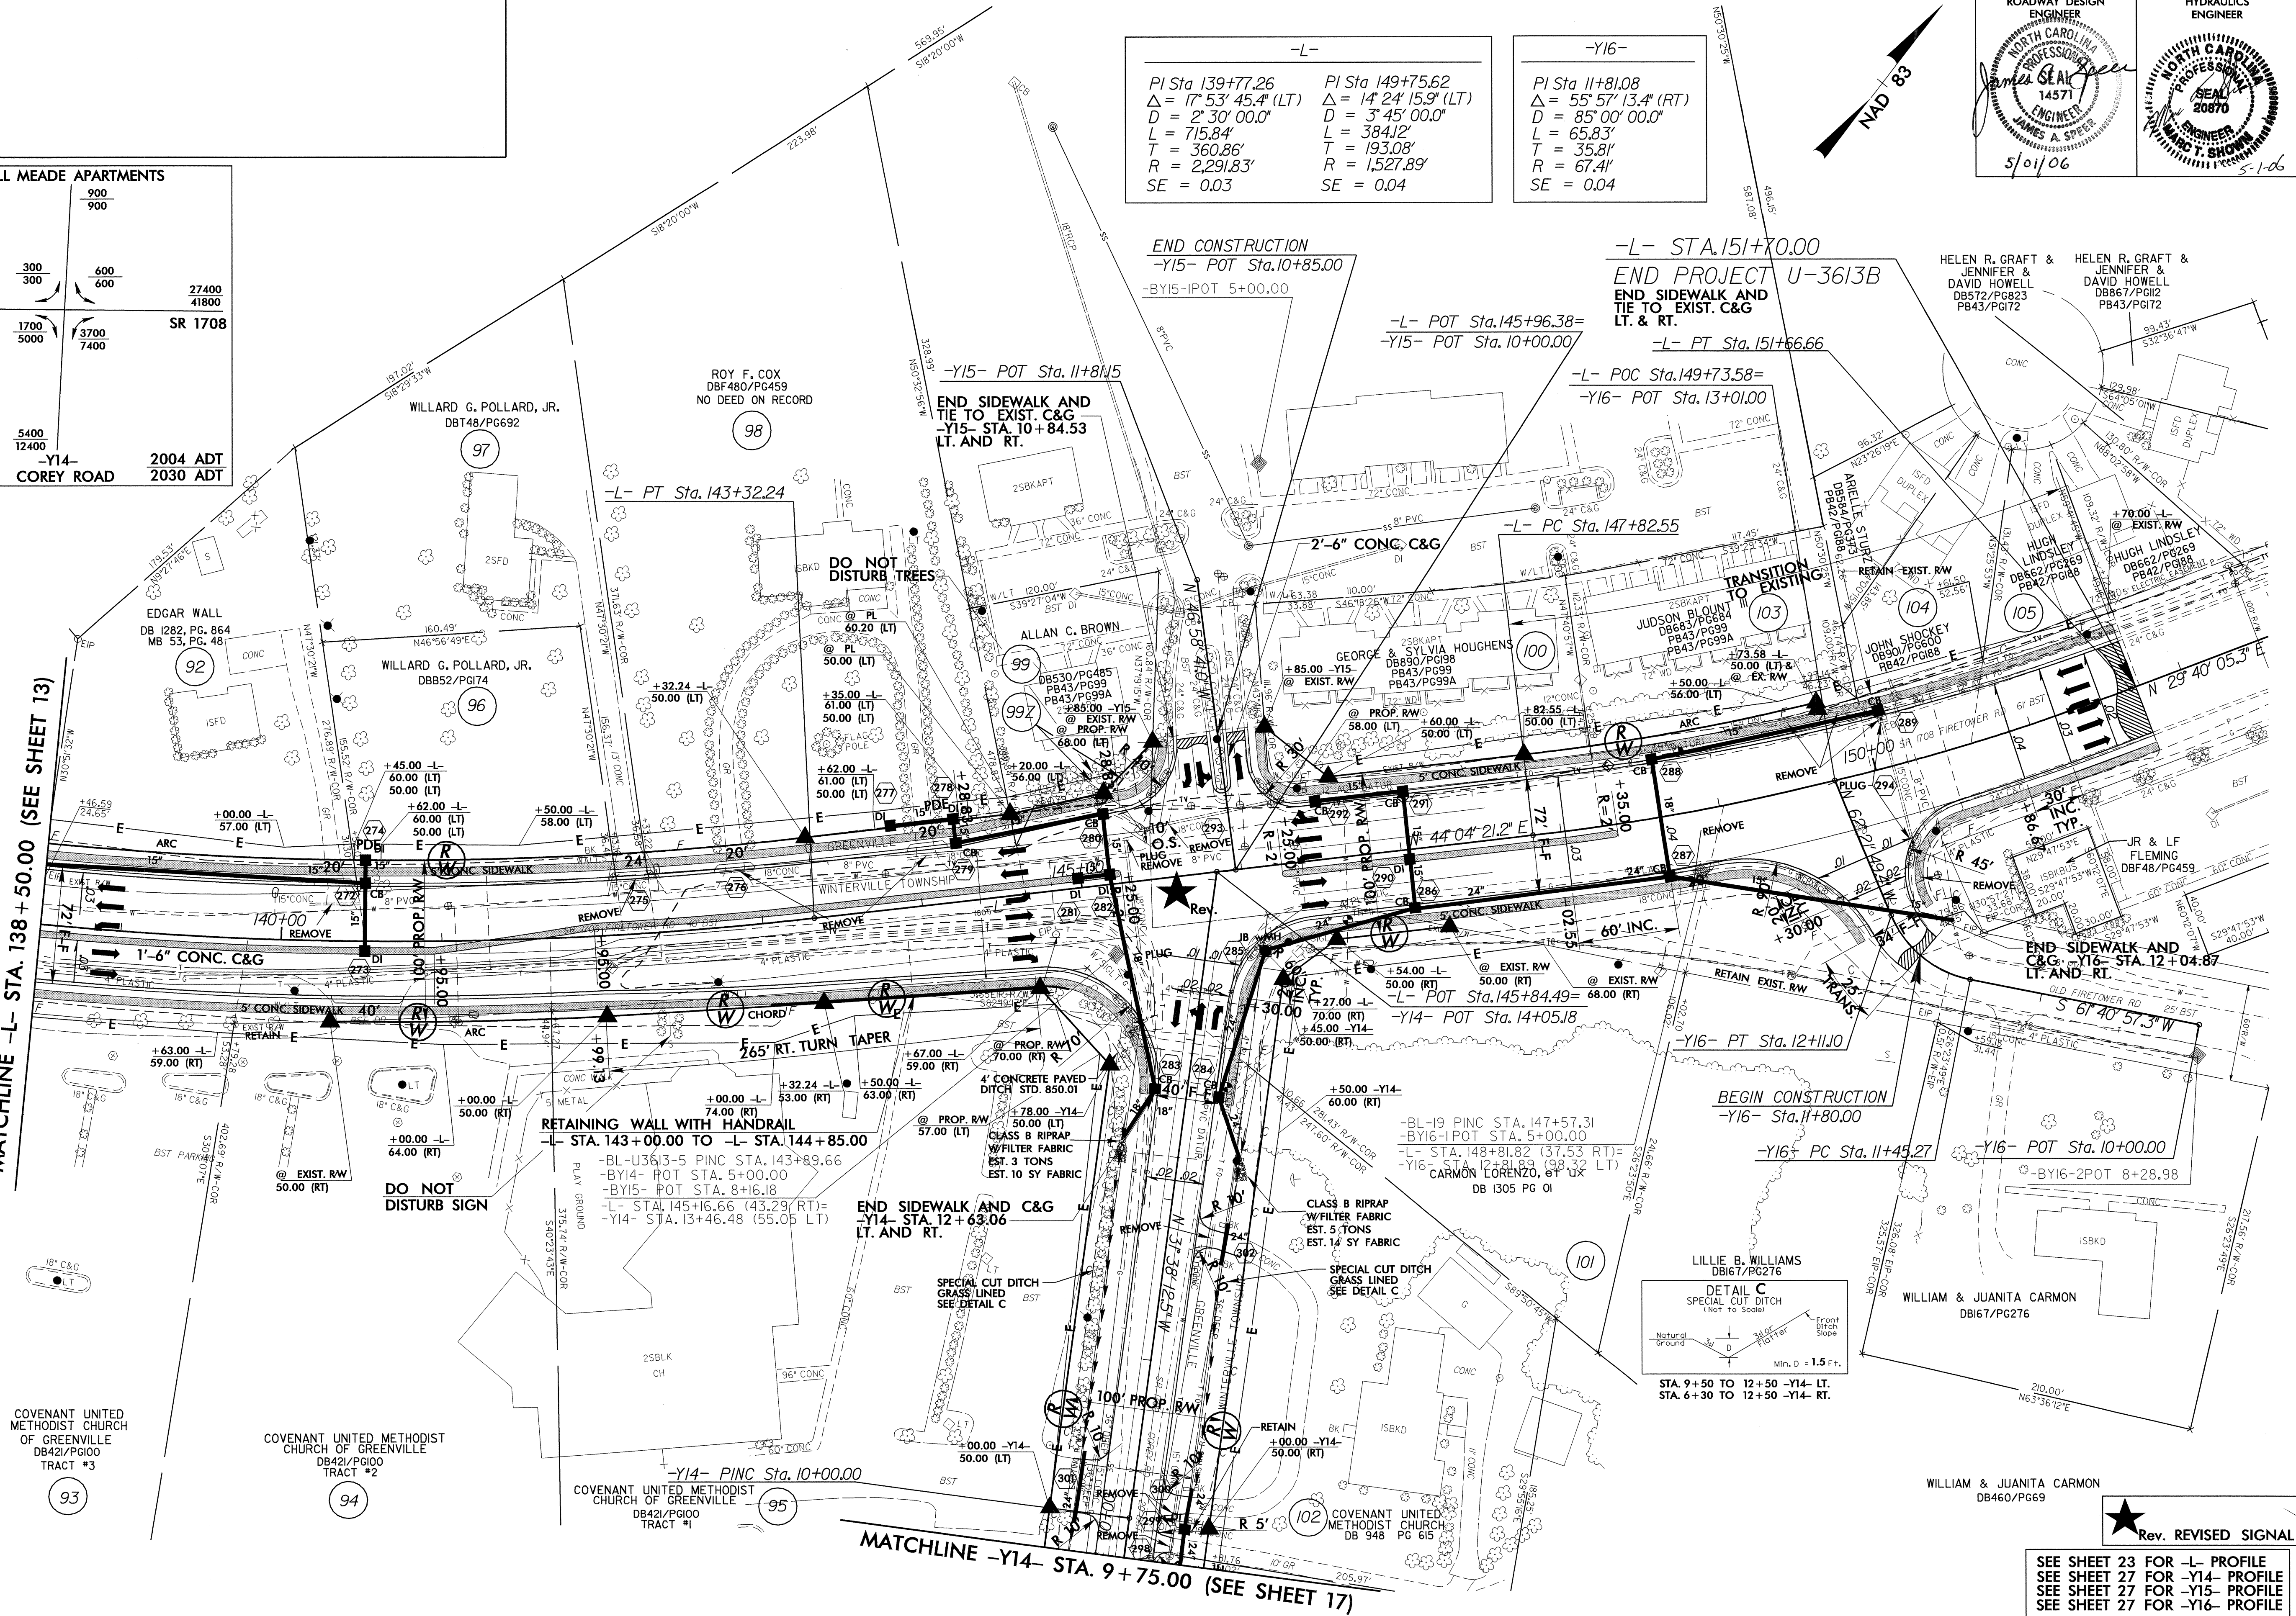


25-APR-2006 16:41:44 gsh
53368 USENCHANCE66666



★ Rev. REVISED SIGNAL

SEE SHEET 23 FOR -L- PROFILE
SEE SHEET 27 FOR -Y14- PROFILE
SEE SHEET 27 FOR -Y15- PROFILE
SEE SHEET 27 FOR -Y16- PROFILE


```
r:/proj/u3613bs15.psh
$$$$$USERNAME$$$$$
```

Plan view of a road intersection. The matchline is at STA 23+00.00 (SEE SHEET 4). The diagram shows a 465' FULL LANE and a 250' TAPER. A 30' C&G (Centerline and Grade) is indicated. The road is labeled MC II-903 36' BST MEMORIAL DRIVE. A vertical curve is shown with a 25+00 station and a 6' rise. The diagram includes various survey points, bearings, and distances.

 


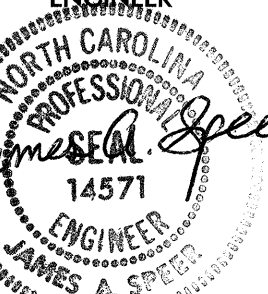
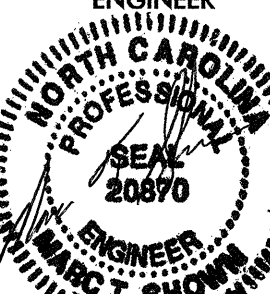
PROJECT REFERENCE NO.	SHEET NO.
U-3613B	15
RW SHEET NO.	
ROADWAY DESIGN ENGINEER	HYDRAULICS ENGINEER
	
5/01/06	5-106

SEE SHEET 24 FOR -Y1- PROFILE

7/2/99

REVISIONS

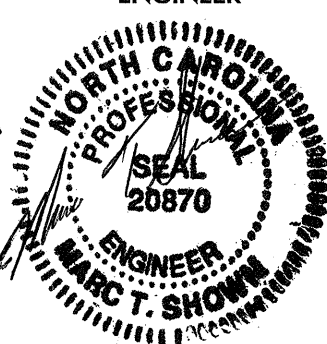PROJECT REFERENCE NO.	SHEET NO.
U-3613B	16
RW SHEET NO.	
ROADWAY DESIGN ENGINEER	HYDRAULICS ENGINEER
	
5/01/06	

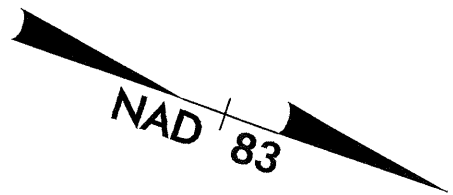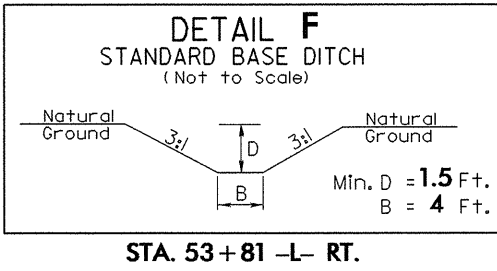

MARY VIRGINA L. JONES
DB G45 PG 746


CULTIVATION

22

MARY VIRGINA L. JONES
DB G45 PG 746

CULTIVATION

22

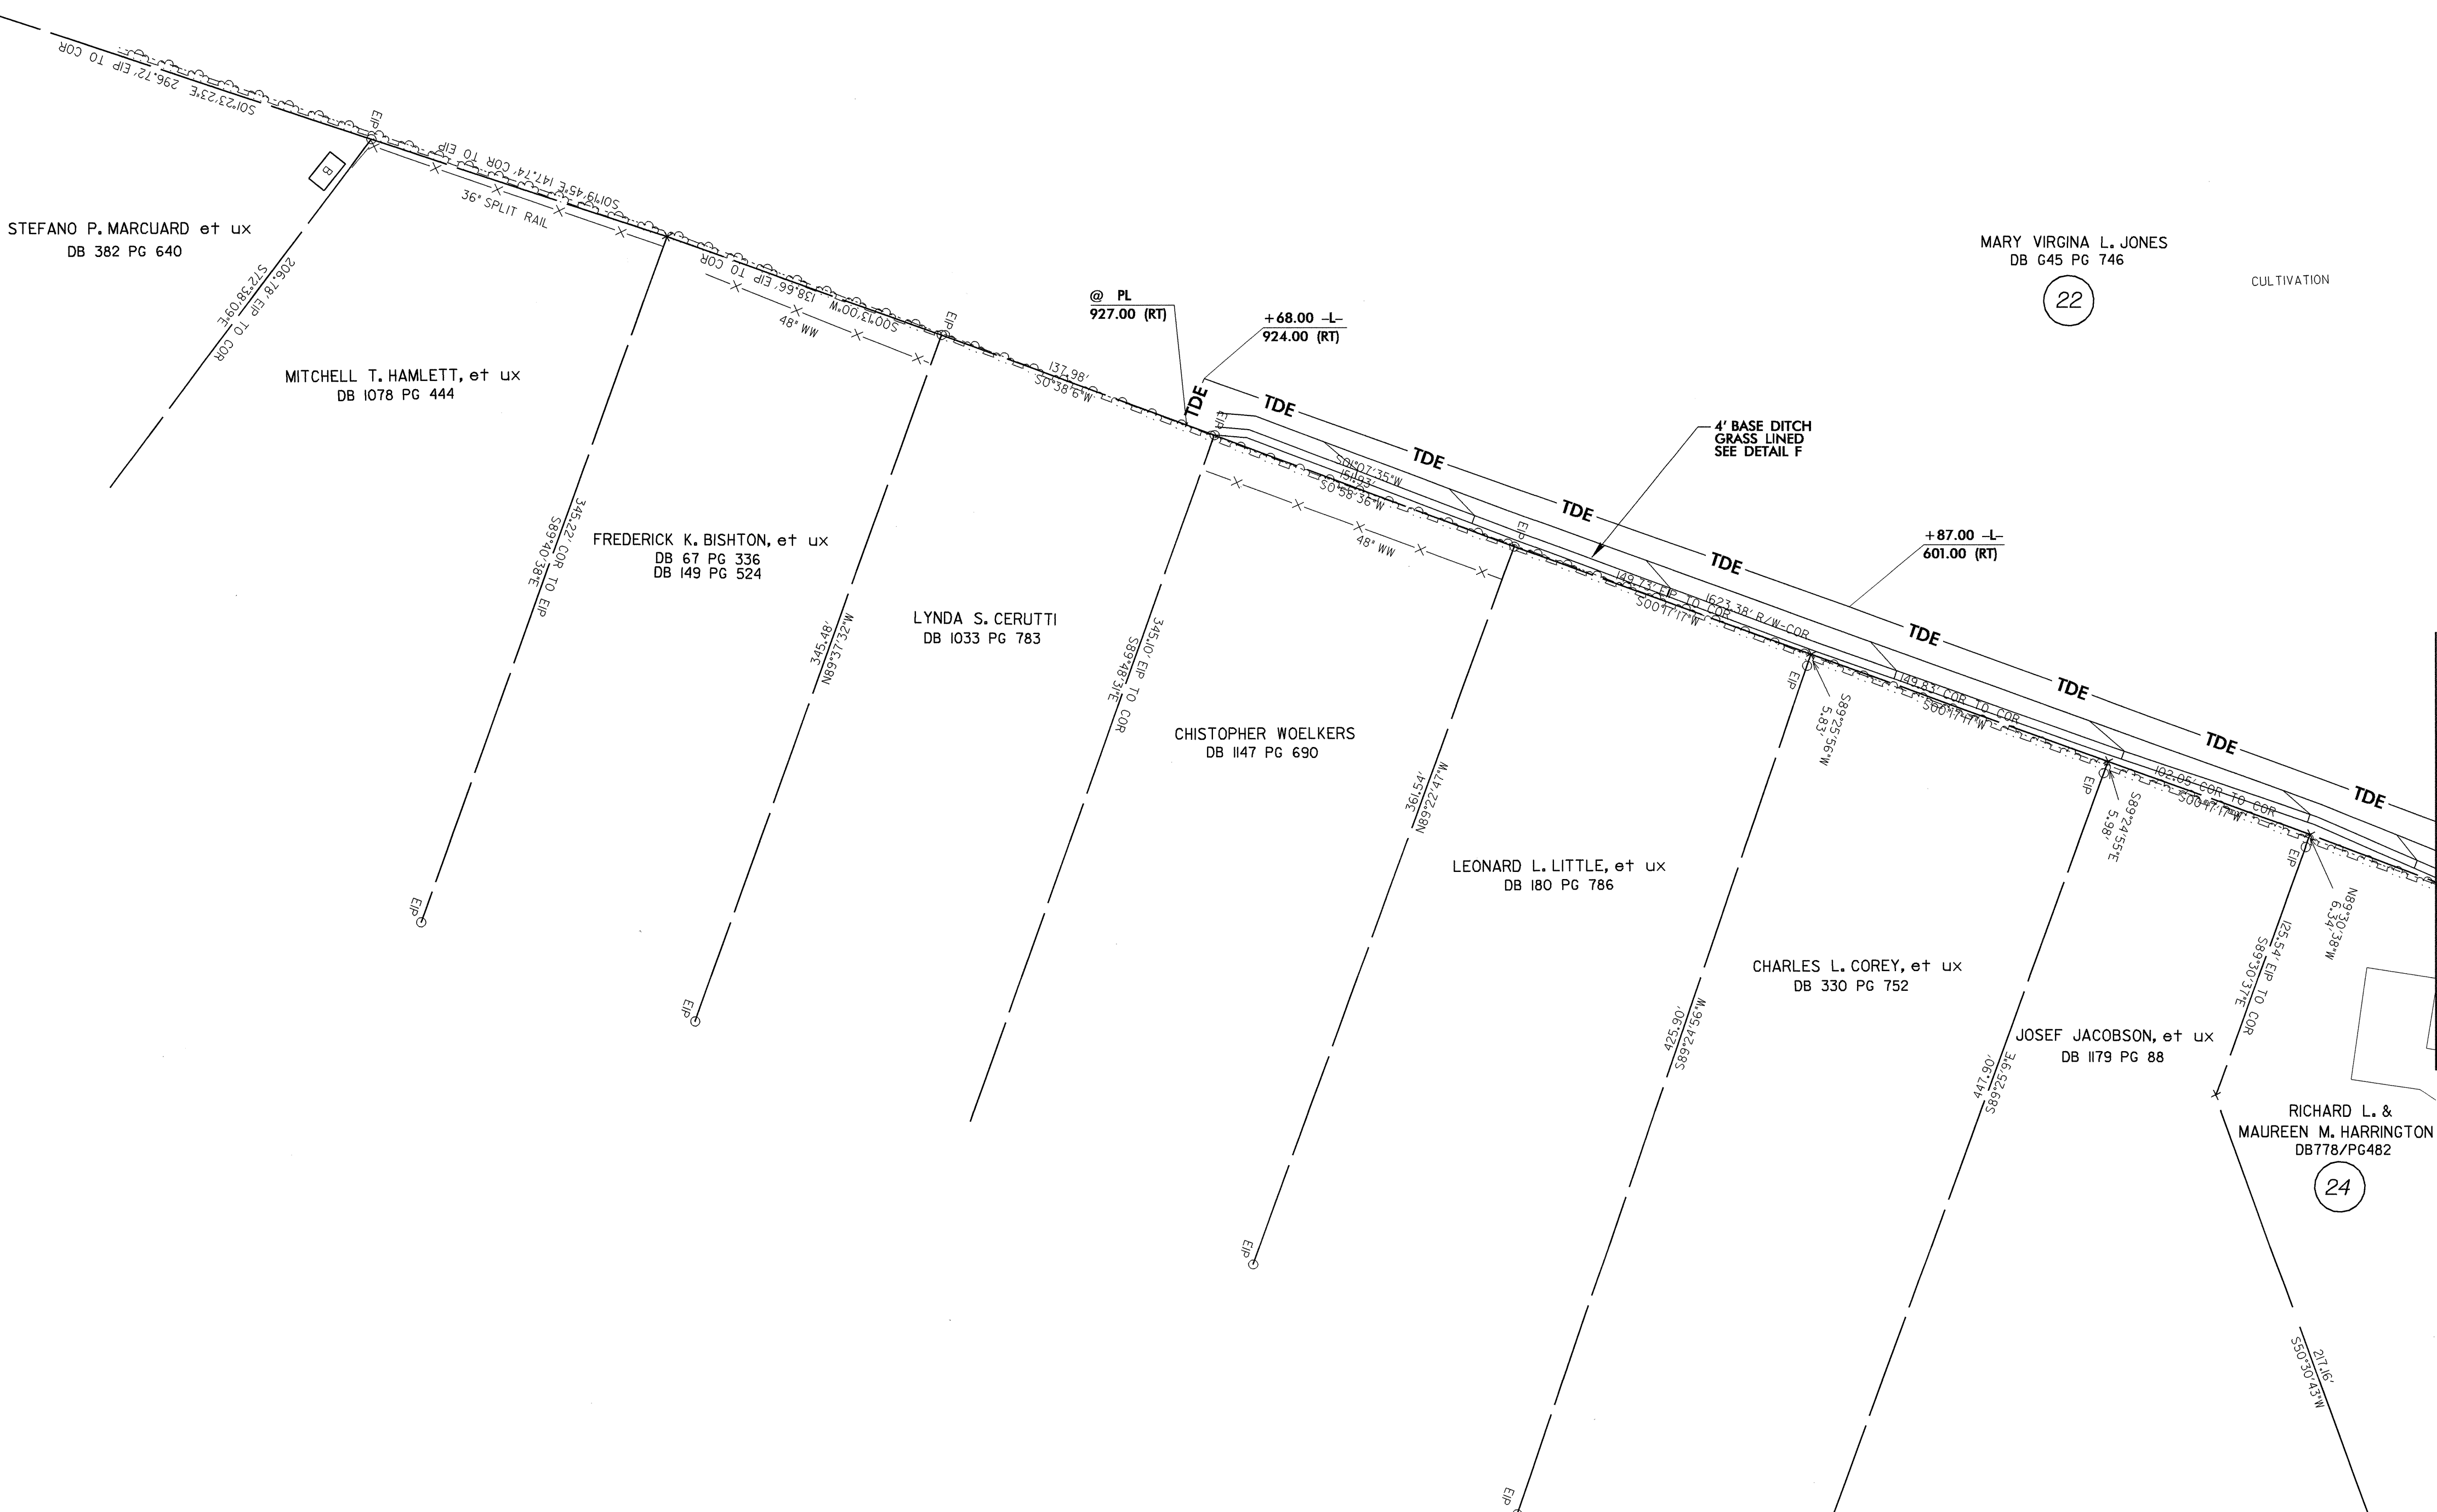

06-MAR-2006 12:00
r:\proj\13613bs16\psh
\$\$\$\$\$USERNAME\$\$\$\$\$

5/28/99

PROJECT REFERENCE NO.
U-3613B

SHEET NO.
18


ROADWAY DESIGN
ENGINEER

HYDRAULICS
ENGINEER


5/01/06

5-1-06

-L- SR 1708 (FIRETOWER ROAD)

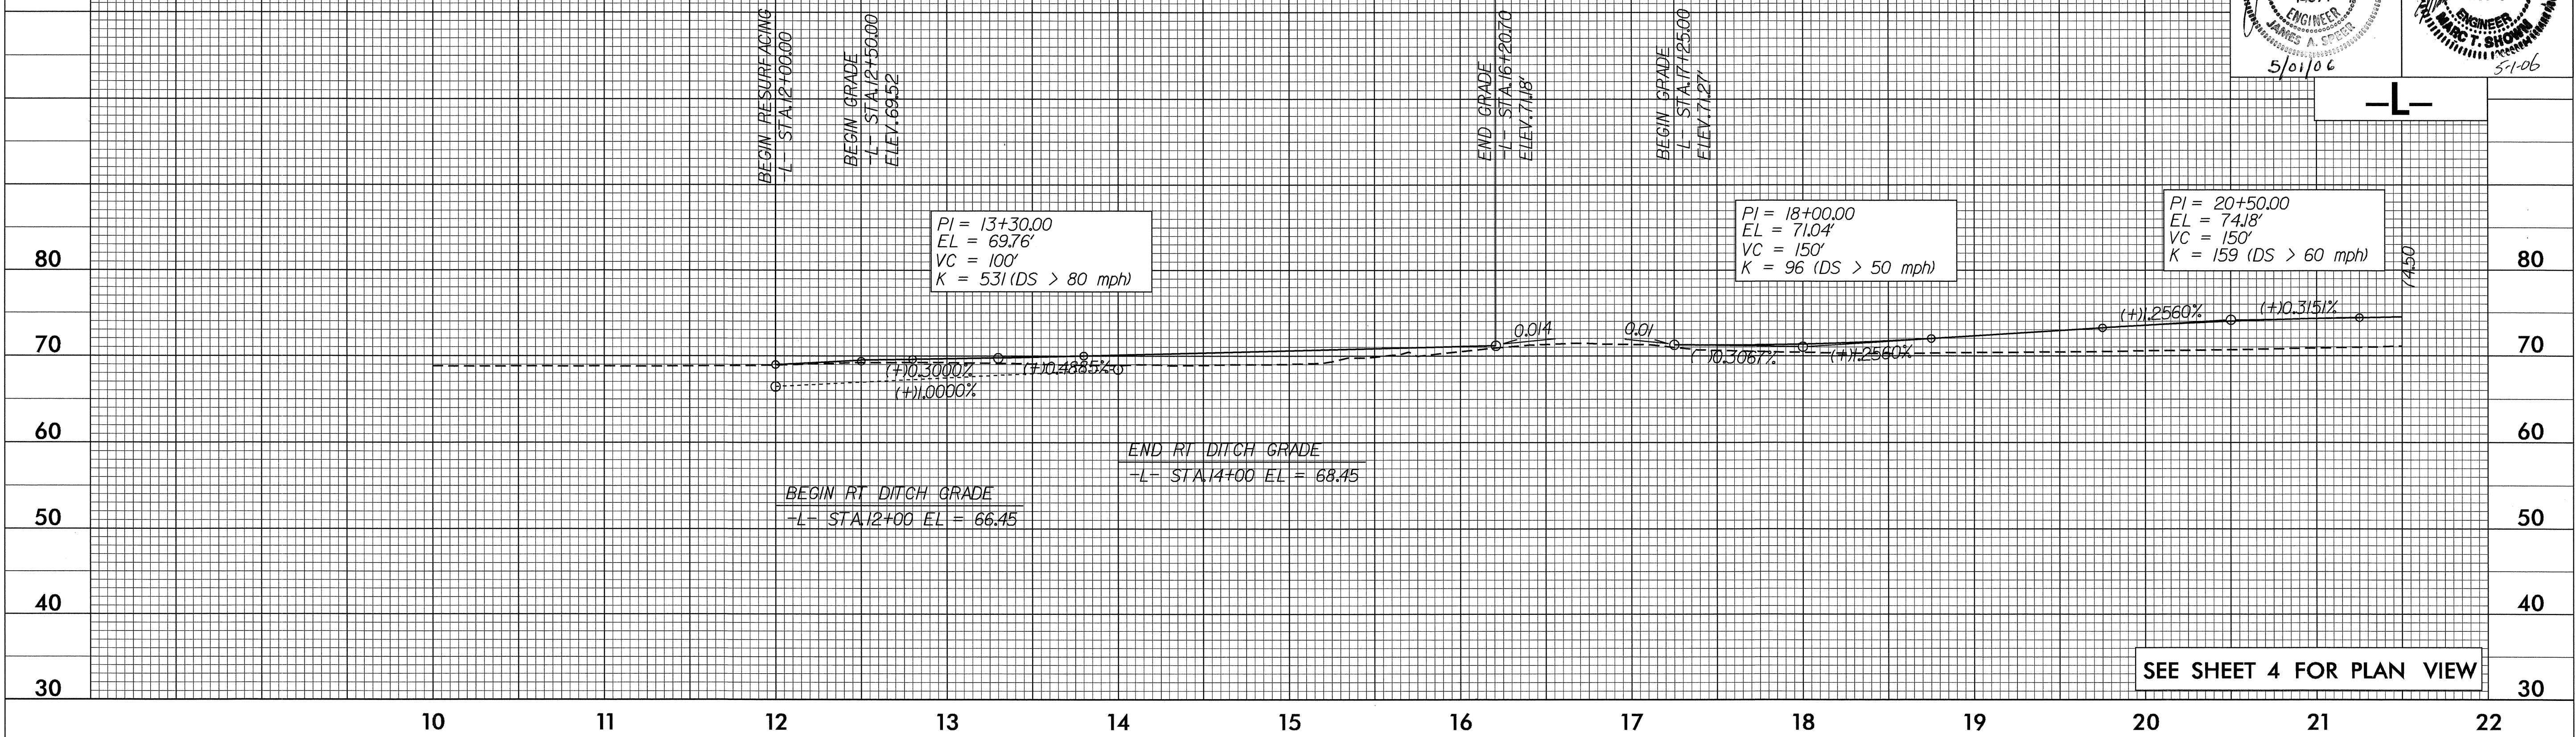

-L- SR 1708 (FIRETOWER ROAD)

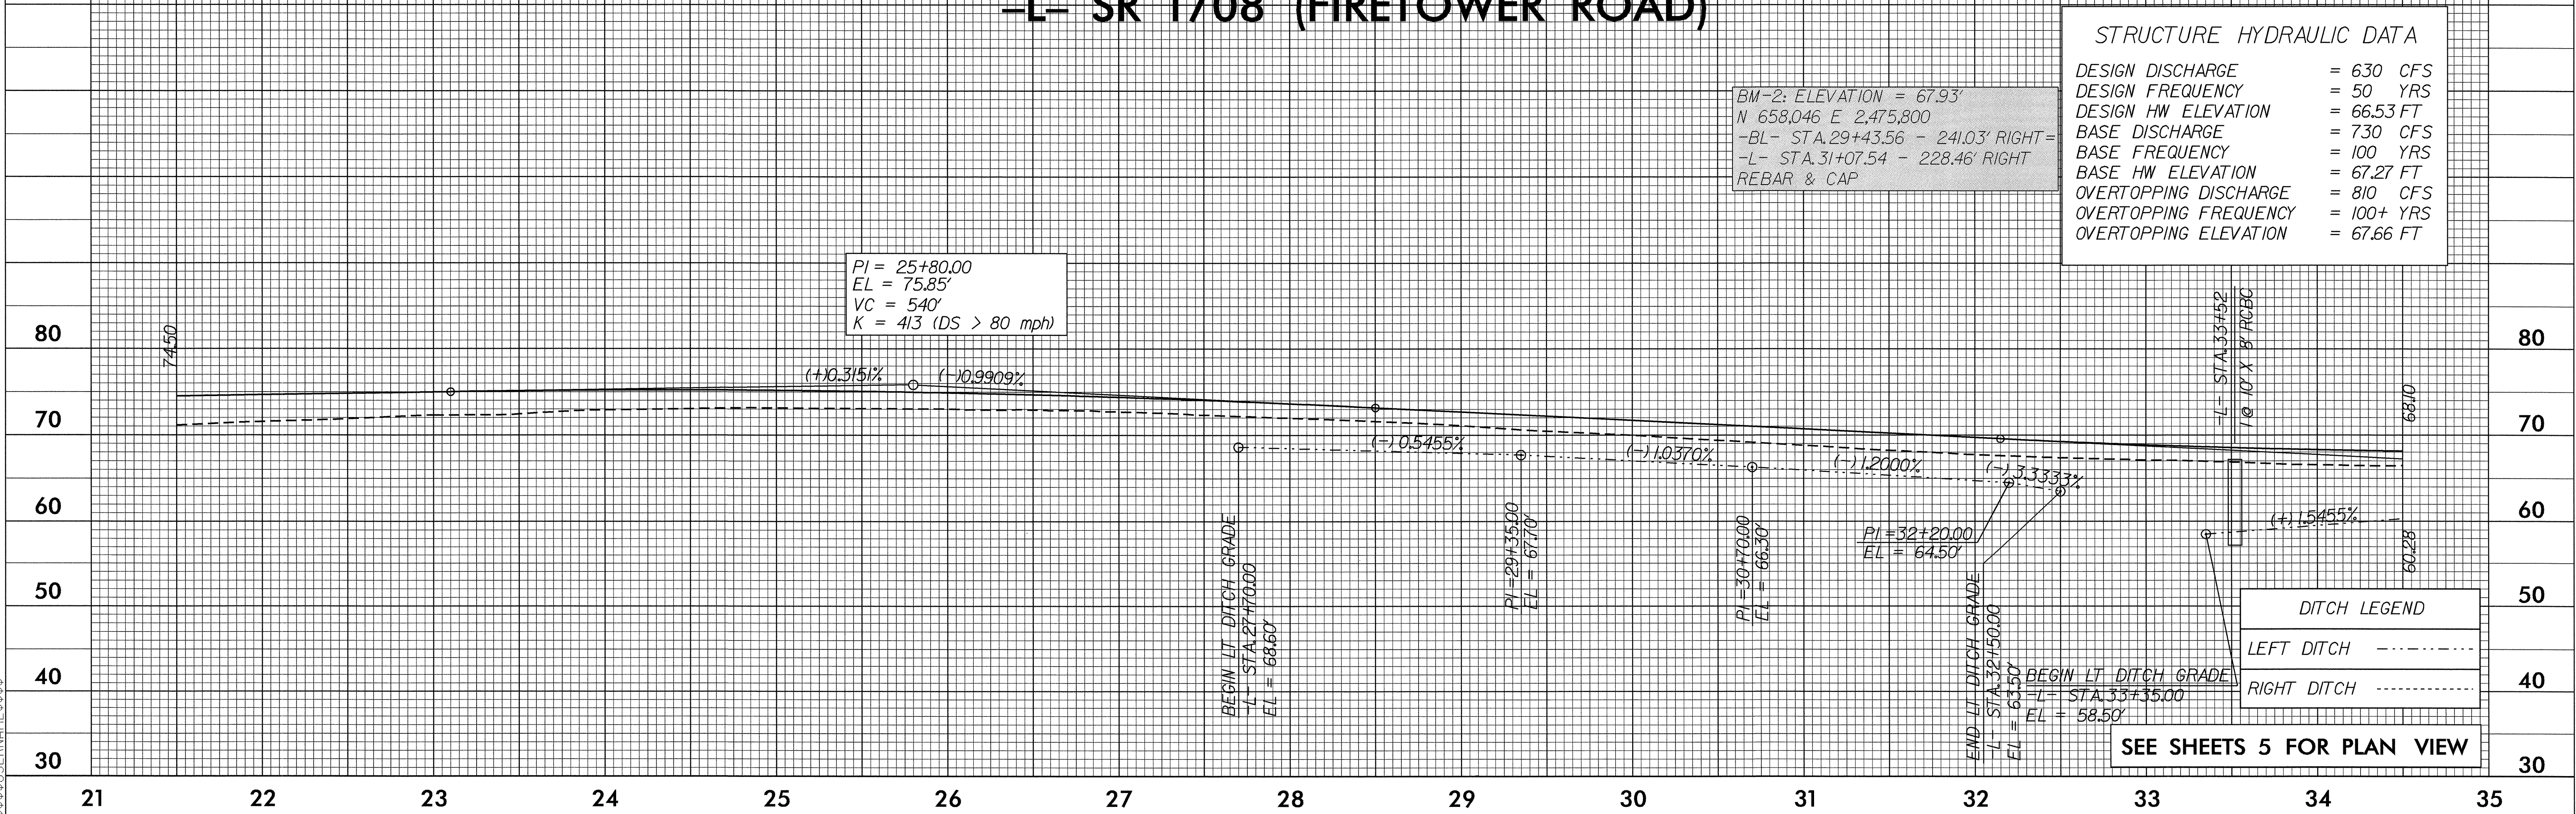

06-MAR-2006 14:59
\\proj01\3613b\p1
\$\$\$\$\$USERNAME\$\$\$\$\$


5/28/99

01-MAY-2006 16:00
C:\p00\3613b.pfl
\$\$\$\$\$USERNAME\$\$\$\$\$

-L- SR 1708 (FIRETOWER ROAD)

PROJECT REFERENCE NO. U-3613B		SHEET NO. 19
ROADWAY DESIGN ENGINEER NORTH CAROLINA PROFESSIONAL SEAL 14571 JAMES P. SPEER 5/01/06	HYDRAULICS ENGINEER NORTH CAROLINA PROFESSIONAL SEAL 20870 MARC T. SHOWN 5-1-06	


-L-

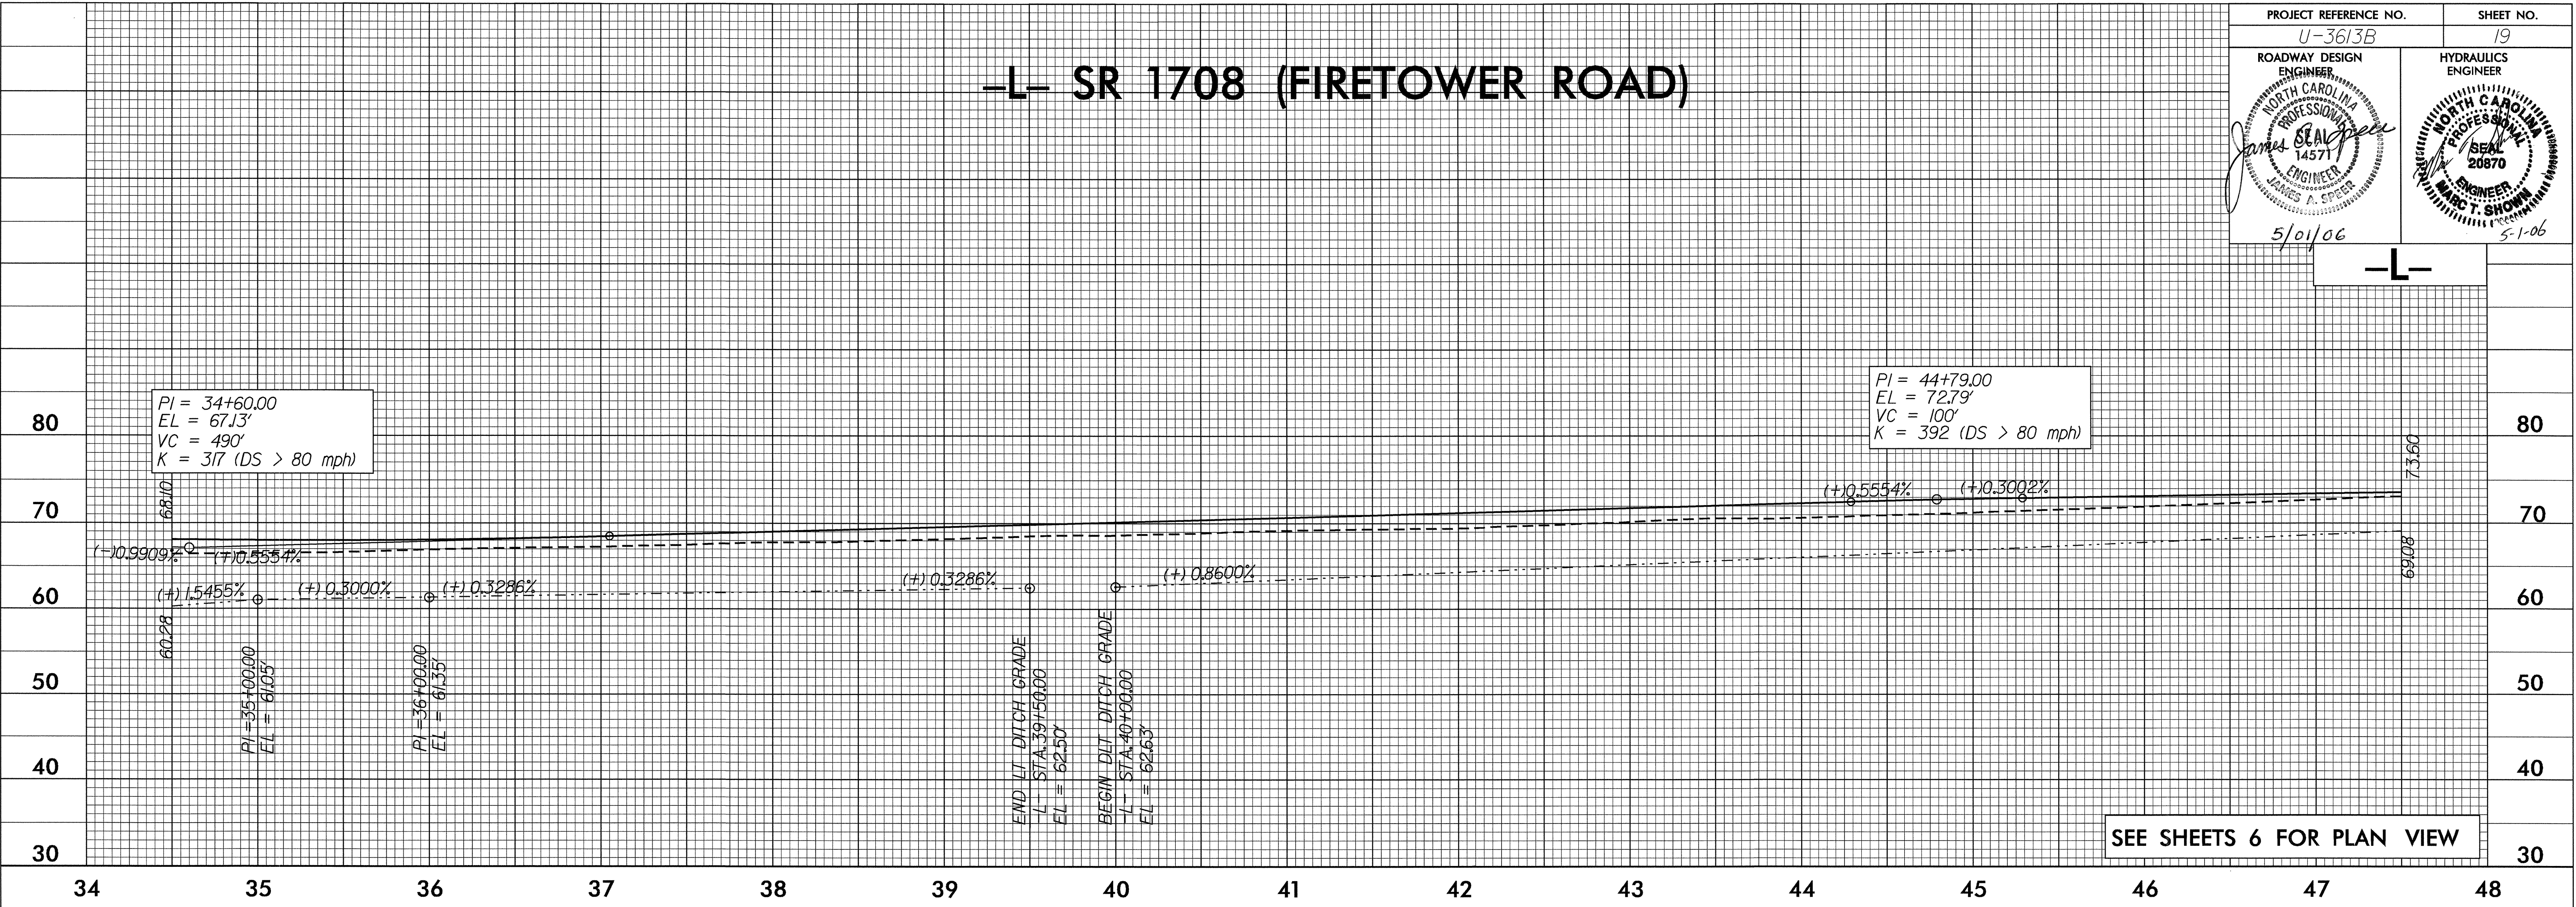

-L-

-L- SR 1708 (FIRETOWER ROAD)

BM-3: ELEVATION = 74.96'
N 658.820 E 2.477.726
-BL- STA. 49+03.20 - 400.47' LEFT =
-L- STA. 50+83.30 - 407.86' LEFT
REBAR & CAP

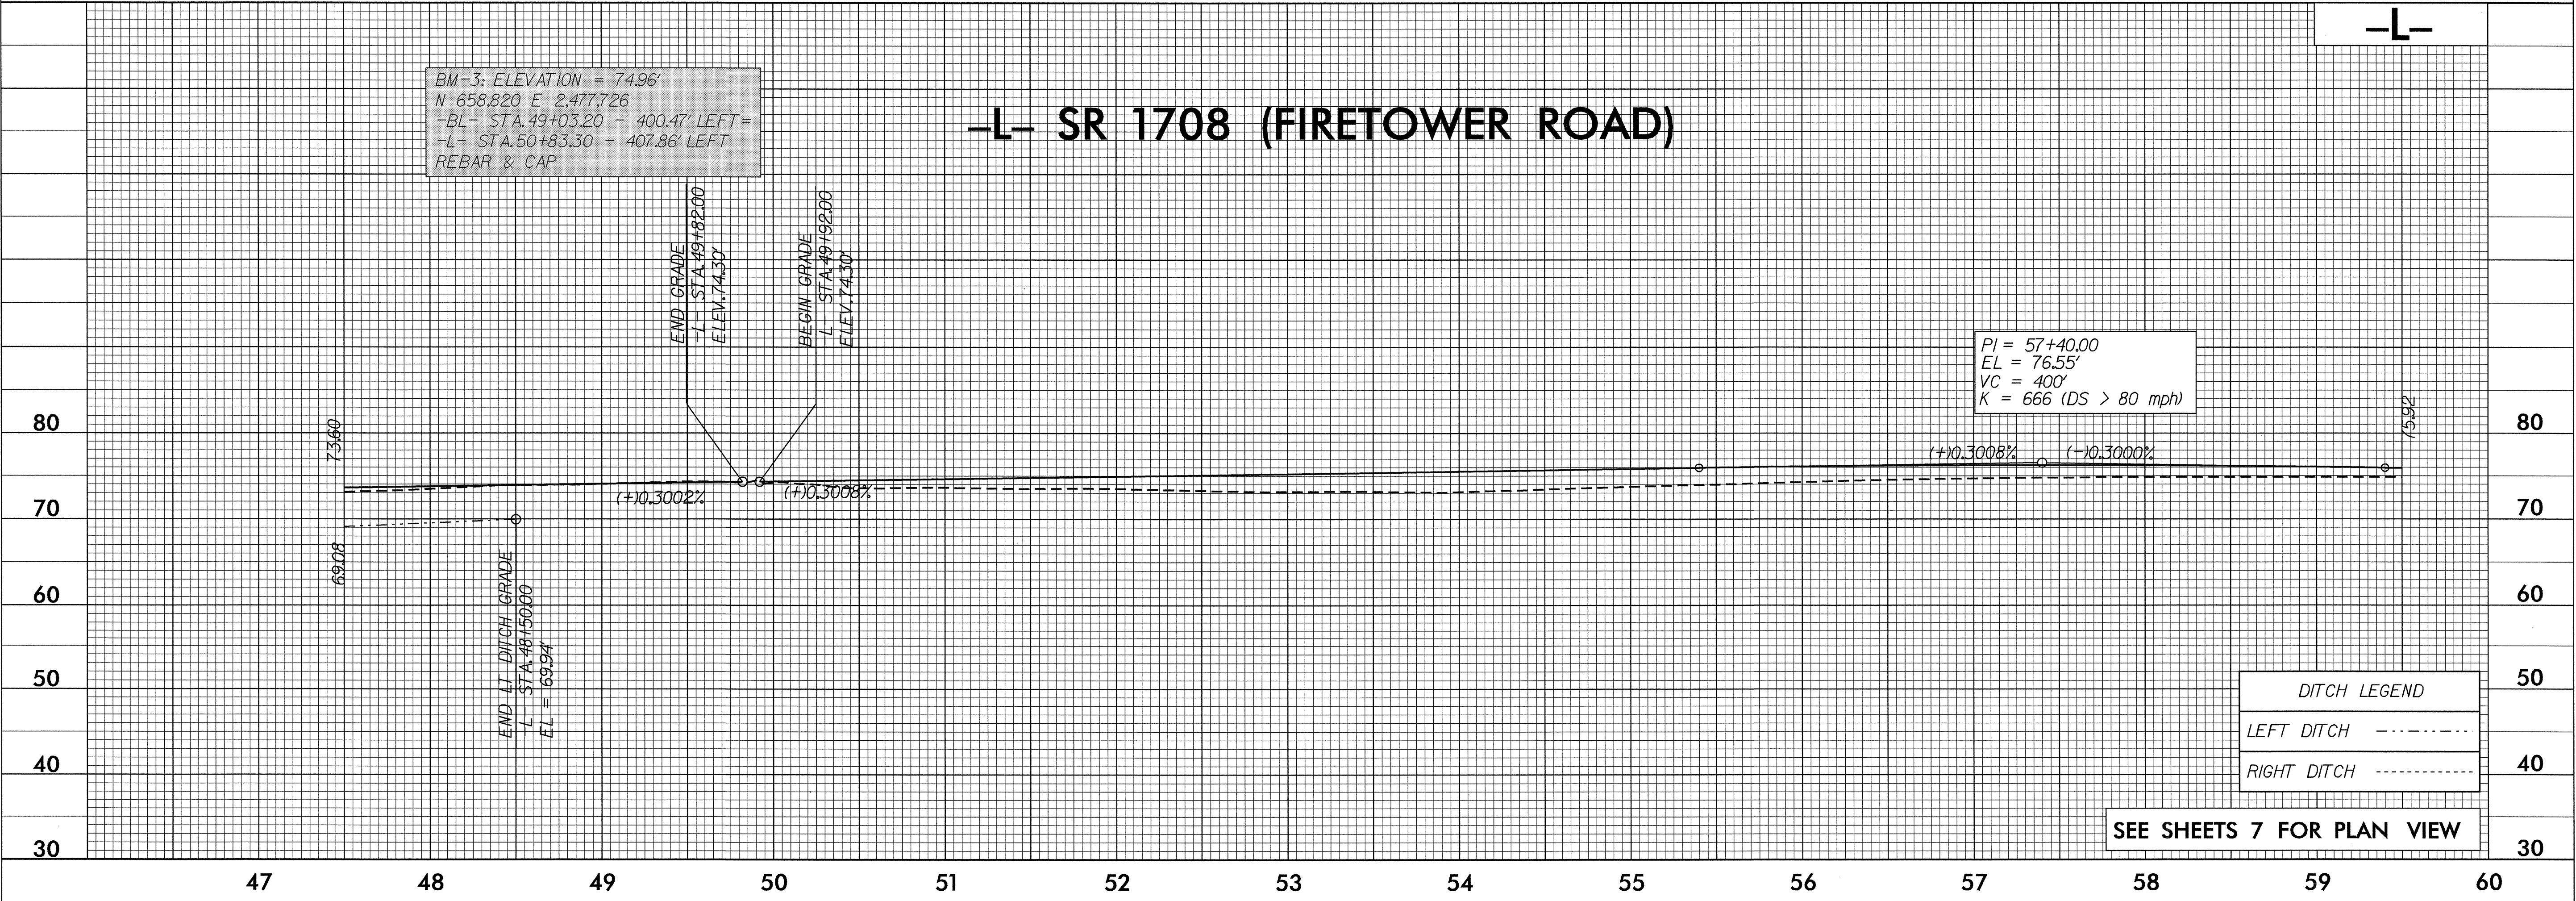

DITCH LEGEND	
LEFT DITCH	---
RIGHT DITCH	---

5/28/99

-L- SR 1708 (FIRETOWER ROAD)

BM-4: ELEVATION = 72.59'
N 659,532 E 2,479,308
-BL- STA.69+11.89 - 164.89' LEFT=
-L- STA.70+21.37 - 184.56' LEFT
BOXCUT IN BACK OF CURB

PROJECT REFERENCE NO. U-3613B	SHEET NO. 20
ROADWAY DESIGN ENGINEER	HYDRAULICS ENGINEER

-L-

PI = 65+00.00
EL = 74.27'
VC = 770'
K = 1053 (DS > 80 mph)

PI = 70+70.00
EL = 76.73'
VC = 370'
K = 321 (DS > 75 mph)

SEE SHEETS 8 FOR PLAN VIEW

-L-

-L- SR 1708 (FIRETOWER ROAD)

PI = 79+70.00
EL = 70.23'
VC = 420'
K = 407 (DS > 80 mph)

PI = 83+40.00
EL = 71.38'
VC = 290'
K = 279 (DS > 75 mph)

SEE SHEET 9 FOR PLAN VIEW


06-MAR-2006 11:59
C:\Users\dwg\Documents\3613b.pfl
\$\$\$\$\$USERNAME\$\$\$\$\$

5/28/99

-L- SR 1708 (FIRETOWER RD.)


PROJECT REFERENCE NO. U-3613B		SHEET NO. 21
ROADWAY DESIGN ENGINEER NORTH CAROLINA PROFESSIONAL SEAL 14571 JAMES A. SPEED 5/01/06	HYDRAULICS ENGINEER NORTH CAROLINA PROFESSIONAL SEAL 20870 MARC T. SHOWN 5-1-06	

-L-

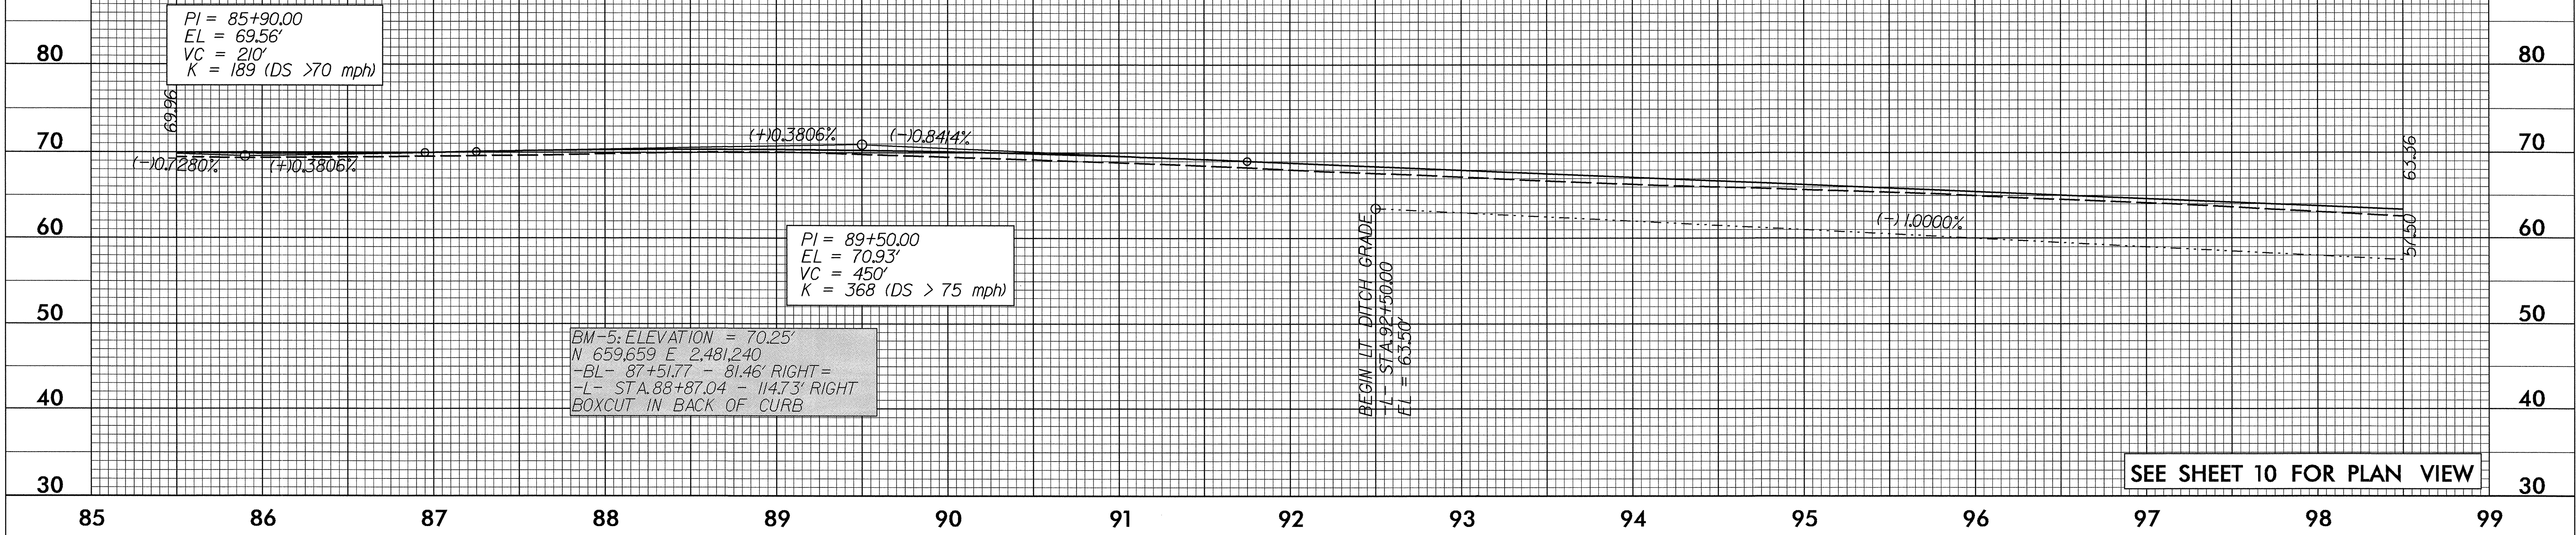

-L- SR 1708 (FIRETOWER RD.)

-L-

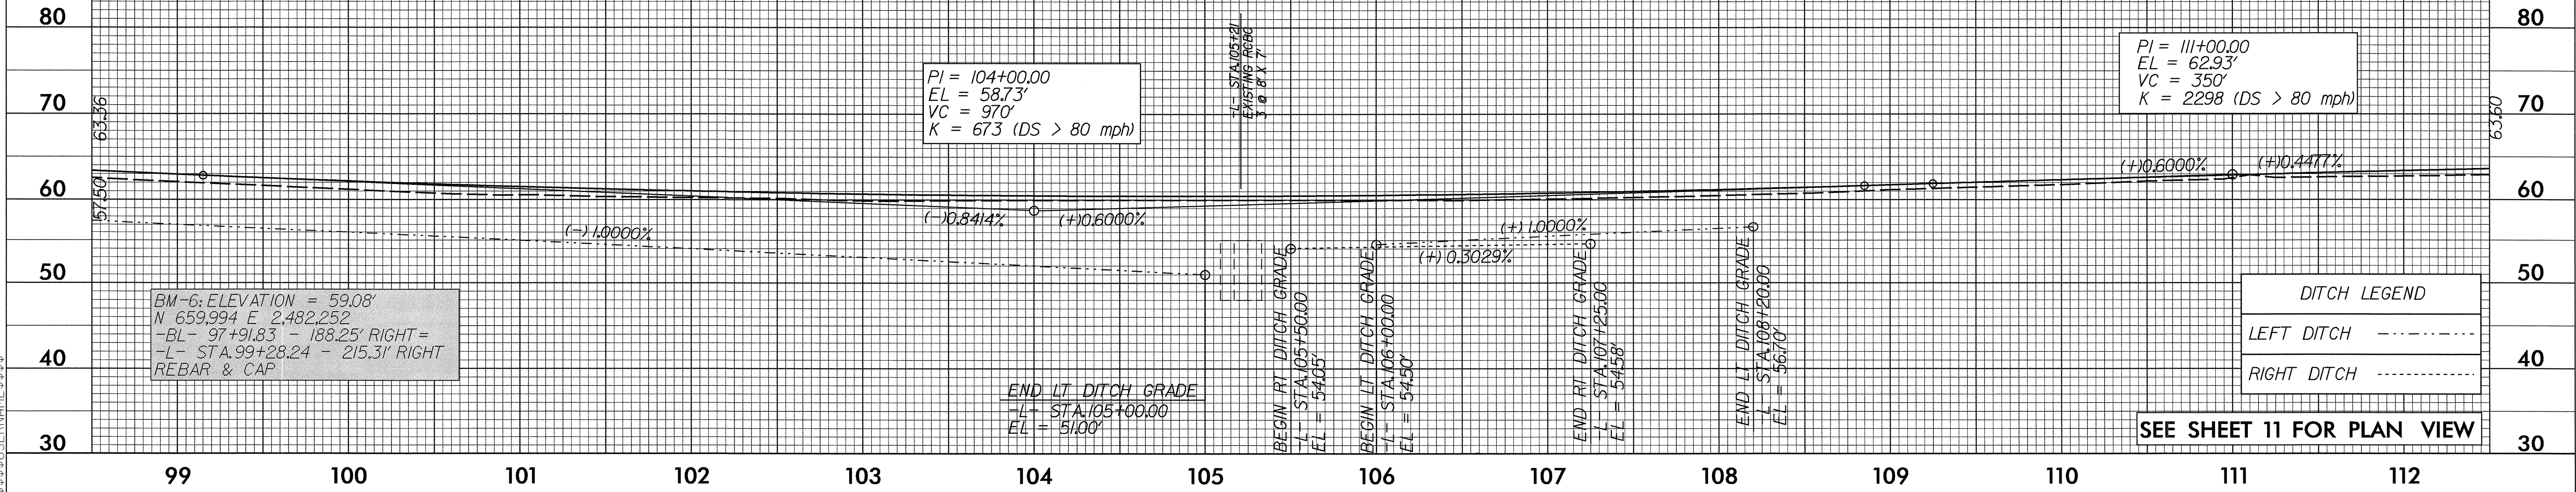

06-MAR-2006 11:59 u3613b.plt
\$\$\$\$\$USERNAME\$\$\$\$\$

5/28/99

-L- SR 1708 (FIRETOWER RD.)

PROJECT REFERENCE NO.
U-3613B

SHEET NO.
22


ROADWAY DESIGN
ENGINEER

HYDRAULICS
ENGINEER

5/01/06

5-1-06


-L-

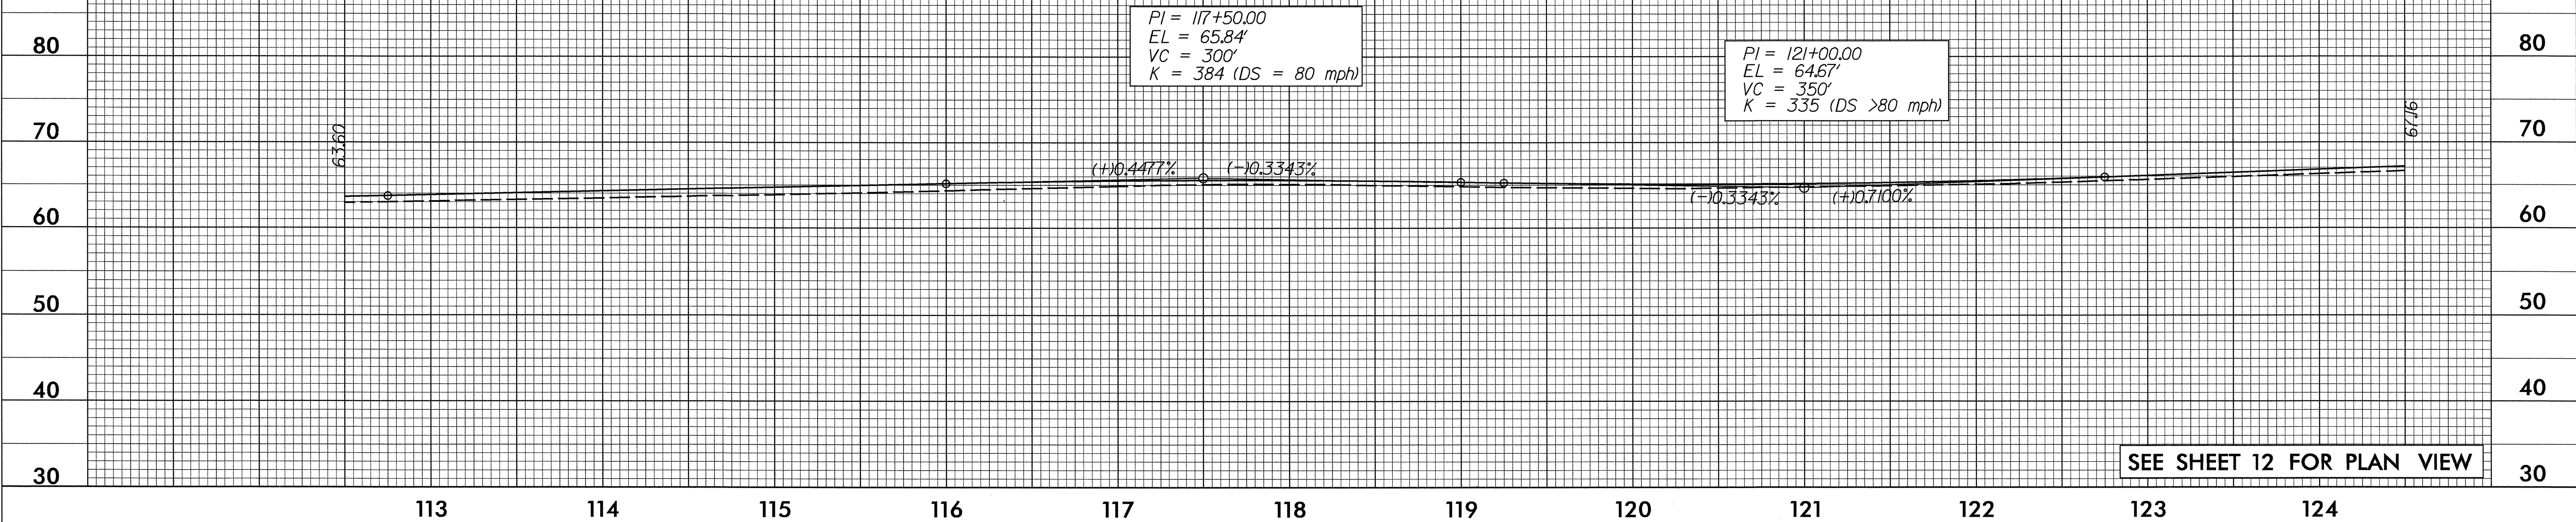

-L- SR 1708 (FIRETOWER RD.)

-L-

STRUCTURE HYDRAULIC DATA	
DESIGN DISCHARGE	= 960 CFS
DESIGN FREQUENCY	= 50 YRS
DESIGN HW ELEVATION	= 60.98 FT
BASE DISCHARGE	= 1120 CFS
BASE FREQUENCY	= 100 YRS
BASE HW ELEVATION	= 62.00 FT
OVERTOPPING DISCHARGE	= 1095 CFS
OVERTOPPING FREQUENCY	= 100+ YRS
OVERTOPPING ELEVATION	= 61.90 FT

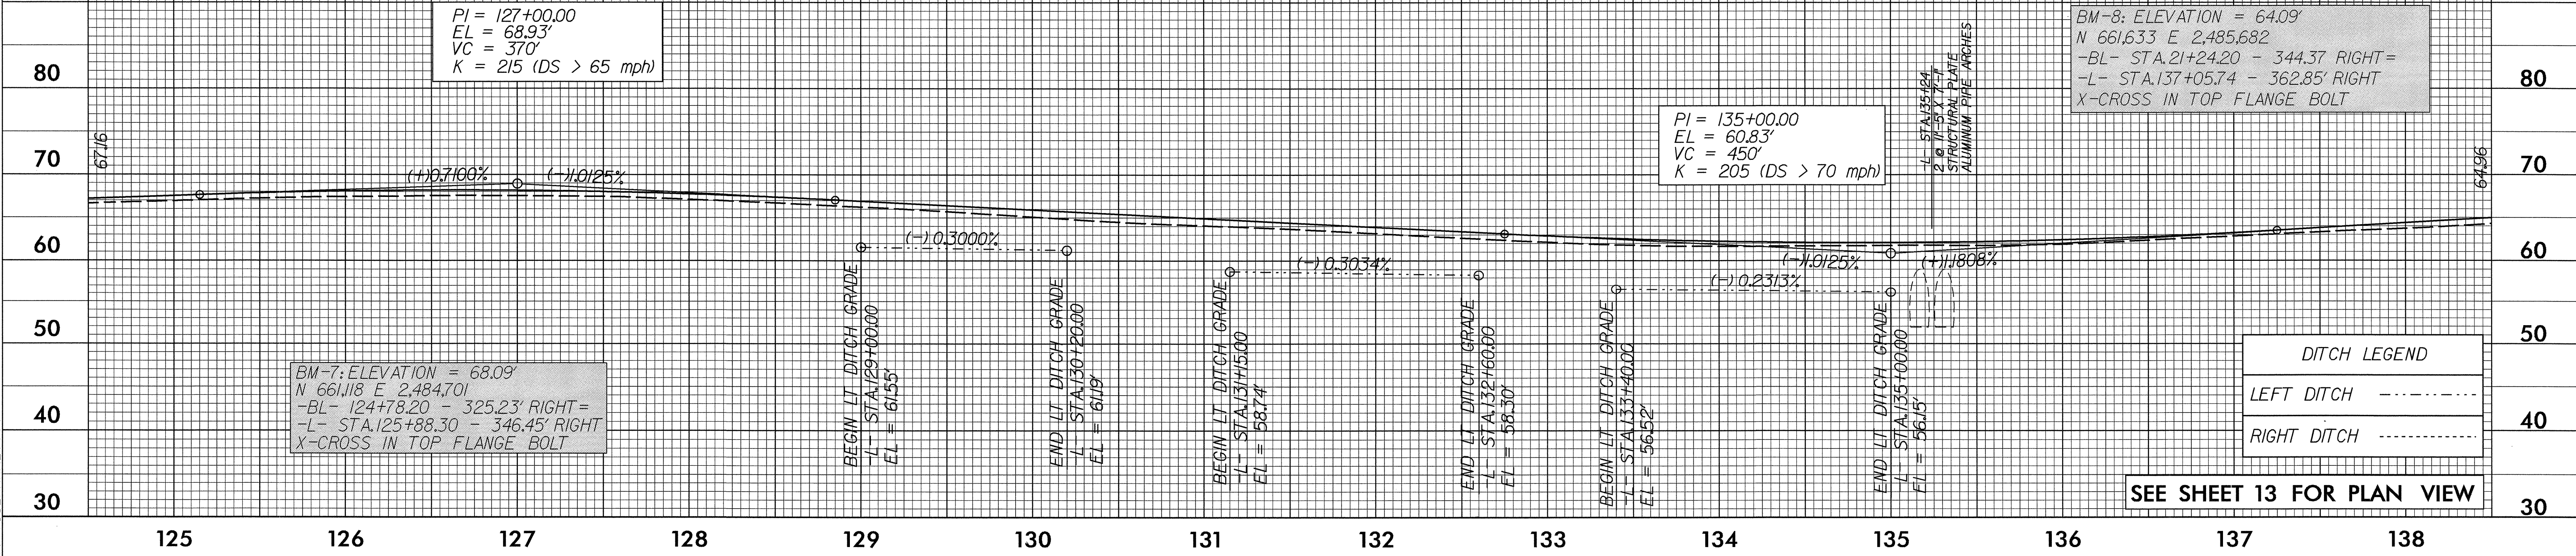

06-MAR-2006 14:59
C:\p0\3613b\p1
\$\$\$\$\$USERNAME\$\$\$\$\$

5/28/99

-L- SR 1708 (FIRETOWER RD.)

PROJECT REFERENCE NO. U-3613B		SHEET NO. 23
ROADWAY DESIGN ENGINEER		HYDRAULICS ENGINEER

-L-

END GRADE
-L- STA 151+70.00
ELEV 69.43'

PI = 147+10.00
EL = 68.01'
VC = 760'
K = 1249 (DS > 80 mph)

PI = 142+30.00
EL = 69.45'
VC = 200'
K = 135 (DS > 55 mph)

SEE SHEET 14 FOR PLAN VIEW

06-MAR-2006 14:59
C:\p03\103613b.pfl
\$\$\$\$\$USERNAME\$\$\$\$\$

5/28/99

-Y- SR 1148

PI = 10+40.00
EL = 70.34'
VC = 30'
K = 22 (DS > 30 mph)

BEGIN GRADE
-Y- STA 10+18.01
ELEV 70.77'

END GRADE
-Y- STA 11+00.00
ELEV 69.13'

PI = 10+80.00
EL = 69.01'
VC = 40'
K = 10 (DS = 15 mph)

SEE SHEET 4 FOR -Y- PLAN VIEW

-Y1- NC 11-903

PROJECT REFERENCE NO.



U-3613B

SHEET NO.

24

ROADWAY DESIGN
ENGINEER

HYDRAULICS
ENGINEER

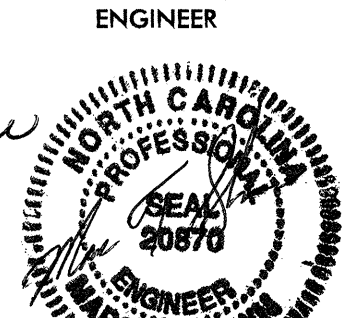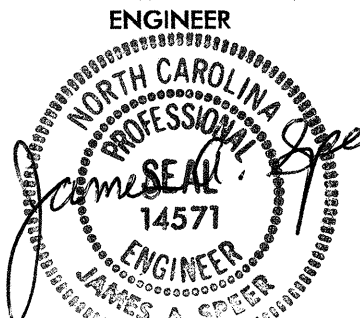

-Y- LINES

SEE SHEET 4 AND 15 FOR -Y1- PLAN VIEWS

-Y1A- WHITLEY DRIVE

PI = 10+85.00
EL = 68.19'
VC = 30'
K = 12 (DS > 15 mph)

BEGIN GRADE
-Y1A- STA 10+34.00
ELEV 69.57'

END GRADE
-Y1A- STA 11+00.00
ELEV 68.17'

SEE SHEET 5 FOR PLAN VIEW

-Y2- VICTORY LANE

PI = 11+20.00
EL = 68.79'
VC = 40'
K = 78 (DS > 40 mph)

BEGIN GRADE
-Y2- STA 10+34.03
ELEV 69.12'

END GRADE
-Y2- STA 11+67.17
ELEV 68.85'

SEE SHEET 6 FOR PLAN VIEW

PIPE HYDRAULIC DATA

DRAINAGE STRUCTURE NO.66

DRAINAGE AREA = 14.6 AC
DESIGN FREQUENCY = 50 YRS
DESIGN DISCHARGE = 65 CFS
DESIGN HW ELEVATION = 66.61 FT
100 YEAR DISCHARGE = 70 CFS
100 YEAR HW ELEVATION = 66.83 FT
OVERTOPPING FREQUENCY = 200 YRS
OVERTOPPING DISCHARGE = 105 CFS
OVERTOPPING ELEVATION = 68.84 FT

-Y- LINES


-Y3- CSX RAILROAD

SEE SHEET 7 FOR PLAN VIEW


01-MAY-2006 16:00
\$\$\$\$\$USERNAME\$\$\$\$\$
c:\proj\3613b\p1

5/28/99

-Y4- BAYWOOD DRIVE

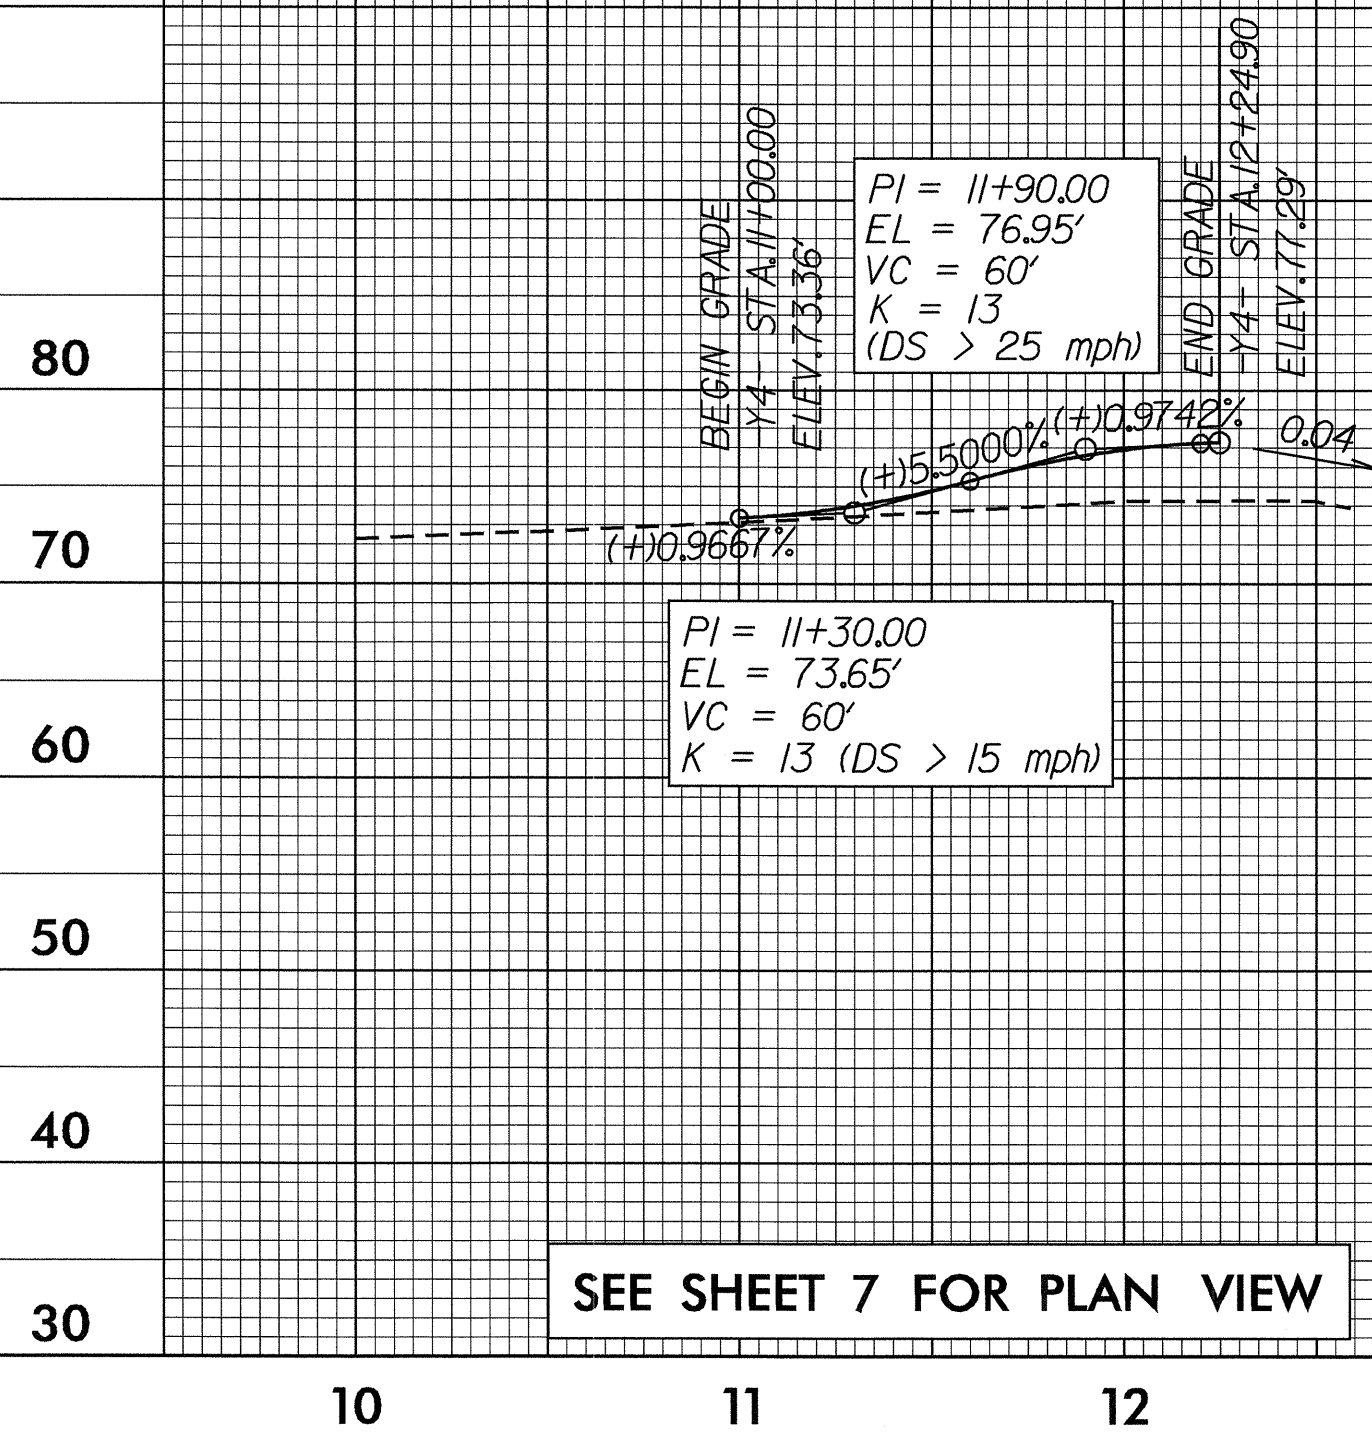


-Y5- BAYWOOD DRIVE

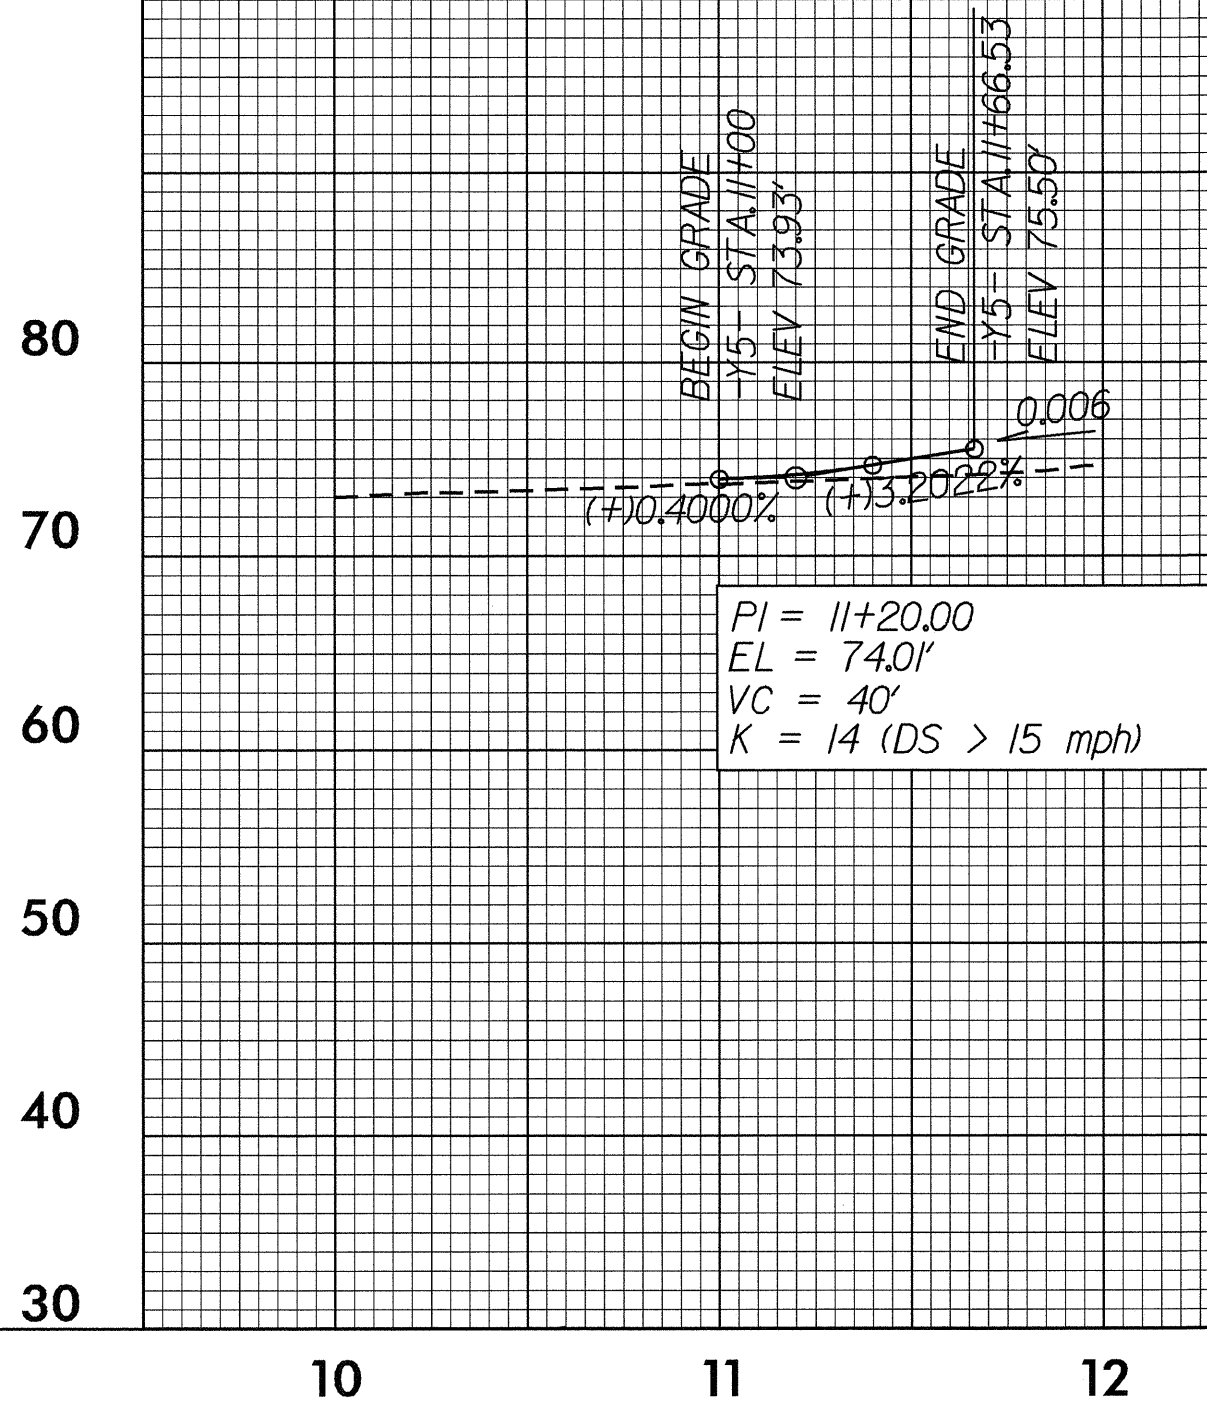

PROJECT REFERENCE NO. U-3613B	SHEET NO. 25
ROADWAY DESIGN ENGINEER JAMES A. SPED 5/01/06	HYDRAULICS ENGINEER MARC T. SHOWN 5-1-06

-Y- LINES

-Y6- SR 1700 EVANS ST/OLD TAR ROAD

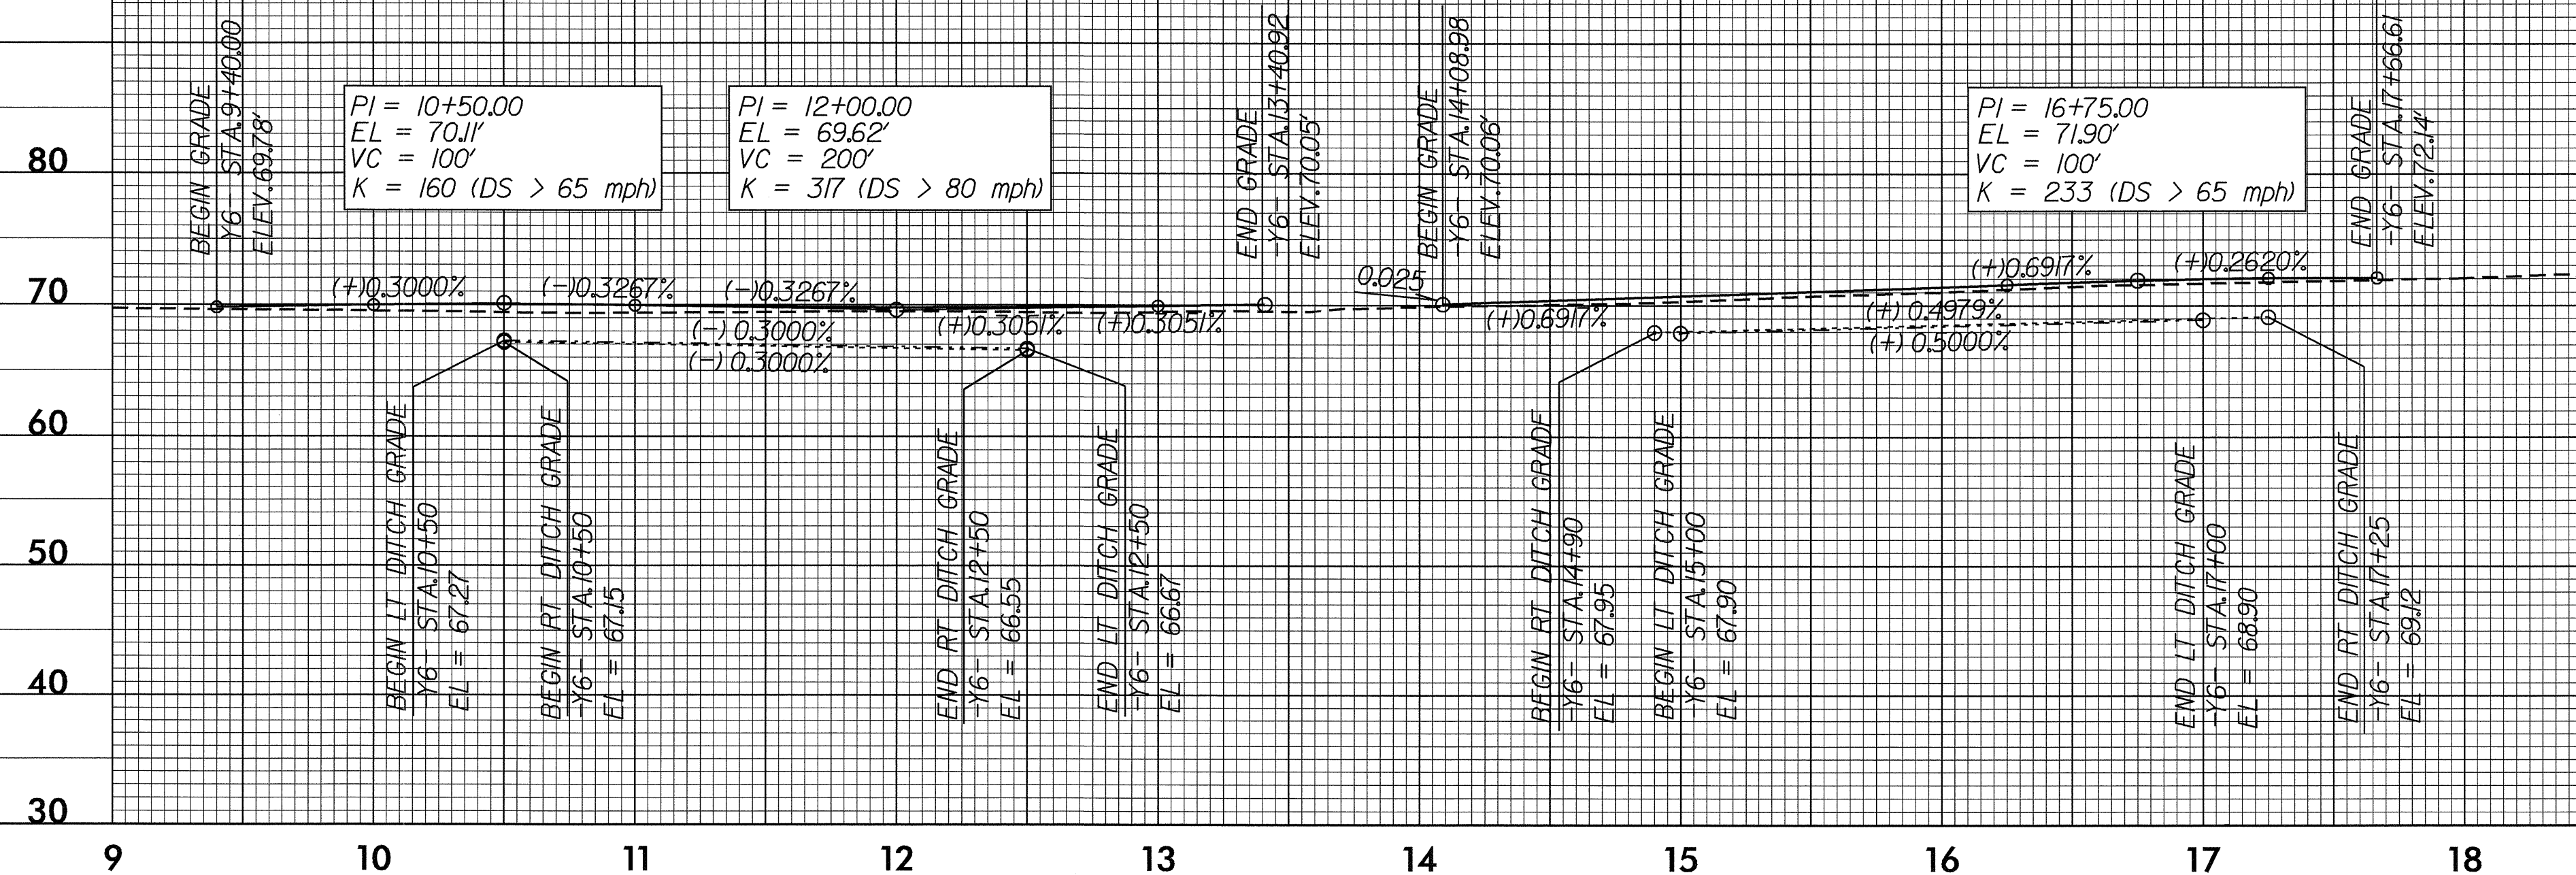


DITCH LEGEND	
LEFT DITCH	----
RIGHT DITCH	-----


06-MAR-2006 14:59
C:\p03\3613b\p.f1
\$\$\$\$\$USER\$NAME\$\$\$\$\$

5/28/99


-Y7- WINDING BRANCHES ROAD

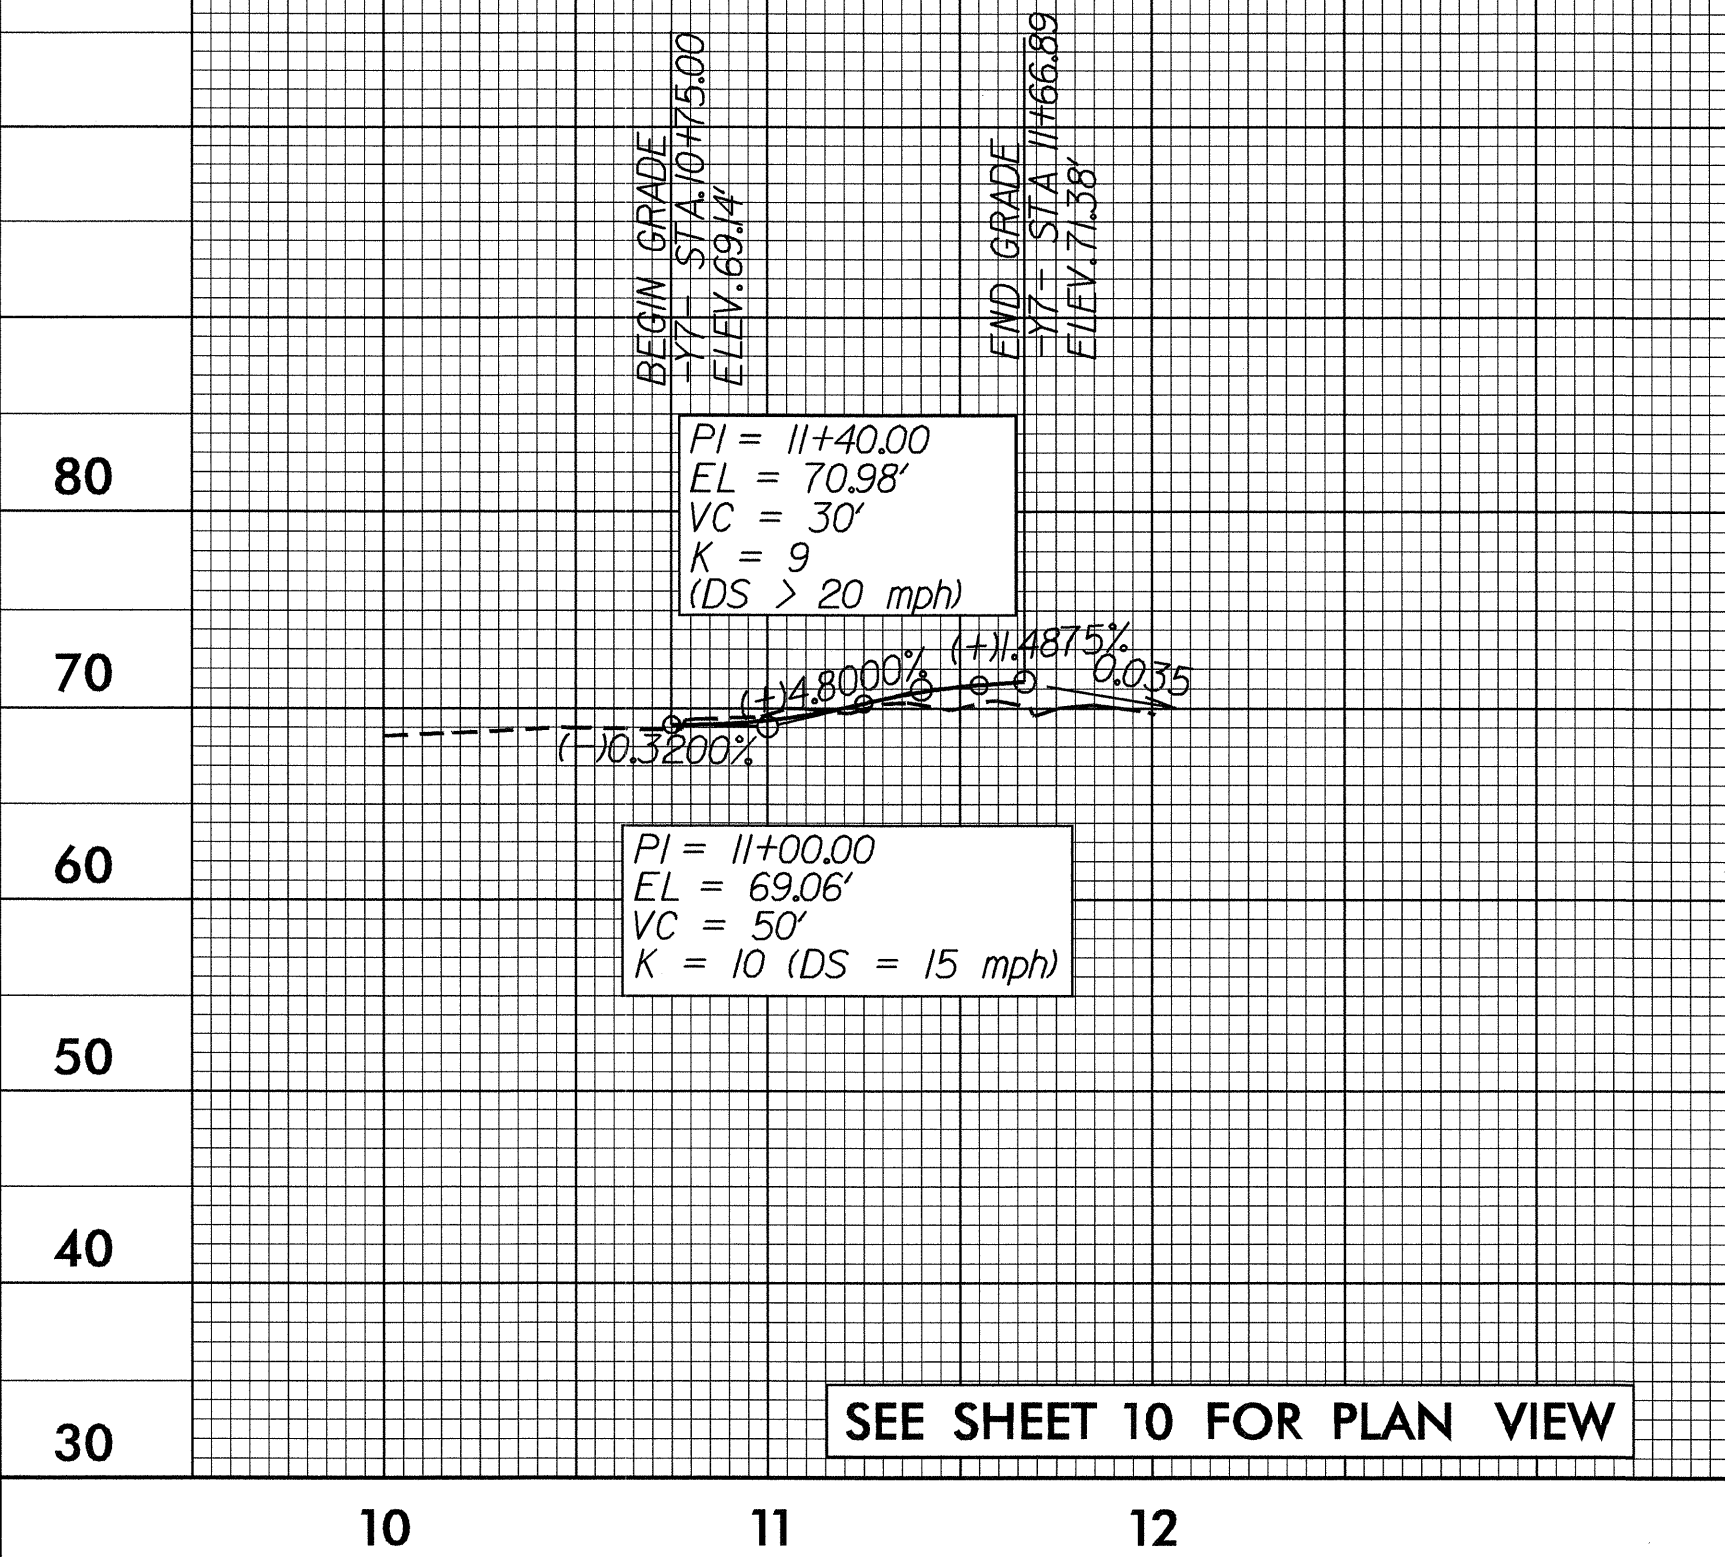

-Y8- PINE BRANCHES ROAD

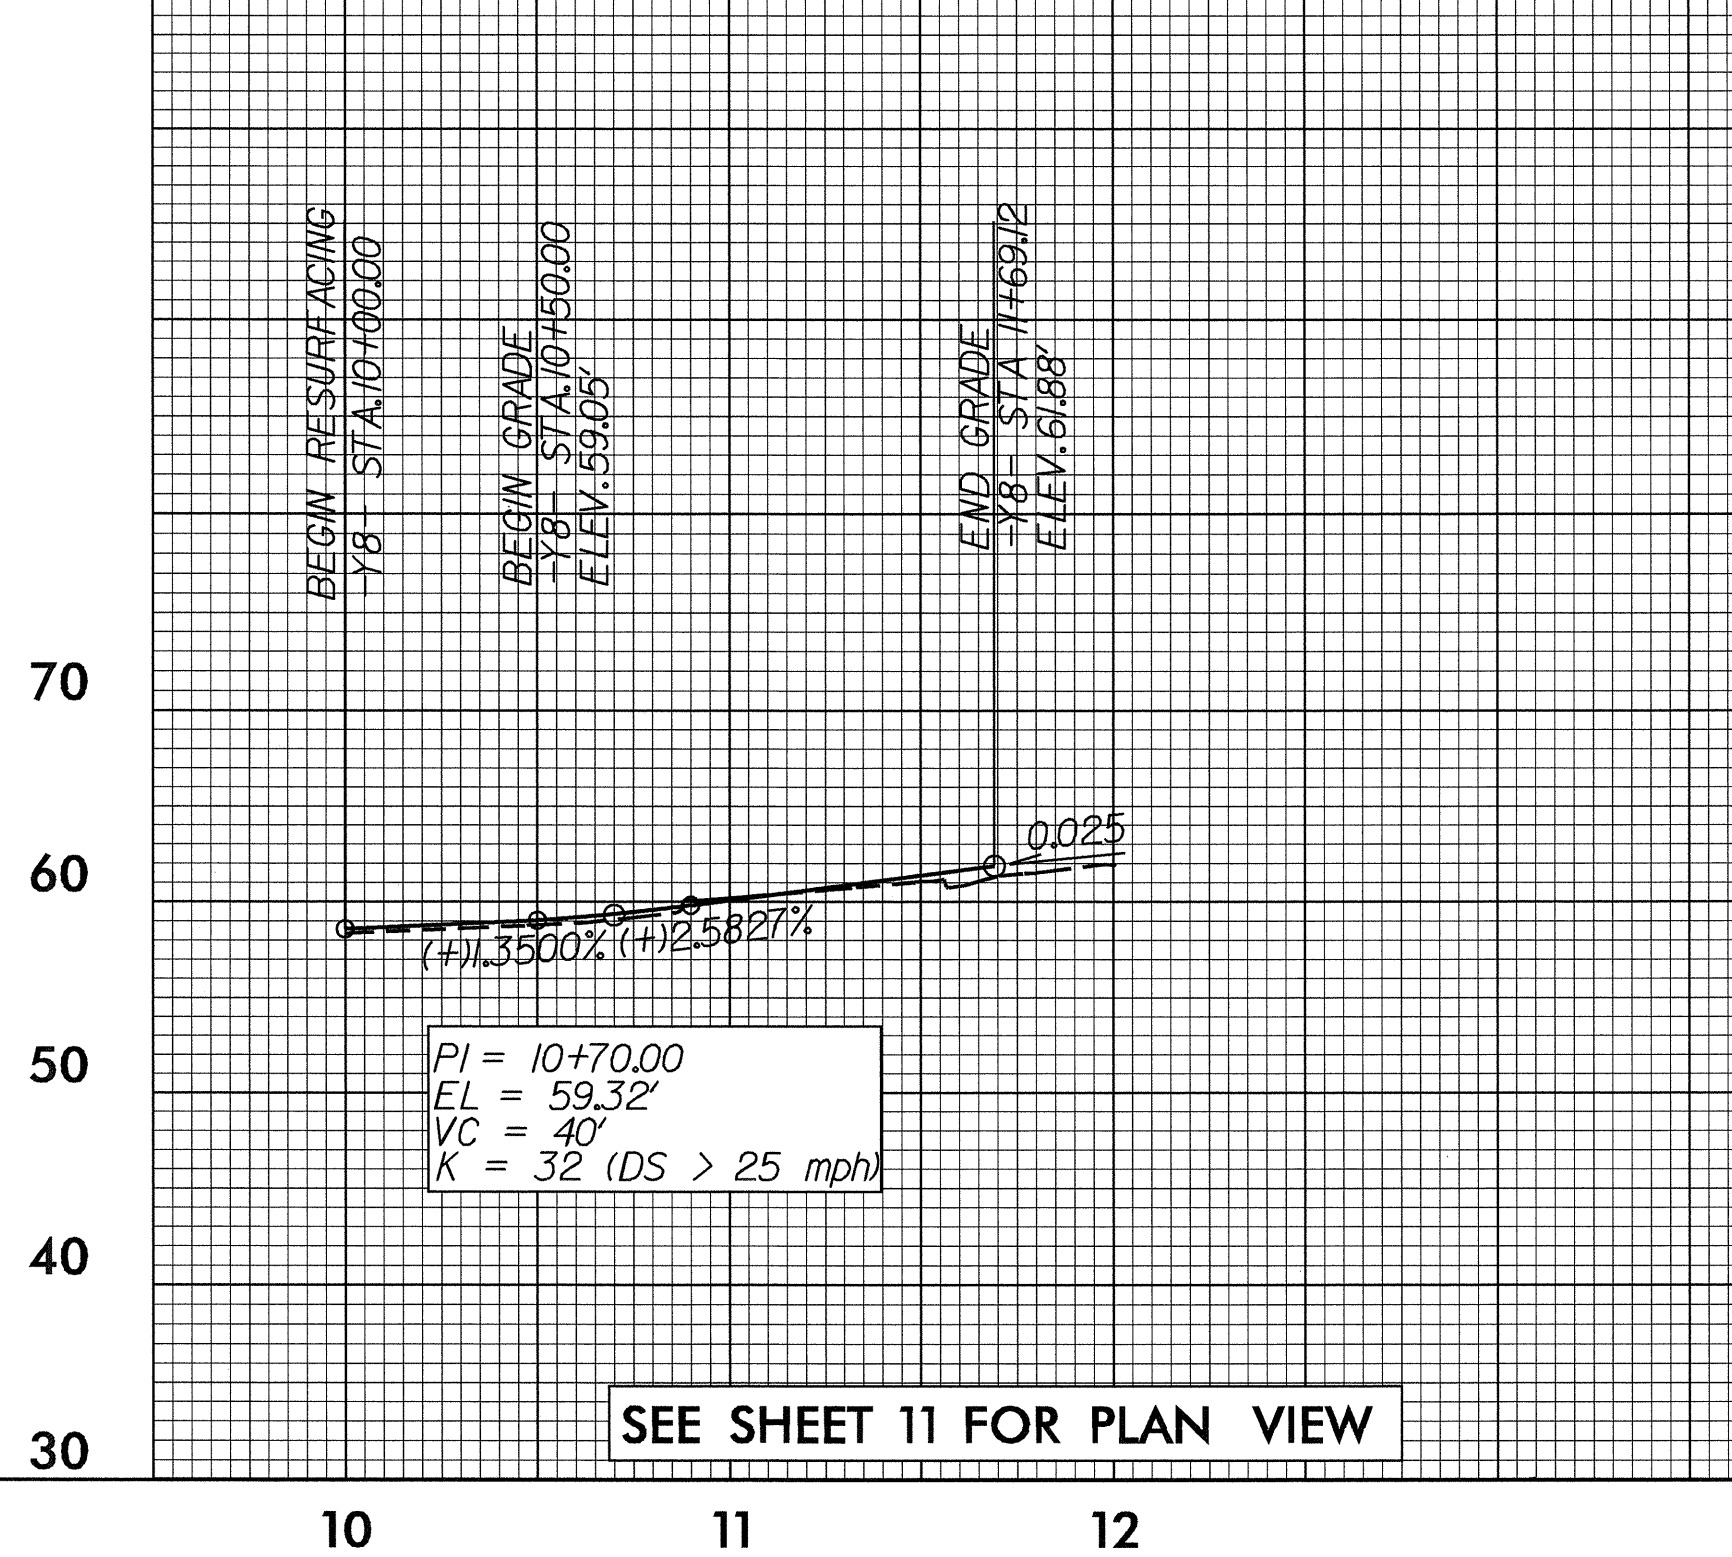


-Y9- ALBION DRIVE

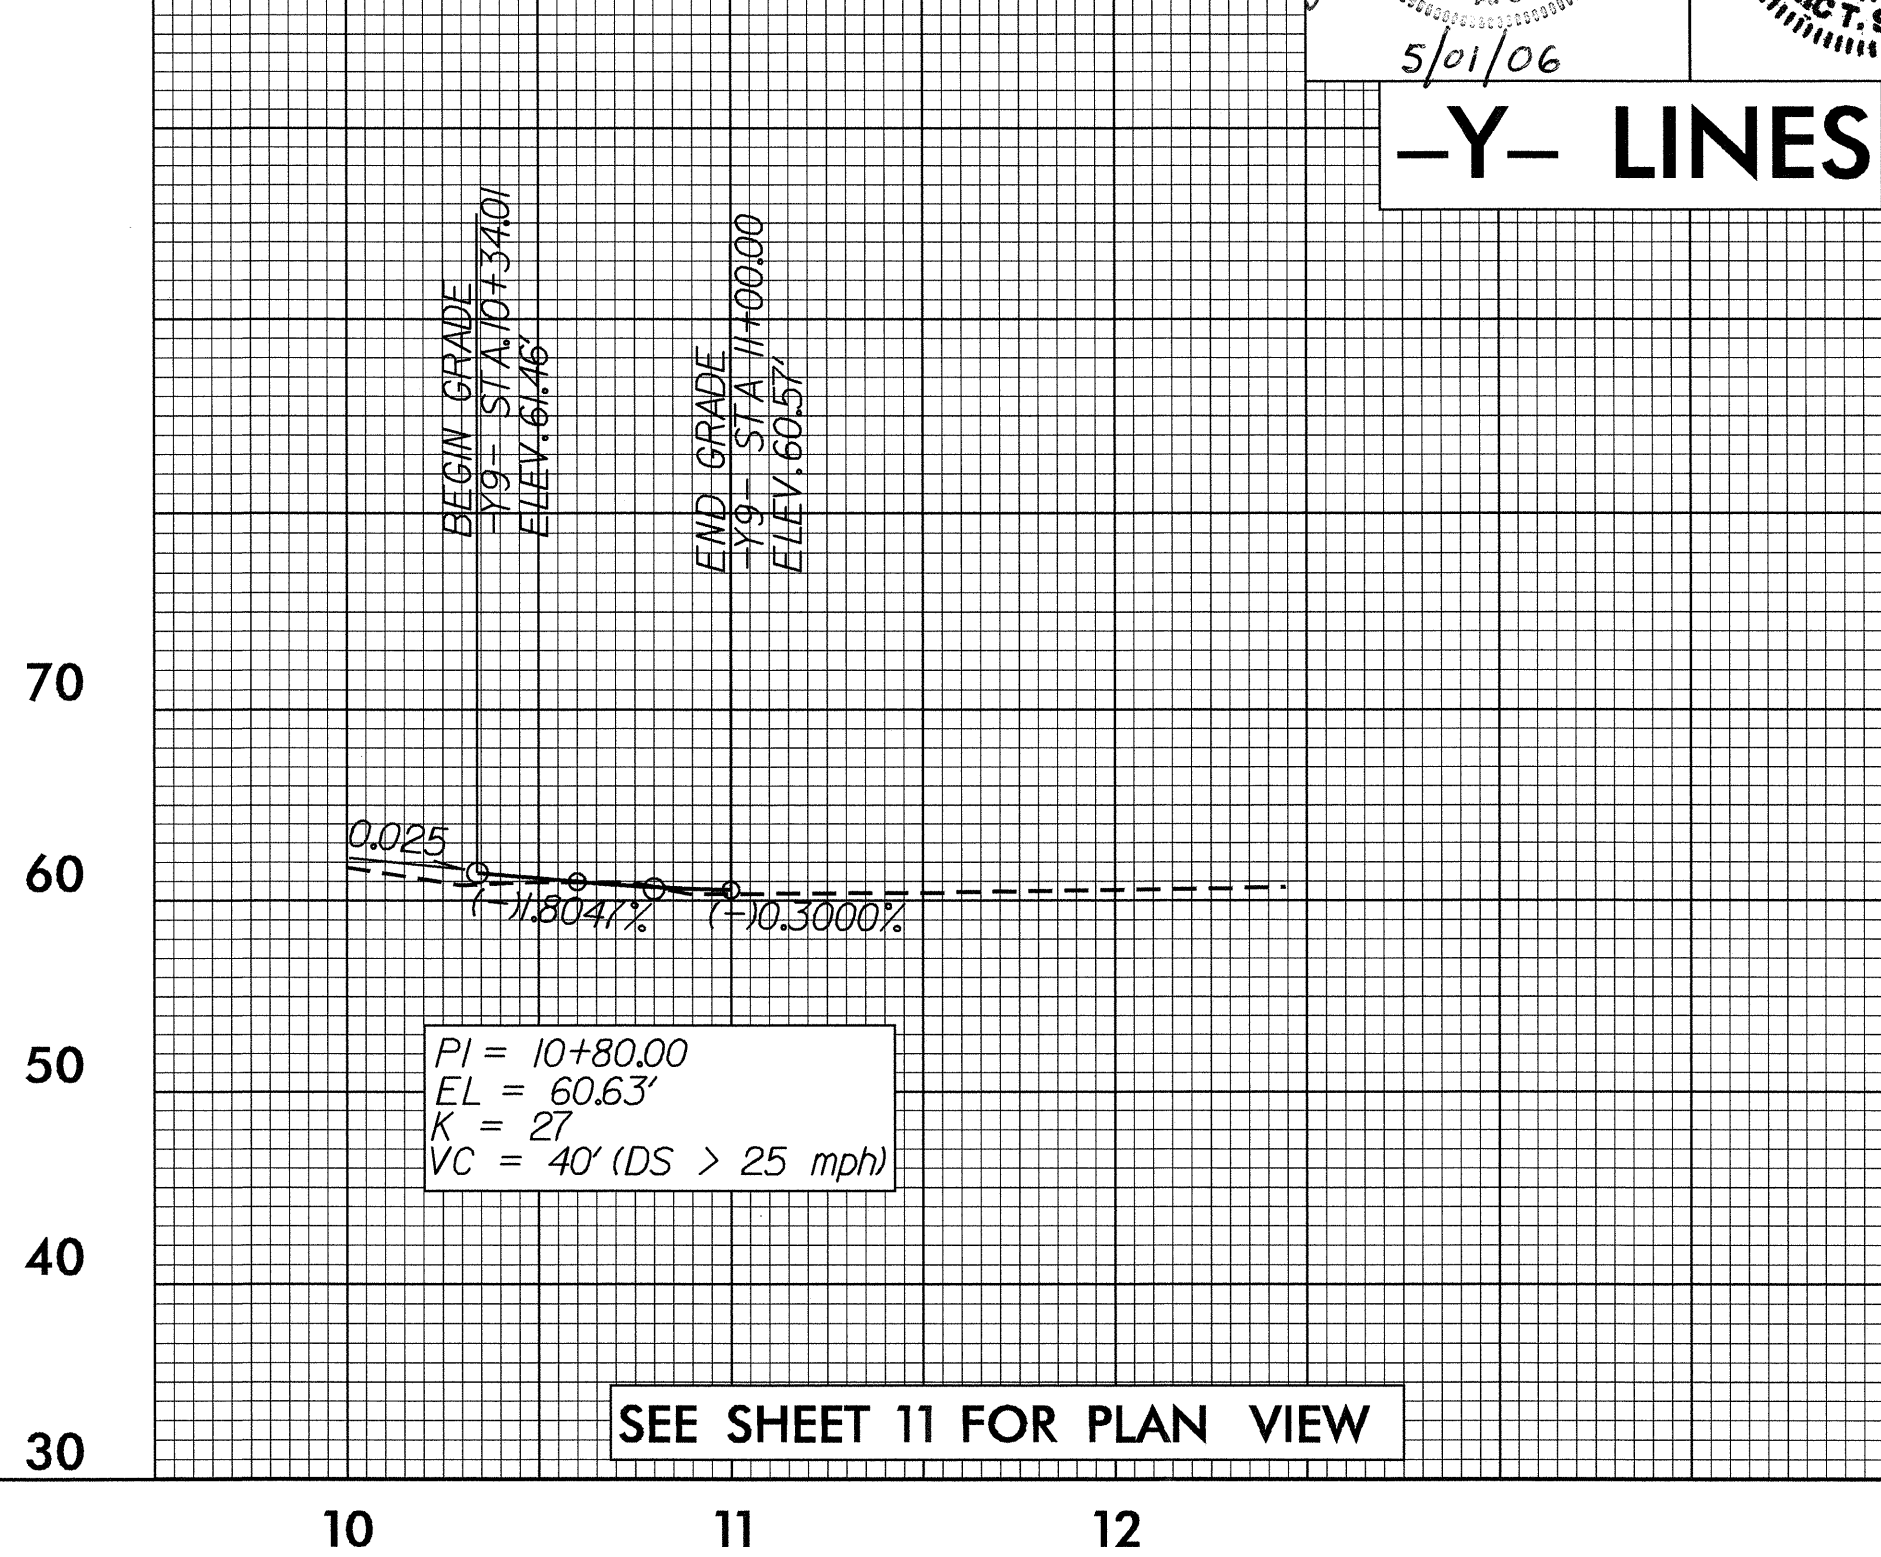


-Y- LINES

-Y10- BAYSWATER ROAD

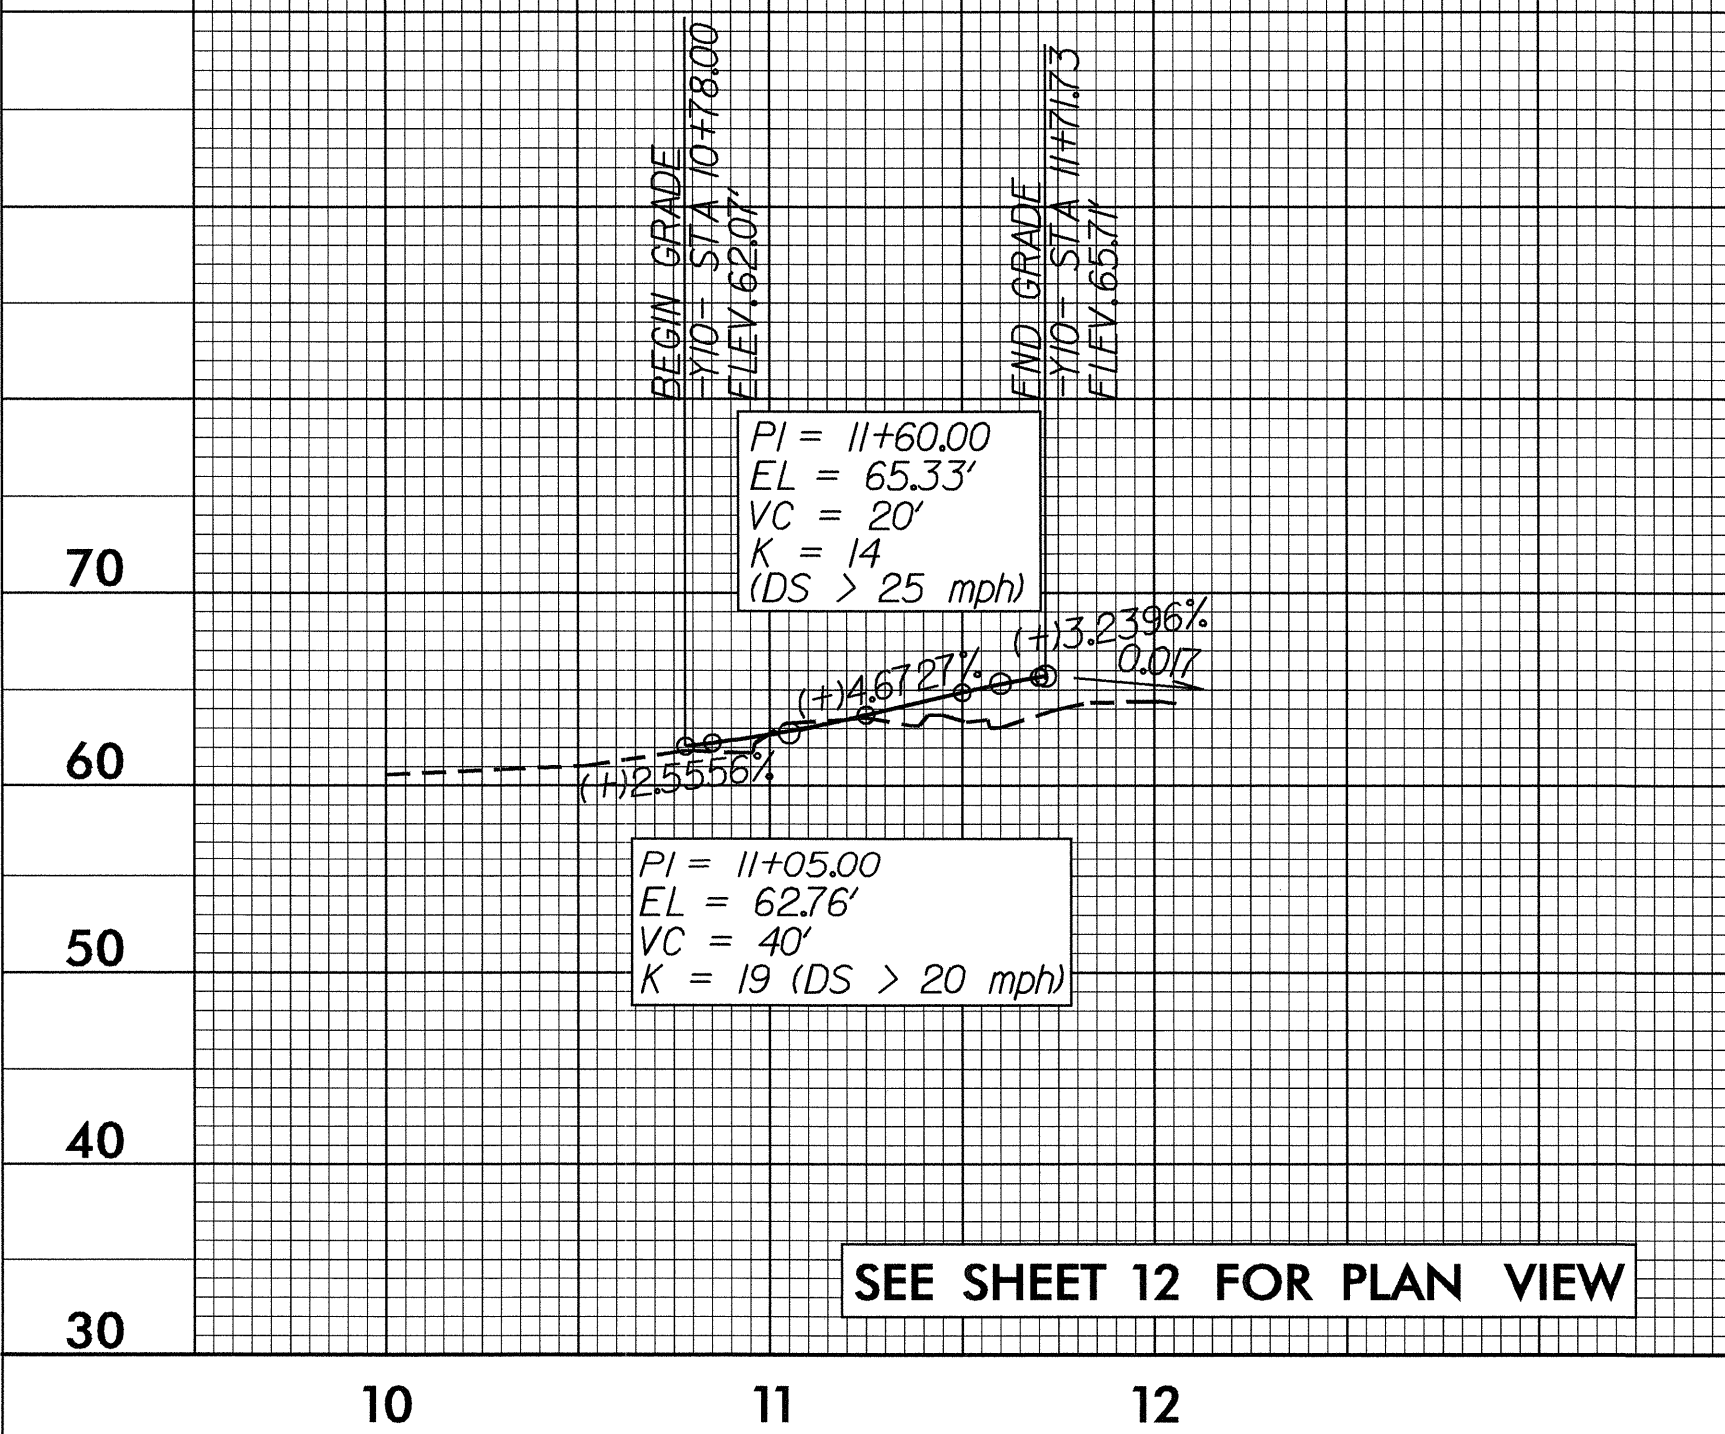


-Y11- HILLTOP DRIVE

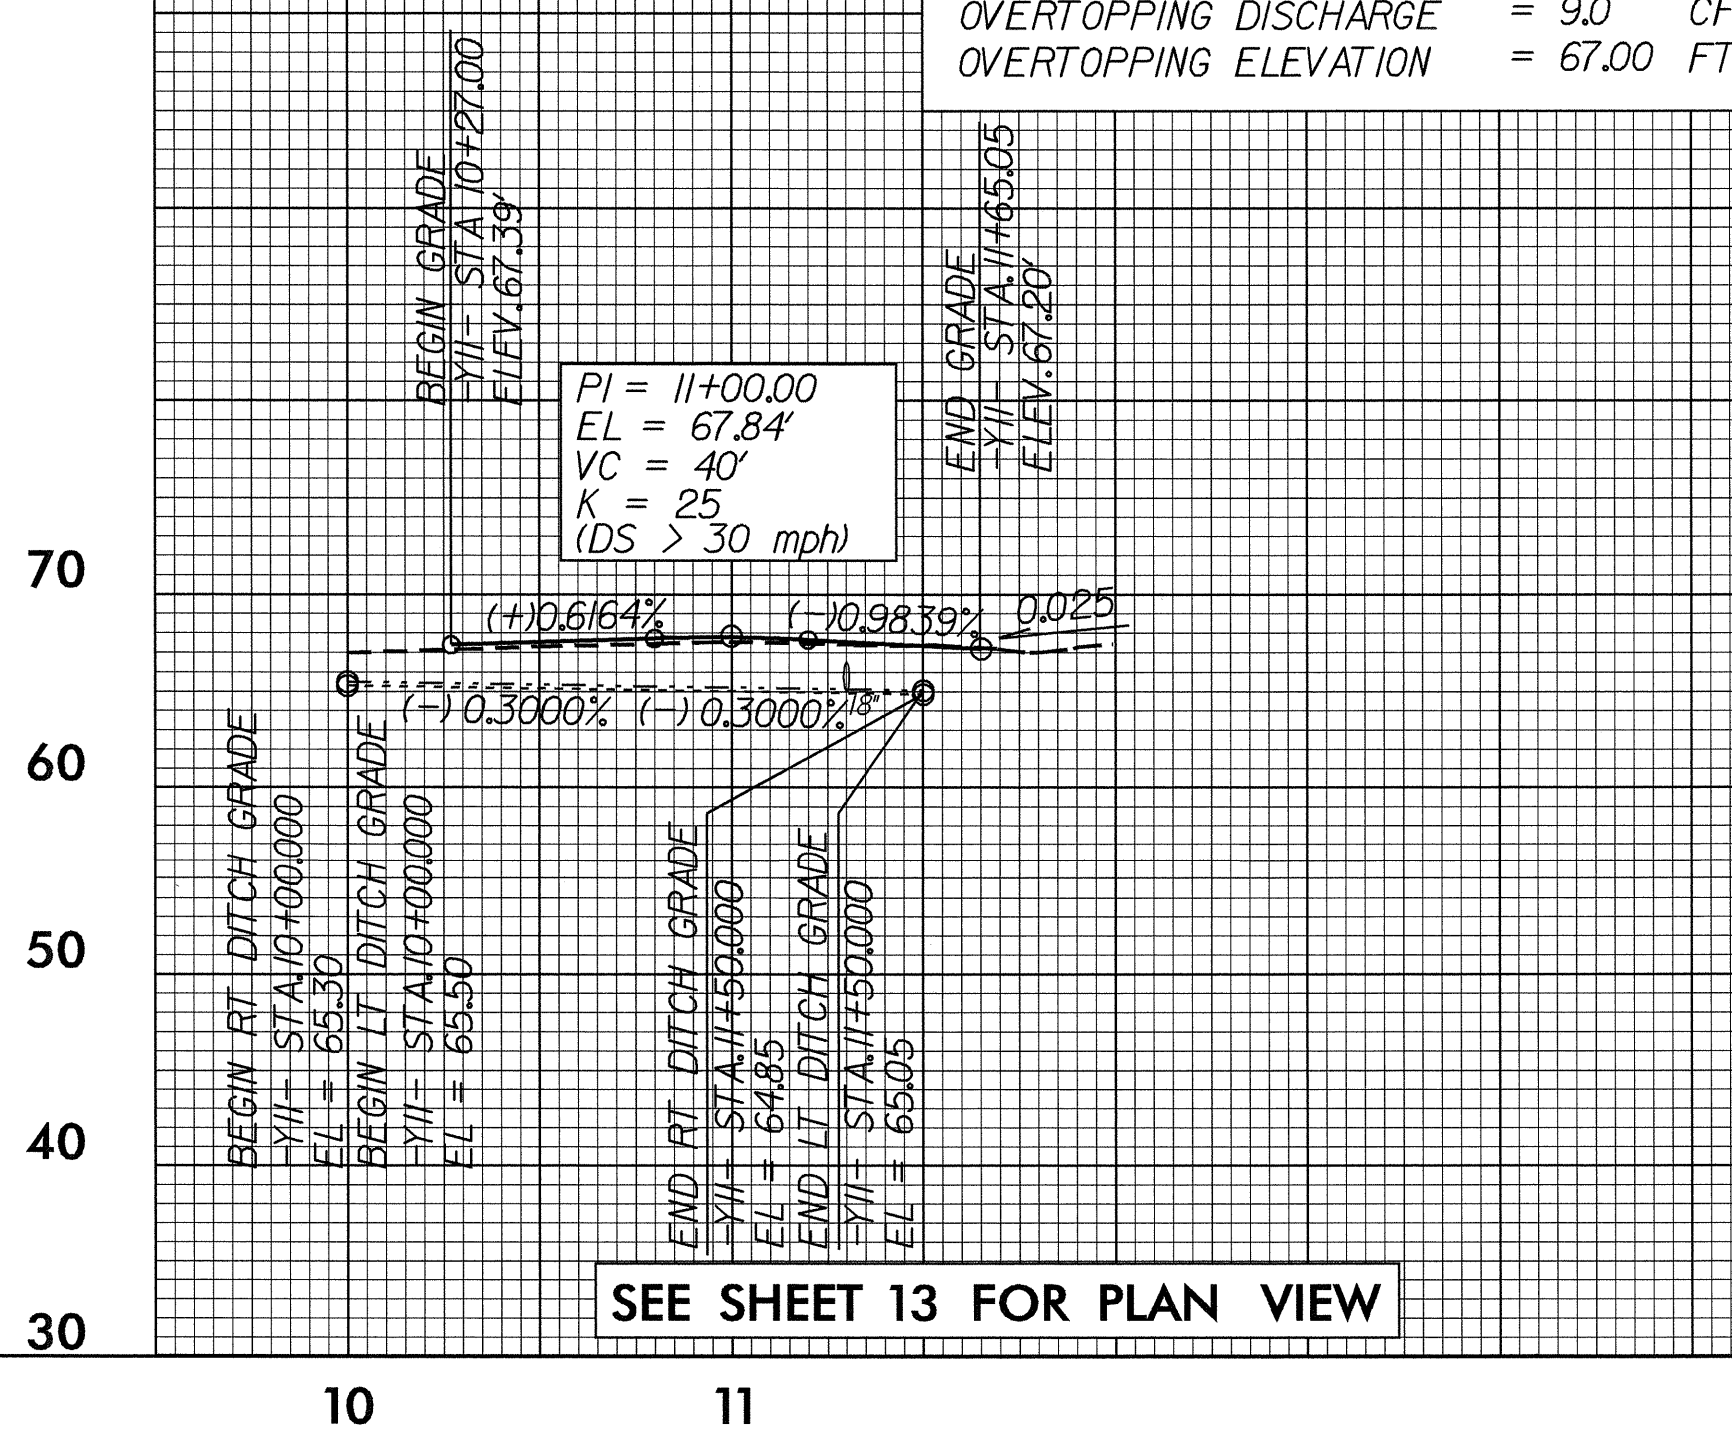

PIPE HYDRAULIC DATA		
DRAINAGE STRUCTURE NO.242		
DRAINAGE AREA	= 1.05	AC
DESIGN FREQUENCY	= 25	YRS
DESIGN DISCHARGE	= 1.2	CFS
DESIGN HW ELEVATION	= 65.91	FT
100 YEAR DISCHARGE	= 1.4	CFS
100 YEAR HW ELEVATION	= 65.93	FT
OVERTOPPING FREQUENCY	= 500+	YRS
OVERTOPPING DISCHARGE	= 9.0	CFS
OVERTOPPING ELEVATION	= 67.00	FT

-Y12- EVANS DRIVE

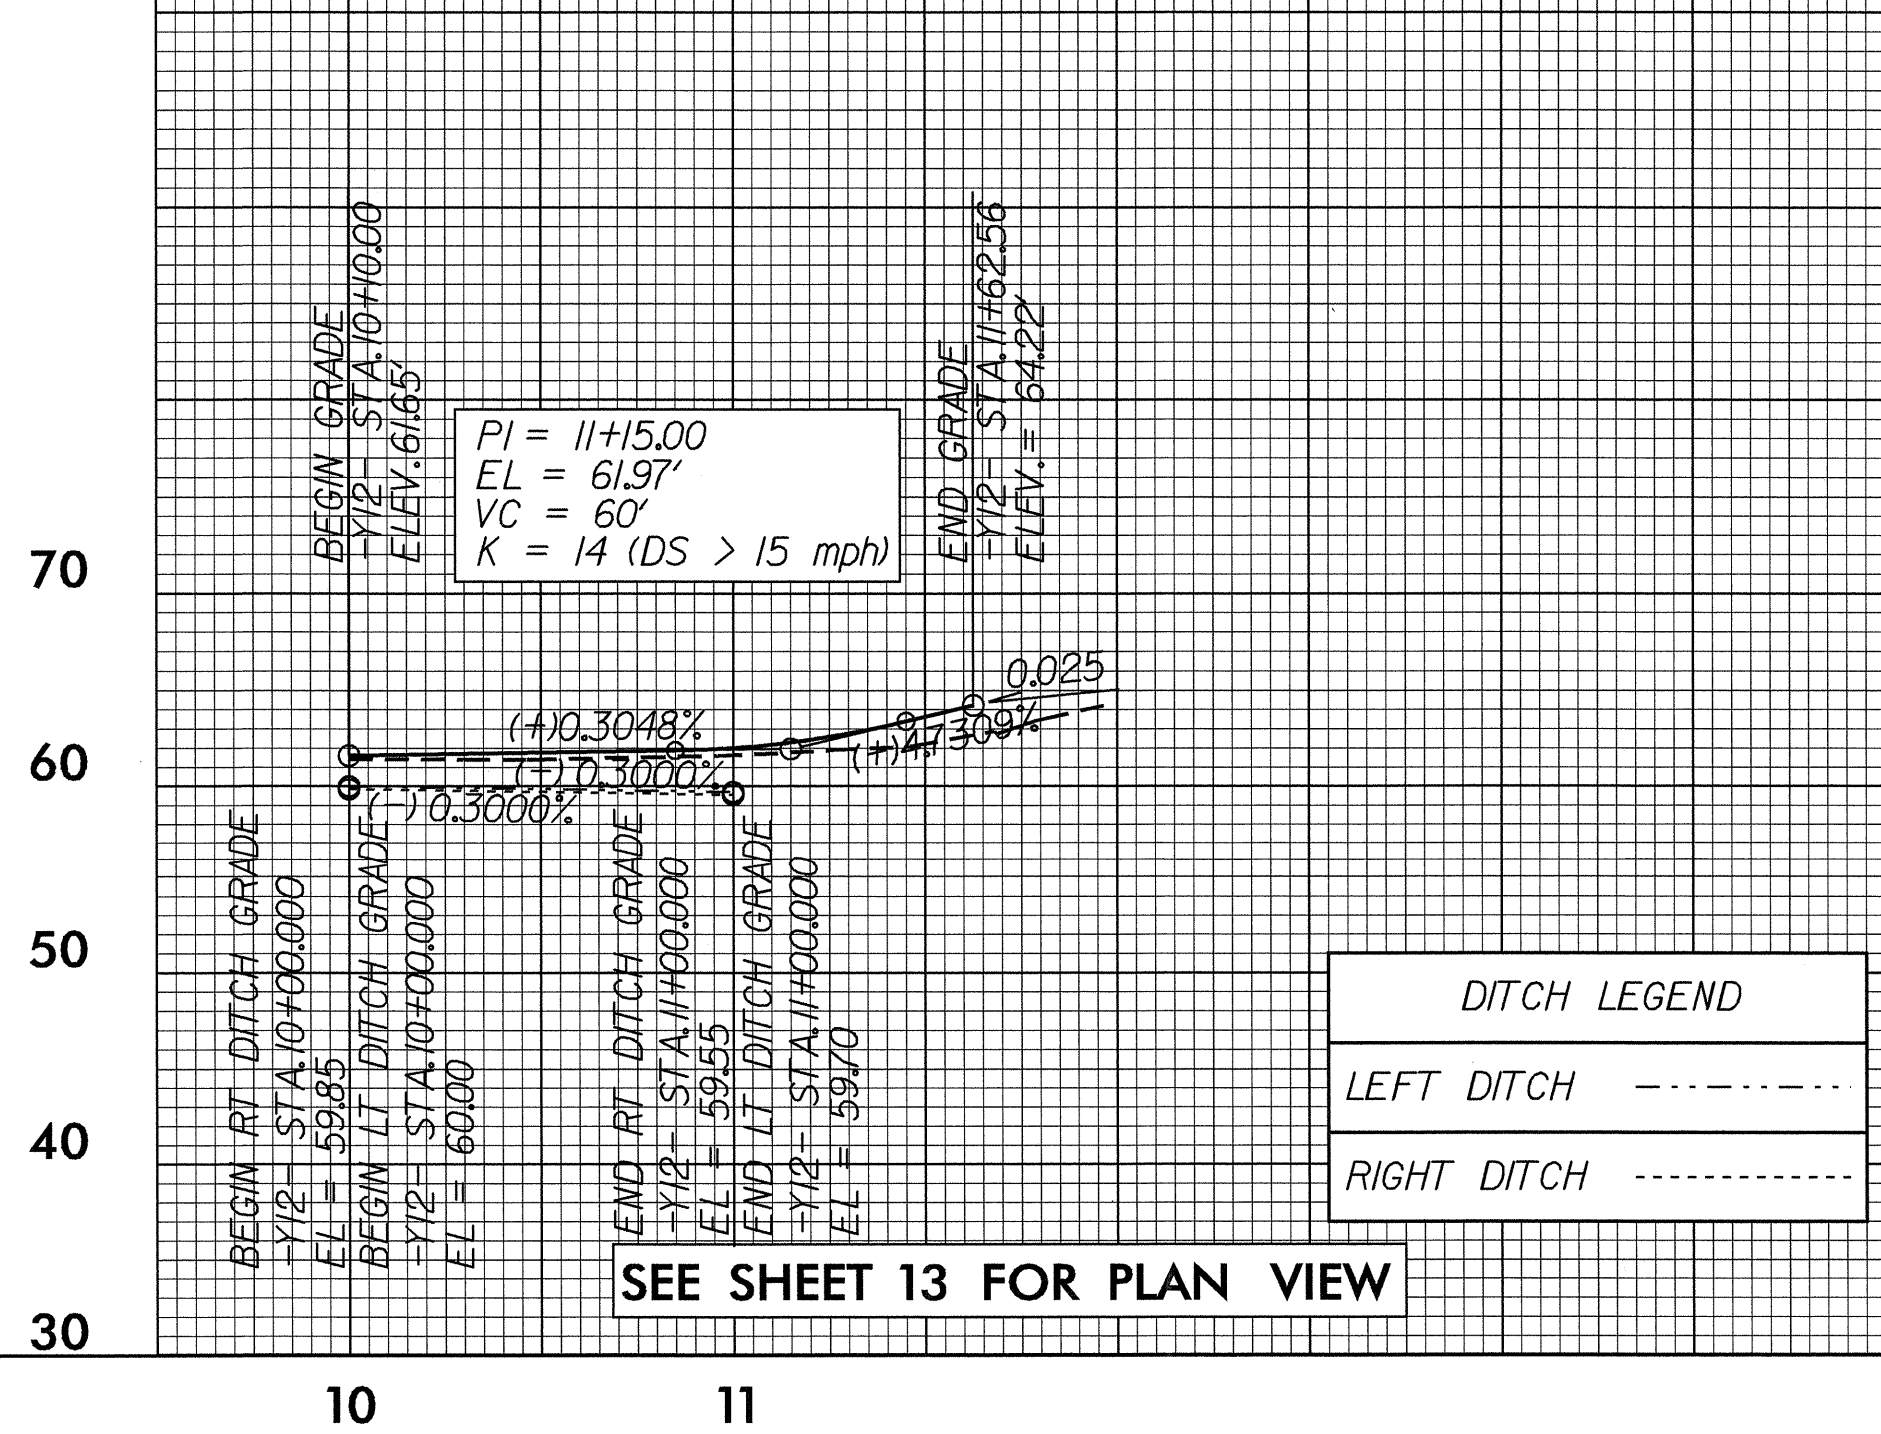


DITCH LEGEND	
LEFT DITCH	-----
RIGHT DITCH	-----

01-MAY-2006 16:00
\\pco\user\jbgauthier\RD-226364\p1
\$\$\$USERNAME\$\$\$


5/28/99

-Y13-
WHITEBRIDGE DRIVE

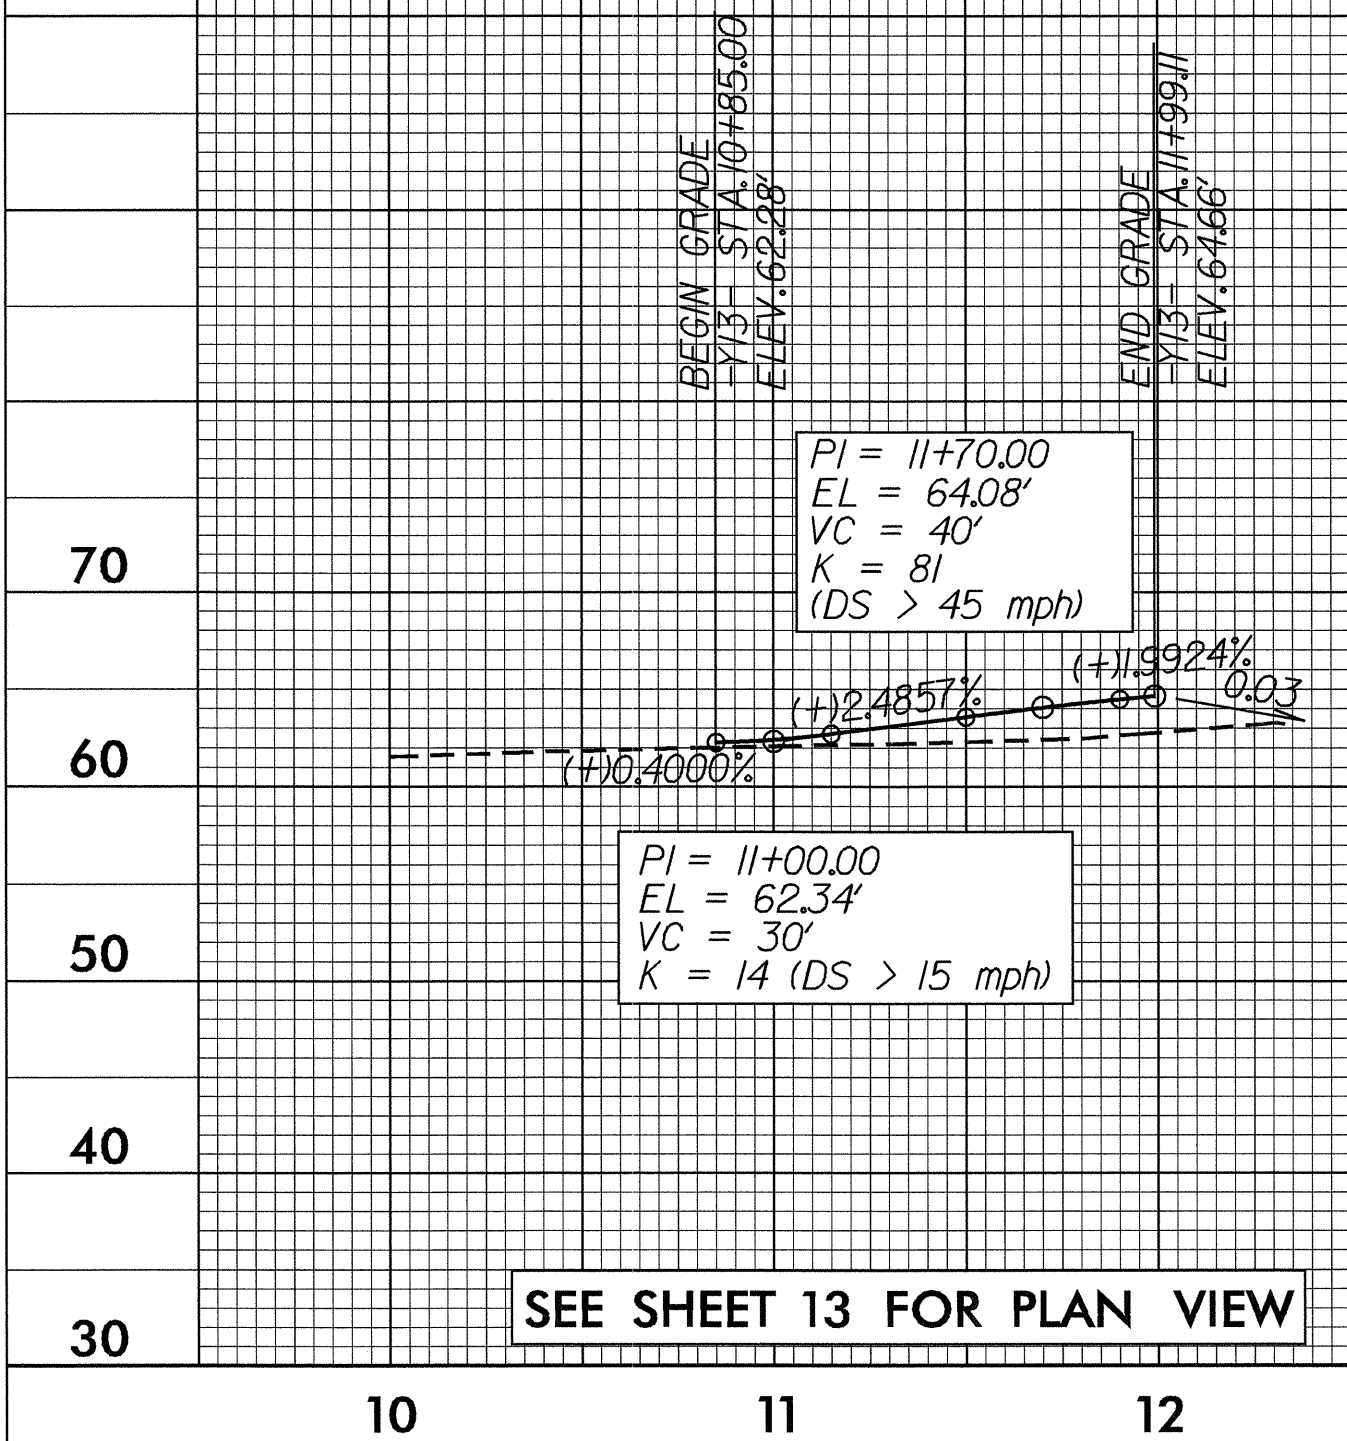


PIPE HYDRAULIC DATA	
DRAINAGE STRUCTURE NO.296	
DRAINAGE AREA	= N/A AC
DESIGN FREQUENCY	= 50 YRS
DESIGN DISCHARGE	= 11.0 CFS
DESIGN HW ELEVATION	= 63.18 FT
100 YEAR DISCHARGE	= 11.5 CFS
100 YEAR HW ELEVATION	= 63.21 FT
OVERTOPPING FREQUENCY	= N/A YRS
OVERTOPPING DISCHARGE	= N/A CFS
OVERTOPPING ELEVATION	= N/A FT

-Y14-
SR 1709 COREY ROAD

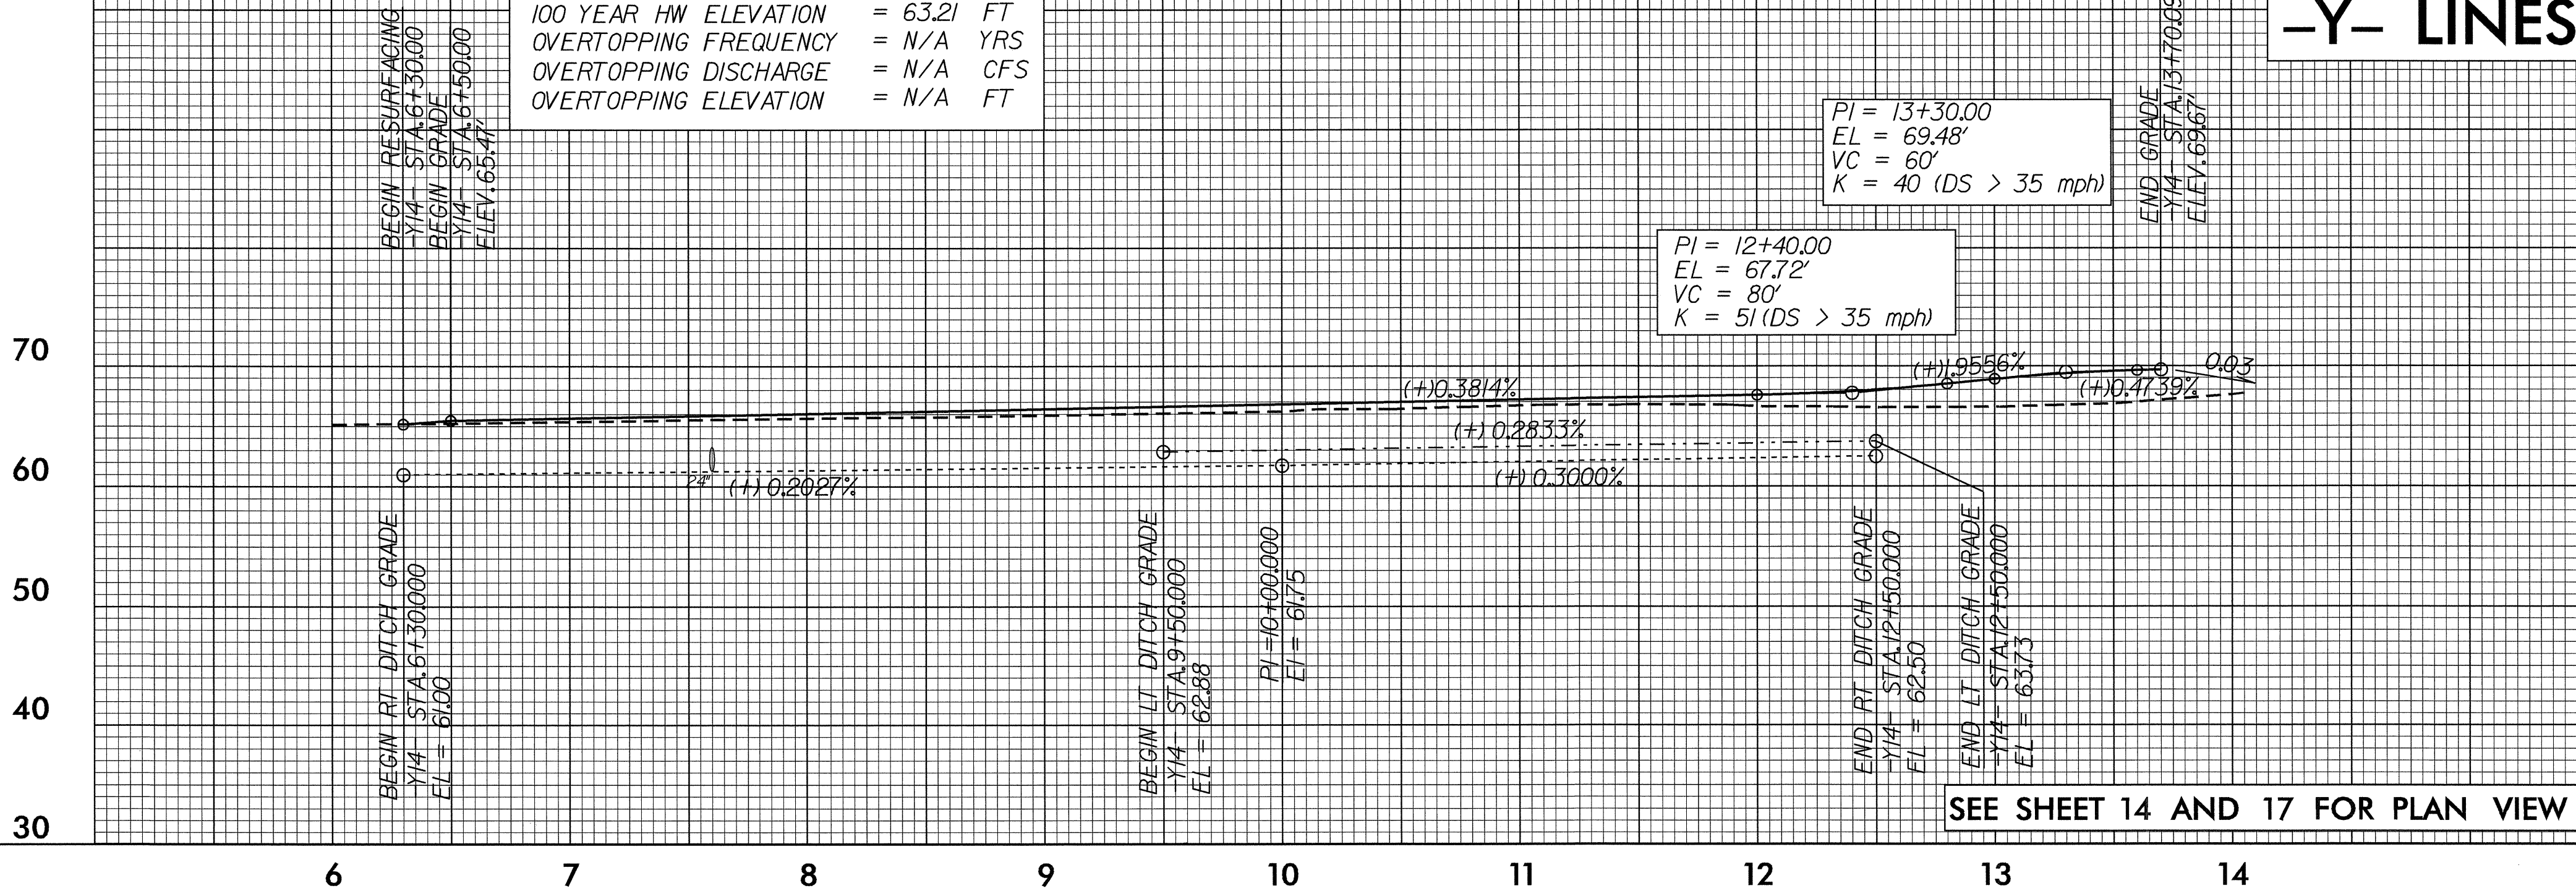


-Y- LINES

-Y15-

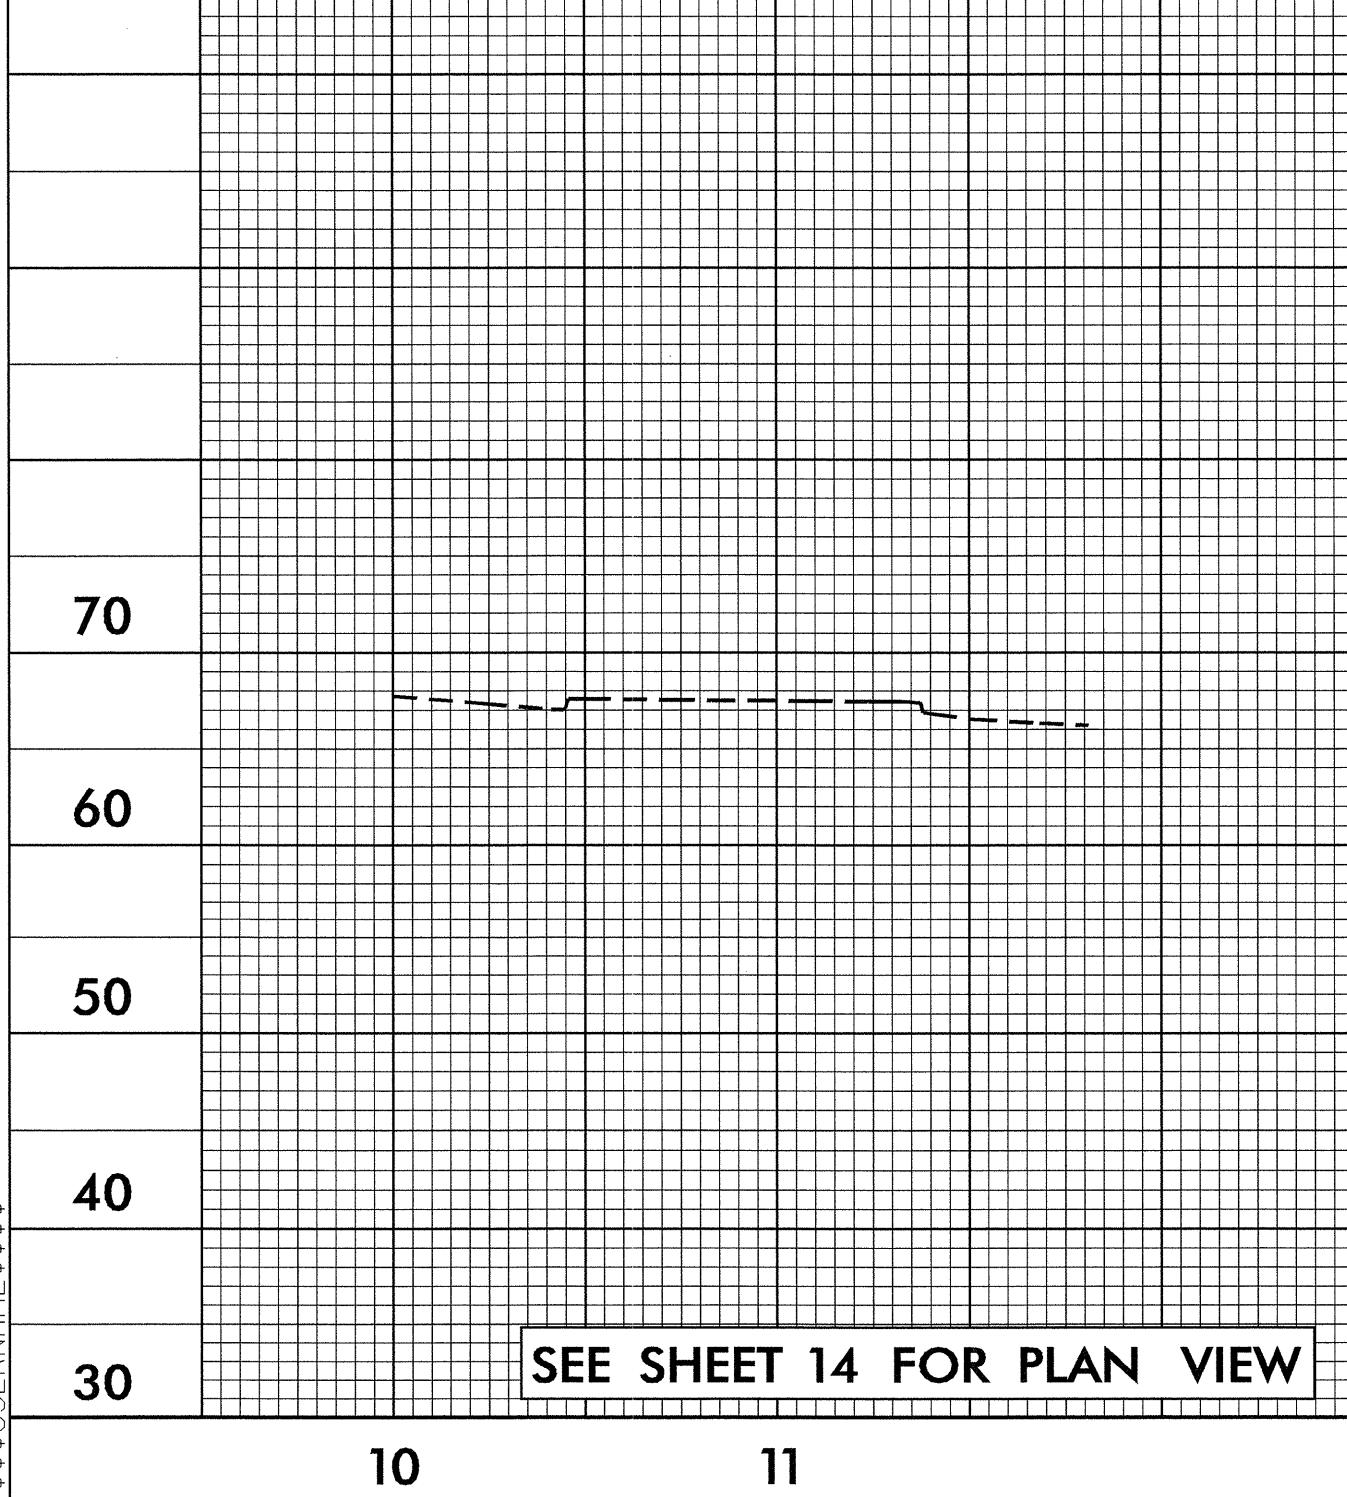

-Y16-
OLD FIRE TOWER ROAD

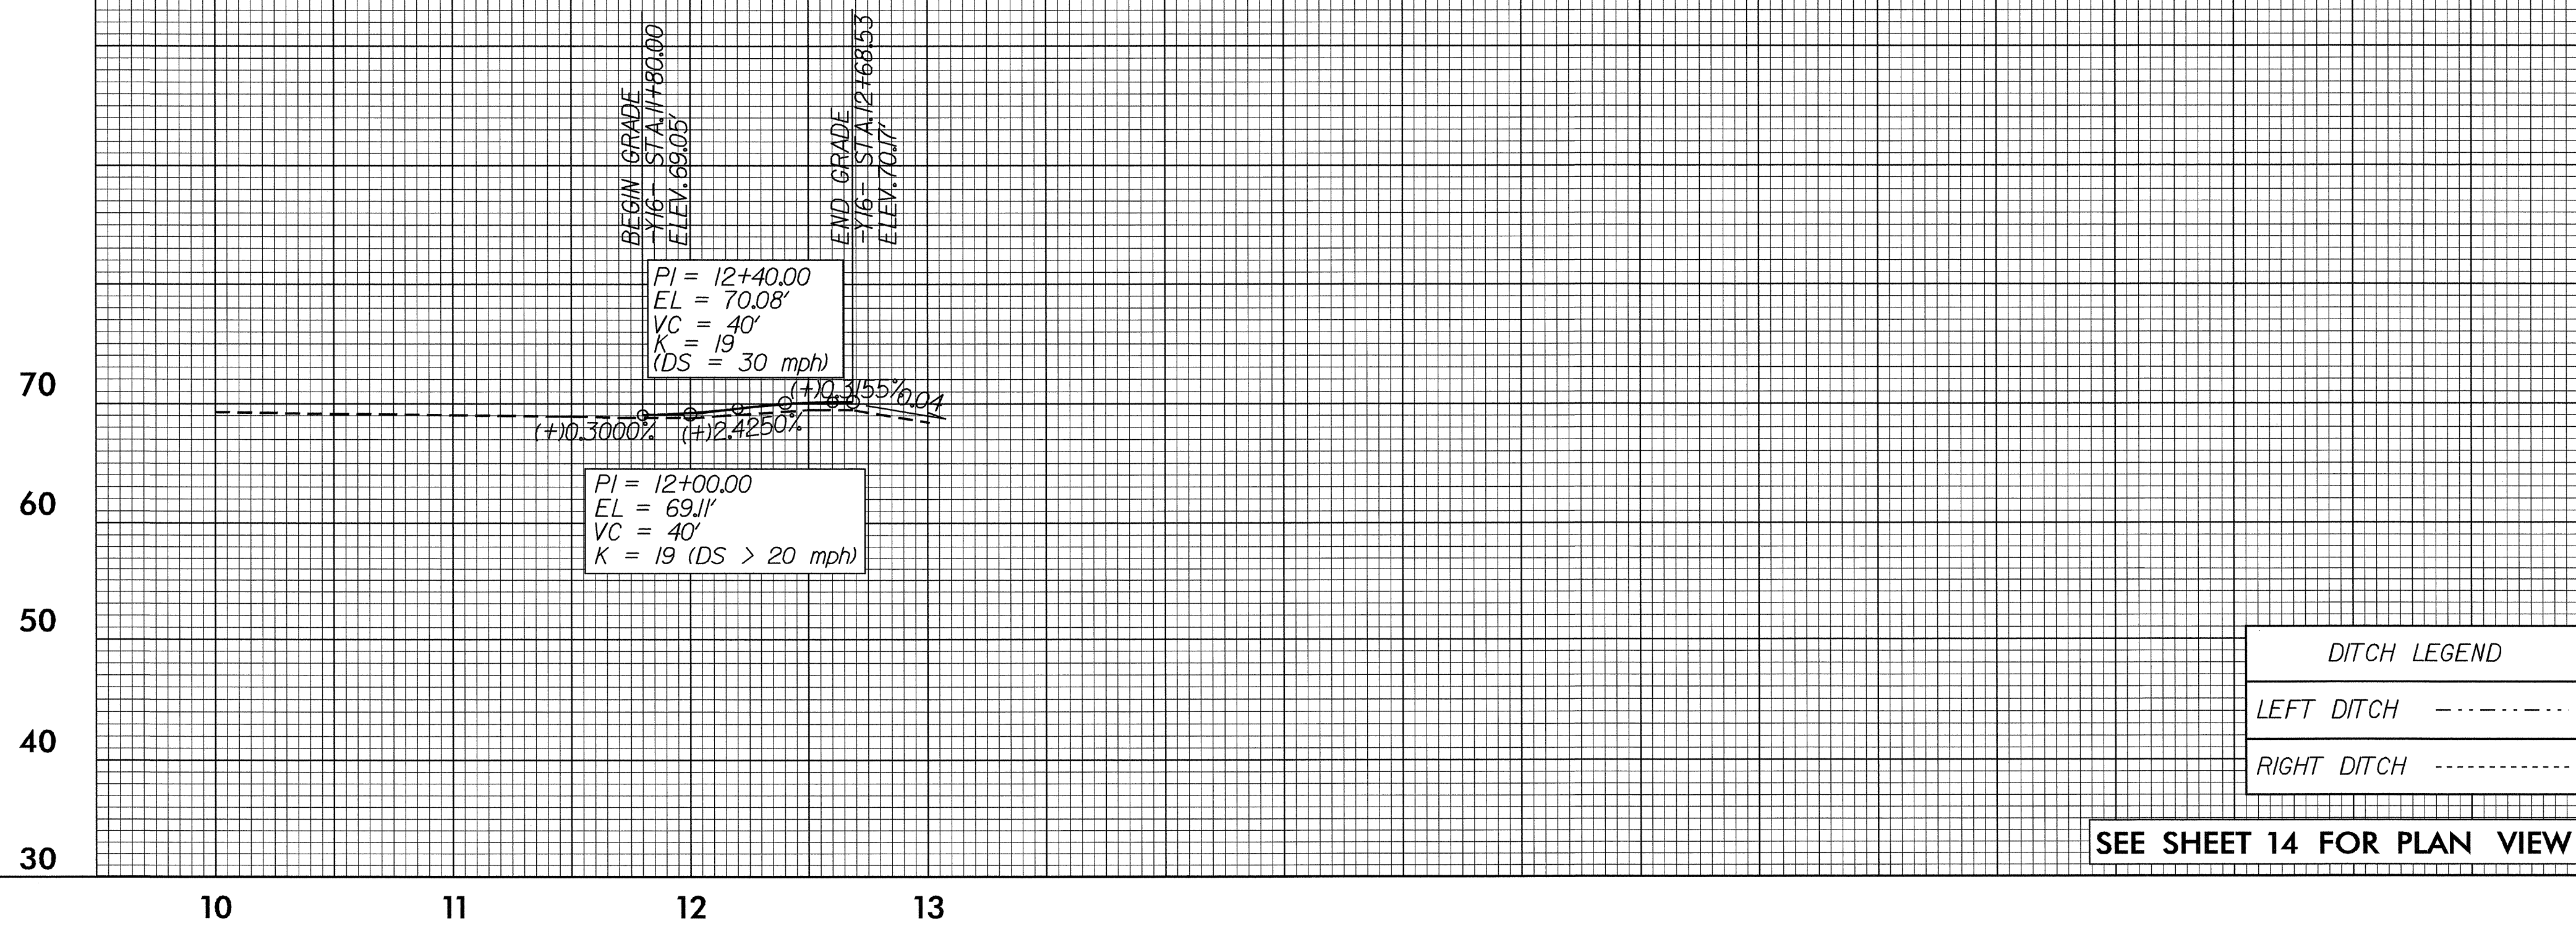

DITCH LEGEND	
LEFT DITCH	----
RIGHT DITCH	----

PROJECT REFERENCE NO. U-3613B	SHEET NO. 27
ROADWAY DESIGN ENGINEER JAMES A. SPEED 14571 5/01/06	HYDRAULICS ENGINEER JAMES A. SPEED 20870 5-1-06

-Y- LINES

01-MAY-2006 16:00
C:\PROJ\U3613B.pfl
\$\$\$\$\$USERNAME\$\$\$\$\$