


5/2/2006
By: Roadway Proj\ug026.tsh
KO & Associates, P.C.

CONTRACT: C200840 TIP PROJECT: U-4026 / R-2904


See Sheet 1-A For Index of Sheets
See Sheet 2 For Conventional Symbols

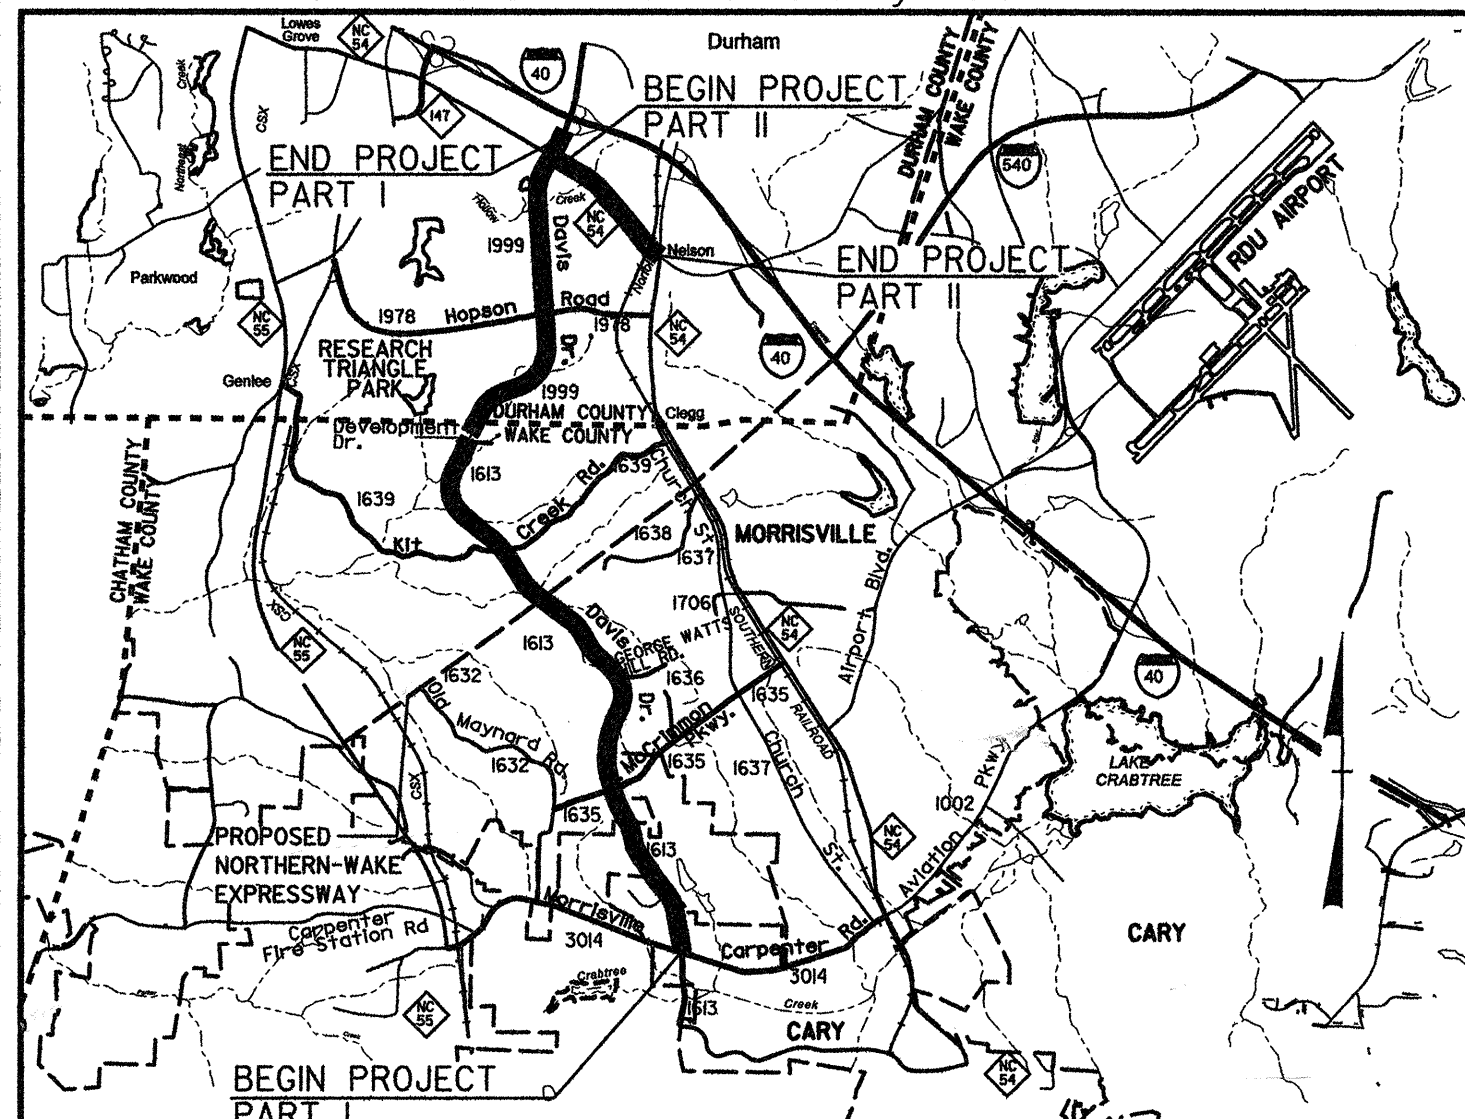

VICINITY MAP

LEGEND
★ SIGNED INTERSECTION

BEGIN TIP PROJECT U-4026
BEGIN CONSTRUCTION
-L- STA. 13+64.43

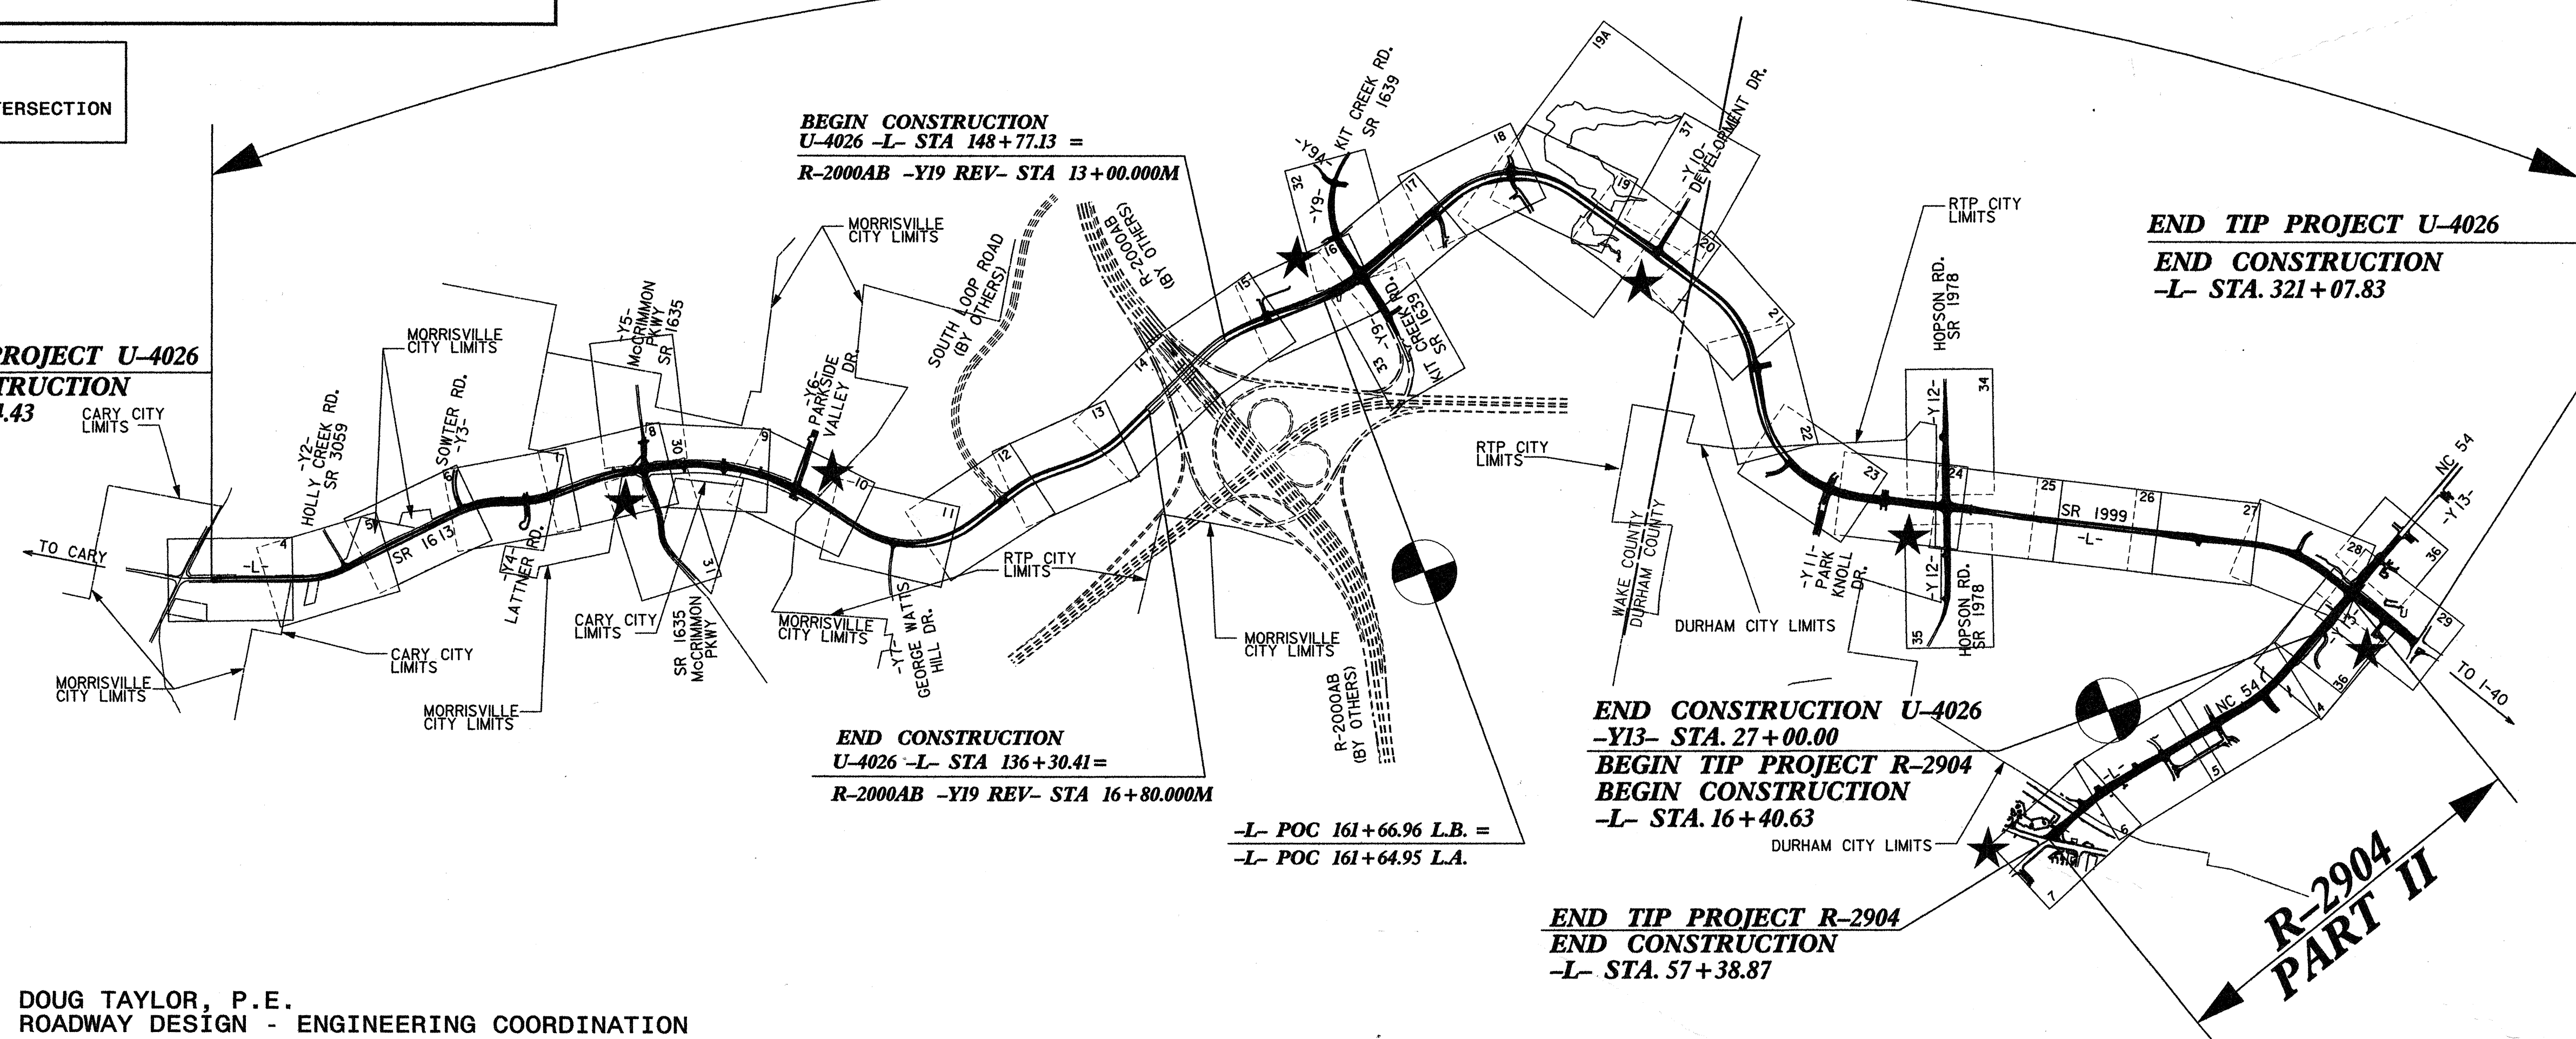


STATE OF NORTH CAROLINA
DIVISION OF HIGHWAYS

WAKE-DURHAM COUNTIES

**LOCATION: DAVIS DRIVE (SR 1613/1999) FROM 390' NORTH
OF MORRISVILLE-CARPENTER ROAD (SR 3014)
TO NORTH OF NC 54 & NC 54 FROM 644' EAST
OF DAVIS DRIVE TO MIAMI BOULEVARD**



**TYPE OF WORK: GRADING, DRAINAGE, PAVING, CULVERTS,
SIGNALS AND SIGNING**

STATE	STATE PROJECT REFERENCE NO.	SHEET NO.	TOTAL SHEETS
N.C.	U-4026R-2904	1	
WSB NO.	F.A. PROJ. NO.	DESCRIPTION	
35018.1.1		U-4026 (P.E.)	
35018.2.1		U-4026 (R/W)	
35018.3.1		U-4026 (CONST)	
34512.1.1	STP-54(2)	R-2904 (P.E.)	
34512.2.2	STP-54(2)	R-2904 (R/W)	
34512.3.2	STP-54(5)	R-2904 (CONST)	

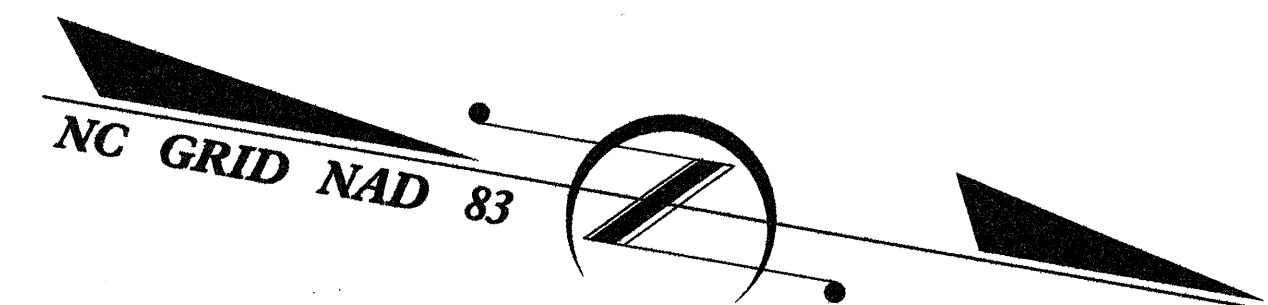

U-4026 PART I

STATE OF NORTH CAROLINA
DIVISION OF HIGHWAYS
**INDEX OF SHEETS, GENERAL NOTES
AND 2006 ROADWAY STANDARD DRAWINGS**

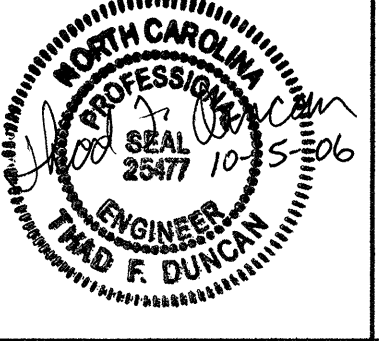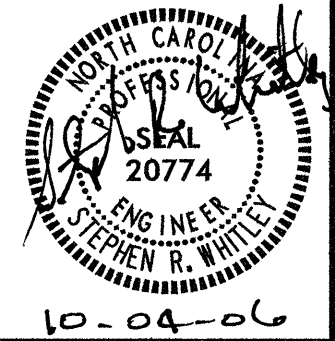PROJECT REFERENCE NO. U-4026/R-2904	SHEET NO. 1-A
ROADWAY DESIGN ENGINEER 	ROADWAY DESIGN ENGINEER 

INDEX OF SHEETS	
SHEET NUMBER	DESCRIPTION
1	Title Sheet (U-4026/R-2904)
1-A	Index of Sheets, General Notes, List of Standards
2	Conventional Symbols
3	Summary of Quantities
PART I	
1	Title Sheet (U-4026)
1-A & 1-B	Survey Control Sheets
2 thru 2-G	Typical Sections and Pavement Schedule
2-H & 2-I	Ditch Details
2-J thru 2-M	Intersection Details
2-N	2'-6" Curb & Gutter Transition Detail
2-O thru 2-X	Multi-Use Trail Alignment
2-Y & 2-Z	Multi-Use Trail Construction Details
2-AA	Superelevation Detail
2-BB thru 2-DD	Channel Relocation Details & Rock Inlet Still Detail
2-EE	Traffic Bearing Steel Cover Detail
2-FF	Detail For Open Throat Catch Basin
2-GG thru 2-LL	Details of Reinforced Concrete Endwalls
2-MM	Detail For Converting CB to JB
2-MN	Detail For Converting DI to JB
3-A thru 3-W	Drainage Summary Sheets
3-X	Right of Way Area Data Sheet
3-Y	Summary of Pavement Breaking and Removal
3-Z & 3-AA	Summary of Earthwork
3-BB	Guardrail Summary
3-CC	Parcel Index Sheet
4 thru 37	Plan Sheets
38 thru 57	Profile Sheets
TCP-1 thru TCP-71	Traffic Control Plans
PM-1 thru PM-17	Pavement Marking Plans
EC-1 thru EC-77	Erosion Control Plans
RF-1	Detail Sheet of Stream Bank Reforestation
SIG-1 thru SIG-21	Signing Plans
SIG-1 thru SIG-78	Signal Plans
UC-1 thru UC-36	Utility Construction Plans
UO-1 thru UO-31	Utilities by Others Plans
X-1 thru X-10	Cross-Section Summary
X-2 thru X-215	Cross-Sections
C-1 thru C-15	Culvert Plans
W-1	Wall Envelope Plan
PART II	
1	Title Sheet (R-2904)
1-A	Survey Control Sheet
2	Typical Sections, Pavement Schedule, Milling Detail and Wedging Detail
2-A	Undercut Detail
3-A thru 3-B	Drainage Summary Sheets (For Pipes 48" & Under)
3-C	Summary of Earthwork, Summary of Existing Asphalt Pavement Removal, Summary of Underdrains, Shoulder Berm Gutter, and Guardrail Summary
3-D	Parcel Index Sheet
4 thru 7	Plan Sheets
8 thru 10	Profile Sheets
TCP-1 thru TCP-20	Traffic Control Plans
PM-1 thru PM-3	Pavement Marking Plans
EC-1 thru EC-10	Erosion Control Plans
RF-1	Planting Details
SIG-1 thru SIG-12	Signing Plans
SIG-1 thru SIG-35	Signal Plans
UC-1 thru UC-7	Utility Construction Plans
UO-1 thru UO-5	Utilities By Others
X-1A thru X-1B	Cross-Section Summary
X-1 thru X-21	Cross-Sections

GENERAL NOTES:	2006 SPECIFICATIONS EFFECTIVE: 07-18-06
GRADE LINE: GRADING AND SURFACING:	THE GRADE LINES SHOWN DENOTE THE FINISHED ELEVATION OF THE PROPOSED SURFACING AT GRADE POINTS SHOWN ON THE TYPICAL SECTIONS. GRADE LINES MAY BE ADJUSTED AT THEIR BEGINNING AND ENDING AND AT STRUCTURES AS DIRECTED BY THE ENGINEER IN ORDER TO SECURE A PROPER TIE-IN.
GRADING AND SURFACING OR RESURFACING AND WIDENING:	THE GRADE LINES SHOWN DENOTE THE FINISHED ELEVATION OF THE PROPOSED SURFACING AT GRADE POINTS SHOWN ON THE TYPICAL SECTIONS. WHERE NO GRADE LINES ARE SHOWN, THE PROFILES SHOWN DENOTE THE TOP ELEVATION OF THE EXISTING PAVEMENT ALONG THE CENTER LINE OF SURVEY ON WHICH THE PROPOSED RESURFACING WILL BE PLACED. GRADE LINES MAY BE ADJUSTED BY THE ENGINEER IN ORDER TO SECURE A PROPER TIE-IN.
CLEARING:	CLEARING ON THIS PROJECT SHALL BE PERFORMED TO THE LIMITS ESTABLISHED BY METHOD III.
SUPERELEVATION:	ALL CURVES ON THIS PROJECT SHALL BE SUPERELEVATED IN ACCORDANCE WITH STD. NO. 225.04 & NO. 225.05 USING THE RATE OF SUPERELEVATION AND RUNOFF SHOWN ON THE PLANS. SUPERELEVATION IS TO BE REVOLVED ABOUT THE GRADE POINTS SHOWN ON THE TYPICAL SECTIONS.
SHOULDER CONSTRUCTION:	ASPHALT AND EARTH SHOULDER CONSTRUCTION ON THE HIGH SIDE OF SUPERELEVATED CURVES SHALL BE IN ACCORDANCE WITH STD. NO. 560.01 & 560.02.
SIDE ROADS:	THE CONTRACTOR WILL BE REQUIRED TO DO ALL NECESSARY WORK TO PROVIDE SUITABLE CONNECTIONS WITH ALL ROADS, STREETS, AND DRIVES ENTERING THIS PROJECT. THIS WORK WILL BE PAID FOR AT THE CONTRACT UNIT PRICE FOR THE PARTICULAR ITEMS INVOLVED.
BERM DITCHES:	BERM DITCHES SHALL BE CONSTRUCTED IN ACCORDANCE WITH STD. NO. 240.01 AT LOCATIONS SHOWN ON THE PLANS OR AS DIRECTED BY THE ENGINEER.
UNDERDRAINS:	UNDERDRAINS SHALL BE CONSTRUCTED IN ACCORDANCE WITH STD. NO. 815.03 AT LOCATIONS DIRECTED BY THE ENGINEER.
DRIVEWAYS:	DRIVEWAYS SHALL BE CONSTRUCTED IN ACCORDANCE WITH STD. 848.02 USING 3' RADII OR RADII AS SHOWN ON THE PLANS. LOCATIONS OF DRIVES WILL BE AS SHOWN ON THE PLANS OR AS DIRECTED BY THE ENGINEER.
STREET RETURNS:	STREET RETURNS SHALL BE CONSTRUCTED IN ACCORDANCE WITH STD. NO. 848.04 USING THE RADII NOTED ON PLANS.
GUARDRAIL:	THE GUARDRAIL LOCATIONS SHOWN ON THE PLANS MAY BE ADJUSTED DURING CONSTRUCTION AS DIRECTED BY THE ENGINEER. THE CONTRACTOR SHOULD CONSULT WITH THE ENGINEER PRIOR TO ORDERING GUARDRAIL MATERIAL.
TEMPORARY SHORING:	SHORING REQUIRED FOR THE MAINTENANCE OF TRAFFIC WILL BE PAID FOR AS "EXTRA WORK" IN ACCORDANCE WITH SECTION 104-7.
UTILITIES:	UTILITY OWNERS ON THIS PROJECT ARE MCI, TIME WARNER CABLE, IBM, AT&T, PROGRESS ENERGY, DUKE POWER, PSNC ENERGY, TOWN OF CARY, BELLSOUTH, VERISON, COUNTY OF DURHAM, CITY OF DURHAM (WATER), PROGRESS TELECOM, GEORGIA ELECTRIC VIASYS, BTI & TEL COVE.
ANY RELOCATION OF EXISTING UTILITIES WILL BE ACCOMPLISHED BY OTHERS, EXCEPT AS SHOWN ON THE PLANS.	
RIGHT-OF-WAY MARKERS:	ALL RIGHT-OF-WAY MARKERS ON THIS PROJECT SHALL BE PLACED BY CONTRACT.
WHEELCHAIR RAMPS:	WHEELCHAIR RAMPS ARE SHOWN ON THE PLANS AT APPROXIMATE LOCATIONS. THE CONSTRUCTION OF ALL WHEELCHAIR RAMPS SHALL BE IN ACCORDANCE WITH DETAILS IN PLANS.

2006 ROADWAY STANDARD DRAWINGS

The following Roadway Standards as appear in "Roadway Standard Drawings" Highway Design Branch - N. C. Department of Transportation - Raleigh, N. C., Dated July 18, 2006 are applicable to this project and by reference hereby are considered a part of these plans:

STD.NO.	TITLE
DIVISION 2 - EARTHWORK	
200.03	Method of Clearing - Method III
225.01	Guide for Grading Subgrade - Interstate and Freeway
225.02	Guide for Grading Subgrade - Secondary and Local
225.04	Method of Obtaining Superelevation - Two Lane Pavement
225.05	Method of Obtaining Superelevation - Divided Highways
225.06	Method of Grading Sight Distance at Intersections
240.01	Guide for Berm Ditch Construction
DIVISION 3 - PIPE CULVERTS	
300.01	Method of Pipe Installation - Method 'A'
310.10	Driveway Pipe Construction
DIVISION 5 - SUBGRADE, BASES AND SHOULDERS	
560.01	Method of Shoulder Construction - High Side of Superelevated Curve - Method I
560.02	Method of Shoulder Construction - High Side of Superelevated Curve - Method II
DIVISION 6 - ASPHALT BASES AND PAVEMENTS	
654.01	Pavement Repairs
DIVISION 8 - INCIDENTALS	
806.01	Concrete Right-of-Way Marker
806.02	Granite Right-of-Way Marker
815.03	Pipe Underdrain and Blind Drain
815.04	Markers for Drainage Structure and Concrete Pad
838.01	Concrete Endwall for Single and Double Pipe Culverts - 15" thru 48" Pipe 90 Skew
838.05	Concrete 'L' Endwall for Single Pipe Culverts - 15" thru 48" Pipe
838.11	Brick Endwall for Single and Double Pipe Culverts - 15" thru 48" Pipe 90 Skew
838.15	Brick 'L' Endwall for Single Pipe Culverts - 15" thru 48" Pipe
838.21	Reinforced Concrete Endwall - for Single 54" Pipe 90 Skew
838.51	Reinforced Brick Endwall - for Single 54" Pipe 90 Skew
838.75	Notes for Reinforced Brick Endwall - Std. Dwg 838.51 thru 838.70
838.80	Precast Endwalls - 12" thru 72" Pipe 90 Skew
840.00	Concrete Base Pad for Drainage Structures
840.01	Brick Catch Basin - 12" thru 54" Pipe
840.02	Concrete Catch Basin - 12" thru 54" Pipe
840.03	Frame, Grates and Hood - for Use on Standard Catch Basin
840.14	Concrete Drop Inlet - 12" thru 30" Pipe
840.15	Brick Drop Inlet - 12" thru 30" Pipe
840.16	Drop Inlet Frame and Grates - for use with Std. Dwg 840.14 and 840.15
840.17	Concrete Grated Drop Inlet Type 'A' - 12" thru 12" Pipe
840.18	Concrete Grated Drop Inlet Type 'B' - 12" thru 36" Pipe
840.19	Concrete Grated Drop Inlet Type 'D' - 12" thru 36" Pipe
840.22	Frames and Wide Slot Sag Grates
840.24	Frames and Narrow Slot Sag Grates
840.25	Anchorage for Frames - Brick or Concrete
840.26	Brick Grated Drop Inlet Type 'A' - 12" thru 72" Pipe
840.27	Brick Grated Drop Inlet Type 'B' - 12" thru 36" Pipe
840.28	Brick Grated Drop Inlet Type 'D' - 12" thru 36" Pipe
840.29	Frames and Narrow Slot Flat Grates
840.31	Concrete Junction Box - 12" thru 66" Pipe
840.32	Brick Junction Box - 12" thru 66" Pipe
840.34	Traffic Bearing Junction Box - for Use with Pipes 42" and Under
840.45	Precast Drainage Structure
840.46	Traffic Bearing Precast Drainage Structure
840.51	Brick Manhole - 12" thru 36" Pipe
840.53	Precast Manhole with Masonry Base - 12" thru 42" Pipe
840.54	Manhole Frame and Cover
840.66	Drainage Structure Steps
840.71	Concrete and Brick Pipe Plug
840.72	Pipe Collar
846.01	Concrete Curb, Gutter and Curb & Gutter
846.02	Drop Inlet Installation in Expressway Gutter
846.04	Drop Inlet Installation in Shoulder Berm Gutter
848.01	Concrete Sidewalk
848.02	Driveway Turnout - Radius Type
848.04	Street Turnout
848.05	Wheelchair Ramp - Curb Cut
850.01	Concrete Paved Ditches
850.10	Guide for Berm Drainage Outlet - 15" and 18" Pipe
850.11	Guide for Berm Drainage Outlet - 24" and 30" Pipe
852.01	Concrete Islands
852.02	Concrete Mountable Median - for Use with Rigid or Flexible Pavement
852.05	Median Curb for Catch Basin - for Use with 1'-6" Curb and Gutter
852.06	Method for Placement of Drop Inlets in Concrete Islands
852.10	Median Construction - with Curb and Gutter
862.01	Guardrail Placement
862.02	Guardrail Installation
876.01	Rip Rap in Channels
876.02	Guide for Rip Rap at Pipe Outlets
876.04	Drainage Ditches with Class 'B' Rip Rap

EFF. 07-18-06

10/25/05

Note: Not to Scale

*S.U.E. = Subsurface Utility Engineering

STATE OF NORTH CAROLINA
DIVISION OF HIGHWAYS

CONVENTIONAL PLAN SHEET SYMBOLS

BOUNDARIES AND PROPERTY:

State Line	
County Line	
Township Line	
City Line	
Reservation Line	
Property Line	
Existing Iron Pin	EP
Property Corner	ECM
Property Monument	ECM
Parcel/Sequence Number	(23)
Existing Fence Line	X-X-X
Proposed Woven Wire Fence	○
Proposed Chain Link Fence	□
Proposed Barbed Wire Fence	◇
Existing Wetland Boundary	WLB
Proposed Wetland Boundary	WLB
Existing Endangered Animal Boundary	EAB
Existing Endangered Plant Boundary	EPB

BUILDINGS AND OTHER CULTURE:

Gas Pump Vent or U/G Tank Cap	○
Sign	○
Well	○
Small Mine	✕
Foundation	□
Area Outline	□
Cemetery	□
Building	□
School	□
Church	□
Dam	□

HYDROLOGY:

Stream or Body of Water	
Hydro, Pool or Reservoir	
Jurisdictional Stream	JS
Buffer Zone 1	BZ 1
Buffer Zone 2	BZ 2
Flow Arrow	←
Disappearing Stream	→
Spring	○
Swamp Marsh	✕
Proposed Lateral, Tail, Head Ditch	FLW
False Sump	◇

RAILROADS:

Standard Gauge	CSX TRANSPORTATION
RR Signal Milepost	MILEPOST 35
Switch	SWITCH
RR Abandoned	
RR Dismantled	

RIGHT OF WAY:

Baseline Control Point	◆
Existing Right of Way Marker	△
Existing Right of Way Line	
Proposed Right of Way Line	⊙
Proposed Right of Way Line with Iron Pin and Cap Marker	⊙
Proposed Right of Way Line with Concrete or Granite Marker	⊙
Existing Control of Access	⊙
Proposed Control of Access	⊙
Existing Easement Line	E
Proposed Temporary Construction Easement	E
Proposed Temporary Drainage Easement	TDE
Proposed Permanent Drainage Easement	PDE
Proposed Permanent Utility Easement	PUE

ROADS AND RELATED FEATURES:

Existing Edge of Pavement	
Existing Curb	
Proposed Slope Stakes Cut	C
Proposed Slope Stakes Fill	F
Proposed Wheel Chair Ramp	WCR
Curb Cut for Future Wheel Chair Ramp	CCFR
Existing Metal Guardrail	T
Proposed Guardrail	T
Existing Cable Guiderail	□
Proposed Cable Guiderail	□
Equality Symbol	⊙
Pavement Removal	⊗

VEGETATION:

Single Tree	✕
Single Shrub	✕
Hedge	~
Woods Line	~
Orchard	✕
Vineyard	Vineyard

EXISTING STRUCTURES:

MAJOR:	
Bridge, Tunnel or Box Culvert	CONC
Bridge Wing Wall, Head Wall and End Wall	CONC WW
MINOR:	
Head and End Wall	CONC HW
Pipe Culvert	
Footbridge	
Drainage Box: Catch Basin, DI or JB	CB
Paved Ditch Gutter	
Storm Sewer Manhole	⊙
Storm Sewer	S

UTILITIES:

POWER:	
Existing Power Pole	●
Proposed Power Pole	○
Existing Joint Use Pole	●
Proposed Joint Use Pole	○
Power Manhole	⊙
Power Line Tower	⊗
Power Transformer	⊗
U/G Power Cable Hand Hole	PH
H-Frame Pole	●
Recorded U/G Power Line	P
Designated U/G Power Line (S.U.E.*)	P

TELEPHONE:

Existing Telephone Pole	●
Proposed Telephone Pole	○
Telephone Manhole	⊙
Telephone Booth	⊙
Telephone Pedestal	⊙
Telephone Cell Tower	⊙
U/G Telephone Cable Hand Hole	PH
Recorded U/G Telephone Cable	T
Designated U/G Telephone Cable (S.U.E.*)	T
Recorded U/G Telephone Conduit	TC
Designated U/G Telephone Conduit (S.U.E.*)	TC
Recorded U/G Fiber Optics Cable	T FO
Designated U/G Fiber Optics Cable (S.U.E.*)	T FO

WATER:

Water Manhole	⊙
Water Meter	○
Water Valve	⊗
Water Hydrant	⊙
Recorded U/G Water Line	W
Designated U/G Water Line (S.U.E.*)	W
Above Ground Water Line	A/G Water

TV:

TV Satellite Dish	✕
TV Pedestal	⊙
TV Tower	⊗
U/G TV Cable Hand Hole	PH
Recorded U/G TV Cable	TV
Designated U/G TV Cable (S.U.E.*)	TV
Recorded U/G Fiber Optic Cable	TV FO
Designated U/G Fiber Optic Cable (S.U.E.*)	TV FO

GAS:

Gas Valve	⊙
Gas Meter	⊙
Recorded U/G Gas Line	G
Designated U/G Gas Line (S.U.E.*)	G
Above Ground Gas Line	A/G Gas

SANITARY SEWER:

Sanitary Sewer Manhole	⊙
Sanitary Sewer Cleanout	⊙
U/G Sanitary Sewer Line	SS
Above Ground Sanitary Sewer	A/G Sanitary Sewer
Recorded SS Forced Main Line	FSS
Designated SS Forced Main Line (S.U.E.*)	FSS

MISCELLANEOUS:

Utility Pole	●
Utility Pole with Base	□
Utility Located Object	○
Utility Traffic Signal Box	⊙
Utility Unknown U/G Line	UTIL
U/G Tank; Water, Gas, Oil	□
A/G Tank; Water, Gas, Oil	□
U/G Test Hole (S.U.E.*)	⊙
Abandoned According to Utility Records	AATUR
End of Information	E.O.I.

STATE OF NORTH CAROLINA DIVISION OF HIGHWAYS ROADWAY SUMMARY OF QUANTITIES FOR CONTRACT - C200840														
ItemNumber	Sec #	Quantity	Unit	Description	ItemNumber	Sec #	Quantity	Unit	Description	ItemNumber	Sec #	Quantity	Unit	Description
0000100000-N	800	Lump Sum		MOBILIZATION	1011000000-N	500	Lump Sum		FINE GRADING	2374000000-N	840	73	EA	FRAME WITH GRATE & HOOD, STD 840.03, TYPE ** (F)
0000400000-N	801	Lump Sum		CONSTRUCTION SURVEYING	1022000000-E	SP	3,350	LB	SEALING EXISTING PAVEMENT CRACKS	2374000000-N	840	69	EA	FRAME WITH GRATE & HOOD, STD 840.03, TYPE ** (G)
0000900000-N	SP	Lump Sum		GENERIC MISCELLANEOUS ITEM REMOVE & RESET BUS SHELTERS	1044000000-E	501	79,700	SY	LIME TREATED SOIL (SLURRY METHOD)	2396000000-N	840	11	EA	FRAME WITH COVER, STD 840.54
0001000000-E	200	Lump Sum		CLEARING & GRUBBING ... ACRE(S)	1066000000-E	501	800	TON	LIME FOR LIME TREATED SOIL	2542000000-E	846	17,440	LF	1'-6" CONCRETE CURB & GUTTER
0008000000-E	200	4	ACR	SUPPLEMENTARY CLEARING & GRUB-BING	1077000000-E	SP	40	TON	#57 STONE	2549000000-E	846	24,850	LF	2'-6" CONCRETE CURB & GUTTER
0015000000-N	205	9	EA	SEALING ABANDONED WELLS	1110000000-E	510	1,400	TON	STABILIZER AGGREGATE	2556000000-E	846	4,120	LF	SHOULDER BERM GUTTER
0022000000-E	225	334,300	CY	UNCLASSIFIED EXCAVATION	1121000000-E	520	4,075	TON	AGGREGATE BASE COURSE	2577000000-E	846	442	LF	CONCRETE EXPRESSWAY GUTTER
0036000000-E	225	13,200	CY	UNDERCUT EXCAVATION	1176000000-E	542	53,100	SY	SOIL CEMENT BASE	2591000000-E	848	3,880	SY	4" CONCRETE SIDEWALK
0080000000-E	SP	500	TON	CLASS IV SUBGRADE STABILIZA-TION	1187000000-E	542	1,460	TON	PORTLAND CEMENT FOR SOIL CE-MENT BASE	2605000000-N	848	57	EA	CONCRETE WHEELCHAIR RAMPS
0106000000-E	230	14,100	CY	BORROW EXCAVATION	1198000000-E	SP	800	TON	AGGREGATE FOR SOIL CEMENT BASE	2612000000-E	848	240	SY	6" CONCRETE DRIVEWAY
0134000000-E	240	10,675	CY	DRAINAGE DITCH EXCAVATION	1209000000-E	543	19,910	GAL	ASPHALT CURING SEAL	2619000000-E	850	183	SY	4" CONCRETE PAVED DITCH
0141000000-E	240	2,800	LF	BERM DITCH CONSTRUCTION	1220000000-E	545	175	TON	INCIDENTAL STONE BASE	2647000000-E	852	1,135	SY	5" MONOLITHIC CONCRETE ISLANDS (SURFACE MOUNTED)
0156000000-E	250	48,425	SY	REMOVAL OF EXISTING ASPHALT PAVEMENT	1297000000-E	607	5,100	SY	MILLING ASPHALT PAVEMENT, **** DEPTH (2")	2655000000-E	852	9,560	SY	5" MONOLITHIC CONCRETE ISLANDS (KEYED IN)
0177000000-E	250	1,950	SY	BREAKING OF EXISTING ASPHALT PAVEMENT	1297000000-E	607	2,017	SY	MILLING ASPHALT PAVEMENT, **** DEPTH (2-1/2")	2815000000-N	858	2	EA	ADJUSTMENT OF DROP INLETS
0192000000-N	260	49	HR	PROOF ROLLING	1330000000-E	607	500	SY	INCIDENTAL MILLING	2830000000-N	858	2	EA	ADJUSTMENT OF MANHOLES
0195000000-E	265	600	CY	SELECT GRANULAR MATERIAL	1489000000-E	610	59,100	TON	ASPHALT CONC BASE COURSE, TYPE B25.0B	2893000000-N	SP	1	EA	CONVERT EXISTING CATCH BASIN TO JUNCTION BOX WITH MANHOLE COVER
0196000000-E	270	11,900	SY	FABRIC FOR SOIL STABILIZATION	1491000000-E	610	9,650	TON	ASPHALT CONC BASE COURSE, TYPE B25.0C	2938000000-N	SP	2	EA	CONVERT EXISTING DROP INLET TO JUNCTION BOX WITH MANHOLE COVER
0318000000-E	300	4,137	TON	FOUNDATION CONDITIONING MATE-RIAL, MINOR STRS	1498000000-E	610	48,300	TON	ASPHALT CONC INTERMEDIATE COURSE, TYPE I19.0B	3030000000-E	862	11,937.5	LF	STEEL BM GUARDRAIL
0343000000-E	310	252	LF	15" SIDE DRAIN PIPE	1503000000-E	610	7,400	TON	ASPHALT CONC INTERMEDIATE COURSE, TYPE I19.0C	3045000000-E	862	262.5	LF	STEEL BM GUARDRAIL, SHOP CURVED
0344000000-E	310	64	LF	18" SIDE DRAIN PIPE	1519000000-E	610	69,800	TON	ASPHALT CONC SURFACE COURSE, TYPE S9.5B	3150000000-N	862	15	EA	ADDITIONAL GUARDRAIL POSTS
0345000000-E	310	40	LF	24" SIDE DRAIN PIPE	1523000000-E	610	7,370	TON	ASPHALT CONC SURFACE COURSE, TYPE S9.5C	3195000000-N	862	5	EA	GUARDRAIL ANCHOR UNITS, TYPE AT-1
0396000000-E	310	320	LF	42" RC PIPE CULVERTS, CLASS III	1525000000-E	610	800	TON	ASPHALT CONA SURFACE COURSE, TYPE SF9.5A	3210000000-N	862	25	EA	GUARDRAIL ANCHOR UNITS, TYPE CAT-1
0402000000-E	310	400	LF	48" RC PIPE CULVERTS, CLASS III	1560000000-E	620	9,802	TON	ASPHALT BINDER FOR PLANT MIX, GRADE PG 64-22	3270000000-N	SP	27	EA	GUARDRAIL ANCHOR UNITS, TYPE 350
0408000000-E	310	208	LF	54" RC PIPE CULVERTS, CLASS III	1565000000-E	620	442	TON	ASPHALT BINDER FOR PLANT MIX, GRADE PG 70-22	3285000000-N	SP	1	EA	GUARDRAIL ANCHOR UNITS, TYPE M-350
0414000000-E	310	68	LF	60" RC PIPE CULVERTS, CLASS III	1693000000-E	654	162	TON	ASPHALT PLANT MIX, PAVEMENT REPAIR	3360000000-E	863	9,810	LF	REMOVE EXISTING GUARDRAIL
0420000000-E	310	300	LF	66" RC PIPE CULVERTS, CLASS III	2000000000-N	806	170	EA	RIGHT OF WAY MARKERS	3628000000-E	876	955	TON	RIP RAP, CLASS I
0426000000-E	310	148	LF	72" RC PIPE CULVERTS, CLASS III	2022000000-E	815	4,222	CY	SUBDRAIN EXCAVATION	3649000000-E	876	3,602	TON	RIP RAP, CLASS B
0448000000-E	310	108	LF	***** RC PIPE CULVERTS, CLASS IV (54")	2033000000-E	815	2,251	CY	SUBDRAIN FINE AGGREGATE	3651000000-E	SP	324	TON	BOULDERS
0448000000-E	310	104	LF	***** RC PIPE CULVERTS, CLASS IV (66")	2044000000-E	815	13,400	LF	6" PERFORATED SUBDRAIN PIPE	3656000000-E	876	24,783	SY	FILTER FABRIC FOR DRAINAGE
0708000000-E	310	1,164	LF	15" BIT COAT CS PIPE CULVERTS, TYPE B 0.064" THICK	2055000000-E	815	402	EA	6" SUBDRAIN PIPE WYES, TEES, & ELBOWS	3659000000-N	SP	14	EA	PREFORMED SCOUR HOLES WITH LEVEL SPREADER APRON
0714000000-E	310	412	LF	18" BIT COAT CS PIPE CULVERTS, TYPE B 0.064" THICK	2066000000-N	815	27	EA	CONCRETE PAD FOR SUBDRAIN PIPE OUTLET	3677000000-E	SP	225	SY	GENERIC EROSION CONTROL ITEM ROCK PLATING
0720000000-E	310	252	LF	24" BIT COAT CS PIPE CULVERTS, TYPE B 0.064" THICK	2077000000-E	815	162	LF	6" OUTLET PIPE (SUBDRAINS)	4054000000-E	902	1	CY	PLAIN CONCRETE SIGN FOUNDA-TIONS
0726000000-E	310	128	LF	30" BIT COAT CS PIPE CULVERTS, TYPE B 0.079" THICK	2143000000-E	818	40	TON	BLOTTING SAND	4060000000-E	903	1,037	LB	SUPPORTS, BREAKAWAY STEEL BEAM
0806000000-E	310	46	EA	15" BIT COAT CS PIPE ELBOWS, TYPE B 0.064" THICK	2190000000-N	828	49	EA	TEMPORARY STEEL PLATE COVERS FOR MASONRY DRAINAGE STRUCTURE	4072000000-E	903	6,180	LF	SUPPORTS, 3-LB STEEL U-CHANNEL
0807000000-E	310	10	EA	18" BIT COAT CS PIPE ELBOWS, T YPE B 0.064" THICK	2209000000-E	838	58.5	CY	ENDWALLS	4096000000-N	904	18	EA	SIGN ERECTION, TYPE D
0808000000-E	310	4	EA	24" BIT COAT CS PIPE ELBOWS, T YPE B 0.064" THICK	2220000000-E	838	86	CY	REINFORCED ENDWALLS	4102000000-N	904	337	EA	SIGN ERECTION, TYPE E
0809000000-E	310	4	EA	30" BIT COAT CS PIPE ELBOWS, T YPE B 0.079" THICK	2253000000-E	840	61	CY	PIPE COLLARS	4108000000-N	904	19	EA	SIGN ERECTION, TYPE F
0973100000-E	330	124	LF	*** WELDED STEEL PIPE IN SOIL (24", 0.500")	2264000000-E	840	0.792	CY	PIPE PLUGS	4110000000-N	904	4	EA	SIGN ERECTION, TYPE *** (GROUND MOUNTED) (B)
0973100000-E	330	60	LF	*** WELDED STEEL PIPE IN SOIL (30", 0.500")	2275000000-E	SP	27	CY	FLOWABLE FILL	4116100000-N	904	4	EA	SIGN ERECTION, RELOCATE, TYPE **** (GROUND MOUNTED) (D)
0973100000-E	330	260	LF	*** WELDED STEEL PIPE IN SOIL (36", 0.500")	2286000000-N	840	346	EA	MASONRY DRAINAGE STRUCTURES	4151000000-N	907	17	EA	STOCKPILE SIGN SYSTEM, STEEL BEAM
0973100000-E	330	268	LF	*** WELDED STEEL PIPE IN SOIL (42", 0.625")	2297000000-E	840	7	CY	MASONRY DRAINAGE STRUCTURES	4152000000-N	907	10	EA	DISPOSAL OF SIGN SYSTEM, STEEL BEAM
0973100000-E	330	556	LF	*** WELDED STEEL PIPE IN SOIL (48", 0.625")	2308000000-E	840	119.24	LF	MASONRY DRAINAGE STRUCTURES	4155000000-N	907	110	EA	DISPOSAL OF SIGN SYSTEM, U-CHANNEL
0973100000-E	330	128	LF	*** WELDED STEEL PIPE IN SOIL (60", 0.875")	2364000000-N	840	81	EA	FRAME WITH TWO GRATES, STD 840.16	4192000000-N	907	4	EA	DISPOSAL OF SUPPORT, U-CHANNEL
0973100000-E	330	248	LF	*** WELDED STEEL PIPE IN SOIL (66", 0.875")	2365000000-N	840	1	EA	FRAME WITH TWO GRATES, STD 840.22	4238000000-N	907	2	EA	DISPOSAL OF SIGN, D, E OR F
0973100000-E	330	388	LF	*** WELDED STEEL PIPE IN SOIL (72", 1.000")	2366000000-N	840	72	EA	FRAME WITH TWO GRATES, STD 840.24	4400000000-E	1110	1,291	SF	WORK ZONE SIGNS (STATIONARY)
0995000000-E	340	10,765	LF	PIPE REMOVAL	2367000000-N	840	33	EA	FRAME WITH TWO GRATES, STD 840.29	4405000000-E	1110	1,368	SF	WORK ZONE SIGNS (PORTABLE)
					2374000000-N	840	4	EA	FRAME WITH GRATE & HOOD, STD 840.03, TYPE ** (E)	4410000000-E	1110	316	SF	WORK ZONE SIGNS (BARRICADE MOUNTED)

10/26/98

F:\42006\Proj\4026-3-series.dgn
P:\Associates\B...

PROJECT REFERENCE NO.	SHEET NO.
U-4026 / R-2904	3

2 of 3

ItemNumber	Sec #	Quantity	Unit	Description
4415000000-N	1115	3	EA	FLASHING ARROW PANELS, TYPE C
4420000000-N	1120	4	EA	CHANGEABLE MESSAGE SIGN
4430000000-N	1130	1,710	EA	DRUMS
4435000000-N	1135	250	EA	CONES
4445000000-E	1145	2,140	LF	BARRICADES (TYPE III)
4450000000-N	1150	13,200	HR	FLAGGER
4465000000-N	1160	2	EA	TEMPORARY CRASH CUSHIONS
4480000000-N	1165	2	EA	TMIA
4485000000-E	1170	800	LF	PORTABLE CONCRETE BARRIER
4495000000-E	1170	250	LF	PORTABLE CONCRETE BARRIER (DRAINAGE)
4507000000-E	SP	900	LF	WATER FILLED BARRIER
4510000000-N	SP	1,216	HR	POLICE
4516000000-N	1180	100	EA	SKINNY DRUM
4520000000-N	1266	50	EA	TUBULAR MARKERS (FIXED)
4650000000-N	1251	4,276	EA	TEMPORARY RAISED PAVEMENT MARKERS
4685000000-E	1205	114,602	LF	THERMOPLASTIC PAVEMENT MARKING LINES (4", 90 MILS)
4686000000-E	1205	56,084	LF	THERMOPLASTIC PAVEMENT MARKING LINES (4", 120 MILS)
4688000000-E	1205	3,100	LF	THERMOPLASTIC PAVEMENT MARKING LINES (6", 90 MILS)
4690000000-E	1205	481	LF	THERMOPLASTIC PAVEMENT MARKING LINES (6", 120 MILS)
4695000000-E	1205	754	LF	THERMOPLASTIC PAVEMENT MARKING LINES (8", 90 MILS)
4697000000-E	1205	2,089	LF	THERMOPLASTIC PAVEMENT MARKING LINES (8", 120 MILS)
4710000000-E	1205	3,490	LF	THERMOPLASTIC PAVEMENT MARKING LINES (24", 120 MILS)
4721000000-E	1205	36	EA	THERMOPLASTIC PAVEMENT MARKING CHARACTER (120 MILS)
4725000000-E	1205	406	EA	THERMOPLASTIC PAVEMENT MARKING SYMBOL (90 MILS)
4770000000-E	1205	1,500	LF	COLD APPLIED PLASTIC PAVEMENT MARKING LINES, TYPE ** (4") (IV)
4810000000-E	1205	972,445	LF	PAINT PAVEMENT MARKING LINES (4")
4820000000-E	1205	17,380	LF	PAINT PAVEMENT MARKING LINES (8")
4835000000-E	1205	9,310	LF	PAINT PAVEMENT MARKING LINES (24")
4840000000-N	1205	232	EA	PAINT PAVEMENT MARKING CHARACTER
4845000000-N	1205	1,228	EA	PAINT PAVEMENT MARKING SYMBOL
4850000000-E	1205	95,021	LF	REMOVAL OF PAVEMENT MARKING LINES (4")
4860000000-E	1205	1,503	LF	REMOVAL OF PAVEMENT MARKING LINES (8")
4870000000-E	1205	1,420	LF	REMOVAL OF PAVEMENT MARKING LINES (24")
4875000000-N	1205	139	EA	REMOVAL OF PAVEMENT MARKING SYMBOLS & CHARACTERS
4900000000-N	1251	288	EA	PERMANENT RAISED PAVEMENT MARKERS
4905000000-N	1253	2,367	EA	SNOWPLOWABLE PAVEMENT MARKERS
4915000000-E	1264	14	EA	7' U-CHANNEL POSTS
4957000000-N	1264	14	EA	OBJECT MARKERS (TYPE **) (END OF ROAD)
5255000000-N	1413	Lump Sum		PORTABLE LIGHTING
5326600000-E	1510	7,191	LF	16" WATER LINE
5558600000-E	1515	4	EA	16" VALVE
5572600000-E	1515	1	EA	16" TAPPING VALVE
5589200000-E	1515	1	EA	2" AIR RELEASE VALVE
5606000000-E	1515	2	EA	2" BLOW OFF
5643100000-E	1515	1	EA	3/4" WATER METER
5648000000-N	1515	4	EA	RELOCATE WATER METER
5672000000-N	1515	31	EA	RELOCATE FIRE HYDRANT
5691300000-E	1520	853	LF	8" SANITARY GRAVITY SEWER

ItemNumber	Sec #	Quantity	Unit	Description
5709200000-E	1520	80	LF	4" FORCE MAIN SEWER
5768000000-N	1520	2	EA	SANITARY SEWER CLEAN-OUT
5775000000-E	1525	3	EA	4' DIA UTILITY MANHOLE
5781000000-E	1525	8	LF	UTILITY MANHOLE WALL, 4' DIA
5810000000-E	1530	7,862	LF	ABANDON 16" UTILITY PIPE
5815500000-N	1530	3	EA	REMOVE FIRE HYDRANT
5882000000-N	SP	3	EA	GENERIC UTILITY ITEM 16" GATE VALVE & 5' DIA MAN-HOLE 200# WP
5882000000-N	SP	1	EA	GENERIC UTILITY ITEM RELOCATE 2" RPZ BACKFLOW PREVENTION ASSEMBLY
5882000000-N	SP	1	EA	GENERIC UTILITY ITEM RELOCATE 2" RPZ BACKFLOW PREVENTION ASSEMBLY WITH NEW VAULT
5882000000-N	SP	2	EA	GENERIC UTILITY ITEM RELOCATE 2" WATER METER ASSEMBLY WITH NEW VAULT
5888000000-E	SP	220	LF	GENERIC UTILITY ITEM 30" STEEL ENCASMENT PIPE, 0.500" THICK, BY OPEN CUT
5912000000-N	SP	Lump Sum		GENERIC UTILITY ITEM UTILITY COORDINATOR
6000000000-E	1605	22,015	LF	TEMPORARY SILT FENCE
6006000000-E	1610	3,175	TON	STONE FOR EROSION CONTROL, CLASS A
6009000000-E	1610	11,675	TON	STONE FOR EROSION CONTROL, CLASS B
6012000000-E	1610	10,050	TON	SEDIMENT CONTROL STONE
6015000000-E	1615	58	ACR	TEMPORARY MULCHING
6018000000-E	1620	2,050	LB	SEED FOR TEMPORARY SEEDING
6021000000-E	1620	8.25	TON	FERTILIZER FOR TEMPORARY SEEDING
6024000000-E	1622	1,150	LF	TEMPORARY SLOPE DRAINS
6027000000-N	1622	48	EA	INLET PROTECTION AT TEMPORARY SLOPE DRAINS
6029000000-E	SP	8,700	LF	SAFETY FENCE
6030000000-E	1630	168,520	CY	SILT EXCAVATION
6036000000-E	1631	41,800	SY	MATTING FOR EROSION CONTROL
6037000000-E	SP	465	SY	COIR FIBER MAT
6038000000-E	SP	2,800	SY	PERMANENT SOIL REINFORCEMENT MAT
6042000000-E	1632	9,825	LF	1/4" HARDWARE CLOTH
6045000000-E	SP	55	LF	*** TEMPORARY PIPE (18")
6045000000-E	SP	115	LF	*** TEMPORARY PIPE (24")
6070000000-N	SP	24	EA	SPECIAL STILLING BASINS
6071030000-E	SP	1,300	LF	COIR FIBER BAFFLES
6071050000-E	SP	68	EA	*** SKIMMER (2")
6071050000-E	SP	8	EA	*** SKIMMER (2-1/2")
6071050000-E	SP	1	EA	*** SKIMMER (3")
6084000000-E	1660	111	ACR	SEEDING & MULCHING
6087000000-E	1660	34.5	ACR	MOWING
6090000000-E	1661	500	LB	SEED FOR REPAIR SEEDING
6093000000-E	1661	1.25	TON	FERTILIZER FOR REPAIR SEEDING
6096000000-E	1662	1,400	LB	SEED FOR SUPPLEMENTAL SEEDING
6108000000-E	1665	45	TON	FERTILIZER TOPDRESSING
6111000000-E	SP	650	LF	IMPERVIOUS DIKE
6114000000-N	SP	24.5	HR	SPECIALIZED HAND MOWING
6117000000-N	SP	60	EA	RESPONSE FOR EROSION CONTROL
6126000000-E	SP	0.44	ACR	STREAMBANK REFORESTATION
7000000000-E	1705	21	EA	PEDESTRIAN SIGNAL HEAD (***, ** SECTION)
7060000000-E	1705	37,103	LF	SIGNAL CABLE
7120000000-E	1705	168	EA	VEHICLE SIGNAL HEAD (12", 3 SECTION)

ItemNumber	Sec #	Quantity	Unit	Description
7144000000-E	1705	56	EA	VEHICLE SIGNAL HEAD (12", 5 SECTION)
7180000000-N	1706	20	EA	BACKPLATE
7252000000-E	1710	1,625	LF	MESSENGER CABLE (1/4")
7264000000-E	1710	6,035	LF	MESSENGER CABLE (3/8")
7279000000-E	1715	3,470	LF	TRACER WIRE
7300000000-E	1715	14,170	LF	UNPAVED TRENCHING (*****)(1, 2")
7300310000-E	1715	230	LF	PLOWING (*****)(2, 1.25")
7301000000-E	1715	2,620	LF	DIRECTIONAL DRILL (*****)(2, 1.25" & 3, 1.25")
7301000000-E	1715	970	LF	DIRECTIONAL DRILL (*****)(4, 1.25" & 5", 1 OUTER)
7324000000-N	1716	92	EA	JUNCTION BOX (STANDARD SIZE)
7348000000-N	1716	12	EA	JUNCTION BOX (OVER-SIZED, HEAVY DUTY)
7360000000-N	1720	29	EA	WOOD POLE
7372000000-N	1721	61	EA	GUY ASSEMBLY
7408000000-E	1722	6	EA	1" RISER WITH WEATHERHEAD
7420000000-E	1722	30	EA	2" RISER WITH WEATHERHEAD
7432000000-E	1722	7	EA	2" RISER WITH HEAT SHRINK TUBING
7444000000-E	1725	23,617	LF	INDUCTIVE LOOP SAWCUT
7456000000-E	1726	64,060	LF	LEAD-IN CABLE (*****)(18-4)
7481000000-N	SP	15	EA	SITE SURVEY
7481200000-N	SP	19	EA	LUMINAIRE ARM FOR VIDEO SYSTEM
7481280000-N	SP	15	EA	RELOCATE CAMERA SENSOR UNIT
7484000000-N	SP	2	EA	MICROWAVE VEHICLE DETECTOR
7516000000-E	1730	1,300	LF	COMMUNICATIONS CABLE (**FIBER) (12)
7516000000-E	1730	3,000	LF	COMMUNICATIONS CABLE (**FIBER) (24)
7528000000-E	1730	915	LF	DROP CABLE
7540000000-N	1731	5	EA	SPLICE ENCLOSURE
7552000000-N	1731	2	EA	INTERCONNECT CENTER
7564000000-N	1732	2	EA	FIBER-OPTIC TRANSCEIVER, DROP & REPEAT
7564100000-N	1732	1	EA	FIBER-OPTIC TRANSCEIVER, SELF-HEALING RING
7566000000-N	1733	11	EA	DELINEATOR MARKER
7575160000-E	1734	815	LF	REMOVE EXISTING COMMUNICATIONS CABLE
7575180000-N	1735	1	EA	CABLE TRANSFER
7576000000-N	SP	4	EA	METAL STRAIN SIGNAL POLE
7588000000-N	SP	4	EA	METAL POLE WITH SINGLE MAST ARM
7613000000-N	SP	32	EA	SOIL TEST
7614100000-E	SP	256	CY	DRILLED PIER FOUNDATION
7624000000-N	1743	8	EA	SIGNAL PEDESTAL WITH FOUNDATION
7631000000-N	SP	20	EA	MAST ARM WITH METAL POLE DESIGN
7636000000-N	1745	29	EA	SIGN FOR SIGNALS
7684000000-N	1750	7	EA	SIGNAL CABINET FOUNDATION
7720000000-N	1751	5	EA	CONTROLLER WITH CABINET (TYPE 170E, BASE MOUNTED)
7744000000-N	1751	61	EA	DETECTOR CARD (TYPE 170)
7756000000-N	1751	2	EA	CONTROLLER WITH CABINET (TYPE 2070L, BASE MOUNTED)
7780000000-N	1751	29	EA	DETECTOR CARD (TYPE 2070L)
7960000000-N	SP	19	EA	METAL POLE FOUNDATION REMOVAL
7972000000-N	SP	19	EA	METAL POLE REMOVAL
7980000000-N	SP	1	EA	GENERIC SIGNAL ITEM 2070L CONTROLLER, CARY COMPATIBLE
7980000000-N	SP	2	EA	GENERIC SIGNAL ITEM INSTALL STATE FURNISHED METAL POLE & LUMINAIRE W/ SINGLE MAST ARM

STATE OF NORTH CAROLINA
SUMMARY OF QUANTITIES

PROJECT REFERENCE No.	SHEET No.
R-2904 / U-4026	

3 of 3

ItemNumber	Sec #	Quantity	Unit	Description
7980000000-N	SP	2	EA	GENERIC SIGNAL ITEM INSTALL STATE FURNISHED METAL POLE W/ SINGLE MAST ARM
7980000000-N	SP	4	EA	GENERIC SIGNAL ITEM INSTALL STATE FURNISHED METAL STRAIN SIGNAL POLE
7980000000-N	SP	9	EA	GENERIC SIGNAL ITEM MAST ARM W/ METAL POLE & LU- MINAIRE RESEARCH TRIANGLE PARK SPECIFIC
7980000000-N	SP	7	EA	GENERIC SIGNAL ITEM MAST ARM WITH METAL POLE RESEARCH TRIANGLE PARK SPECIF- IC
7980000000-N	SP	1	EA	GENERIC SIGNAL ITEM NEMA TS-2 CABINET(BASE MOUNT), CARY COMPATIBLE
7980000000-N	SP	24	EA	GENERIC SIGNAL ITEM NEMA TS-2 DETECTOR CARD, CARY COMPATIBLE

***** BEGIN SCHEDULE AA ***** ***** (3 ALTERNATES) *****				
0366000000-E AA1	310	18,948	LF	15" RC PIPE CULVERTS, CLASS III
0372000000-E AA1	310	5,256	LF	18" RC PIPE CULVERTS, CLASS III
0378000000-E AA1	310	2,540	LF	24" RC PIPE CULVERTS, CLASS III
0384000000-E AA1	310	1,496	LF	30" RC PIPE CULVERTS, CLASS III
0390000000-E AA1	310	1,216	LF	36" RC PIPE CULVERTS, CLASS III
*** OR ***				
0366000000-E AA2	310	15,564	LF	15" RC PIPE CULVERTS, CLASS III
0372000000-E AA2	310	3,440	LF	18" RC PIPE CULVERTS, CLASS III
0378000000-E AA2	310	2,088	LF	24" RC PIPE CULVERTS, CLASS III
0384000000-E AA2	310	1,176	LF	30" RC PIPE CULVERTS, CLASS III
0390000000-E AA2	310	868	LF	36" RC PIPE CULVERTS, CLASS III

ItemNumber	Sec #	Quantity	Unit	Description
0536000000-E AA2	SP	3,384	LF	*** HDPE PIPE CULVERTS (15")
0536000000-E AA2	SP	1,816	LF	*** HDPE PIPE CULVERTS (18")
0536000000-E AA2	SP	452	LF	*** HDPE PIPE CULVERTS (24")
0536000000-E AA2	SP	320	LF	*** HDPE PIPE CULVERTS (30")
0536000000-E AA2	SP	348	LF	*** HDPE PIPE CULVERTS (36")
*** OR ***				
0366000000-E AA3	310	15,564	LF	15" RC PIPE CULVERTS, CLASS III
0372000000-E AA3	310	3,440	LF	18" RC PIPE CULVERTS, CLASS III
0378000000-E AA3	310	2,088	LF	24" RC PIPE CULVERTS, CLASS III
0384000000-E AA3	310	1,176	LF	30" RC PIPE CULVERTS, CLASS III
0390000000-E AA3	310	868	LF	36" RC PIPE CULVERTS, CLASS III
0540000000-E AA3	SP	3,384	LF	*** ALUMINIZED CORRUGATED STEEL PIPE CULVERTS, **** THICK (15", 0.064")
0540000000-E AA3	SP	1,816	LF	*** ALUMINIZED CORRUGATED STEEL PIPE CULVERTS, **** THICK (18", 0.064")
0540000000-E AA3	SP	452	LF	*** ALUMINIZED CORRUGATED STEEL PIPE CULVERTS, **** THICK (24", 0.064")
0540000000-E AA3	SP	320	LF	*** ALUMINIZED CORRUGATED STEEL PIPE CULVERTS, **** THICK (30", 0.079")
0540000000-E AA3	SP	348	LF	*** ALUMINIZED CORRUGATED STEEL PIPE CULVERTS, **** THICK (36", 0.079")
***** END SCHEDULE AA *****				


ItemNumber	Sec #	Quantity	Unit	Description
***** BEGIN SCHEDULE HA ***** ***** (2 ALTERNATES) *****				
7481220000-N HA1	SP	3	EA	CAMERA WITH INTERNAL LOOP EMU- LATOR PROCESSING UNIT
*** OR ***				
7481240000-N HA2	SP	11	EA	CAMERA WITHOUT INTERNAL LOOP EMULATOR PROCESSING UNIT
7481260000-N HA2	SP	5	EA	EXTERNAL LOOP EMULATOR PRO- CESSING UNIT
***** END SCHEDULE HA *****				

9/05/1999

5/2/2006
R:\Roadway\Proj\U-4026.tsh
KO & Associates, P.C.

CONTRACT: C200840 TIP PROJECT: U-4026


See Sheet 1-A For Index of Sheets

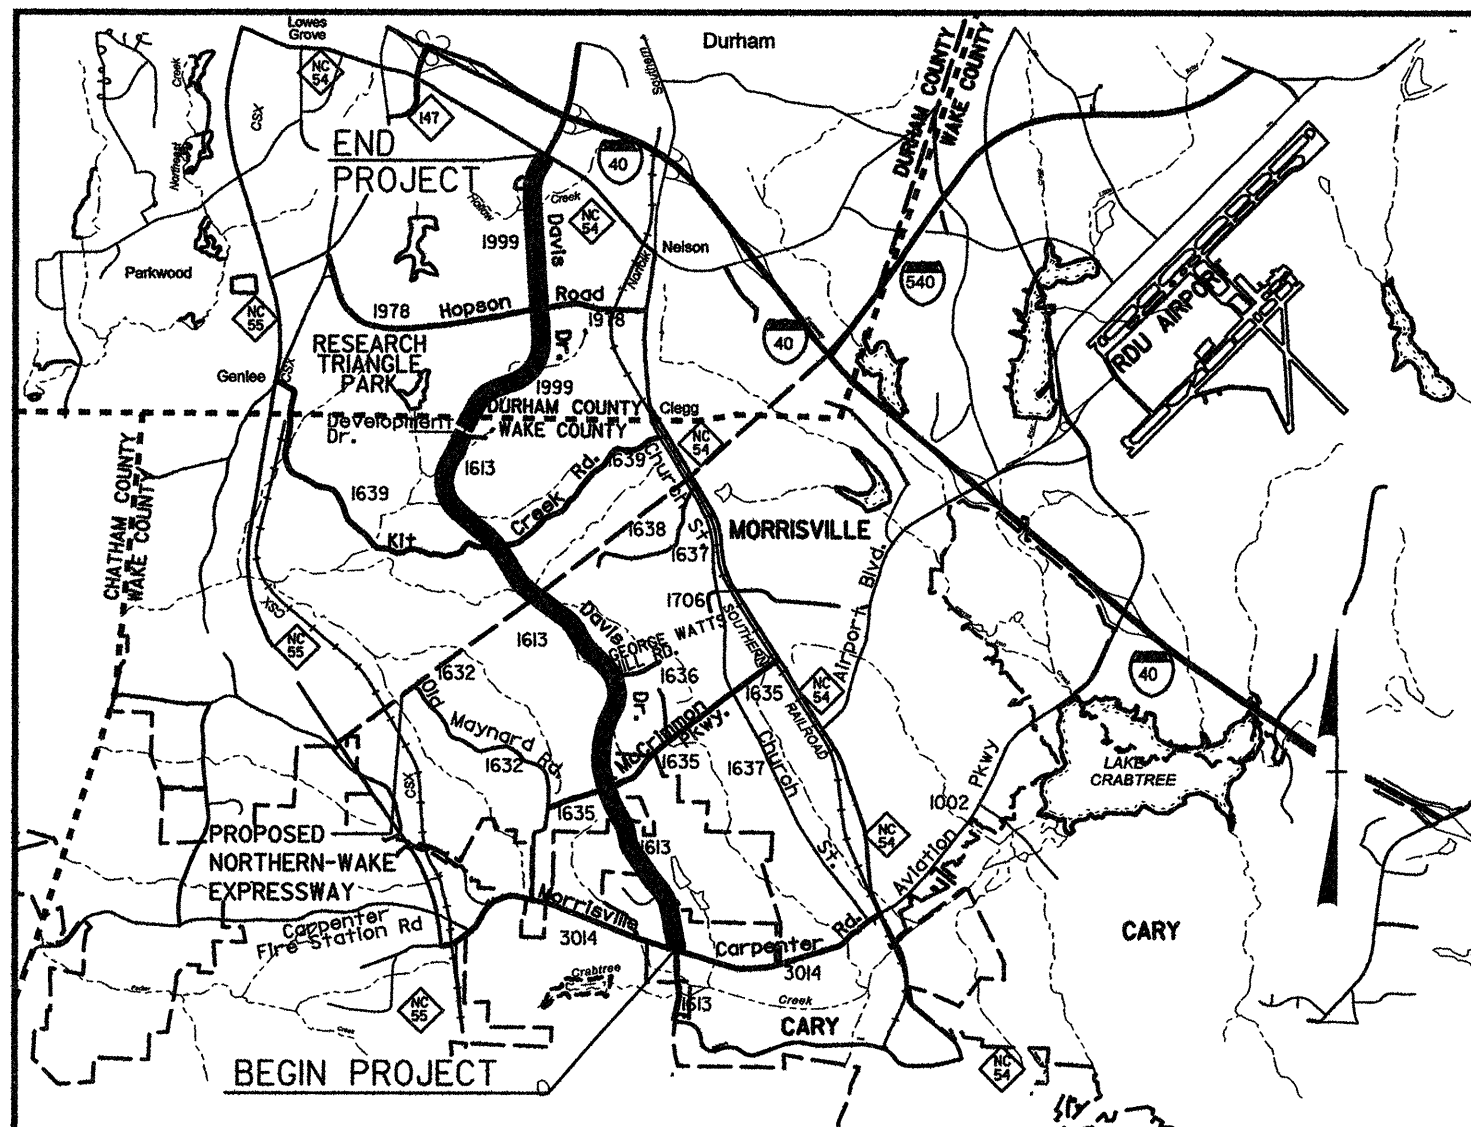

VICINITY MAP


LEGEND
★ SIGNED INTERSECTION

BEGIN TIP PROJECT U-4026
BEGIN CONSTRUCTION
-L- STA. 13+64.43

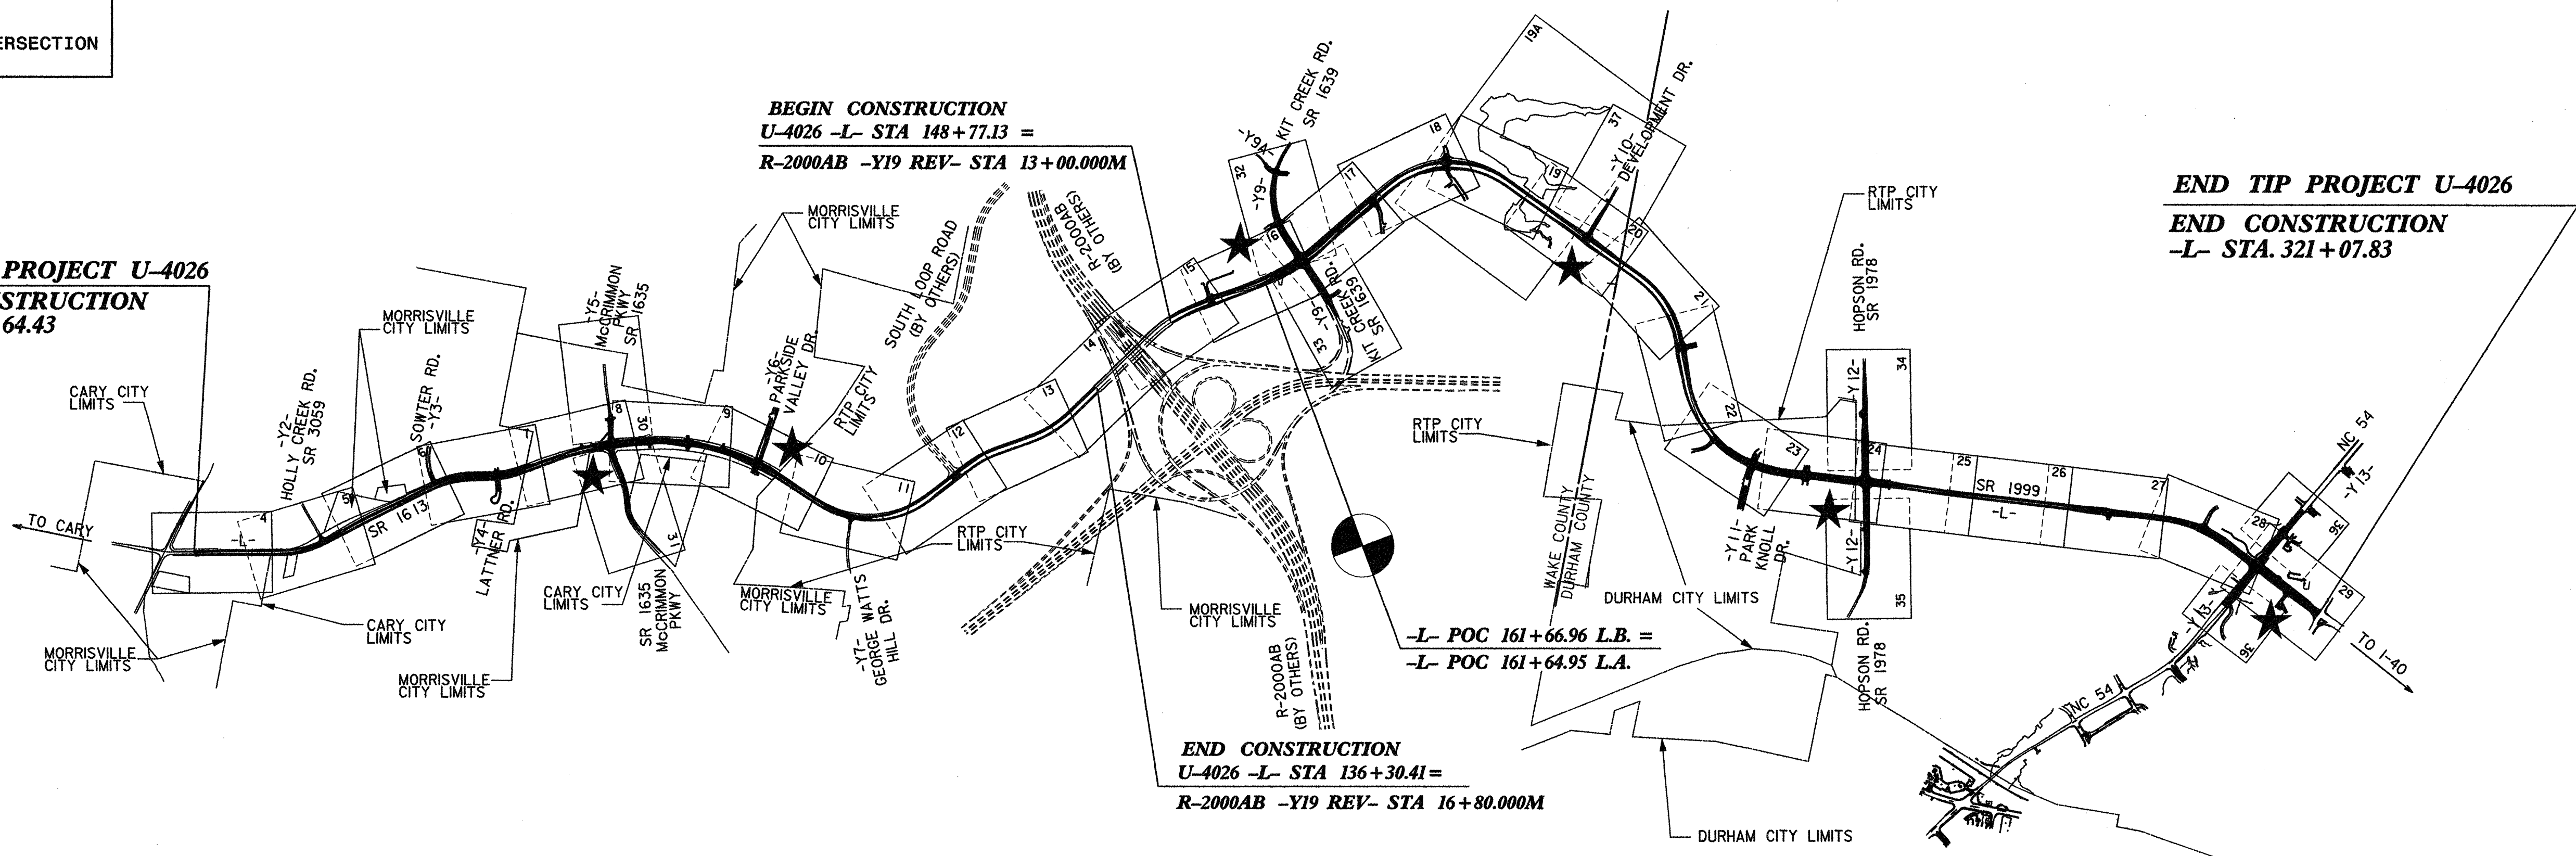

NCDOT CONTACT: DOUG TAYLOR, P.E.
ROADWAY DESIGN - ENGINEERING COORDINATION

GRAPHIC SCALES

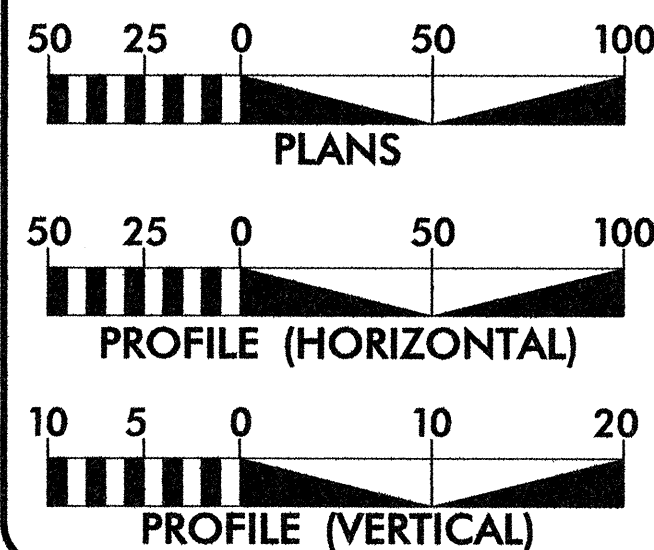

DESIGN DATA

ADT (2004) = 24155
ADT (2024) = 45055
DHV = 12 %
D = 65 %
T = 4 % *
V = 55 MPH (SHLD)
= 50 MPH (C&G)
* TTST 1 % DUAL 3 %

PROJECT LENGTH


LENGTH ROADWAY TIP PROJECT U-4026 = 5.587 MI.
TOTAL LENGTH OF TIP PROJECT U-4026 = 5.587 MI.

Prepared In the Office of:
KO & ASSOCIATES, P.C.
1011 Schaub Dr. Suite 202, Raleigh, NC 27606 919-851-6066
for
North Carolina Department of Transportation
2006 STANDARD SPECIFICATIONS
RIGHT OF WAY DATE:
U-4026A - APRIL 29, 2003
U-4026B - JUNE 30, 2003
LETTING DATE:
Stephen R. Whitley, P.E.
PROJECT ENGINEER
David C. Waller, P.E.
PROJECT DESIGN ENGINEER

HYDRAULICS ENGINEER

PROFESSIONAL SEAL
SEAL 021162
HERBERT TURNER, JR.
ENGINEER
SIGNATURE: 5-4-2006
ROADWAY DESIGN ENGINEER
SEAL 20774
STEPHEN R. WHITLEY
ENGINEER
SIGNATURE: 5-4-2006

DIVISION OF HIGHWAYS STATE OF NORTH CAROLINA

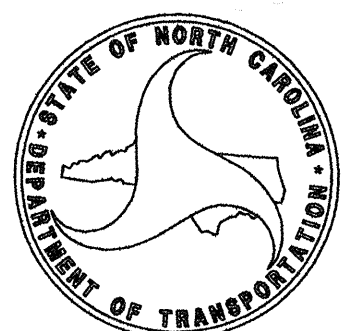


STATE HIGHWAY DESIGN ENGINEER
Signature: [Signature]
P.E.

STATE OF NORTH CAROLINA
DIVISION OF HIGHWAYS

WAKE-DURHAM COUNTIES

LOCATION: DAVIS DRIVE (SR 1613/1999) FROM 390' NORTH OF MORRISVILLE-CARPENTER ROAD (SR 3014) TO NORTH OF NC 54
TYPE OF WORK: GRADING, DRAINAGE, PAVING, CULVERTS, SIGNALS AND SIGNING

STATE	STATE PROJECT REFERENCE NO.	SHEET NO.	TOTAL SHEETS
N.C.	U-4026	1	
WSB NO.	F.A. PROJ. NO.	DESCRIPTION	
35018.1.1		P.E.	
35018.2.1		RW	
35018.3.1		CONST	

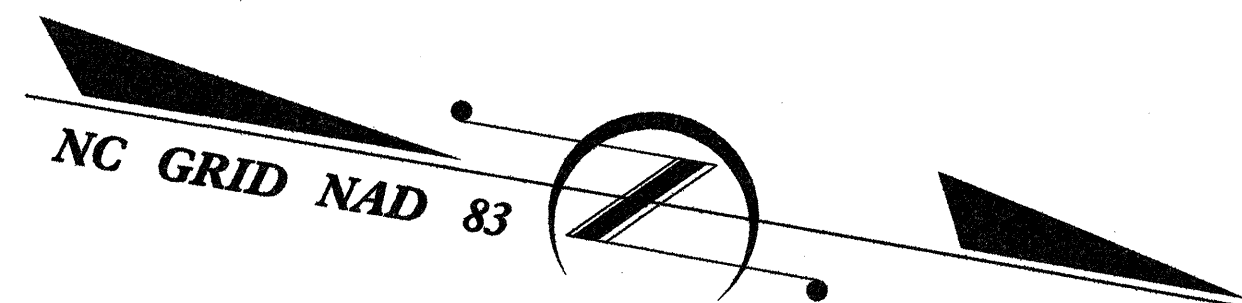

6/2/99



6/12/2006
H:\Roadway\Proj\U4026_1s_1a_060512.dgn
Ko & Associates, P.C.

PROJECT REFERENCE NO.	SHEET NO.
U-4026	1A
Location and Surveys	


SURVEY CONTROL SHEET U-4026

WAKE-DURHAM COUNTIES

LOCATION: DAVIS DRIVE (SR 1613/1999) FROM 390' NORTH
OF MORRISVILLE-CARPENTER ROAD (SR 3014)
TO NORTH OF NC 54

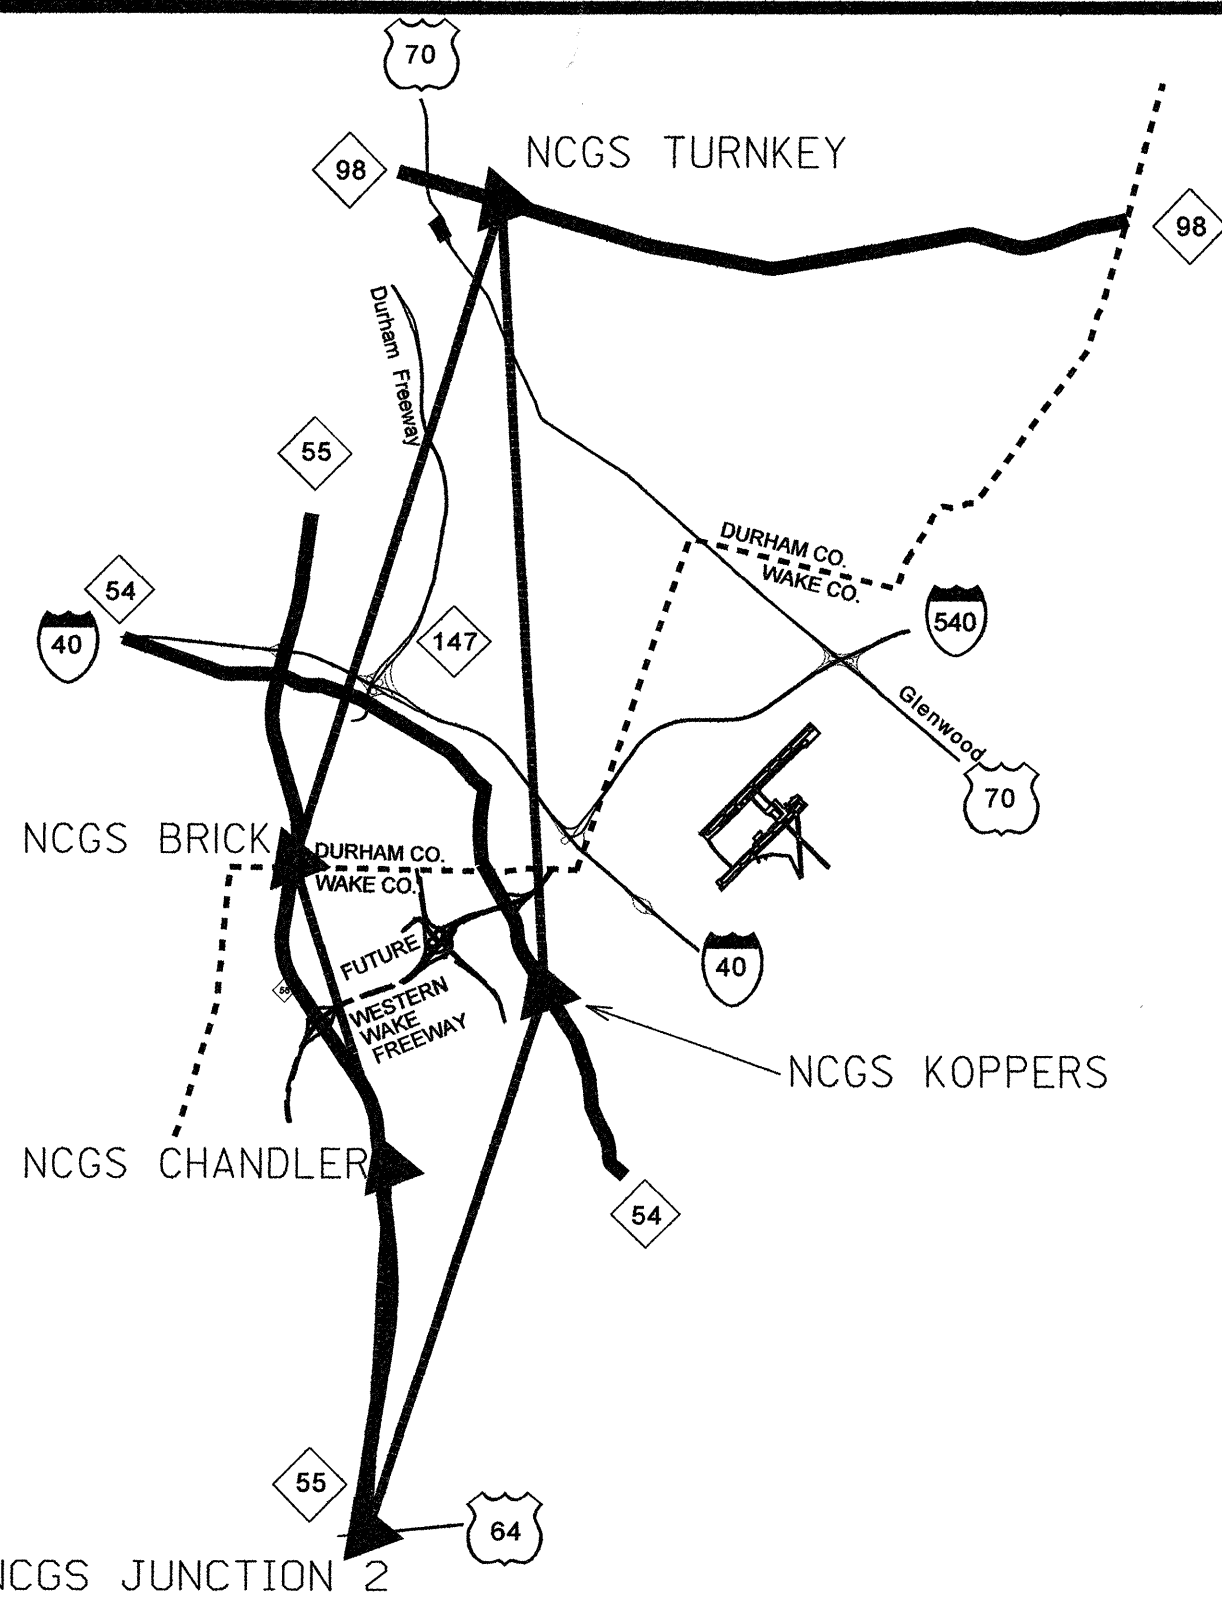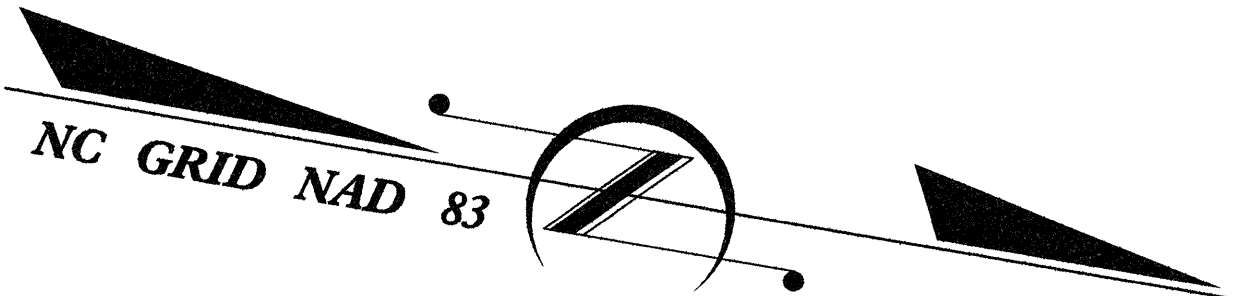

GPS CONTROL NETWORK NOT TO SCALE

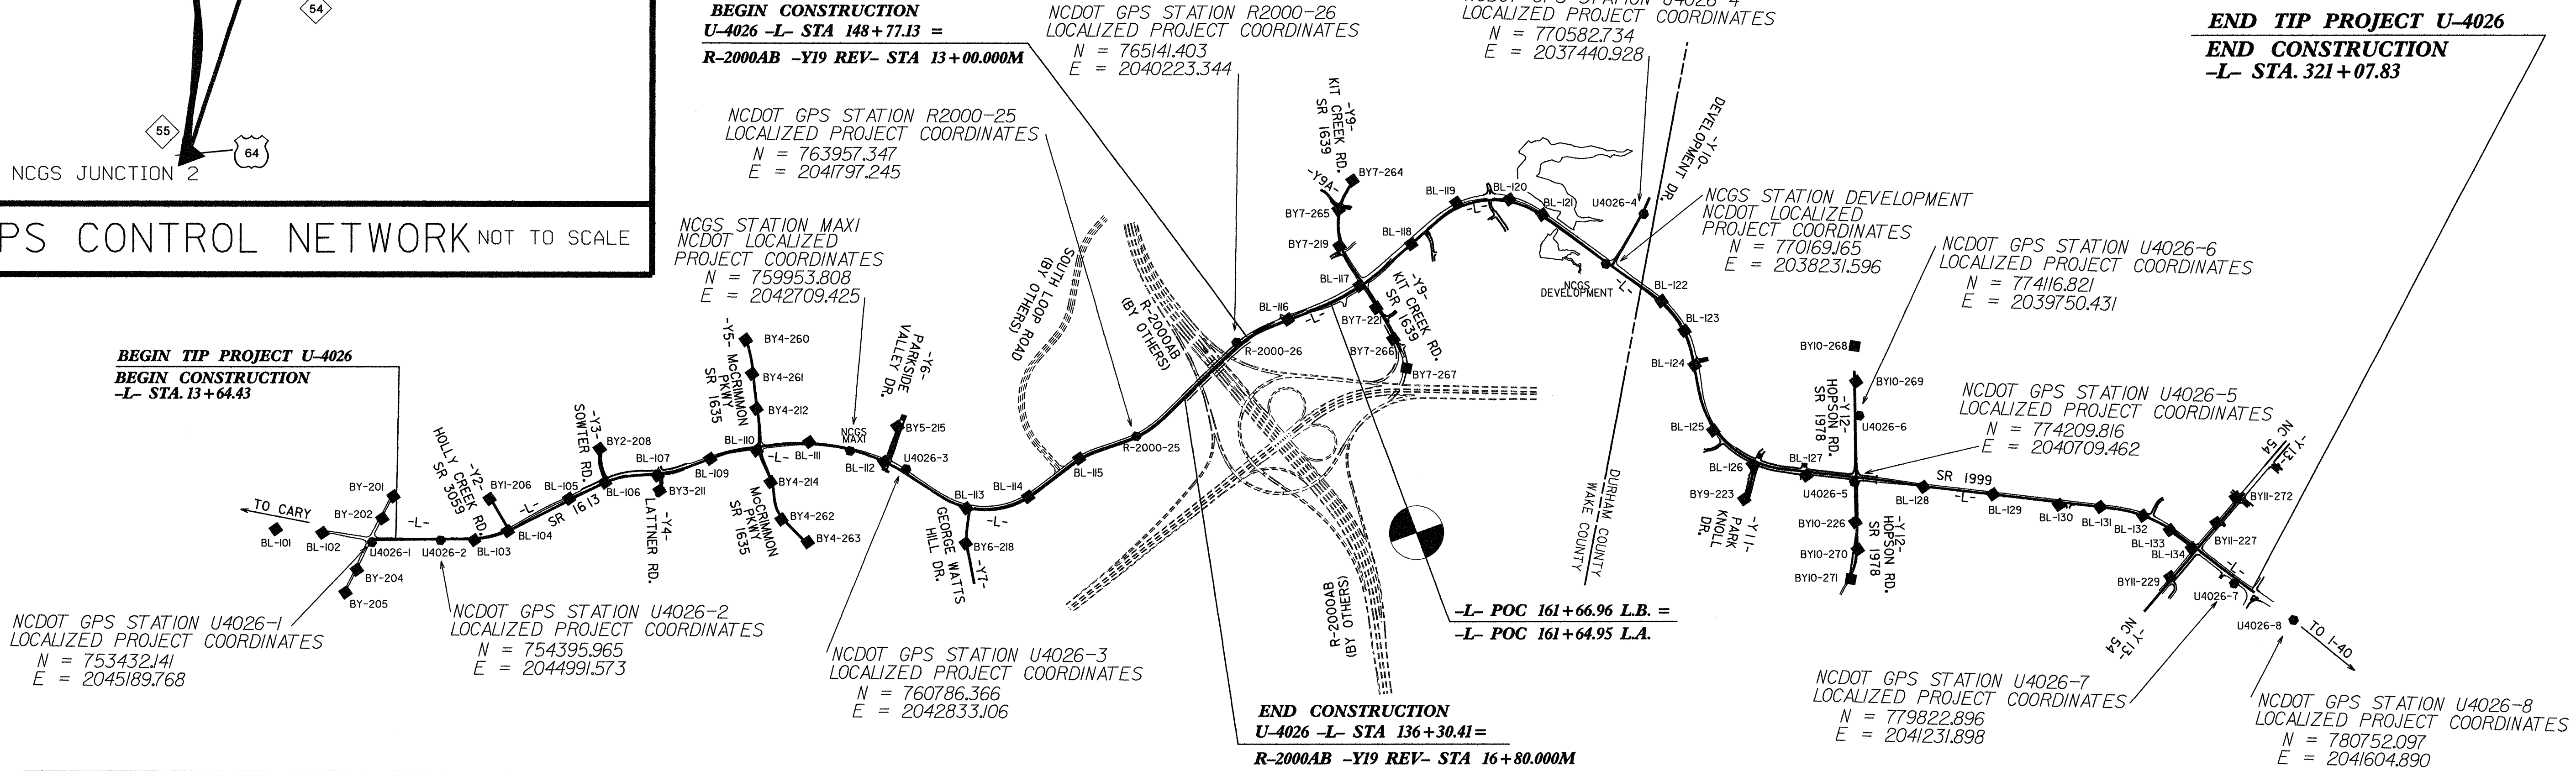

DATUM DESCRIPTION

THE LOCALIZED COORDINATE SYSTEM DEVELOPED FOR THIS PROJECT IS BASED ON THE STATE PLANE COORDINATES ESTABLISHED BY NCDOT FOR MONUMENT "R2000-26"

WITH NAD 1983/95 STATE PLANE GRID COORDINATES OF
NORTHING: 765141.4028(ft) EASTING: 2040223.3441(ft)
THE AVERAGE COMBINED GRID FACTOR USED ON THIS PROJECT (GROUND TO GRID) IS: 0.99991540

THE N.C. LAMBERT GRID BEARING AND LOCALIZED HORIZONTAL GROUND DISTANCE FROM "R2000-26" TO -L- STATION 13+64.43 IS
S 23° 09' 22" E 12,375.43'

ALL LINEAR DIMENSIONS ARE LOCALIZED HORIZONTAL DISTANCES
VERTICAL DATUM USED IS NGVD 29

- NOTES:**
1. THE CONTROL DATA FOR THIS PROJECT CAN BE FOUND ELECTRONICALLY BY SELECTING PROJECT CONTROL DATA AT:
[HTTP://WWW.DOH.DOT.STATE.NC.US/PRECONSTRUCT/HIGHWAY/LOCATION/PROJECT/](http://www.doh.dot.state.nc.us/preconstruct/highway/location/project/)
THE FILE TO BE FOUND ARE AS FOLLOWS:
U4026_LS_CONTROL_060512.TXT
- SITE CALIBRATION INFORMATION HAS NOT BEEN PROVIDED FOR THIS PROJECT. IF FURTHER INFORMATION IS NEEDED, PLEASE CONTACT THE LOCATION AND SURVEYS UNIT.
- INDICATES GEODETIC CONTROL MONUMENTS USED OR SET FOR HORIZONTAL PROJECT CONTROL BY THE NCDOT LOCATION AND SURVEYS UNIT.
PROJECT CONTROL ESTABLISHED USING GLOBAL POSITIONING SYSTEM.

NOTE: DRAWING NOT TO SCALE

SURVEY CONTROL SHEET U-4026

	POINT	DESC.	NORTH	EAST	ELEVATION	L STATION	OFFSET
101		BL-101	752041.7920	2045235.7820	310.51	OUTSIDE PROJECT LIMITS	
102		BL-102	752708.8090	2045173.9428	311.89	OUTSIDE PROJECT LIMITS	
1		U4026-1	753432.1414	2045189.7679	337.88	10-25.26	53.53 R
2		U4026-2	754395.9650	2044991.5727	365.51	20-04.74	18.18 R
103		BL-103	754870.5140	2044904.6500	370.21	24-06.51	20.49 R
104		BL-104	755322.0610	2044632.9340	374.73	29-04.14	2.21 R
105		BL-105	756107.3780	2044078.5220	377.51	39-08.93	22.93 L
106		BL-106	756576.0550	2043759.9960	379.50	45-47.01	1.89 L
107		BL-107	757299.2080	2043533.0660	389.87	53-10.76	25.65 R
108		BL-108	758004.0790	2043165.9670	384.05	61-04.03	0.78 L
109		BL-110	758630.5950	2042932.6180	388.35	67-78.96	47.75 R
110		BL-111	759355.4740	2042690.7930	389.42	75-04.78	22.64 R
9		NCGS MAX1	759953.8080	2042789.4250	375.02	81-43.03	17.87 R
112		BL-112	760458.8100	2042784.4460	368.27	86-56.04	4.04 R
3		U4026-3	760786.3660	2042833.1060	352.70	89-79.65	53.05 L
113		BL-113	761734.9840	2043239.1158	328.48	100-13.33	11.16 R
114		BL-114	762681.0540	2042923.8330	318.88	109-42.42	14.48 L
115		BL-115	763203.4630	2042259.4780	309.18	118-52.34	22.63 L
25		R2000-25	763957.3467	2041797.2450	304.16	127-35.29	16.09 L
26		R2000-26	765141.4827	2040223.3440	291.58	147-12.65	58.05 L
116		BL-116	765810.2042	2039775.4233	305.91	155-07.02	13.10 L
117		BL-117	766743.3940	2039136.6850	327.74	166-41.95	15.06 L
118		BL-118	767370.8210	2038422.8440	306.51	175-94.71	3.45 L
119		BL-119	767908.5460	2037739.2070	295.62	184-48.08	74.70 L
120		BL-120	768650.6410	2037562.5970	294.97	191-89.49	30.44 L
121		BL-121	769151.8770	2037693.4320	291.82	197-01.59	16.17 L
10		NCGS DEVELOPMENT	770169.1650	2038231.5960	289.80	208-51.22	24.64 R
122		BL-122	771042.5520	2036831.0330	303.14	218-02.82	16.37 R
123		BL-123	771441.2750	2036971.6620	307.49	227-36.00	12-33 L
124		BL-124	771667.5470	2039433.6770	309.43	228-49.47	8.08 L
125		BL-125	772092.2810	2040131.8100	318.11	238-26.69	27.58 R
126		BL-126	772734.2110	2040708.2380	331.72	245-68.15	53.43 R
127		BL-127	773516.9730	2040731.6320	341.96	253-38.72	52.71 R
5		U4026-5	774205.8160	2040749.4620	346.99	260-31.67	71.13 R
128		BL-128	774919.3480	2040610.7750	323.69	278-55.90	10.90 R
129		BL-129	776200.0680	2040946.4680	309.63	280-28.42	2.12 L
130		BL-130	777153.2450	2040936.4410	292.58	289-80.73	39.67 R
131		BL-131	777740.9200	2040466.2270	293.45	295-71.34	1.24 R
132		BL-132	778366.7760	2040487.2470	302.19	301-99.83	2.23 R
133		BL-133	778783.9030	2040628.2660	309.06	306-42.94	14.86 R
134		BL-134	779140.8620	2040835.4140	330.06	318-55.76	38.83 R
7		U4026-7	779822.8960	2041231.8900	321.85	318-44.72	70.42 R
8		U4026-8	780752.0970	2041604.8980	322.10	OUTSIDE PROJECT LIMITS	
BY1	POINT	DESC.	NORTH	EAST	ELEVATION	Y2 STATION	OFFSET
206		BY1-206	754985.0540	2044277.1730	365.94	OUTSIDE PROJECT LIMITS	
207		BL-104	755322.0610	2044692.9340	374.73	15-18.99	23.17 R
BY2	POINT	DESC.	NORTH	EAST	ELEVATION	Y3 STATION	OFFSET
208		BY2-208	756415.3940	2043294.8750	364.04	10-10.38	18.95 R
209		BL-106	756576.0550	2043759.9960	379.50	14-98.59	30.49 R
BY3	POINT	DESC.	NORTH	EAST	ELEVATION	Y4 STATION	OFFSET
210		BL-107	757299.2080	2043533.0660	389.87	10-26.20	47.44 R
211		BY3-211	757365.2040	2043739.5840	388.62	12-51.77	20.36 R
BY4	POINT	DESC.	NORTH	EAST	ELEVATION	Y5 STATION	OFFSET
260		BY4-260	758205.9620	2041387.7980	370.67	OUTSIDE PROJECT LIMITS	
261		BY4-261	758361.7590	2041854.7750	373.01	14-56.01	15.80 R
212		BY4-212	758524.1960	2042334.1960	385.44	19-55.90	12.93 R
213		BL-110	758630.5950	2042932.6180	388.35	25-61.57	51.27 R
214		BY4-214	758989.7620	2043345.1670	374.00	30-45.55	16.80 R
262		BY4-262	759152.6920	2043951.5720	379.13	36-12.65	24.28 R
263		BY4-263	759581.3180	2044112.1940	379.92	OUTSIDE PROJECT LIMITS	

BY5		POINT	DESC.	NORTH	EAST	ELEVATION	Y6 STATION	OFFSET
215			BY5-215	760562.5450	2042241.8500	370.16	OUTSIDE PROJECT LIMITS	
216			BL-112	760458.8100	2042784.4460	360.27	15+00.12	17.20 RT
BY6		POINT	DESC.	NORTH	EAST	ELEVATION	Y7 STATION	OFFSET
217			BL-113	761734.9840	2043239.1150	328.48	10+07.04	48.82 RT
218			BY6-218	761813.9760	2043741.8640	337.47	15+10.49	17.20 RT
BY7		POINT	DESC.	NORTH	EAST	ELEVATION	Y9 STATION	OFFSET
264			BY7-264	766384.4110	2037670.1970	347.01	OUTSIDE PROJECT LIMITS	
265			BY7-265	766260.3570	2038115.6850	346.52	14+62.55	17.35 RT
219			BY7-219	766361.7430	2038628.6120	342.54	19+76.49	24.27 RT
220			BL-117	766743.3540	2039136.6850	327.74	26+04.62	54.86 RT
221			BY7-221	767031.6130	2039399.3550	327.78	29+94.48	20.46 RT
266			BY7-266	767347.1720	2039793.0460	312.70	35+01.73	22.72 RT
267			BY7-267	767604.9490	2040172.5490	321.28	OUTSIDE PROJECT LIMITS	
BY8		POINT	DESC.	NORTH	EAST	ELEVATION	Y10 STATION	OFFSET
230			U4026-4	770582.7340	2037440.9280	314.02	6+62.56	22.69 LT
231			NCGS DEVELOPMEN	770169.1650	2038231.5960	289.88	OUTSIDE PROJECT LIMITS	
BY9		POINT	DESC.	NORTH	EAST	ELEVATION	Y11 STATION	OFFSET
222			BL-126	772734.2110	2040708.2380	331.72	10+51.80	43.94 RT
223			BY9-223	772697.1690	2041214.4160	346.54	15+54.81	33.60 RT
BY10		POINT	DESC.	NORTH	EAST	ELEVATION	Y12 STATION	OFFSET
268			BY10-268	773895.1360	2030787.8020	349.63	OUTSIDE PROJECT LIMITS	
269			BY10-269	773991.1470	2039278.5120	352.37	11+52.53	22.77 LT
224			U4026-6	774116.8210	2039750.4310	358.93	16+39.56	58.31 LT
225			U4026-5	774209.8160	2040709.4620	348.99	25+99.18	28.30 RT
226			BY10-226	774322.2280	2041275.8940	359.33	31+76.57	22.94 RT
270			BY10-270	774427.3890	2041664.6400	363.00	35+77.36	14.42 LT
271			BY10-271	774399.5080	2042098.7280	382.15	40+08.07	25.59 LT
BY11		POINT	DESC.	NORTH	EAST	ELEVATION	Y13 STATION	OFFSET
272			BY11-272	779643.1890	2040005.2700	291.01	11+26.32	47.16 RT
227			BY11-227	779423.0170	2040411.5800	305.28	15+68.19	33.66 RT
228			BL-134	779140.8310	2040895.4140	320.06	20+97.18	65.82 RT
229			RY11-229	778983.6490	2041293.1200	316.43	26+11.60	38.89 RT

```

BM1          ELEVATION = 314.88
N 751929    E 2045586
L STATION 10+03
S 0° 44' 59.9" E DIST 1475.94
RRS IN BASE OF 24 INCH PINE
.....

BM2          ELEVATION = 329.77
N 753130    E 2045056
L STATION 10+03
S 69° 02' 47.6" E DIST 768.82
RRS IN BASE OF 24 INCH OAK
.....

BM3          ELEVATION = 362.12
N 754956    E 2044299
Y2 STATION 10+00
S 19° 38' 46.1" E DIST 51.38
RRS IN BASE OF 18 INCH PINE
.....

BM4          ELEVATION = 380.90
N 756605    E 2043650
L STATION 46+27 80 LEFT
RRS IN BASE OF 15 INCH PINE
.....

BM5          ELEVATION = 388.29
N 758451    E 2042695
Y5 STATION 22+57 184 RIGHT
RRS IN BASE OF 18 INCH PINE
.....

BM6          ELEVATION = 376.98
N 760460    E 2042199
Y6 STATION 10+00
S 38° 00' 44.0" W DIST 162.30
RRS IN BASE OF 15 INCH PINE
.....

BM7          ELEVATION = 310.91
N 762347    E 2043001
L STATION 106+96 90 LEFT
RRS IN BASE OF 12 INCH PINE
.....

BM8          ELEVATION = 312.94
N 763227    E 2043142
L STATION 119+41 98 LEFT
RRS IN BASE 24 INCH TWIN OAK
.....

BM9          ELEVATION = 292.25
N 764266    E 2041354
L STATION 132+89 97 LEFT
X CUT IN COR OF CONC HW
.....

BM10         ELEVATION = 340.89
N 766406    E 2038812
Y9 STATION 21+47 83 RIGHT
X CUT IN SE COR OF CONC PAD
.....

BM11         ELEVATION = 300.29
N 769244    E 2037317
L STATION 180+62 325 LEFT
X CUT IN SE COR RETAINING WALL
.....

BM12         ELEVATION = 318.68
N 770613    E 2037582
Y10 STATION 7+85 98 LEFT
RRS IN BASE OF 18 INCH PINE
.....

BM13         ELEVATION = 319.27
N 772004    E 2039315
L STATION 220+56 364 LEFT
RRS IN BASE OF 22 INCH PINE
.....

BM14         ELEVATION = 337.18
N 772699    E 2040812
Y11 STATION 11+57 59 RIGHT
X CUT IN COR OF CONC PAD
.....

BM15         ELEVATION = 363.53
N 774217    E 2039774
Y12 STATION 16+82 152 LEFT
RRS IN BASE OF 16 INCH PINE
.....

BM16         ELEVATION = 287.21
N 777141    E 2040401
L STATION 289+76 96 LEFT
RRS IN BASE OF 18 INCH PINE
.....

BM17         ELEVATION = 338.17
N 779395    E 2040773
L STATION 312+52 136 LEFT
X CUT IN COR OF CONC PAD
.....

```

[illegible]

THE LOCALIZED COORDINATE SYSTEM DEVELOPED FOR THIS PROJECT
IS BASED ON THE STATE PLANE COORDINATES ESTABLISHED BY
NCDOT FOR MONUMENT "R2000-26"
WITH NAD 1983/95 STATE PLANE GRID COORDINATES OF
NORTHING: 765141.4028(ft) EASTING: 2040223.3441(ft)
THE AVERAGE COMBINED GRID FACTOR USED ON THIS PROJECT
(GROUND TO GRID) IS: 0.99991540
THE N.C. LAMBERT GRID BEARING AND
LOCALIZED HORIZONTAL GROUND DISTANCE FROM
"R2000-26" TO -L- STATION 13+64.43 IS
S 23° 09' 22" E 12,375.43'
ALL LINEAR DIMENSIONS ARE LOCALIZED HORIZONTAL DISTANCES
VERTICAL DATUM USED IS NGVD 29

NOTES:

1. THE CONTROL DATA FOR THIS PROJECT CAN BE FOUND ELECTRONICALLY BY SELECTING PROJECT CONTROL DATA AT:
[HTTP://WWW.DOH.DOT.STATE.NC.US/PRECONSTRUCT/HIGHWAY/LOCATION/PROJECT/](http://www.doh.dot.state.nc.us/preconstruct/highway/location/project/)
THE FILE TO BE FOUND ARE AS FOLLOWS:
U4026_LS_CONTROL_060512.TXT
- SITE CALIBRATION INFORMATION HAS NOT BEEN PROVIDED FOR THIS PROJECT. IF FURTHER INFORMATION IS NEEDED, PLEASE CONTACT THE LOCATION AND SURVEYS UNIT.
- INDICATES GEODETIC CONTROL MONUMENTS USED OR SET FOR HORIZONTAL PROJECT CONTROL BY THE NCDOT LOCATION AND SURVEYS UNIT.
- PROJECT CONTROL ESTABLISHED USING GLOBAL POSITIONING SYSTEM.

NOTE: DRAWING NOT TO SCALE


6/2/99

PAVEMENT SCHEDULE	
C1	PROP. APPROX. 3.0" ASPHALT CONCRETE SURFACE COURSE, TYPE S9.5B, AT AN AVERAGE RATE OF 168 LBS. PER SQ. YD. IN EACH OF TWO LAYERS.
C2	PROP. VAR. DEPTH ASPHALT CONCRETE SURFACE COURSE, TYPE S9.5B, AT AN AVERAGE RATE OF 112 LBS. PER SQ. YD. PER 1" DEPTH. TO BE PLACED IN LAYERS NOT TO EXCEED 2" IN DEPTH.
D1	PROP. APPROX. 2.5" ASPHALT CONCRETE INTERMEDIATE COURSE, TYPE I19.0B, AT AN AVERAGE RATE OF 285 LBS. PER SQ. YD.
D2	PROP. APPROX. 4.0" ASPHALT CONCRETE INTERMEDIATE COURSE, TYPE I19.0B, AT AN AVERAGE RATE OF 456 LBS. PER SQ. YD.
D3	PROP. VAR. DEPTH ASPHALT CONCRETE INTERMEDIATE COURSE, TYPE I19.0B, AT AN AVERAGE RATE OF 114 LBS. PER SQ. YD. PER 1" DEPTH. TO BE PLACED IN LAYERS NOT LESS THAN 2 1/2" IN DEPTH OR GREATER THAN 4" IN DEPTH.
E1	PROP. APPROX. 3.0" ASPHALT CONCRETE BASE COURSE, TYPE B25.0B, AT AN AVERAGE RATE OF 342 LBS. PER SQ. YD.
E2	PROP. APPROX. 4.0" ASPHALT CONCRETE BASE COURSE, TYPE B25.0B, AT AN AVERAGE RATE OF 456 LBS. PER SQ. YD.
E3	PROP. APPROX. 4.5" ASPHALT CONCRETE BASE COURSE, TYPE B25.0B, AT AN AVERAGE RATE OF 513 LBS. PER SQ. YD.
E4	PROP. APPROX. 5.5" ASPHALT CONCRETE BASE COURSE, TYPE B25.0B, AT AN AVERAGE RATE OF 627 LBS. PER SQ. YD.
E5	PROP. APPROX. 6.5" ASPHALT CONCRETE BASE COURSE, TYPE B25.0B, AT AN AVERAGE RATE OF 370.5 LBS. PER SQ. YD. IN EACH OF TWO LAYERS.
E6	PROP. VAR. DEPTH ASPHALT CONCRETE BASE COURSE, TYPE B25.0B, AT AN AVERAGE RATE OF 114 LBS. PER SQ. YD. PER 1" DEPTH. TO BE PLACED IN LAYERS NOT LESS THAN 3" IN DEPTH OR GREATER THAN 5 1/2" IN DEPTH.
K1	LINE STABILIZATION: (METHOD-SLURRY) 60% OF PROJECT: DEPTH OF 8", AT A RATE OF 20 LBS. PER SQ. YD. OR CEMENT STABILIZATION: 40% OF PROJECT: DEPTH OF 7", AT A RATE OF 55 LBS. PER SQ. YD. ALSO 300 LBS. PER SQ. YD. OF ABC FOR 10% OF CEMENT AREA
R1	2'-6" CONCRETE CURB AND GUTTER.
R2	1'-6" CONCRETE CURB AND GUTTER.
R3	5" MONOLITHIC CONCRETE ISLAND. (KEYED IN)
R4	PROP. SHOULDER BERM GUTTER.
R5	CONCRETE EXPRESSWAY GUTTER.
S	4" CONCRETE SIDEWALK.
T	EARTH MATERIAL.
U	EXISTING PAVEMENT.
W	VARIABLE DEPTH ASPHALT PAVEMENT (SEE STANDARD WEDGING DETAIL)


NOTE: ALL PAVEMENT EDGE SLOPES ARE 1:1 UNLESS OTHERWISE NOTED.

- * ADD 3.0 FT. WHEN USING GUARDRAIL
- ** ADDITIONAL 2.0 FT. FOR BICYCLE LANE
- *** FOR NARROW WIDENING UP TO 6 FT. USE (E4) IN LIEU OF (E1) (NO STABILIZATION REQUIRED)
- ⊗ WHEN THESE DISTANCES INDICATE SLOPES OUTSIDE THE LIMITS 2:1 TO 6:1, THE DISTANCE BECOMES VARIABLE AND THE MAXIMUM OR MINIMUM SLOPE MAINTAINED.

SEE DETAIL SHEETS 2-Y & 2-Z FOR TRAIL CONSTRUCTION & TYPICAL SECTION.

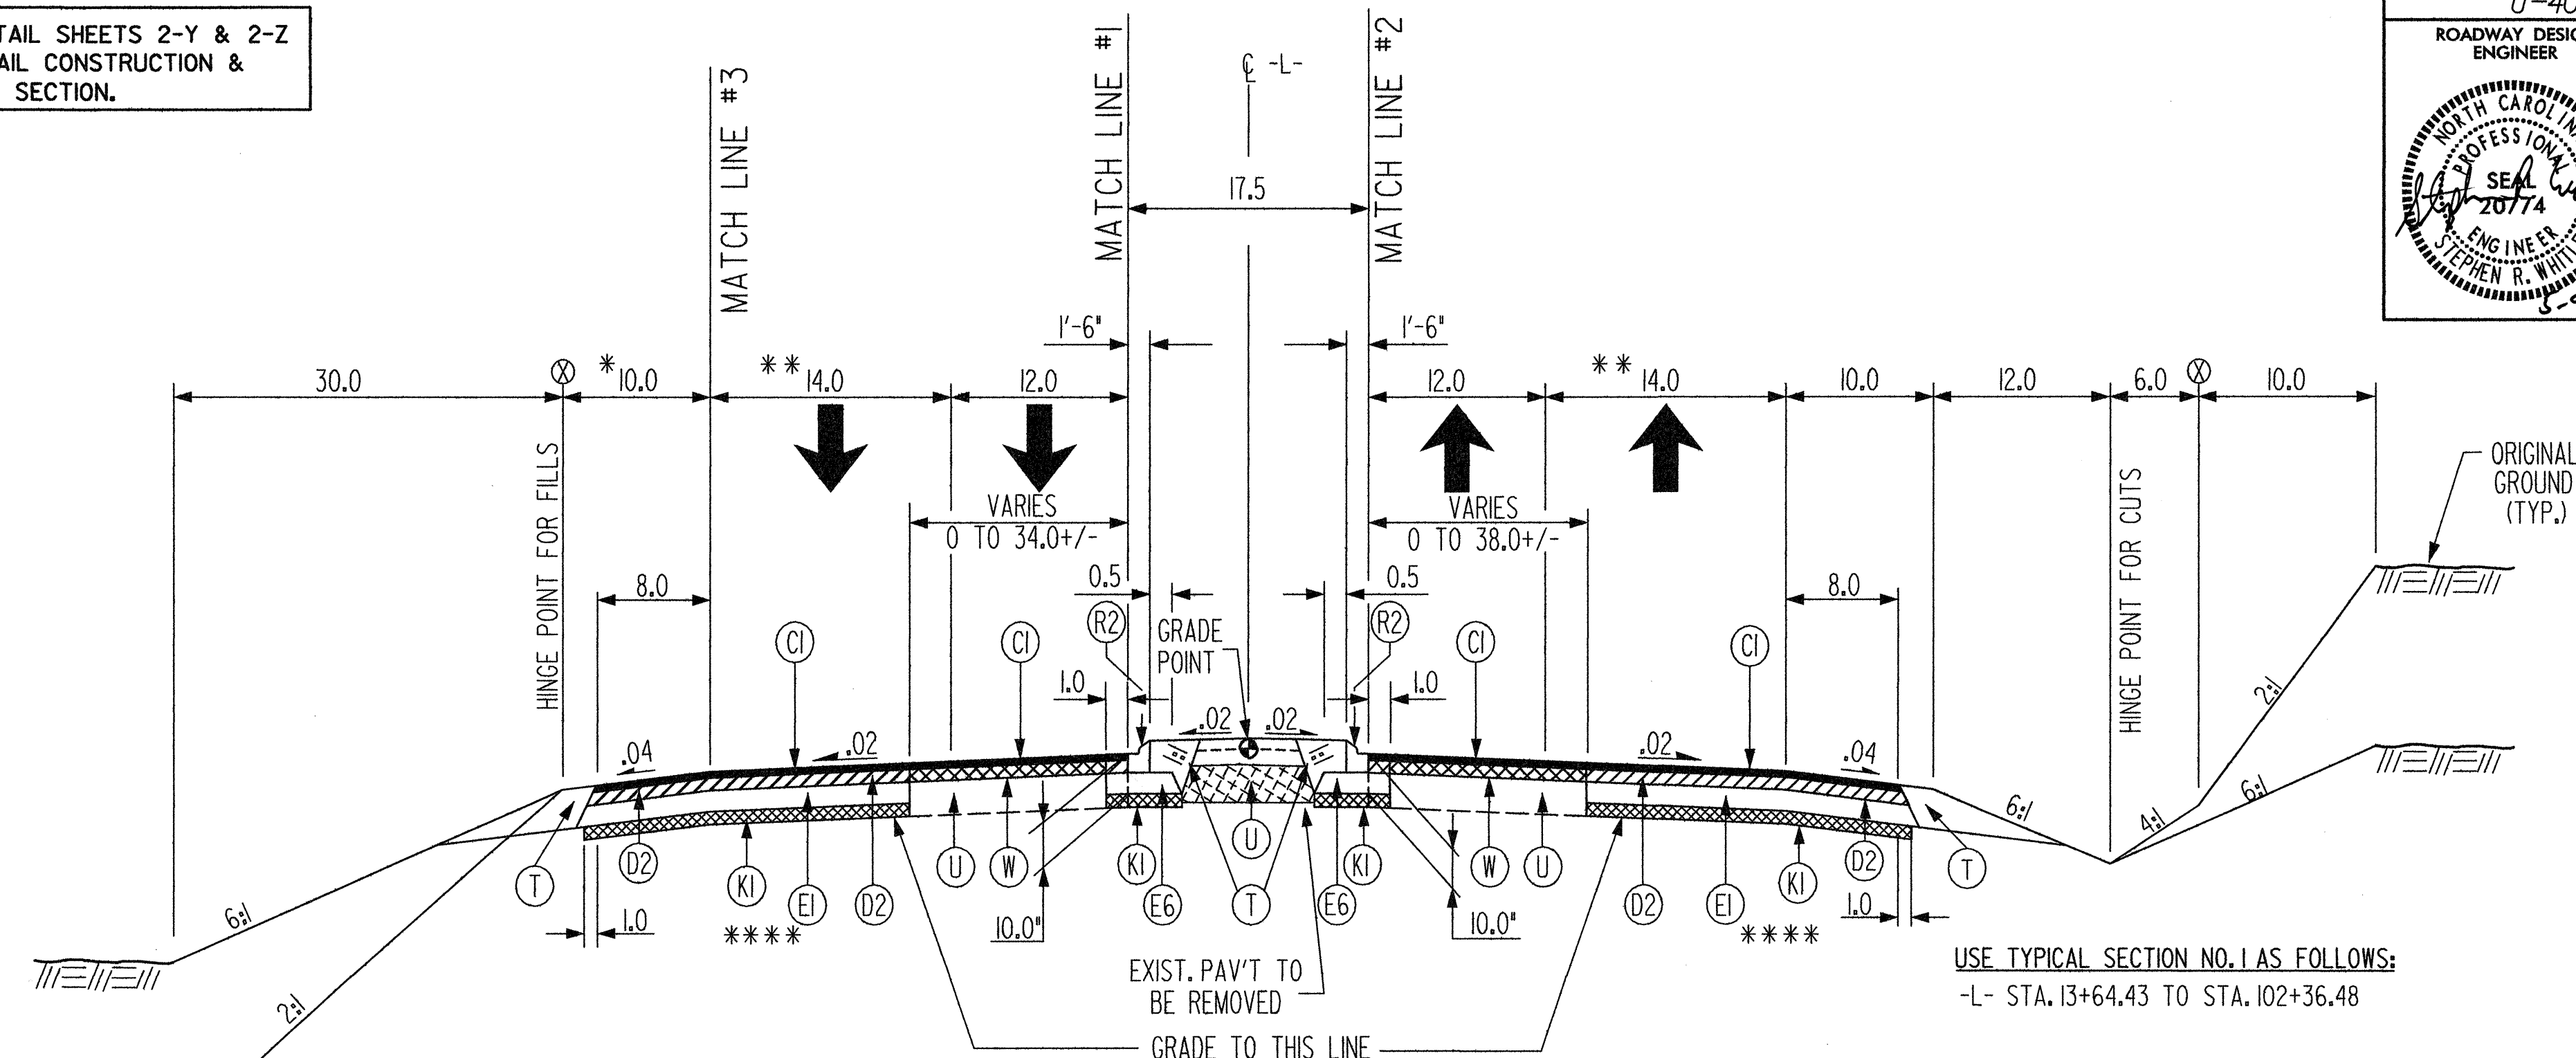


USE TYPICAL SECTION NO. 1 AS FOLLOWS:
-L- STA. 13+64.43 TO STA. 102+36.48

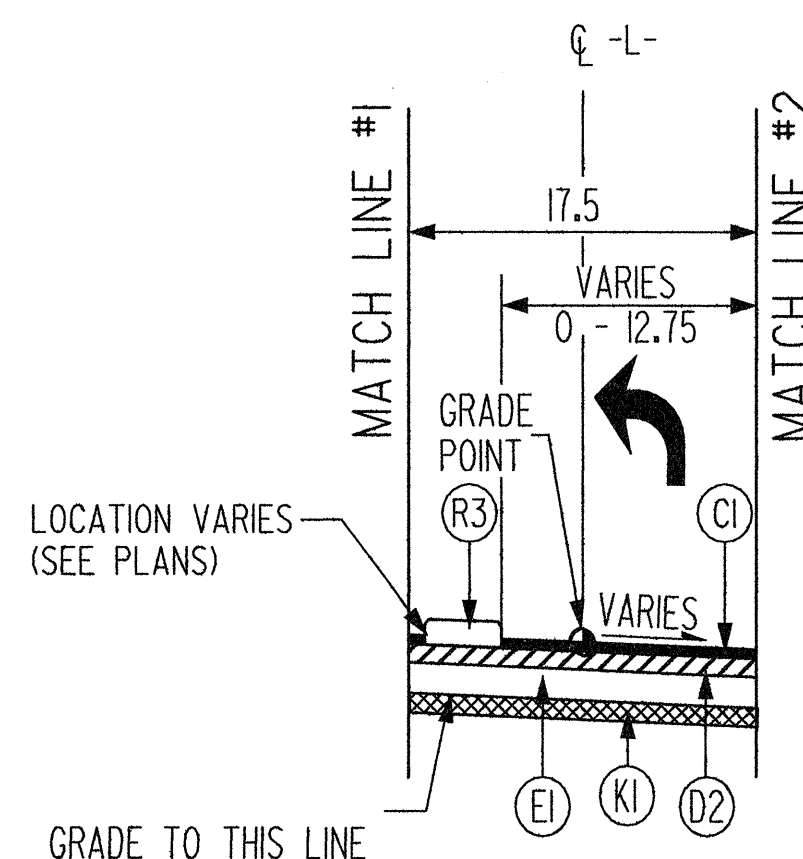

TYPICAL SECTION NO. 1A

USE TYPICAL SECTION NO. 1A IN CONJUNCTION WITH TYPICAL SECTION NO. 1 AS FOLLOWS:


- L- STA. 30+73.00 TO STA. 32+20.00
- L- STA. 43+57.06 TO STA. 45+09.06
- L- STA. 46+48.62 TO STA. 47+96.69
- L- STA. 66+86.16 TO STA. 67+86.15
- L- STA. 69+21.95 TO STA. 86+48.57
- L- STA. 87+48.95 TO STA. 88+48.95
- L- STA. 100+76.12 TO STA. 102+36.48

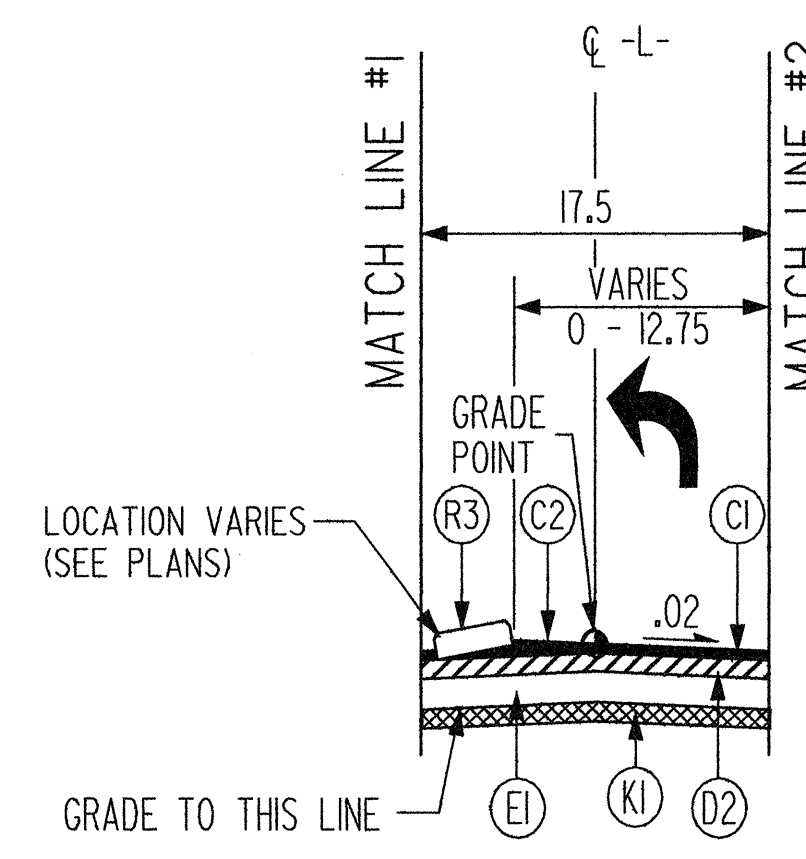

TYPICAL SECTION NO. 1B

USE TYPICAL SECTION NO. 1B IN CONJUNCTION WITH TYPICAL SECTION NO. 1 AS FOLLOWS:


- L- STA. 30+73.00 TO STA. 32+20.00

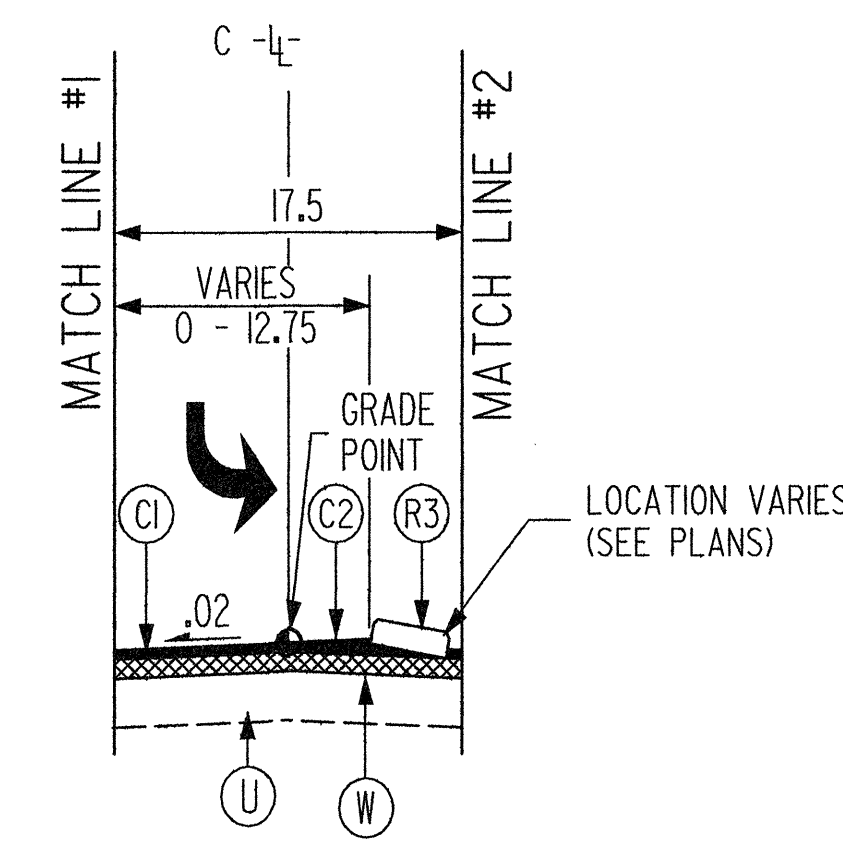

TYPICAL SECTION NO. 1C


USE TYPICAL SECTION NO. 1C IN CONJUNCTION WITH TYPICAL SECTION NO. 1 AS FOLLOWS:

- L- STA. 13+64.43 TO STA. 29+38.32

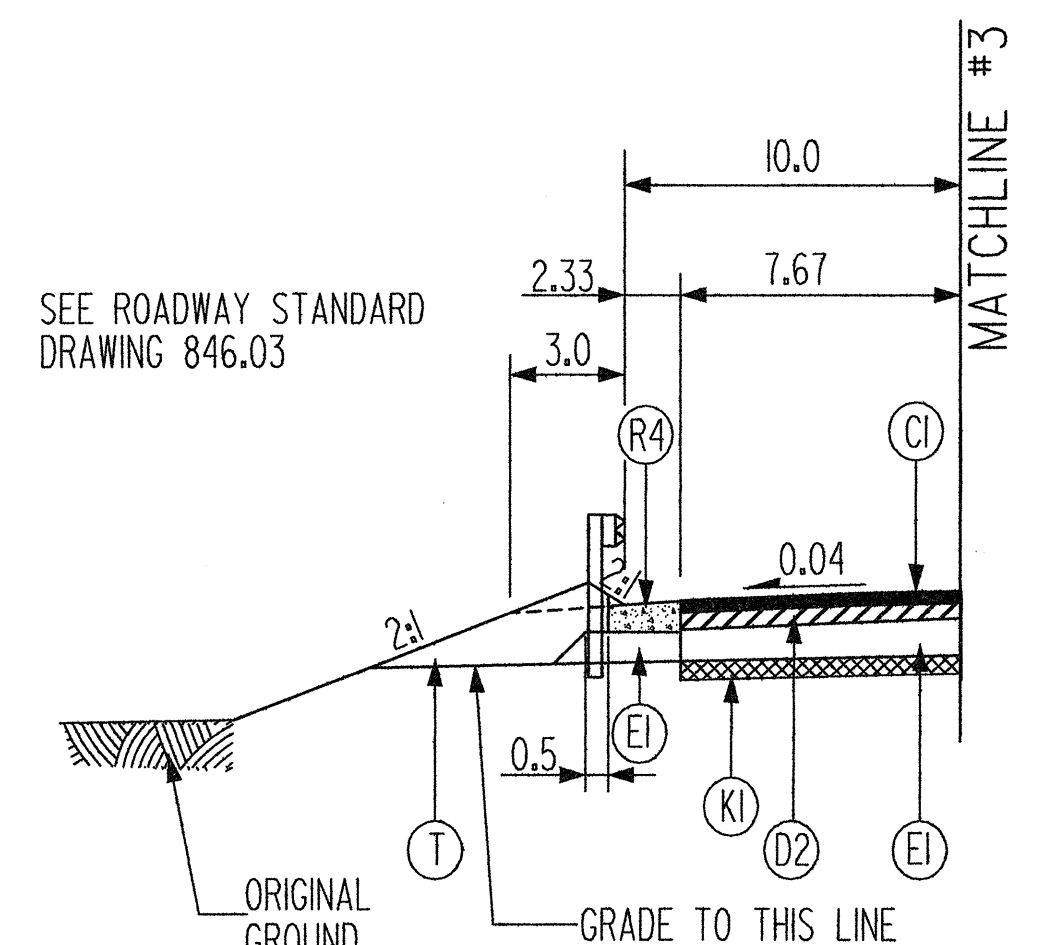


TYPICAL SECTION NO. 1D


USE TYPICAL SECTION NO. 1D IN CONJUNCTION WITH TYPICAL SECTION NO. 1 AS FOLLOWS:
-L- STA. 90+00.00 TO STA. 95+00.00 RT.

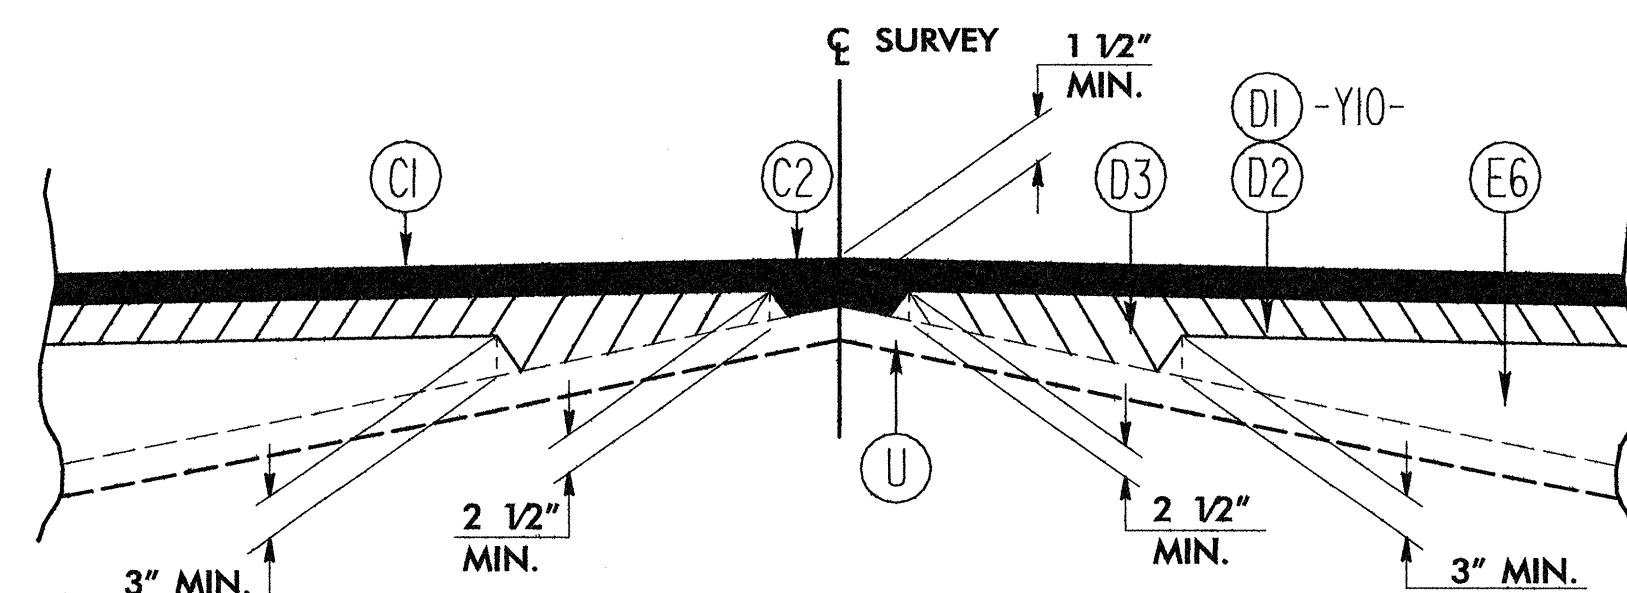

Detail Showing Method of Wedging
-L- DAVIS DRIVE & -Y- LINE TURNOUTS

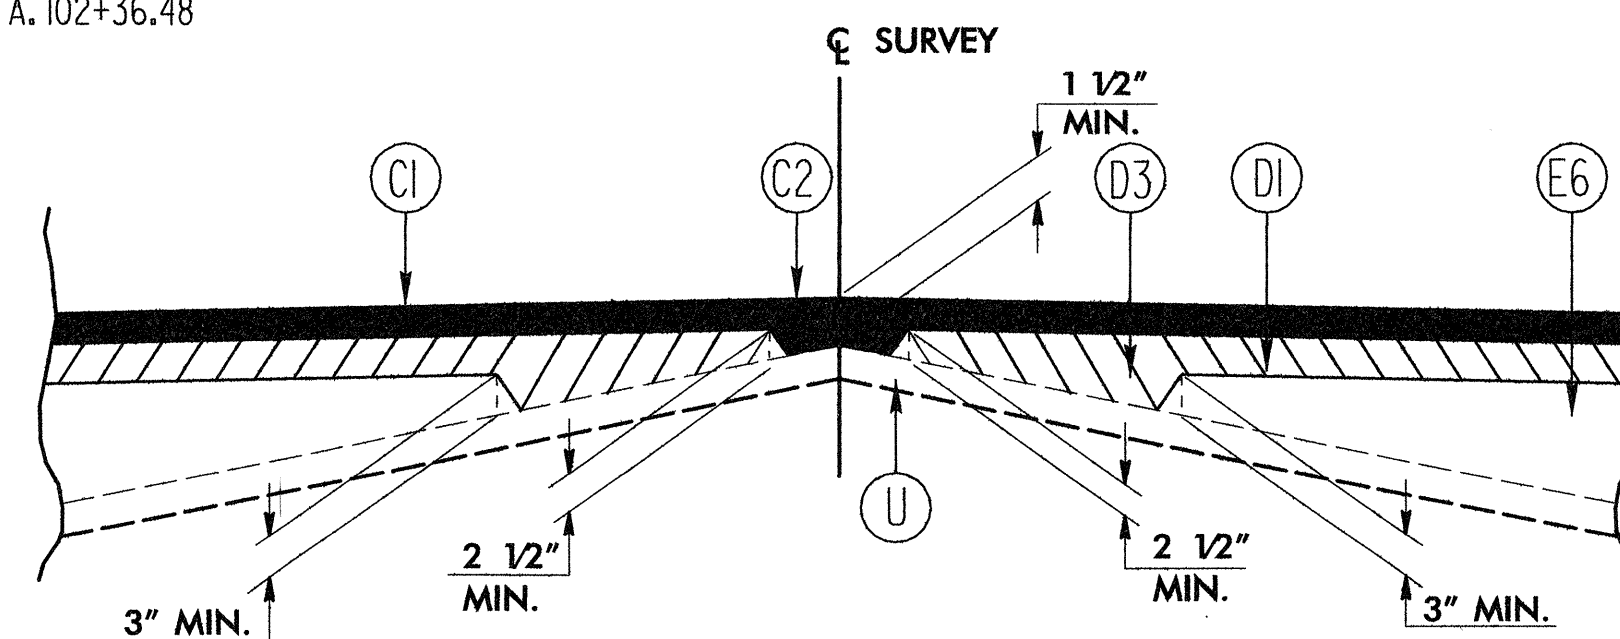

Detail Showing Method of Wedging
-Y5-

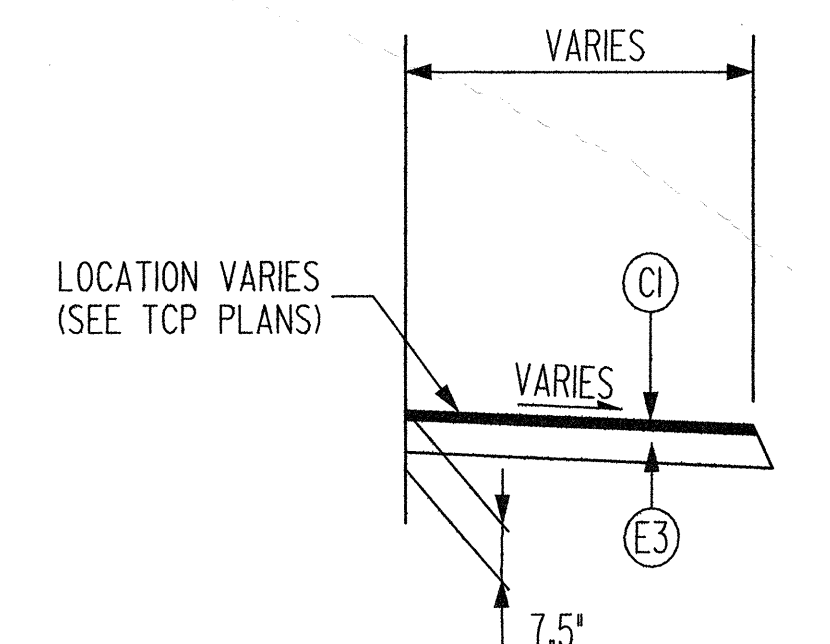

TEMPORARY PAVEMENT
TYPICAL SECTION

Plans prepared by:
KO & ASSOCIATES, P.C.
Consulting Engineers
1011 SCHAUB DR., SUITE #202
RALEIGH, N.C. 27606
(919)-851-6066


PROJECT REFERENCE NO. U-4026	SHEET NO. 2
ROADWAY DESIGN ENGINEER SEAL 20774 STEPHEN R. WHITLEY	PAVEMENT DESIGN ENGINEER SEAL 13368 DANIEL CHEN

5/3/2006
R:\Roadway\Proj\U4026.txd
K & Associates, P.C.

PAVEMENT SCHEDULE


C1	PROP. APPROX. 3.0" ASPHALT CONCRETE SURFACE COURSE, TYPE S9.5B, AT AN AVERAGE RATE OF 168 LBS. PER SQ. YD. IN EACH OF TWO LAYERS.
C2	PROP. VAR. DEPTH ASPHALT CONCRETE SURFACE COURSE, TYPE S9.5B, AT AN AVERAGE RATE OF 112 LBS. PER SQ. YD. PER 1" DEPTH. TO BE PLACED IN LAYERS NOT TO EXCEED 2" IN DEPTH.
D1	PROP. APPROX. 2.5" ASPHALT CONCRETE INTERMEDIATE COURSE, TYPE I19.0B, AT AN AVERAGE RATE OF 285 LBS. PER SQ. YD.
D2	PROP. APPROX. 4.0" ASPHALT CONCRETE INTERMEDIATE COURSE, TYPE I19.0B, AT AN AVERAGE RATE OF 456 LBS. PER SQ. YD.
D3	PROP. VAR. DEPTH ASPHALT CONCRETE INTERMEDIATE COURSE, TYPE I19.0B, AT AN AVERAGE RATE OF 114 LBS. PER SQ. YD. PER 1" DEPTH. TO BE PLACED IN LAYERS NOT LESS THAN 2 1/2" IN DEPTH OR GREATER THAN 4" IN DEPTH.
E1	PROP. APPROX. 3.0" ASPHALT CONCRETE BASE COURSE, TYPE B25.0B, AT AN AVERAGE RATE OF 342 LBS. PER SQ. YD.
E2	PROP. APPROX. 4.0" ASPHALT CONCRETE BASE COURSE, TYPE B25.0B, AT AN AVERAGE RATE OF 456 LBS. PER SQ. YD.
E3	PROP. APPROX. 4.5" ASPHALT CONCRETE BASE COURSE, TYPE B25.0B, AT AN AVERAGE RATE OF 513 LBS. PER SQ. YD.
E4	PROP. APPROX. 5.5" ASPHALT CONCRETE BASE COURSE, TYPE B25.0B, AT AN AVERAGE RATE OF 627 LBS. PER SQ. YD.
E5	PROP. APPROX. 8.5" ASPHALT CONCRETE BASE COURSE, TYPE B25.0B, AT AN AVERAGE RATE OF 370.5 LBS. PER SQ. YD. IN EACH OF TWO LAYERS.
E6	PROP. VAR. DEPTH ASPHALT CONCRETE BASE COURSE, TYPE B25.0B, AT AN AVERAGE RATE OF 114 LBS. PER SQ. YD. PER 1" DEPTH. TO BE PLACED IN LAYERS NOT LESS THAN 3" IN DEPTH OR GREATER THAN 6 1/2" IN DEPTH.
K1	LIME STABILIZATION: (METHOD-SLURRY) 60% OF PROJECT: DEPTH OF 8", AT A RATE OF 20 LBS. PER SQ. YD. OR CEMENT STABILIZATION: 40% OF PROJECT: DEPTH OF 7", AT A RATE OF 55 LBS. PER SQ. YD. ALSO 300 LBS. PER SQ. YD. OF ABC FOR 10% OF CEMENT AREA
R1	2'-6" CONCRETE CURB AND GUTTER.
R2	1'-6" CONCRETE CURB AND GUTTER.
R3	5" MONOLITHIC CONCRETE ISLAND. (KEYED IN)
R4	PROP. SHOULDER BERM GUTTER.
R5	CONCRETE EXPRESSWAY GUTTER.
S	4" CONCRETE SIDEWALK.
T	EARTH MATERIAL.
U	EXISTING PAVEMENT.
W	VARIABLE DEPTH ASPHALT PAVEMENT (SEE STANDARD WEDGING DETAIL)

NOTE: ALL PAVEMENT EDGE SLOPES ARE 1:1 UNLESS OTHERWISE NOTED.

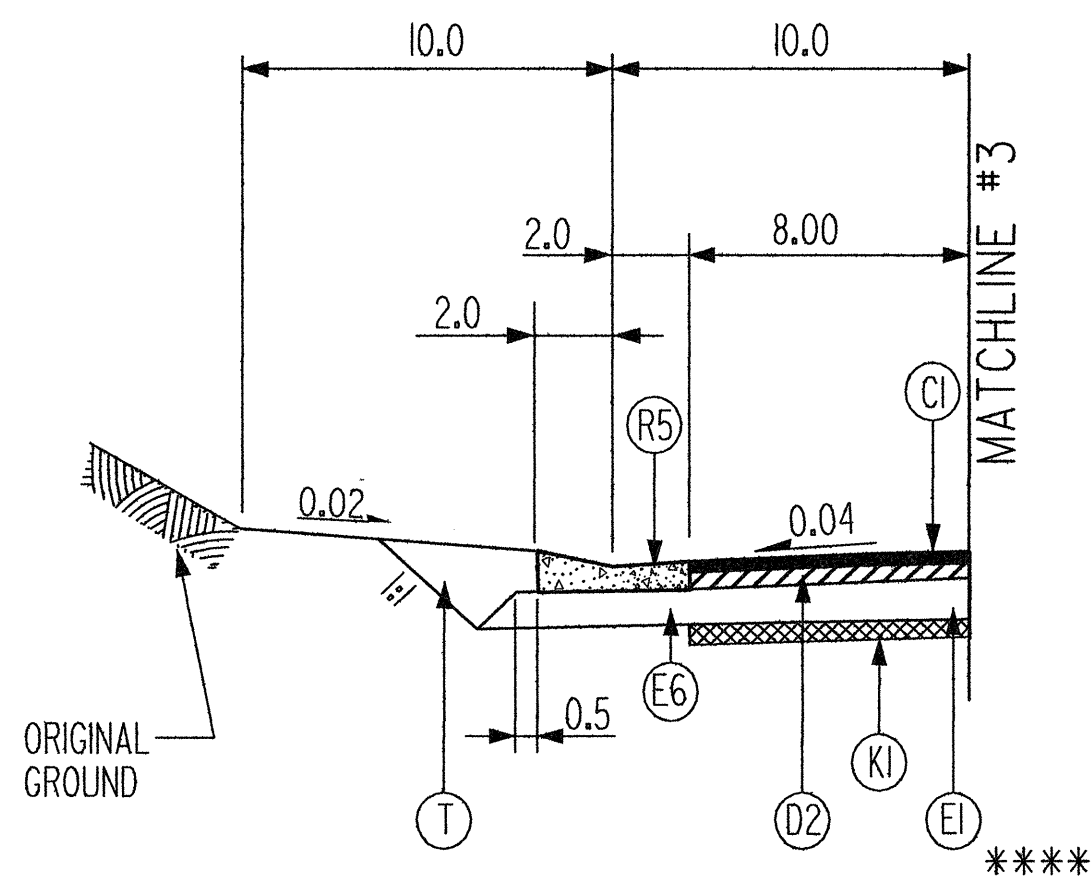

TYPICAL SECTION NO. 2E

USE TYPICAL SECTION NO. 2E IN CONJUNCTION WITH TYPICAL SECTION NO. 2 AS FOLLOWS:
 -L- STA. 209+50.00 TO STA. 215+80.00 LT.

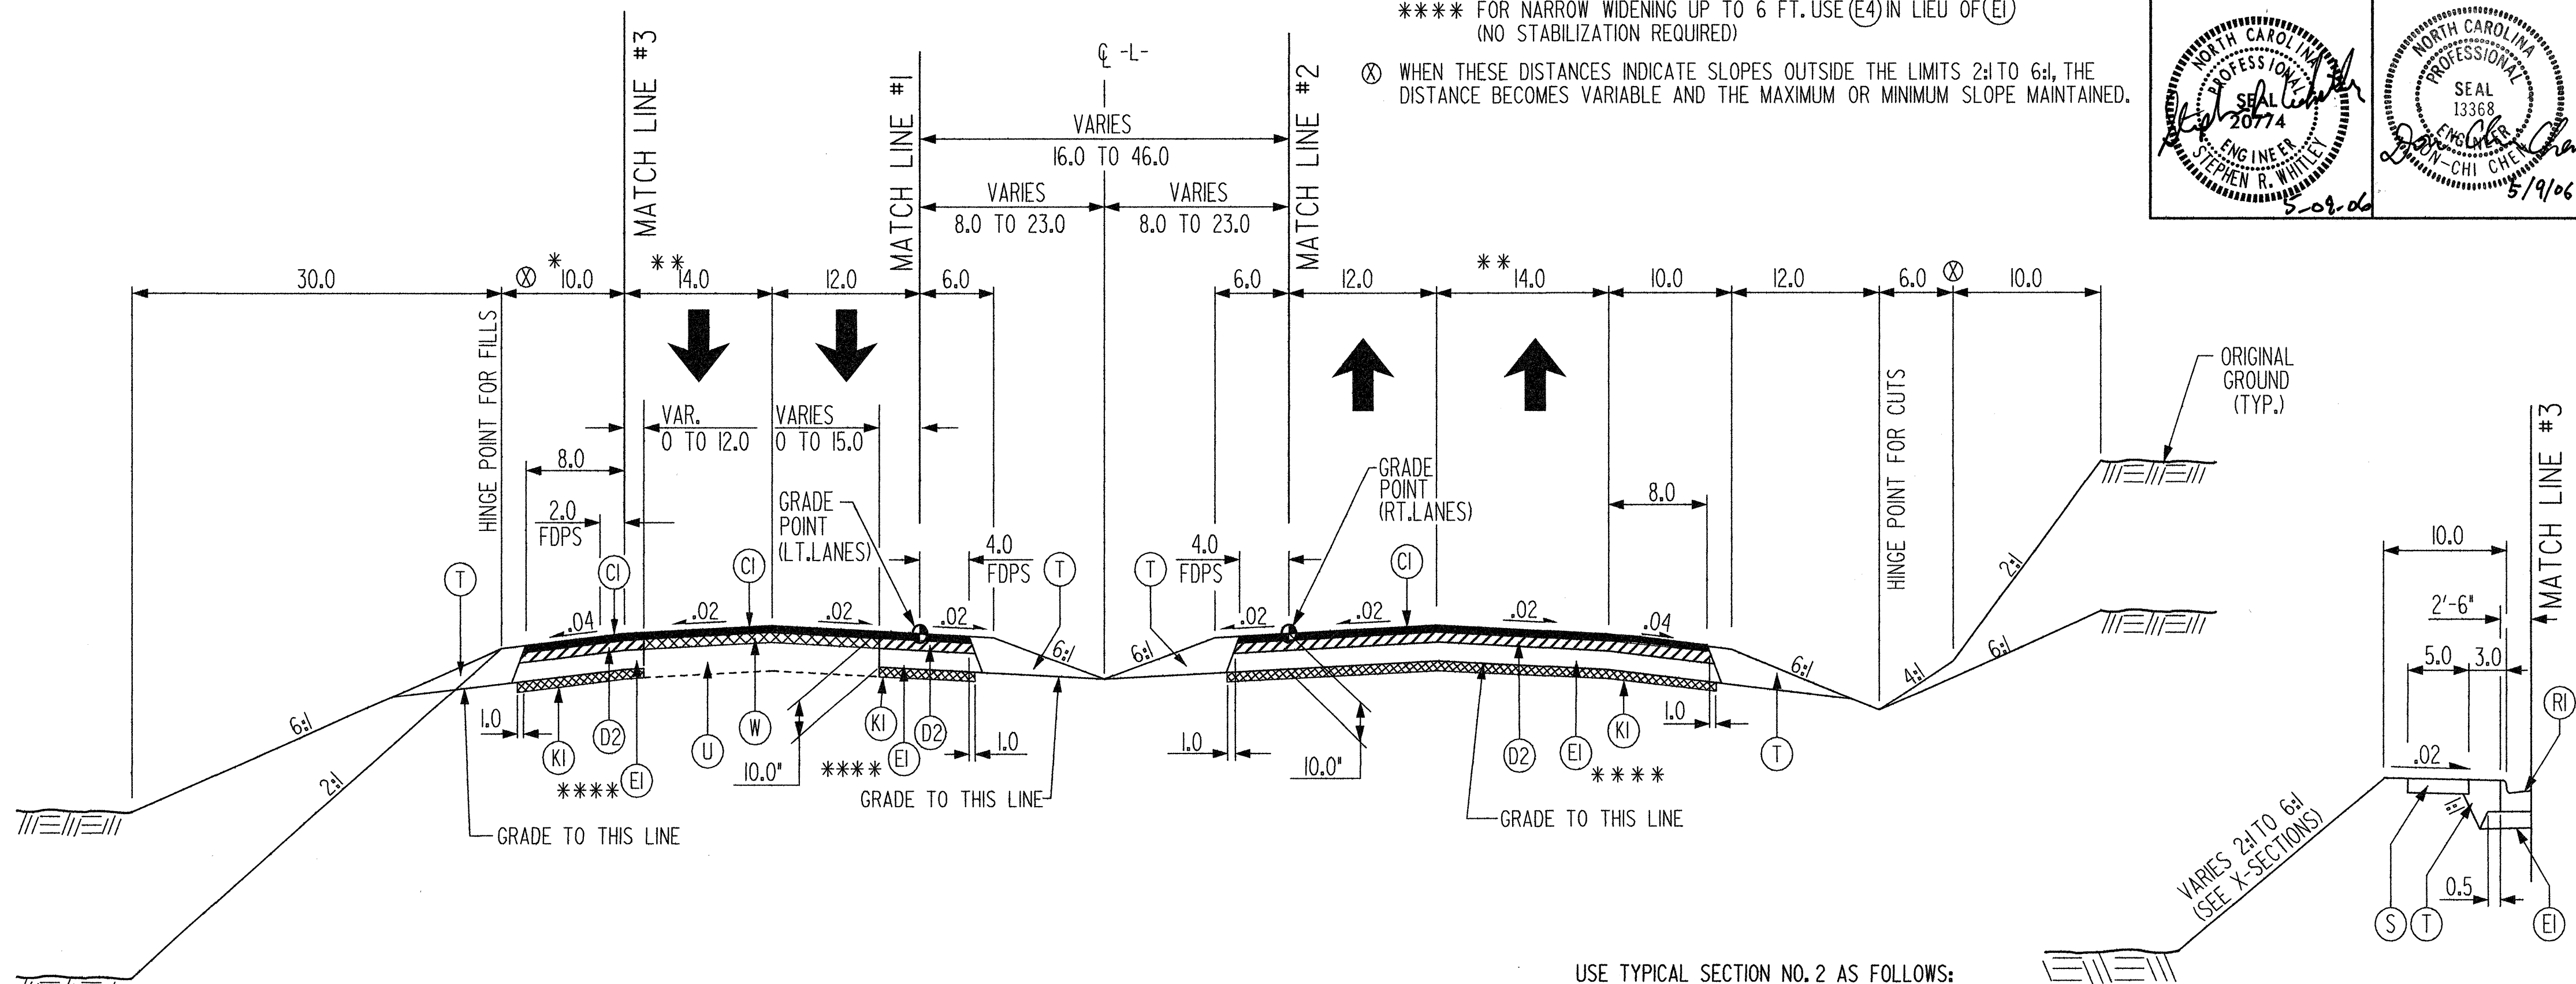

TYPICAL SECTION NO. 2


-L- DAVIS DRIVE

USE TYPICAL SECTION NO. 2 AS FOLLOWS:

-L- STA. 102+36.48 TO STA. 136+30.41
 -L- STA. 148+77.13 TO STA. 161+66.96 LB
 -L- STA. 161+64.95 LA TO STA. 242+45.00

TYPICAL SECTION NO. 2D


USE TYPICAL SECTION NO. 2D IN CONJUNCTION WITH TYPICAL SECTION NO. 2 AS FOLLOWS:
 -L- STA. 239+60.00 TO STA. 242+45.00 LT.

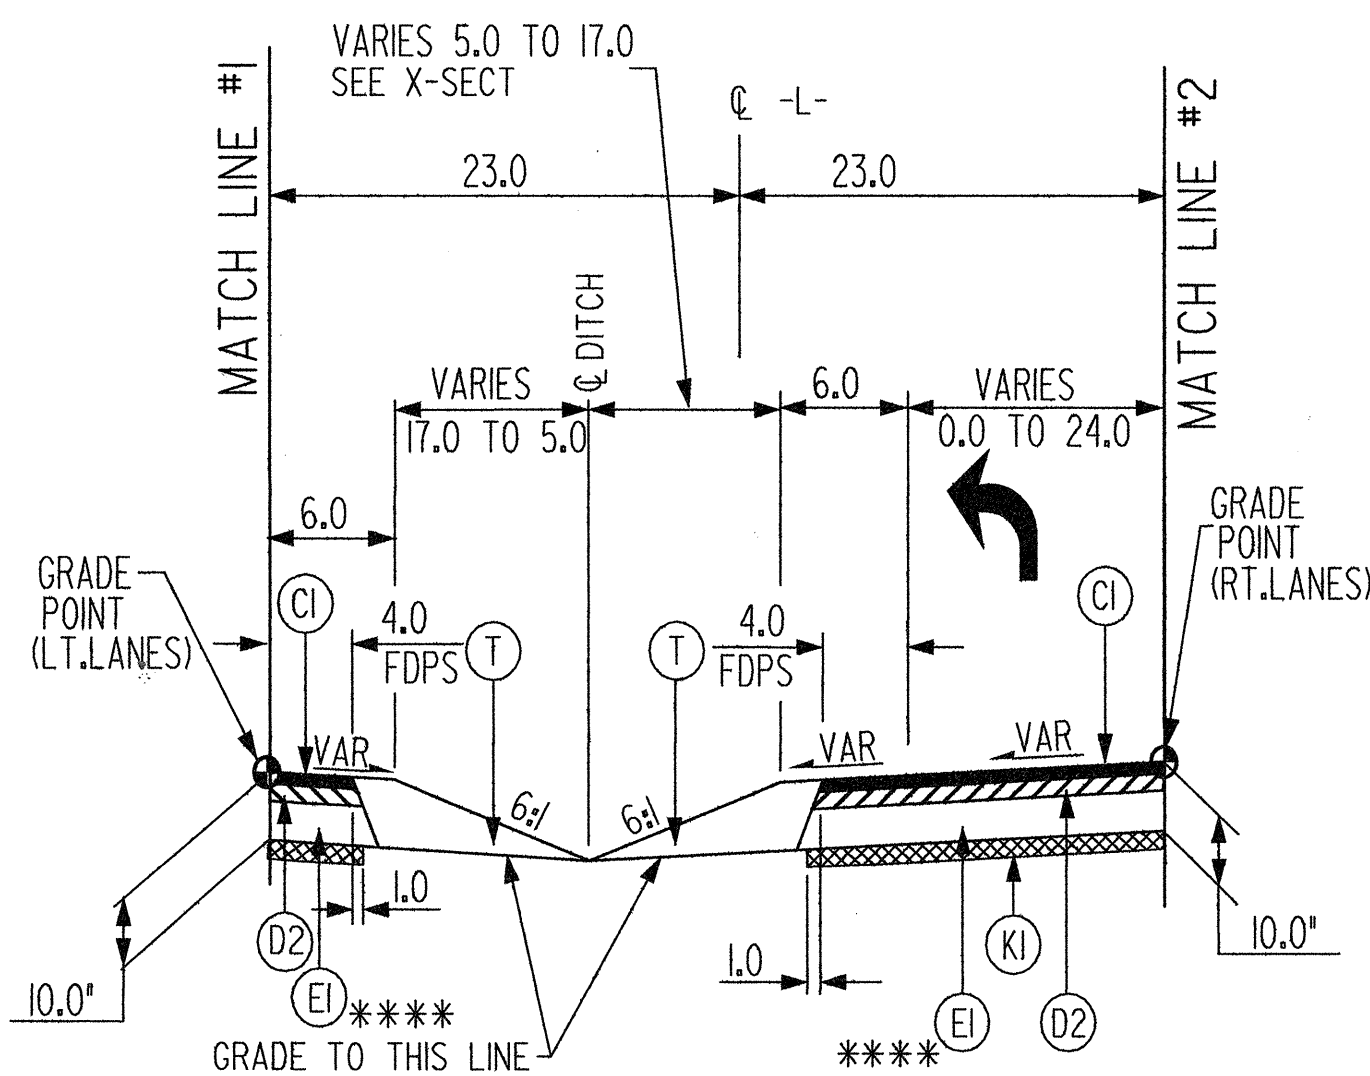

TYPICAL SECTION NO. 2A

USE TYPICAL SECTION NO. 2A IN CONJUNCTION WITH TYPICAL SECTION NO. 2 AS FOLLOWS:


-L- STA. 110+91.81 TO STA. 114+60.81
 -L- STA. 115+89.53 TO STA. 119+61.78
 -L- STA. 150+40.00 TO STA. 154+02.00
 -L- STA. 154+97.50 TO STA. 158+60.00
 -L- STA. 159+65.00 TO STA. 162+00.00
 -L- STA. 178+92.25 TO STA. 182+60.00
 -L- STA. 185+41.09 TO STA. 188+58.09
 -L- STA. 189+38.71 TO STA. 192+55.71
 -L- STA. 201+60.00 TO STA. 208+78.00
 -L- STA. 209+85.00 TO STA. 213+30.00
 -L- STA. 222+55.00 TO STA. 227+55.07
 -L- STA. 228+45.64 TO STA. 232+00.00

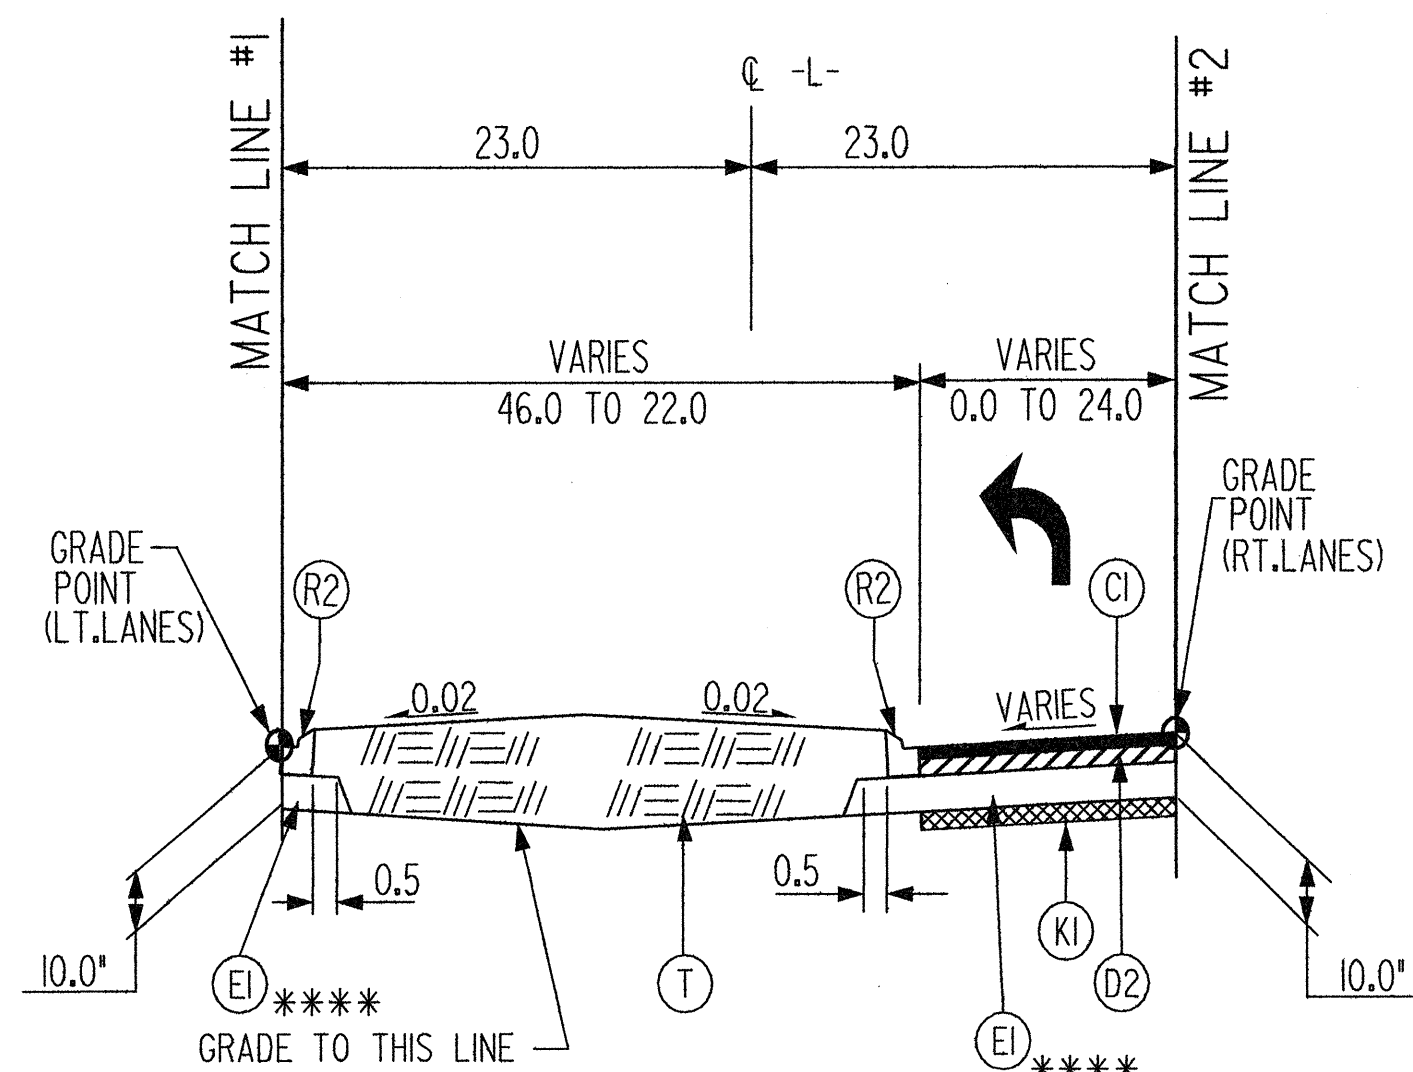

TYPICAL SECTION NO. 2B

USE TYPICAL SECTION NO. 2B IN CONJUNCTION WITH TYPICAL SECTION NO. 2 AS FOLLOWS:

-L- STA. 162+00.00 TO STA. 166+48.00
 -L- STA. 167+50.00 TO STA. 178+04.51

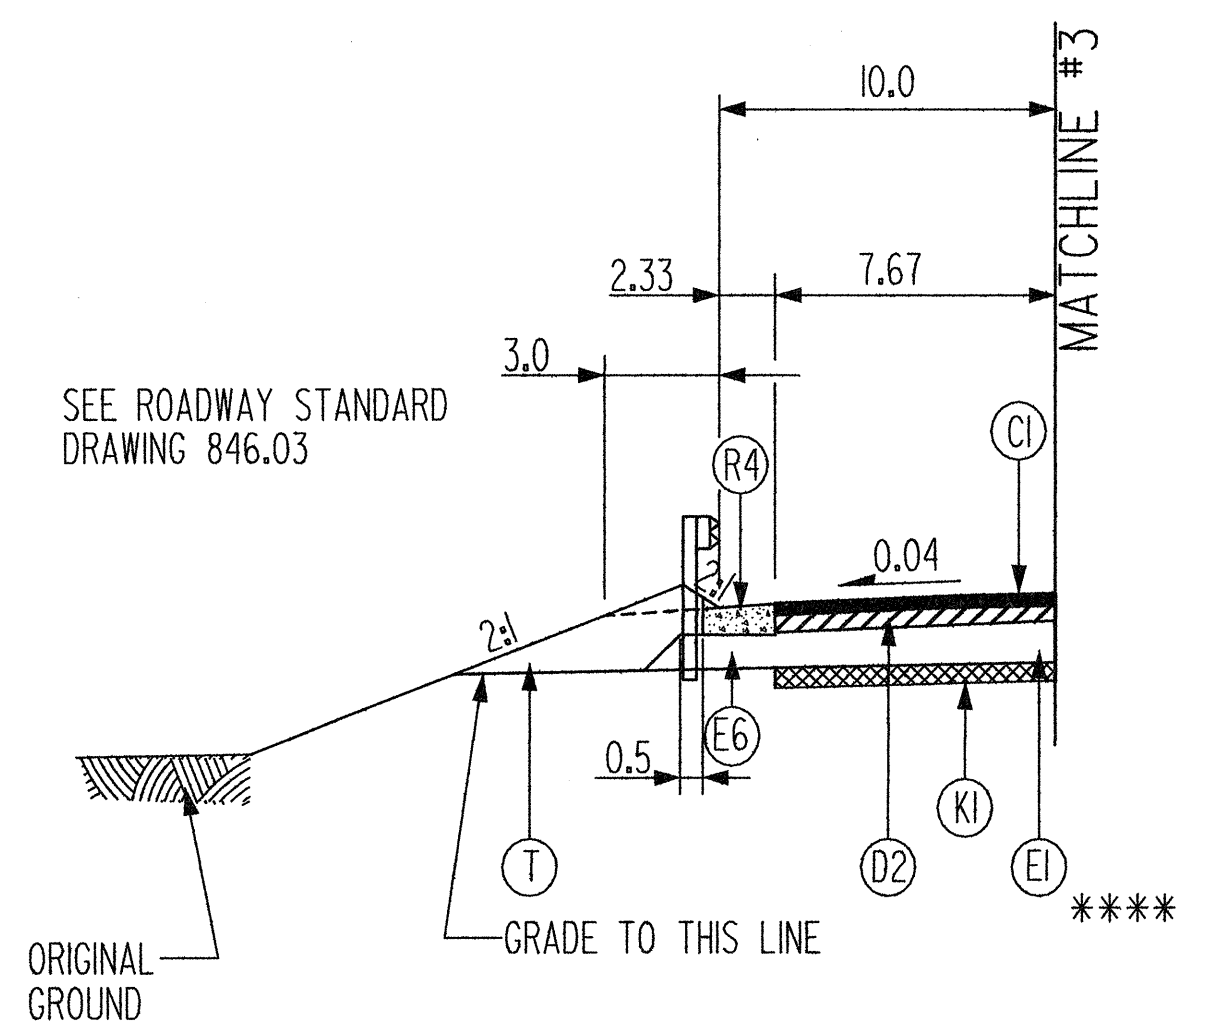

TYPICAL SECTION NO. 2C

USE TYPICAL SECTION NO. 2C IN CONJUNCTION WITH TYPICAL SECTION NO. 2 AS FOLLOWS:

-L- STA. 104+00.00 TO STA. 110+87.00 LT.
 -L- STA. 175+00.00 TO STA. 177+98.00 RT.
 -L- STA. 208+47.00 TO STA. 212+50.00 RT.
 -L- STA. 227+00.00 TO STA. 231+05.00 RT.
 -L- STA. 228+85.00 TO STA. 232+50.00 LT.


Plans prepared by:
KO & ASSOCIATES, P.C.
 Consulting Engineers
 1011 SCHAUER DR., SUITE #202
 RALEIGH, N.C. 27606
 (919)-851-6066

PROJECT REFERENCE NO. U-4026		SHEET NO. 2-A	
ROADWAY DESIGN ENGINEER		PAVEMENT DESIGN ENGINEER	


PAVEMENT SCHEDULE	
C1	PROP. APPROX. 3.0" ASPHALT CONCRETE SURFACE COURSE, TYPE S9.5B, AT AN AVERAGE RATE OF 168 LBS. PER SQ. YD. IN EACH OF TWO LAYERS.
C2	PROP. VAR. DEPTH ASPHALT CONCRETE SURFACE COURSE, TYPE S9.5B, AT AN AVERAGE RATE OF 112 LBS. PER SQ. YD. PER 1" DEPTH. TO BE PLACED IN LAYERS NOT TO EXCEED 2" IN DEPTH.
D1	PROP. APPROX. 2.5" ASPHALT CONCRETE INTERMEDIATE COURSE, TYPE I19.0B, AT AN AVERAGE RATE OF 285 LBS. PER SQ. YD.
D2	PROP. APPROX. 4.0" ASPHALT CONCRETE INTERMEDIATE COURSE, TYPE I19.0B, AT AN AVERAGE RATE OF 456 LBS. PER SQ. YD.
D3	PROP. VAR. DEPTH ASPHALT CONCRETE INTERMEDIATE COURSE, TYPE I19.0B, AT AN AVERAGE RATE OF 114 LBS. PER SQ. YD. PER 1" DEPTH, TO BE PLACED IN LAYERS NOT LESS THAN 2½" IN DEPTH OR GREATER THAN 4" IN DEPTH.
E1	PROP. APPROX. 3.0" ASPHALT CONCRETE BASE COURSE, TYPE B25.0B, AT AN AVERAGE RATE OF 342 LBS. PER SQ. YD.
E2	PROP. APPROX. 4.0" ASPHALT CONCRETE BASE COURSE, TYPE B25.0B, AT AN AVERAGE RATE OF 456 LBS. PER SQ. YD.
E3	PROP. APPROX. 4.5" ASPHALT CONCRETE BASE COURSE, TYPE B25.0B, AT AN AVERAGE RATE OF 513 LBS. PER SQ. YD.
E4	PROP. APPROX. 5.5" ASPHALT CONCRETE BASE COURSE, TYPE B25.0B, AT AN AVERAGE RATE OF 627 LBS. PER SQ. YD.
E5	PROP. APPROX. 6.5" ASPHALT CONCRETE BASE COURSE, TYPE B25.0B, AT AN AVERAGE RATE OF 370.5 LBS. PER SQ. YD. IN EACH OF TWO LAYERS.
E6	PROP. VAR. DEPTH ASPHALT CONCRETE BASE COURSE, TYPE B25.0B, AT AN AVERAGE RATE OF 114 LBS. PER SQ. YD. PER 1" DEPTH. TO BE PLACED IN LAYERS NOT LESS THAN 3" IN DEPTH OR GREATER THAN 5½" IN DEPTH.
K1	LIME STABILIZATION: (METHOD-SLURRY) 60% OF PROJECT: DEPTH OF 8", AT A RATE OF 20 LBS. PER SQ. YD. OR CEMENT STABILIZATION: 40% OF PROJECT: DEPTH OF 7", AT A RATE OF 55 LBS. PER SQ. YD. ALSO 300 LBS. PER SQ. YD. OF ABC FOR 10% OF CEMENT AREA
R1	2'-6" CONCRETE CURB AND GUTTER.
R2	1'-6" CONCRETE CURB AND GUTTER.
R3	5" MONOLITHIC CONCRETE ISLAND. (KEYED IN)
R4	PROP. SHOULDER BERM GUTTER.
R5	CONCRETE EXPRESSWAY GUTTER.
S	4" CONCRETE SIDEWALK.
T	EARTH MATERIAL.
U	EXISTING PAVEMENT.
W	VARIABLE DEPTH ASPHALT PAVEMENT (SEE STANDARD WEDGING DETAIL)

NOTE: ALL PAVEMENT EDGE SLOPES ARE 1:1 UNLESS OTHERWISE NOTED.


- ** ADDITIONAL 2.0 FT. FOR BICYCLE LANE
 *** ADD 4.0 FT. WHEN USING GUARDRAIL
 **** FOR NARROW WIDENING UP TO 6 FT. USE (E4) IN LIEU OF (E) (NO STABILIZATION REQUIRED)
 ⊗ WHEN THESE DISTANCES INDICATE SLOPES OUTSIDE THE LIMITS 2:1 TO 6:1, THE DISTANCE BECOMES VARIABLE AND THE MAXIMUM OR MINIMUM SLOPE MAINTAINED.

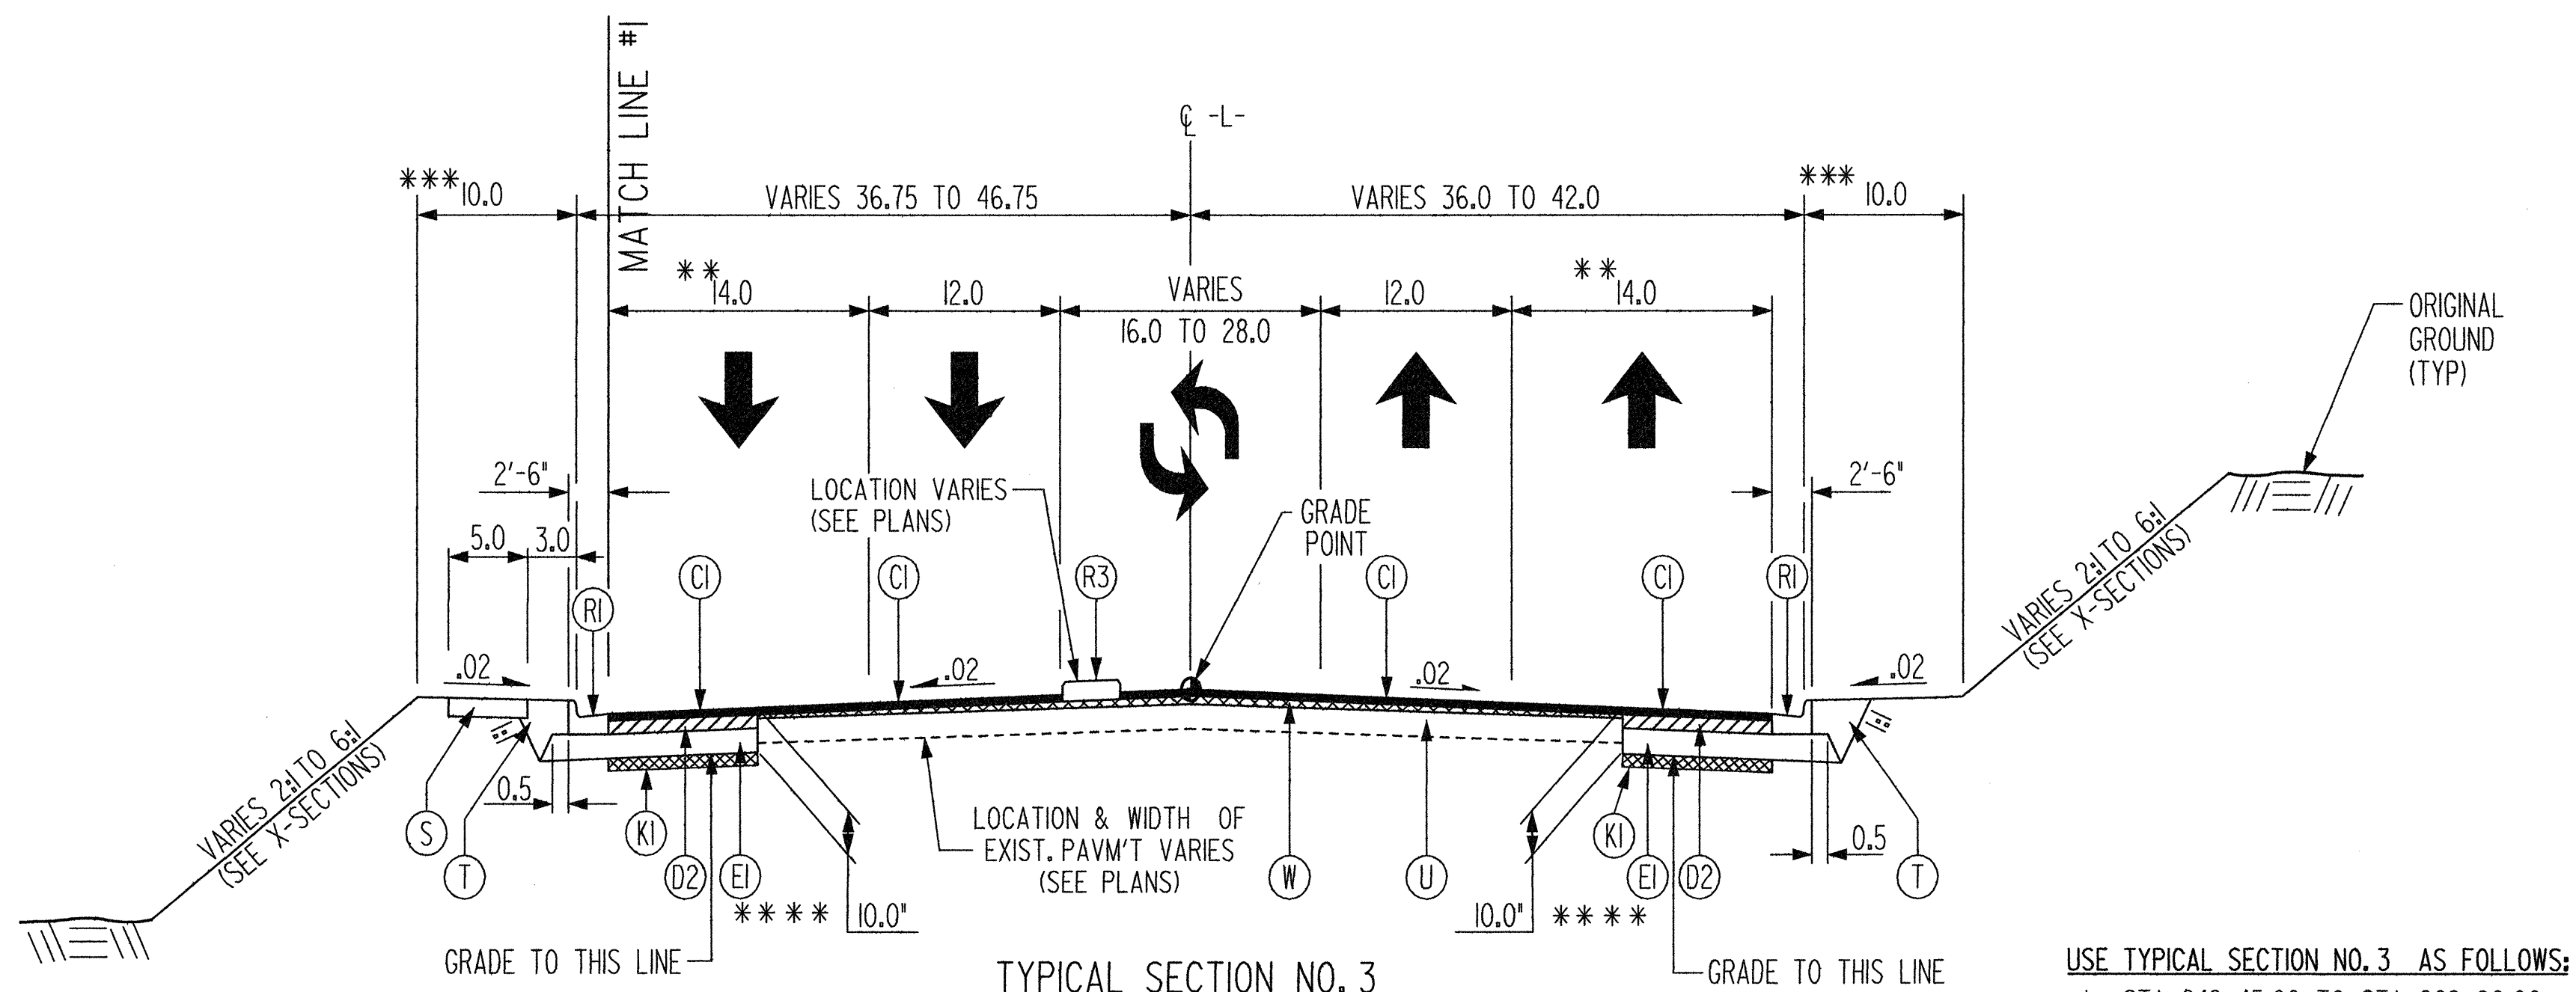


USE TYPICAL SECTION NO. 3 AS FOLLOWS:
 -L- STA. 242+45.00 TO STA. 268+00.00
 -L- STA. 304+00.00 TO STA. 310+89.28

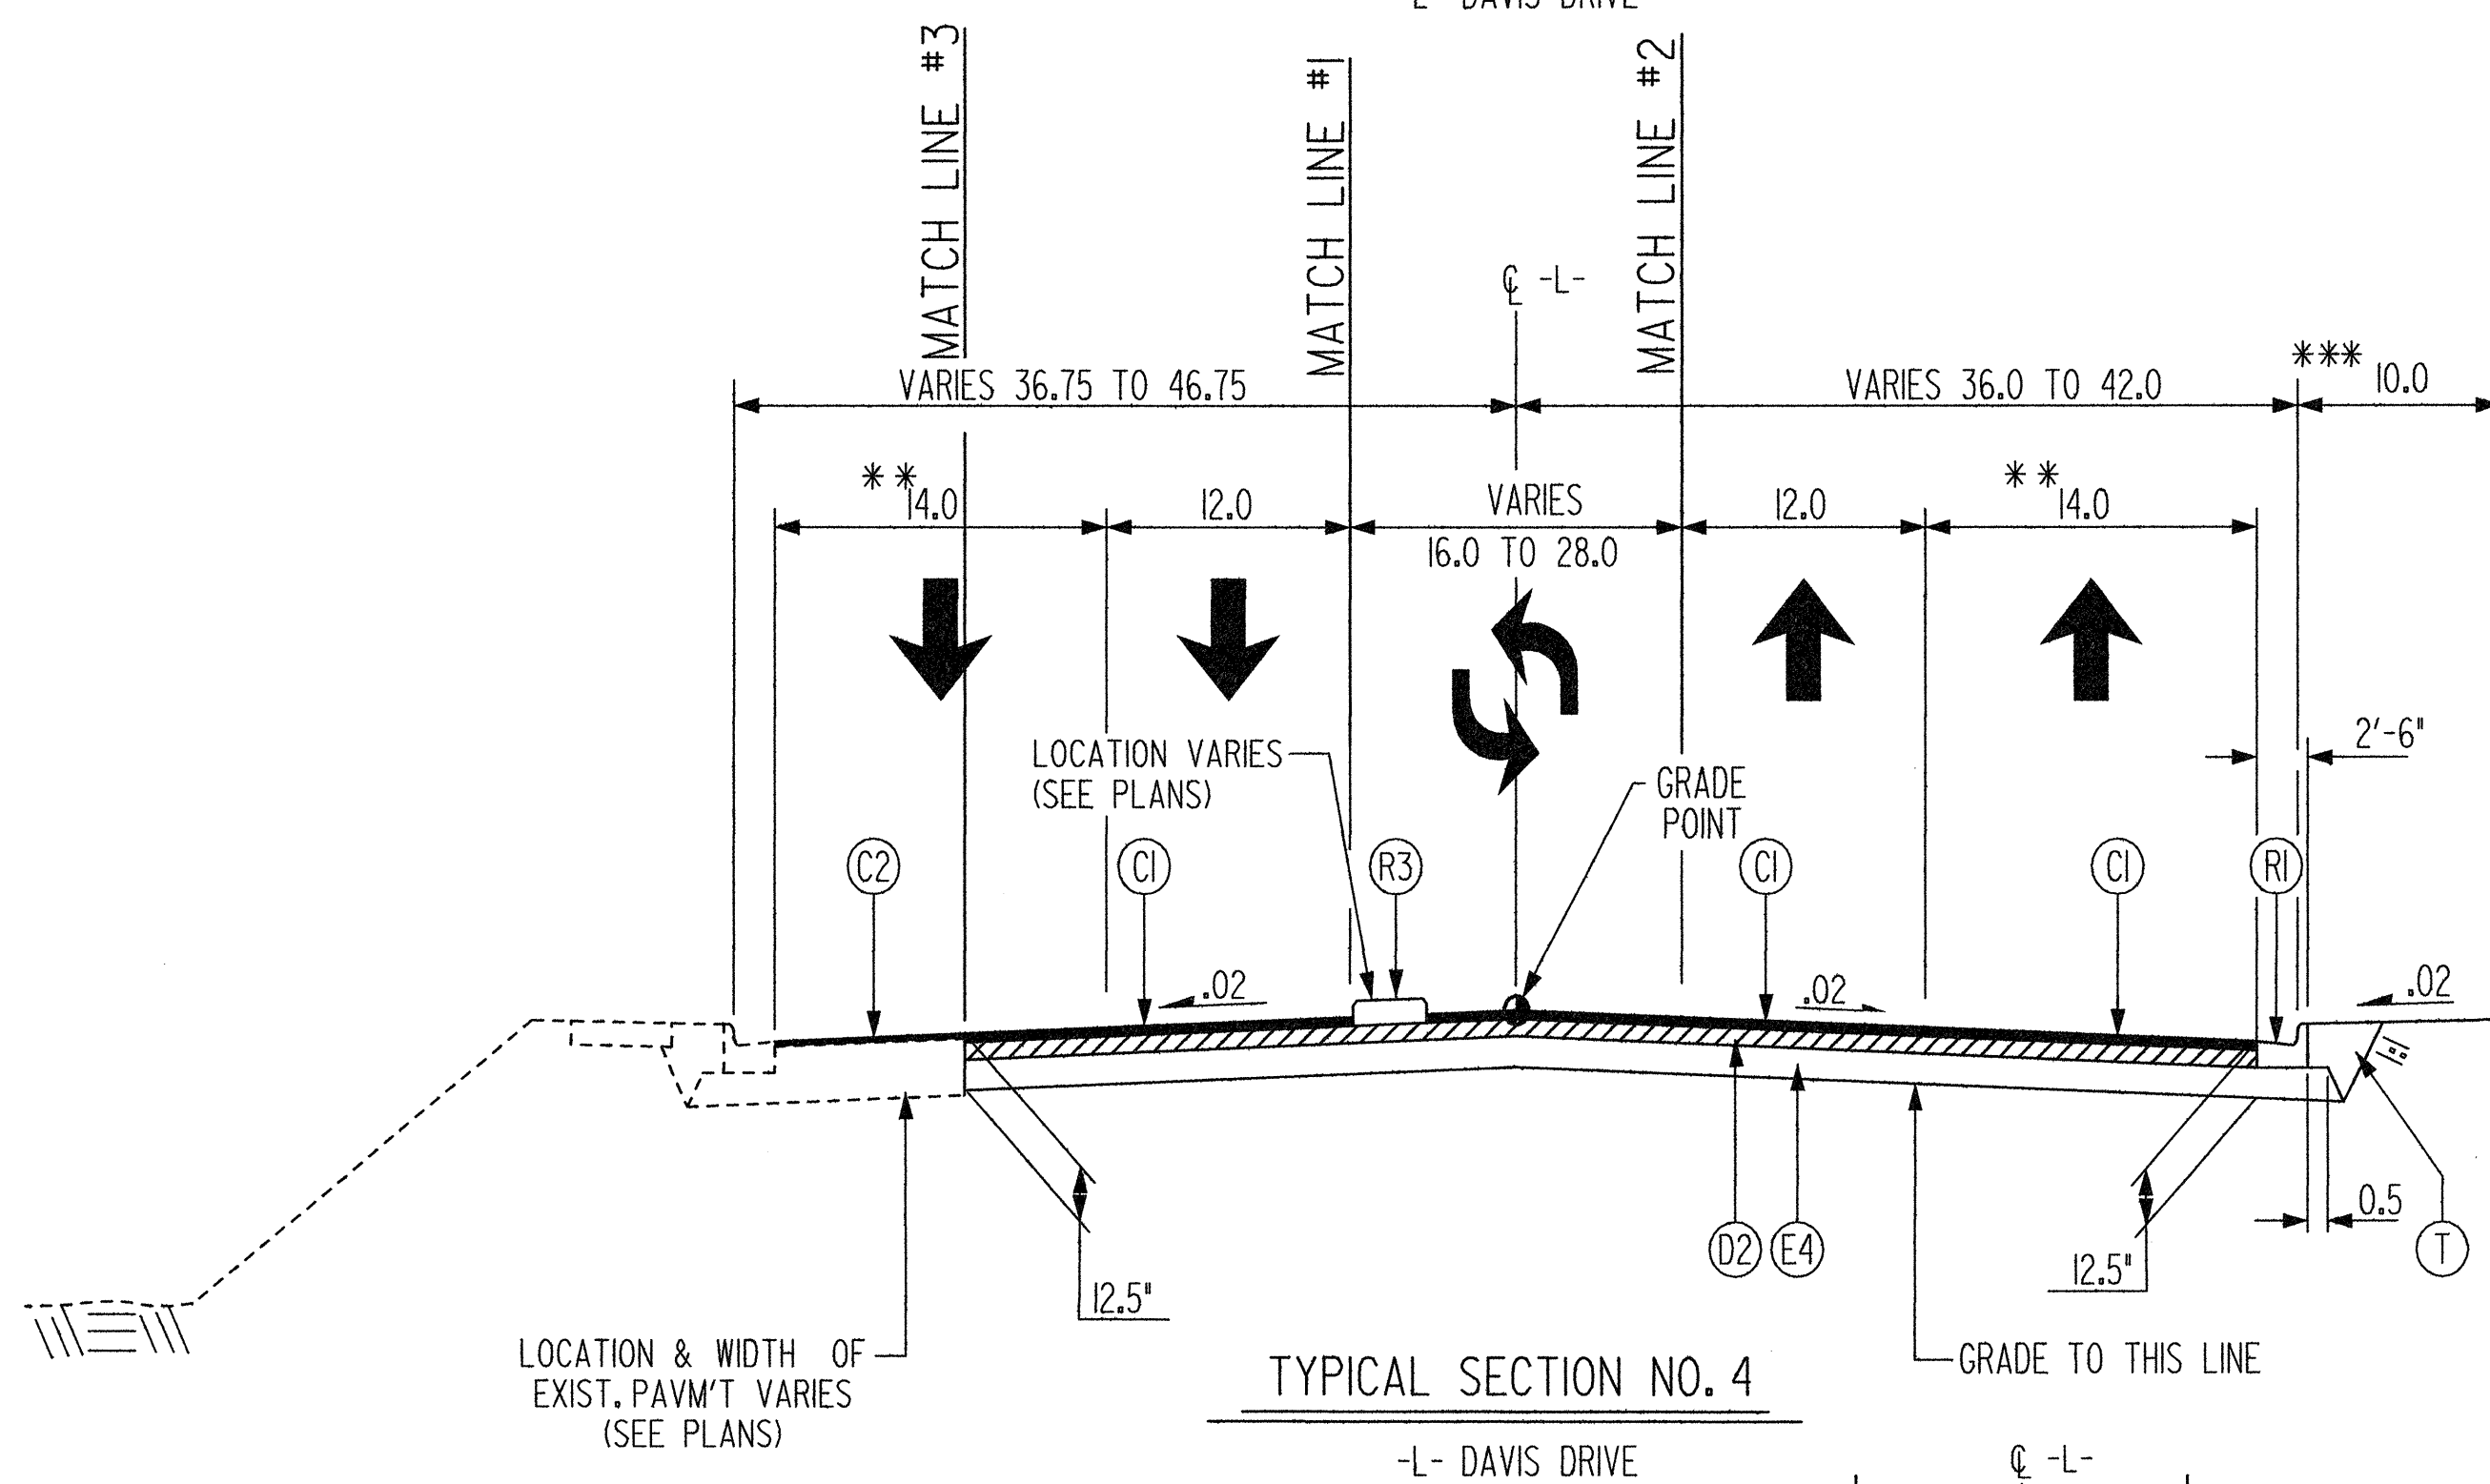

USE TYPICAL SECTION NO. 4 AS FOLLOWS:
 -L- STA. 268+00.00 TO STA. 282+25.00

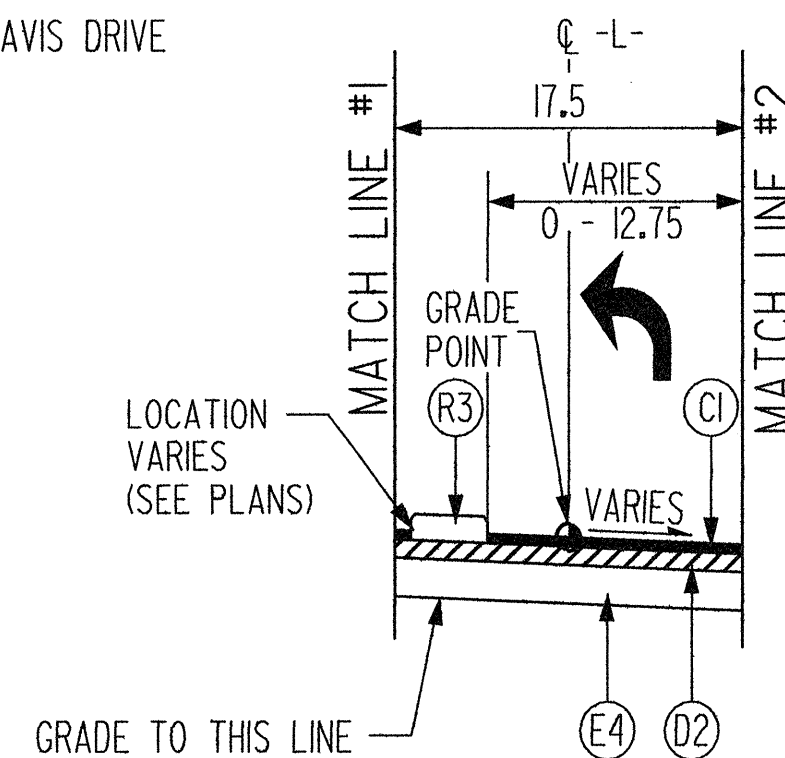


USE TYPICAL SECTION NO. 4A IN CONJUNCTION
 WITH TYPICAL SECTION NO. 4 AS FOLLOWS:
 -L- STA. 268+00.00 TO STA. 282+00.00

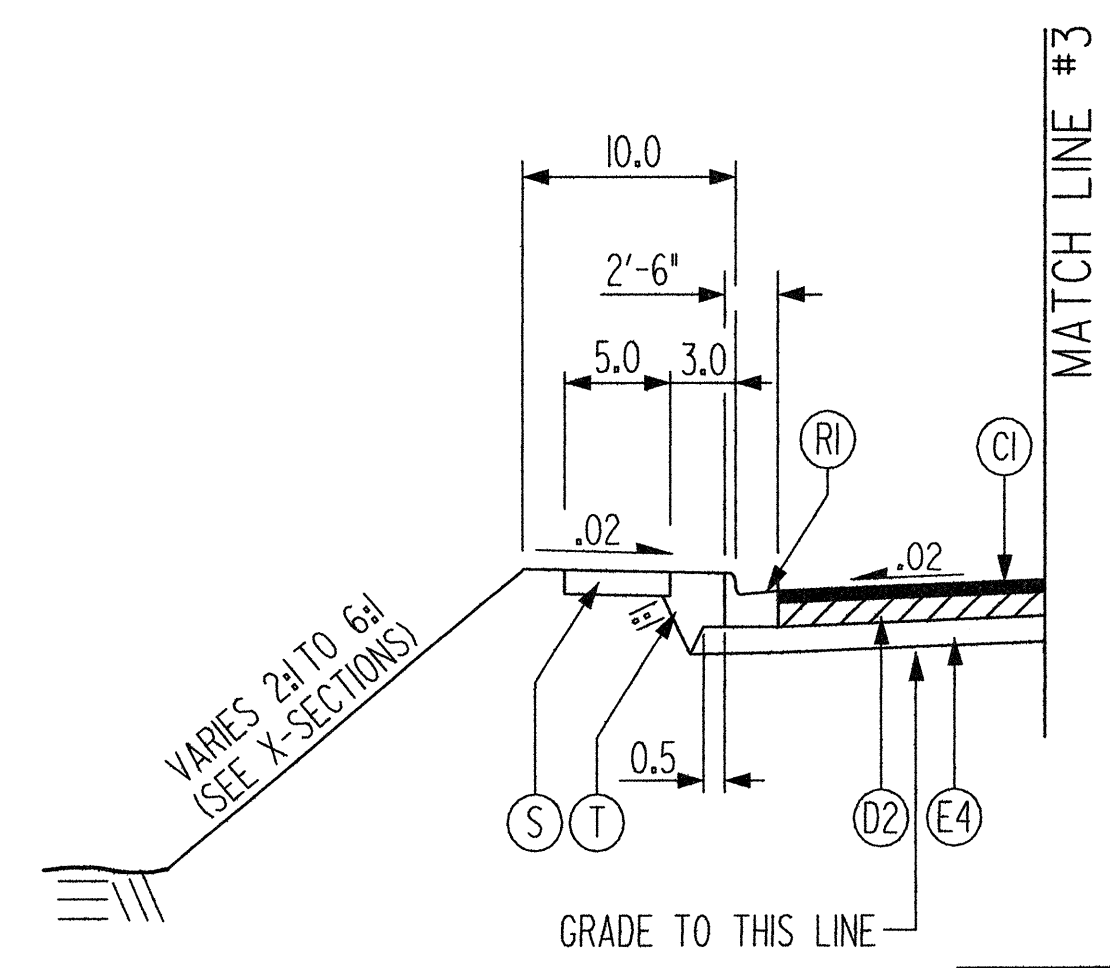

USE TYPICAL SECTION NO. 4B IN CONJUNCTION
 WITH TYPICAL SECTION NO. 4 AS FOLLOWS:
 -L- STA. 268+00.00 TO STA. 272+18.00 LT.

PROJECT REFERENCE NO.	SHEET NO.
U-4026	2-B
ROADWAY DESIGN ENGINEER	PAVEMENT DESIGN ENGINEER

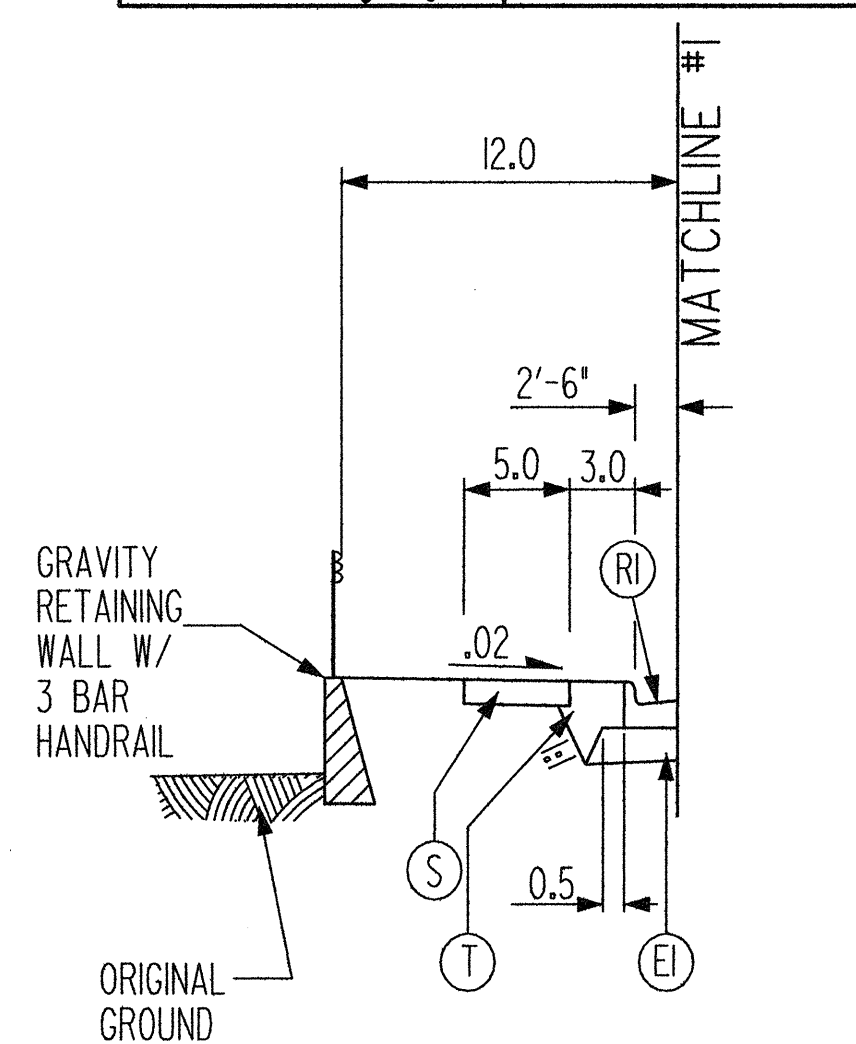

USE TYPICAL SECTION NO. 3A IN CONJUNCTION
 WITH TYPICAL SECTION NO. 3 AS FOLLOWS:
 -L- STA. 256+50.00 TO STA. 258+00.00 LT.

Plans prepared by:
KO & ASSOCIATES, P.C.
 Consulting Engineers
 1011 SCHAUH DR., SUITE #202
 RALEIGH, N.C. 27606
 (919)-851-6066

PAVEMENT SCHEDULE	
C1	PROP. APPROX. 3.0" ASPHALT CONCRETE SURFACE COURSE, TYPE S9.5B, AT AN AVERAGE RATE OF 168 LBS. PER SQ. YD. IN EACH OF TWO LAYERS.
C2	PROP. VAR. DEPTH ASPHALT CONCRETE SURFACE COURSE, TYPE S9.5B, AT AN AVERAGE RATE OF 112 LBS. PER SQ. YD. PER 1" DEPTH, TO BE PLACED IN LAYERS NOT TO EXCEED 2" IN DEPTH.
D1	PROP. APPROX. 2.5" ASPHALT CONCRETE INTERMEDIATE COURSE, TYPE I19.0B, AT AN AVERAGE RATE OF 285 LBS. PER SQ. YD.
D2	PROP. APPROX. 4.0" ASPHALT CONCRETE INTERMEDIATE COURSE, TYPE I19.0B, AT AN AVERAGE RATE OF 456 LBS. PER SQ. YD.
D3	PROP. VAR. DEPTH ASPHALT CONCRETE INTERMEDIATE COURSE, TYPE I19.0B, AT AN AVERAGE RATE OF 114 LBS. PER SQ. YD. PER 1" DEPTH, TO BE PLACED IN LAYERS NOT LESS THAN 2 1/2" IN DEPTH OR GREATER THAN 4" IN DEPTH.
E1	PROP. APPROX. 3.0" ASPHALT CONCRETE BASE COURSE, TYPE B25.0B, AT AN AVERAGE RATE OF 342 LBS. PER SQ. YD.
E2	PROP. APPROX. 4.0" ASPHALT CONCRETE BASE COURSE, TYPE B25.0B, AT AN AVERAGE RATE OF 456 LBS. PER SQ. YD.
E3	PROP. APPROX. 4.5" ASPHALT CONCRETE BASE COURSE, TYPE B25.0B, AT AN AVERAGE RATE OF 513 LBS. PER SQ. YD.
E4	PROP. APPROX. 5.5" ASPHALT CONCRETE BASE COURSE, TYPE B25.0B, AT AN AVERAGE RATE OF 627 LBS. PER SQ. YD.
E5	PROP. APPROX. 6.5" ASPHALT CONCRETE BASE COURSE, TYPE B25.0B, AT AN AVERAGE RATE OF 370.5 LBS. PER SQ. YD. IN EACH OF TWO LAYERS.
E6	PROP. VAR. DEPTH ASPHALT CONCRETE BASE COURSE, TYPE B25.0B, AT AN AVERAGE RATE OF 114 LBS. PER SQ. YD. PER 1" DEPTH, TO BE PLACED IN LAYERS NOT LESS THAN 3" IN DEPTH OR GREATER THAN 5 1/2" IN DEPTH.
K1	LIME STABILIZATION: (METHOD-SLURRY) 60% OF PROJECT: DEPTH OF 8", AT A RATE OF 20 LBS. PER SQ. YD. OR CEMENT STABILIZATION: 40% OF PROJECT: DEPTH OF 7", AT A RATE OF 55 LBS. PER SQ. YD. ALSO 300 LBS. PER SQ. YD. OF ABC FOR 10% OF CEMENT AREA
R1	2'-6" CONCRETE CURB AND GUTTER.
R2	1'-6" CONCRETE CURB AND GUTTER.
R3	5" MONOLITHIC CONCRETE ISLAND. (KEYED IN)
R4	PROP. SHOULDER BERM GUTTER.
R5	CONCRETE EXPRESSWAY GUTTER.
S	4" CONCRETE SIDEWALK.
T	EARTH MATERIAL.
U	EXISTING PAVEMENT.
V	MILLING EXISTING ASPHALT PAVEMENT
W	VARIABLE DEPTH ASPHALT PAVEMENT (SEE STANDARD WEDGING DETAIL)

NOTE: ALL PAVEMENT EDGE SLOPES ARE 1:1 UNLESS OTHERWISE NOTED.

** ADDITIONAL 2.0 FT. FOR BICYCLE LANE



*** ADD 4.0 FT. WHEN USING GUARDRAIL

**** FOR NARROW WIDENING UP TO 6 FT. USE (E4) IN LIEU OF (E1) (NO STABILIZATION REQUIRED)


+ MILL 2" EXISTING PAVEMENT -L- STA 311+75 TO STA 320+18

⊗ WHEN THESE DISTANCES INDICATE SLOPES OUTSIDE THE LIMITS 2:1 TO 6:1, THE DISTANCE BECOMES VARIABLE AND THE MAXIMUM OR MINIMUM SLOPE MAINTAINED.

USE TYPICAL SECTION NO. 6 AS FOLLOWS:
-L- STA. 312+16.03 TO STA. 321+07.83

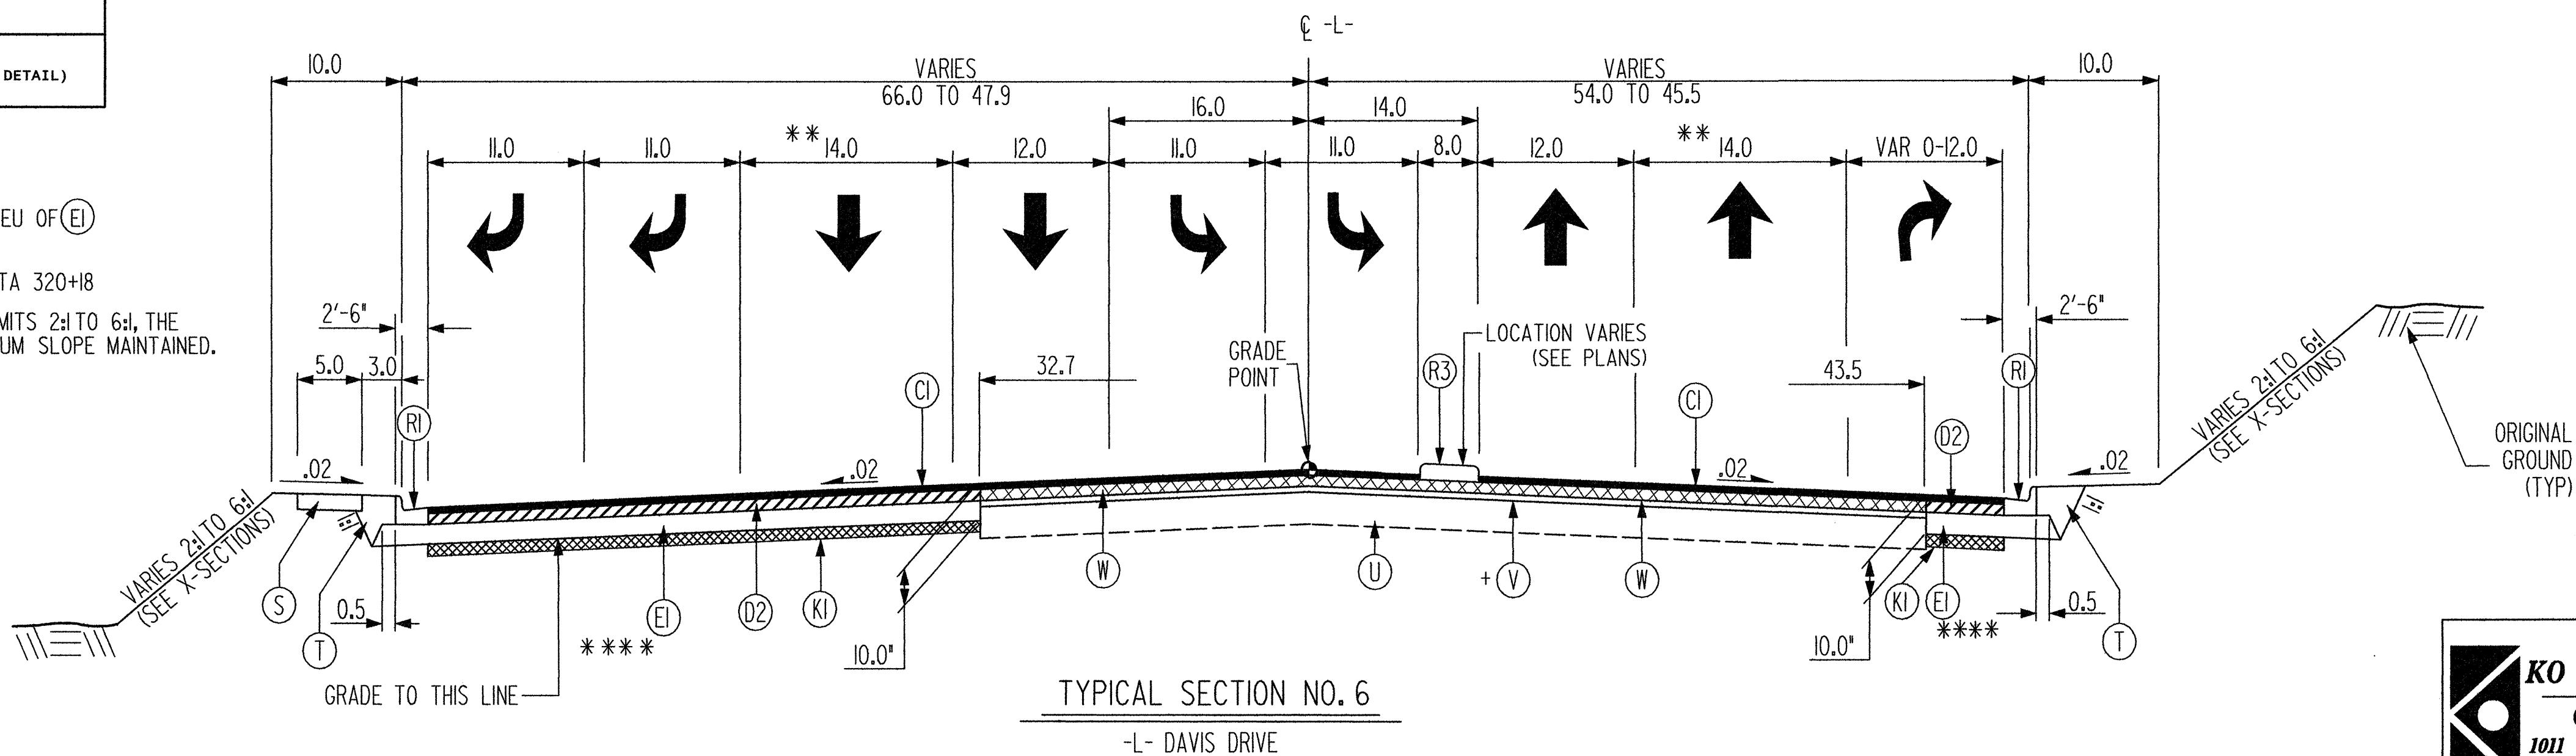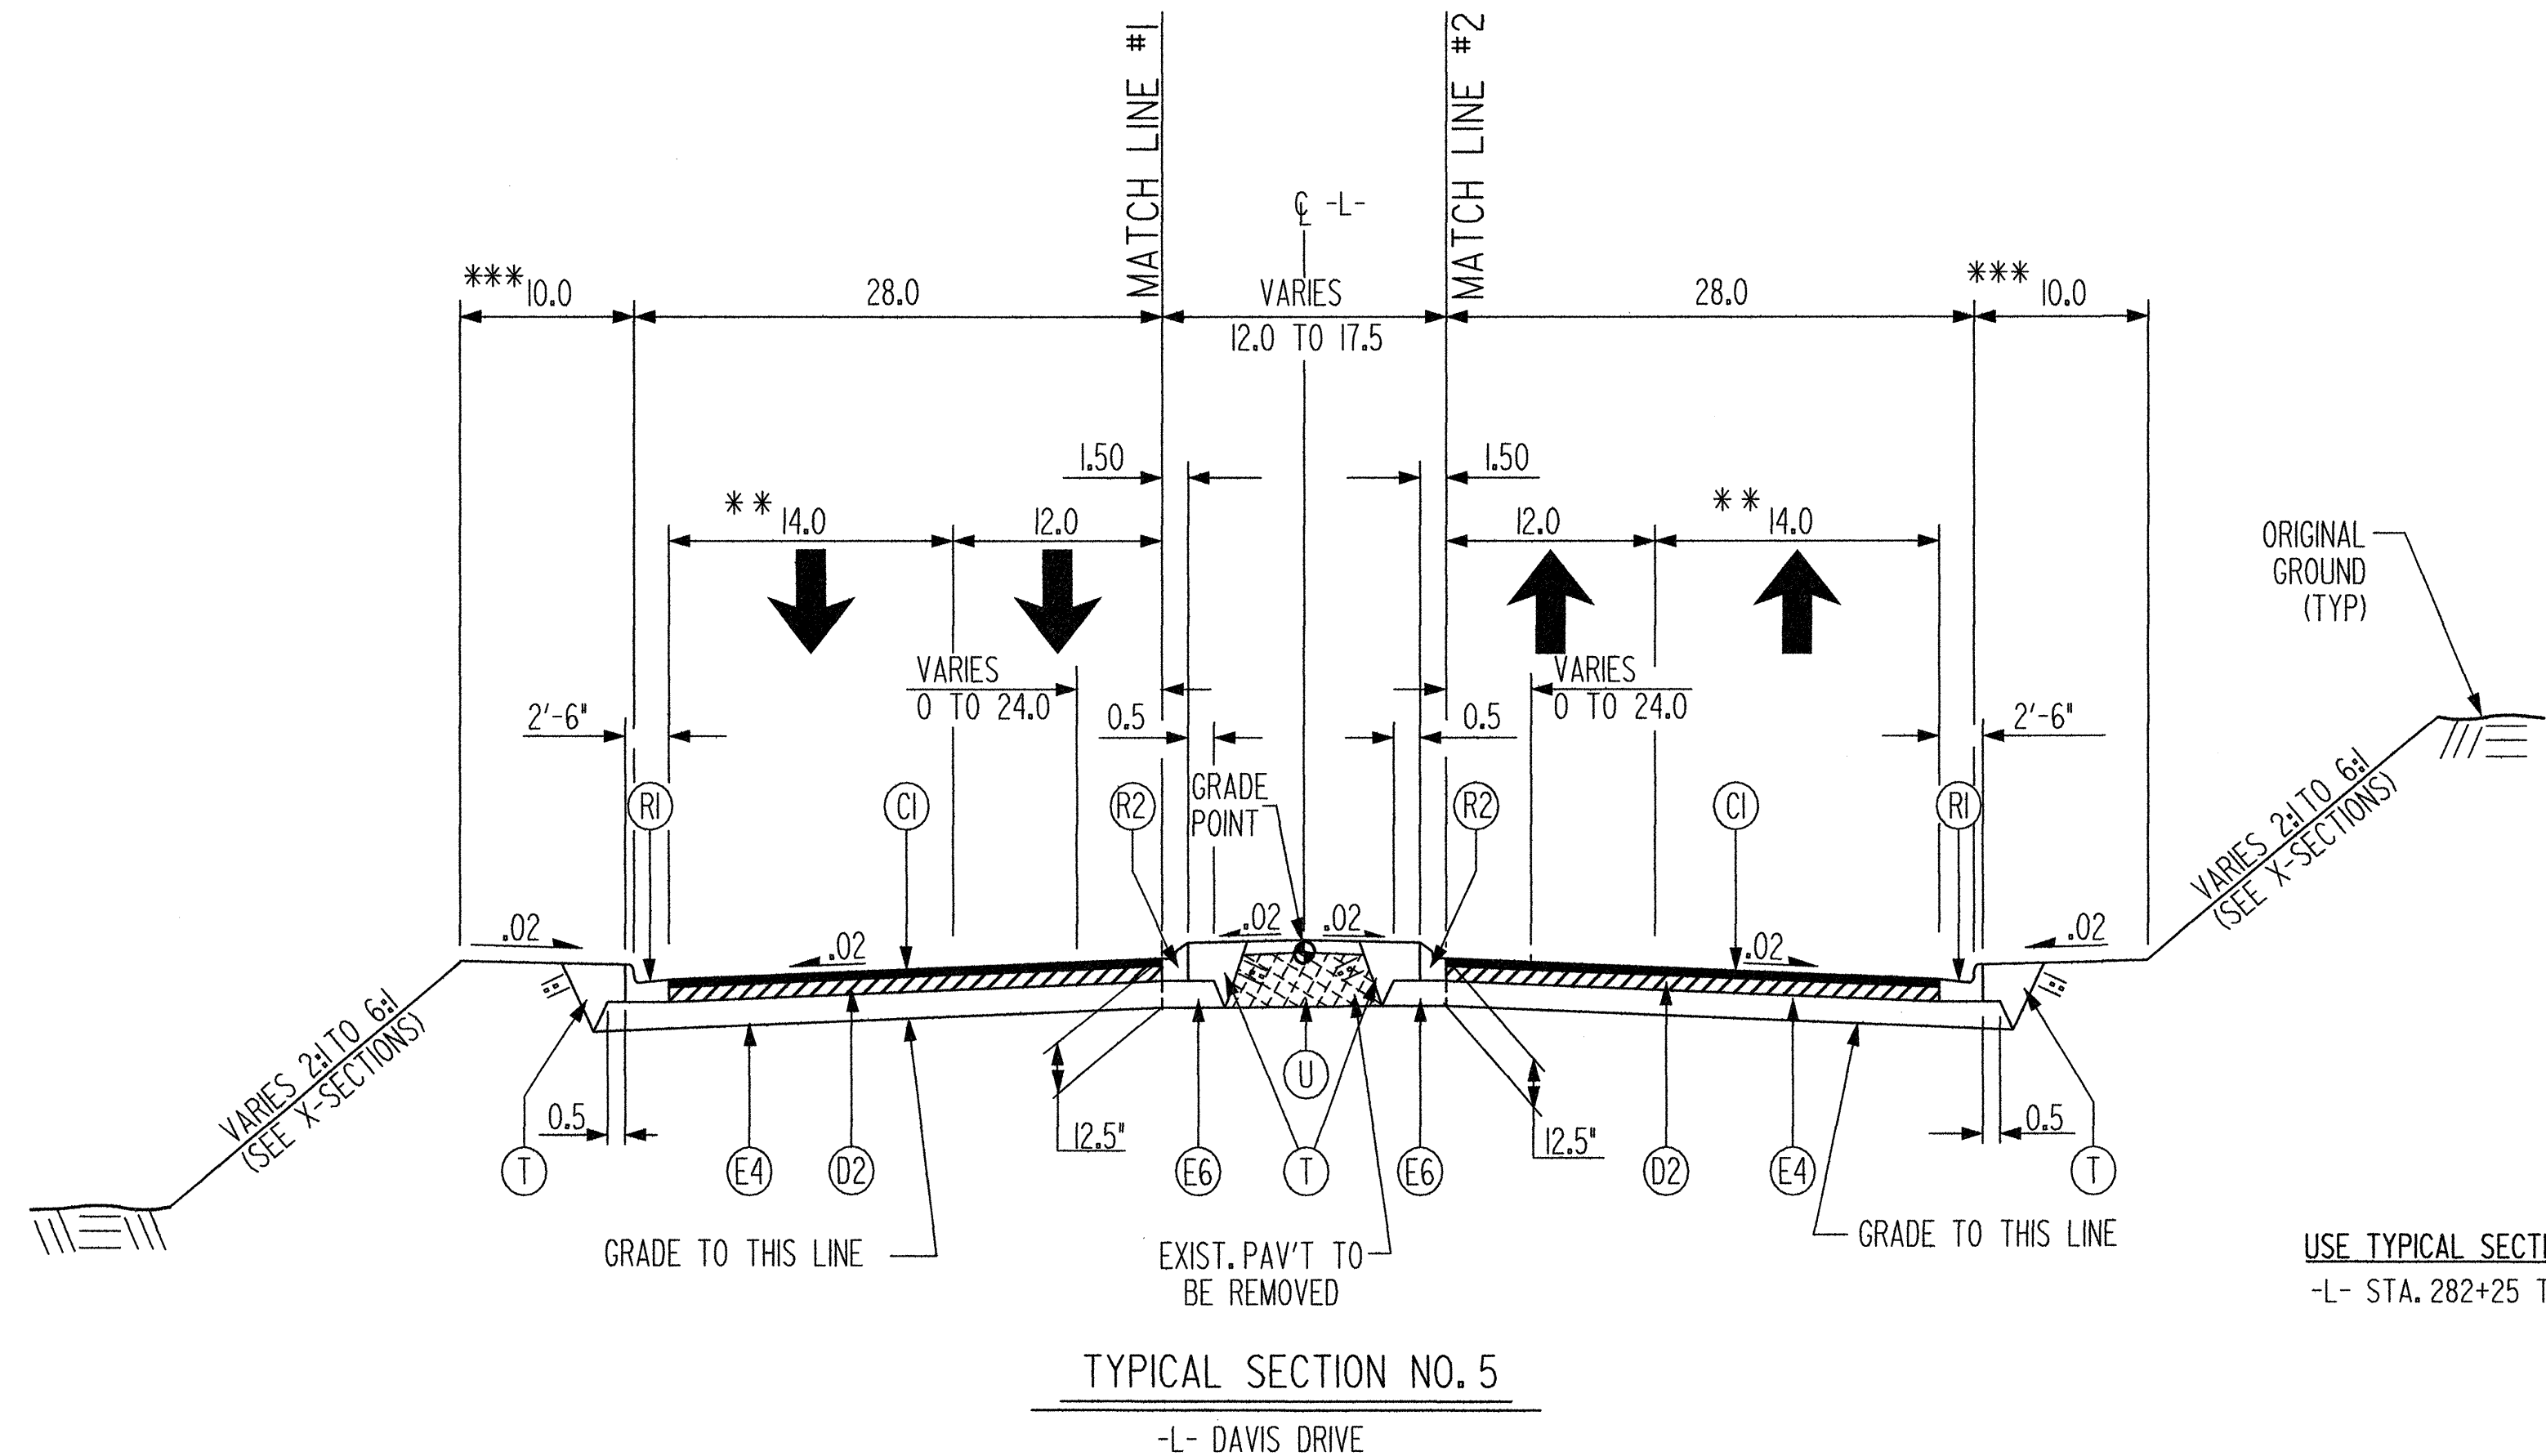

PROJECT REFERENCE NO. U-4026	SHEET NO. 2-C
ROADWAY DESIGN ENGINEER 	PAVEMENT DESIGN ENGINEER

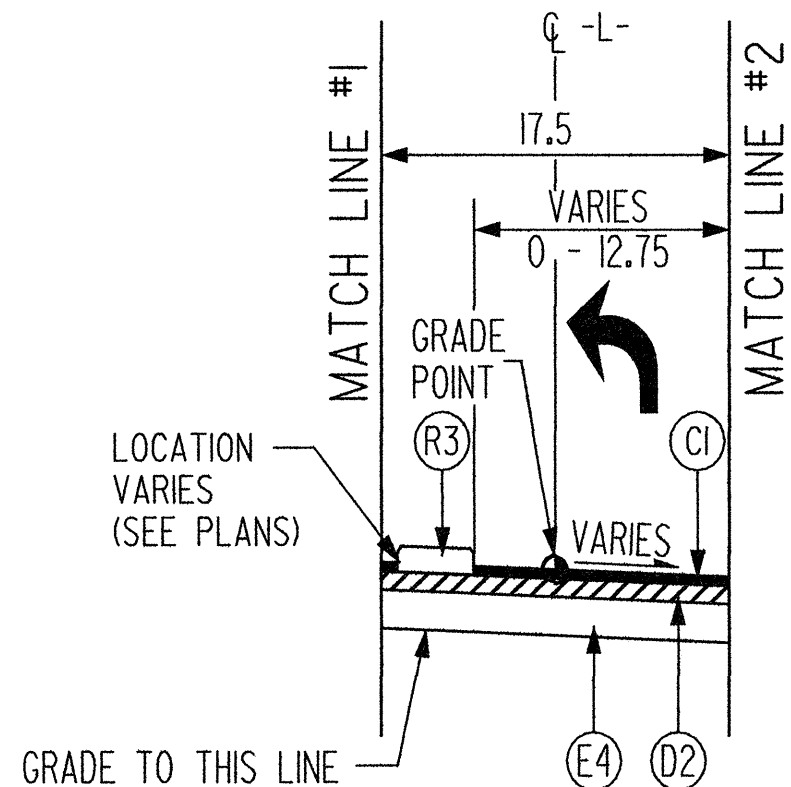

USE TYPICAL SECTION NO. 5A IN CONJUNCTION WITH TYPICAL SECTION NO. 5 AS FOLLOWS:

- L- STA. 289+05.00 TO STA. 290+50.16
- L- STA. 291+89.65 TO STA. 294+20.00
- L- STA. 300+15.00 TO STA. 302+46.75
- L- STA. 303+81.66 TO STA. 304+30.00

USE TYPICAL SECTION NO. 5 AS FOLLOWS:
-L- STA. 282+25 TO STA. 304+00.00

Plans prepared by:
KO & ASSOCIATES, P.C.
Consulting Engineers
1011 SCHAU DR. SUITE #202
RALEIGH, N.C. 27606
(919)-851-6066

6/2/99


PAVEMENT SCHEDULE	
C1	PROP. APPROX. 3.0" ASPHALT CONCRETE SURFACE COURSE, TYPE S9.5B, AT AN AVERAGE RATE OF 168 LBS. PER SQ. YD. IN EACH OF TWO LAYERS.
C2	PROP. VAR. DEPTH ASPHALT CONCRETE SURFACE COURSE, TYPE S9.5B, AT AN AVERAGE RATE OF 112 LBS. PER SQ. YD. PER 1" DEPTH. TO BE PLACED IN LAYERS NOT TO EXCEED 2" IN DEPTH.
D1	PROP. APPROX. 2.5" ASPHALT CONCRETE INTERMEDIATE COURSE, TYPE I19.0B, AT AN AVERAGE RATE OF 285 LBS. PER SQ. YD.
D2	PROP. APPROX. 4.0" ASPHALT CONCRETE INTERMEDIATE COURSE, TYPE I19.0B, AT AN AVERAGE RATE OF 456 LBS. PER SQ. YD.
D3	PROP. VAR. DEPTH ASPHALT CONCRETE INTERMEDIATE COURSE, TYPE I19.0B, AT AN AVERAGE RATE OF 114 LBS. PER SQ. YD. PER 1" DEPTH, TO BE PLACED IN LAYERS NOT LESS THAN 2 1/2" IN DEPTH OR GREATER THAN 4" IN DEPTH.
E1	PROP. APPROX. 3.0" ASPHALT CONCRETE BASE COURSE, TYPE B25.0B, AT AN AVERAGE RATE OF 342 LBS. PER SQ. YD.
E2	PROP. APPROX. 4.0" ASPHALT CONCRETE BASE COURSE, TYPE B25.0B, AT AN AVERAGE RATE OF 456 LBS. PER SQ. YD.
E3	PROP. APPROX. 4.5" ASPHALT CONCRETE BASE COURSE, TYPE B25.0B, AT AN AVERAGE RATE OF 513 LBS. PER SQ. YD.
E4	PROP. APPROX. 5.5" ASPHALT CONCRETE BASE COURSE, TYPE B25.0B, AT AN AVERAGE RATE OF 627 LBS. PER SQ. YD.
E5	PROP. APPROX. 6.5" ASPHALT CONCRETE BASE COURSE, TYPE B25.0B, AT AN AVERAGE RATE OF 370.5 LBS. PER SQ. YD. IN EACH OF TWO LAYERS.
E6	PROP. VAR. DEPTH ASPHALT CONCRETE BASE COURSE, TYPE B25.0B, AT AN AVERAGE RATE OF 114 LBS. PER SQ. YD. PER 1" DEPTH. TO BE PLACED IN LAYERS NOT LESS THAN 3" IN DEPTH OR GREATER THAN 5 1/2" IN DEPTH.
K1	LIME STABILIZATION: (METHOD-SLURRY) 60% OF PROJECT: DEPTH OF 8", AT A RATE OF 20 LBS. PER SQ. YD. OR CEMENT STABILIZATION: 40% OF PROJECT: DEPTH OF 7", AT A RATE OF 55 LBS. PER SQ. YD. ALSO 300 LBS. PER SQ. YD. OF ABC FOR 10% OF CEMENT AREA
R1	2'-6" CONCRETE CURB AND GUTTER.
R2	1'-6" CONCRETE CURB AND GUTTER.
R3	5" MONOLITHIC CONCRETE ISLAND. (KEYED IN)
R4	PROP. SHOULDER BERM GUTTER.
R5	CONCRETE EXPRESSWAY GUTTER.
S	4" CONCRETE SIDEWALK.
T	EARTH MATERIAL.
U	EXISTING PAVEMENT.
W	VARIABLE DEPTH ASPHALT PAVEMENT (SEE STANDARD WEDGING DETAIL)

NOTE: ALL PAVEMENT EDGE SLOPES ARE 1:1 UNLESS OTHERWISE NOTED.

* ADD 3.0 FT. WHEN USING GUARDRAIL

*** ADD 4.0 FT. WHEN USING GUARDRAIL

⊗ WHEN THESE DISTANCES INDICATE SLOPES OUTSIDE THE LIMITS 2:1 TO 6:1, THE DISTANCE BECOMES VARIABLE AND THE MAXIMUM OR MINIMUM SLOPE MAINTAINED.

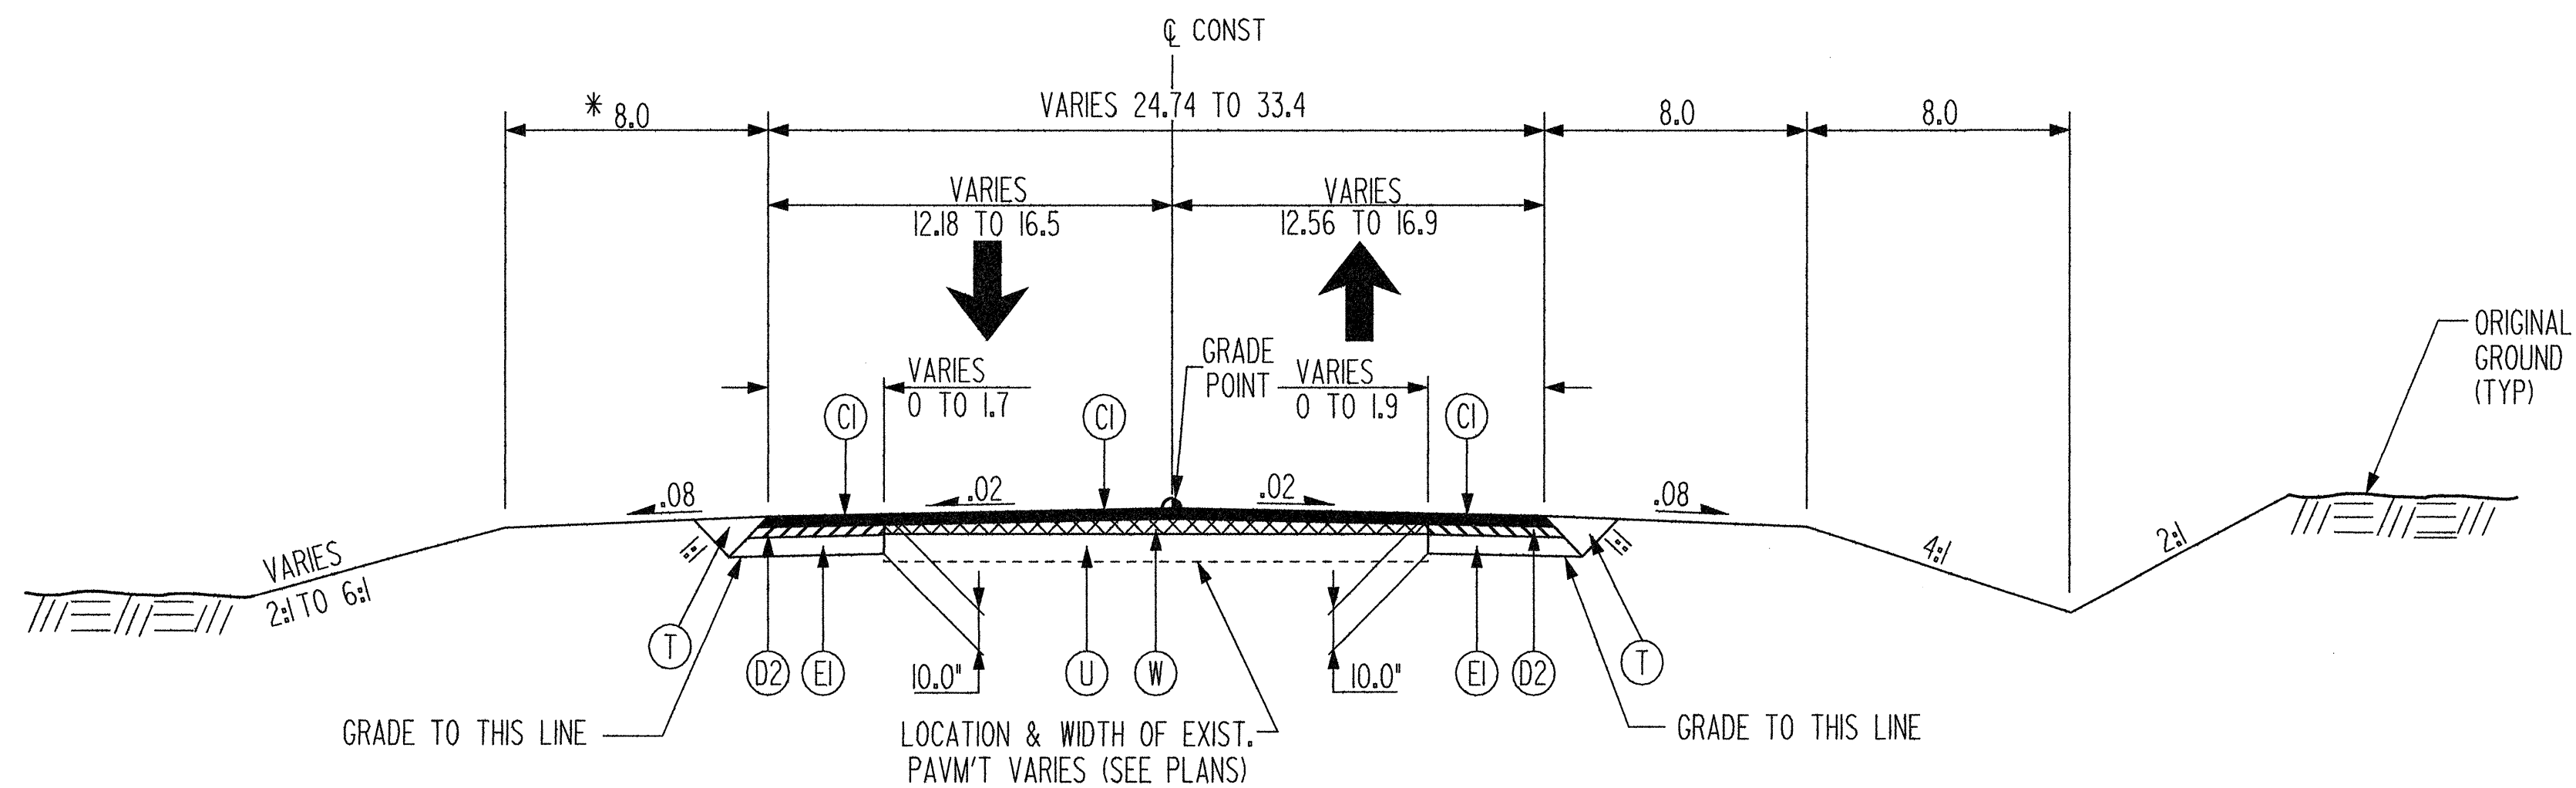


TYPICAL SECTION NO. 7

-Y2- HOLLY CREEK ROAD

USE TYPICAL SECTION NO. 8 AS FOLLOWS:

-Y3- STA. 13+00.00 TO STA. 14+00.50


-Y4- STA. 10+96.06 TO STA. 12+00.00

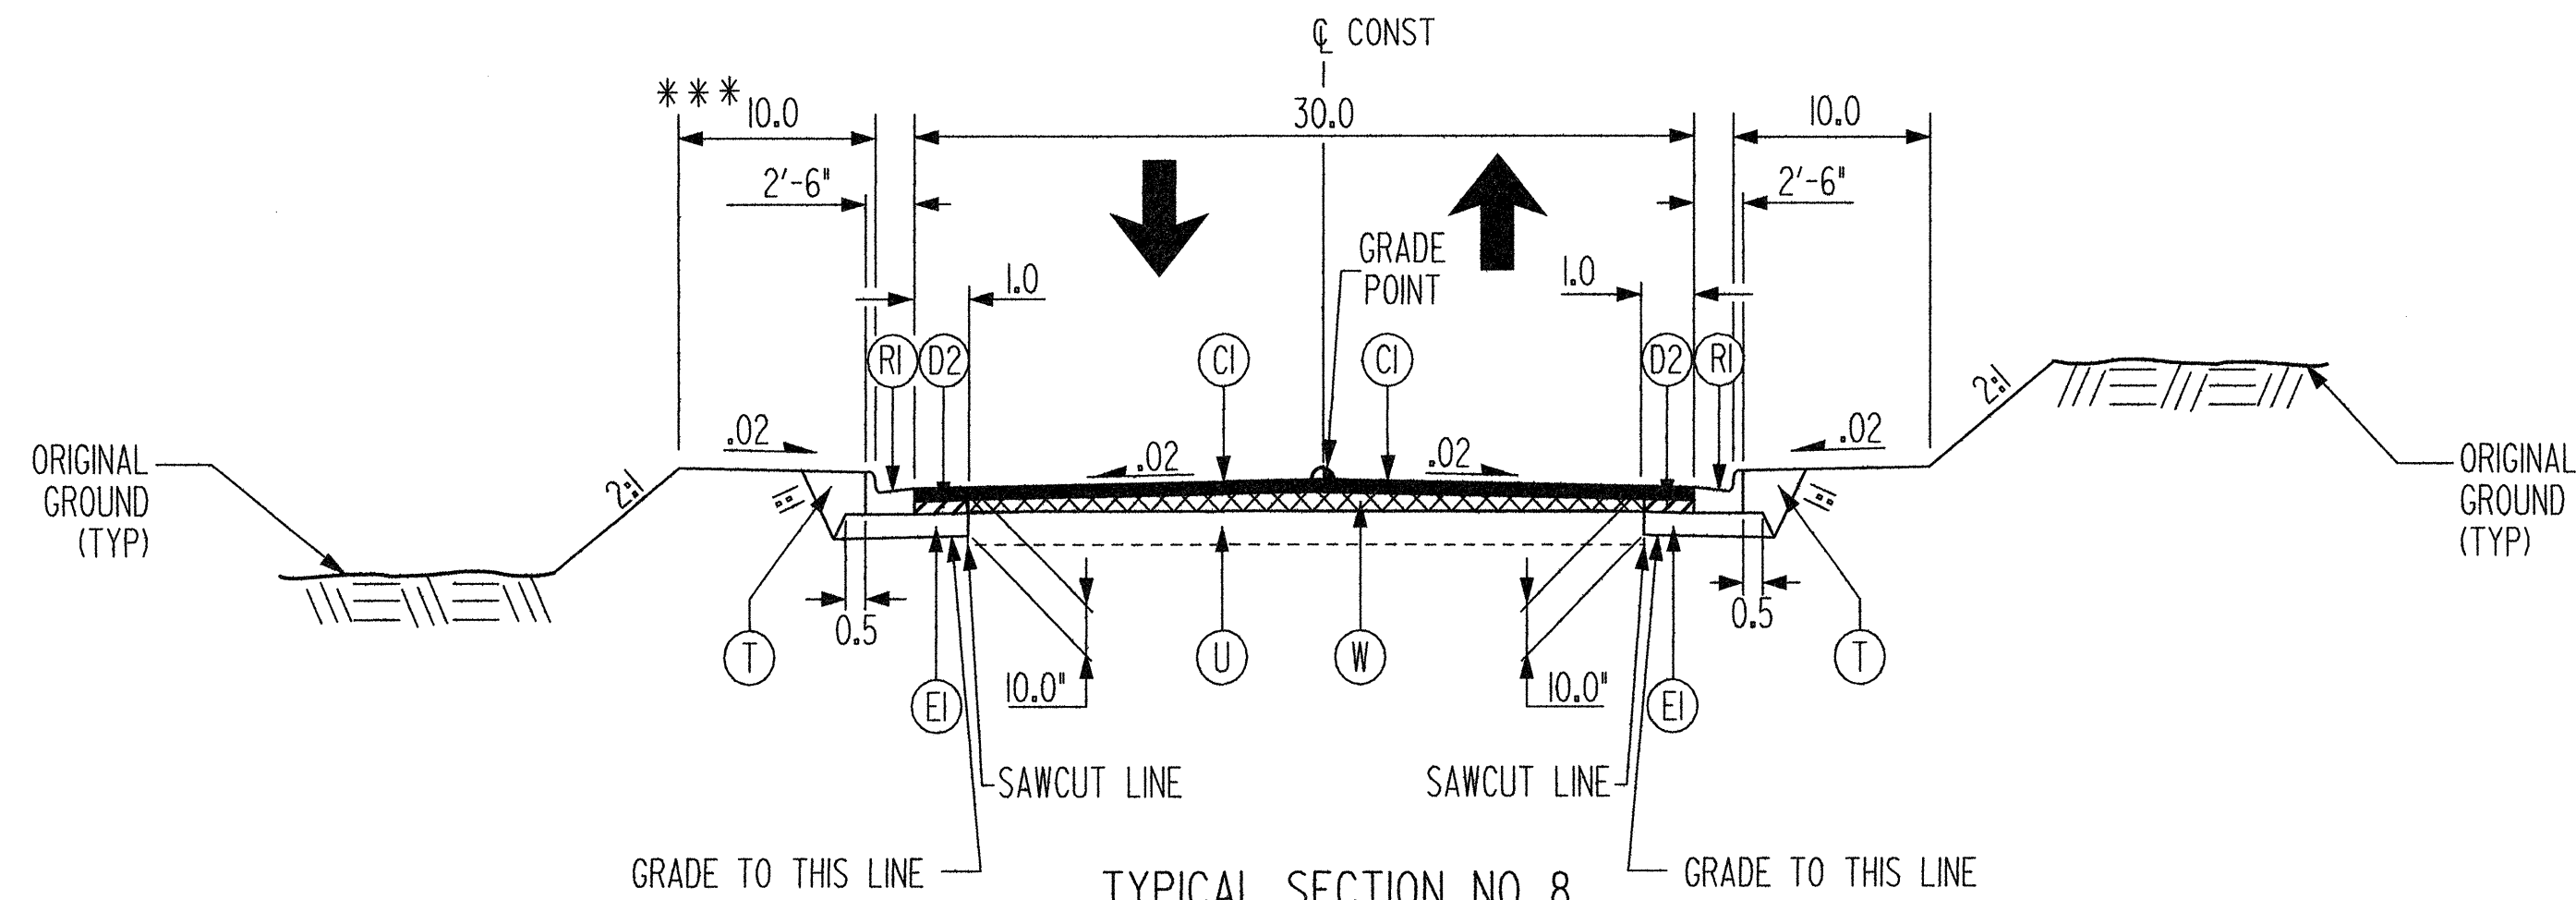

TYPICAL SECTION NO. 8

-Y3- SOWER ROAD

-Y4- LATTNER ROAD

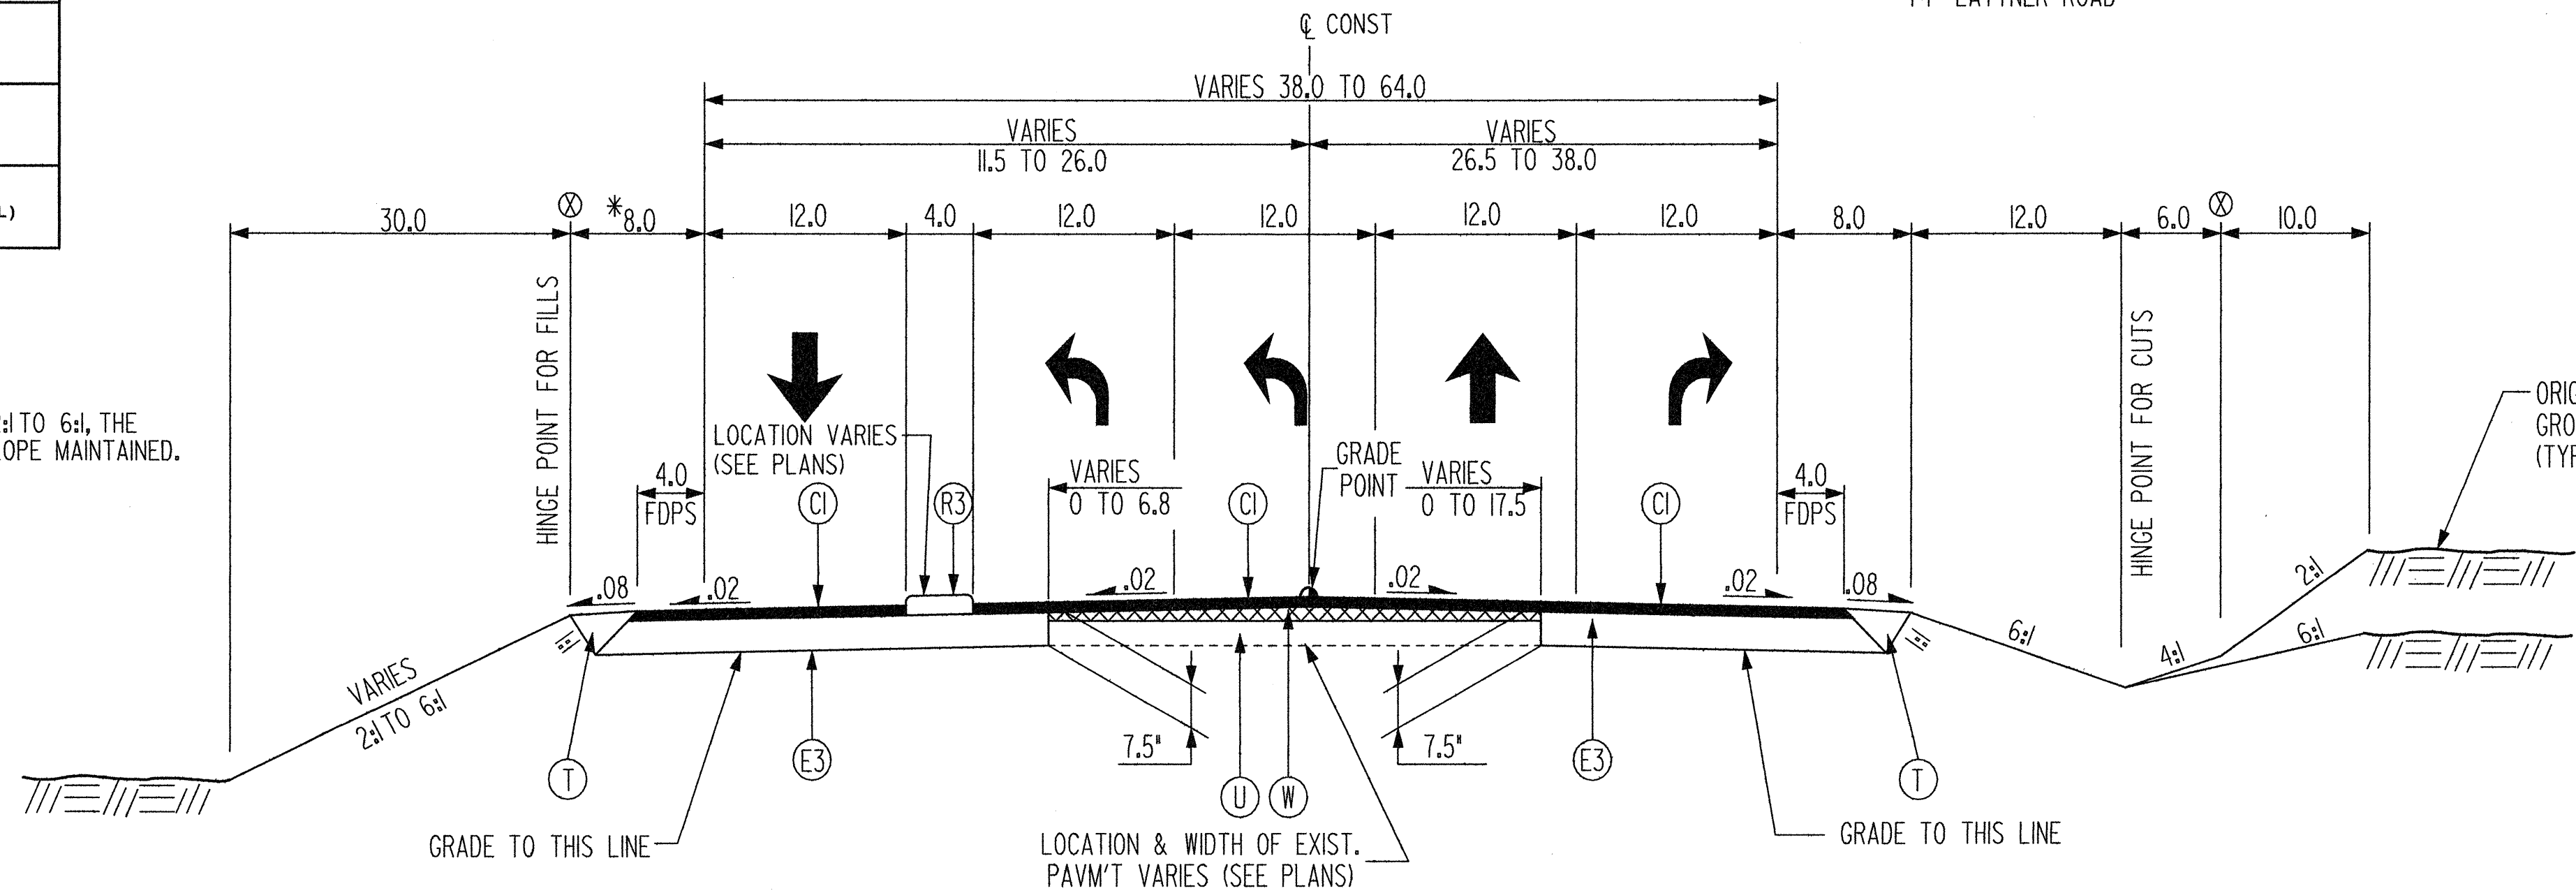

TYPICAL SECTION NO. 9

-Y5- MCCRIMMON PKWY

USE TYPICAL SECTION NO. 7 AS FOLLOWS:

-Y2- STA. 14+00.00 TO STA. 14+32.73

USE TYPICAL SECTION NO. 9 AS FOLLOWS:

-Y5- STA. 19+35.00 TO STA. 23+81.5

PROJECT REFERENCE NO. U-4026	SHEET NO. 2-D
ROADWAY DESIGN ENGINEER NORTH CAROLINA PROFESSIONAL SEAL 20774 STEPHEN R. WHITLEY	PAVEMENT DESIGN ENGINEER NORTH CAROLINA PROFESSIONAL SEAL 13368 JAMES C. CRISMAN

Plans prepared by:
KO & ASSOCIATES, P.C.
Consulting Engineers
1011 SCHAUER DR., SUITE #202
RALEIGH, N.C. 27606
(919)-851-6066

5/9/2006
R:\Roadway\Proj\4026.txd
Ko & Associates, P.C.

6/2/99

PAVEMENT SCHEDULE	
C1	PROP. APPROX. 3.0" ASPHALT CONCRETE SURFACE COURSE, TYPE S9.5B, AT AN AVERAGE RATE OF 168 LBS. PER SQ. YD. IN EACH OF TWO LAYERS.
C2	PROP. VAR. DEPTH ASPHALT CONCRETE SURFACE COURSE, TYPE S9.5B, AT AN AVERAGE RATE OF 112 LBS. PER SQ. YD. PER 1" DEPTH. TO BE PLACED IN LAYERS NOT TO EXCEED 2" IN DEPTH.
D1	PROP. APPROX. 2.5" ASPHALT CONCRETE INTERMEDIATE COURSE, TYPE I19.0B, AT AN AVERAGE RATE OF 265 LBS. PER SQ. YD.
D2	PROP. APPROX. 4.0" ASPHALT CONCRETE INTERMEDIATE COURSE, TYPE I19.0B, AT AN AVERAGE RATE OF 456 LBS. PER SQ. YD.
D3	PROP. VAR. DEPTH ASPHALT CONCRETE INTERMEDIATE COURSE, TYPE I19.0B, AT AN AVERAGE RATE OF 114 LBS. PER SQ. YD. PER 1" DEPTH. TO BE PLACED IN LAYERS NOT LESS THAN 2 1/2" IN DEPTH OR GREATER THAN 4" IN DEPTH.
E1	PROP. APPROX. 3.0" ASPHALT CONCRETE BASE COURSE, TYPE B25.0B, AT AN AVERAGE RATE OF 342 LBS. PER SQ. YD.
E2	PROP. APPROX. 4.0" ASPHALT CONCRETE BASE COURSE, TYPE B25.0B, AT AN AVERAGE RATE OF 456 LBS. PER SQ. YD.
E3	PROP. APPROX. 4.5" ASPHALT CONCRETE BASE COURSE, TYPE B25.0B, AT AN AVERAGE RATE OF 513 LBS. PER SQ. YD.
E4	PROP. APPROX. 5.5" ASPHALT CONCRETE BASE COURSE, TYPE B25.0B, AT AN AVERAGE RATE OF 627 LBS. PER SQ. YD.
E5	PROP. APPROX. 6.5" ASPHALT CONCRETE BASE COURSE, TYPE B25.0B, AT AN AVERAGE RATE OF 370.5 LBS. PER SQ. YD. IN EACH OF TWO LAYERS.
E6	PROP. VAR. DEPTH ASPHALT CONCRETE BASE COURSE, TYPE B25.0B, AT AN AVERAGE RATE OF 114 LBS. PER SQ. YD. PER 1" DEPTH. TO BE PLACED IN LAYERS NOT LESS THAN 3" IN DEPTH OR GREATER THAN 5 1/2" IN DEPTH.
K1	LIME STABILIZATION: (METHOD-SLURRY) 60% OF PROJECT: DEPTH OF 8", AT A RATE OF 20 LBS. PER SQ. YD. OR CEMENT STABILIZATION: 40% OF PROJECT: DEPTH OF 7", AT A RATE OF 55 LBS. PER SQ. YD. ALSO 300 LBS. PER SQ. YD. OF ABC FOR 10% OF CEMENT AREA
R1	2'-6" CONCRETE CURB AND GUTTER.
R2	1'-6" CONCRETE CURB AND GUTTER.
R3	5" MONOLITHIC CONCRETE ISLAND. (KEYED IN)
R4	PROP. SHOULDER BERM GUTTER.
R5	CONCRETE EXPRESSWAY GUTTER.
S	4" CONCRETE SIDEWALK.
T	EARTH MATERIAL.
U	EXISTING PAVEMENT.
W	VARIABLE DEPTH ASPHALT PAVEMENT (SEE STANDARD WEDGING DETAIL)


NOTE: ALL PAVEMENT EDGE SLOPES ARE 1:1 UNLESS OTHERWISE NOTED.

* ADD 3.0 FT. WHEN USING GUARDRAIL

⊗ WHEN THESE DISTANCES INDICATE SLOPES OUTSIDE THE LIMITS 2:1 TO 6:1, THE DISTANCE BECOMES VARIABLE AND THE MAXIMUM OR MINIMUM SLOPE MAINTAINED.


ORIGINAL
GROUND
(TYP)

2:1
4:1

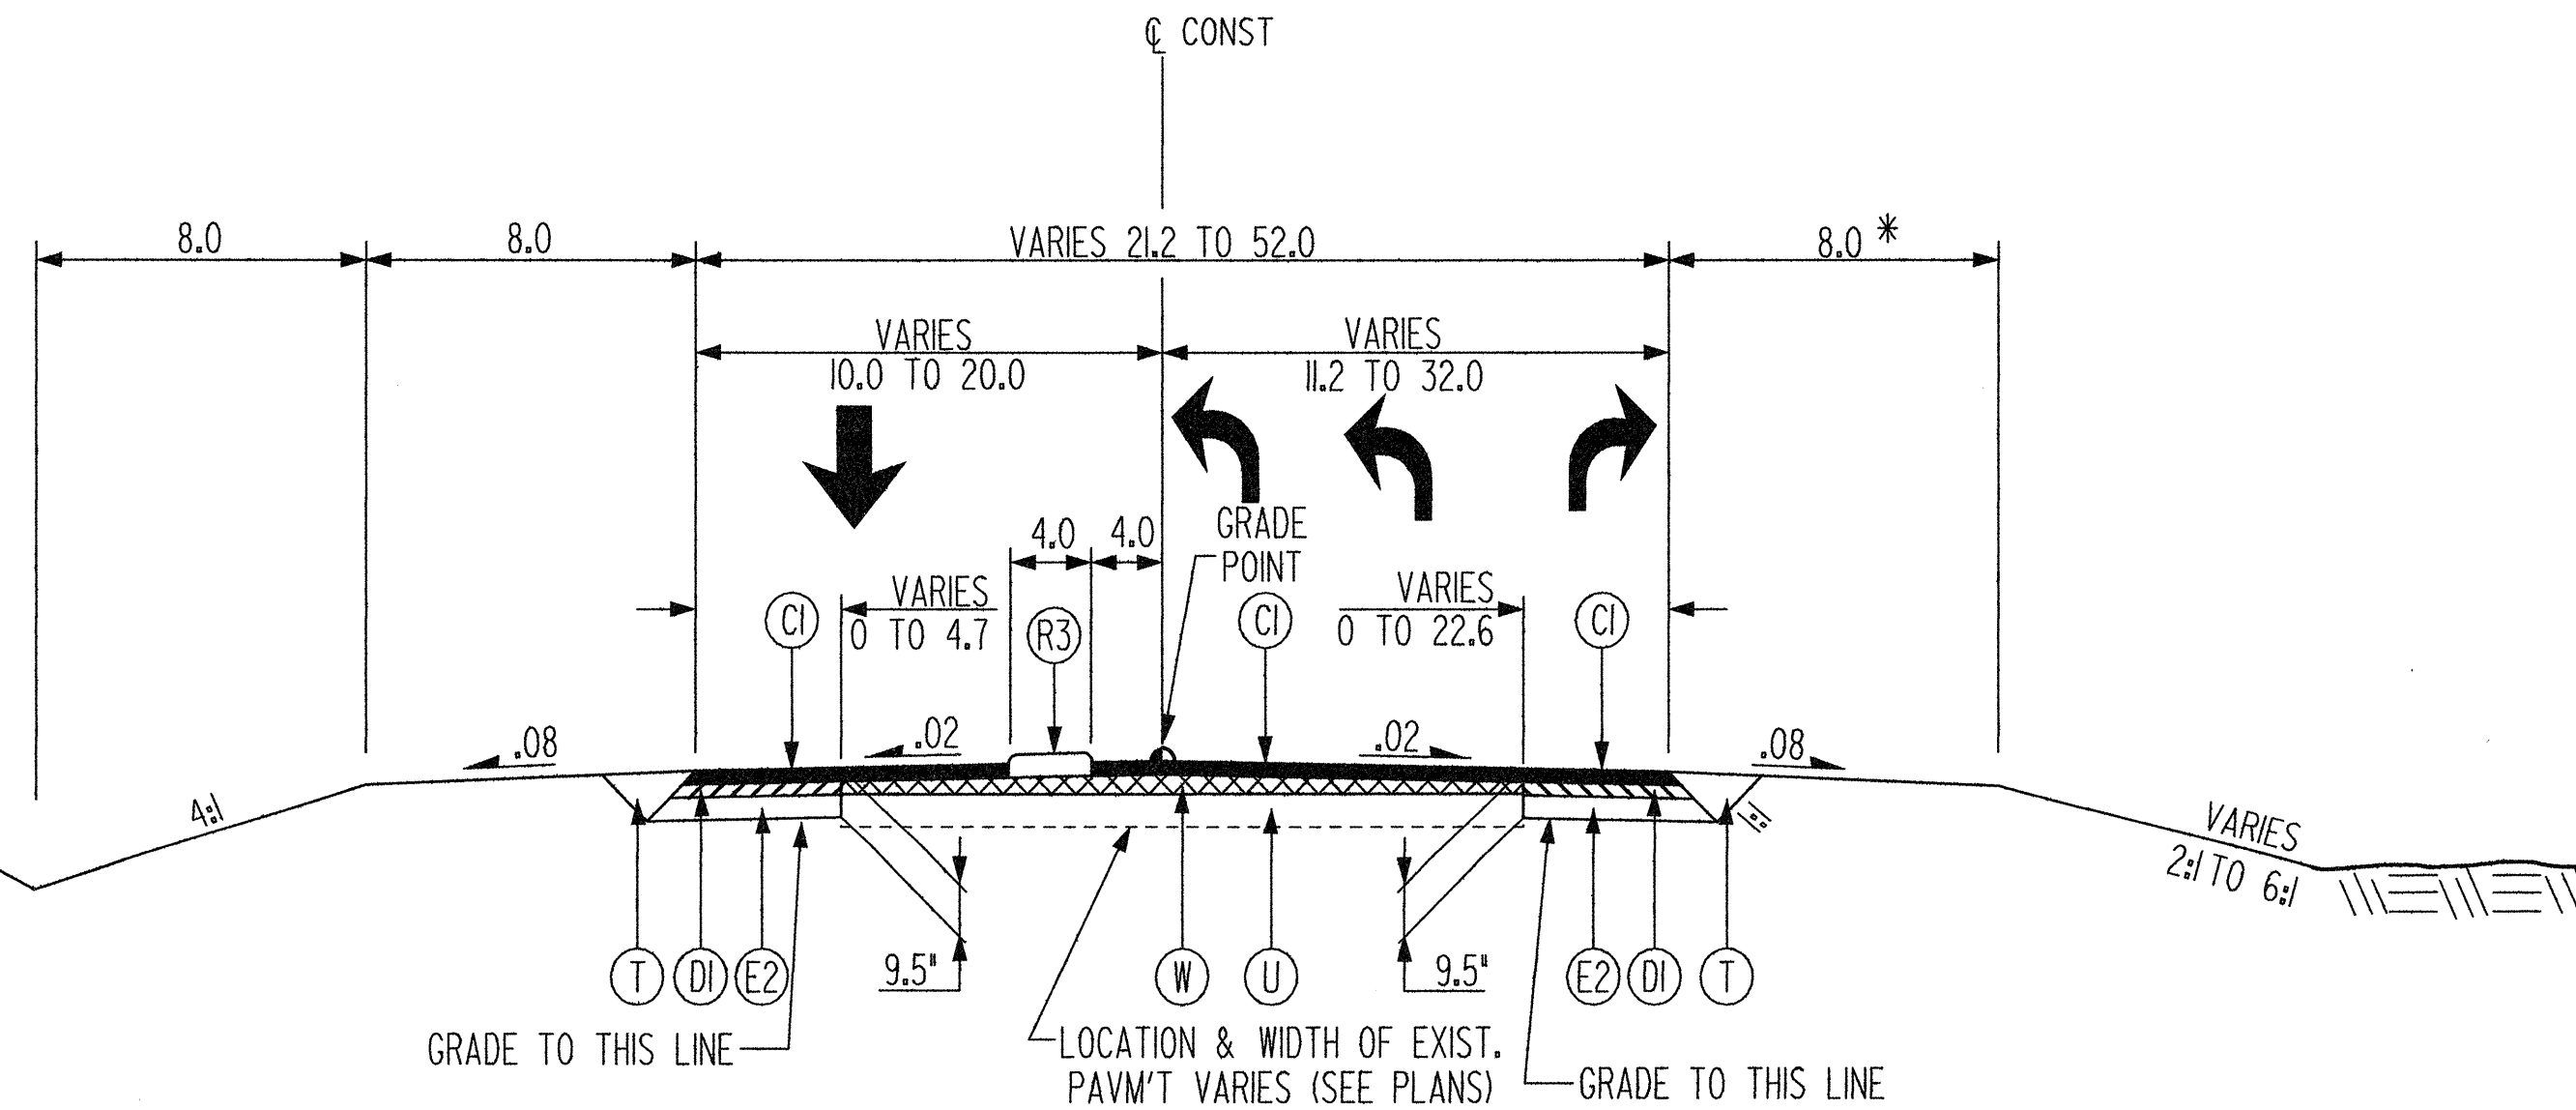


TYPICAL SECTION NO. II

-Y10- DEVELOPMENT DRIVE

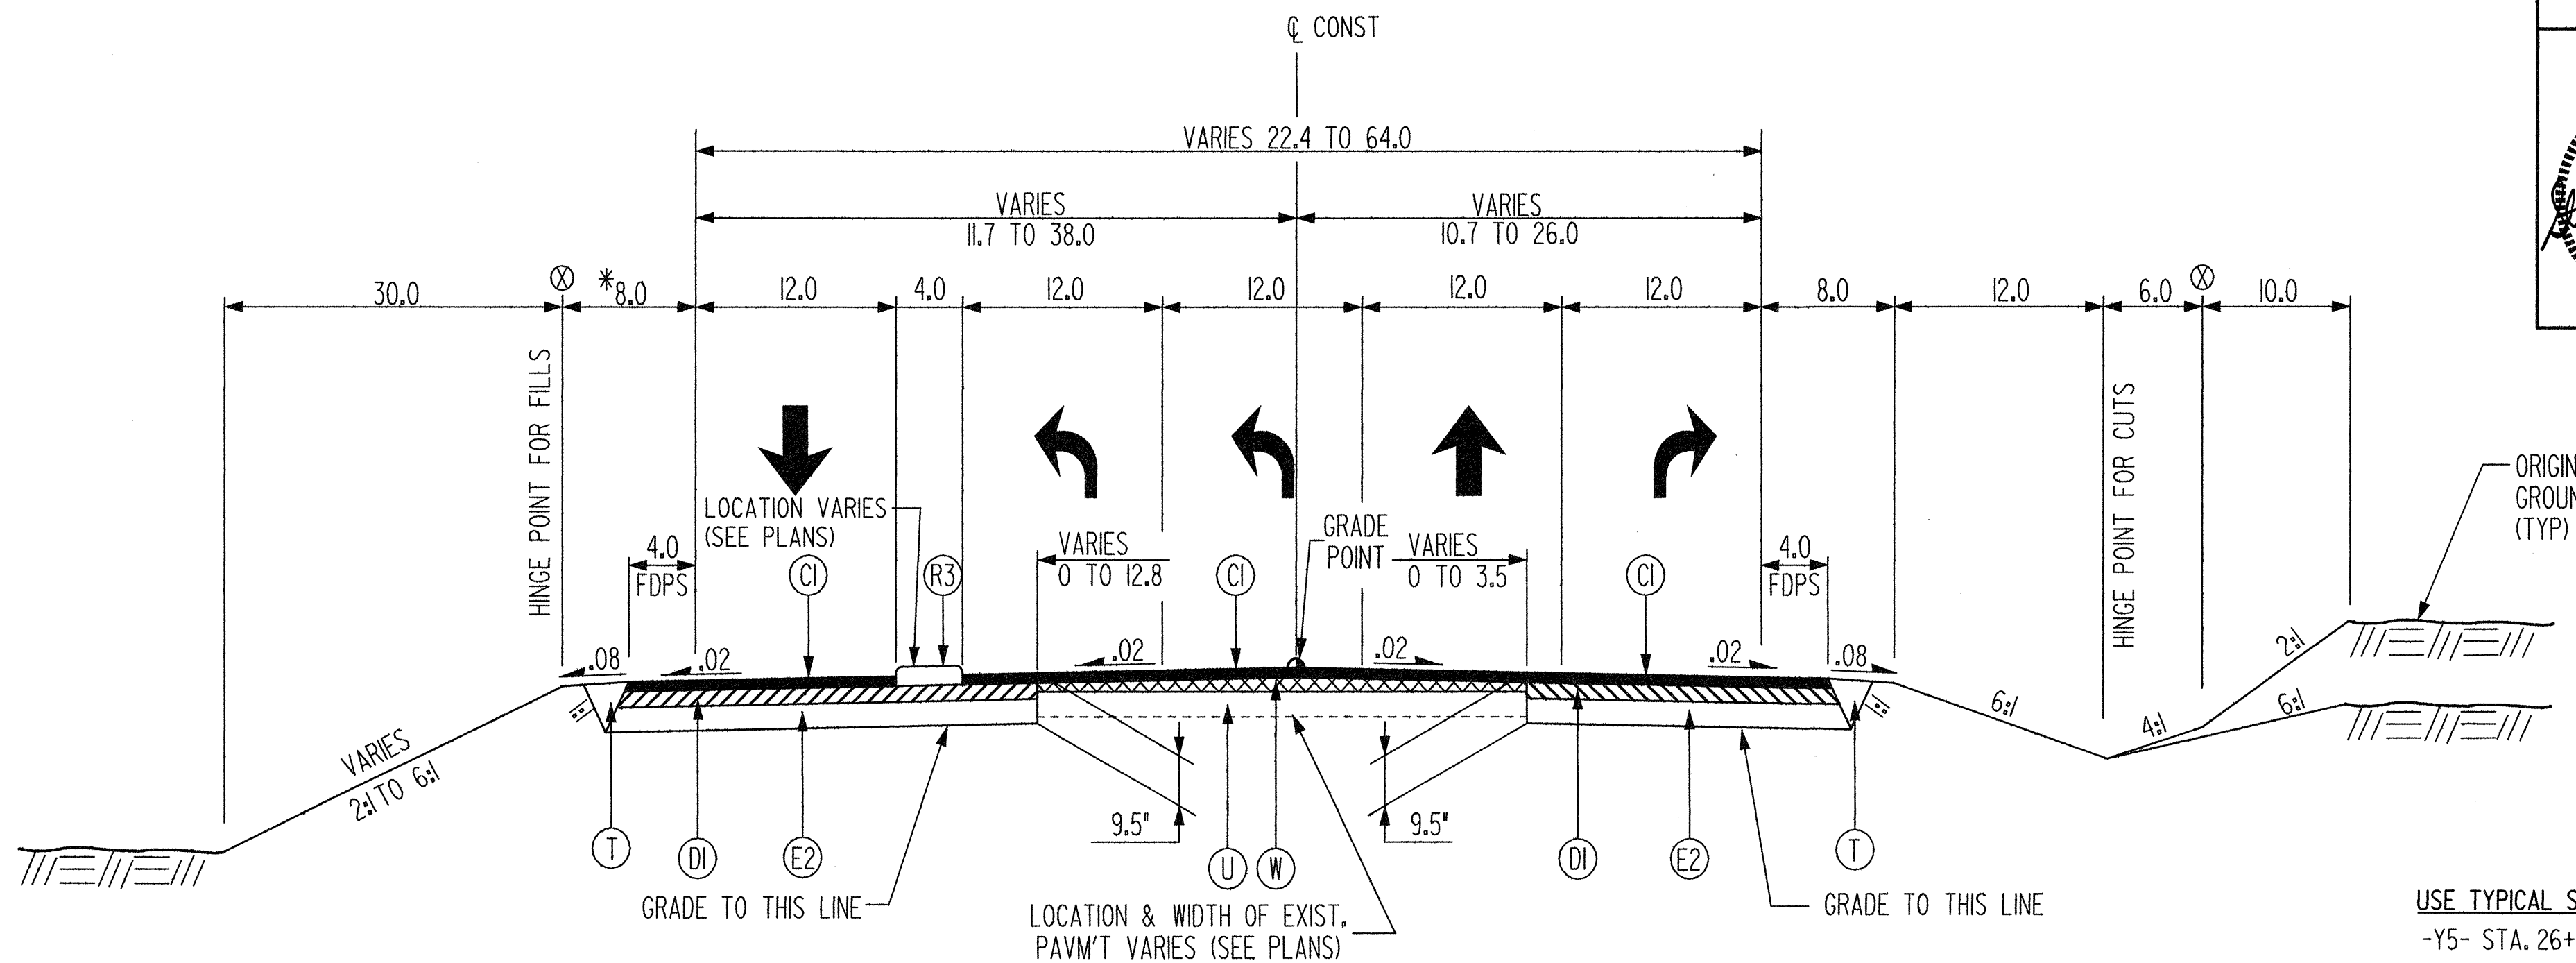

TYPICAL SECTION NO. 10

-Y5- McCRIMMON PKWY

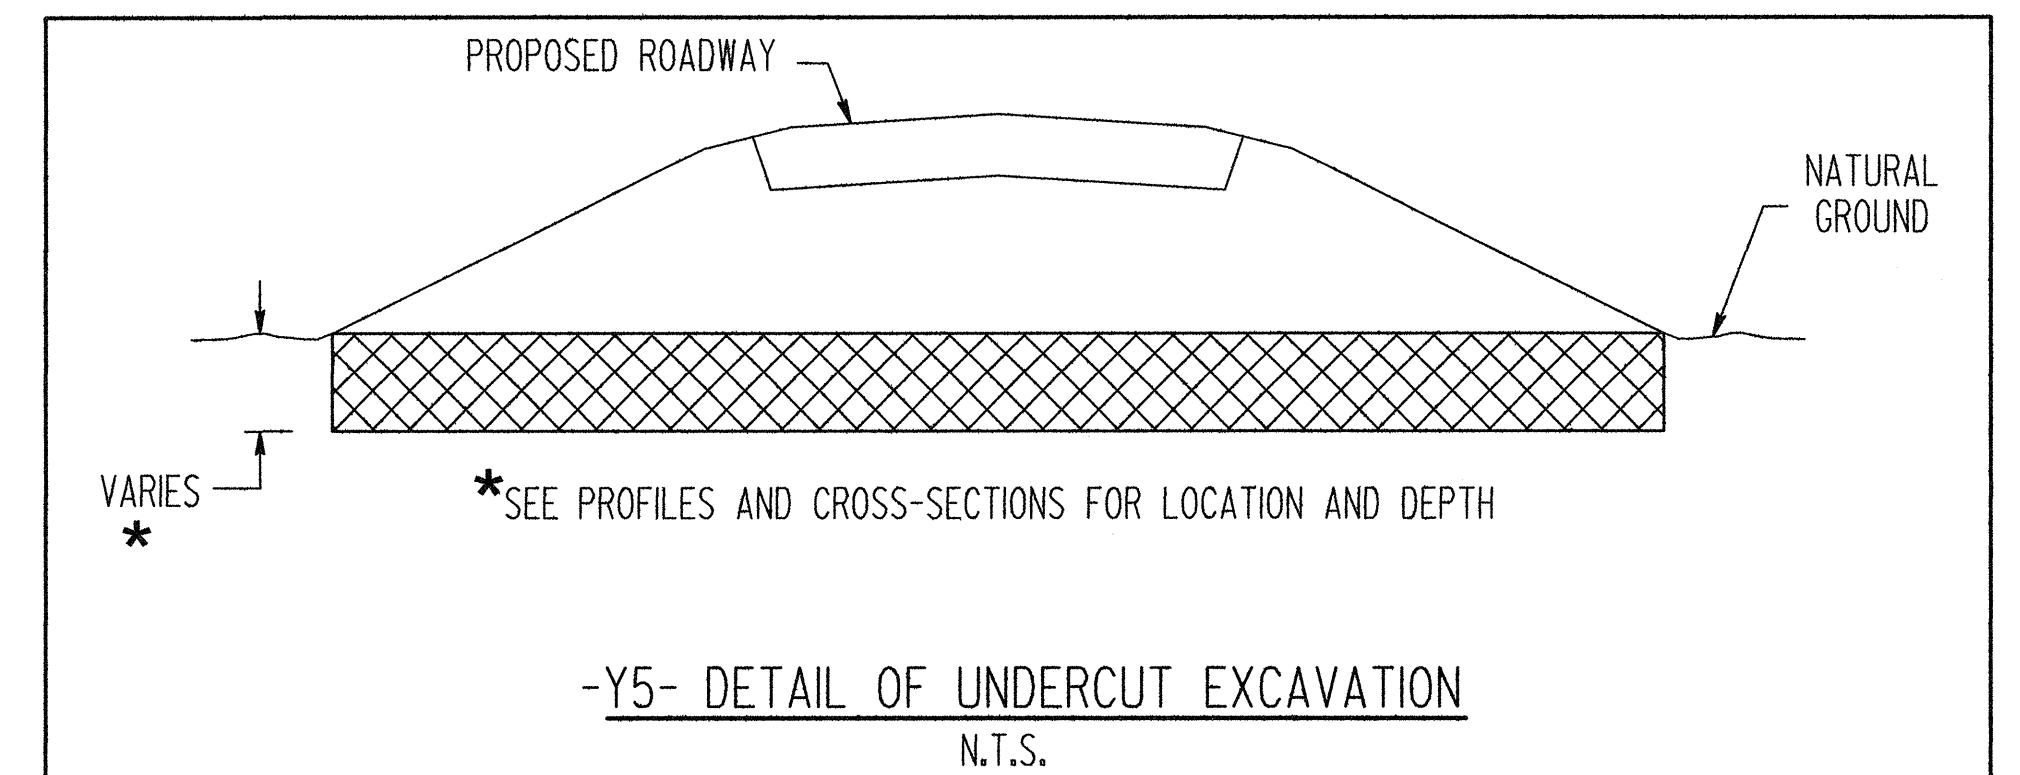


USE TYPICAL SECTION NO. 10 AS FOLLOWS:
-Y5- STA. 26+22.10 TO STA. 36+65.00

USE TYPICAL SECTION NO. II AS FOLLOWS:
-Y10- STA. 8+00.00 TO STA. 14+33.43

PROJECT REFERENCE NO. U-4026	SHEET NO. 2-E
ROADWAY DESIGN ENGINEER SEAL 26774 ENGINEER STEPHEN R. WHITLEY 5-09-06	PAVEMENT DESIGN ENGINEER SEAL 13368 ENGINEER JOHN CHEN 5/9/06


Plans prepared by:
KO & ASSOCIATES, P.C.
Consulting Engineers
1011 SCHAU DR., SUITE #202
RALEIGH, N.C. 27606
(919)-851-6066

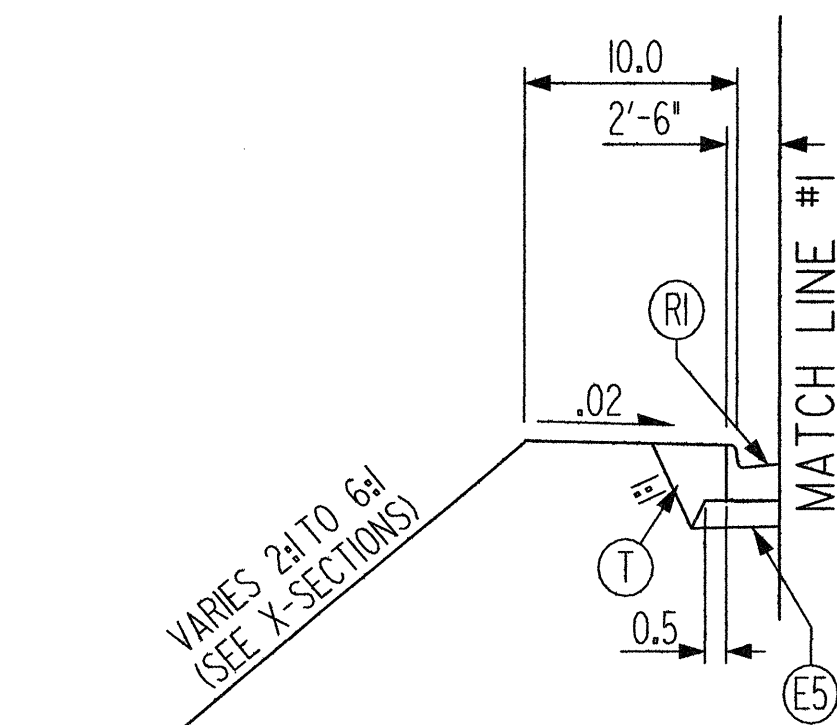

TYPICAL SECTION NO. 12A

USE TYPICAL SECTION NO. 12A IN CONJUNCTION
WITH TYPICAL SECTION NO. 12 AS FOLLOWS:

-Y9- STA. 12+00.00 TO STA. 13+50.00 LT.

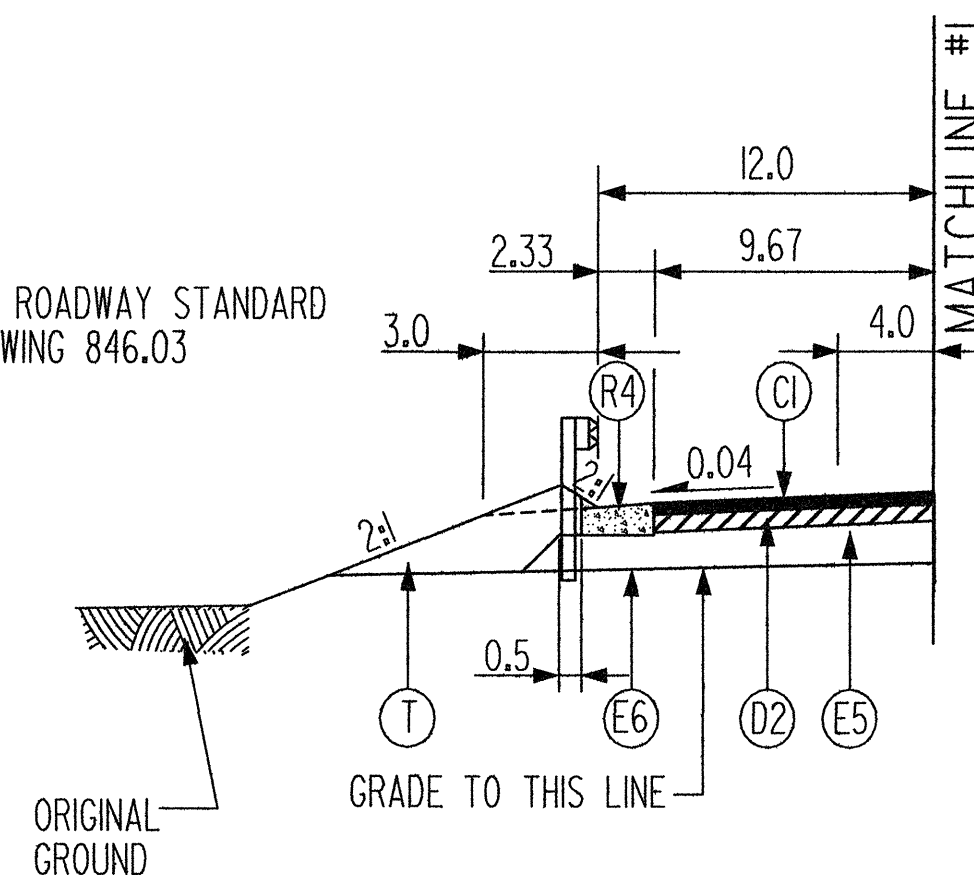SEE ROADWAY STANDARD
DRAWING 846.03

TYPICAL SECTION NO. 12B

USE TYPICAL SECTION NO. 12B IN CONJUNCTION
WITH TYPICAL SECTION NO. 12 AS FOLLOWS:

-Y9- STA. 16+32.00 TO STA. 18+25.00 LT.


PAVEMENT SCHEDULE	
C1	PROP. APPROX. 3.0" ASPHALT CONCRETE SURFACE COURSE, TYPE S9.5B, AT AN AVERAGE RATE OF 168 LBS. PER SQ. YD. IN EACH OF TWO LAYERS.
C2	PROP. VAR. DEPTH ASPHALT CONCRETE SURFACE COURSE, TYPE S9.5B, AT AN AVERAGE RATE OF 112 LBS. PER SQ. YD. PER 1" DEPTH. TO BE PLACED IN LAYERS NOT TO EXCEED 2" IN DEPTH.
D1	PROP. APPROX. 2.5" ASPHALT CONCRETE INTERMEDIATE COURSE, TYPE I19.0B, AT AN AVERAGE RATE OF 285 LBS. PER SQ. YD.
D2	PROP. APPROX. 4.0" ASPHALT CONCRETE INTERMEDIATE COURSE, TYPE I19.0B, AT AN AVERAGE RATE OF 456 LBS. PER SQ. YD.
D3	PROP. VAR. DEPTH ASPHALT CONCRETE INTERMEDIATE COURSE, TYPE I19.0B, AT AN AVERAGE RATE OF 114 LBS. PER SQ. YD. PER 1" DEPTH. TO BE PLACED IN LAYERS NOT LESS THAN 2 1/2" IN DEPTH OR GREATER THAN 4" IN DEPTH.
E1	PROP. APPROX. 3.0" ASPHALT CONCRETE BASE COURSE, TYPE B25.0B, AT AN AVERAGE RATE OF 342 LBS. PER SQ. YD.
E2	PROP. APPROX. 4.0" ASPHALT CONCRETE BASE COURSE, TYPE B25.0B, AT AN AVERAGE RATE OF 456 LBS. PER SQ. YD.
E3	PROP. APPROX. 4.5" ASPHALT CONCRETE BASE COURSE, TYPE B25.0B, AT AN AVERAGE RATE OF 513 LBS. PER SQ. YD.
E4	PROP. APPROX. 5.5" ASPHALT CONCRETE BASE COURSE, TYPE B25.0B, AT AN AVERAGE RATE OF 627 LBS. PER SQ. YD.
E5	PROP. APPROX. 6.5" ASPHALT CONCRETE BASE COURSE, TYPE B25.0B, AT AN AVERAGE RATE OF 370.5 LBS. PER SQ. YD. IN EACH OF TWO LAYERS.
E6	PROP. VAR. DEPTH ASPHALT CONCRETE BASE COURSE, TYPE B25.0B, AT AN AVERAGE RATE OF 114 LBS. PER SQ. YD. PER 1" DEPTH. TO BE PLACED IN LAYERS NOT LESS THAN 3" IN DEPTH OR GREATER THAN 5 1/2" IN DEPTH.
K1	LIME STABILIZATION: (METHOD-SLURRY) 60% OF PROJECT: DEPTH OF 8", AT A RATE OF 20 LBS. PER SQ. YD. OR CEMENT STABILIZATION: 40% OF PROJECT: DEPTH OF 7", AT A RATE OF 55 LBS. PER SQ. YD. ALSO 300 LBS. PER SQ. YD. OF ABC FOR 10% OF CEMENT AREA
R1	2'-6" CONCRETE CURB AND GUTTER.
R2	1'-6" CONCRETE CURB AND GUTTER.
R3	5" MONOLITHIC CONCRETE ISLAND. (KEYED IN)
R4	PROP. SHOULDER BERM GUTTER.
R5	CONCRETE EXPRESSWAY GUTTER.
S	4" CONCRETE SIDEWALK.
T	EARTH MATERIAL.
U	EXISTING PAVEMENT.
W	VARIABLE DEPTH ASPHALT PAVEMENT (SEE STANDARD WEDGING DETAIL)

NOTE: ALL PAVEMENT EDGE SLOPES ARE 1:1 UNLESS OTHERWISE NOTED.

* ADD 3.0 FT. WHEN USING GUARDRAIL
*** ADD 4.0 FT. WHEN USING GUARDRAIL

⊗ WHEN THESE DISTANCES INDICATE SLOPES OUTSIDE THE LIMITS 2:1 TO 6:1, THE DISTANCE BECOMES VARIABLE AND THE MAXIMUM OR MINIMUM SLOPE MAINTAINED.

PROJECT REFERENCE NO. U-4026	SHEET NO. 2-F
ROADWAY DESIGN ENGINEER SEAL 20774 STEPHEN R. WHITLEY	PAVEMENT DESIGN ENGINEER SEAL 13368 DONALD CHICKEN

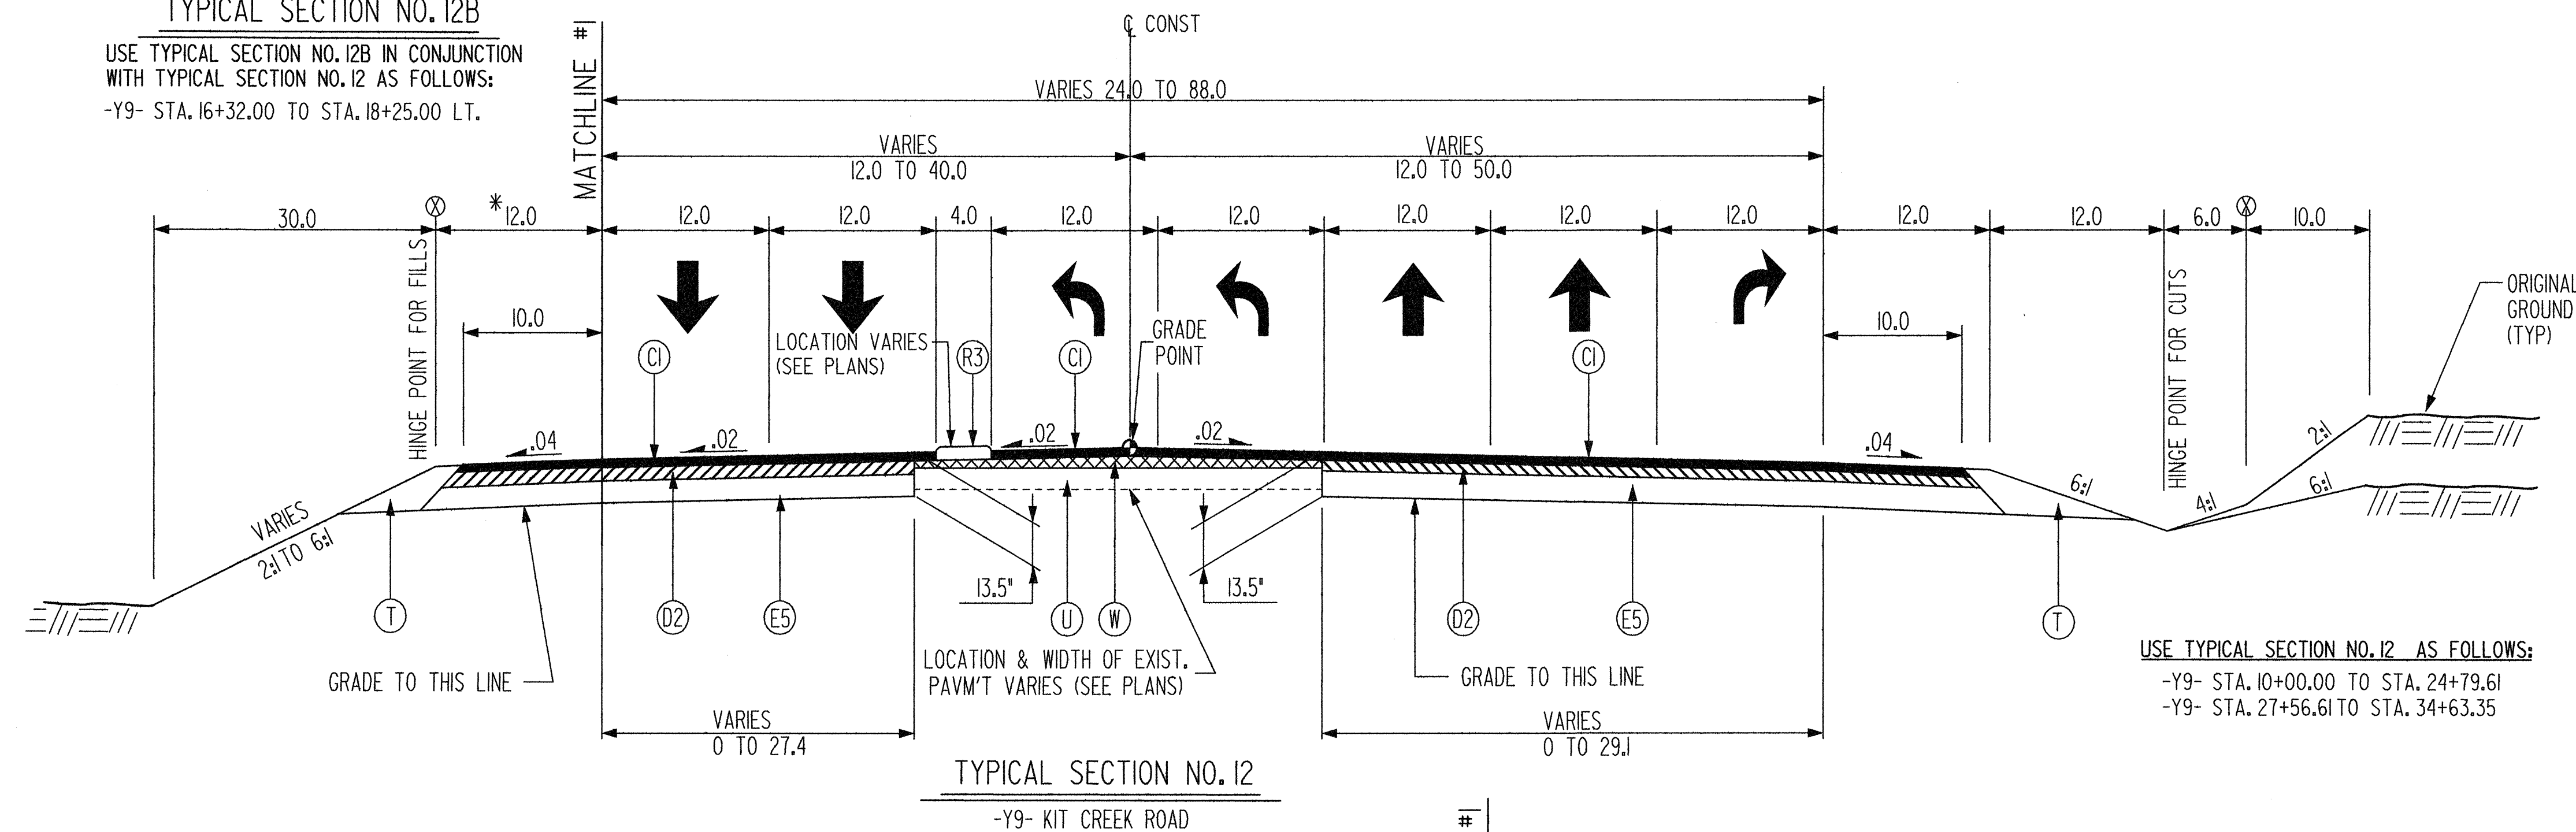


TYPICAL SECTION NO. 12

-Y9- KIT CREEK ROAD

USE TYPICAL SECTION NO. 12 AS FOLLOWS:


-Y9- STA. 10+00.00 TO STA. 24+79.61

-Y9- STA. 27+56.61 TO STA. 34+63.35

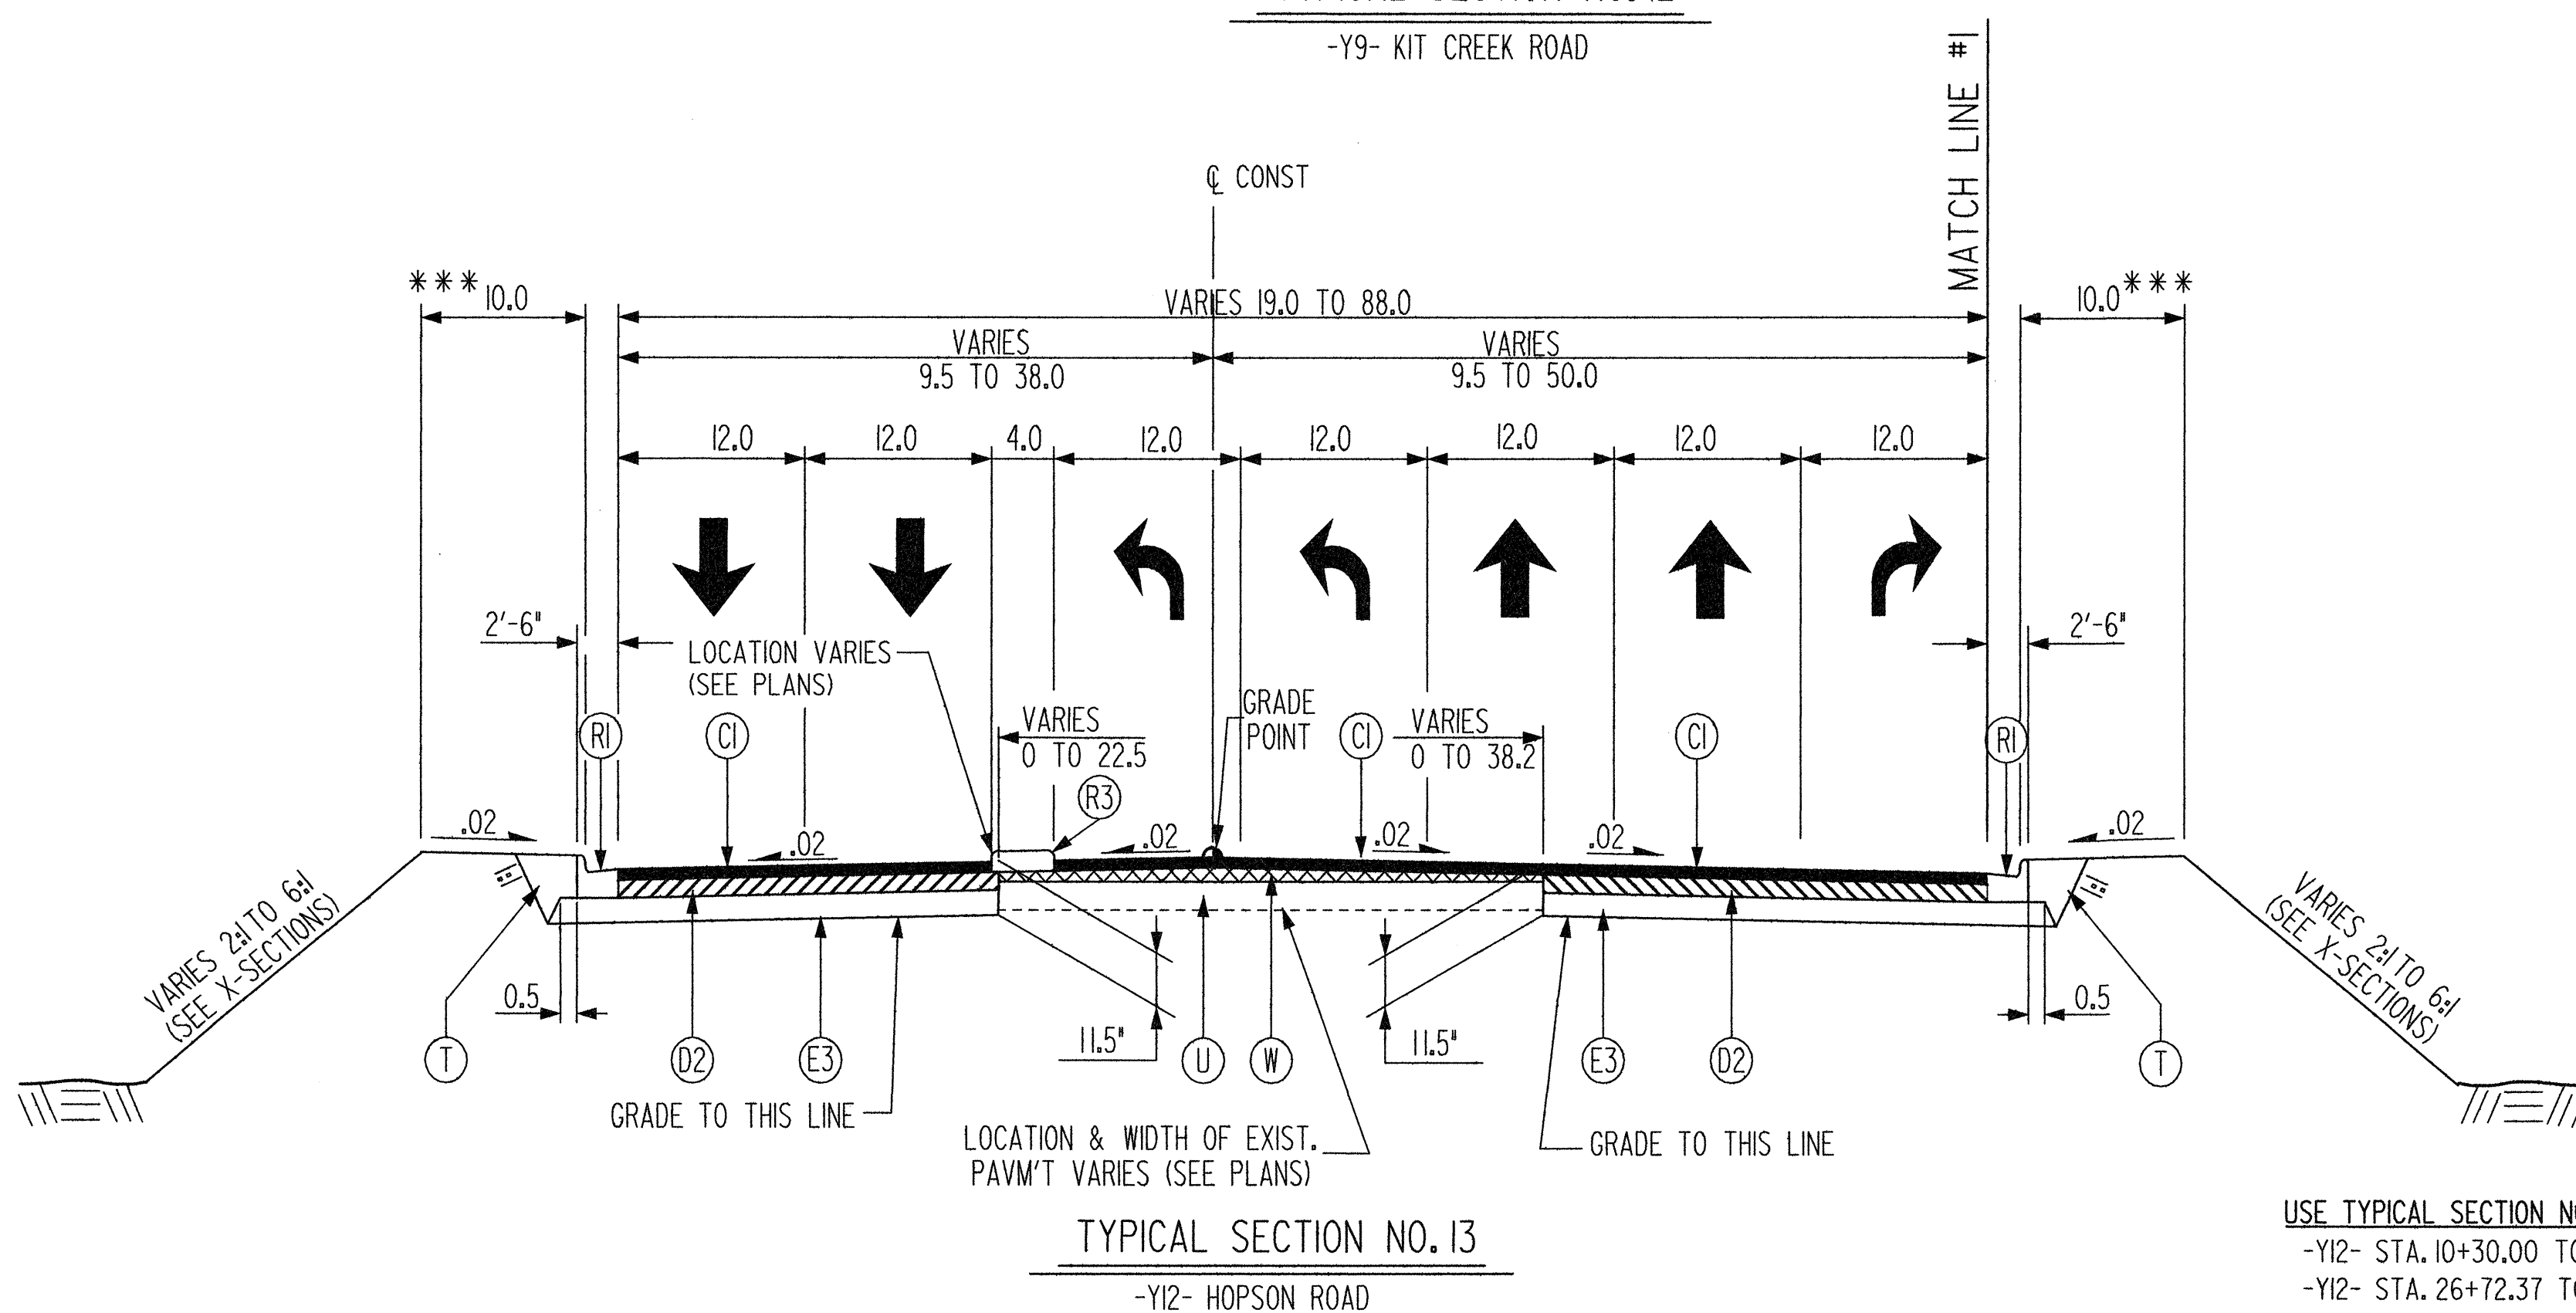

TYPICAL SECTION NO. 13

-Y12- HOPSON ROAD

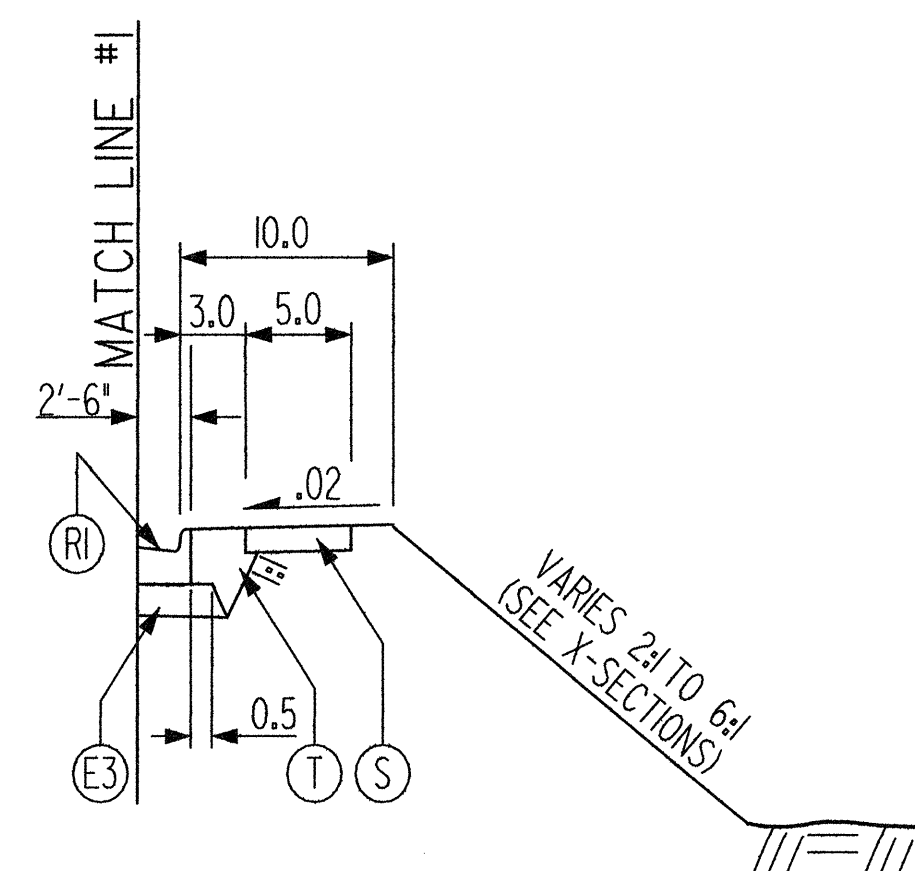

TYPICAL SECTION NO. 13A

USE TYPICAL SECTION NO. 13A IN CONJUNCTION
WITH TYPICAL SECTION NO. 13 AS FOLLOWS:

-Y12- STA. 15+30.00 TO STA. 23+89.85 RT.

-Y12- STA. 25+73.00 TO STA. 27+00.00 RT.


-Y12- STA. 29+85.00 TO STA. 36+26.00 RT.

USE TYPICAL SECTION NO. 13 AS FOLLOWS:


-Y12- STA. 10+30.00 TO STA. 23+89.85

-Y12- STA. 26+72.37 TO STA. 40+60.00


NOTE: ALL PAVEMENT EDGE SLOPES ARE 1:1 UNLESS OTHERWISE NOTED.

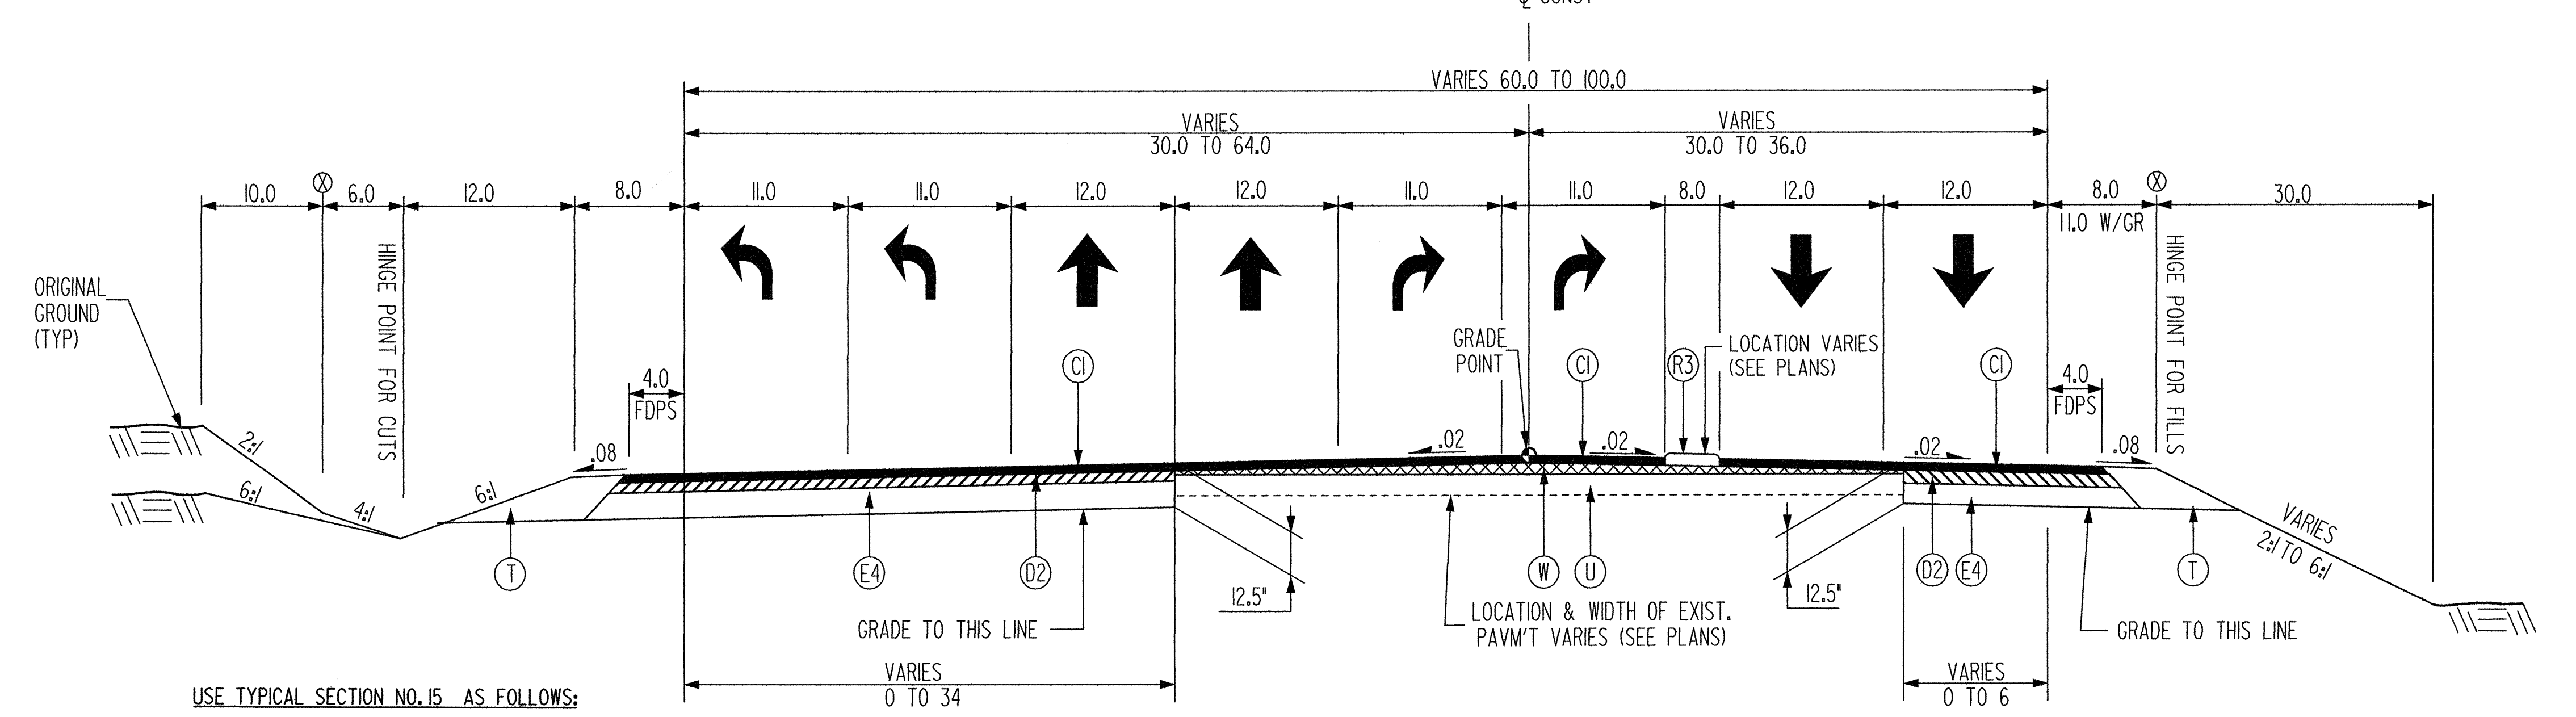


Plans prepared by:
KO & ASSOCIATES, P.C.
Consulting Engineers
1011 SCHAUB DR., SUITE #202
RALEIGH, N.C. 27606
(919)-851-6066

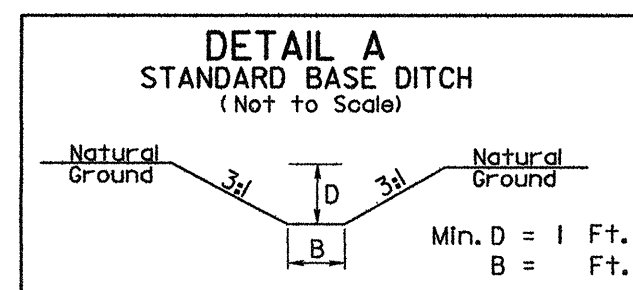


SHEET	ROADWAY	STATION - STATION	SIDE	D	B
4	-L-	17+30 - 18+40	RT	2'	2'
11	-L-	94+75 - 95+02	LT	4'	4'
12	-L-	103+70	RT	4'-15"	
7	-L-	46+50	LT	2'	
31	-Y5-	30+07 - 30+30	LT	2'	
37	-Y10-	12+00	LT	2'	

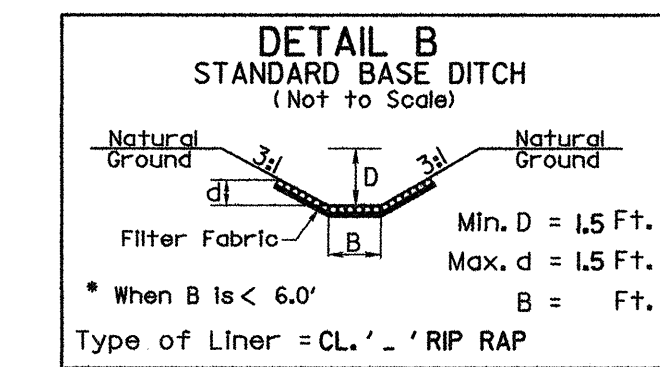


SHEET	ROADWAY	STATION - STATION	SIDE	BASE	RIP RAP
5	-L-	29+50	RT	2'	'B'
6	-L-	36+35	LT	2'	'B'
25	-L-	270+12	RT	3'	'H'

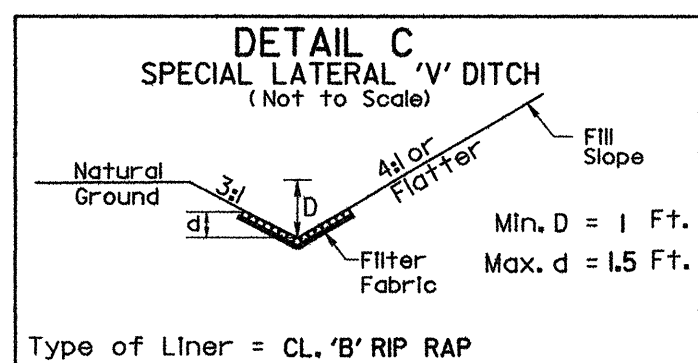


SHEET	ROADWAY	STATION - STATION	SIDE	D
8	-L-	58+12 - 60+50	RT	1.5
8	-L-	58+12 - 60+50	LT	1.5
17	-L-	171+50 - 173+00	RT	1
29 & 36	-Y13-	23+50 - 25+15	LT	1

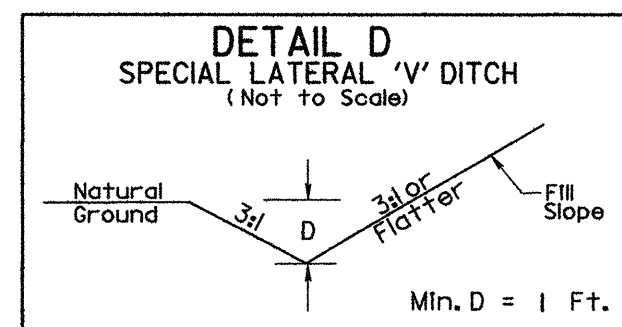


SHEET	ROADWAY	STATION - STATION	SIDE	D
5	-L-	30+80 - 33+00	RT	
7	-L-	55+00 - 58+12	LT	
7&8	-L-	56+00 - 58+08	RT	
9	-L-	72+50 - 74+50	LT	
9	-L-	73+00 - 75+00	RT	
17	-L-	170+00 - 174+50	LT	
25	-L-	265+10 - 266+50	LT	
25	-L-	269+63 - 272+00	LT	
27	-L-	289+50 - 290+40	LT	
30	-Y5-	20+00 - 21+15	LT	
36	-Y13-	15+00 - 16+77	RT	

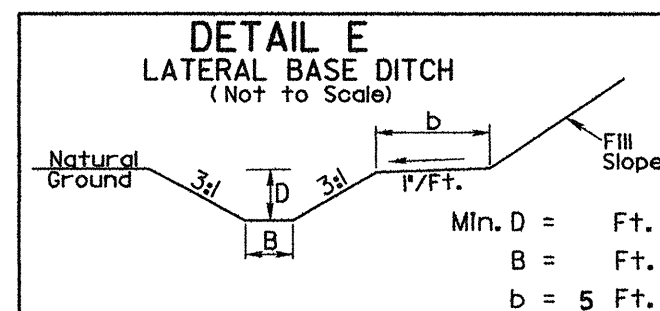


SHEET	ROADWAY	STATION - STATION	SIDE	D	B
9	-L-	80+50 - 81+62	LT	2	3
16	-L-	83+00 - 85+00	LT	2	3
16	-L-	156+00 - 158+00	RT	2	3
19 & 20	-L-	200+20 - 203+00	RT	1	2

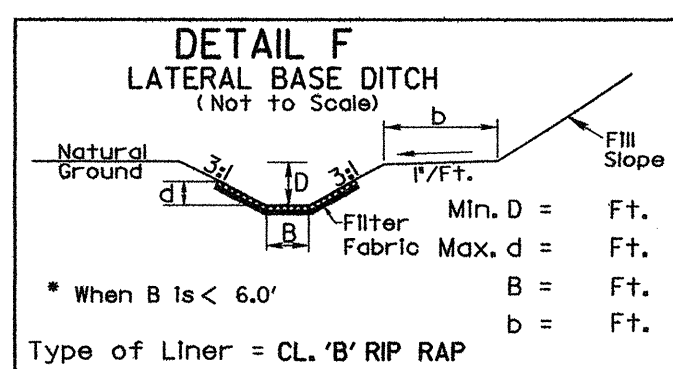


SHEET	ROADWAY	STATION - STATION	SIDE	D	d	B	b
10 & 11	-L-	92+10 - 95+50	RT	1	1.5	2	5
16	-L-	154+52 - 156+00	RT	2	2	3	5
18	-L-	179+20 - 181+55	RT	1	1	2	5
21	-L-	214+60 - 217+25	RT	1	1.5	2	5
22	-L-	229+50 - 230+35	LT	1	1	2	5
22	-L-	230+70 - 233+70	LT	1	1.5	2	5
23	-L-	240+00 - 241+00	LT	1	1	2	5
25	-L-	267+00 - 269+68	LT	1	1.5	2	3
26 & 27	-L-	285+80 - 287+00	RT	1.5	1.5	3	
27	-L-	293+50 - 294+07	LT	3	1.5	6	3
27	-L-	294+00 - 298+00	LT	1.5	1.5	2	3

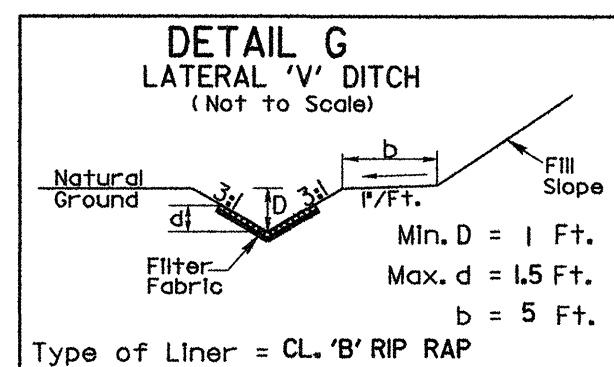


SHEET	ROADWAY	STATION - STATION	SIDE	D	d
5	-L-	29+50 - 31+00	RT	1	1
10	-L-	91+00 - 93+20	LT	1	1.5
11	-L-	103+70 - 105+50	RT	1.5	1
12	-L-	107+50 - 109+00	RT	1	1.5
14	-L-	135+50 - 136+00	RT	1	1.5
19	-L-	199+00 - 199+25	RT	1	1.5
22	-L-	227+00 - 229+50	RT	1	1.5
22	-L-	229+80 - 232+00	RT	1	1.5

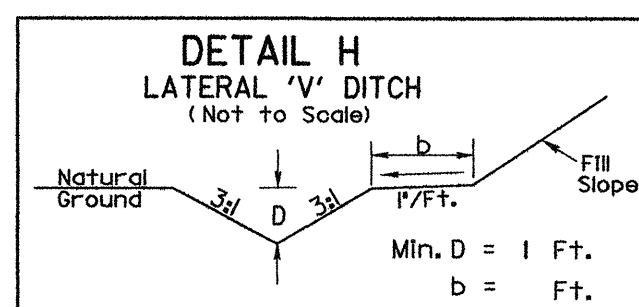


SHEET	ROADWAY	STATION - STATION	SIDE	b
11 & 12	-L-	105+50 - 107+50	RT	5
25	-L-	262+00 - 265+10	LT	3
25	-L-	266+50 - 267+00	RT	5
27	-L-	287+00 - 289+50	RT	5
34	-Y12-	20+84 - 22+05	LT	5

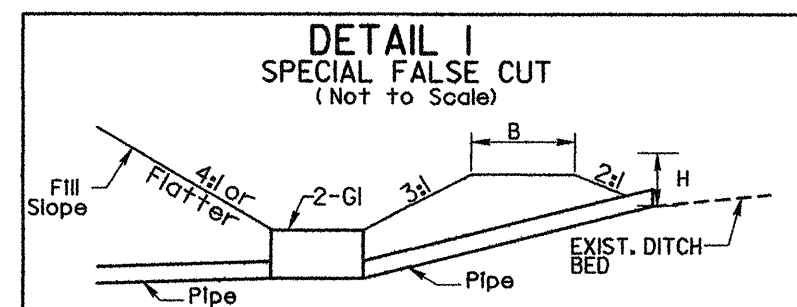


SHEET	ROADWAY	STATION - STATION	SIDE	H	B
13	-L-	120+00 - 121+00	RT	4.5	5
18	-L-	185+50 - 187+00	RT	5	5
31	-Y5-	30+50 - 32+57	RT	1	2

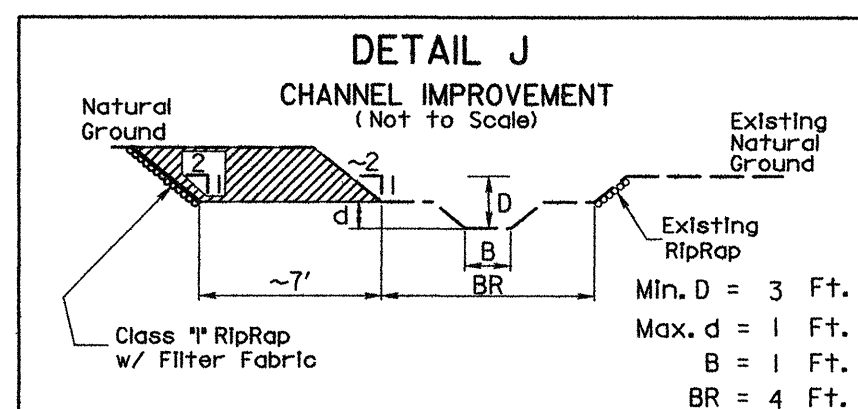


SHEET	ROADWAY	STATION - STATION	SIDE	D
11	-L-	105+50	LT	

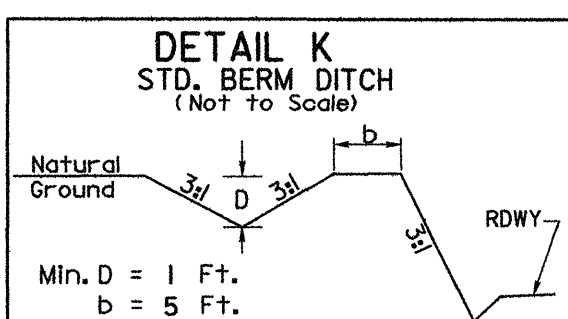


SHEET	ROADWAY	STATION - STATION	SIDE
11	-L-	97+00 - 99+95	RT
12	-L-	109+00 - 110+00	RT
12	-L-	112+00 - 117+00	RT
18	-L-	181+50 - 185+50	RT
18	-L-	187+03 - 188+00	RT
19	-L-	194+00 - 196+50	RT
20	-L-	205+75 - 206+25	LT
20	-L-	211+01 - 213+50	LT

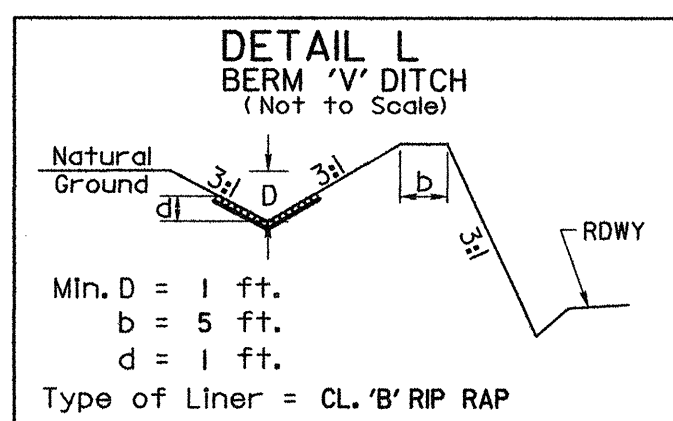


SHEET	ROADWAY	STATION - STATION	SIDE
11	-L-	95+50 - 97+00	RT
12	-L-	110+00 - 112+00	RT
13	-L-	125+00 - 127+02	RT
18	-L-	185+50 - 187+03	RT
18	-L-	188+00 - 189+13	RT

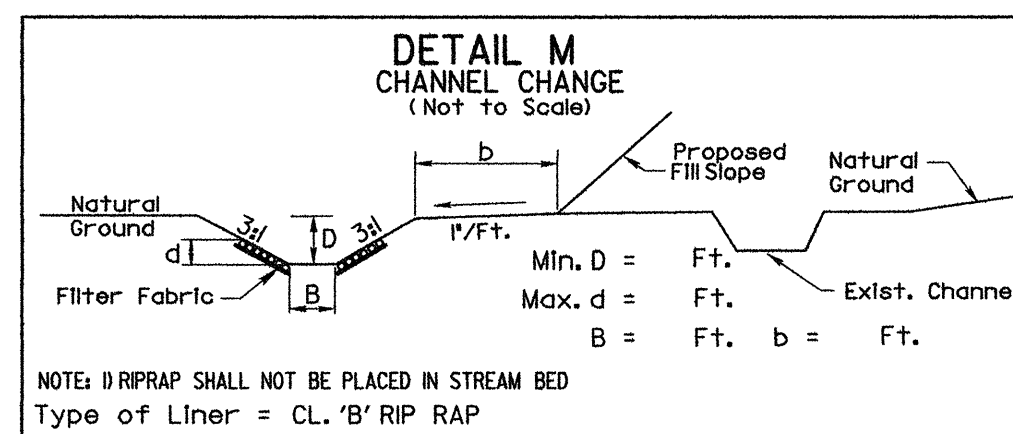


SHEET	ROADWAY	STATION - STATION	SIDE	D	d	B	b
10	-L-	91+30 - 92+07	RT	2	2.5	5	5
20	-L-	209+00 - 212+50	RT	1	1	2	5

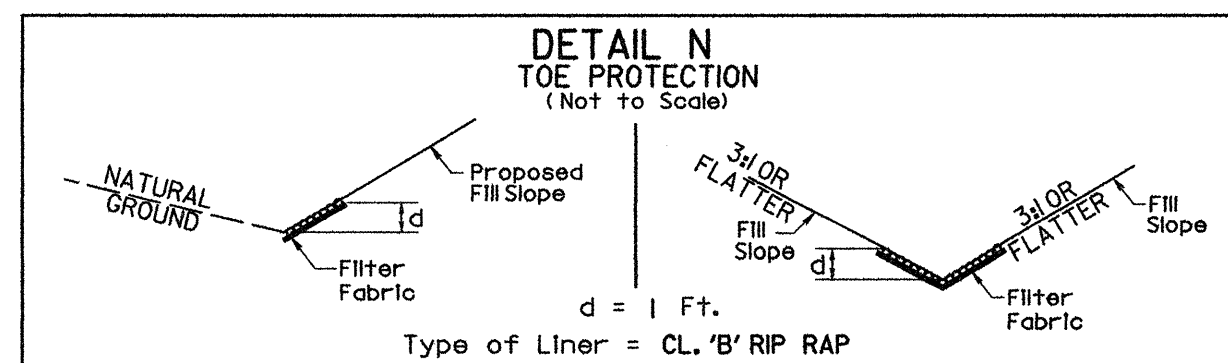


SHEET	ROADWAY	STATION - STATION	SIDE
10	-L-	91+10 - 91+60	RT
27	-L-	286+00 - 287+40	LT
32	-Y8-	16+00 - 18+50	LT
32	-Y9-	16+63.83 - 18+01	LT

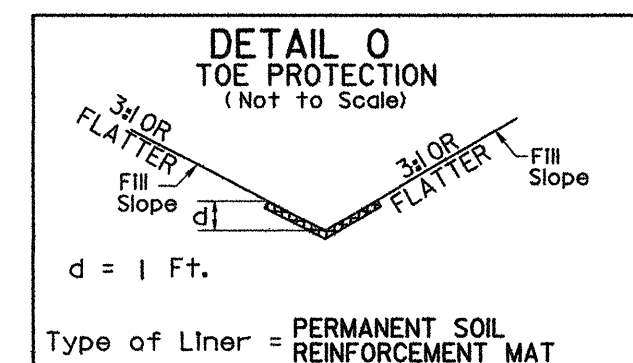


SHEET	ROADWAY	STATION - STATION	SIDE
8	-Y5-	27+50 - 27+60	RT
23	-L-	242+30 - 245+00	RT
23	-L-	247+40 - 249+00	RT
24	-L-	255+00 - 259+20	RT
24 & 25	-L-	261+75 - 266+25	RT
28	-L-	299+48.45 - 302+00	LT
28	-L-	303+65 - 306+50	LT
28	-L-	307+30 - 309+00	LT
36	-Y13-	12+00 - 15+21.82	LT

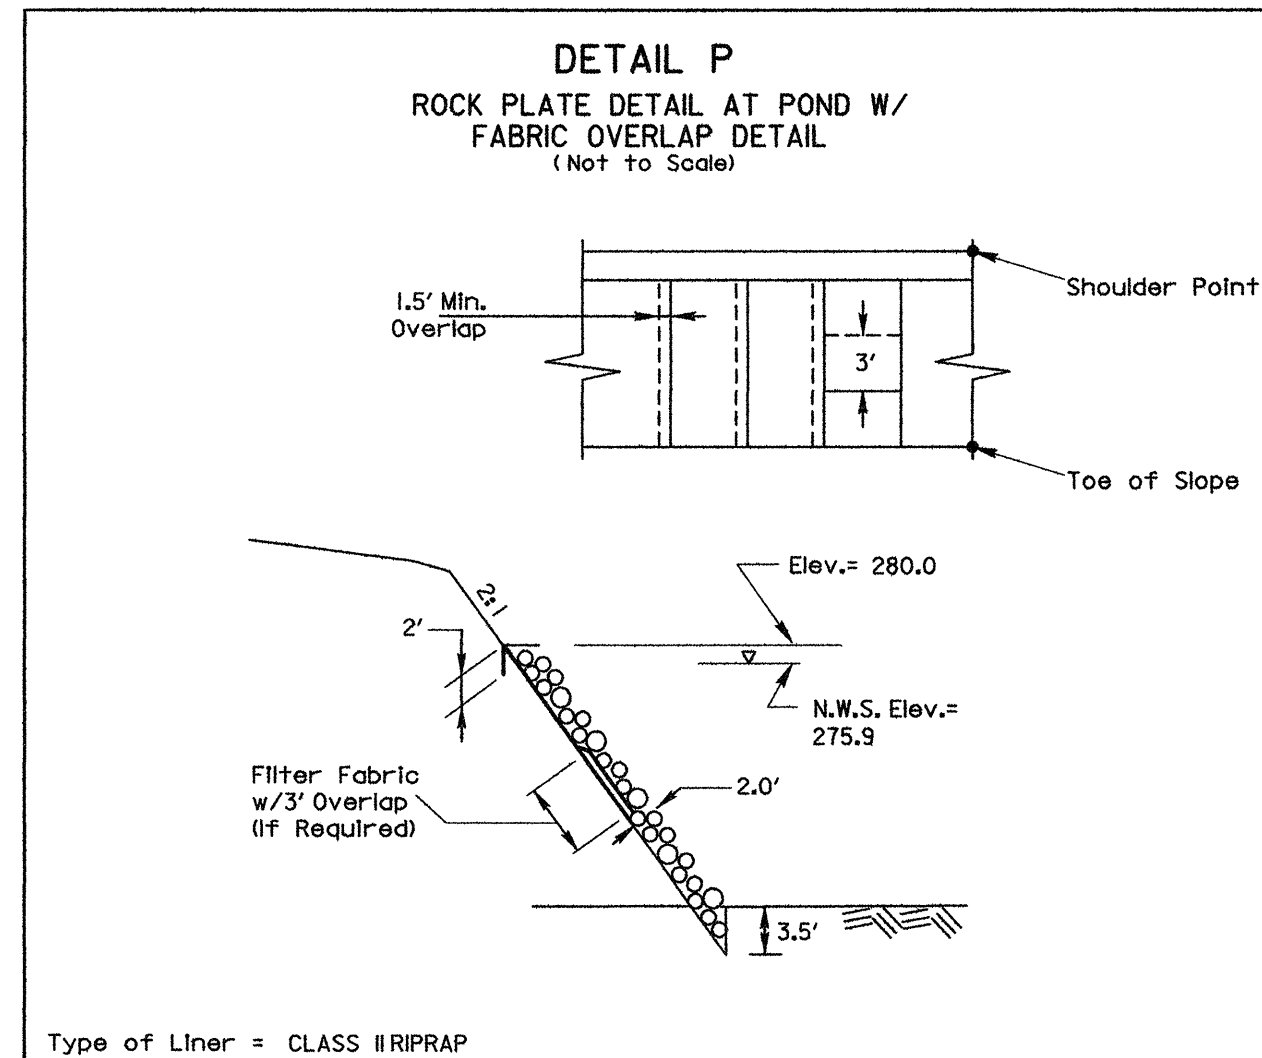


SHEET	ROADWAY	STATION - STATION	SIDE
19	-L-	199+25 - 200+40	RT

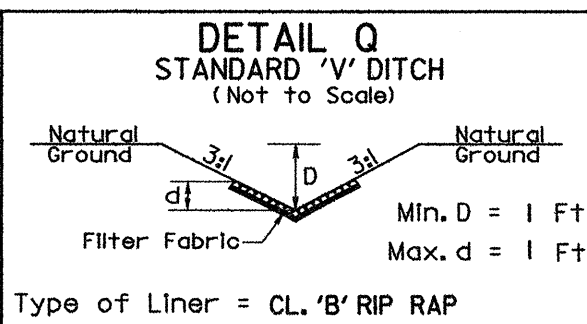


SHEET	ROADWAY	STATION - STATION	SIDE
17	-L-	177+20 - 177+90	RT

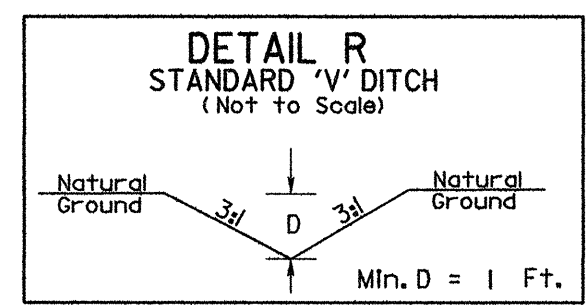


SHEET	ROADWAY	STATION - STATION	SIDE
9	-L-	78+50 - 78+68	LT
24	-L-	261+50 - 261+90	RT

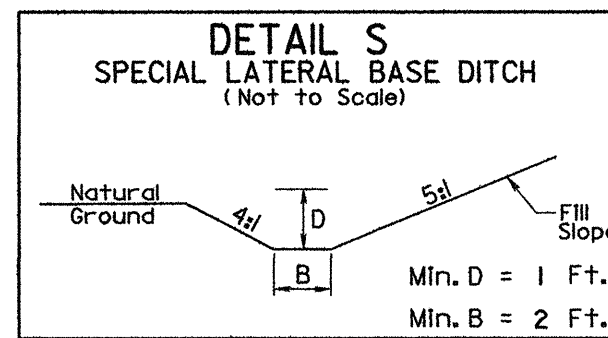


SHEET	ROADWAY	STATION - STATION	SIDE
6	-L-	43+75 - 44+50	RT

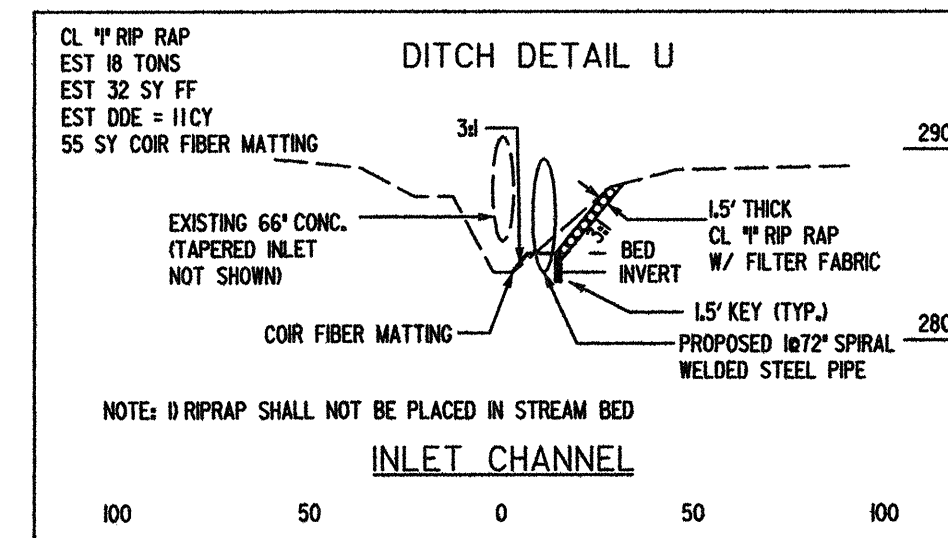


SHEET	ROADWAY	STATION	SIDE
14	-L-	132+85	LT

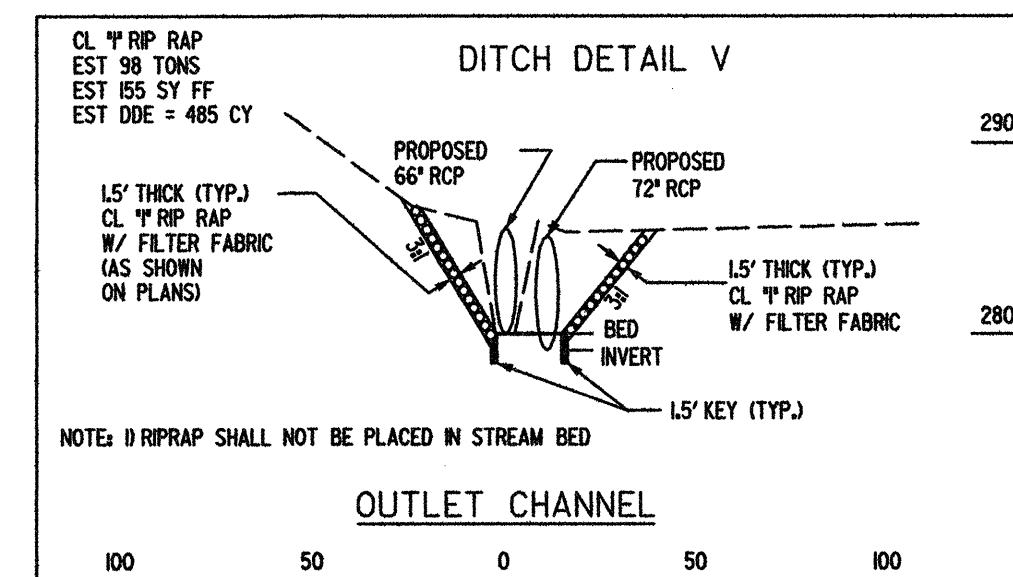


SHEET	ROADWAY	STATION	SIDE
14	-L-	135+30	RT

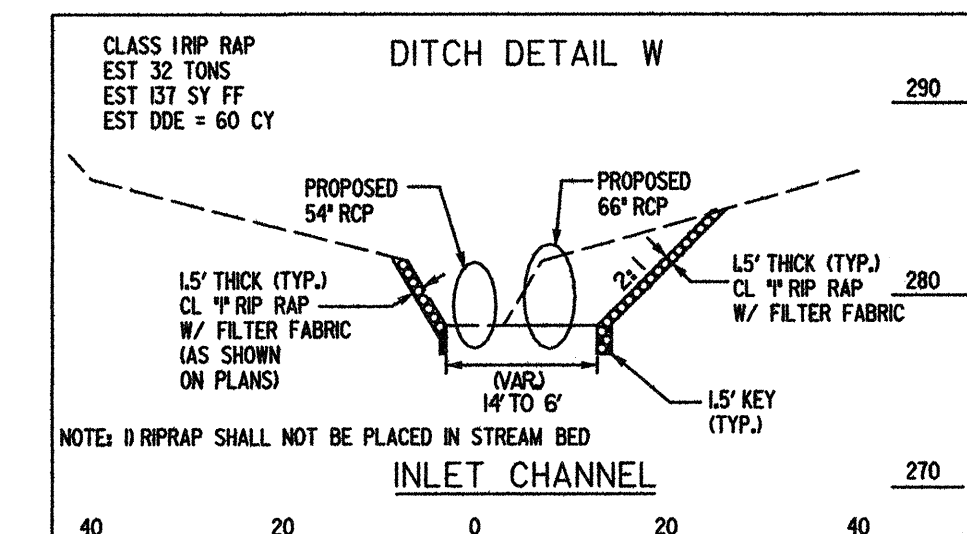


SHEET	ROADWAY	STATION	SIDE
17	-L-	177+12	RT

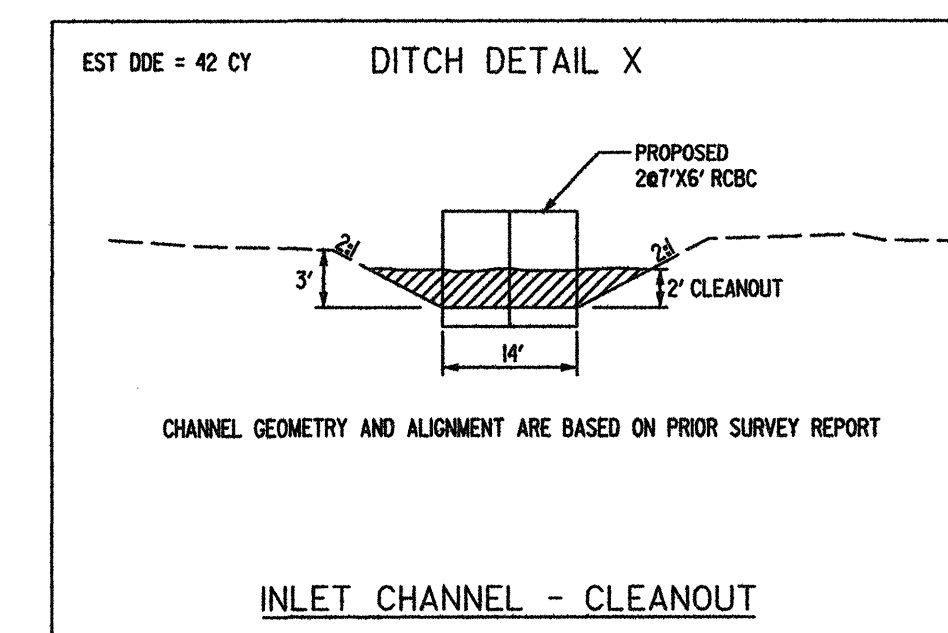


SHEET	ROADWAY	STATION	SIDE
19	-L-	199+96.10	RT

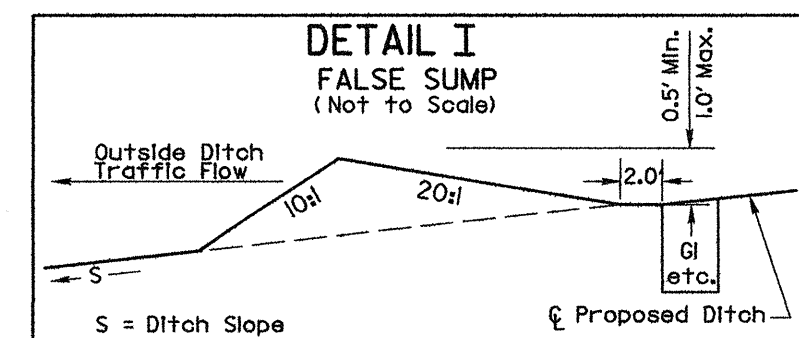


SHEET	ROADWAY	STATION	SIDE
6	-L-	38+40	LT
10	-L-	82+03.31	RT
11	-L-	101+50	RT
12	-L-	110+65	RT
14	-L-	132+00	RT
16	-L-	158+20	LT
16	-L-	160+00	LT
16	-L-	165+50	LT
19	-L-	194+54	RT
19	-L-	198+53	RT
20	-L-	205+96	LT
21	-L-	218+60	LT
21	-L-	221+03	LT
22	-L-	234+50	LT
35	-Y12-	38+64.65	LT










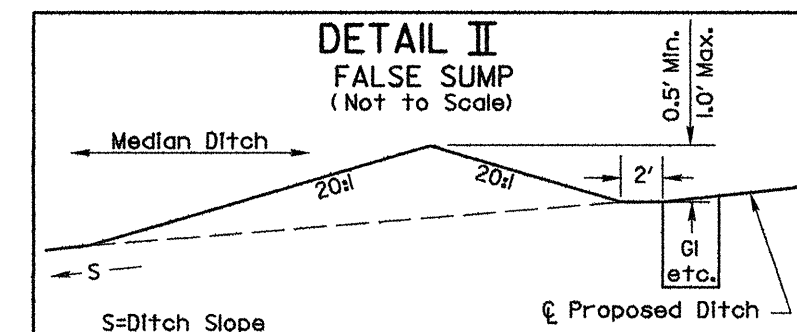


SHEET	ROADWAY	STATION	SIDE
9	-L-	75+00	LT
12	-L-	110+85	LT
13	-L-	120+74	MED
13	-L-	125+88	MED
14	-L-	132+00	MED
15	-L-	150+75	MED
16	-L-	158+50	MED
18	-L-	195+00	MED
19	-L-	201+03	MED
20	-L-	212+50	MED
21	-L-	215+10	MED
21	-L-	218+56	MED
21	-L-	220+99	MED
22	-L-	234+48	MED
34	-Y12-	12+57.72	RT

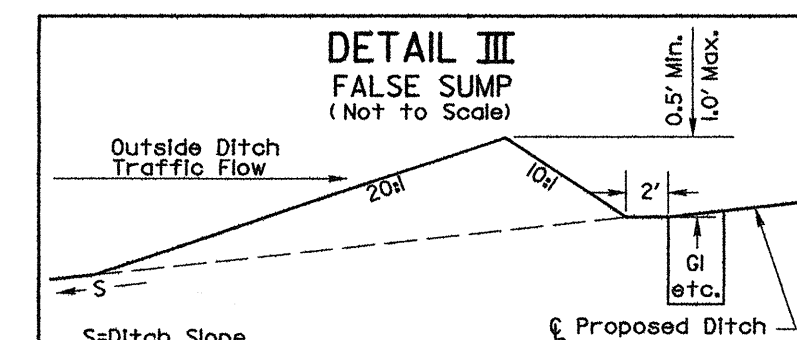


SHEET	ROADWAY	STATION	SIDE
11	-L-	101+85	LT
12	-L-	114+38	LT
13	-L-	119+90	LT
15	-L-	151+05	RT
16	-L-	159+00	RT
17	-L-	169+00	LT
19	-L-	193+66	LT
21	-L-	218+56	RT
22	-L-	232+47	RT

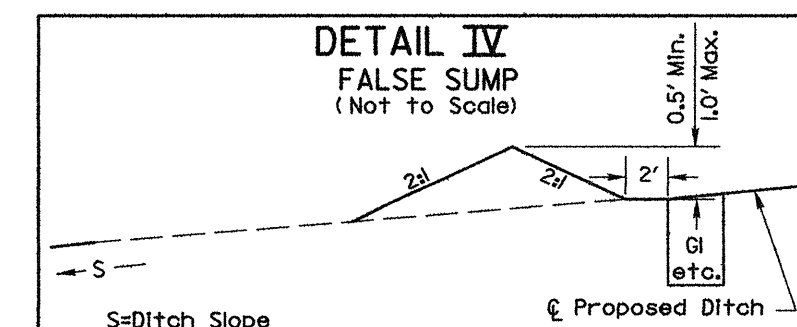

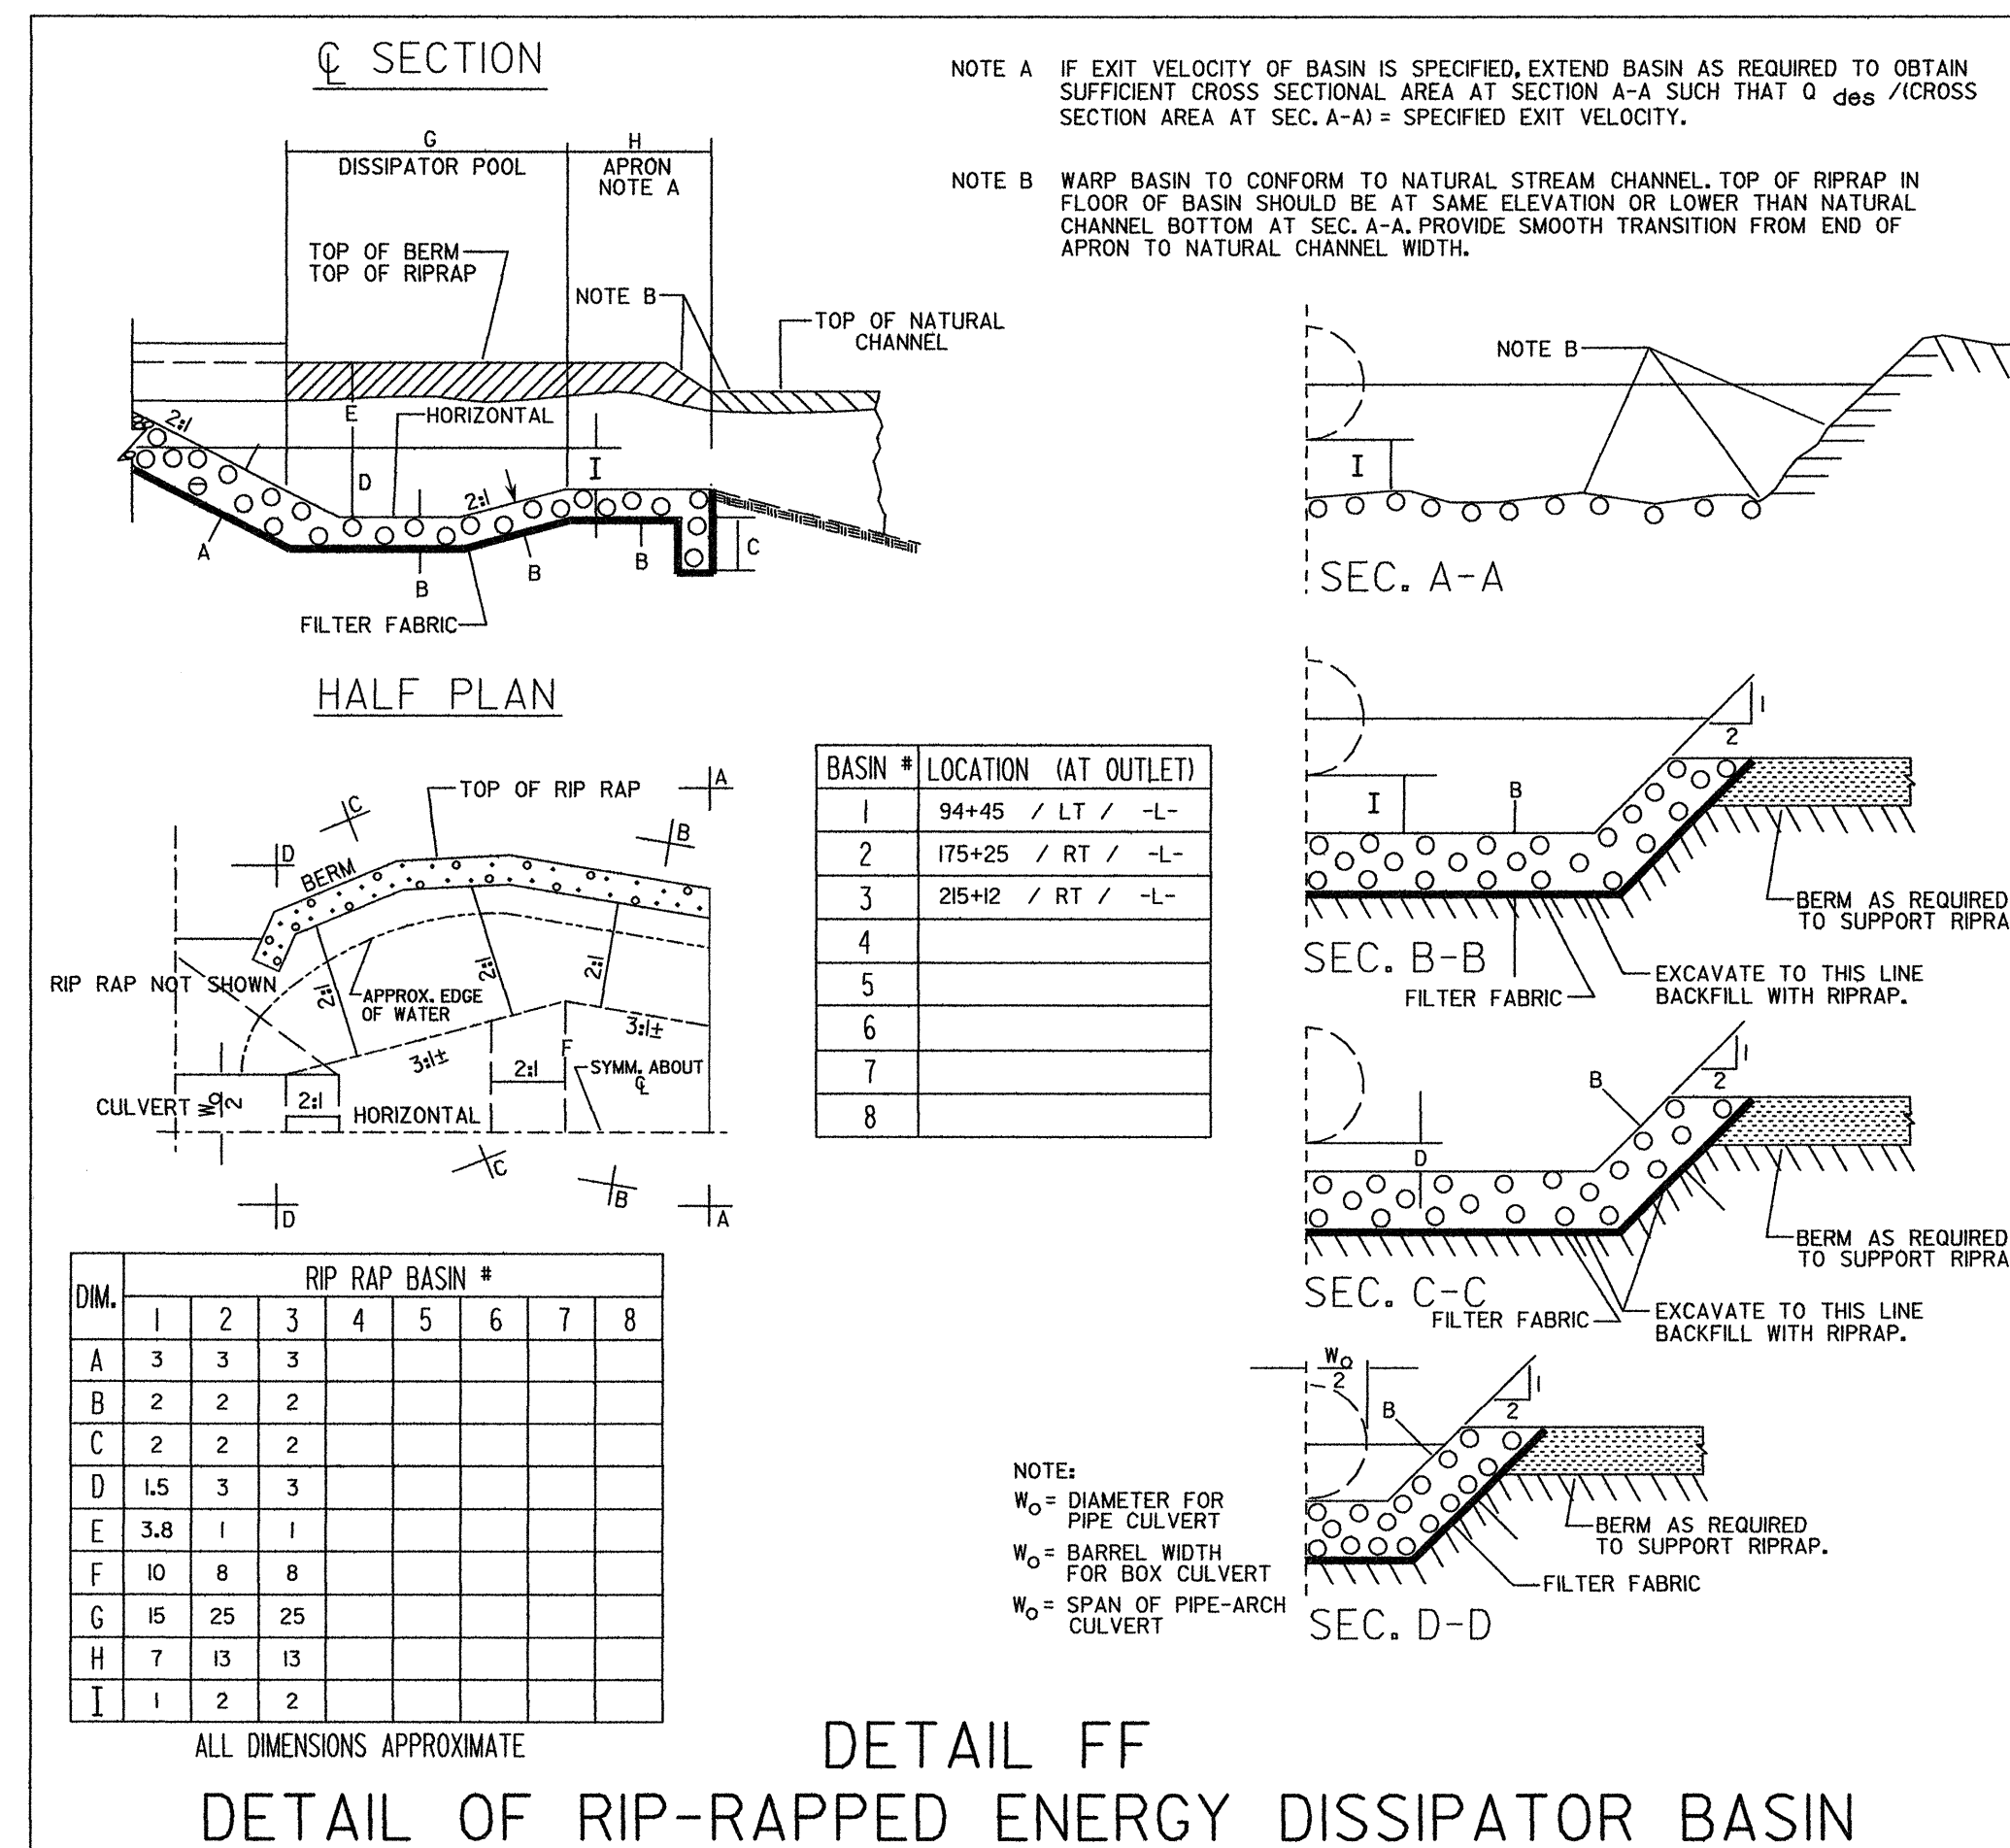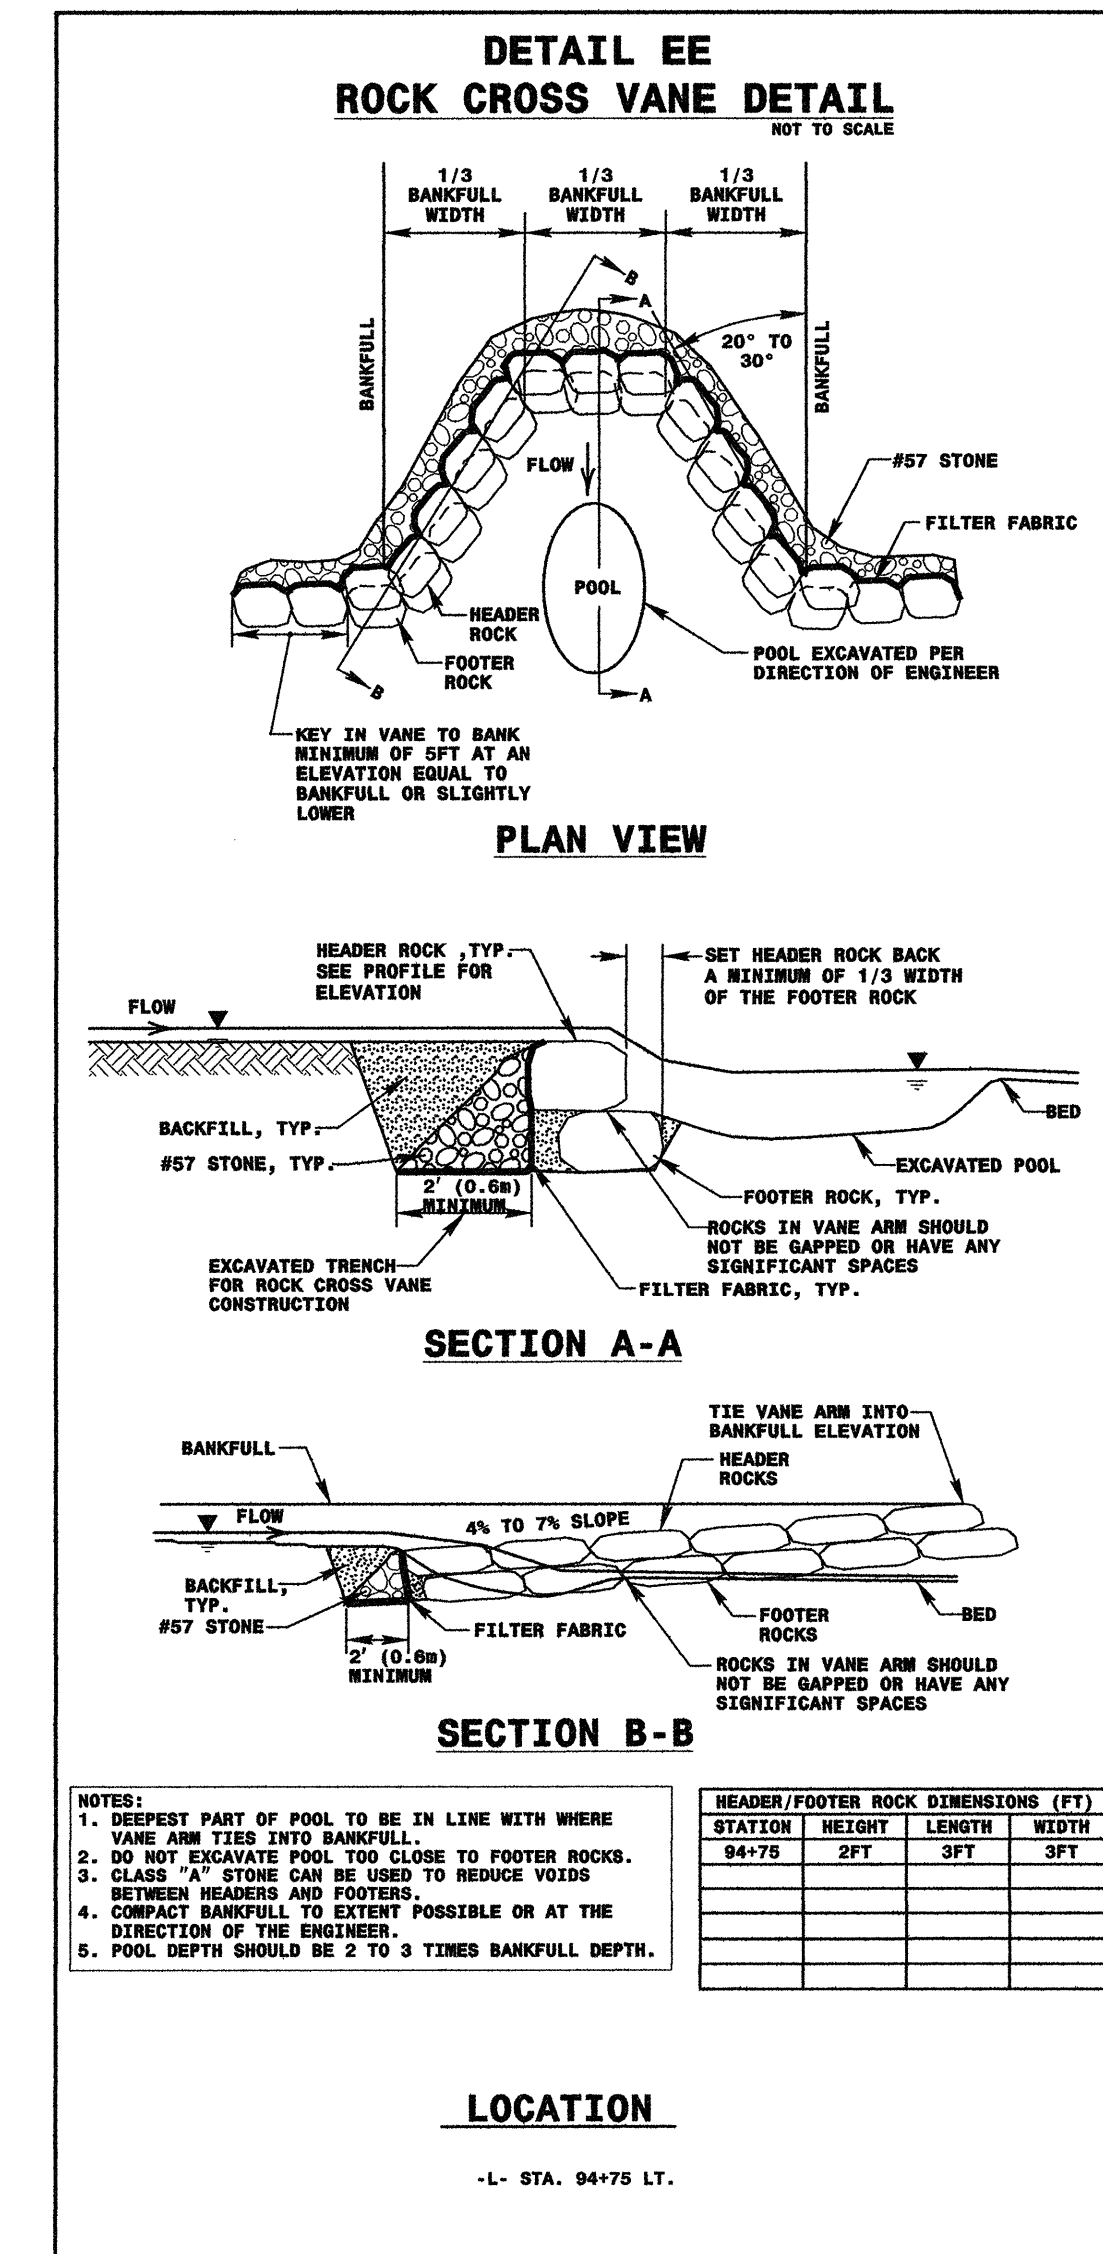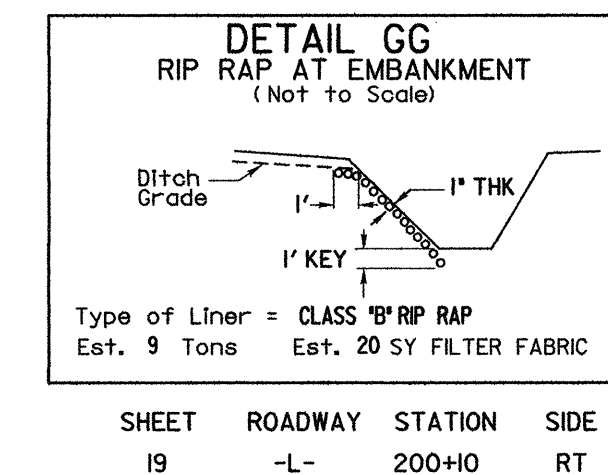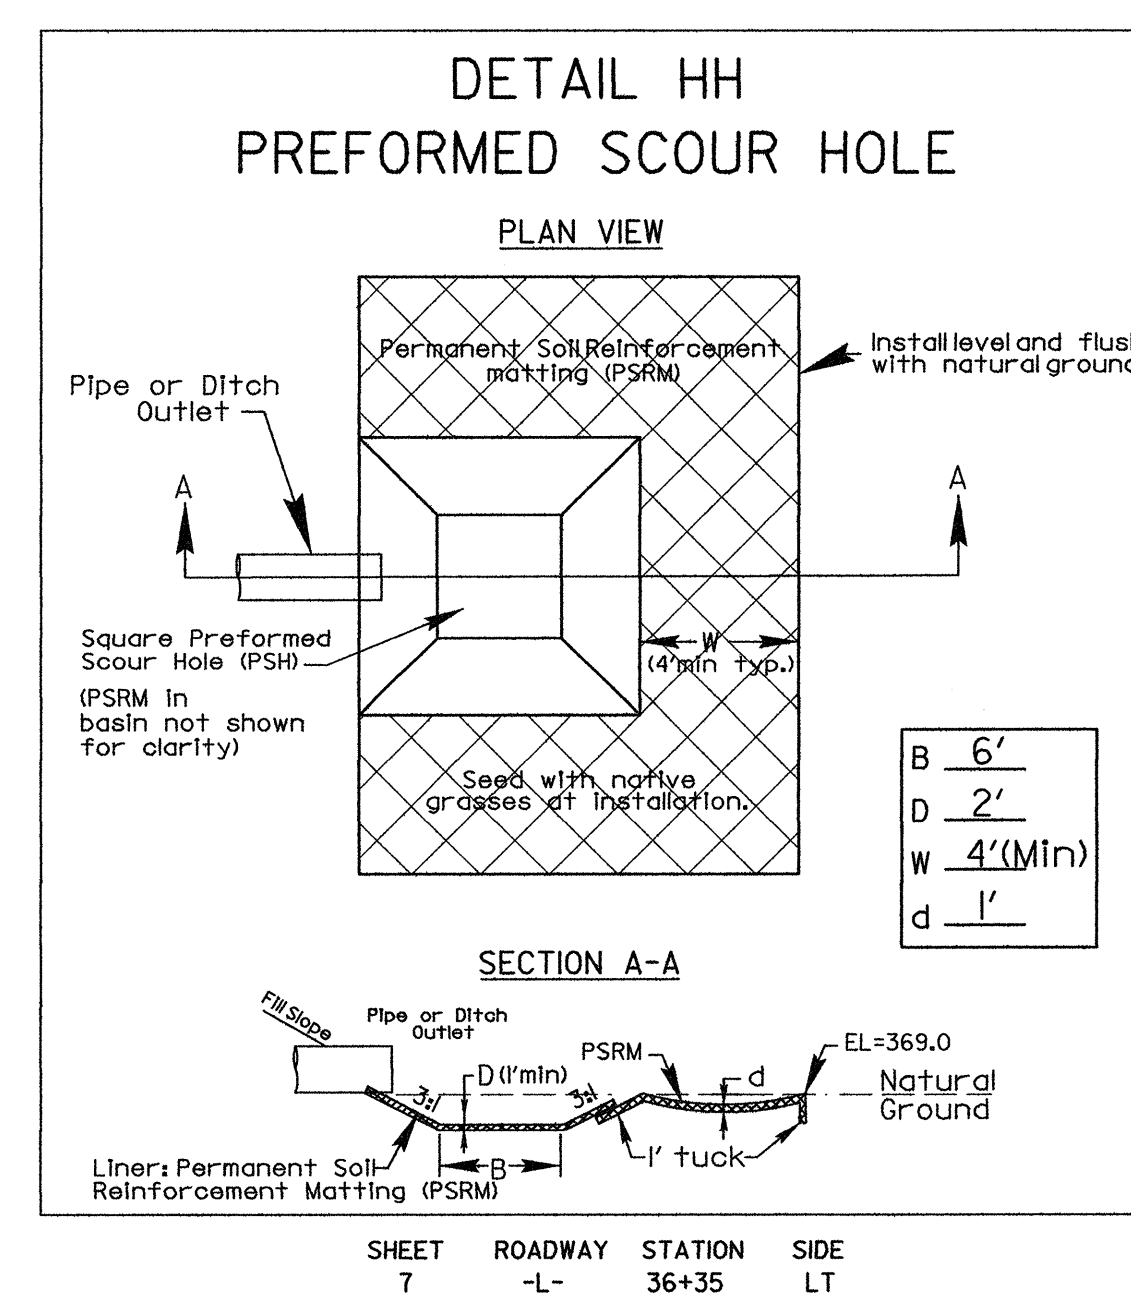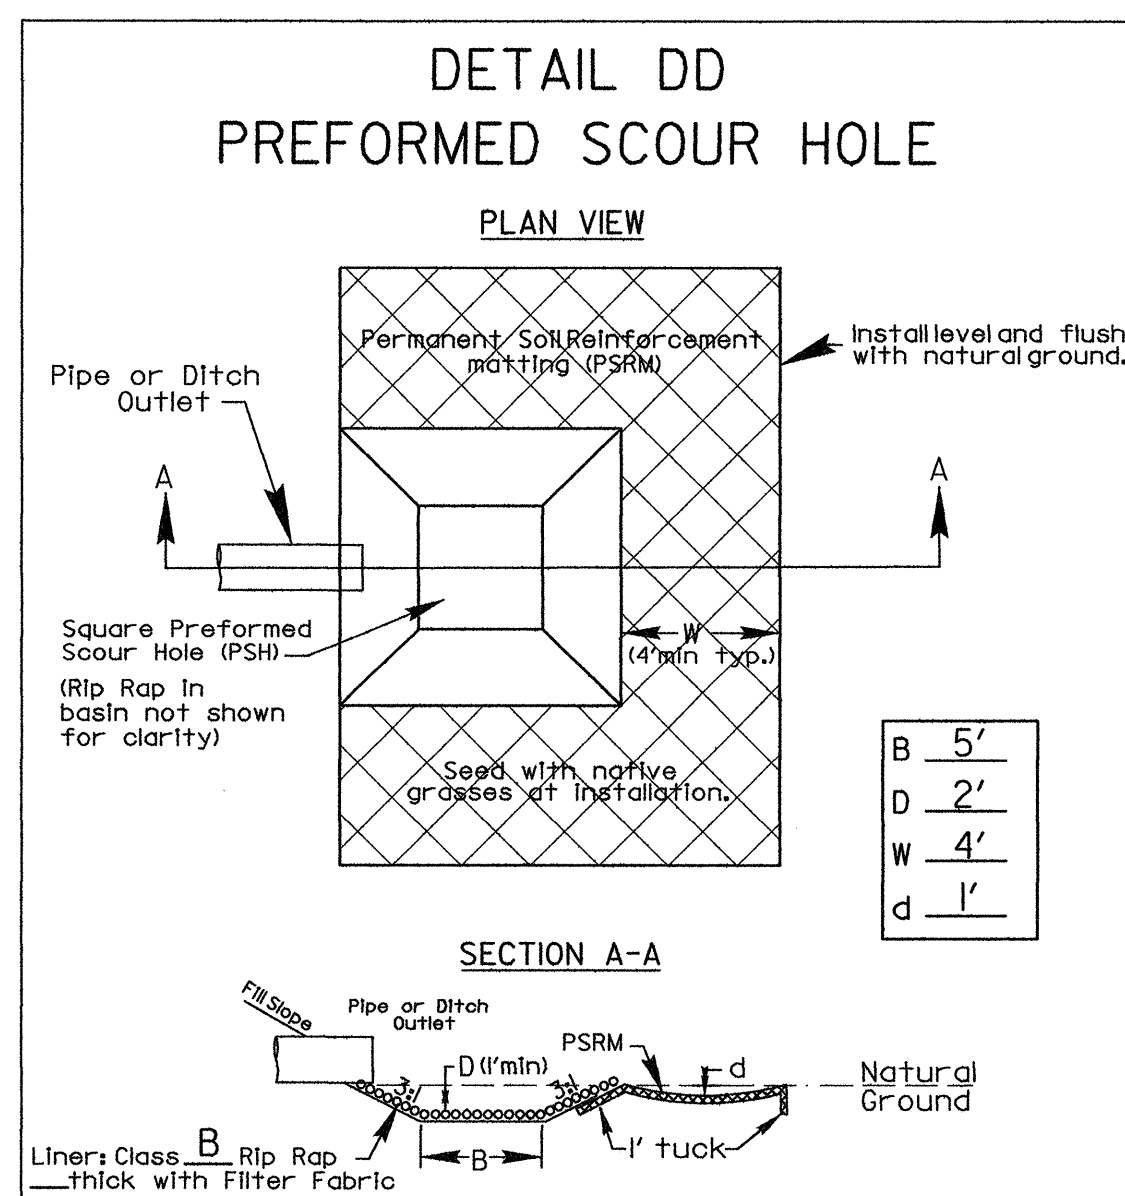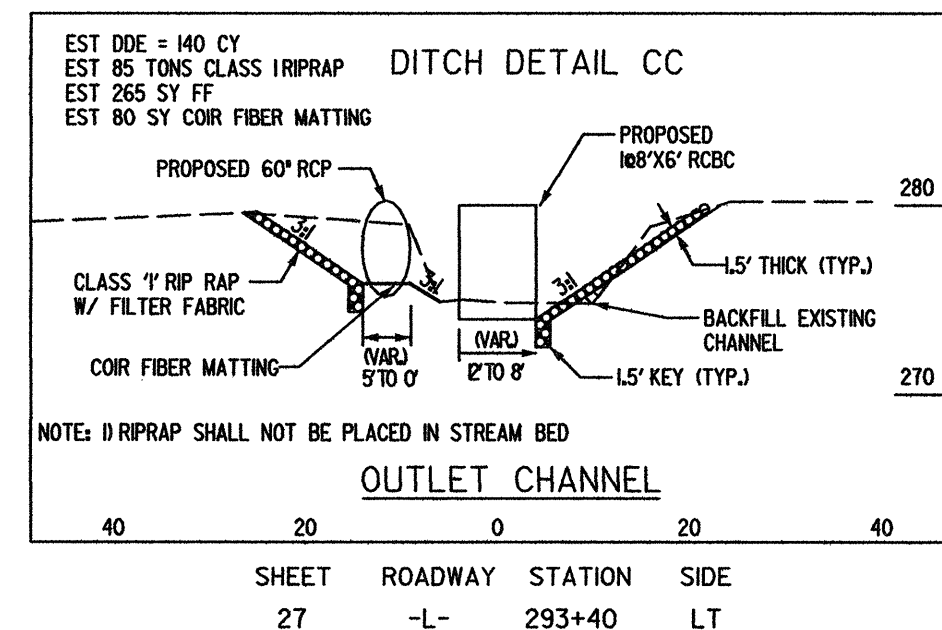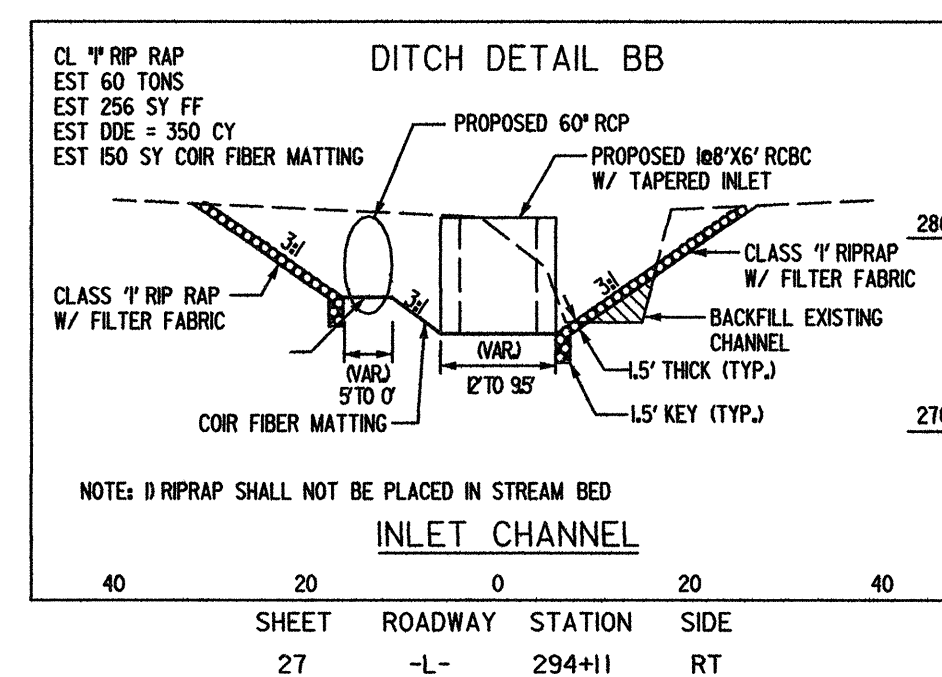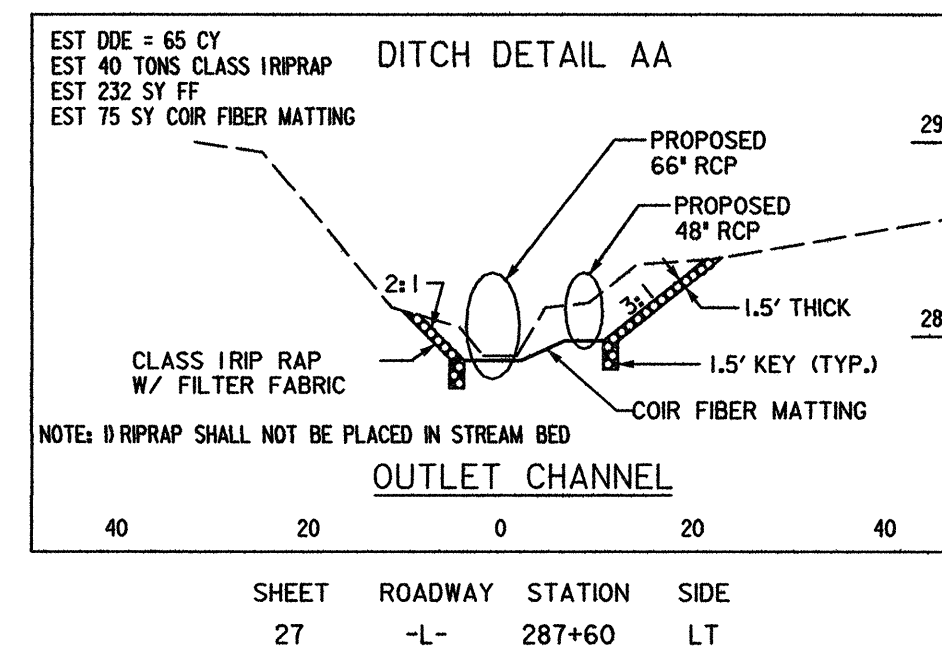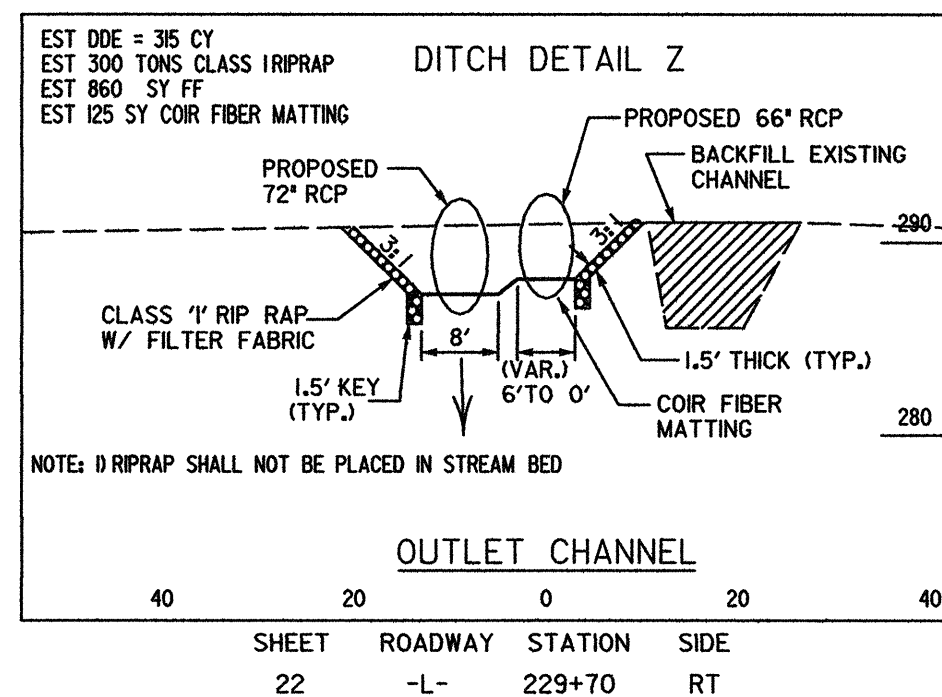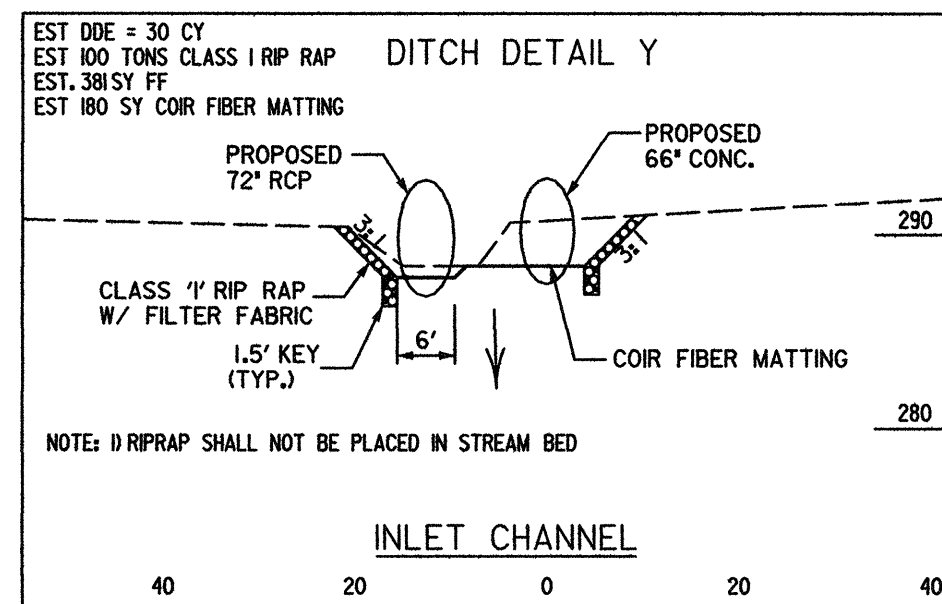


BASIN	SHEET	ROADWAY	SIDE
# 1	11	-L-	LT
# 2	17	-L-	RT
# 3	21	-L-	RT


PROJECT REFERENCE NO.	SHEET NO.
U-4026	2-1
R/W SHEET NO.	HYDRAULICS ENGINEER
ROADWAY DESIGN ENGINEER	SEAL 20774
SEAL 20774	SEAL 021162
STEPHEN R. WHITE	HEBERT TURNER
6-12-04	6-12-06

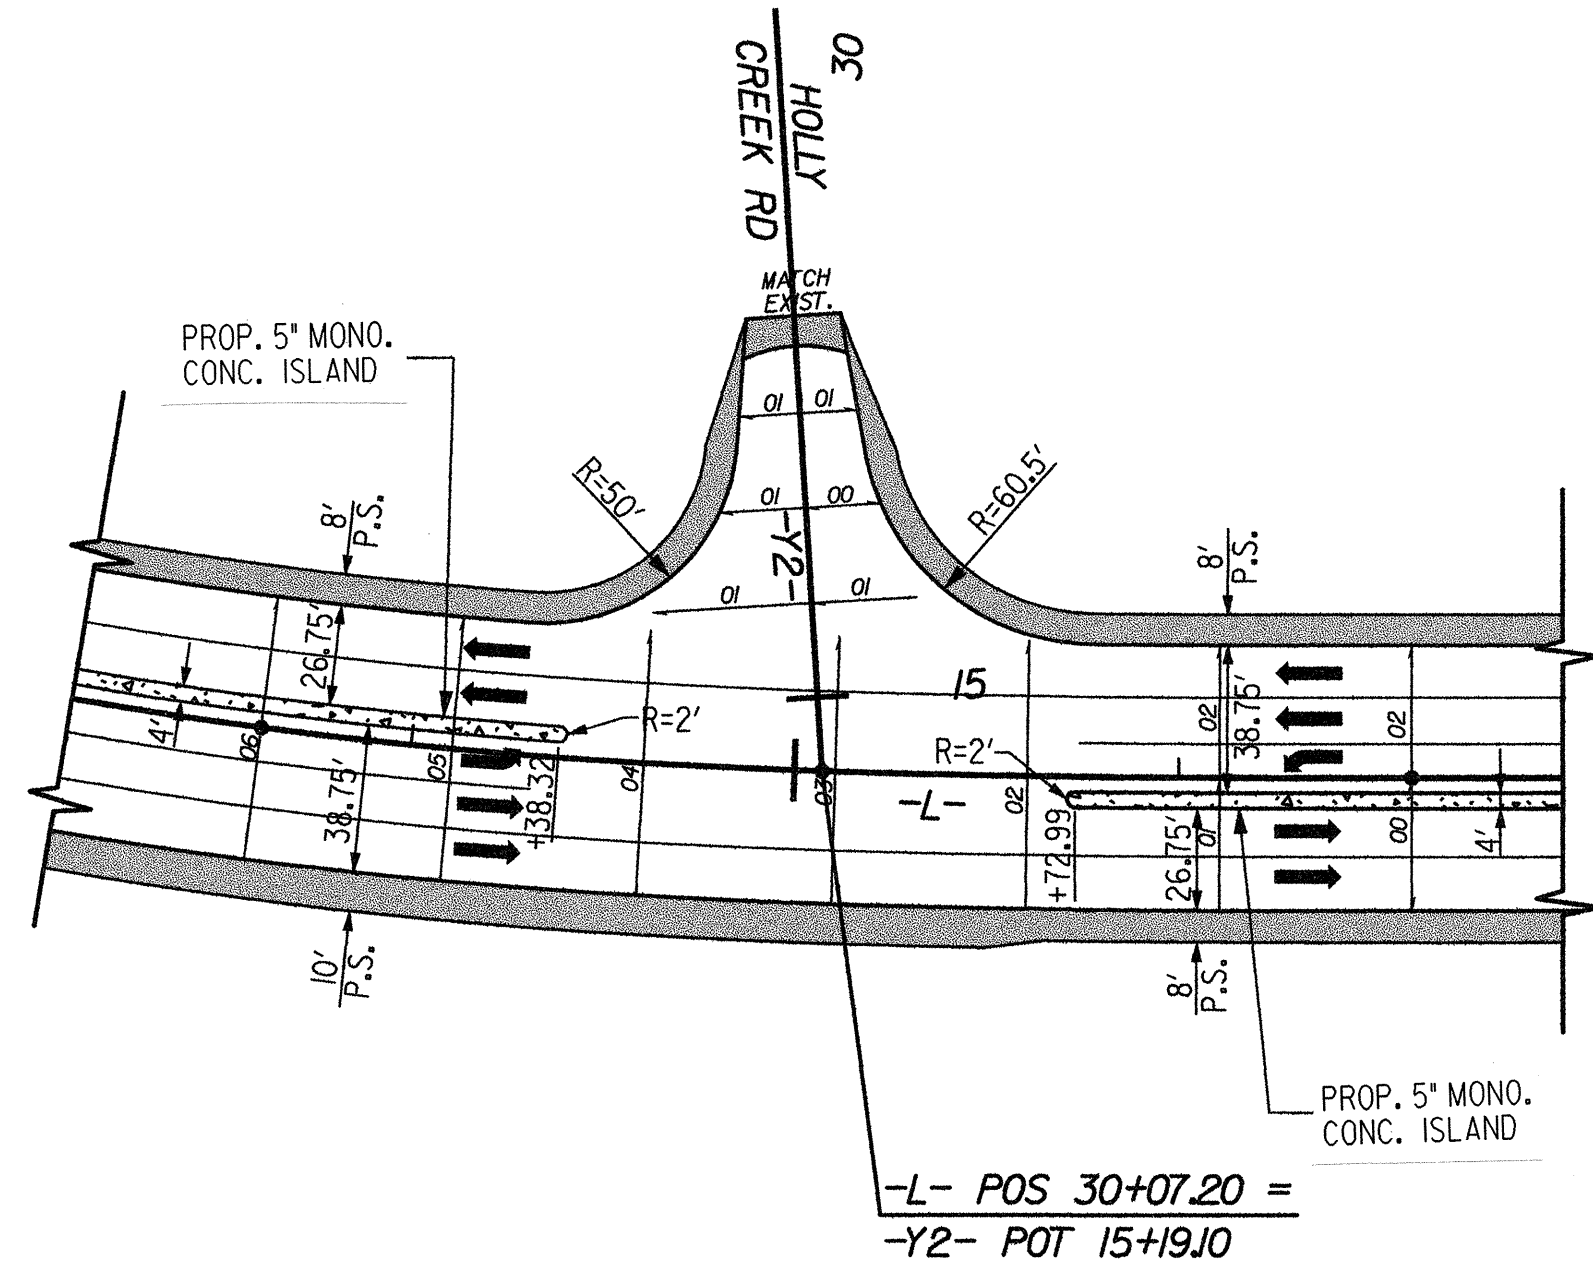

**DAVIS DRIVE (-L-)/HOLLY CREEK RD (-Y2-)
INTERSECTION DETAIL**
INTERSECTION DETAIL SHOWN FROM PLAN SHEET 5

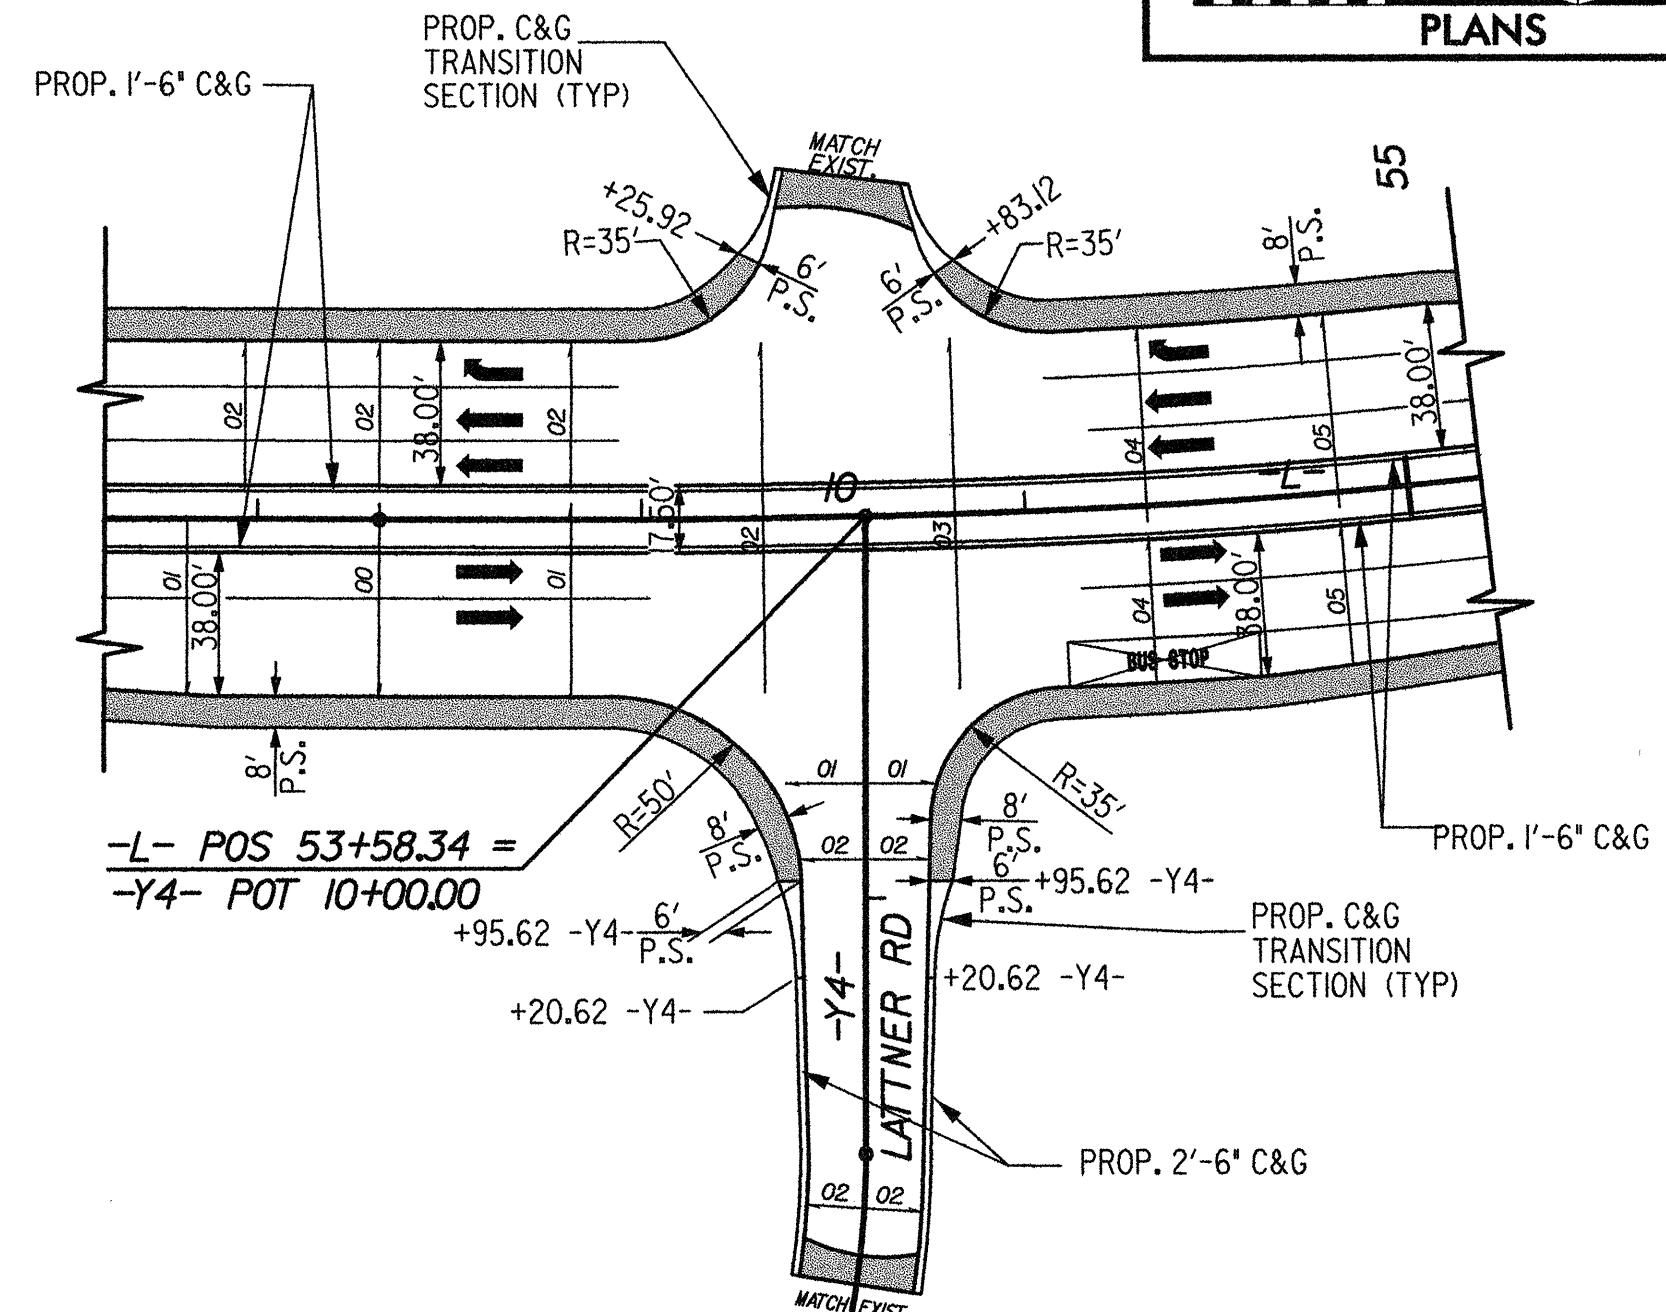


**DAVIS DRIVE (-L-)/LATTNER RD (-Y4-)
INTERSECTION DETAIL**
INTERSECTION DETAIL SHOWN FROM PLAN SHEET 7
FOR C&G TRANSITION DETAIL, SEE SHEET 2-N

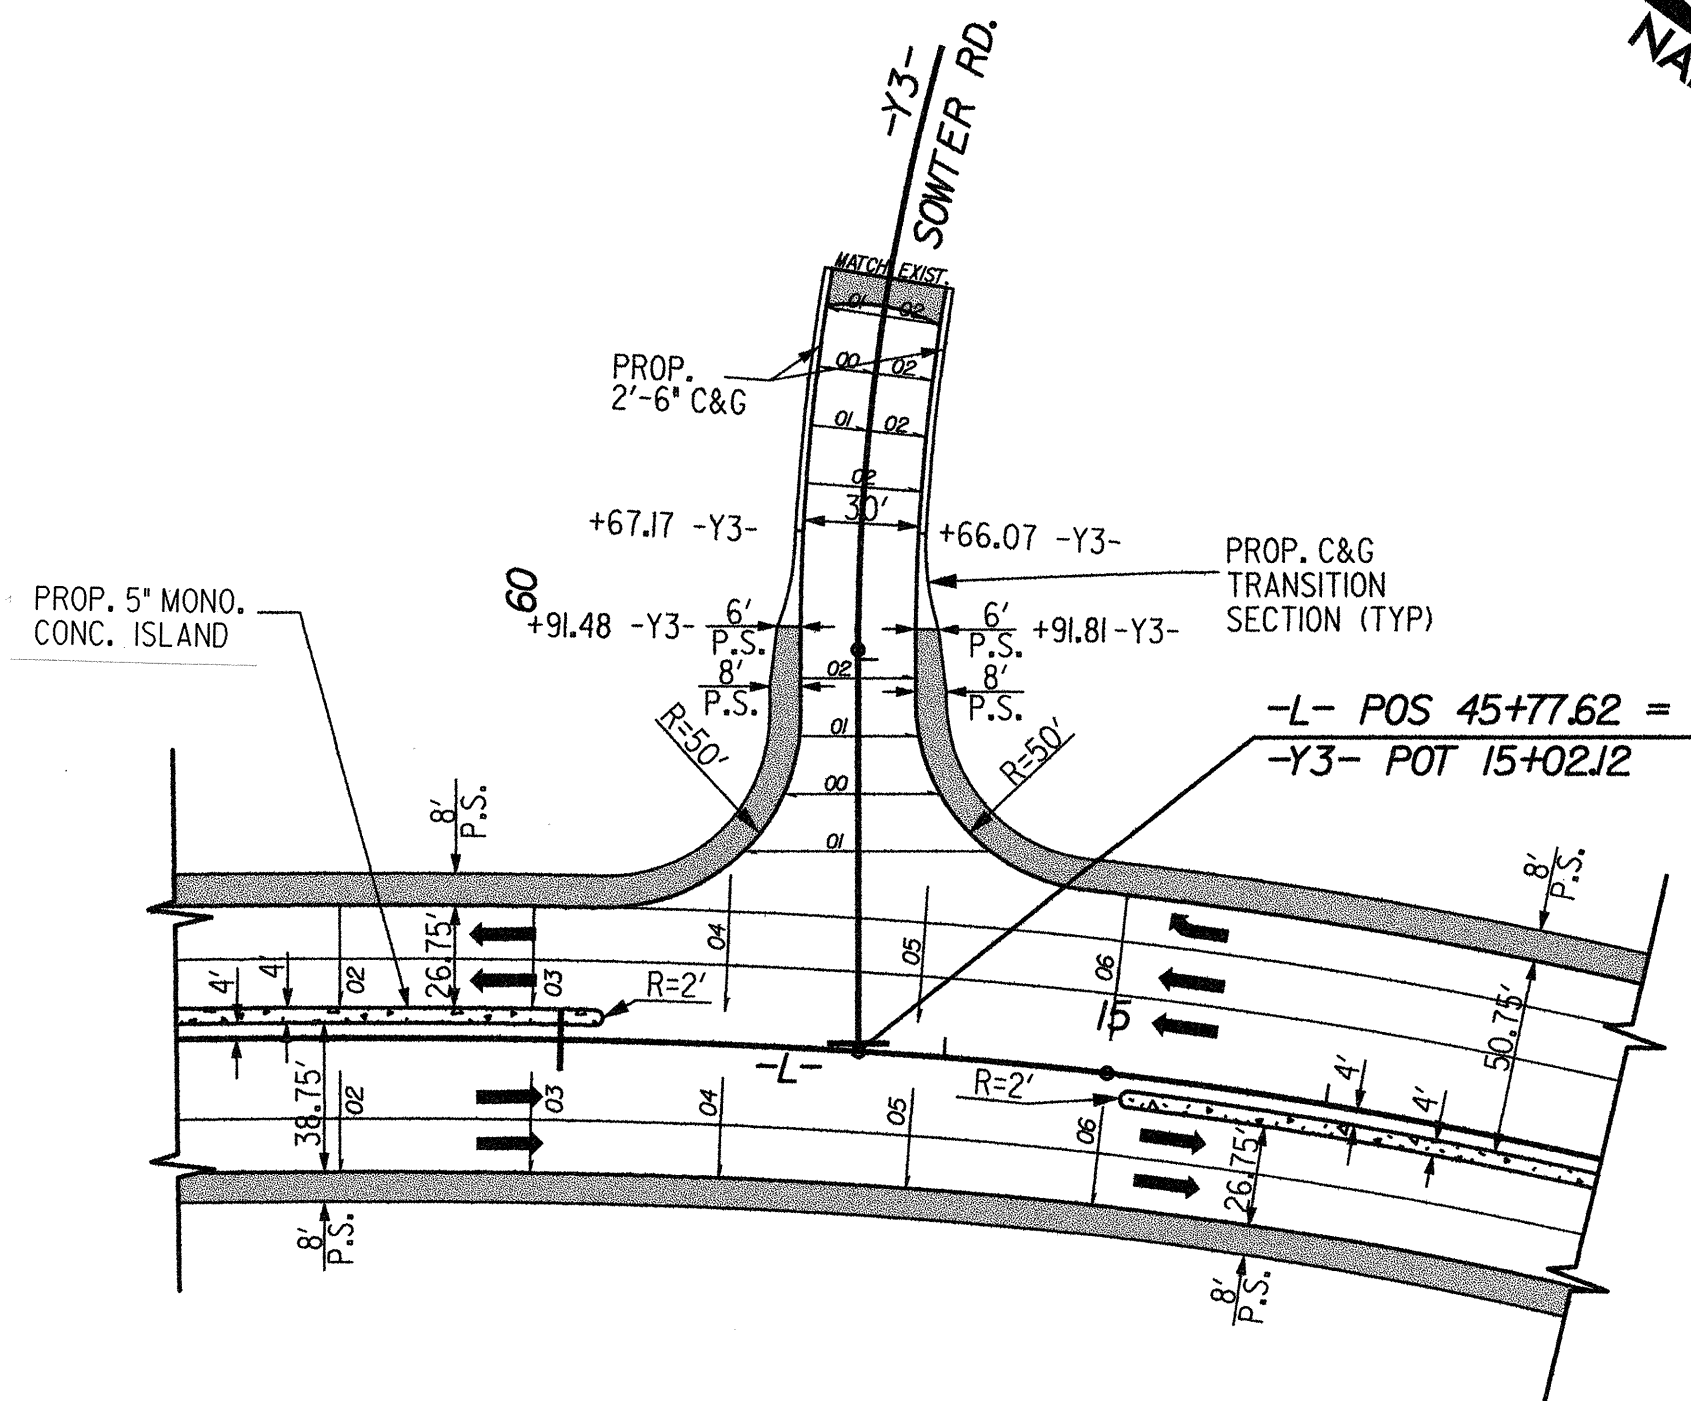


**DAVIS DRIVE (-L-)/SOWTER RD (-Y3-)
INTERSECTION DETAIL**
INTERSECTION DETAIL SHOWN FROM PLAN SHEET 6

FOR C&G TRANSITION DETAIL, SEE SHEET 2-N


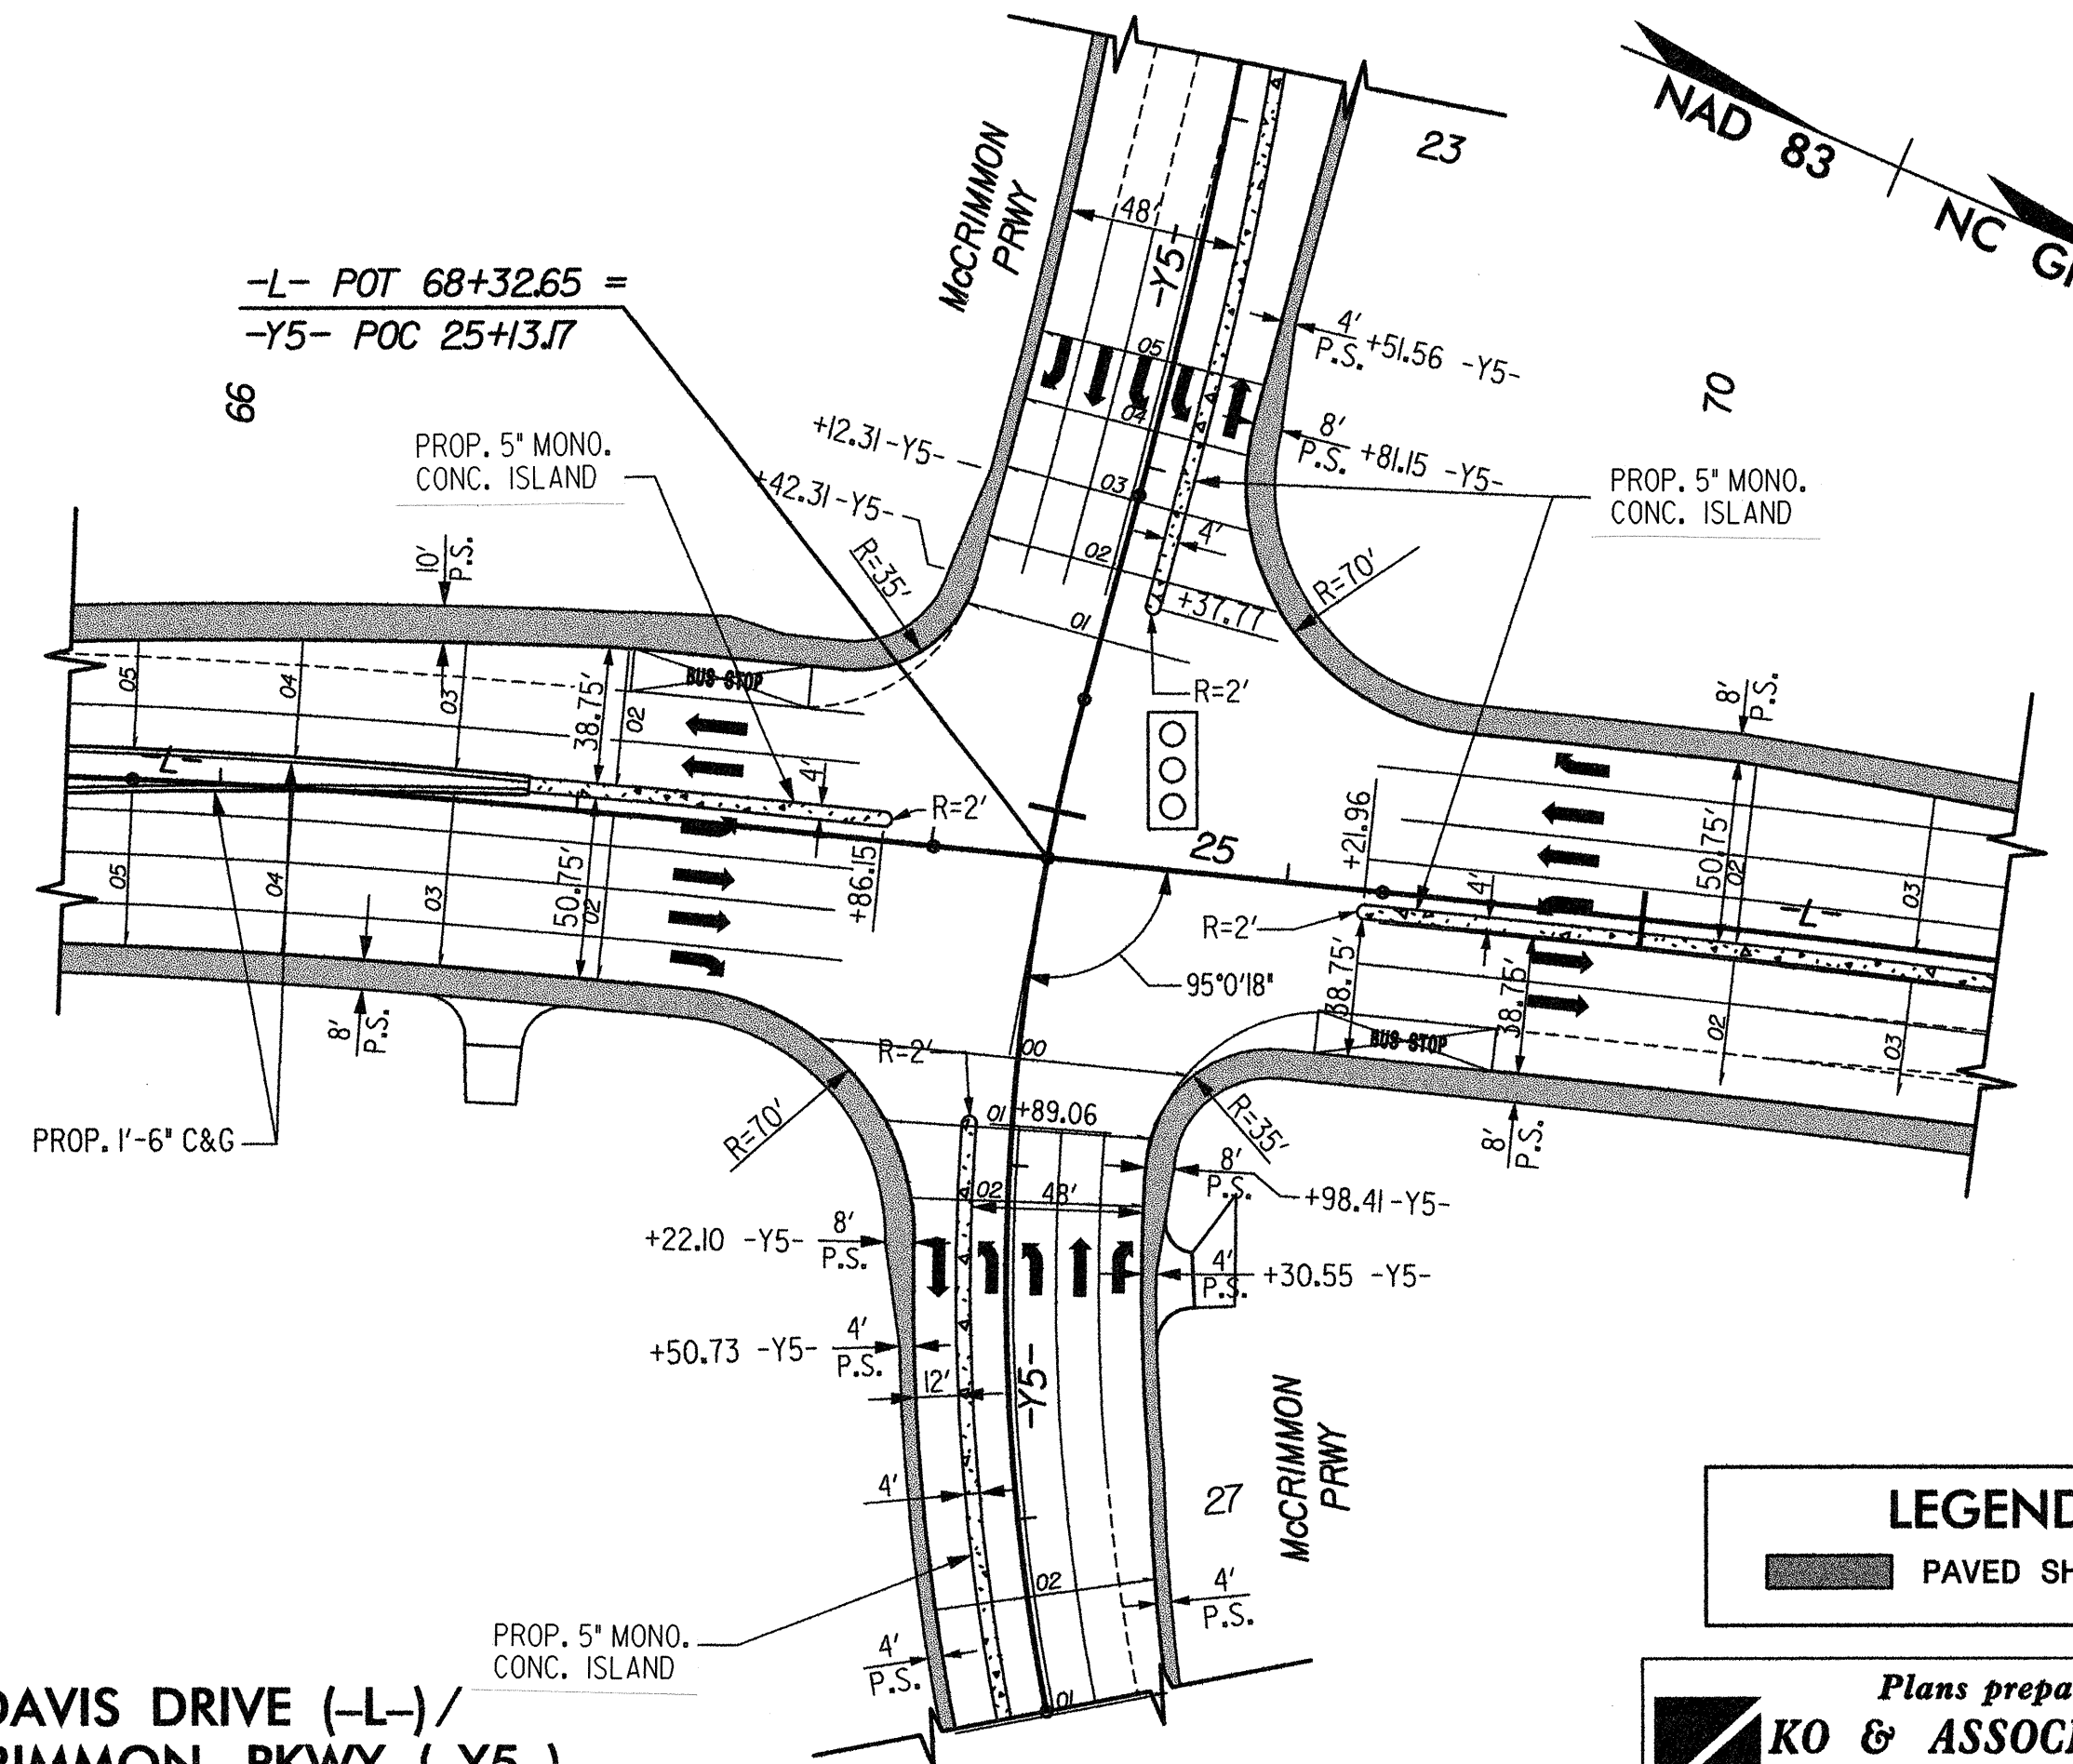


**DAVIS DRIVE (-L-)/
McCRIMMON PKWY (-Y5-)
INTERSECTION DETAIL**

INTERSECTION DETAIL SHOWN FROM PLAN SHEET 8

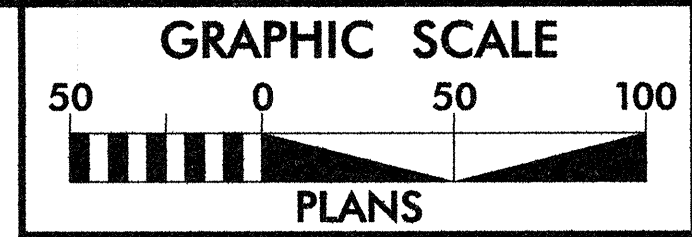



PROJECT REFERENCE NO. U-4026	SHEET NO. 2-J
R/W SHEET NO.	
ROADWAY DESIGN ENGINEER	

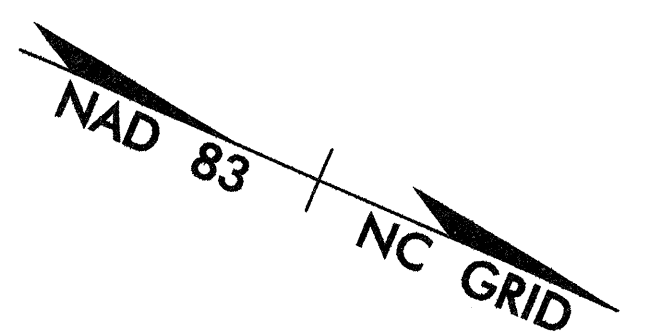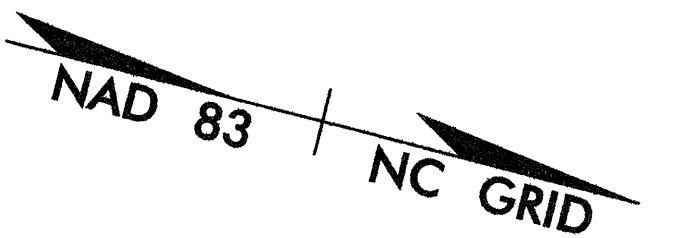


LEGEND
PAVED SHOULDER


Plans prepared by:
KO & ASSOCIATES, P.C.
Consulting Engineers
1011 SCHUB DR., SUITE #202
RALEIGH, N.C. 27606
(919)-851-6066

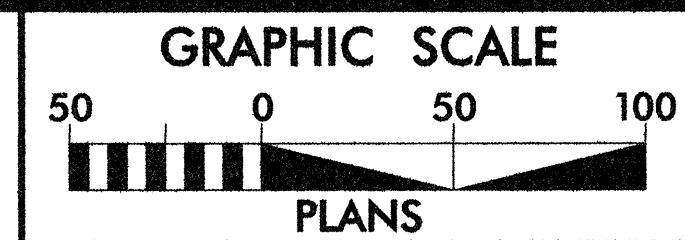

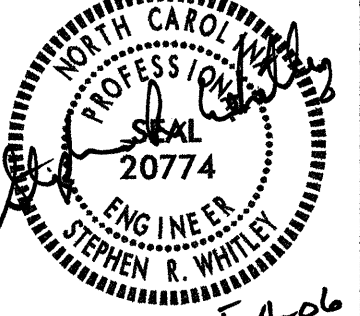
PROJECT REFERENCE NO.	SHEET NO.
U-4026	2-K
R/W SHEET NO.	
ROADWAY DESIGN ENGINEER	
	

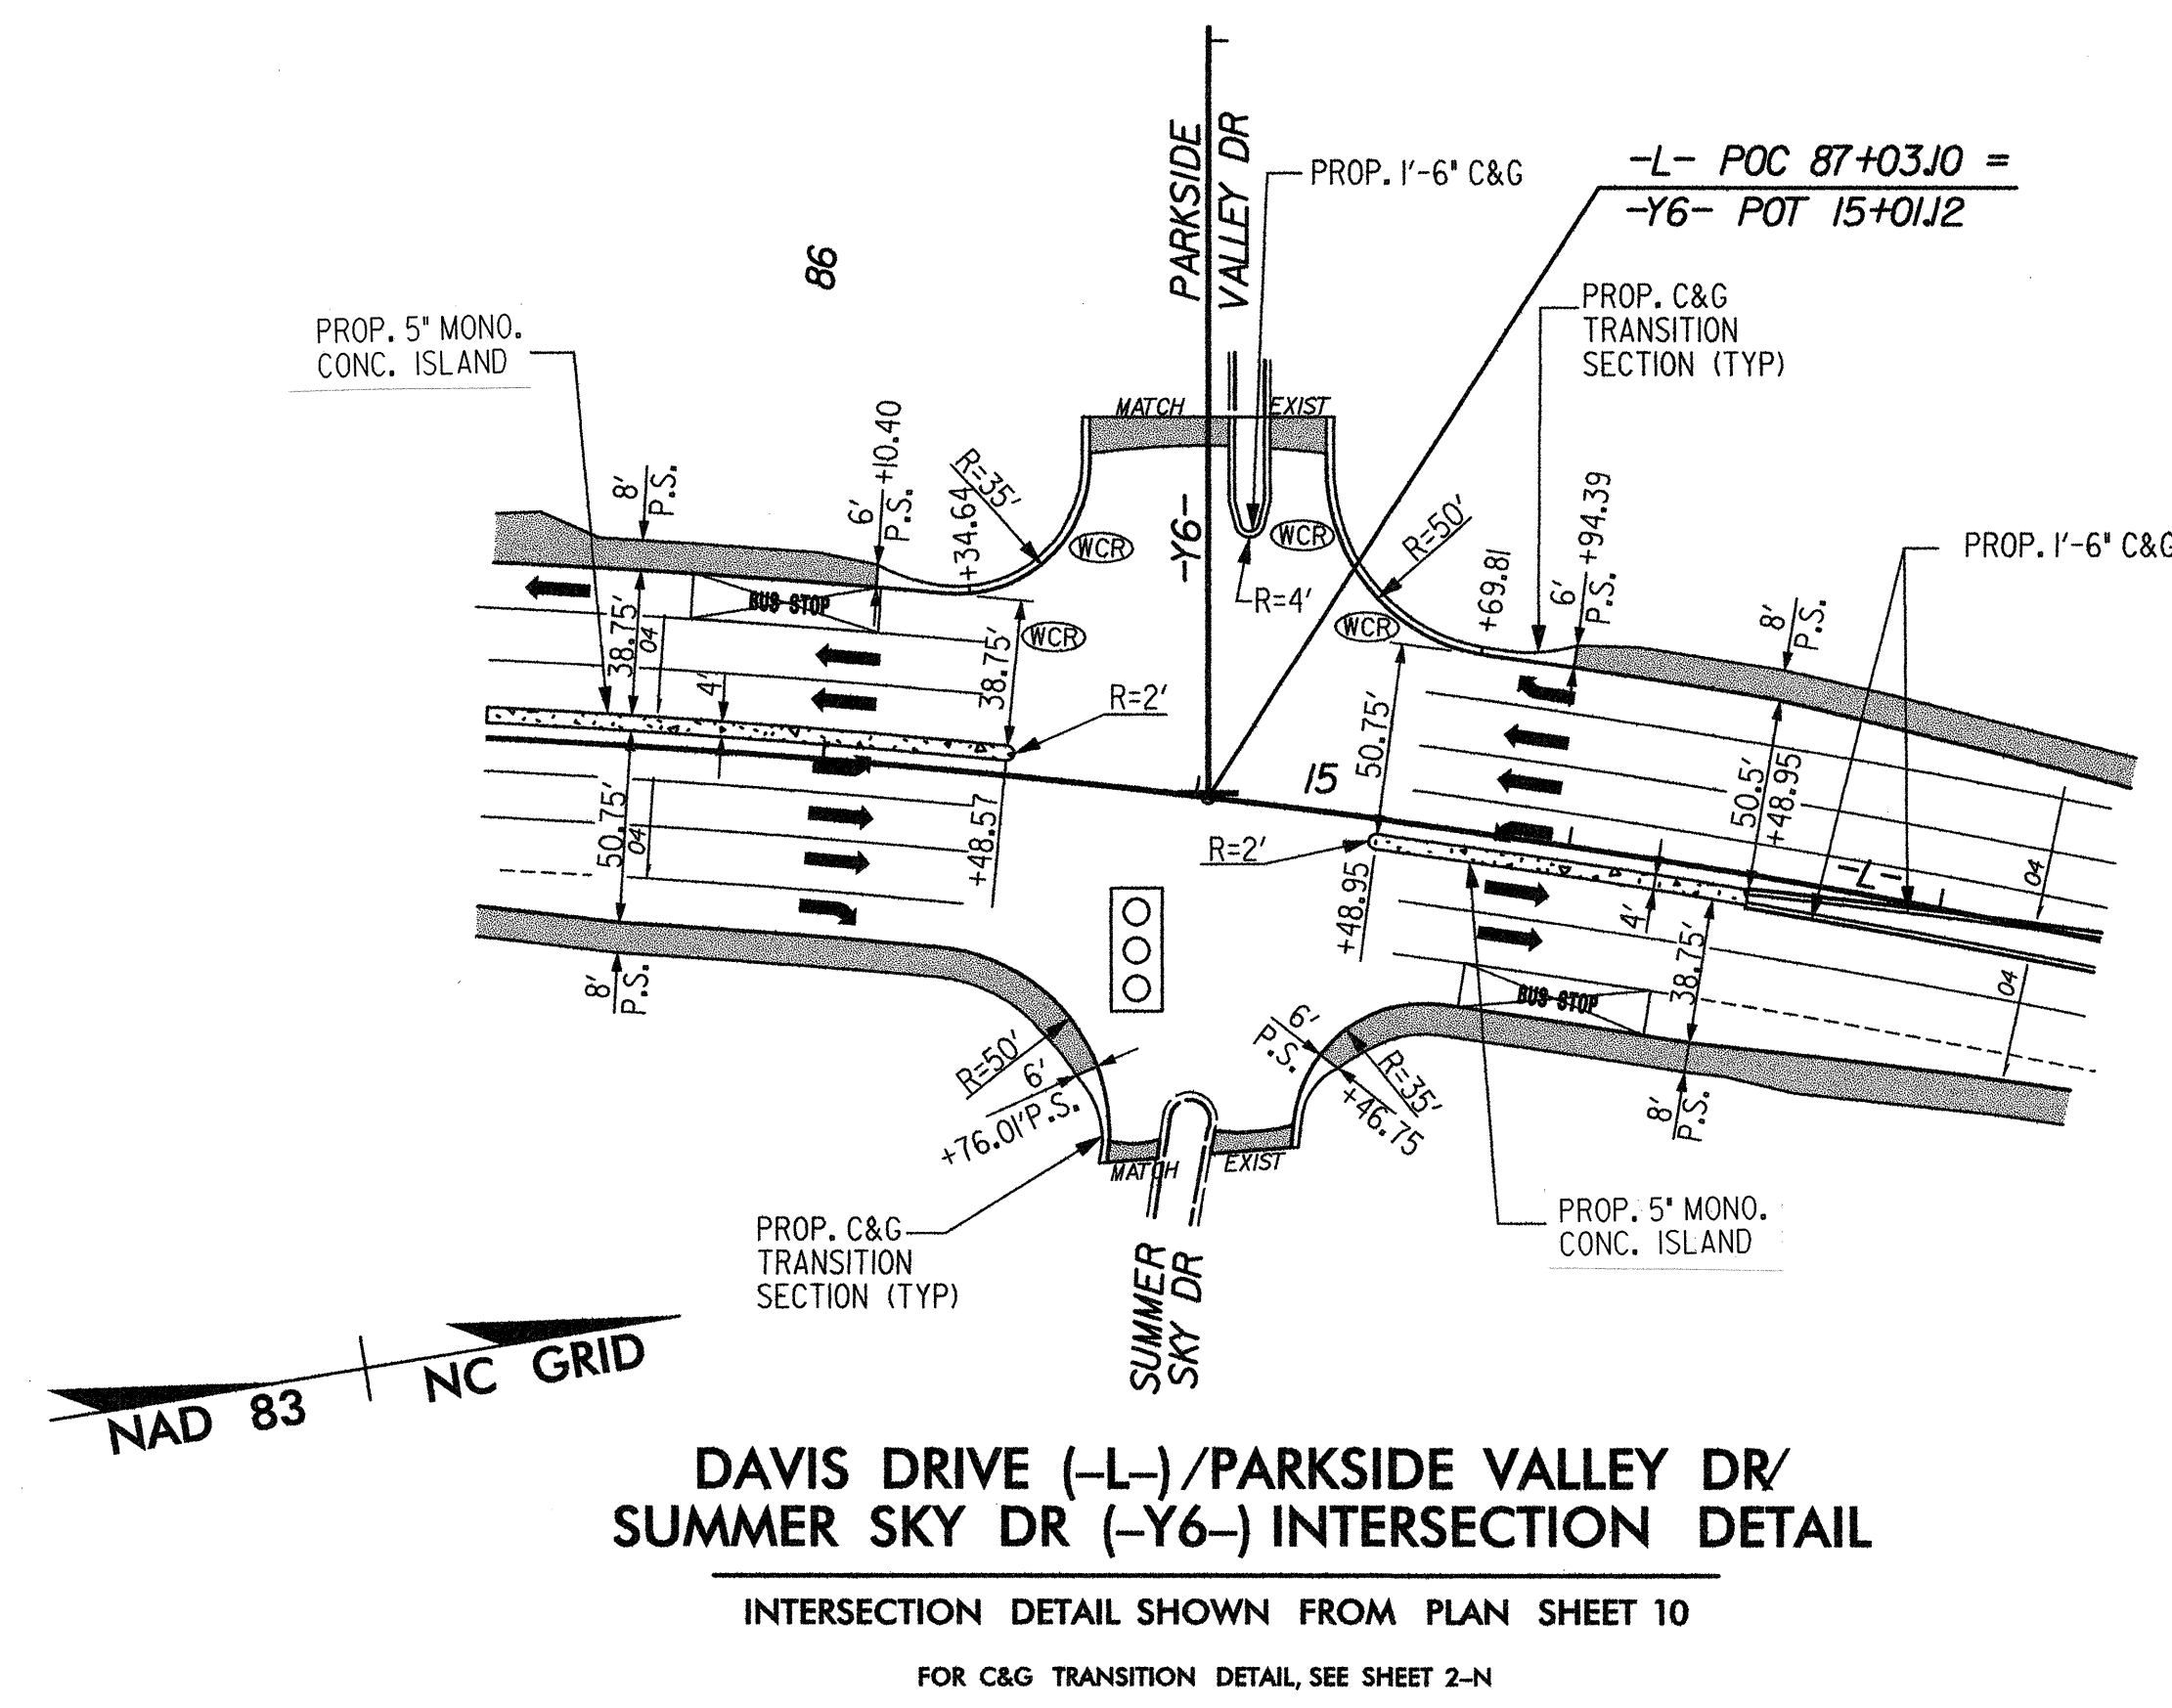

DAVIS DRIVE (-L-)/PARKSIDE VALLEY DR/
SUMMER SKY DR (-Y6-) INTERSECTION DETAIL
INTERSECTION DETAIL SHOWN FROM PLAN SHEET 10
FOR C&G TRANSITION DETAIL, SEE SHEET 2-N

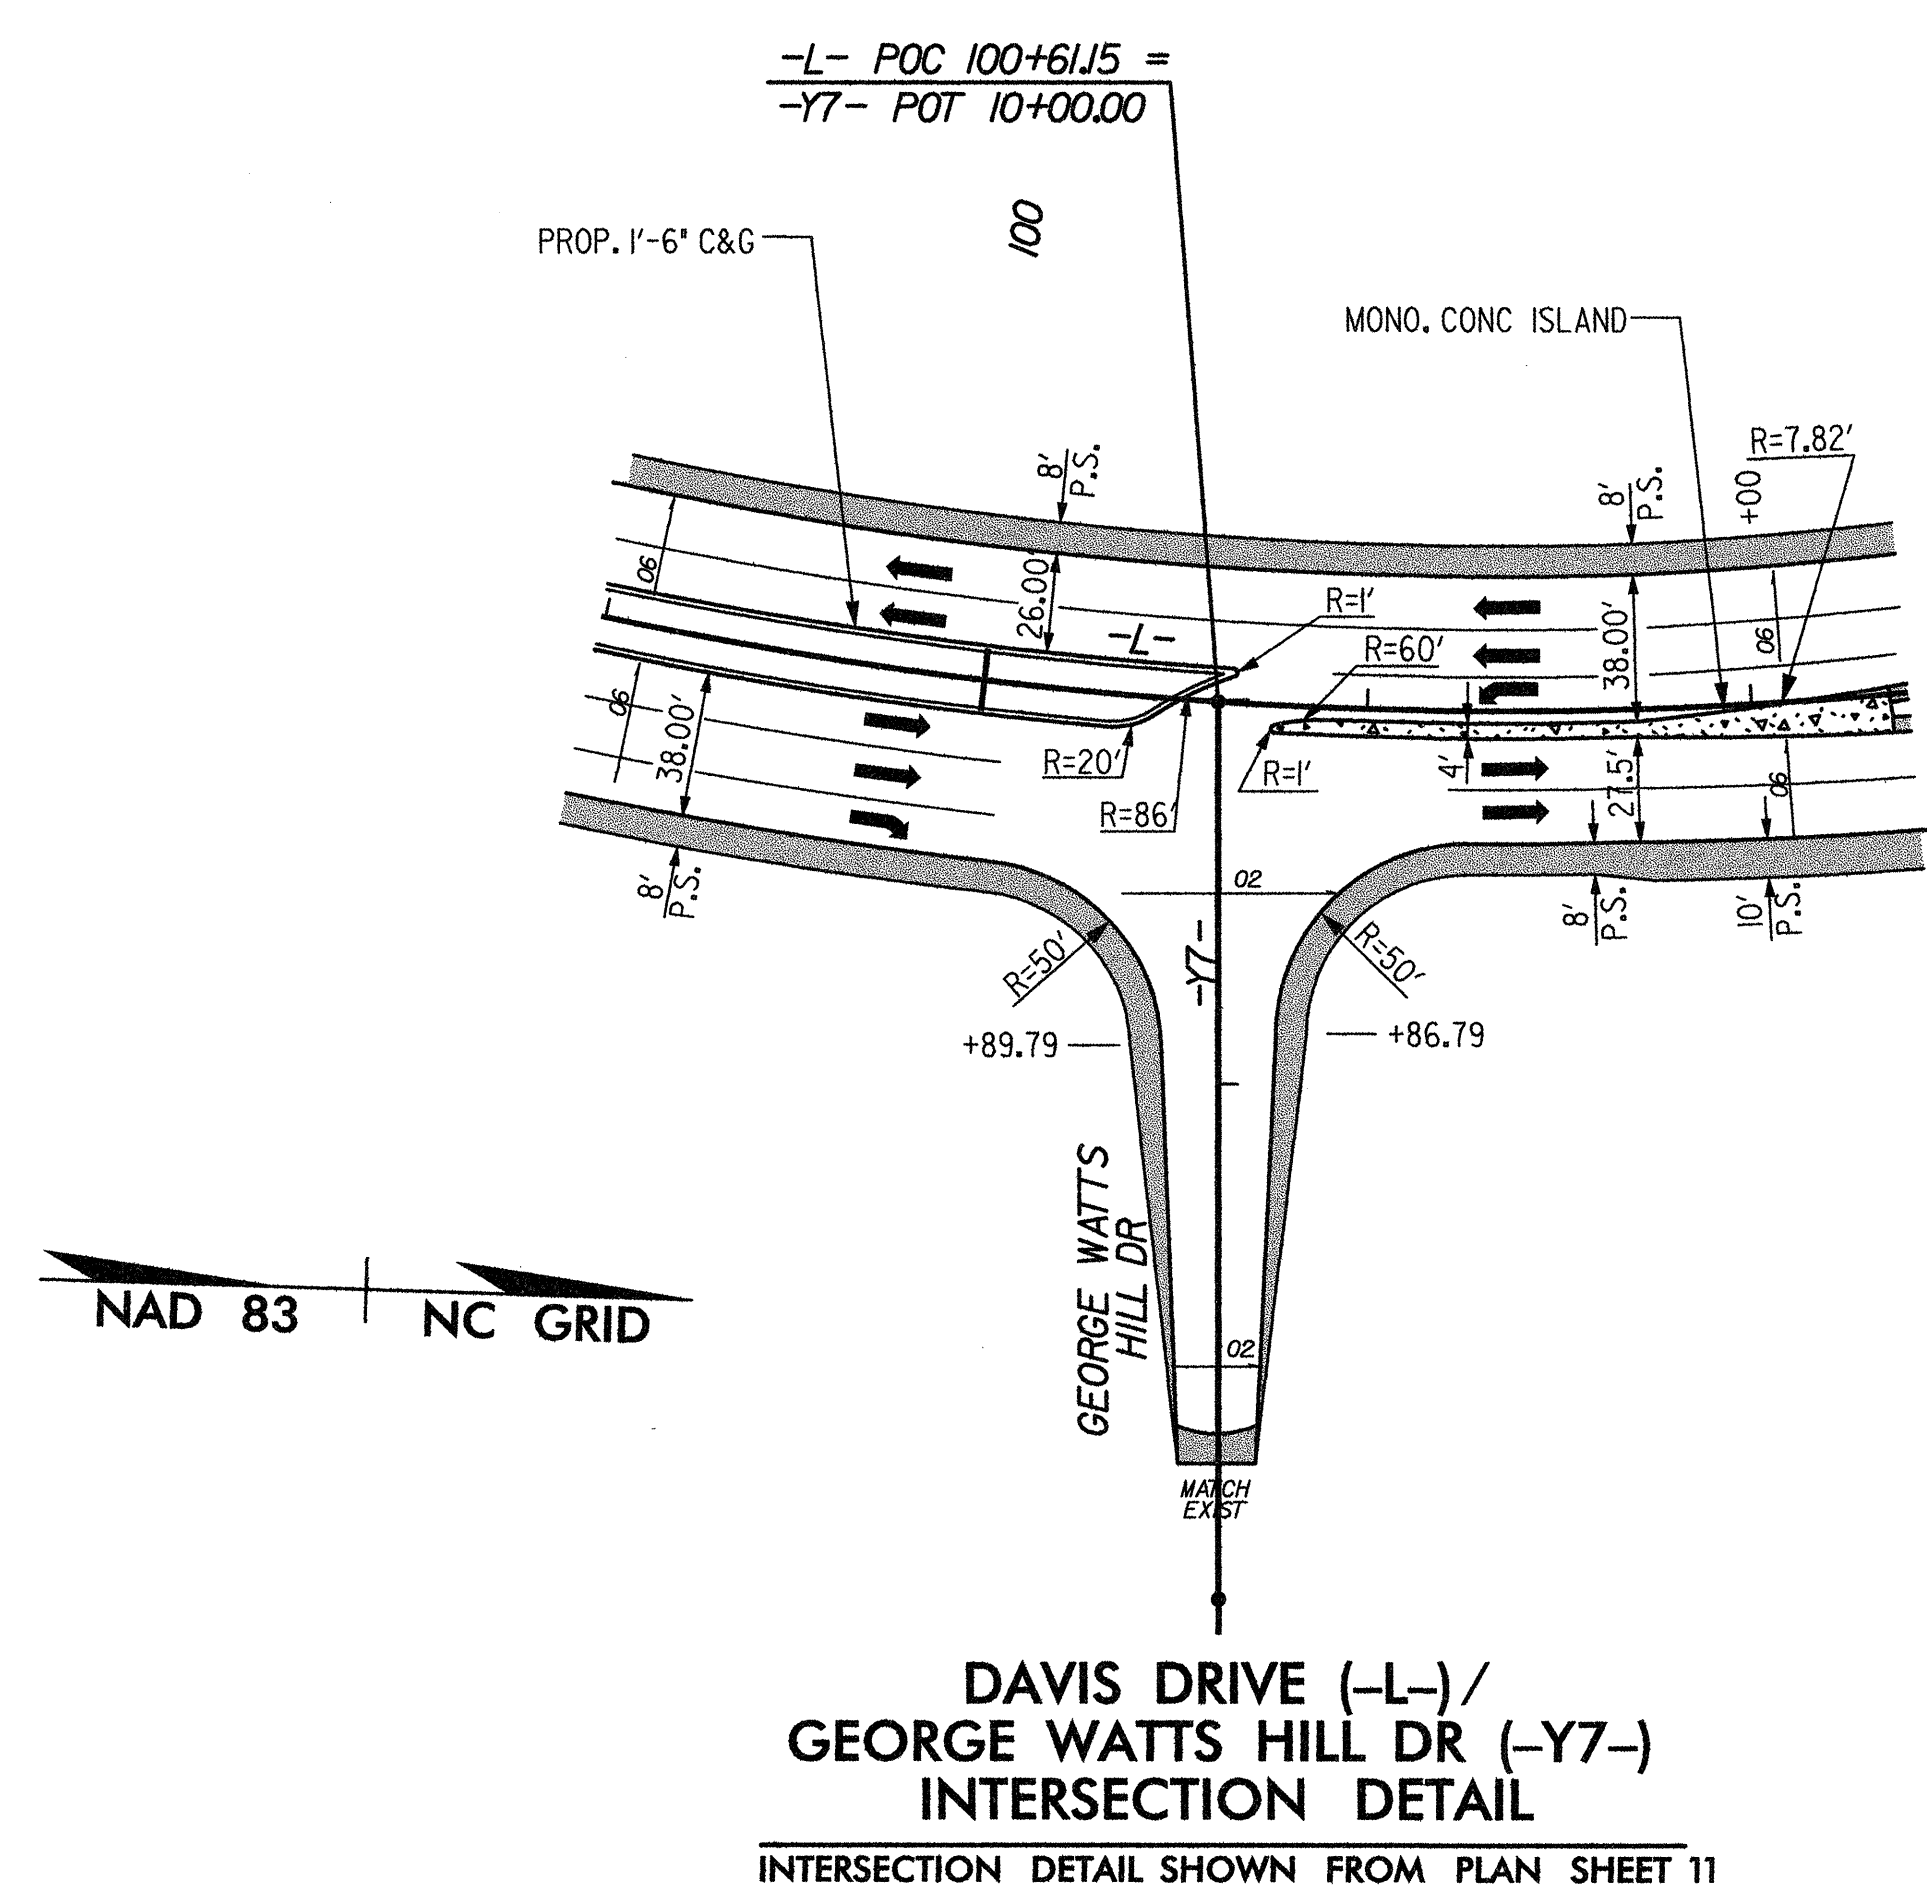

DAVIS DRIVE (-L-)/
GEORGE WATTS HILL DR (-Y7-) INTERSECTION DETAIL
INTERSECTION DETAIL SHOWN FROM PLAN SHEET 11

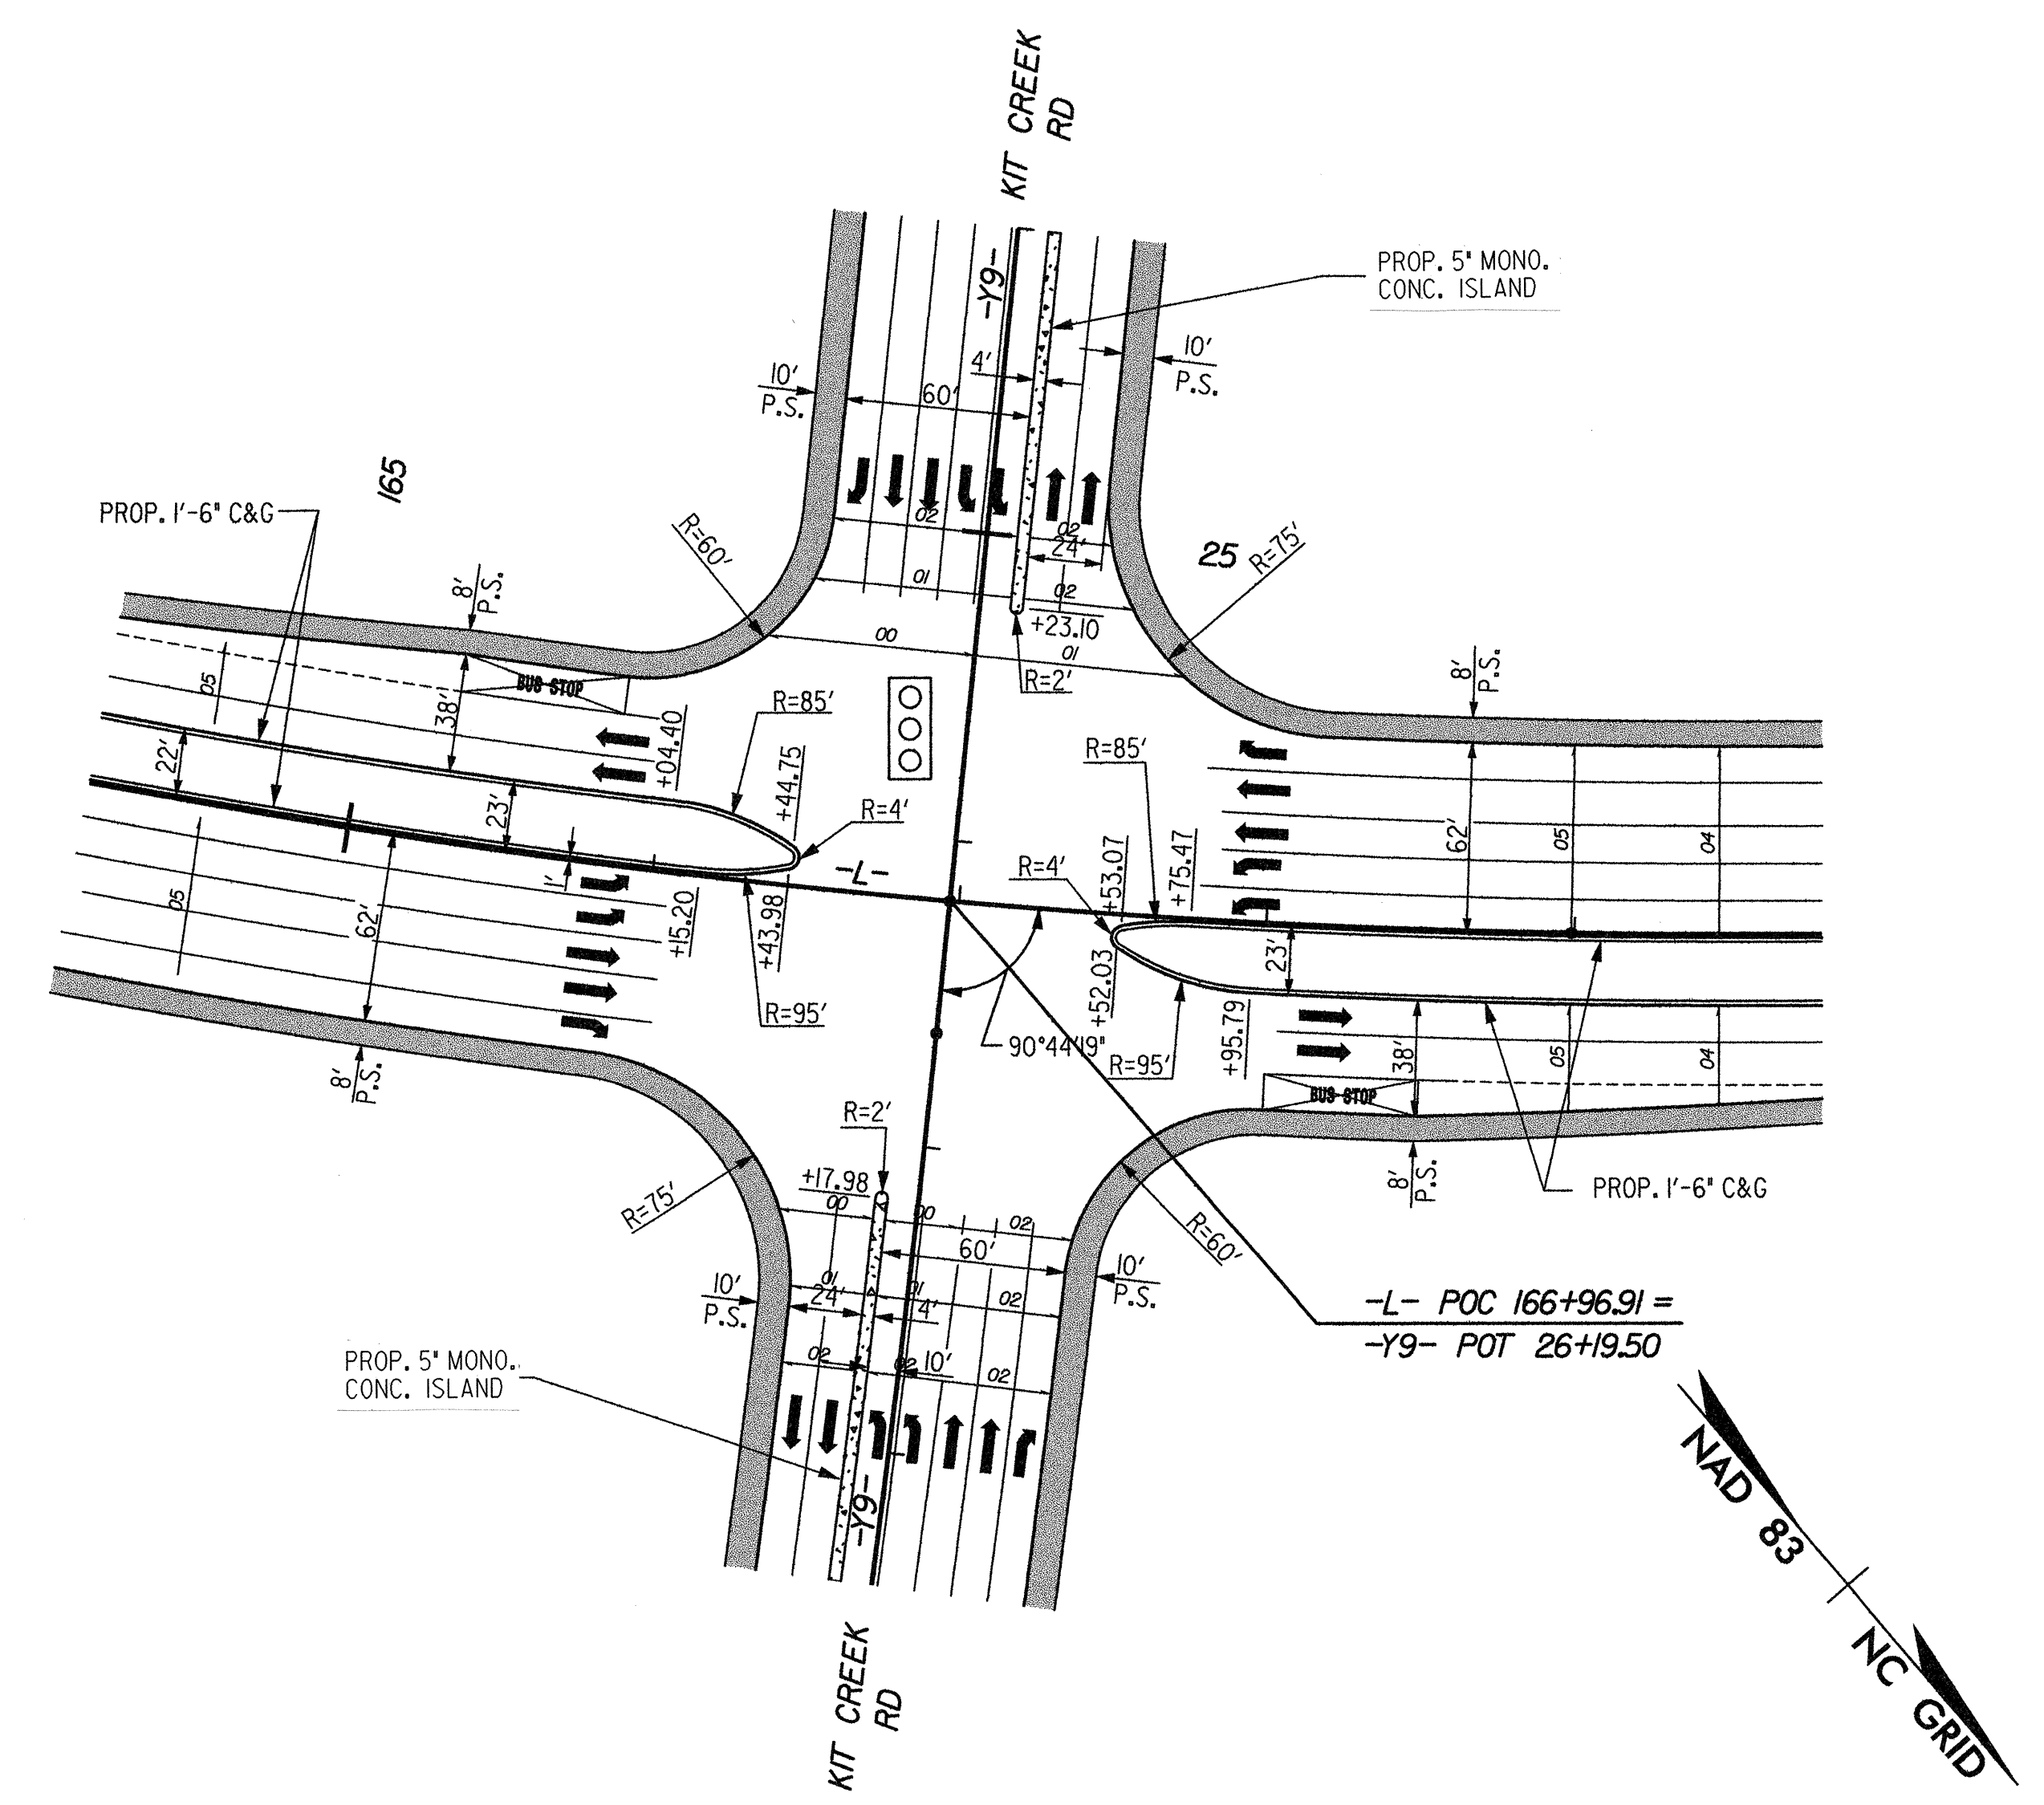


DAVIS DRIVE (-L-)/KIT CREEK RD (-Y9-) INTERSECTION DETAIL
INTERSECTION DETAIL SHOWN FROM PLAN SHEET 17

LEGEND


	PAVED SHOULDER
---	----------------

Plans prepared by:
KO & ASSOCIATES, P.C.
Consulting Engineers
1011 SCHAUB DR., SUITE #202
RALEIGH, N.C. 27606
(919)-851-6066


5/2/2006
F:\Roadway\Proj\4026p2.k-1.m.dgn
Ko & Associates, P.C.

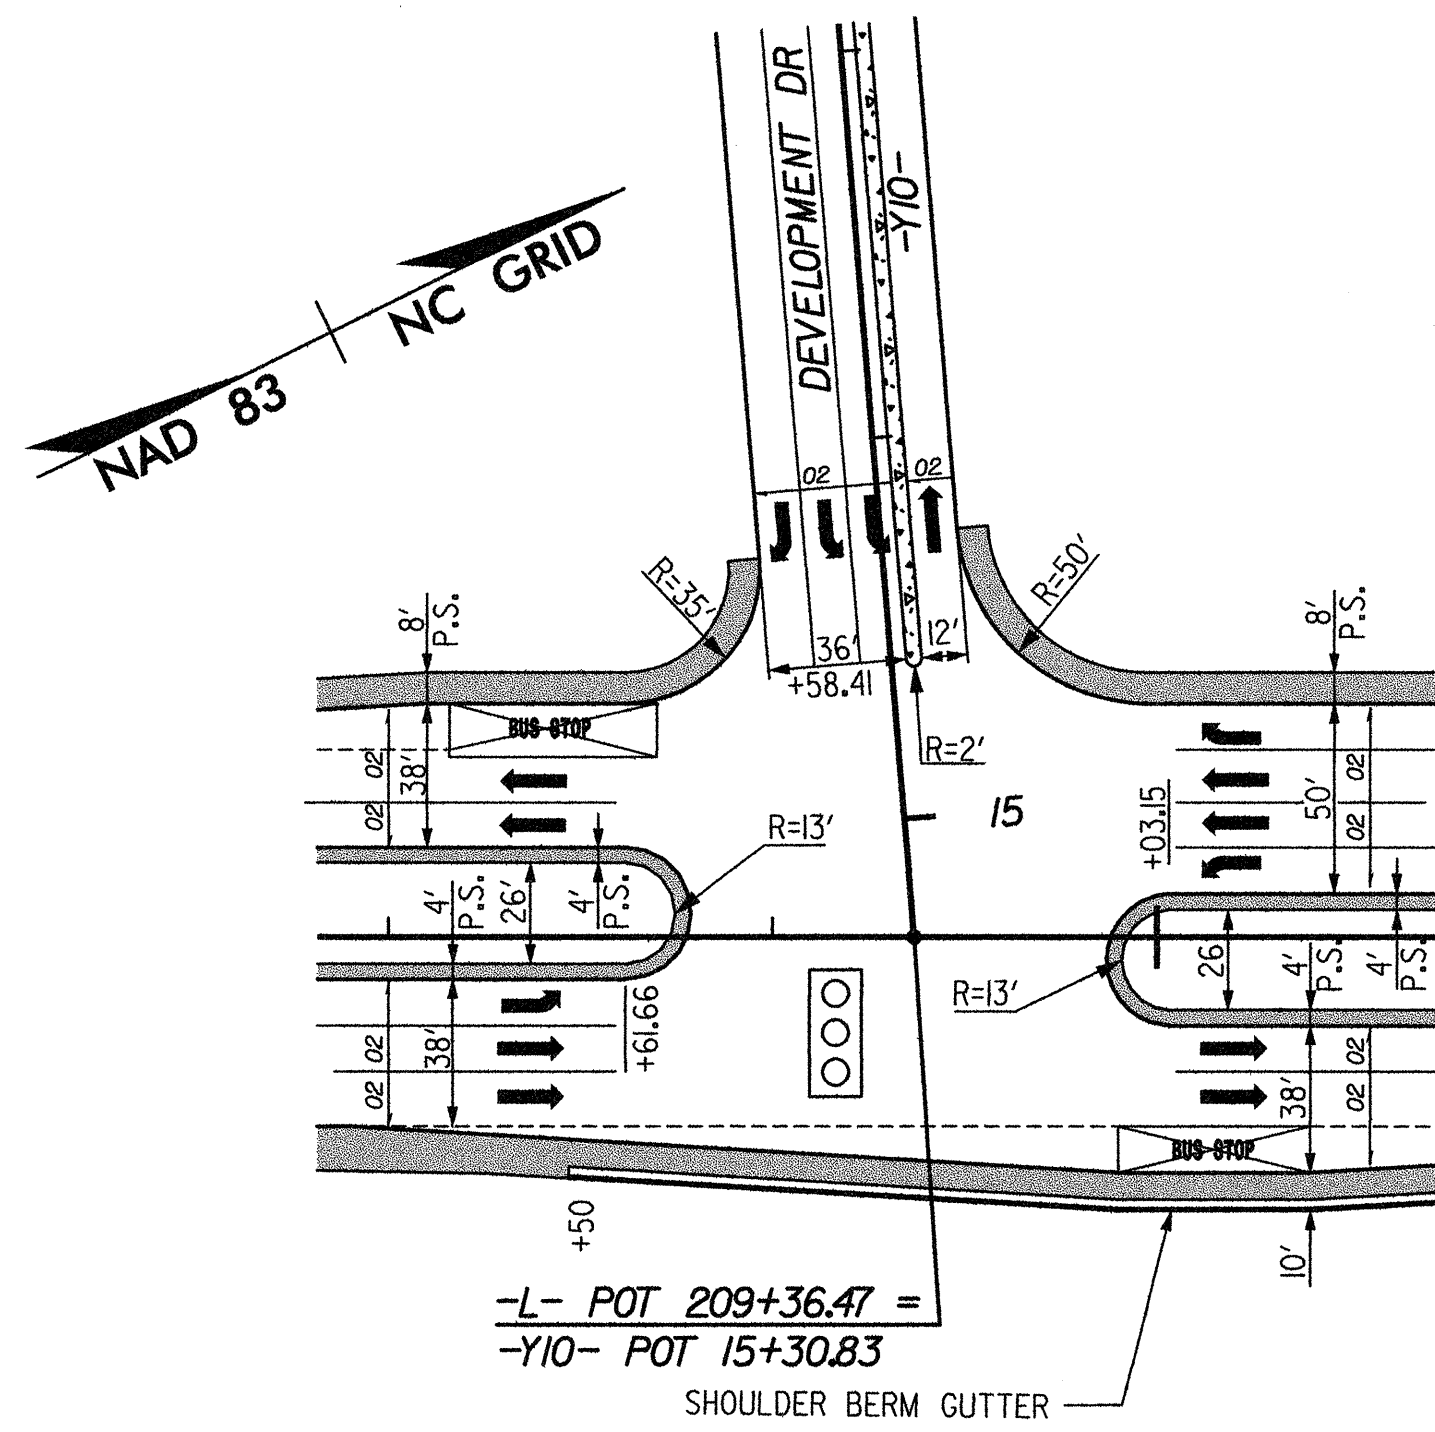


**DAVIS DRIVE (-L-)/DEVELOPMENT DR (-Y10-)
INTERSECTION DETAIL**
INTERSECTION DETAIL SHOWN FROM PLAN SHEET 20

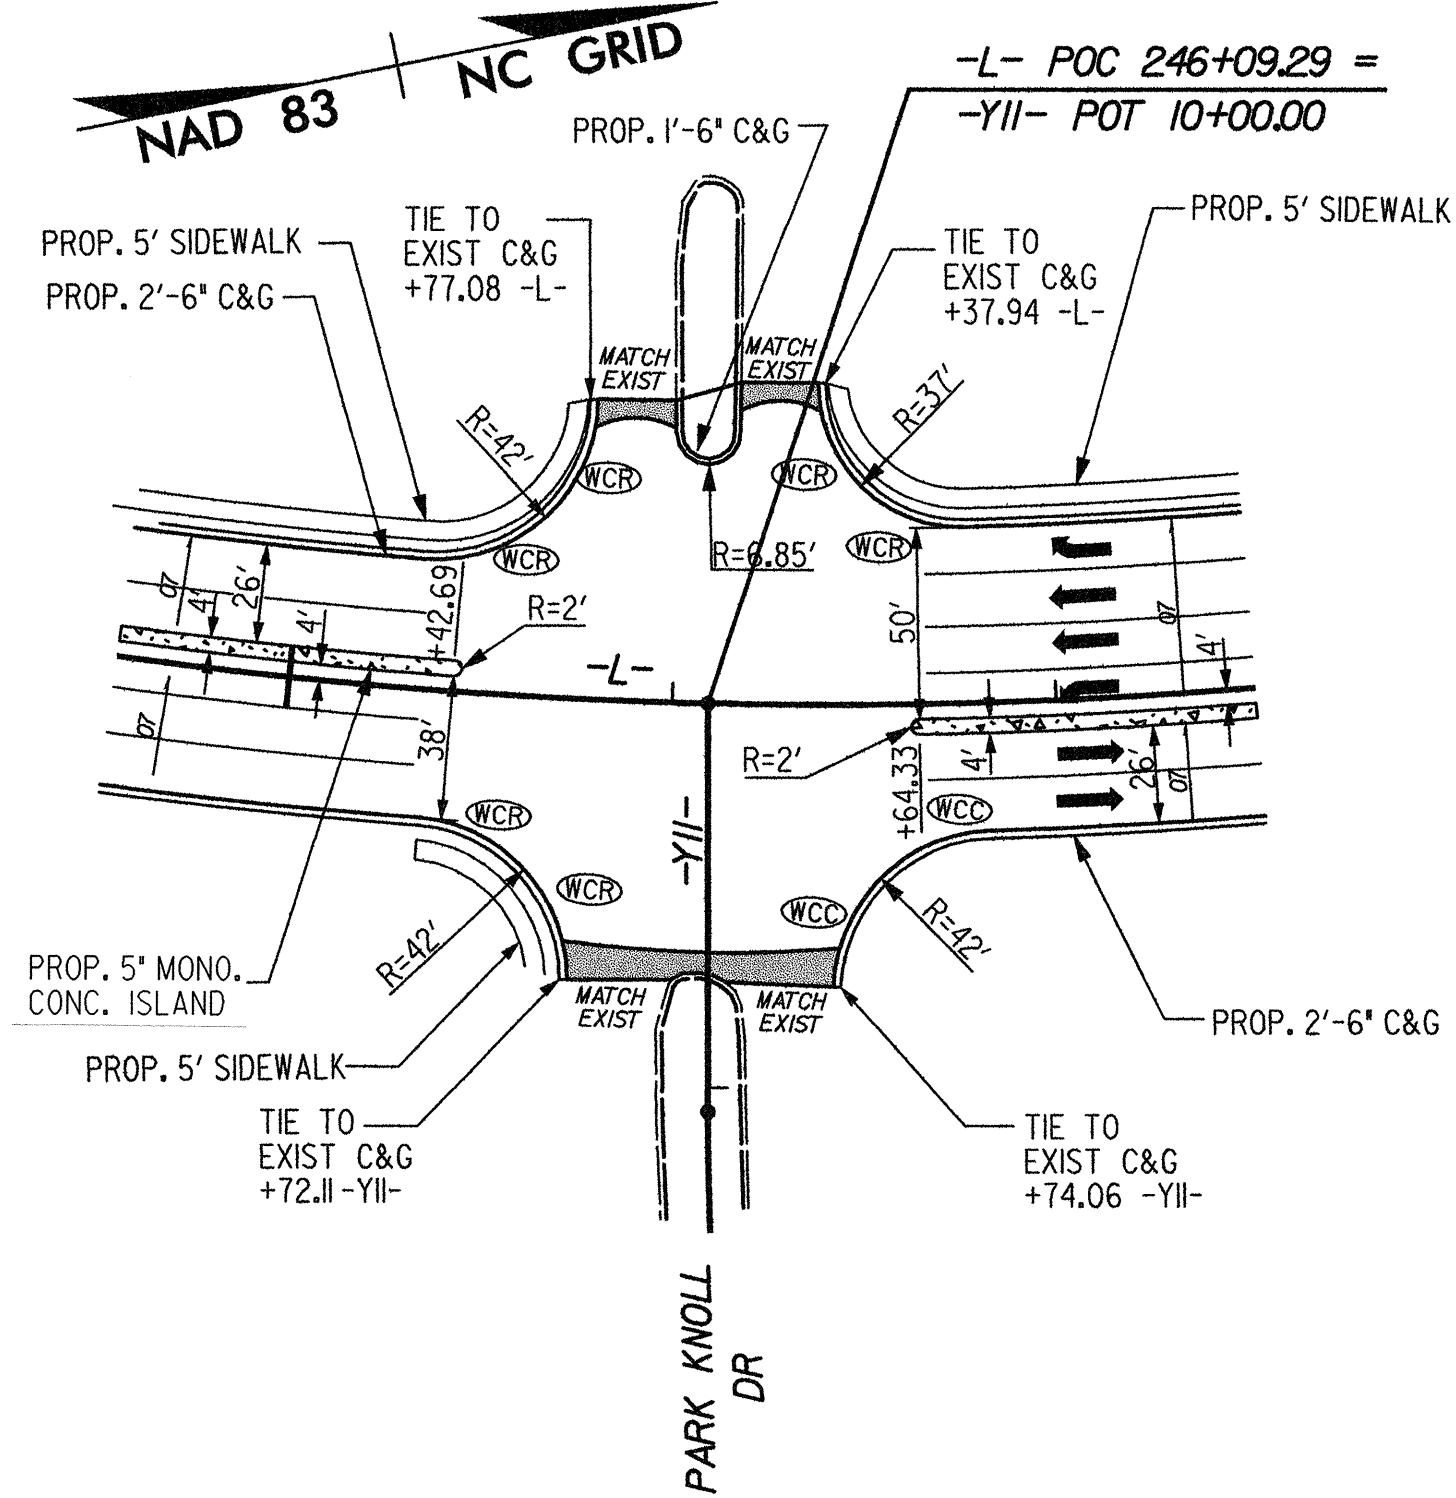


**DAVIS DRIVE (-L-)/PARK KNOLL DR (-Y11-)
INTERSECTION DETAIL**
INTERSECTION DETAIL SHOWN FROM PLAN SHEET 23

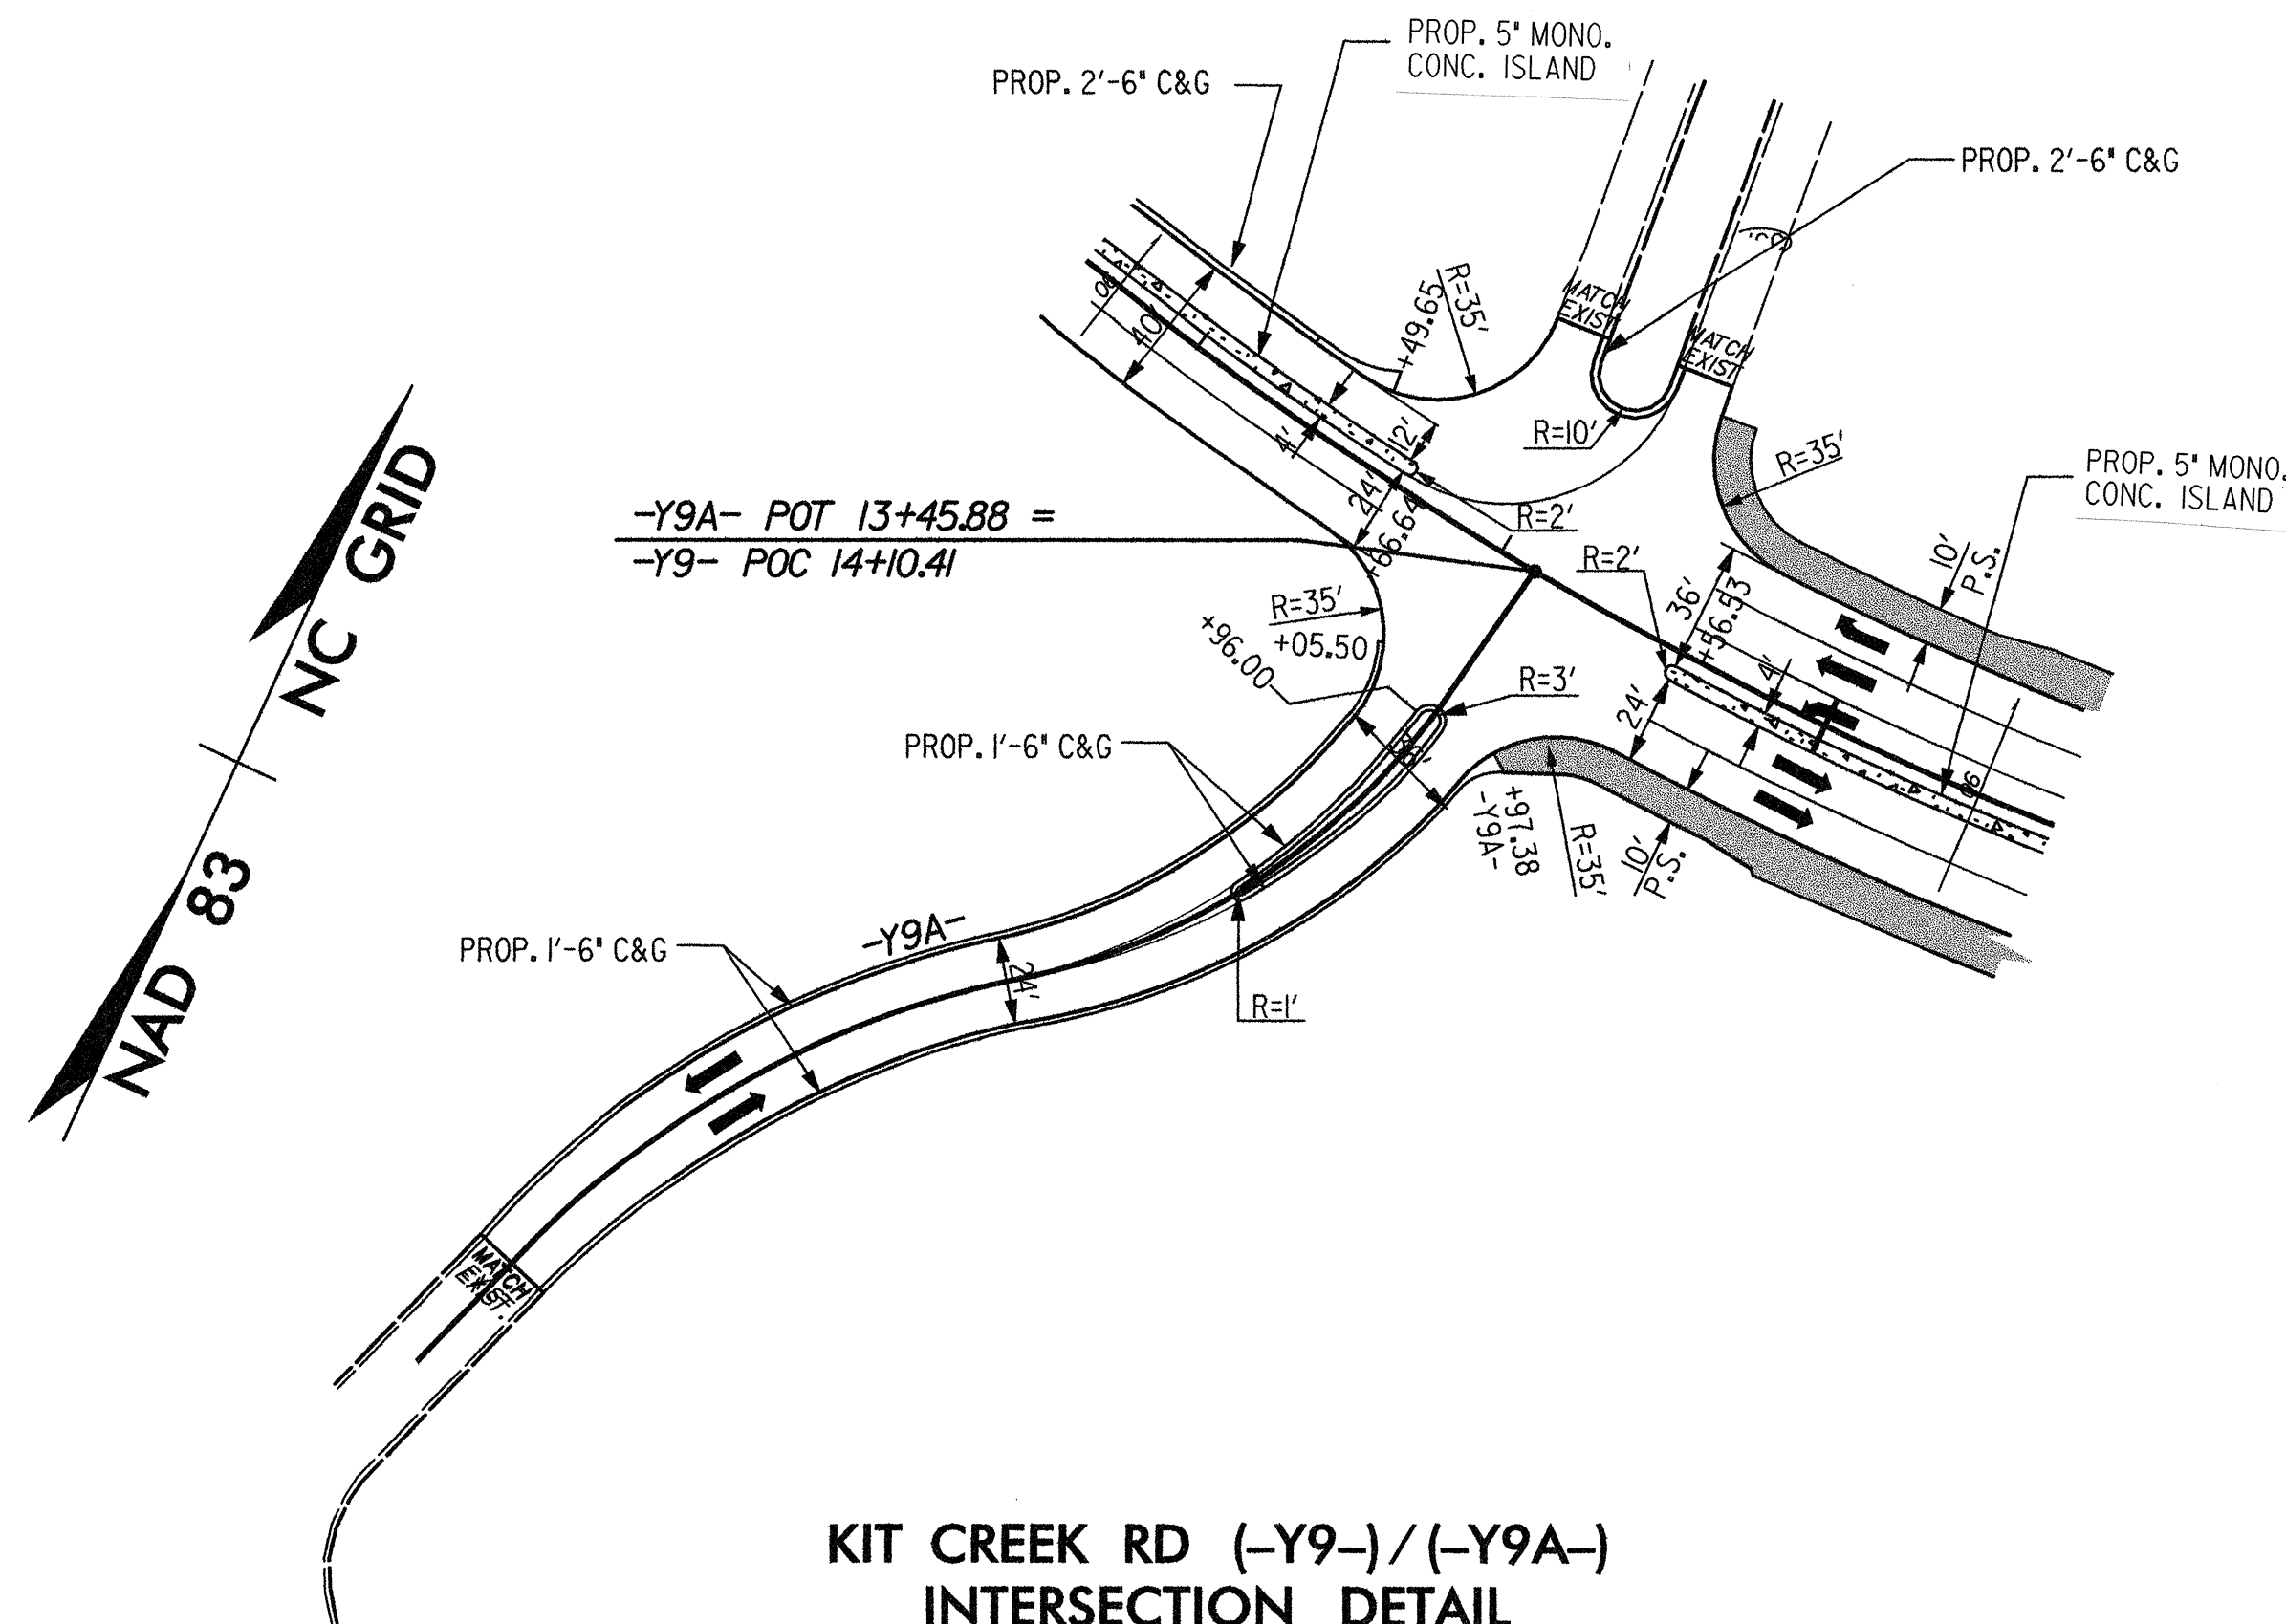

**KIT CREEK RD (-Y9-)/(-Y9A-)
INTERSECTION DETAIL**
INTERSECTION DETAIL SHOWN FROM PLAN SHEET 32
FOR C&G TRANSITION DETAIL, SEE SHEET 2-N

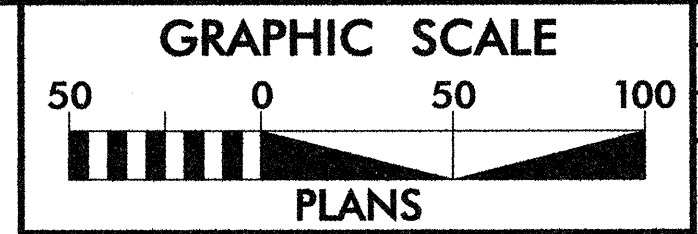

NAD 83 NC GRID

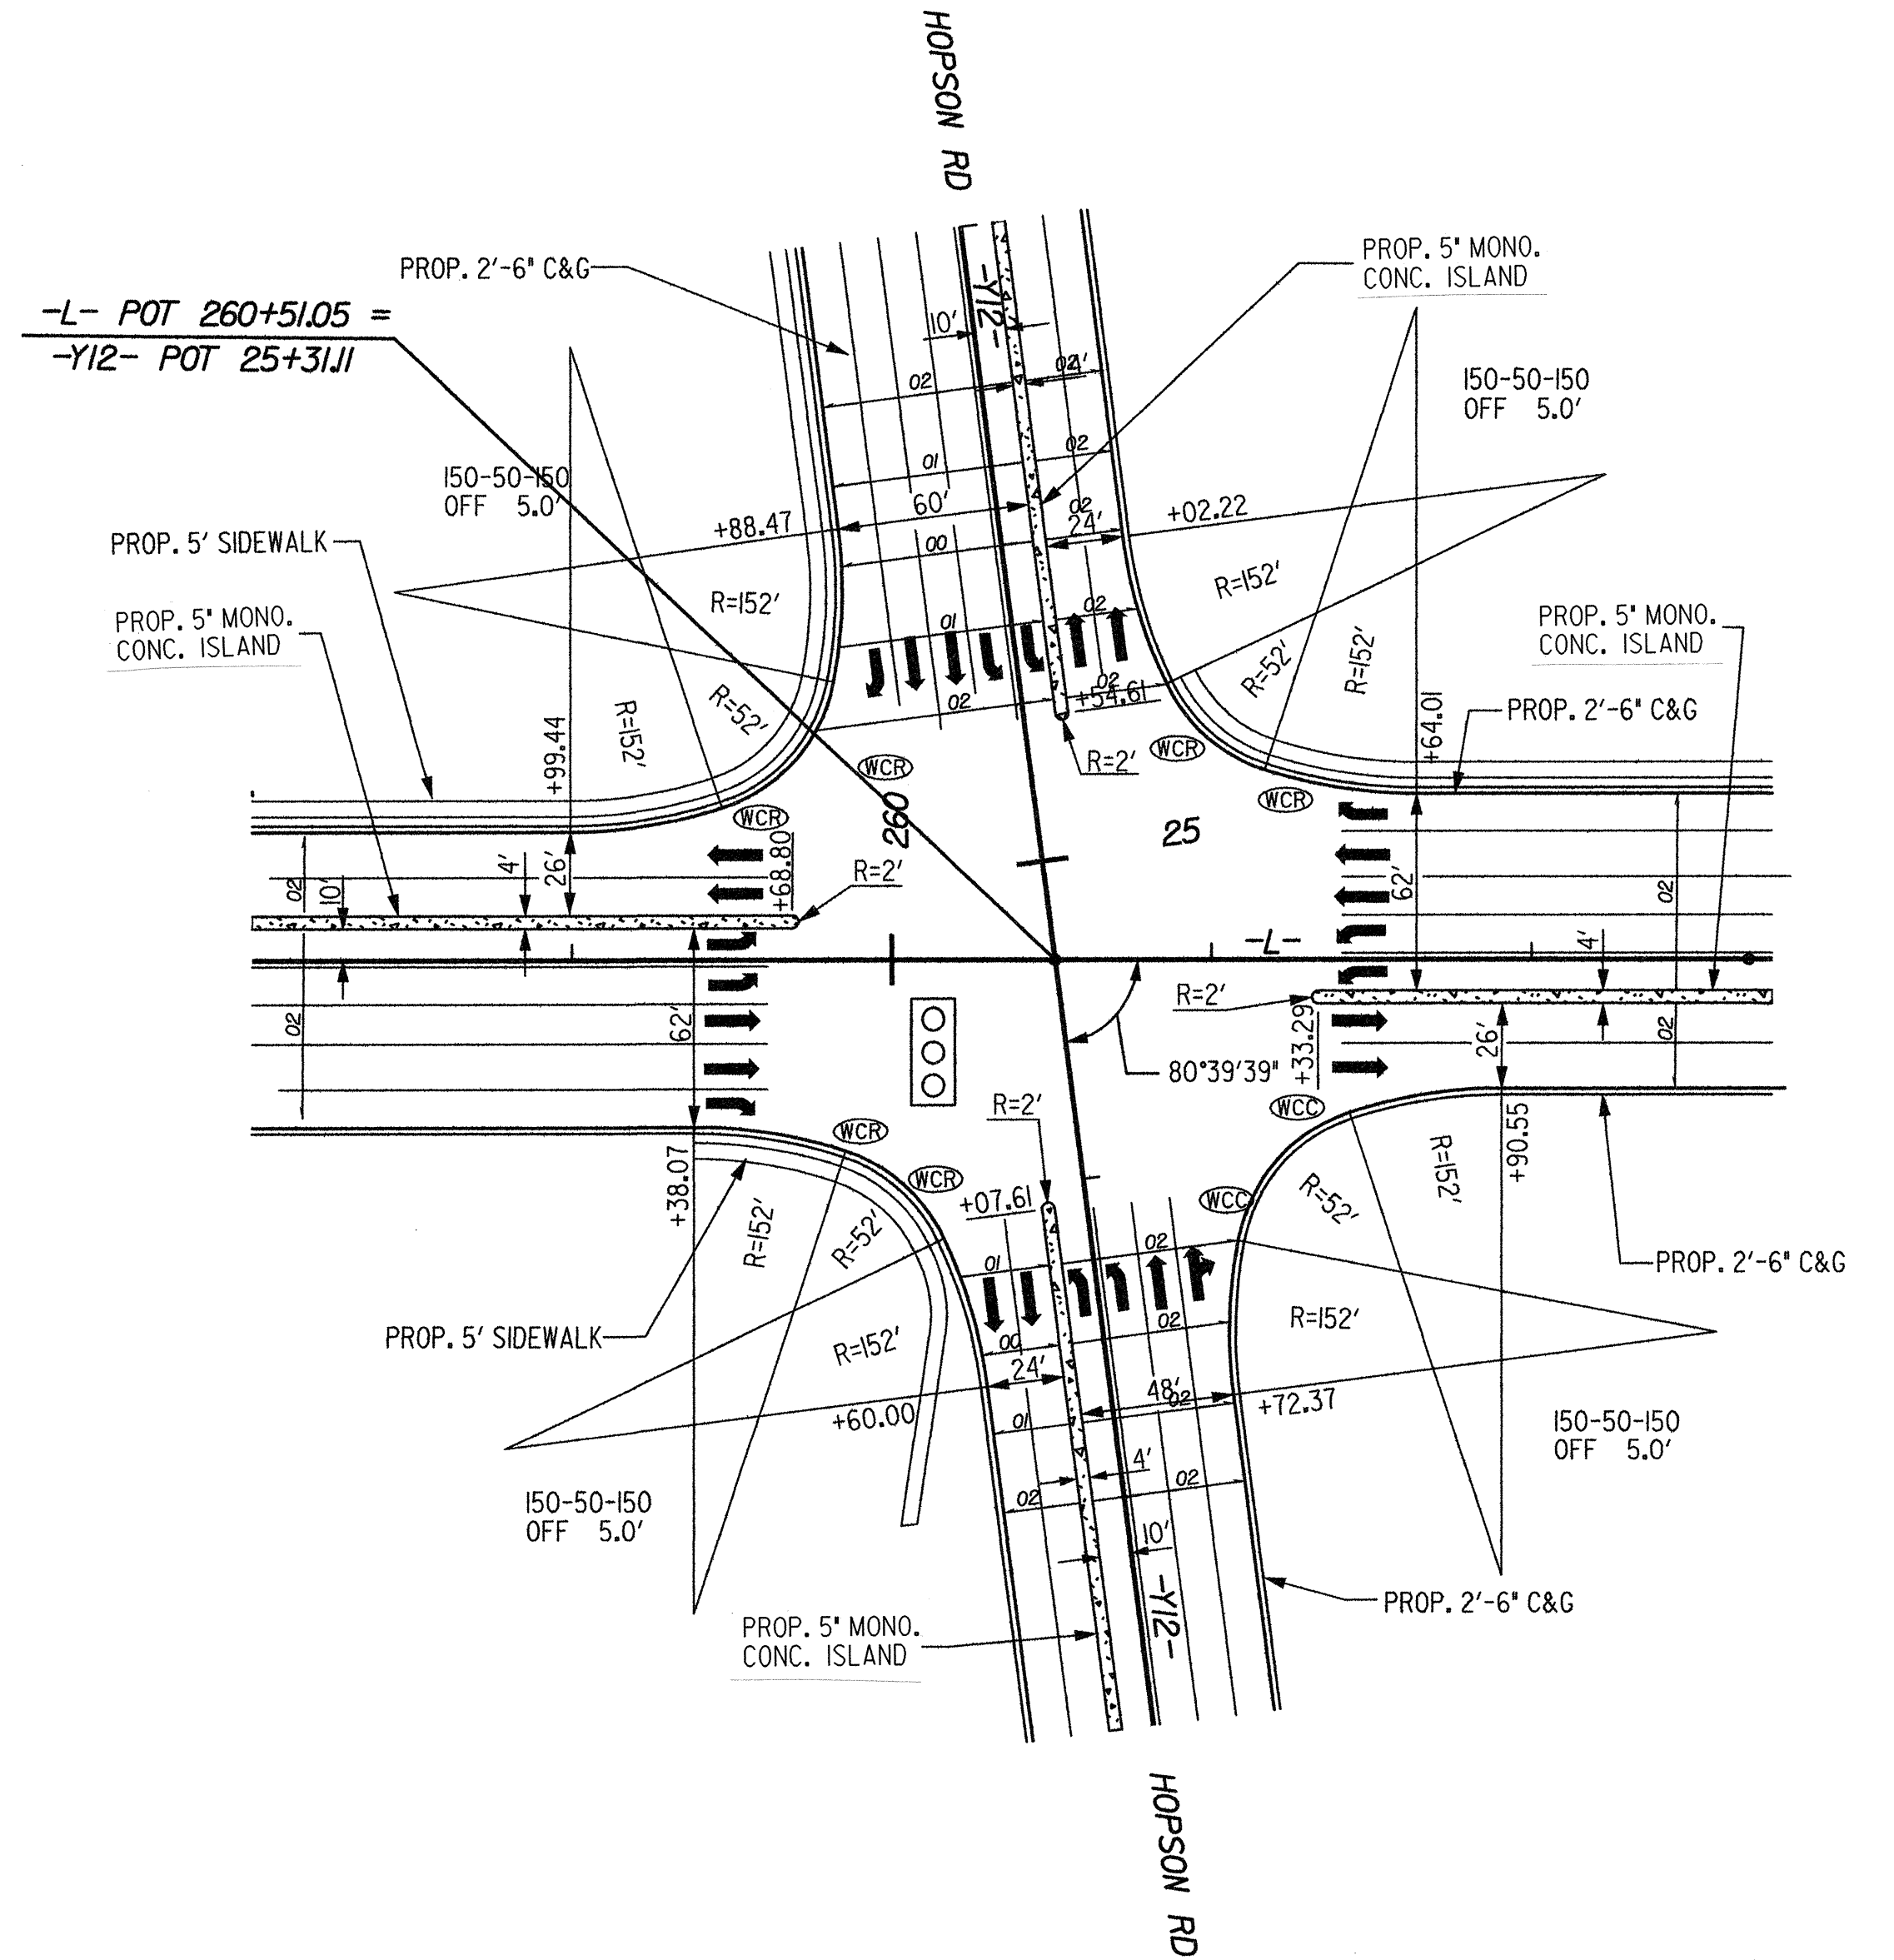


**DAVIS DRIVE (-L-)/HOPSON RD (-Y12-)
INTERSECTION DETAIL**
INTERSECTION DETAIL SHOWN FROM PLAN SHEET 24


PROJECT REFERENCE NO. U-4026	SHEET NO. 2-L
RAW SHEET NO.	
ROADWAY DESIGN ENGINEER	
5-4-06	

LEGEND
PAVED SHOULDER

Plans prepared by:
KO & ASSOCIATES, P.C.
Consulting Engineers
1011 SCHAUH DR., SUITE #202
RALEIGH, N.C. 27606
(919)-851-6066

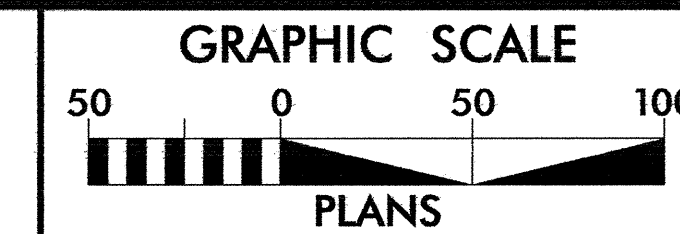

PROJECT REFERENCE NO.	SHEET NO.
U-4026	2-M
R/W SHEET NO.	
ROADWAY DESIGN ENGINEER	
	

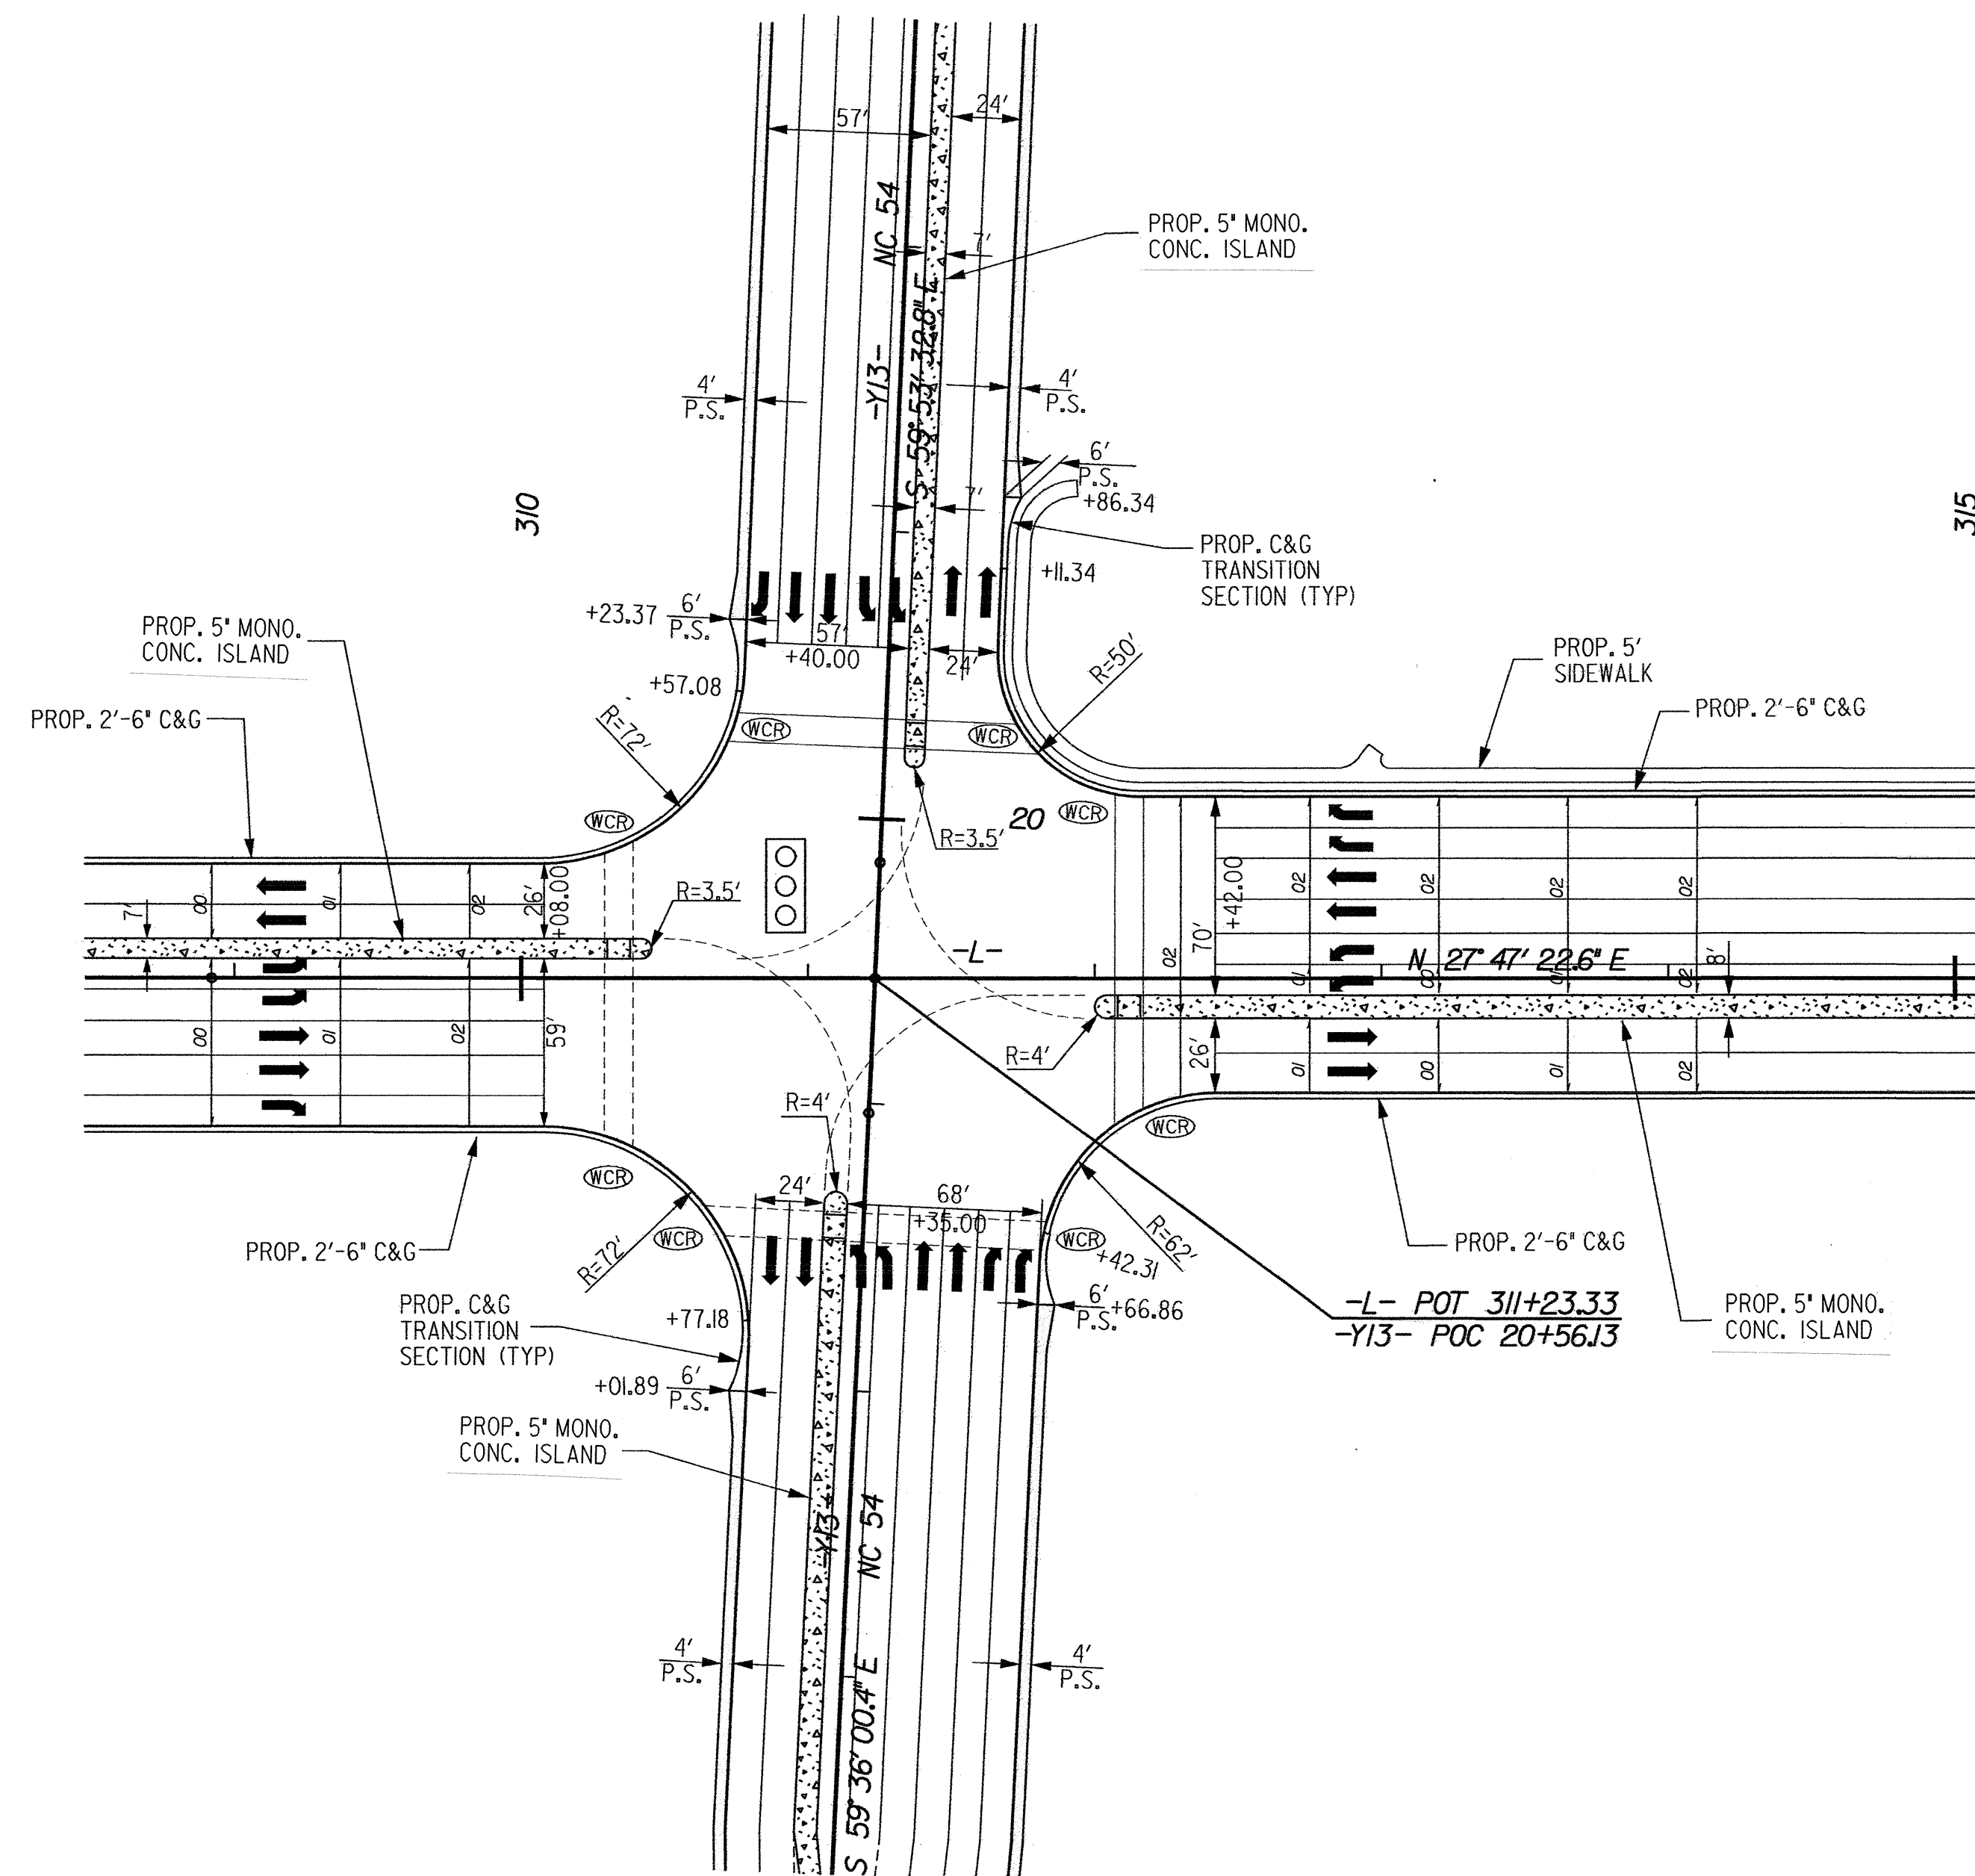

DAVIS DRIVE (-L-)/NC 54 (-Y13-)
INTERSECTION DETAIL

INTERSECTION DETAIL SHOWN FROM PLAN SHEET 29

FOR C&G TRANSITION DETAIL, SEE SHEET 2-N

LEGEND

 PAVED SHOULDER


Plans prepared by:
KO & ASSOCIATES, P.C.
Consulting Engineers
1011 SCHaub DR., SUITE #202
RALEIGH, N.C. 27606
(919)-851-6066

GENERAL NOTES:

PROPOSED CONCRETE FLUME SHALL BE CONFIGURED AS DIRECTED BY THE ENGINEER.



THE CONCRETE SHALL BE THE SAME COMPONENTS AND STRENGTH FOR 2'-6" CURB AND GUTTER AND IN ACCORDANCE WITH THE NORTH CAROLINA ROADWAY SPECIFICATIONS.

PAYMENT TO BE MADE AS : 2'-6" CURB AND GUTTERLF

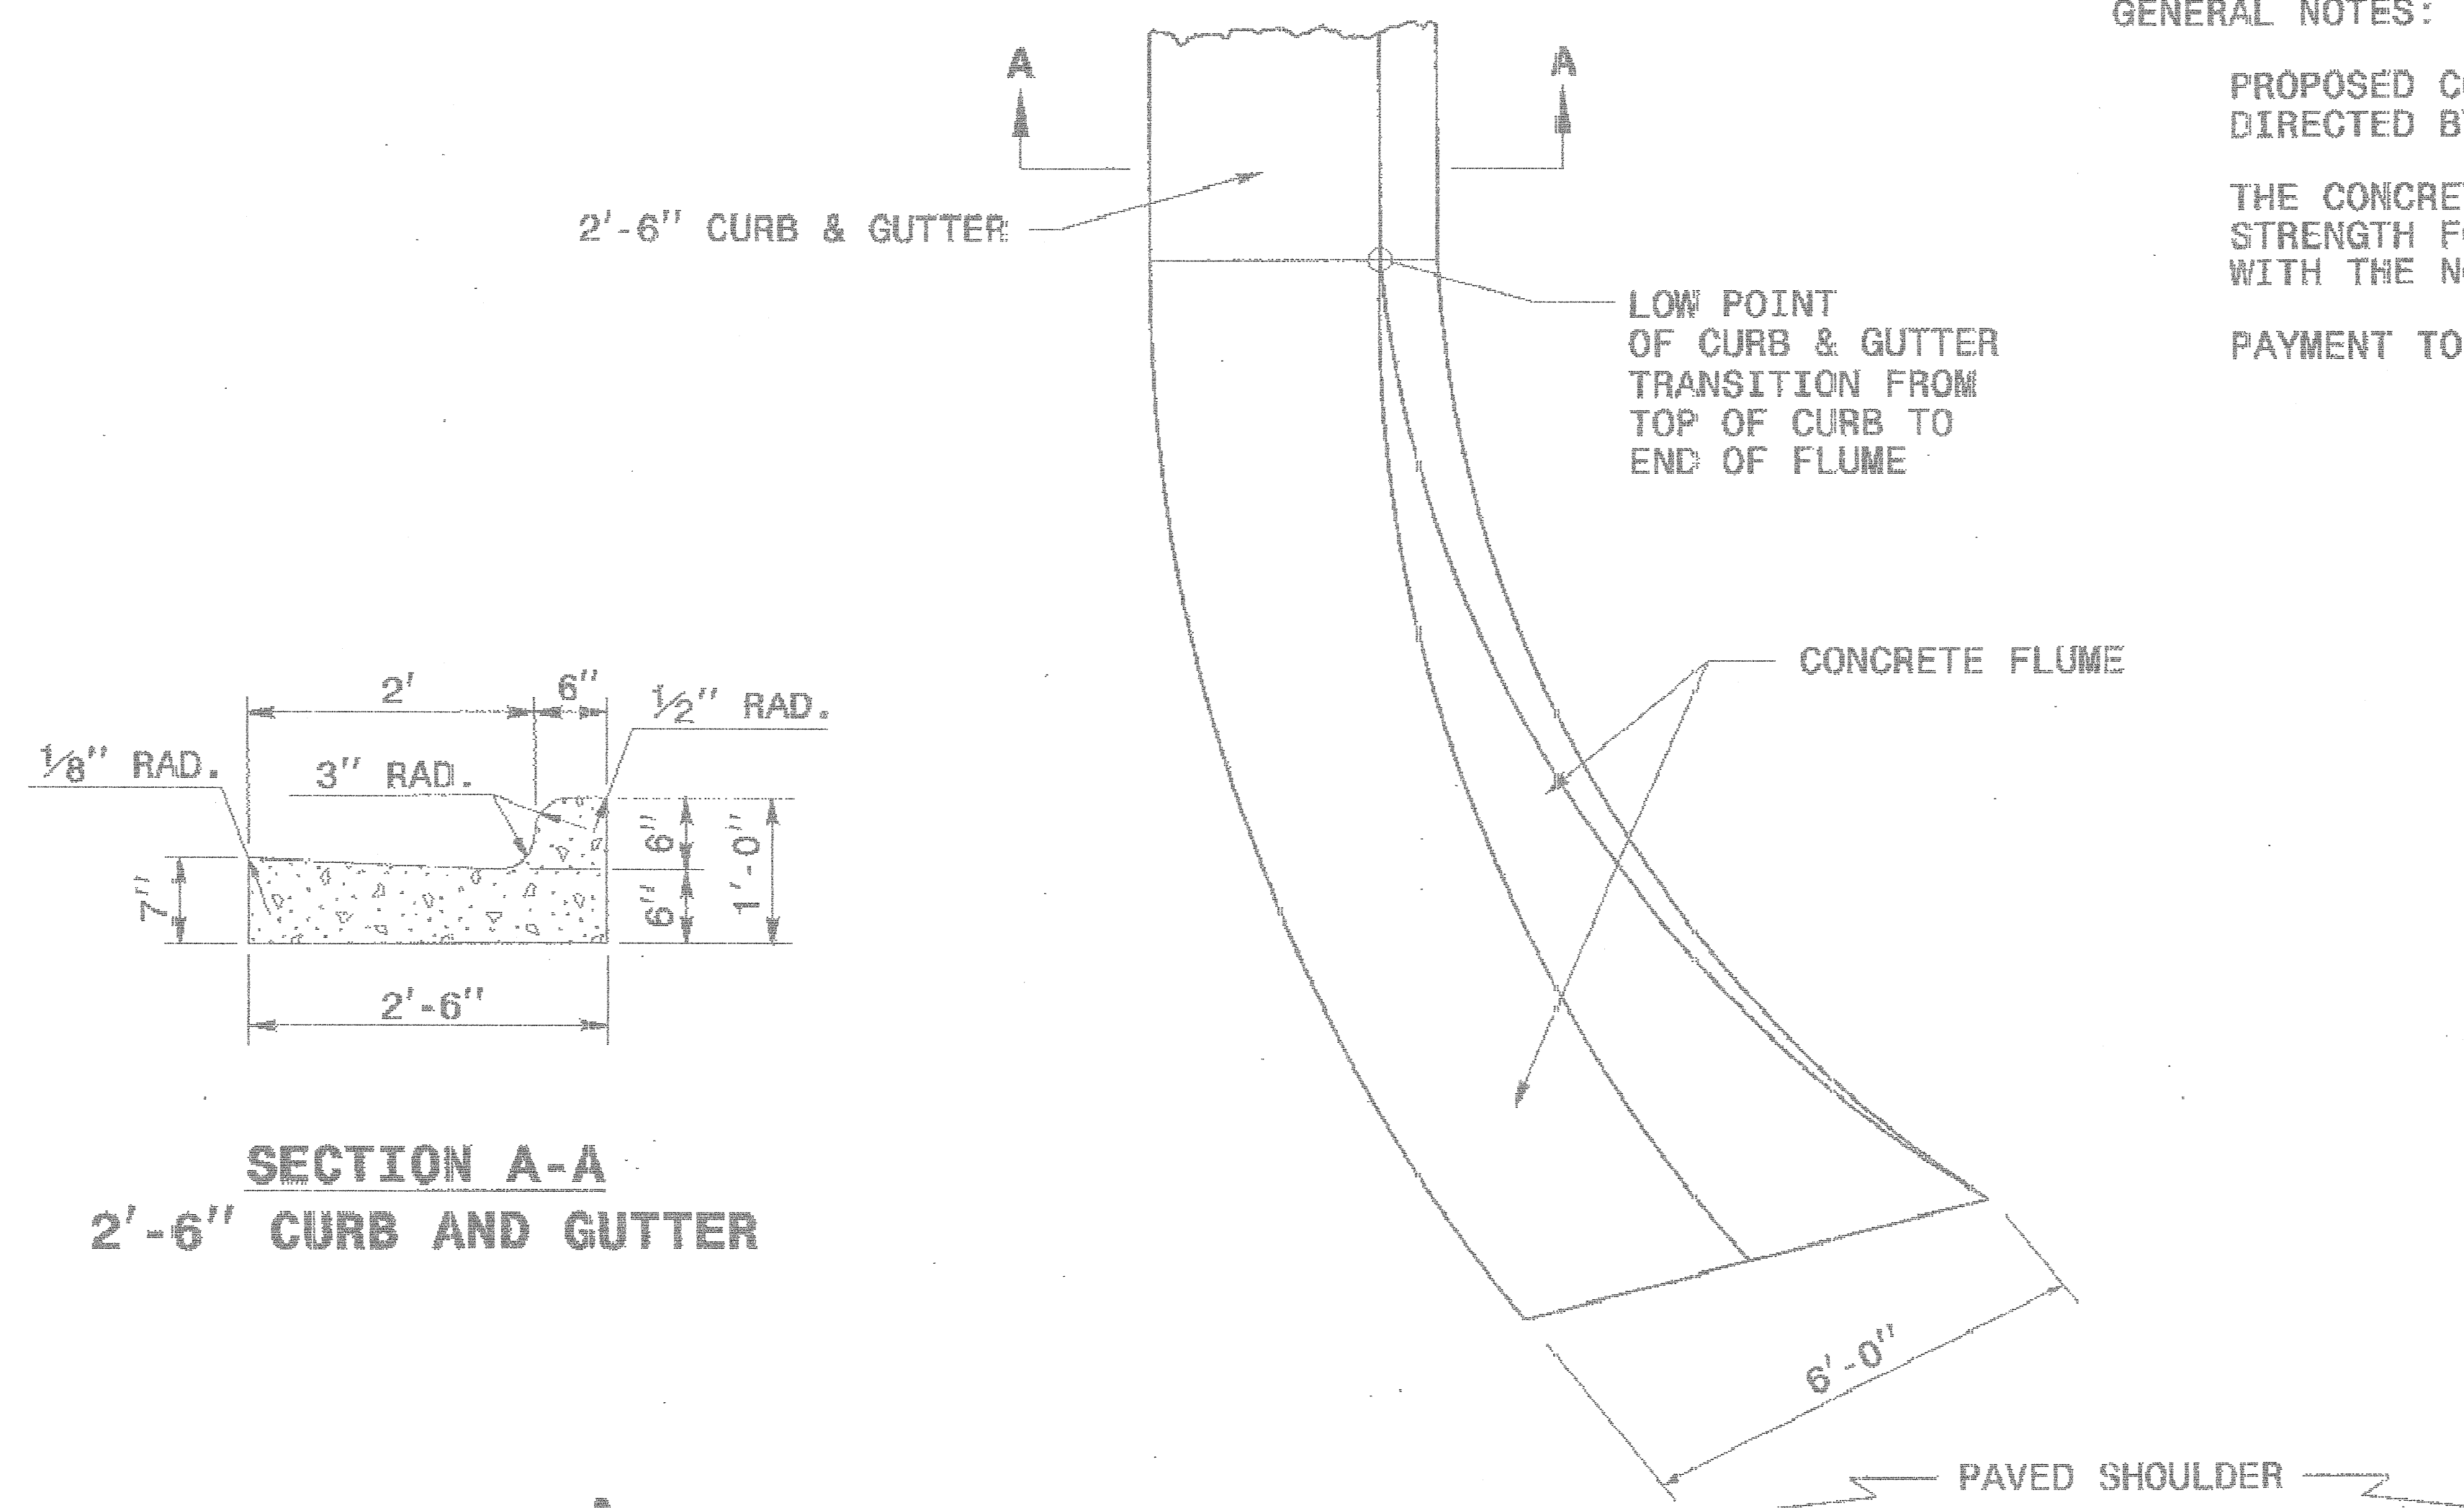

PLAN

SECTION A-A
2'-6" CURB AND GUTTER

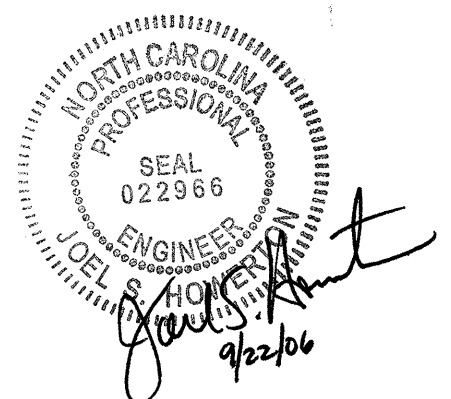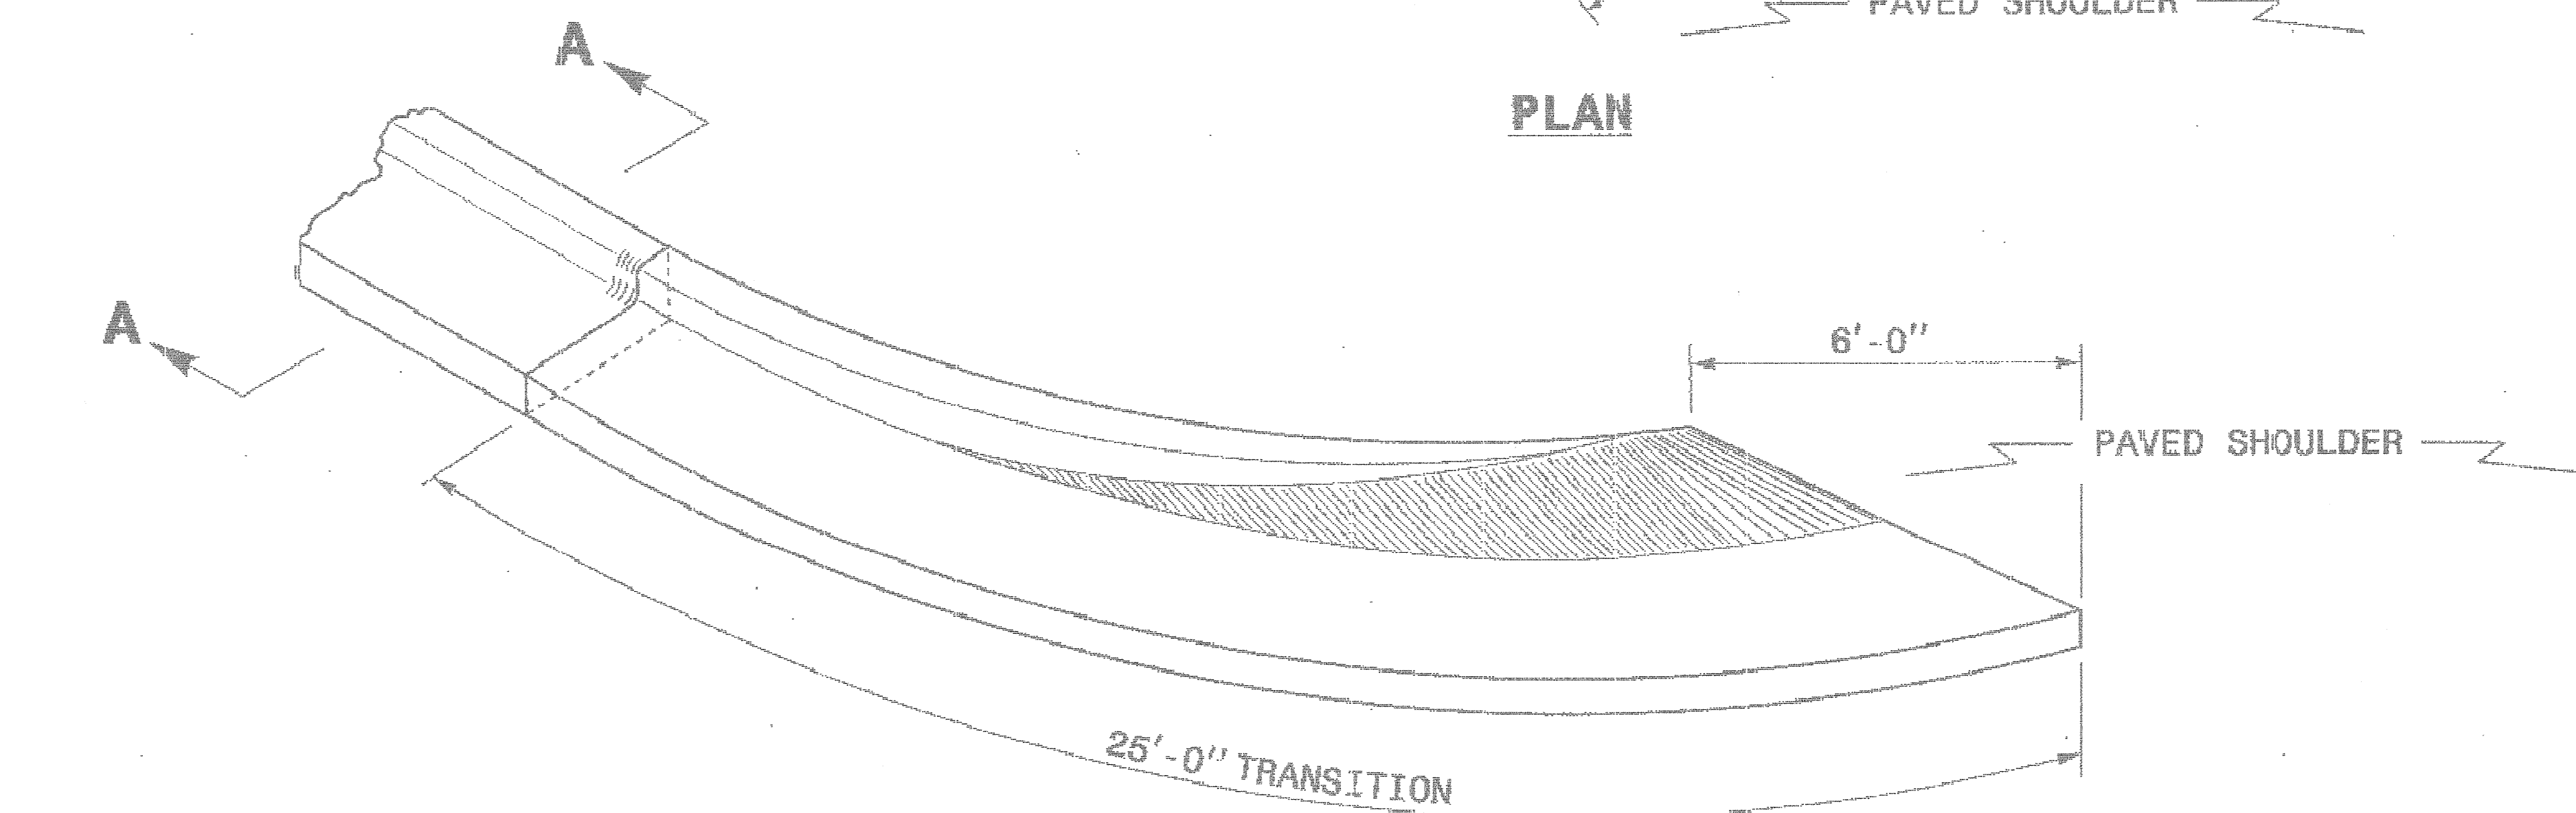

PROJECT SERVICES UNIT			
STANDARDS AND SPECIAL DESIGN			
Office 919-250-4123		FAX 919-250-4119	
2'-6" CURB AND GUTTER TRANSITION TO SHOULDER			
ORIGINAL BY: TBS	DATE: 1/91		
MODIFIED BY: E.E. WARD	DATE: 12/02		
CHECKED BY: <i>[Signature]</i>	DATE: 12-02		
FILE SPEC.: SPECIAL DETAIL (NCDOT) 102515C01gtrans			




PROJECT REFERENCE NO.
U-4026

SHEET NO.
2-0

RW SHEET NO.

ROADWAY DESIGN ENGINEER

HYDRAULICS ENGINEER

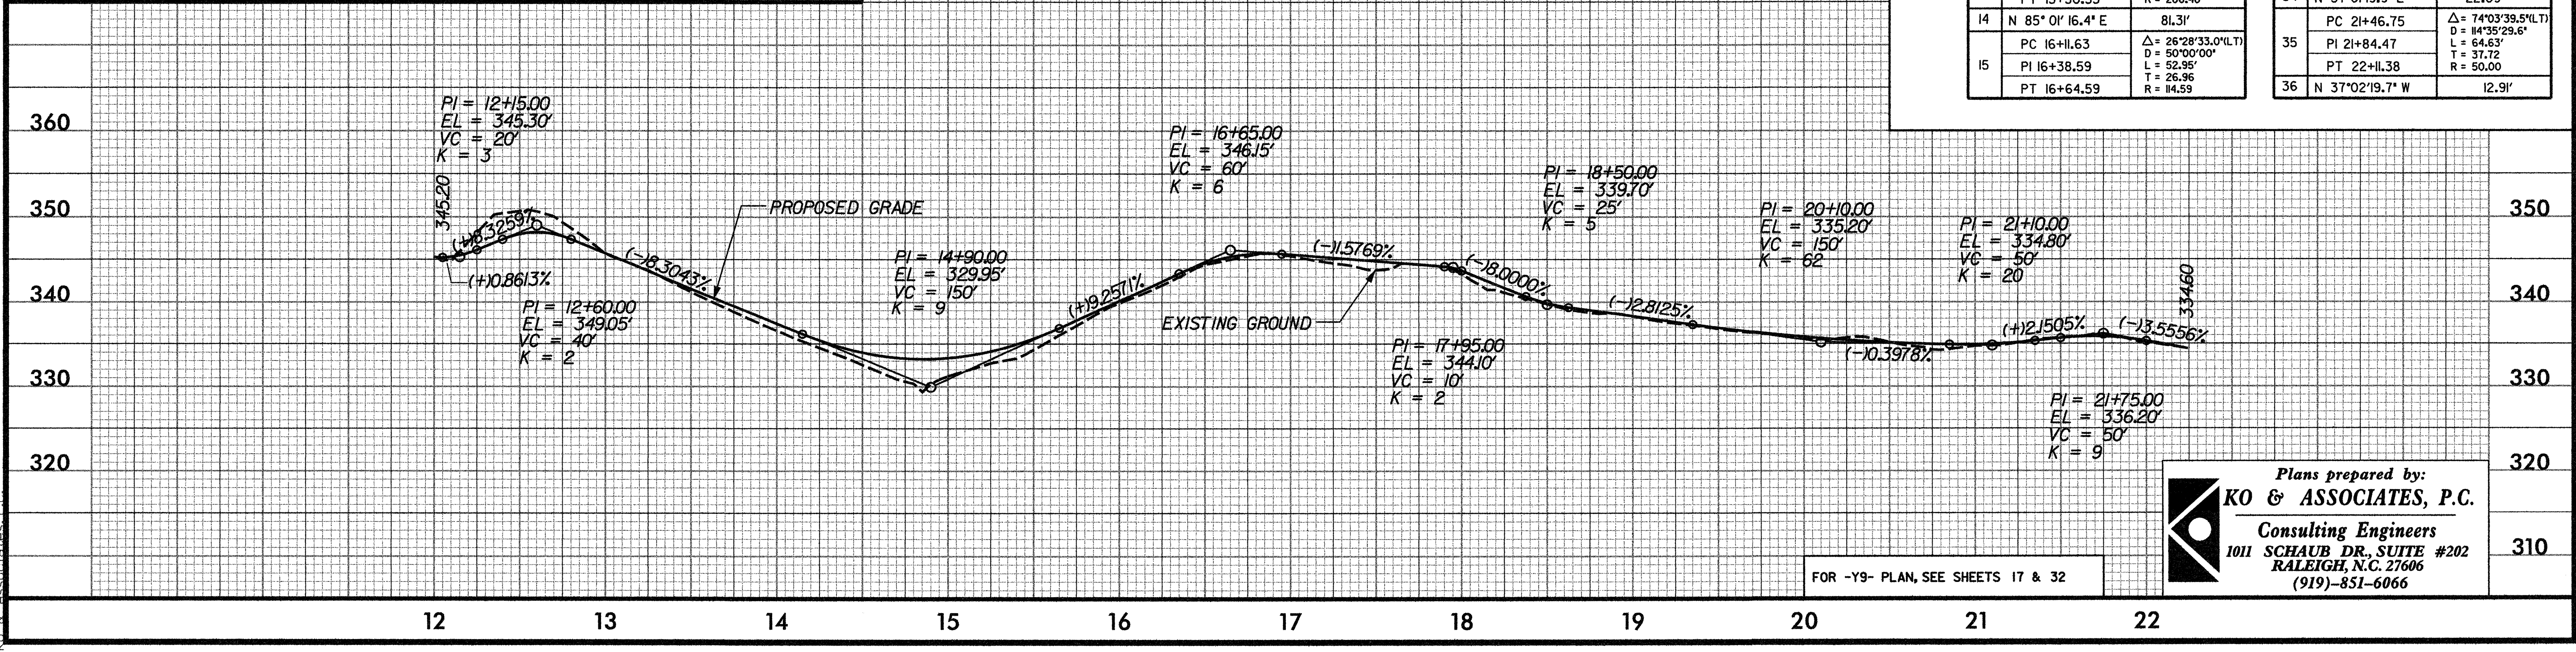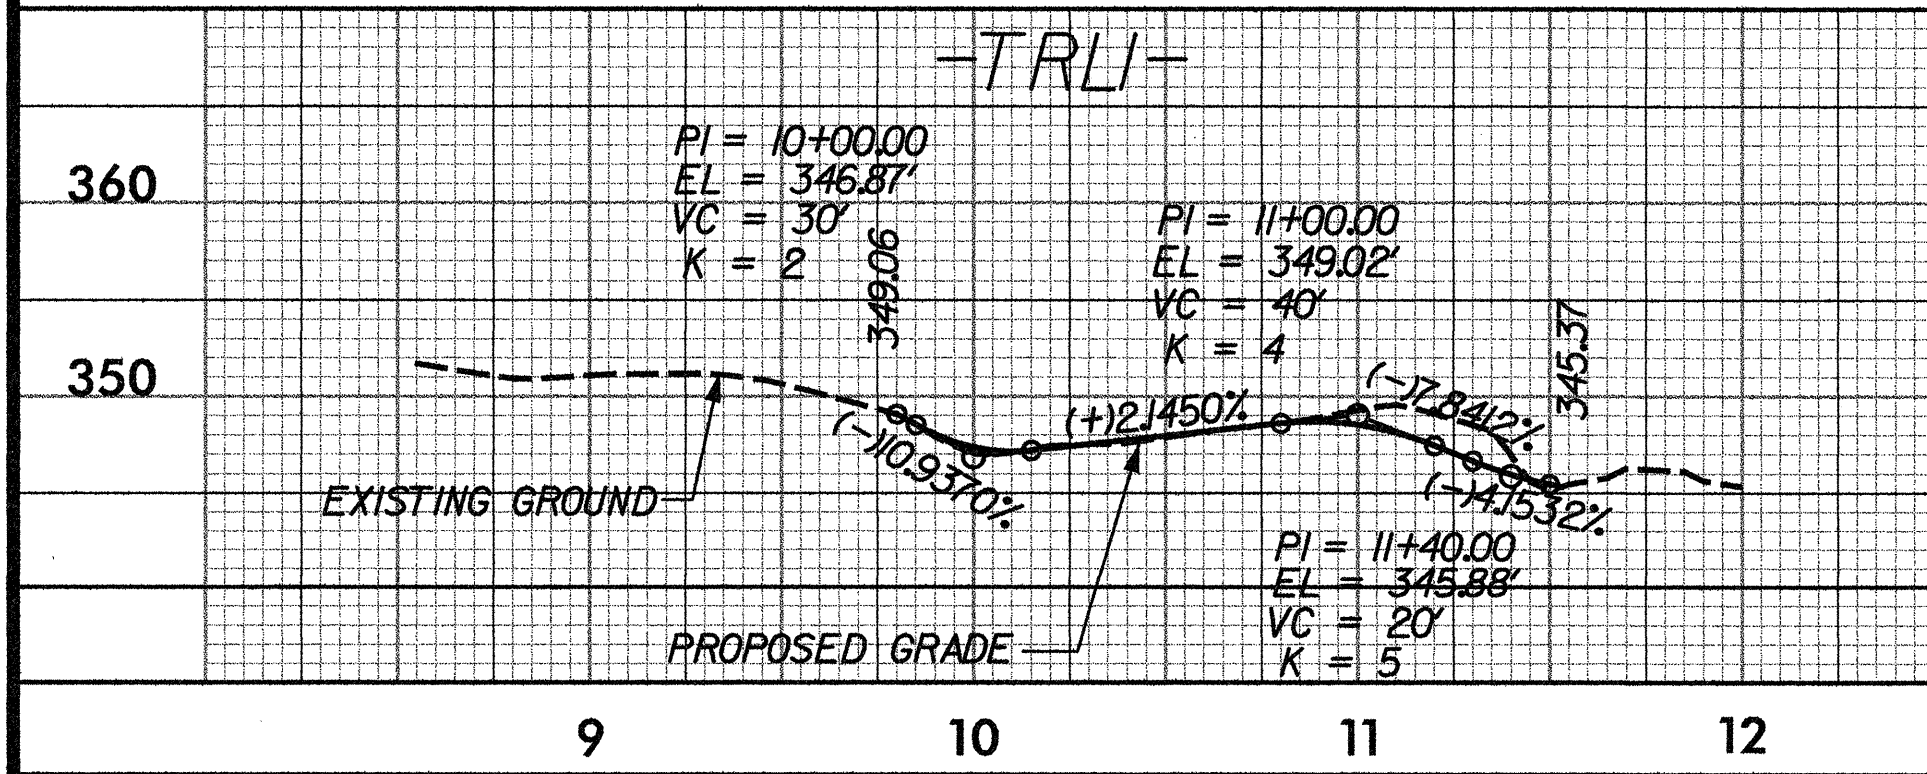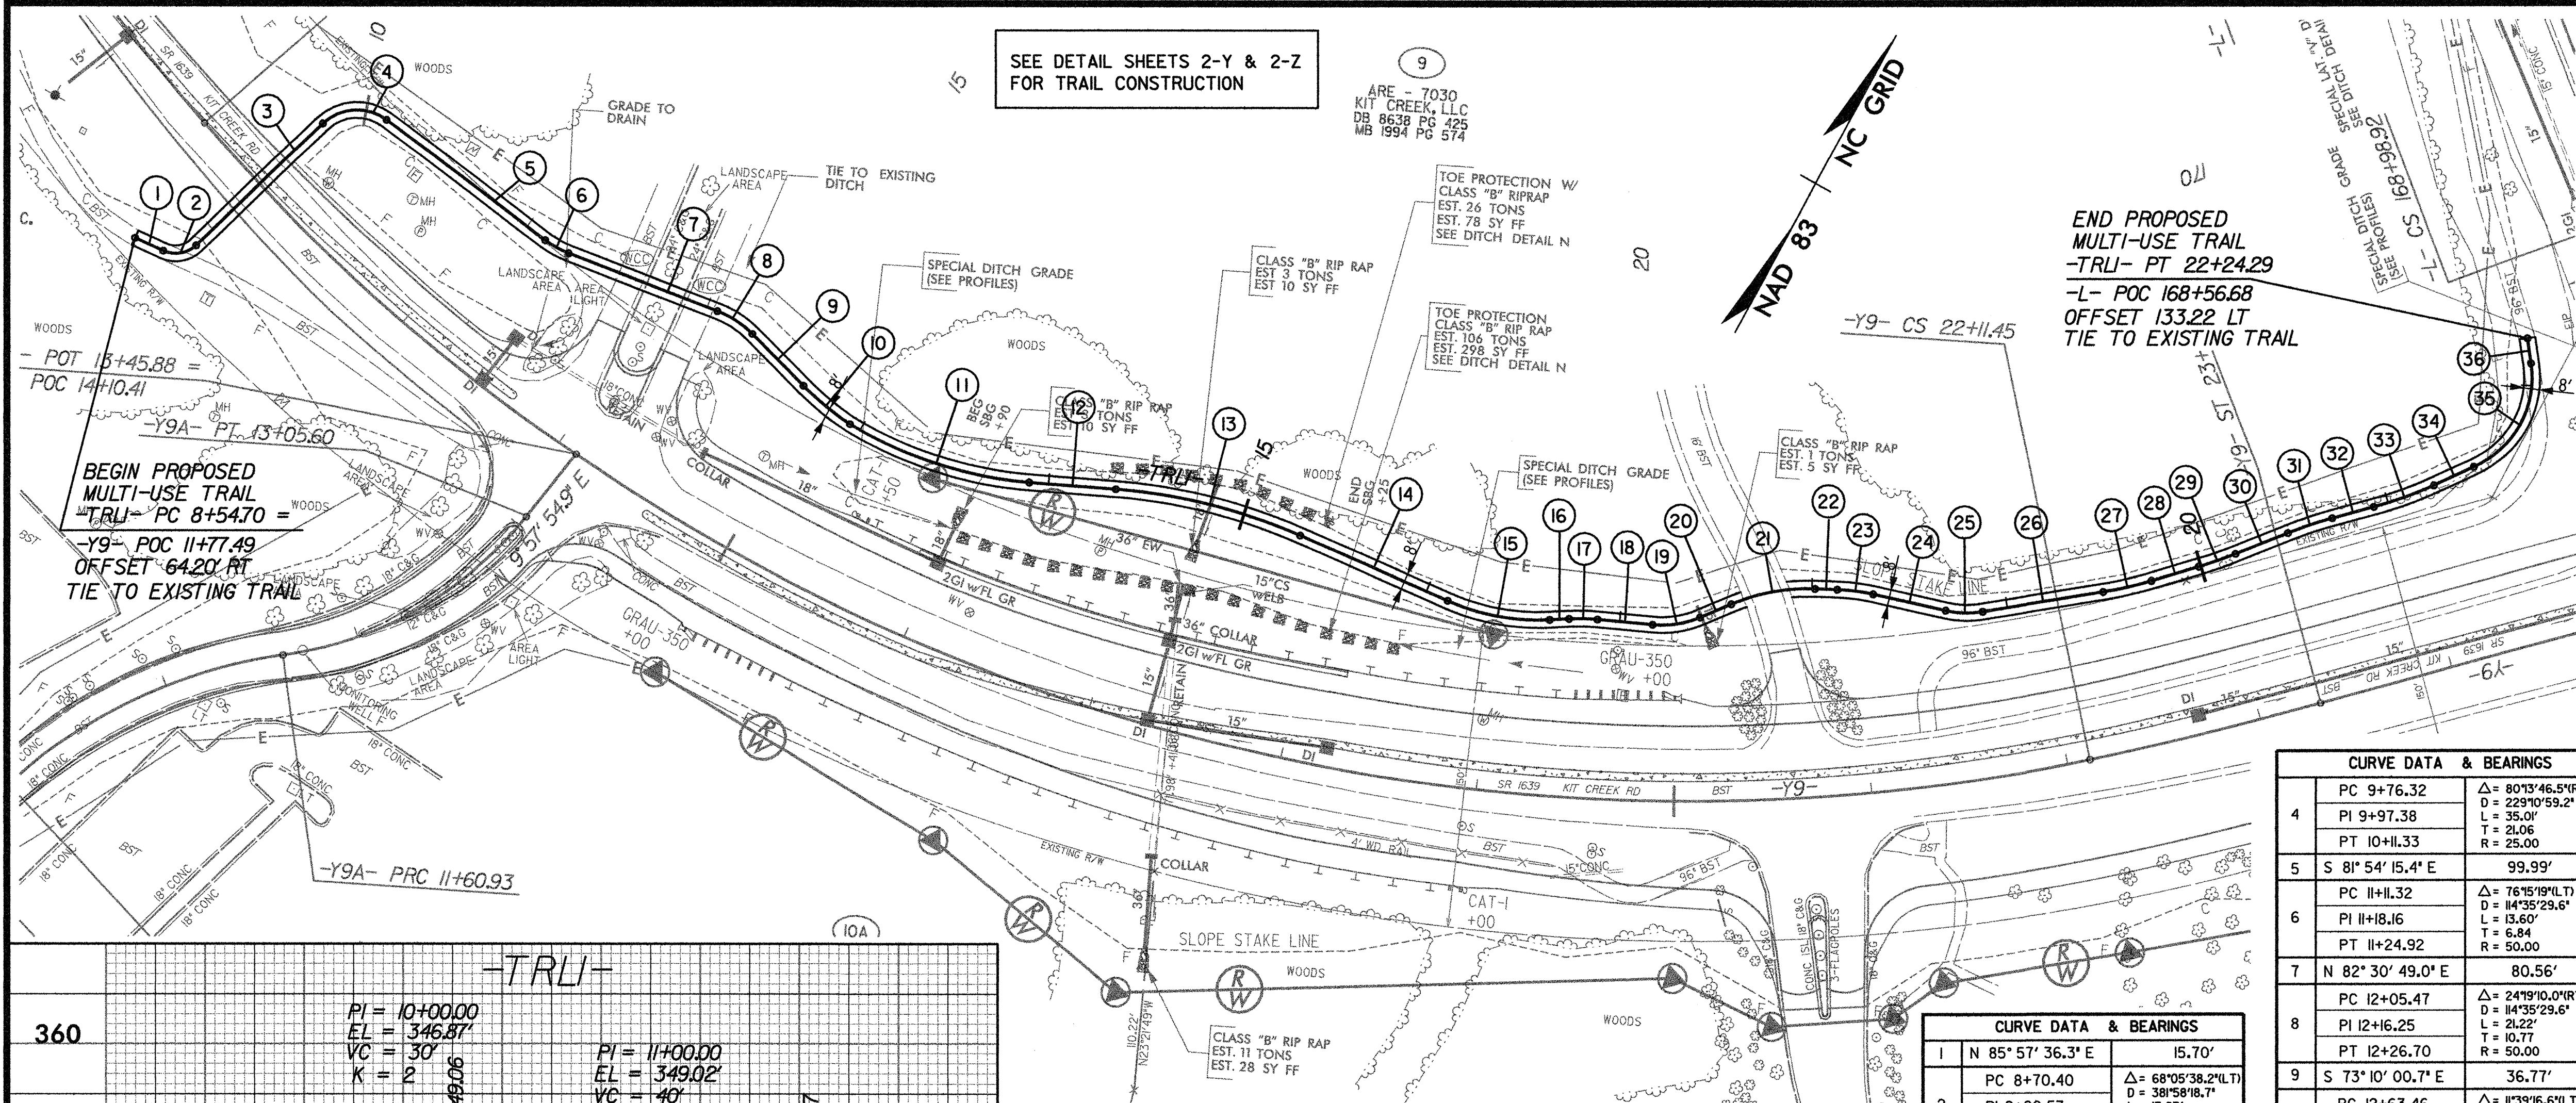

CURVE DATA & BEARINGS			
4	PC 9+76.32	Δ= 80°13'46.5"(RT)	
	PI 9+97.38	D= 229'10"59.2'	
	PT 10+11.33	L= 35.0'	
		T= 21.06	
		R= 25.00	
5	S 81° 54' 15.4" E	99.99'	
6	PC 11+11.32	Δ= 76°15'19"(LT)	
	PI 11+18.16	D= 14°35'29.6"	
	PT 12+24.92	L= 13.6'	
		T= 6.84	
		R= 50.00	
7	N 82° 30' 49.0" E	80.56'	
	PC 12+05.47	Δ= 24°19'10.0"(RT)	
	PI 12+16.25	D= 14°35'29.6"	
	PT 12+26.70	L= 21.2'	
		T= 10.77	
		R= 50.00	
8	PC 12+63.46	Δ= 11°39'16.6"(LT)	
	PI 12+78.77	D= 38°14'49.9"	
	PT 12+93.98	L= 30.5'	
		T= 15.31	
		R= 150.00	
9	S 73° 10' 00.7" E	36.77'	
10	PC 12+93.98	Δ= 27°33'43.5"(LT)	
	PI 13+43.03	D= 28°38'50.7"	
	PT 13+90.19	L= 96.2'	
		T= 49.06	
		R= 200.00	
11	N 65° 45' 04.9" E	43.79'	
	PC 14+33.98	Δ= 19°16'15.5"(RT)	
	PI 14+82.61	D= 20°00'00"	
	PT 15+30.33	L= 96.35'	
		T= 48.63	
		R= 286.48	
12	N 85° 01' 16.4" E	81.31'	
	PC 16+11.63	Δ= 26°28'33.0"(LT)	
	PI 16+38.59	D= 50°00'00"	
	PT 16+64.59	L= 52.95'	
		T= 26.96	
		R= 144.59	
13	PC 14+33.98	Δ= 19°16'15.5"(RT)	
	PI 14+82.61	D= 20°00'00"	
	PT 15+30.33	L= 96.35'	
		T= 48.63	
		R= 286.48	
14	N 85° 01' 16.4" E	81.31'	
	PC 16+11.63	Δ= 26°28'33.0"(LT)	
	PI 16+38.59	D= 50°00'00"	
	PT 16+64.59	L= 52.95'	
		T= 26.96	
		R= 144.59	
15	PC 16+64.59	Δ= 26°28'33.0"(LT)	
	PI 16+38.59	D= 50°00'00"	
	PT 16+64.59	L= 52.95'	
		T= 26.96	
		R= 144.59	
16	PC 16+64.59	Δ= 26°28'33.0"(LT)	
	PI 16+38.59	D= 50°00'00"	
	PT 16+64.59	L= 52.95'	
		T= 26.96	
		R= 144.59	
17	PC 16+64.59	Δ= 26°28'33.0"(LT)	
	PI 16+38.59	D= 50°00'00"	
	PT 16+64.59	L= 52.95'	
		T= 26.96	
		R= 144.59	
18	PC 16+64.59	Δ= 26°28'33.0"(LT)	
	PI 16+38.59	D= 50°00'00"	
	PT 16+64.59	L= 52.95'	
		T= 26.96	
		R= 144.59	
19	PC 16+64.59	Δ= 26°28'33.0"(LT)	
	PI 16+38.59	D= 50°00'00"	
	PT 16+64.59	L= 52.95'	
		T= 26.96	
		R= 144.59	
20	PC 16+64.59	Δ= 26°28'33.0"(LT)	
	PI 16+38.59	D= 50°00'00"	
	PT 16+64.59	L= 52.95'	
		T= 26.96	
		R= 144.59	
21	PC 16+64.59	Δ= 26°28'33.0"(LT)	
	PI 16+38.59	D= 50°00'00"	
	PT 16+64.59	L= 52.95'	
		T= 26.96	
		R= 144.59	
22	PC 16+64.59	Δ= 26°28'33.0"(LT)	
	PI 16+38.59	D= 50°00'00"	
	PT 16+64.59	L= 52.95'	
		T= 26.96	
		R= 144.59	
23	PC 16+64.59	Δ= 26°28'33.0"(LT)	
	PI 16+38.59	D= 50°00'00"	
	PT 16+64.59	L= 52.95'	
		T= 26.96	
		R= 144.59	
24	PC 16+64.59	Δ= 26°28'33.0"(LT)	
	PI 16+38.59	D= 50°00'00"	
	PT 16+64.59	L= 52.95'	
		T= 26.96	
		R= 144.59	
25	PC 16+64.59	Δ= 26°28'33.0"(LT)	
	PI 16+38.59	D= 50°00'00"	
	PT 16+64.59	L= 52.95'	
		T= 26.96	
		R= 144.59	
26	PC 16+64.59	Δ= 26°28'33.0"(LT)	
	PT 16+64.59	L= 52.95'	
		T= 26.96	
		R= 144.59	
34	PC 16+64.59	Δ= 26°28'33.0"(LT)	
	PI 16+38.59	D= 50°00'00"	
	PT 16+64.59	L= 52.95'	
		T= 26.96	
		R= 144.59	
35	PC 16+64.59	Δ= 26°28'33.0"(LT)	
	PI 16+38.59	D= 50°00'00"	
	PT 16+64.59	L= 52.95'	
		T= 26.96	
		R= 144.59	
36	PC 16+64.59	Δ= 26°28'33.0"(LT)	
	PI 16+38.59	D= 50°00'00"	
	PT 16+64.59	L= 52.95'	
		T= 26.96	
		R= 144.59	

CURVE DATA & BEARINGS			
16	N 58° 32' 43.4" E	9.73'	
	PC 16+74.32	Δ= 81°28'6"(RT)	
	PI 16+81.52	D= 5777'44.8"	
	PT 16+88.70	L= 14.58'	
		T= 2.20	
		R= 100.00	
17	N 66° 47' 12" E	27.97'	
	PC 17+16.67	Δ= 28°04'55.1"(LT)	
	PI 17+29.17	D= 14°35'29.6"	
	PT 17+41.17	L= 18.25'	
		T= 9.56	
		R= 50.00	
18	N 38° 42' 16.9" E	17.09'	
	PC 17+58.26	Δ= 24°46'12.1"(RT)	
	PI 17+80.22	D= 5777'44.8"	
	PT 18+01.50	L= 43.23'	
		T= 2.56	
		R= 100.00	
19	N 63° 28' 29.1" E	11.27'	
	PC 18+12.77	Δ= 10°27'53.1"(RT)	
	PI 18+21.92	D= 5777'44.8"	
	PT 18+31.03	L= 18.25'	
		T= 9.56	
		R= 100.00	
20	N 73° 56' 22.2" E	37.56'	
	PC 18+68.59	Δ= 21°39'16.6"(LT)	
	PI 18+78.15	D= 14°35'29.6"	
	PT 18+87.48	L= 18.25'	
		T= 9.56	
		R= 50.00	
21	N 52° 17' 05.6" E	61.50'	
	PC 19+48.98	Δ= 7°09'29.6"(LT)	
	PI 19+61.49	D= 28°38'52.4"	
	PT 19+73.97	L= 18.25'	
		T= 9.56	
		R= 200.00	
22	N 45° 07' 36.1" E	24.86'	
	PC 19+98.83	Δ= 5°38'34.3"(LT)	
	PI 20+08.69	D= 28°38'52.4"	
	PT 20+18.53	L= 18.25'	
		T= 9.56	
		R= 200.00	
23	N 39° 29' 01.8" E	28.46'	
	PC 20+46.99	Δ= 06°46'27.4"(RT)	
	PI 20+58.83	D= 28°38'52.4"	
	PT 20+70.64	L= 23.65'	
		T= 11.84	
		R= 200.00	
24	N 46° 15' 29.1" E	21.79'	
	PC 20+92.43	Δ= 91°09'3.3"(LT)	
	PI 21+08.58	D= 28°38'52.4"	
	PT 21+24.66	L= 32.24'	
		T= 16.18	
		R= 200.00	
25	N 37° 01' 19.3" E	22.09'	
	PC 21+46.75	Δ= 74°03'39.5"(LT)	
	PI 21+84.47	D= 14°35'29.6"	
	PT 22+11.38	L= 64.63'	
		T= 37.72	
		R= 50.00	
26	N 37° 02' 19.7" W	12.91'	
	PC 21+46.75	Δ= 74°03'39.5"(LT)	
	PI 21+84.47	D= 14°35'29.6"	
	PT 22+11.38	L= 64.63'	
		T= 37.72	
		R= 50.00	

Plans prepared by:

KO & ASSOCIATES, P.C.

Consulting Engineers


1011 SCHAU DR. SUITE #202


RALEIGH, N.C. 27606

(919)-851-6066


FOR -Y9- PLAN, SEE SHEETS 17 & 32

5/2/2006
R:\Roadway\Projects\U4026\2.dgn
Ko & Associates, P.C.

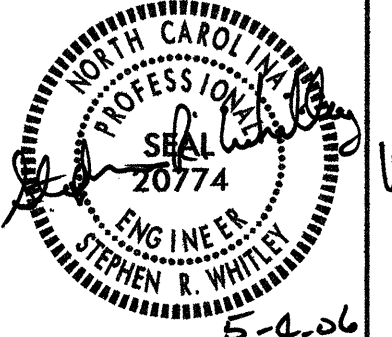
PROJECT REFERENCE NO.		SHEET NO.	
U-4026		2-P	
RW SHEET NO.			
ROADWAY DESIGN ENGINEER		HYDRAULICS ENGINEER	
			

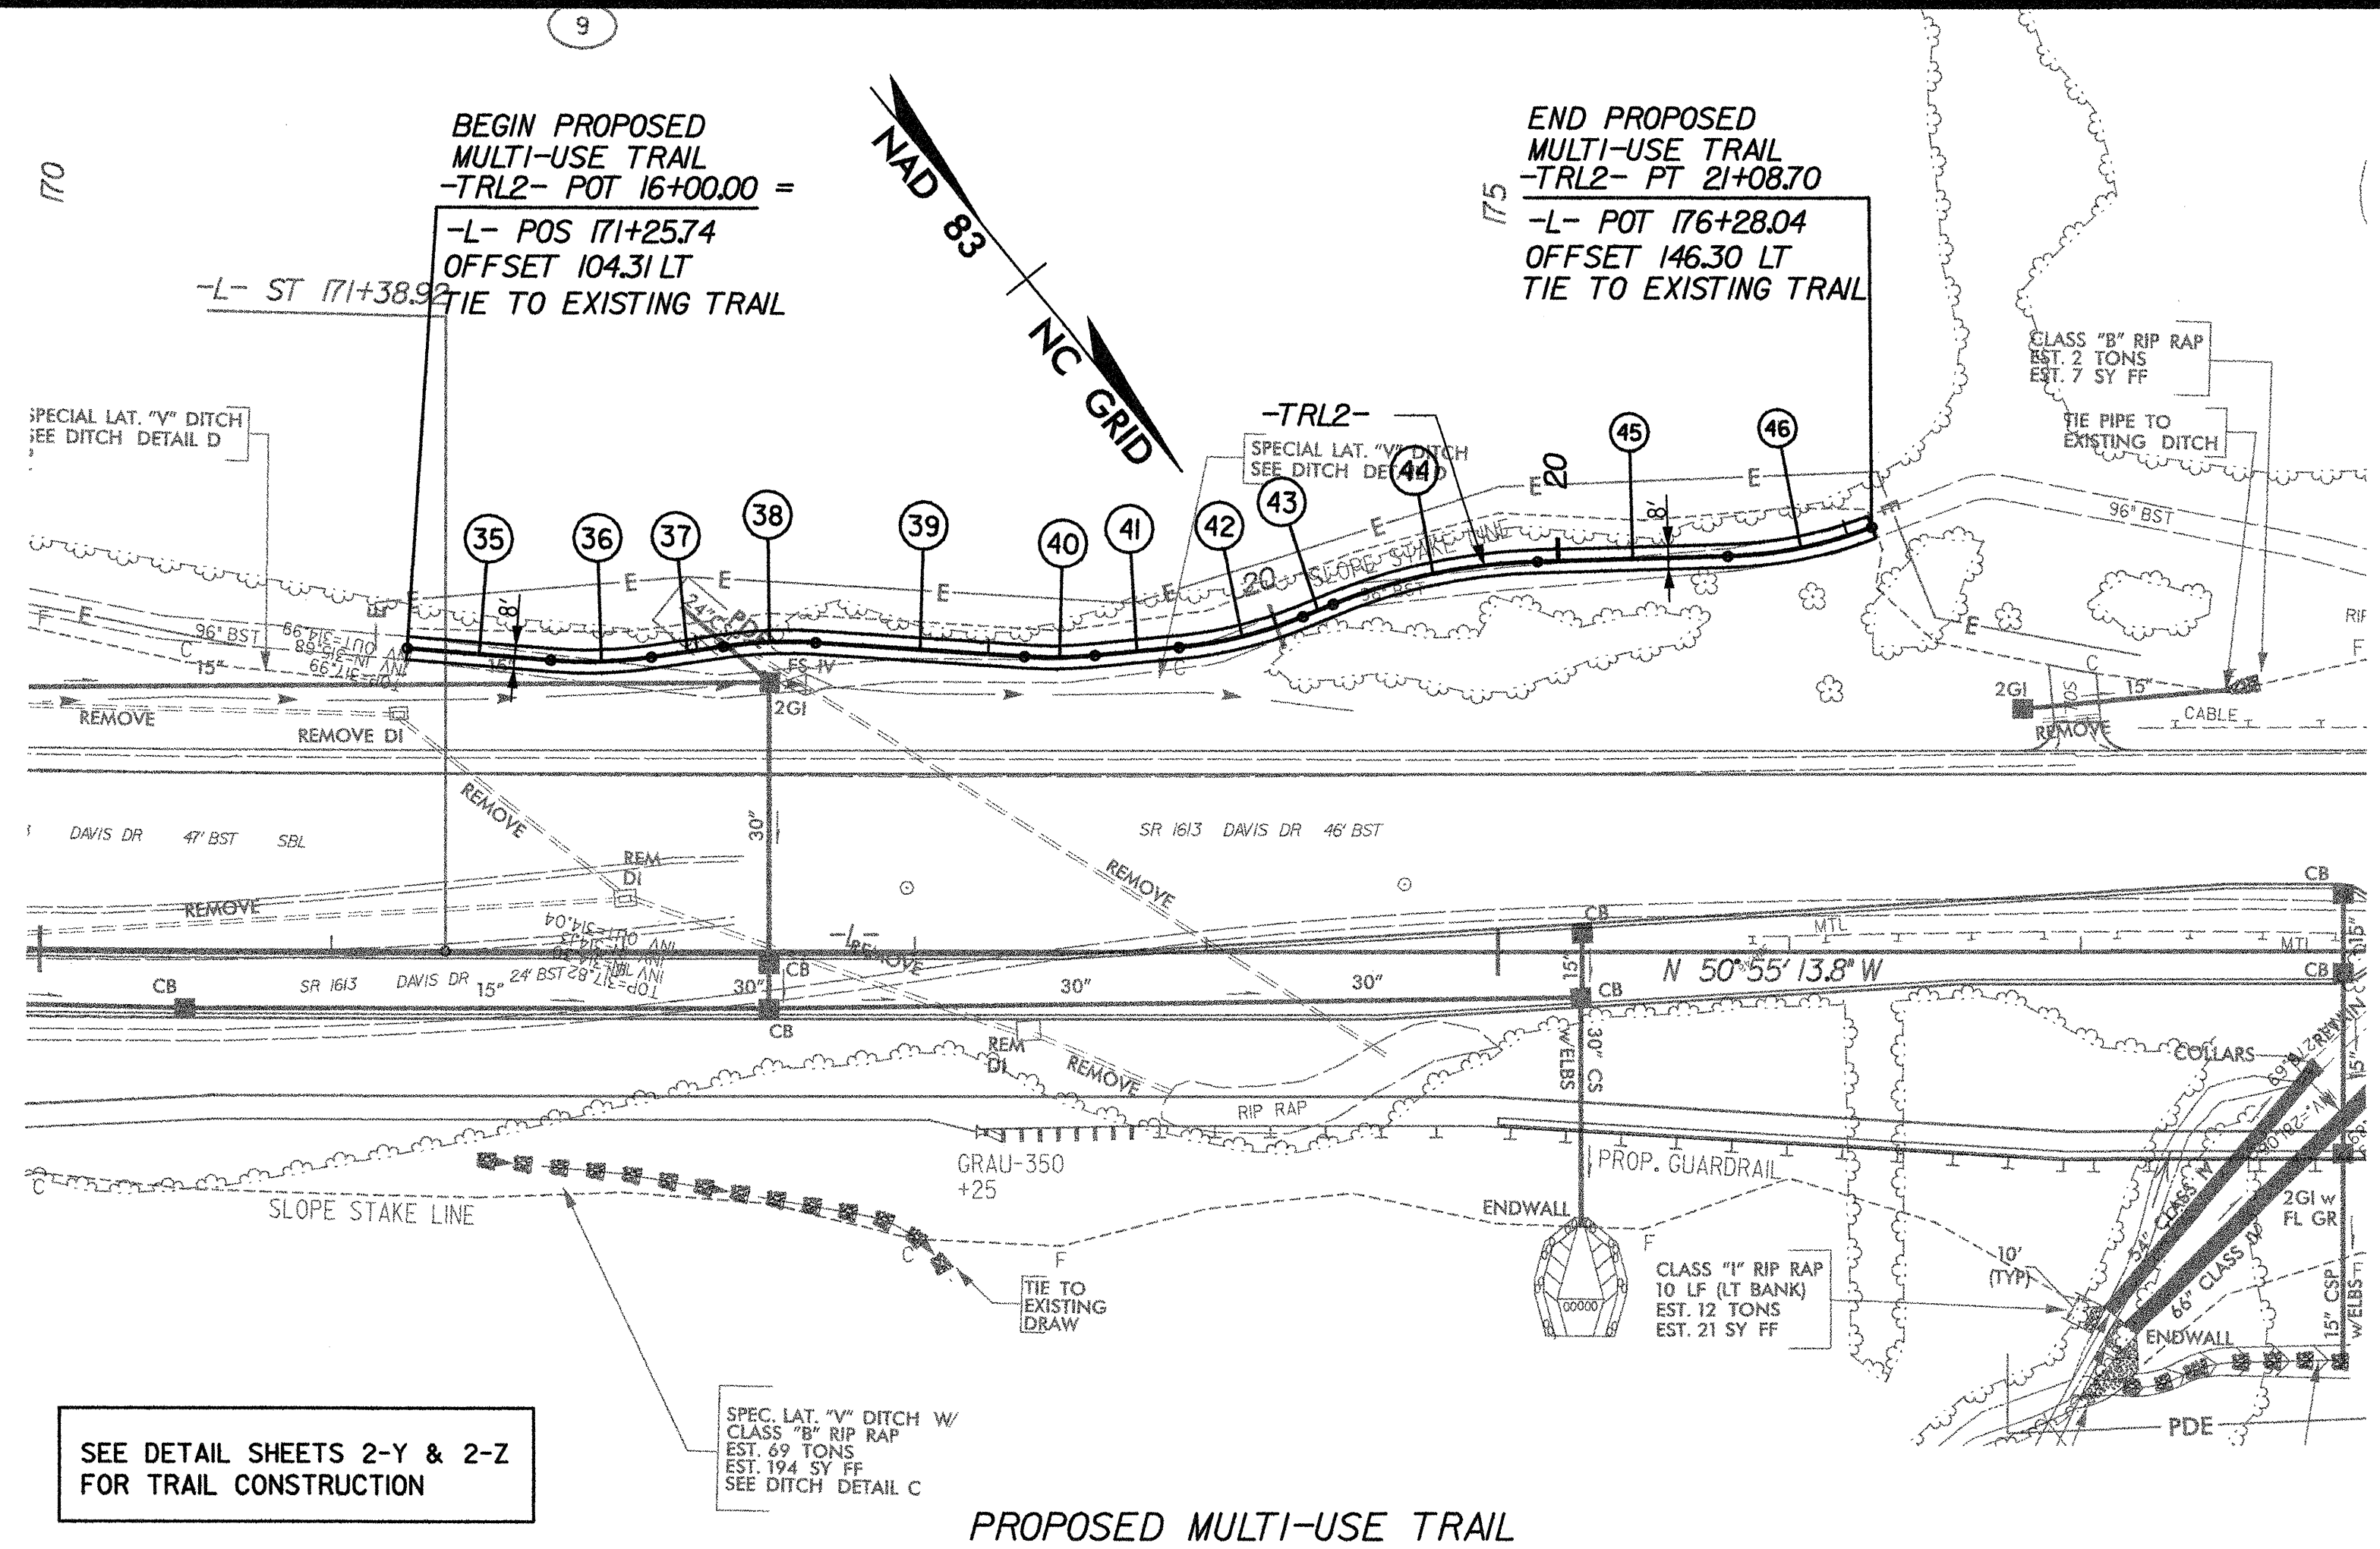

CURVE DATA & BEARINGS		
35	N 46° 11' 13" W	49.47'
	PC 16+49.47	$\Delta = 131^\circ 49.14'$
	PI 16+66.82	D = 38' 11" 49.9'
	PT 16+84.02	L = 34.55'
		T = 17.35
		R = 150.00
37	N 59° 23' 02.0" W	24.94'
	PC 17+08.97	$\Delta = 121^\circ 10.53'$
	PI 17+24.96	D = 38' 11" 49.9'
	PT 17+40.83	L = 31.86'
		T = 15.99
		R = 150.00
39	N 47° 12' 46.7" W	71.68'
	PC 18+08.96	$\Delta = 121^\circ 10.53'$
	PI 18+24.96	D = 38' 11" 49.9'
	PT 18+40.83	L = 31.86'
		T = 15.99
		R = 150.00
41	N 56° 26' 48.2" W	28.99'
	PC 18+65.67	$\Delta = 16^\circ 46' 26.9"$
	PI 18+87.79	D = 38' 11" 49.9'
	PT 19+09.59	L = 43.91'
		T = 22.12
		R = 150.00
43	N 73° 13' 15.0" W	11.25'
	PC 19+20.83	$\Delta = 20^\circ 38' 19.3"$
	PI 19+57.25	D = 28' 38' 52.4'
	PT 19+92.87	L = 72.04'
		T = 36.42
		R = 200.00
45	N 52° 34' 55.7" W	65.28'
	PC 20+58.16	$\Delta = 191^\circ 15.34'$
	PI 20+83.67	D = 38' 11" 49.9'
	PT 21+08.70	L = 50.54'
		T = 25.51
		R = 150.00

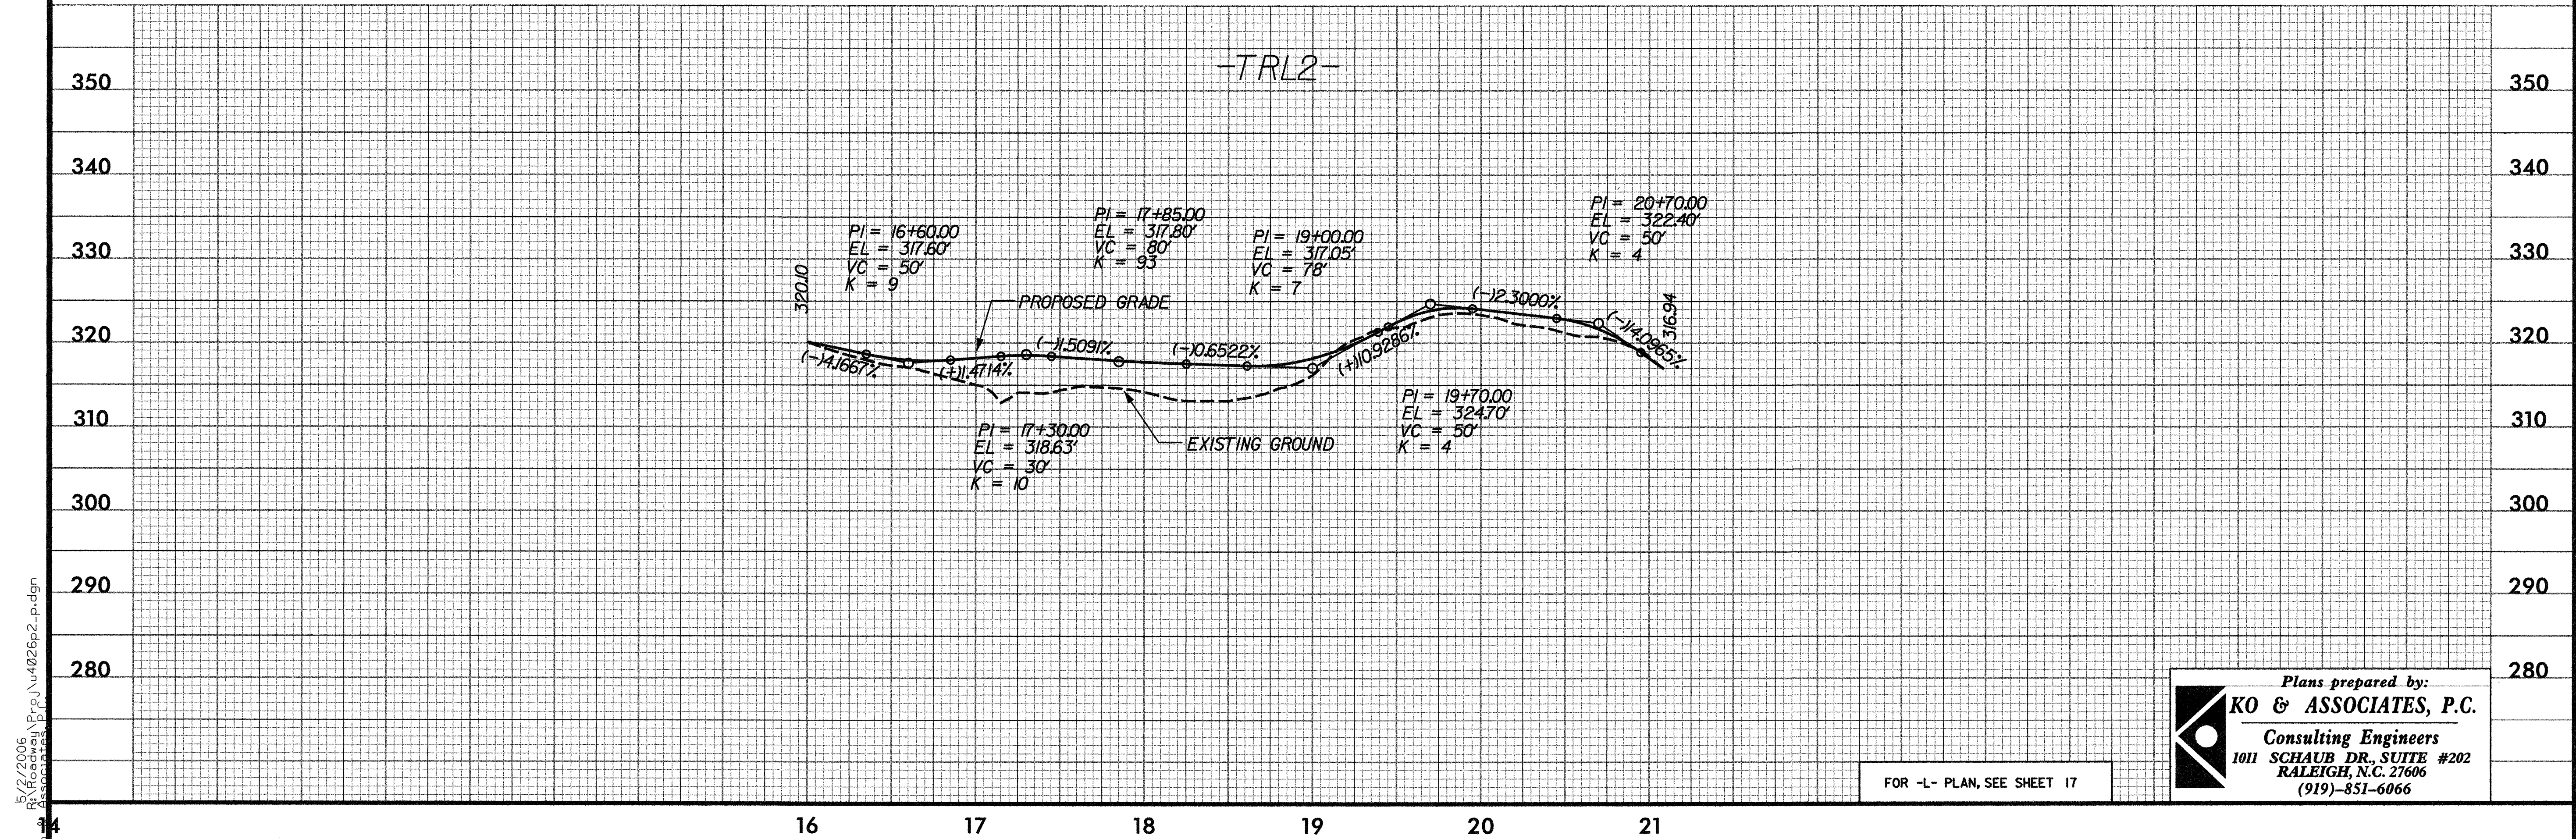


Plans prepared by:
KO & ASSOCIATES, P.C.
Consulting Engineers
1011 SCHAU DR., SUITE #202
RALEIGH, N.C. 27606
(919) 851-6066

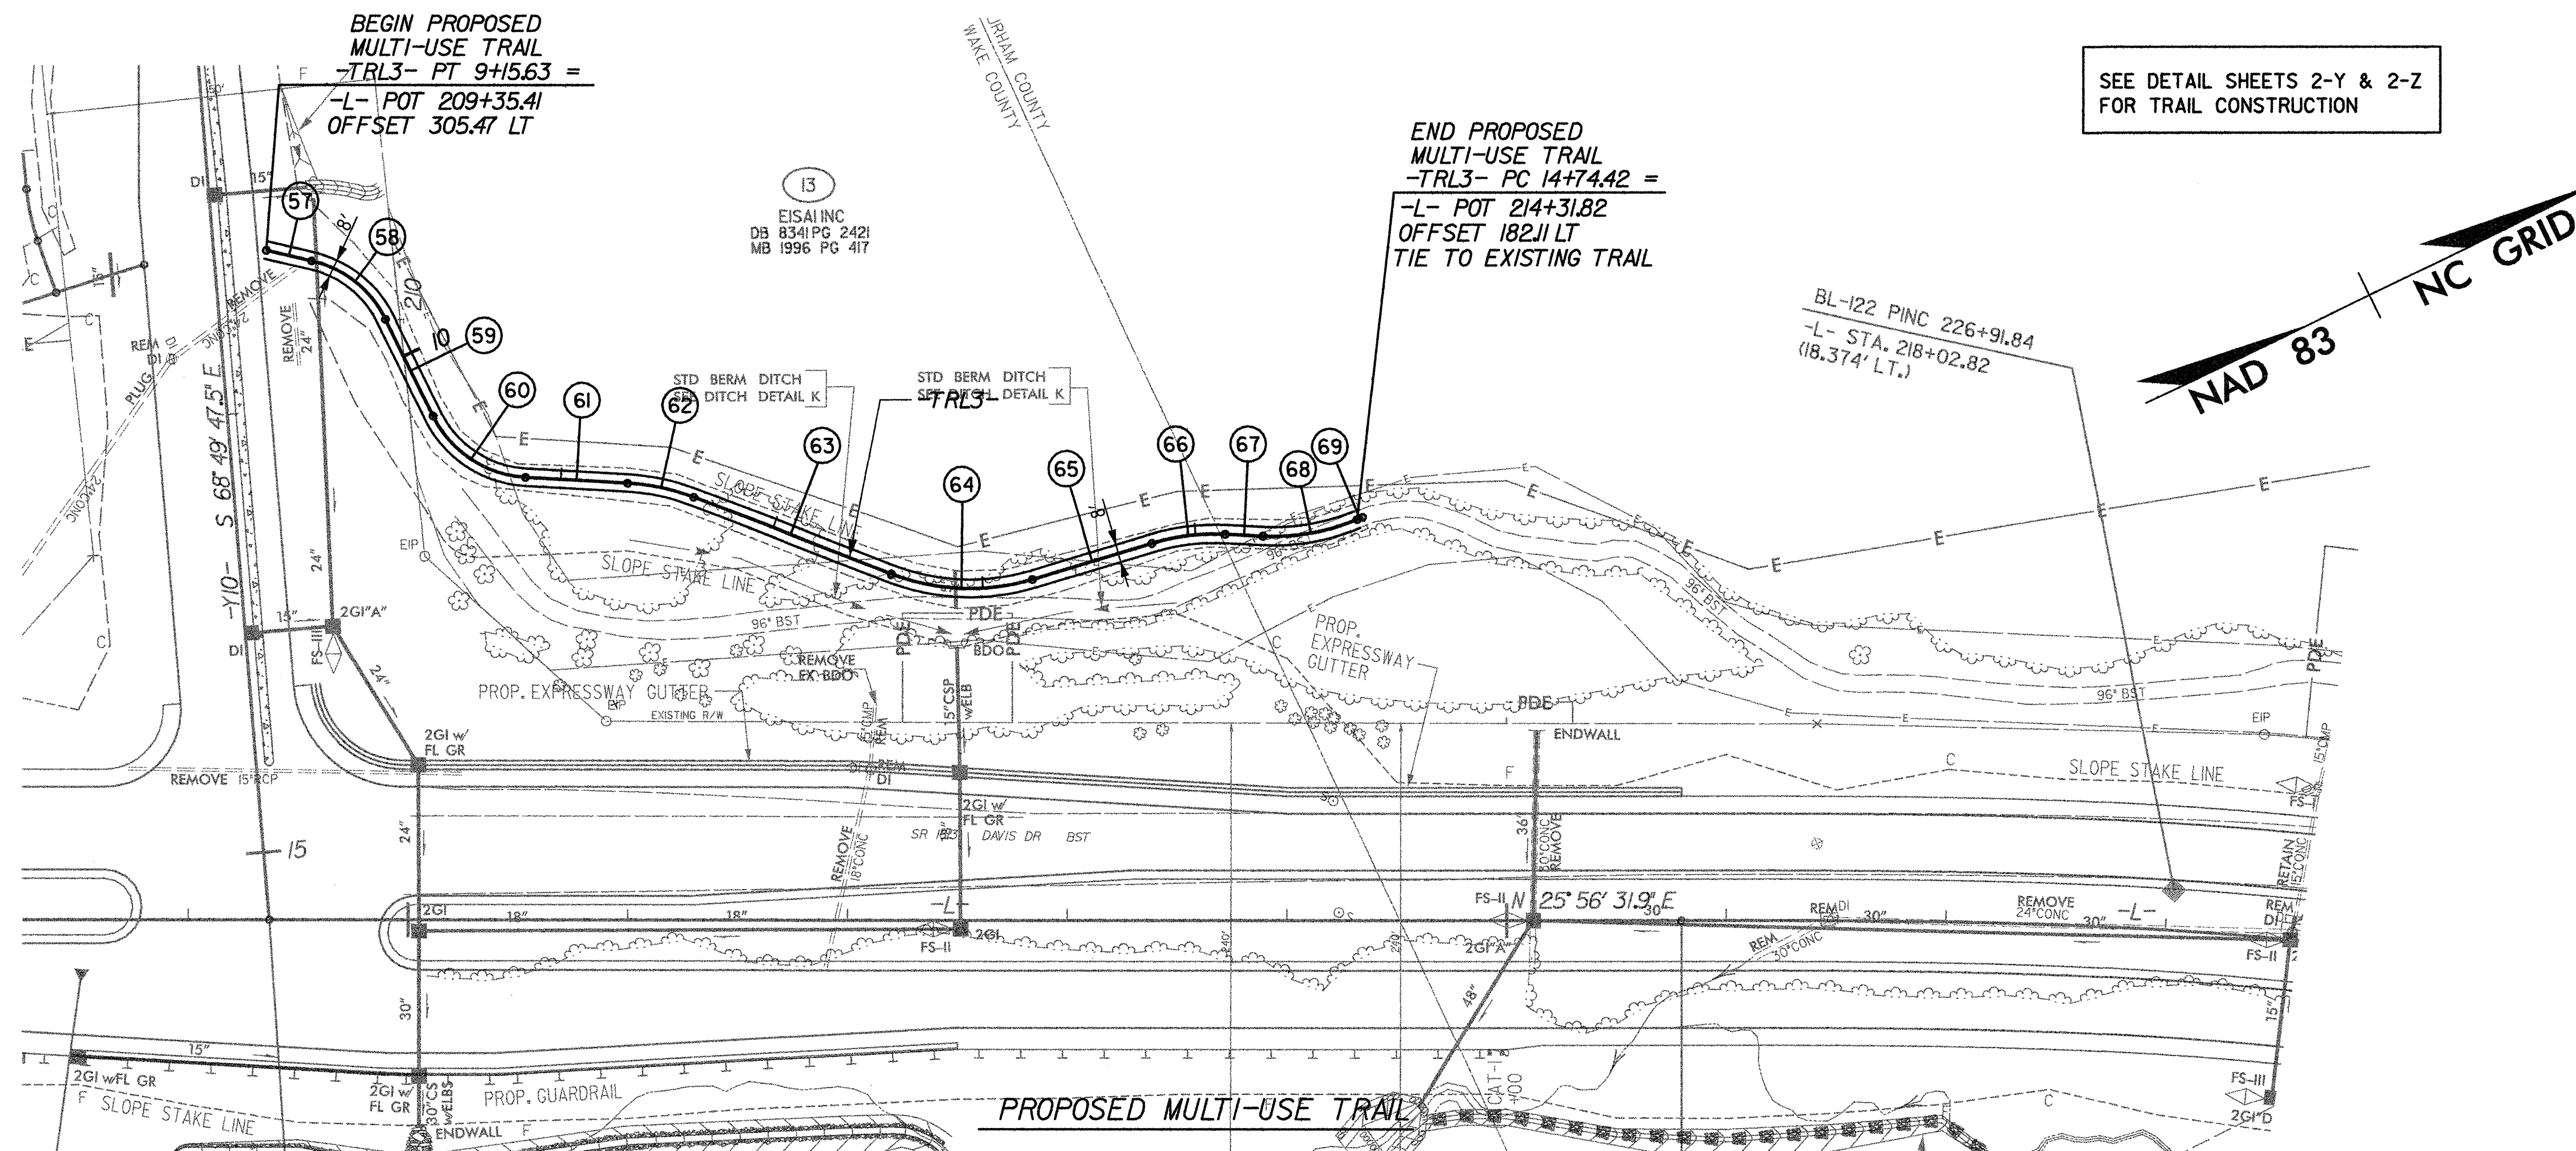


PROJECT REFERENCE NO.	SHEET NO.
U-4026	2-R
RW SHEET NO.	
ROADWAY DESIGN ENGINEER	HYDRAULICS ENGINEER
5-406	8-46

	CURVE DATA & BEARINGS	
57	N 39° 03' 38.6" E	21.14'
58	PC 9+36.77	Δ = 50°56'06.8"(RT)
	PI 9+60.59	D = 114°35'29.6"
	PT 9+81.22	L = 23.81 R = 50.00
59	N 89° 59' 42.3" E	49.54'
60	PC 10+30.76	Δ = 60°47'51.9"(LT)
	PI 10+60.10	D = 114°35'29.6"
	PT 10+83.82	L = 53.06 R = 20.33
61	N 29° 11' 50.4" E	46.54'
62	PC 11+60.36	Δ = 17°40'46.4"(RT)
	PT 11+45.91	D = 57°17'44.8"
	PI 11+61.22	L = 30.86' T = 15.55 R = 100.00
63	N 46° 52' 36.8" E	96.25'
64	PC 12+57.46	Δ = 37°29'14.3"(LT)
	PT 12+91.40	D = 57°17'44.8"
	PI 12+22.89	L = 65.43' T = 33.53 R = 100.00
65	N 09° 23' 22.5" E	56.86'
66	PC 13+79.75	Δ = 19°19'23.7"(RT)
	PT 13+96.77	D = 57°17'44.8"
	PI 14+13.47	L = 33.73' T = 17.02 R = 100.00
67	N 28° 42' 46.2" E	17.15'
68	PC 14+30.62	Δ = 25°05'45.2"(LT)
	PI 14+52.88	D = 57°17'44.8"
	PT 14+74.43	L = 43.80' T = 22.26 R = 100.00
69	N 03° 37' 01.1" E	2.68'

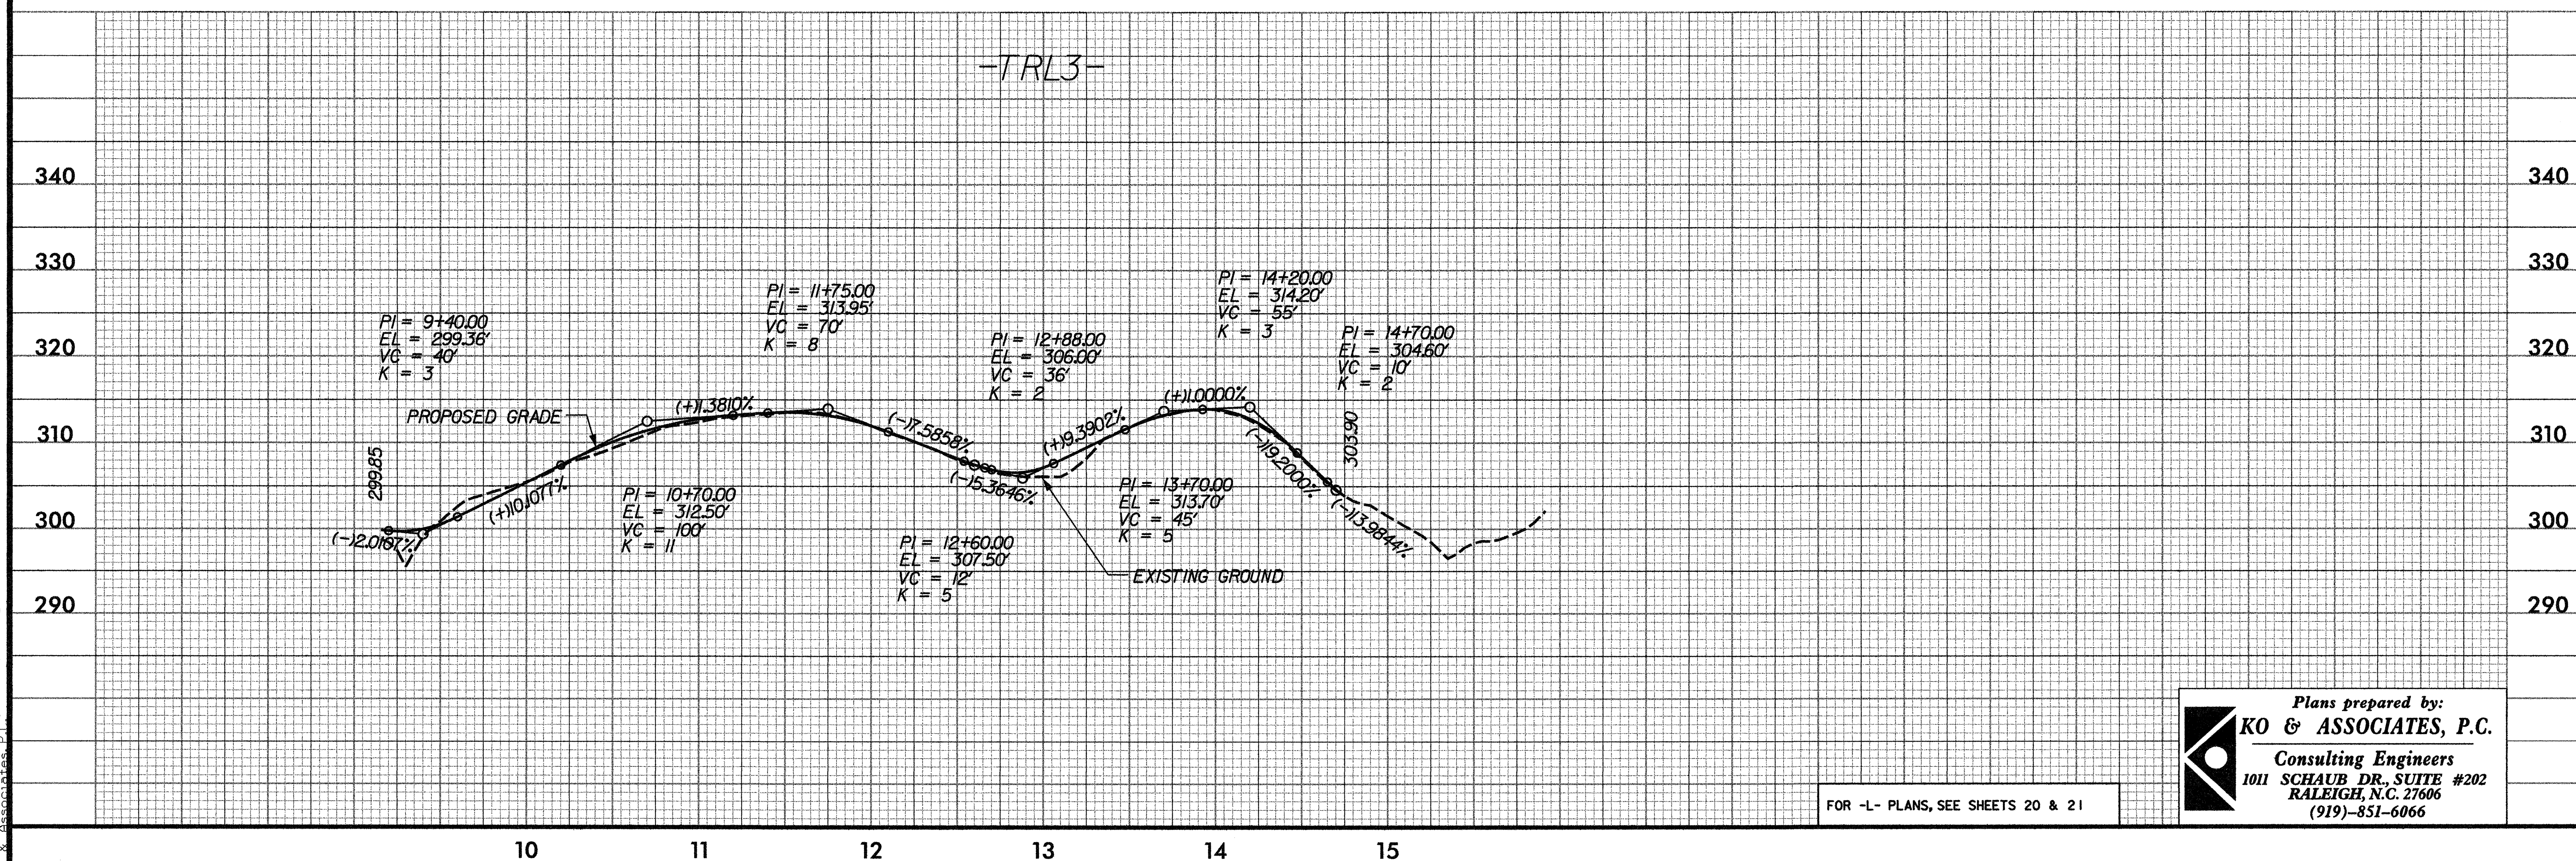

7/2/99


REVISIONS

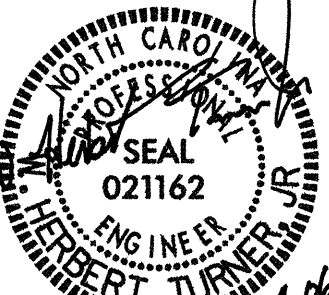PROJECT REFERENCE NO.		SHEET NO.	
U-4026		2-5	
RW SHEET NO.			
ROADWAY DESIGN ENGINEER		HYDRAULICS ENGINEER	
			
5-4-06		5-4-06	


SEE DETAIL SHEETS 2-Y & 2-Z
FOR TRAIL CONSTRUCTION

END PROPOSED
MULTI-USE TRAIL
-TRL3A- PT 10+00.00 =
-L- POC 225+63.88
OFFSET 101.67 LT
TIE TO EXISTING TRAIL

END PROPOSED
MULTI-USE TRAIL
-TRL3A- PT 11+90.035 =
-L- POC 227+27.34
OFFSET 108.37 LT
TIE TO EXISTING TRAIL

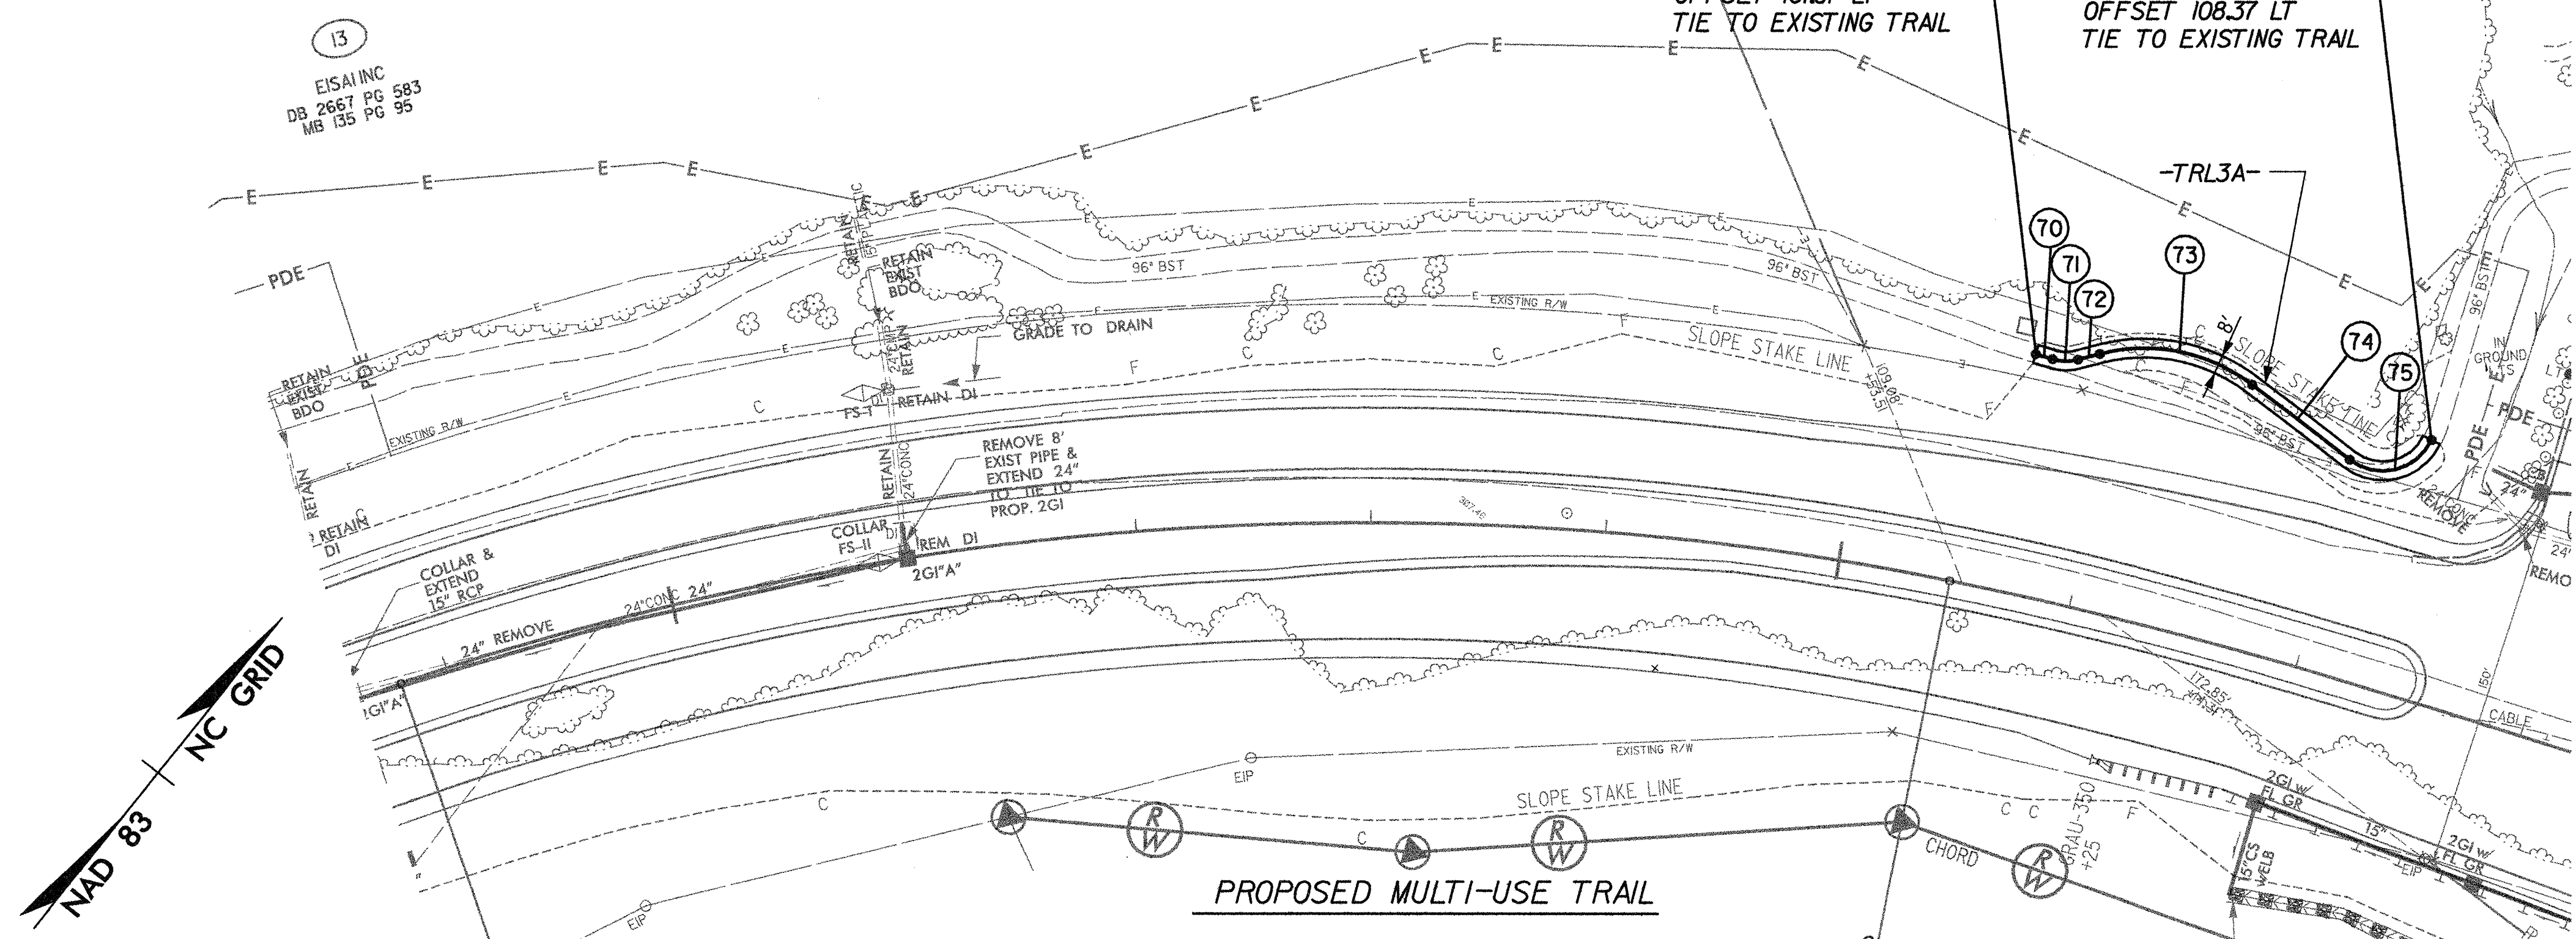

CURVE DATA & BEARINGS		
70	N 68° 17' 43.9" E	7.46'
	PC 10+07.46	Δ = 31° 20' 17.9" (LT) D = 286° 28' 44.0" L = 10.94' T = 5.61 R = 20.00
71	PI 10+13.07	
	PT 10+18.40	
72	N 36° 57' 26.0" E	9.65'
	PC 10+28.05	Δ = 52° 21' 45.4" (RT) D = 76° 23' 39.7" L = 68.54' T = 36.87 R = 75.00
73	PI 10+64.92	
	PT 10+96.59	
74	N 89° 19' 11.3" E	52.48'
	PC 11+49.07	Δ = 101° 27' 53.6" (LT) D = 247° 41' 34.3" L = 40.36' T = 28.29 R = 23.13
75	PI 11+77.37	
	PT 11+90.04	

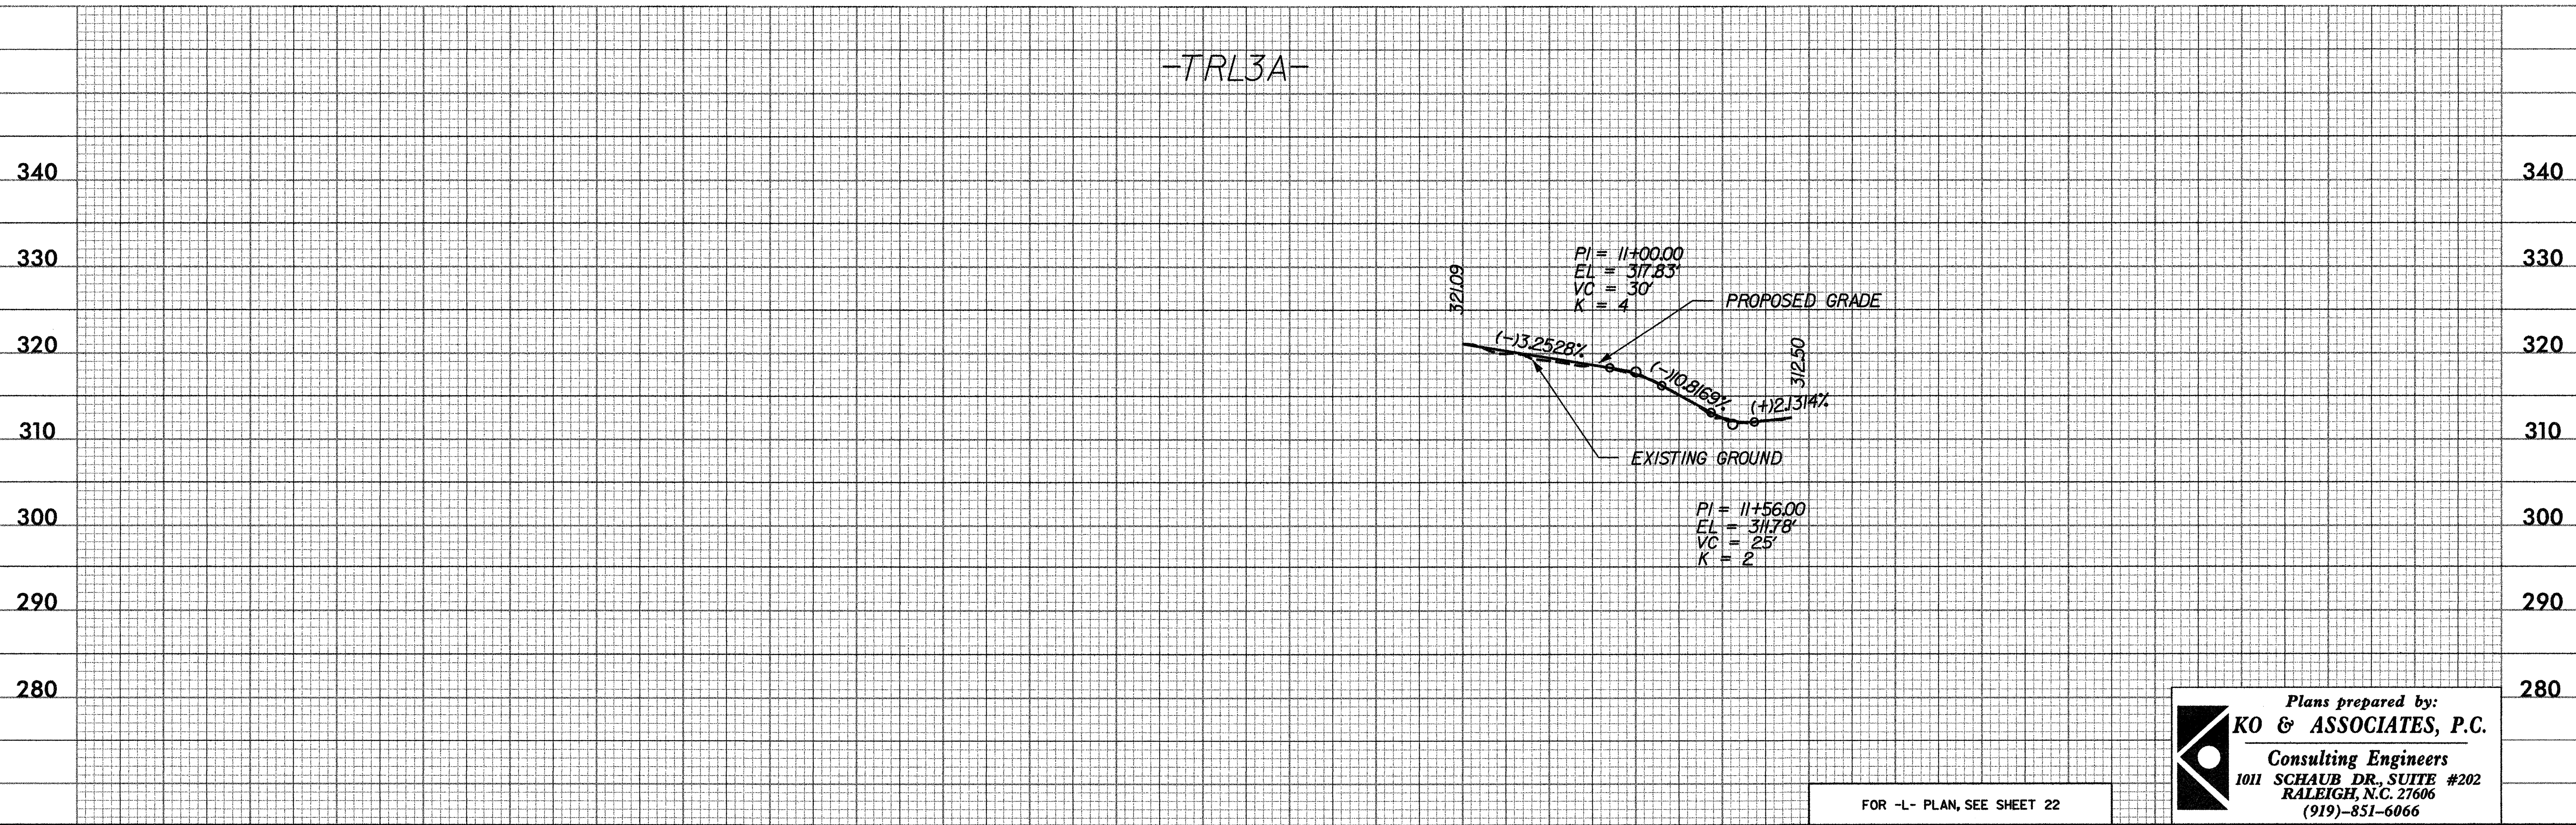

Plans prepared by:
KO & ASSOCIATES, P.C.
Consulting Engineers
1011 SCHAUB DR., SUITE #202
RALEIGH, N.C. 27606
(919) 851-6066



FOR -L- PLAN, SEE SHEET 22


5/2/2006
R:\Roadway\Projects\U4026\p2.s.dgn
Ko & Associates, P.C.

7/12/99


5/2/2006
R:\Roadway\Projects\40262\2.dgn
K & Associates, P.C.

REVISIONS

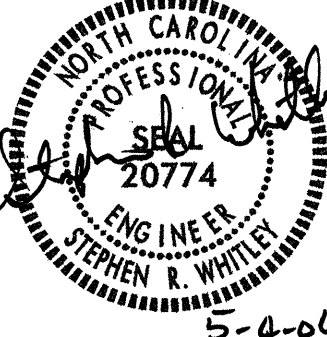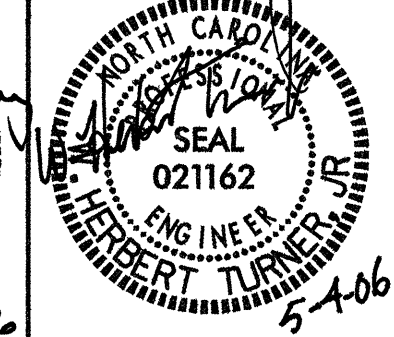PROJECT REFERENCE NO.		SHEET NO.	
U-4026		2-T	
RW SHEET NO.			
ROADWAY DESIGN ENGINEER		HYDRAULICS ENGINEER	
			
5-4-06		5-4-06	

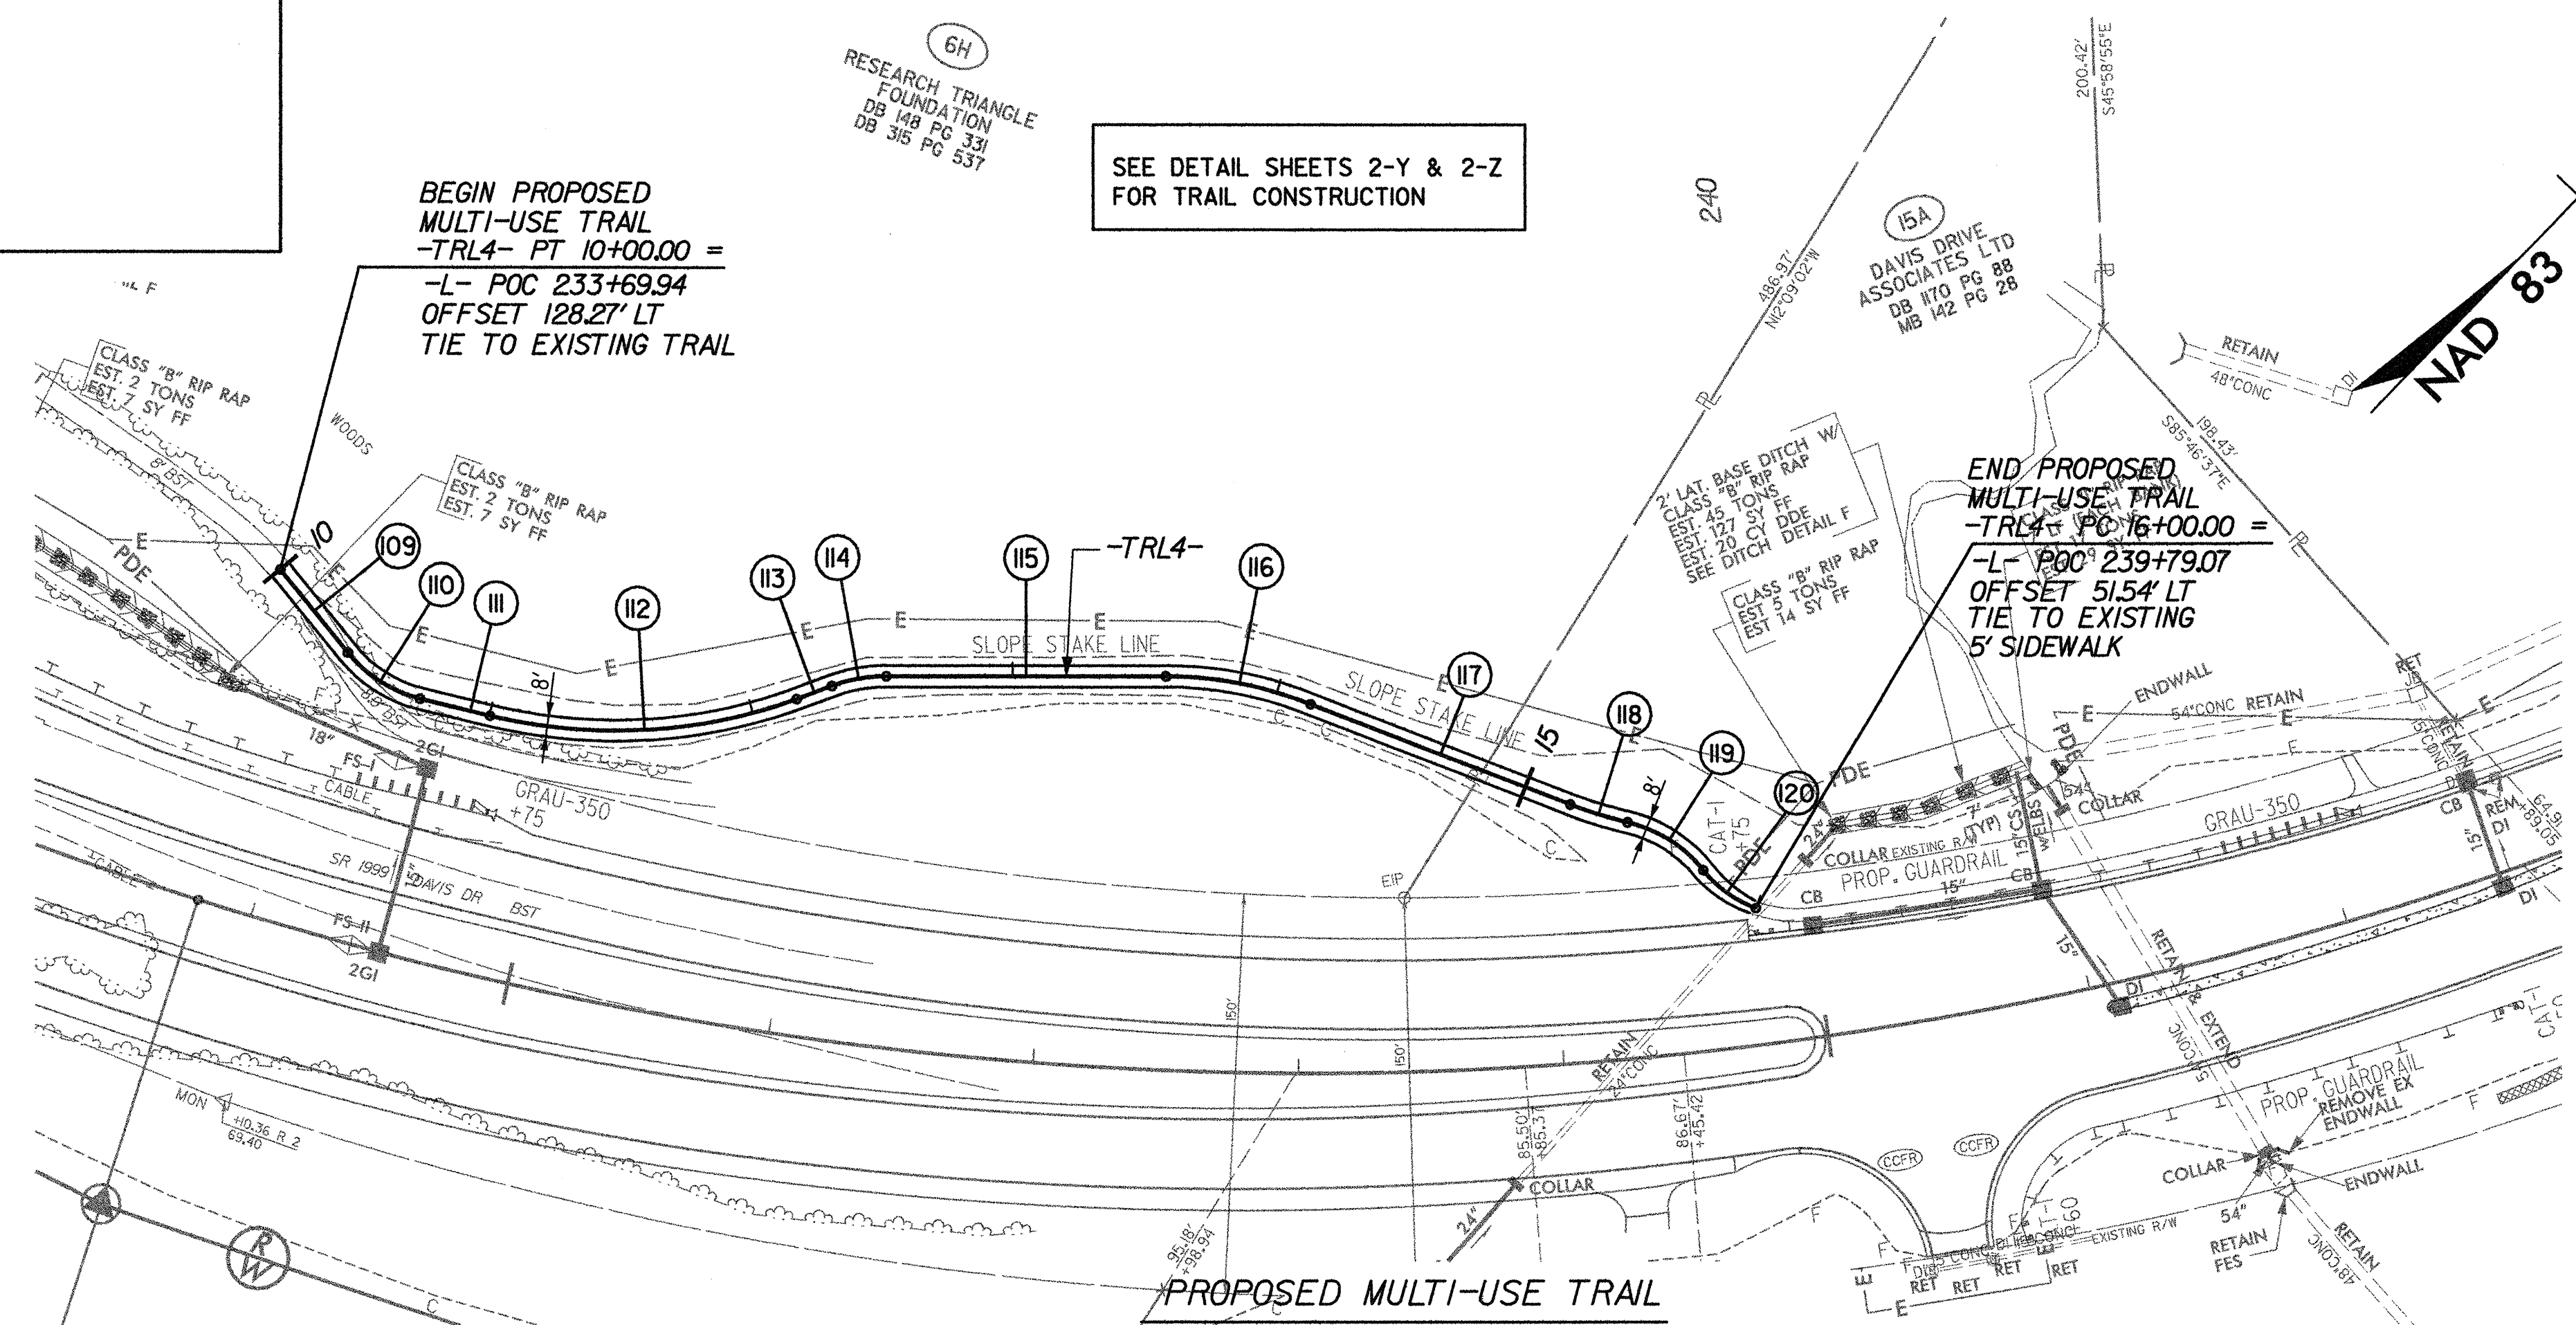

CURVE DATA & BEARINGS			
109	S 82° 43' 55.6" E	40.42'	
110	PC 10+40.42	$\Delta = 37°29'55.2\"$ (LT)	
	PI 10+57.39	D = 114°35'29.6"	
	PT 10+73.14	L = 32.72'	
		T = 16.97'	
		R = 50.00'	
111	N 59° 46' 09.2" E	27.10'	
112	PC 11+00.24	$\Delta = 33°32'49.4\"$ (LT)	
	PI 11+60.52	D = 28°38'52.4"	
	PT 12+17.34	L = 17.10'	
		T = 60.28'	
		R = 200.00'	
113	N 26° 13' 19.8" E	14.14'	
114	PC 12+31.48	$\Delta = 19°58'49.7\"$ (RT)	
	PI 12+42.05	D = 95°29'34.7"	
	PT 12+52.41	L = 20.92'	
		T = 10.57'	
		R = 60.00'	
115	N 46° 12' 09.2" E	105.15'	
116	PC 13+57.56	$\Delta = 21°17'32.8\"$ (RT)	
	PI 13+85.75	D = 38°11'49.9"	
	PT 14+13.30	L = 55.74'	
		T = 28.20'	
		R = 150.00'	
117	N 67° 29' 42.3" E	104.93'	
118	PC 15+18.23	$\Delta = 08°35'43.8\"$ (LT)	
	PI 15+29.51	D = 38°11'49.9"	
	PT 15+40.74	L = 22.50'	
		T = 11.27'	
		R = 150.00'	
119	PC 15+40.74	$\Delta = 39°24'23.4\"$ (RT)	
	PI 15+58.64	D = 114°35'34.0"	
	PT 15+75.12	L = 34.39'	
		T = 17.91'	
		R = 50.00'	
120	PC 15+75.12	$\Delta = 59°05'24.0\"$ (LT)	
	PI 16+00.35	D = 128°45'12.9"	
	PT 16+21.02	L = 45.89'	
		T = 25.22'	
		R = 44.50'	

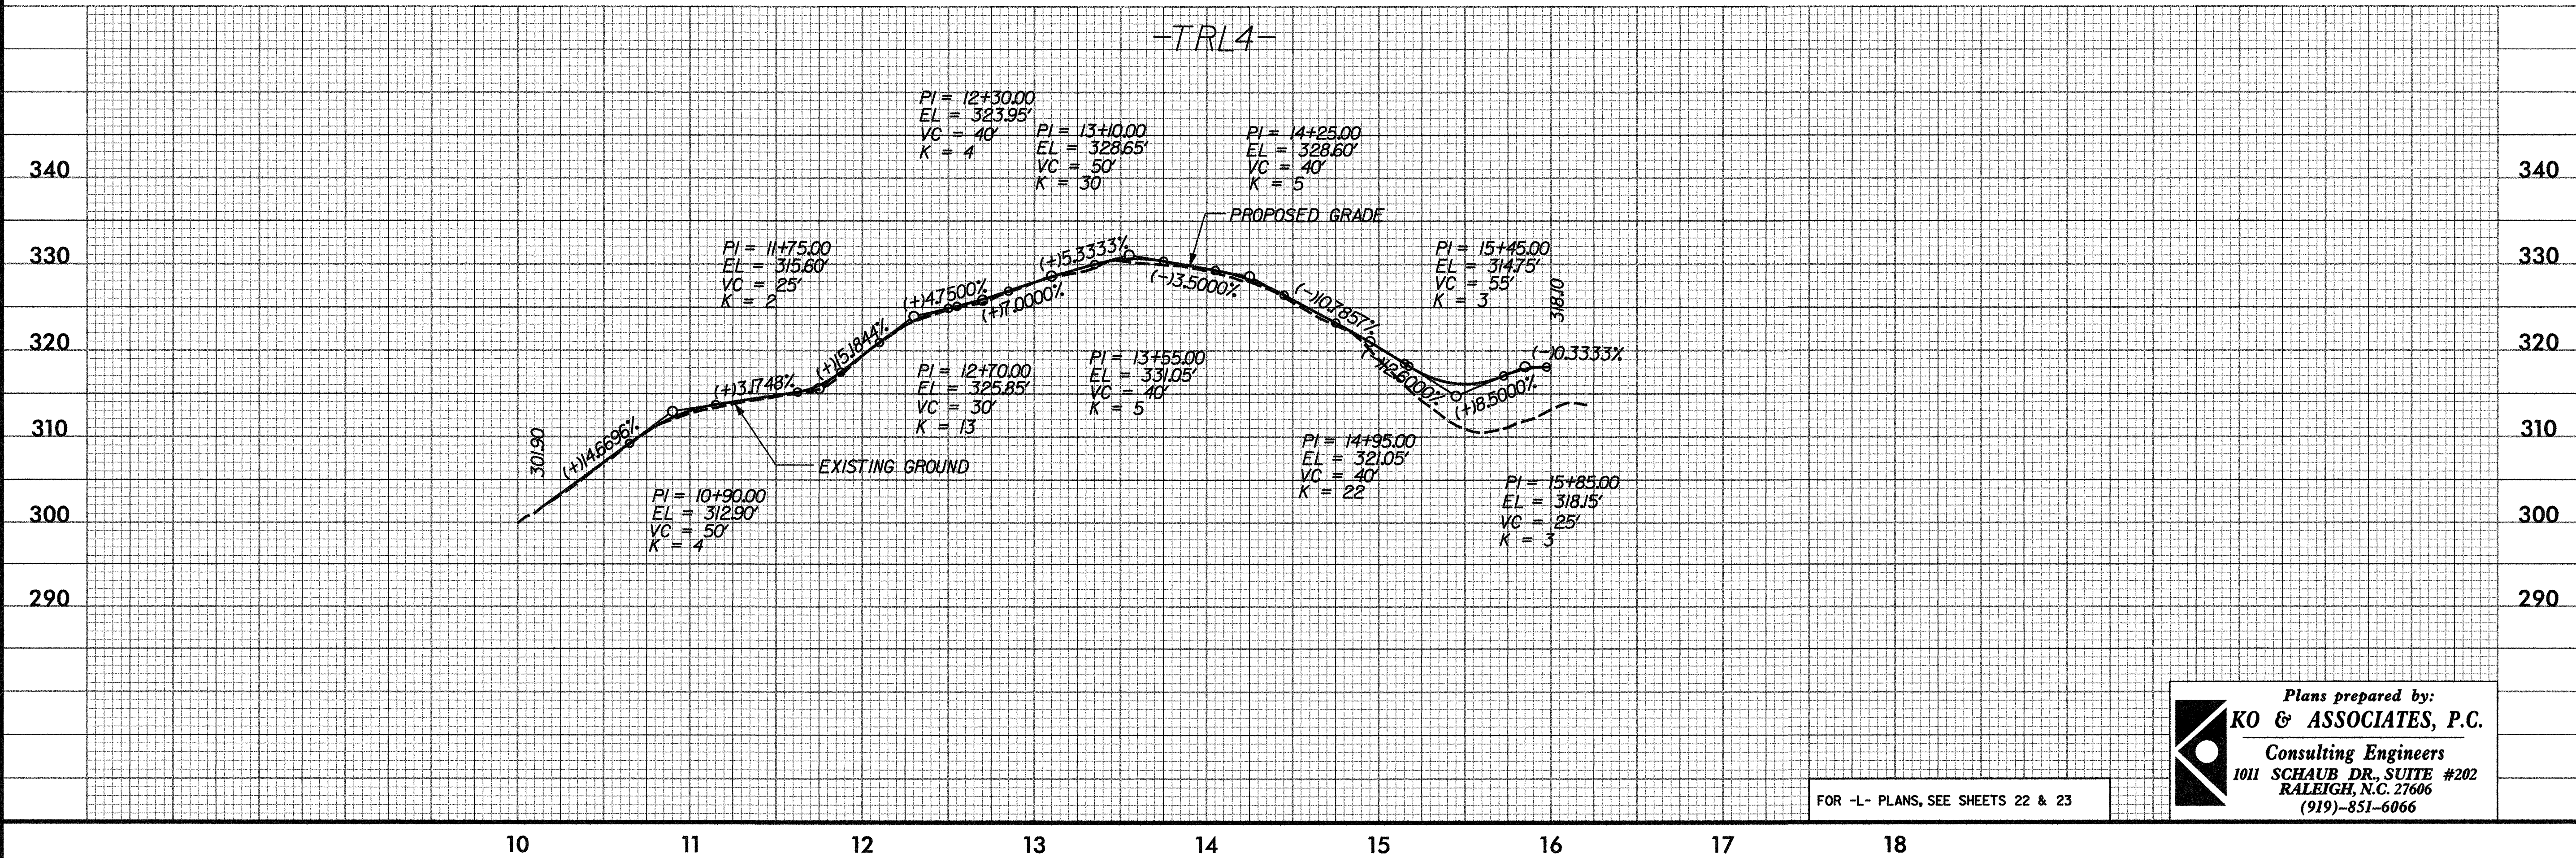

Plans prepared by:
KO & ASSOCIATES, P.C.
Consulting Engineers
1011 SCHAU DR. SUITE #202
RALEIGH, N.C. 27606
(919)-851-6066

FOR -L- PLANS, SEE SHEETS 22 & 23

7/2/99

REVISIONS

NAD 83 | NC GRID


290

OUTLET CHANNEL W/
CLASS "1" RIP RAP
EST. 85 TONS
EST. 265 SY FF
EST. 140 CY DDE
SEE DITCH DETAIL CC

RESEARCH TRIANGLE
FOUNDATION
DB 315 PG 537

SEE DETAIL SHEETS 2-Y & 2-Z
FOR TRAIL CONSTRUCTION

BEGIN PROPOSED
MULTI-USE TRAIL
-TRL5- PT 33+87.49 =
-L- POT 284+64.80
OFFSET 50.25 LT
TIE TO EXISTING
5' SIDEWALK

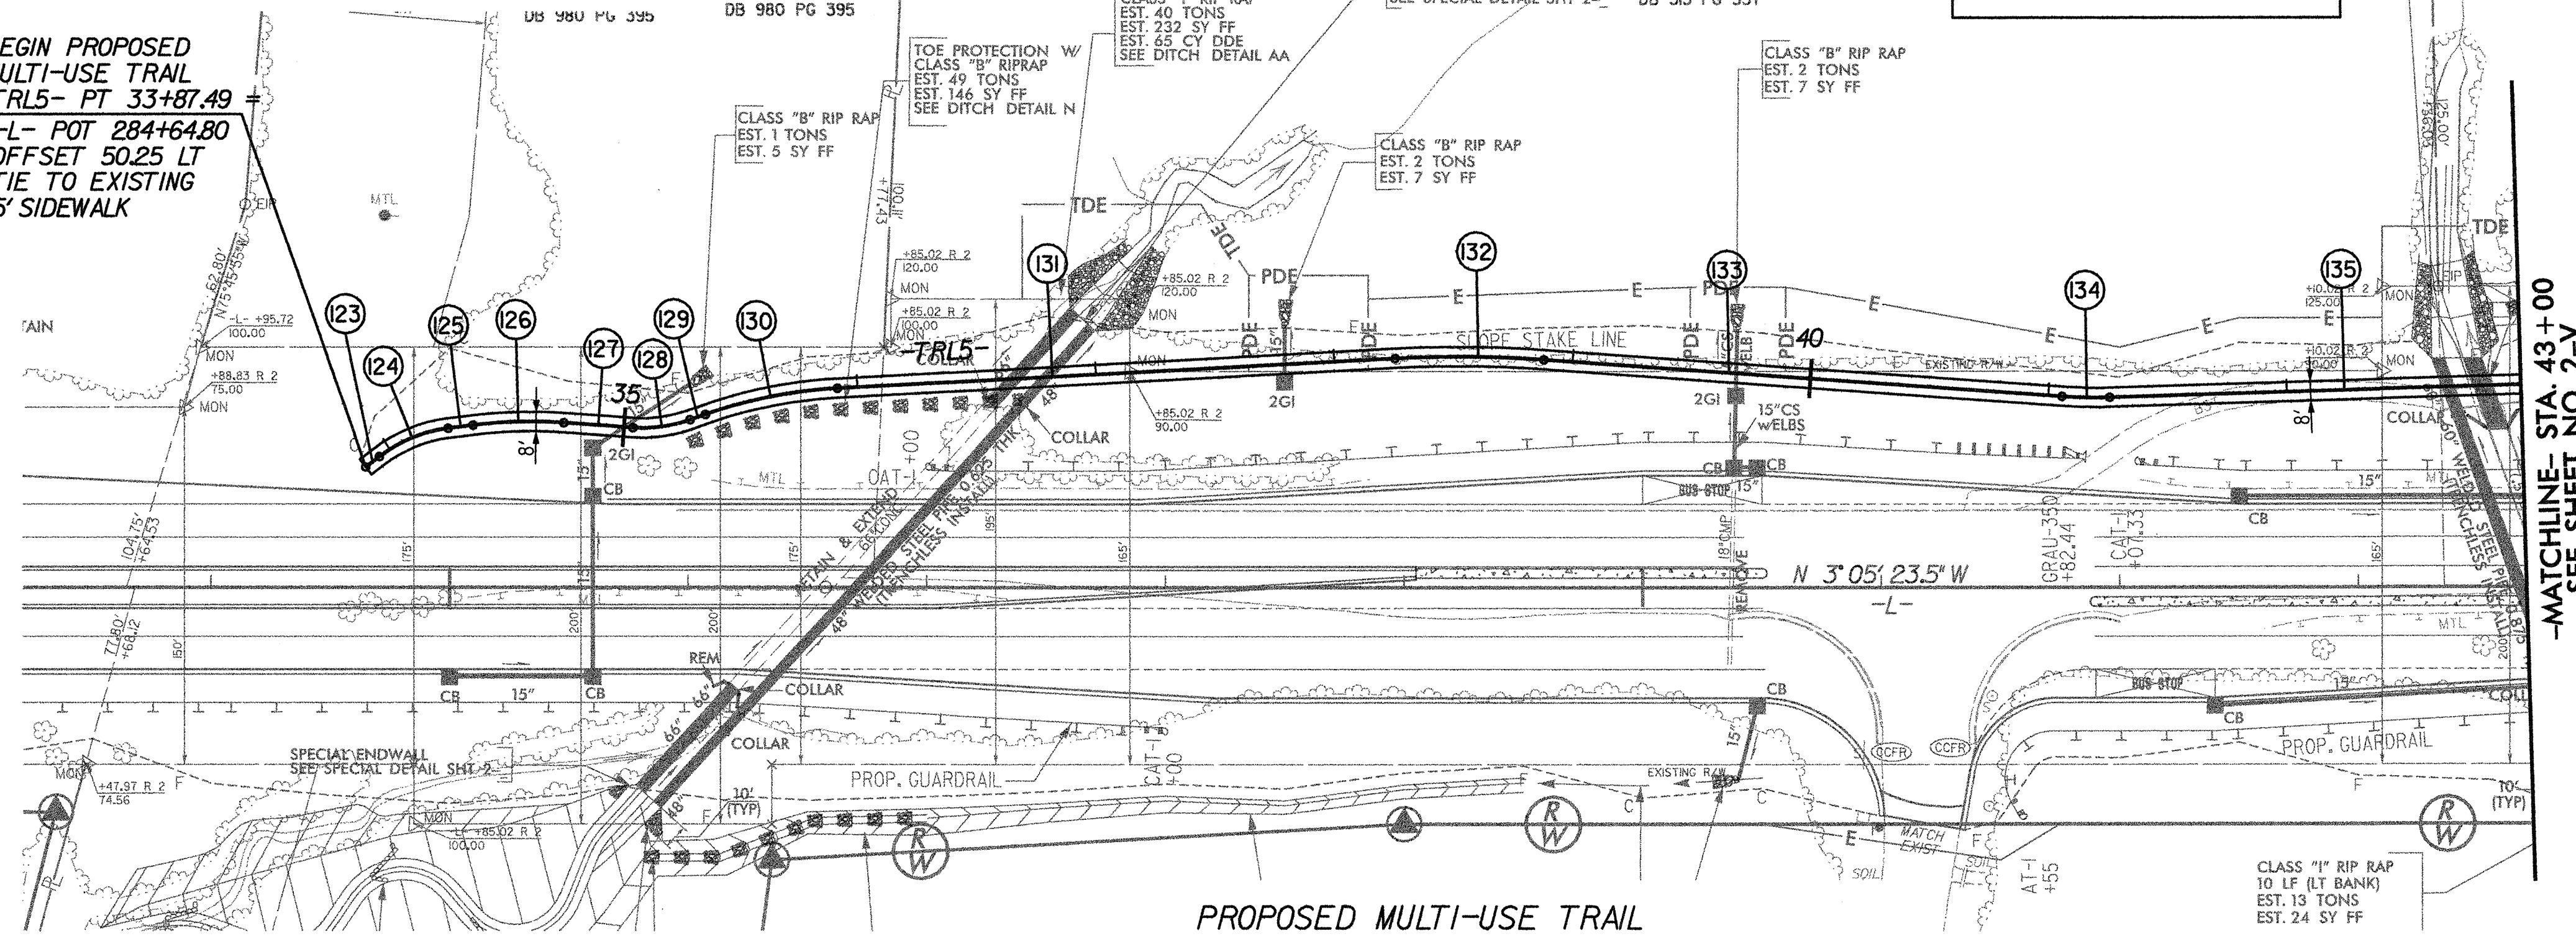


-MATCHLINE- STA 43+00
SEE SHEET NO. 2-Y

CURVE DATA & BEARINGS			
123	N 39° 58' 08.6" W	7.23'	
	PC 33+94.71	$\Delta = 29° 55' 44.9" (RT)$	
		D = 95° 29' 34.7"	
		L = 31.34	
		T = 16.04	
		R = 60.00	
124	PI 34+10.75		
	PT 34+26.06		
125	N 10° 02' 23.7" W	10.55'	
	PC 34+36.61	$\Delta = 10° 54' 49.5" (RT)$	
		D = 28° 38' 52.4"	
		L = 38.10	
		T = 19.11	
		R = 200.00	
126	PI 34+55.72		
	PT 34+74.71		
127	N 00° 52' 25.8" E	29.00'	
	PC 35+03.71	$\Delta = 23° 15' 26.5" (LT)$	
		D = 95° 29' 34.7"	
		L = 24.36	
		T = 12.35	
		R = 60.00	
128	PI 35+16.05		
	PT 35+28.06		
129	N 22° 23' 00.7" W	6.91'	
	PC 35+34.96	$\Delta = 16° 12' 29.1" (RT)$	
		D = 28° 38' 52.4"	
		L = 56.58	
		T = 28.48	
		R = 200.00	
130	PI 35+63.44		
	PT 35+91.54		
131	N 06° 10' 31.6" W	234.03'	
	PC 38+25.57	$\Delta = 7° 06' 32.5" (RT)$	
		D = 18° 27' 33.0"	
		L = 35.86	
		T = 17.94	
		R = 500.00	
132	PI 38+56.81		
	PT 38+87.97		
133	N 0° 58' 33.0" W	217.67'	

CURVE DATA & BEARINGS			
134	PC 41+05.64	$\Delta = 05° 44' 38.8" (RT)$	
		D = 28° 38' 52.4"	
		L = 20.05	
		T = 10.03	
		R = 200.00	
	PI 41+15.68		
	PT 41+25.69		
135	N 04° 46' 05.8" W	213.01'	

PROPOSED MULTI-USE TRAIL



-TRL5-

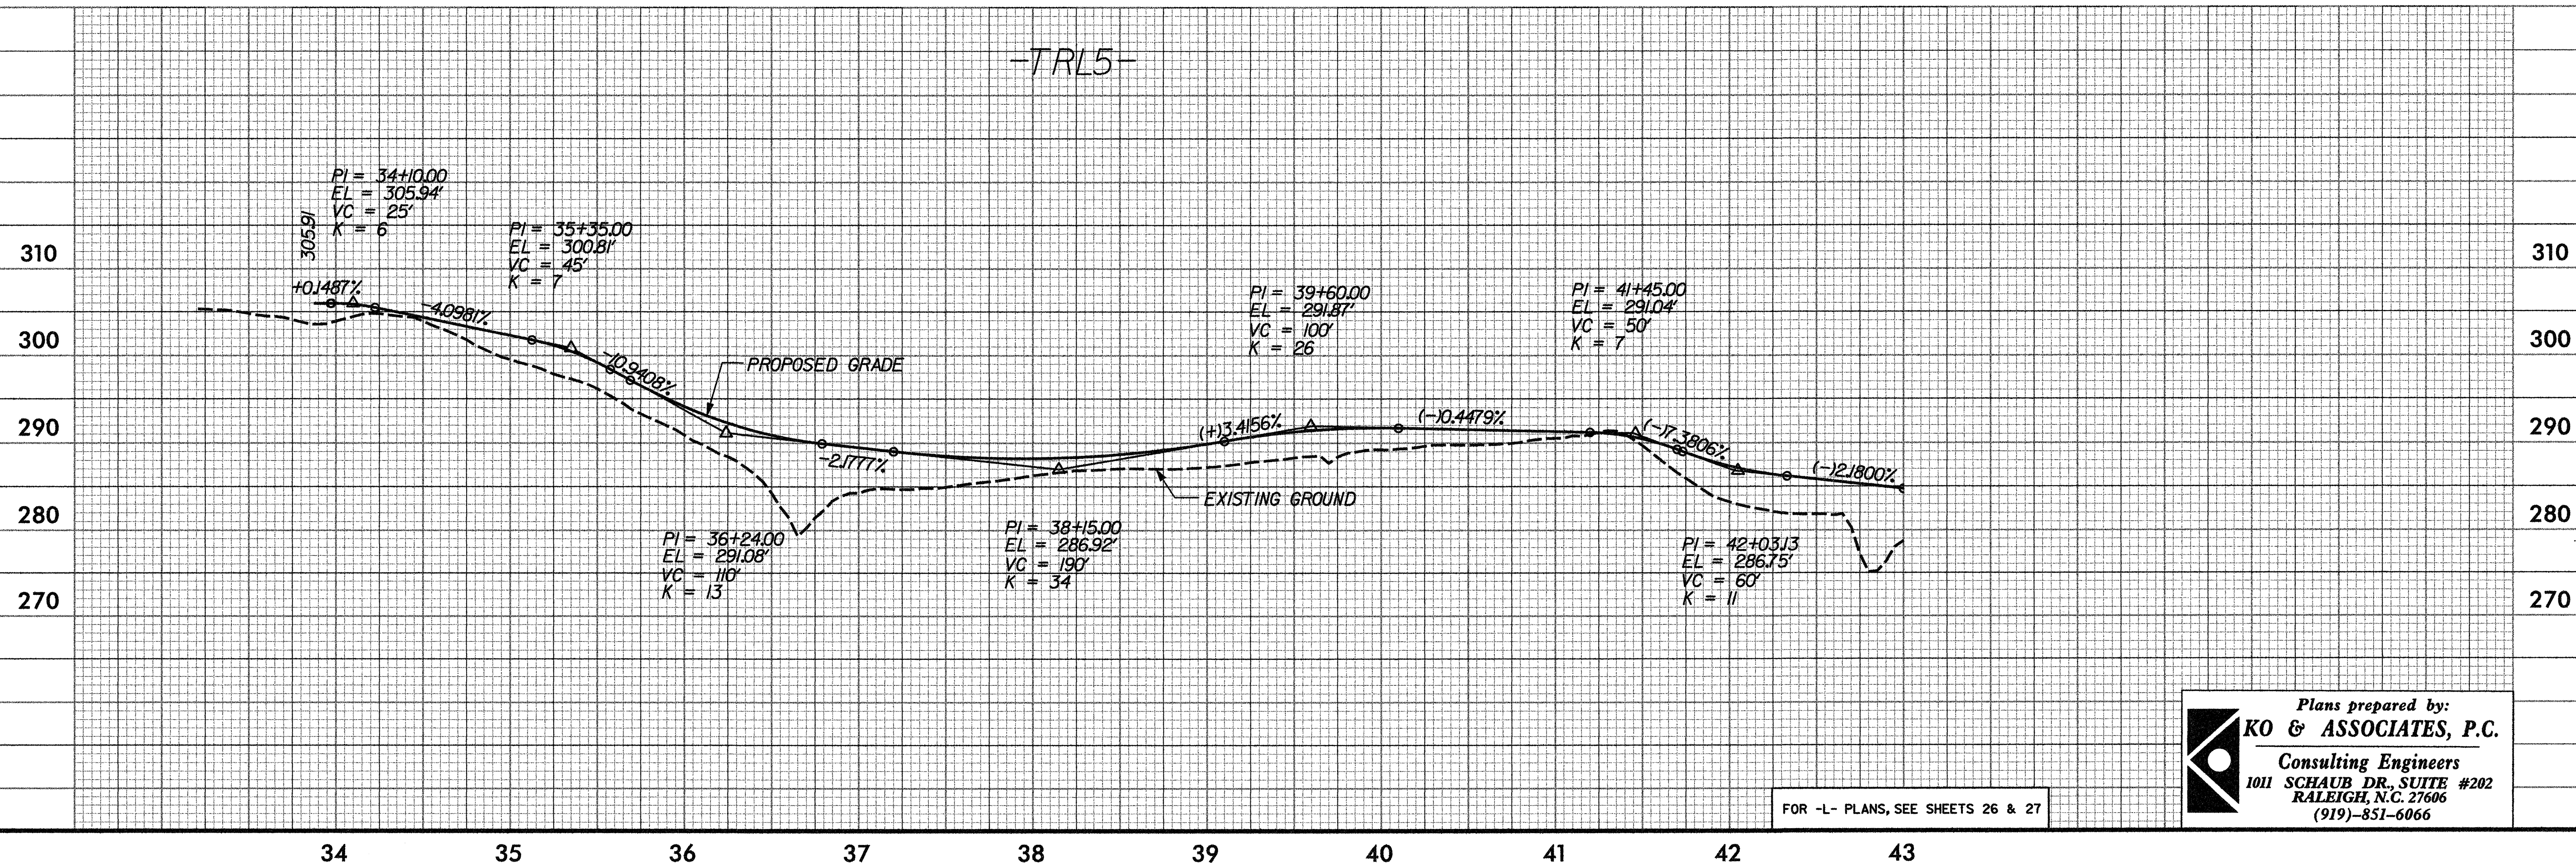

FOR -L- PLANS, SEE SHEETS 26 & 27

Plans prepared by:
KO & ASSOCIATES, P.C.
Consulting Engineers
1011 SCHAU DR., SUITE #202
RALEIGH, N.C. 27606
(919)-851-6066

5/2/2006
R:\Roadway\B-2\40262-2.u.dgn

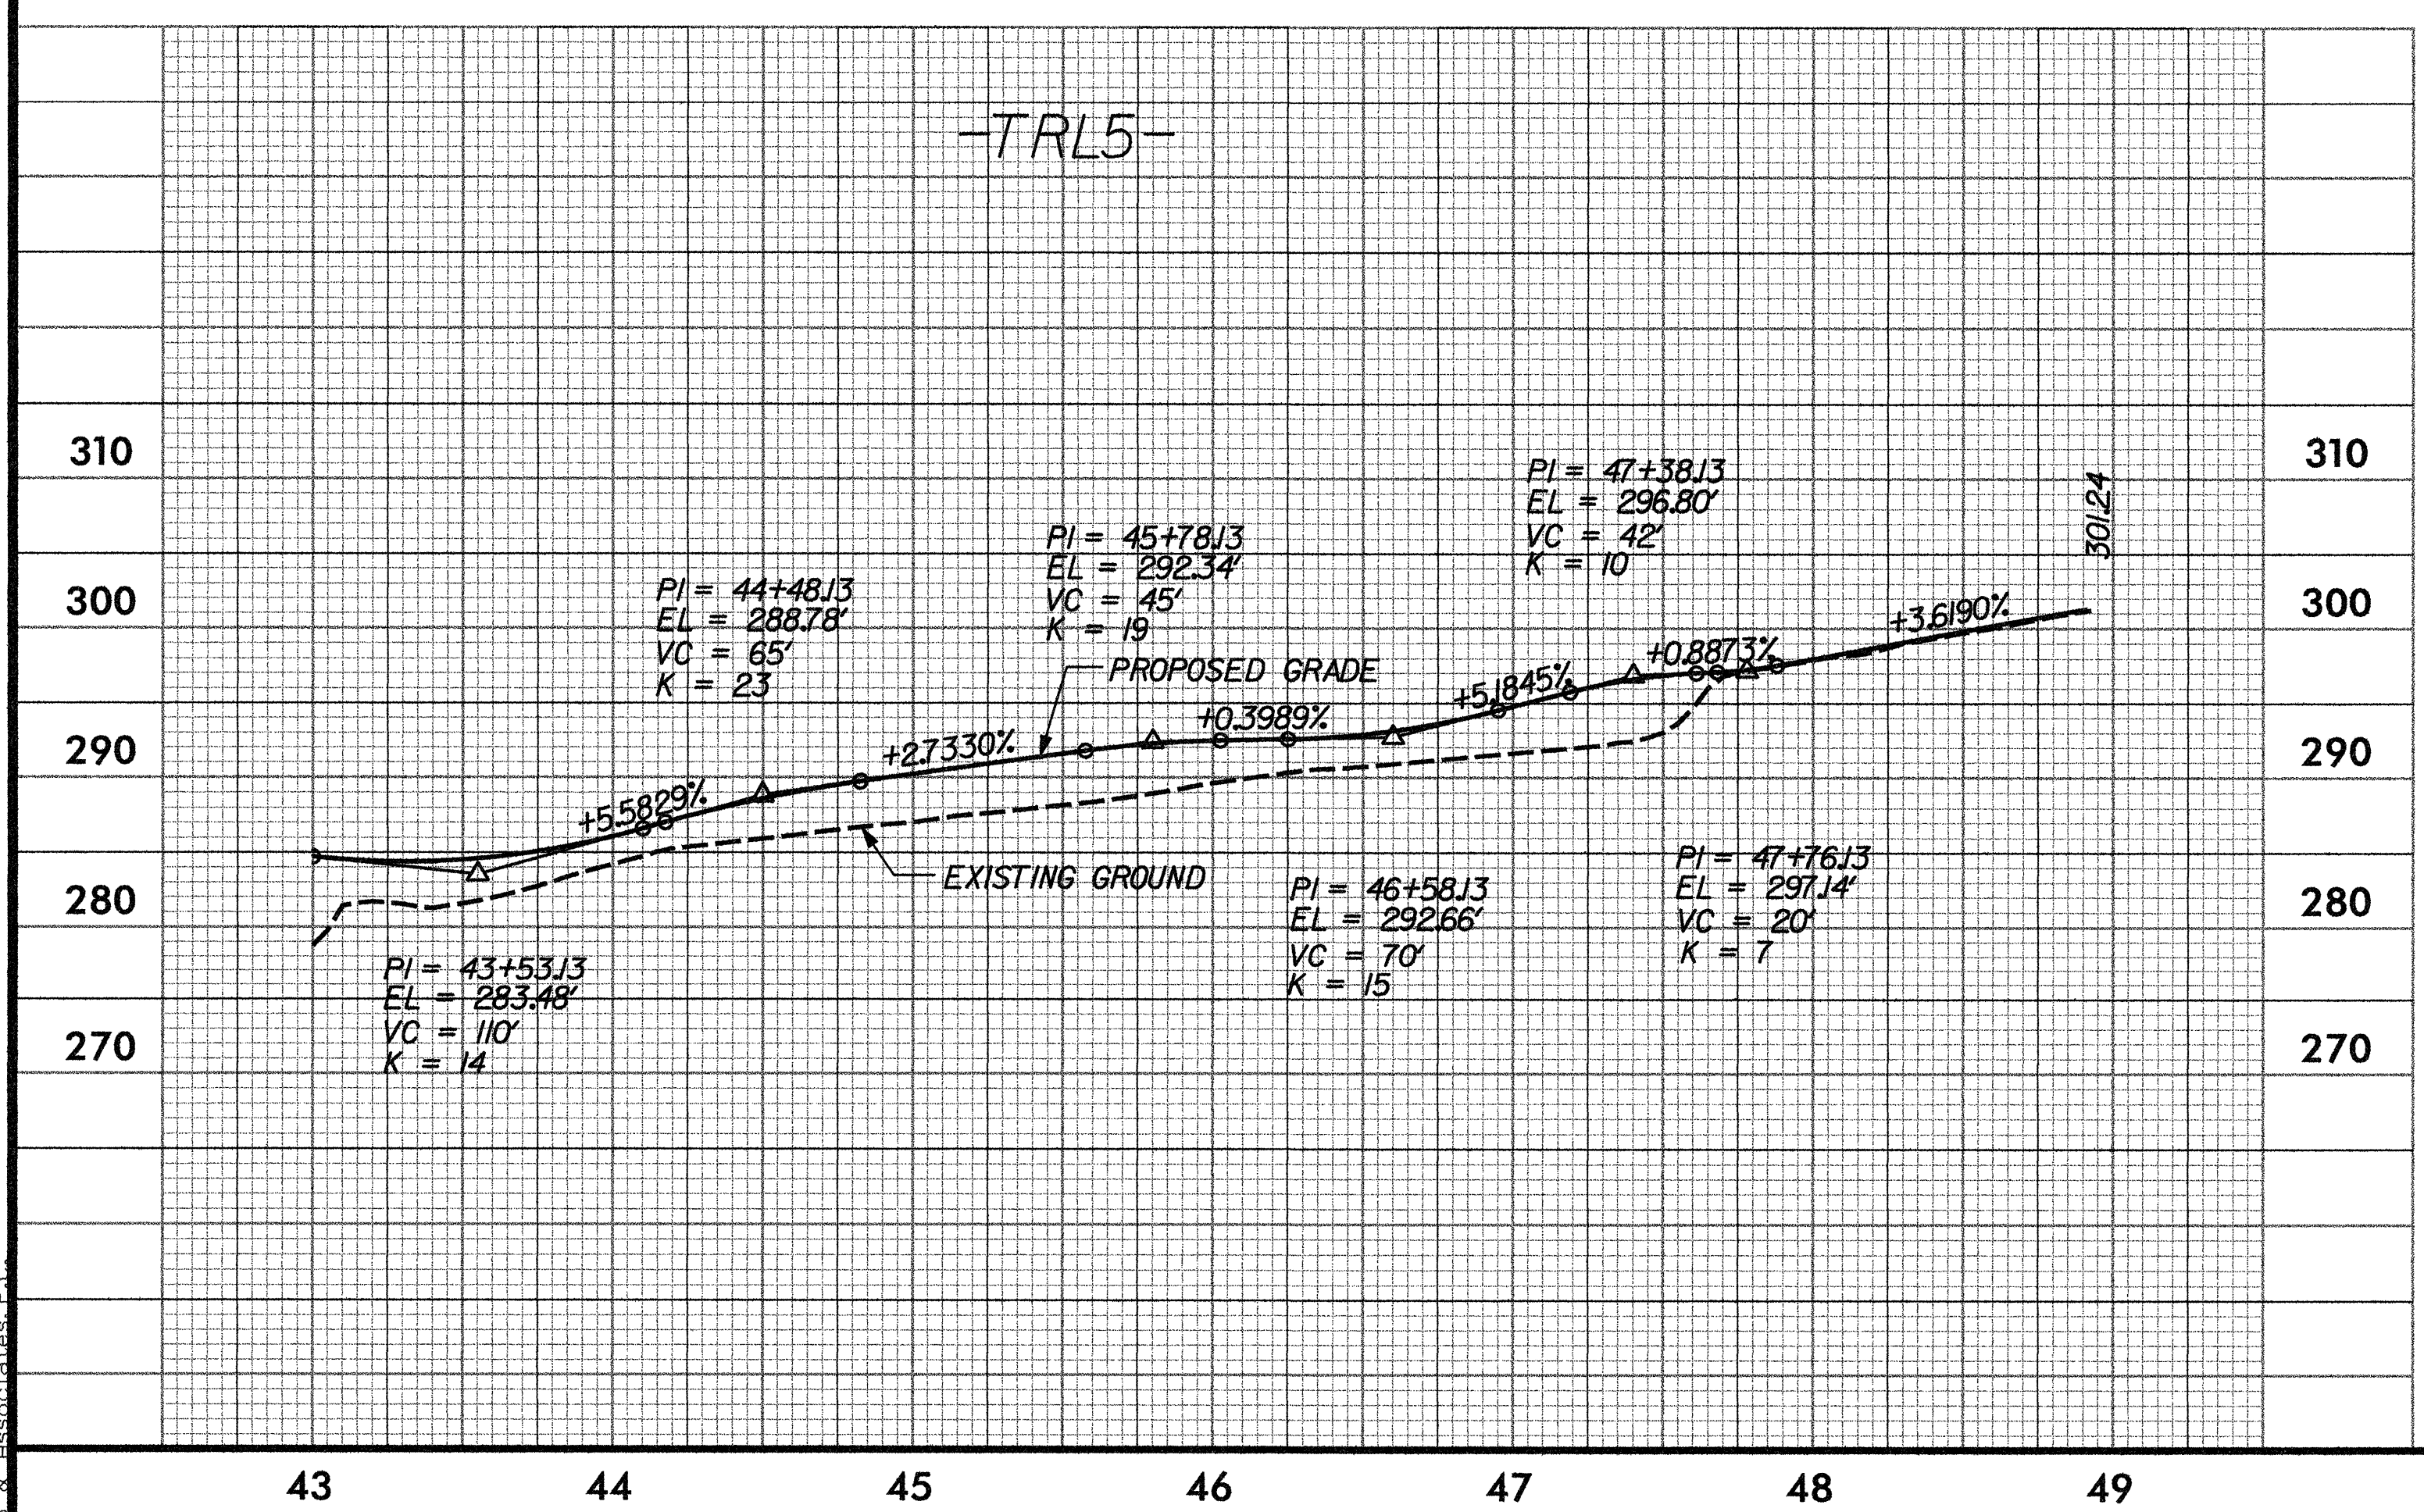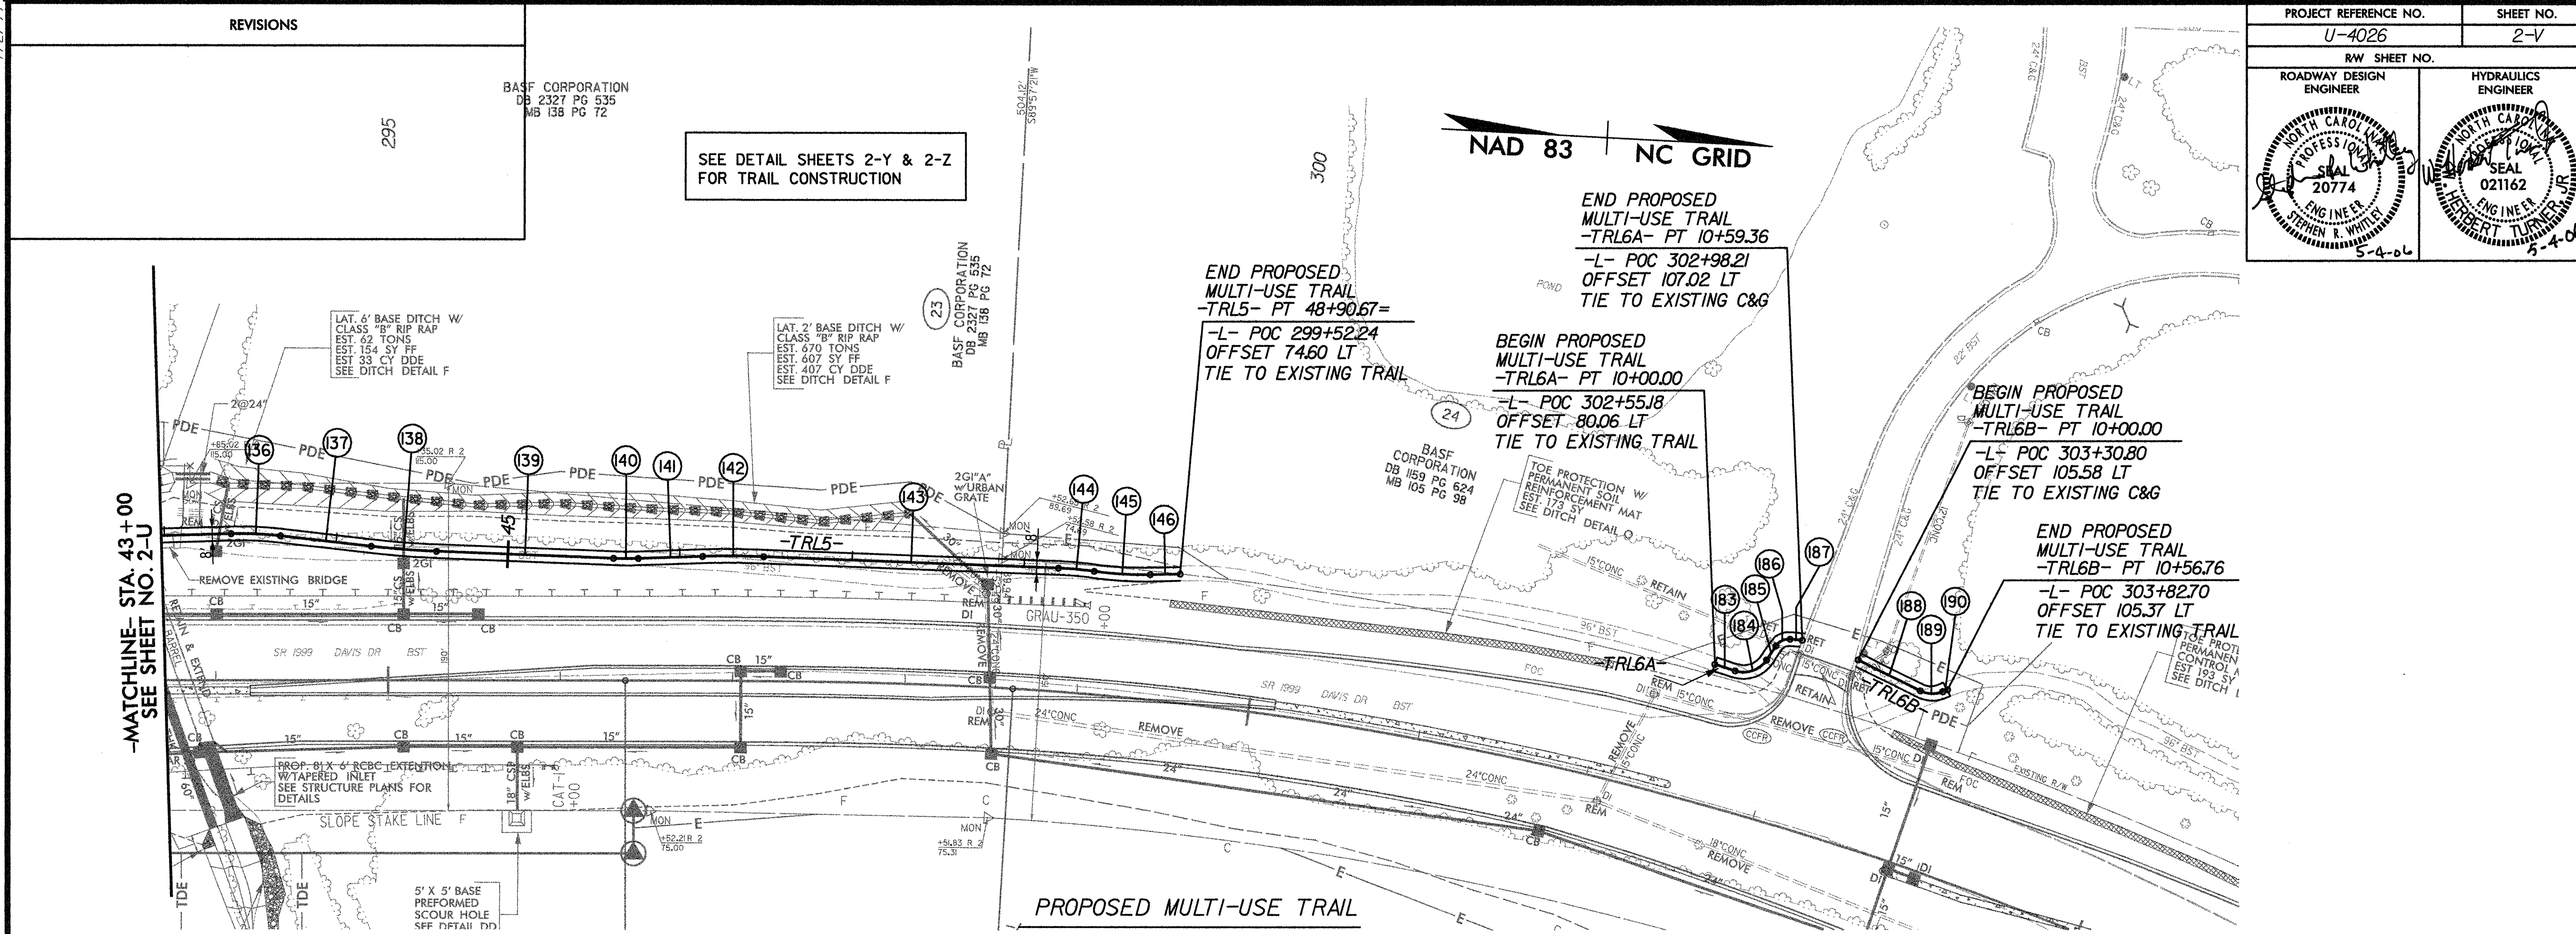


-TRL5-			
CURVE DATA & BEARINGS			
135	N 04° 46' 05.8" W	213.01'	
136	PC 43+38.69	$\Delta = 814'33.91(RT)$ $D = 28'38''52.4''$ $L = 28.77$ $T = 14.41$ $R = 200.00$	
	PI 43+53.11		
	PT 43+67.47		
137	N 03° 28' 27.9" E	53.05'	
138	PC 44+20.52	$\Delta = 042'07.51(LT)$ $D = 1127'33.0''$ $L = 37.98$ $T = 19.00$ $R = 500.00$	
	PI 44+39.52		
	PT 44+58.50		
139	N 00° 52' 39.6" W	102.90'	
140	PC 45+61.40	$\Delta = 407'13.91(LT)$ $D = 28'38''52.4''$ $L = 14.38$ $T = 7.19$ $R = 200.00$	
	PI 45+68.60		
	PT 45+75.78		
141	N 04° 59' 53.0" W	37.42'	
142	PC 46+13.20	$\Delta = 403'16.91(RT)$ $D = 1127' 33.0''$ $L = 35.38$ $T = 17.70$ $R = 500.00$	
	PI 46+30.90		
	PT 46+48.58		
143	N 00° 56' 36.5" W	171.25'	
144	PC 48+19.84	$\Delta = 5'59'15.91(RT)$ $D = 28'38''52.4''$ $L = 29.80$ $T = 10.46$ $R = 200.00$	
	PI 48+30.30		
	PT 48+40.74		
145	PC 48+40.74	$\Delta = 919'21.11(LT)$ $D = 28'38''59.3''$ $L = 32.64$ $T = 16.31$ $R = 200.00$	
	PI 48+57.04		
	PT 48+73.28		
146	N 04° 16' 41.8" W	17.40'	

-TRL6A-			
	CURVE DATA & BEARINGS		
183	N 14° 51' 00.0" E	12.49'	
184	PC 10+12.49	Δ = 73°34'45.1(PLT)	
	PI 10+24.45	D = 358°05'55.0"	
		L = 20.55	
	PT 10+33.03	T = 11.97 R = 16.00	
185	N 58° 43' 45.2" W	9.73'	
186	PC 10+42.76	Δ = 60°33'10.7(RT)	
	PI 10+48.02	D = 636°37'11.2"	
		L = 9.51	
	PT 10+52.28	T = 5.2542 R = 9.00	
187	N 01° 49' 25.5" E	7.09'	

-TRL6B-		
	CURVE DATA	& BEARINGS
188	N 23° 19' 19.3" E	40.27'
189	PC IO+40.27	$\Delta = 4817'55.14(I.T.)$ $D = 358'05'55.0"$ $L = 13.49$ $T = 7.17$ $R = 16.00$
	PI IO+47.45	
	PT IO+53.76	
190	N 24° 58' 35.8" W	3.03'


FOR -L- PLANS, SEE SHEETS 27 & 28

7/2/99
8/17/2006
KO & ASSOCIATES, P.C.
U-4026-2-W.dgn

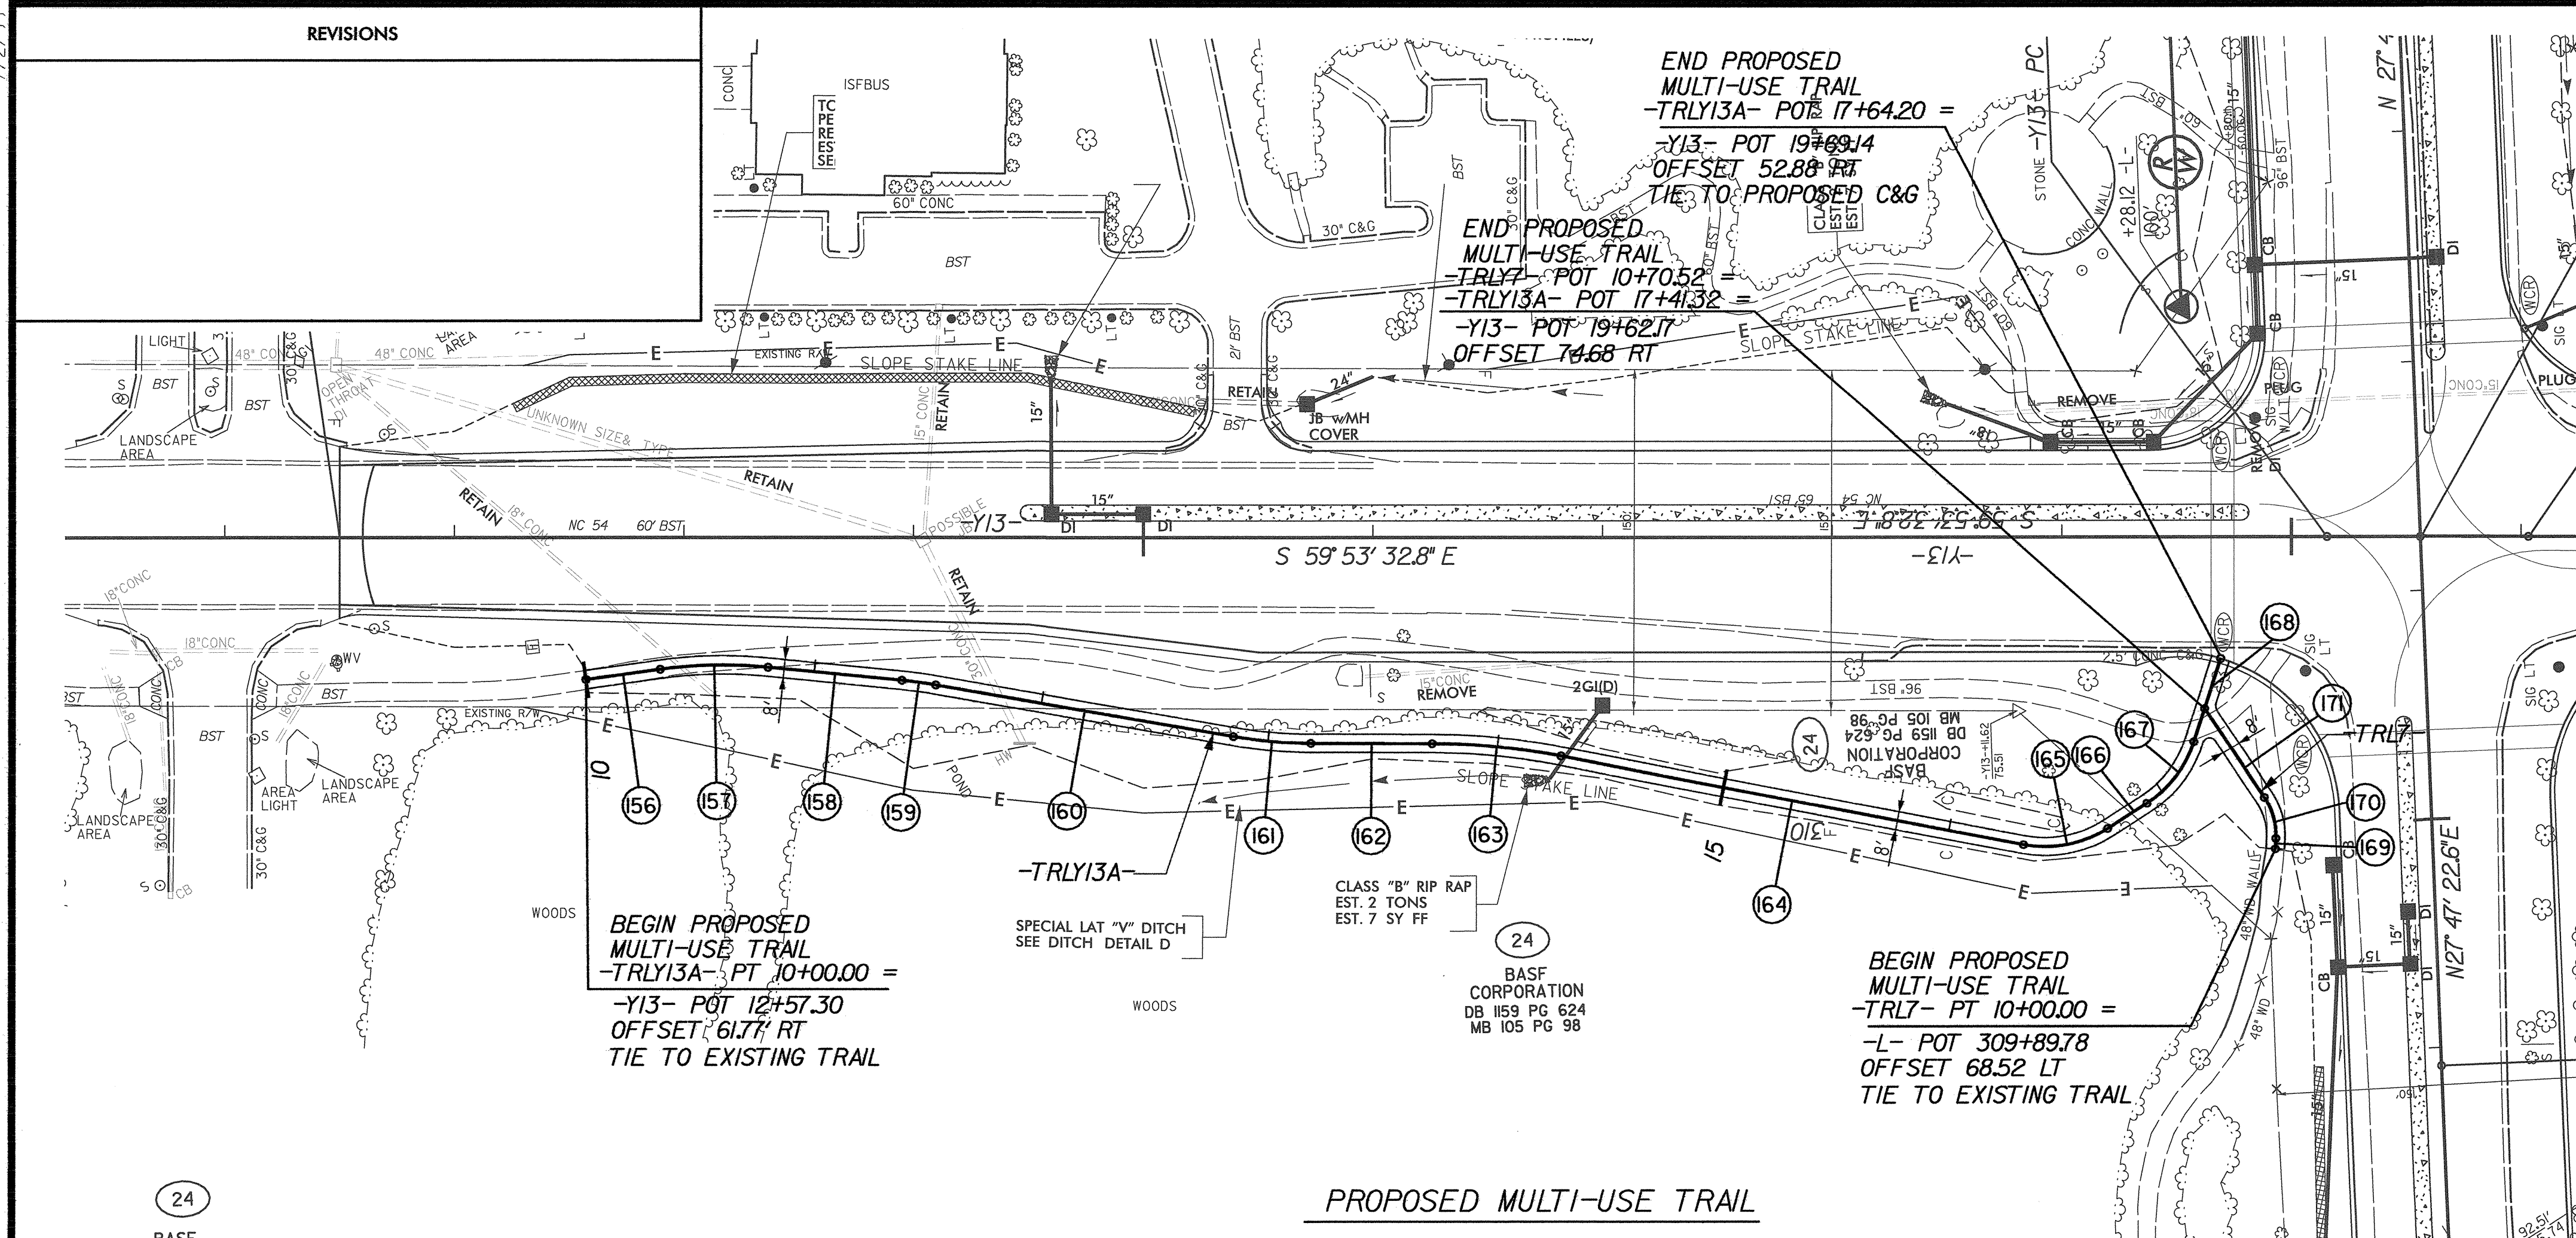


-TRLY13A-			
CURVE DATA & BEARINGS			
156	S 67° 46' 43.7" W	32.66'	
	PC 10+32.66	$\Delta = 13729'53.6" (RT)$	
	PI 11+56.33	D = 28°38'52.4"	
	PT 10+79.78	L = 47.12	
		T = 23.67	
		R = 200.00	
157			
158	S 54° 16' 50.1" E	58.53'	
	PC 11+38.31	$\Delta = 0416'18.3" (RT)$	
	PI 11+45.77	D = 28°38'52.4"	
	PT 11+53.22	L = 14.91	
		T = 7.46	
		R = 200.00	
159			
160	S 50° 00' 31.8" E	131.48'	
	PC 12+84.70	$\Delta = 09143'05.8" (LT)$	
	PI 13+01.70	D = 28°38'52.4"	
	PT 13+18.62	L = 33.92	
		T = 17.00	
		R = 200.00	
161			
162	S 59° 43' 37.6" E	52.86'	
	PC 13+71.49	$\Delta = 10146'20.9" (RT)$	
	PI 13+99.77	D = 19°05'54.9"	
	PT 14+27.89	L = 56.40	
		T = 28.29	
		R = 300.00	
163			
164	S 48° 57' 16.7" E	205.19'	
	PC 16+33.08	$\Delta = 43'52'08.1" (LT)$	
	PI 16+53.21	D = 114°35'29.6"	
	PT 16+71.36	L = 38.28	
		T = 20.13	
		R = 50.00	
165			
166	N 87° 10' 35.3" E	20.33'	
	PC 16+91.69	$\Delta = 3919'45.8" (LT)$	
	PI 17+09.56	D = 114°35'29.6"	
	PT 17+26.02	L = 34.32	
		T = 17.87	
		R = 50.00	
167			
168	N 47° 50' 49.4" E	38.19'	

-TRL7-			
CURVE DATA & BEARINGS			
169	N 32° 39' 53.1" W	4.66'	
	PC 10+04.66	$\Delta = 36723'52.4" (LT)$	
	PI 10+14.53	D = 190°59'09.4"	
	PT 10+23.72	L = 19.06	
		T = 9.86	
		R = 30.00	
170			
171	N 03° 43' 59.3" W	46.80'	

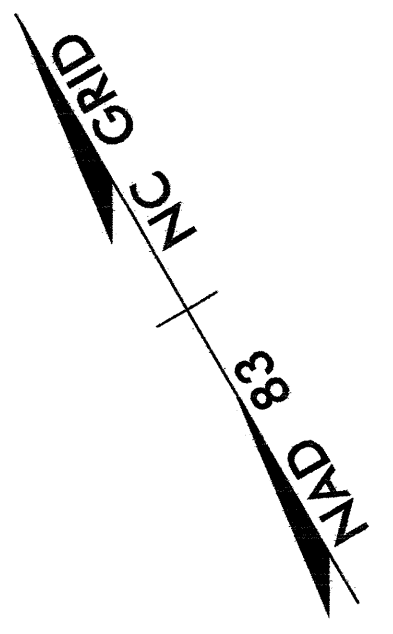

SEE DETAIL SHEETS 2-Y & 2-Z
FOR TRAIL CONSTRUCTION

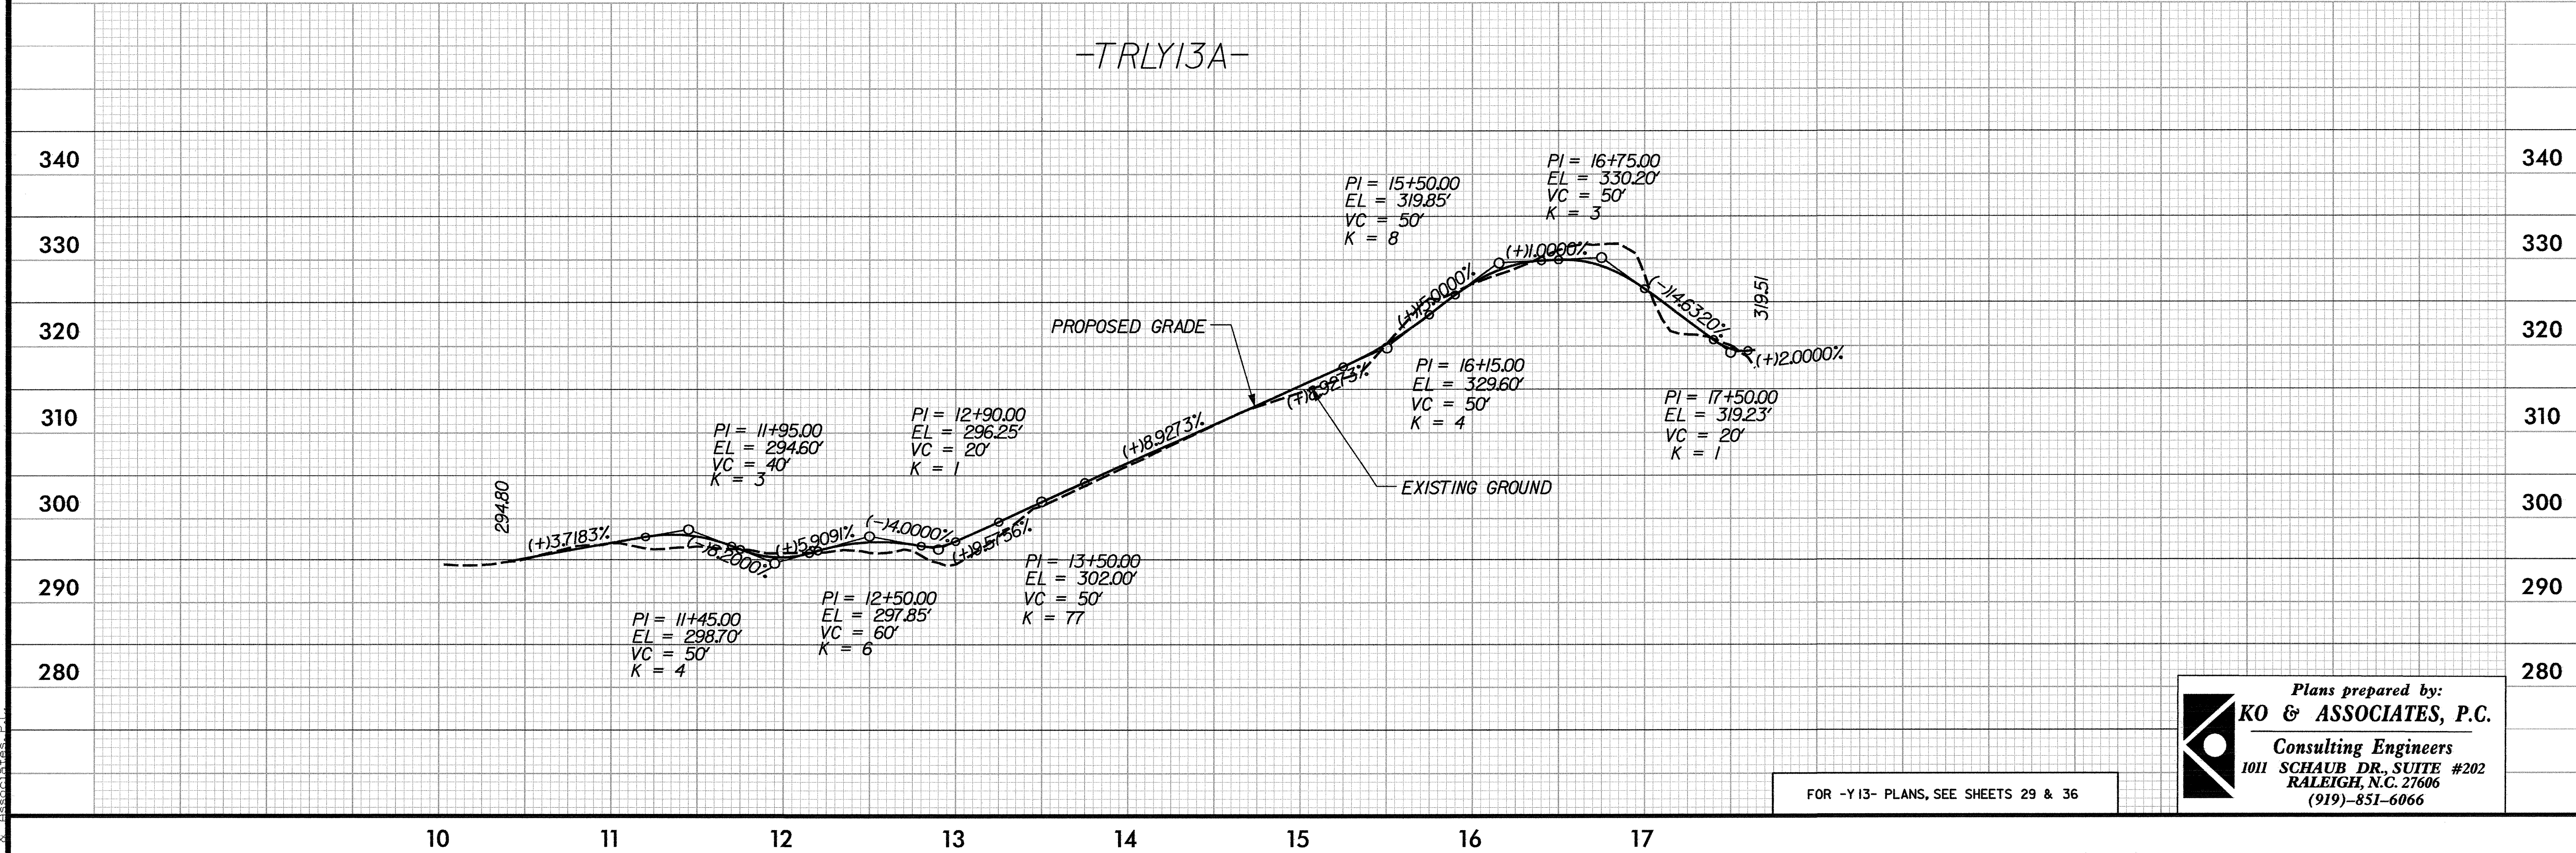



Plans prepared by:
KO & ASSOCIATES, P.C.
Consulting Engineers
1011 SCHAU DR., SUITE #202
RALEIGH, N.C. 27606
(919) 851-6066

FOR -Y13- PLANS, SEE SHEETS 29 & 36

7/2/09
8/18/2006
R:\Roadway\Proj\4026p2.x.dgn
KO & Associates, P.C.


REVISIONS

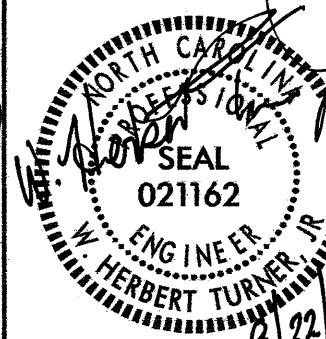PROJECT REFERENCE NO. U-4026		SHEET NO. 2-X	
RW SHEET NO.			
ROADWAY DESIGN ENGINEER 		HYDRAULICS ENGINEER 	

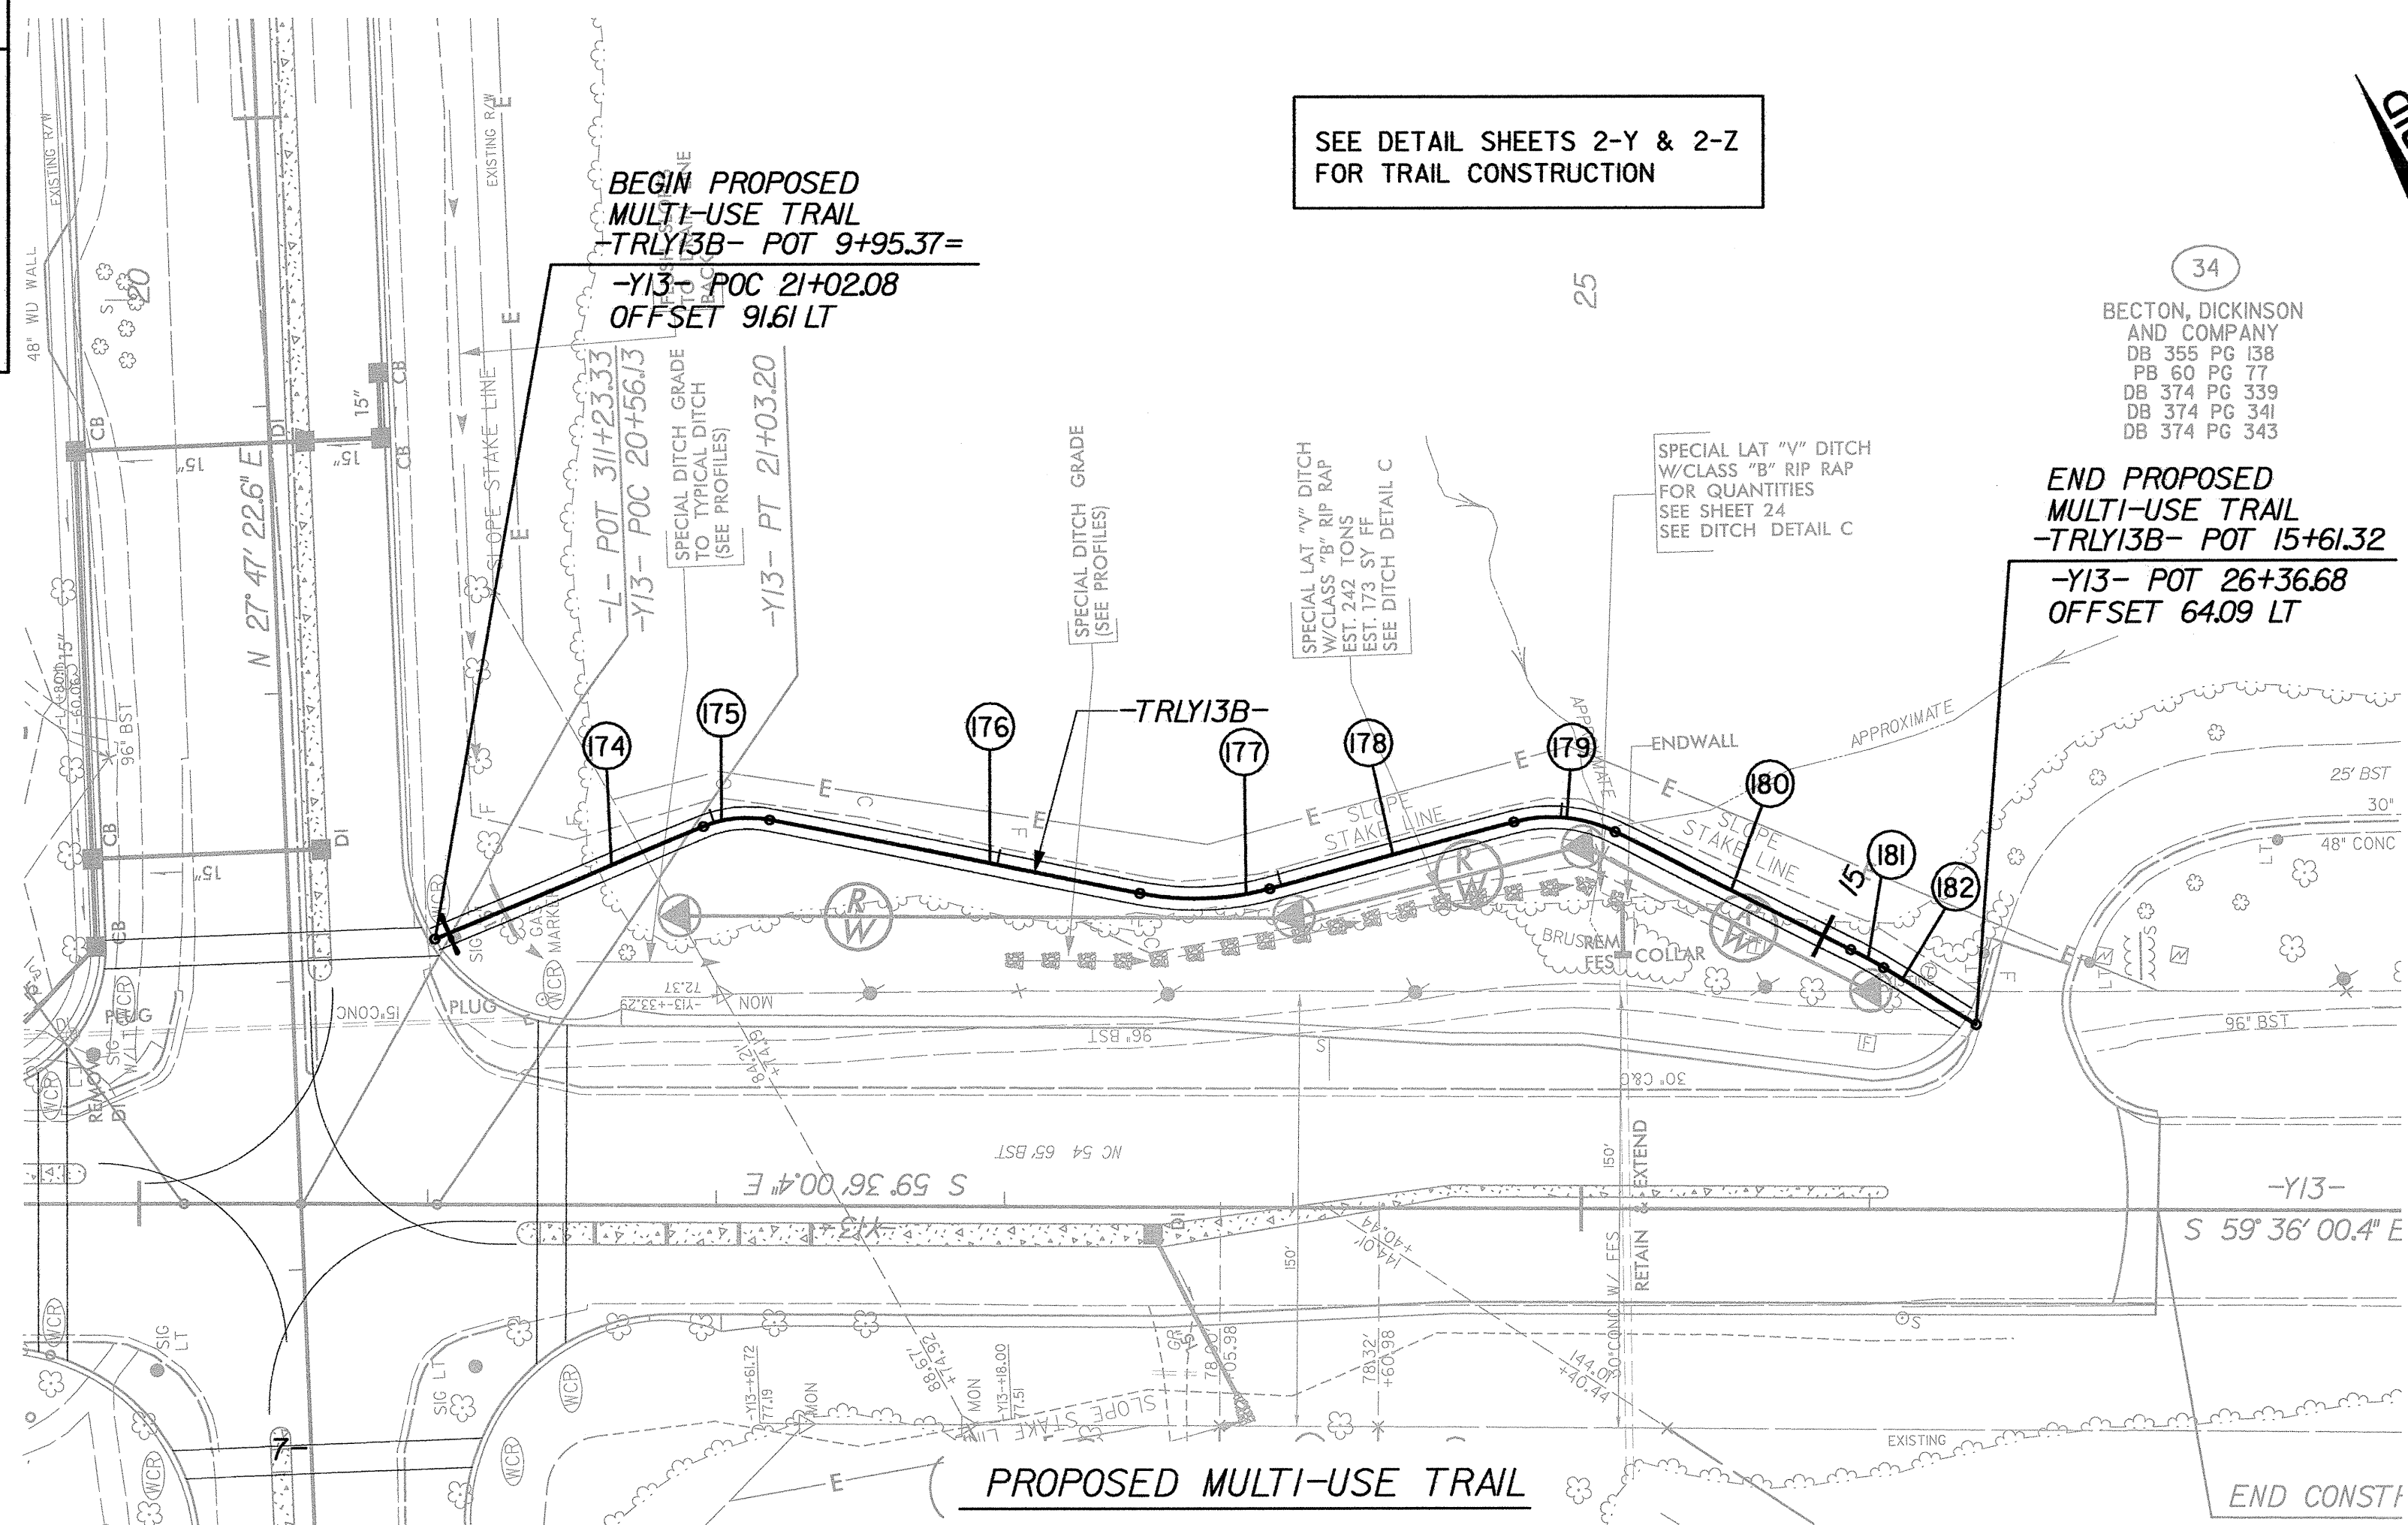

34
BECKTON, DICKINSON
AND COMPANY
DB 355 PG 138
PB 60 PG 77
DB 374 PG 339
DB 374 PG 341
DB 374 PG 343

CURVE DATA & BEARINGS			
174	S 82° 19' 17.2" E	100.82'	
175	PC 10+96.19	Δ = 41° 45' 43.1" (RT)	
	PI 11+08.24	D = 143' 14" 18.3"	
	PT 11+19.59	L = 29.16'	
176	S 48° 47' 42.7" E	130.81'	
	PC 12+50.39	Δ = 26° 03' 11.9" (LT)	
	PI 12+73.53	D = 57' 17" 44.8"	
177	PT 12+95.86	L = 45.47'	
	PC 13+83.44	T = 23.14	
	PT 14+19.54	R = 100.00	
178	S 74° 50' 54.5" E	87.58'	
179	PC 13+83.44	Δ = 41° 21' 41.2" (RT)	
	PI 14+02.32	D = 143' 35" 29.6"	
	PT 14+19.54	L = 36.09'	
180	S 33° 29' 13.3" E	91.16'	
	PC 15+10.70	Δ = 4° 59' 07.7" (RT)	
	PI 15+17.23	D = 38' 11" 49.3"	
181	PT 15+23.75	L = 13.05'	
	PC 15+10.70	T = 6.53	
	PT 15+23.75	R = 150.00	
182	S 28° 30' 05.6" E	37.57'	

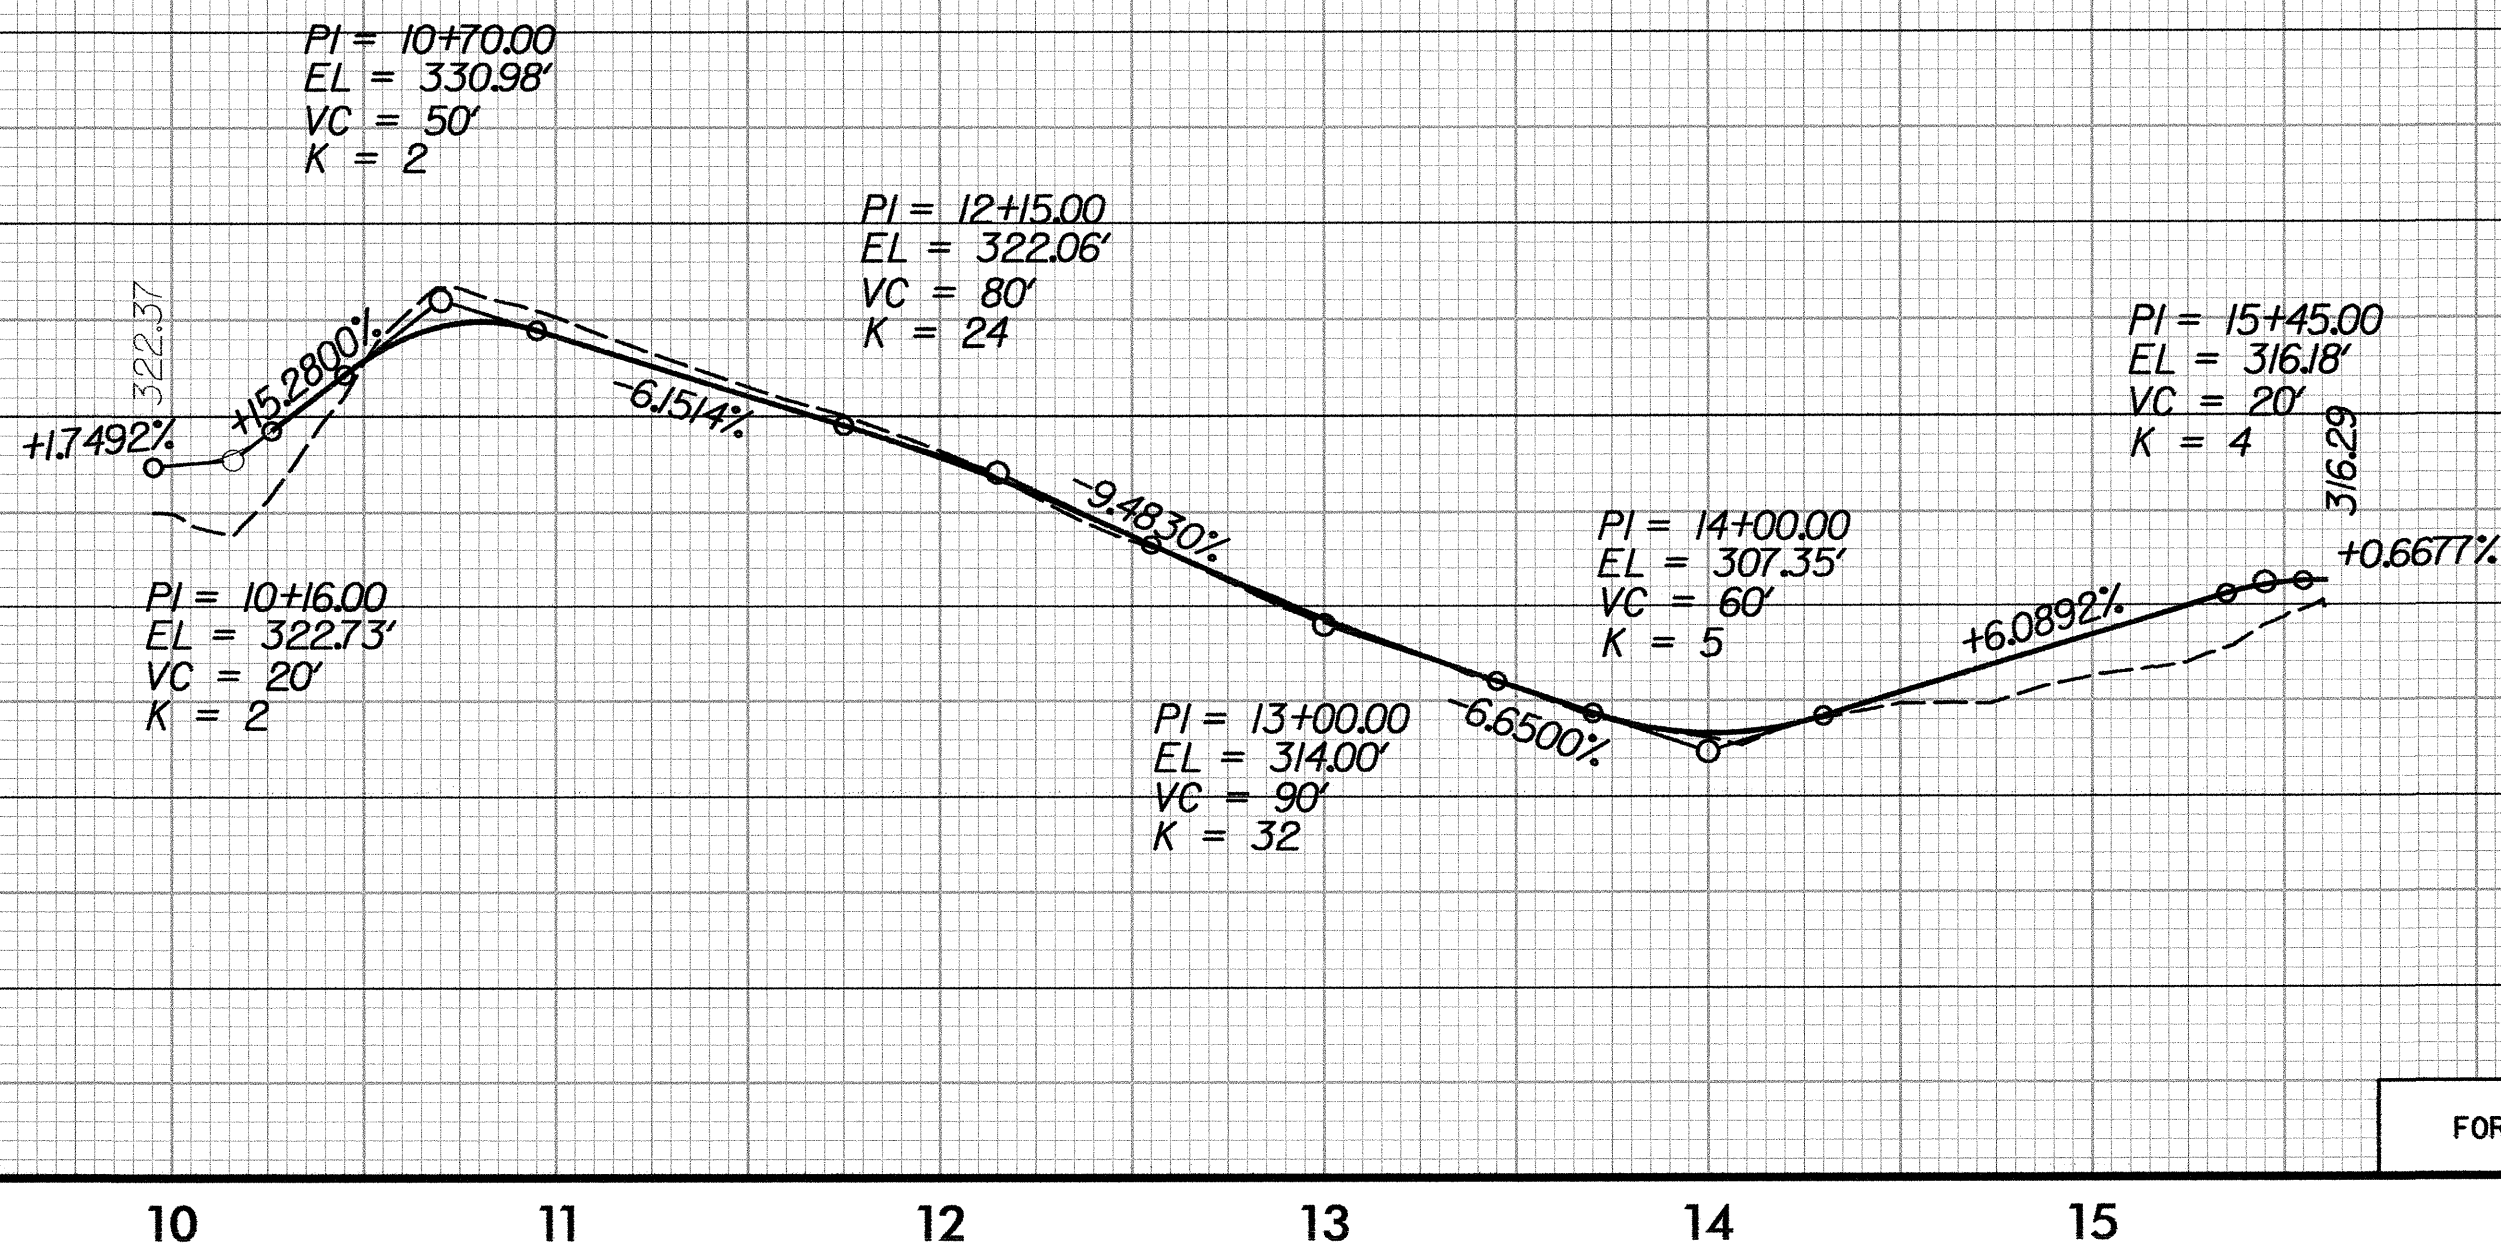

Plans prepared by:
KO & ASSOCIATES, P.C.
Consulting Engineers
1011 SCHAU DR., SUITE #202
RALEIGH, N.C. 27606
(919) 851-6066

FOR -Y13- PLANS, SEE SHEETS 29 & 36

MULTI-USE TRAIL CONSTRUCTION


Construction Sequence

Construction Operations:

- 1) Obtain all required permits from local, State, and Federal Officials. Contractor to verify that all encroachment agreements and right-of public access easements have been obtained prior to the start of construction activities. Contractor shall have on-site at all times the Certificate of Plan Approval pro-vided by the North Carolina Department of Environment, Health, and NaturalResources.
- 2) Contact ULOCO (1-800-632-4949) prior to construction for location of all utilities in project area, and follow ULOCO procedures throughout construction activities. Contact Tom Ingram of GTE (919.549.0133) to verify ULOCO's location of GTE underground facilities. Contact Roy C. Bradford of Public Service Company (919.467.4156) before construction near high pressure gas mains. Pipeline patrolman will be provided to assist Contractor with location of gas line in these areas. Under no circumstances shall Contractor conduct excavation near gas mains without the supervision of the pipeline patrolman.
- 3) Install all temporary erosion control devices as specified in drawings and specifications, in the Erosion Control Guide. Temporary devices include silt fences, rock check dams, and construction entrance pads/access areas.
- 4) **HOLD POINT INSPECTION:** Contact Landscape Architect for on-site inspection and verification of temporary erosion control devices. Check erosion control devices after heavy rains throughout the project timeframe. Make necessary repairs to stabilize areas which have been damaged or have failed.
- 5) Conduct clearing activities. Clear trees that have been flagged by Landscape Architect for removal- do not remove any additional trees without prior consent of Landscape Architect. Clear understory (all vegetation smaller than 6" DBH) for a distance of 20' on both sides of trail centerline. Exception shall be made for dogwood trees (*Cornus florida*), which shall not be removed unless directed by Landscape Architect.
- 6) Complete grubbing and rough grading operations in accordance with plans and specifications, and as field determined by Landscape Architect.
- 7) Install all culverts and drop inlets according to specifications. Verify alignment of all culverts with Landscape Architect prior to next operation.
- 8) Complete fine grading operations. **HOLD POINT INSPECTION:** contact Landscape Architect to verify longitudinal and cross slopes, depth of finished grade and fabric placement prior to next operation.
- 9) Lay geotextile fabric and complete stone and trail surface construction operations, contact Landscape Architect to review final grade of trail surface and to certify that trail surface is constructed in accordance with specifications. "Dress out" trail edges to a uniform grade, free of construction debris, using light weight rubber tire vehicles only. Repair any damage to trail surface caused by construction machinery (See Specifications).
- 10) Install pavement stripings, signage, safety rail and landscape plantings per plans and specifications.
- 11) Install all permanent erosion control devices as specified in drawings and specifications, and in the Erosion Control Guide. Permanent erosion control devices include rip-rap aprons and erosion control matting. Permanently seed along the entire length of trail as well as other areas disturbed by trail construction. Stabilization of all disturbed slopes will be completed within 15 working days or 30 calendar days, whichever period is shorter, upon completion of any phase of grading. This is the minimum required at the project site.
- 12) Remove all silt fences, temporary stream crossings, construction entrance pads, and rock check dams once site is stable and has been approved by Landscape Architect; permanently seed all resulting bare areas. Replace with clean fill, and seed area per specifications.
- 13) Contact Landscape Architect for inspection of permanent seeding operations. Should heavy rains wash soil or wheat straw onto trail before grass has stabilized trail edges, such soil and straw shall be swept from the trail, and resulting bare areas seeded. Should rains cause erosion at trail edges before grass is established, these areas shall be re-filled, seeded and covered with erosion control matting per specs.
- 14) Clean up debris, trash, and unused materials from all construction operations. Sweep and clean all debris and mud from trail and roadway surfaces and leave project area in a neat, orderly, and finished manner.
- 15) Complete final Punch List, as prepared by Landscape Architect, and call for final inspection.

NOTE: In the event that continuous construction operations are suspended due to weather for more than 30 days, contractor shall immediately seed and stabilize all disturbed areas with a temporary vegetative cover to prevent erosion.


Construction Sequence

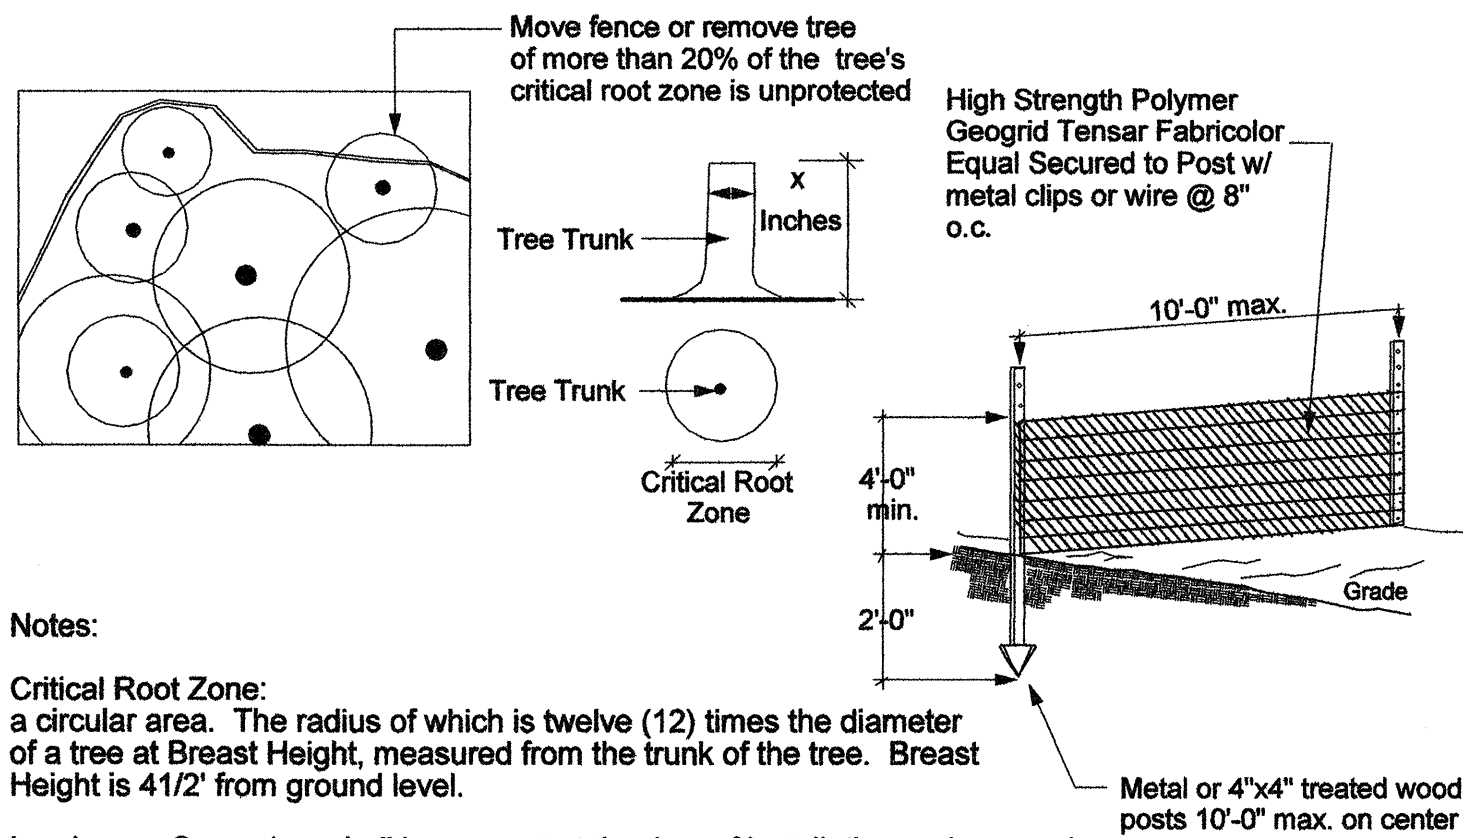

Notes:

- Critical Root Zone:** a circular area. The radius of which is twelve (12) times the diameter of a tree at Breast Height, measured from the trunk of the tree. Breast Height is 4 1/2' from ground level.
- Landscape Supervisor shall be present at the time of installation and removal of tree protection fencing
- Any tree roots exposed during construction will be severed cleanly with a pruning tool
- The soil within the critical root zones of existing trees will not be driven upon or otherwise disturbed during the construction or installation of this project


Tree Protection

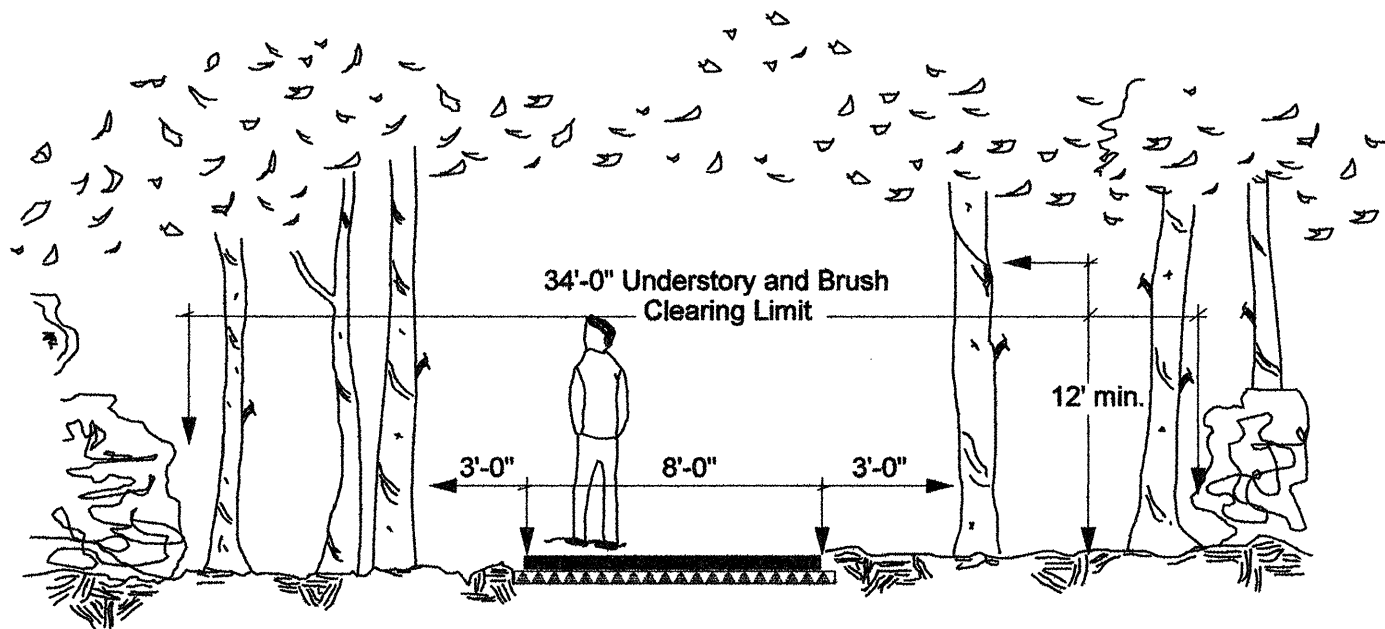

Notes:


1. Contractor shall clear forest understory and brush for a distance of 17' on either side of the centerline of the trail. Trees shall be limbed up to a vertical distance of 12' from the forest floor in the 34' wide zone. Branches shall be cut flush with the trunk with standard tree pruning equipment. Ground covers including grasses, vines, and wildflowers shall remain.
2. Contractor shall use wood chipper to dispose of landscape clearing debris. Wood chips shall be blown into woods adjacent to the trail. Contractor shall use all practical means to reduce amount of waste sent from the job site to the landfill.
3. In areas where the trail is routed adjacent to the woods edge, contractor shall follow understory clearing specifications from the centerline of the trail into the wooded portion.
4. No tree larger than a 6" caliper tree at d.b.h. shall be removed without approval from acting landscape architect.
5. Trees will be protected according to the "tree protection detail" 6/5.

Vegetative Clearing Detail

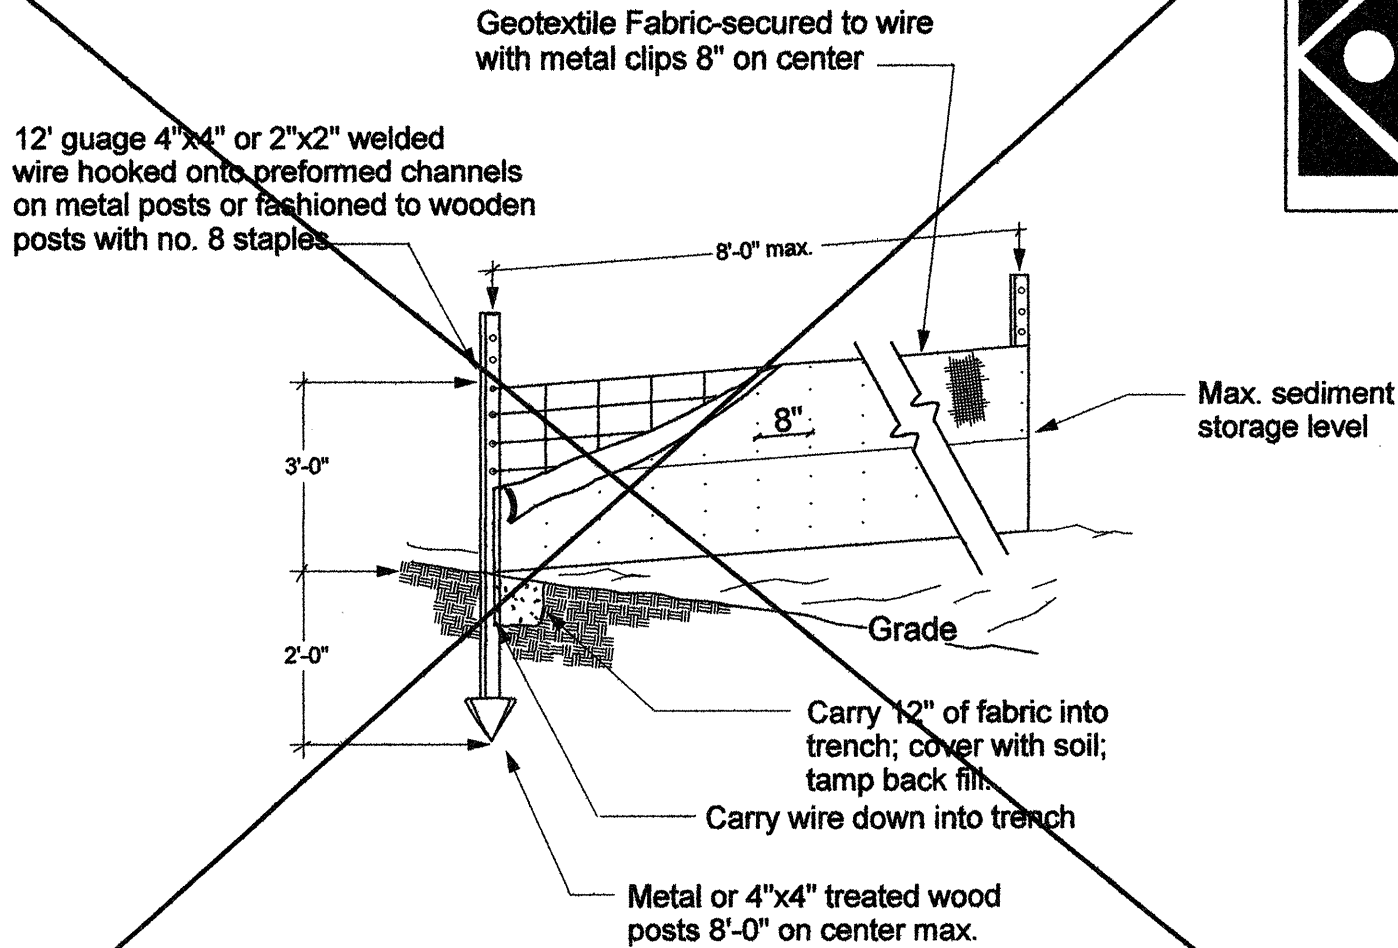


Silt Fence Detail


- CONSTRUCTION CRITERIA:**
Aggregate size: use 2-3 inch washed stone
DIMENSIONS OF GRAVEL PAD:
Thickness: 6 inches min.
Width: 12' min. or full width at all points of the vehicular entrance and exit area, which ever is greater.
Length: 50' min.
Location: locate construction entrances and exits to limit sediment from leaving the site and to provide for maximum utility at all construction vehicles. Avoid steep grades and entrances at curves in public roads.

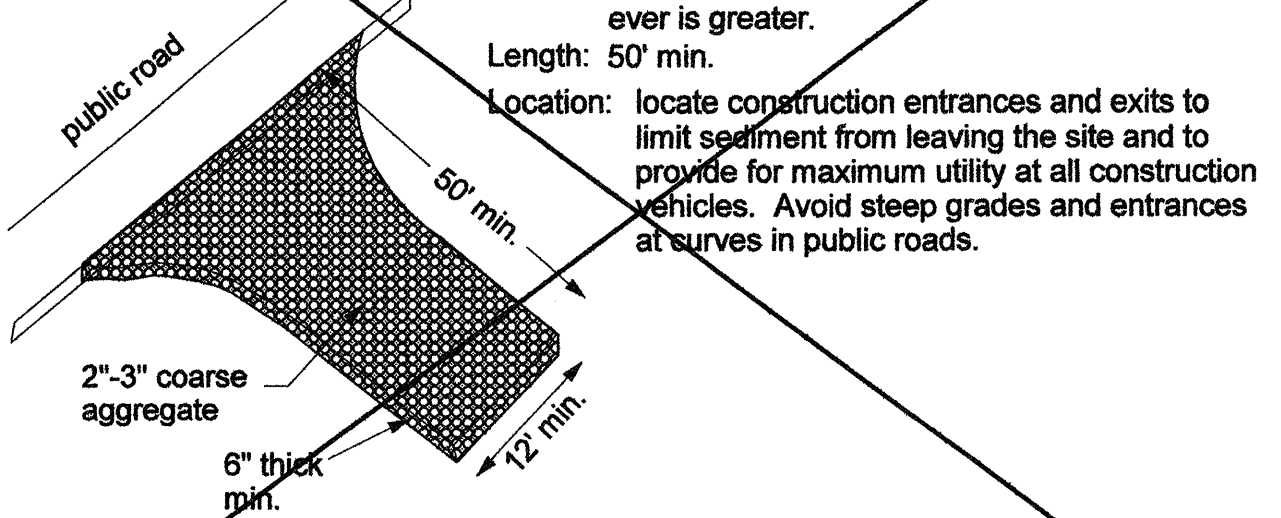

Gravel Construction Entrance Pad

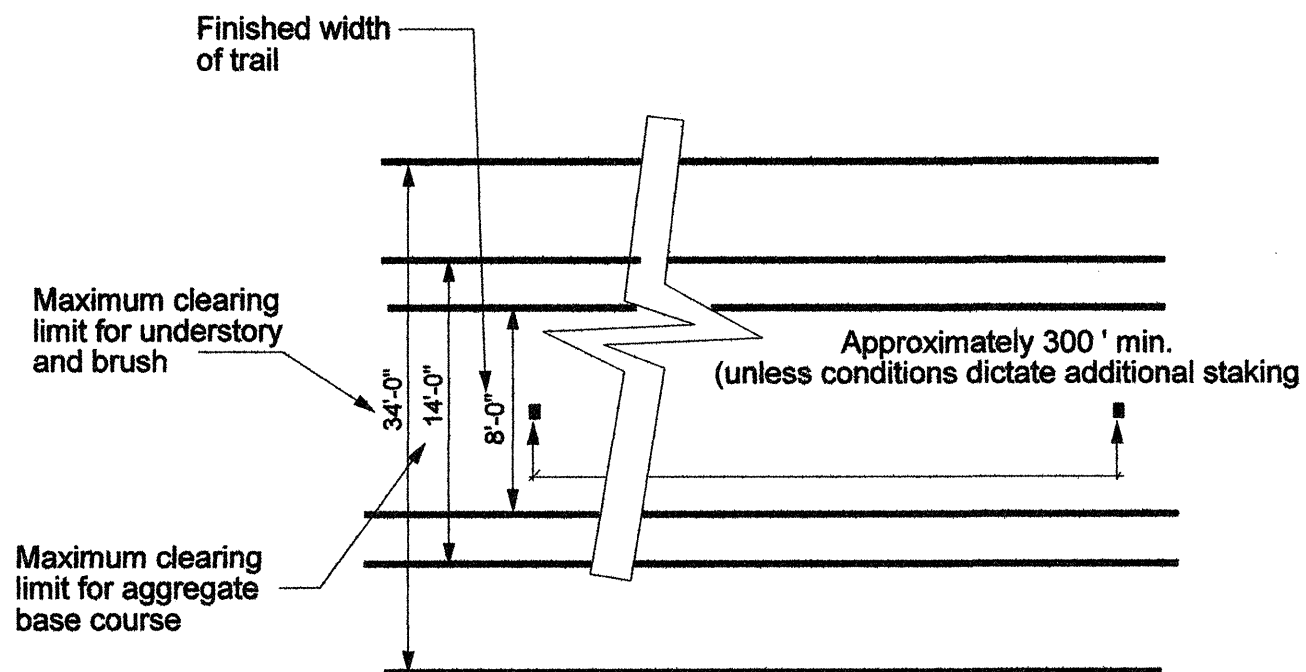

Trail Staking Plan view

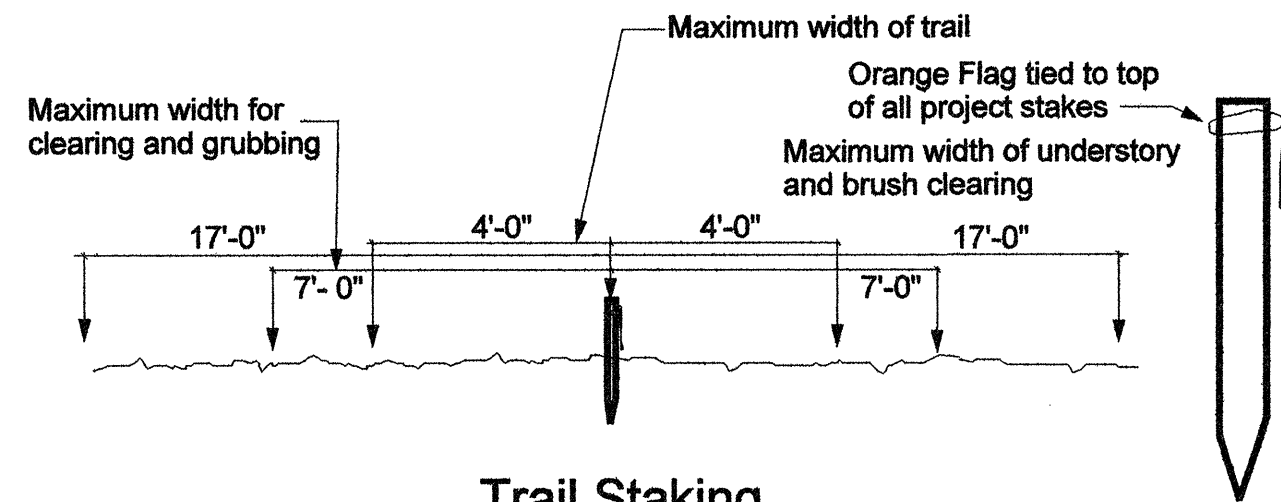

Trail Staking Section View

Plans prepared by:

KO & ASSOCIATES, P.C.

Consulting Engineers

1011 SCHAUB DR. SUITE #202

RALEIGH, N.C. 27606

(919)-851-6066

PROJECT REFERENCE NO.

U-4026

R/W SHEET NO.

2-Y

ROADWAY DESIGN ENGINEER

HYDRAULICS ENGINEER

SEAL 20774

SEAL 021162

ENGINEER

ENGINEER

STEPHEN R. WHITLEY

HERBERT TURNER

5-4-b6

5-4-b6

Notes:

1. Cross slope direction and amount varies. See layout plans for direction of slope
2. Contractor is responsible for re-establishing all slopes disturbed by construction to no less than a 3:1, unless otherwise speci fied. (See Typical Grading Section)

Asphalt Pavement Construction

Typical Trail Grading

NOTES:

1. Contractor is responsible for re-stabilizing all slopes disturbed by construction activities.
2. Contractor shall install "excelsior" matting where necessary to stabilize steep slopes
3. All erosion adjacent to trail shall be filled to the finish grade

Trail Dress Out

MULTI-USE TRAIL CONSTRUCTION

Plans prepared by:
KO & ASSOCIATES, P.C.
Consulting Engineers
1011 SCHaub DR., SUITE #202
RALEIGH, N.C. 27606
(919)-851-6066

PROJECT REFERENCE NO.
U-4026

SHEET NO.
2-Z

RW SHEET NO.

ROADWAY DESIGN ENGINEER

HYDRAULICS ENGINEER

PROFESSIONAL SEAL
20774
ENGINEER
STEPHEN R. WHITE
6-12-06

PROFESSIONAL SEAL
021162
ENGINEER
ROBERT TURNER JR.
6-13-06

Note:
1. See layout plans for pipe length, diameter, and material specifications
2. Outlet protection varies. See layout plans.
3. Pipes must also meet maximum 3:1 side slope requirements.

Pipe ID	Min. X value
8"	6.5'
12"	7'
18"	7.5'
24"	8.5'
36"	10'
48"	11.5'

Trail Culvert: Section

Trail Signage

SIGN LOCATION	QUANTITY
TRL1 Sta 9+05+/-	1
TRL1 Sta 9+60+/-	1
TRL1 Sta 11+40+/-	1
TRL1 Sta 17+60+/-	1
TRL1 Sta 18+00+/-	1
TRL3 Sta 9+20+/-	1
TRL6A Sta 10+50+/-	1
TRL6B Sta 10+10+/-	1
TRL10 Sta 10+10+/-	1
TRL13A Sta 17+54+/-	1
TRL13B Sta 10+13+/-	1
TOTAL	11

Notes:
1. The walking surface shall be slip resistant, with a rough broom finish. Ramp color shall be yellow or any color with a 70% contrast ratio.
2. Transition from ramp to street shall be smooth and even along entire width of ramp (no raised seams).

Curb Ramp

NOTES:
1. L = the length of the riprap apron. L = 5x the diameter of the outlet.
2. d = 1.5 times the maximum stone diameter but not less than 6".
3. In a well-defined channel extend the apron up the channel banks to an elevation of 6" above the maximum tailwater depth or the top of the bank, whichever is less.
4. A filter blanket or filter fabric should be installed between the riprap and soil foundation.

Pipe Outlet Protection

Contractor shall properly re-align stop bars and other pavement markers as necessary to install crosswalks, per NCDOT representatives.

Note: Crosswalk Stripes shall be applied in accordance with NCDOT standards. Contractor shall apply long life marking materials only.

Crosswalk Striping

Trail Warning Signage W8-3

ISOMETRIC VIEW

ELEVATION

MONOLITHIC CONCRETE ISLAND
REFER TO STD. 852.01

Island Depression Detail

Note:
Contractor shall use excelsior blanket or similar wood fiber matting or biodegradable type.

Installation Instructions:
1. Seed (per spec) before placement of matting. Roll strips out parallel to the direction of water flow (See figure 1).
2. Start laying net from the top of the channel or slope and unroll it down the grade. Allow matting to lay loosely on the soil, but without wrinkles. Do Not Stretch.
3. To secure the net, bury the up-slope end in a trench no less than 6" deep. Cover with soil and tamp firmly. Staple the mat every 12" across the top end and every 3" around the edges and bottom. Where 2 strips of net are laid down side by side the adjacent edges should be overlapped 3" and stapled together. Each strip of matting should also be stapled down the center, every 3". Do not stretch mat when applying staples.
4. To join two strips, cut a trench to anchor the end of the new mat. Overlap the end of the previous roll 18" and staple every 12" just below the anchor slot.

Erosion Control Matting

Temporary Rock Check Dam

Crosswalk Stop Bar

6/12/2006

6/2/99



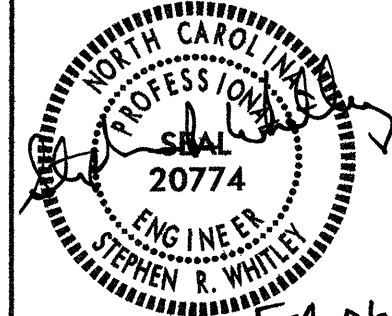
PROJECT REFERENCE NO.	SHEET NO.
U-4026	2-AA
ROADWAY DESIGN ENGINEER	
	
5-4-06	

TABLE OF SE RATES IN SHOULDER SECTION ON HIGH SIDE OF MAINLINE SUPER ELEVATION (0.05 MAX. ROLLOVER)	
SE '1'	SE '2'
.08 RT	.03 RT
.07 RT	.02 RT
.06 RT	.01 RT
.05 RT	.00
.04 RT	.01 LT
.03 RT	.02 LT
.02 RT	.02 LT
.01 RT	.02 LT
.00	.02 LT

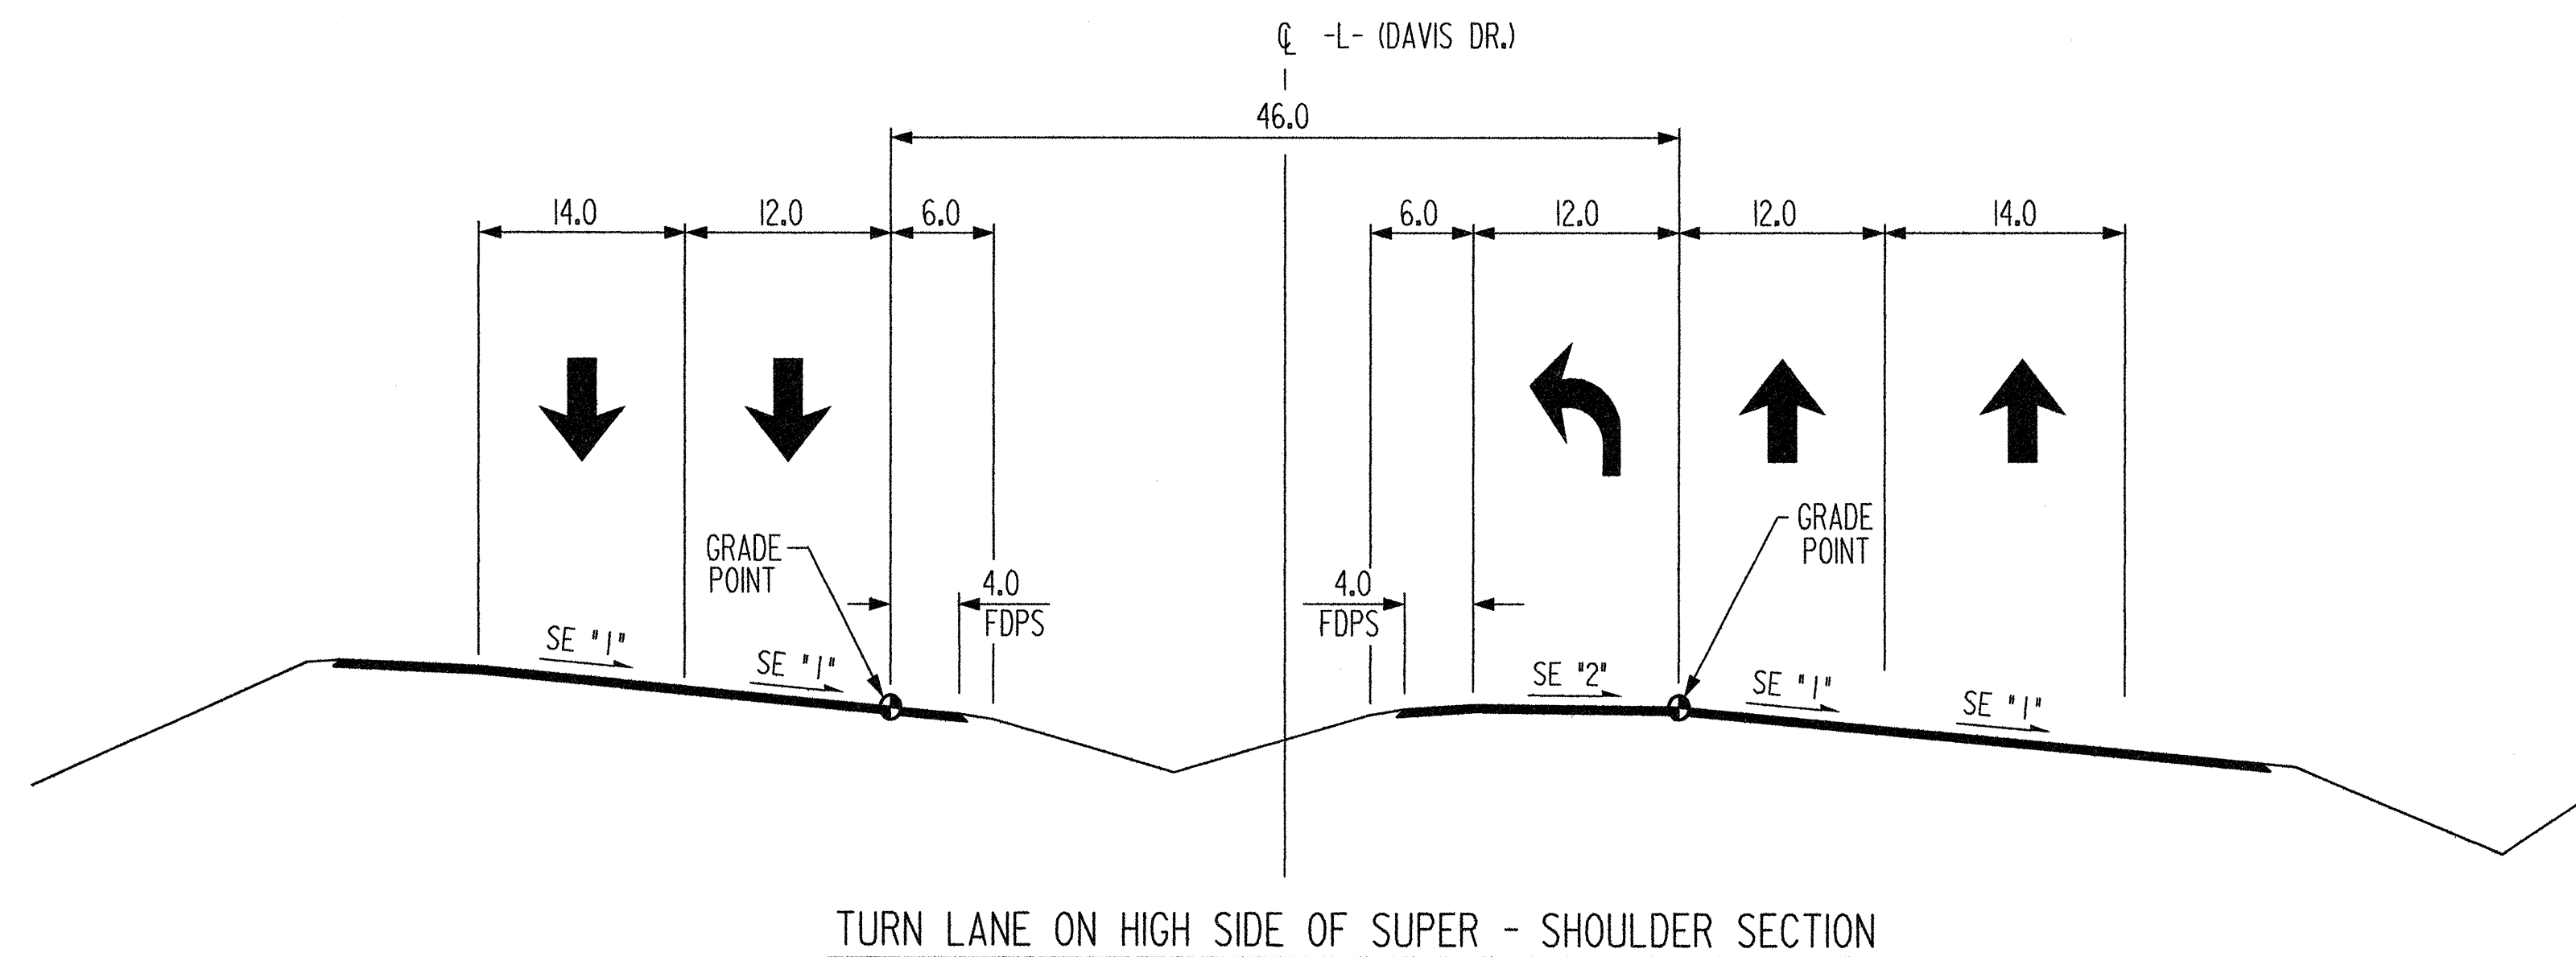

TURN LANE ON HIGH SIDE OF SUPER - SHOULDER SECTION

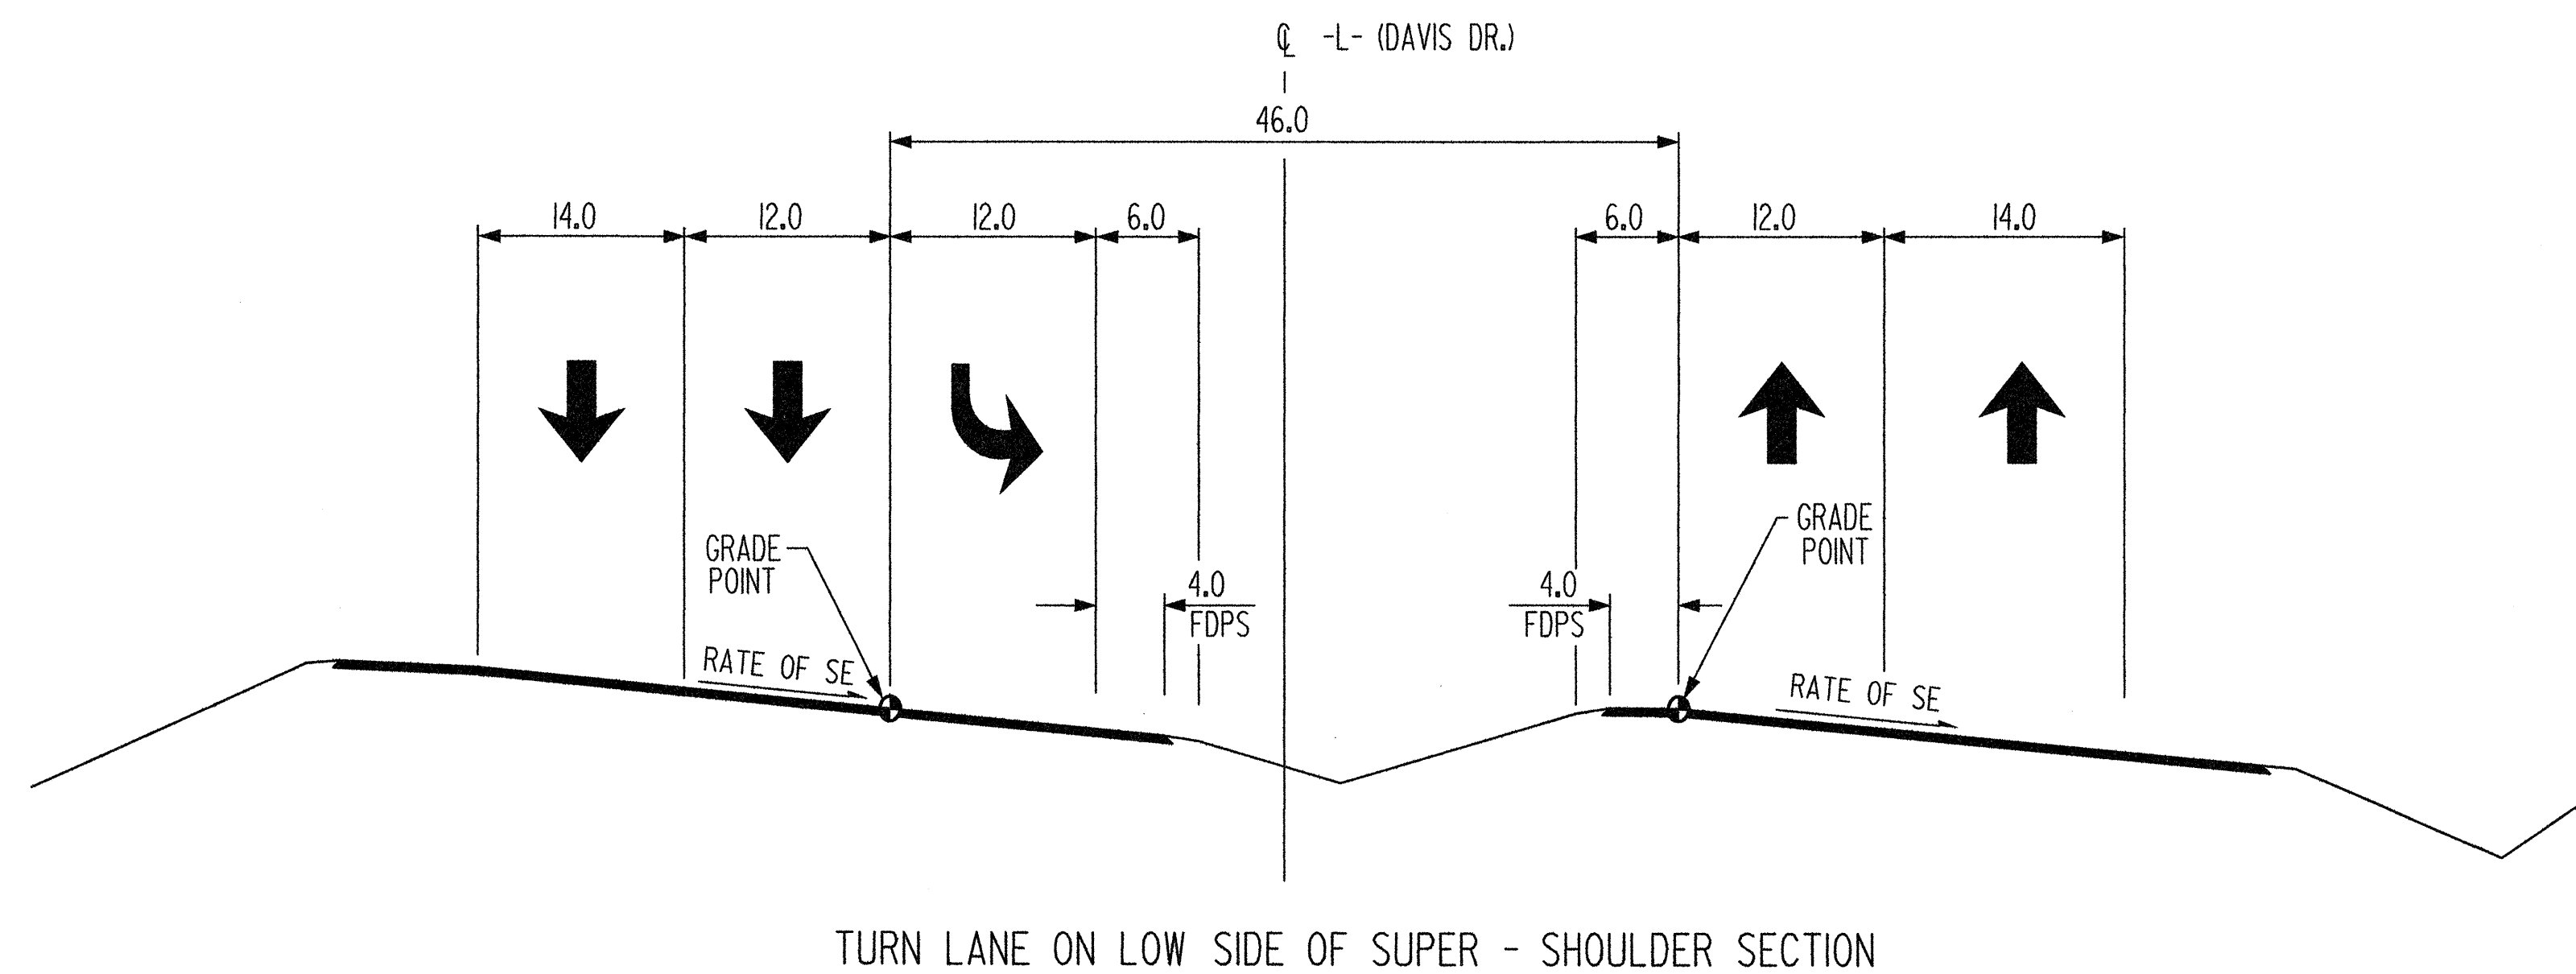

TURN LANE ON LOW SIDE OF SUPER - SHOULDER SECTION

5/2/2006
R:\Roadway\Proj\U4026.typ
K & Associates, P.C.



Plans prepared by:
KO & ASSOCIATES, P.C.
Consulting Engineers
1011 SCHAUH DR., SUITE #202
RALEIGH, N.C. 27606
(919)-851-6066

7/2/99

REVISIONS

PROJECT REFERENCE NO.
U-4026
SHEET NO.
2-BB
RW SHEET NO.

HYDRAULICS
ENGINEER

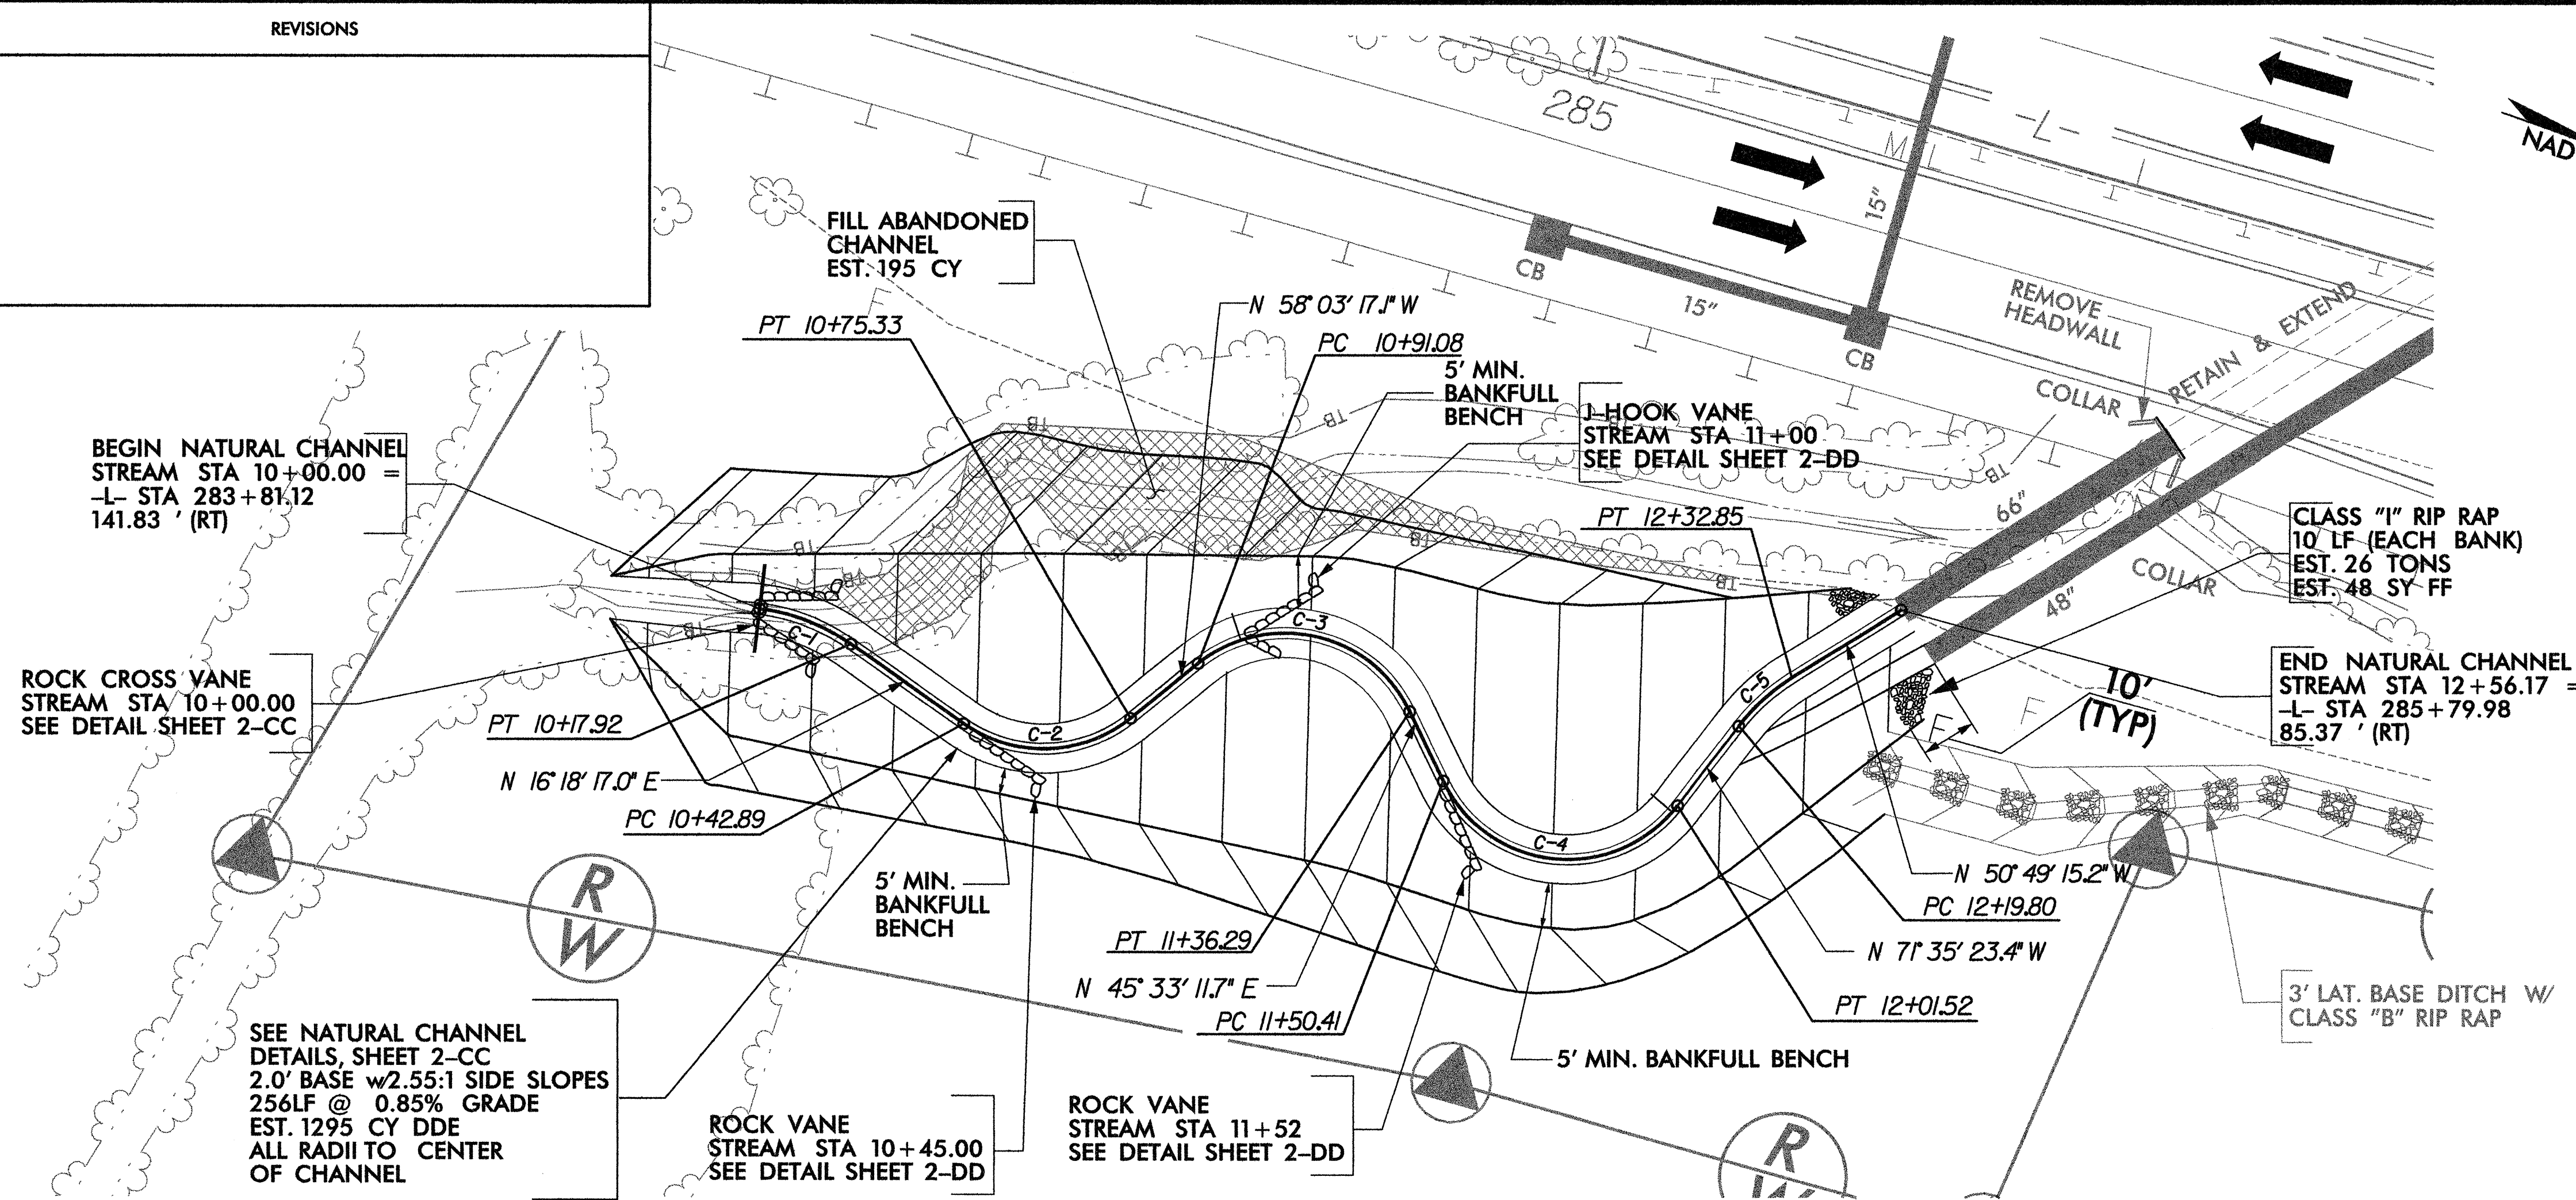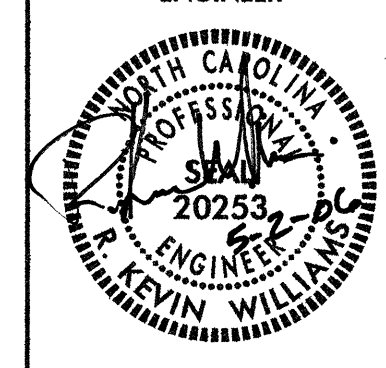


C-1	C-2
PI Sta 10+09.15 $\Delta = 28^{\circ} 31' 02.1''$ (RT) $D = 159^{\circ} 09' 17.8''$ $L = 17.92'$ $T = 9.15'$ $R = 36.00'$	PI Sta 10+61.85 $\Delta = 74^{\circ} 21' 34.1''$ (LT) $D = 229^{\circ} 10' 59.2''$ $L = 32.45'$ $T = 18.96'$ $R = 25.00'$
C-3	C-4
PI Sta 11+22.86 $\Delta = 103^{\circ} 36' 28.8''$ (RT) $D = 229^{\circ} 10' 59.2''$ $L = 45.21'$ $T = 31.77'$ $R = 25.00'$	PI Sta 11+91.32 $\Delta = 117^{\circ} 08' 35.1''$ (LT) $D = 229^{\circ} 10' 59.2''$ $L = 51.11'$ $T = 40.91'$ $R = 25.00'$
C-5	
PI Sta 12+26.39 $\Delta = 20^{\circ} 46' 08.2''$ (RT) $D = 159^{\circ} 09' 17.8''$ $L = 13.05'$ $T = 6.60'$ $R = 36.00'$	



CHANNEL RELOCATION


(SEE SHEETS 2-CC & 2-DD FOR DETAILS)

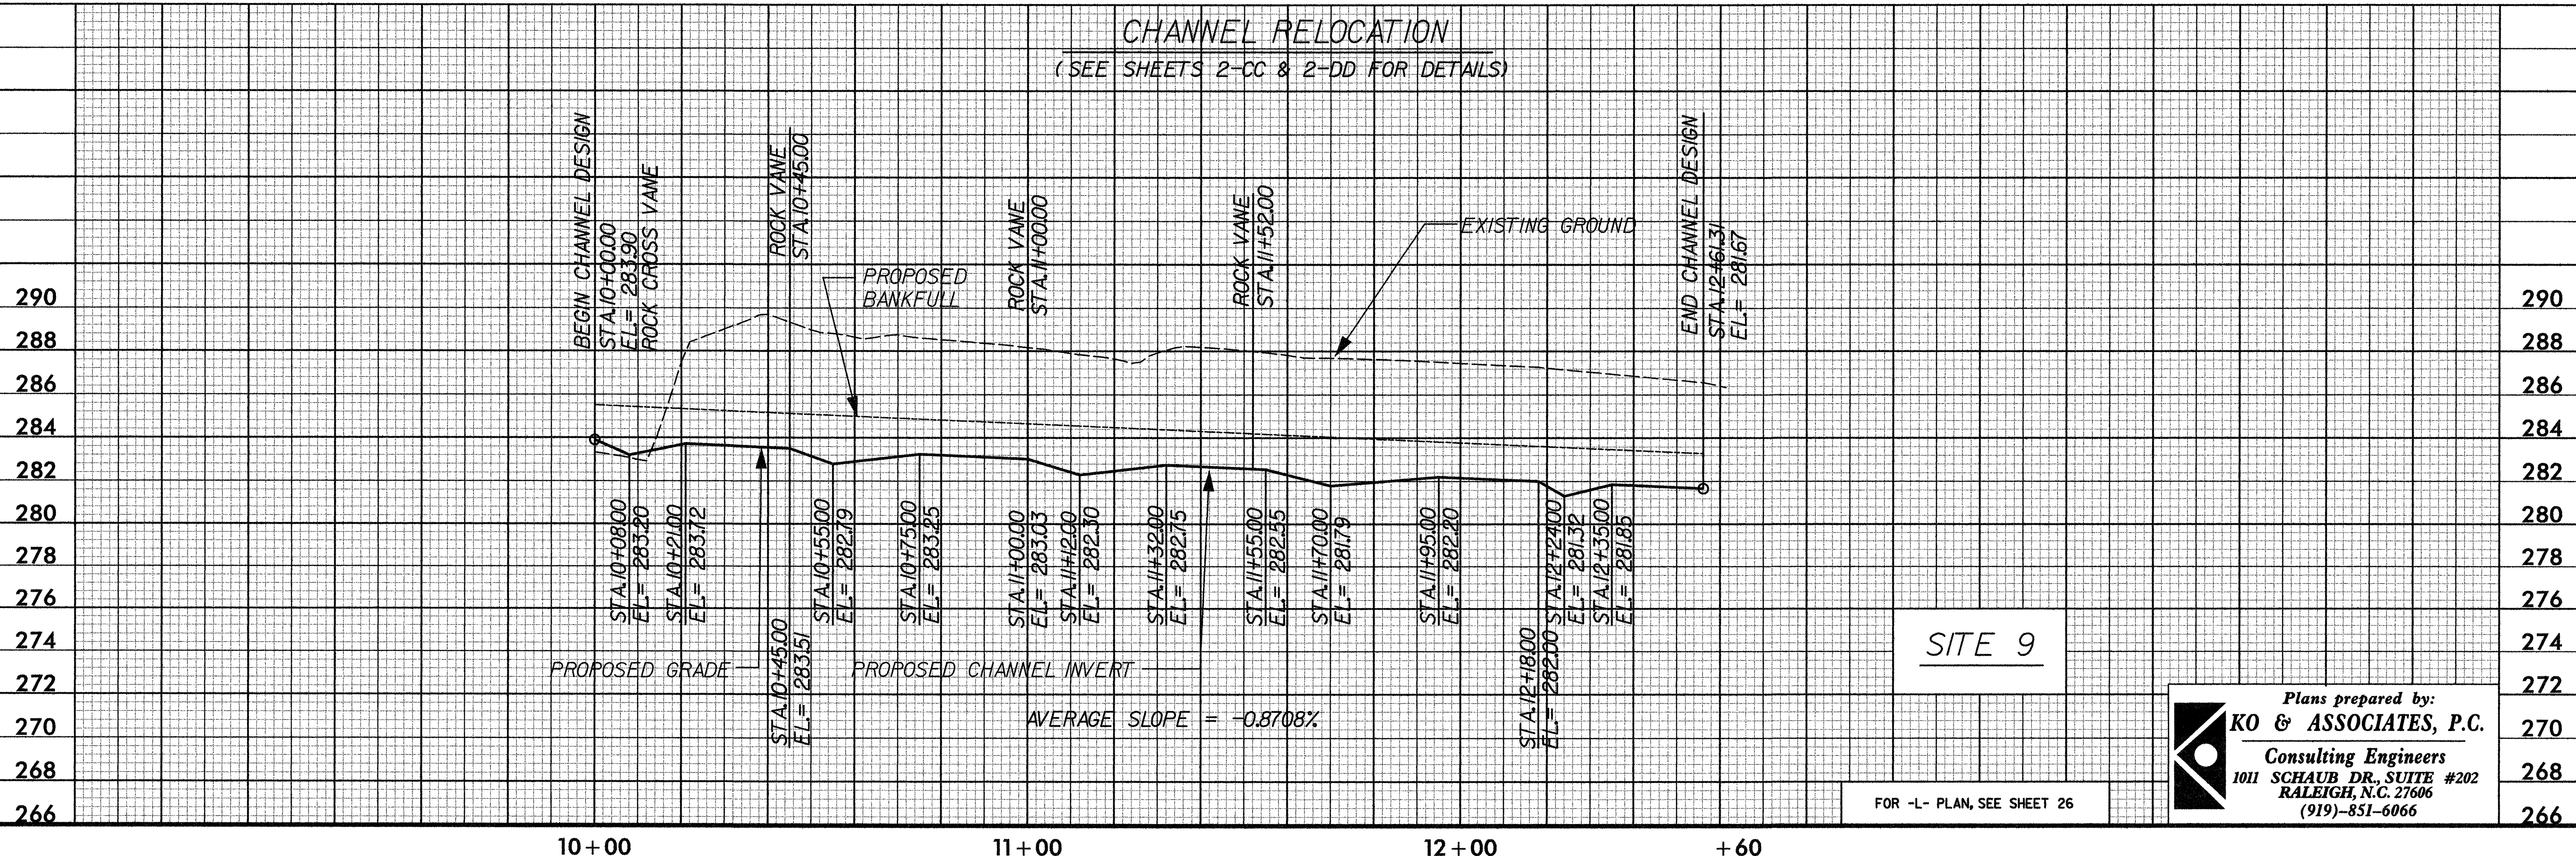

5/2/2006
R:\Project\Proj\4026\2-bb-cc-dd.dgn
K & Associates, P.C.



FOR -L- PLAN, SEE SHEET 26

Plans prepared by:
KO & ASSOCIATES, P.C.
Consulting Engineers
1011 SCHAUB DR., SUITE #202
RALEIGH, N.C. 27606
(919)-851-6066

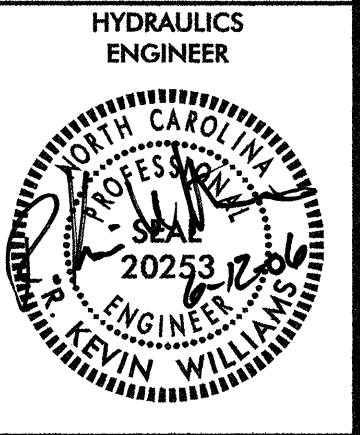



NOTES:

- THE CONTRACTOR SHALL LAYOUT THE CHANNEL ALIGNMENT WHICH SHALL CONSIST OF STAKING OUT THE CENTER OF EACH RADIUS, SCRIBING THE CENTER LINE OF THE CHANNEL FOR EACH BEND USING THE INDICATED RADIUS, AND SCRIBING CENTERLINE OF THE TANGENT SECTIONS BY CONNECTING SUCCESSIVE BENDS WITH A STRAIGHT LINE.
- FIELD ADJUSTMENTS OF THE ALIGNMENT MAY BE REQUIRED TO AVOID CERTAIN OBSTACLES. APPROVAL BY THE ENGINEER OF THE STAKE-OUT ALIGNMENT SHALL BE REQUIRED PRIOR TO INITIATION OF THE CONSTRUCTION OF THE CHANNEL.
- LOCATE ROCK VANES ACCORDING TO PLAN SHEET.
- BEGIN AND END STREAM ELEVATIONS SHOULD BE CHECKED PRIOR TO CONSTRUCTION TO ENSURE PROPOSED STREAM GRADE (AND ELEVATIONS) ARE ACCURATE. ELEVATIONS MAY VARY FROM PRIOR SURVEYS.

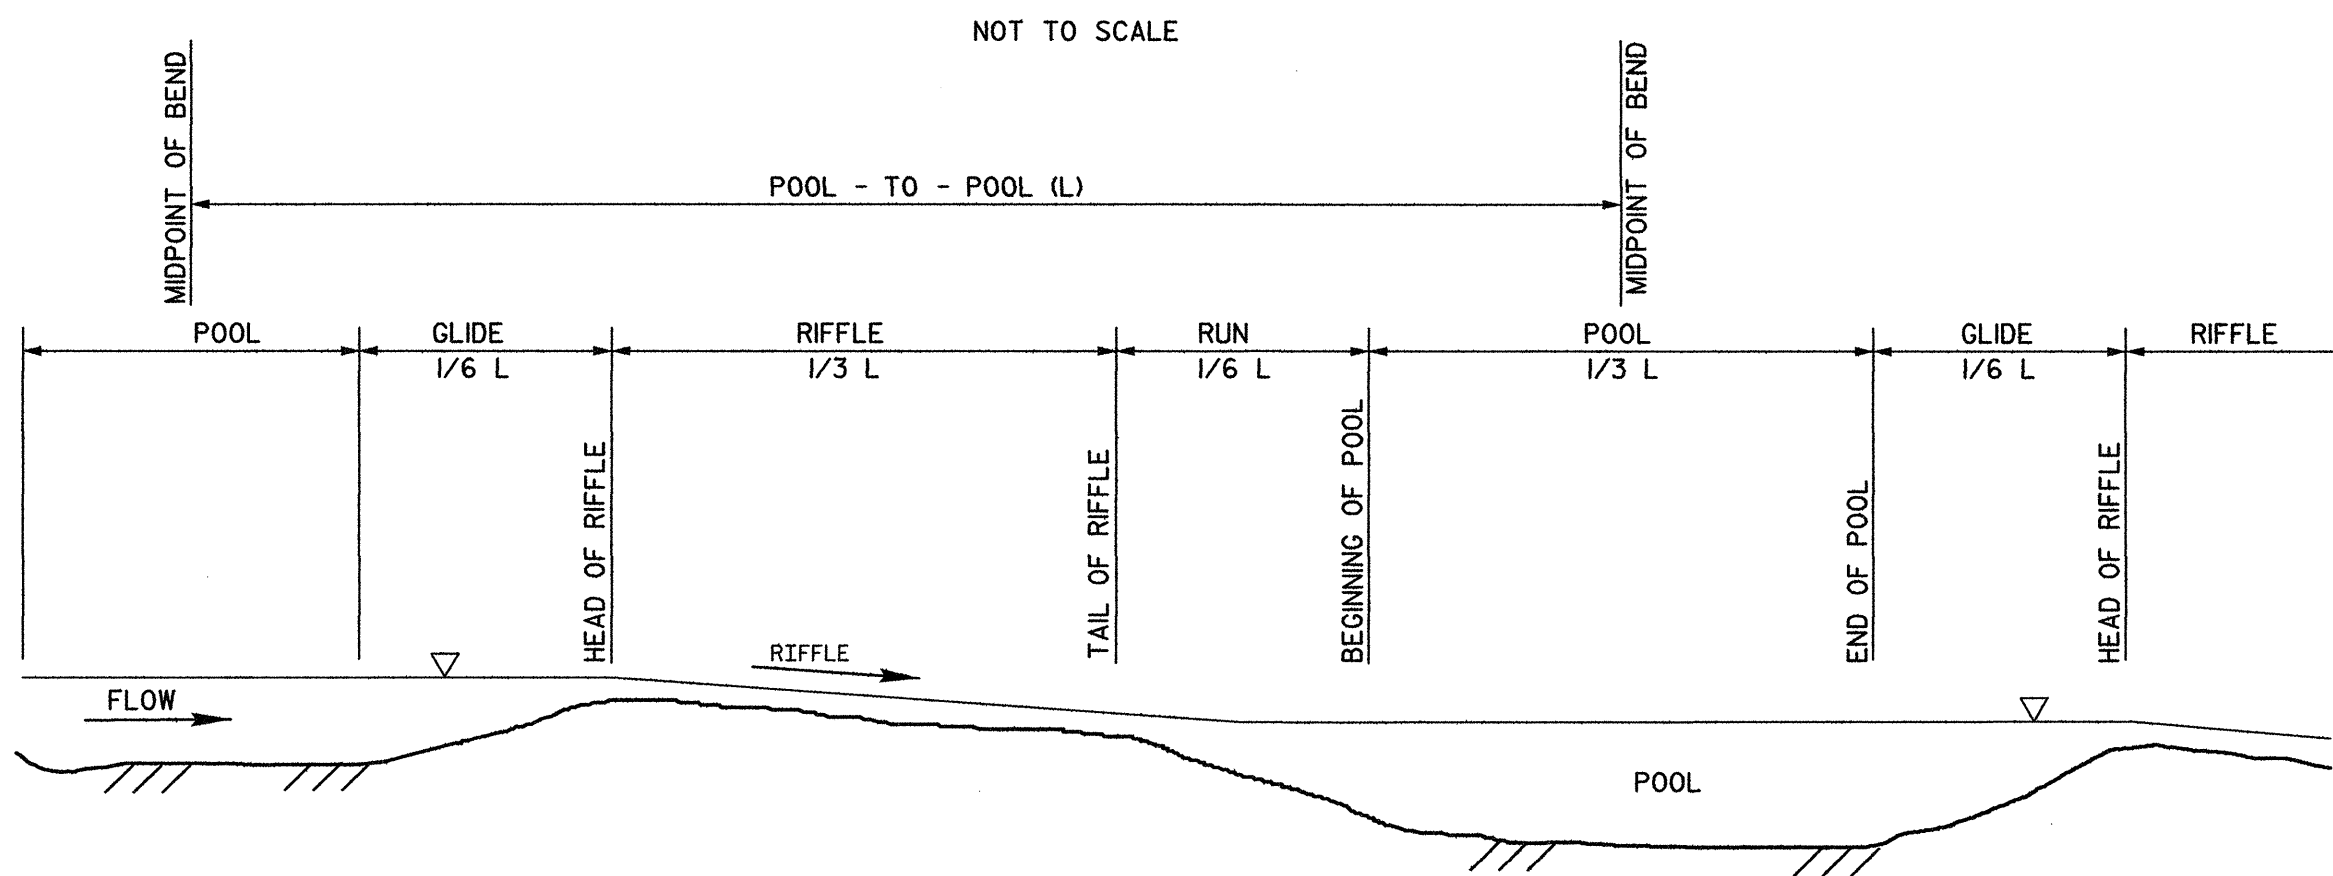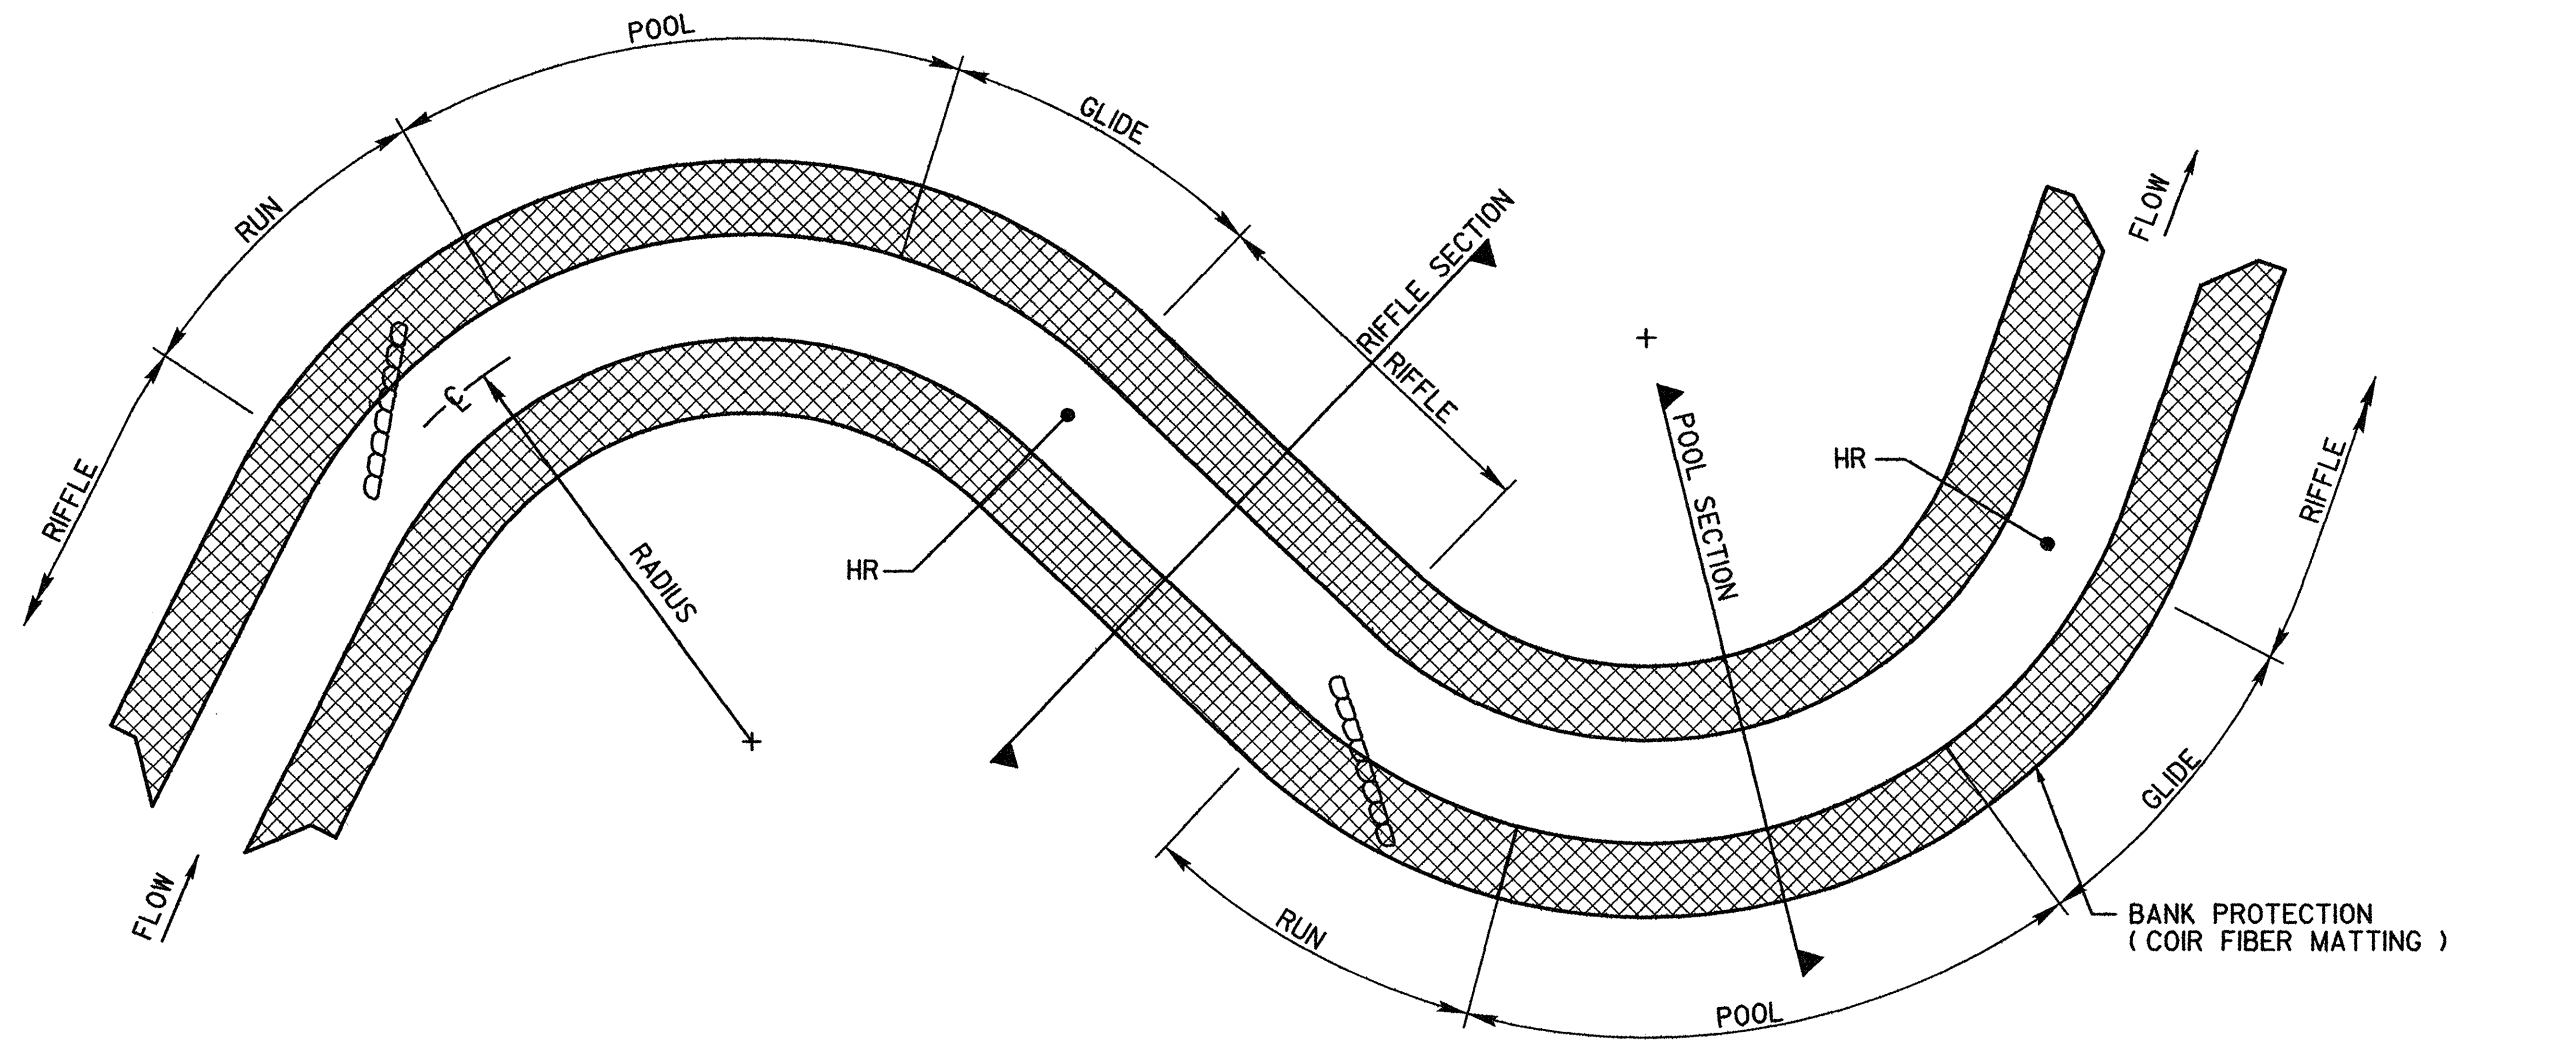


NOTES:

- THE POOL TO POOL SPACING (L) SHALL BE MEASURED AS THE DISTANCE FROM THE MIDPOINT OF THE UPSTREAM BEND TO THE MIDPOINT OF THE DOWNSTREAM BEND.
- REFER TO MORPHOLOGICAL MEASUREMENT TABLE AND PLAN SHEET FOR DIMENSIONS. NOTE THAT POOL TO POOL SPACING VARIES.

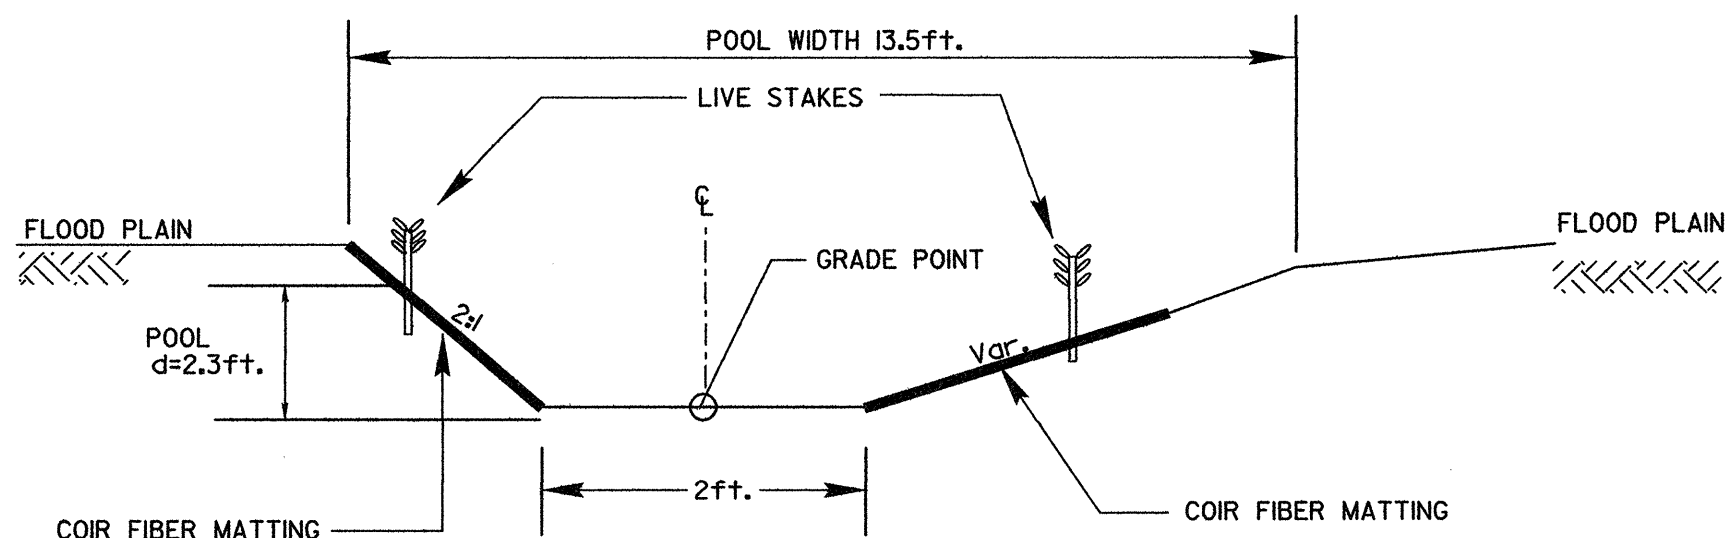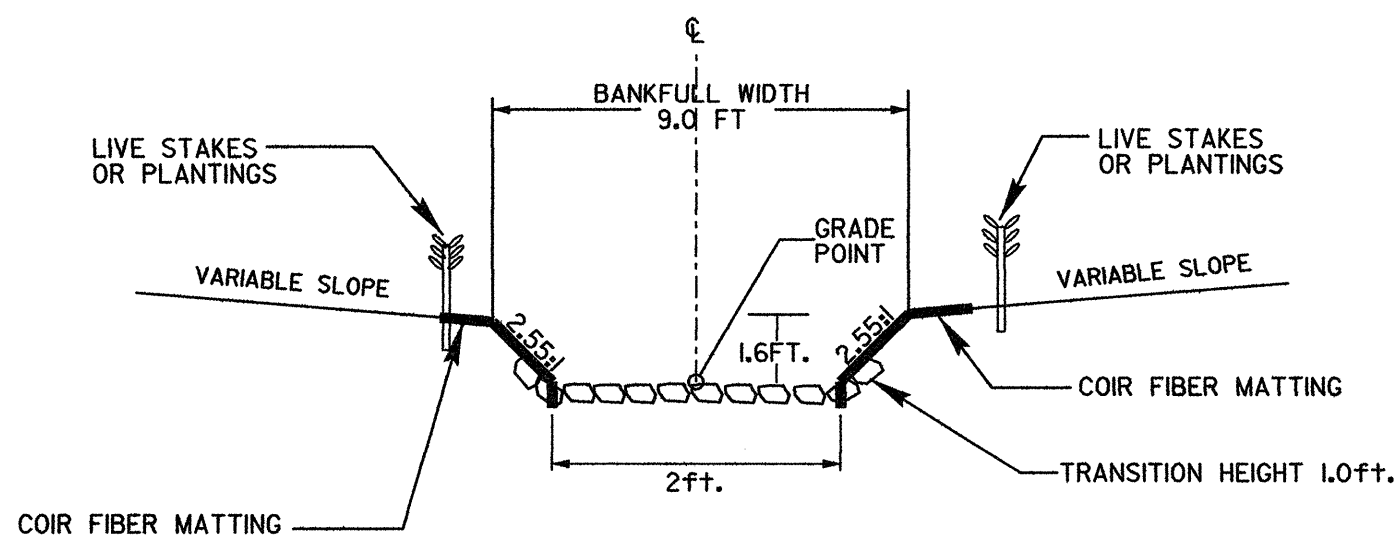


VARIABLES	EXISTING CHANNEL	PROPOSED REACH 1	REFERENCE REACH
LOCATION	UT TO HOLLOW CREEK	UT TO HOLLOW CREEK	SOUTH UNNAMED TRIB TO MARKS CREEK
1) STREAM TYPE	G3/4	C4	C5
2) DRAINAGE AREA	140Ac	140Ac	65Ac
3) BANKFULL WIDTH	6.1ft	9.0ft	11.1ft
4) BANKFULL MEAN DEPTH	0.7ft	0.9ft	0.7ft
5) WIDTH/DEPTH RATIO	8	10	15.4
6) BANKFULL CROSS-SECTIONAL AREA	4.5sq.ft	8.1sq.ft	8.0sq.ft
7) BANKFULL MEAN VELOCITY	5.1fps	3.0fps	2.1fps
8) BANKFULL DISCHARGE, cfs	23cfs	23cfs	17cfs
9) BANKFULL MAX. DEPTH	1.2ft	1.6ft	1.8ft
10) WIDTH OF FLOODPRONE AREA	7ft	28ft	59ft
11) ENTRENCHMENT RATIO	1.1	3.1	5.3
12) MEANDER LENGTH	13 - 34ft	63 - 108ft	20 - 42ft
13) RATIO OF MEANDER LENGTH TO BANKFULL WIDTH	2.1 - 5.6	7.0 - 12.0	1.8 - 3.8
14) RADIUS OF CURVATURE	5 - 17ft	18 - 36ft	6.6 - 16ft
15) RATIO OF RADIUS OF CURVATURE TO BANKFULL WIDTH	0.8 - 2.8	2.0 - 4.0	0.6 - 1.0
16) BELT WIDTH	23ft	27 - 54ft	38ft
17) MEANDER WIDTH RATIO	3.8	3.0 - 6.0	3.4
18) SINUOSITY (STREAM LENGTH/VALLEY LENGTH)	1.17	1.25	1.23
19) VALLEY SLOPE	0.0172 ft/ft	0.0105 ft/ft	0.018 ft/ft
20) AVERAGE SLOPE	0.0174 ft/ft	0.0084 ft/ft	0.0164 ft/ft
21) POOL SLOPE	0.0000 ft/ft	0.0000 ft/ft	0.0000 ft/ft - 0.0011 ft/ft
22) RATIO OF POOL SLOPE TO AVERAGE SLOPE	0.0 - 0.1	0.00	0.00 - 0.07
23) MAXIMUM POOL DEPTH	1.5ft	2.3ft	2.78ft
24) RATIO OF POOL DEPTH TO AVERAGE BANKFULL DEPTH	2.0	2.5	3.86
25) POOL WIDTH	8.7ft	13.5ft	11.47ft
26) RATIO OF POOL WIDTH TO BANKFULL WIDTH	1.4	1.5	1.03
27) POOL TO POOL SPACING	42 - 53ft	54ft	5 - 47ft
28) RATIO OF POOL TO POOL SPACING TO BANKFULL WIDTH	6.9 - 8.7	6.0	0.4 - 4.3
29) RATIO OF LOWEST BANK HEIGHT TO BANKFULL HEIGHT (or max bankfull depth)	1.1 - 5	1.0	-


ROCK CROSS VANE DETAIL

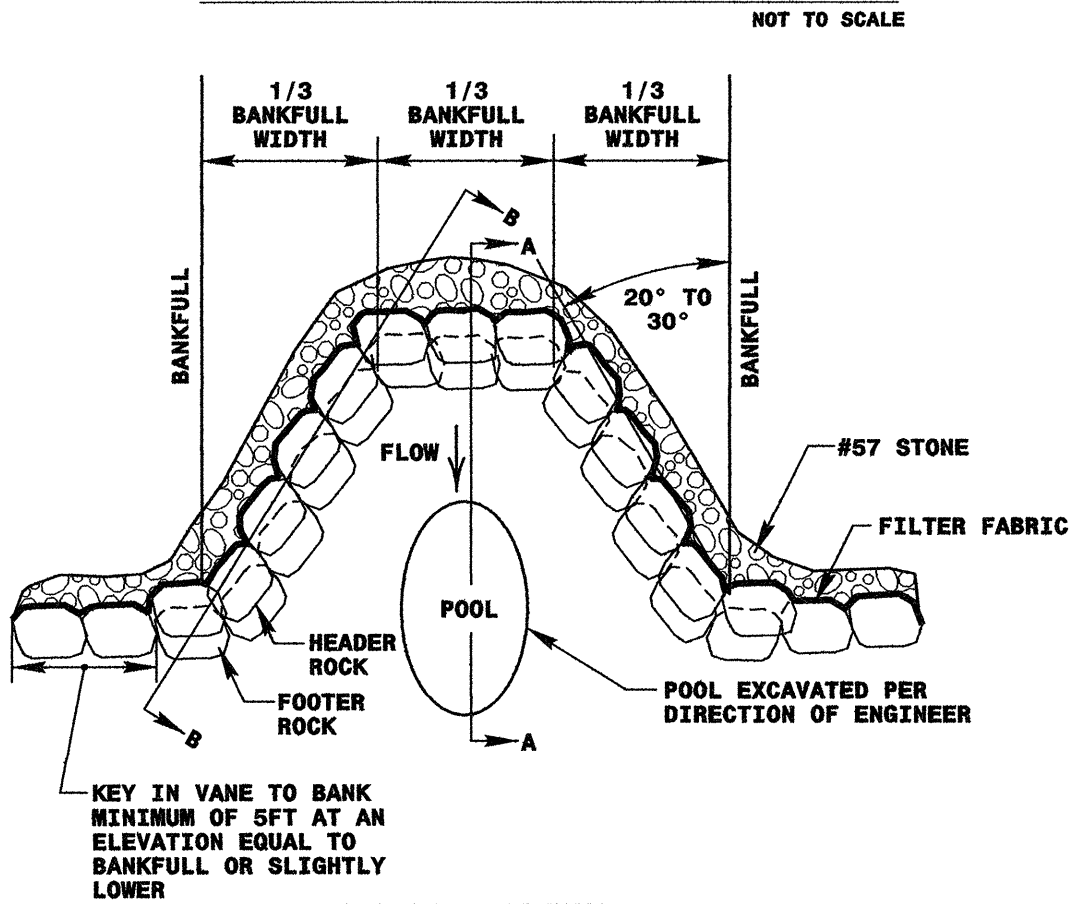

PLAN VIEW

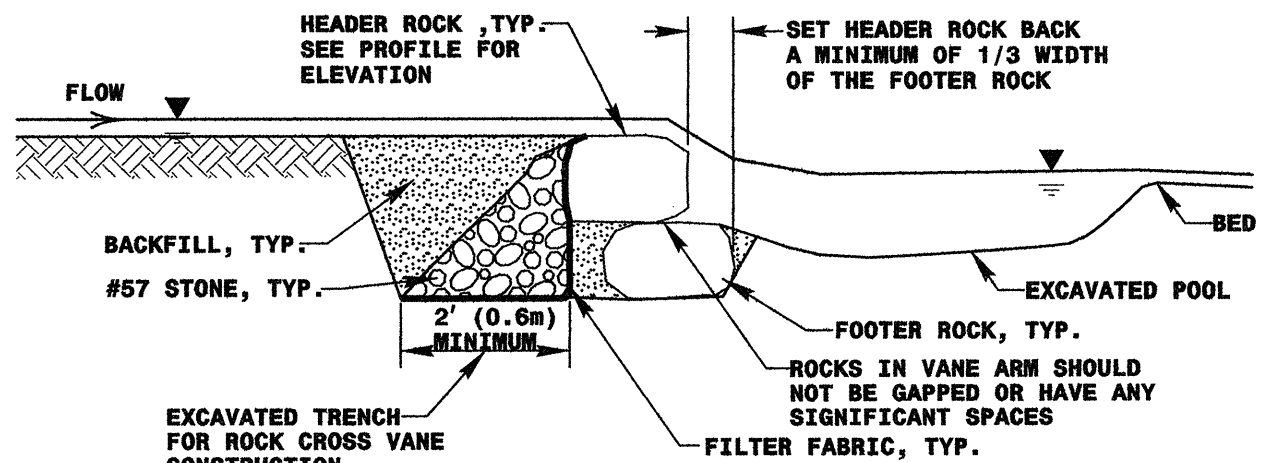

SECTION A-A

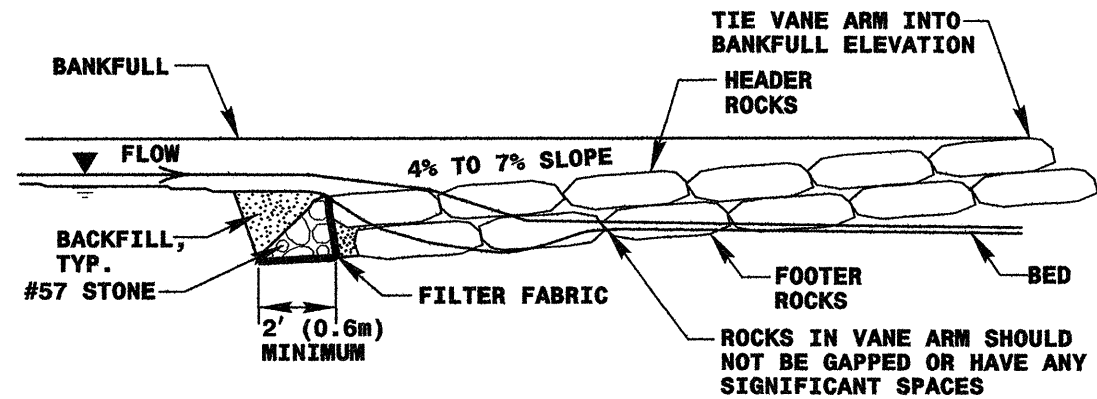

SECTION B-B


NOTES:

- DEEPEST PART OF POOL TO BE IN LINE WITH WHERE VANE ARM TIES INTO BANKFULL.
- DO NOT EXCAVATE POOL TOO CLOSE TO FOOTER ROCKS.
- CLASS "A" STONE CAN BE USED TO REDUCE VOIDS BETWEEN HEADERS AND FOOTERS.
- COMPACT BANKFULL TO EXTENT POSSIBLE OR AT THE DIRECTION OF THE ENGINEER.
- POOL DEPTH SHOULD BE 2 TO 3 TIMES BANKFULL DEPTH.

HEADER/FOOTER ROCK DIMENSIONS (FT)			
STATION	HEIGHT	LENGTH	WIDTH
10+00	2FT	3FT	3FT

LOCATIONS




26 -STREAM- 10+00.00 LT/RT SEE ALSO DETAIL SHT 2-BB

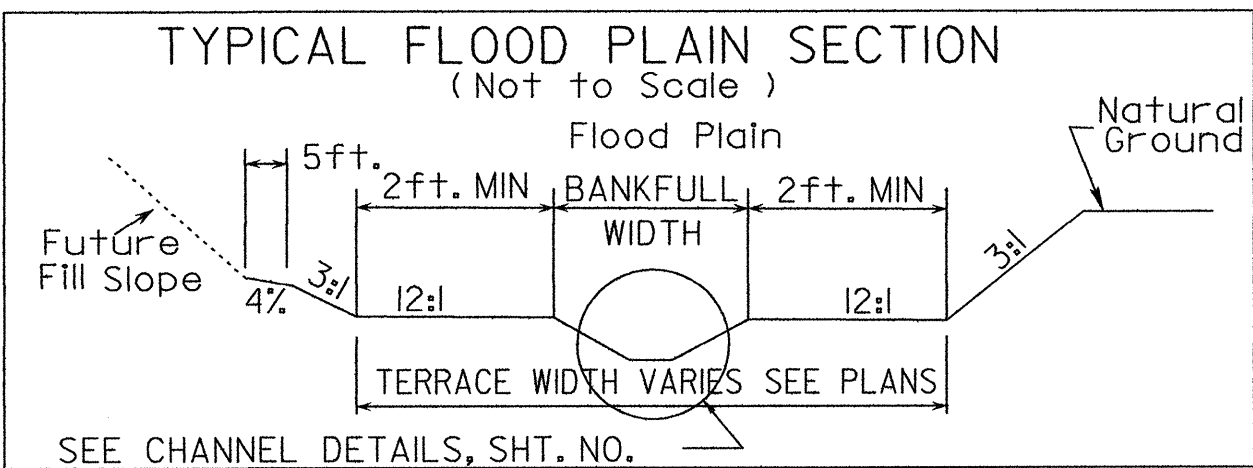

ROCK INLET SILL
SCALE: NTS

- NOTES:
1. ALL STONES ARE TO BE STRUCTURE STONE.
 2. GAPS BETWEEN ROCKS SHALL BE MINIMIZED BY FITTING ROCKS TOGETHER, PLUGGING WITH STRUCTURE STONE CLASS A AND NO. 57 AND LINING WITH FILTER FABRIC.
 3. DIMENSIONS AND SLOPES MAY BE ADJUSTED TO FIT BY THE ENGINEER.
 4. A DOUBLE FOOTER ROCK SHALL BE UTILIZED IN SAND BED MATERIAL.
 5. FOOTER ROCKS AND SILL ROCKS SHALL BE NATIVE STONE OR SHOT ROCK, CUBICAL OR RECTANGULAR IN NATURE.
 6. ACCEPTABLE ROCKS SHALL HAVE THE FOLLOWING MINIMUM DIMENSIONS; 3' x 2' x 1'.




FILTER FABRIC SHALL BE PLACED ON THE UPSTREAM SIDE OF THE STRUCTURE TO PREVENT WASHOUT OF SEDIMENT THROUGH ROCK GAPS. FILTER FABRIC SHALL EXTEND FROM THE BOTTOM OF THE FOOTER ROCK TO THE FINISHED GRADE ELEVATION AND SHALL BE PLACED THE ENTIRE LENGTH OF STRUCTURE.

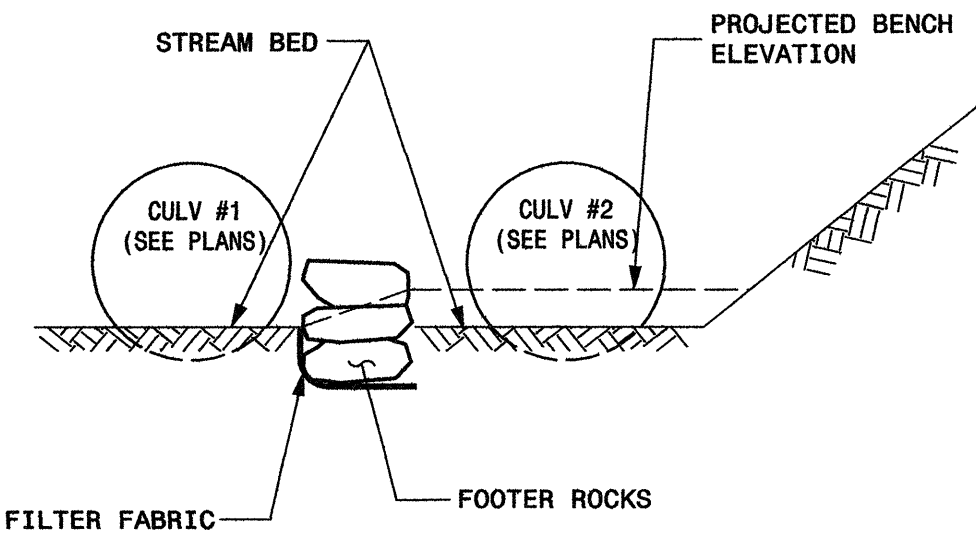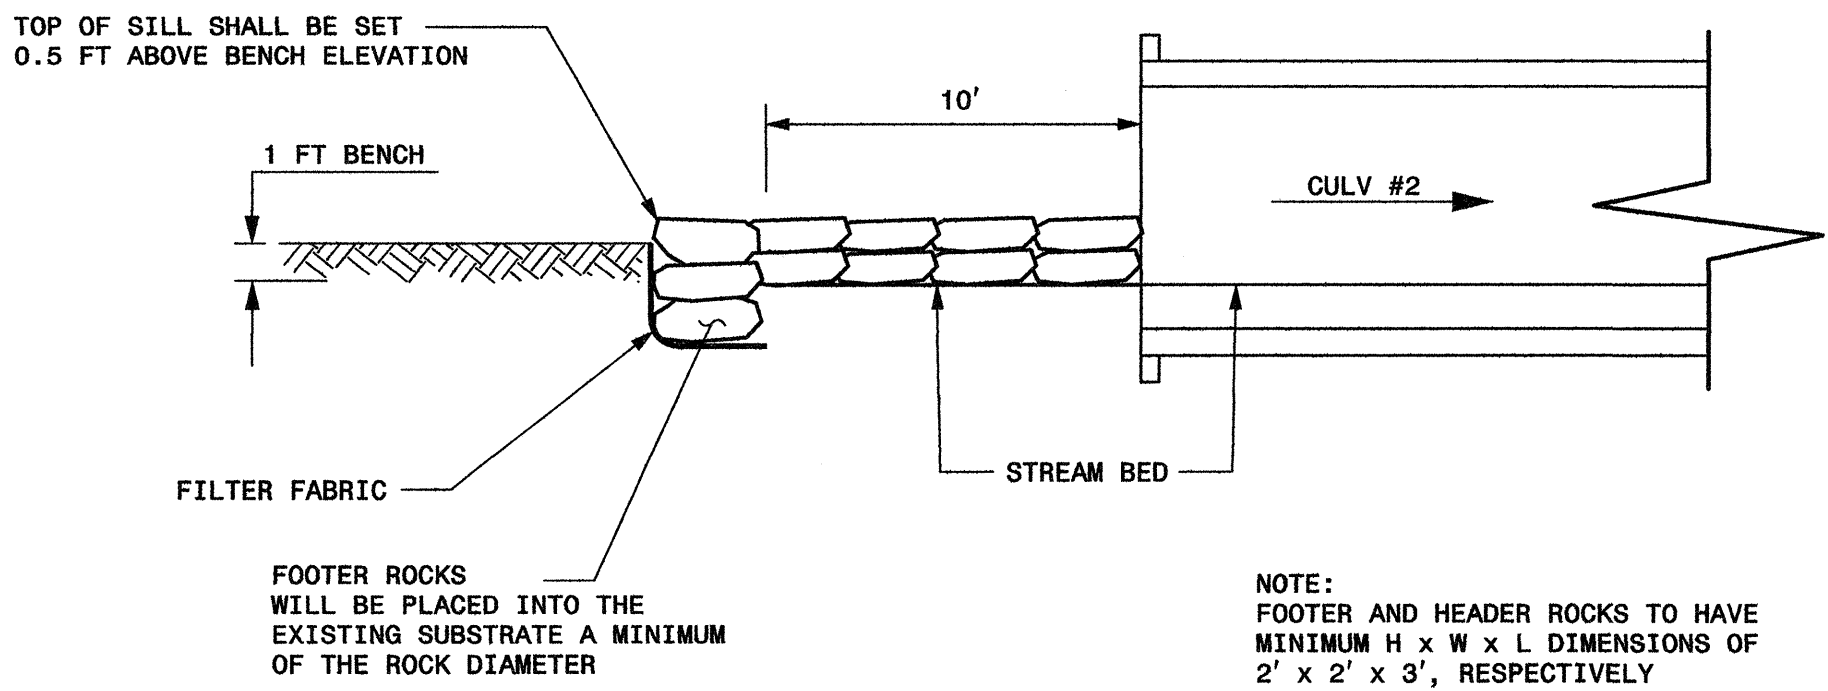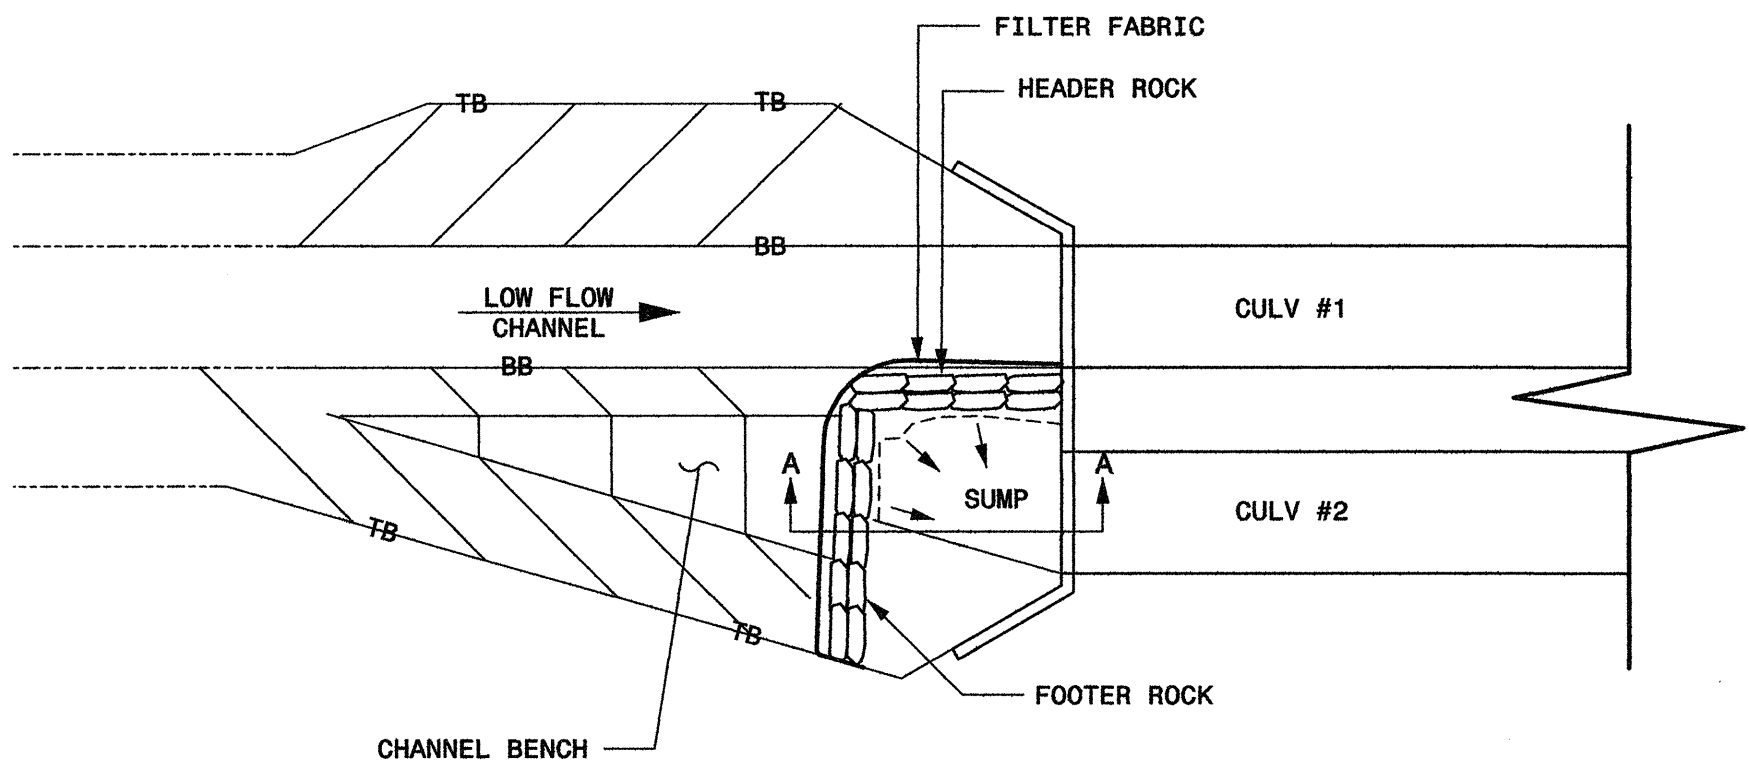

LOCATIONS

11 -L- 103+80 RT
17 -L- 177+17 RT




ROCK VANE DETAIL
NOT TO SCALE

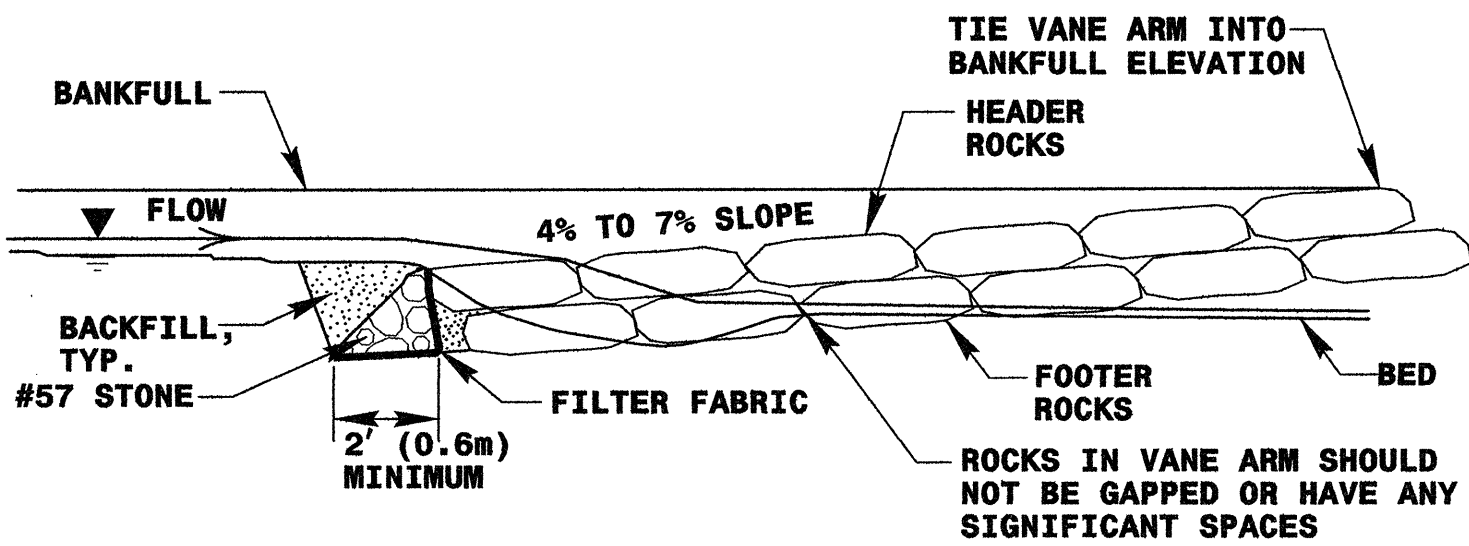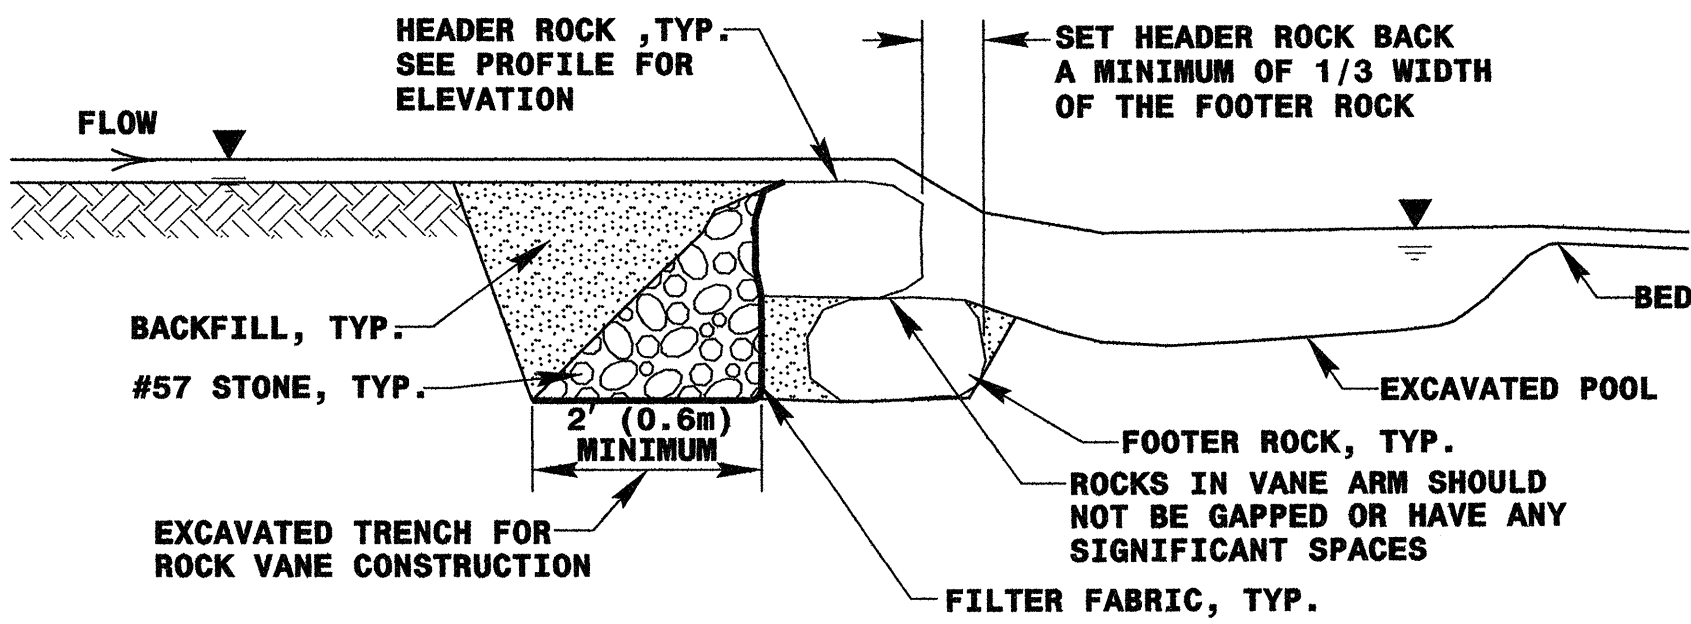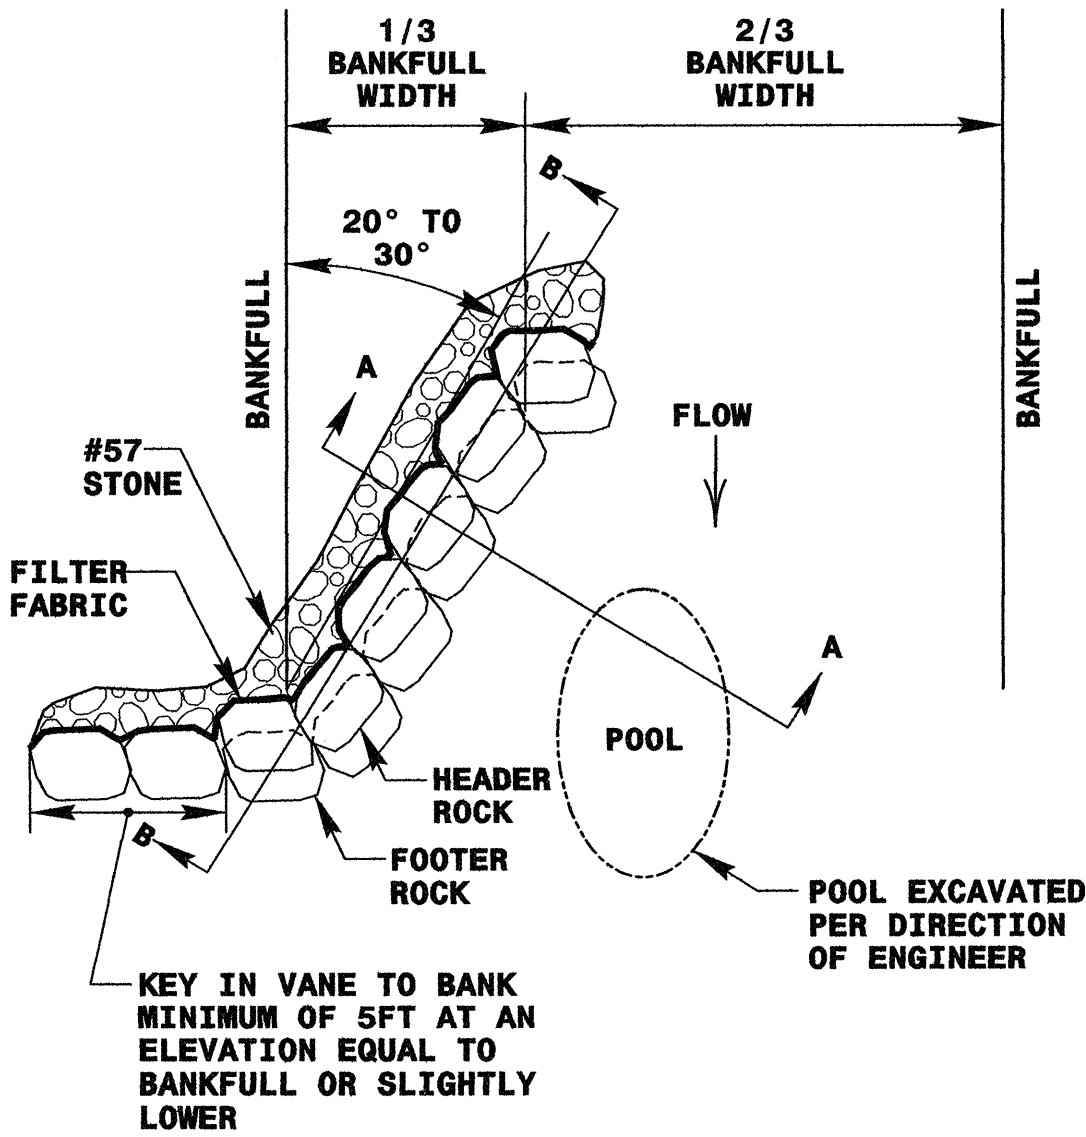

- NOTES:
1. DEEPEST PART OF POOL TO BE IN LINE WITH WHERE VANE ARM TIES INTO BANKFULL.
 2. DO NOT EXCAVATE POOL TOO CLOSE TO FOOTER ROCKS.
 3. CLASS "A" STONE CAN BE USED TO REDUCE VOIDS BETWEEN HEADERS AND FOOTERS.
 4. COMPACT BACKFILL TO EXTENT POSSIBLE OR AT THE DIRECTION OF THE ENGINEER.
 5. POOL DEPTH SHOULD BE 2 TO 3 TIMES BANKFULL DEPTH.

HEADER/FOOTER ROCK DIMENSIONS (FT)			
STATION	HEIGHT	LENGTH	WIDTH
10+45	2FT	3FT	3FT
11+52	2FT	3FT	3FT

J-HOOK VANE DETAIL
NOT TO SCALE

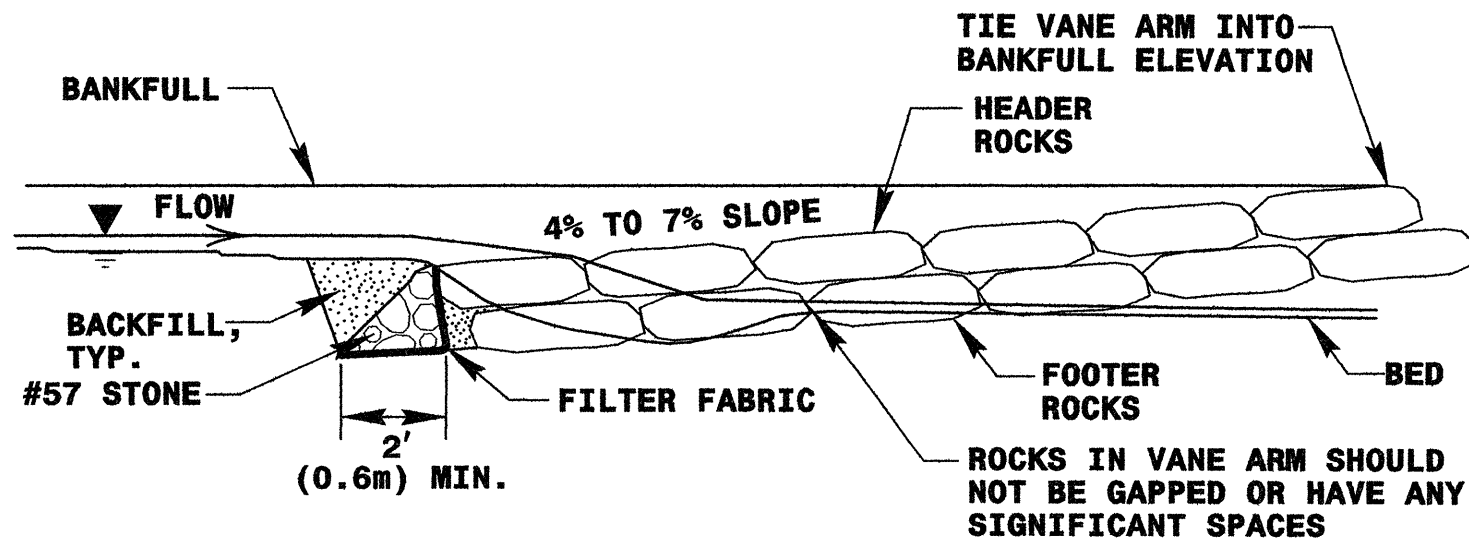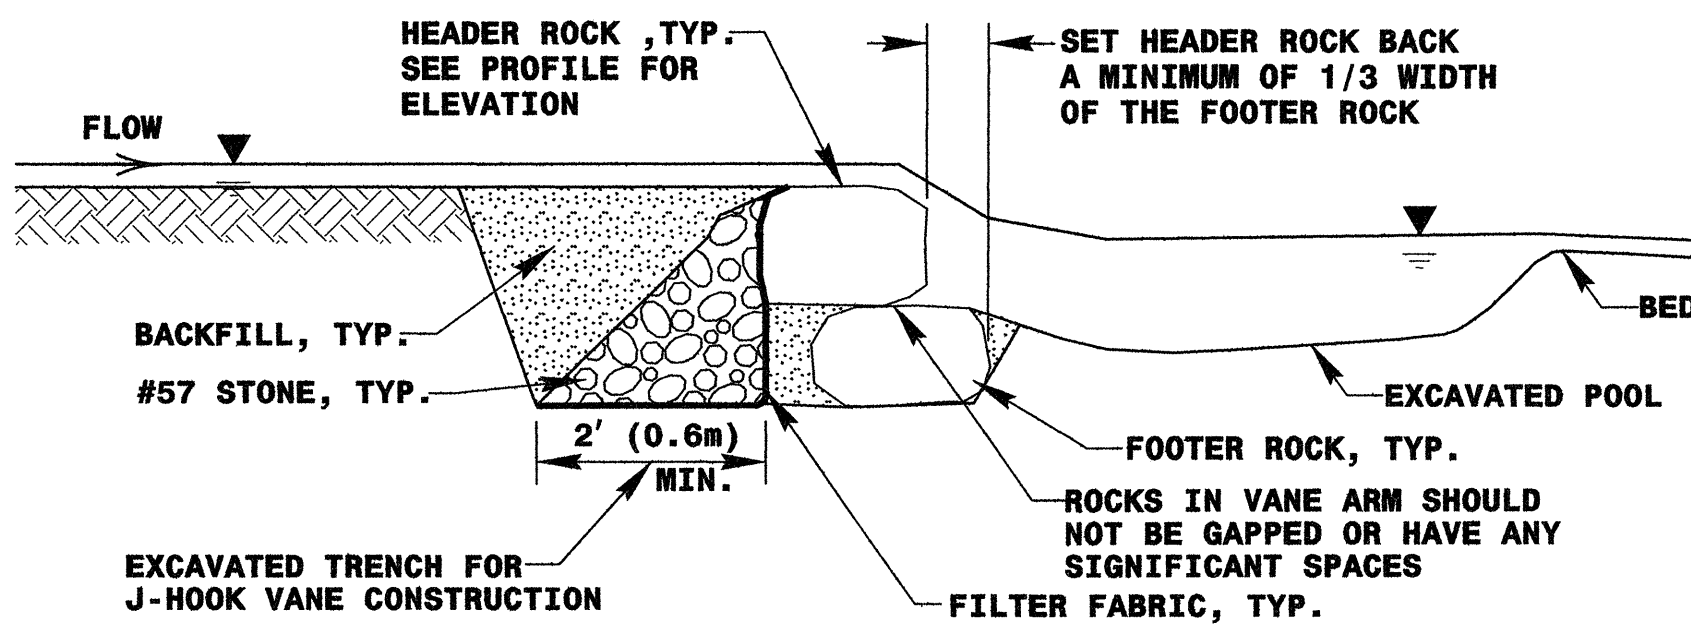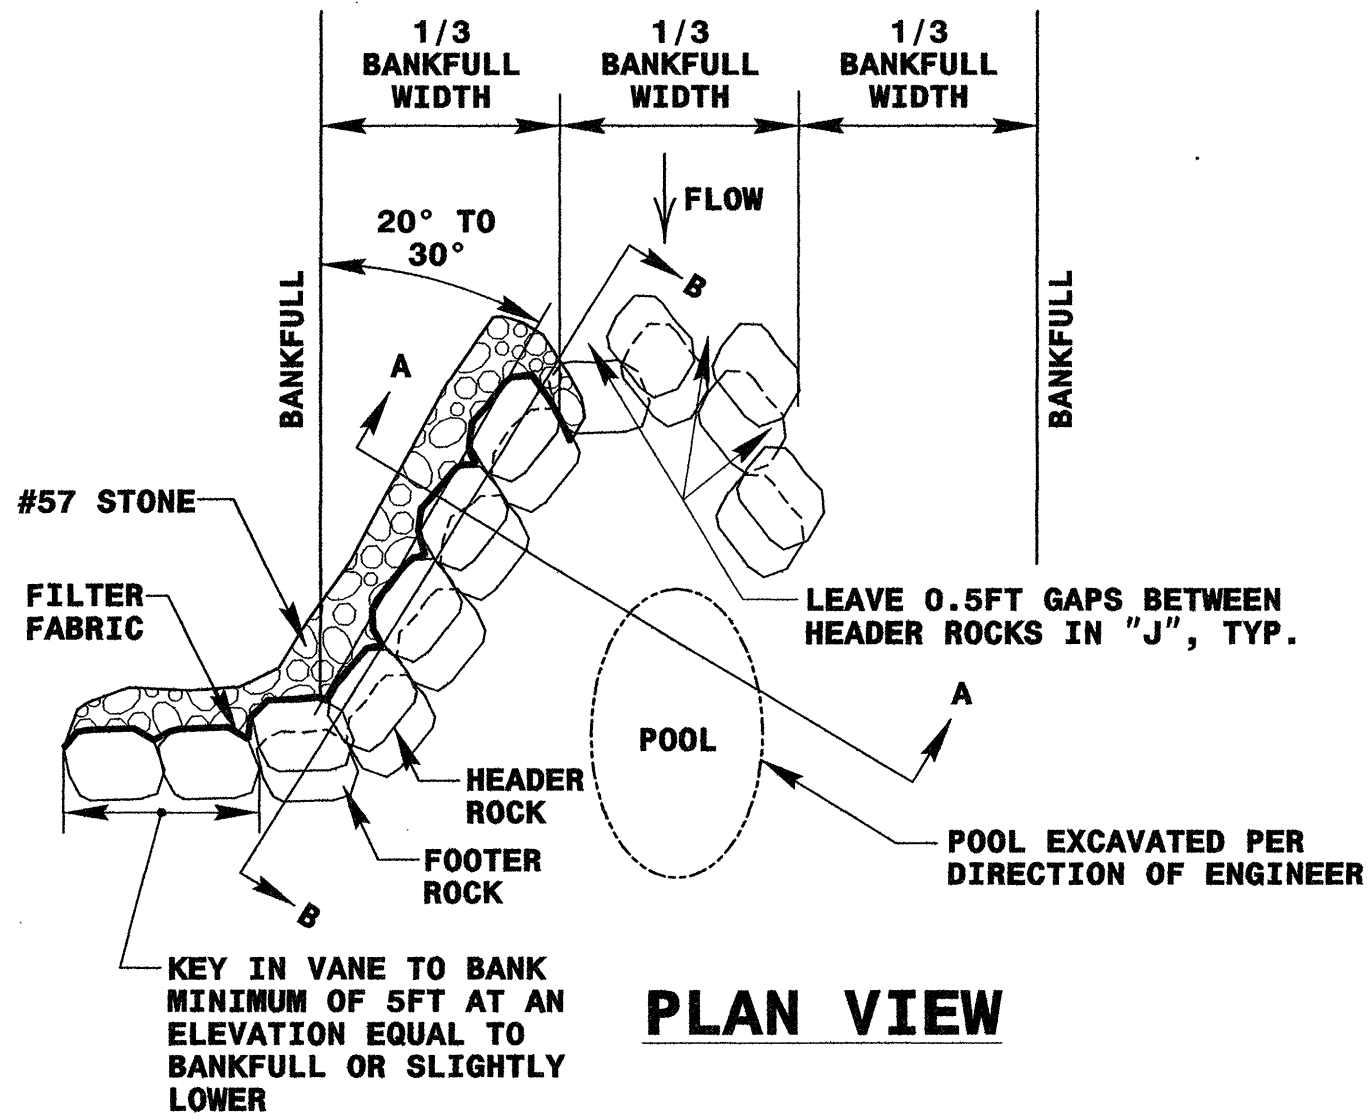


- NOTES:
1. DEEPEST PART OF POOL TO BE IN LINE WITH WHERE VANE ARM TIES INTO BANKFULL.
 2. DO NOT EXCAVATE POOL TOO CLOSE TO FOOTER ROCKS.
 3. CLASS "A" STONE CAN BE USED TO REDUCE VOIDS BETWEEN HEADERS AND FOOTERS.
 4. COMPACT BACKFILL TO EXTENT POSSIBLE OR AT THE DIRECTION OF THE ENGINEER.
 5. POOL DEPTH SHOULD BE 2 TO 3 TIMES BANKFULL DEPTH.


HEADER/FOOTER ROCK DIMENSIONS (FT)			
STATION	HEIGHT	LENGTH	WIDTH
11+00	2FT	3FT	3FT

Plans prepared by:
KO & ASSOCIATES, P.C.
Consulting Engineers
1011 SCHaub DR., SUITE #202
RALEIGH, N.C. 27606
(919)-851-6066

E/14.292

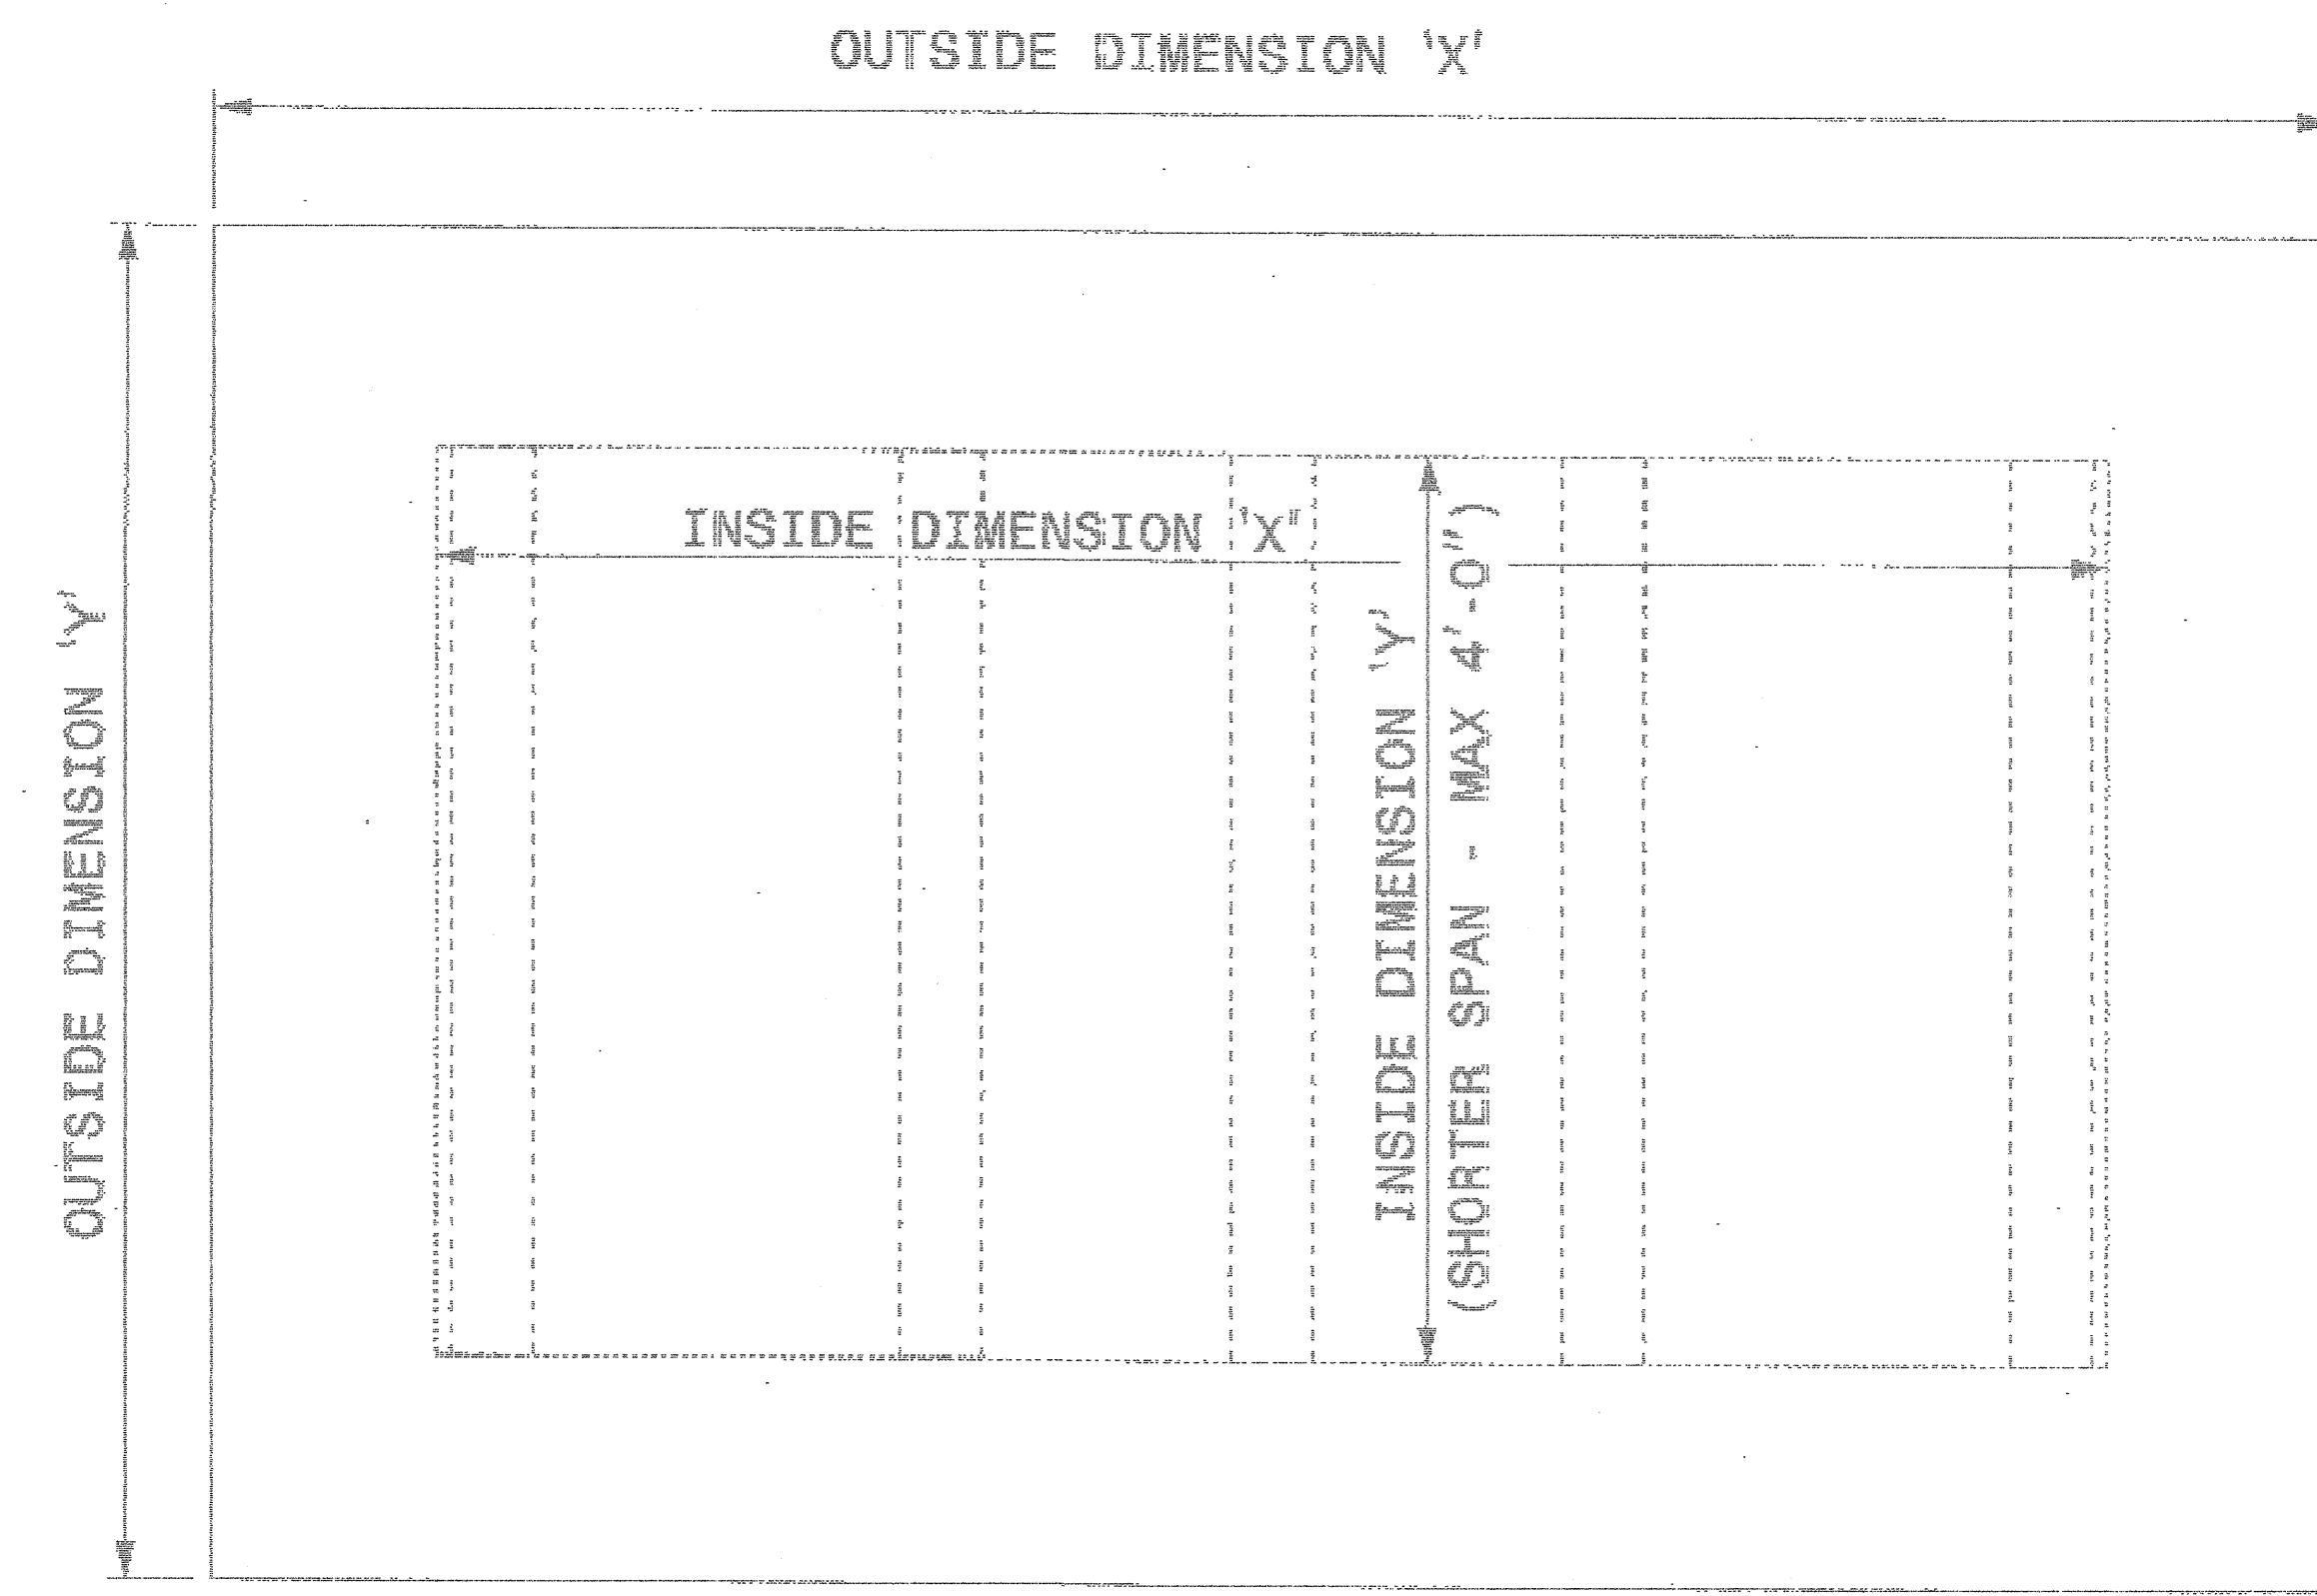


PLAN VIEWS

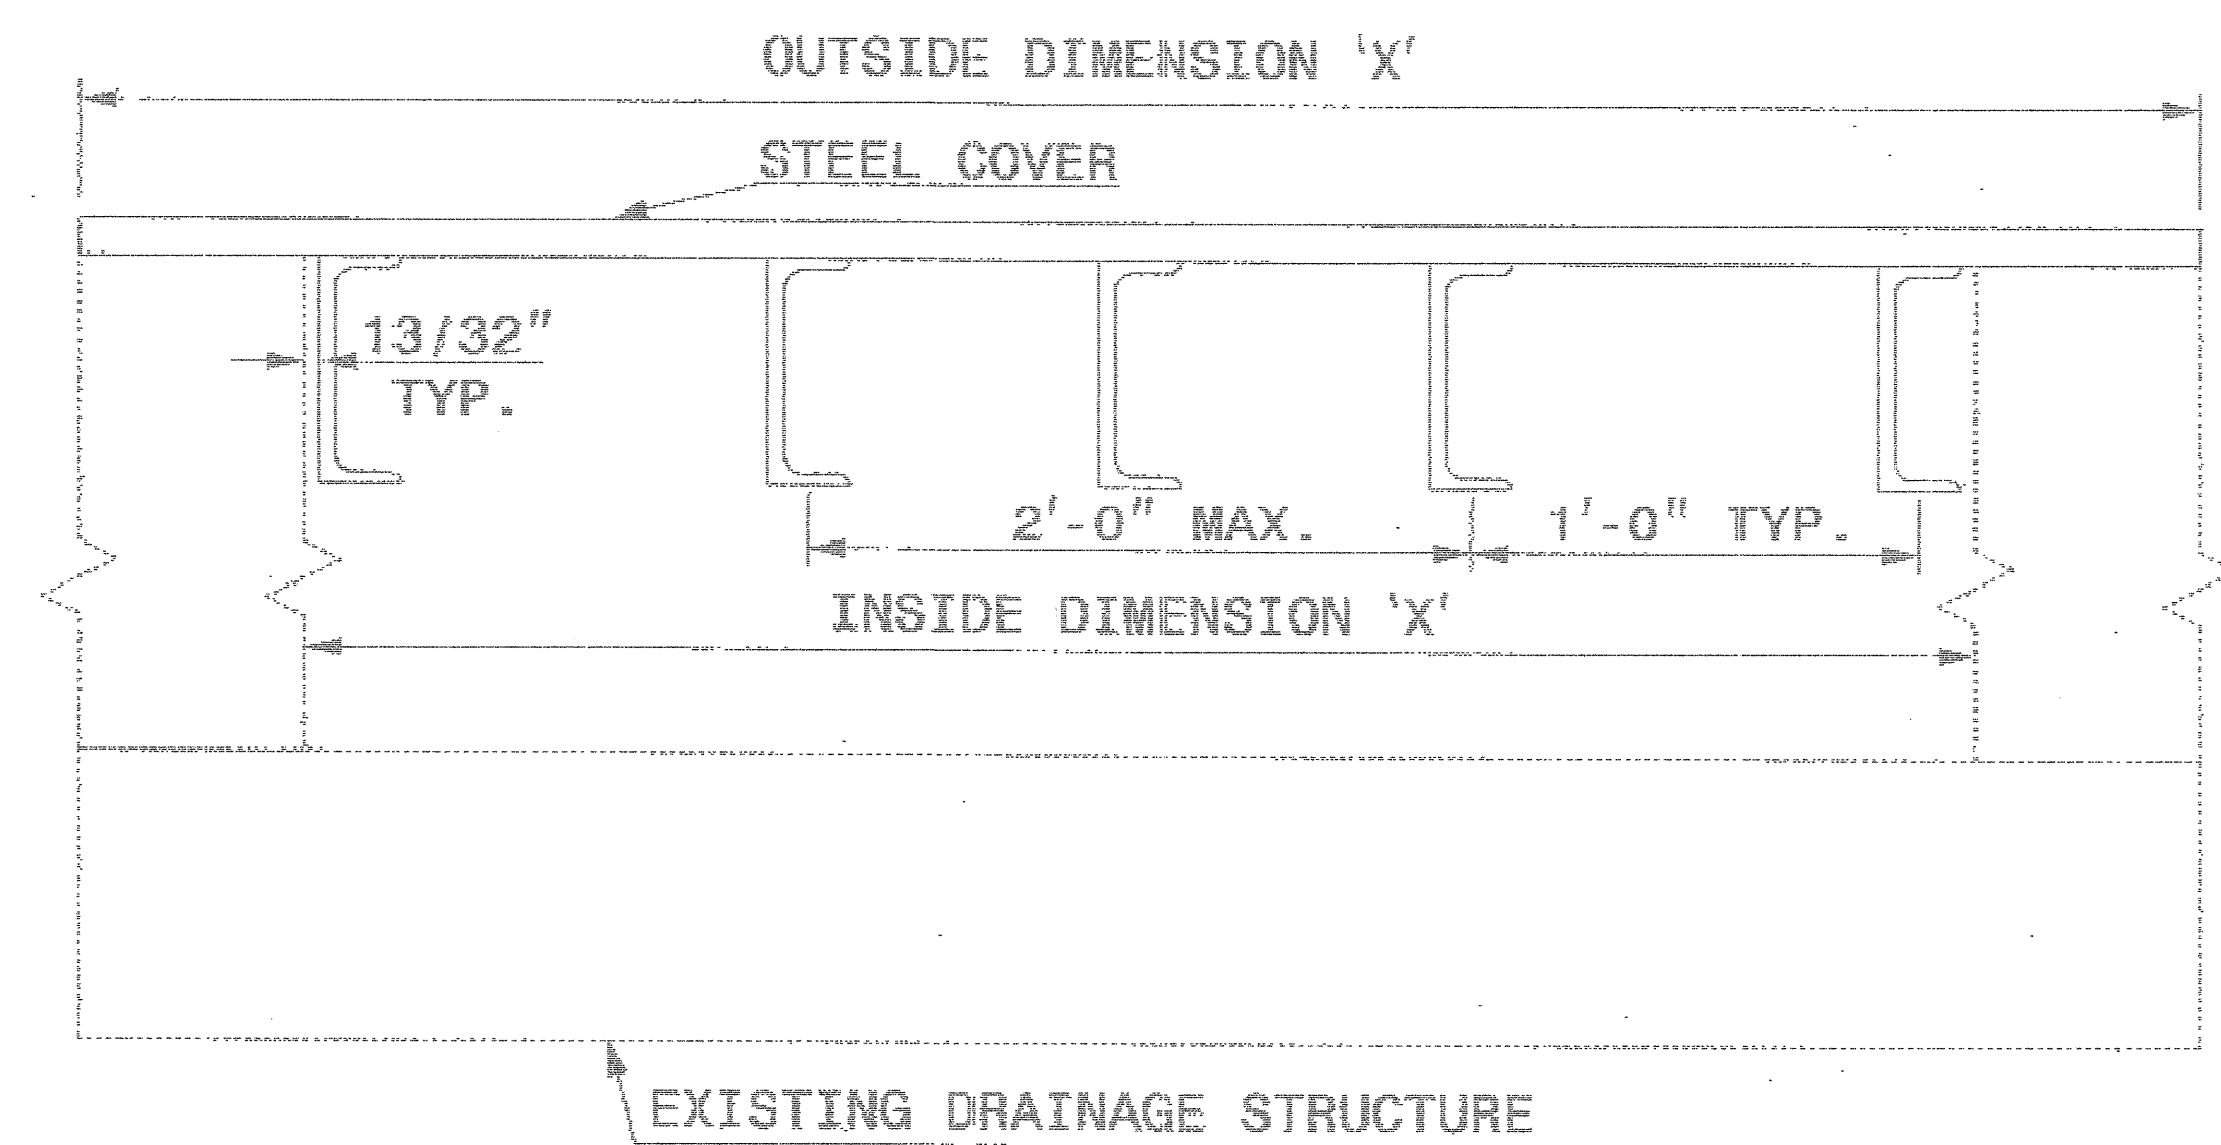

ELEVATION VIEWS

GENERAL NOTES:

- STEEL COVERS ARE FOR TEMPORARY USE FOR TRAFFIC SUPPORT DURING PHASE CONSTRUCTION.
- PAVEMENT OR FILL SHALL BE PLACED DIRECTLY OVER THE STEEL PLATES.
- SEE ROADWAY PLANS AND PROVISIONS FOR LOCATIONS
- QUANTITIES TO BE PAID FOR AT THE UNIT PRICE BID PER EACH.

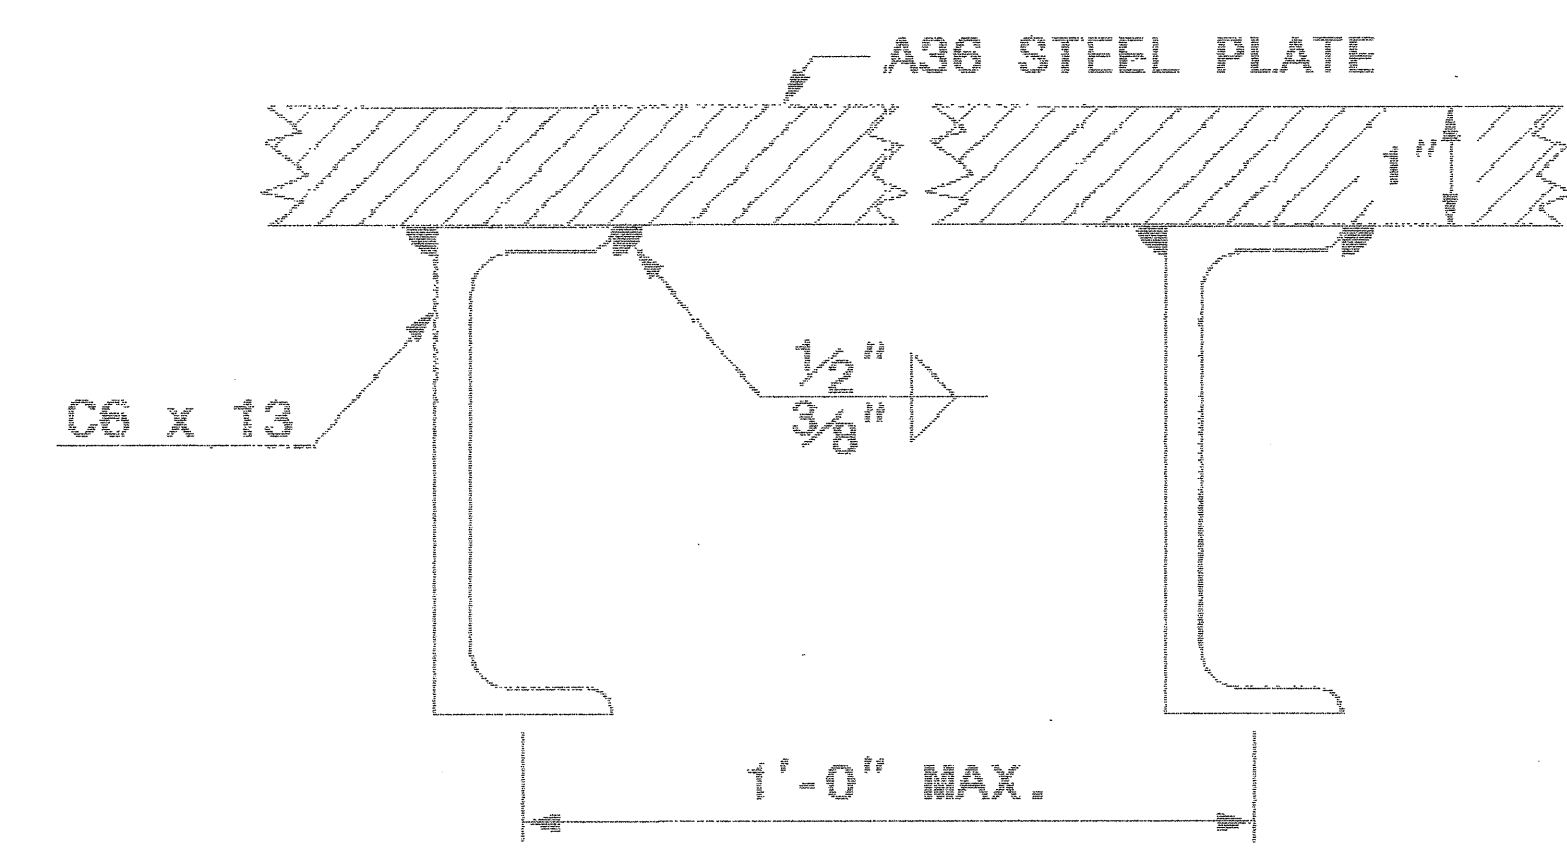

SECTION VIEW OF STEEL TOP PLATE

WELDS SHALL BE AS SPECIFIED BY AWS

NORTH CAROLINA
PROFESSIONAL
SEAL
022966
ENGINEER
JOEL S. HUNTER
9/22/06


DESIGN SERVICES UNIT STANDARDS AND SPECIAL DESIGN Office 919-250-4125 FAX 919-250-4110	
DETAIL OF TRAFFIC BEARING STEEL COVER	
ORIGINAL BY: E.E. WARD	DATE: 5-8-98
MODIFIED BY:	DATE:
CHECKED BY: <i>E.E. Ward</i>	DATE: 9-01
FILE SPEC: es37:usr/details/stand/silvr2.dgn	

10-488-2006 1412
S:\contracts\special details\nbritt\english\urban\4026 54 otcb.dgn
rnbritt At 5/22/06

5/14/99

STATE OF
NORTH CAROLINA
DEPT. OF TRANSPORTATION
DIVISION OF HIGHWAYS
RALEIGH, N.C.

1-02

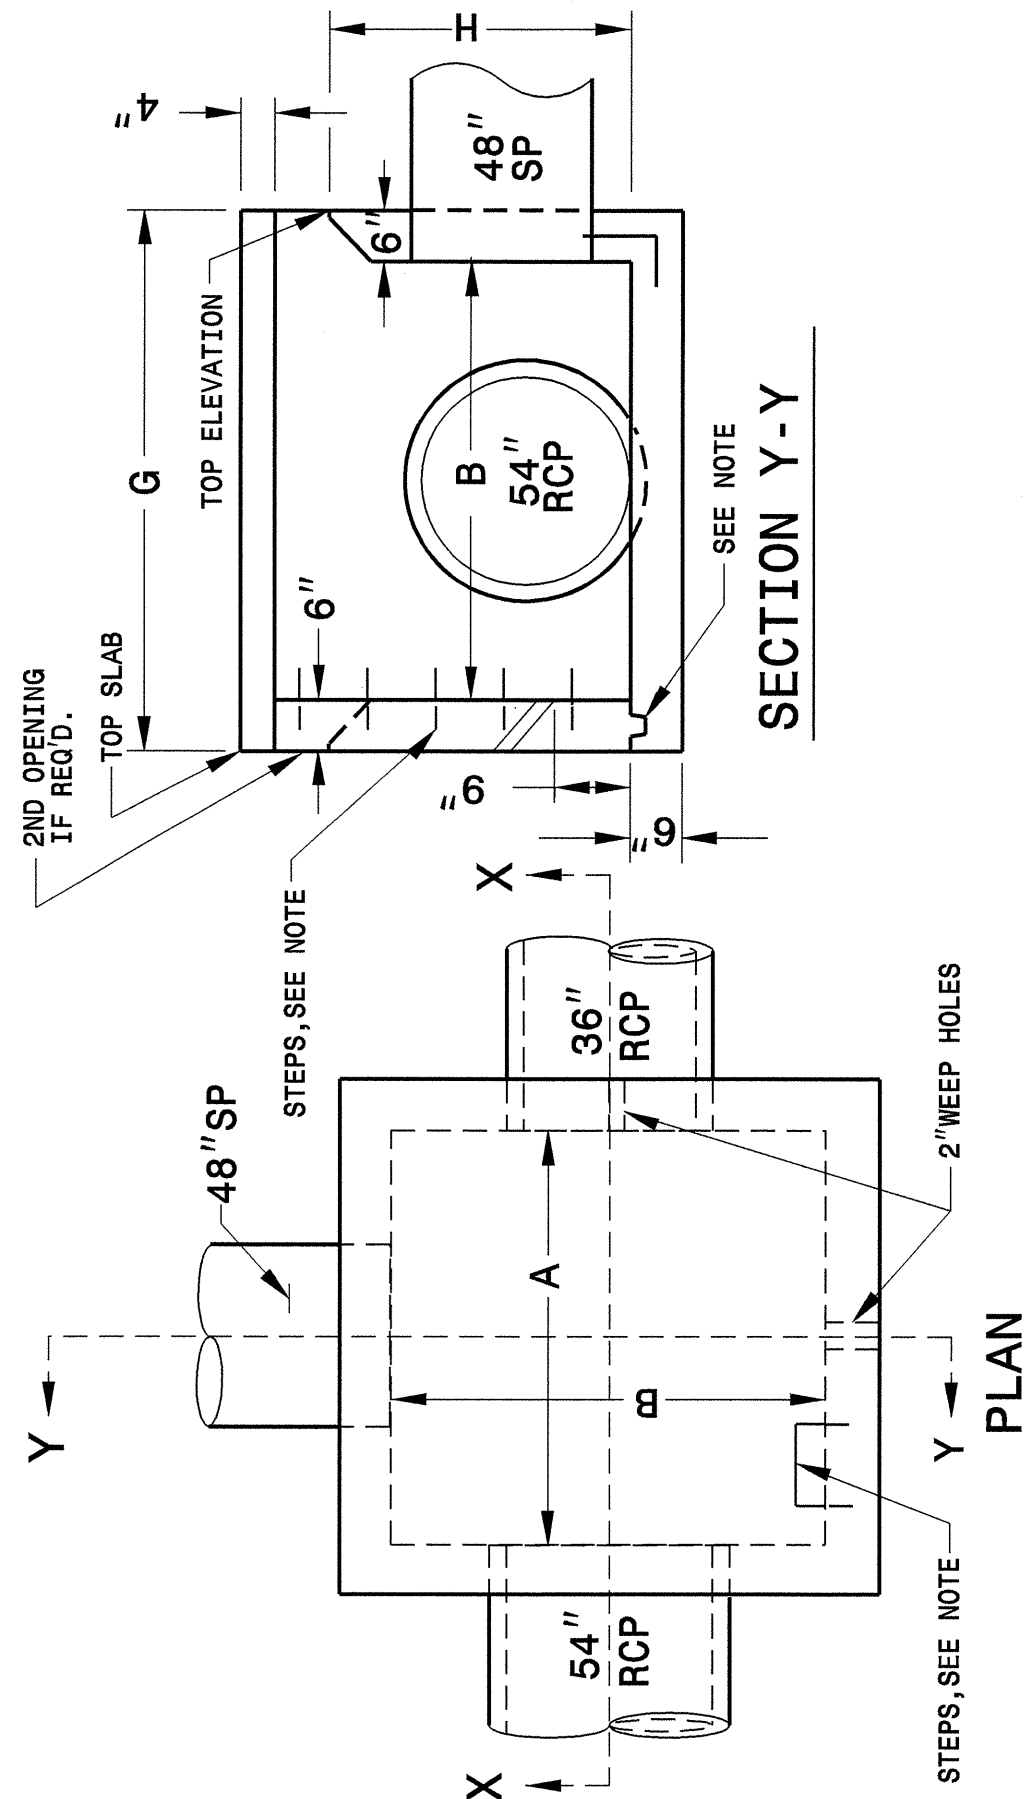


ENGLISH STANDARD DRAWING FOR
CONCRETE OPEN THROAT CATCH BASIN
MULTIPLE PIPES

SHEET 1 OF 2

840D04

NOTES:
USE CLASS "B" CONCRETE THROUGHOUT.
PROVIDE ALL CATCH BASINS OVER 3'-6" IN DEPTH WITH STEPS 12" ON CENTER. USE STEPS WHICH COMPLY WITH STD. DRAWING 840.066.
OPTIONAL CONSTRUCTION - MONOLITHIC POUR, 2" KEYWAY, OR #4 BAR DOWELS AT 12" CENTERS AS DIRECTED BY THE ENGINEER.
USE FORMS FOR THE CONSTRUCTION OF THE BOTTOM SLAB.
IF REINFORCED CONCRETE PIPE IS SET IN BOTTOM SLAB OF BOX, ADD TO SLAB AS SHOWN ON STD. NO. 840.00.
FOR 8'-0" IN HEIGHT OR LESS USE 6" WALLS AND BOTTOM SLAB. OVER 8'-0" TO 16'-0" IN HEIGHT USE 8" WALLS AND BOTTOM SLAB. ADJUST QUANTITIES ACCORDINGLY.
CONSTRUCT WITH PIPE CROWNS MATCHING.
INSTALL 2" WEEPHOLES AS DIRECTED BY THE ENGINEER.
INSTALL STONE DRAINS, AT A MINIMUM OF 1 CUBIC FOOT OF NO. 78M STONE IN A POROUS FABRIC BAG OR WRAP, AT EACH WEEP HOLE OR AS DIRECTED BY THE ENGINEER.
CHAMFER ALL EXPOSED CORNERS 1".
DRAWING NOT TO SCALE.
* INCREASE THE SIZE OF THE 6" OPENING TO 8" MAX. AS DIRECTED BY THE ENGINEER BY ADDING 2" TO THE WALL HEIGHT ABOVE THE TOP ELEVATION. ADJUST QUANTITIES ACCORDINGLY.

SECTION Y-Y

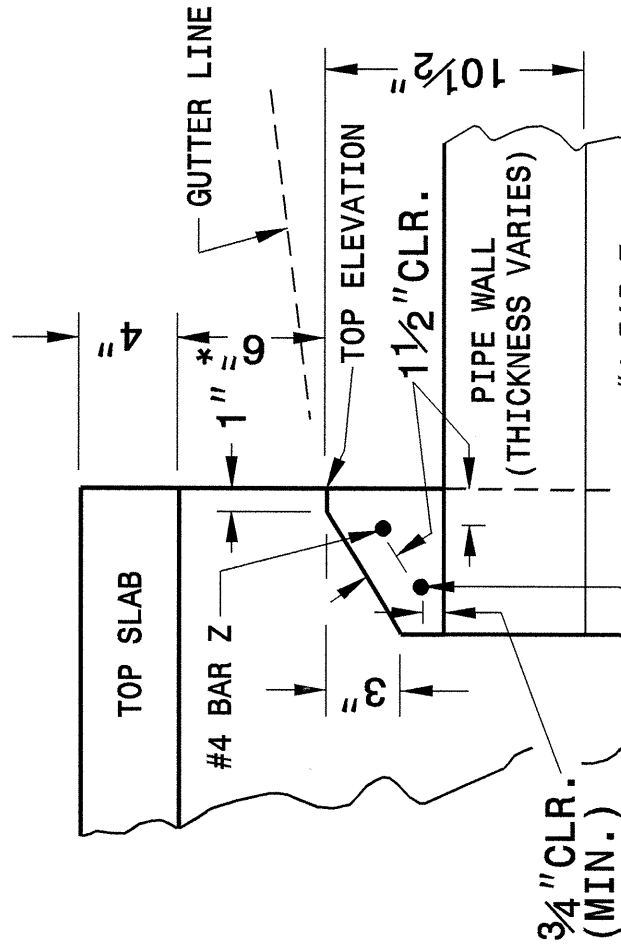

PART SECTION Y-Y
SHOWING DETAILS AT OPENING

MIN. DIMENSIONS AND QUANTITIES FOR CONCRETE CATCH BASIN


MIN. DIMENSIONS AND QUANTITIES FOR CONCRETE CATCH BASIN																	
DIMS OF BOX & PIPE				REINFORCING				TOP & BOT. SLAB DIMENSIONS				CU. YDS. CONC. IN BOX		TOTAL QUANTITIES BOX & SLABS		DED. ONE 6" THROAT OPENING	
PIPE	SPAN	WIDTH	HEIGHT	#4 "X" BARS NO.	#3 "Y" BARS NO.	#3 BARS NO.	#3 BARS NO.	LENGTH	NO.	LENGTH	NO.	F	G	TOP SLAB BOT. SLAB WALL/FT. HT.	LSB. REIN.	YD ³	YD ³
54"	5'-6"	6'-9"	5'-4 1/2"	11	7'-5"	13	6'-2"	2	6'-2"	6'-6"	7'-9"	0.612	0.934	0.491	90	4.426	0.178 0.401 0.233 0.062
															28 #4 DOWELS (OPTION)		

SHEET 1 OF 2

840D04


STATE OF
NORTH CAROLINA
DEPT. OF TRANSPORTATION
DIVISION OF HIGHWAYS
RALEIGH, N.C.

1-02

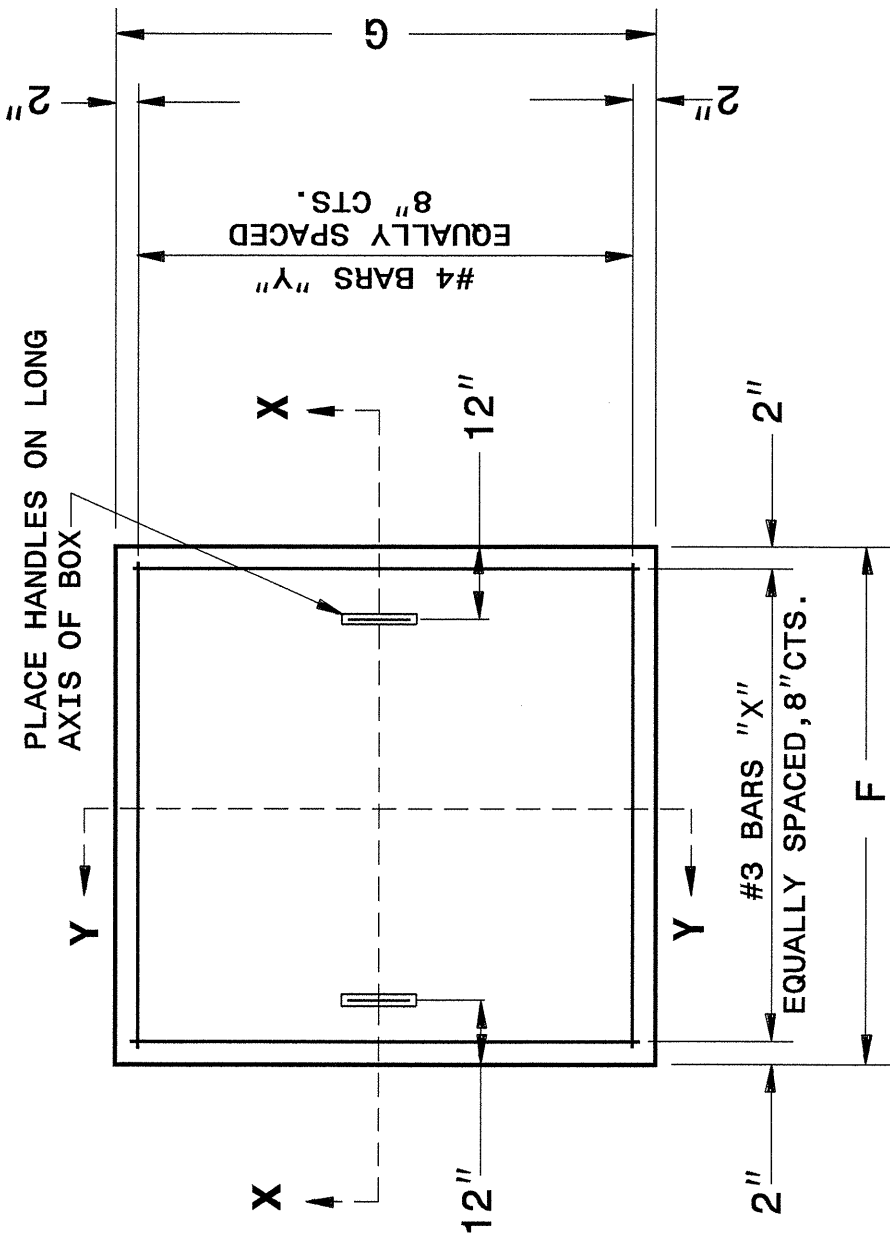


PLAN

PRECAST OR CAST IN PLACE TOP SLAB

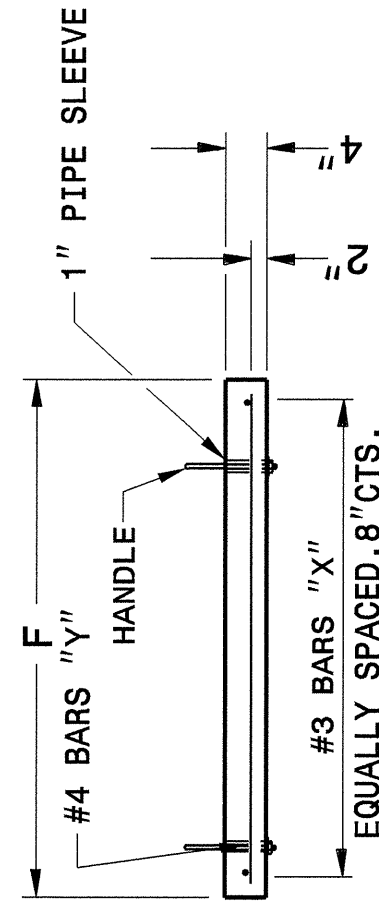

SECTION X-X

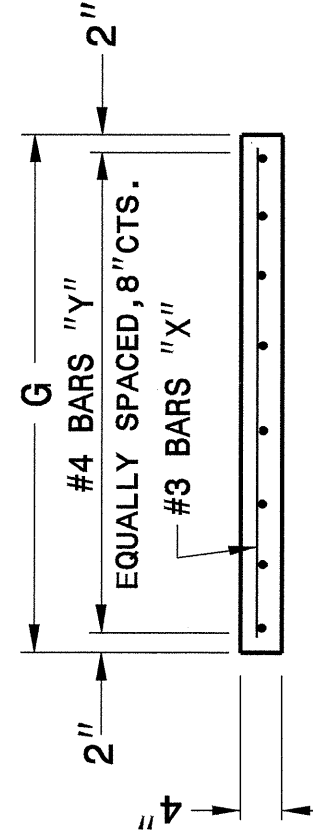


SECTION Y-Y

ENGLISH STANDARD DRAWING FOR
CONCRETE OPEN THROAT CATCH BASIN
MULTIPLE PIPES


SHEET 2 OF 2

840D04

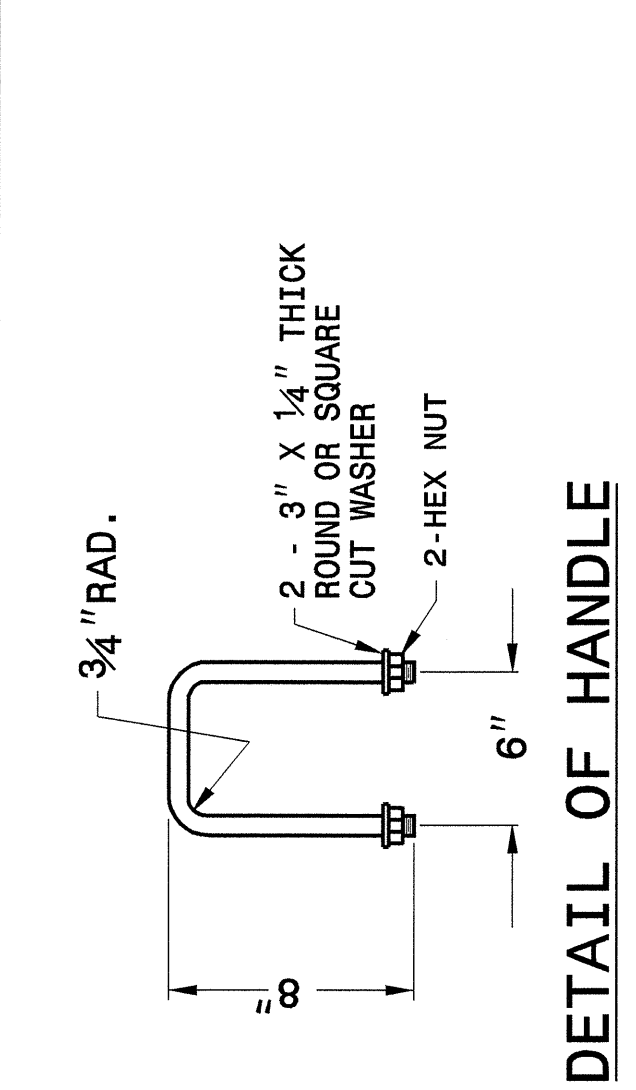


DETAIL OF HANDLE

COUNTERSINK PART WHERE HANDLE IS LOCATED 1" AND ALLOW HANDLE TO MOVE VERTICALLY.

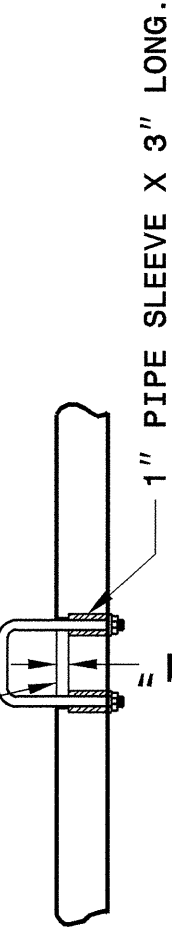

PART SECTION
THRU COVER SHOWING HANDLE

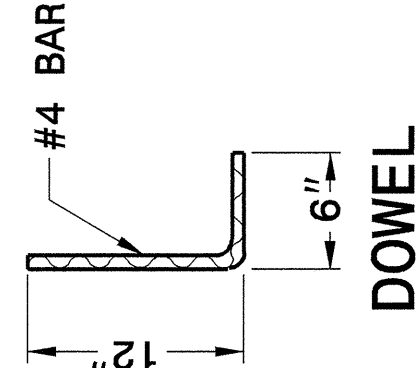

DOWEL


-L- STA. 93+20 LT.
STRUCTURE No. 99

PROJECT SERVICES UNIT
STANDARDS AND SPECIAL DESIGN
Office 919-250-4128 FAX 919-250-4119





SEE PLATE FOR TITLE

ORIGINAL BY: rnbritt DATE: 03-31-06
MODIFIED BY: rnbritt DATE: 03-31-06
CHECKED BY: J. H. H. DATE: 4/10/06
FILE SPEC.: details/nbritt/english/urban/u4026 54 otcb.dgn



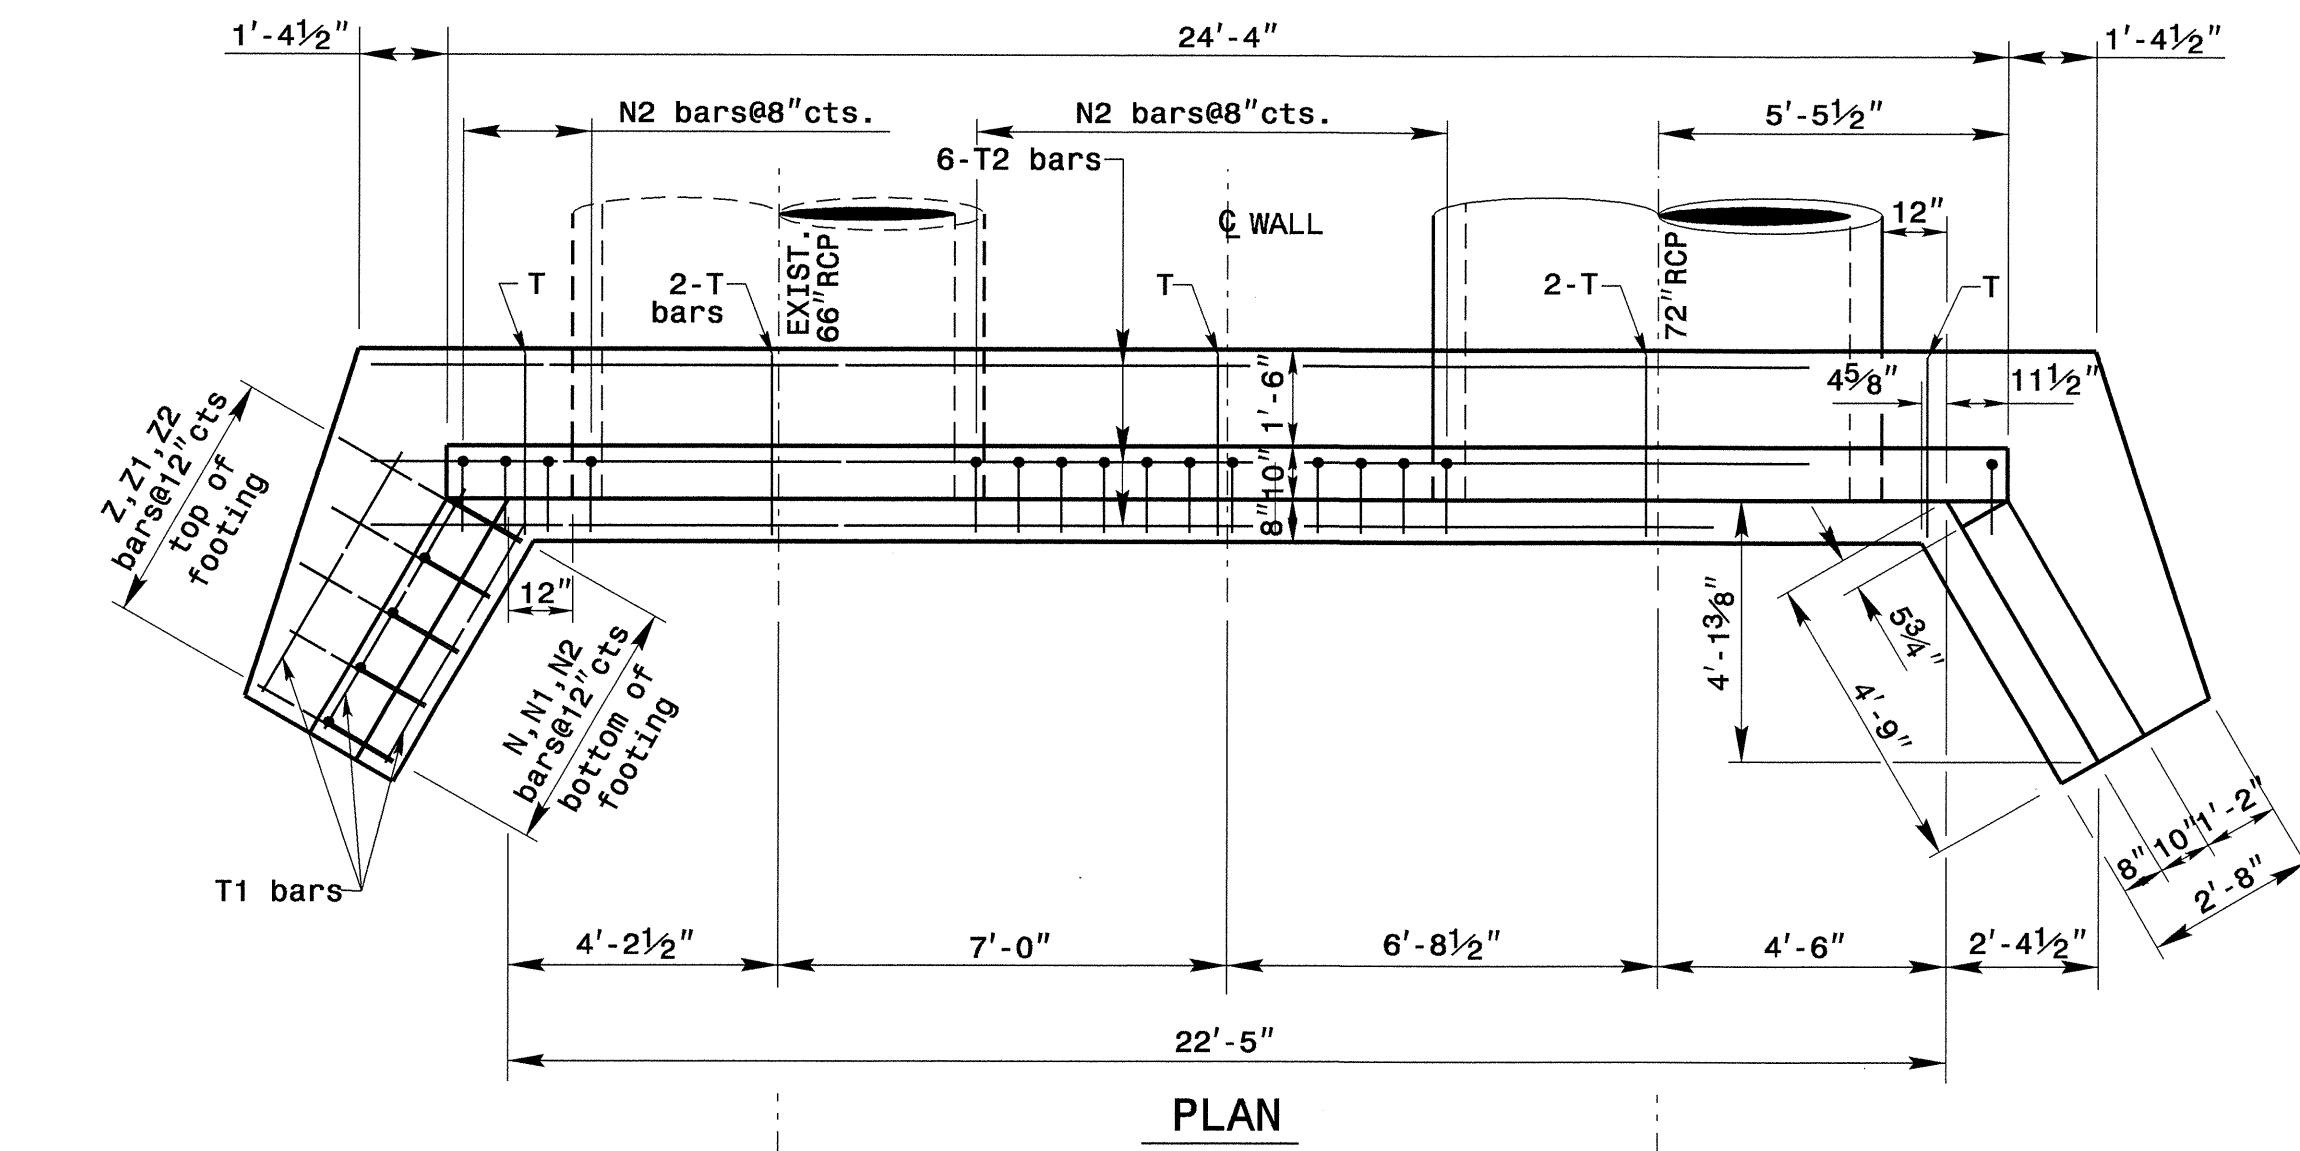

NOTE:
ALL BARS NOT SHOWN IN THIS VIEW,
WING BARS ARE SYMMETRICAL

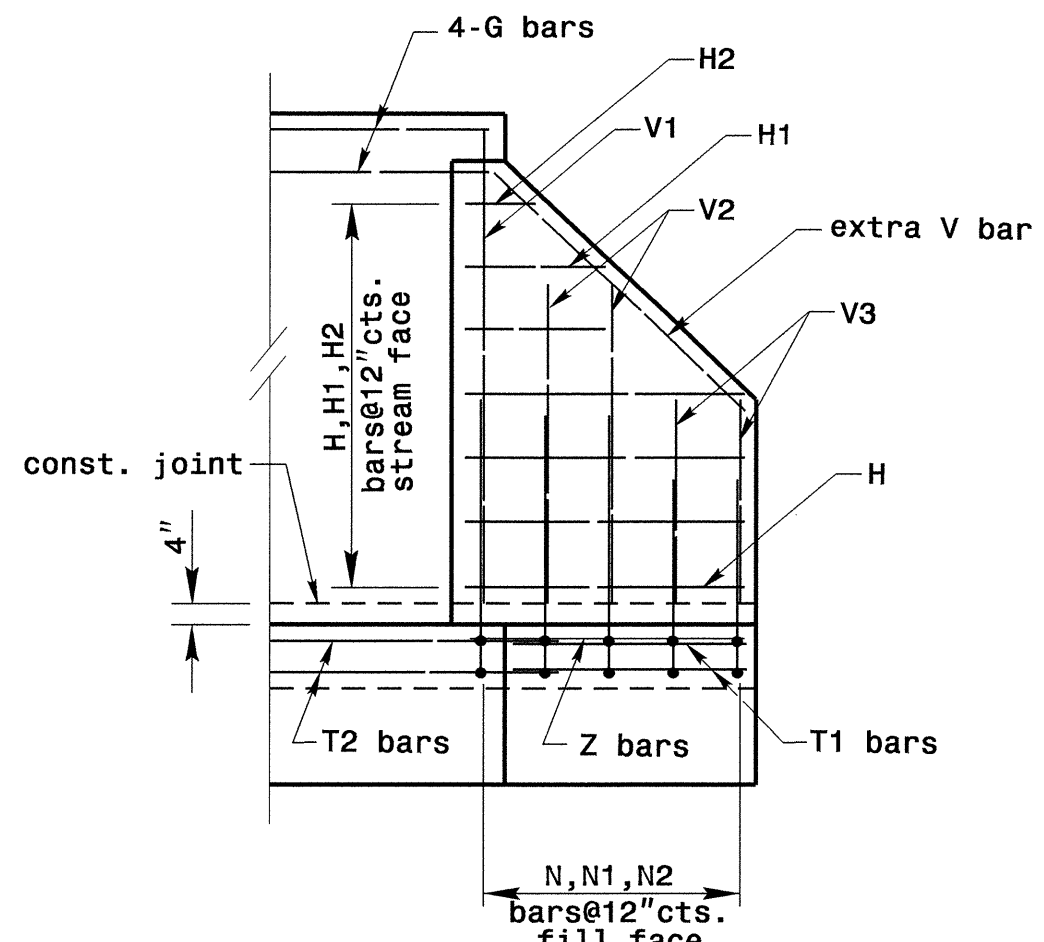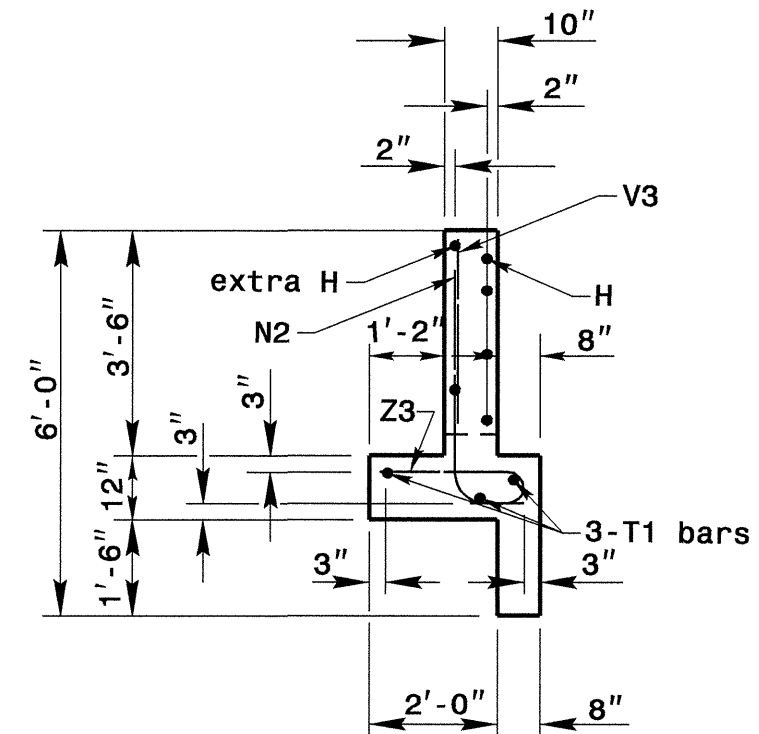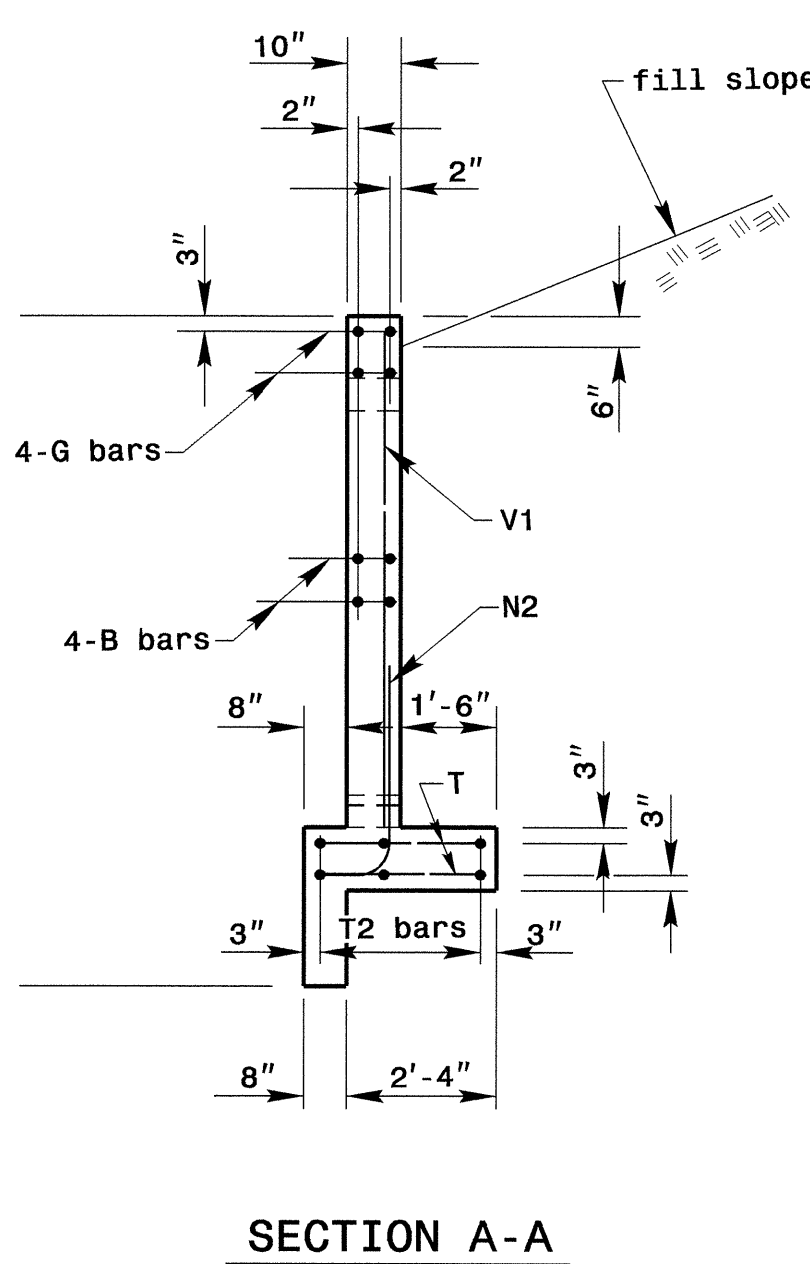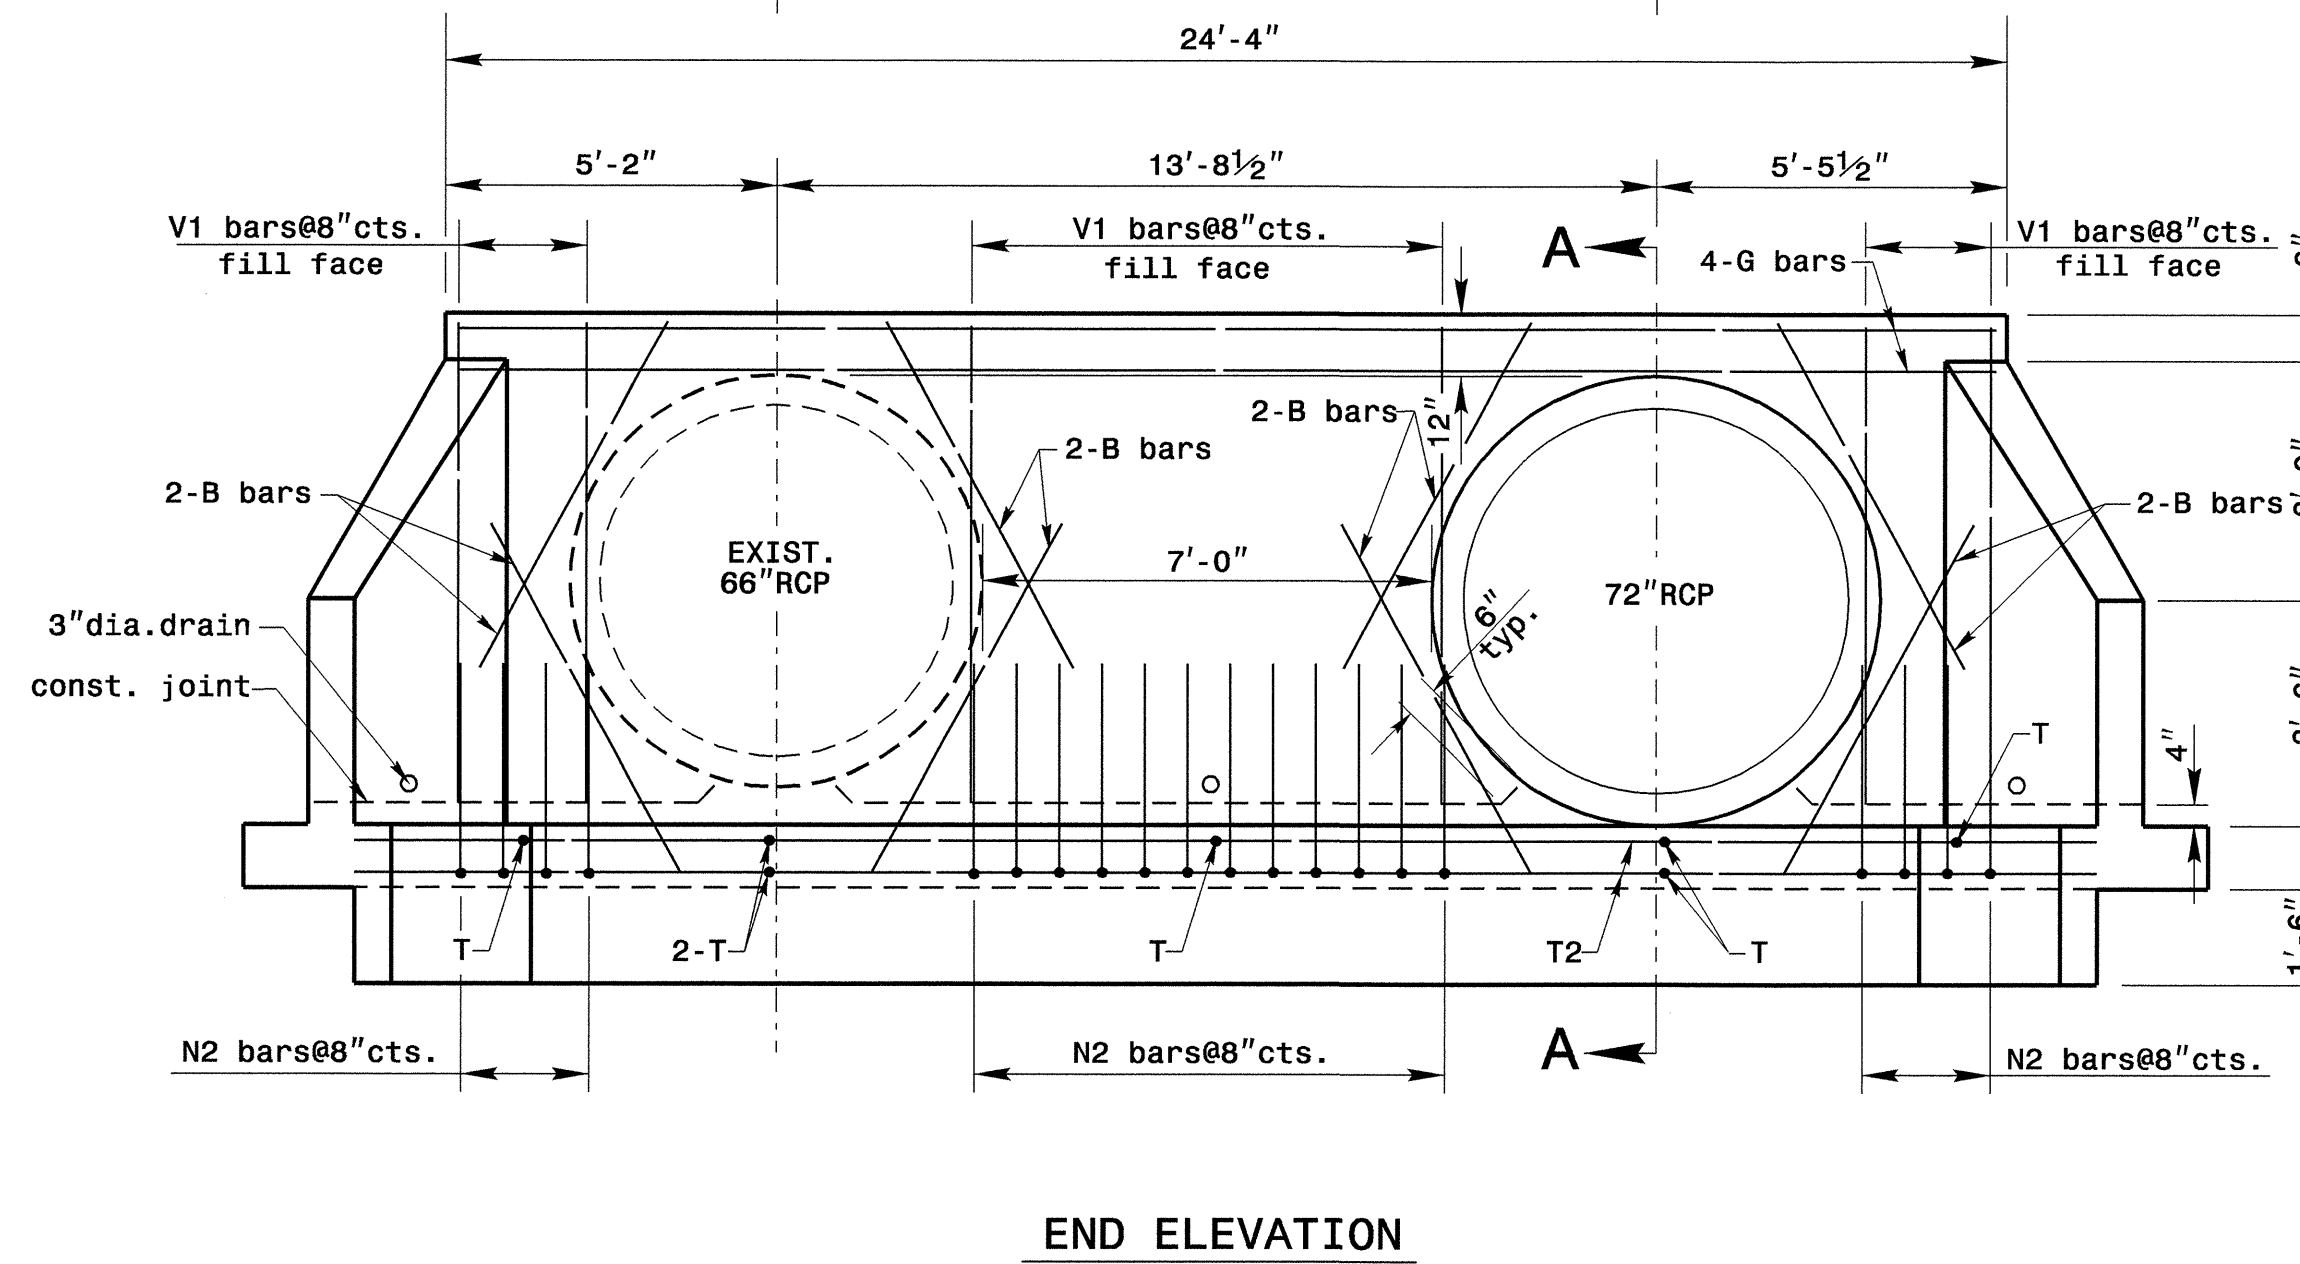

BILL OF MATERIAL FOR ENDWALL					
REINF. STEEL			2 PIPES		
BAR	SIZE	LENGTH	NO.	WEIGHT	
B	#4	6'-2"	16	66	
G	#5	23'-10"	4	100	
H	#4	4'-4"	14	41	
H1	#4	2'-2"	6	9	
H2	#4	1'-1"	4	3	
N	#4	6'-3"	4	17	
N1	#4	5'-3"	8	29	
N2	#4	4'-3"	30	86	
T	#4	2'-6"	10	17	
T1	#4	4'-4"	10	29	
T2	#4	26'-7"	6	107	
V1	#4	7'-5"	24	119	
V2	#4	5'-0"	6	21	
V3	#4	2'-10"	6	12	
Z	#5	4'-0"	4	17	
Z1	#5	3'-9"	6	24	
Z2	#4	3'-5"	6	22	
REINF. STEEL LBS.			719		
TOTAL CON./R.C. CU. YDS.			13.1		
72" PIPE DEDUCTION			-1.2		
66" PIPE DEDUCTION			-1.0		
CON./R.C. CU. YDS.			10.9		

NOTES:

ALL CONCRETE TO BE CLASS "A".

ALL REINFORCING STEEL SHALL BE ASTM A615-GRADE 60.

ALL REINFORCING STEEL SHALL BE DEFORMED BARS. WHERE SPLICING OF REINFORCEMENT IS NECESSARY, BARS ARE TO BE LAPPED 45 DIAMETERS. ALL DIMENSIONS RELATIVE TO REINFORCEMENT ARE TO CENTERS OF BARS.

THE FOOTING, CURTAIN WALL AND 4" OF WALL ARE TO BE POURED IN ONE OPERATION ALLOWING NO TIME FOR INITIAL SET TO TAKE PLACE BETWEEN THEM. THE REMAINING WALL SHALL THEN BE POURED IN ONE OPERATION.


ALL EXPOSED CORNERS ARE TO BE CHAMFERED 1".

3" DIAMETER DRAINS SHALL BE PLACED IN WALL AS SHOWN AND BE 6" ABOVE NORMAL FLOW LINE.


ALL MATERIAL AND WORKMANSHIP AS PER N.C. DEPARTMENT OF TRANSPORTATION STANDARD SPECIFICATIONS.

THE EXTRA BARS ARE PROVIDED FOR HOLDING REINFORCING STEEL IN CORRECT POSITION IN WING.

ADJUST STEEL AS DIRECTED BY THE ENGINEER

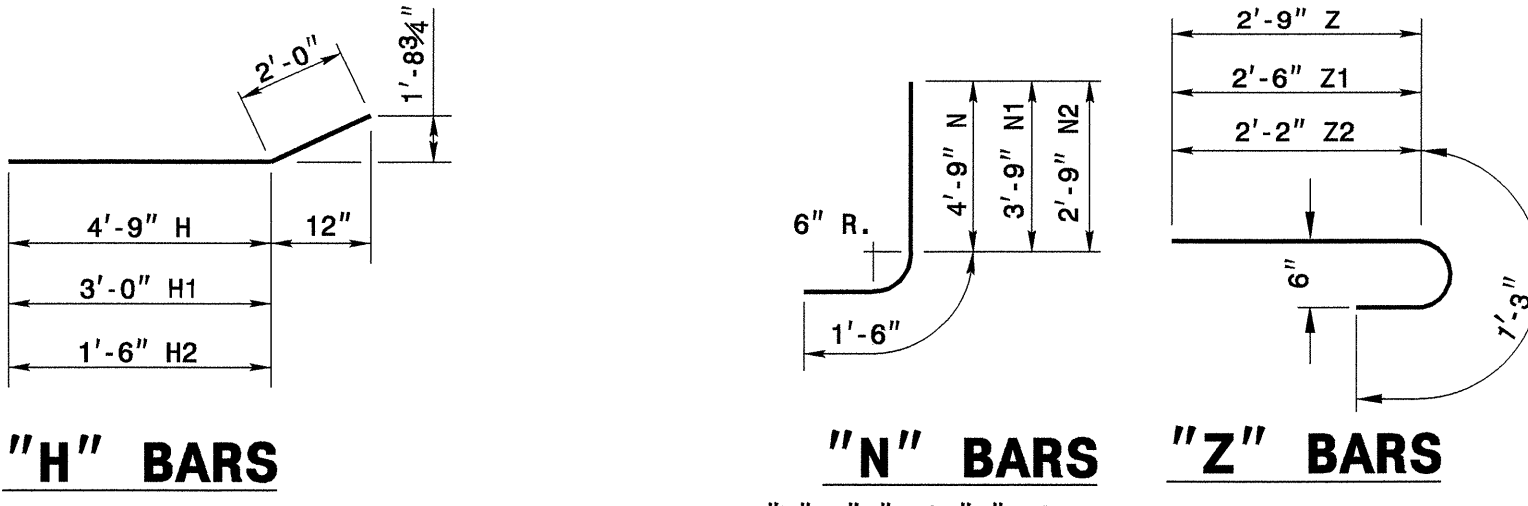

DESIGN DATA	
Specifications	A.A.S.H.T.O. (1946)
Steel in tension	20,000 LBS. PER SQ. IN.
Concrete in compression	1,200 LBS. PER SQ. IN.
Shear Class "A" Concrete	90 LBS. PER SQ. IN.
Equiv. fluid pressure of earth	30 LBS. PER CU. FT.

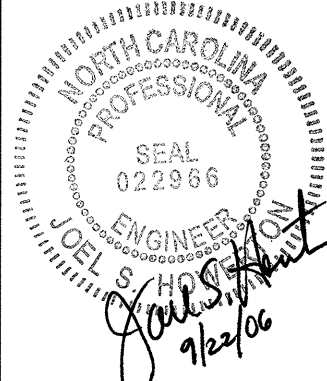


-L- STA. 132+85 LT.
STRUCTURE No. 1A2

PROJECT SERVICES UNIT
STANDARDS AND SPECIAL DESIGN
Office 919-250-4128 FAX 919-250-4119

DETAIL OF REINFORCED CONCRETE ENDWALL

ORIGINAL BY: rnbritt DATE: 03/28/06
MODIFIED BY: rnbritt DATE: 4/7/06
CHECKED BY: J. S. H. Britt DATE: 4/7/06
FILE SPEC.: details/nbritt/english/urban/u4026 66 72 endwall190sk.dgn

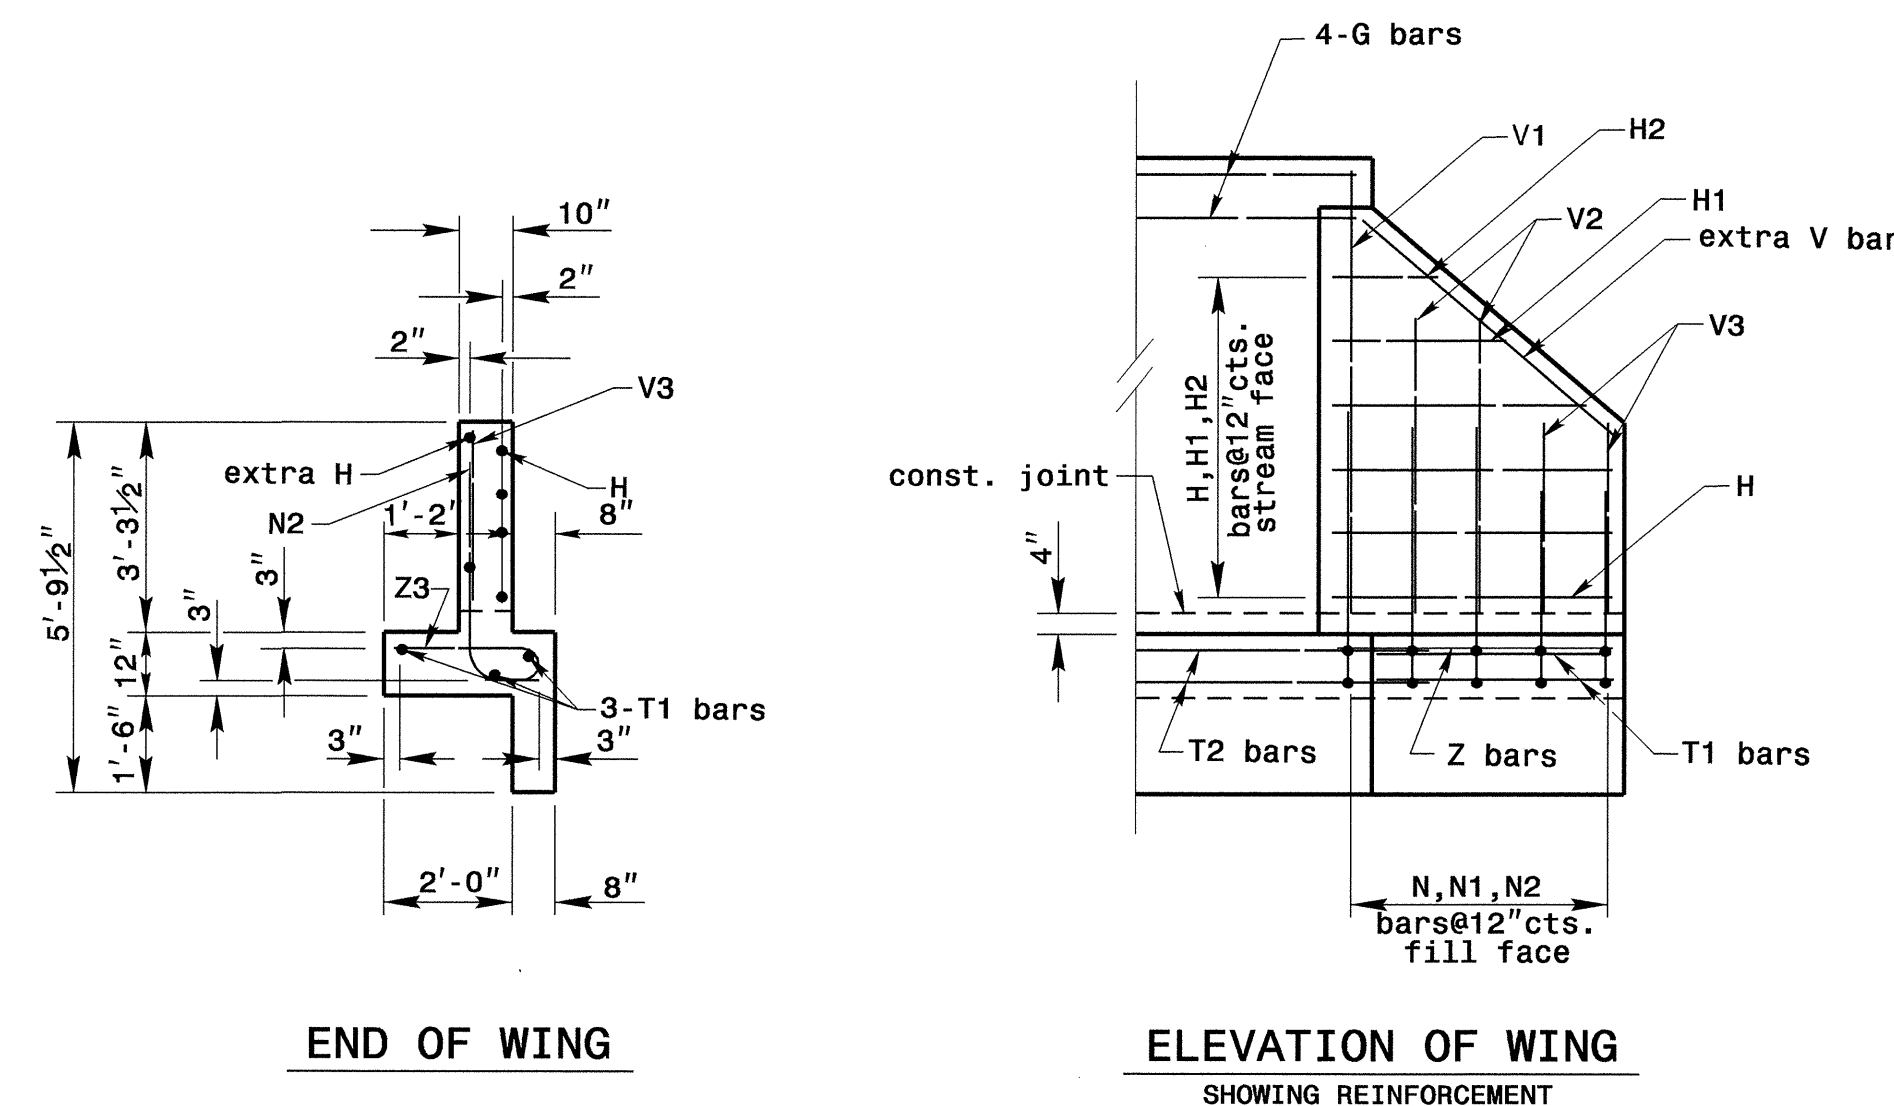

NOTES:

ALL CONCRETE TO BE CLASS "A".

ALL REINFORCING STEEL SHALL BE ASTM A615-GRADE 60.

ALL REINFORCING STEEL SHALL BE DEFORMED BARS. WHERE SPLICING OF REINFORCEMENT IS NECESSARY, BARS ARE TO BE LAPPED 45 DIAMETERS. ALL DIMENSIONS RELATIVE TO REINFORCEMENT ARE TO CENTERS OF BARS.

THE FOOTING, CURTAIN WALL AND 4" OF WALL ARE TO BE POURED IN ONE OPERATION ALLOWING NO TIME FOR INITIAL SET TO TAKE PLACE BETWEEN THEM. THE REMAINING WALL SHALL THEN BE POURED IN ONE OPERATION.


ALL EXPOSED CORNERS ARE TO BE CHAMFERED 1".

3" DIAMETER DRAINS SHALL BE PLACED IN WALL AS SHOWN AND BE 6" ABOVE NORMAL FLOW LINE.

ALL MATERIAL AND WORKMANSHIP AS PER N.C. DEPARTMENT OF TRANSPORTATION STANDARD SPECIFICATIONS.

THE EXTRA BARS ARE PROVIDED FOR HOLDING REINFORCING STEEL IN CORRECT POSITION IN WING.

ADJUST STEEL AS DIRECTED BY THE ENGINEER


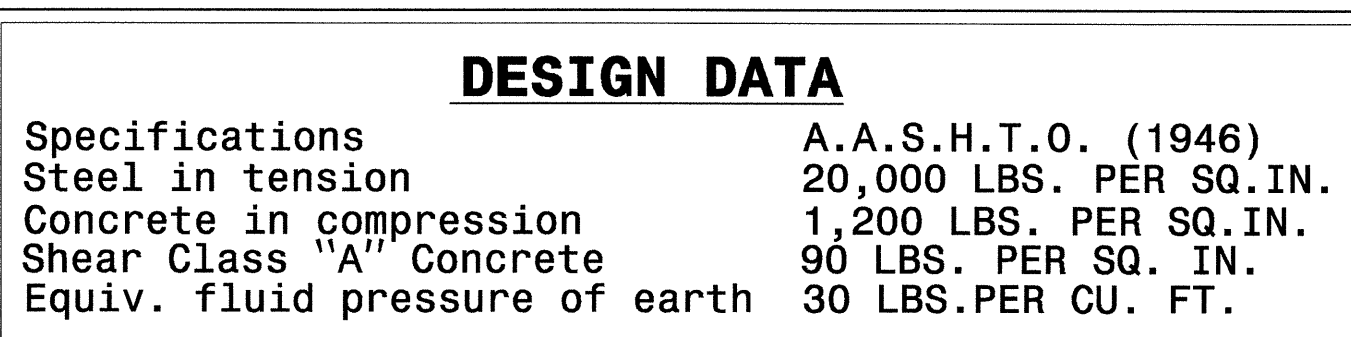


-L- STA. 177+13 RT
STRUCTURE No. 192

PROJECT SERVICES UNIT
STANDARDS AND SPECIAL DESIGN
Office 919-250-4128 FAX 919-250-4119

DETAIL OF REINFORCED CONCRETE ENDWALL

ORIGINAL BY: _____ DATE: _____
MODIFIED BY: rnbritt DATE: 03/31/06
CHECKED BY: Karl S. Hunt DATE: 4/7/06
FILE SPEC.: details/nbritt/english/urban/u4026 54 66 endwall90sk.dgn

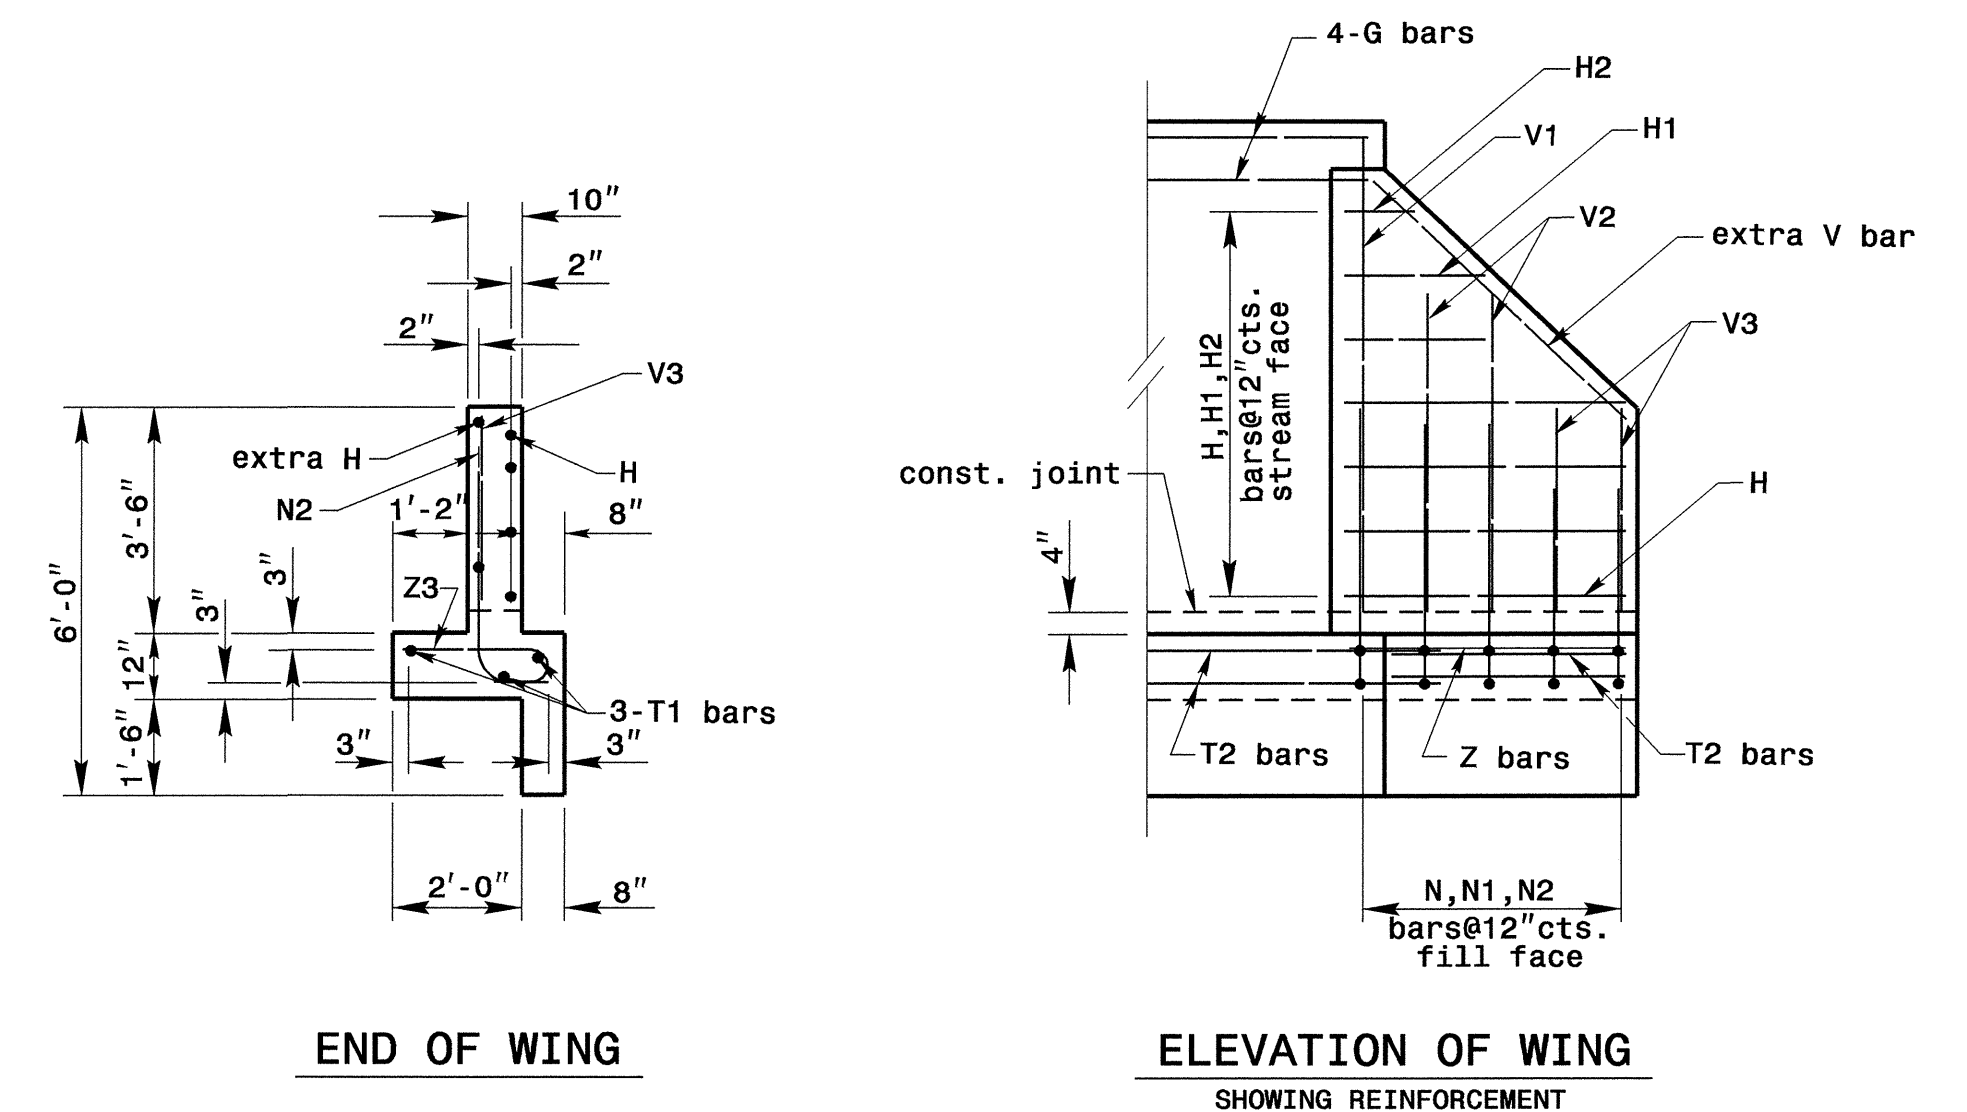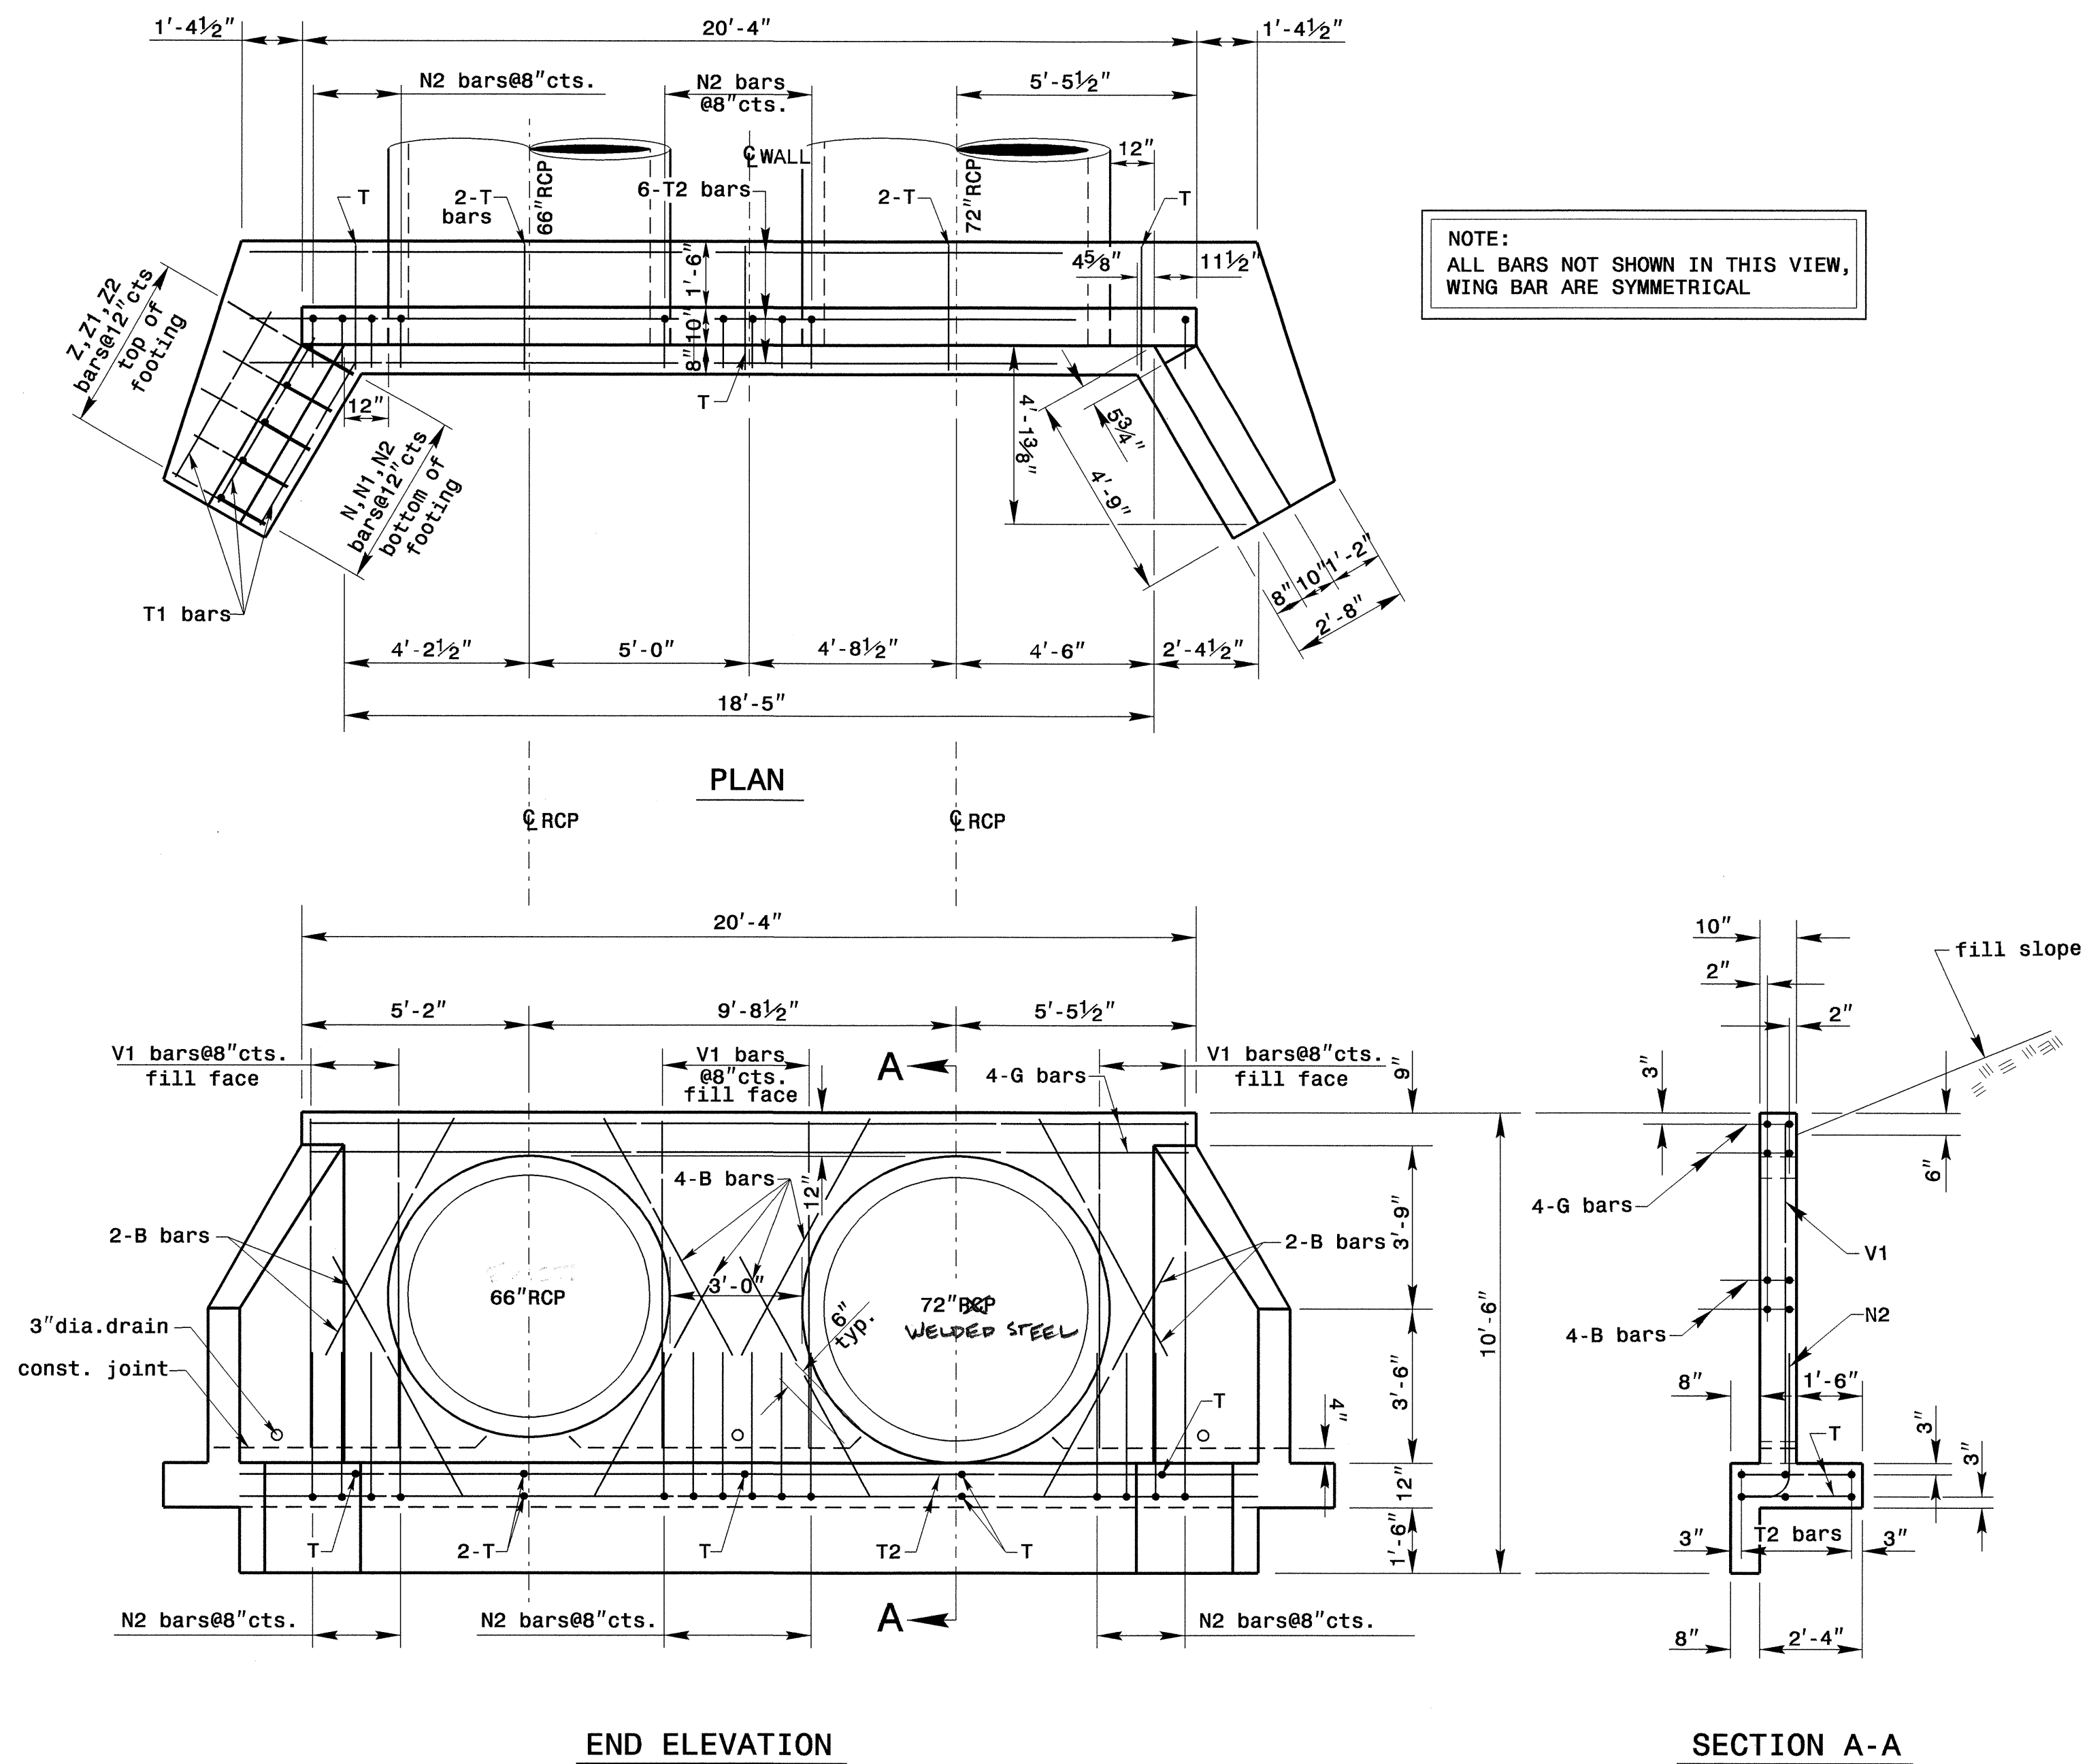

BILL OF MATERIAL FOR ENDWALL				
REINF. STEEL			2 PIPES	
BAR	SIZE	LENGTH	NO.	WEIGHT
B	#4	6'-2"	16	66
G	#5	19'-10"	4	83
H	#4	4'-4"	14	41
H1	#4	2'-2"	6	9
H2	#4	1'-1"	4	3
N	#4	6'-3"	4	17
N1	#4	5'-3"	8	29
N2	#4	4'-3"	24	69
T	#4	2'-6"	10	17
T1	#4	4'-4"	10	29
T2	#4	22'-7"	6	91
V1	#4	7'-5"	20	100
V2	#4	5'-0"	6	21
V3	#4	2'-10"	6	12
Z	#5	4'-0"	4	17
Z1	#5	3'-9"	6	24
Z2	#4	3'-5"	6	22
REINF. STEEL LBS.			650	
TOTAL CON./R.C. CU. YDS.			11.5	
72" PIPE DEDUCTION			- 1.2	
66" PIPE DEDUCTION			- 1.0	
CON./R.C. CU. YDS.			9.3	

NOTES:

ALL CONCRETE TO BE CLASS "A".

ALL REINFORCING STEEL SHALL BE ASTM A615-GRADE 60.

ALL REINFORCING STEEL SHALL BE DEFORMED BARS. WHERE SPLICING OF REINFORCEMENT IS NECESSARY, BARS ARE TO BE LAPPED 45 DIAMETERS. ALL DIMENSIONS RELATIVE TO REINFORCEMENT ARE TO CENTERS OF BARS.

THE FOOTING, CURTAIN WALL AND 4" OF WALL ARE TO BE POURED IN ONE OPERATION ALLOWING NO TIME FOR INITIAL SET TO TAKE PLACE BETWEEN THEM. THE REMAINING WALL SHALL THEN BE POURED IN ONE OPERATION.


ALL EXPOSED CORNERS ARE TO BE CHAMFERED 1".

3" DIAMETER DRAINS SHALL BE PLACED IN WALL AS SHOWN AND BE 6" ABOVE NORMAL FLOW LINE.


ALL MATERIAL AND WORKMANSHIP AS PER N.C. DEPARTMENT OF TRANSPORTATION STANDARD SPECIFICATIONS.


THE EXTRA BARS ARE PROVIDED FOR HOLDING REINFORCING STEEL IN CORRECT POSITION IN WING.

ADJUST STEEL AS DIRECTED BY THE ENGINEER




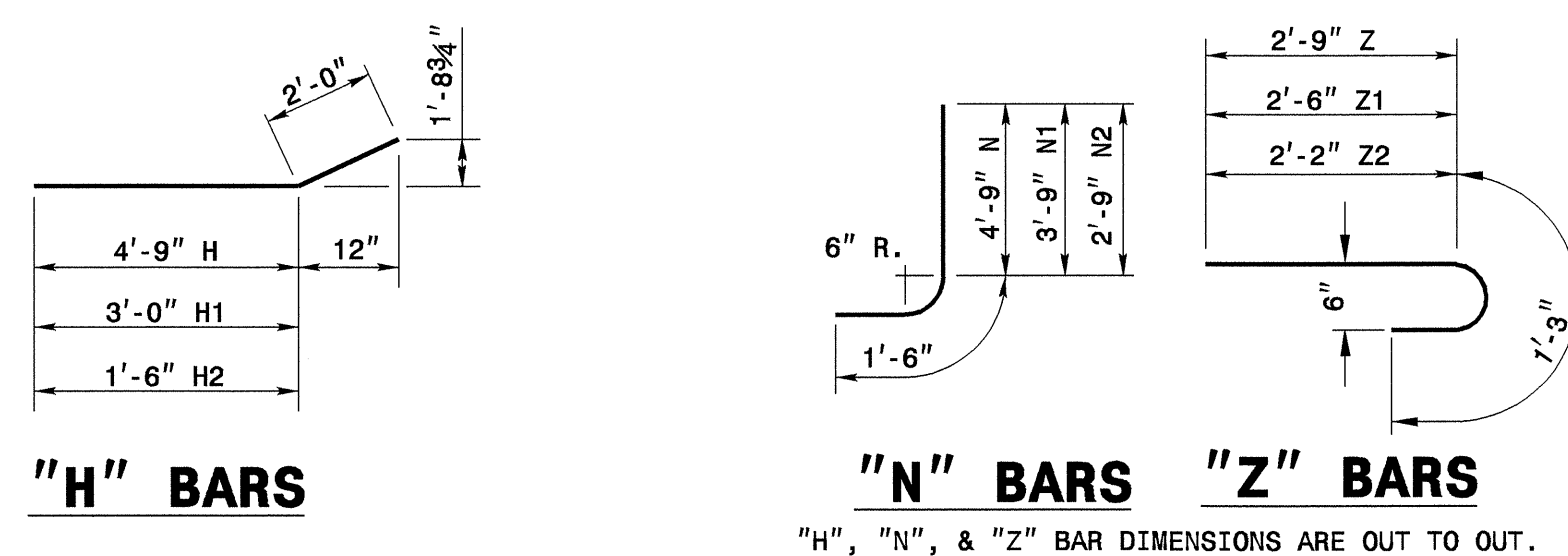


<u>DESIGN DATA</u>	
Specifications	A.A.S.H.T.O. (1946)
Steel in tension	20,000 LBS. PER SQ. IN.
Concrete in compression	1,200 LBS. PER SQ. IN.
Shear Class "A" Concrete	90 LBS. PER SQ. IN.
Equiv. fluid pressure of earth	30 LBS. PER CU. FT.

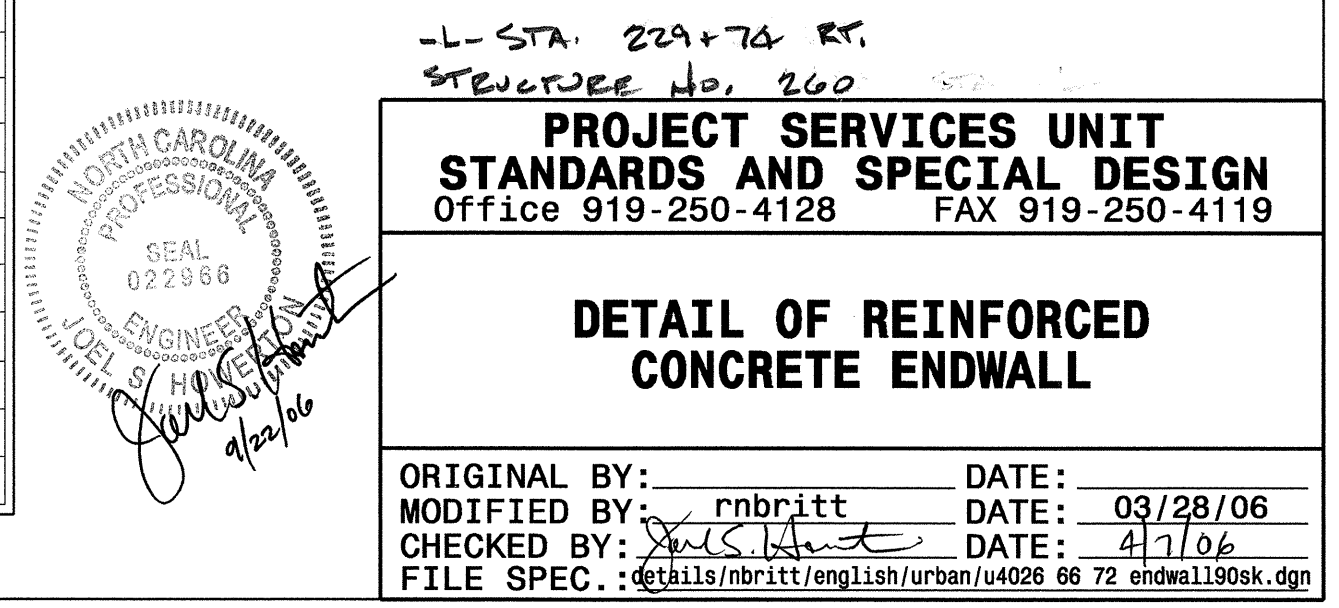

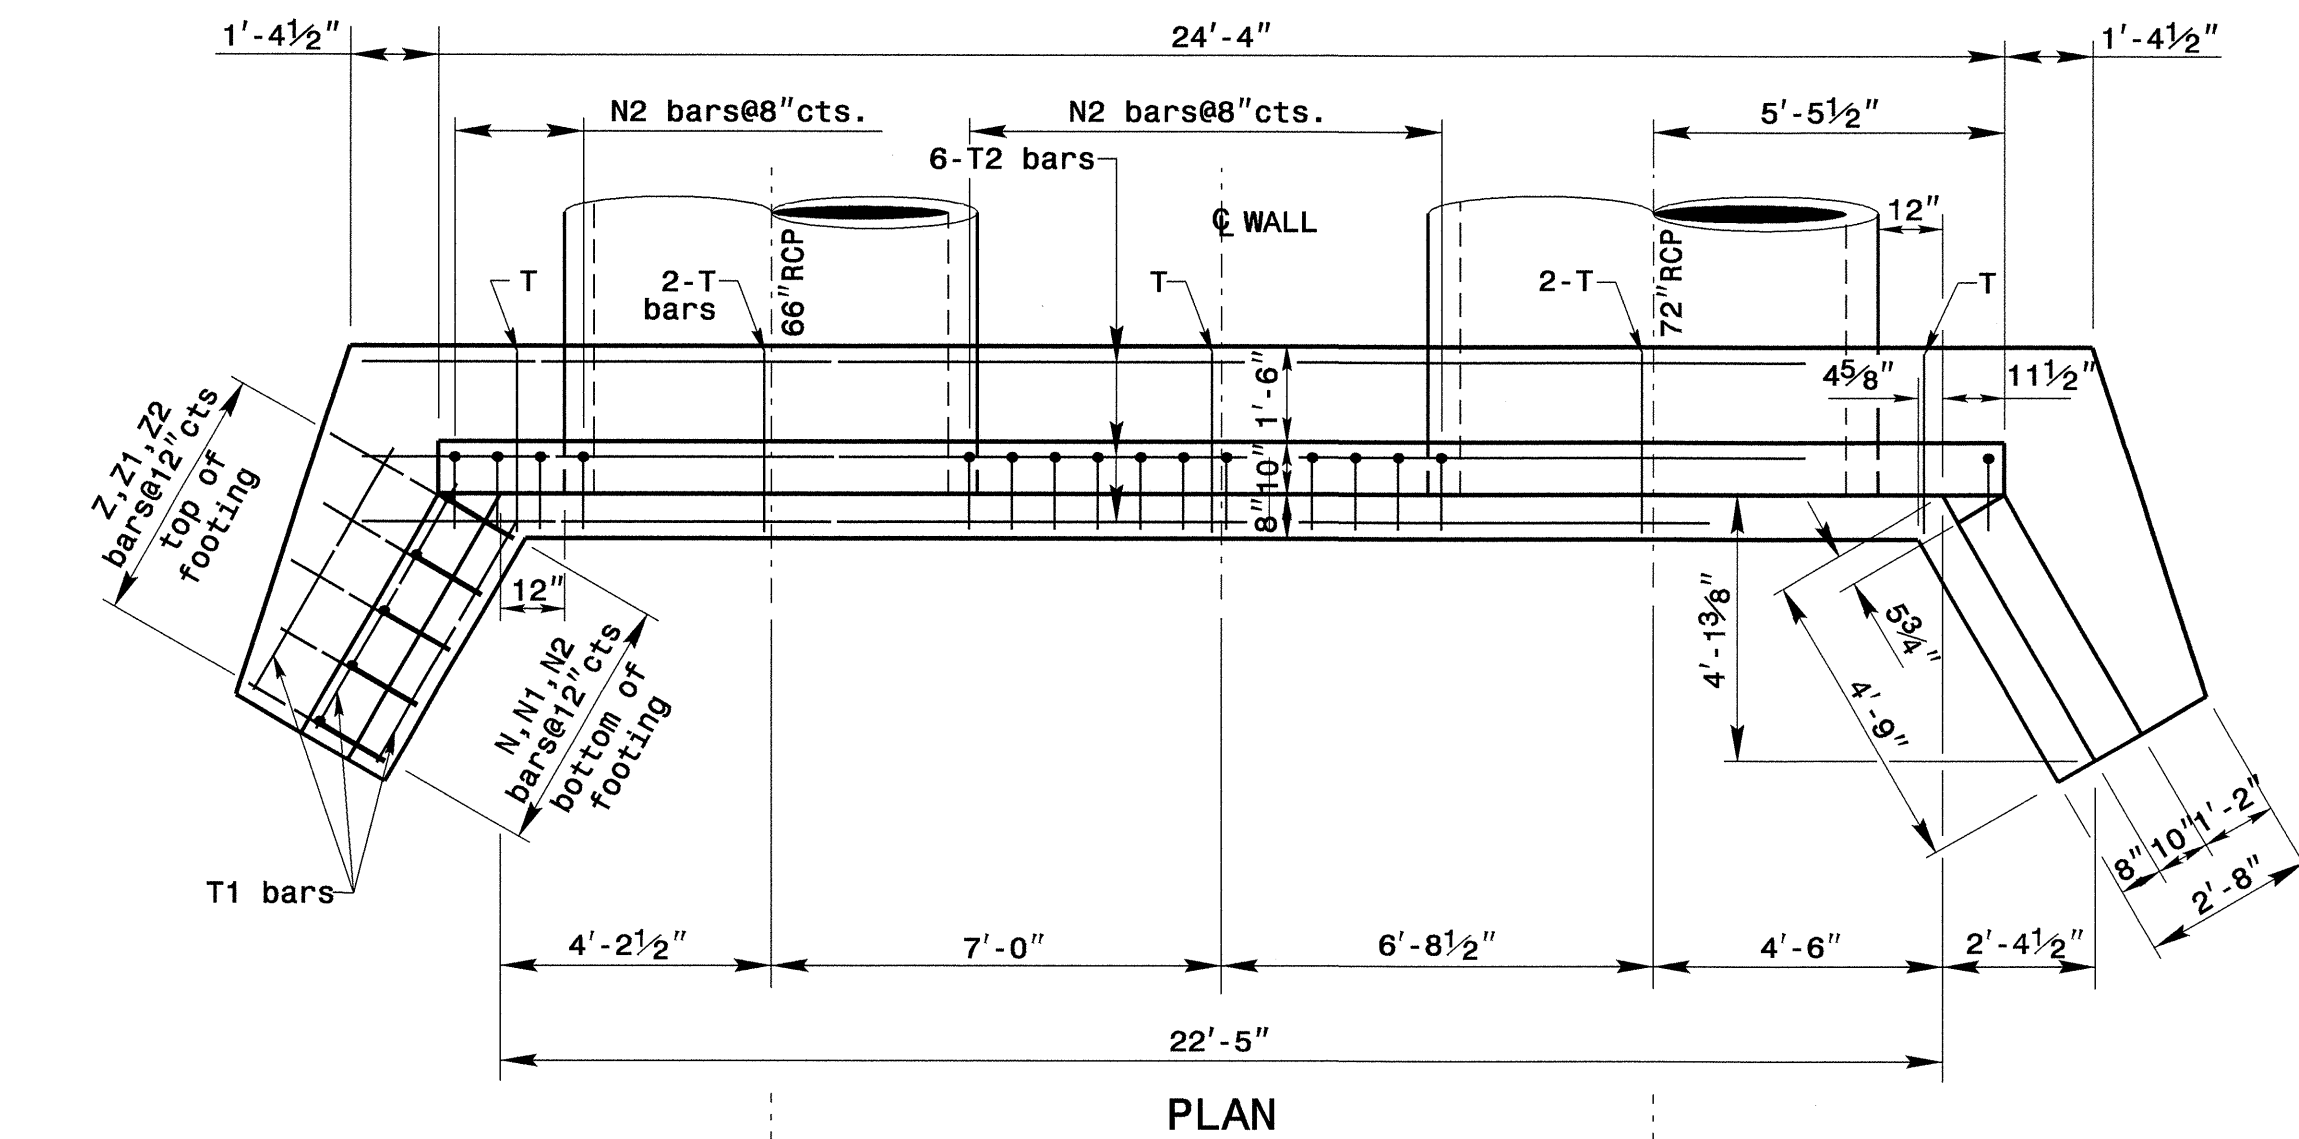

NOTE:
ALL BARS NOT SHOWN IN THIS VIEW,
WING BAR ARE SYMMETRICAL

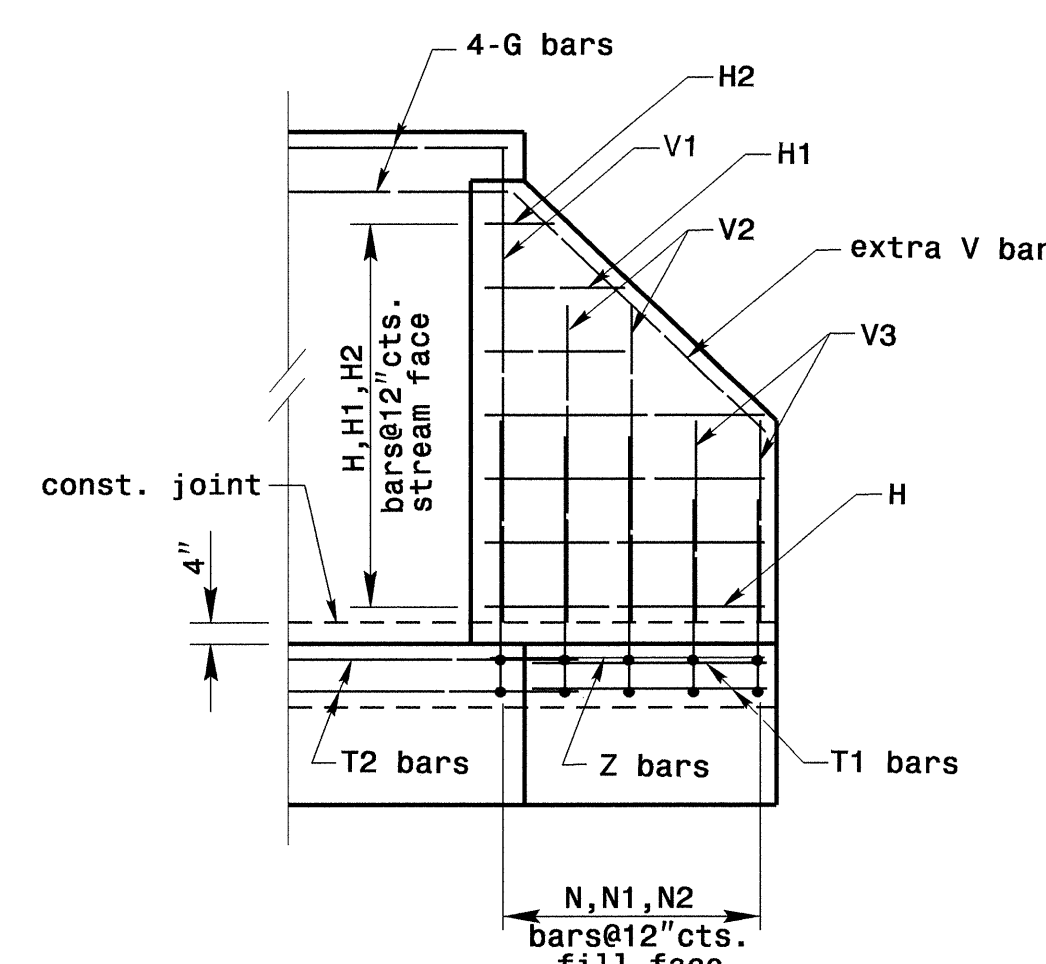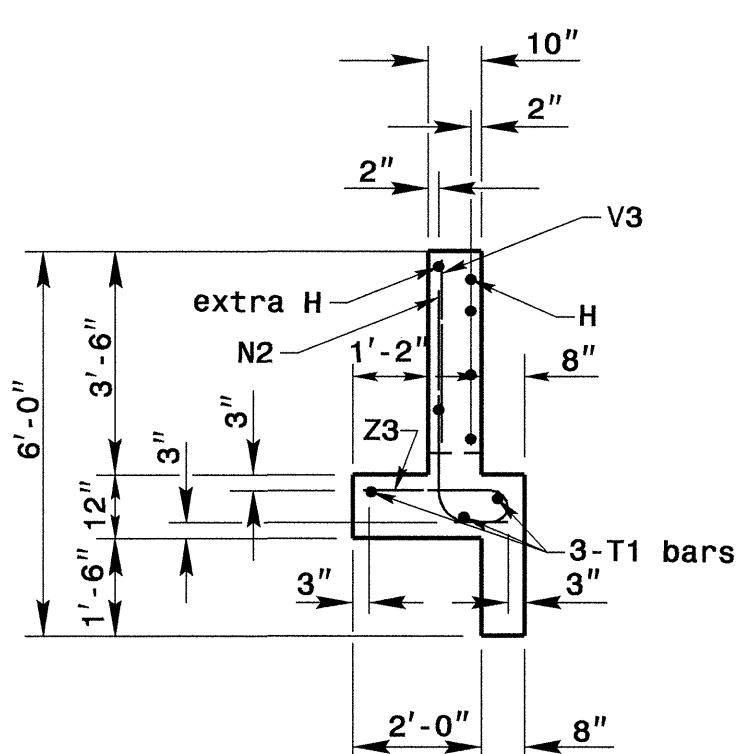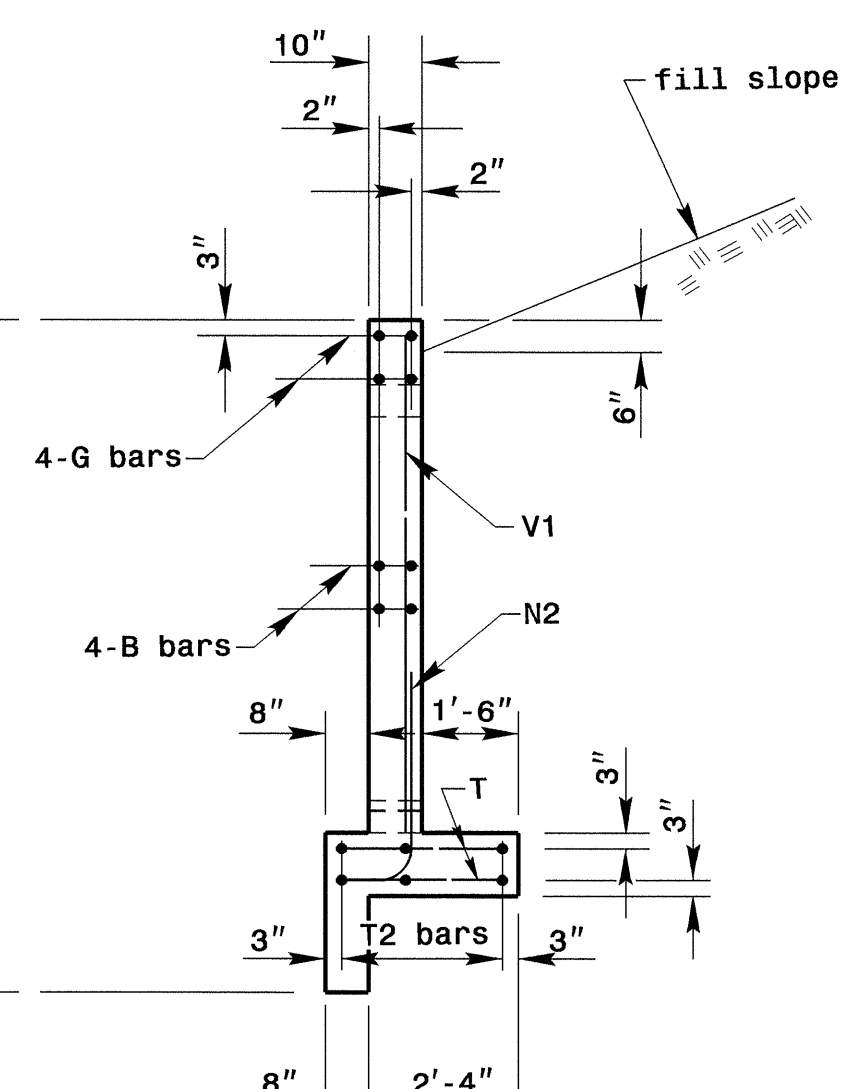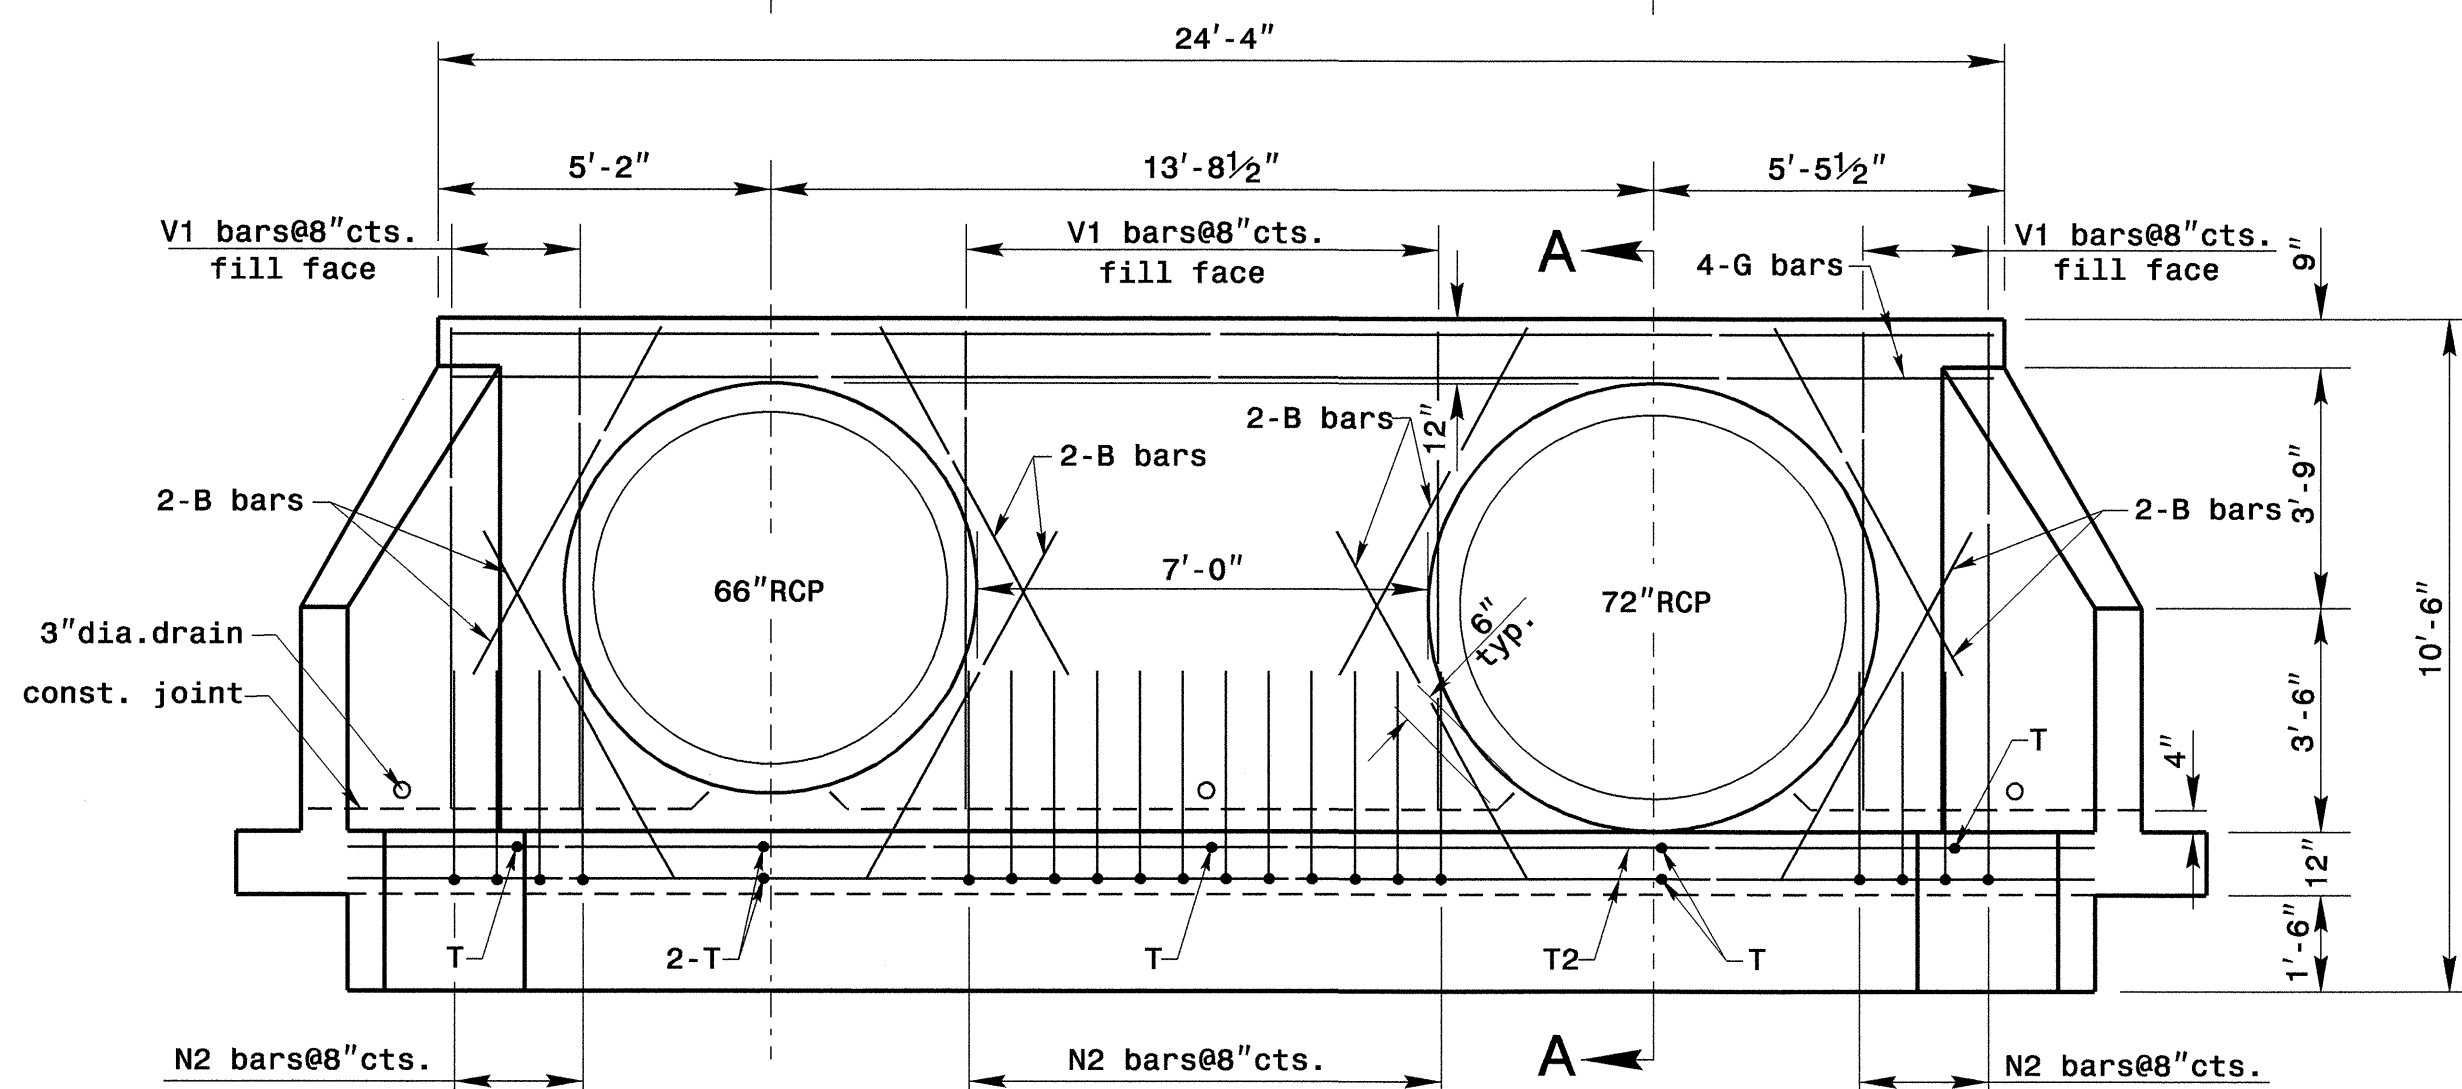

BILL OF MATERIAL FOR ENDWALL					
REINF. STEEL			2 PIPES		
BAR	SIZE	LENGTH	NO.	WEIGHT	
B	#4	6'-2"	16	66	
G	#5	23'-10"	4	100	
H	#4	4'-4"	14	41	
H1	#4	2'-2"	6	9	
H2	#4	1'-1"	4	3	
N	#4	6'-3"	4	17	
N1	#4	5'-3"	8	29	
N2	#4	4'-3"	30	86	
T	#4	2'-6"	10	17	
T1	#4	4'-4"	10	29	
T2	#4	26'-7"	6	107	
V1	#4	7'-5"	24	119	
V2	#4	5'-0"	6	21	
V3	#4	2'-10"	6	12	
Z	#5	4'-0"	4	17	
Z1	#5	3'-9"	6	24	
Z2	#4	3'-5"	6	22	
REINF. STEEL LBS.				719	
TOTAL CON./R.C. CU. YDS.				13.1	
72" PIPE DEDUCTION				- 1.2	
66" PIPE DEDUCTION				- 1.0	
CON./R.C. CU. YDS.				10.9	

NOTES:

ALL CONCRETE TO BE CLASS "A".

ALL REINFORCING STEEL SHALL BE ASTM A615-GRADE 60.

ALL REINFORCING STEEL SHALL BE DEFORMED BARS. WHERE SPLICING OF REINFORCEMENT IS NECESSARY, BARS ARE TO BE LAPPED 45 DIAMETERS. ALL DIMENSIONS RELATIVE TO REINFORCEMENT ARE TO CENTERS OF BARS.

THE FOOTING, CURTAIN WALL AND 4" OF WALL ARE TO BE POURED IN ONE OPERATION ALLOWING NO TIME FOR INITIAL SET TO TAKE PLACE BETWEEN THEM. THE REMAINING WALL SHALL THEN BE POURED IN ONE OPERATION.


ALL EXPOSED CORNERS ARE TO BE CHAMFERED 1".

3" DIAMETER DRAINS SHALL BE PLACED IN WALL AS SHOWN AND BE 6" ABOVE NORMAL FLOW LINE.

ALL MATERIAL AND WORKMANSHIP AS PER N.C. DEPARTMENT OF TRANSPORTATION STANDARD SPECIFICATIONS.

THE EXTRA BARS ARE PROVIDED FOR HOLDING REINFORCING STEEL IN CORRECT POSITION IN WING.

ADJUST STEEL AS DIRECTED BY THE ENGINEER

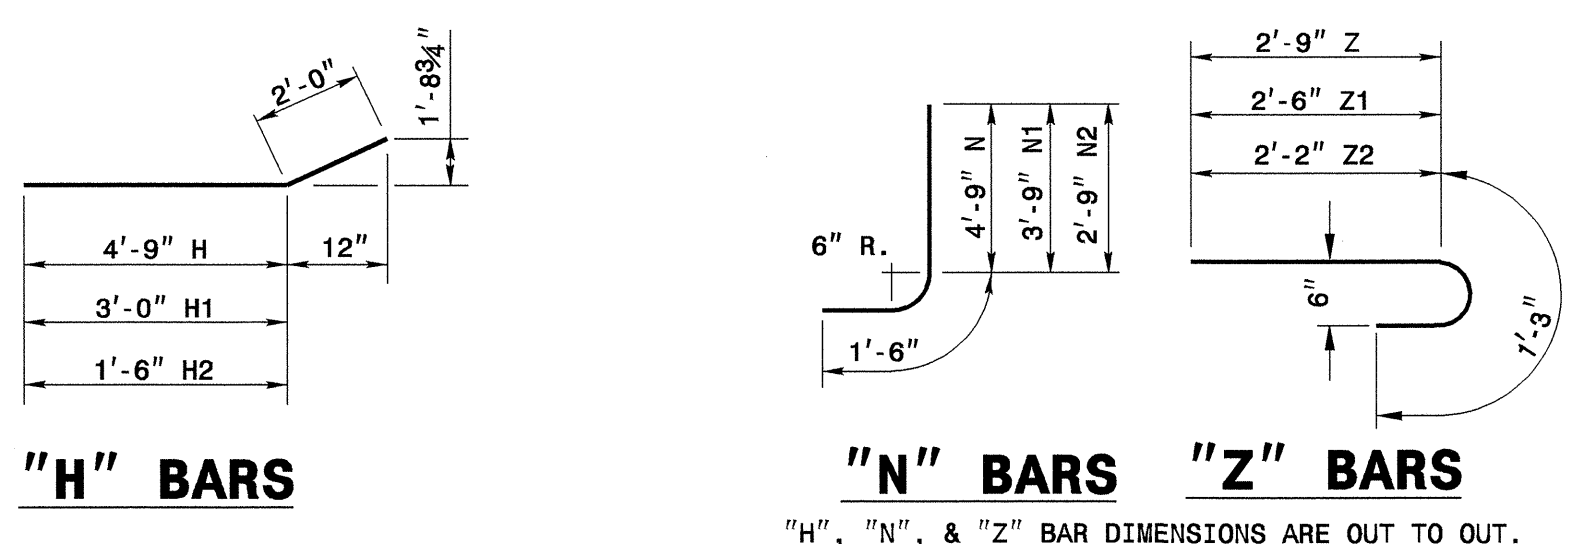

DESIGN DATA

Specifications
Steel in tension
Concrete in compression
Shear Class "A" Concrete
Equiv. fluid pressure of earth

A.A.S.H.T.O. (1946)
20,000 LBS. PER SQ. IN.
1,200 LBS. PER SQ. IN.
90 LBS. PER SQ. IN.
30 LBS. PER CU. FT.


PROJECT SERVICES UNIT
STANDARDS AND SPECIAL DESIGN
Office 919-250-4128 FAX 919-250-4119

DETAIL OF REINFORCED CONCRETE ENDWALL


ORIGINAL BY: rnbritt DATE: 04/10/06
MODIFIED BY: rnbritt DATE: 04/10/06
CHECKED BY: DATE: 04/10/06
FILE SPEC.: details/nrbritt/english/urban/u4026 66 72 endwall190sk.dgn

10-APR-2006 14:09
C:\projects\special\details\nrbritt/english/urban/u4026 66 72 endwall 190sk.dgn
rnbritt
18226331


NOTE:
ALL BARS NOT SHOWN IN THIS VIEW,
WING BAR ARE SYMMETRICAL

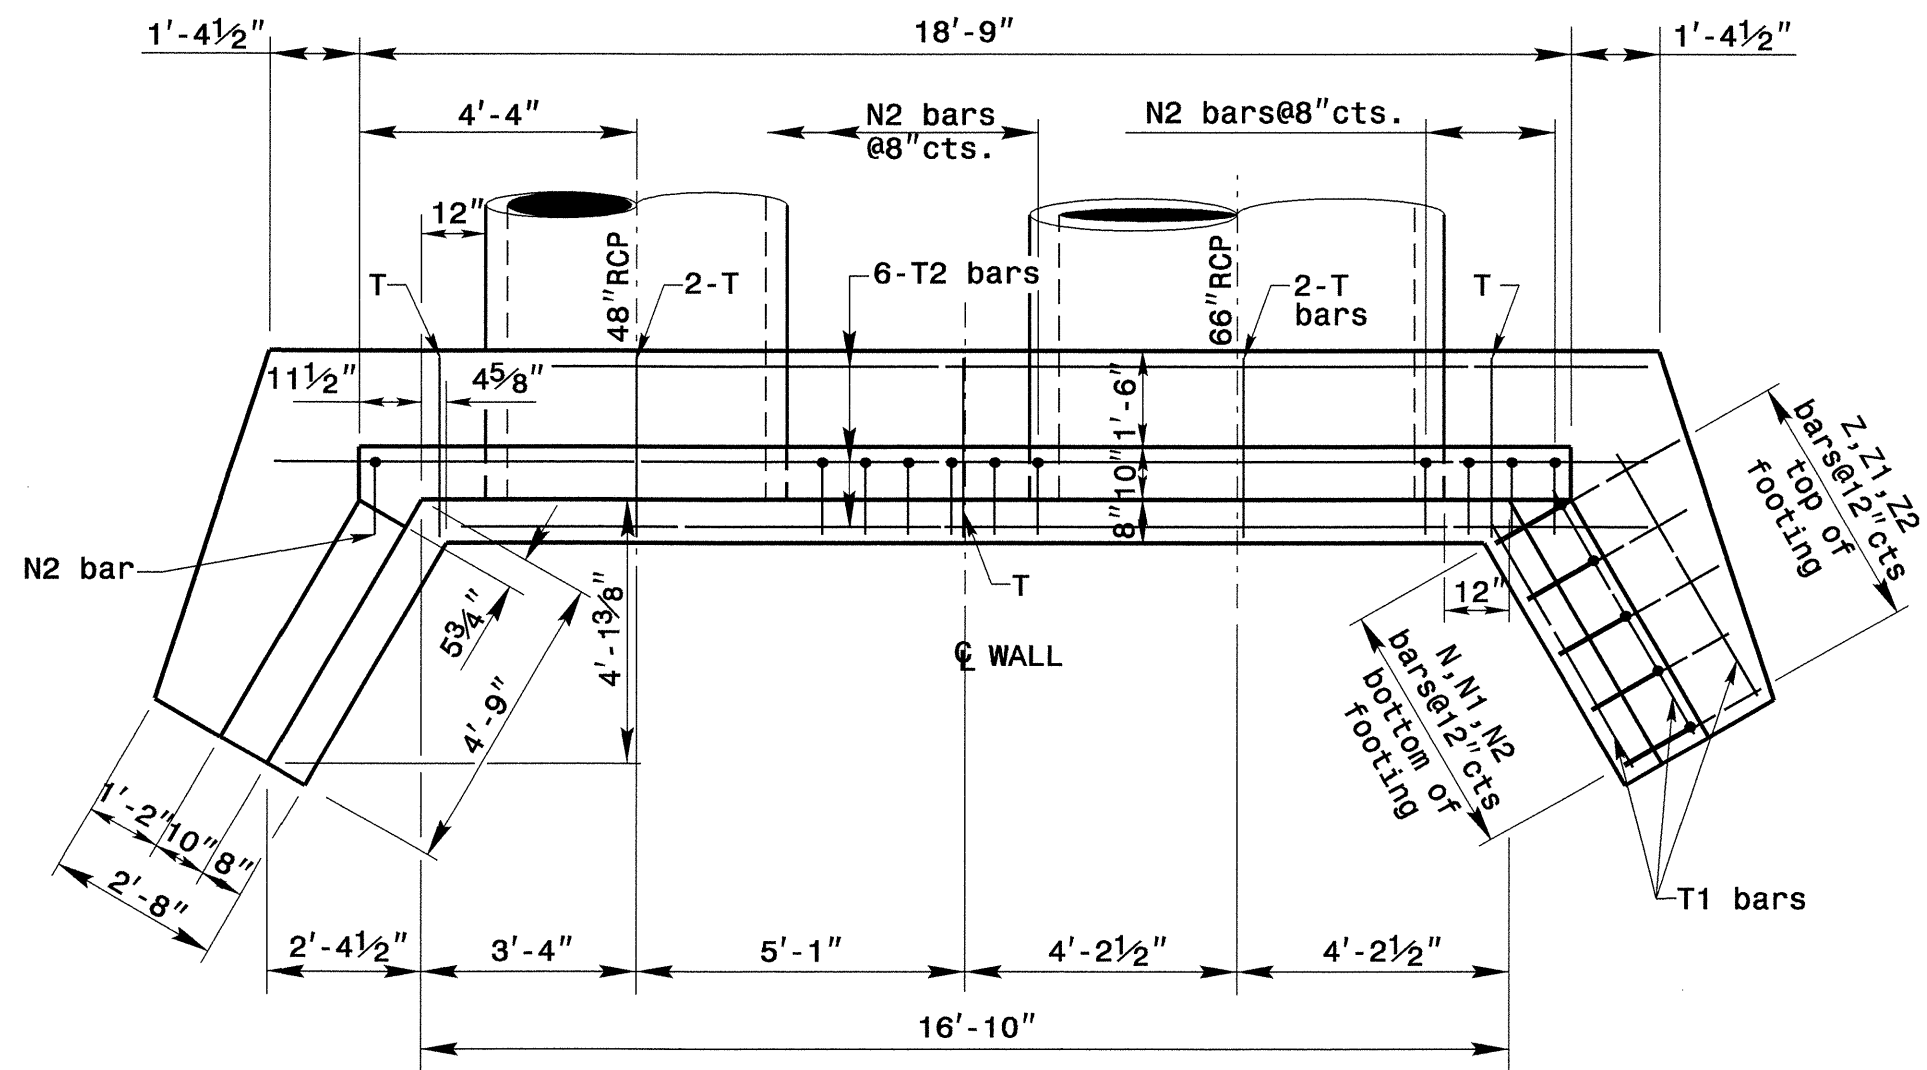


PLAN

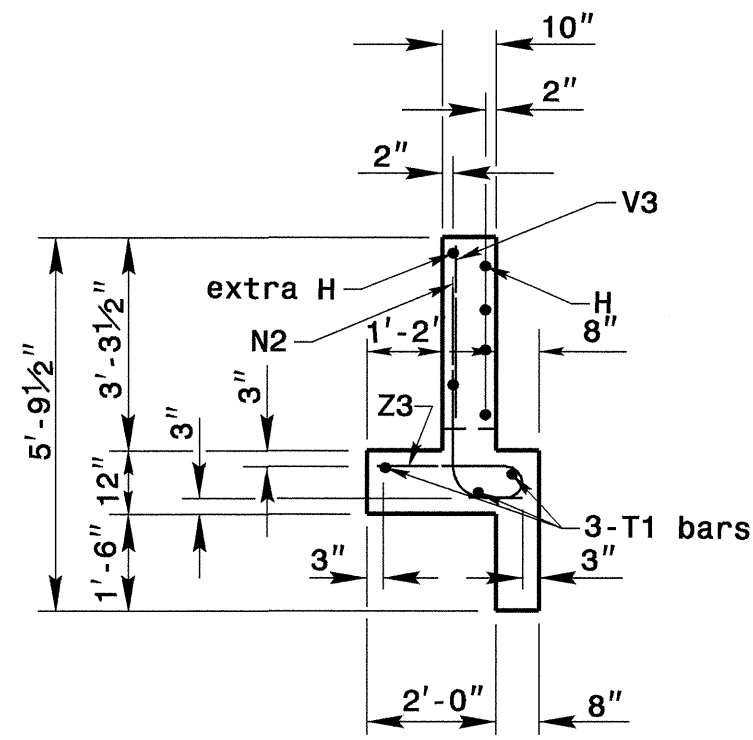

END OF WING

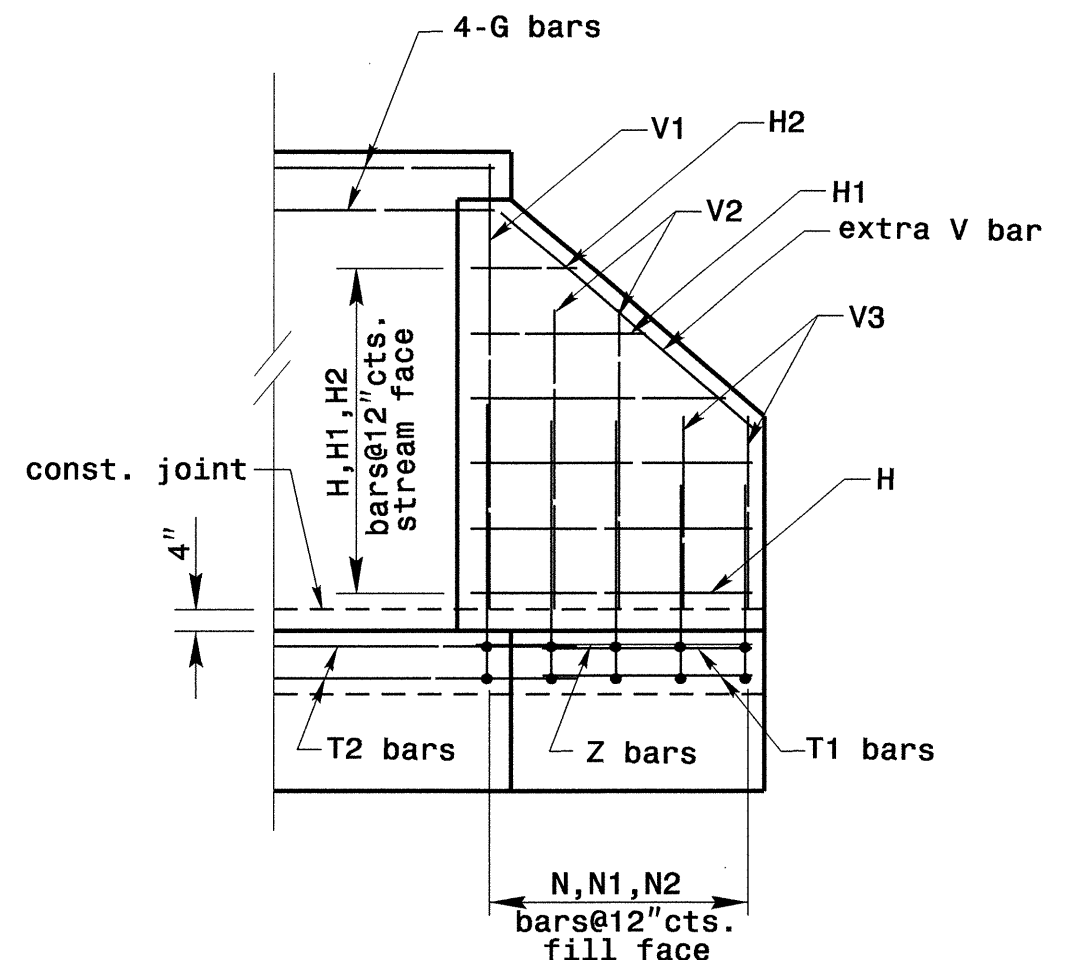


ELEVATION OF WING
SHOWING REINFORCEMENT

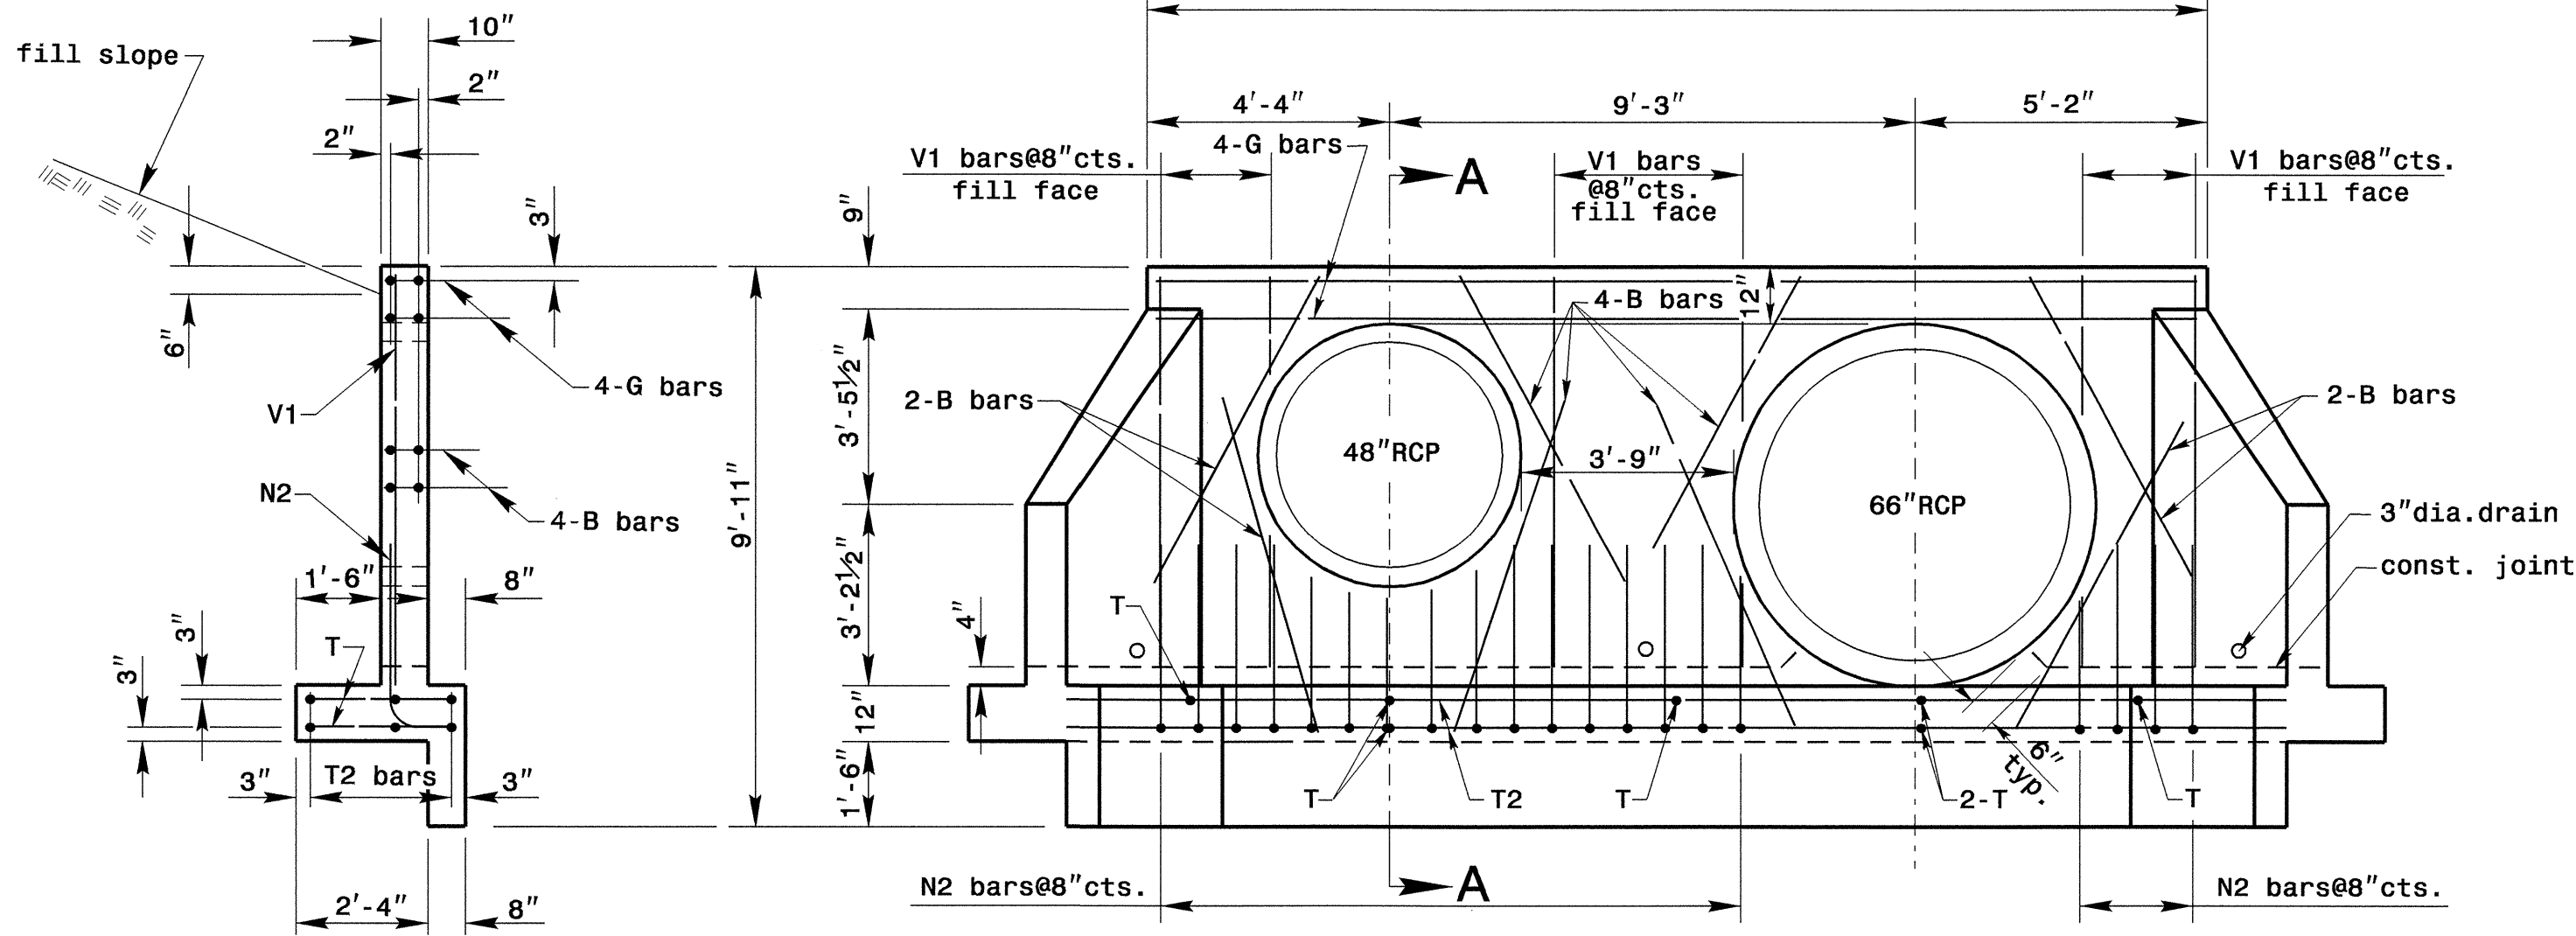


SECTION A-A

END ELEVATION

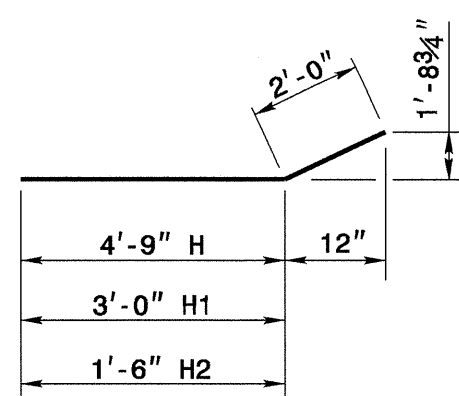

"H" BARS

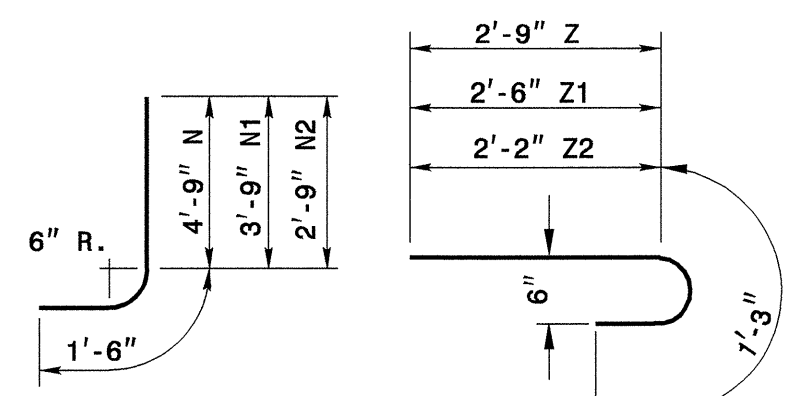

"N" BARS "Z" BARS

"H", "N", & "Z" BAR DIMENSIONS ARE OUT TO OUT.

DESIGN DATA

Specifications A.A.S.H.T.O. (1946)
Steel in tension 20,000 LBS. PER SQ.IN.
Concrete in compression 1,200 LBS. PER SQ.IN.
Shear Class "A" Concrete 90 LBS. PER SQ. IN.
Equiv. fluid pressure of earth 30 LBS.PER CU. FT.

BILL OF MATERIAL FOR ENDWALL					
REINF. STEEL			2 PIPES		
BAR	SIZE	LENGTH	NO.	WEIGHT	
B	#4	6'-2"	16	66	
G	#5	18'-3"	4	77	

H	#4	4'-4"	14	41	
H1	#4	2'-9"	6	12	
H2	#4	1'-8"	4	5	

N	#4	6'-3"	4	17	
N1	#4	5'-3"	8	29	
N2	#4	4'-3"	30	95	

T	#4	2'-6"	10	17	
T1	#4	4'-4"	10	29	
T2	#4	21'-0"	6	85	

V1	#4	6'-11"	20	93	
V2	#4	4'-8"	6	19	
V3	#4	3'-0"	6	13	

Z	#5	4'-0"	4	17	
Z1	#5	3'-9"	6	24	
Z2	#4	3'-5"	6	22	

REINF. STEEL LBS.			661		
TOTAL CON./R.C. CU. YDS.			11.0		
48" PIPE DEDUCTION			-0.6		
66" PIPE DEDUCTION			-1.0		
CON./R.C. CU. YDS.			9.4		

NOTES:

ALL CONCRETE TO BE CLASS "A".

ALL REINFORCING STEEL SHALL BE ASTMA615-GRADE 60.

ALL REINFORCING STEEL SHALL BE DEFORMED BARS. WHERE SPLICING OF REINFORCEMENT IS NECESSARY, BARS ARE TO BE LAPPED 45 DIAMETERS. ALL DIMENSIONS RELATIVE TO REINFORCEMENT ARE TO CENTERS OF BARS.

THE FOOTING, CURTAIN WALL AND 4" OF WALL ARE TO BE POURED IN ONE OPERATION ALLOWING NO TIME FOR INITIAL SET TO TAKE PLACE BETWEEN THEM. THE REMAINING WALL SHALL THEN BE POURED IN ONE OPERATION.

ALL EXPOSED CORNERS ARE TO BE CHAMFERED 1".

3" DIAMETER DRAINS SHALL BE PLACED IN WALL AS SHOWN AND BE 6" ABOVE NORMAL FLOW LINE.

ALL MATERIAL AND WORKMANSHIP AS PER N.C.DEPARTMENT OF TRANSPORTATION STANDARD SPECIFICATIONS.

THE EXTRA BARS ARE PROVIDED FOR HOLDING REINFORCING STEEL IN CORRECT POSITION IN WING.

ADJUST STEEL AS DIRECTED BY THE ENGINEER




-L- STA. 285+84 RT & 287+28 LT.

STRUCTURE NO. 3 355 & 358

PROJECT SERVICES UNIT
STANDARDS AND SPECIAL DESIGN
Office 919-250-4128 FAX 919-250-4119

DETAIL OF REINFORCED
CONCRETE ENDWALL

ORIGINAL BY: rnbritt DATE: 03/31/06
MODIFIED BY: rnbritt DATE: 03/31/06
CHECKED BY: DATE: 4/7/06
FILE SPEC.: details/rnbritt/english/urban/u4026 54 66 endwall190sk.dgn

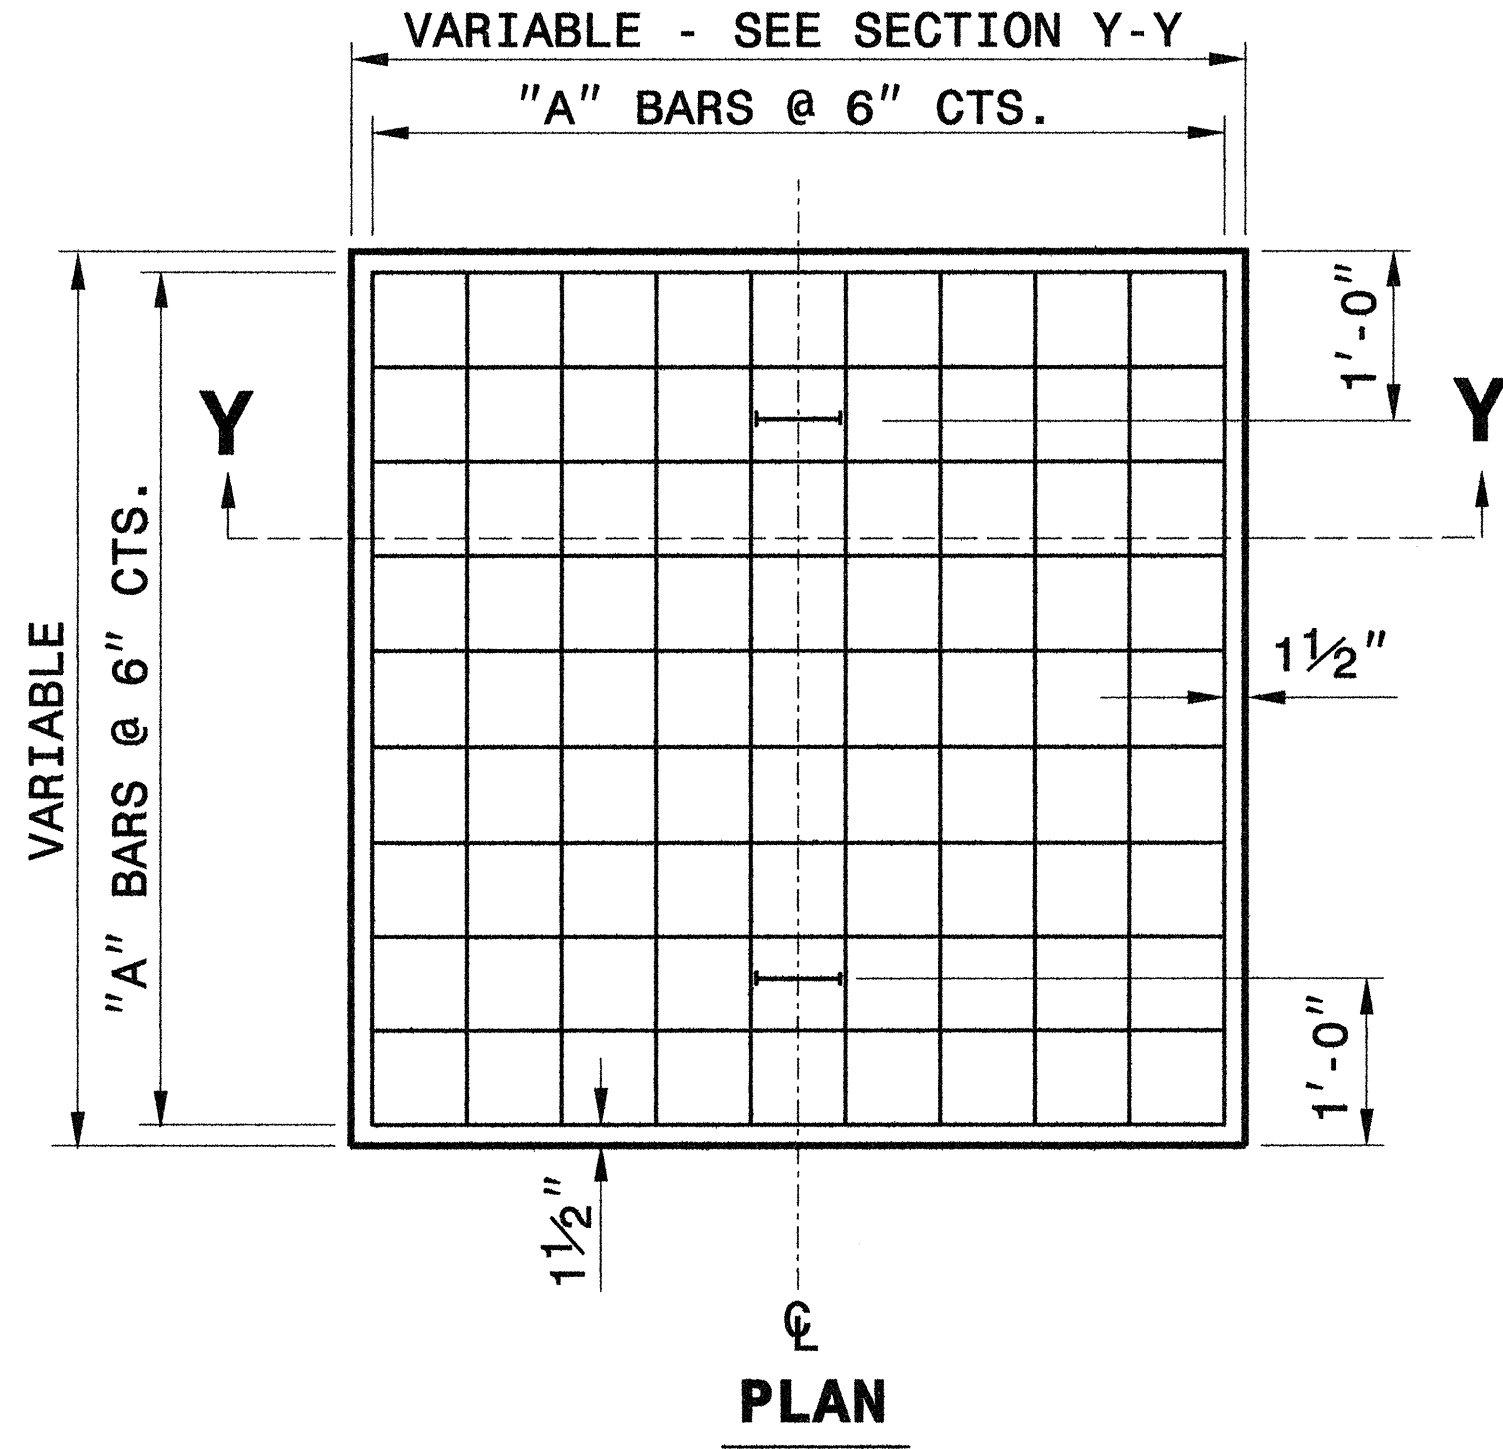
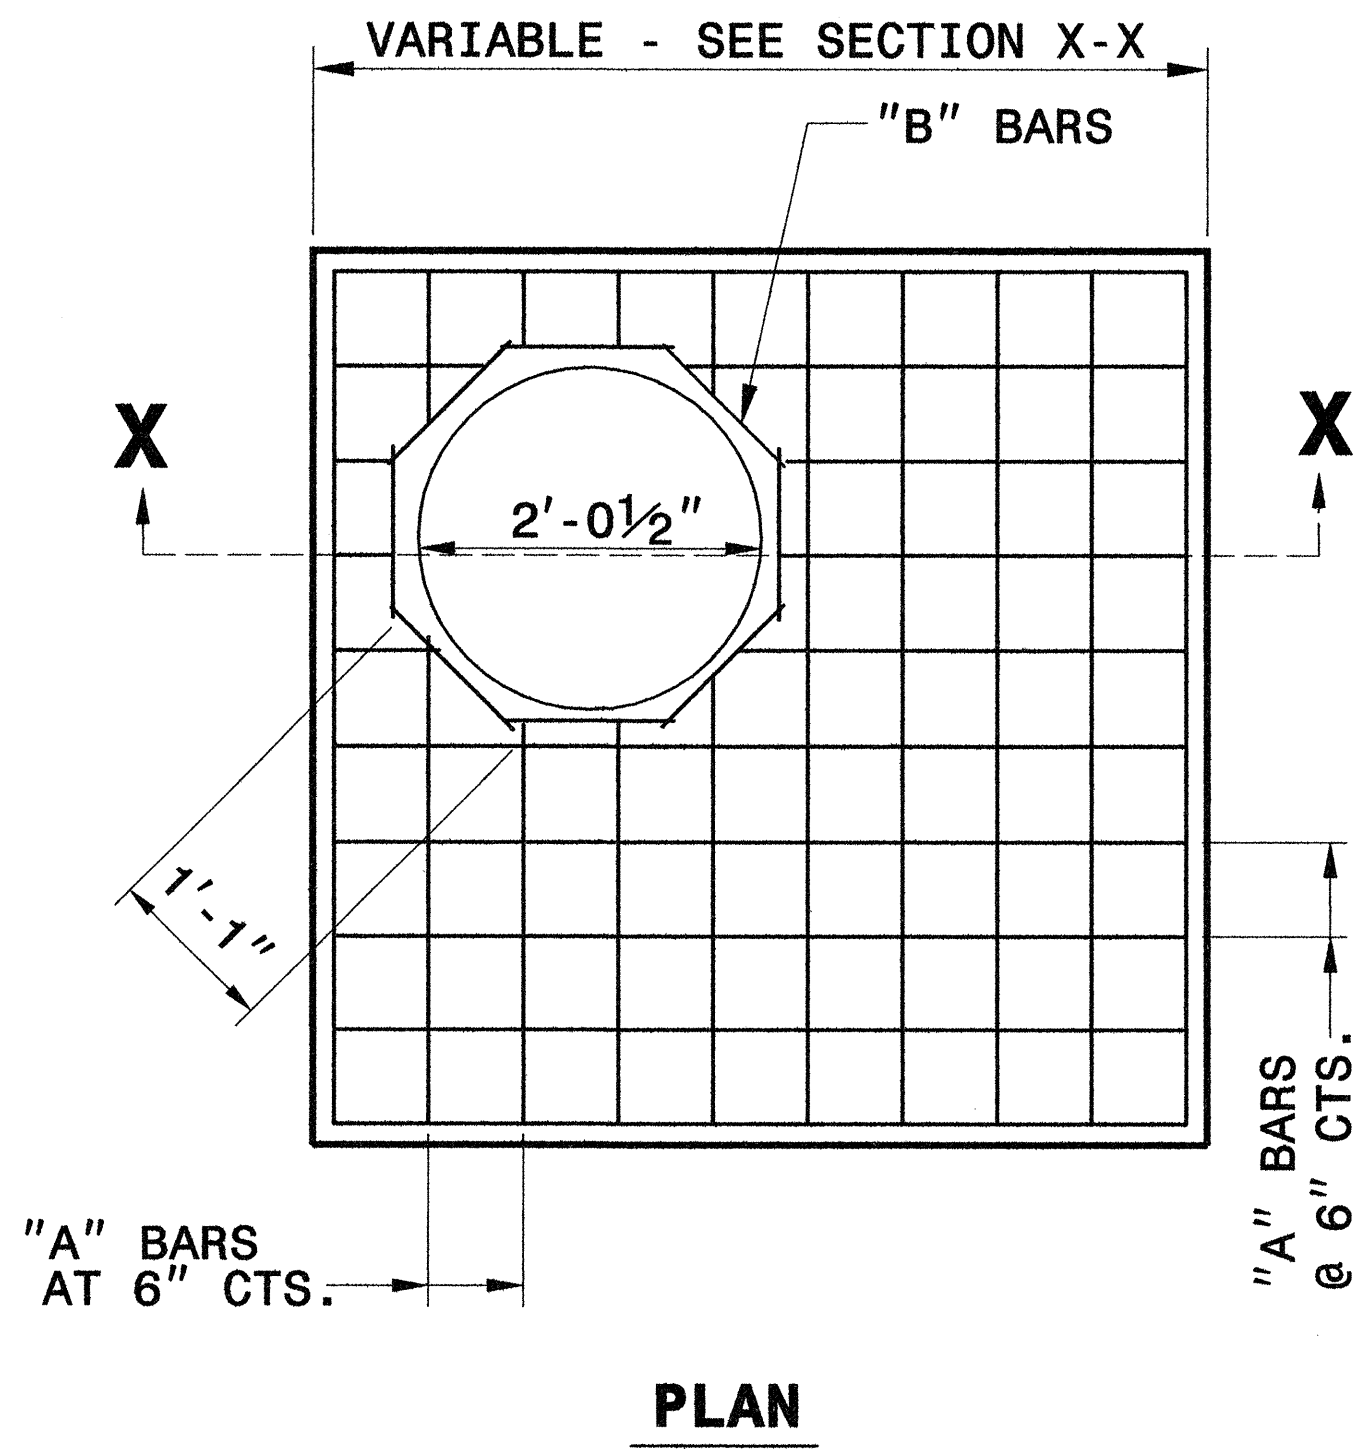
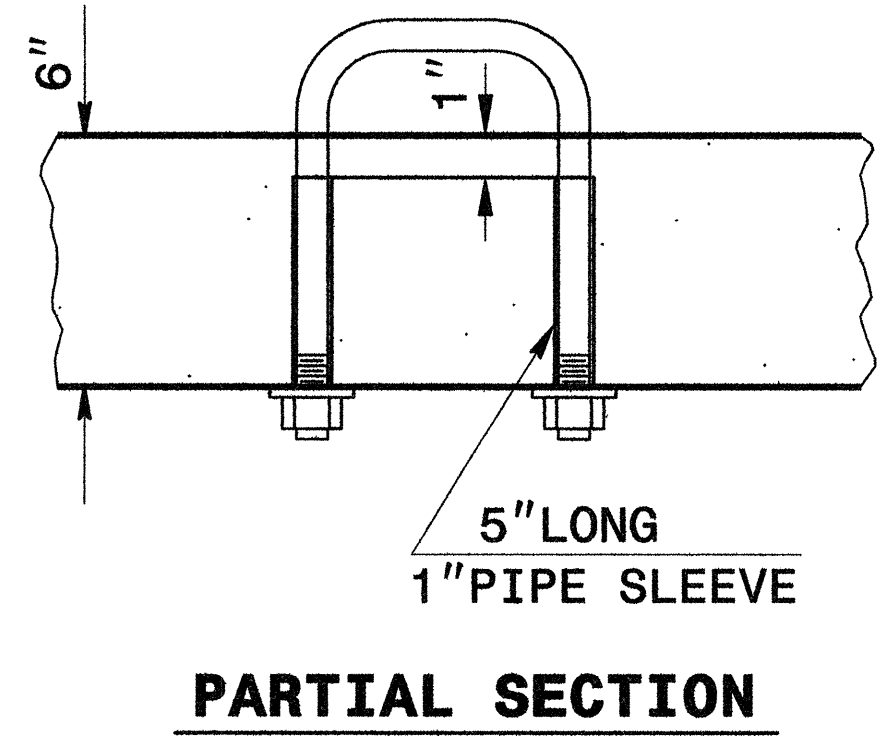


GENERAL NOTES:

CONSTRUCT IN ACCORDANCE WITH SECTION 859 OF THE STANDARD SPECIFICATIONS.

THE DIMENSIONS FOR THE EXISTING BOXES ARE APPROXIMATE AND MAY VARY SLIGHTLY.

DETAIL INTENDED FOR NON-TRAFFIC BEARING DRAINAGE STRUCTURES.

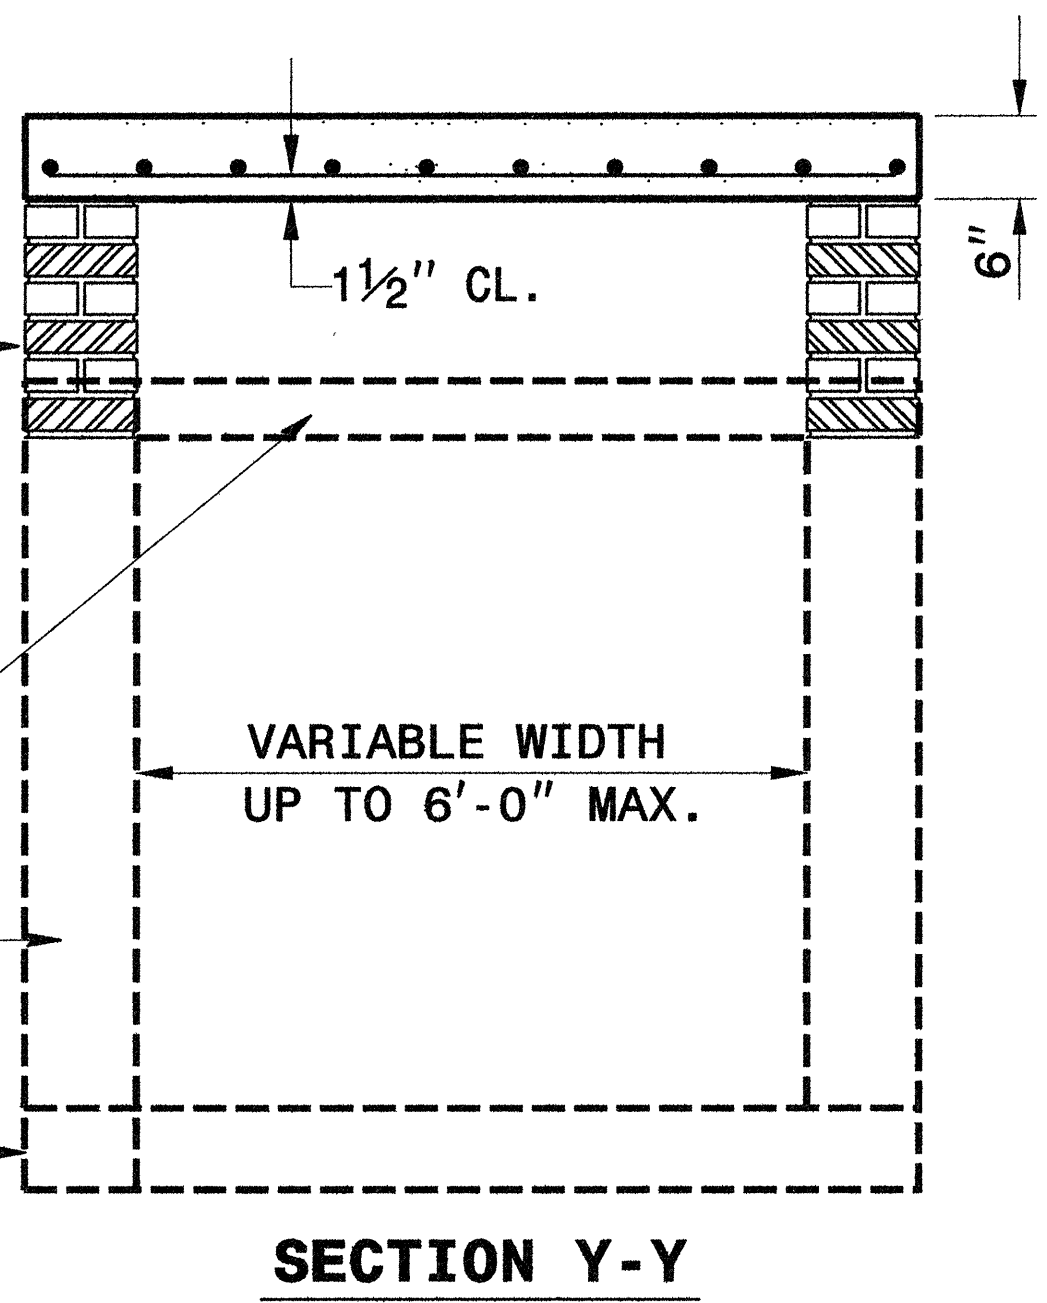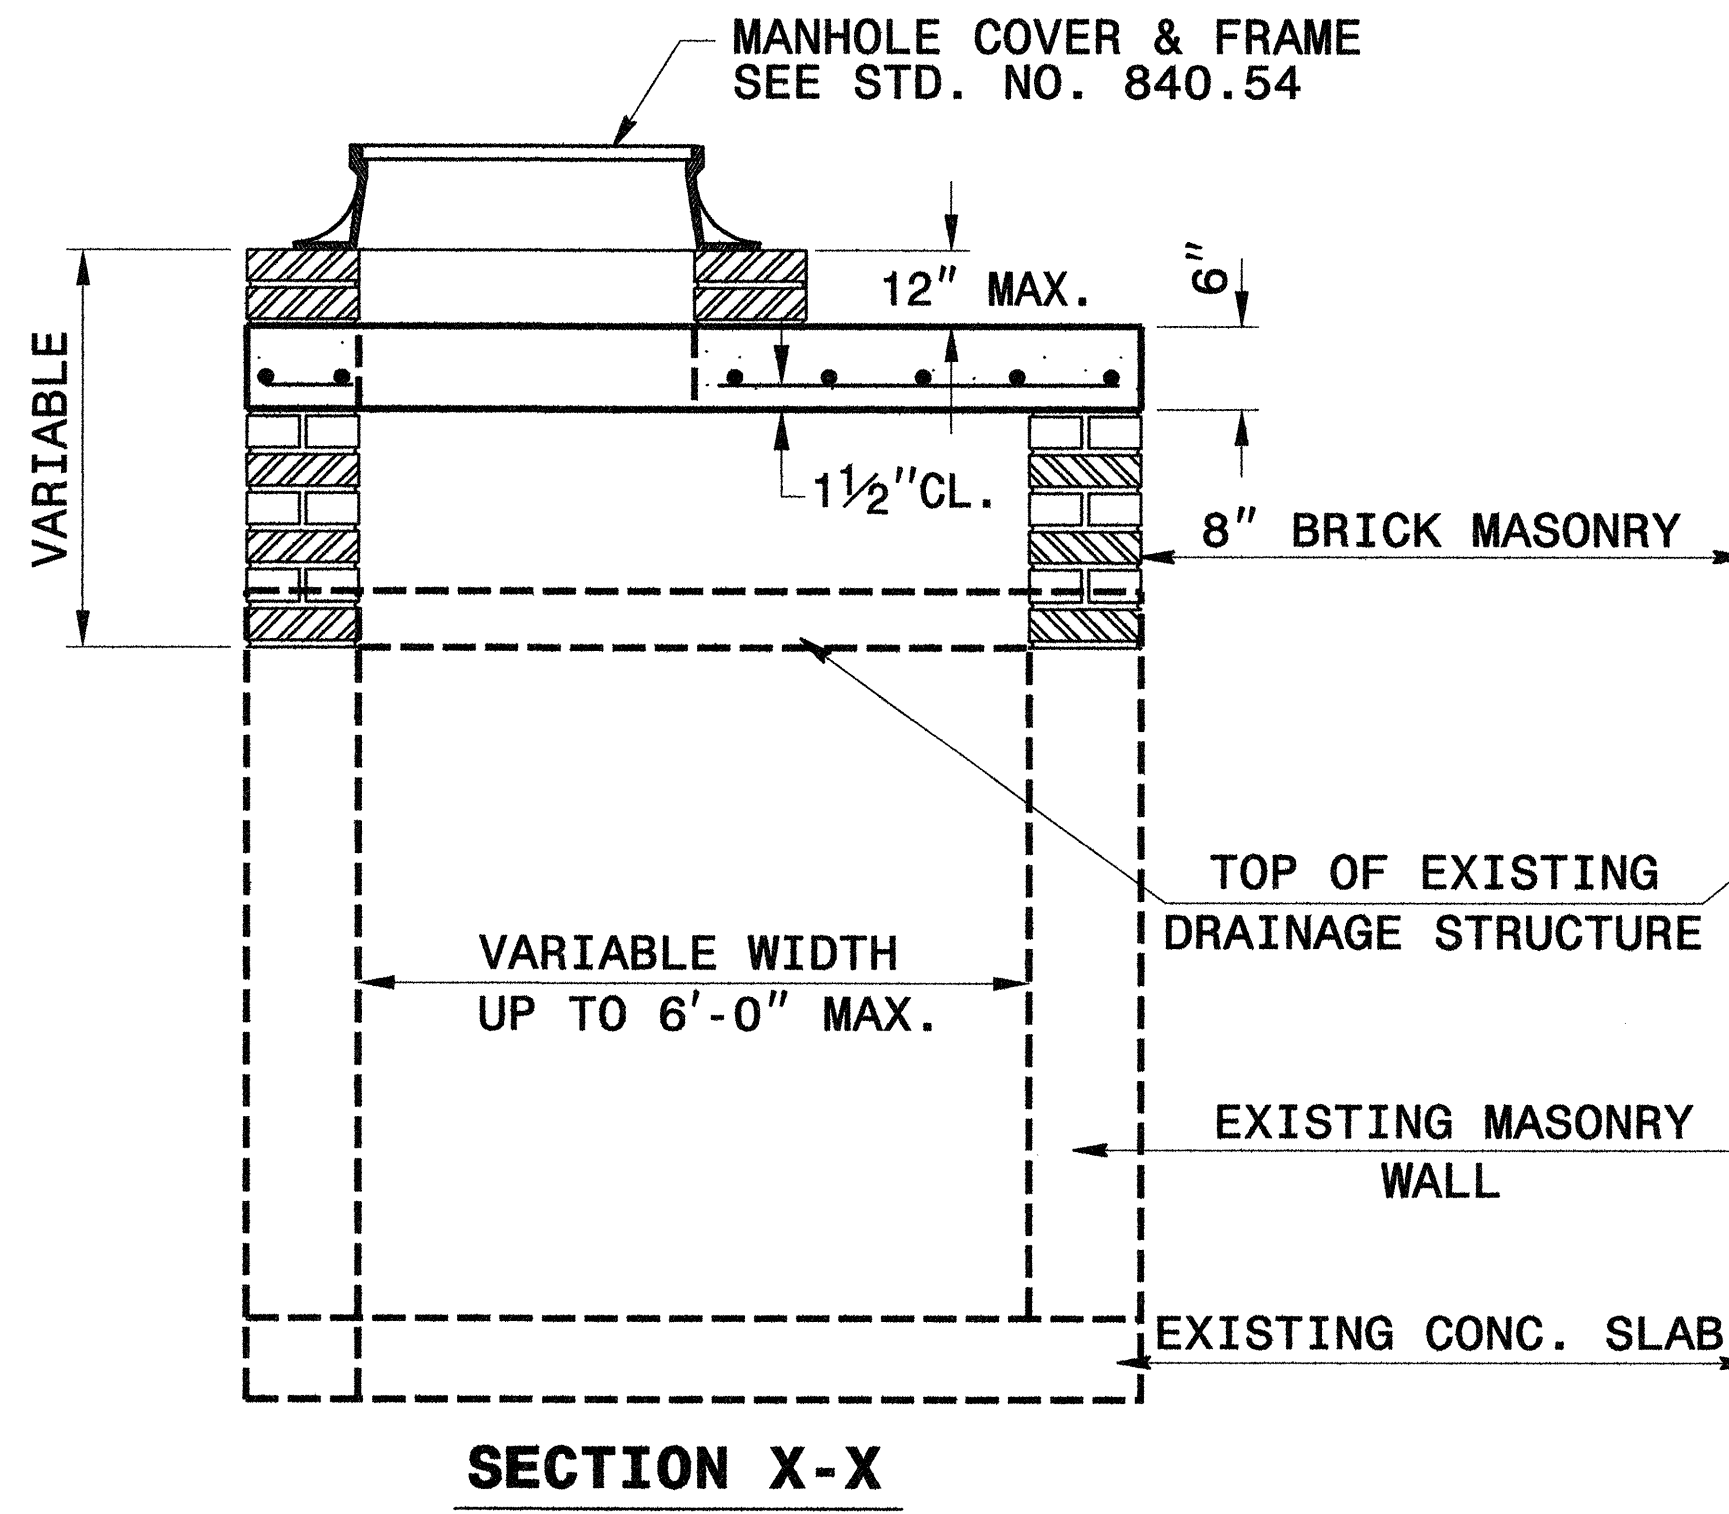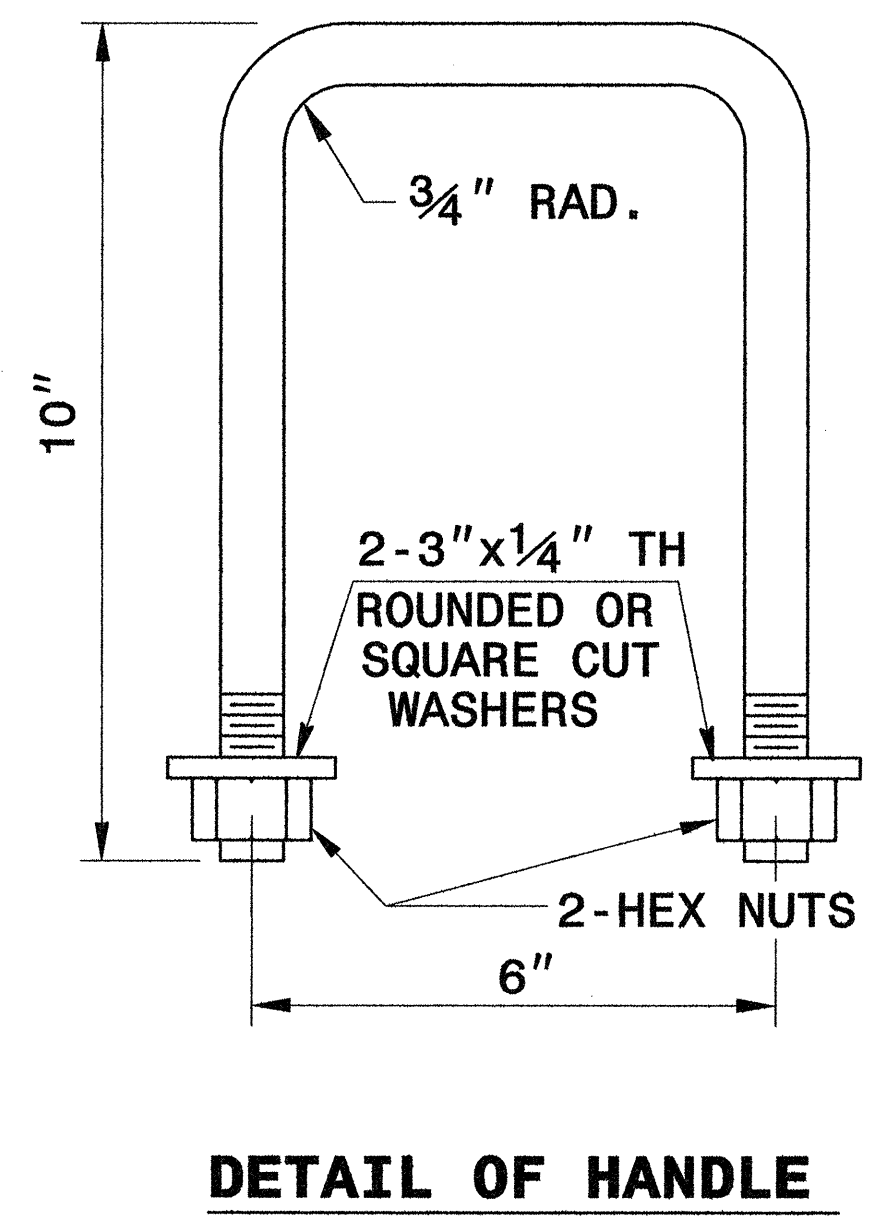

BILL OF MATERIALS				
REINFORCING STEEL				
CODE	SIZE	QTY.	LENGTH	REINF. STEEL LBS.
A	#4	20	4'-6"	60.12
B	#4	8	1'-1"	5.79
TOTAL				65.91 *
MASONRY				CU YDS
TOP SLAB CONCRETE CLASS "B"				.4326 *
BRICK MASONRY PER FT HT (MIN)				.4111

*** NOTE:**

QUANTITIES BASED ON 3'-6" X 3'-6" DRAINAGE STRUCTURE. ADJUST QUANTITIES FOR LARGER STRUCTURES AND MANHOLE CONSTRUCTION.



-L STA. 247+20 RT
STRUCTURE No. 295

**PROJECT SERVICES UNIT
STANDARDS AND SPECIAL DESIGN**
Office 919-250-4128 FAX 919-250-4119

**DETAIL TO CONVERT EXISTING
CATCH BASIN
TO JUNCTION BOX
(MANHOLE OPTIONAL)**

ORIGINAL BY: _____ DATE: _____
MODIFIED BY: rnbritt DATE: 11/23/05
CHECKED BY: _____ DATE: _____
FILE SPEC.: details/rnbritt/english/hydro/boxconversion



DETAIL INTENDED FOR NON-TRAFFIC
BEARING DRAINAGE STRUCTURES.



BILL OF MATERIALS				
REINFORCING STEEL				
CODE	SIZE	QTY.	LENGTH	REINF. STEEL LBS.
A	#4	20	4' - 6"	60.12
B	#4	8	1' - 1"	5.79
TOTAL				65.91 *
MASONRY				CU YDS
TOP SLAB CONCRETE CLASS "B"				.4326 *
BRICK MASONRY PER FT HT (MIN)				.4111


QUANTITIES BASED ON 3'-6" X 3'-6"
DRAINAGE STRUCTURE. ADJUST QUANTITIES
FOR LARGER STRUCTURES AND MANHOLE
CONSTRUCTION.

-L- STA. 154+87 & 158+22 LT
STRUCTURE No's 159 & 164

PROJECT SERVICES UNIT
STANDARDS AND SPECIAL DESIGN
Office 919-250-4128 FAX 919-250-4119

**DETAIL TO CONVERT EXISTING
DROP INLET
TO JUNCTION BOX
(MANHOLE OPTIONAL)**

ORIGINAL BY: _____	DATE: _____
MODIFIED BY: rnbritt	DATE: 11/23/05
CHECKED BY: _____	DATE: _____
FILE SPEC.: details/nbritt/english/hydro/boxconversion	

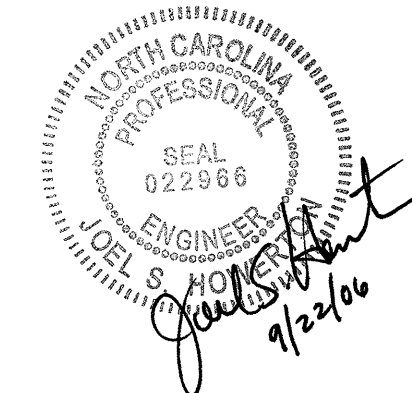

STATE OF NORTH CAROLINA DIVISION OF HIGHWAYS

PROJECT NO.	SHEET NO.
U-4026	3-A

LIST OF PIPES, ENDWALLS, ETC. (FOR PIPES 48" & UNDER)

[illegible]

COMPUTED BY: JEA										DATE: 5/1/2006										STATE OF NORTH CAROLINA DIVISION OF HIGHWAYS										PROJECT NO.										SHEET NO.	
CHECKED BY: MTR										DATE: 5/1/2006																				U-4026										3-B	
NOTE: ALL ELEVATIONS ON THIS SHEET ARE FOR COST ESTIMATING ONLY AND SHALL NOT BE USED FOR FIELD STAKING.	
LIST OF PIPES, ENDWALLS, ETC. (FOR PIPES 48" & UNDER)	
STATION	LOCATION (L.T. RT. OR CL.)			STRUCTURE NO.	TOP ELEVATION	INVERT ELEVATION	INVERT ELEVATION	SLOPE CRITICAL	CLASS III R.C. PIPE (UNLESS NOTED OTHERWISE)								BITUMINOUS COATED C.S. PIPE TYPE B (UNLESS NOTED OTHERWISE)				CLASS III R.C. PIPE OR C.S. PIPE IR ALUMINIZED OR HDPE PIPE, TYPE S OR D								ENDWALLS		QUANTITIES FOR DRAINAGE STRUCTURES "TOTAL L.F. FOR PAY QUANTITY SHALL BE COL. 'A' * (1.3 X COL.'B')"	FRAME, GRATES, AND HOOD STANDARD 840.03	TYPE OF GRATE	CORR. STEEL ELBOWS NO. & SIZE	CONC. COLLARS CL. "B" C.Y. STD. 840.72	CONC. & BRICK PIPE PLUG. C.Y. STD. 840.71	PIPE REMOVAL LIN. FT.	C.B. N.D.I. D.I. M.D.I. M.D.I.(N.S.)	J.B. M.H. T.B.D.I. T.B.J.B.	ABBREVIATIONS CATCH BASIN NARROW DROP INLET DROP INLET MEDIAN DROP INLET MEDIAN DROP INLET (NARROW SLOT) JUNCTION BOX MANHOLE TRAFFIC BEARING DROP INLET TRAFFIC BEARING JUNCTION BOX	
	SIZE	FROM	TO						12"	15"	18"	24"	30"	36"	42"	48"	12"	15"	18"	24"	30"	36"	42"	48"	12"	15"	18"	24"	30"	36"											42"	48"	15" SIDE DRAIN PIPE	18" SIDE DRAIN PIPE	24" SIDE DRAIN PIPE	R.C.P.	C.S.P.	PER EACH (0' THRU 5.0')	5.0' THRU 10.0'	10.0' AND ABOVE	C.B. STD. 840.01 OR STD. 840.02	E	F	G	
THICKNESS OR GAUGE	

STATE OF NORTH CAROLINA

DIVISION OF HIGHWAYS

PROJECT NO.	SHEET NO.
U-4026	3-C

NOTE: ALL ELEVATIONS ON THIS SHEET ARE FOR COST ESTIMATING ONLY AND SHALL NOT BE USED FOR FIELD STAKING.

LIST OF PIPES, ENDWALLS, ETC. (FOR PIPES 48" & UNDER)

[illegible]

COMPUTED BY:	MTR	DATE:	5/1/2006
CHECKED BY:	YTN	DATE:	5/1/2006

STATE OF NORTH CAROLINA DIVISION OF HIGHWAYS

PROJECT NO.	SHEET NO.
U-4026	3-D

NOTE: ALL ELEVATIONS ON THIS SHEET ARE FOR COST ESTIMATING ONLY AND SHALL NOT BE USED FOR FIELD STAKING.

LIST OF PIPES, ENDWALLS, ETC. (FOR PIPES 48" & UNDER)

[illegible]

8400-YVETTE

8400-YVETTE

STATE OF NORTH CAROLINA DIVISION OF HIGHWAYS

PROJECT NO.	SHEET NO.
U-4026	3-G

NOTE: ALL ELEVATIONS ON THIS SHEET ARE FOR COST ESTIMATING ONLY AND SHALL NOT BE USED FOR FIELD STAKING.

LIST OF PIPES, ENDWALLS, ETC. (FOR PIPES 48" & UNDER)

STATION	LOCATION (L,T, RT, OR CL)		STRUCTURE NO.		TOP ELEVATION	INVERT ELEVATION	INVERT ELEVATION	SLOPE CRITICAL	CLASS III R.C. PIPE (UNLESS NOTED OTHERWISE)								BITUMINOUS COATED C.S. PIPE TYPE B (UNLESS NOTED OTHERWISE)					CLASS III R.C. PIPE OR C.S. PIPE IR ALUMINIZED OR HDPE PIPE, TYPE S OR D								15" SIDE DRAIN PIPE		18" SIDE DRAIN PIPE		24" SIDE DRAIN PIPE		ENDWALLS		QUANTITIES FOR DRAINAGE STRUCTURES *TOTAL L.F. FOR PAY QUANTITY SHALL BE COL. "A" + (1.3 X COL."B")		FRAME, GRATES, AND HOOD STANDARD 840.03			D.I. STD. 840.14 OR STD. 840.15 D.I. FRAME AND GRATE STD. 840.16 M.D.I. TYPE "A" STD. 840.17 OR 840.26 M.D.I. TYPE "B" STD. 840.18 OR 840.27 M.D.I. TYPE "D" STD. 840.19 OR 840.28 M.D.I. FRAME WITH GRATE STD. 840.20 M.D.I. (N.S.) FRAME WITH TWO GRATES STD. 840.24 J.B. STD. 840.31 OR 840.32 M.D.I. (N.S.) FRAME WITH TWO GRATES STD. 840.29 MANHOLE STD. 840.51 M.H. STD. 840.51 OR 840.53 M.H. FRAME AND COVER STD. 840.54 24" WELDED STEEL PIPE (0.5" THICK), GRADE B 30" WELDED STEEL PIPE (0.5" THICK), GRADE B 36" WELDED STEEL PIPE (0.5" THICK), GRADE B 42" WELDED STEEL PIPE (0.625" THICK), GRADE B 48" WELDED STEEL PIPE (0.625" THICK), GRADE B BERM DITCH OUTLET STD. 850.10 OR 850.11 ADJUSTMENT OF DROP INLETS CONVERT D.I. TO J.B. CONVERT C.B. TO J.B. TEMPORARY STEEL PLATE COVERS FLOWABLE FILL CORR. STEEL ELBOWS NO. & SIZE CONC. COLLARS CL "B" C.Y. STD. 840.72 CONC. & BRICK PIPE PLUG, C.Y. STD. 840.71			CU. YARDS		PER EACH (Ø THRU 5.0')		LIN. FT.		TYPE OF GRATE			REMARKS	
									R.C.P.	C.S.P.	5.0" THRU 10.0'	10.0' AND ABOVE	A	B	
									12"	15"	18"	24"	30"	36"	42"	48"	12"	15"	18"	24"	30"	36"	42"	48"	
114+15 L	RT	131		311.80	308.80	</

8400-YVETTE

STATE OF NORTH CAROLINA DIVISION OF HIGHWAYS

PROJECT NO.	SHEET NO.
U-4026	3-I

NOTE: ALL ELEVATIONS ON THIS SHEET ARE FOR COST ESTIMATING ONLY AND SHALL NOT BE USED FOR FIELD STAKING.

LIST OF PIPES, ENDWALLS, ETC. (FOR PIPES 48" & UNDER)

[illegible]

STATE OF NORTH CAROLINA DIVISION OF HIGHWAYS

PROJECT NO.	SHEET NO.
U-4026	3-J

NOTE: ALL ELEVATIONS ON THIS SHEET ARE FOR COST ESTIMATING ONLY AND SHALL NOT BE USED FOR FIELD STAKING.

LIST OF PIPES, ENDWALLS, ETC. (FOR PIPES 48" & UNDER)

[illegible]

STATE OF NORTH CAROLINA DIVISION OF HIGHWAYS

PROJECT NO.	SHEET NO.
U-4026	3-K

LIST OF PIPES, ENDWALLS, ETC. (FOR PIPES 48" & UNDER)

[illegible]

STATE OF NORTH CAROLINA

DIVISION OF HIGHWAYS

PROJECT NO.	SHEET NO.
U-4026	3-L

LIST OF PIPES, ENDWALLS, ETC. (FOR PIPES 48" & UNDER)

[illegible]

8400-YVETTE

8400-YVETTE

COMPUTED BY:	MTR	DATE:	5/1/2006
CHECKED BY:	YTN	DATE:	5/1/2006

STATE OF NORTH CAROLINA DIVISION OF HIGHWAYS

PROJECT NO.	SHEET NO.
U-4026	3-O

NOTE: ALL ELEVATIONS ON THIS SHEET ARE FOR COST ESTIMATING ONLY AND SHALL NOT BE USED FOR FIELD STAKING.

LIST OF PIPES, ENDWALLS, ETC. (FOR PIPES 48" & UNDER)

[illegible]

STATE OF NORTH CAROLINA

DIVISION OF HIGHWAYS

PROJECT NO.	SHEET NO.
U-4026	3-P

LIST OF PIPES, ENDWALLS, ETC. (FOR PIPES 48" & UNDER)

[illegible]

8400-YVETTE

STATE OF NORTH CAROLINA DIVISION OF HIGHWAYS

PROJECT NO.	SHEET NO.
U-4026	3-R

NOTE: ALL ELEVATIONS ON THIS SHEET ARE FOR COST ESTIMATING ONLY AND SHALL NOT BE USED FOR FIELD STAKING.

LIST OF PIPES, ENDWALLS, ETC. (FOR PIPES 48" & UNDER)

STATION	LOCATION (LT, RT, OR CL)			STRUCTURE NO.	TOP ELEVATION	INVERT ELEVATION	INVERT ELEVATION	SLOPE CRITICAL	CLASS III R.C. PIPE (UNLESS NOTED OTHERWISE)								BITUMINOUS COATED C.S. PIPE TYPE B (UNLESS NOTED OTHERWISE)					CLASS III R.C. PIPE OR C.S. PIPE IR ALUMINIZED OR HDPE PIPE, TYPE S OR D								15" SIDE DRAIN PIPE			18" SIDE DRAIN PIPE			24" SIDE DRAIN PIPE			ENDWALLS		QUANTITIES FOR DRAINAGE STRUCTURES *TOTAL L.F. FOR PAY QUANTITY SHALL BE COL. 'A' + (1.3 X COL.'B')	FRAME, GRATES, AND HOOD STANDARD 840.03			TYPE OF GRATE			D.I. STD. 840.14 OR STD. 840.15 D.I. FRAME AND GRATE STD. 840.16 M.D.I. TYPE 'A' STD. 840.17 OR 840.26 M.D.I. TYPE 'B' STD. 840.18 OR 840.27 M.D.I. TYPE 'D' STD. 840.19 OR 840.28 M.D.I. FRAME WITH GRATE STD. 840.20 M.D.I. FRAME WITH TWO GRATES STD. 840.22 M.D.I. (N.S.) FRAME WITH GRATE STD. 840.24 M.D.I. (N.S.) FRAME WITH TWO GRATES STD. 840.24 J.B. STD. 840.31 OR 840.32 M.D.I. (N.S.) FRAME WITH TWO GRATES STD. 840.29 MANHOLE STD. 840.51 M.H. STD. 840.51 OR 840.53 M.H. FRAME AND COVER STD. 840.54 24" WELDED STEEL PIPE (0.5" THICK), GRADE B 30" WELDED STEEL PIPE (0.5" THICK), GRADE B 36" WELDED STEEL PIPE (0.5" THICK), GRADE B 42" WELDED STEEL PIPE (0.625" THICK), GRADE B 48" WELDED STEEL PIPE (0.625" THICK), GRADE B BERM DITCH OUTLET STD. 850.10 OR 850.11 ADJUSTMENT OF DROP INLETS CONVERT D.I. TO J.B. CONVERT C.B. TO J.B. TEMPORARY STEEL PLATE COVERS FLOWABLE FILL CORR. STEEL ELBOWS NO. & SIZE CONC. COLLARS CL "B" C.Y. STD. 840.72 CONC. & BRICK PIPE PLUG, C.Y. STD. 840.71 PIPE REMOVAL LIN. FT.	C.B. N.D.I. D.I. M.D.I. M.D.I.(N.S.) J.B. M.H. T.B.D.I. T.B.J.B.	ABBREVIATIONS CATCH BASIN NARROW DROP INLET DROP INLET MEDIAN DROP INLET MEDIAN DROP INLET (NARROW SLOT) JUNCTION BOX MANHOLE TRAFFIC BEARING DROP INLET TRAFFIC BEARING JUNCTION BOX	
	THICKNESS OR GAUGE	FROM	TO						12"	15"	18"	24"	30"	36"	42"	48"	12"	15"	18"	24"	30"	36"	42"	48"	R.C.P.	C.S.P.	CU. YARDS	PER EACH (0' THRU 5.0')	5.0' THRU 10.0'	10.0' AND ABOVE	C.B. STD. 840.01 OR STD. 840.02	M	T	G	REMARKS	
																																				A	B	LIN. FT.	
17+24 Y9	LT	435			326.87	

STATE OF NORTH CAROLINA DIVISION OF HIGHWAYS

PROJECT NO.	SHEET NO.
U-4026	3-S

NOTE: ALL ELEVATIONS ON THIS SHEET ARE FOR COST ESTIMATING ONLY AND SHALL NOT BE USED FOR FIELD STAKING.

LIST OF PIPES, ENDWALLS, ETC. (FOR PIPES 48" & UNDER)

[illegible]

8400-YVETTE

3400-YVETTE

8400-YVETTE

Parcels 1-22 in this section to be handled by Town of Cary

U-4026A

U-4026A

PARCEL NO.	PROPERTY OWNERS NAME	TOTAL ACREAGE	AREA TAKEN	AREA REMAINING RIGHT	AREA REMAINING LEFT	CONSTR. EASEMENT	PERMANENT DRAINAGE EASEMENT	TEMPORARY DRAINAGE EASEMENT	
1	Danny E. & Patricia R. Blackburn	2.05 Ac	0.16 Ac		1.89 Ac				
2	KEP Morrisville Realty, LLC	4.46 Ac	0.36 Ac	4.10 Ac		458 SF			
3	Billy H. & Wilma Sauls	3.21 Ac	0.29 Ac		2.92 Ac				
4	Melvin D. & Nancy T. Barnes	5.81 Ac	0.33 Ac		5.48 Ac				
5	William L. & Edith A. Wright	1.71 Ac	214 SF		1.70 Ac				
6	Ferrell Land Company, LCC	12.69 Ac	0.26 Ac	12.43 Ac					
7	Raymond W. & Yuk Mui Wong	35728 SF	7430 SF	28298 SF					
8	William T. Hatch, et al	66.43 Ac	2.20 Ac	64.23 Ac			0.77 Ac		
9	Woody A. Yates & Stephanie S. Yates	3.80 Ac	150 SF		3.80 Ac		770 SF	1808 SF	
10	James Ray Seagroves	1.46 Ac	2645 SF		1.40 Ac				
11	Carpenter Associates	19.27 Ac	1.11 Ac	4.12 Ac	14.04 Ac	0.22 Ac	0.35 Ac		
12	Kat Parthners, LLC	11.32 Ac	0.30 Ac		11.02 Ac	3288 SF			
13	Davis Recreational Facilities LLC	7.81 Ac	0.43 Ac		7.38 Ac	667 SF			
14	Davis Partners, LLC	4.58 Ac	1.21 Ac	3.37 Ac			832 SF		
15	Forrest Development Co., Inc.	1.80 Ac	0.40 Ac	1.40 Ac					
16	DVS Investors, LLC	19.76 Ac	1.33 Ac	18.43 Ac					
17	Daniel O. & Ina P. Rhew	3.45 Ac	0.72 Ac		2.06 Ac	1557 SF			
18	Wexford Investors, LLC	33.97 Ac	0.50 Ac	1.91 Ac	32.06 Ac	0.41 Ac			
18A	Park South Villages, LLC	22.48 Ac	1.58 Ac		20.90 Ac	0.19 Ac	1056 SF		
19	Philip Allen Richard & Susan Austin Richard	2.21 Ac	0.13 Ac	2.08 Ac					
19Z	Philip Allen Richard & Susan Austin Richard	573 SF	573 SF						
20	William H. Richard & Janet M. Richard	1.94 Ac	0.39 Ac	1.55 Ac					
21	Julia R. Dean	4.78 Ac	0.35 Ac	4.43 Ac					
22	John D Nutt	82.28 Ac	0.68 Ac	81.60 Ac					

U-4026B

U-4026B	PARCEL NO.	PROPERTY OWNERS NAME	TOTAL ACREAGE	AREA TAKEN	AREA REMAINING RIGHT	AREA REMAINING LEFT	CONSTR. EASEMENT	PERMANENT DRAINAGE EASEMENT	TEMPORARY DRAINAGE EASEMENT	PERMANENT UTILITY EASEMENT
	1	WMCI Raleigh III, LLC	30.50 Ac	0.17 Ac	30.33 Ac		0.23 Ac			
	2	Diosynth RTP, Inc.	312.81 Ac	0.72 Ac	312.09 Ac		0.18 Ac			
	3	Parkside Development LLP	1.94 Ac	3241 SF		1.87 Ac		690 SF		
	4	The Maners at Breckenridge Association, Inc.	20.21 Ac	1158 SF		20.18 Ac	362 SF			
	4A	The Maners at Breckenridge Association, Inc.	35.82 Ac	3677 SF		35.74 Ac				0.15 Ac
	5	Not Used								
	6A	Research Triangle Foundation		0.38 Ac			1468 SF	0.31 Ac		
	6B	Research Triangle Foundation					0.57 Ac		3014 SF	
	6C	Research Triangle Foundation						3176 SF		
	6D	Research Triangle Foundation					0.13 Ac			
	6E	Research Triangle Foundation					1100 SF	4123 SF		
	6F	Research Triangle Foundation							26.32 Ac	
	6G	Research Triangle Foundation	8.86 Ac						7.41 Ac	
	6H	Research Triangle Foundation					0.82 Ac	0.17 Ac		
	6I	Research Triangle Foundation	3.97 Ac	1.17 Ac	2.80 Ac					

UJ-4026B

[illegible]

SUMMARY OF PAVEMENT BREAKING & REMOVAL

SURVEY LINE	STATION TO STATION	LOCATION	ASPHALT REMOVAL (SY)	ASPHALT BREAKING (SY)
-L-	32+00 - 34+00	LT	306	
-L-	34+00 - 46+00	LT/MED	2603	
-L-	46+00 - 58+00	LT/RT/MED	2017	
-L-	58+00 - 66+86	LT/MED	951	
-L-	90+50 - 94+00	MED	69	
-L-	94+00 - 96+50	LT	40	
-L-	98+83 - 106+00	LT	367	
-L-	106+00 -107+99	LT	44	
-L-	151+16 - 153+93	MED	58	
-L-	153+15 -154+00	LT	13	
-L-	154+00 - 154+05	LT	1	
-L-	157+07 - 161+90	MED	703	
-L-	159+66 - 164+15	LT	145	
-L-	163+17 - 163+74	LT	85	
-L-	161+90 - 166+00	MED	790	
-L-	166+00 - 166+23	MED	4	
-L-	167+49 - 173+89	MED	1674	
-L-	175+50 - 178+00	MED	183	
-L-	178+00 - 179+25	RT	646	
-L-	188+39 - 189+87	RT	511	
-L-	178+48 - 188+75	LT	963	
-L-	189+46 - 190+00	LT	93	
-L-	190+00 - 195+13	LT	697	
-L-	203+26 - 208+74	MED	311	
-L-	212+77 - 214+00	MED	20	
-L-	214+00 - 214+75	MED	5	
-L-	222+97 - 226+00	MED	82	
-L-	226+00 - 227+49	MED	89	
-L-	230+85 - 238+00	MED	1026	
-L-	238+00 - 239+95	MED	471	
	SUB TOTAL		14,967	

SURVEY LINE	STATION TO STATION	LOCATION	ASPHALT REMOVAL (SY)	ASPHALT BREAKING (SY)
-L-	268+00 - 304+00	LT	12558	
-Y9-	12+00 - 12+25	RT (TRAIL)	27	
-Y10-	12+56 - 13+75	LT (TRAIL)	177	
-L-	211+89 - 214+09	LT (TRAIL)	187	
-L-	234+00 - 234+46	LT (TRAIL)	18	
-L-	302+55 - 302+86	LT (TRAIL)	11	
-L-	303+45 - 303+81	LT (TRAIL)	30	
-Y13-	18+87 - 19+54	LT (TRAIL)	40	
-L-	226+07 - 226+86	LT (TRAIL)	23	
-L-	154+94 - 156+84	RT	134	
-L-	163+41 - 166+47	LT	232	
-L-	167+52 - 171+57	RT	688	
-L-	189+44 - 194+19	RT	618	
-L-	209+88 - 213+95	RT	522	
-L-	232+75 - 239+86	LT	540	
-L-	282+00 - 287+50	MED	489	
-L-	294+20 - 296+74	MED	255	
MISC. AREAS FROM GEOTECH.REC'S 8-13-03			630	
-L-	311+75 - 320+18	LT/RT	5058	
-Y9-	14+50 - 20+00	RT		545
-Y9-	20+50	RT		352
-Y9A-	10+25 - 13+00	LT/RT		1051
	SUB TOTAL		22,237	1948
	GRAND TOTAL (U-4026)		37,204	1948
	SAY		37,225	1950
	GRAND TOTAL (R-2904)		11193	
	SAY		11200	
	PROJECT GRAND TOTAL		48,425	1950

Plans prepared by:
KO & ASSOCIATES, P.C.

Consulting Engineers
 1011 SCHAUH DR., SUITE #202
 RALEIGH, N.C. 27606
 (919)-851-6066



Plans prepared by:
KO & ASSOCIATES, P.C.

Consulting Engineers
1011 SCHAU DR., SUITE #202
RALEIGH, N.C. 27606
(919)-851-6066

SUMMARY OF EARTHWORK

IN CUBIC YARDS

LOCATION	UNCLASSIFIED EXCAVATION	UNDERCUT	EMBT+%	BORROW	WASTE
SUMMARY NO. 1 (RIGHT)					
-L- 13+64.43 TO 40+00.00 RT	2135	1323	12382	11564	2640
TOTAL SUMMARY NO. 1 (RIGHT)	2135	1323	12382	11564	2640
SUMMARY NO. 2 (RIGHT)					
-L- 40+00.00 TO 68+50.00 RT	4704	2945	10396	7754	5007
-Y4- 11+00.00 TO 12+00.00	40		65	25	
-Y5- 26+00.00 TO 36+65.00	1197	1358	5732	5490	2313
TOTAL SUMMARY NO. 2 (RIGHT)	5941	4303	16193	13269	7320
SUMMARY NO. 3 (RIGHT)					
-L- 68+50.00 TO 90+00.00 RT	14093	194	1034		13253
TOTAL SUMMARY NO. 3 (RIGHT)	14093	194	1034		13253
SUMMARY NO. 4 (RIGHT)					
-L- 90+00.00 TO 120+00.00	58373	29	23094		35308
-Y7- 10+50.00 TO 12+00.00	103		91		12
TOTAL SUMMARY NO. 4 (RIGHT)	58476	29	23185		35320
SUMMARY NO. 5 (RIGHT)					
-L- 120+00.00 TO 136+30.41	49630	175	7003		42802
TOTAL SUMMARY NO. 5 (RIGHT)	49630	175	7003		42802
SUMMARY NO. 6 (RIGHT)					
-L-148+77.13 TO 161+66.96 L.B.	10424	118	9149		1393
TOTAL SUMMARY NO. 6 (RIGHT)	10424	118	9149		1393
SUMMARY NO. 7 (RIGHT)					
-L- 161+64.95 L.A. TO 167+00.00	1561		1777	302	86
-Y9- 27+00.00 TO 34+63.35	176		5218	5042	
TOTAL SUMMARY NO. 7 (RIGHT)	1737		6995	5344	86
SUMMARY NO. 8 (RIGHT)					
-L- 167+00.00 TO 198+00.00	64067	186	33070		31183
TOTAL SUMMARY NO. 8 (RIGHT)	64067	186	33070		31183
SUMMARY NO. 9 (RIGHT)					
-L- 198+00.00 TO 229+00.00	24631	438	27462	4315	1922
TOTAL SUMMARY NO. 9 (RIGHT)	24631	438	27462	4315	1922
SUMMARY NO. 10 (RIGHT)					
-L- 229+00.00 TO 260+50.00	17074		20866	4803	1011
-Y12- 26+00.00 TO 40+60.00	2656		2962	356	50
TOTAL SUMMARY NO. 10 (RIGHT)	19730		23828	5159	1061
SUMMARY NO. 11 (RIGHT)					
-L- 260+50.00 TO 290+00.00	518		32893	32375	
TOTAL SUMMARY NO. 11 (RIGHT)	518		32893	32375	
SUMMARY NO. 12 (RIGHT)					
-L- 290+00.00 TO 311+23.33	18874		11368		7506
-Y13- 21+50.00 TO 26+50.00	2026		1674		352
TOTAL SUMMARY NO. 12 (RIGHT)	20900		13042		7858
SUMMARY NO. 13 (RIGHT)					
-L- 311+23.33 TO 321+07.83	766		1199	433	
TOTAL SUMMARY NO. 13 (RIGHT)	766		1199	433	
SUB-TOTAL RIGHT (SUMMARY 1 THRU 13)	273048	6766	207433	72457	144838
SUB-TOTAL LEFT (SUMMARY 1 THRU 13)	52094	4133	51379	30408	35256
SUB-TOTAL RIGHT (SUMMARY 1 THRU 13)	273048	6766	207433	72457	144838
SHOULDER MATERIAL			11520	11520	
ADDITIONAL UNDERCUT		1450	1740	1740	1450
EST. LOSS DUE TO CLEAR. & GRUB.	-9350				-9350
U-4026 PROJECT TOTAL	315792	12349	272072	116126	172194
R-2904 PROJECT TOTAL	18490	779	28837	20233	10665
U-4026 & R-2904 SUB-TOTAL	334282	13128	300909	136359	182859
WASTE IN LIEU OF BORROW				-122946	-122946
U-4026 & R-2904 PROJECT TOTAL	334282	13128	300909	13412	59913
EST. 5% FOR REPLACING TOPSOIL ON BORROW PIT				671	
U-4026 & R-2904 GRAND TOTAL	334282	13128	300909	14083	59913
SAY	334300	13200		14100	

-L-, -Y5-, -Y9-, -Y10-, -Y12- & -Y13- PAVEMENT STRUCTURE VOLUME = 46750 C.Y. (U-4026)
DDE = 10,650 C.Y. (U-4026) + DDE= 25 C.Y. (R-2904) = 10,675 C.Y.

INCLUDED IN THE WASTE QUANTITY IS DEGRADABLE ROCK WHICH MAY BE USED IN LIEU OF BORROW. SEE PROJECT SPECIAL PROVISIONS

Note: Earthwork quantities are calculated by the Roadway Design Unit. These earthwork quantities are based in part on subsurface data provided by the Geotechnical Engineering Unit.

6/16/99

COMPUTED BY: SRW DATE: 5/06

CHECKED BY: DCW DATE: 5/06

PROJECT REFERENCE NO. SHEET NO.

U-4026 3-BB

"N" = DISTANCE FROM EDGE OF LANE TO FACE OF GUARDRAIL.
TOTAL SHOULDER WIDTH = DISTANCE FROM EDGE OF TRAVEL LANE TO SHOULDER BREAK POINT.
FLARE LENGTH = DISTANCE FROM LAST SECTION OF PARALLEL GUARDRAIL TO END OF GUARDRAIL.
W = TOTAL WIDTH OF FLARE FROM BEGINNING OF TAPER TO END OF GUARDRAIL.
G = GATING IMPACT ATTENUATOR TYPE 350
NG = NON-GATING IMPACT ATTENUATOR TYPE 350

GUARDRAIL SUMMARY

SURVEY LINE	BEG. STA.	SURVEY LINE	END STA.	LOCATION	LENGTH			WARRANT POINT		"N" DIST. FROM E.O.L.	TOTAL SHOULDER WIDTH	FLARE LENGTH		W		ANCHORS										IMPACT ATTENUATOR TYPE 350			REMOVE EXISTING GUARDRAIL	REMARKS
					STRAIGHT	SHOP CURVED	DOUBLE FACED	APPROACH END	TRAILING END			APPROACH END	TRAILING END	APPROACH END	TRAILING END	GRAU 350	CAT-1	AT-1	M-350	TYPE III	TERMINAL SECTIONS	TYPE XI MOD		EA	G	NG				
-L-	25 + 75	-L-	30 + 50	-RT-	475			27 + 00	30 + 50	10	13	50		1		1	1													
-L-	61 + 90	-L-	62 + 90	-LT-	100				61 + 90	10	13	50		1		1	1											OBSTACLE WARRANT		
-L-	65 + 25	-L-	67 + 50	-LT-	225			65 + 90		10	13	50		1		1	1											OBSTACLE WARRANT		
-L-	79 + 50	-L-	81 + 75	LT	225			81 + 75	79 + 50	10	13	50		1		1	1										1232.13			
-L-	82 + 75	-L-	85 + 25	LT	250			84 + 00	82 + 75	10	13	50		1		1	1													
-L-	88 + 75	-L-	95 + 25	RT	650			90 + 00	95 + 25	10	13	50		1		1	1										1370.70			
-L-	92 + 50	-L-	96 + 25	LT	375			95 + 00	92 + 50	10	13	50		1		1	1													
-L-	101 + 75	-L-	104 + 50	RT	275			103 + 00	104 + 50	10	13	50		1		1	1										895.52			
-L-	104 + 00	-L-	112 + 75	LT	875			111 + 50	104 + 00	10	13	50		1		1	1													
-L-	132 + 25	-L-	136 + 30.41	RT	405.41			133 + 50	136 + 30.41	10	13	50		1		1														
-L-	148 + 77.13	-L-	154 + 25	LT	504.96	68.75			148 + 77.13	10	13	6.25		4				1									576.39	RADIUS = 40'		
-L-	173 + 25	-L-	178 + 25	RT	472.80	56.25		174 + 50		10	13	1	6.25	1	4	1		1									2043.73	RADIUS = 30'		
-L-	195 + 50	-L-	202 + 75	LT	725			201 + 50	195 + 50	10	13	50		1		1	1										1335.14			
-L-	198 + 75	-L-	201 + 50	RT	275			200 + 00	201 + 50	10	13	50		1		1	1													
-L-	207 + 75	-L-	215 + 00	RT	725			209 + 00	215 + 00	10	13	50		1		1	1													
-L-	226 + 25	-L-	232 + 00	RT	575			227 + 50	232 + 00	10	13	50		1		1	1											RADIUS = 40'		
-L-	228 + 25	-L-	234 + 75	LT	600	56.25		ENTRANCE	233 + 50	10	13	50	6.25	1	4	1		1									1297.81	RADIUS = 40'		
-L-	240 + 50	-L-	242 + 50	RT	159.33	56.25		241 + 50	242 + 50																					
-L-	239 + 50	-L-	242 + 25	LT	275			241 + 00	239 + 50	14	14	6.25		4			1	1												
-L-	269 + 00	-L-	272 + 00	RT	300			269 + 50	272 + 00	10	13	50		1		1	1													
-L-	278 + 00	-L-	288 + 00	RT	1000			279 + 00	288 + 00	14	14	50		1		1	1													
-L-	287 + 00	-L-	299 + 00	LT	1200			298 + 00	287 + 00	14	14	50		1		1	1													
-L-	291 + 55	-L-	296 + 00	RT	432.55	50		293 + 00	296 + 00	14	14	50		1		1	1										1056.09			
-Y9-	15 + 50	-Y9-	20 + 00	LT	450			16 + 50	19 + 00	14	14	6.25		4			1	1		1								RADIUS = 20'		
-Y9-	15 + 00	-Y9-	19 + 00	RT	400			16 + 00	19 + 00	12	15	50		1		1	1													
-Y12-	19 + 00	-Y12-	21 + 25	RT	225			20 + 00	21 + 00	12	15	50		1		1	1													
SUB TOTAL					12175.05	287.50				14	14	50		1		1	1													
																23	22	5										9807.51		
LESS ANCHOR DEDUCTIONS																														
GRAU-350 23@50.0					-1150																									
CAT-1 22@6.25					-137.50																									
AT-1 5@6.25					-31.25																									
GRAND TOTAL (U-4026)					10887.55	256.25										23	22	5										9807.51		
SAY					10887.50	262.50				(10 ADDITIONAL GUARDRAIL POSTS)																	9810			
GRAND TOTAL (R-2904)					1041.33											4	3		1											
SAY					1050.00					(5 ADDITIONAL GUARDRAIL POSTS)																				
PROJECT GRAND TOTAL					11937.50	262.50				(15 ADDITIONAL GUARDRAIL POSTS)						27	25	5	1									9810		

PARCEL INDEX SHEET

PROJECT REFERENCE NO.		SHEET NO.
U-4026		3-CC
U-4026A	R/W SHEET NO.	3-
U-4026B	R/W SHEET NO.	3-T

U-4026A	PARCEL NO.	R/W SHEET NO.	PROPERTY OWNERS NAME	U-4026B	PARCEL NO.	R/W SHEET NO.	PROPERTY OWNERS NAME
					6L	23 & 24	Research Triangle Foundation
	1	4	Danny E. & Patricia R. Blackburn		7	—	Not Used
	2	4 & 5	KEP Morrisville Realty, LLC.		8	12,13,14,26	Biogen Realty LLC
	3	4 & 5	Billy H. & Wilma Sauls		8A	15 & 16	Biogen Realty LLC
	4	5	Melvin D. & Nancy T. Barnes		8B	16 & 17	Biogen Realty LLC
	5	5	William L. & Edith A. Wright		9	12 & 25	ARE-7030 Kit Creek, LLC
	6	5	Ferrell Land Company, LLC		10	10,11 & 12	Cisco Systems, INC
	7	5	Raymond W. & Yuk Mui Wong		10A	25	Cisco Systems, INC
	8	5 & 6	William T. Hatch, et al		10B	12 & 13	Cisco Systems, INC
	9	5 & 6	Woody A Yates & Stephanie S. Yates		11	13 & 14	Delta Products Corporation
	10	6	James Ray Seagroves		12	15 & 30	Ericsson Trust
	11	6 & 7	Carpenter Associates		13	15,16 & 30	Eisai INC
	12	6 & 7	Kat Parthners, LLC		13A	16 & 17	Eisai INC
	13	7	Davis Recreational Facilities LLC		14	—	Not Used
	14	7, 8 & 12	Davis Partners LLC		15	17 & 18	Technology VII-IX
	15	7	Forrest Development Co., Inc.		15A	18	Davis Drive Assoc. Ltd Partnership
	16	7 & 8	DVS Investors, LLC		16	18	Keystone Technology Park Owners Assoc, INC
	17	7 & 8	Daniel O. & Ina P. Rhew		17	18	Keystone Office 100 – 200, LLC
	18	8, 9 & 11	Wexford Investors, LLC		17A	18 & 19	Keystone Office 100 – 200, LLC
	18A	8, 9, 10 & 11	Park South Villages, LLC		17B	19 & 27	Keystone Office 300, LLC
	19	8 & 12	Philip Allen Richard & Susan Austin Richard		18	18 & 19	Technology I, LLC
U-4026B	19Z	8	Philip Allen Richard & Susan Austin Richard		19	19 & 28	Technology IV, LLC
	20	8 & 12	William H. Richard & Janet M. Richard		20	19,20,21, 27 & 28	Searls Family Limited Partnership
	21	12	Julia R. Dean		21	21	Wilkinson Family Partnership
	22	12	John D Nutt		22	21,22,23, 24 & 29	State Street Bank & Trust Co.
	1	4 & 5	WMCI Raleigh III, LLC		23	22 & 23	BASF Corporation
	2	5 ,6 & 7	Diosynth RTP, Inc.		24	23,24 & 29	BASF Corporation
	3	5	Parkside Development LLP		25	28	Technology III, LLC
	4	5	The Maners at Breckenridge Association, Inc.		26	28	Raymond M Proctor & wife Faye B. Proctor
	4A	5	The Maners at Breckenridge Association, Inc.		27	28	Robert H & Nancy C Mallett
	5	—	Not Used		28	28	Susan S O'Brien & Patricia S O'Brien
	6A	5,6,7,8 & 9	Research Triangle Foundation		29	28	Estate of Agatha L Hurst
	6B	6,7,8 & 9	Research Triangle Foundation		30	28	Charles Kennedy & wife Jane W. Kennedy
	6C	10	Research Triangle Foundation		31	28	Ronald K. Maynor
	6D	10,11 & 12	Research Triangle Foundation		32	28	Gerald E. Searles
	6E	13	Research Triangle Foundation		33	24 & 29	Triangle Service Center, INC
	6F	14,14A & 15	Research Triangle Foundation		34	24 & 29	Becton, Dickinson and Company
	6G	14,14A & 15	Research Triangle Foundation				
	6H	17 & 18	Research Triangle Foundation				
	6I	17	Research Triangle Foundation				
	6J	21 & 22	Research Triangle Foundation				
	6K	22	Research Triangle Foundation				

REVISIONS

TOWN OF CARY TO HANDLE ALL
RIGHT OF WAY CLAIMS THIS SHEET

NAD 83 | **NC GRID**

WETLANDS
DO NOT DISTURB

BEGIN TIP PROJECT U-4026
-L- PT STA.13+64.43 =
PROJECT TOC 99-040
-L- PT STA.220+71.66

IDA WILLIAMS MILLS
DB 2577 PG 346

2' BASE TAIL DITCH
EST 16 CY DDE
SEE DITCH DETAIL A

CLASS "B" RIP RAP
EST 2 TONS
EST 7 SY FF

DANNY E. & PATRICIA F
BLACKBURN
DB 5190 PG 302

SPECIAL DITCH C
(SEE PROFILES)

LLY H. & WILMA
SAULS
DB 2878 PG 466

GROVER O. & PEGGY H.
LEWTER
DB 25II PG 206

KAMAL ALI MANSOUR
DB 3241 PG 525

BY-202 PINC 8+60.76
-L- STA. 11+52.19
(304.900' LT.)

WILLIAM M. & GALE D.
YEAGER
DB 2545 PG 30

J. T. HOBBY
& SON INC.
DB 1230 PG 354

BL-1 PINC 18+93.38
BY-203 PINC 12+39.58
GPS U-4026-1
-L- STA. 10+25.26
(53.531' RT.)

LEE MOORE OIL COMPANY
DB 4088 PG 495

LEE-MOORE OIL COMPANY

JAMES L. MICHAEL, ET UX
DB 2926 PG 604

2
KEP MORRIS
REALTY, L
DB 8328 PG

BL-2 PINC 28+77.3
GPS U-4026-2
-L- STA. 20+04.74
(18.185' RT.)

CLARENCE B. & PEGGY C.
RIDOUT
DB 3005 PG 926

LEE-MOORE OIL COMPANY
DB 4160 PG 409

-L-

PI Sta 11+83.85
 $\Delta = 5^\circ 25' 17.3''$ (LT)
 $D = 1^\circ 30' 00.0''$
 $L = 361.43'$
 $T = 180.85'$
 $R = 3,819.72'$
 $SE = 0.024 \text{ FT/FT}$

NOTES:

1. ALL DRIVEWAYS IN SHOULDER SECTION TO BE 16 FT. WITH 12 FT. RADIUS UNLESS SHOWN OTHERWISE ON PLANS.
2. ALL RADIAT BEGIN AND END OF PROP. 5" MONO. CONC. ISLAND ARE 2' UNLESS OTHERWISE SHOWN.

FOR DITCH DETAILS, SEE SHEET 2-H & 2-I
FOR -L- PROFILE, SEE SHEET 38

DATUM	DESCRIPTION
-------	-------------

THE LOCALIZED COORDINATE SYSTEM DEVELOPED FOR THIS PROJECT IS BASED ON THE STATE PLANE COORDINATES ESTABLISHED BY NCDOT FOR MONUMENT "R2000-26"

WITH NAD 83 STATE PLANE GRID COORDINATES OF
NORTHING: 76514.1403(Ft) EASTING: 2040223.344(Ft)
THE AVERAGE COMBINED GRID FACTOR USED ON THIS PROJECT
(GROUND TO GRID) IS: 0.99991540

THE N.C. LAMBERT GRID BEARING AND
LOCALIZED HORIZONTAL GRID DISTANCE FROM
"R2000-26" TO -L- STATION 13+64.43 IS
S 23°09'22.0"E 12,375.43'

ALL LINEAR DIMENSIONS ARE LOCALIZED HORIZONTAL DISTANCES
VERTICAL DATUM USED IS NGVD 29

LEGEND

PAVED SHOULDER



Plans prepared by:
KO & ASSOCIATES, P.C.

Consulting Engineers
1011 SCHAUB DR., SUITE #202
RALEIGH, N.C. 27606
(919)-851-6066

-MATCHLINE- STA. 22 + 00.00 SEE SHEET NO. 5

7/12/99

REVISIONS


TOWN OF CARY TO HANDLE ALL
RIGHT OF WAY CLAIMS THIS SHEET

PROJECT REFERENCE NO.		SHEET NO.	
U-4026A		5	
ROADWAY DESIGN ENGINEER		HYDRAULICS ENGINEER	

-MATCHLINE- STA. 22+00.00 SEE SHEET NO. 4

-MATCHLINE- STA. 34+00.00 SEE SHEET NO. 6

-L-
Pls Sta 25+34.91
θs = 7° 30' 00.0"
Ls = 300.00'
LT = 200.18'
ST = 100.16'
PI Sta 27+48.07
Δ = 11° 17' 49.6" (LT)
D = 5° 00' 00.0"
L = 225.94'
T = 113.34'
R = 1145.92'
SE = 0.06 FT/FT
RUNOFF = 300.0 FT
Pls Sta 29+60.83
θs = 7° 30' 00.0"
Ls = 300.00'
LT = 200.18'
ST = 100.16'

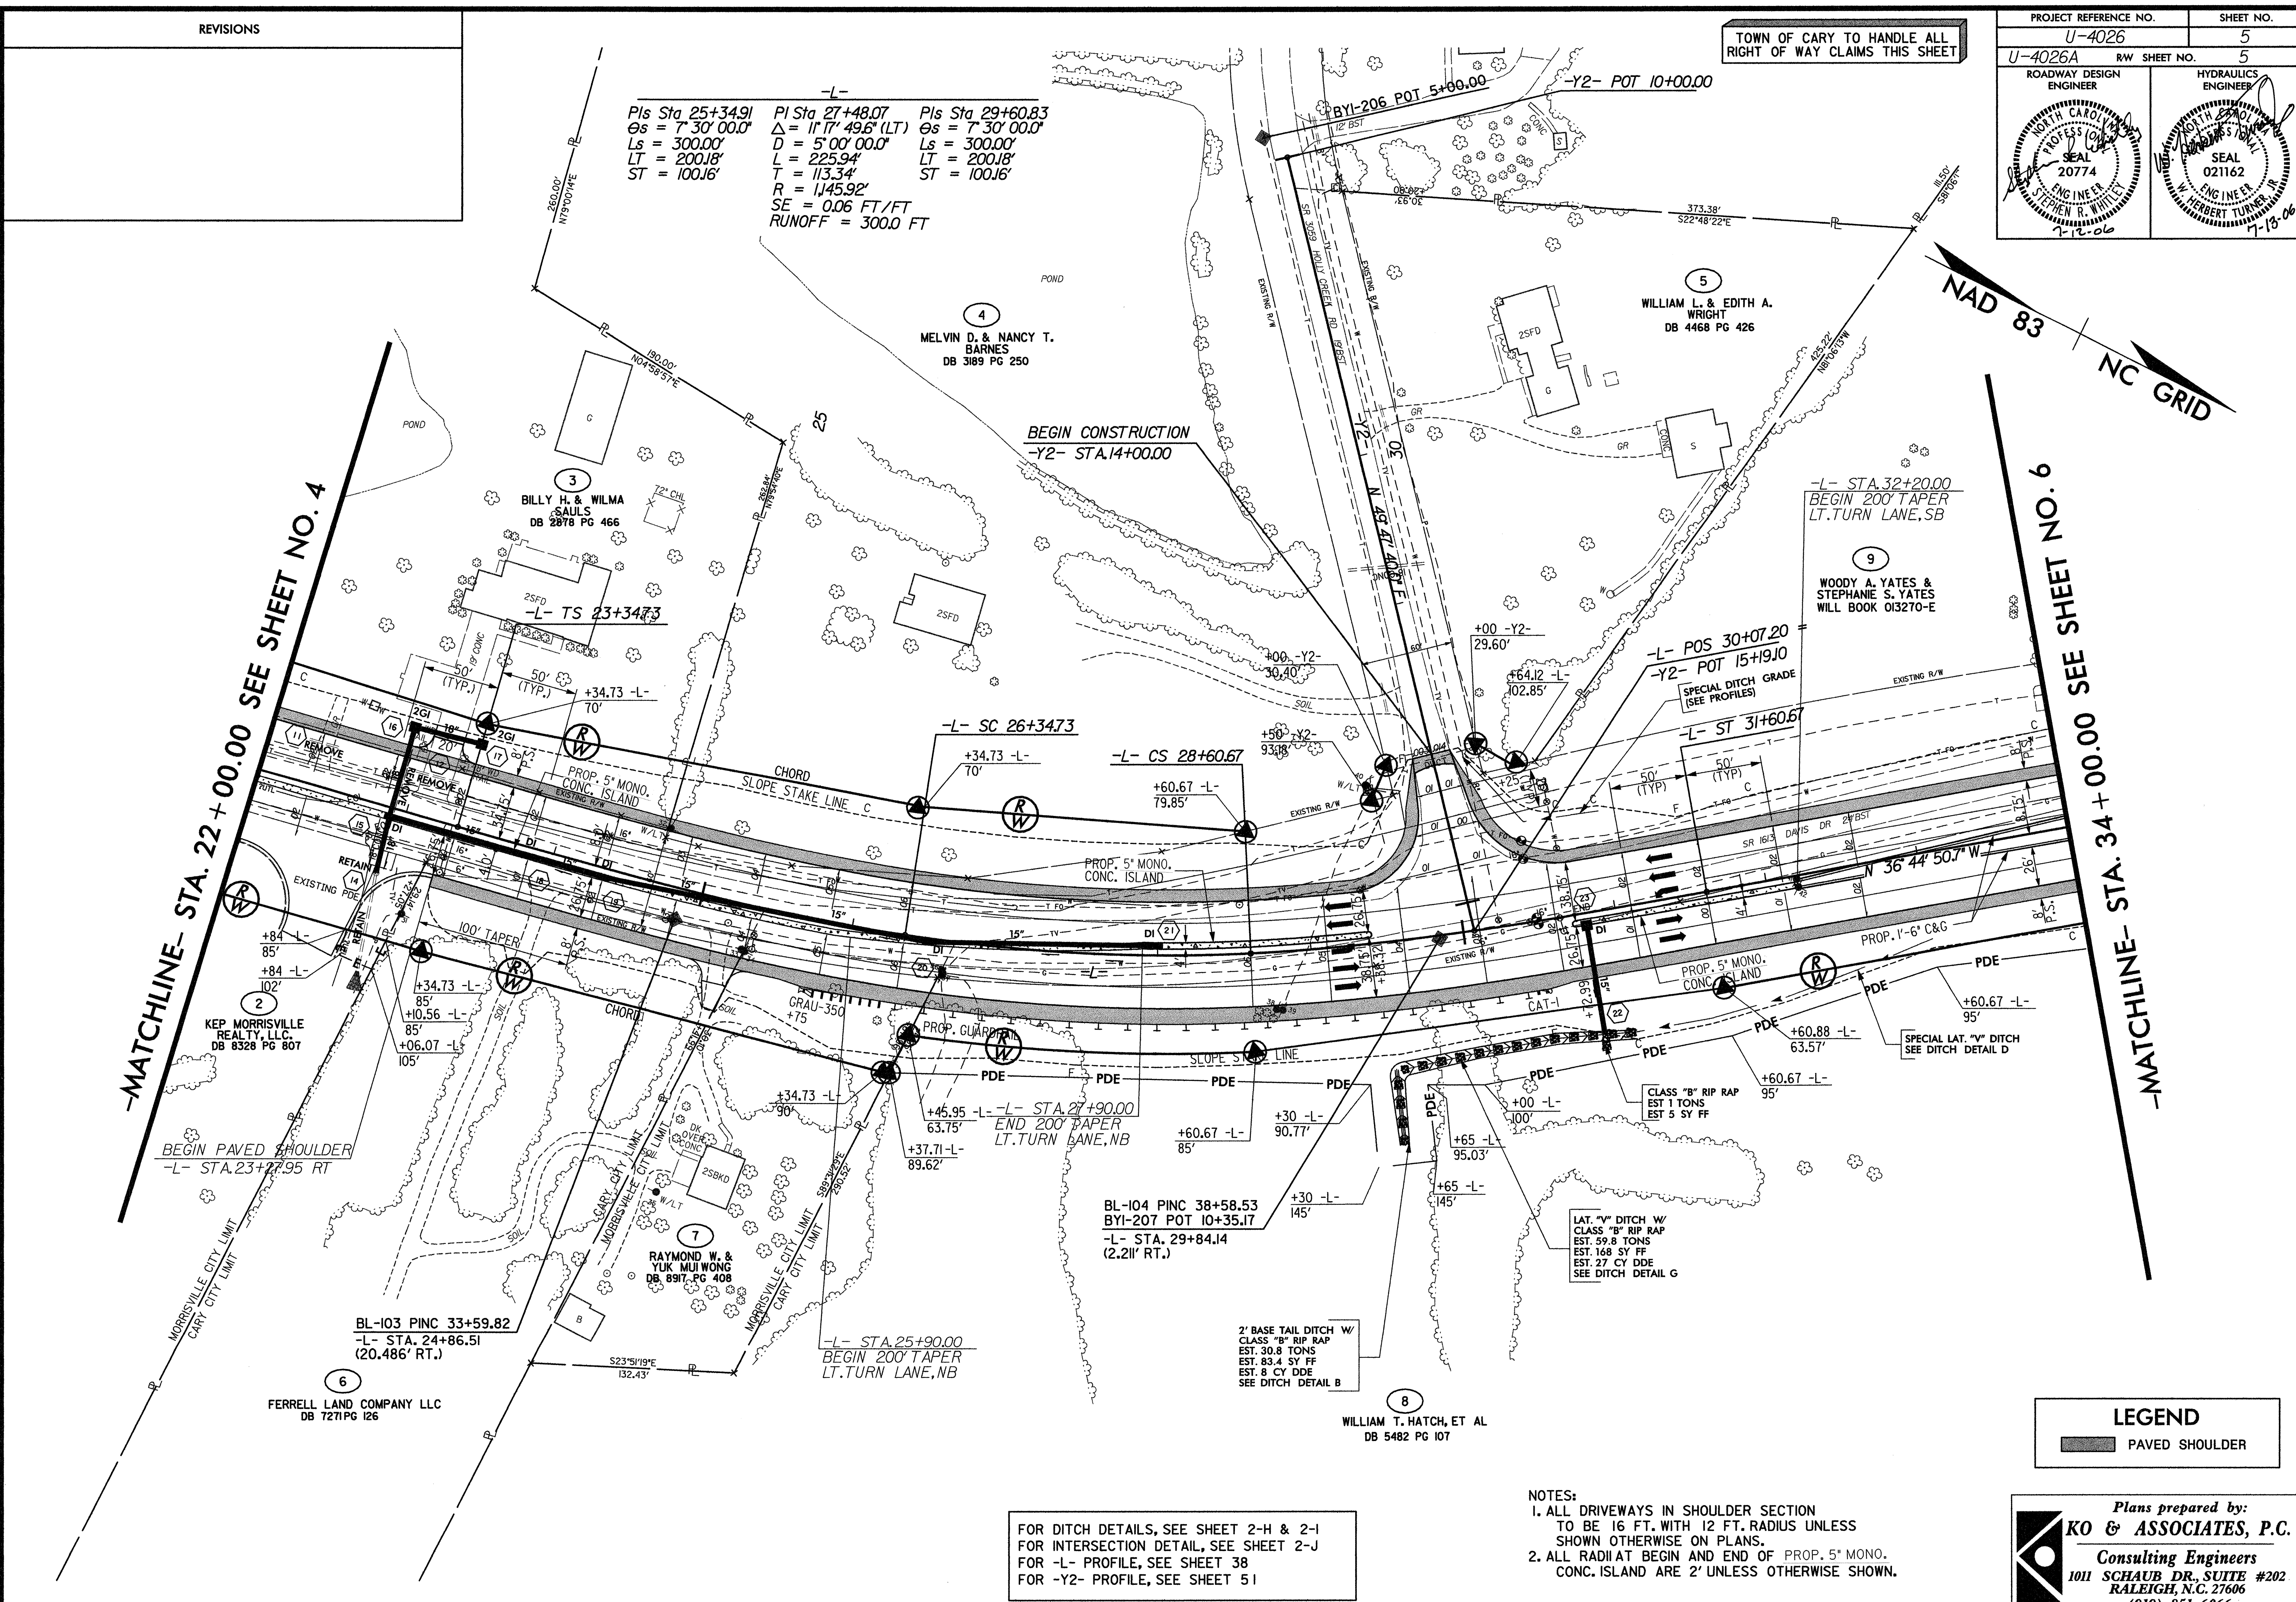

LEGEND

PAVED SHOULDER

FOR DITCH DETAILS, SEE SHEET 2-H & 2-I
FOR INTERSECTION DETAIL, SEE SHEET 2-J
FOR -L- PROFILE, SEE SHEET 38
FOR -Y2- PROFILE, SEE SHEET 5 I

- NOTES:
1. ALL DRIVEWAYS IN SHOULDER SECTION TO BE 16 FT. WITH 12 FT. RADIUS UNLESS SHOWN OTHERWISE ON PLANS.
 2. ALL RADIAT BEGIN AND END OF PROP. 5" MONO. CONC. ISLAND ARE 2' UNLESS OTHERWISE SHOWN.

Plans prepared by:
KO & ASSOCIATES, P.C.
Consulting Engineers
1011 SCHAU DR., SUITE #202
RALEIGH, N.C. 27606
(919)-851-6066

7/19/2006
R:\Projects\4026\Drawings\4026p05.psh
Ko & Associates, P.C.

7/2/99

REVISIONS


TOWN OF CARY TO HANDLE ALL
RIGHT OF WAY CLAIMS THIS SHEET

PROJECT REFERENCE NO.		SHEET NO.	
U-4026		6	
U-4026A RW SHEET NO.		6	
ROADWAY DESIGN ENGINEER	HYDRAULICS ENGINEER		

-Y3-
PI Sta 12+07.09
 $\Delta = 39^\circ 44' 38.3" (LT)$
 $D = 10' 00' 00.0"$
 $L = 397.44'$
 $T = 207.09'$
 $R = 572.96'$
 $SE = 0.02 \text{ FT/FT}$
 $RUNOFF = 30.0 \text{ FT}$

-MATCHLINE- STA. 34+00.00 SEE SHEET NO. 5

-MATCHLINE- STA. 46+00.00 SEE SHEET NO. 7

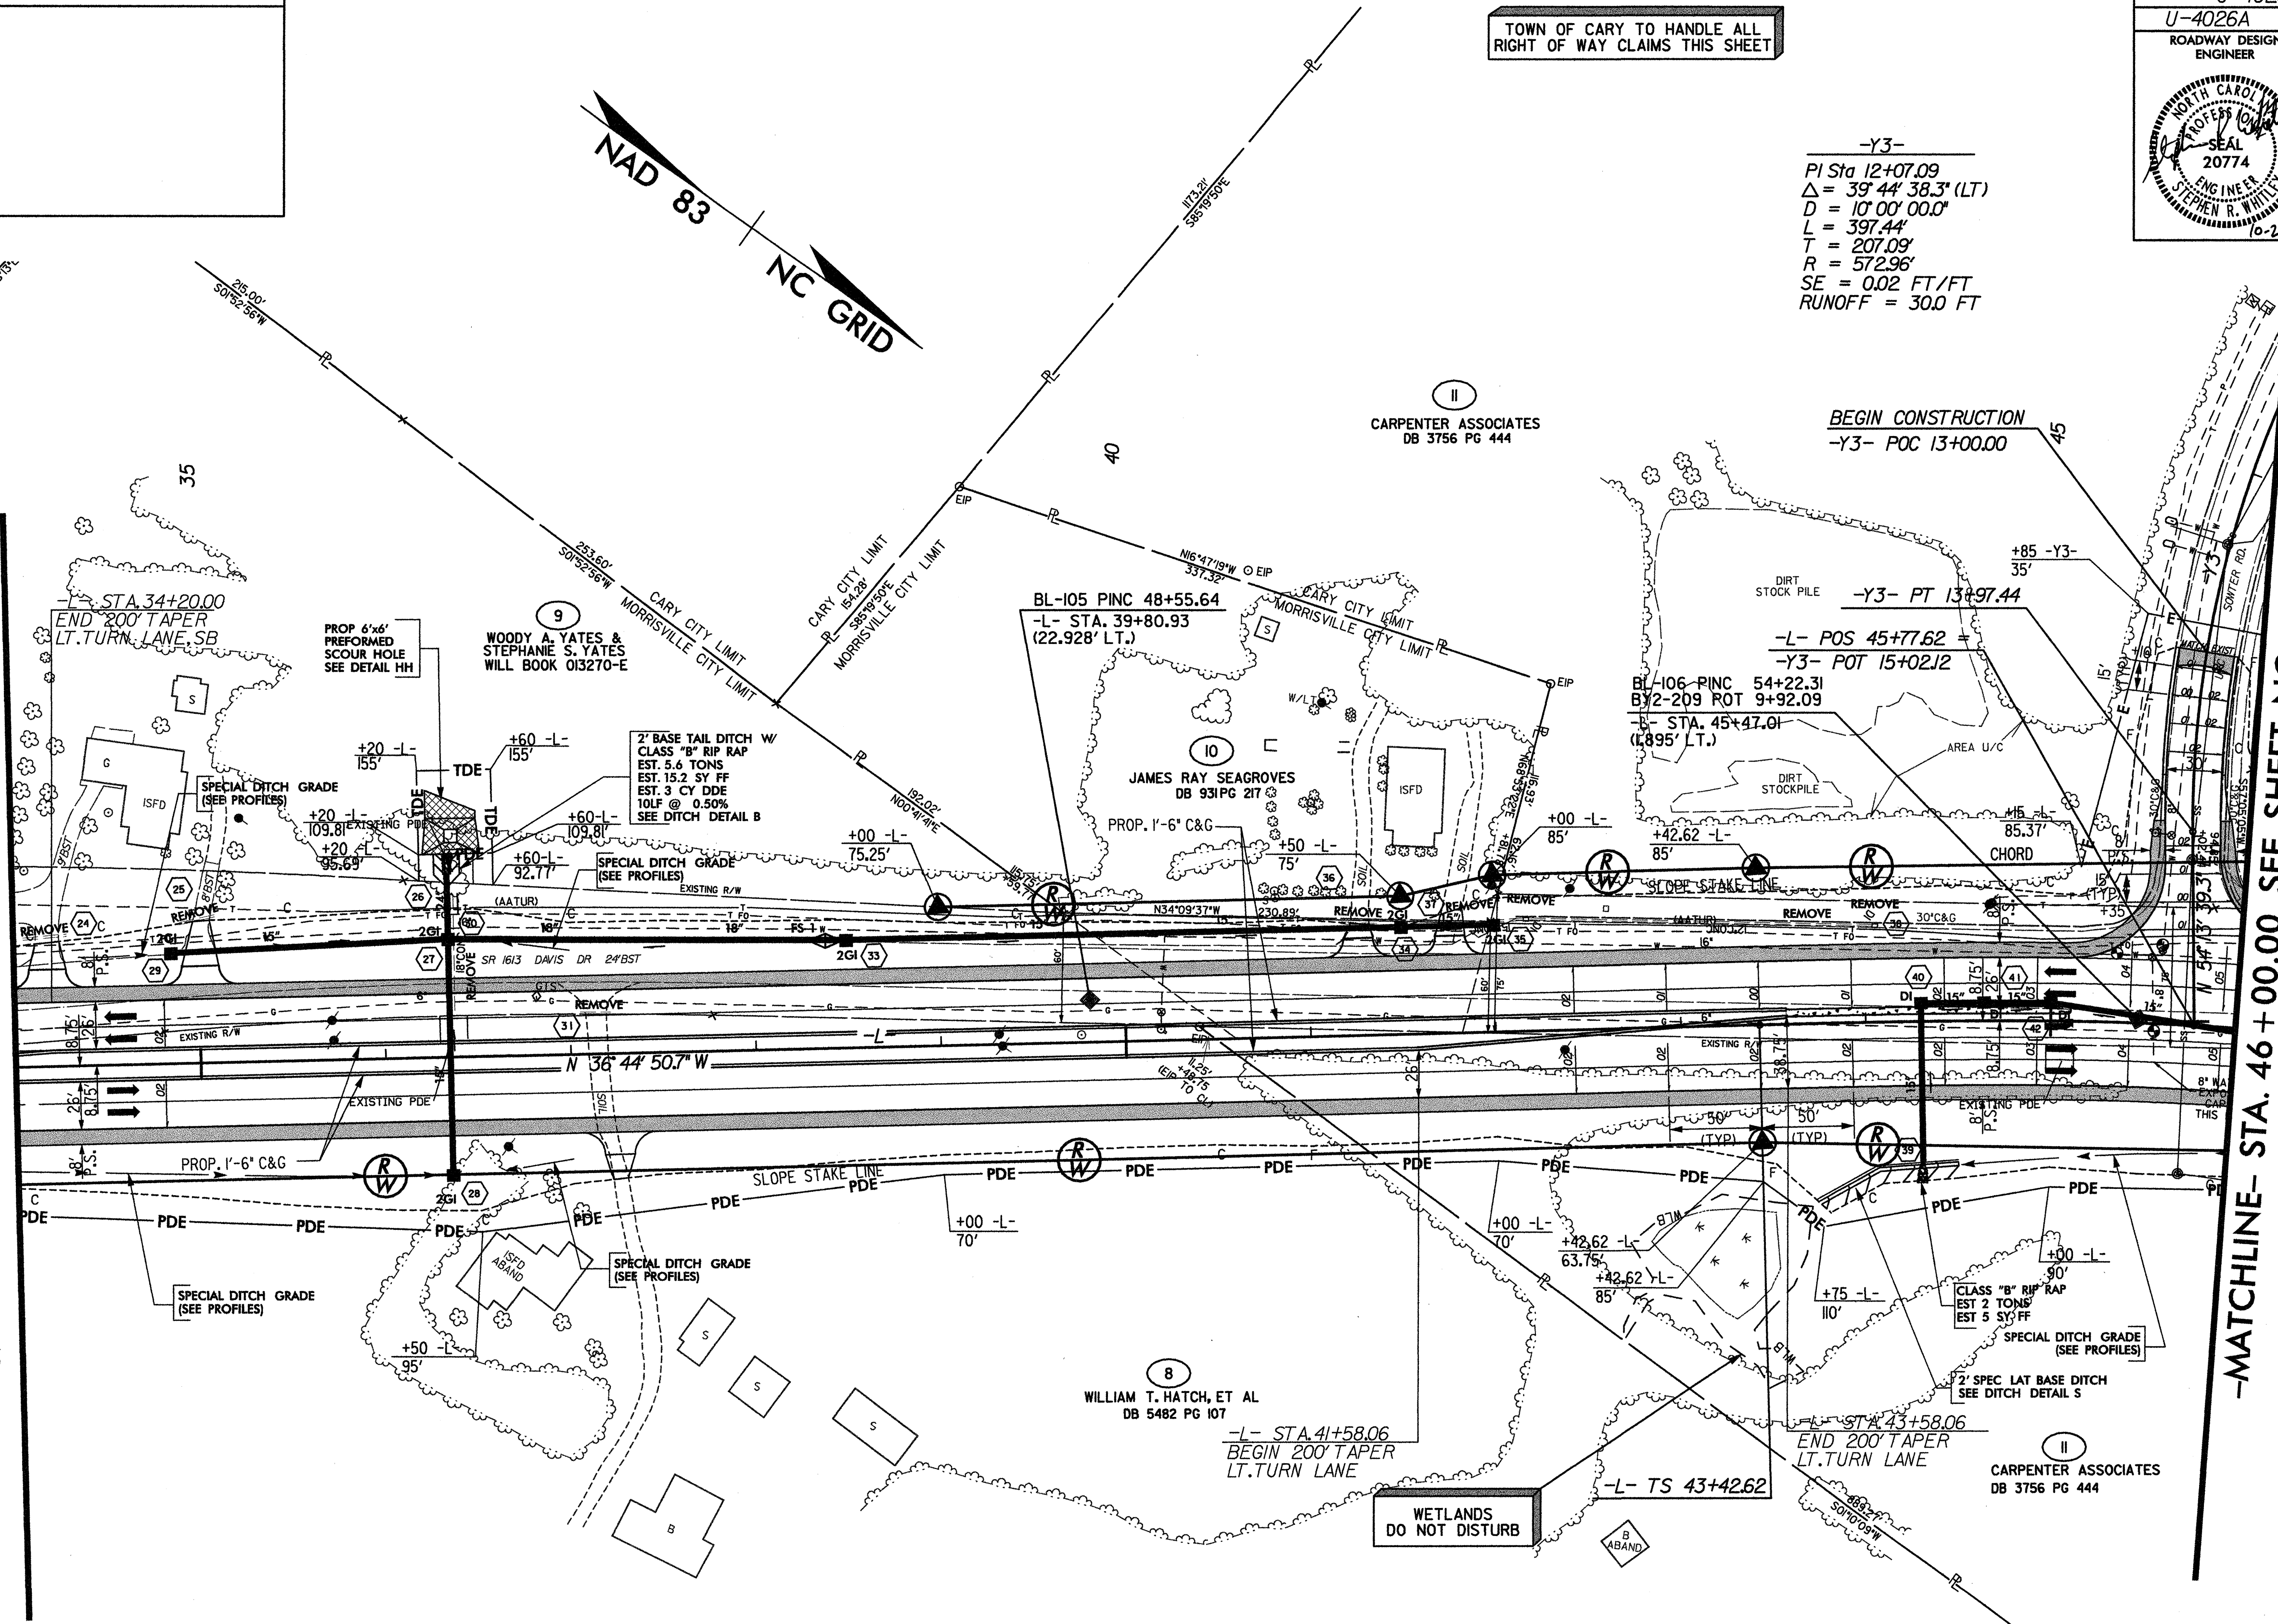

- NOTES:
1. ALL DRIVEWAYS IN SHOULDER SECTION TO BE 16 FT. WITH 12 FT. RADIUS UNLESS SHOWN OTHERWISE ON PLANS.
 2. ALL RADIAT BEGIN AND END OF PROP. 5' MONO. CONC. ISLAND ARE 2' UNLESS OTHERWISE SHOWN.

FOR DITCH DETAILS, SEE SHEET 2-H & 2-I
FOR INTERSECTION DETAIL, SEE SHEET 2-J
FOR C&G TRANSITION SECTION, SEE SHEET 2-N
FOR -L- PROFILE, SEE SHEET 39
FOR -Y3- PROFILE, SEE SHEET 51

-L-
PIs Sta 45+42.80
 $\Delta s = 7^\circ 30' 00.0"$
 $Ls = 300.00'$
 $LT = 200.18'$
 $ST = 100.16'$

LEGEND


PAVED SHOULDER


Plans prepared by:
KO & ASSOCIATES, P.C.
Consulting Engineers
1011 SCHAUH DR., SUITE #202
RALEIGH, N.C. 27606
(919)-851-6066

10/26/2006
R:\Roadway\Proj\4026p06.psh
KO & Associates, P.C.

REVISIONS

TOWN OF CARY TO HANDLE ALL
RIGHT OF WAY CLAIMS THIS SHEET

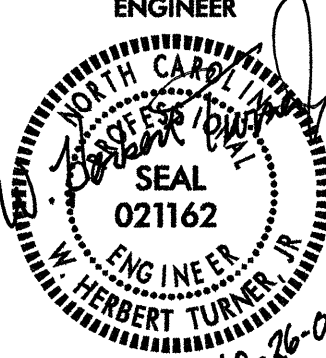PROJECT REFERENCE NO.		SHEET NO.	
U-4026		7	
U-4026A RW SHEET NO.		7	
ROADWAY DESIGN ENGINEER	HYDRAULICS ENGINEER		
			
10-26-04		10-26-06	

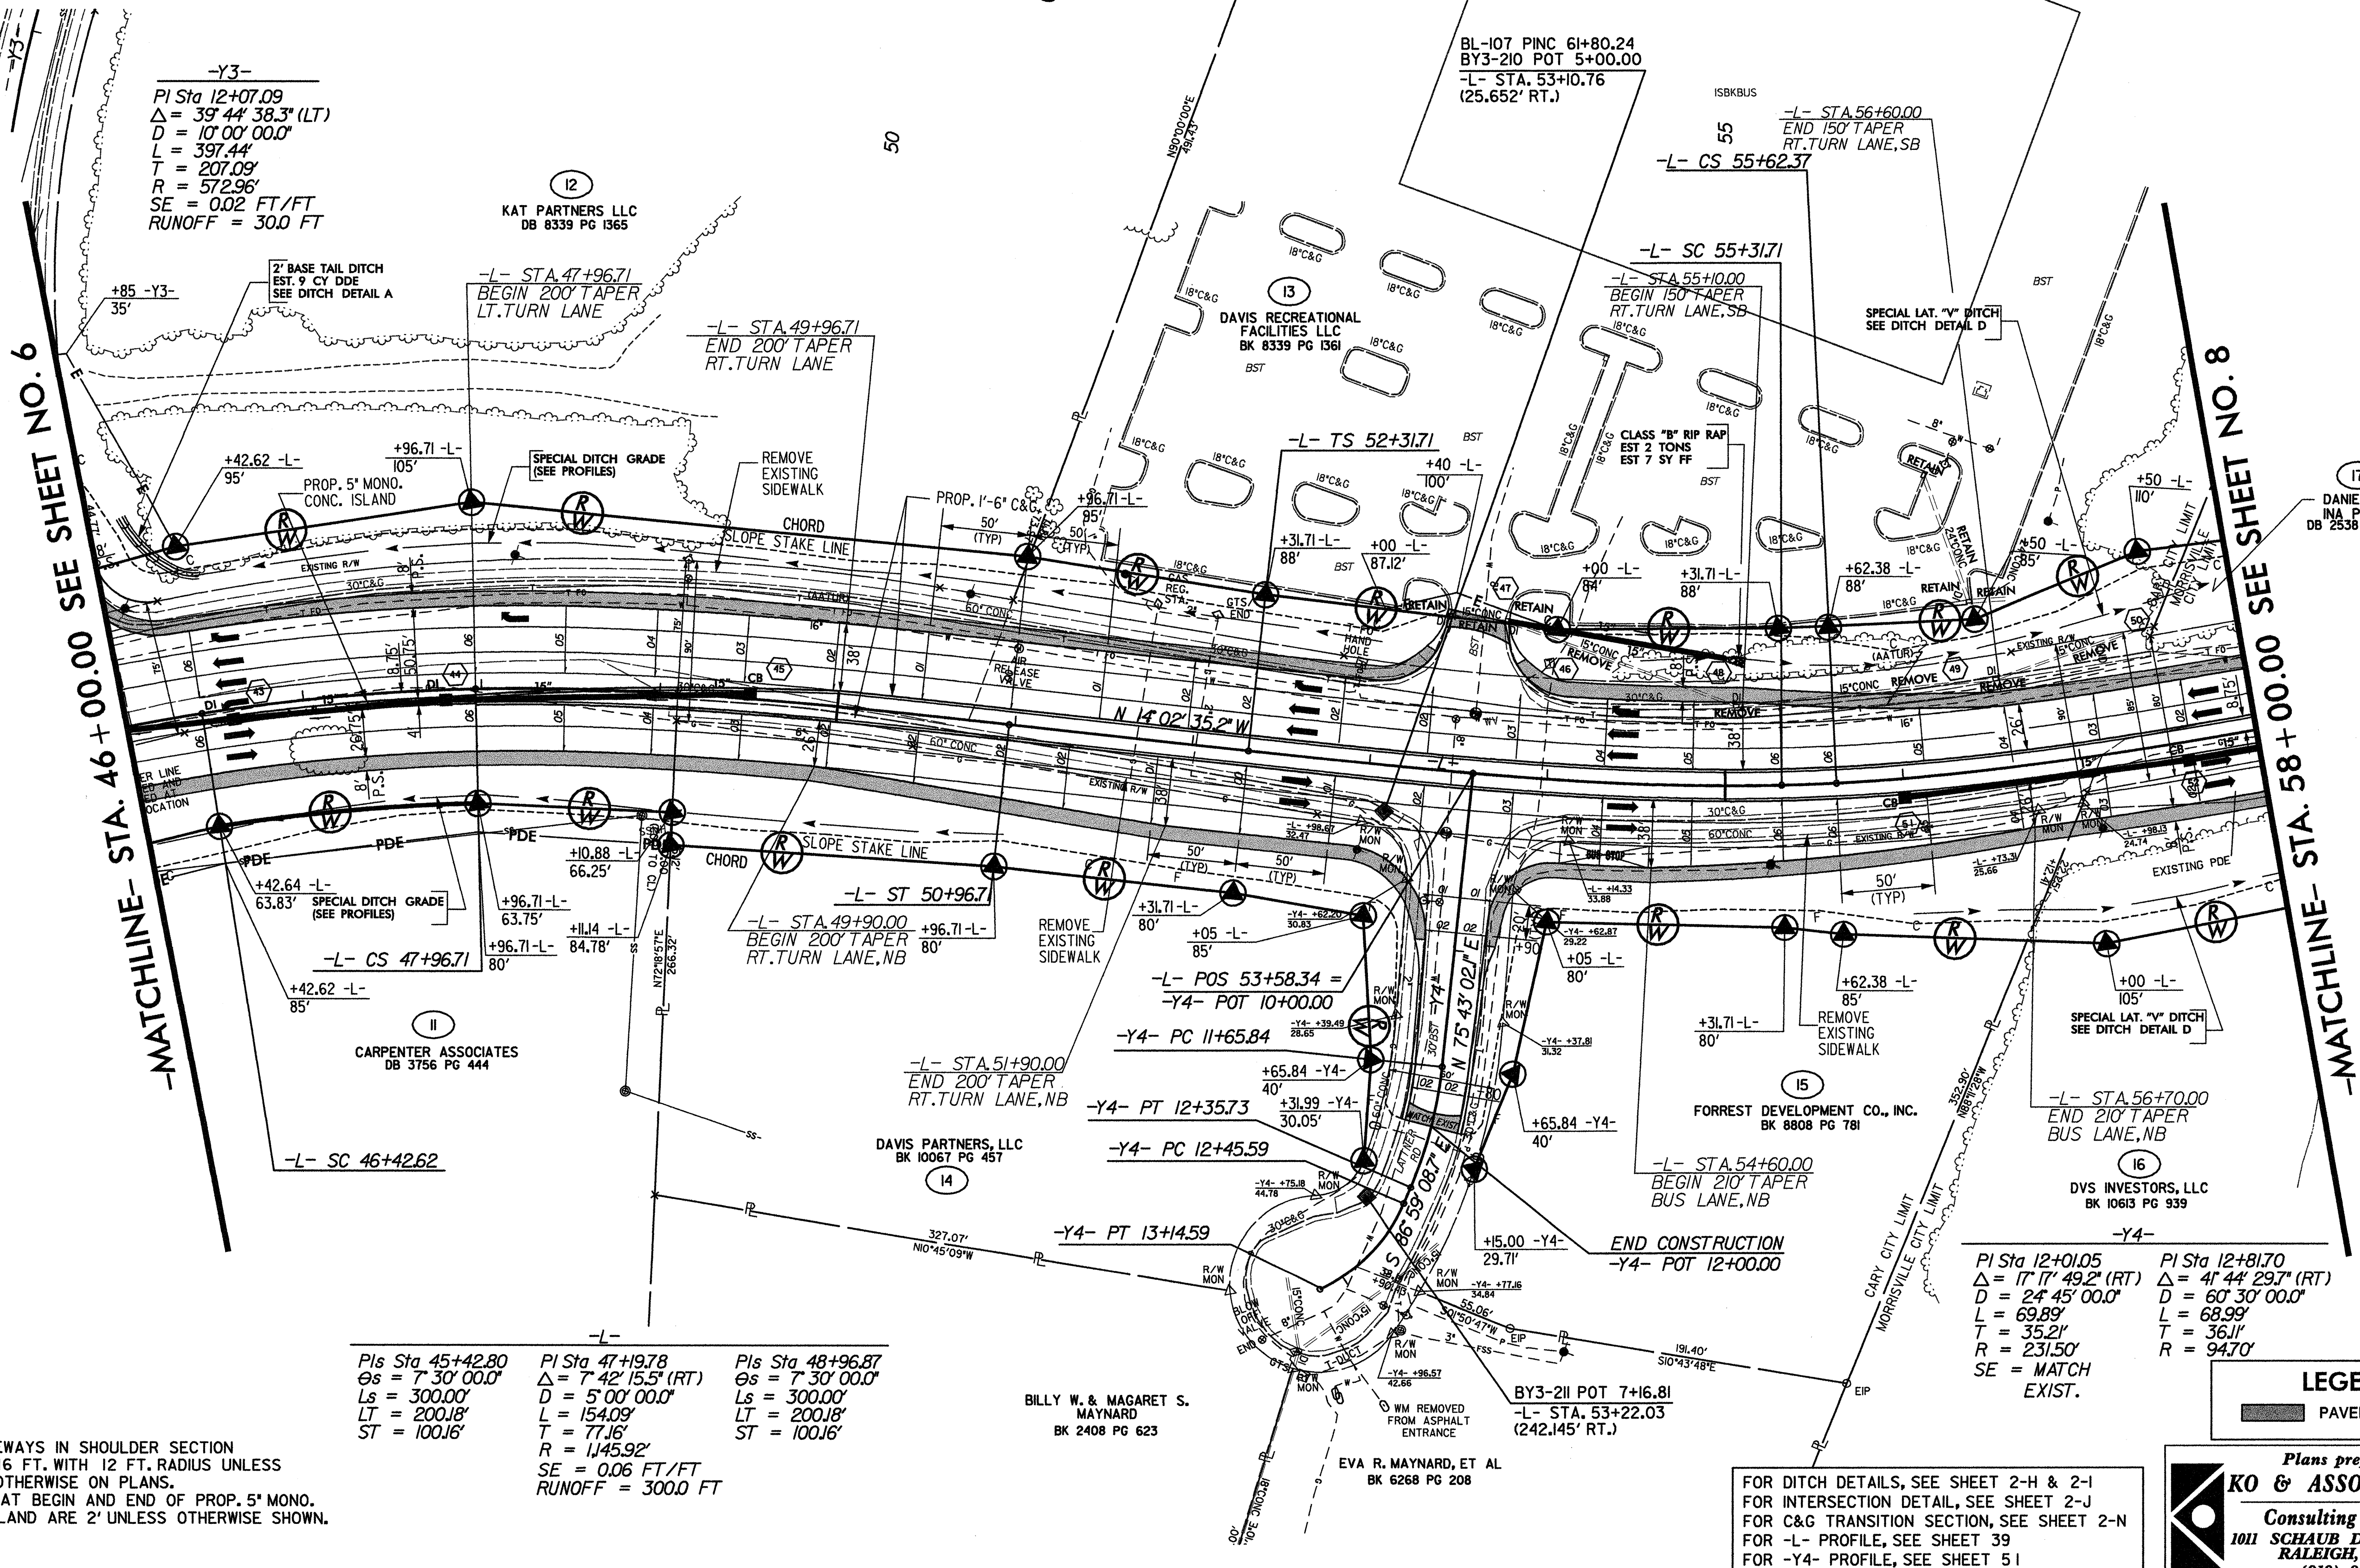


10/26/2006
R:\Roadway\Proj\4026a\07.psh
KO & Associates, P.C.

Plans prepared by:
KO & ASSOCIATES, P.C.
Consulting Engineers
1011 SCHAU DR., SUITE #202
RALEIGH, N.C. 27606
(919)-851-6066

7/2/99

REVISIONS

TOWN OF CARY TO HANDLE ALL
RIGHT OF WAY CLAIMS THIS SHEET

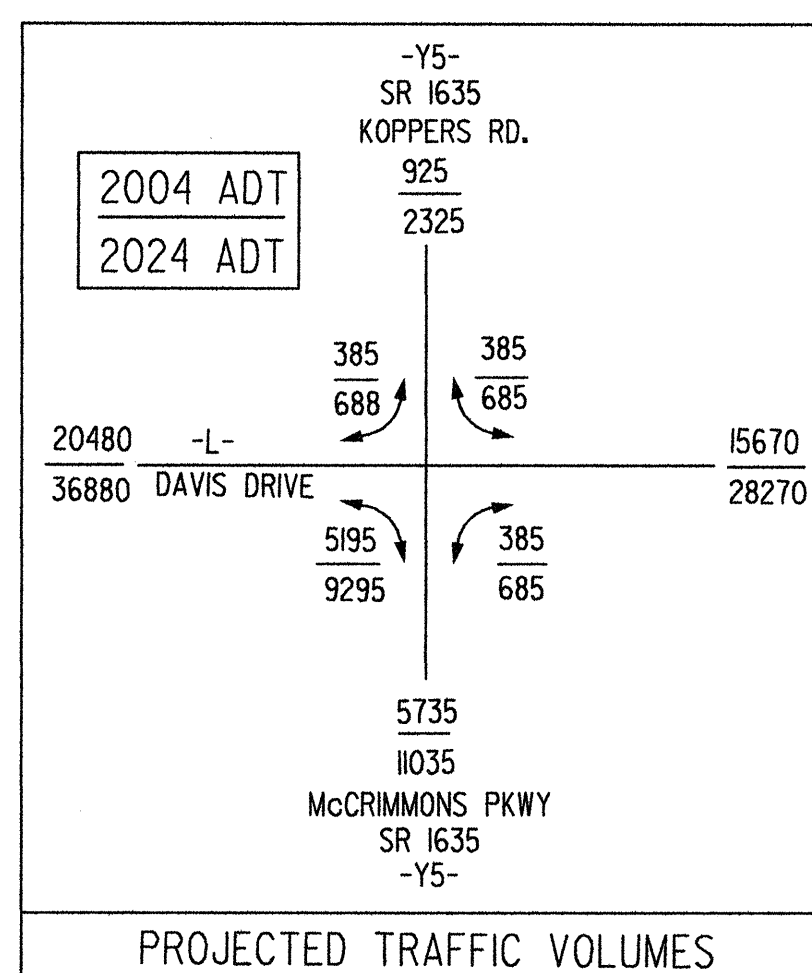

-Y5-
PI Sta 22+49.68
 $\Delta = 9^{\circ} 31' 59.3" (RT)$
 $D = 3^{\circ} 00' 00.0"$
 $L = 317.77'$
 $T = 159.25'$
 $R = 1,909.86'$
 $SE = 0.05 \text{ FT/FT}$
 $RUNOFF = 100.0 \text{ FT}$

NAD 83
NC GRID

PROJECT REFERENCE NO.		SHEET NO.	
U-4026		8	
U-4026A		RW SHEET NO.	
ROADWAY DESIGN ENGINEER		HYDRAULICS ENGINEER	

-MATCHLINE- STA. 58+00.00 SEE SHEET NO. 7

-MATCHLINE- STA. 70+00.00 SEE SHEET NO. 9

-MATCHLINE- STA. 28+00.00
SEE SHEET NO. 31

-MATCHLINE- STA. 22+50.00
SEE SHEET NO. 30

PIs Sta 62+88.18
 $\Delta s = 3^{\circ} 22' 30.0"$
 $L s = 225.00'$
 $LT = 150.03'$
 $ST = 75.02'$

PI Sta 64+69.42
 $\Delta = 6^{\circ} 22' 10.6" (RT)$
 $D = 3^{\circ} 00' 00.0"$
 $L = 212.32'$
 $T = 106.27'$
 $R = 1,909.86'$
 $SE = 0.05 \text{ FT/FT}$
 $RUNOFF = 225.0 \text{ FT}$

PIs Sta 66+50.49
 $\Delta s = 3^{\circ} 22' 30.0"$
 $L s = 225.00'$
 $LT = 150.03'$
 $ST = 75.02'$

-L-
PIs Sta 70+60.27
 $\Delta s = 2^{\circ} 00' 00.0"$
 $L s = 200.00'$
 $LT = 133.34'$
 $ST = 66.67'$

-Y5-
PI Sta 26+13.61
 $\Delta = 25^{\circ} 50' 43.9" (LT)$
 $D = 9^{\circ} 00' 00.0"$
 $L = 287.17'$
 $T = 146.07'$
 $R = 636.62'$
 $SE = 0.02 \text{ FT/FT}$
 $RUNOFF = 68.0 \text{ FT}$

- NOTES:
1. ALL DRIVEWAYS IN SHOULDER SECTION TO BE 16 FT. WITH 12 FT. RADIUS UNLESS SHOWN OTHERWISE ON PLANS.
 2. ALL RADIAT BEGIN AND END OF PROP. 5' MONO. CONC. ISLAND ARE 2' UNLESS OTHERWISE SHOWN.

LEGEND

PAVED SHOULDER

Plans prepared by:
KO & ASSOCIATES, P.C.
Consulting Engineers
1011 SCHAUH DR., SUITE #202
RALEIGH, N.C. 27606
(919)-851-6066

FOR DITCH DETAILS, SEE SHEET 2-H & 2-I
FOR INTERSECTION DETAIL, SEE SHEET 2-J
FOR -L- PROFILE, SEE SHEET 40
FOR -Y5- PROFILE, SEE SHEET 52


10/26/2006, Proj\U4026a\08.psh
K & Associates, P.C.

REVISIONS

TOWN OF CARY TO HANDLE CLAIMS
ON PARCEL NO. 14 & 18 THIS SHEET

-L-		
<i>Pls Sta</i> 70+60.27	<i>Pl Sta</i> 80+83.70	<i>Pls Sta</i> 90+40.41
<i>Es</i> = 2' 00" 00.0"	Δ = 36' 56" 10.4" (RT)	<i>Es</i> = 2' 00" 00.0"
<i>Ls</i> = 200.00'	<i>L</i> = 2' 00" 00.0"	<i>Ls</i> = 200.00'
<i>LT</i> = 133.34'	<i>D</i> = 1,846.81'	<i>LT</i> = 133.34'
<i>ST</i> = 66.67'	<i>R</i> = 956.77'	<i>ST</i> = 66.67'
	<i>T</i> = 2,864.79'	
	<i>SE</i> = 0.04 FT/FT	
	<i>RUNOFF</i> = 200.0 FT	

NAD 83 | NC GRID

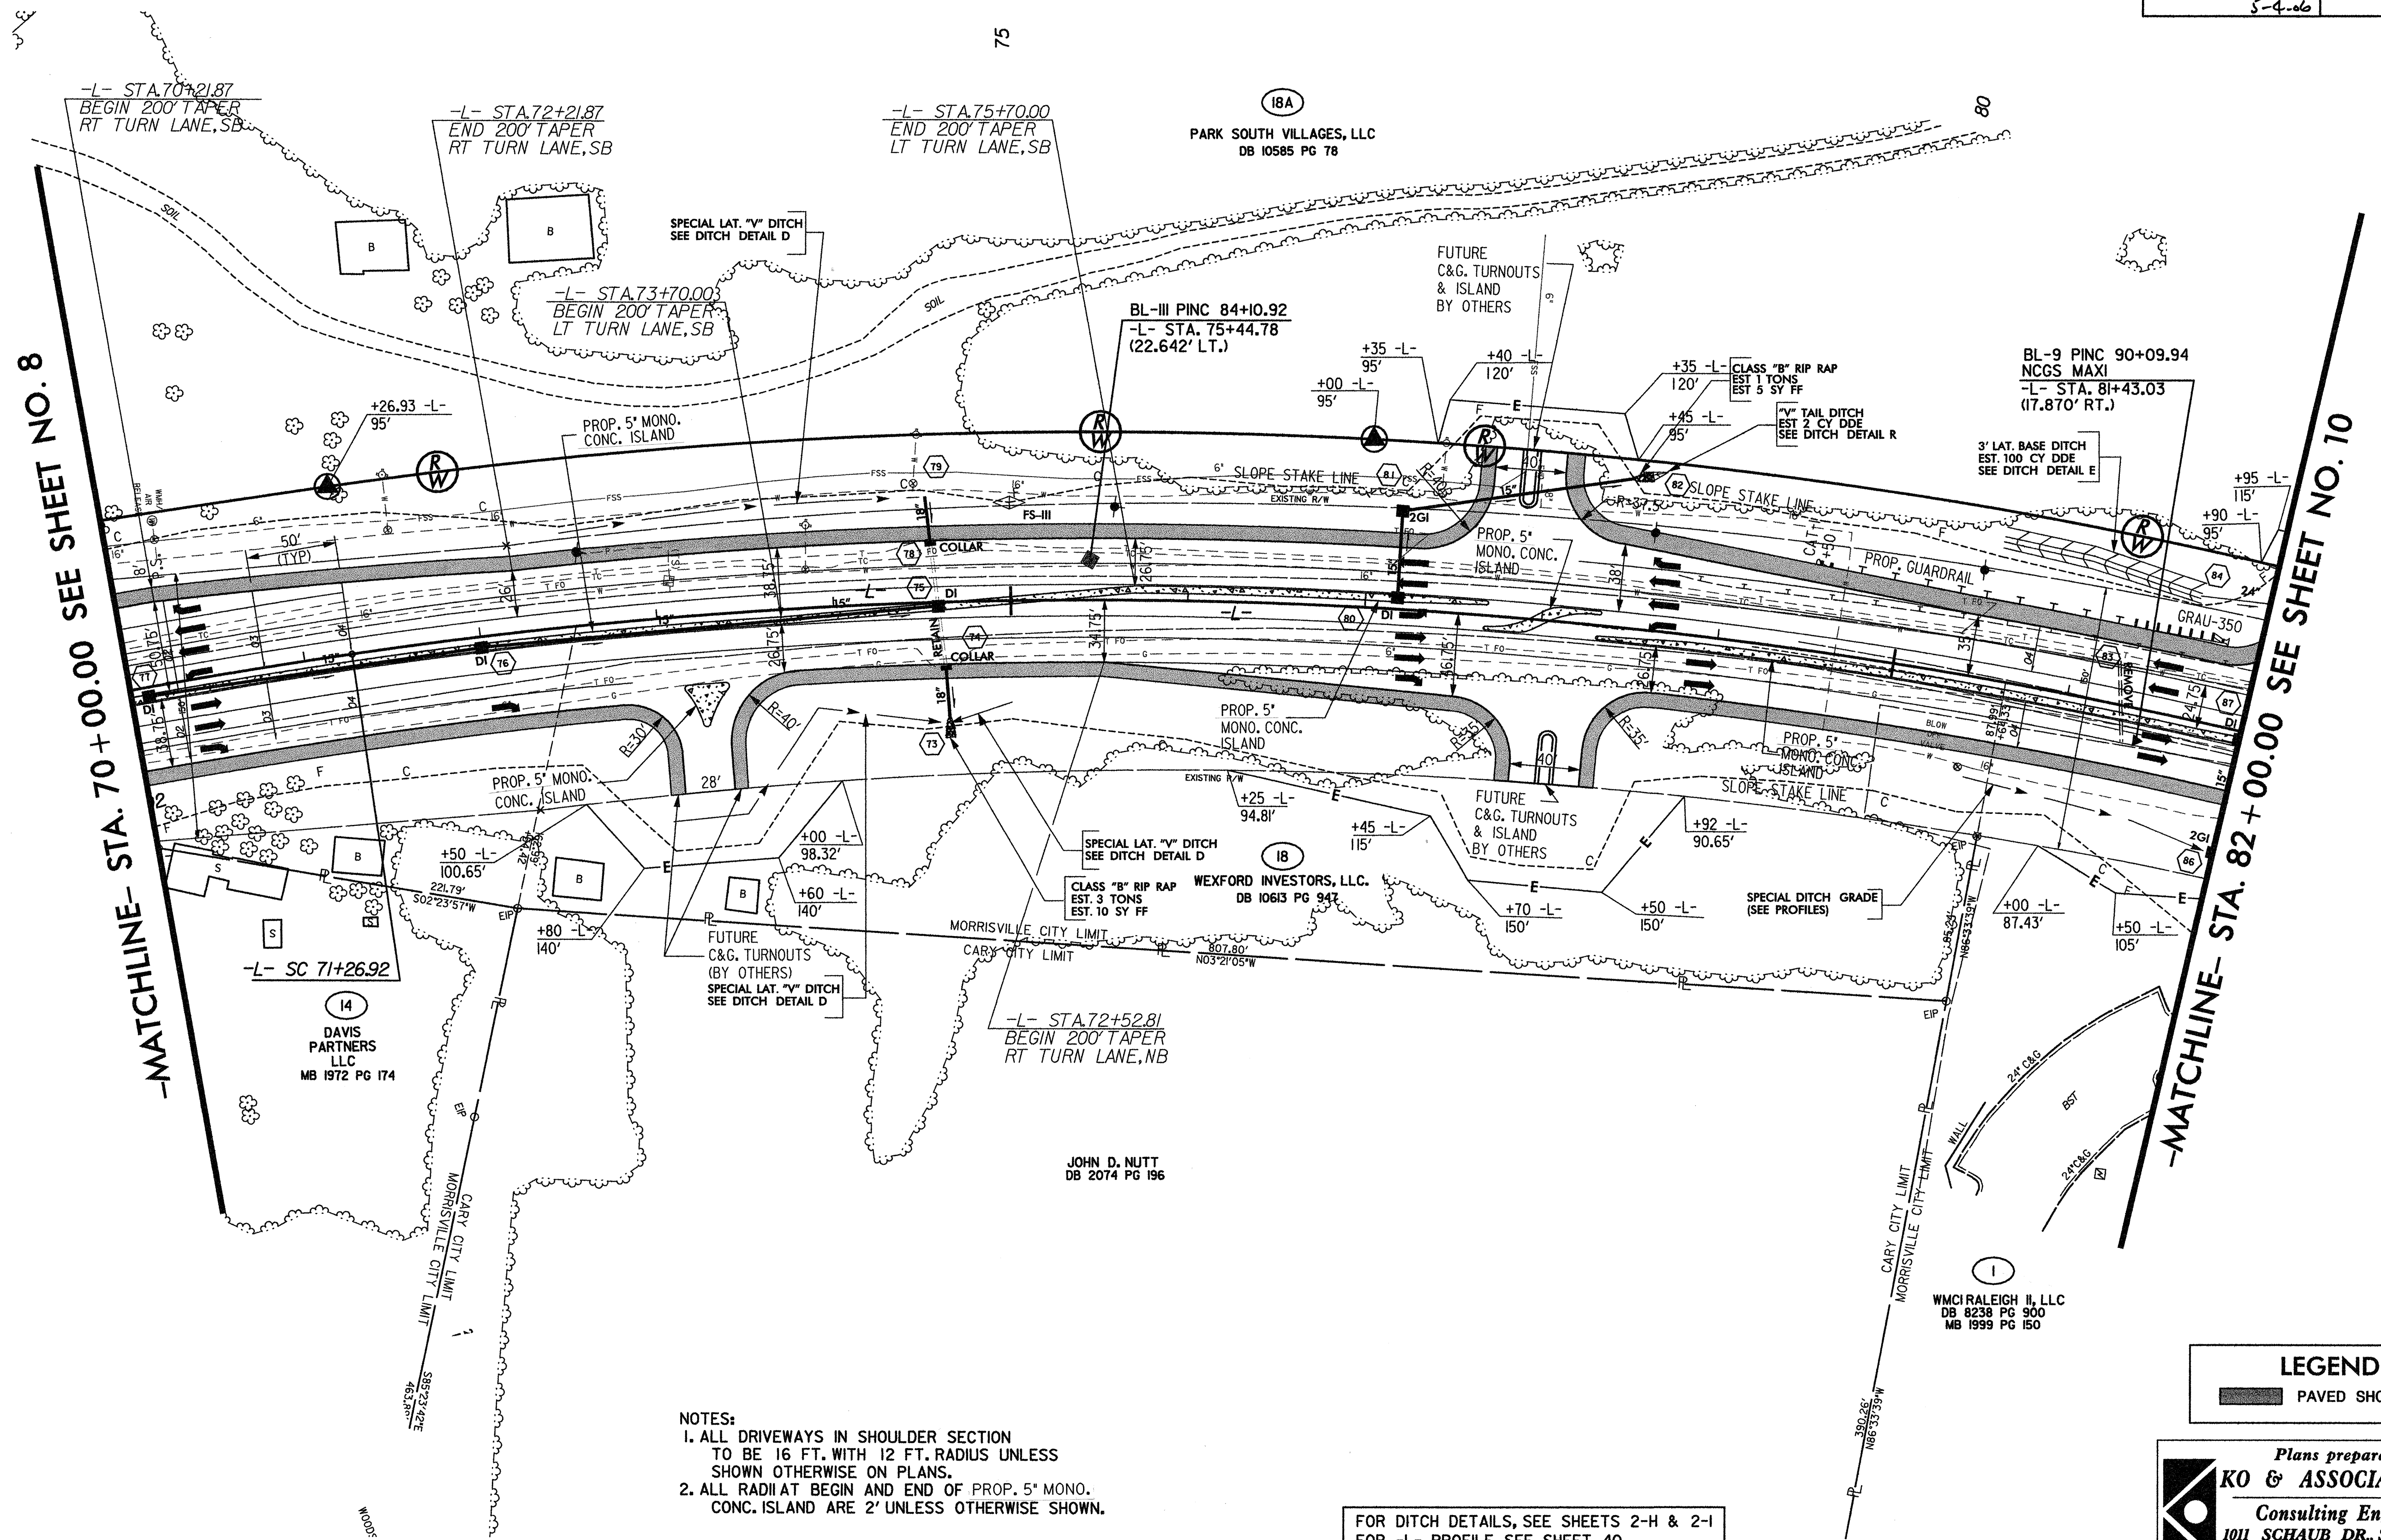

NOTES:

1. ALL DRIVEWAYS IN SHOULDER SECTION TO BE 16 FT. WITH 12 FT. RADIUS UNLESS SHOWN OTHERWISE ON PLANS.
2. ALL RADIAT BEGIN AND END OF PROP. 5" MONO. CONC. ISLAND ARE 2' UNLESS OTHERWISE SHOWN.

FOR DITCH DETAILS, SEE SHEETS 2-H & 2-I
FOR -L- PROFILE, SEE SHEET 40

LEGEND

PAVED SHOULDER

Plans prepared by:
KO & ASSOCIATES, P.C.

Consulting Engineers
1011 SCHAUB DR., SUITE #202
RALEIGH, N.C. 27606
(919)-851-6066

REVISIONS

NAD 83	NC GRID
--------	---------

-L-

PI Sta 103+87.90
 $\Delta = 55^\circ 56' 12.8''$ (LT)
 $D = 5^\circ 00' 00.0''$
 $L = 1,118.74'$
 $T = 608.48'$
 $R = 1,145.92'$
 $SE = 0.06$ FT/FT
 $RUNOFF = 300.0$ FT

DESIGNATED ENVIROMENTALLY
SENSITIVE AREA. NO CLEARING
ADJACENT TO STREAM.

[illegible]

NOTES:

1. ALL DRIVEWAYS IN SHOULDER SECTION TO BE 16 FT. WITH 12 FT. RADIUS UNLESS SHOWN OTHERWISE ON PLANS.
2. ALL RADIAT BEGIN AND END OF PROP. 5' MONO. CONC. ISLAND ARE 2' UNLESS OTHERWISE SHOWN.

-Y7-

PI Sta 14+34.75
 $\Delta = 18^\circ 47' 30.7''$ (LT)
 $D = 4^\circ 45' 00.0''$
 $L = 395.62'$
 $T = 199.60'$
 $R = 1,206.23'$
SE = MATCH

FOR DITCH DETAILS, SEE SHEETS 2-H & 2-I
FOR INTERSECTION DETAIL, SEE SHEET 2-K
FOR ROCK INLET SILL DETAIL, SEE SHEET 2-DD
FOR -L- PROFILE, SEE SHEET 41
FOR -Y7- PROFILE, SEE SHEET 53

LEGEND

 PAVED SHOULDER




Plans prepared by:
KO & ASSOCIATES, P.C.

Consulting Engineers
1011 SCHAUB DR., SUITE #202
RALEIGH, N.C. 27606
(919)-851-6066

7/2/99


REVISIONS

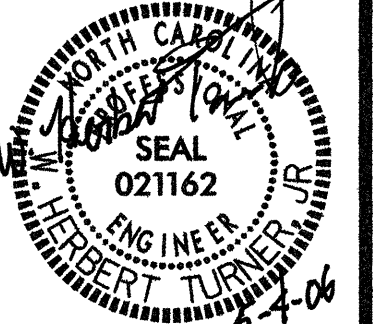PROJECT REFERENCE NO.		SHEET NO.	
U-4026		12	
U-4026B RW SHEET NO.		7	
ROADWAY DESIGN ENGINEER		HYDRAULICS ENGINEER	
			

-L-
PI Sta 103+87.90
 $\Delta = 55^{\circ}56'12.8"$ (LT)
D = 5'00'00.0"
L = 1,118.74'
T = 608.48'
R = 1,145.92'
SE = 0.06 FT/FT
RUNOFF = 300.0 FT

Pls Sta 109+98.31
 $\Theta s = 7^{\circ}30'00.0"$
Ls = 300.00'
LT = 200.18'
ST = 100.16'

NAD 83
NC GRID

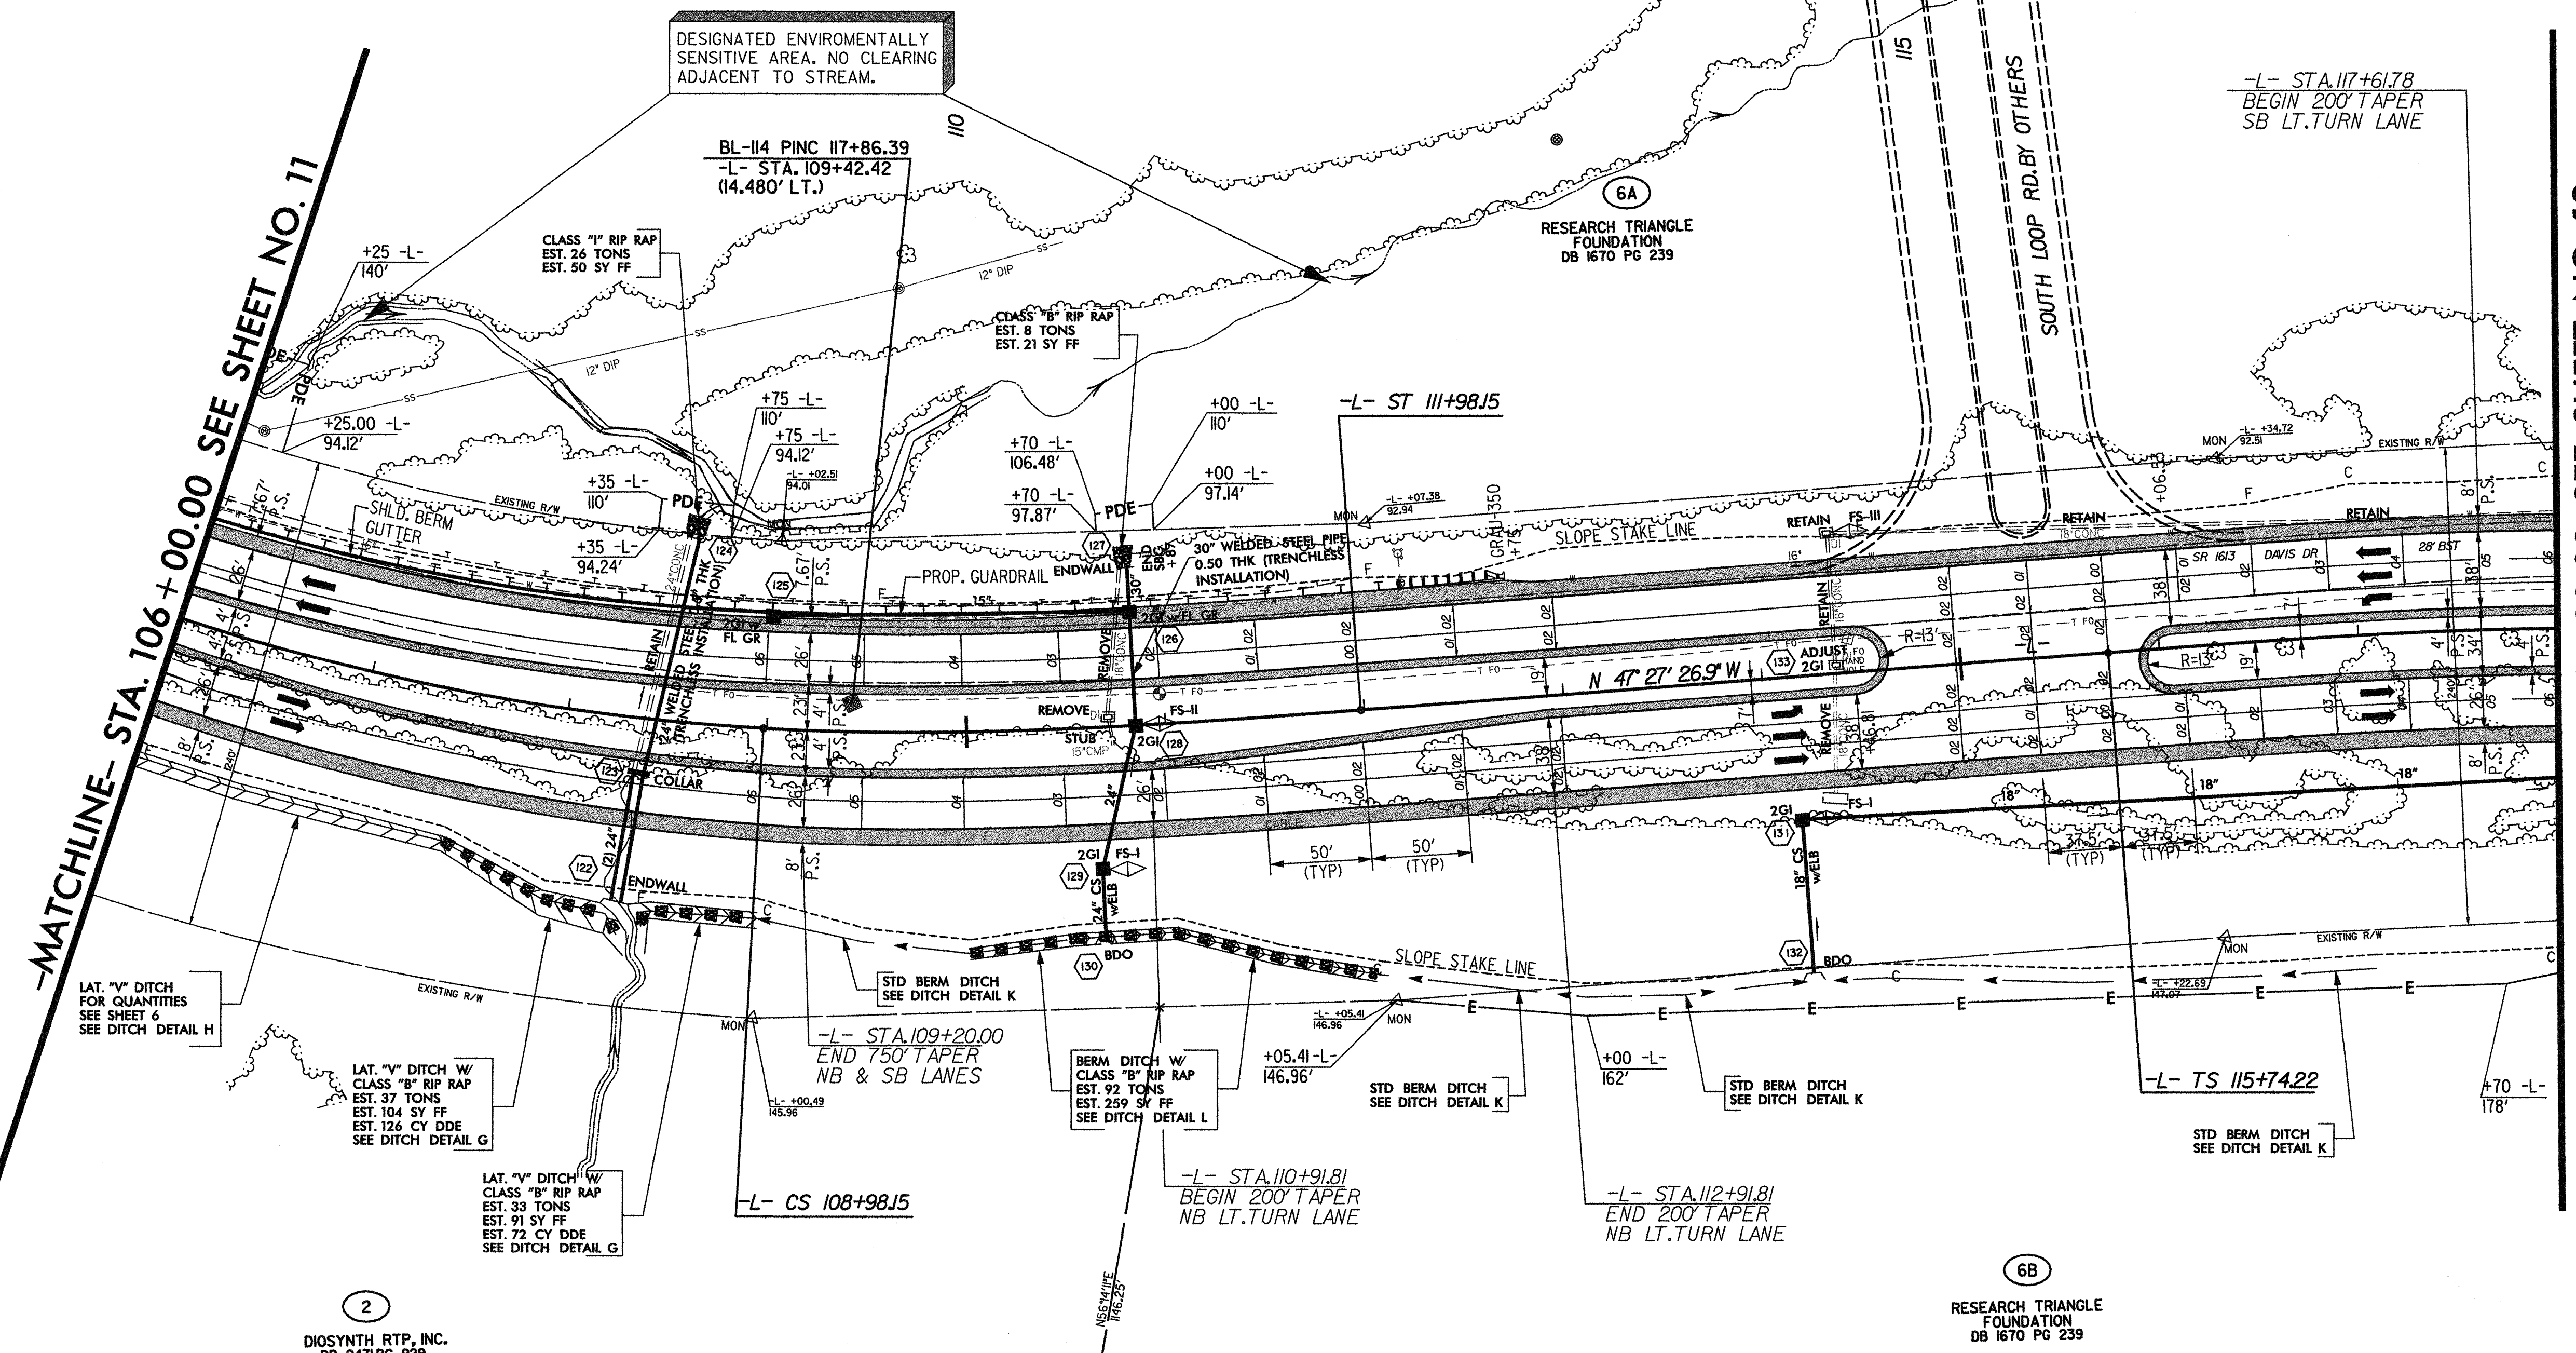

-MATCHLINE- STA. 106+00.00 SEE SHEET NO. 11

-MATCHLINE- STA. 118+00.00 SEE SHEET NO. 13

2
DIOSYNTH RTP, INC.
DB 9471PG 929

6B
RESEARCH TRIANGLE
FOUNDATION
DB 1670 PG 239


-L-
Pls Sta 117+74.37
 $\Theta s = 6^{\circ}45'00.0"$
Ls = 300.00'
LT = 200.15'
ST = 100.13'

FOR DITCH DETAILS, SEE SHEETS 2-H & 2-I
FOR -L- PROFILE, SEE SHEET 42

LEGEND
PAVED SHOULDER



Plans prepared by:
KO & ASSOCIATES, P.C.
Consulting Engineers
1011 SCHAUER DR., SUITE #202
RALEIGH, N.C. 27606
(919)-851-6066

5/23/2006
R:\Roadway\Pro\N4026p12.psh
Ko & Associates, P.C.

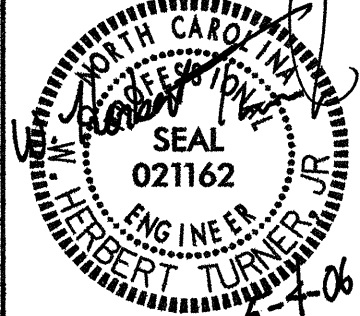PROJECT REFERENCE NO.		SHEET NO.	
U-4026		13	
U-4026B		RW SHEET NO. 8	
ROADWAY DESIGN ENGINEER		HYDRAULICS ENGINEER	
			
5-4-06		5-4-06	

-L-

Pls Sta 126+49.22	Pls Sta 128+78.04
Δs = 6' 45" 00.0"	Δs = 1' 34" 03.7" (LT)
Ls = 300.00'	D = 4' 30" 00.0"
LT = 200.15'	L = 257.06'
ST = 100.13'	T = 128.97'
	R = 1,273.24'
	SE = 0.08 FT/FT
	RUNOFF = 300.0 FT

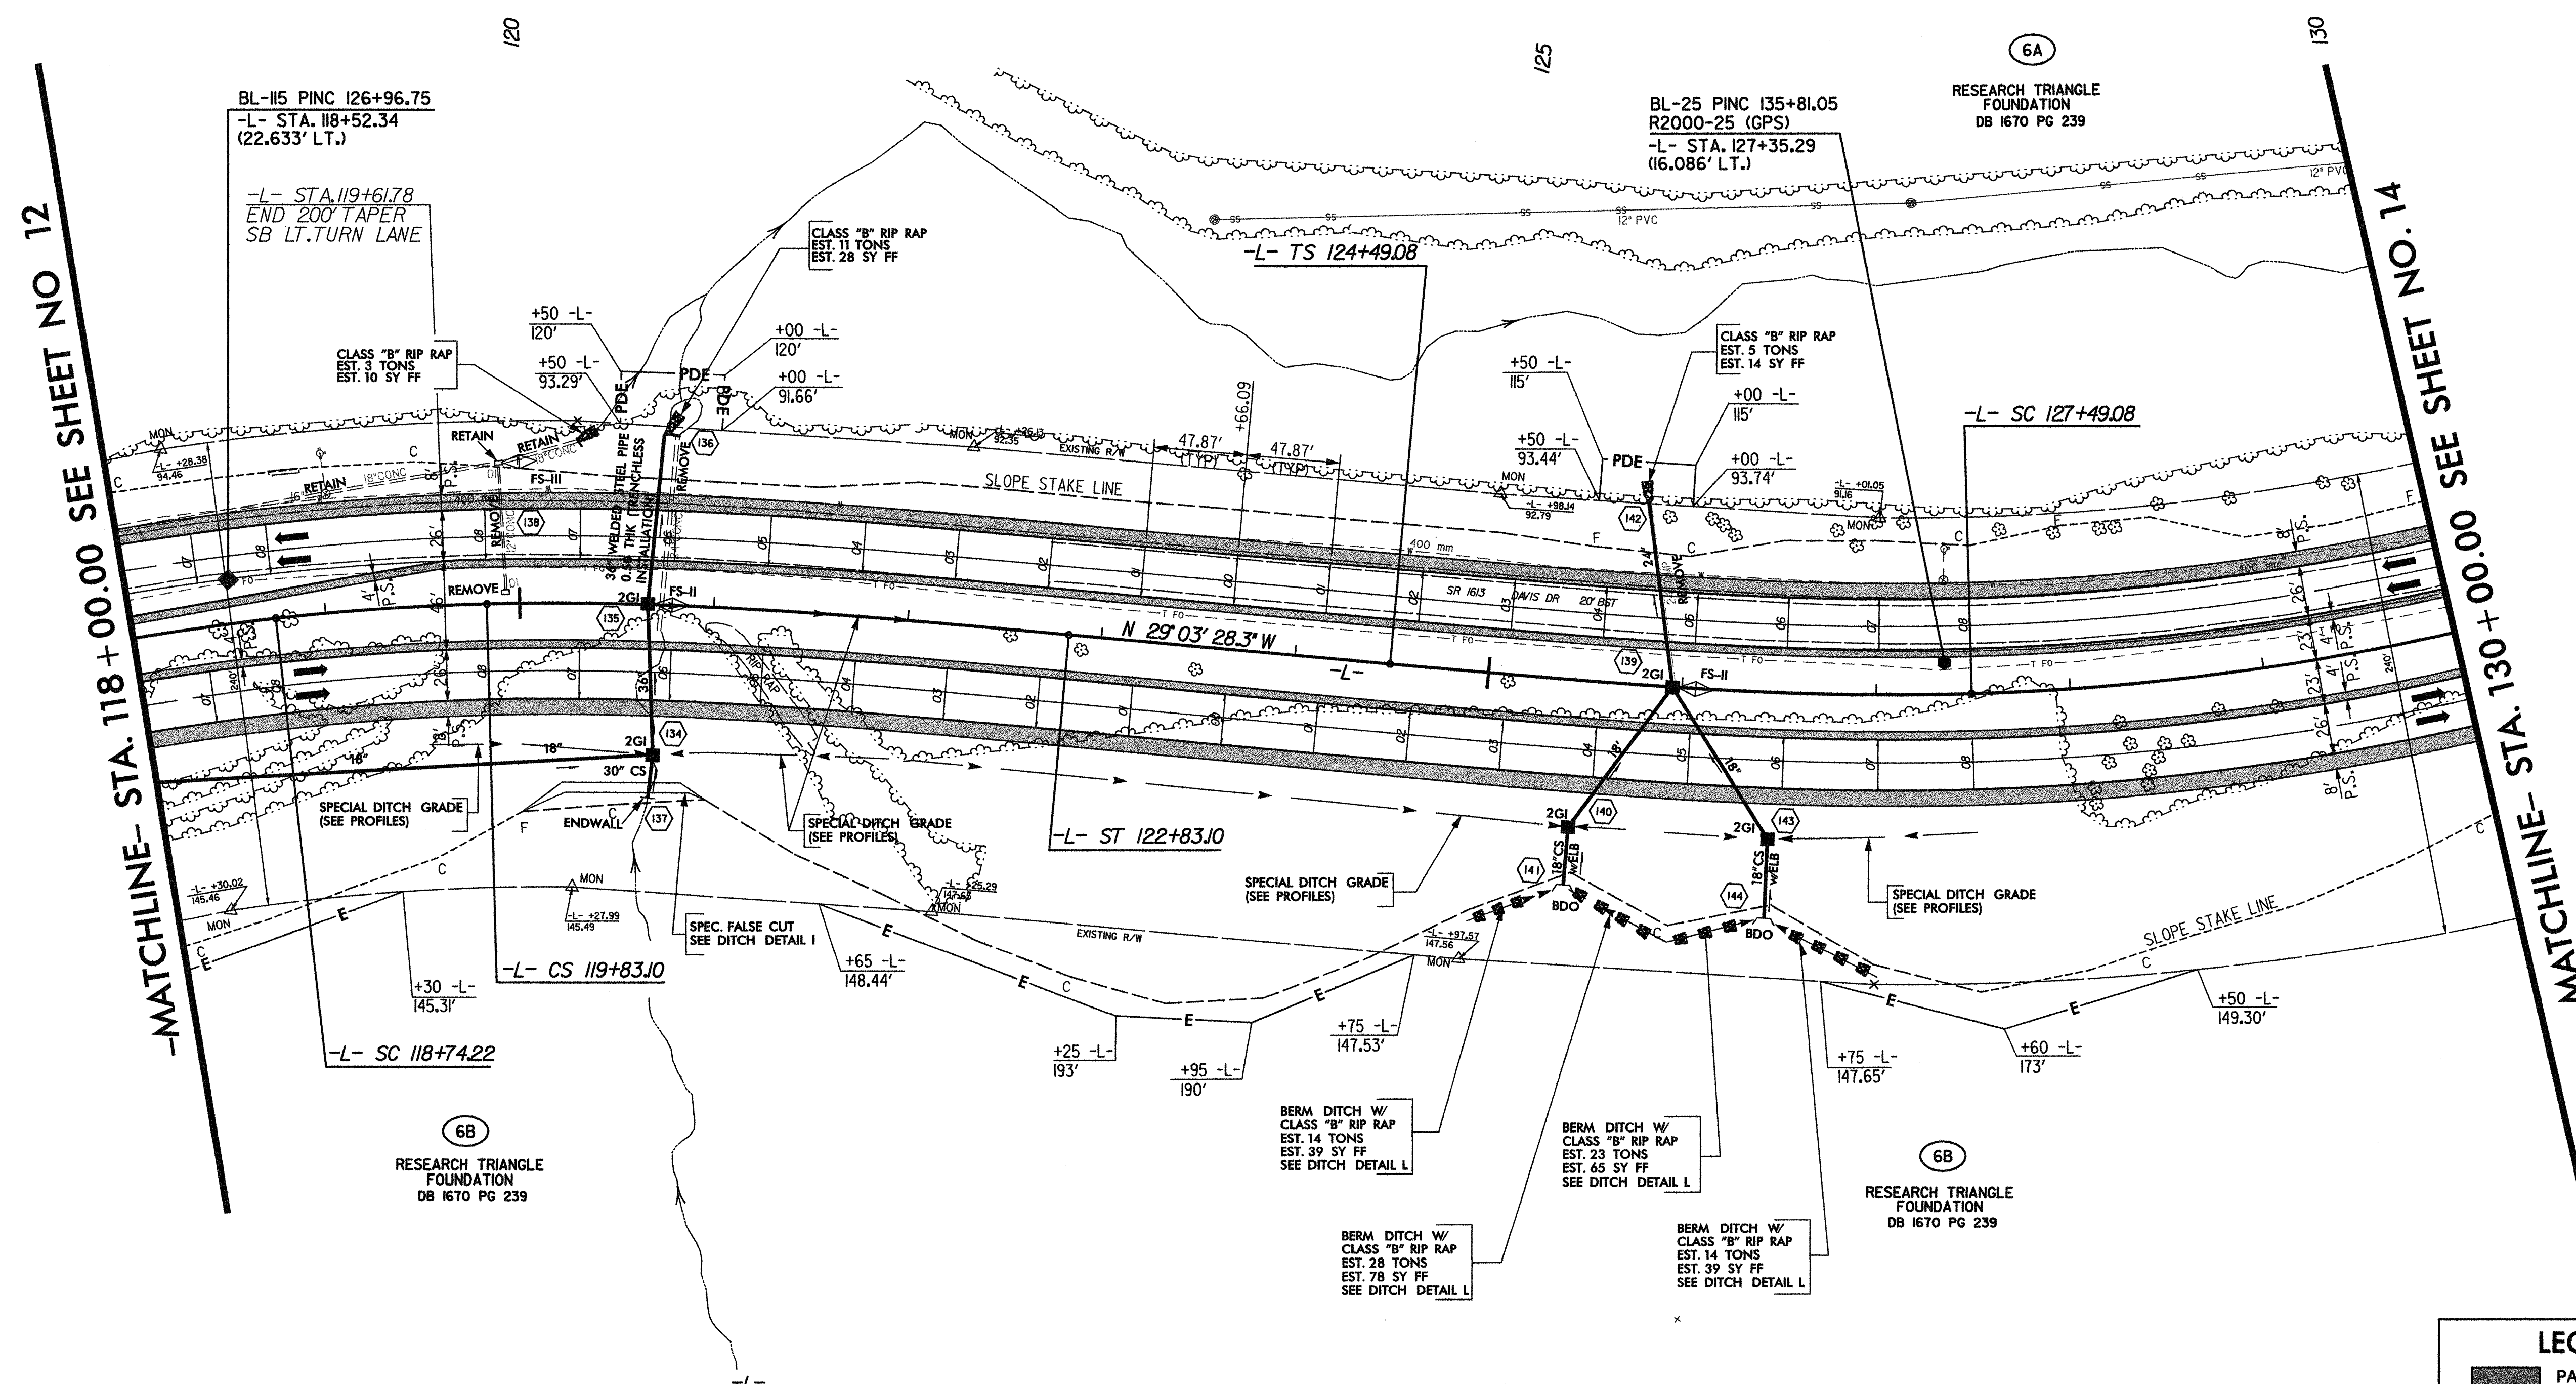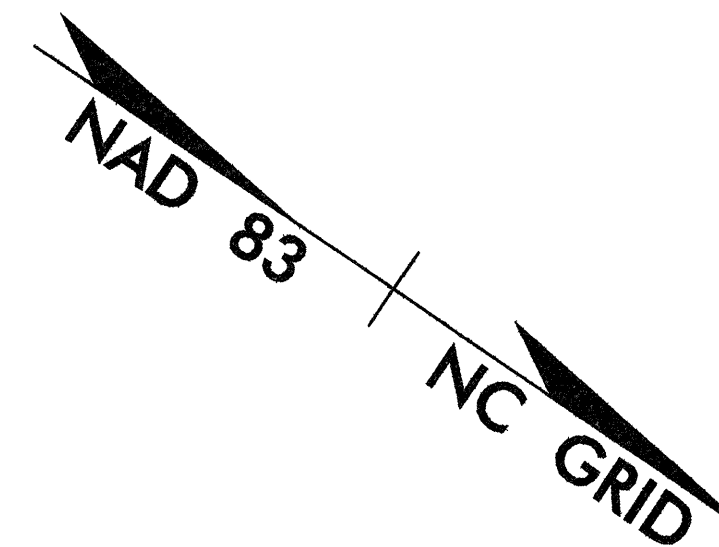

Pls Sta 117+74.37	Pls Sta 119+28.69	Pls Sta 120+83.23
Δs = 6' 45" 00.0"	Δs = 4' 53" 58.6" (RT)	Δs = 6' 45" 00.0"
Ls = 300.00'	D = 4' 30" 00.0"	Ls = 300.00'
LT = 200.15'	L = 108.88'	LT = 200.15'
ST = 100.13'	T = 54.47'	ST = 100.13'
	R = 1,273.24'	
	SE = 0.08 FT/FT	

LEGEND

 PAVED SHOULDER

Plans prepared by:

KO & ASSOCIATES, P.C.

Consulting Engineers

1011 SCHAUH DR., SUITE #202

RALEIGH, N.C. 27606

(919)-851-6066

FOR DITCH DETAILS, SEE SHEETS 2-H & 2-I
FOR -L- PROFILE, SEE SHEET 42

7/2/99

5/3/2006
P:\Roadway\Pro\U-4026p13.psh
Ko & Associates, P.C.

Diagram illustrating a survey line with a north arrow pointing towards the top right. The line is labeled "NAD 83" and "NC GRID". A vertical line segment is labeled "5".

—MATCHLINE— STA. 142 + 00.00 SEE SHEET NO. 15

LEGEND


 PAVED SHOULDER



Plans prepared by:
KO & ASSOCIATES, P.C.

Consulting Engineers
 1011 SCHAUB DR., SUITE #202
 RALEIGH, N.C. 27606
 (919)-851-6066

FOR DITCH DETAILS, SEE SHEETS 2-H & 2-I
FOR -L- PROFILE, SEE SHEET 43

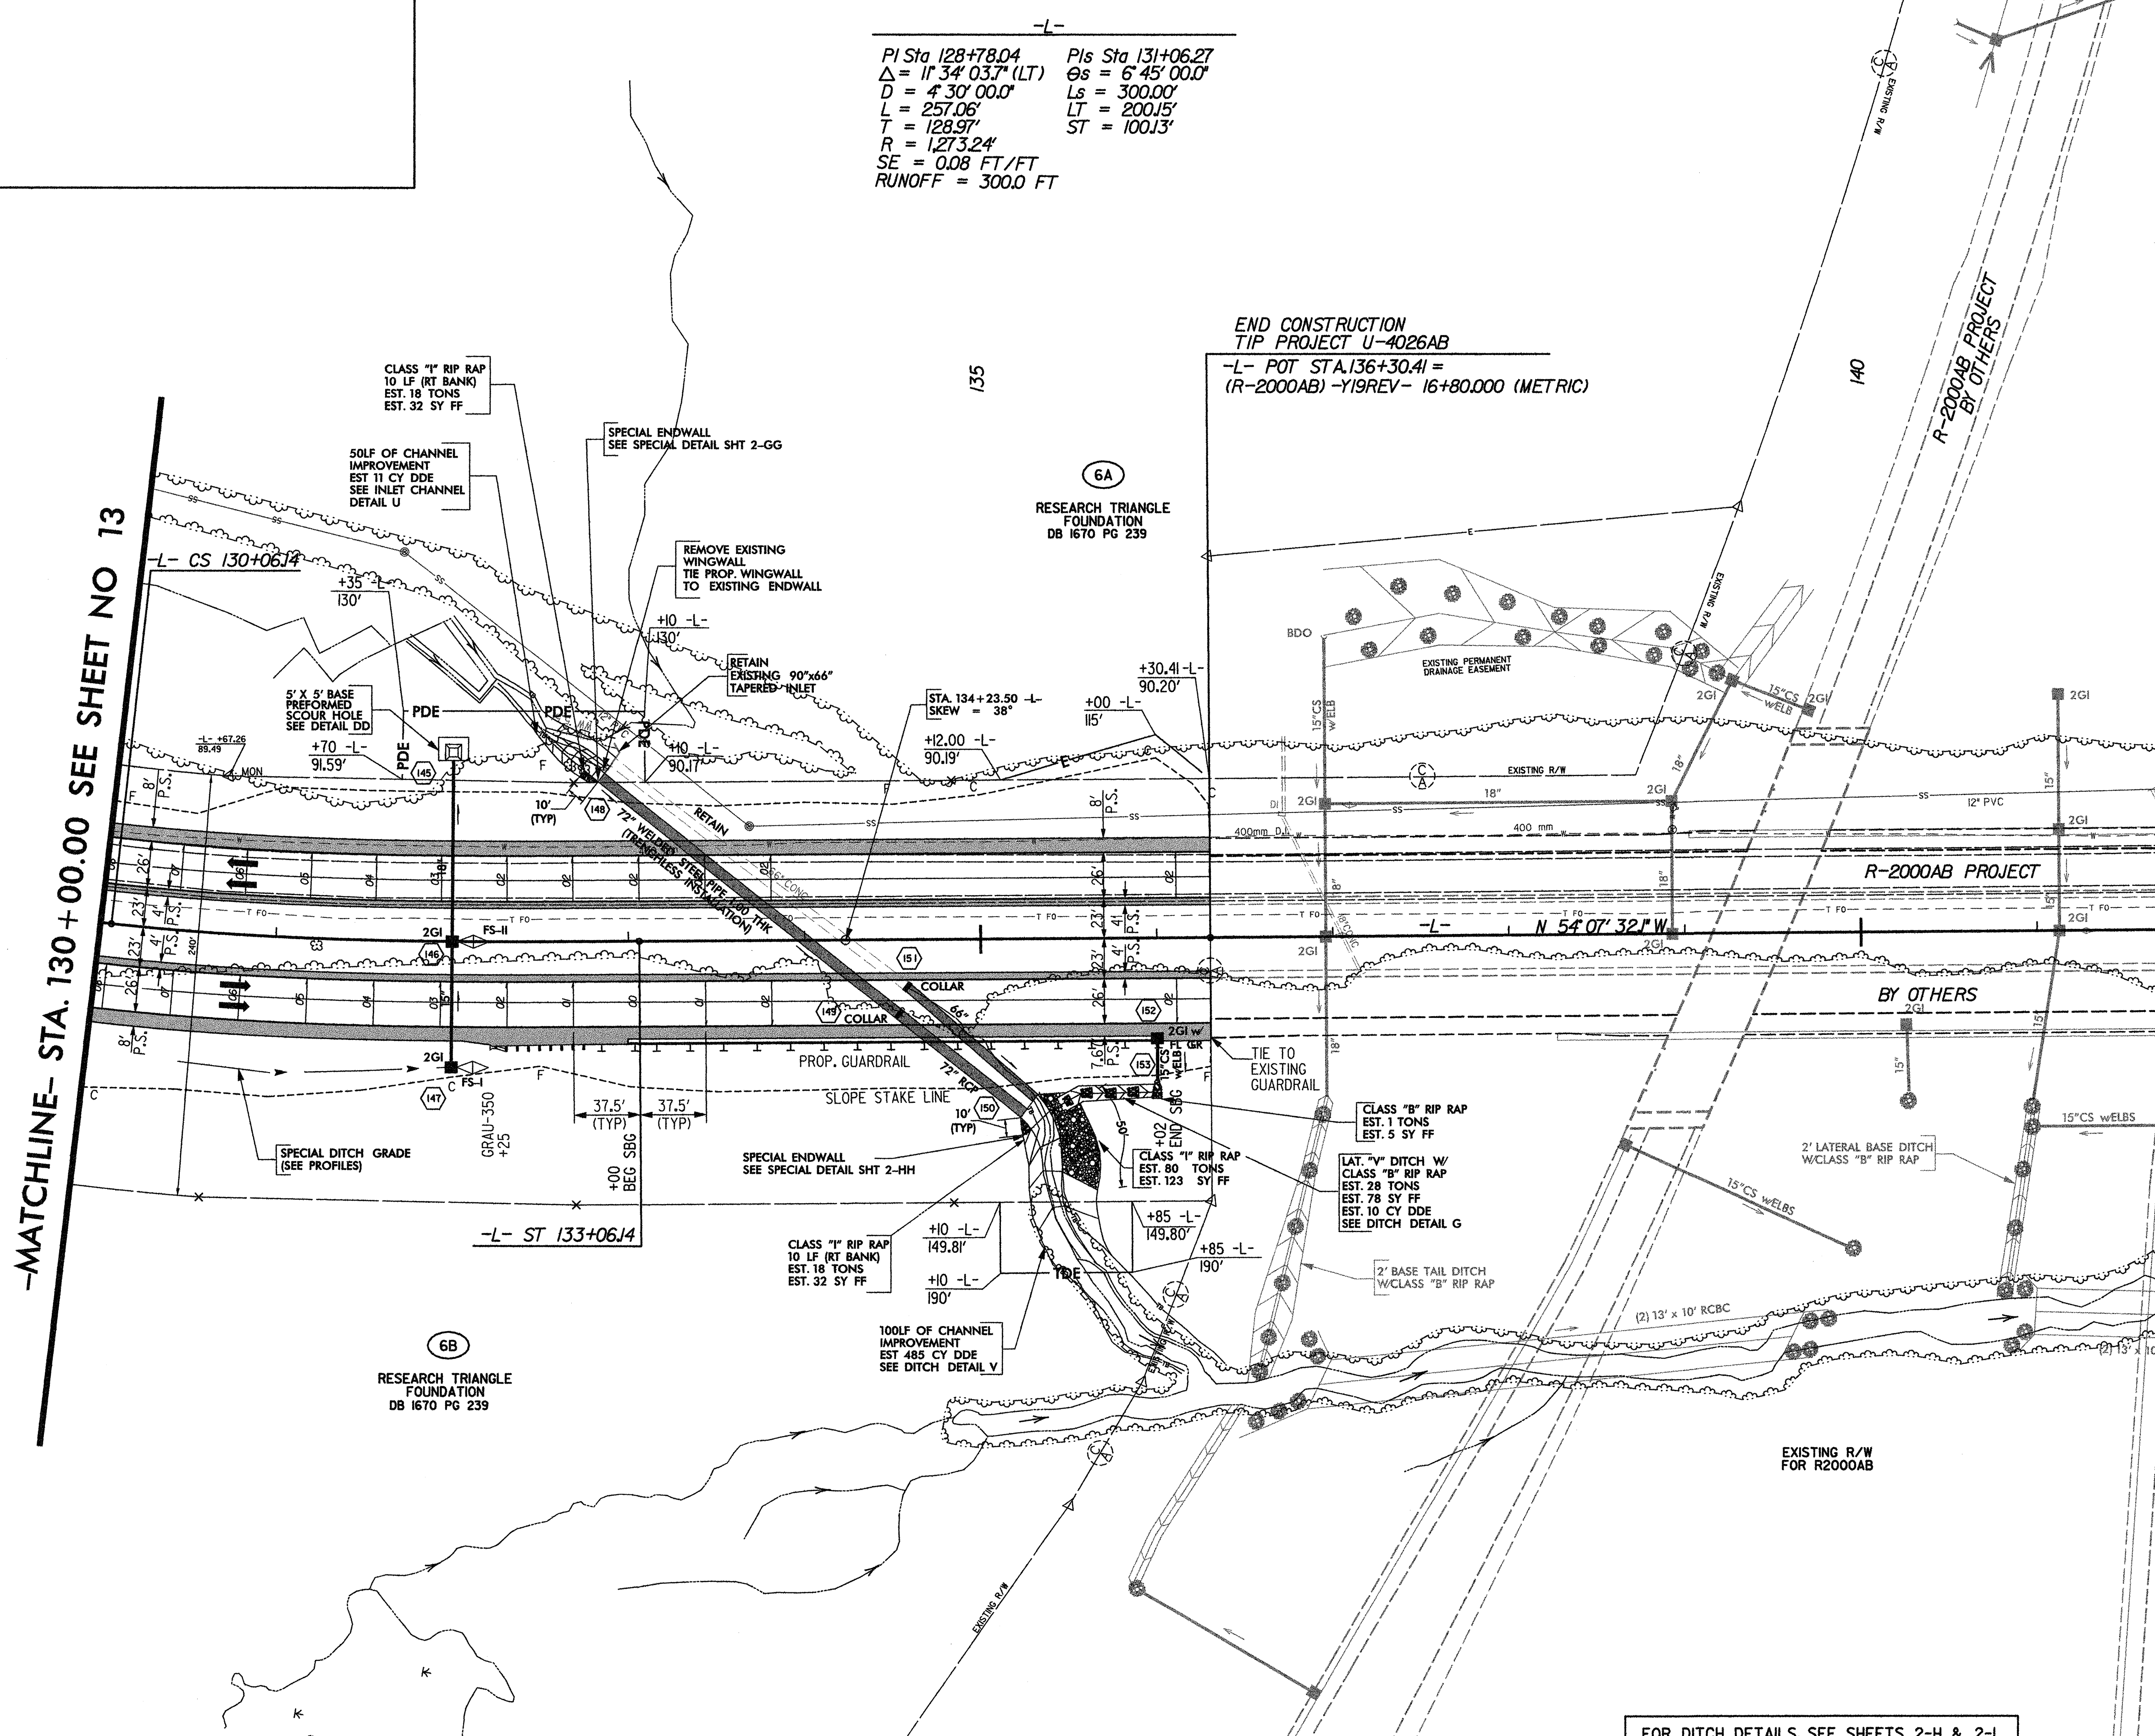


-MATCHLINE- STA. 130 + 00.00 SEE SHEET NO 13

5/3/2006
R:\Roadway\Proj\4026p14.psh
Ko & Associates, P.C.

7/2/99

7/2/99

REVISIONS

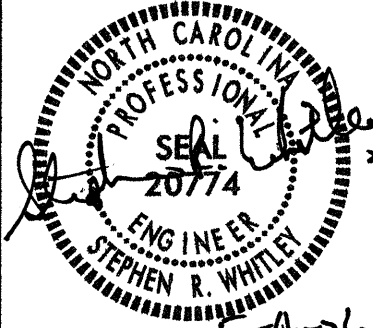PROJECT REFERENCE NO.		SHEET NO.	
U-4026		15	
U-4026B RW SHEET NO.		10	
ROADWAY DESIGN ENGINEER		HYDRAULICS ENGINEER	
			
S-4-06		S-4-06	

-MATCHLINE- STA. 142 + 00.00 SEE SHEET NO. 14

-MATCHLINE- STA. 154 + 00.00 SEE SHEET NO. 16

NAD 83 NC GRID


* 2G TO BE CONSTRUCTED UNDER TIP PROJECT R-2000AB

BEGIN CONSTRUCTION
TIP PROJECT U-4026AB
-L- POC STA. 148+77.13 =
(R-2000AB) -Y19REV- STA. 13+00.00 (METRIC)

BL-26 PINC 155+50.61 =
R2000-26 (GPS)
-L- STA. 147+12.65
(58.052' L.T.)

RESEARCH TRIANGLE
FOUNDATION
DB 1670 PG 239

CISCO SYSTEMS, INC.
DB 9390 PG 1902
MB 1994 PG 950

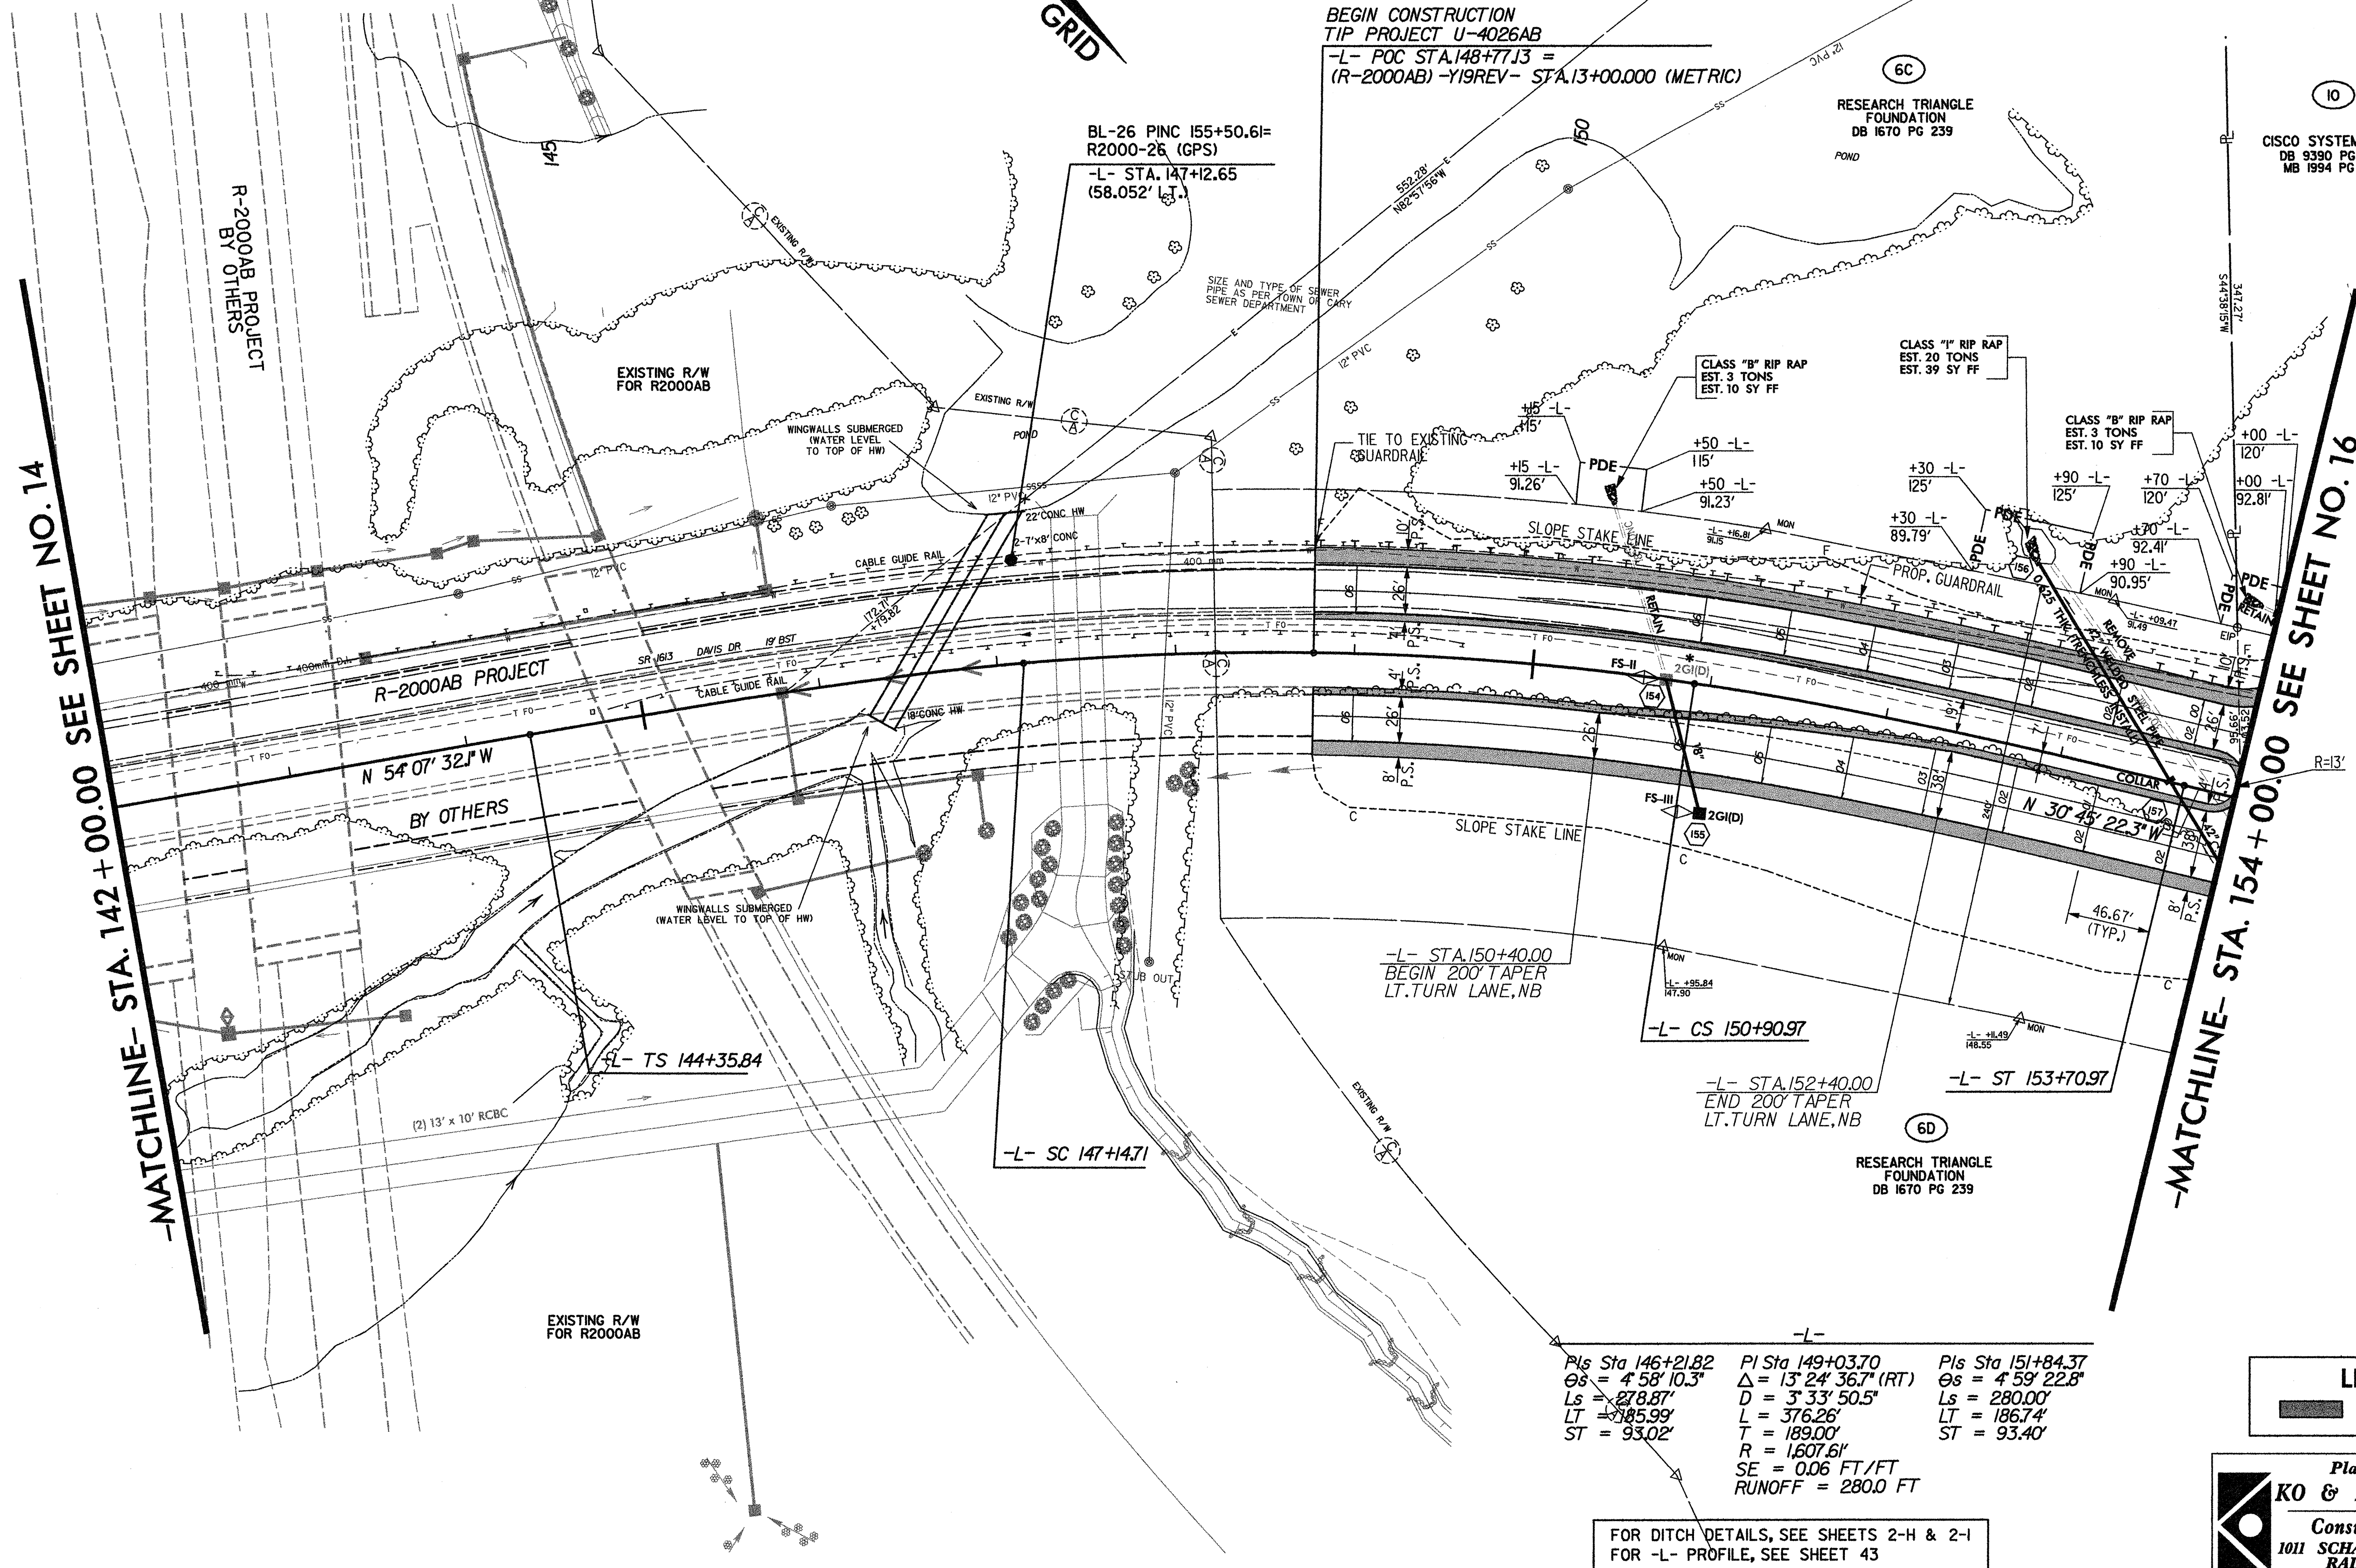

P/Ls Sta 146+21.82 $\Delta s = 4' 58" 10.3"$ $Ls = 278.87'$ $LT = 185.99'$ $ST = 93.02'$	P/Ls Sta 149+03.70 $\Delta = 13' 24" 36.7" (RT)$ $D = 3' 33" 50.5"$ $L = 376.26'$ $T = 189.00'$ $R = 1,607.61'$ $SE = 0.06 FT/FT$ $RUNOFF = 280.0 FT$	P/Ls Sta 151+84.37 $\Delta s = 4' 59" 22.8"$ $Ls = 280.00'$ $LT = 186.74'$ $ST = 93.40'$
--	--	--

FOR DITCH DETAILS, SEE SHEETS 2-H & 2-I
FOR -L- PROFILE, SEE SHEET 43

LEGEND

 PAVED SHOULDER



Plans prepared by:
KO & ASSOCIATES, P.C.
Consulting Engineers
1011 SCHAU DR., SUITE #202
RALEIGH, N.C. 27606
(919)-851-6066

5/3/2006
R:\Roadway\Proj\U4026p15.psh
Ko & Associates, P.C.

7/2/99


REVISIONS

5/5/2006
R:\Roadway\Proj\4026\p16.sh
Ko & Associates, P.C.

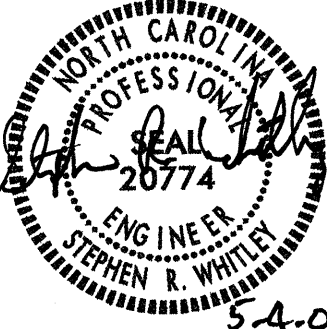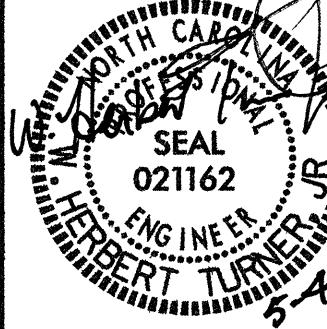PROJECT REFERENCE NO.		SHEET NO.	
U-4026		16	
U-4026B R/W SHEET NO.		11	
ROADWAY DESIGN ENGINEER		HYDRAULICS ENGINEER	
			

-MATCHLINE- STA. 154 + 00.00 SEE SHEET NO. 15

-MATCHLINE- STA. 166 + 00.00 SEE SHEET NO. 17

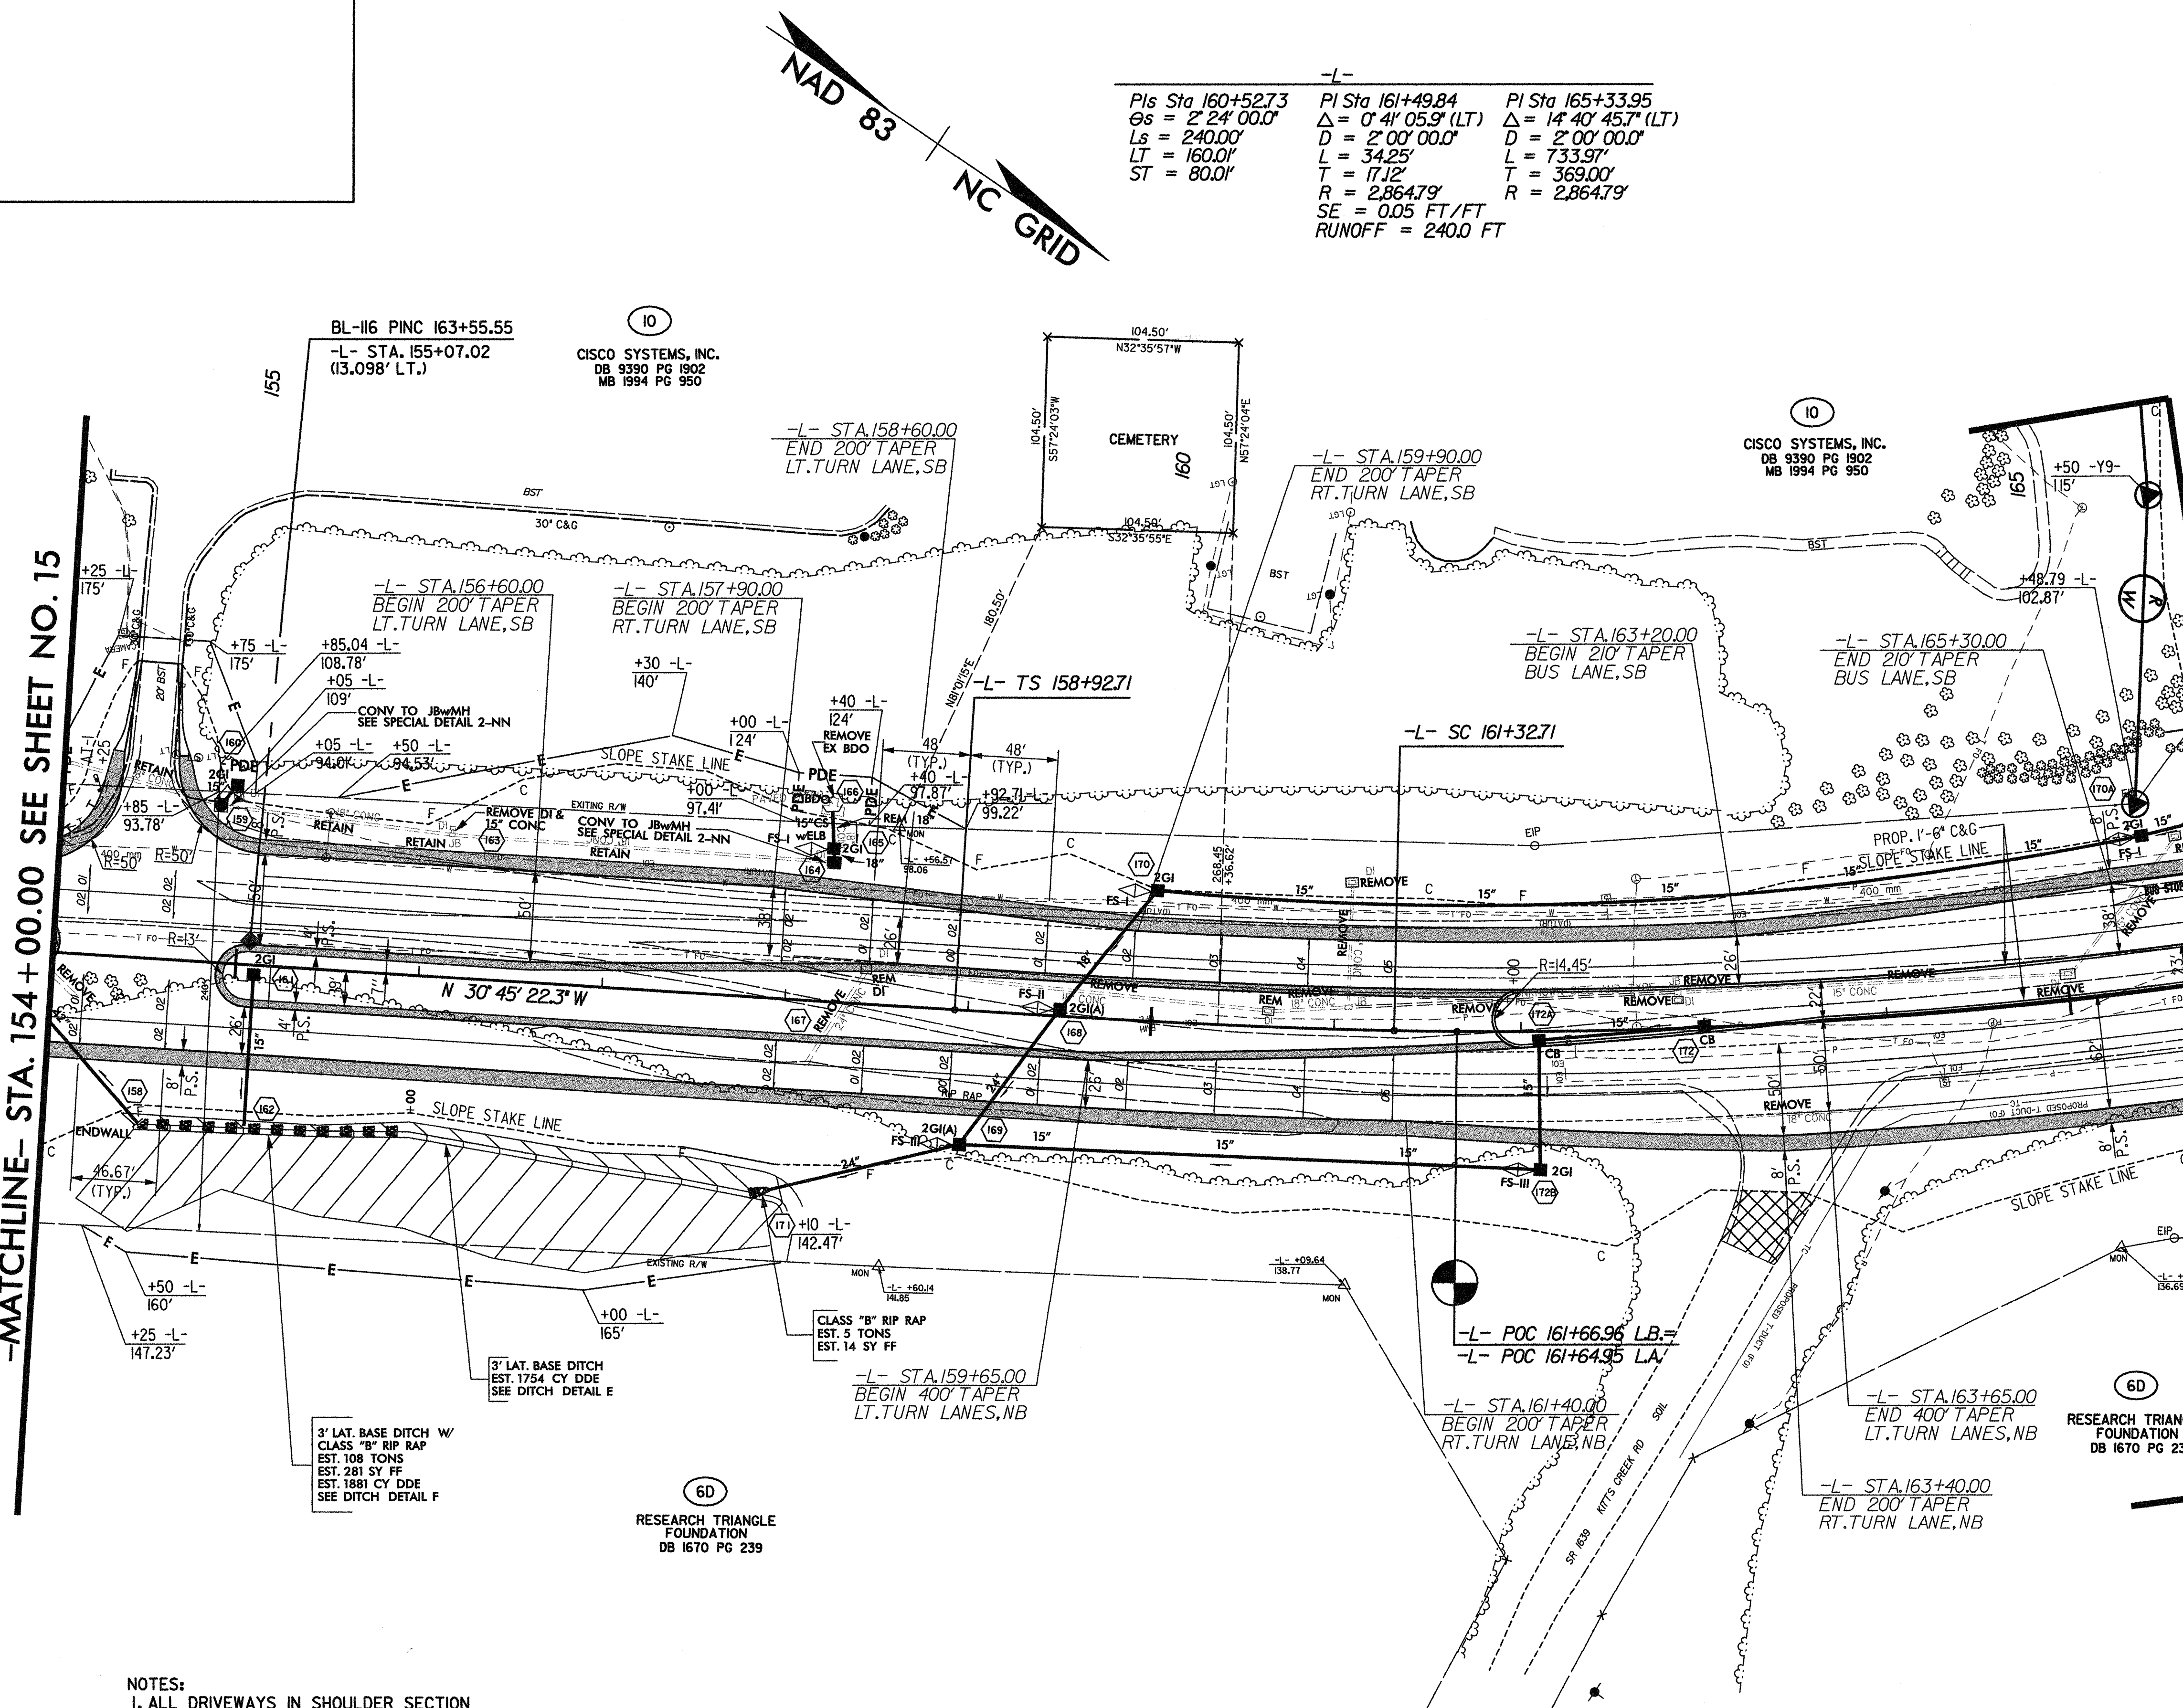

- NOTES:
1. ALL DRIVEWAYS IN SHOULDER SECTION TO BE 16 FT. WITH 12 FT. RADIUS UNLESS SHOWN OTHERWISE ON PLANS.
 2. ALL RADIAT BEGIN AND END OF PROP. 5" MONO. CONC. ISLAND ARE 2' UNLESS OTHERWISE SHOWN.

FOR DITCH DETAILS, SEE SHEETS 2-H & 2-I
FOR C&G TRANSITION SECTION, SEE SHEET 2-N
FOR -L- PROFILE, SEE SHEET 44

LEGEND


-  PAVED SHOULDER
-  PAVEMENT REMOVAL

Plans prepared by:
KO & ASSOCIATES, P.C.
Consulting Engineers
1011 SCHAU DR., SUITE #202
RALEIGH, N.C. 27606
(919)-851-6066

7/2/99

REVISIONS

PROJECT REFERENCE NO.		SHEET NO.	
U-4026		17	
U-4026B RW SHEET NO.		12	
ROADWAY DESIGN ENGINEER		HYDRAULICS ENGINEER	

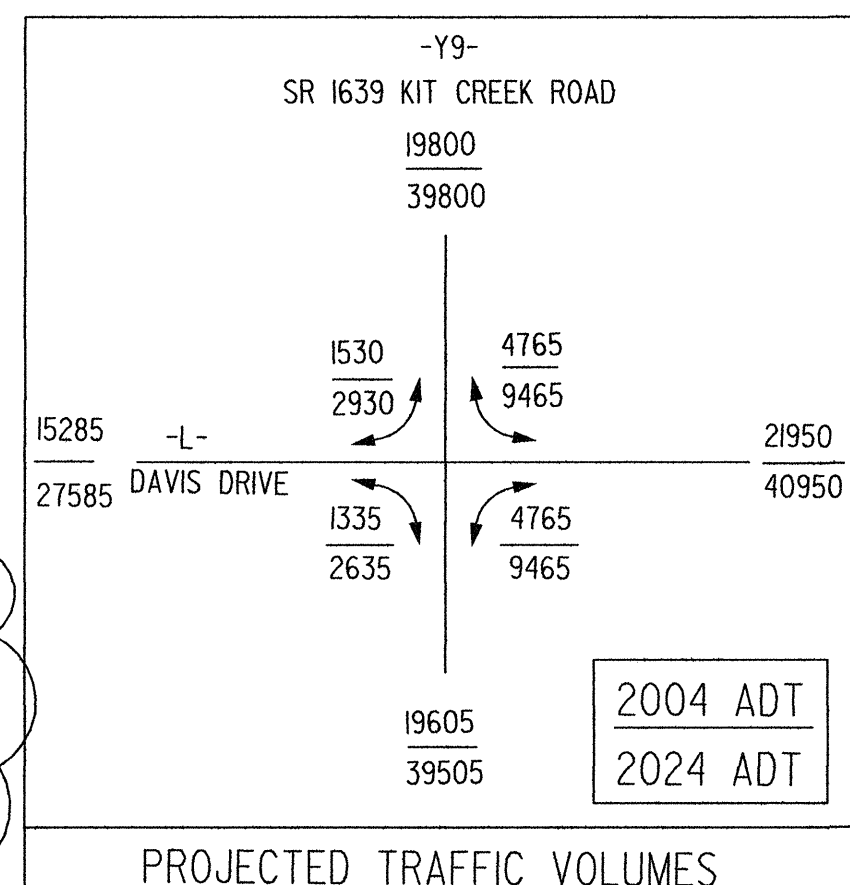

CISCO SYSTEMS, INC.
DB 9390 PG 1902
MB 1994 PG 950

-MATCHLINE- STA. 166 + 00.00 SEE SHEET 16

RESEARCH TRIANGLE
FOUNDATION
DB 1670 PG 239

-MATCHLINE- STA. 29 + 00.00
SEE SHEET NO. 33

-MATCHLINE- STA. 23 + 00.00
SEE SHEET NO. 32

-Y9-
PI Sta 27+56.01
 $\Delta = 1^{\circ}52'01.5"$ (RT)
D = 1'00'00.0"
L = 186.71'
T = 93.36'
R = 5,729.58'
SE = 0.02 FT/FT

-L-
PI Sta 165+33.95
 $\Delta = 14^{\circ}40'45.6"$ (LT)
D = 2'00'00.0"
L = 733.97'
T = 369.00'
R = 2,864.79'
SE = 0.05 FT/FT
RUNOFF = 240.0 FT

PIs Sta 169+78.93
 $\Delta s = 2^{\circ}24'00.0"$
Ls = 240.00'
LT = 160.01'
ST = 80.01'

NOTES:
1. ALL DRIVEWAYS IN SHOULDER SECTION
TO BE 16 FT. WITH 12 FT. RADIUS UNLESS
SHOWN OTHERWISE ON PLANS.
2. ALL RADIAT BEGIN AND END OF PROP. 5' MONO.
CONC. ISLAND ARE 2' UNLESS OTHERWISE SHOWN.



FOR DITCH DETAILS, SEE SHEETS 2-H& 2-I
FOR INTERSECTION DETAIL, SEE SHEET 2-K
FOR TRAIL PLANS, SEE SHEETS 2-O THRU 2-P
FOR ROCK INLET SILL DETAIL, SEE SHEET 2-DD
FOR -L- PROFILE, SEE SHEET 44
FOR -Y9- PROFILE, SEE SHEET 54

LEGEND
PAVED SHOULDER

Plans prepared by:
KO & ASSOCIATES, P.C.
Consulting Engineers
1011 SCHAU DR., SUITE #202
RALEIGH, N.C. 27606
(919)-851-6066

6/8/2006
R:\Roadway\Proj\4026p17.rsh
Ko & Associates, P.C.

PROJECT REFERENCE NO.		SHEET NO.	
U-4026		13	
U-4026B R/W		SHEET NO. 13	
ROADWAY DESIGN ENGINEER		HYDRAULICS ENGINEER	

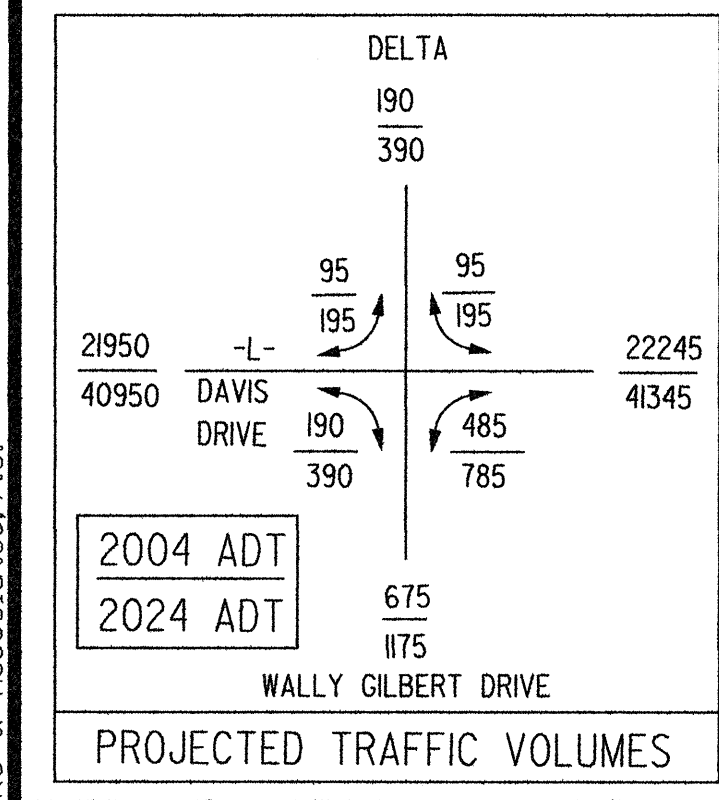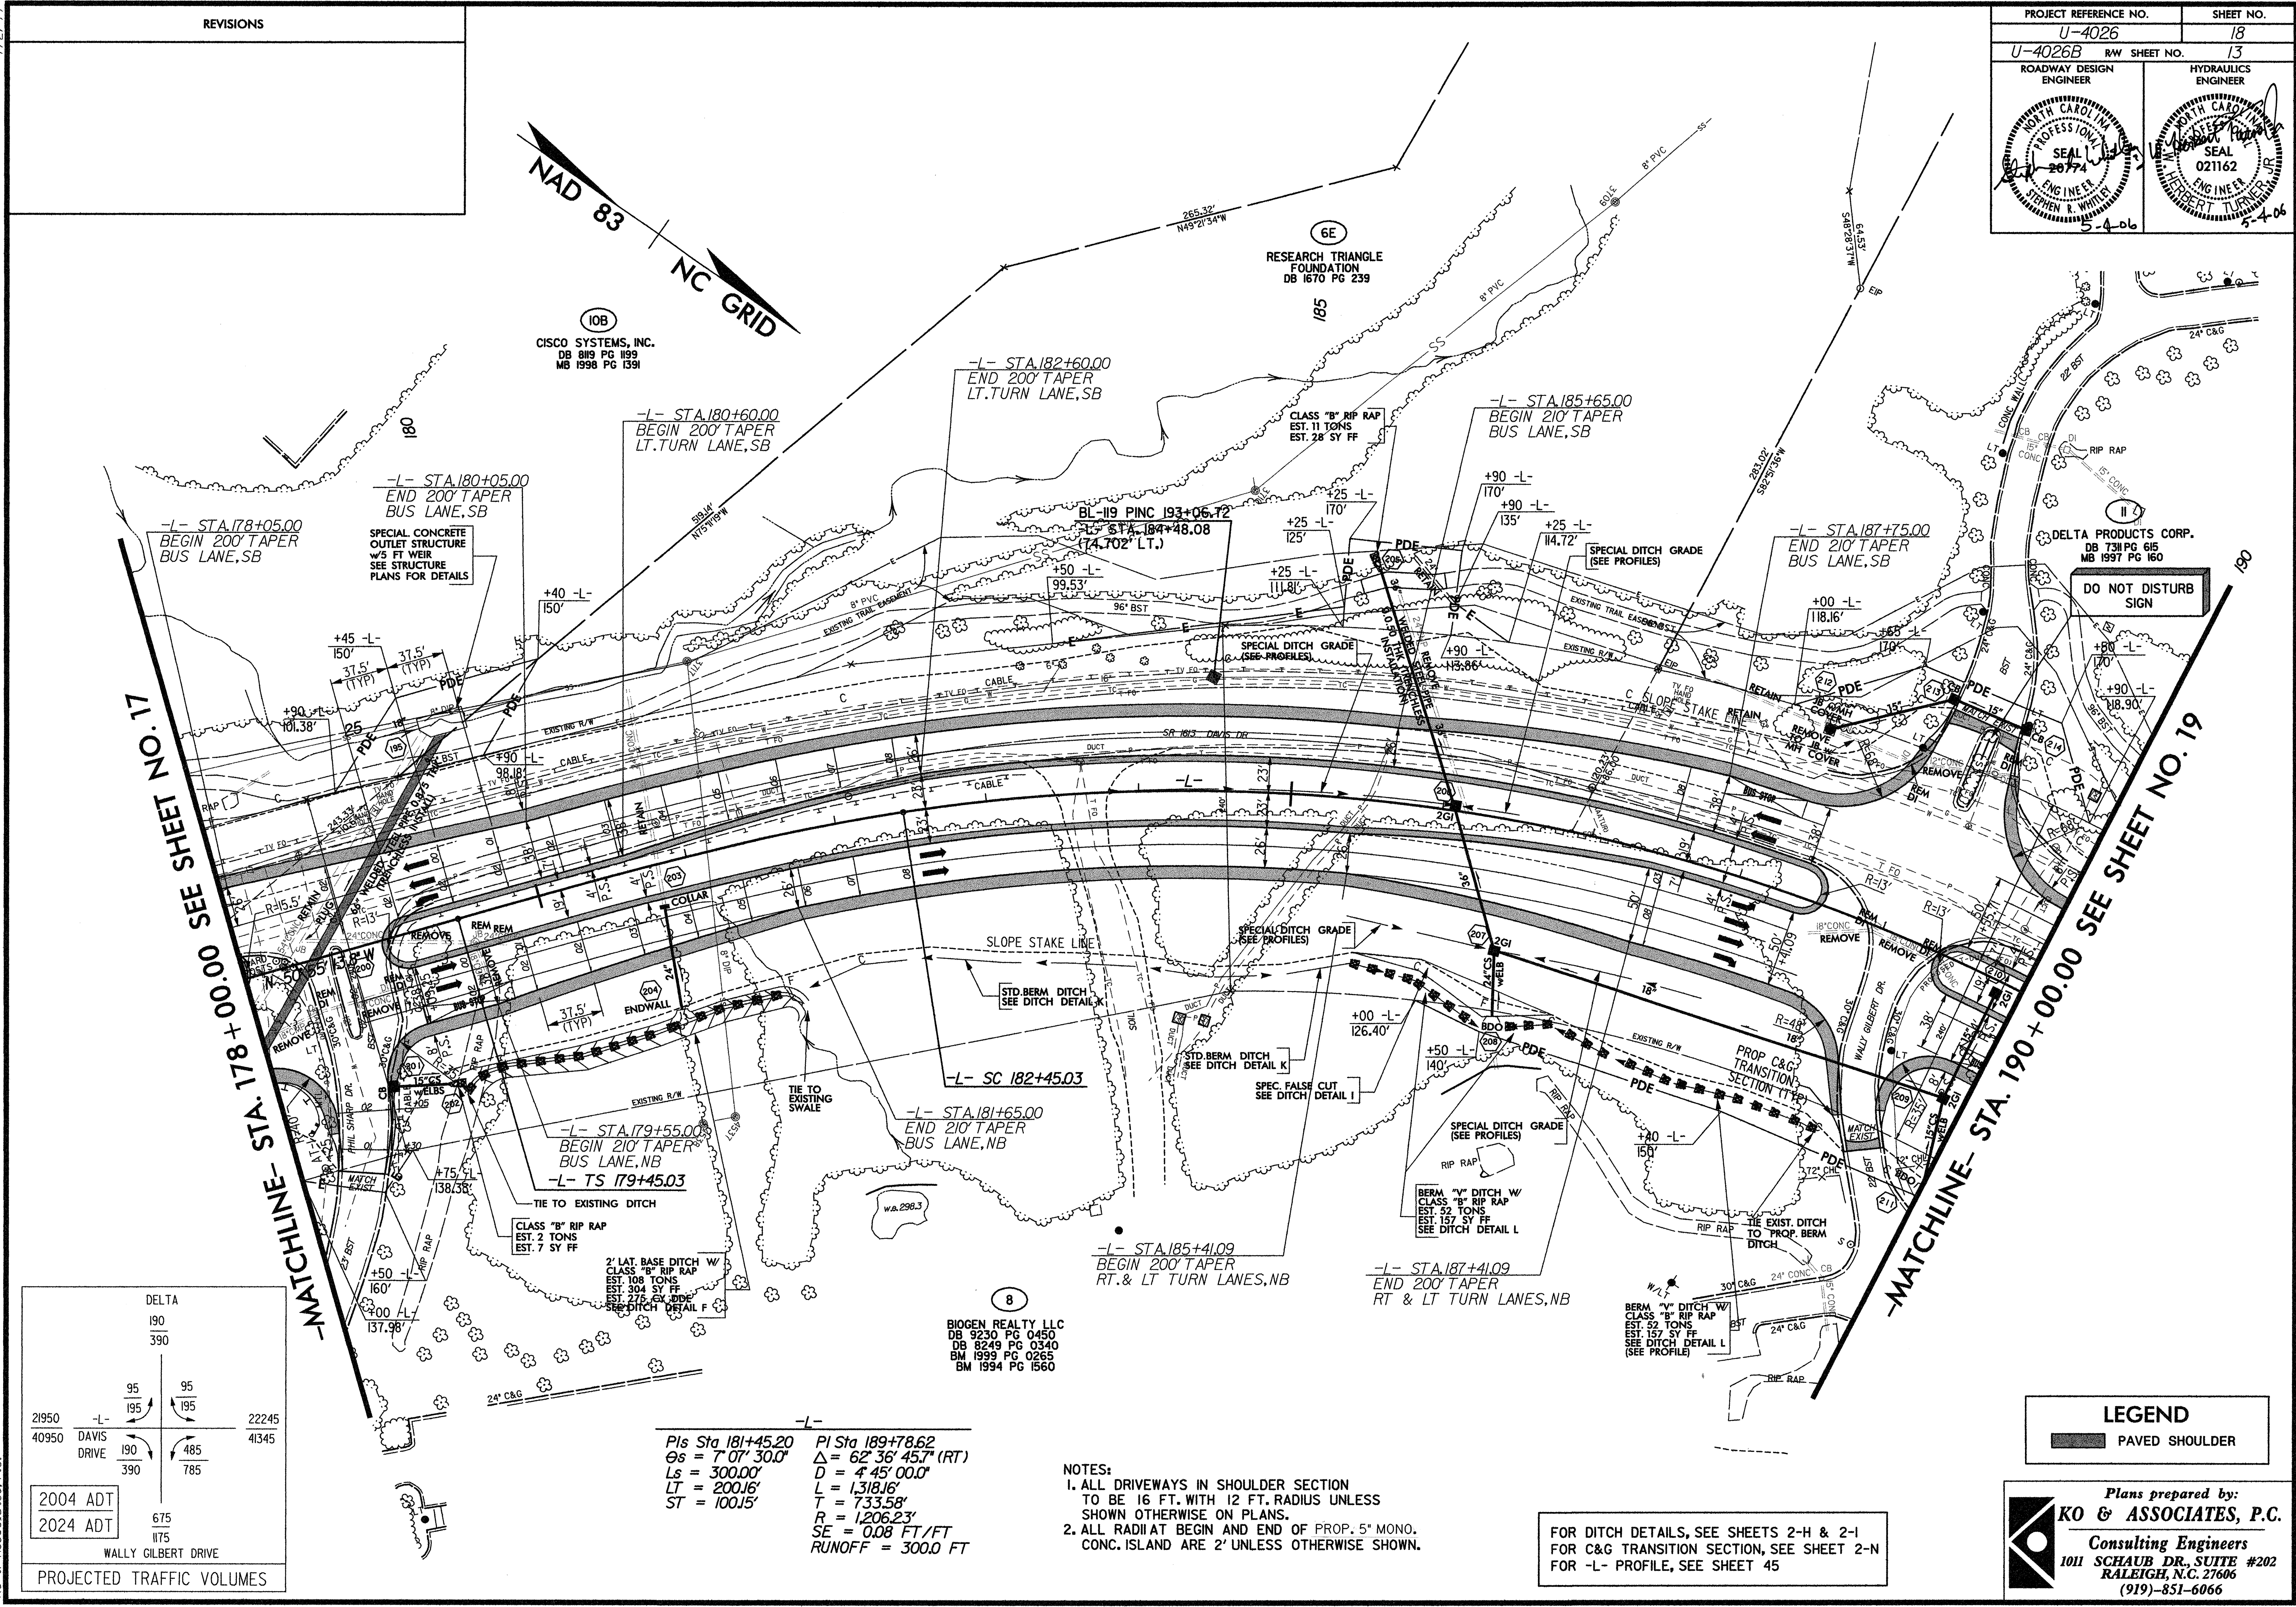

Pls Sta 181+45.20
 $\theta_s = 7' 07'' 30.0''$
 $L_s = 300.00'$
 $LT = 200.16'$
 $ST = 100.15'$

Pl Sta 189+78.62
 $\Delta = 62' 36'' 45.7'' (RT)$
 $D = 4' 45'' 00.0''$
 $L = 1,318.16'$
 $T = 733.58'$
 $R = 1,206.23'$
 $SE = 0.08 \text{ FT/FT}$
 $RUNOFF = 300.0 \text{ FT}$

- NOTES:
- ALL DRIVEWAYS IN SHOULDER SECTION TO BE 16 FT. WITH 12 FT. RADIUS UNLESS SHOWN OTHERWISE ON PLANS.
 - ALL RADI AT BEGIN AND END OF PROP. 5" MONO. CONC. ISLAND ARE 2' UNLESS OTHERWISE SHOWN.


FOR DITCH DETAILS, SEE SHEETS 2-H & 2-I
 FOR C&G TRANSITION SECTION, SEE SHEET 2-N
 FOR -L- PROFILE, SEE SHEET 45

LEGEND

PAVED SHOULDER

Plans prepared by:
KO & ASSOCIATES, P.C.
 Consulting Engineers
 1011 SCHAU DR., SUITE #202
 RALEIGH, N.C. 27606
 (919)-851-6066

PROJECT REFERENCE NO.		SHEET NO.	
U-4026		19	
U-4026B RW		SHEET NO. 14	
ROADWAY DESIGN ENGINEER		HYDRAULICS ENGINEER	

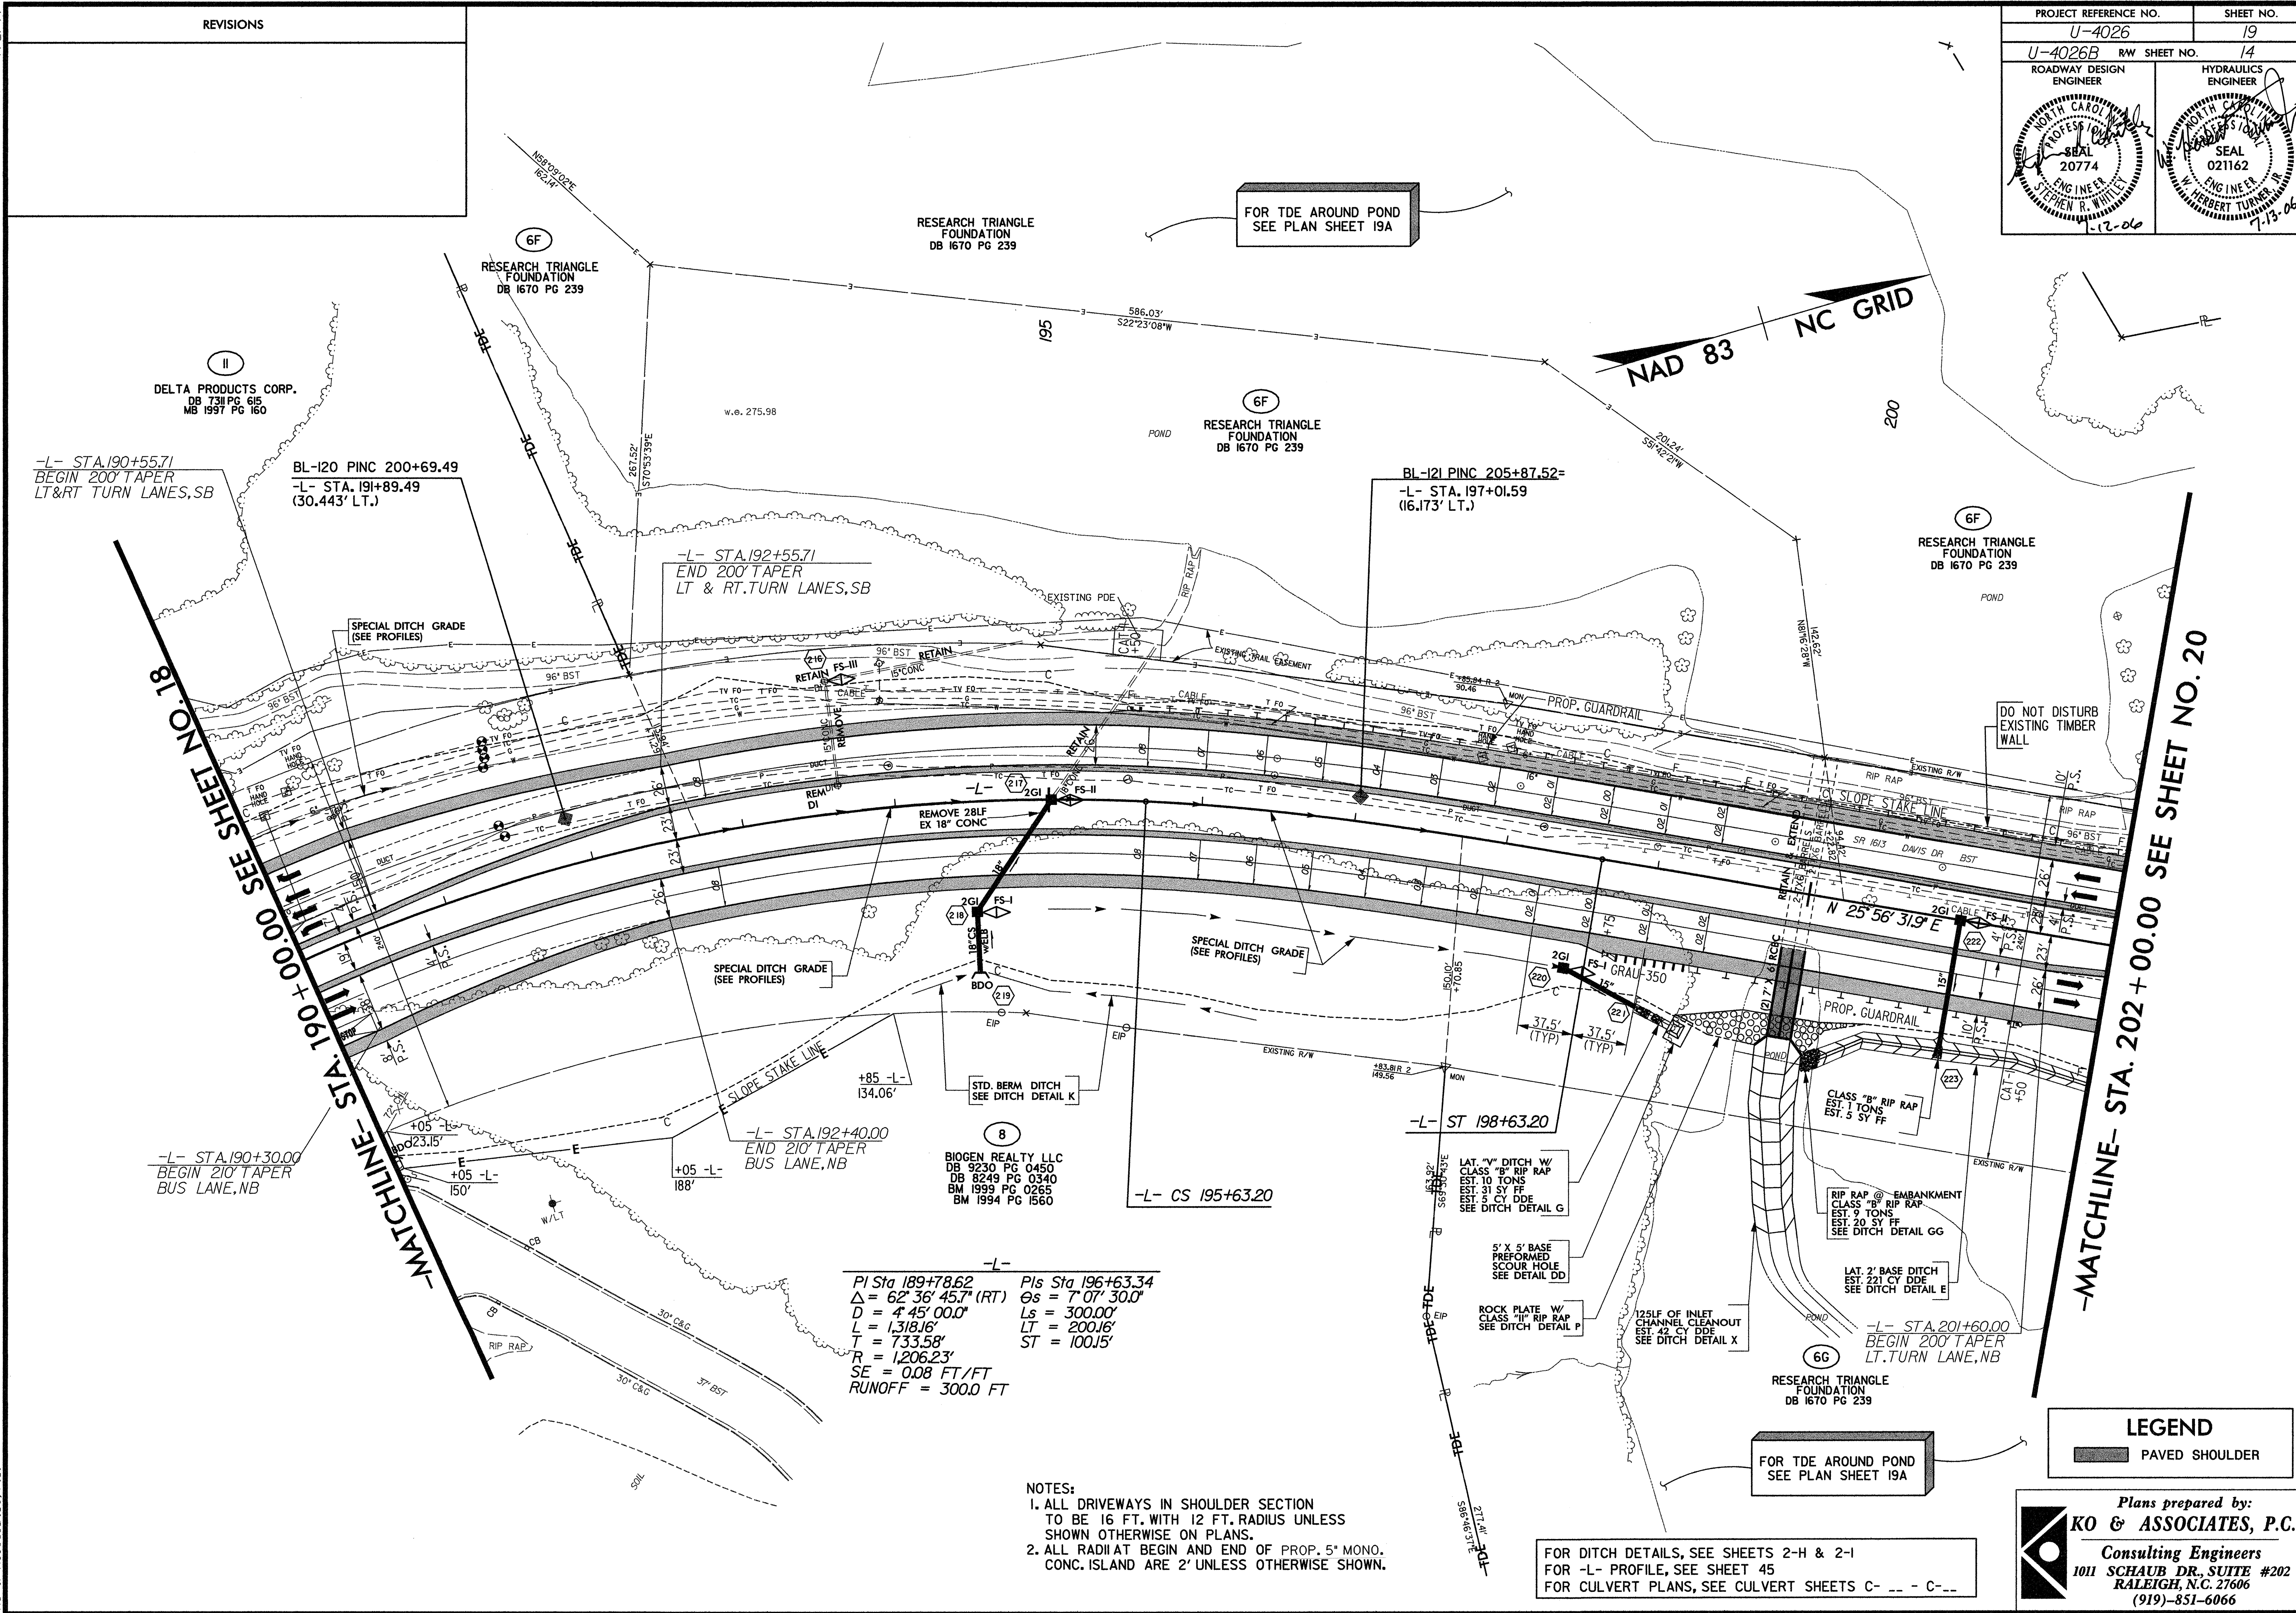

-L-
 PI Sta 189+78.62
 $\Delta = 62^\circ 36' 45.7''$ (RT)
 $D = 4' 45'' 00.0''$
 $L = 1,318.16'$
 $T = 733.58'$
 $R = 1,206.23'$
 $SE = 0.08$ FT/FT
 $RUNOFF = 300.0$ FT

-L-
 PI Sta 196+63.34
 $\Delta = 7^\circ 07' 30.0''$
 $L_s = 300.00'$
 $LT = 200.16'$
 $ST = 100.15'$

- NOTES:
- ALL DRIVEWAYS IN SHOULDER SECTION TO BE 16 FT. WITH 12 FT. RADIUS UNLESS SHOWN OTHERWISE ON PLANS.
 - ALL RADII AT BEGIN AND END OF PROP. 5' MONO. CONC. ISLAND ARE 2' UNLESS OTHERWISE SHOWN.

FOR DITCH DETAILS, SEE SHEETS 2-H & 2-I
 FOR -L- PROFILE, SEE SHEET 45
 FOR CULVERT PLANS, SEE CULVERT SHEETS C- - - C-

LEGEND
 PAVED SHOULDER

Plans prepared by:
KO & ASSOCIATES, P.C.
 Consulting Engineers
 1011 SCHAU DR., SUITE #202
 RALEIGH, N.C. 27606
 (919)-851-6066

7/12/1999
 7/10/2006
 R:\Roadway\Pro\N4026p19.psh
 K & Associates, P.C.



916

7/2/99

REVISIONS



FOR TDE AROUND POND
SEE PLAN SHEET 19A

-MATCHLINE- STA. 202 + 00.00 SEE SHEET NO. 19

FOR TDE AROUND POND
SEE PLAN SHEET 19A

NAD 83 NC GRID

-MATCHLINE- STA. 10 + 30.00
SEE SHEET NO. 37

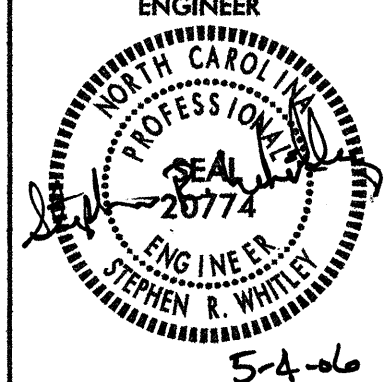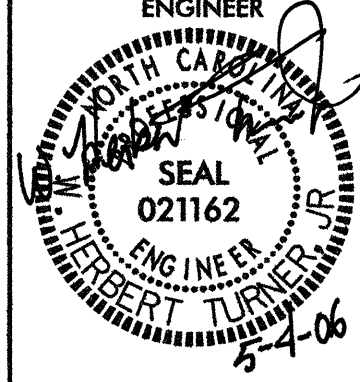PROJECT REFERENCE NO.		SHEET NO.	
U-4026		20	
U-4026B RW SHEET NO.		15	
ROADWAY DESIGN ENGINEER		HYDRAULICS ENGINEER	
			

-L- STA. 213+30.00
END 200' TAPER
LT. TURN LANE, SB

-L- STA. 212+00.00
BEGIN 200' TAPER
RT. TURN LANE, SB

-L- STA. 214+00.00
END 200' TAPER
RT. TURN LANE, SB

-MATCHLINE- STA. 214 + 00.00 SEE SHEET NO. 21

FOR DITCH DETAILS, SEE SHEETS 2-H & 2-I
FOR INTERSECTION DETAIL, SEE SHEET 2-L
FOR TRAIL PLANS, SEE SHEETS 2-Q, 2-R, 2S
FOR -L- PROFILE, SEE SHEET 46
FOR -Y10- PROFILE, SEE SHEET 53

-Y10- DEVELOPMENT DRIVE			
2004 ADT	2215	3915	
2024 ADT			
22245 -L-	675	1540	23110
41345 DAVIS DRIVE	1175	2740	42910
PROJECTED TRAFFIC VOLUMES			

RTP LIMIT
MORRISVILLE CITY LIMIT


LEGEND

PAVED SHOULDER

Plans prepared by:
KO & ASSOCIATES, P.C.
Consulting Engineers
1011 SCHAU DR., SUITE #202
RALEIGH, N.C. 27606
(919)-851-6066



FOR DITCH DETAILS, SEE SHEETS 2-H & 2-I
FOR TRAIL PLANS, SEE SHEETS 2-R & 2-S
FOR -L- PROFILE, SEE SHEET 46

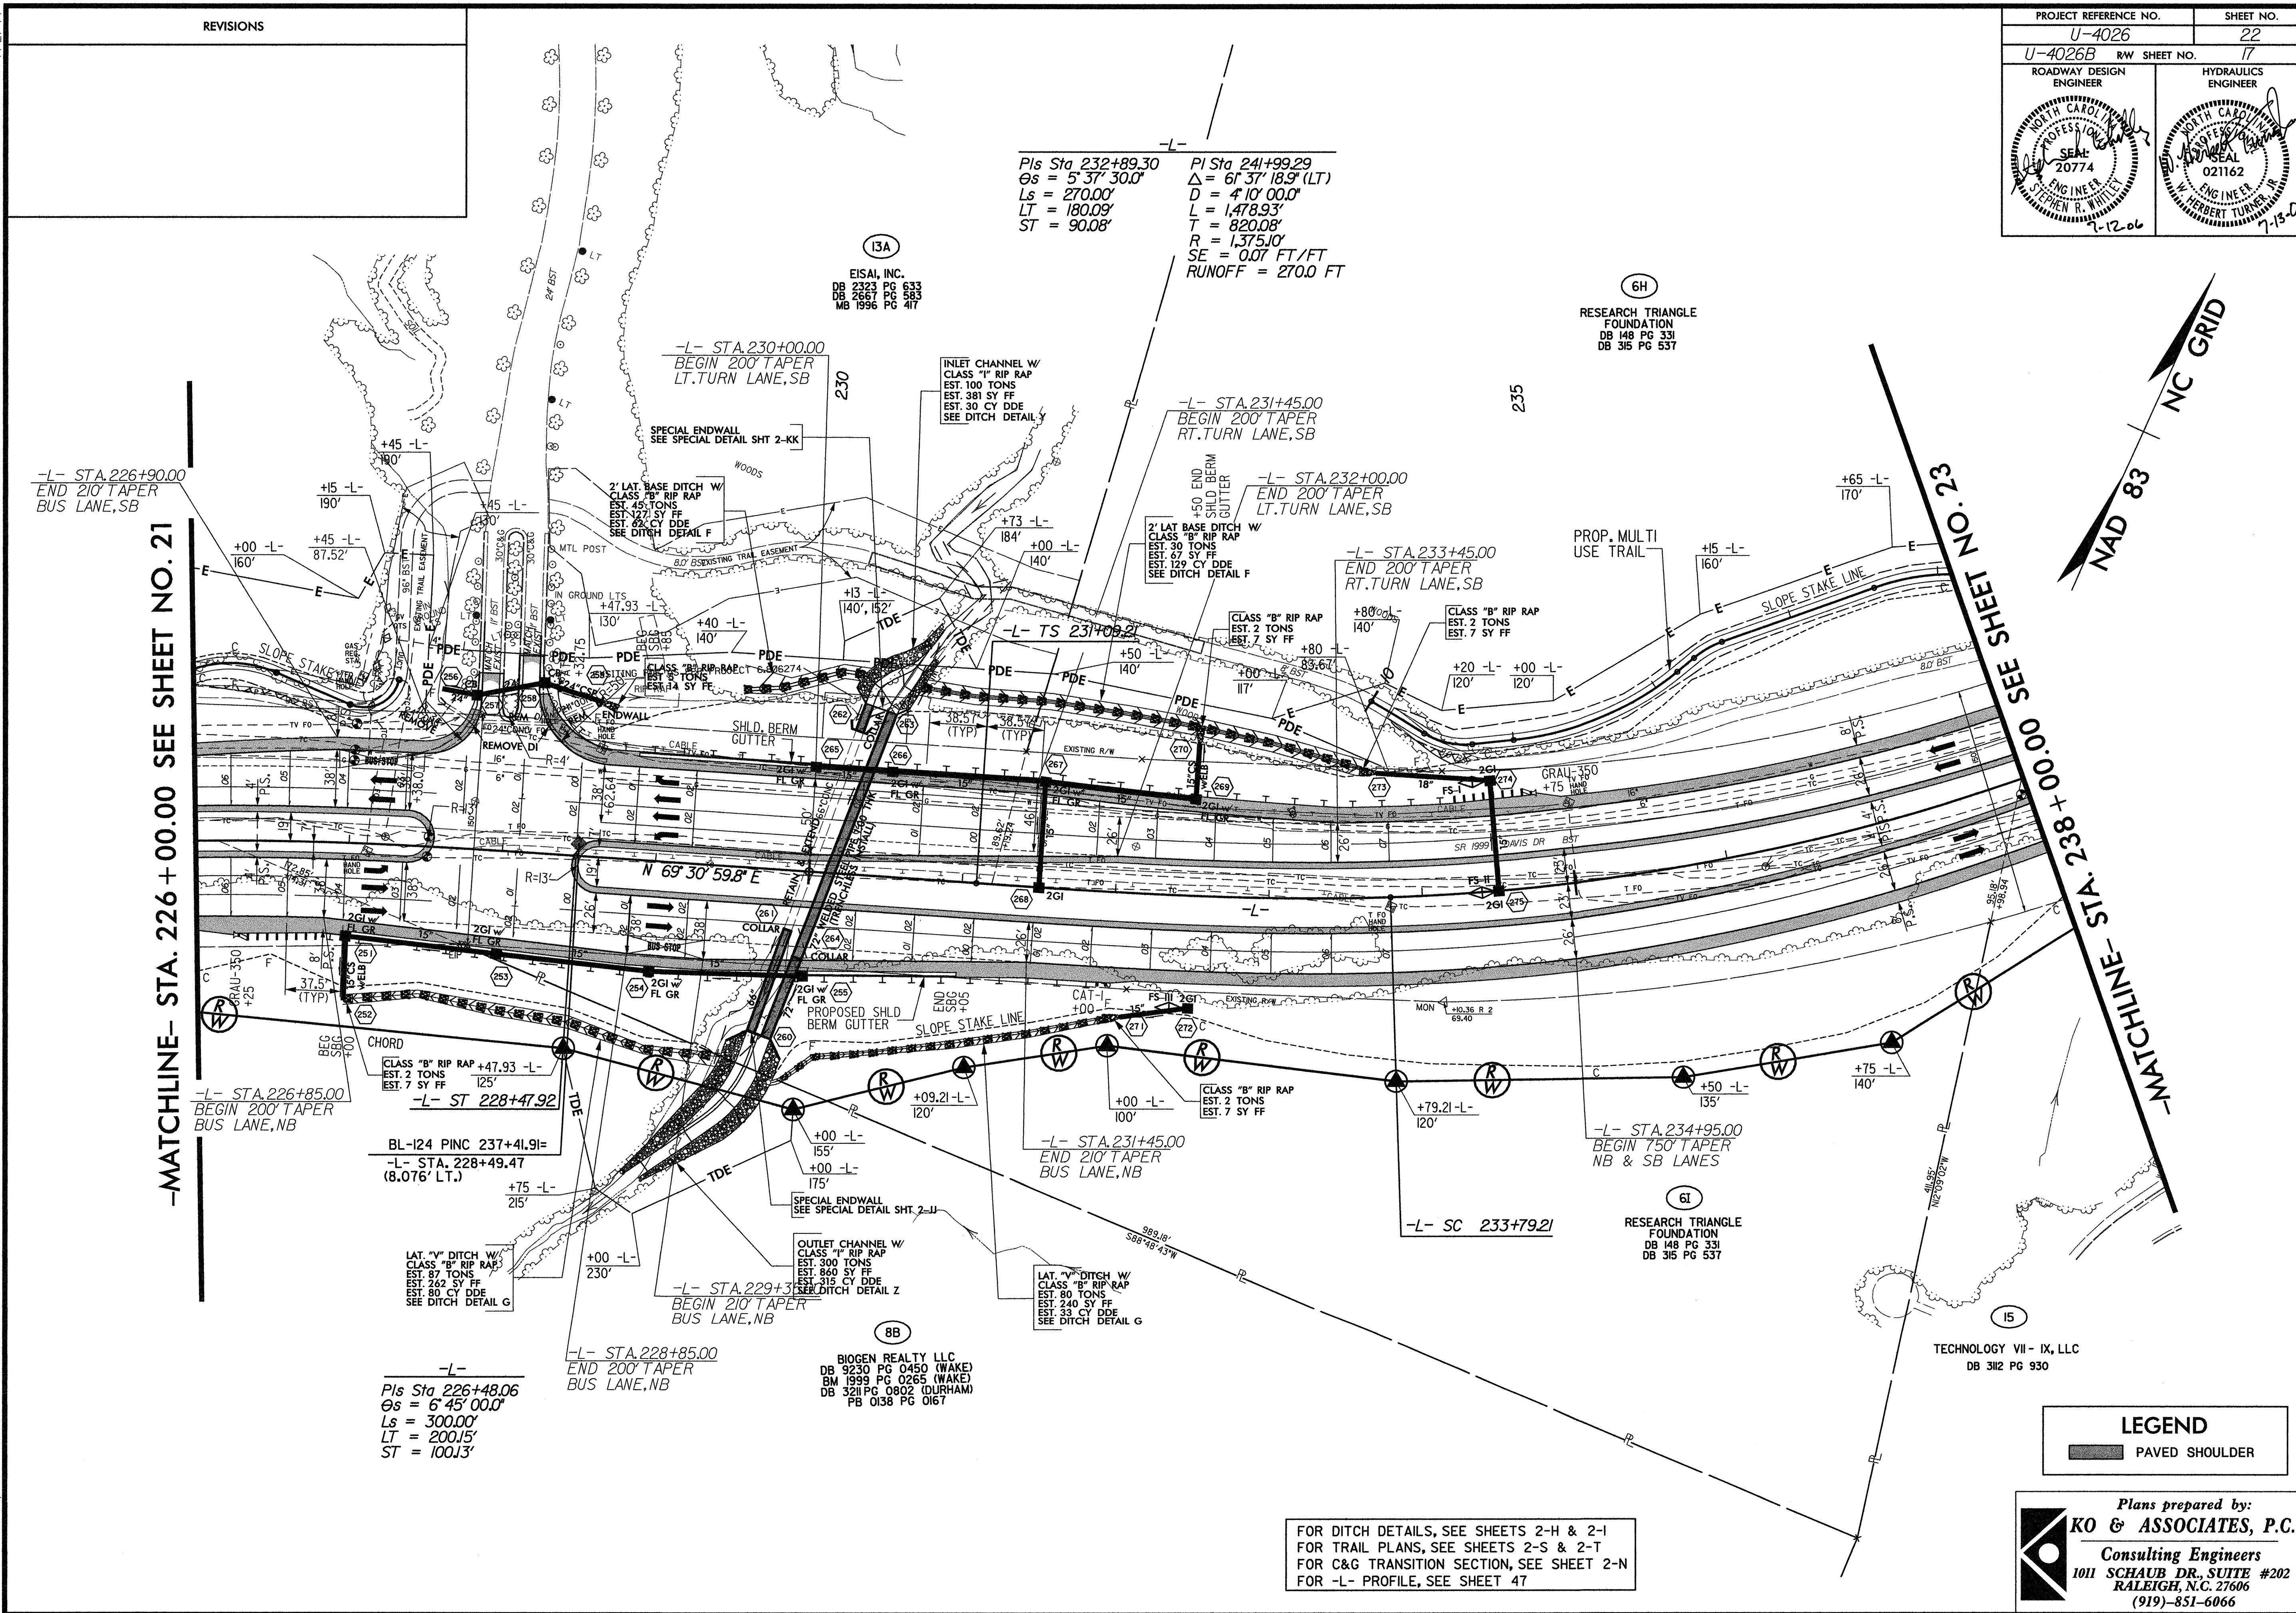

7/12/99

REVISIONS

-L-
PI Sta 241+99.29 PIs Sta 249+48.21
 $\Delta = 6' 37'' 18.9''$ (LT) $\Theta s = 5' 37'' 30.0''$
 $D = 4' 10'' 00.0''$ $Ls = 270.00'$
 $L = 1,478.93'$ $LT = 180.09'$
 $T = 820.08'$ $ST = 90.08'$
 $R = 1,375.10'$
 $SE = 0.07$ FT/FT
RUNOFF = 270.0 FT


2004 ADT	480
2024 ADT	880

23110	-L-	190	190	24155
42910	DAVIS DRIVE	285	1330	45055
		585	2730	
		1715		
		3415		
	-YII-			
	PARK KNOLL DRIVE			

PROJECTED TRAFFIC VOLUMES

PROJECT REFERENCE NO.	SHEET NO.
U-4026	23
U-4026B	RW SHEET NO. 18
ROADWAY DESIGN ENGINEER	HYDRAULICS ENGINEER

-MATCHLINE- STA. 238+00.00 SEE SHEET NO. 22

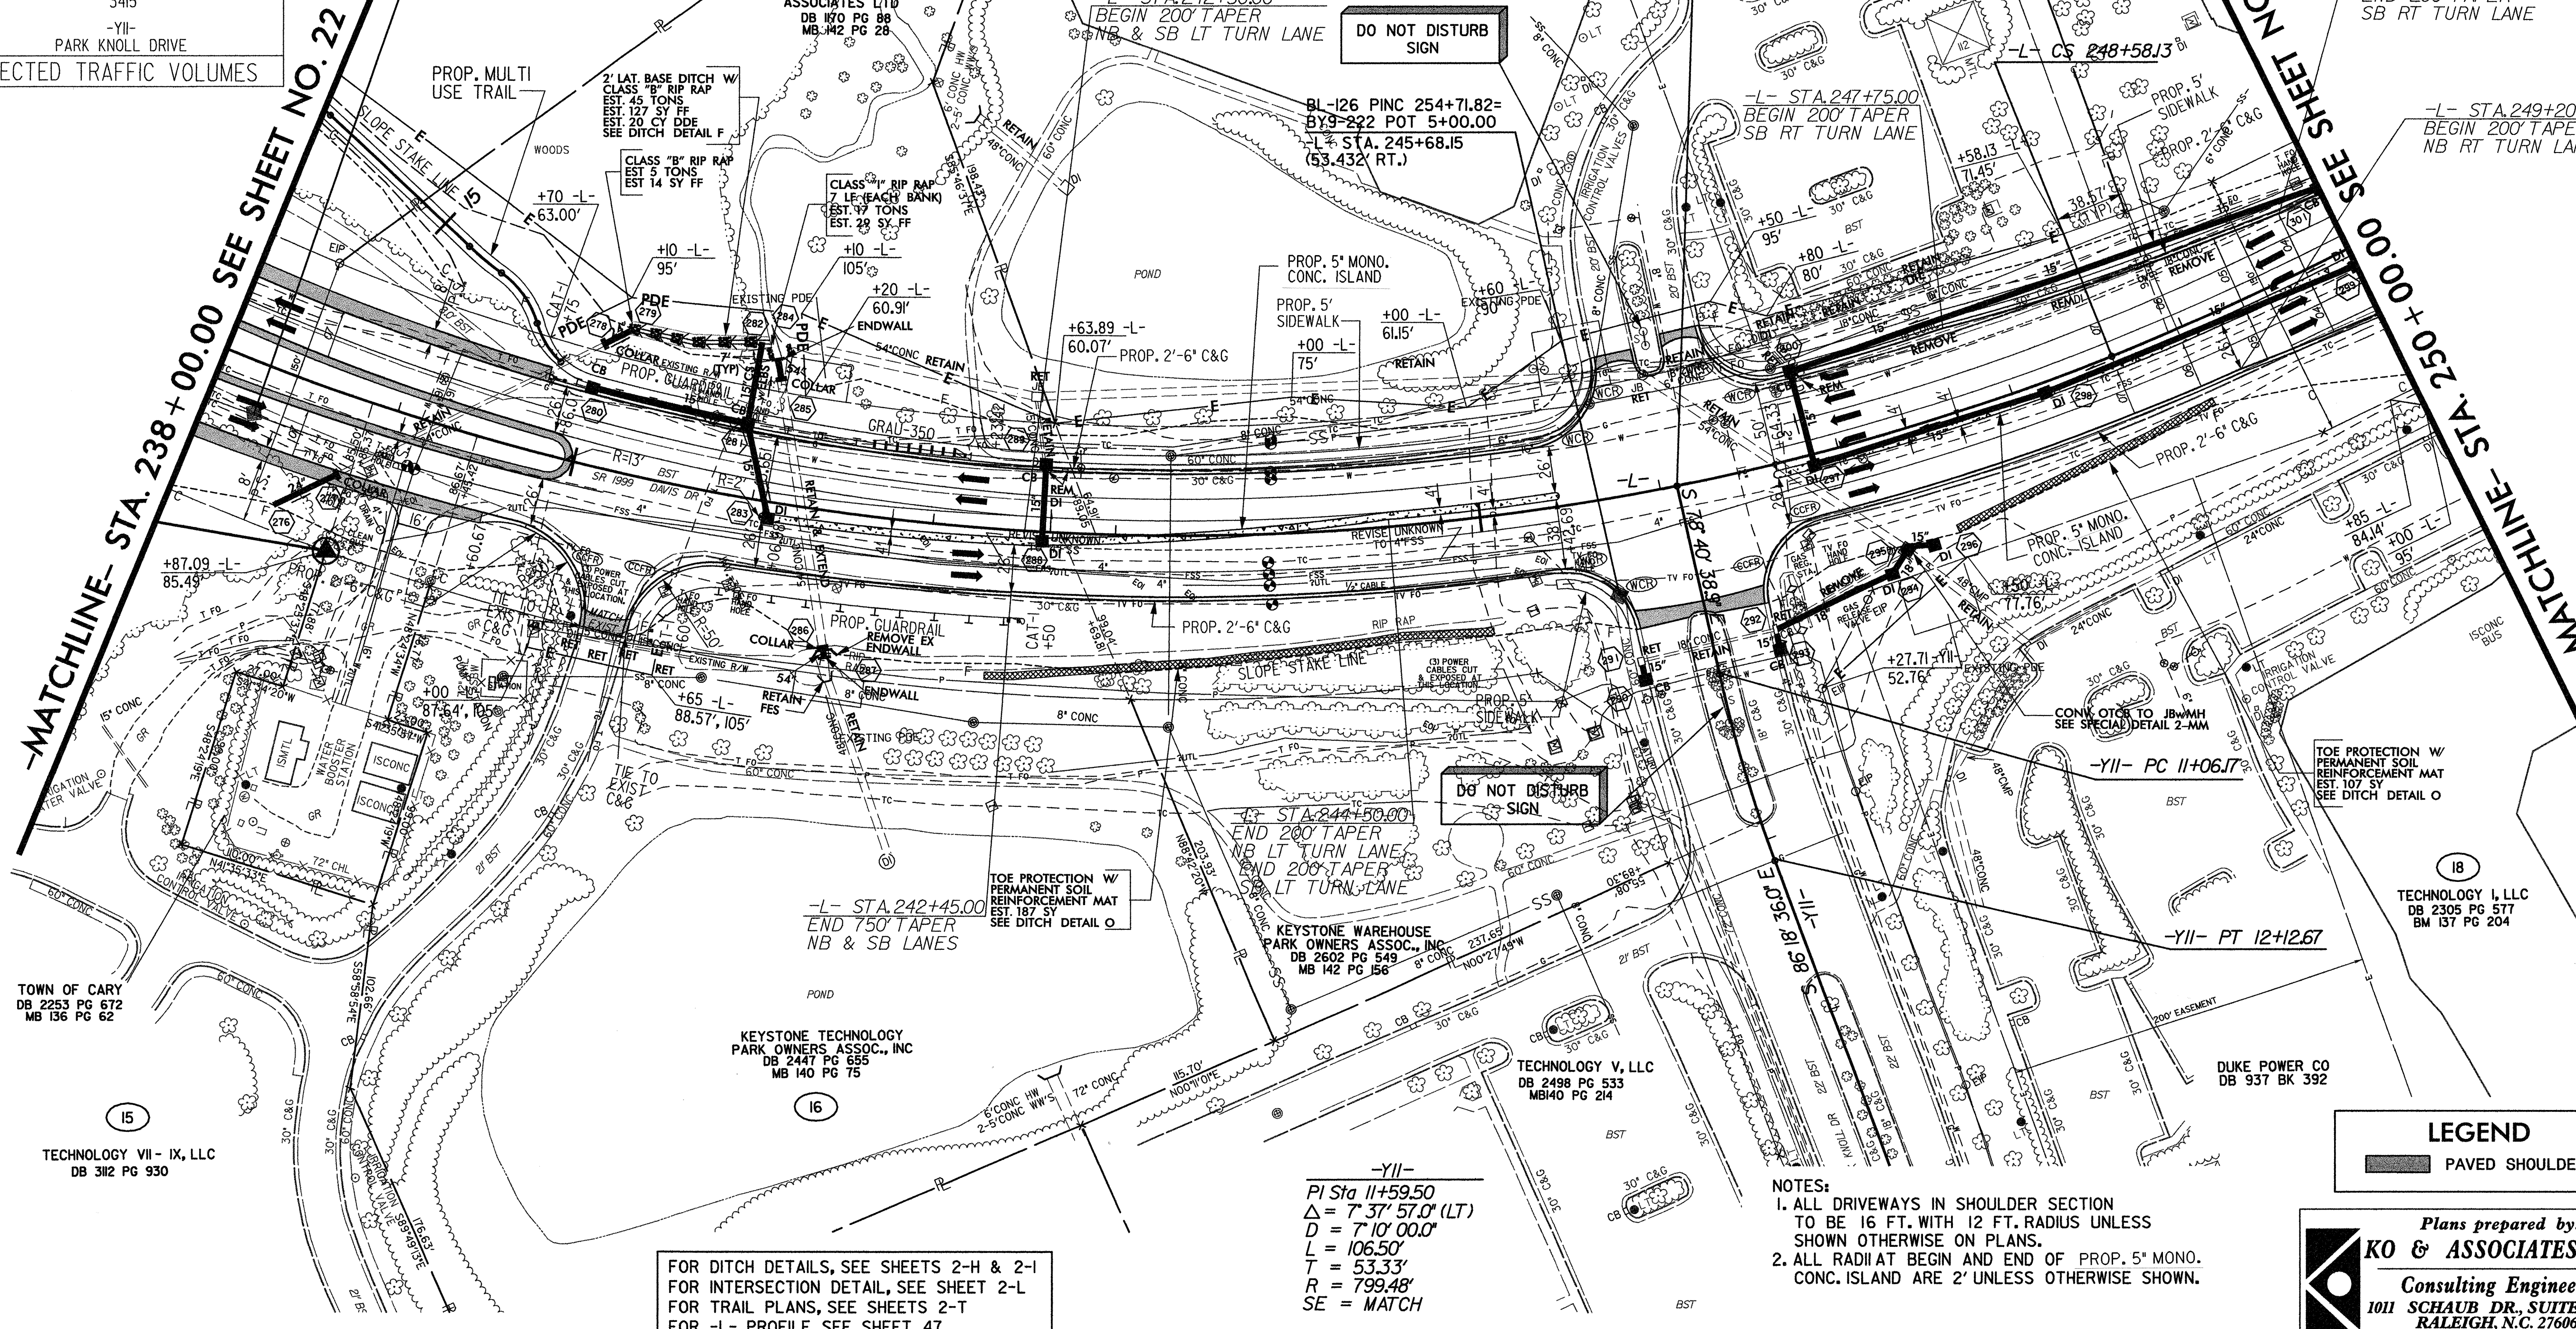

TOWN OF CARY
DB 2253 PG 672
MB 136 PG 62

15
TECHNOLOGY VII-IX, LLC
DB 3112 PG 930

16
KEYSTONE TECHNOLOGY
PARK OWNERS ASSOC., INC.
DB 2447 PG 655
MB 140 PG 75

17
KEYSTONE OFFICE 100 - 200, LLC
DB 3149 PG 668
MB 142 PG 28

TECHNOLOGY V, LLC
DB 2498 PG 533
MB 140 PG 214

DUKE POWER CO
DB 937 BK 392

18
TECHNOLOGY I, LLC
DB 2305 PG 577
MB 137 PG 204

LEGEND
PAVED SHOULDER

- NOTES:
- ALL DRIVEWAYS IN SHOULDER SECTION TO BE 16 FT. WITH 12 FT. RADIUS UNLESS SHOWN OTHERWISE ON PLANS.
 - ALL RADIUS AT BEGIN AND END OF PROP. 5' MONO. CONC. ISLAND ARE 2' UNLESS OTHERWISE SHOWN.

FOR DITCH DETAILS, SEE SHEETS 2-H & 2-I
FOR INTERSECTION DETAIL, SEE SHEET 2-L
FOR TRAIL PLANS, SEE SHEETS 2-T
FOR -L- PROFILE, SEE SHEET 47

-YII-
PI Sta 11+59.50
 $\Delta = 7' 37'' 57.0''$ (LT)
 $D = 7' 10'' 00.0''$
 $L = 106.50'$
 $T = 53.33'$
 $R = 799.48'$
 $SE = MATCH$


Plans prepared by:
KO & ASSOCIATES, P.C.
Consulting Engineers
1011 SCHAU DR., SUITE #202
RALEIGH, N.C. 27606
(919)-851-6066

7/10/2006
R:\Roadway\Proj\4026\p23.psh
Ko & Associates, P.C.

7/12/99

REVISIONS

2004 ADT
2024 ADT

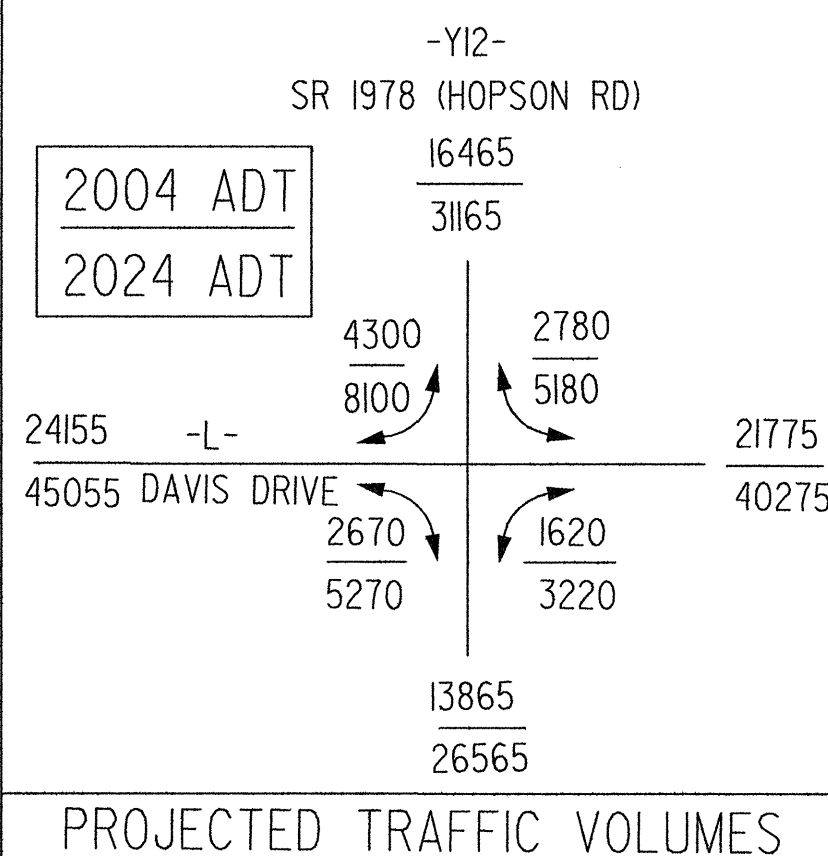

NAD 83 | NC GRID

PROJECT REFERENCE NO. U-4026		SHEET NO. 24
ROADWAY DESIGN ENGINEER U-4026B		R/W SHEET NO. 19

-MATCHLINE- STA. 22 + 00.00
SEE SHEET NO. 34

-MATCHLINE- STA. 250 + 00.00 SEE SHEET NO. 23

-MATCHLINE- STA. 262 + 00.00 SEE SHEET NO. 25

NOTES:
1. ALL RADIAT BEGIN AND END OF PROP. 5" MONO.
CONC. ISLAND ARE 2' UNLESS OTHERWISE SHOWN.

LEGEND
PAVED SHOULDER


FOR DITCH DETAILS, SEE SHEETS 2-H & 2-I
FOR INTERSECTION DETAIL, SEE SHEET 2-L
FOR RETAINING WALL DETAIL, SEE SHEET 2-EE
FOR -L- PROFILE, SEE SHEET 48
FOR -Y12- PROFILE, SEE SHEET 56

Plans prepared by:
KO & ASSOCIATES, P.C.
Consulting Engineers
1011 SCHAU DR., SUITE #202
RALEIGH, N.C. 27606
(919)-851-6066

1/10/2006
P:\Roadway_Proj\U4026\24\24.psh
Ko & Associates, P.C.

-L-

PI Sta 270+12.65
 $\Delta = 2^\circ 18' 20.7''$ (LT)
 $D = 0^\circ 30' 00.0''$
 $L = 461.5'$
 $T = 230.6'$
 $R = 11,459.16'$
 $SE = 0.02$ FT/FT

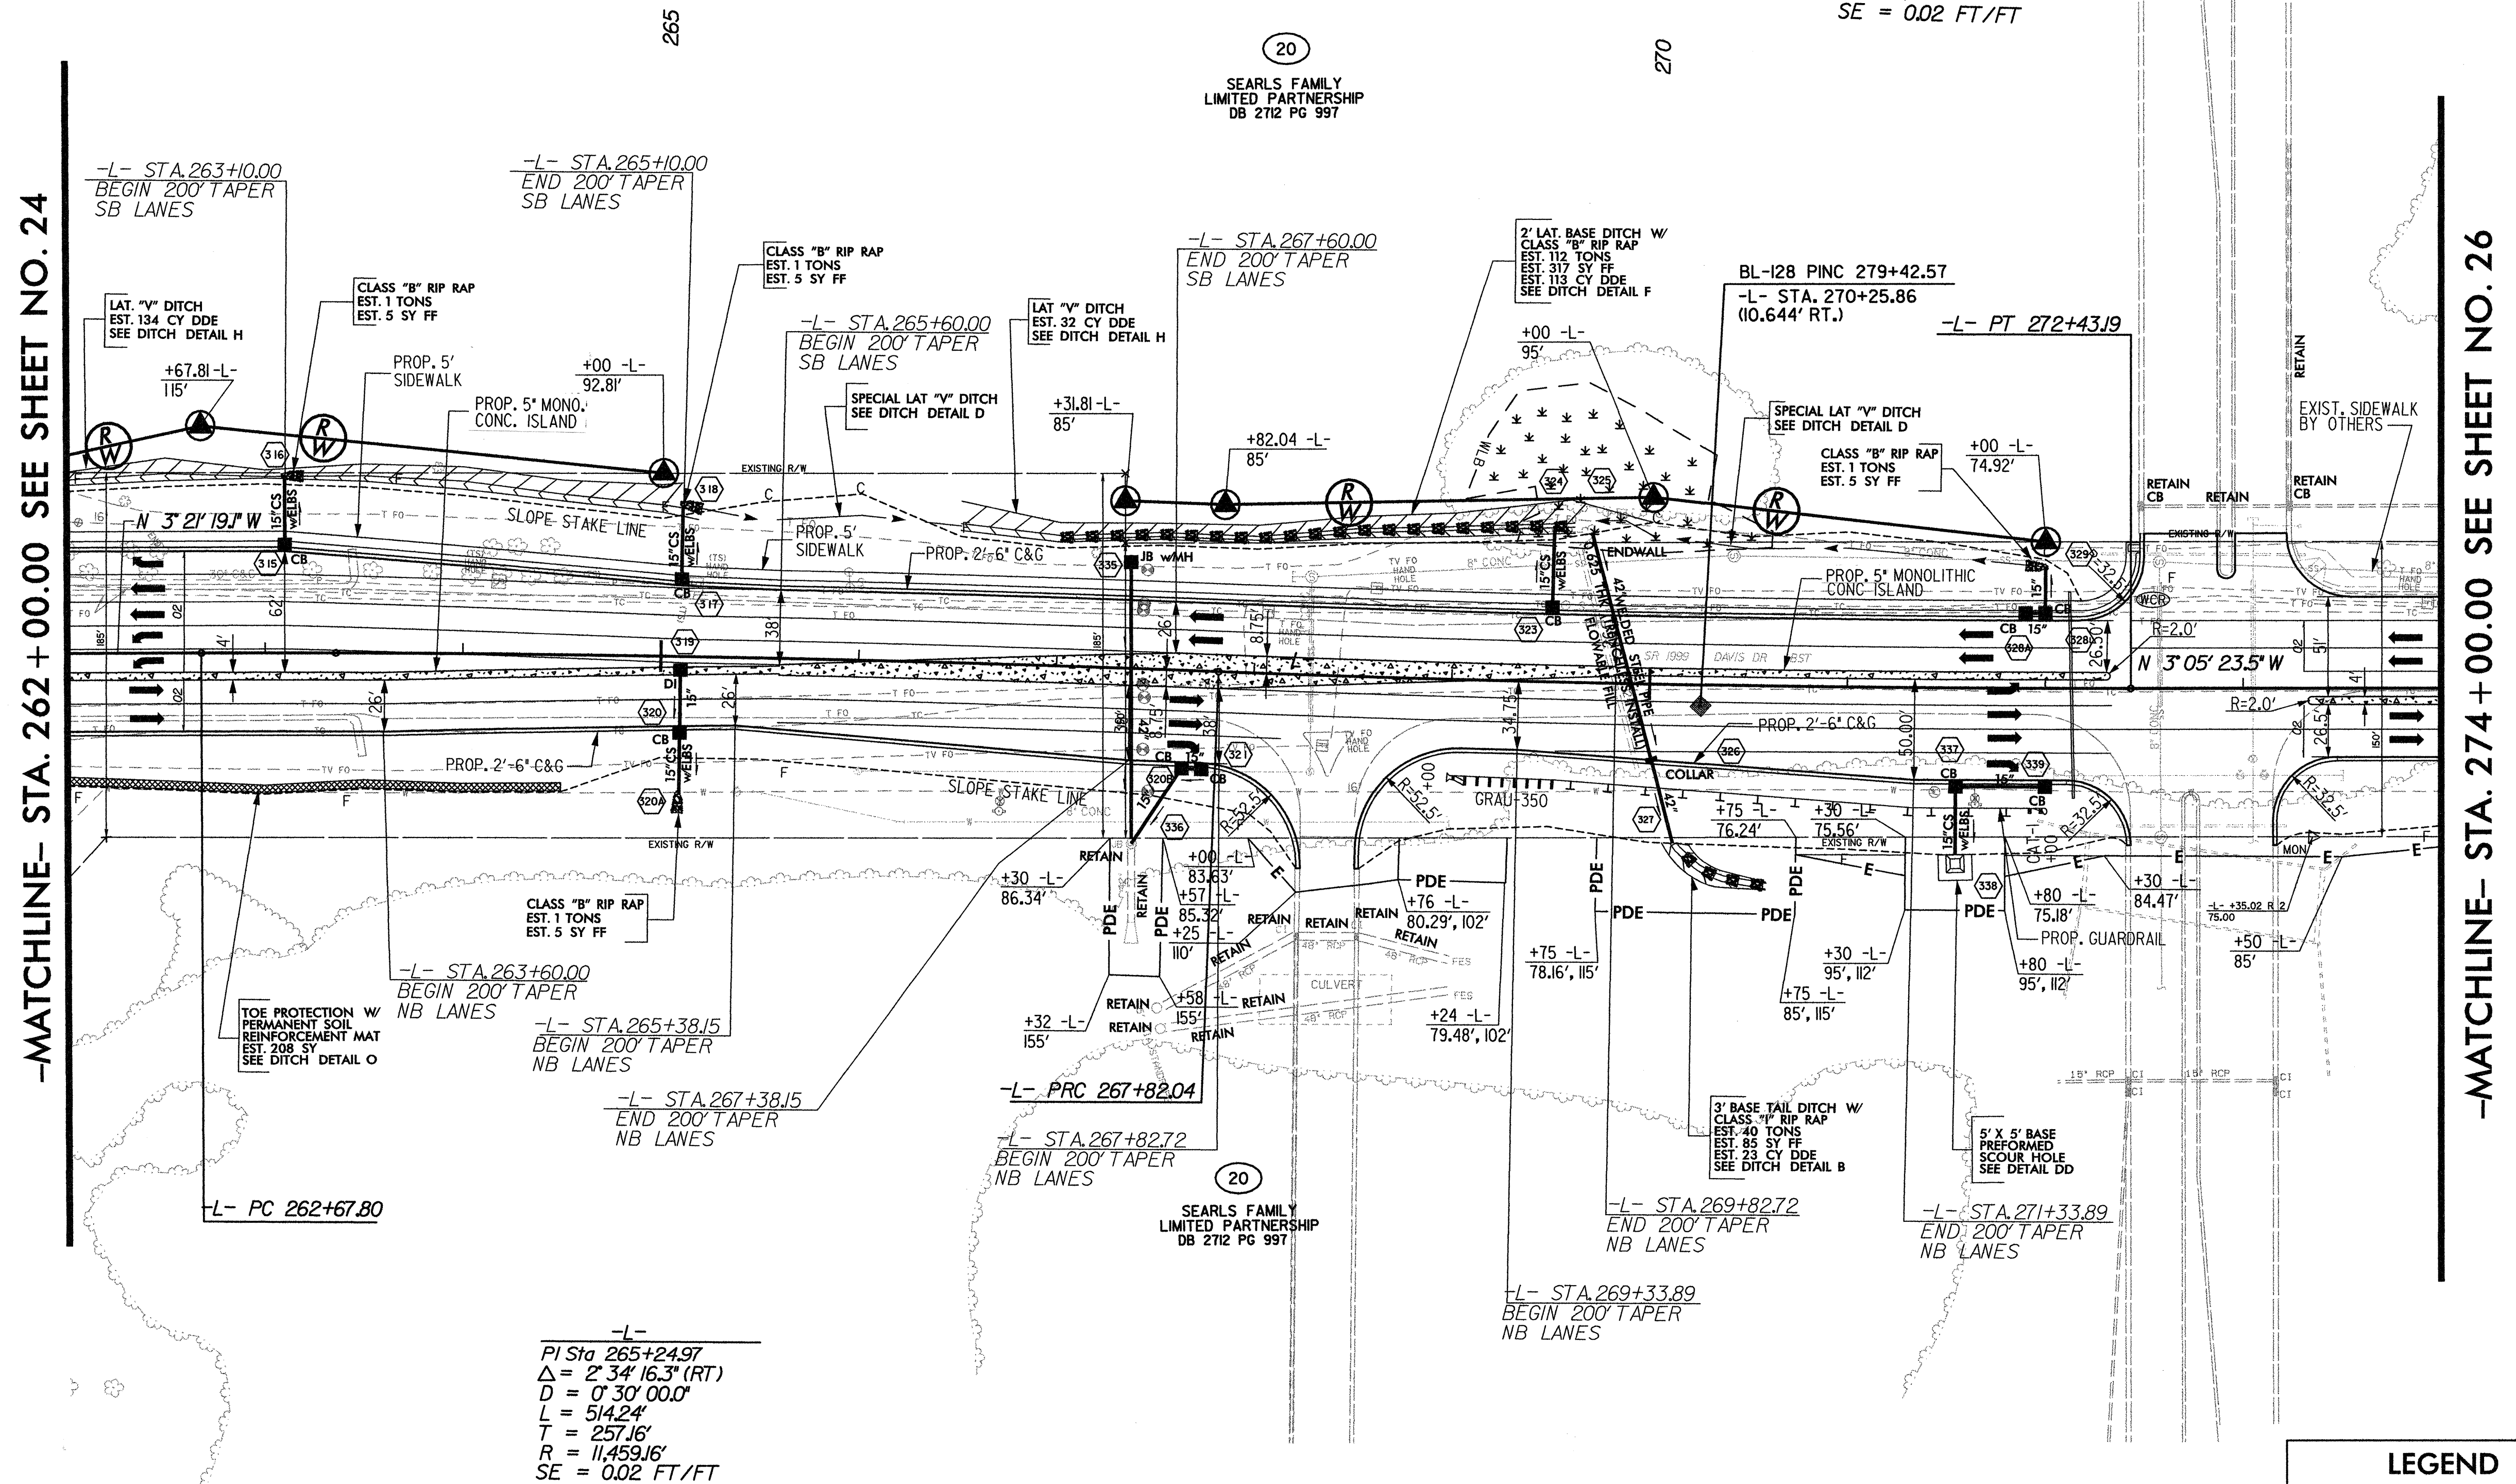

NOTES:
1. ALL RADII AT BEGIN AND END OF PROP. 5" MONO.
CONC. ISLAND ARE 2' UNLESS OTHERWISE SHOWN.

LEGEND



 PAVED SHOULDER



Plans prepared by:
KO & ASSOCIATES, P.C.
Consulting Engineers
 1011 SCHAUB DR., SUITE #202
 RALEIGH, N.C. 27606
 (919)-851-6066

FOR DITCH DETAILS, SEE SHEETS 2-H & 2-I
FOR -L- PROFILE, SEE SHEET 48


REVISIONS

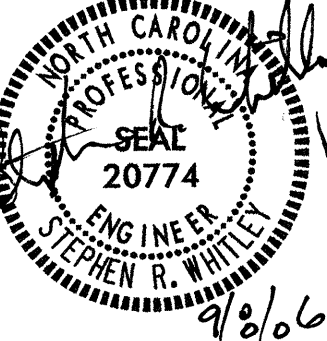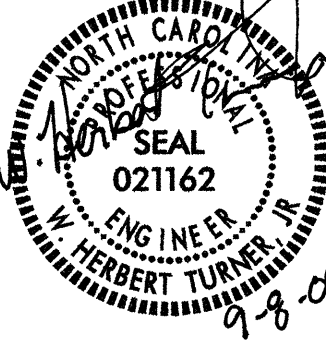PROJECT REFERENCE NO.		SHEET NO.	
U-4026		26	
U-4026B RW SHEET NO.		21	
ROADWAY DESIGN ENGINEER		HYDRAULICS ENGINEER	
			

NAD 83 | NC GRID

-MATCHLINE- STA. 274 + 00.00 SEE SHEET NO. 25

-MATCHLINE- STA. 286 + 00.00 SEE SHEET NO. 27

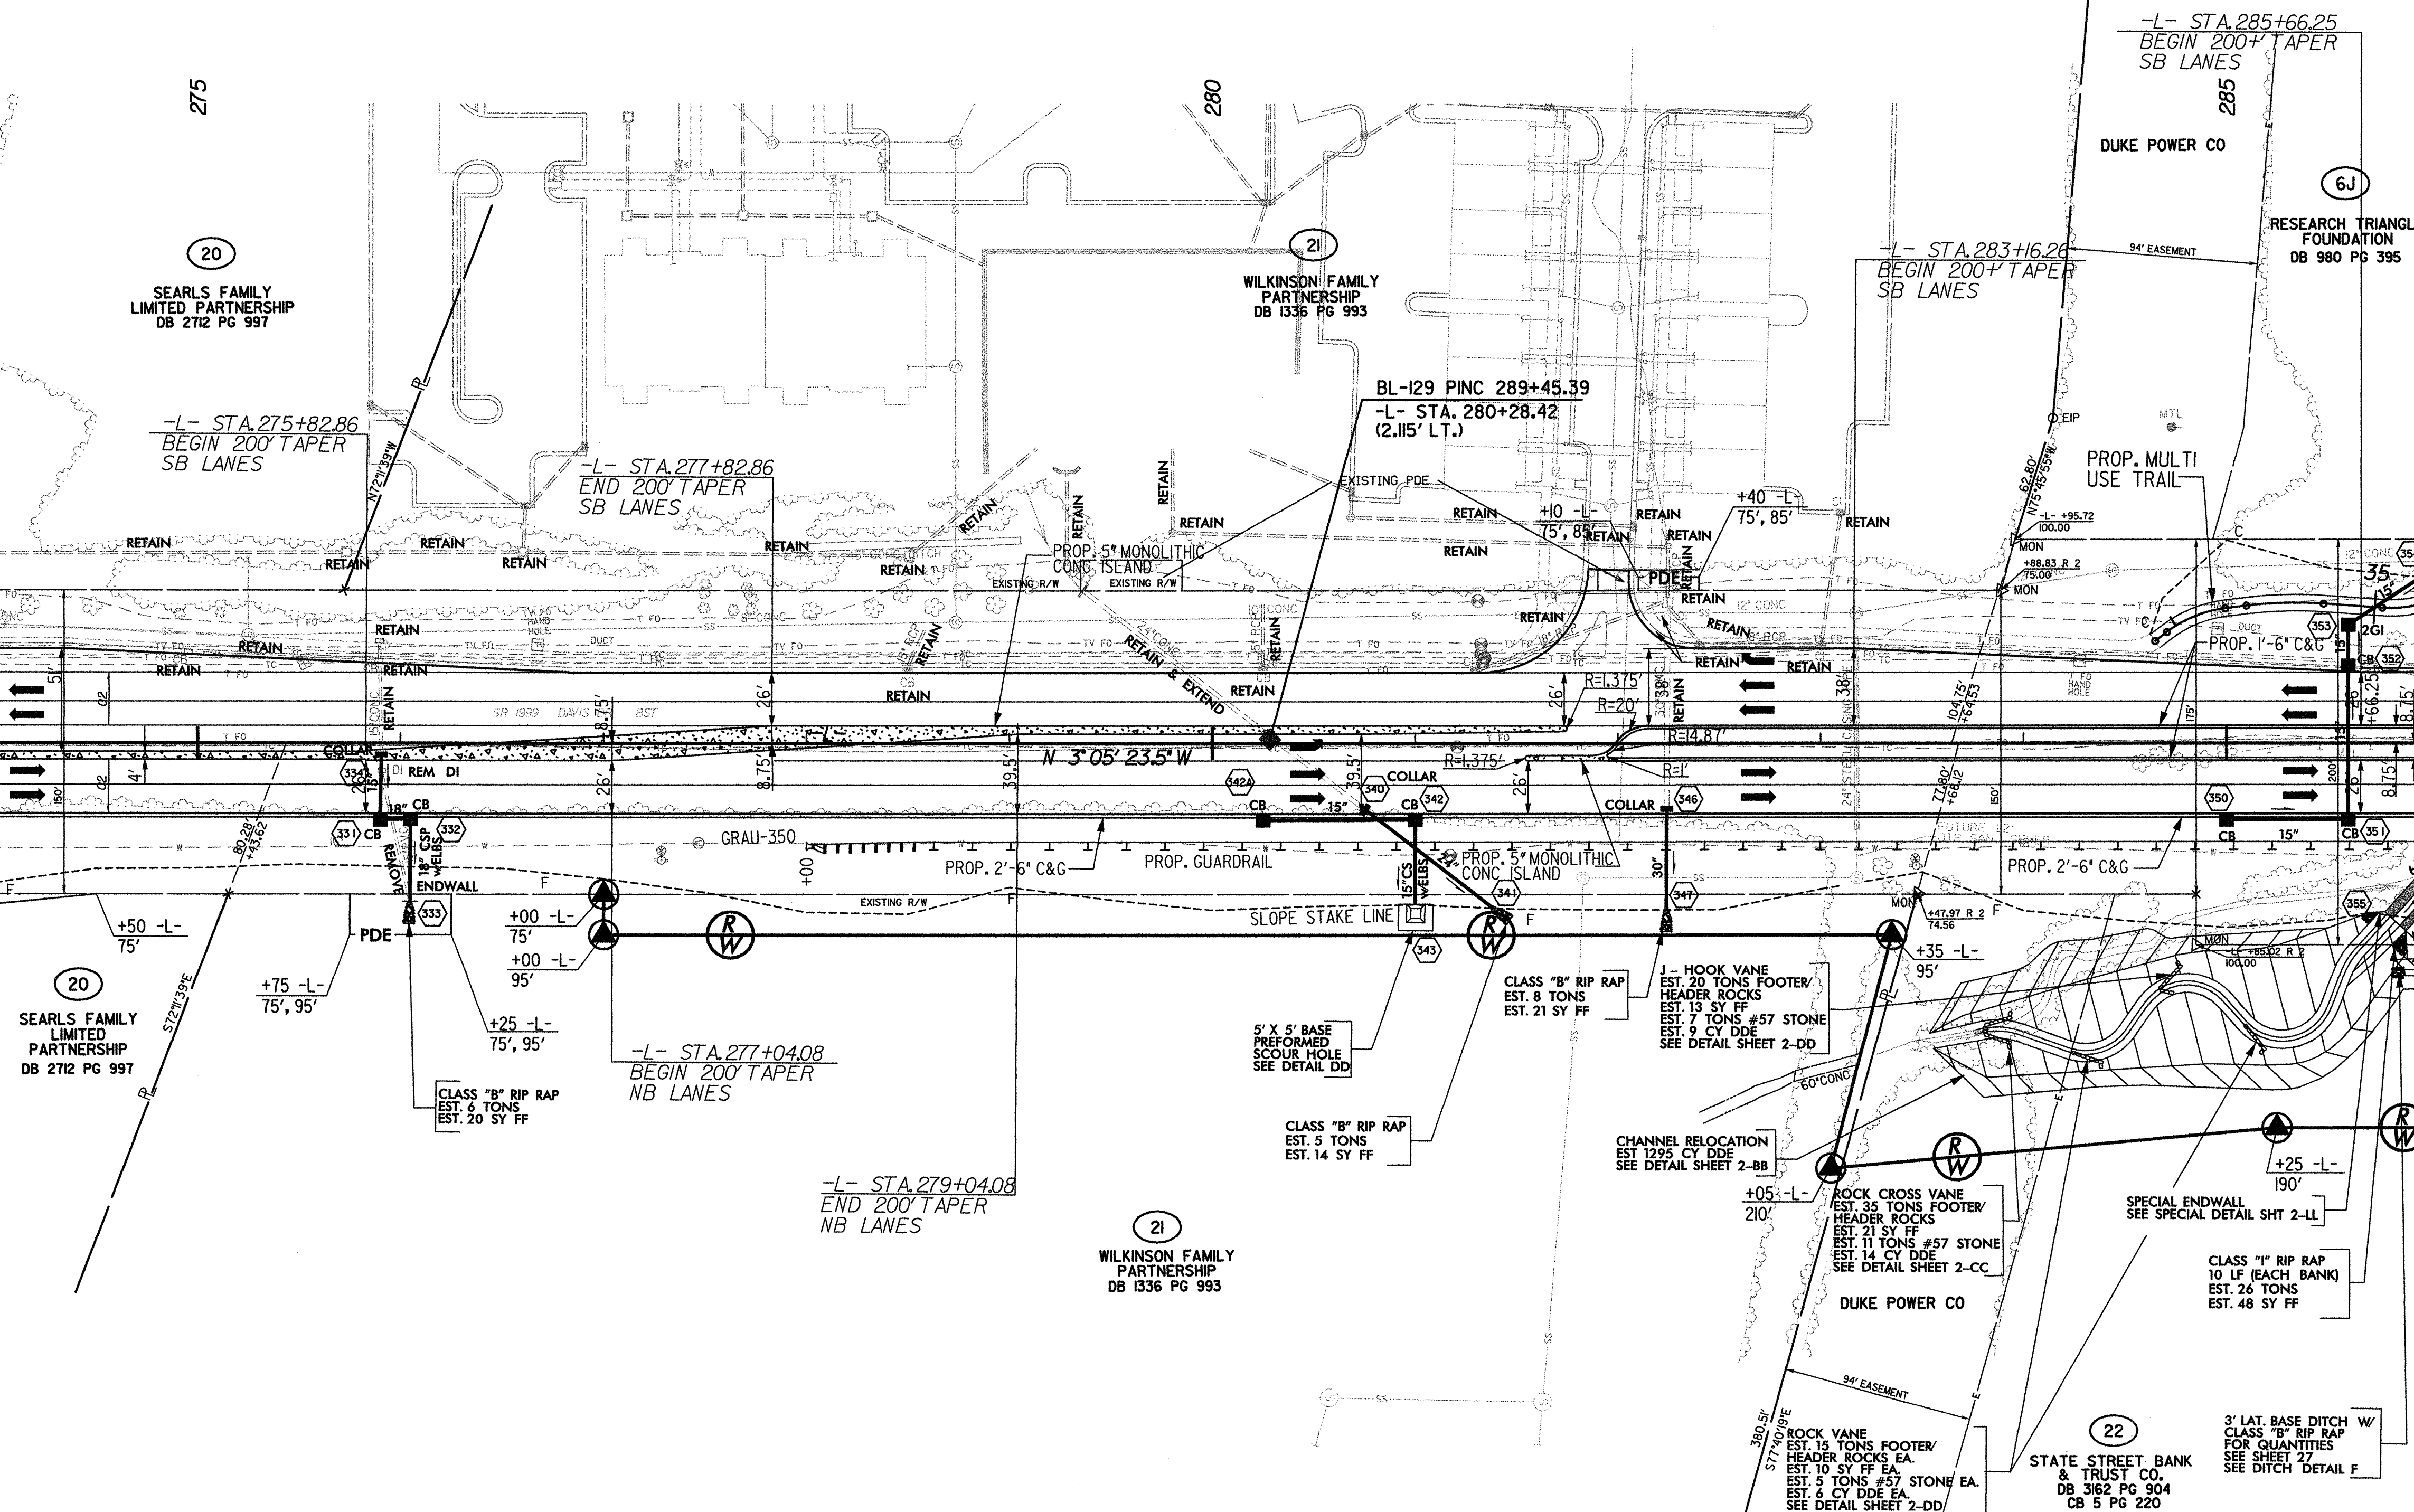

NOTES:
1. ALL RADIAT BEGIN AND END OF PROP. 5' MONO.
CONC. ISLAND ARE 2' UNLESS OTHERWISE SHOWN.


FOR DITCH DETAILS, SEE SHEETS 2-H & 2-I
FOR TRAIL PLANS, SEE SHEET 2-U
FOR CHANNEL RELOCATION, SEE SHEET 2-BB
FOR ROCK CROSS VANE DETAIL, SEE SHEET 2-CC
FOR ROCK VANE DETAIL, SEE SHEET 2-DD
FOR -L- PROFILE, SEE SHEET 49

LEGEND
PAVED SHOULDER

Plans prepared by:
KO & ASSOCIATES, P.C.
Consulting Engineers
1011 SCHAU DR., SUITE #202
RALEIGH, N.C. 27606
(919)-851-6066

7/2/99

8/28/2006
R:\Roadway\Proj\4026p26.psh
Ko & Associates, P.C.

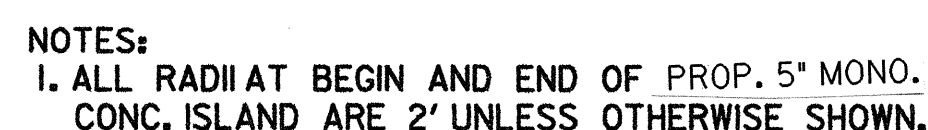

FOR DITCH DETAILS, SEE SHEETS 2-H & 2-I
FOR -L- PROFILE, SEE SHEET 49
FOR TRAIL PLANS, SEE SHEETS 2-U & 2-V
FOR CULVERT PLANS, SEE CULVERT SHEETS

 **PAVED SHOULDER**


Plans prepared by:
KO & ASSOCIATES, P.C.

Consulting Engineers
1011 SCHAUB DR., SUITE #202
RALEIGH, N.C. 27606
(919)-851-6066

7/12/99

REVISIONS

PROJECT REFERENCE NO.		SHEET NO.	
U-4026		28	
U-4026B		RW SHEET NO. 23	
ROADWAY DESIGN ENGINEER		HYDRAULICS ENGINEER	

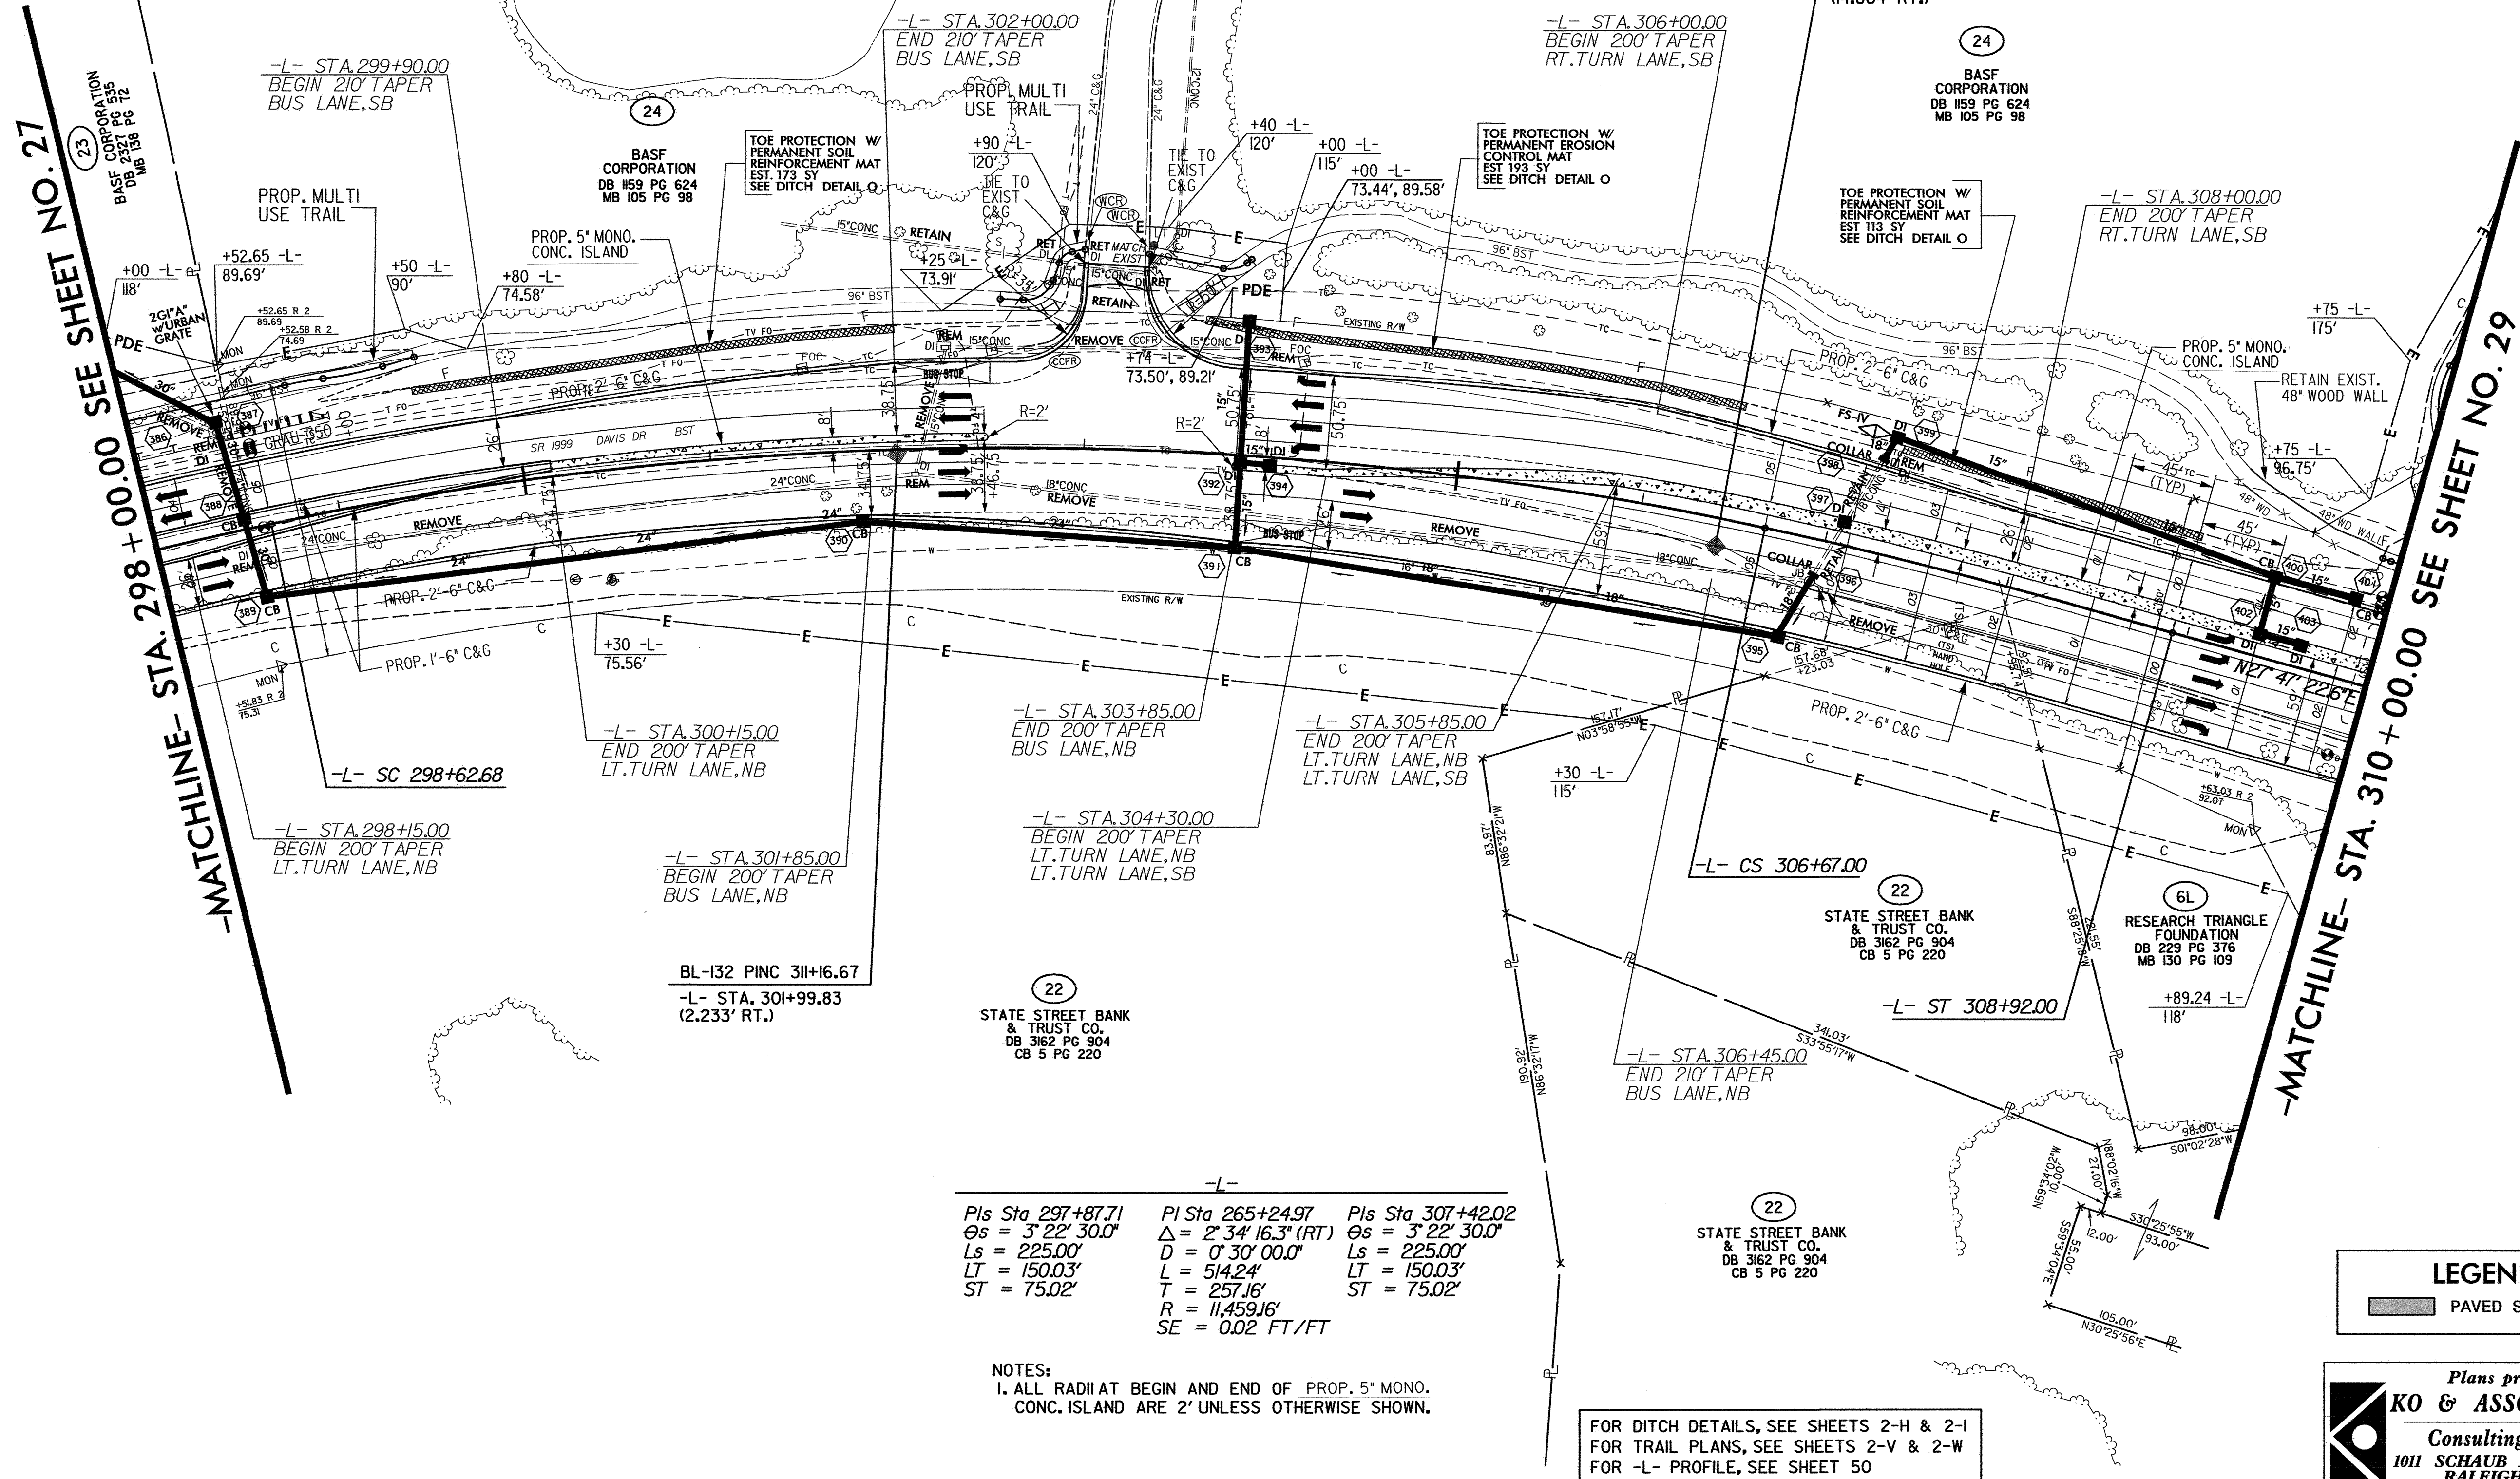

LEGEND

PAVED SHOULDER

Plans prepared by:
KO & ASSOCIATES, P.C.
Consulting Engineers
1011 SCHaub DR., SUITE #202
RALEIGH, N.C. 27606
(919)-851-6066


8/17/2006
K:\Projects\Projects\4026p28.psh
Ko & Associates, P.C.


7/2/99

REVISIONS

TOWN OF CARY TO HANDLE ALL
RIGHT OF WAY CLAIMS THIS SHEET

NAD 83 NC GRID

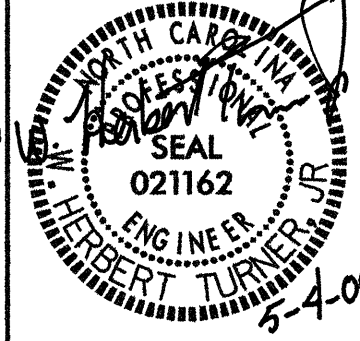PROJECT REFERENCE NO.		SHEET NO.	
U-4026		30	
U-4026A RW SHEET NO.		11	
ROADWAY DESIGN ENGINEER		HYDRAULICS ENGINEER	
			
5-4-06		5-4-06	

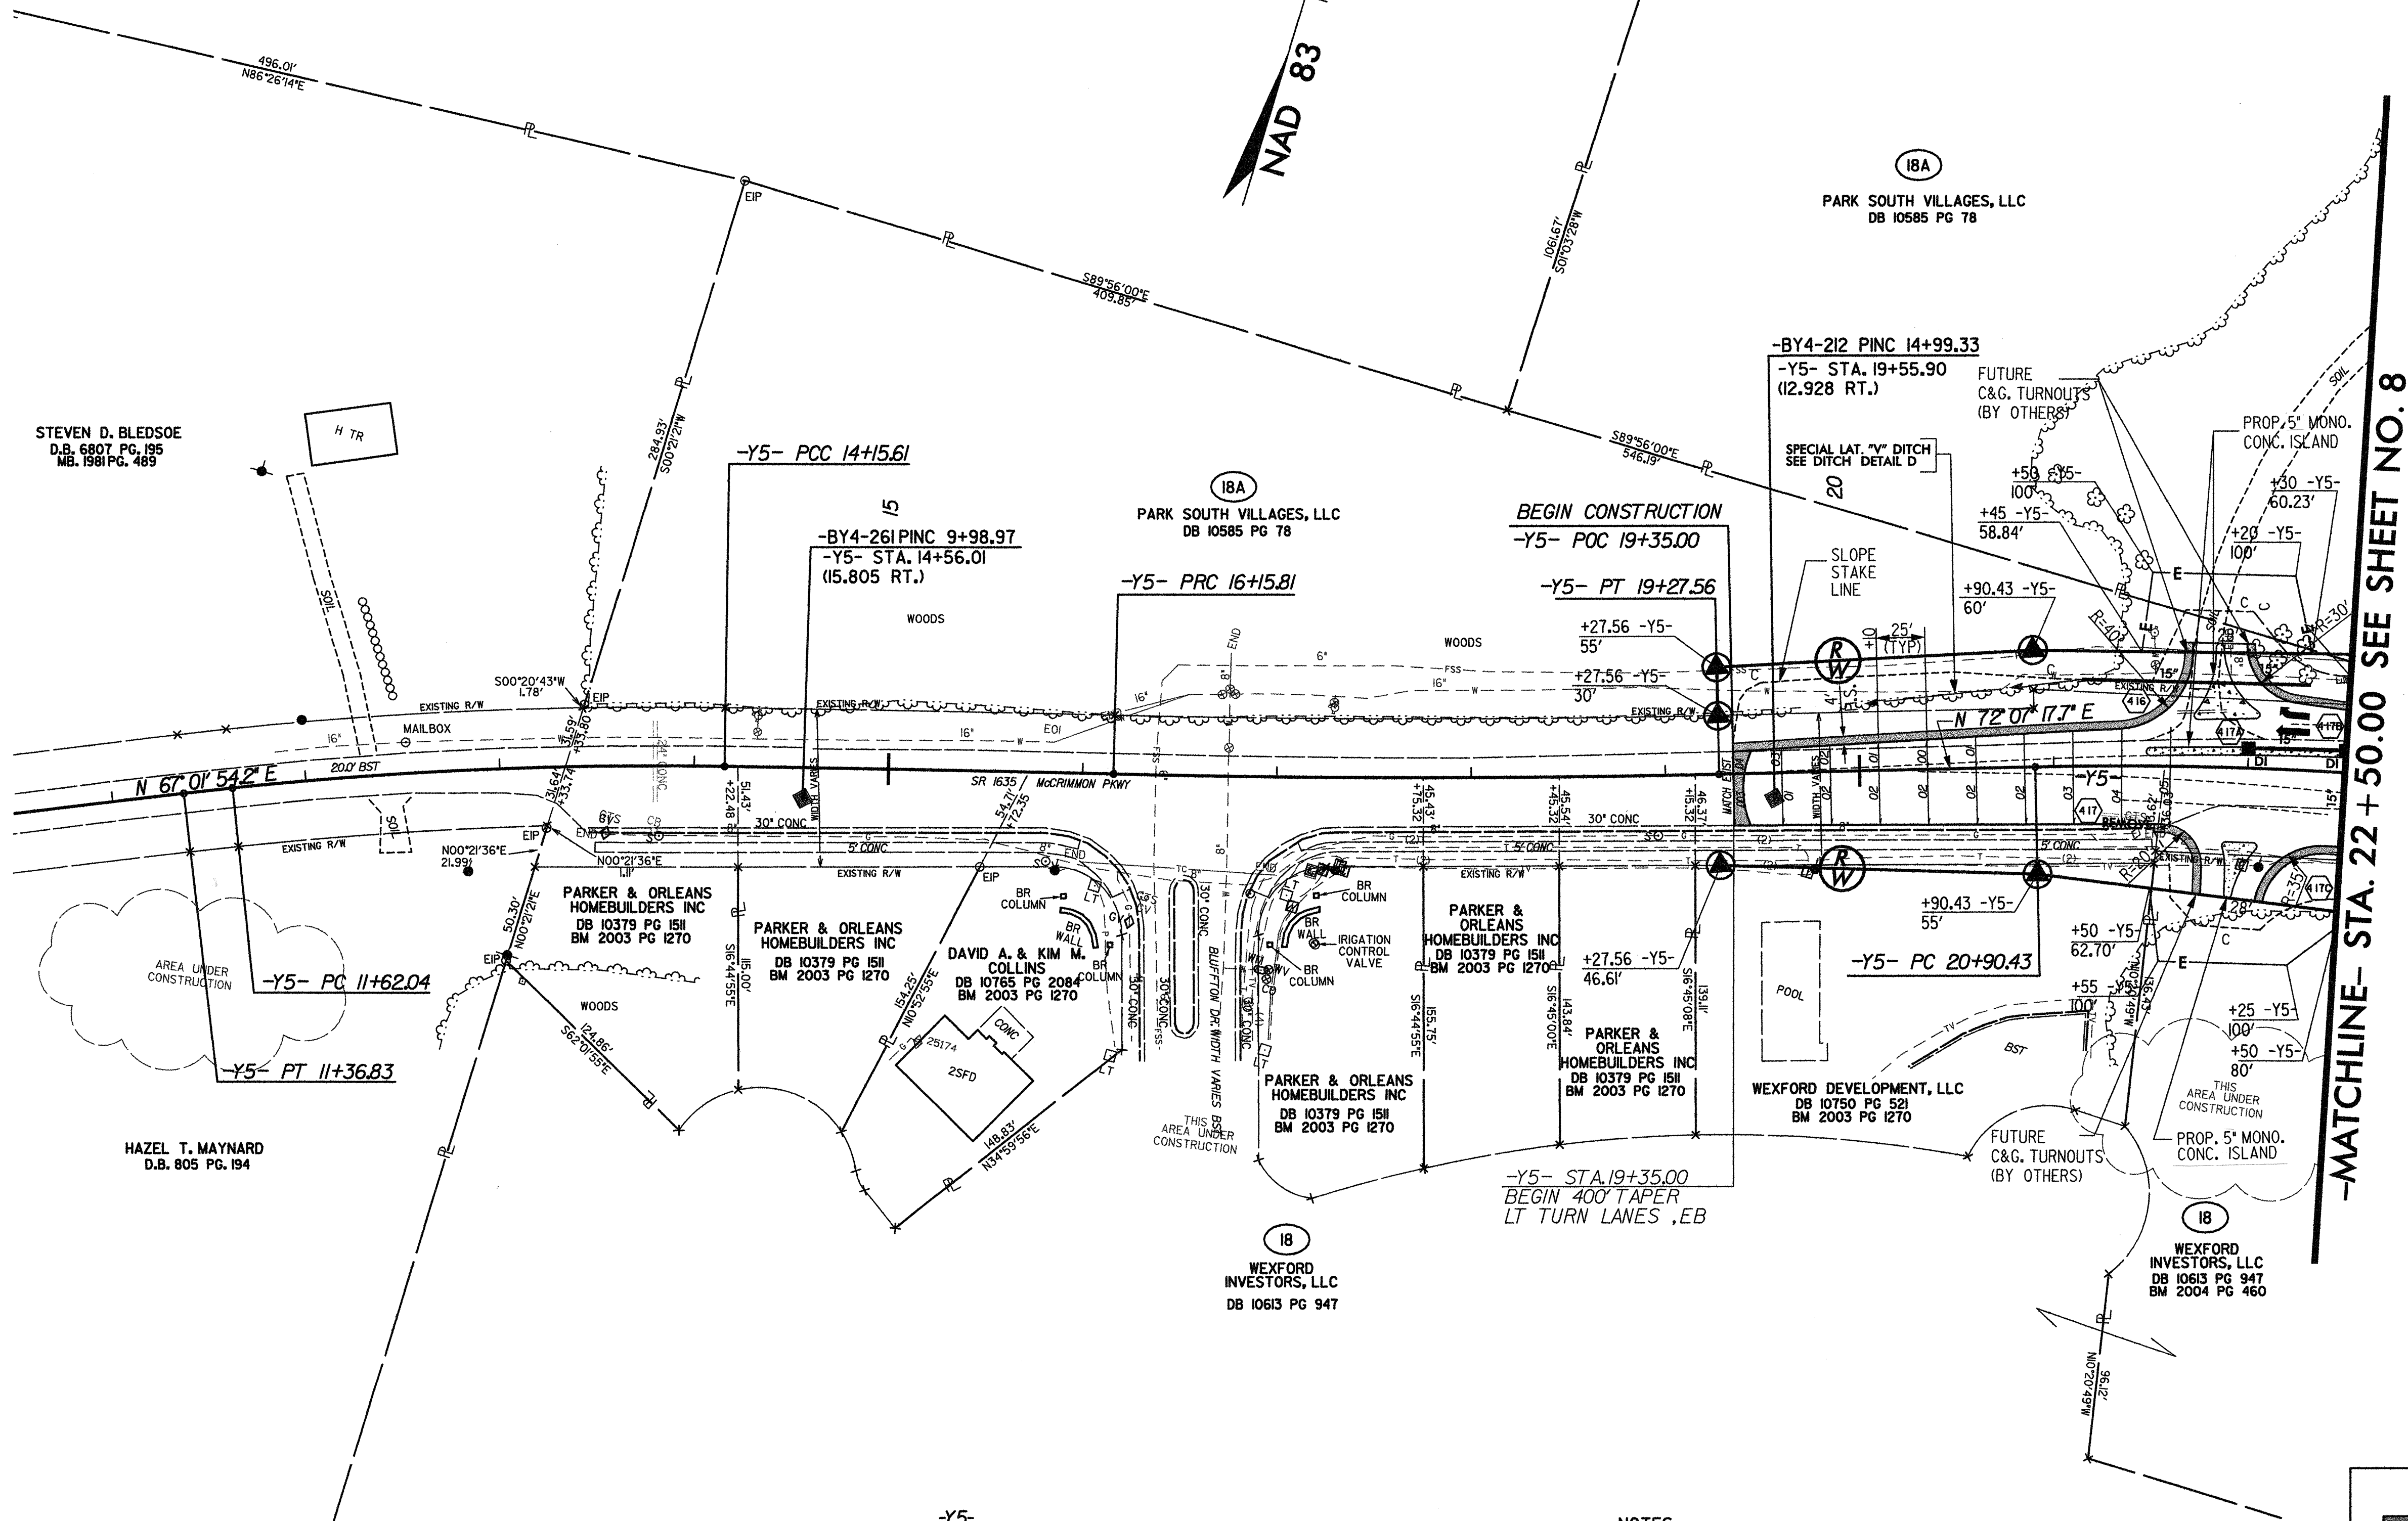

PI Sta 10+68.42	PI Sta 12+88.98	PI Sta 15+15.71	PI Sta 17+71.71	PI Sta 22+49.68
$\Delta = 0^{\circ} 45' 05.2''$ (RT)	$\Delta = 6^{\circ} 47' 36.3''$ (RT)	$\Delta = 0^{\circ} 33' 57.3''$ (RT)	$\Delta = 2^{\circ} 36' 25.6''$ (LT)	$\Delta = 9^{\circ} 31' 59.3''$ (RT)
D = 0' 32' 57.0"	D = 2' 40' 44.6"	D = 0' 16' 57.7"	D = 0' 50' 10.6"	D = 3' 00' 00.0"
L = 136.83'	L = 253.57'	L = 200.19'	L = 311.75'	L = 317.77'
T = 68.42'	T = 126.94'	T = 100.10'	T = 155.90'	T = 159.25'
R = 10,433.18'	R = 2,138.65'	R = 20,268.54'	R = 6,851.31'	R = 1,909.86'
				SE = 0.05 FT/FT
				RUNOFF = 100.0 FT

- NOTES:
1. ALL DRIVEWAYS IN SHOULDER SECTION TO BE 16 FT. WITH 12 FT. RADIUS UNLESS SHOWN OTHERWISE ON PLANS.
 2. ALL RADIAT BEGIN AND END OF PROP. 5' MONO. CONC. ISLAND ARE 2' UNLESS OTHERWISE SHOWN.

FOR DITCH DETAILS, SEE SHEET 2-H
FOR -Y5- PROFILE, SEE SHEET 52

LEGEND

PAVED SHOULDER

Plans prepared by:

KO & ASSOCIATES, P.C.

Consulting Engineers


1011 SCHAU DR., SUITE #202
RALEIGH, N.C. 27606
(919)-851-6066

5/3/2006
R:\Roadway\Proj\4026p30.psh
Ko & Associates, P.C.


7/2/99

REVISIONS

TOWN OF CARY TO HANDLE ALL
RIGHT OF WAY CLAIMS THIS SHEET

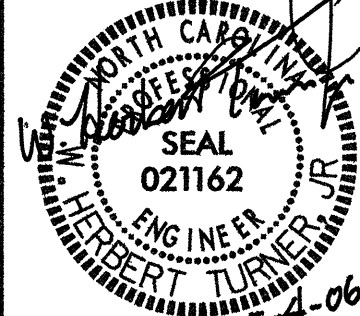PROJECT REFERENCE NO.		SHEET NO.	
U-4026		31	
U-4026A RW SHEET NO.		12	
ROADWAY DESIGN ENGINEER		HYDRAULICS ENGINEER	
			
5-4-06		5-4-06	

-MATCHLINE- STA. 28 + 00.00 SEE SHEET NO. 8

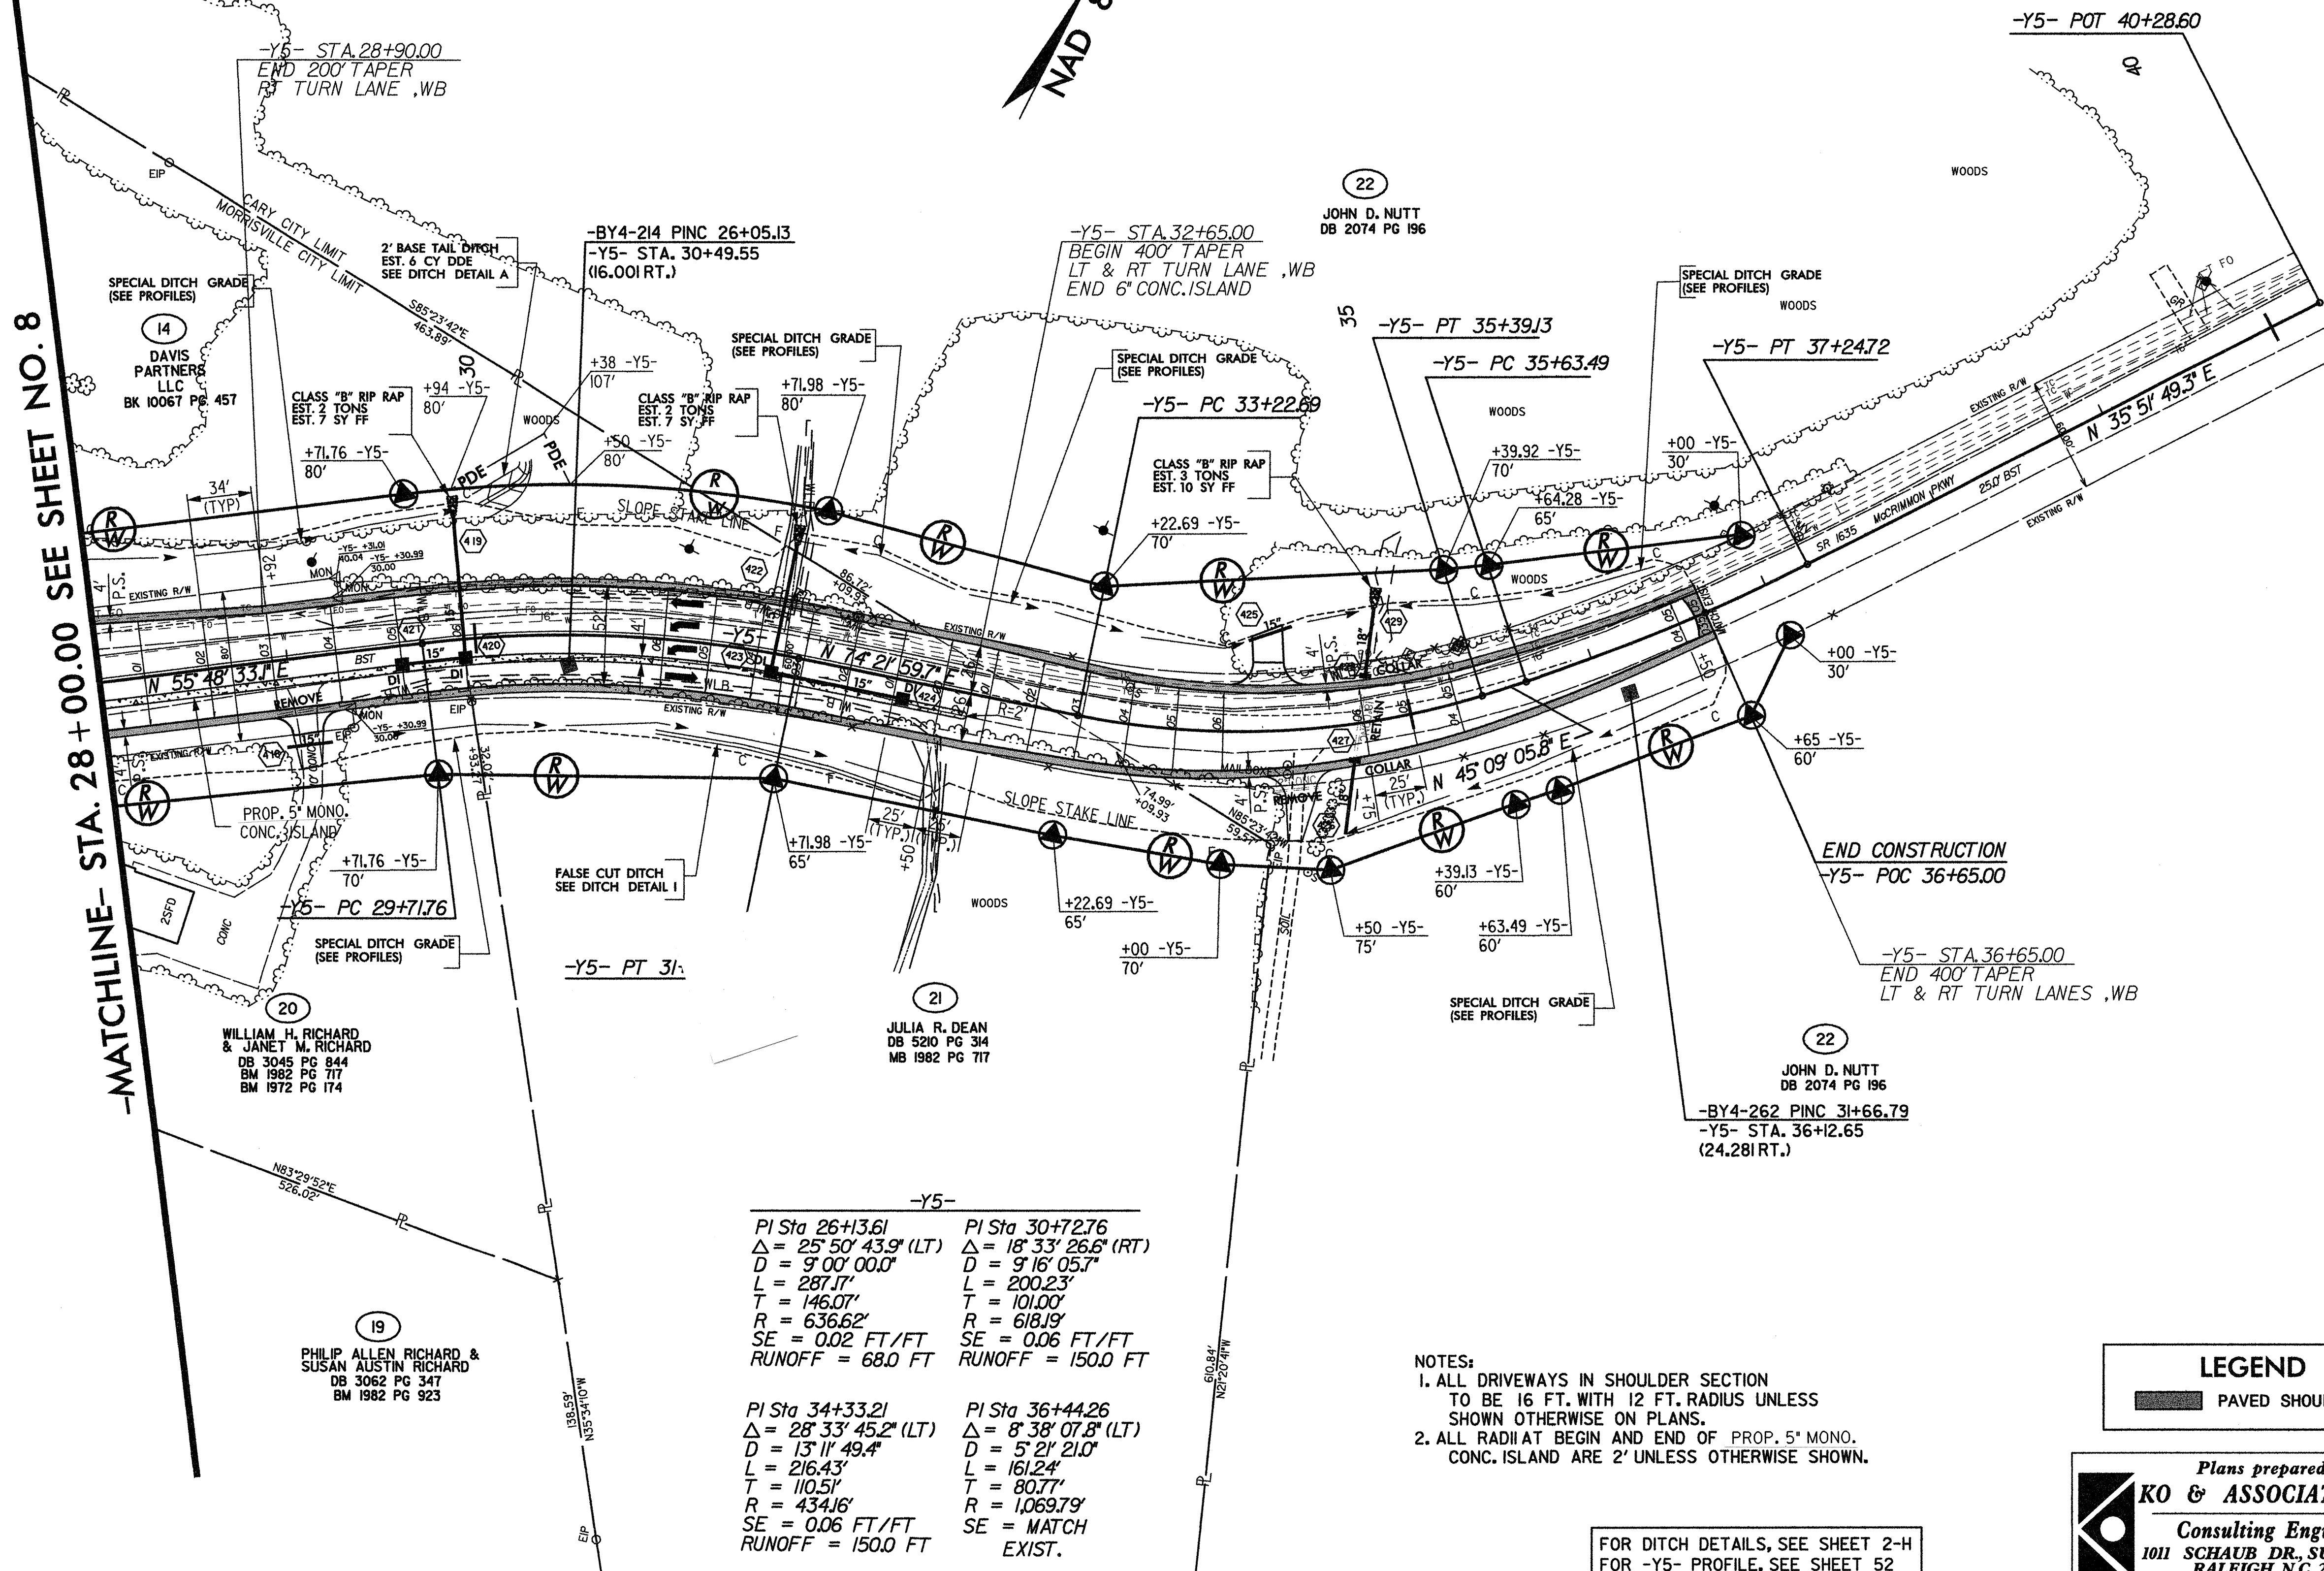

- NOTES:
- ALL DRIVEWAYS IN SHOULDER SECTION TO BE 16 FT. WITH 12 FT. RADIUS UNLESS SHOWN OTHERWISE ON PLANS.
 - ALL RADIAT BEGIN AND END OF PROP. 5" MONO. CONC. ISLAND ARE 2' UNLESS OTHERWISE SHOWN.

LEGEND

PAVED SHOULDER


Plans prepared by:
KO & ASSOCIATES, P.C.
Consulting Engineers
1011 SCHAU DR., SUITE #202
RALEIGH, N.C. 27606
(919)-851-6066

FOR DITCH DETAILS, SEE SHEET 2-H
FOR -Y5- PROFILE, SEE SHEET 52

5/3/2006
C:\Roadway\Pro\14826p31.psh
KO & Associates, P.C.

REVISIONS

-Y9-					
<i>Pls</i>	<i>Sta</i>	<i>11+18.69</i>	<i>Pl</i>	<i>Sta</i>	<i>17+40.19</i>
<i>Θs</i>	=	3° 27' 00.0"	<i>Δ</i>	=	60° 32' 05.6" (LT)
<i>Ls</i>	=	120.00'	<i>D</i>	=	5° 45' 00.0"
<i>LT</i>	=	80.02'	<i>L</i>	=	1,052.78'
<i>ST</i>	=	40.01'	<i>T</i>	=	581.52'
			<i>R</i>	=	996.45'
			<i>SE</i>	=	0.06 FT/FT
			<i>RUNOFF</i>	=	120.00 FT

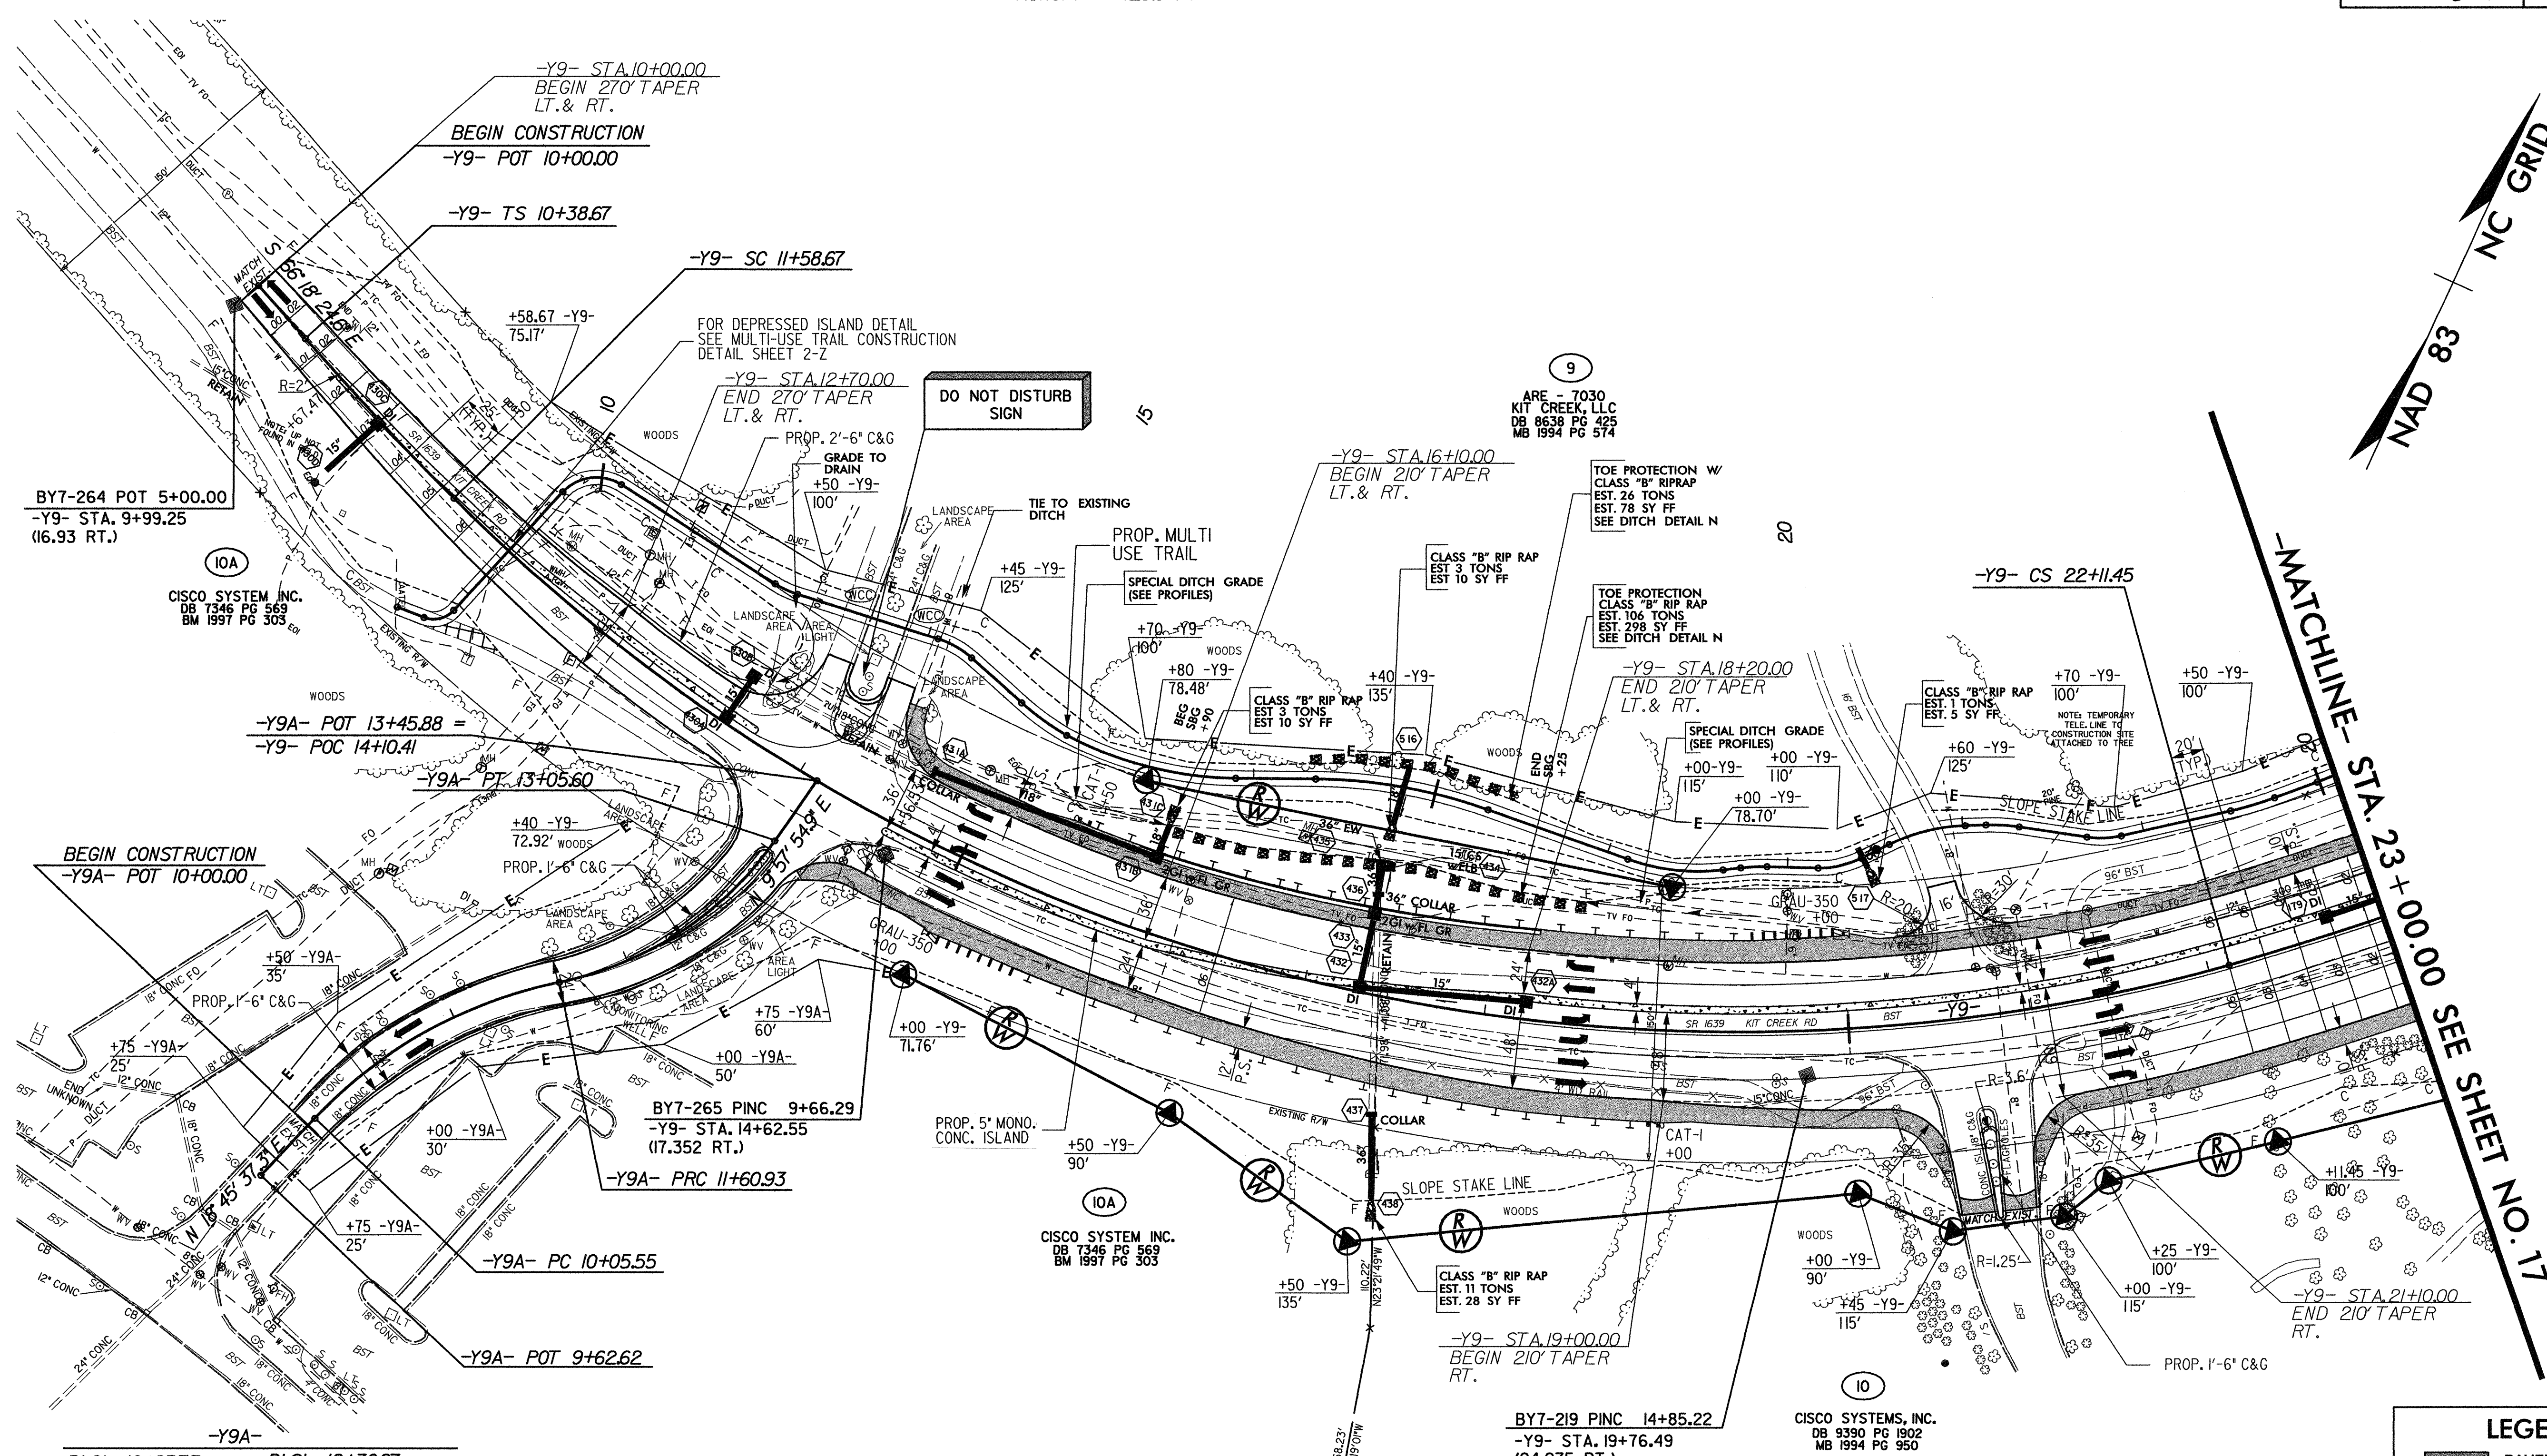

-Y9A-	
<i>PI Sta 10+85.73</i>	<i>PI Sta 12+36.97</i>
$\Delta = 34^{\circ} 49' 50.0''$ (RT)	$\Delta = 43^{\circ} 37' 32.4''$ (LT)
$D = 22^{\circ} 25' 00.0''$	$D = 30^{\circ} 09' 20.2''$
$L = 155.38'$	$L = 144.67'$
$T = 80.17'$	$T = 76.04'$
$R = 255.59'$	$R = 190.00'$

NOTES:

1. ALL DRIVEWAYS IN SHOULDER SECTION TO BE 16 FT. WITH 12 FT. RADIUS UNLESS SHOWN OTHERWISE ON PLANS.
2. ALL RADIAT BEGIN AND END OF PROP. 5' MONO. CONC. ISLAND ARE 2' UNLESS OTHERWISE SHOWN.


FOR DITCH DETAILS, SEE SHEETS 2-H & 2-I
FOR INTERSECTION DETAIL, SEE SHEET 2-L
FOR TRAIL PLAN, SEE SHEET 2-O
FOR C&G TRANSITION SECTION, SEE SHEET 2-N
FOR -Y9- PROFILE, SEE SHEET 54
FOR -Y9A- PROFILE, SEE SHEET 55

LEGEND

 PAVED SHOULDER

 *Plans prepared by:*
KO & ASSOCIATES, P.C.

Consulting Engineers
1011 SCHAUB DR., SUITE #202
RALEIGH, N.C. 27606
(919)-851-6066

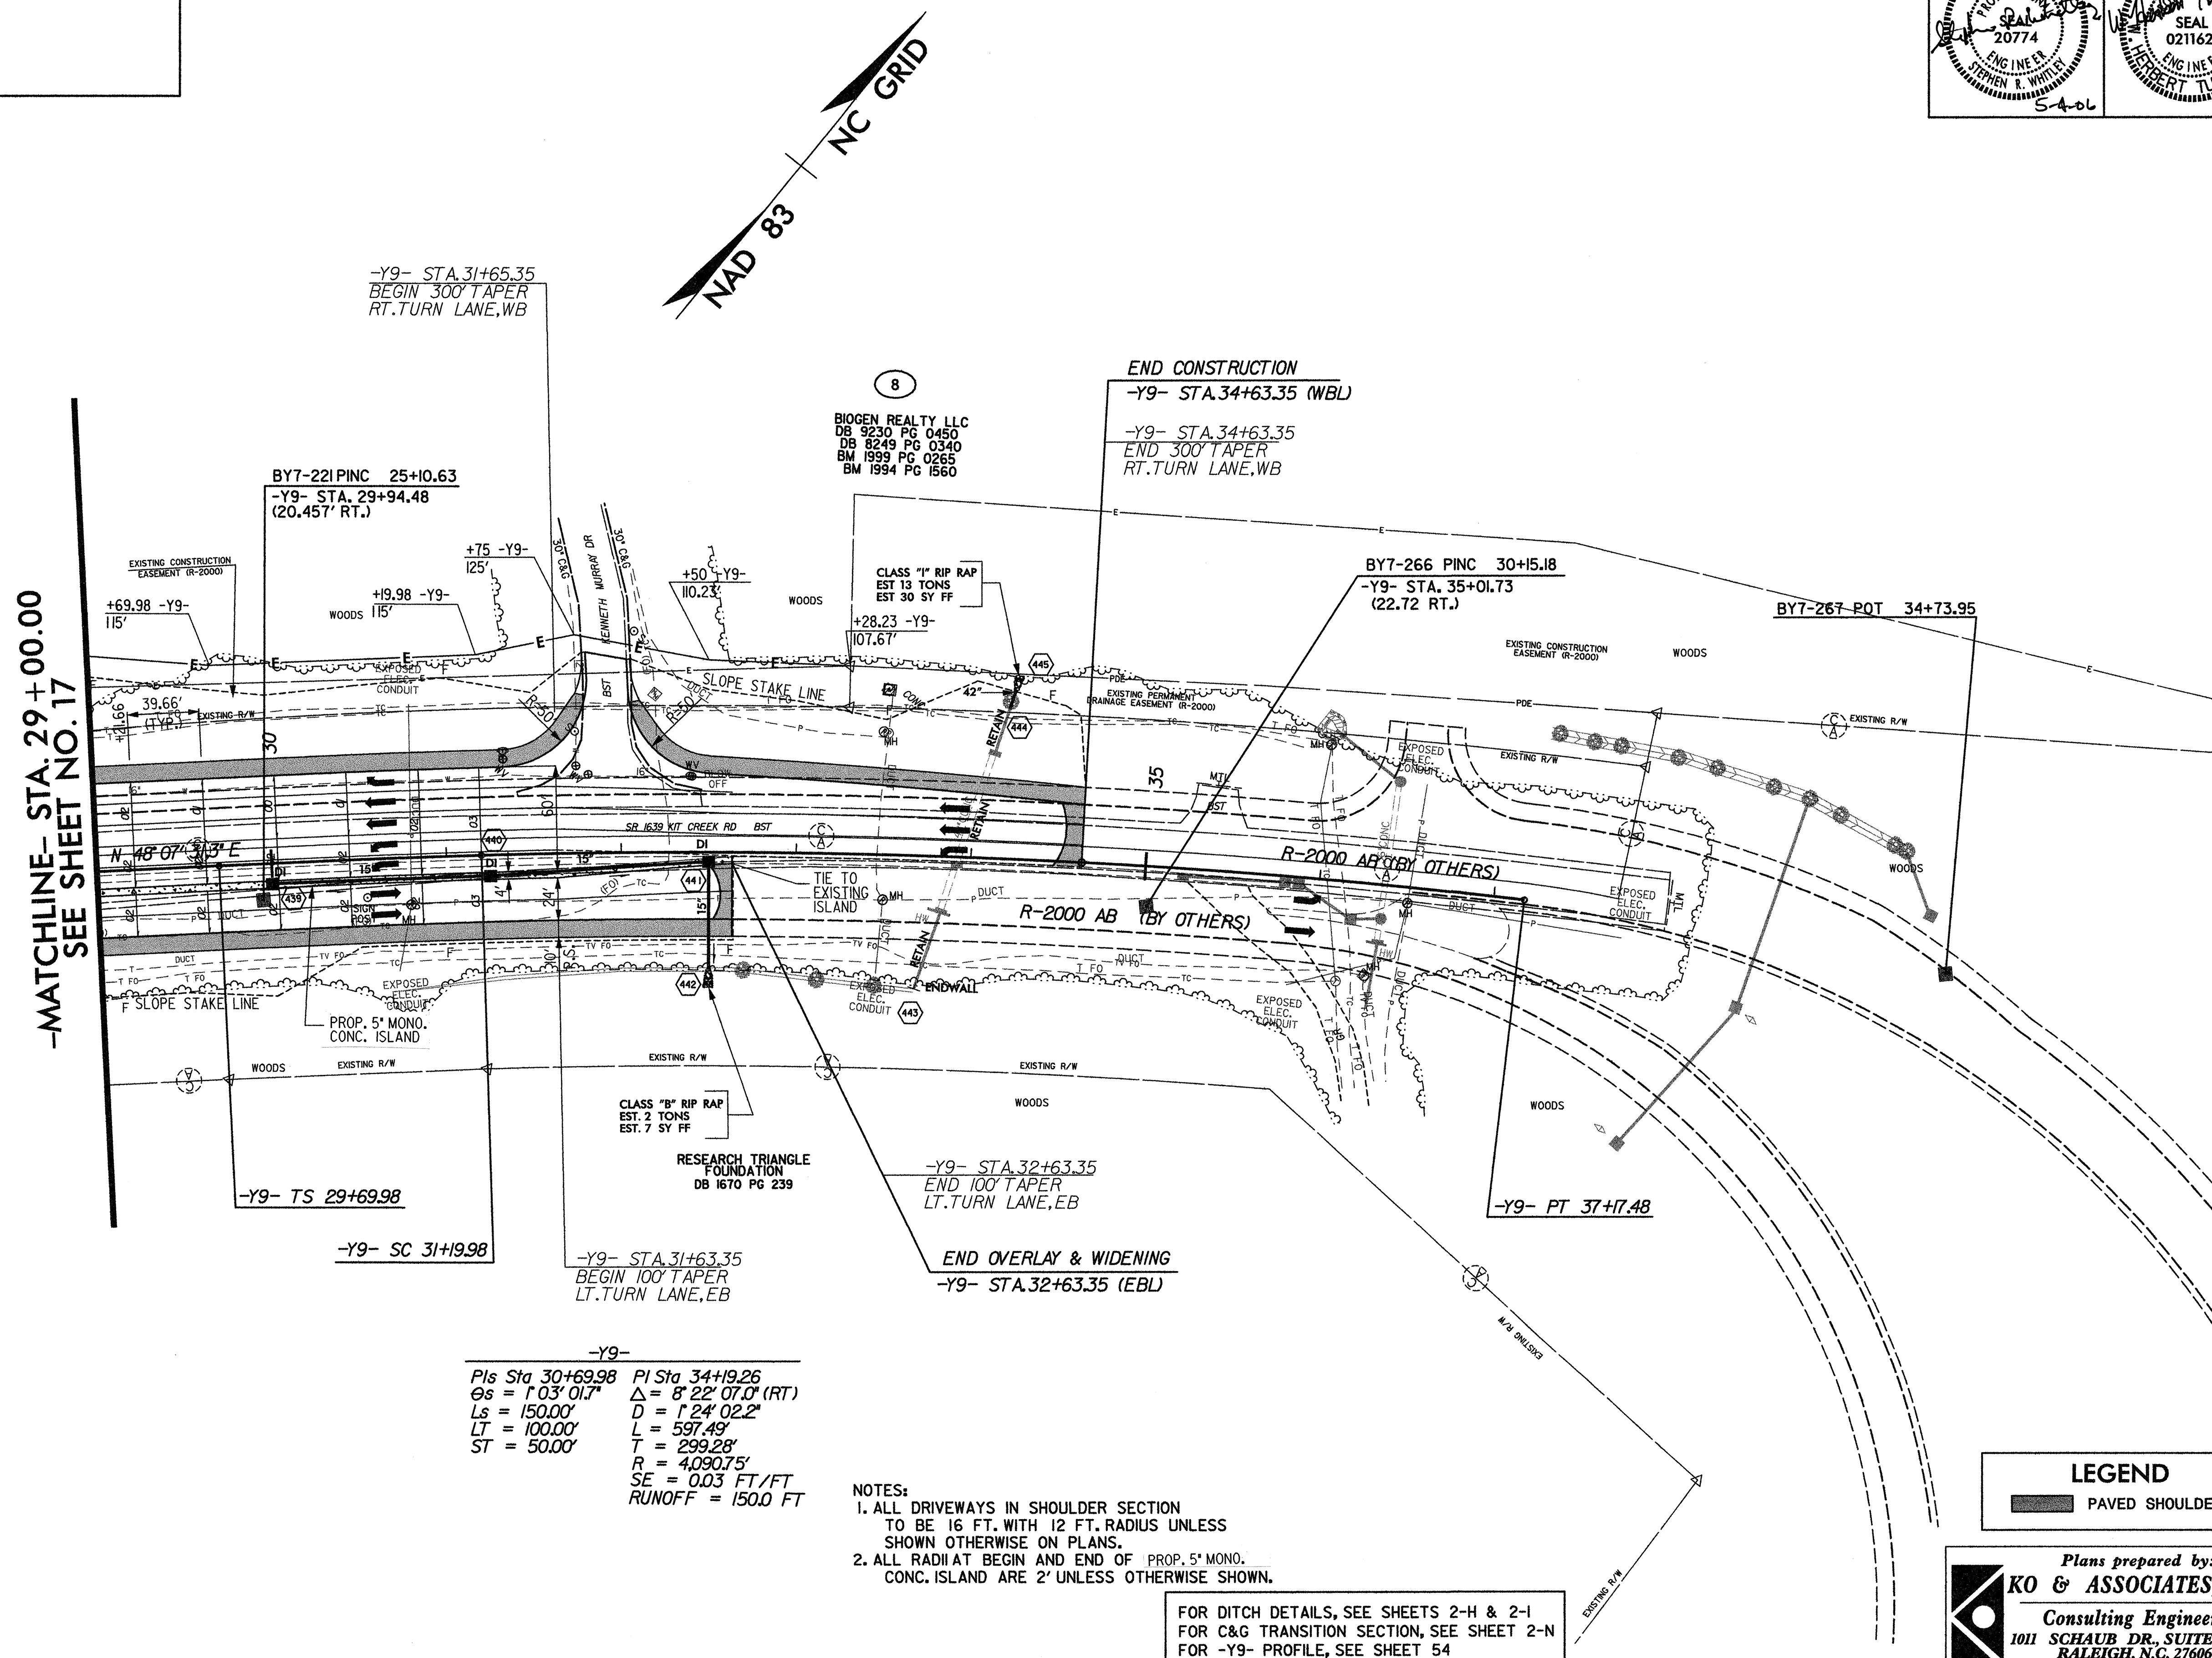


7/2/99

5/3/2006
R:\Roadway\Proj\4026p33.psh
Ko & Associates, P.C.

7/2/99

5/3/2006
R:\Roadway\Proj\4026p34.psh
Co & Associates, P.C.

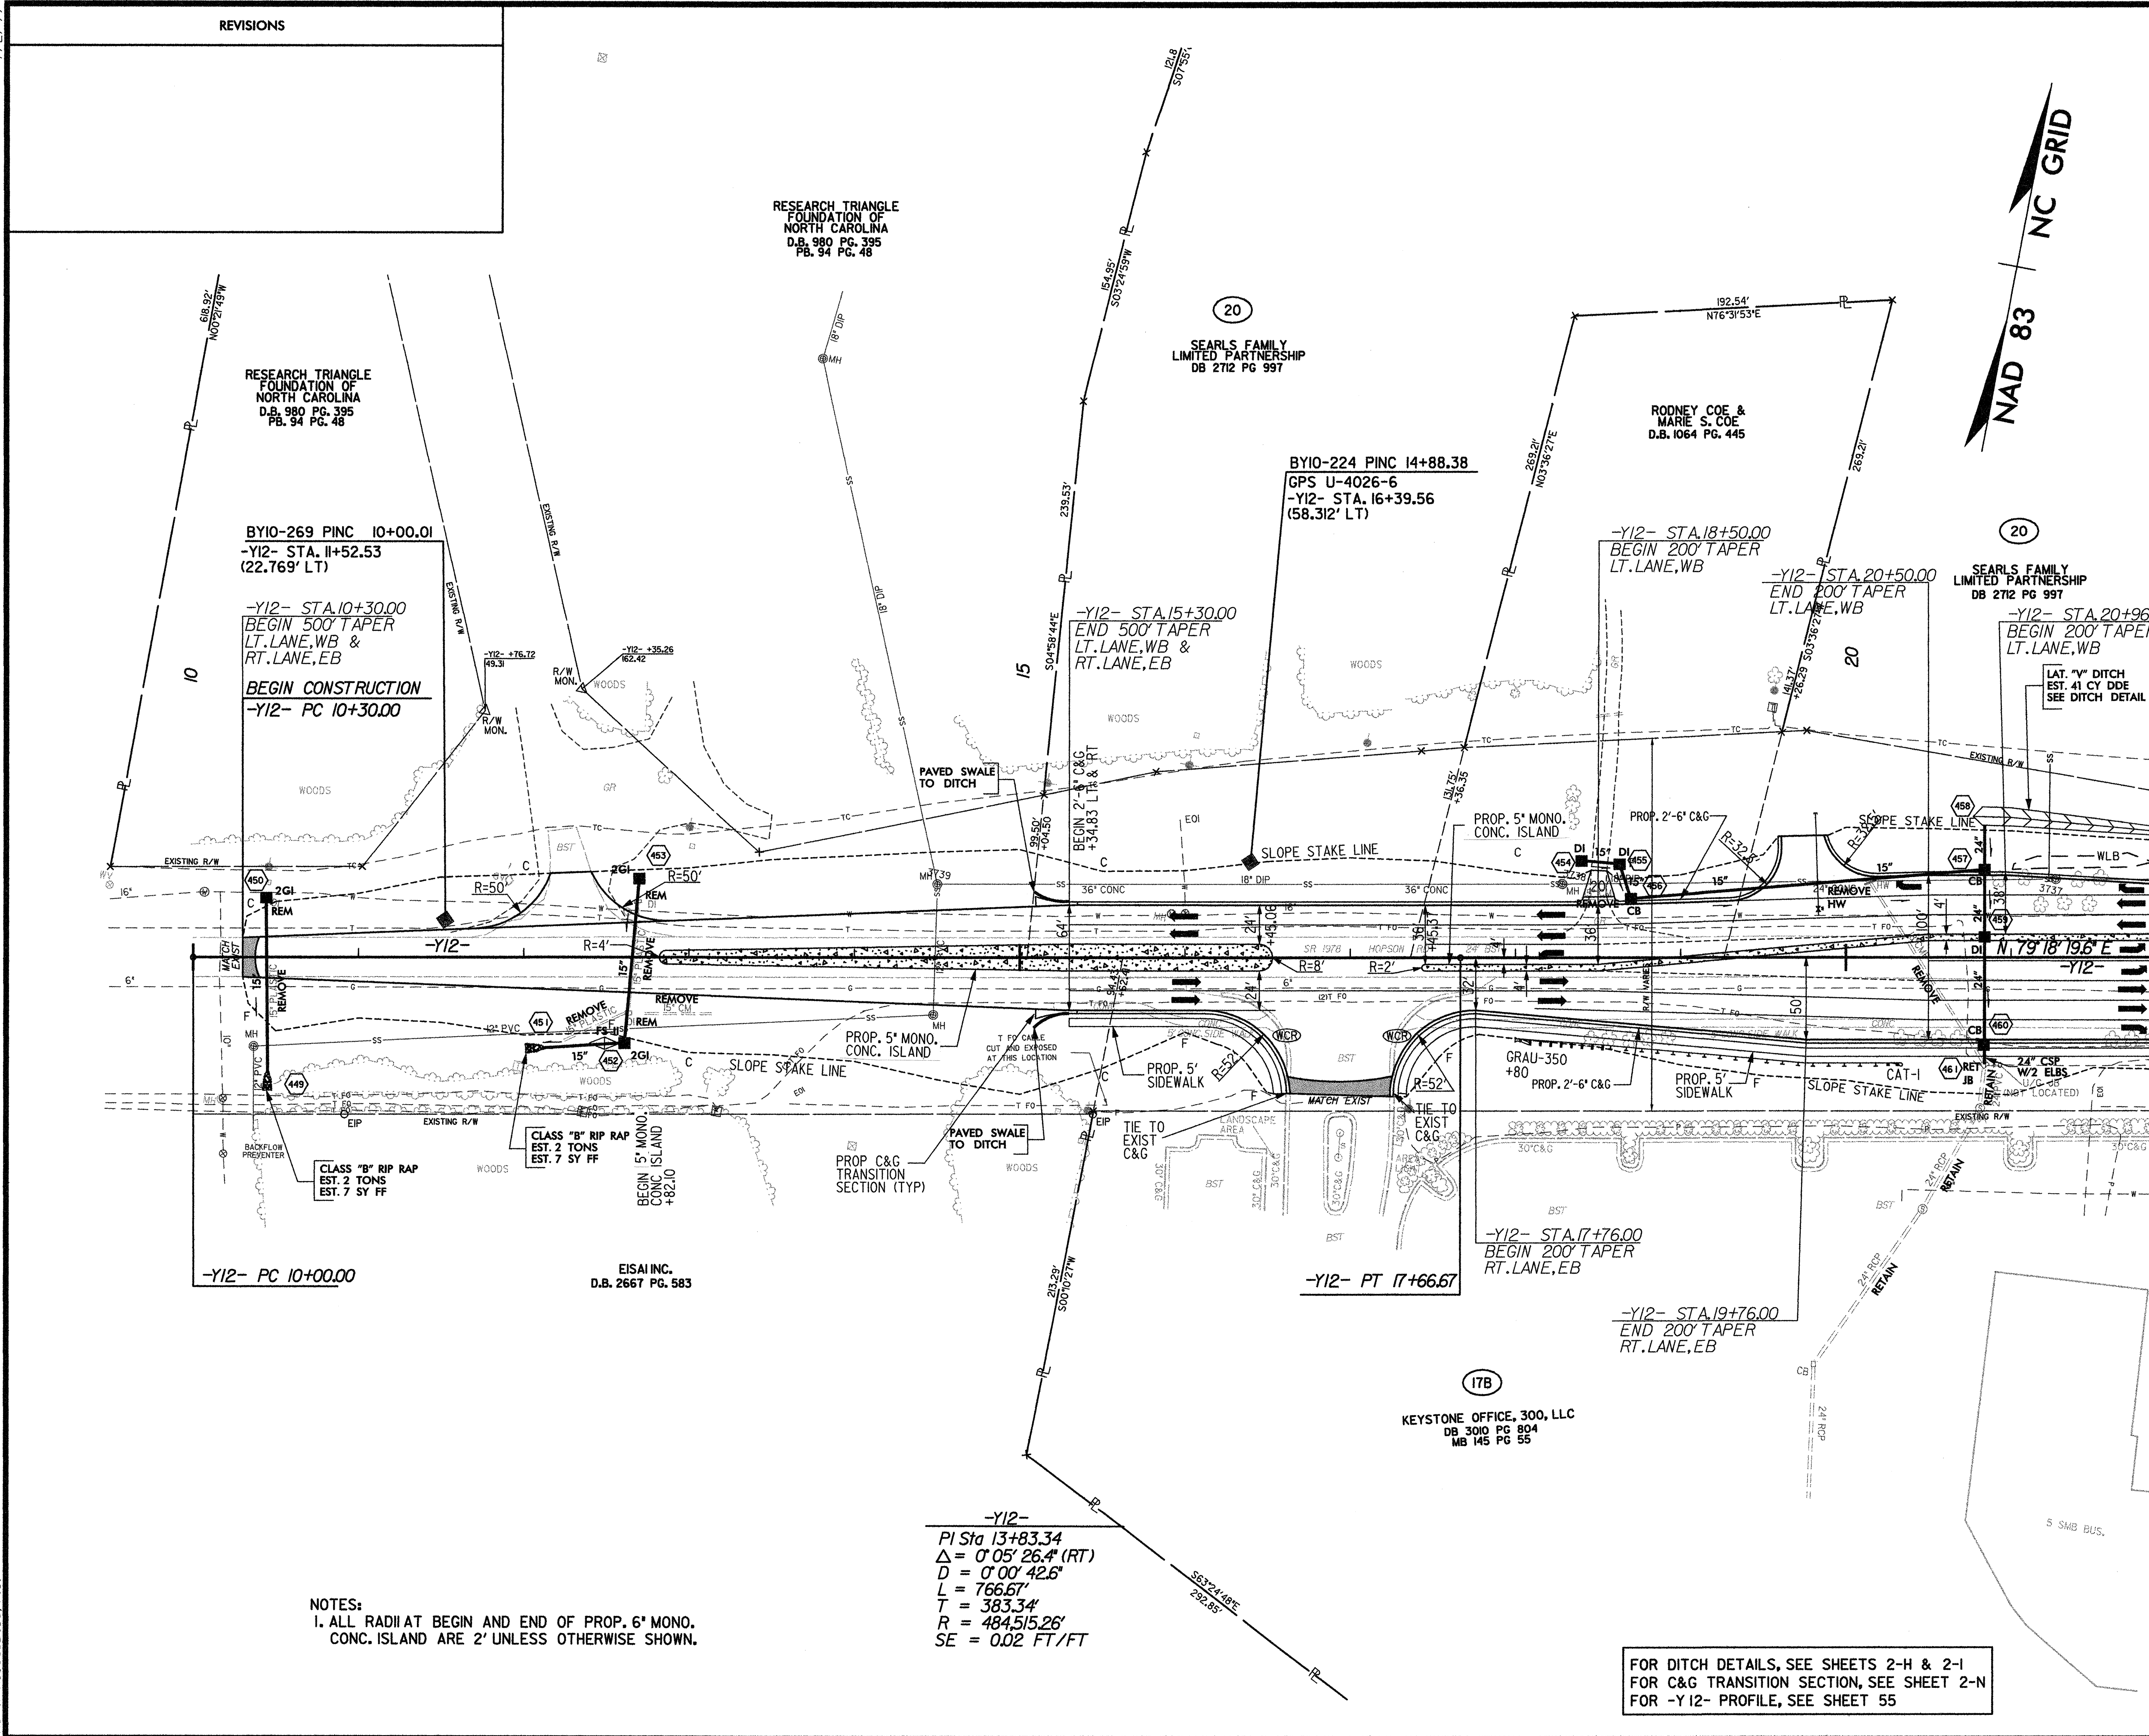

PROJECT REFERENCE NO. U-4026		SHEET NO. 34	
U-4026B RW SHEET NO.		27	
ROADWAY DESIGN ENGINEER SEAL 20774 ENGINEER STEPHEN R. WHITLEY		HYDRAULICS ENGINEER SEAL 021162 ENGINEER HARBERT TURNER	

5-4-06

-MATCHLINE- STA. 22 + 00.00 SEE SHEET NO. 24

LEGEND

PAVED SHOULDER

Plans prepared by:
KO & ASSOCIATES, P.C.
Consulting Engineers
1011 SCHAUH DR., SUITE #202
RALEIGH, N.C. 27606
(919)-851-6066


FOR DITCH DETAILS, SEE SHEETS 2-H & 2-I
FOR C&G TRANSITION SECTION, SEE SHEET 2-N
FOR -Y12- PROFILE, SEE SHEET 55

NOTES:
1. ALL RADIAT BEGIN AND END OF PROP. 6" MONO. CONC. ISLAND ARE 2' UNLESS OTHERWISE SHOWN.

-Y12-
PI Sta 13+83.34
 $\Delta = 0^{\circ}05'26.4"$ (RT)
 $D = 0^{\circ}00'42.6"$
 $L = 766.67'$
 $T = 383.34'$
 $R = 484515.26'$
 $SE = 0.02$ FT/FT

REVISIONS

-MATCHLINE- STA. 29+00.00 SEE SHEET NO. 24

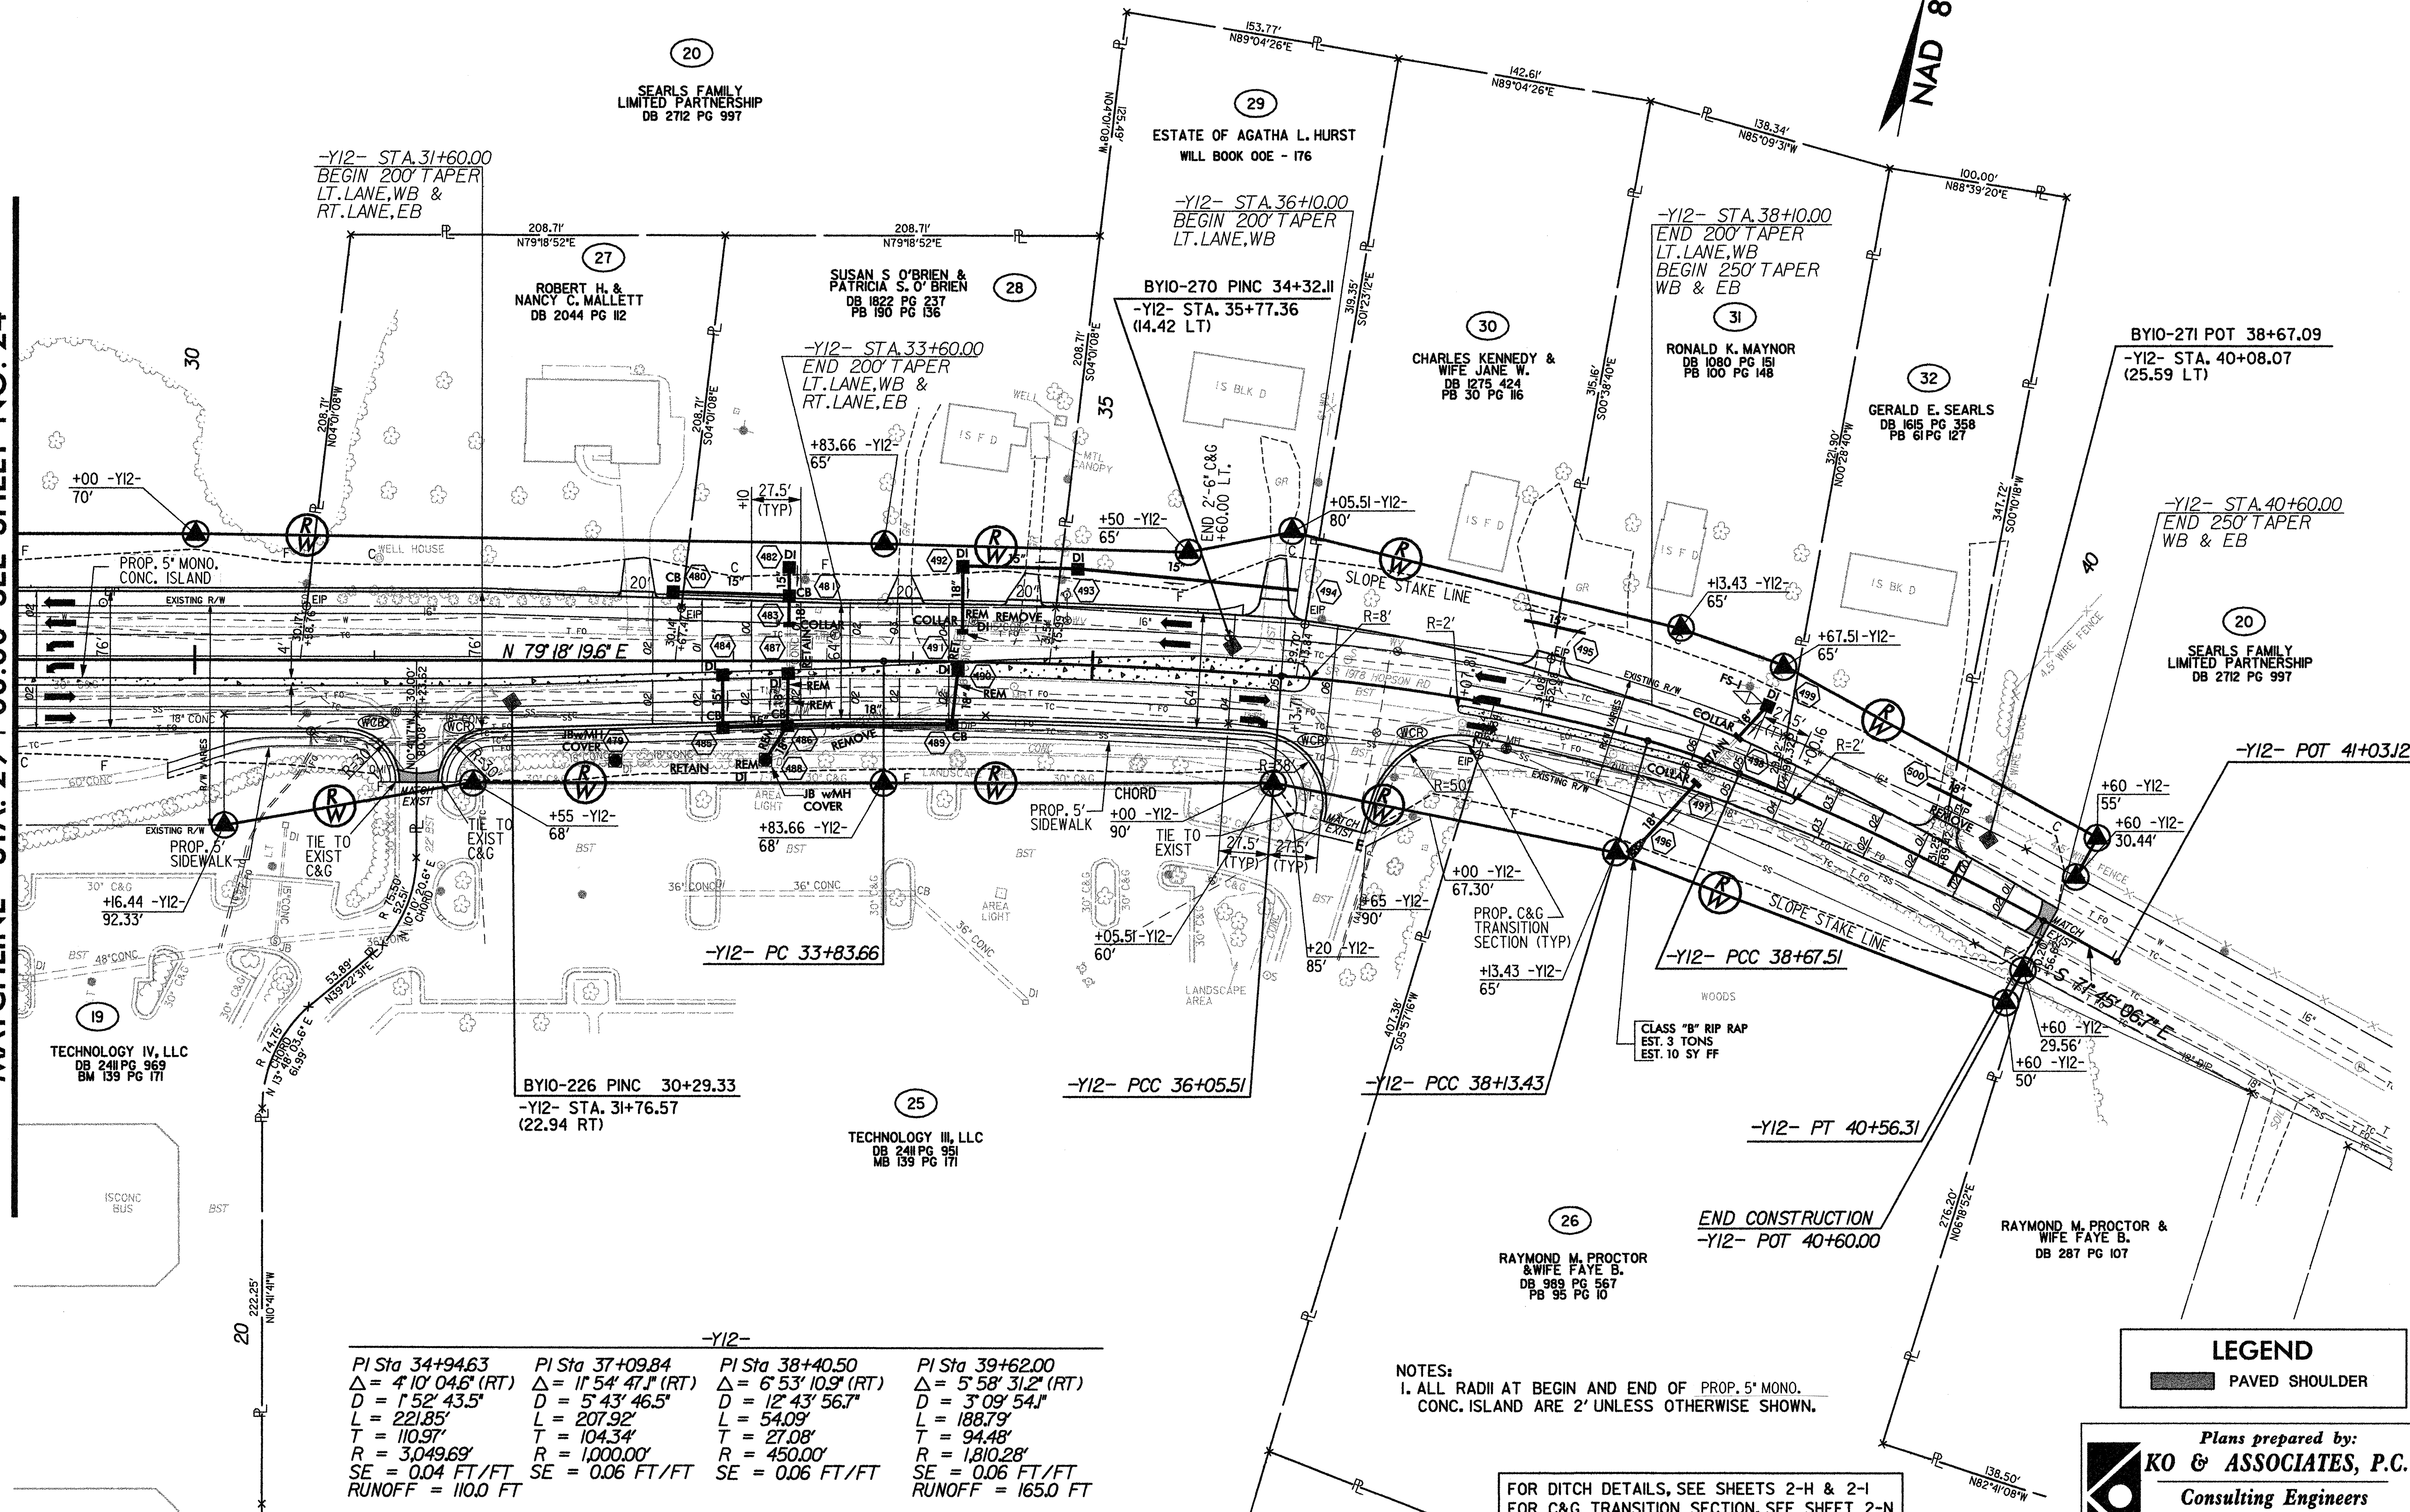


-Y12-			
PI Sta 34+94.63 Δ = 4' 10" 04.6" (RT) D = 1' 52' 43.5" L = 221.85' T = 110.97' R = 3,049.69' SE = 0.04 FT/FT RUNOFF = 110.0 FT	PI Sta 37+09.84 Δ = 11' 54' 47.1" (RT) D = 5' 43' 46.5" L = 207.92' T = 104.34' R = 1,000.00' SE = 0.06 FT/FT	PI Sta 38+40.50 Δ = 6' 53' 10.9" (RT) D = 12' 43' 56.7" L = 54.09' T = 27.08' R = 450.00' SE = 0.06 FT/FT	PI Sta 39+62.00 Δ = 5' 58' 31.2" (RT) D = 3' 09' 54.1" L = 188.79' T = 94.48' R = 1,810.28' SE = 0.06 FT/FT RUNOFF = 165.0 FT

NOTES:
1. ALL RADII AT BEGIN AND END OF PROP. 5' MONO. CONC. ISLAND ARE 2' UNLESS OTHERWISE SHOWN.

FOR DITCH DETAILS, SEE SHEETS 2-H & 2-I
FOR C&G TRANSITION SECTION, SEE SHEET 2-N
FOR -Y12- PROFILE, SEE SHEET 56

LEGEND
PAVED SHOULDER

Plans prepared by:
KO & ASSOCIATES, P.C.
Consulting Engineers
1011 SCHAU DR., SUITE #202
RALEIGH, N.C. 27606
(919)-851-6066

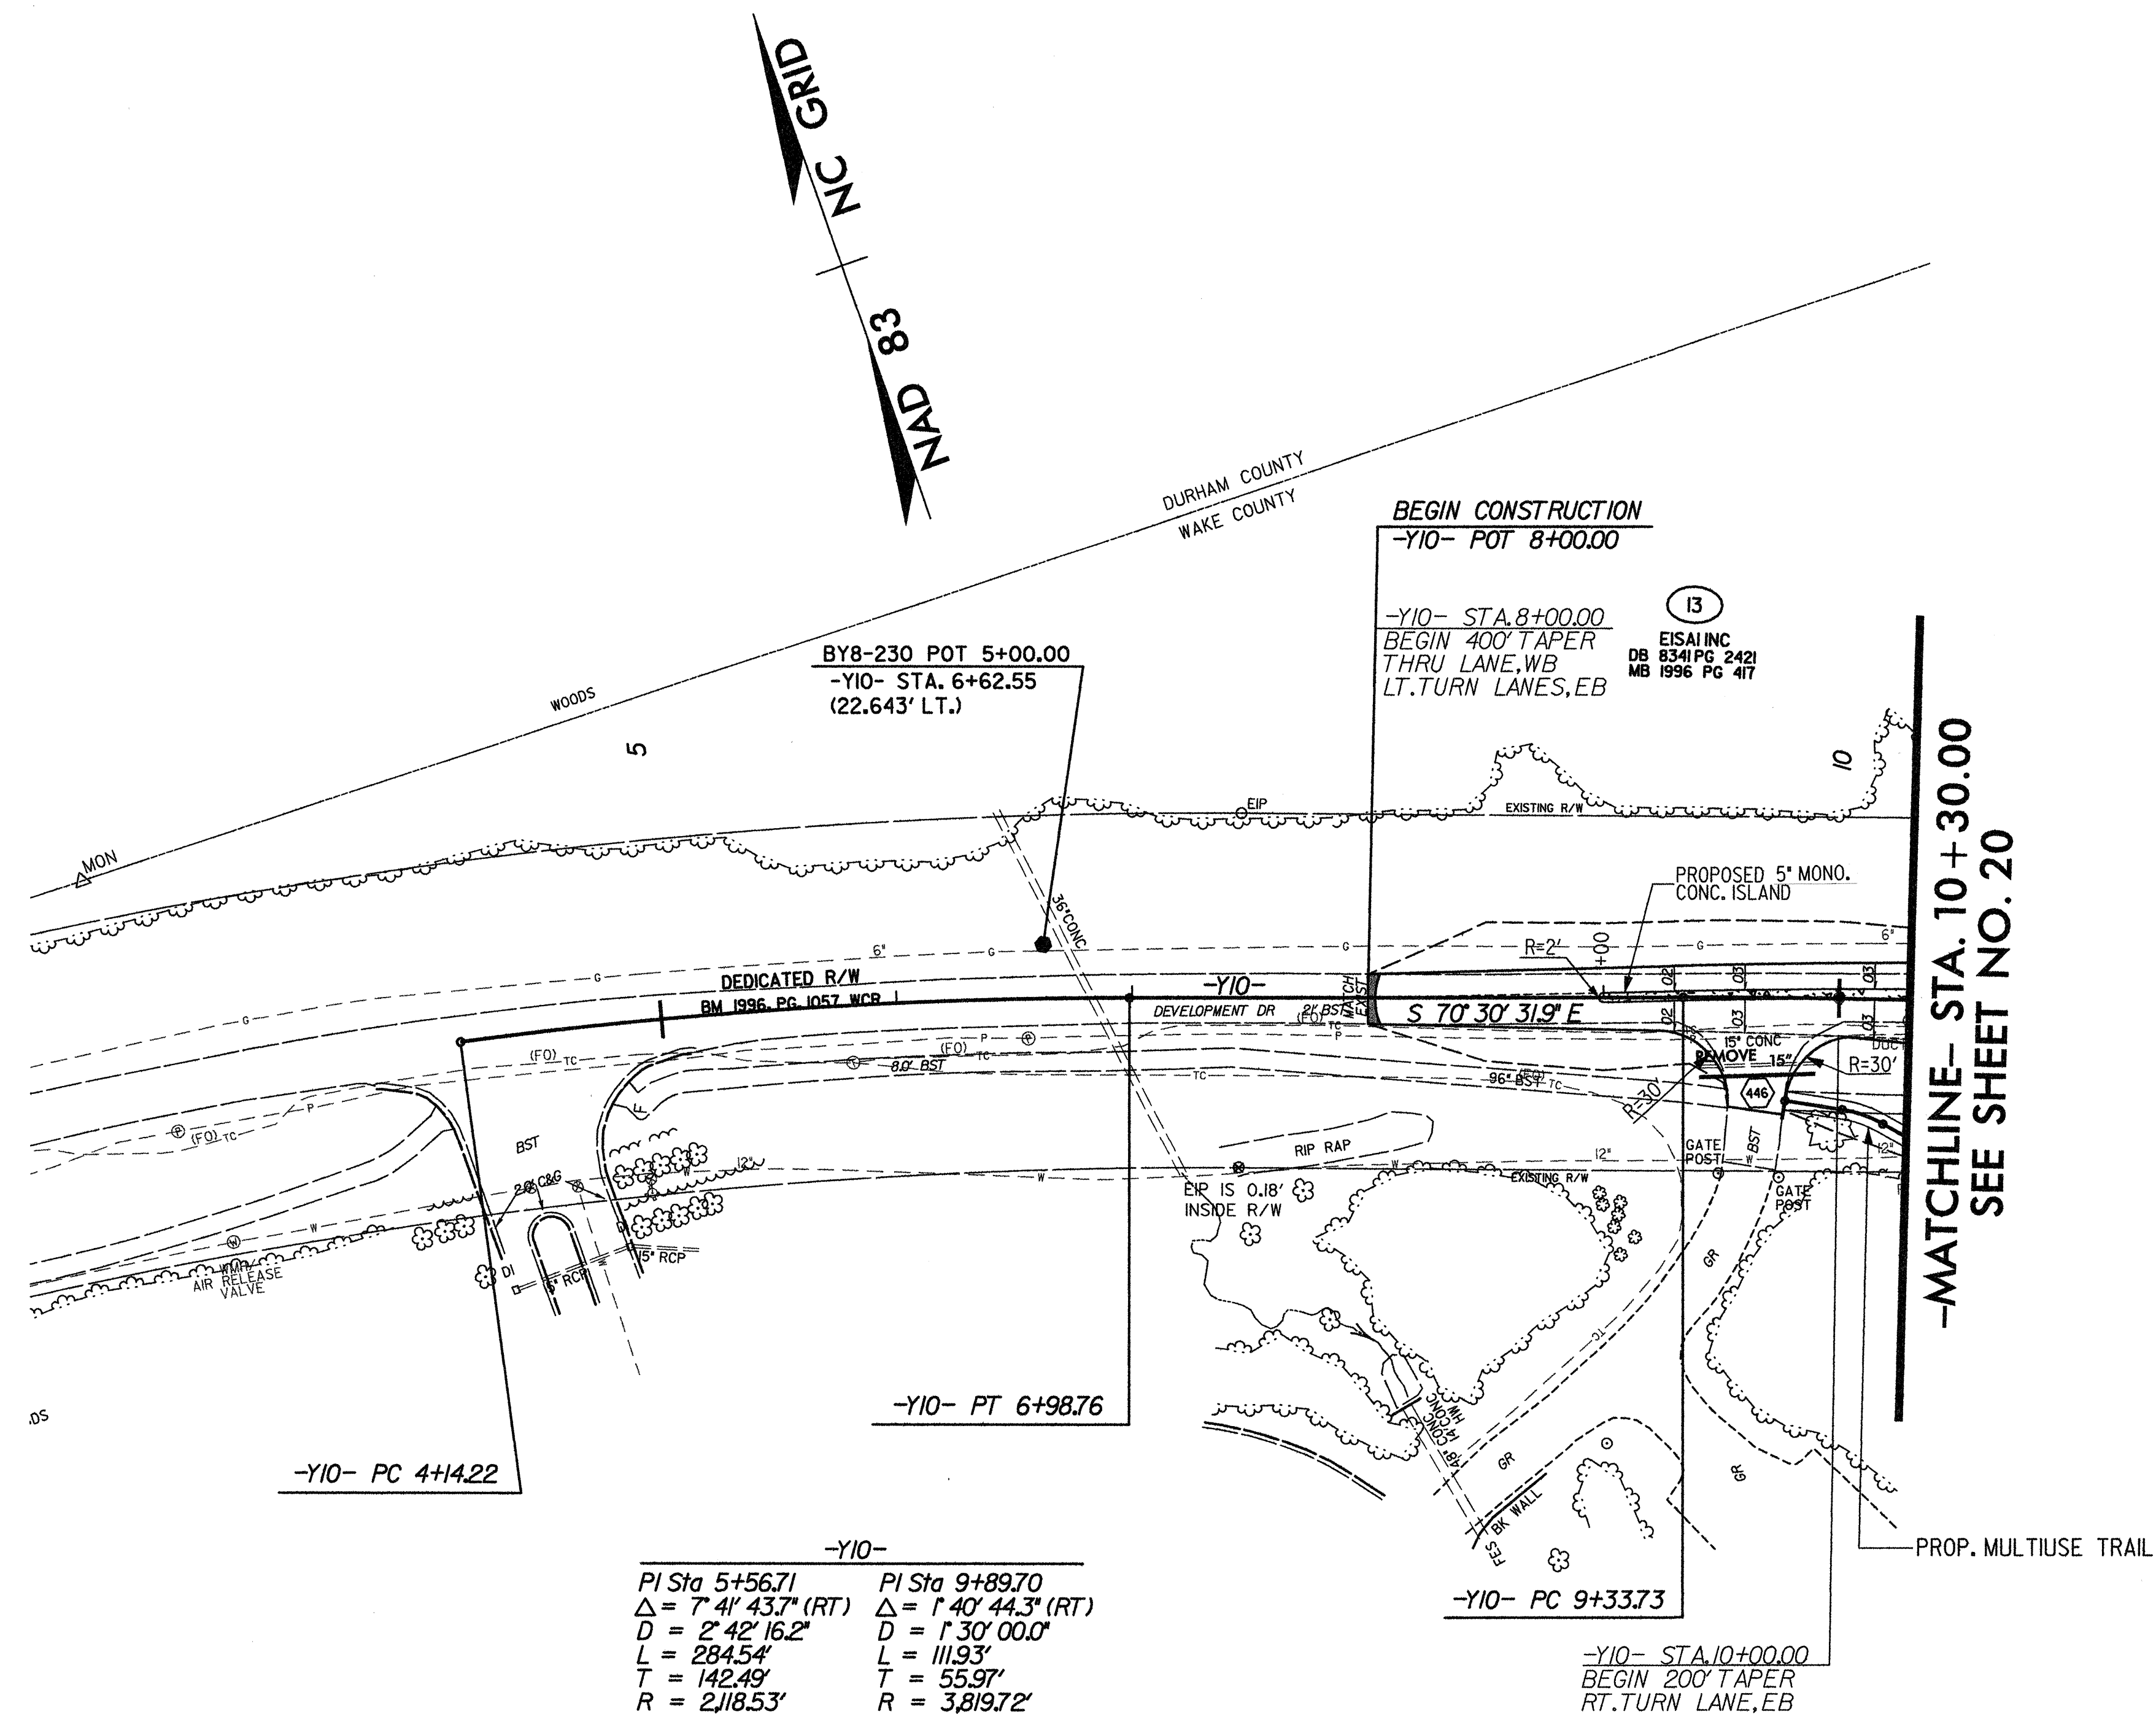

- NOTES:
1. ALL DRIVEWAYS IN SHOULDER SECTION TO BE 16 FT. WITH 12 FT. RADIUS UNLESS SHOWN OTHERWISE ON PLANS.
 2. ALL RADIAT BEGIN AND END OF PROP. 5' MONO. CONC. ISLAND ARE 2' UNLESS OTHERWISE SHOWN.

LEGEND



PAVED SHOULDER

Plans prepared by:
KO & ASSOCIATES, P.C.
Consulting Engineers
1011 SCHAU DR., SUITE #202
RALEIGH, N.C. 27606
(919)-851-6066

FOR TRAIL PLANS SEE SHEET 2-Q
FOR DITCH DETAILS SEE SHEET 2-H & 2-I
FOR -Y 10- PROFILE, SEE SHEET 53

5/28/99

PROJECT REFERENCE NO. U-4026		SHEET NO. 38	
ROADWAY DESIGN ENGINEER		HYDRAULICS ENGINEER	
			

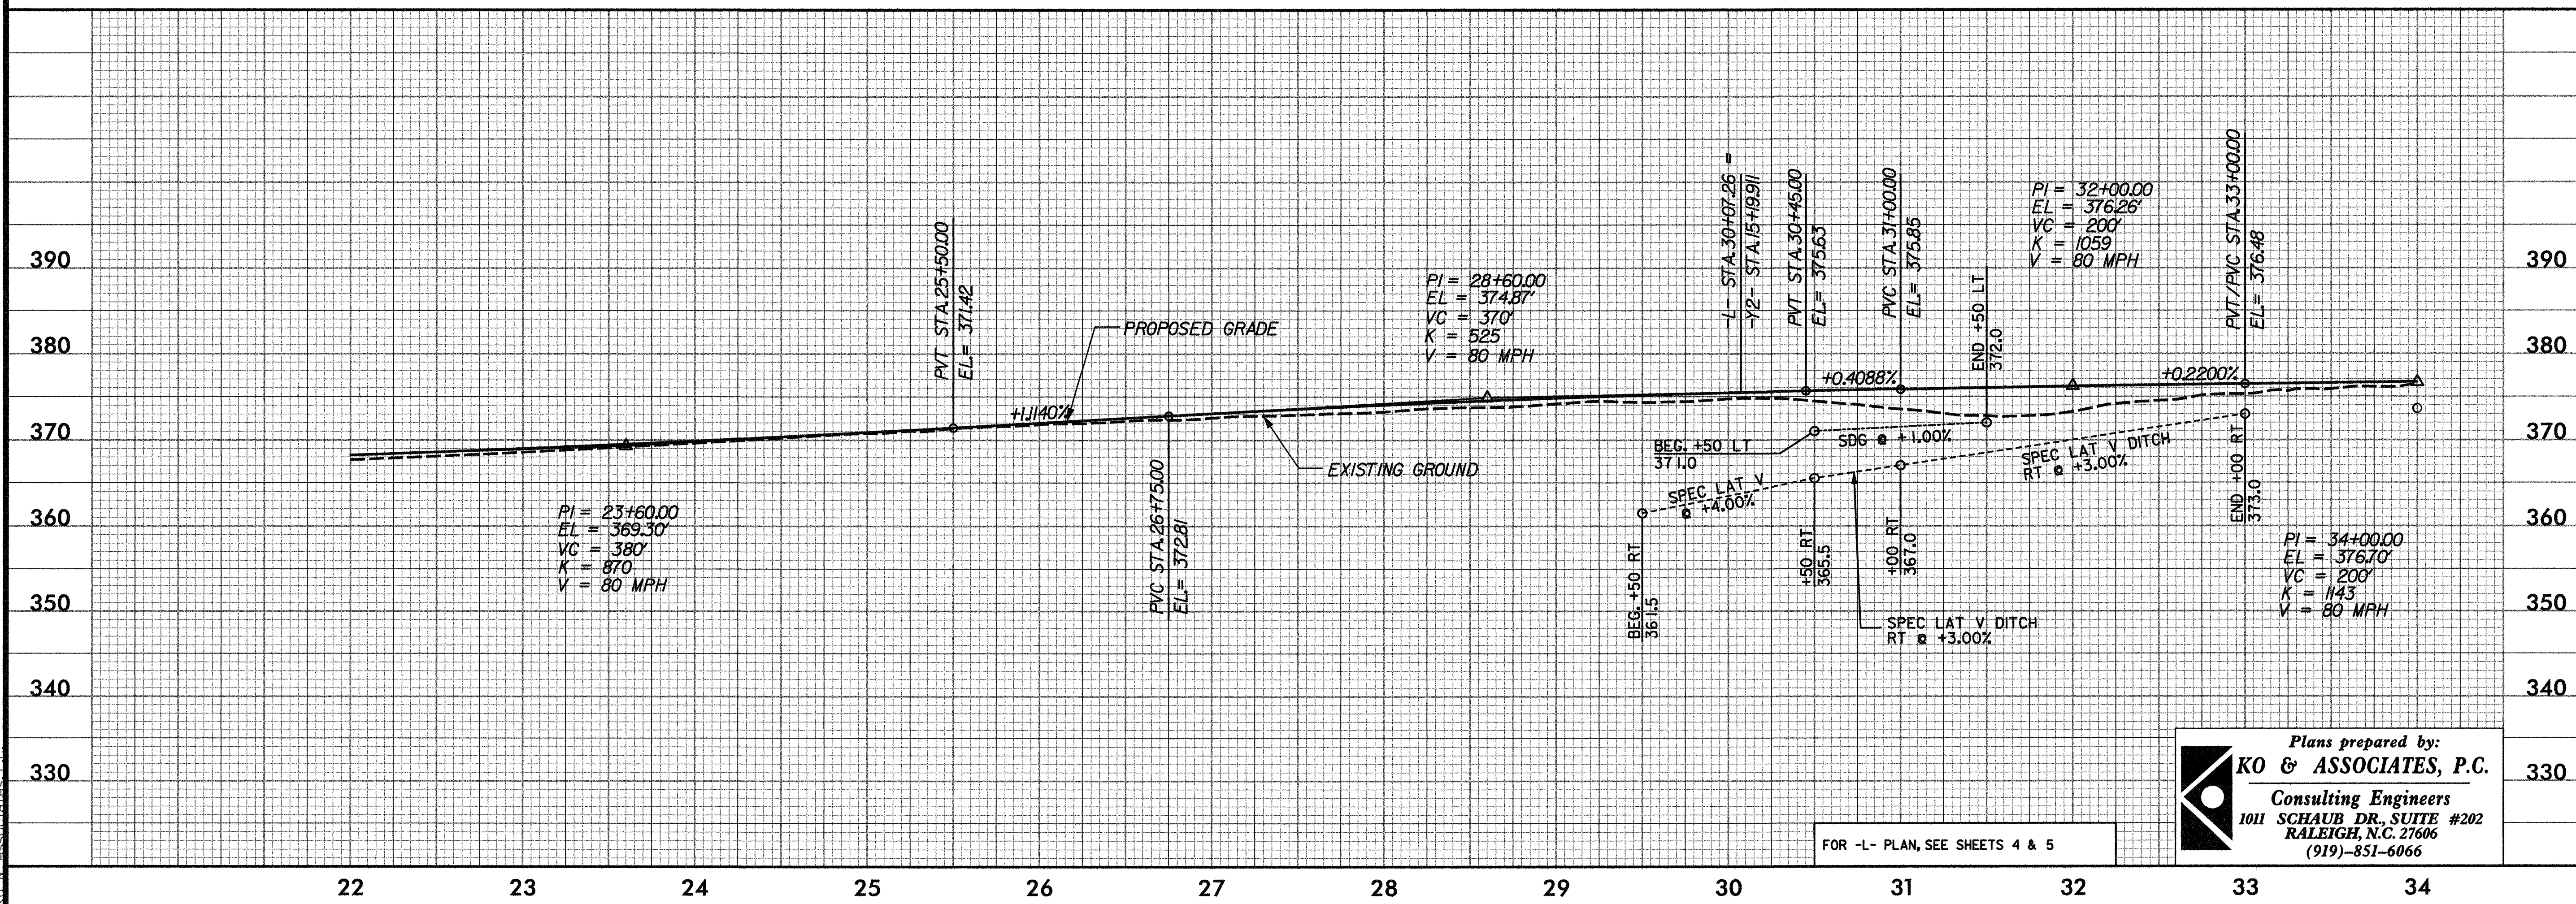
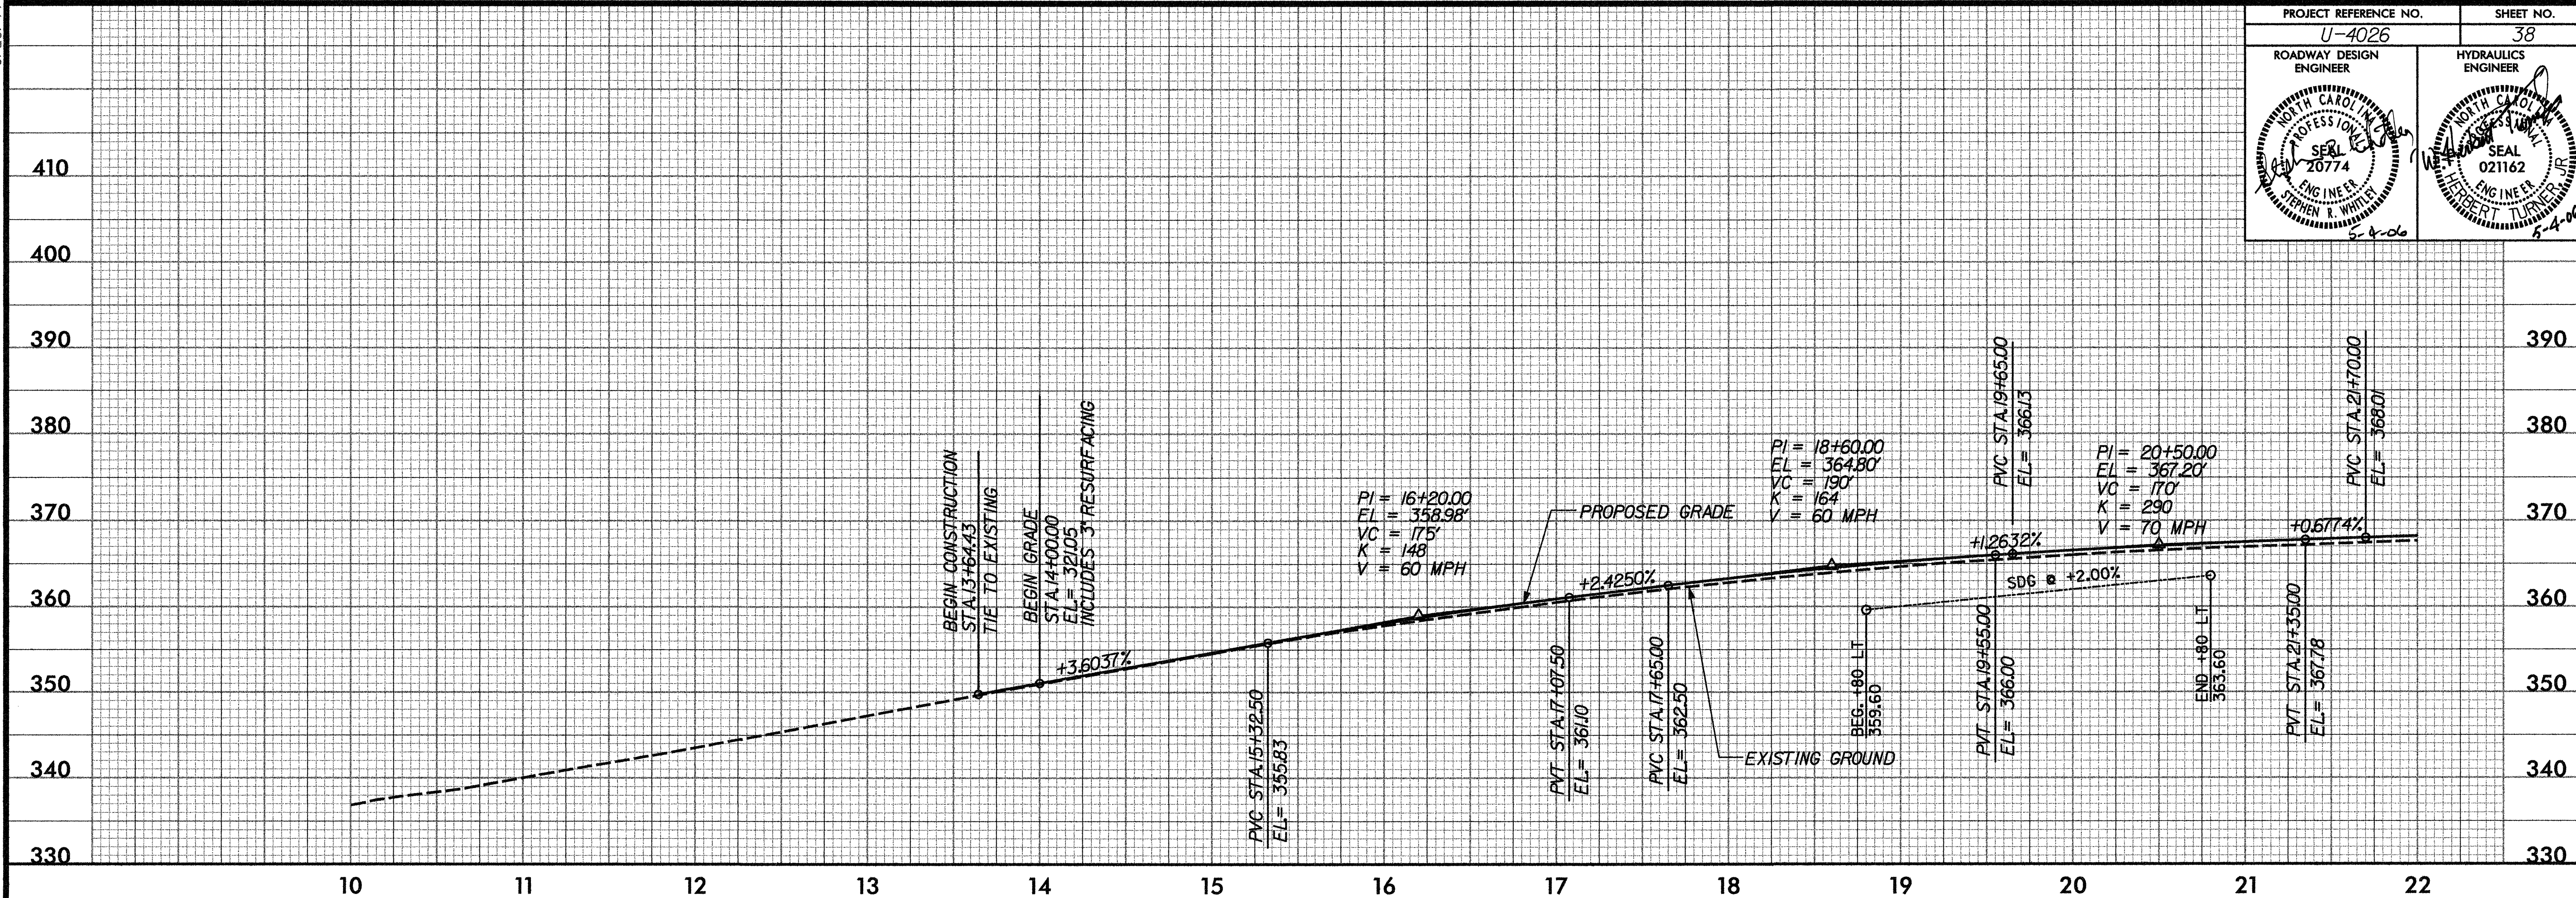



5/4/2006
R:\Roadway\Proj\4026p38.pfl
Ko & Associates, P.C.

Plans prepared by:
KO & ASSOCIATES, P.C.
Consulting Engineers
1011 SCHAU DR., SUITE #202
RALEIGH, N.C. 27606
(919) 851-6066


FOR -L- PLAN, SEE SHEETS 4 & 5

5/28/99

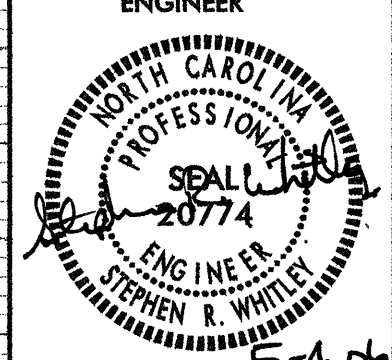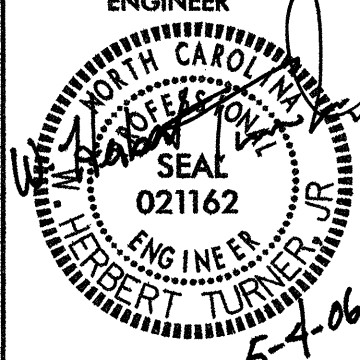PROJECT REFERENCE NO. U-4026		SHEET NO. 39	
ROADWAY DESIGN ENGINEER		HYDRAULICS ENGINEER	
			
5-4-06		5-4-06	

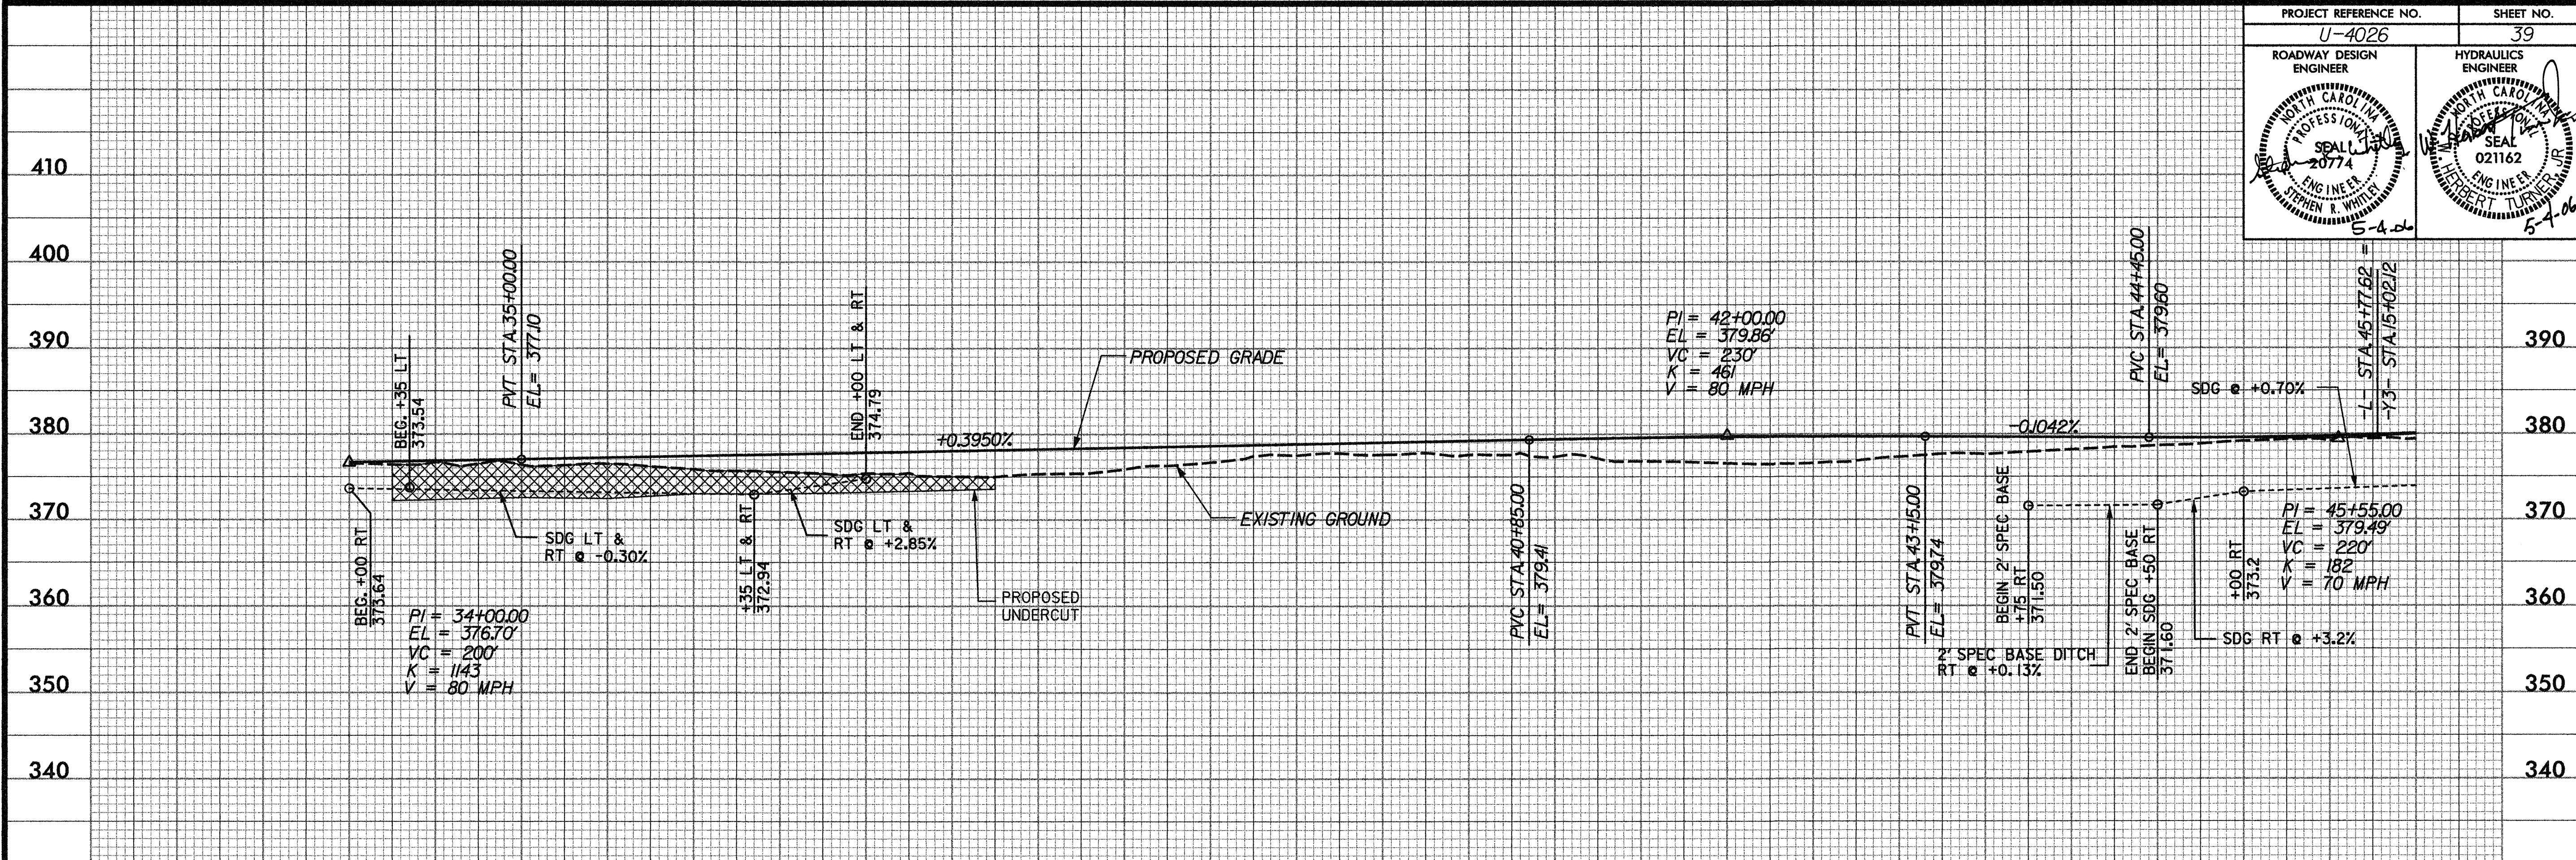

BM # 4. R.R. SPIKE IN BASE OF 18" PINE
AT -L- STA. 46+27.1
80.30' LT. ELEV. = 380.90'

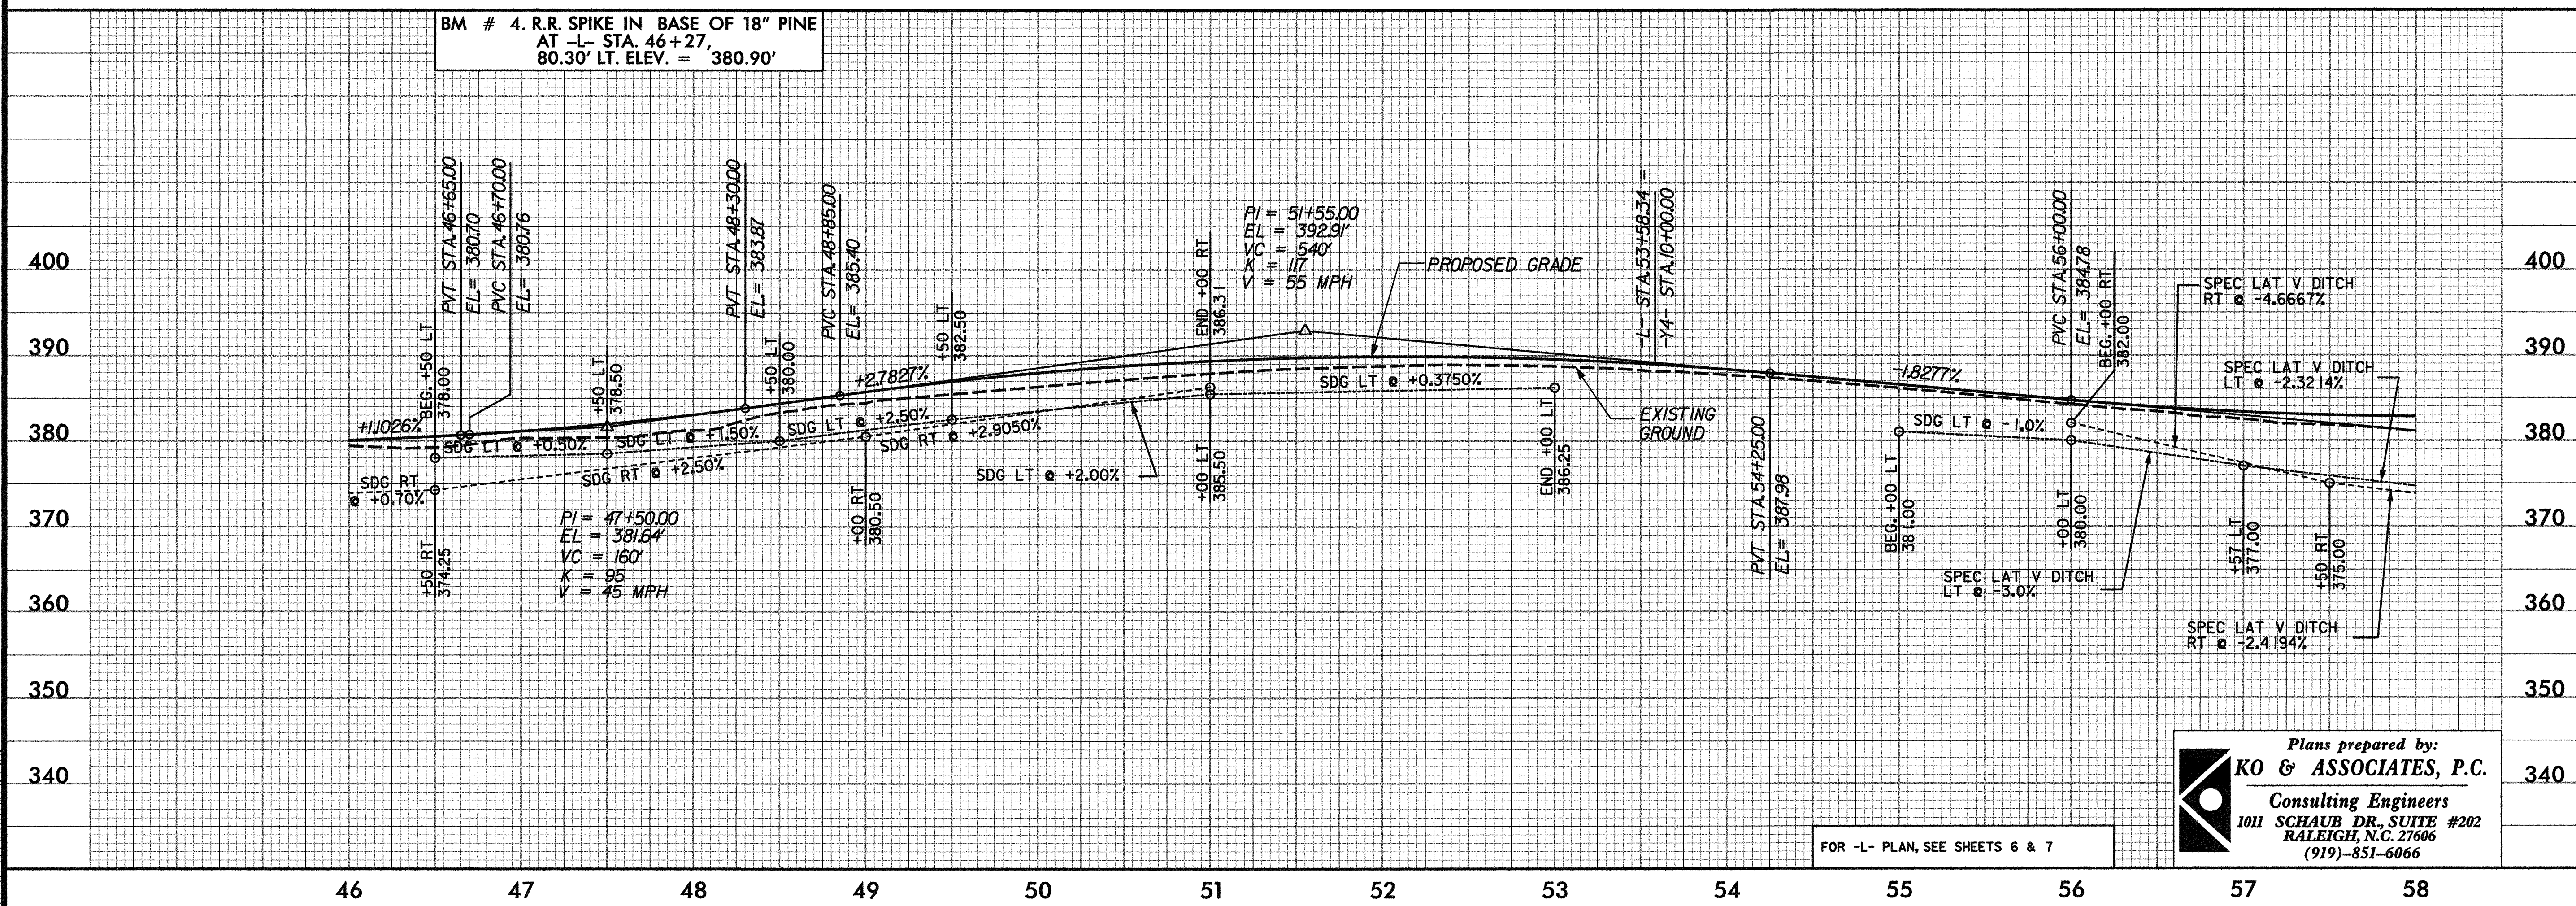



Plans prepared by:
KO & ASSOCIATES, P.C.
Consulting Engineers
1011 SCHAUB DR., SUITE #202
RALEIGH, N.C. 27606
(919)-851-6066



FOR -L- PLAN, SEE SHEETS 6 & 7

5/2/2006
P:\Roadway\Proj\4026p39.pfl
Ko & Associates, P.C.

5/28/99

PIPE HYDRAULIC DATA		
36" RCP STA.58+12 -L-		
DRAINAGE AREA	=121	AC
DESIGN FREQUENCY	=50	YRS
DESIGN DISCHARGE	=50	CFS
DESIGN HW ELEVATION	=378.07	FT
100 YEAR DISCHARGE	=60	CFS
100 YEAR HW ELEVATION	=378.71	FT
OVERTOPPING FREQUENCY	=500+	YRS
OVERTOPPING DISCHARGE	=105	CFS
OVERTOPPING ELEVATION	=383.03	FT

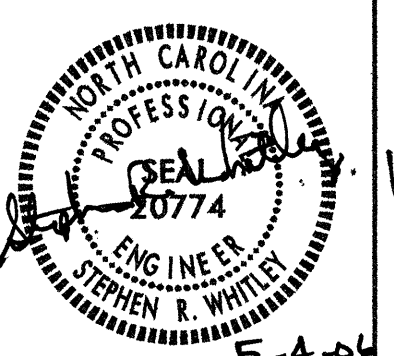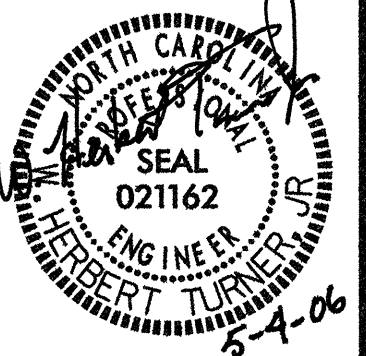PROJECT REFERENCE NO. U-4026	SHEET NO. 40
ROADWAY DESIGN ENGINEER	HYDRAULICS ENGINEER
	
5-4-06	5-4-06

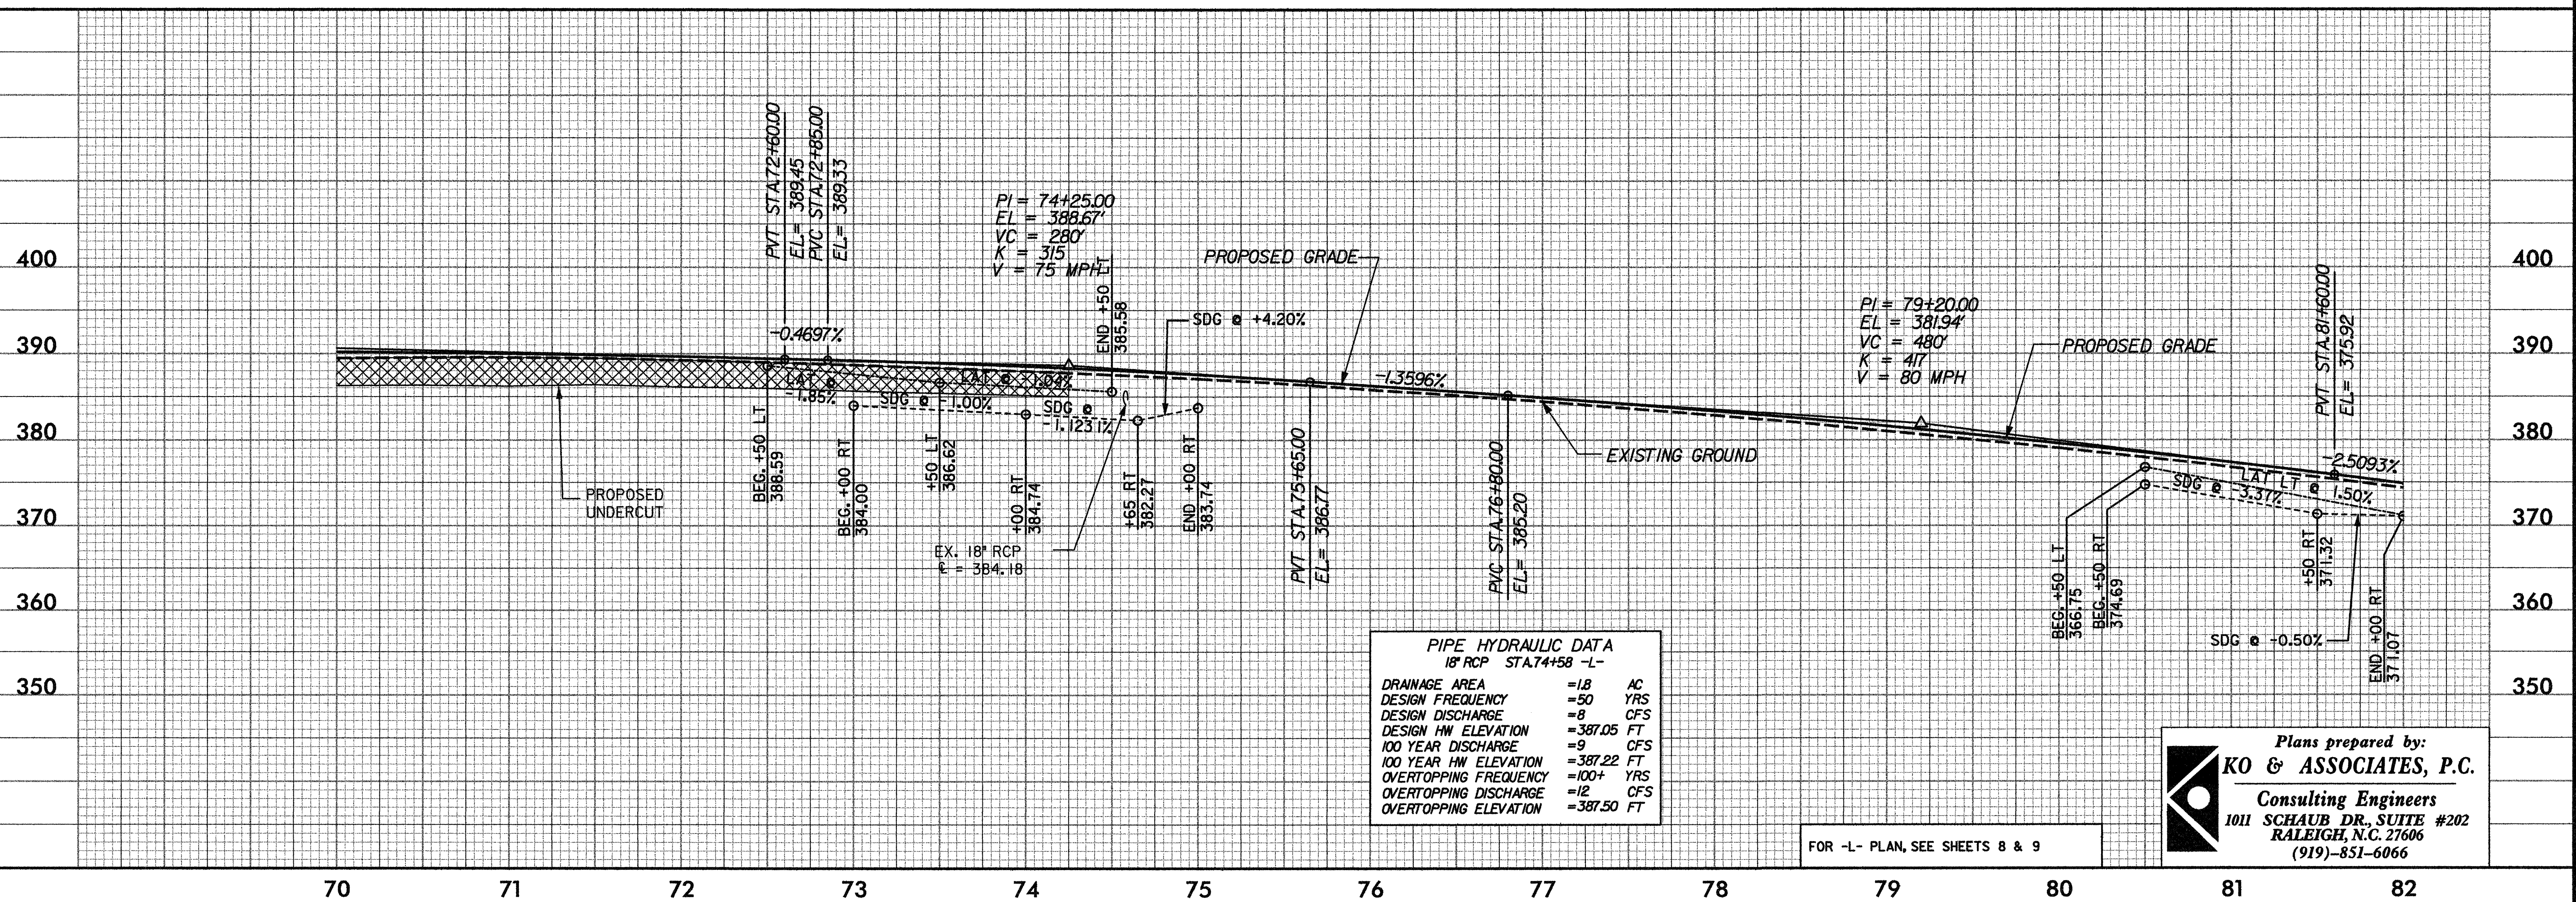
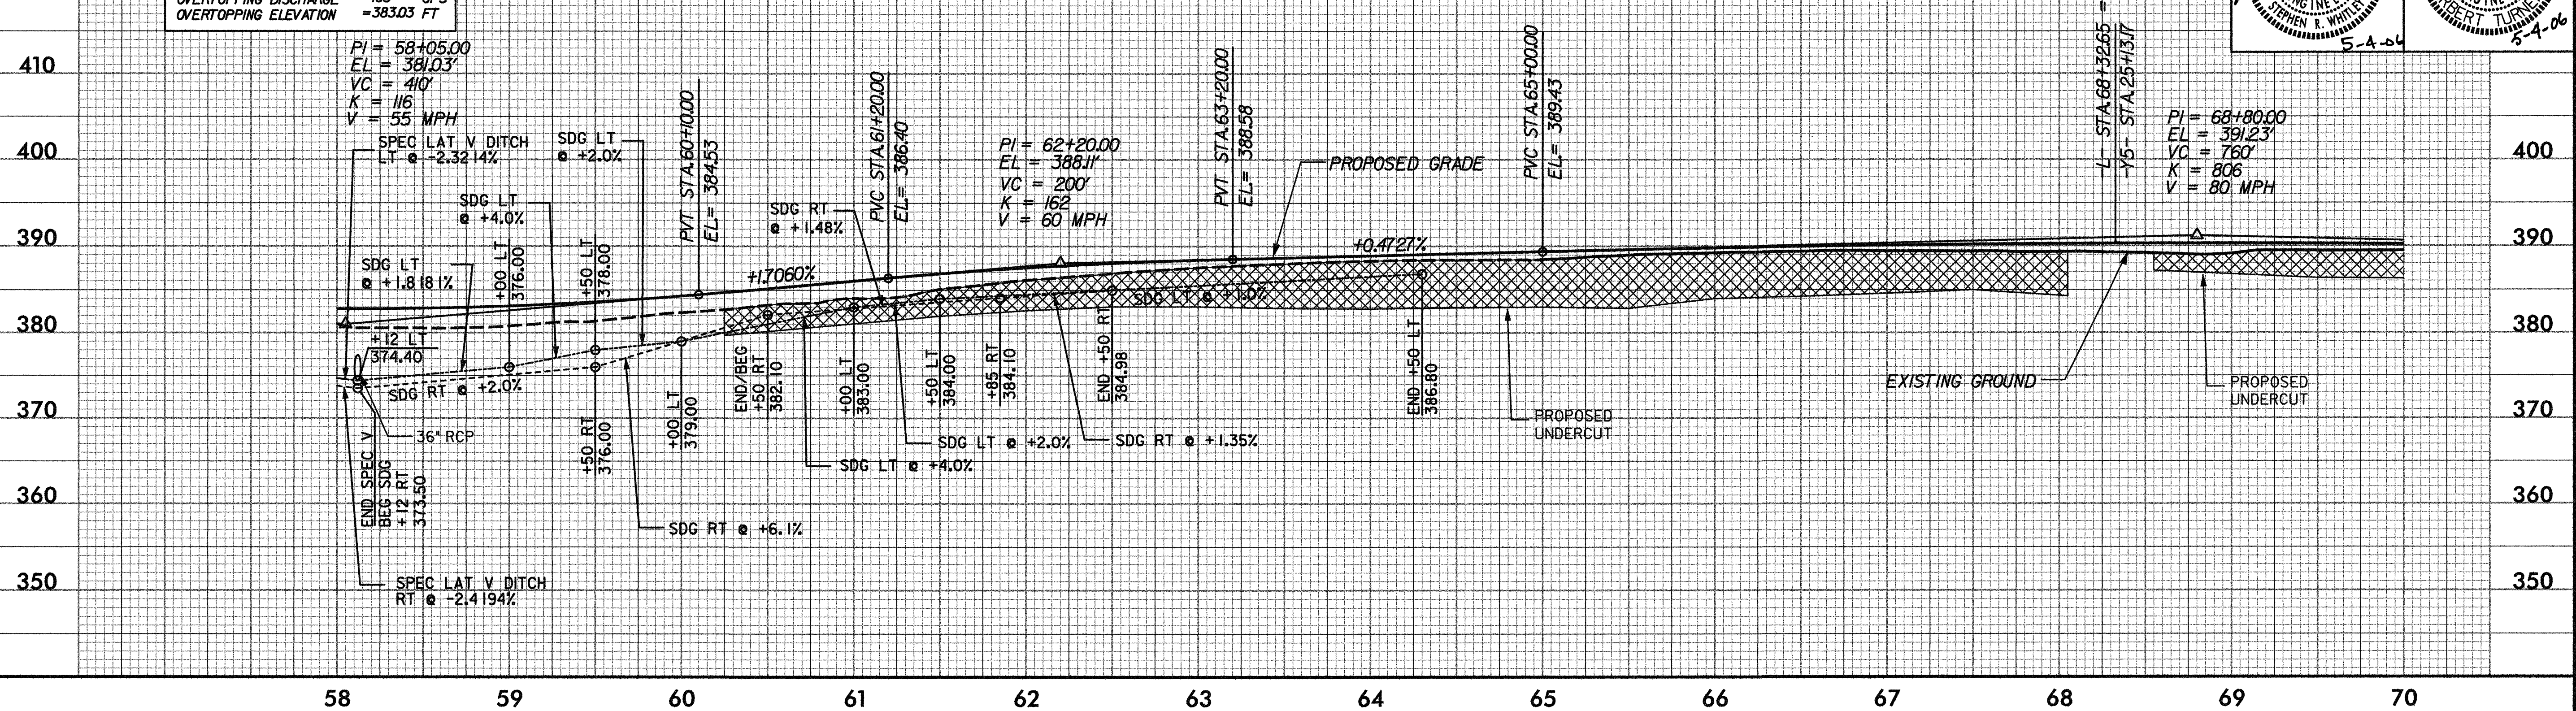


PIPE HYDRAULIC DATA		
18" RCP STA.74+58 -L-		
DRAINAGE AREA	=18	AC
DESIGN FREQUENCY	=50	YRS
DESIGN DISCHARGE	=8	CFS
DESIGN HW ELEVATION	=387.05	FT
100 YEAR DISCHARGE	=9	CFS
100 YEAR HW ELEVATION	=387.22	FT
OVERTOPPING FREQUENCY	=100+	YRS
OVERTOPPING DISCHARGE	=12	CFS
OVERTOPPING ELEVATION	=387.50	FT

FOR -L- PLAN, SEE SHEETS 8 & 9

Plans prepared by:
KO & ASSOCIATES, P.C.
Consulting Engineers
1011 SCHAUB DR., SUITE #202
RALEIGH, N.C. 27606
(919)-851-6066

5/2/2006
P:\Roadway\Proj\4026\p40.pfl
Ko & Associates, P.C.

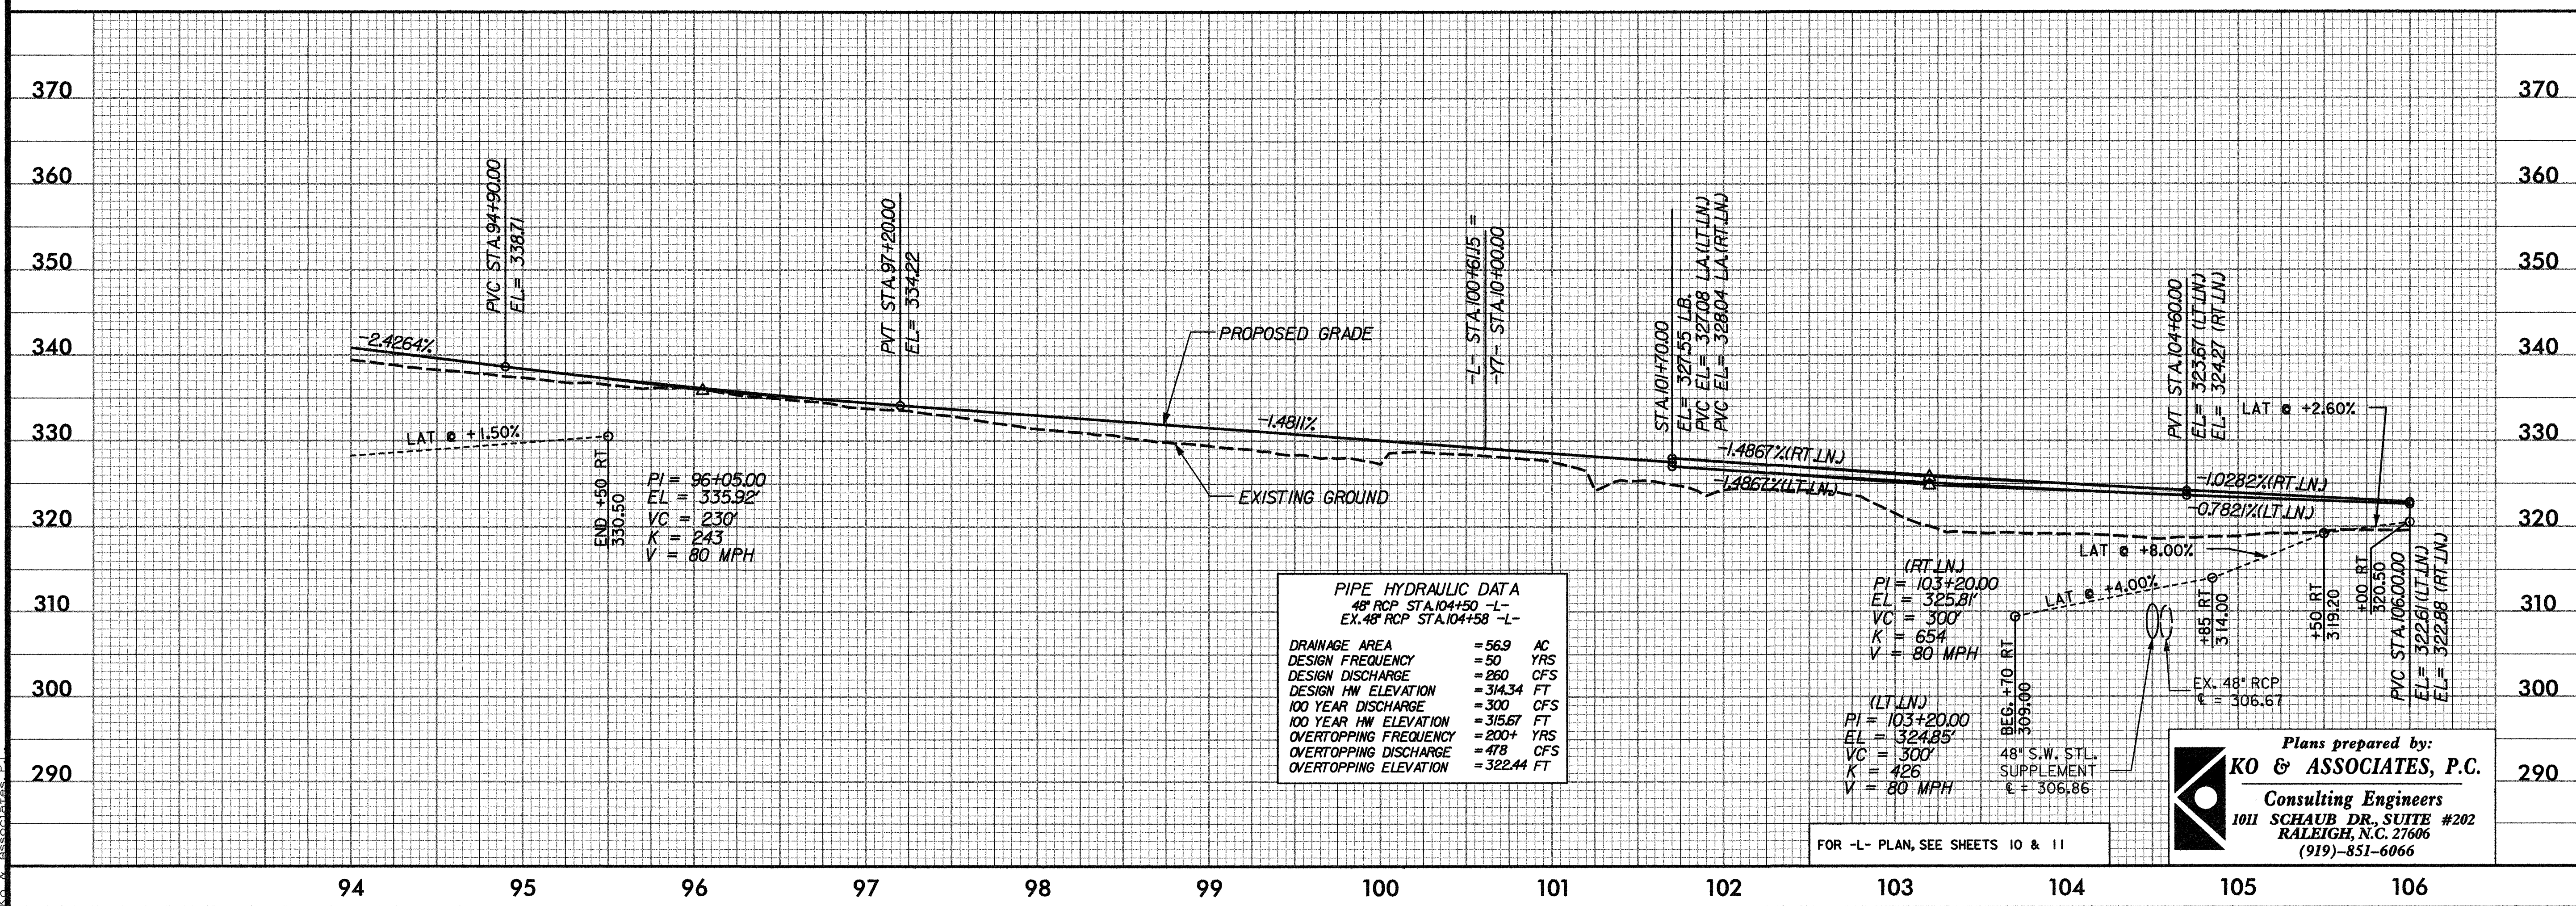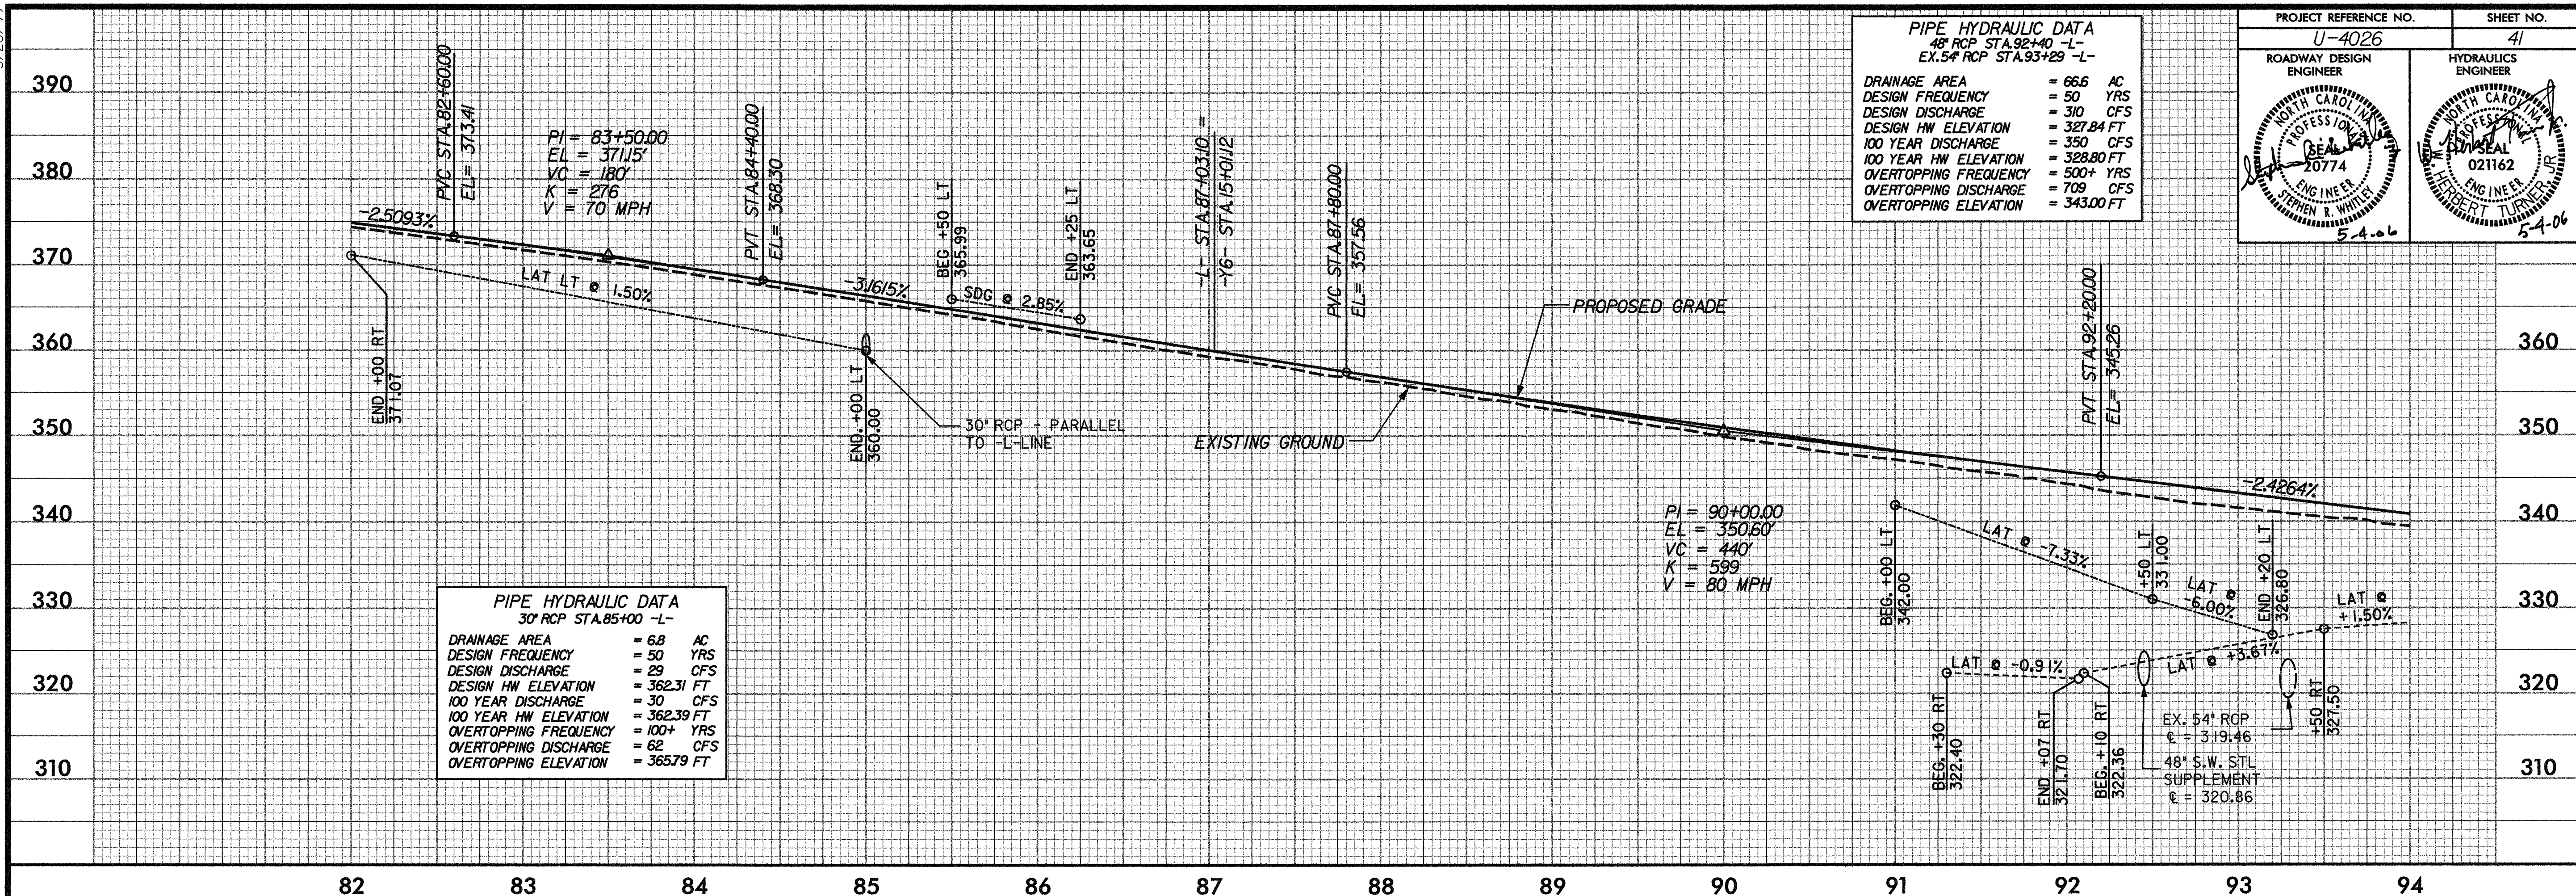

5/28/99

PIPE HYDRAULIC DATA	
(2) 24" RCP STA. 108+49 -L-	
DRAINAGE AREA	= 10.2 AC
DESIGN FREQUENCY	= 50 YRS
DESIGN DISCHARGE	= 41 CFS
DESIGN HW ELEVATION	= 314.9 FT
100 YEAR DISCHARGE	= 48 CFS
100 YEAR HW ELEVATION	= 314.65 FT
OVERTOPPING FREQUENCY	= 500+ YRS
OVERTOPPING DISCHARGE	= 92 CFS
OVERTOPPING ELEVATION	= 318.91 FT

BM # 7. R.R. SPIKE IN BASE OF 12" PINE
AT -L- STA. 106+96.33,
90.48' LT. ELEV. = 310.91'

360

350

340

330

320


310

300

290

(RT LN)
PI = 107+10.00
EL = 321.80'
VC = 220'
K = 1814
V = 80 MPH

(LT LN)
PI = 107+10.00
EL = 321.80'
VC = 220'
K = 599
V = 80 MPH

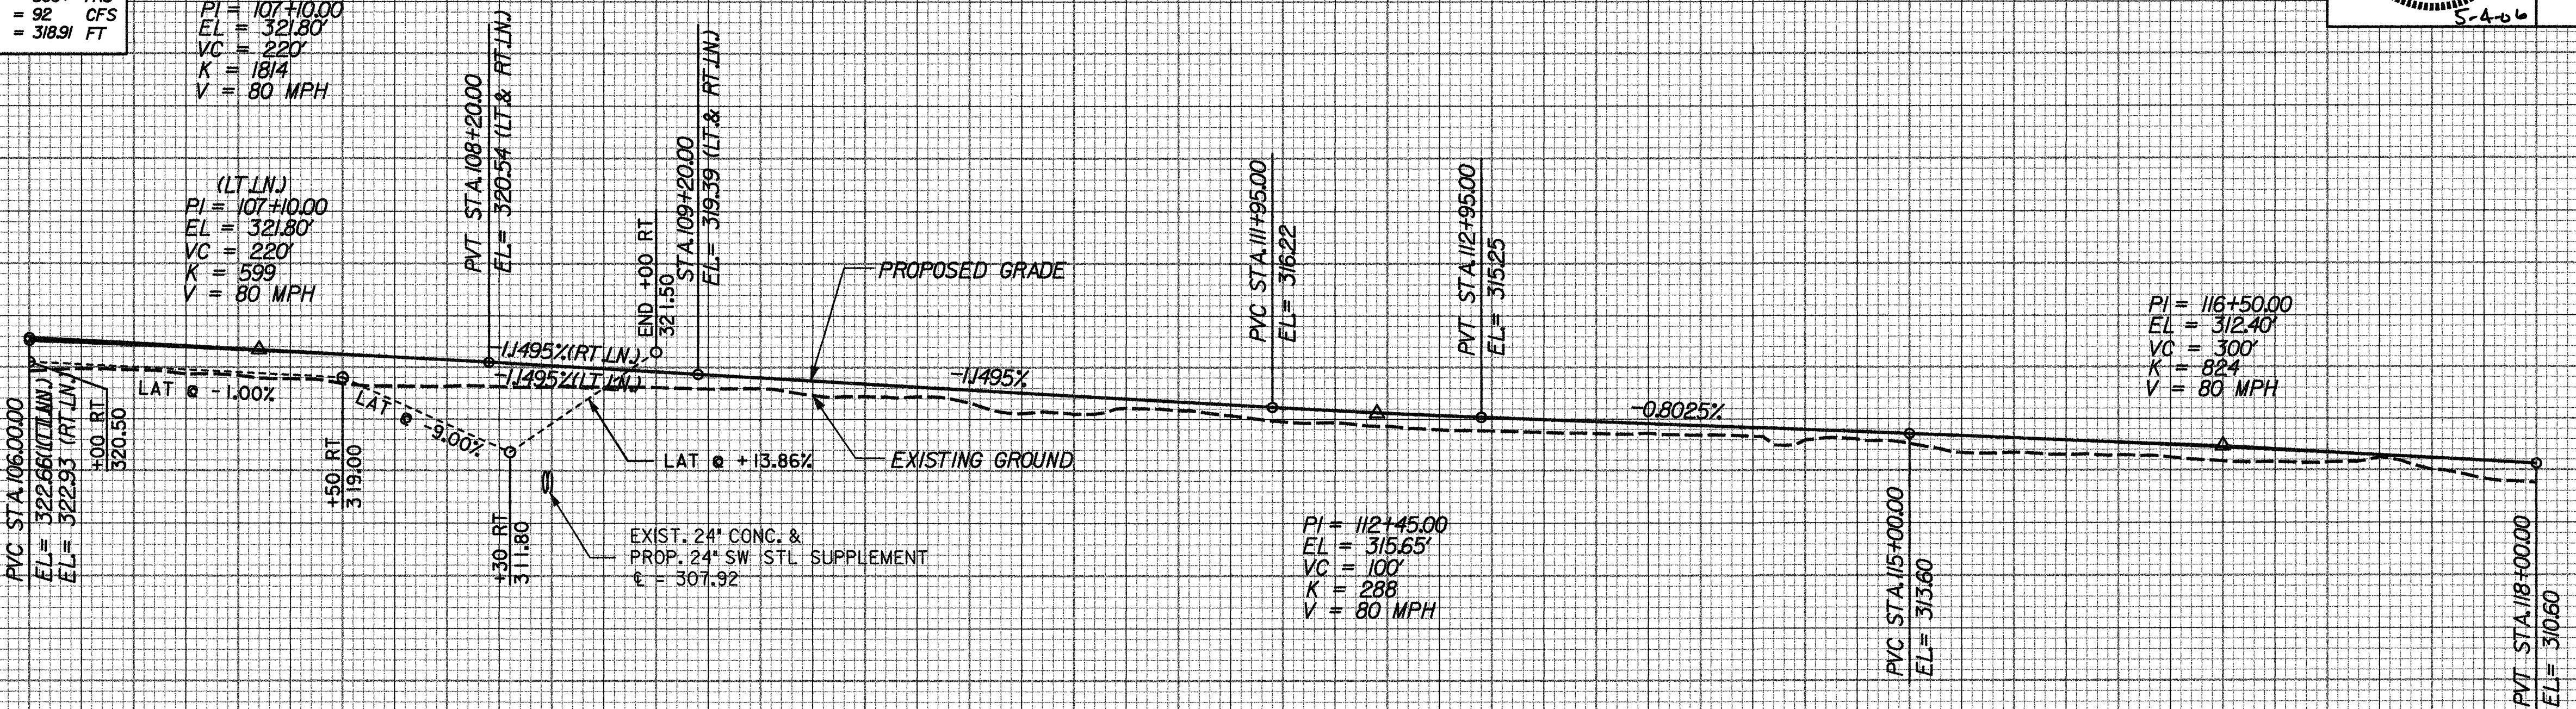

BM # 8. R.R. SPIKE IN BASE OF 24" TWIN OAK
AT -L- STA. 119+41.51,
98.30' LT. ELEV. = 312.94'

340

330

320

310


300

290

280

270

260

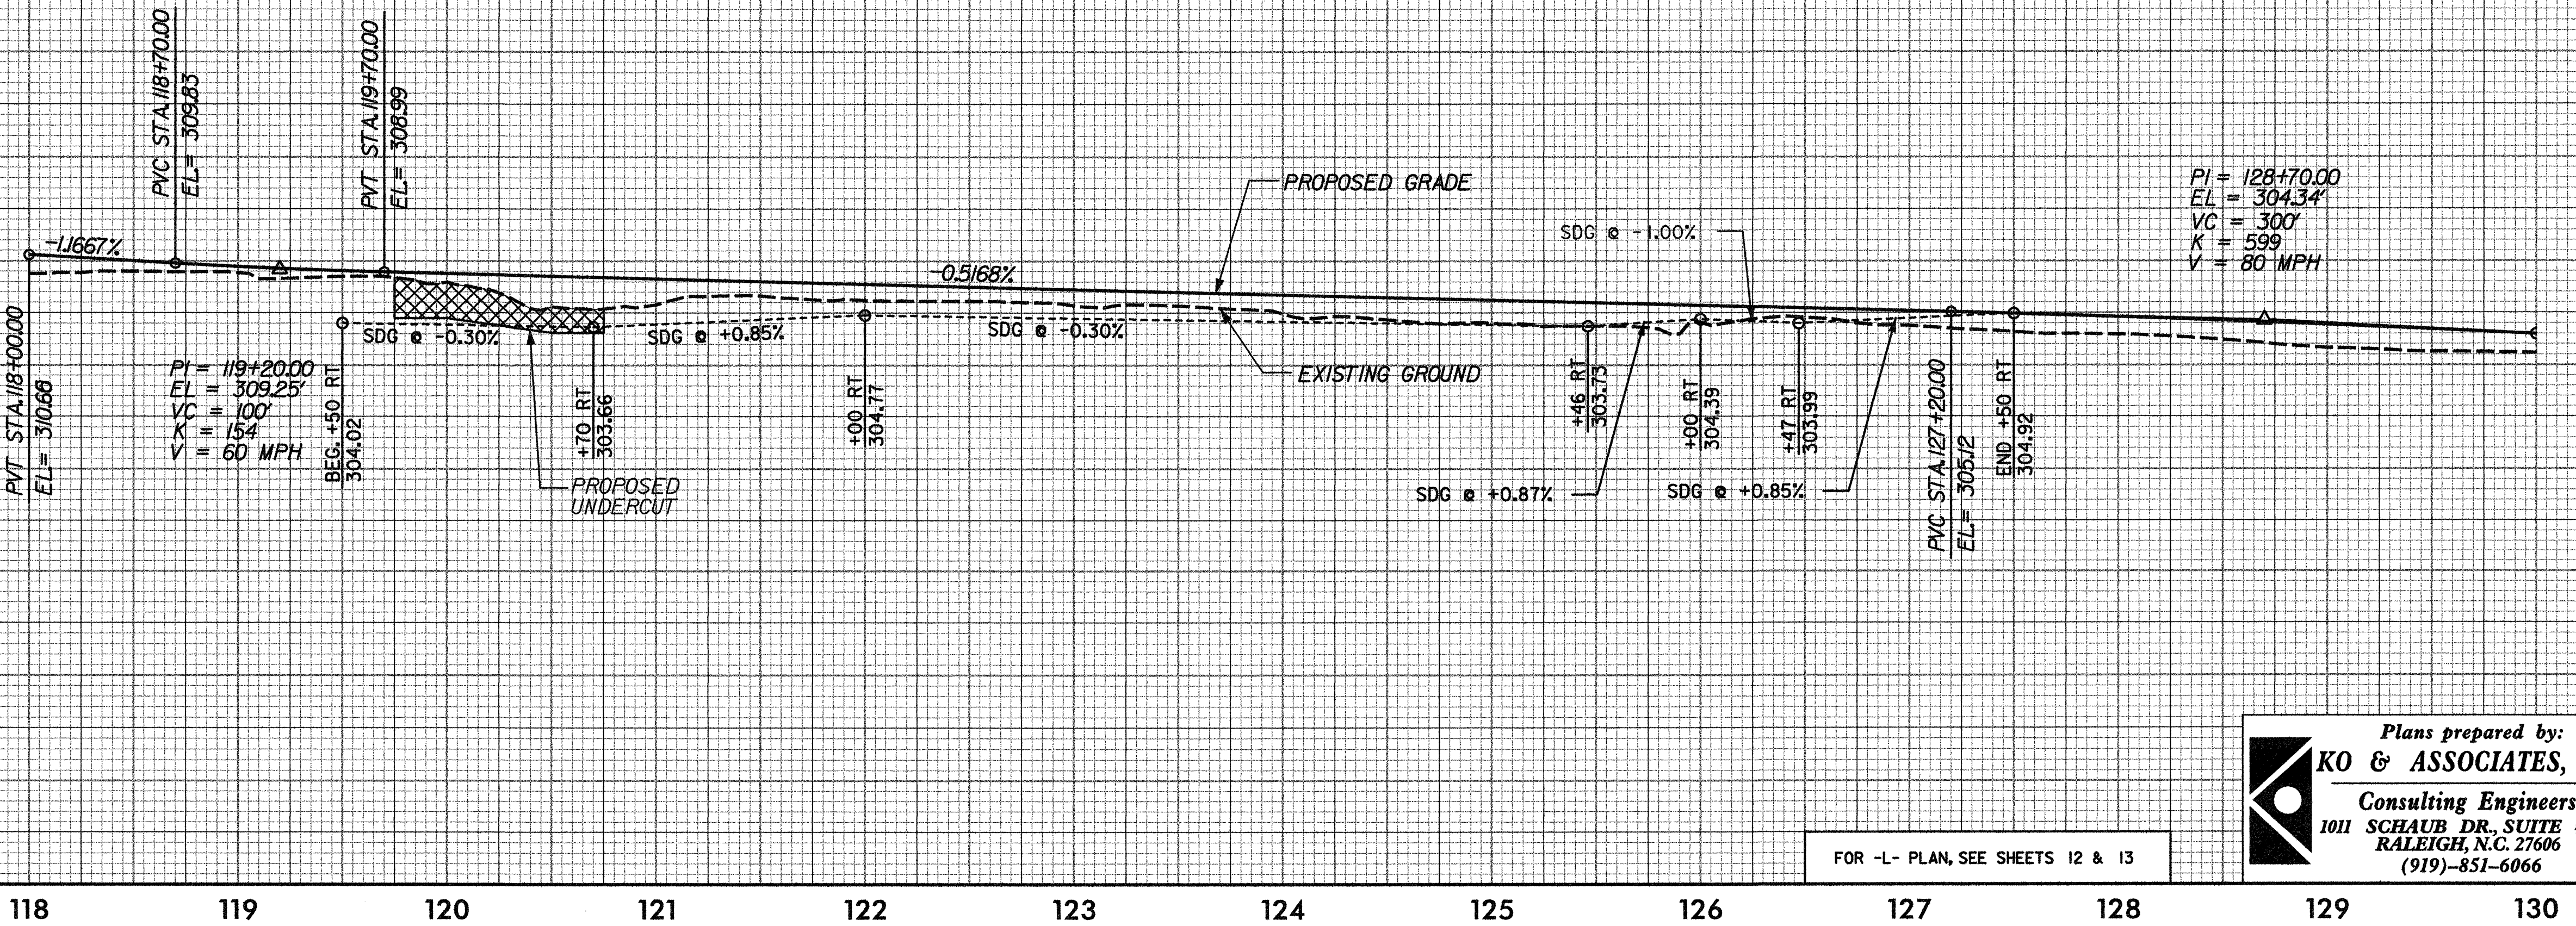

PROJECT REFERENCE NO.	SHEET NO.
U-4026	42
ROADWAY DESIGN ENGINEER	HYDRAULICS ENGINEER
5-4-06	8-4-06


Plans prepared by:
KO & ASSOCIATES, P.C.
Consulting Engineers
1011 SCHAUB DR., SUITE #202
RALEIGH, N.C. 27606
(919)-851-6066


FOR -L- PLAN, SEE SHEETS 12 & 13

5/2/2006
B:\Roadway\Proj\4026\42\42a.dwg
Ko & Associates, P.C.


5/28/99

BM # 9. "X" CUT IN CORNER OF CONC HW
AT -L- STA. 132+89.13,
97.31' LT. ELEV. = 292.25'

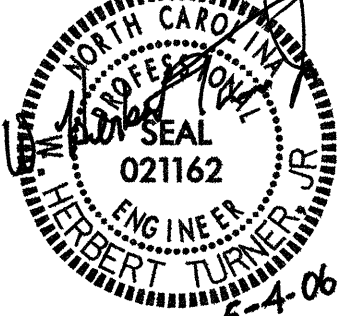PROJECT REFERENCE NO.		SHEET NO.
U-4026		43
ROADWAY DESIGN ENGINEER	HYDRAULICS ENGINEER	
		
5-2-06		5-4-06

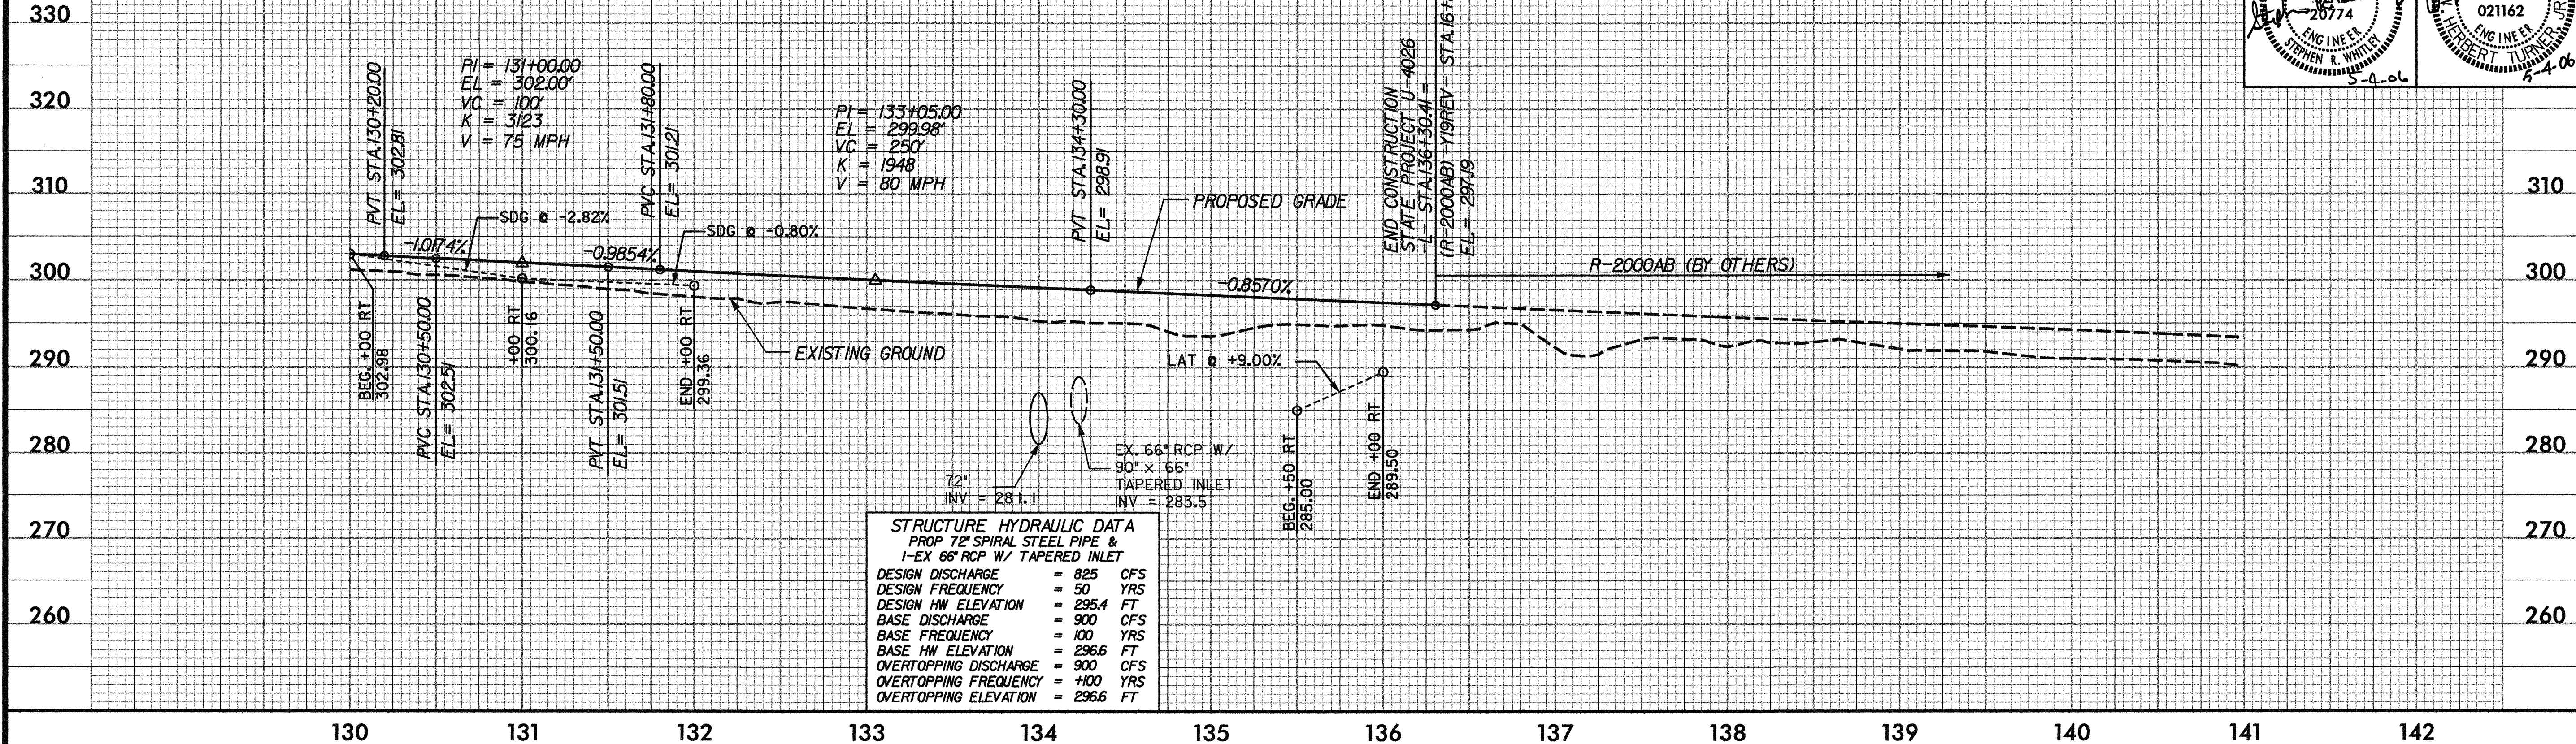


5/2/2006
F:\Roadway\Proj\4026p43.pfl
Ko & Associates, P.C.

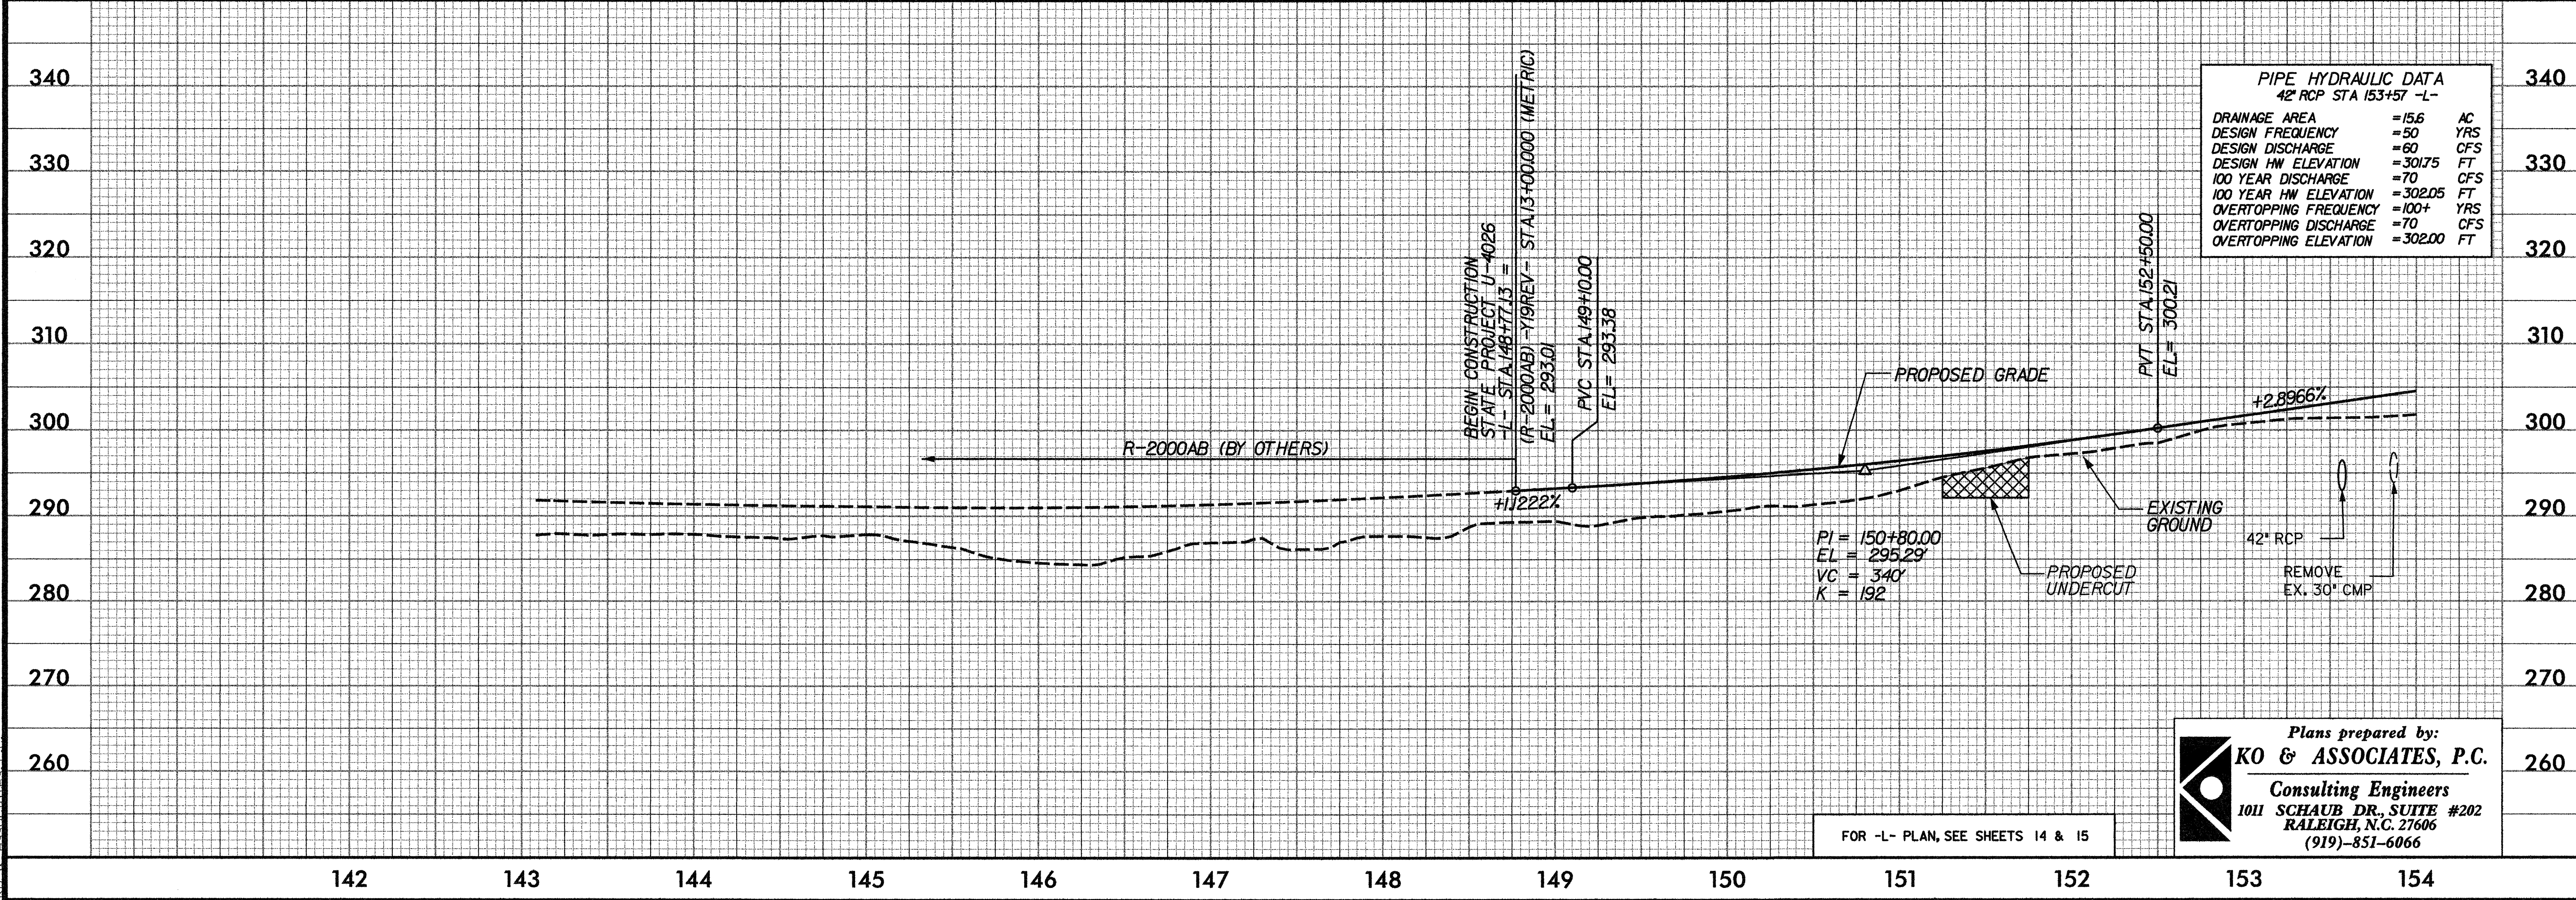

Plans prepared by:
KO & ASSOCIATES, P.C.
Consulting Engineers
1011 SCHAUB DR., SUITE #202
RALEIGH, N.C. 27606
(919)-851-6066



FOR -L- PLAN, SEE SHEETS 14 & 15

5/28/99

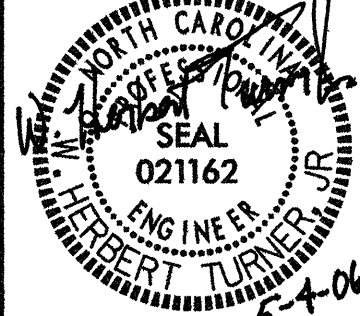PROJECT REFERENCE NO. U-4026		SHEET NO. 44	
ROADWAY DESIGN ENGINEER		HYDRAULICS ENGINEER	
			

(RT LN)
PI = 165+75.00
EL = 346.81'
VC = 1650'
K = 216

(LT LN)
PI = 165+75.00
EL = 338.65'
VC = 1250'
K = 216
V = 65 MPH

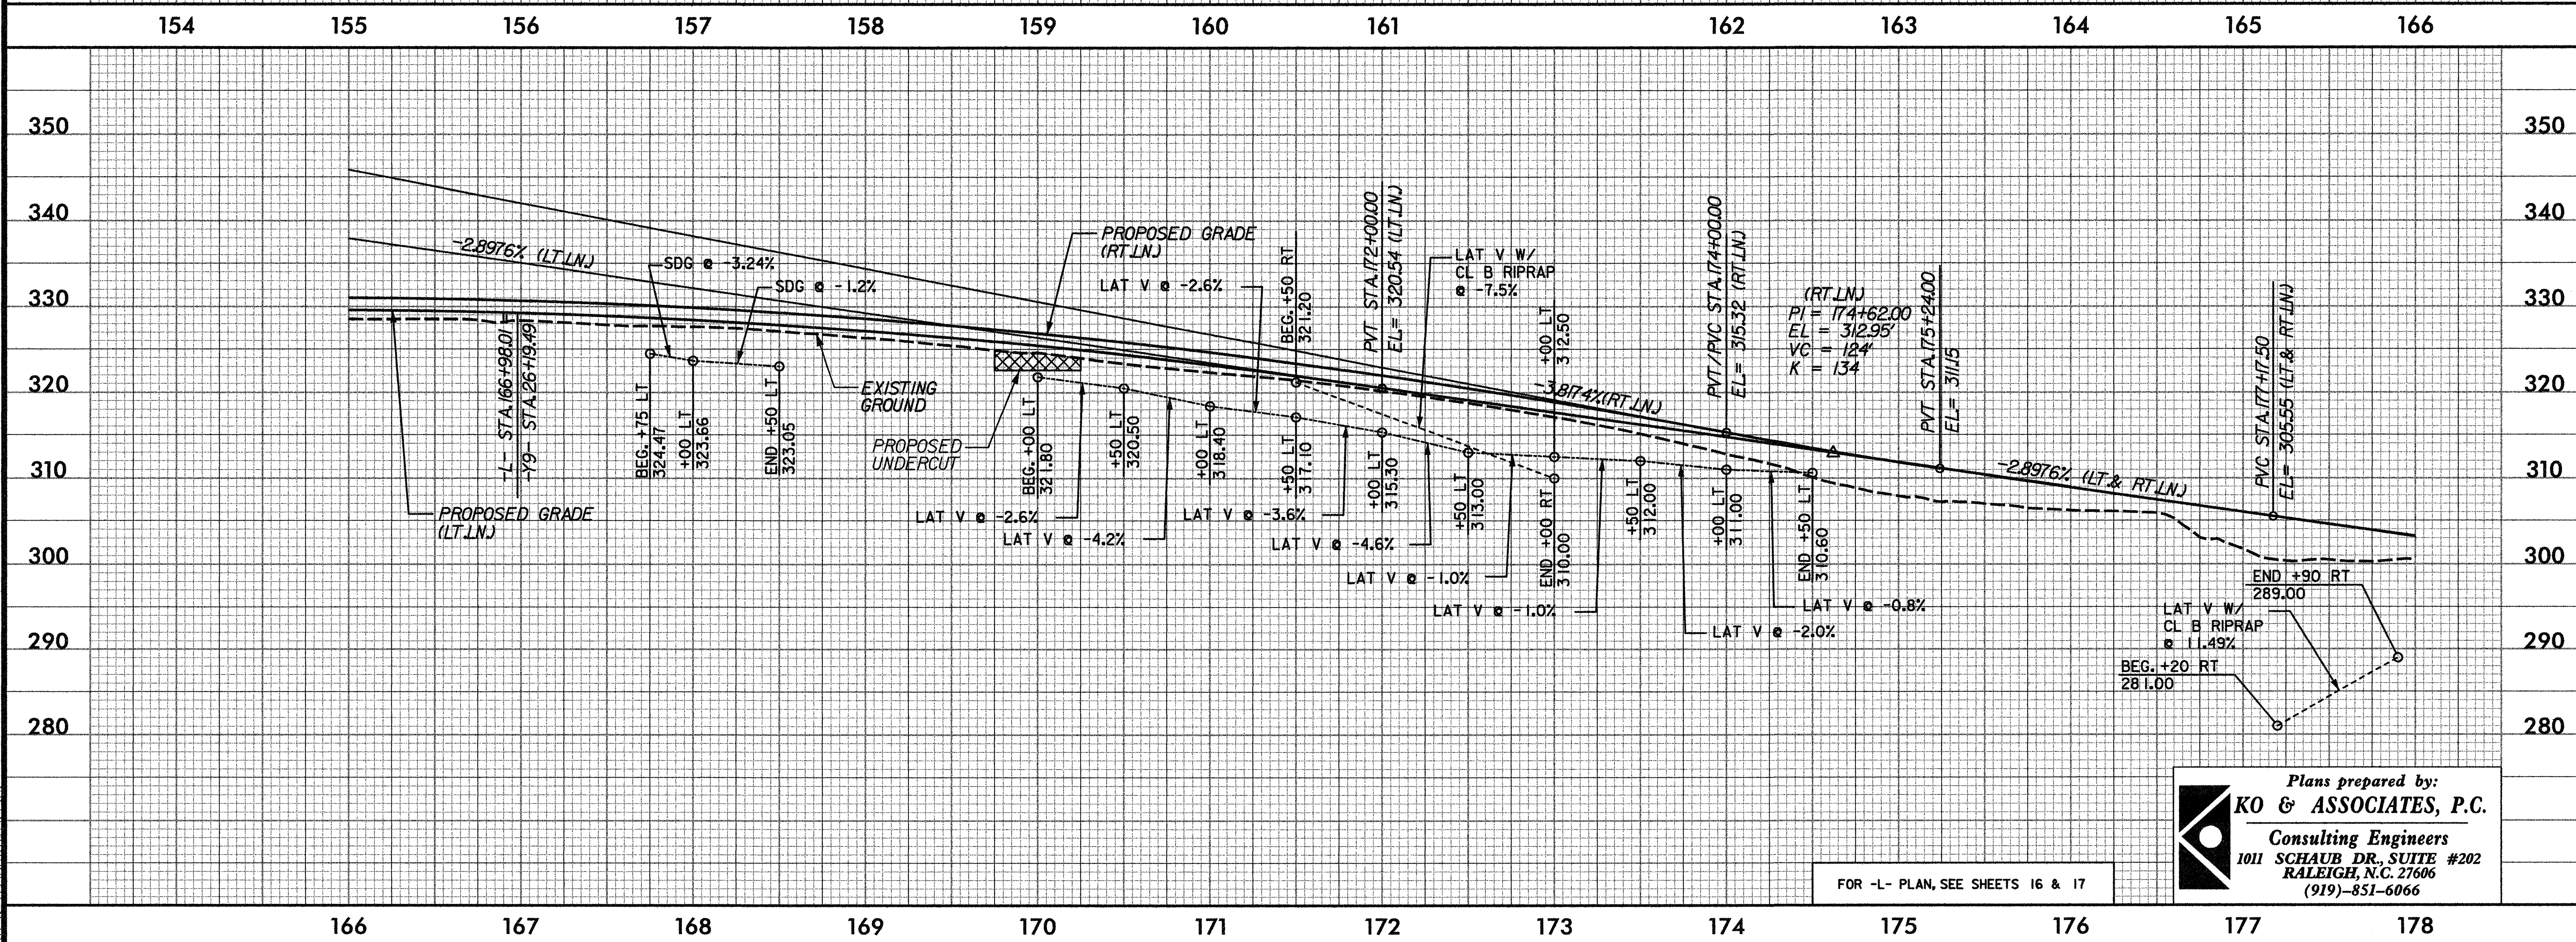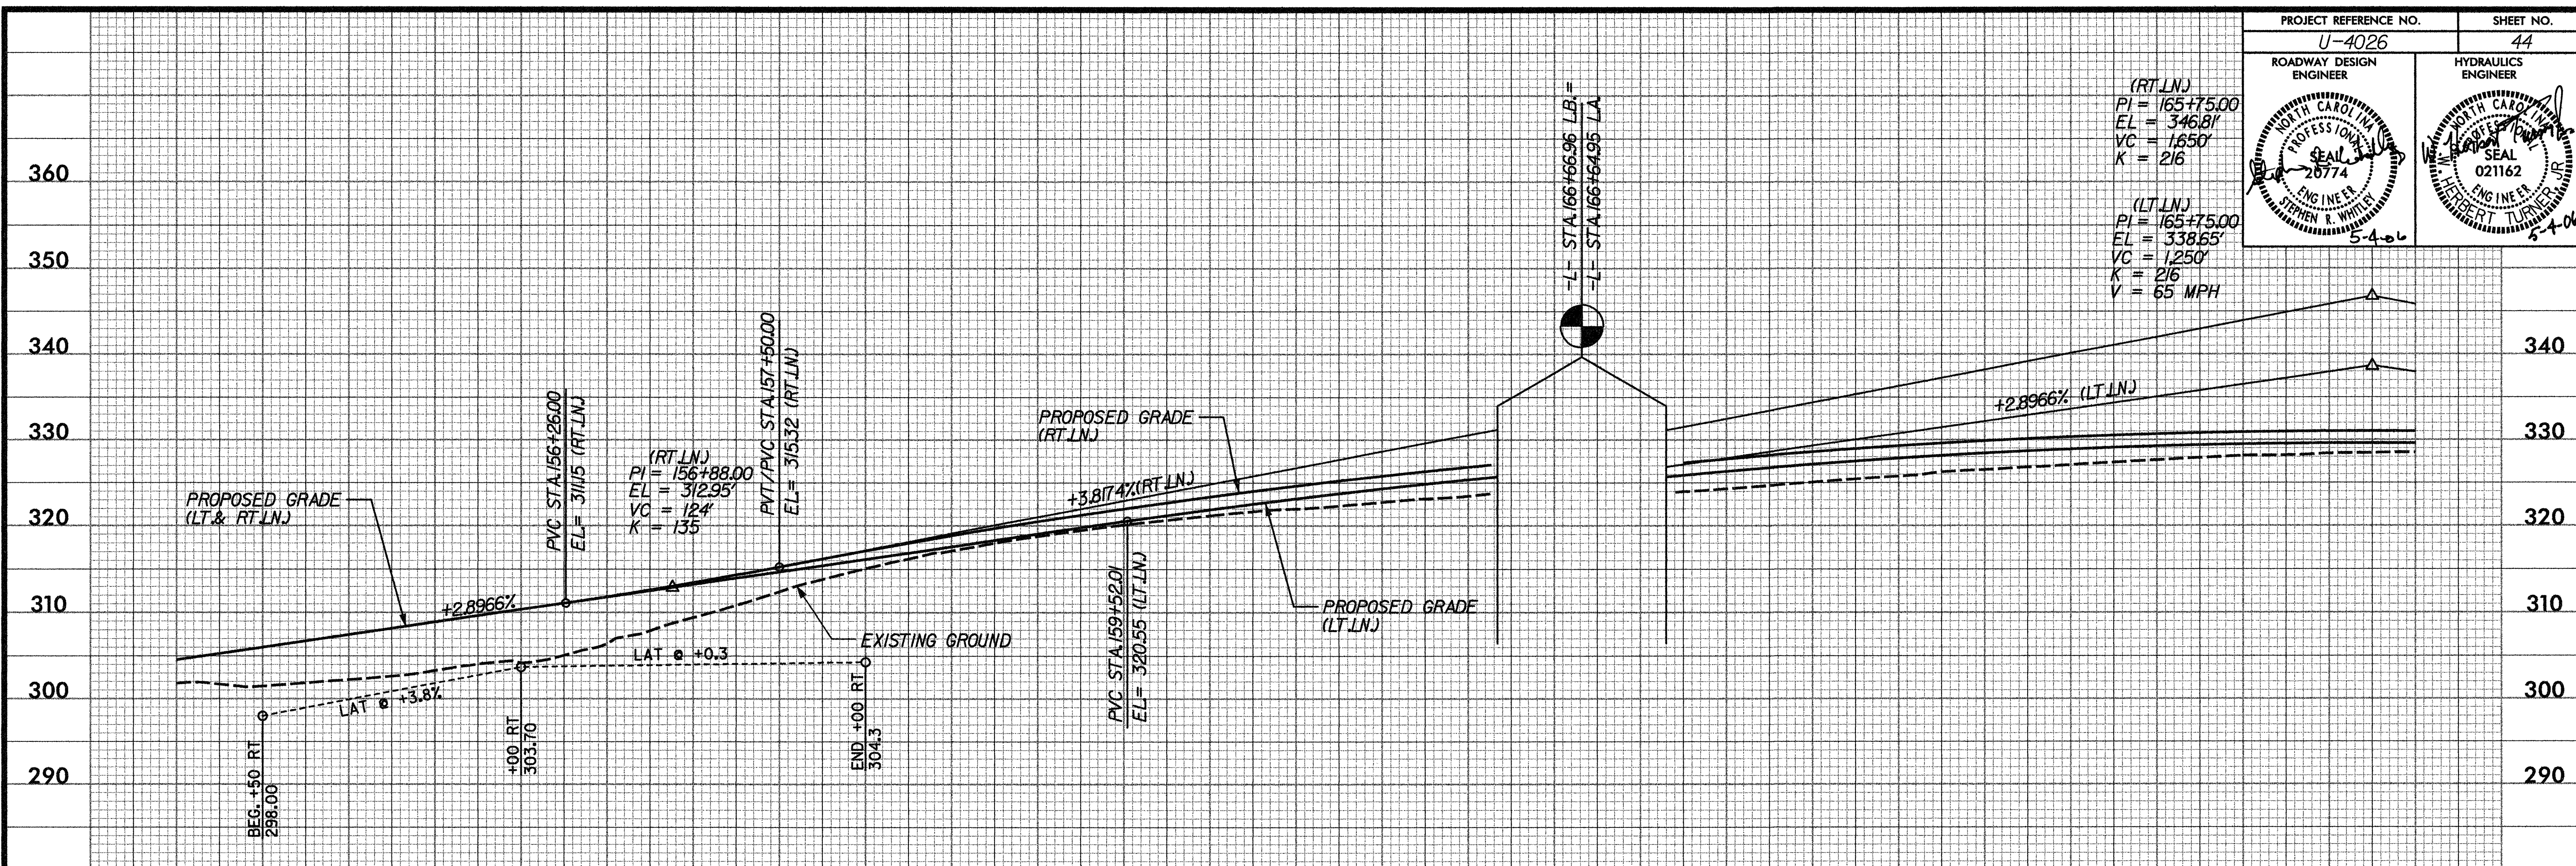

Plans prepared by:
KO & ASSOCIATES, P.C.
Consulting Engineers
1011 SCHAU DR., SUITE #202
RALEIGH, N.C. 27606
(919) 851-6066

FOR -L- PLAN, SEE SHEETS 16 & 17

5/2/2006
C:\Roadway\Proj\4026\44.pfl
Ko & Associates, P.C.

5/28/99

PIPE HYDRAULIC DATA	
EX. 24" RCP STA 180+80 -L-	
DRAINAGE AREA	= 72 AC
DESIGN FREQUENCY	= 50 YRS
DESIGN DISCHARGE	= 24 CFS
DESIGN HW ELEVATION	= 290.00 FT
100 YEAR DISCHARGE	= 28 CFS
100 YEAR HW ELEVATION	= 290.84 FT
OVERTOPPING FREQUENCY	= 100+ YRS
OVERTOPPING DISCHARGE	= 29 CFS
OVERTOPPING ELEVATION	= 290.68 FT

BM # 11. "X" CUT IN SE COR OF CONC RET WALL
AT -L- STA. 188+61.78,
325.31' LT. ELEV. = 300.29'

PROJECT REFERENCE NO.
U-4026


SHEET NO.
45

ROADWAY DESIGN
ENGINEER

HYDRAULICS
ENGINEER

NOT A PROFESSIONAL SEAL
26774
ENGINEER
STEPHEN R. WHITLEY
5-4-06

NOT A PROFESSIONAL SEAL
021162
ENGINEER
HEIDI TURNER
5-4-06

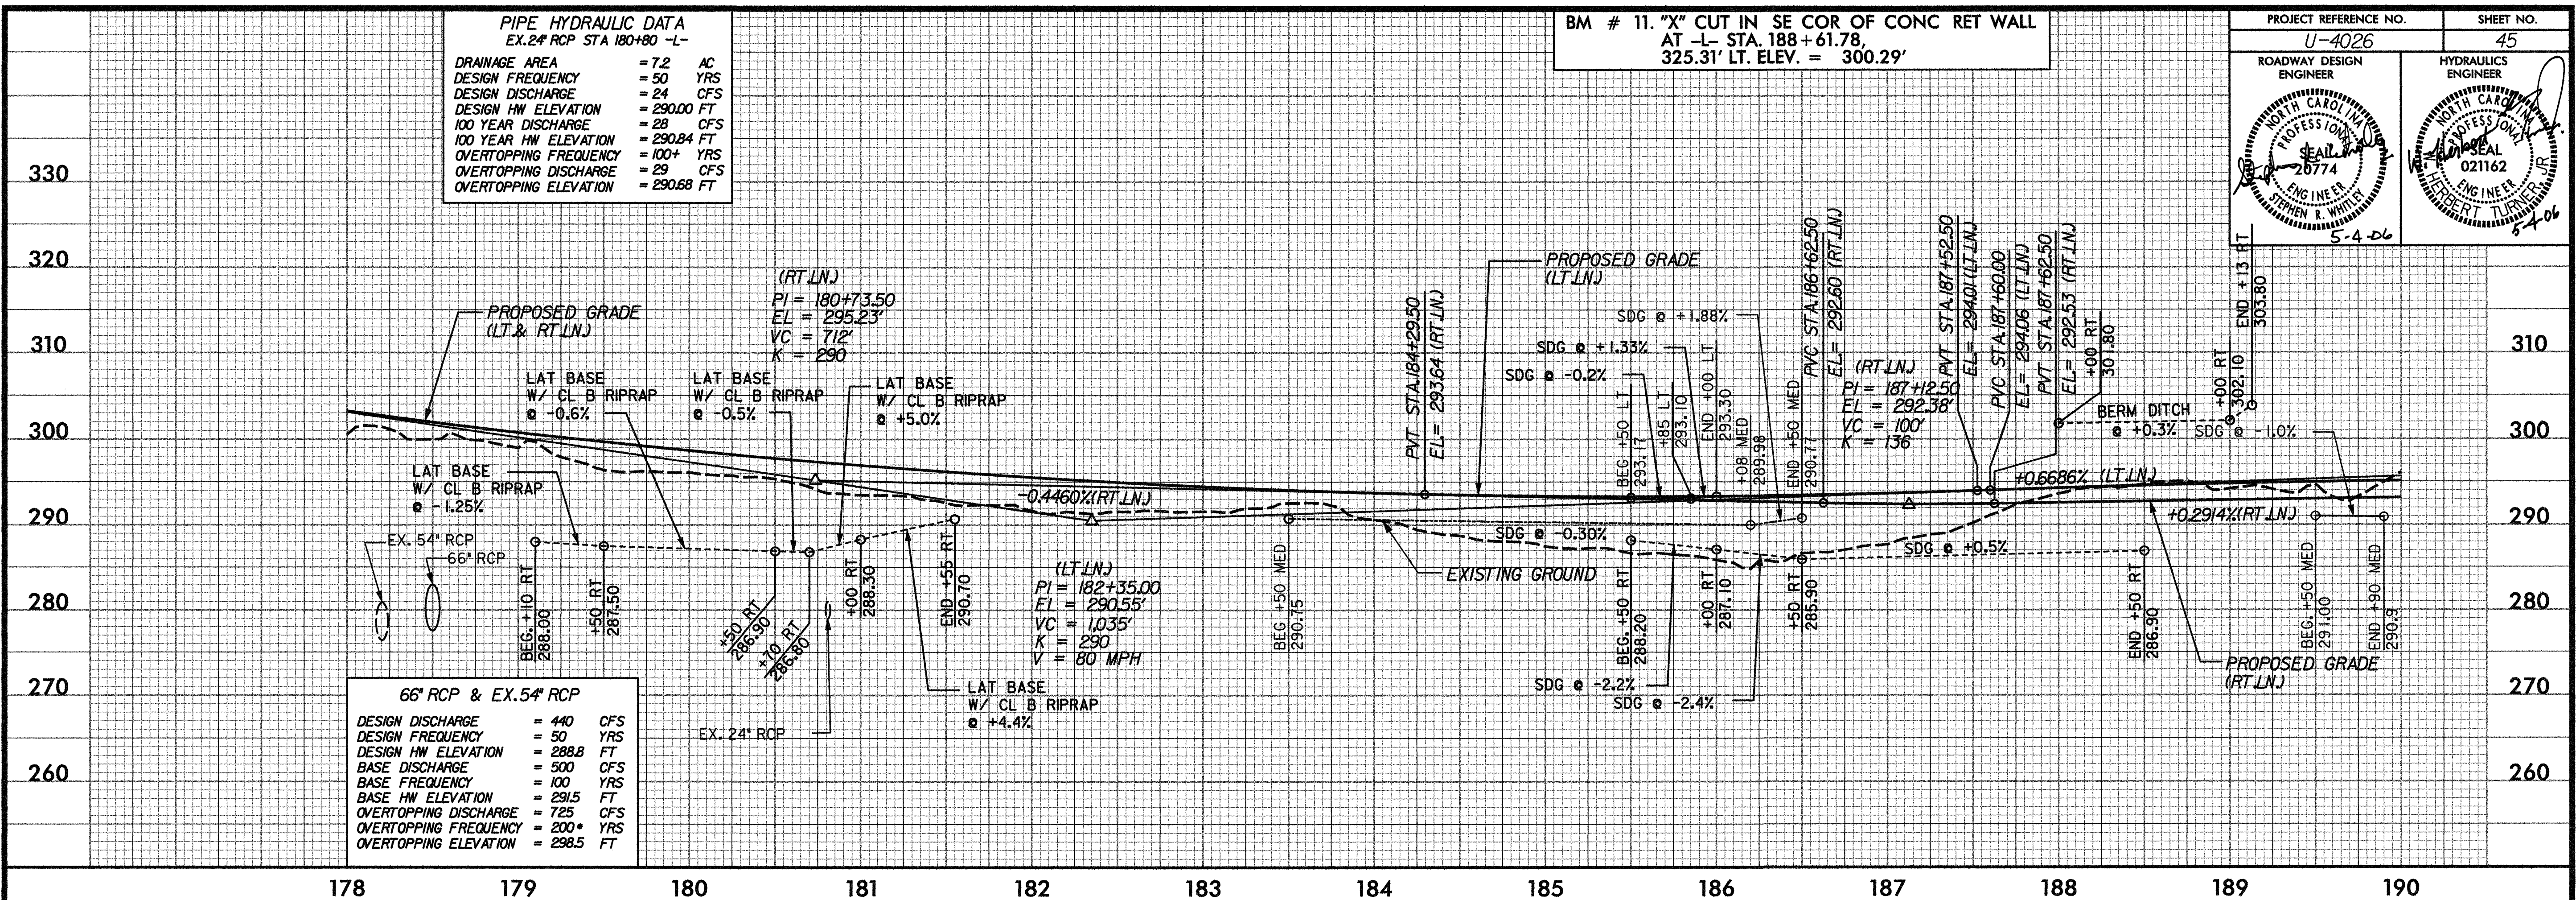

66" RCP & EX. 54" RCP	
DESIGN DISCHARGE	= 440 CFS
DESIGN FREQUENCY	= 50 YRS
DESIGN HW ELEVATION	= 288.8 FT
BASE DISCHARGE	= 500 CFS
BASE FREQUENCY	= 100 YRS
BASE HW ELEVATION	= 291.5 FT
OVERTOPPING DISCHARGE	= 725 CFS
OVERTOPPING FREQUENCY	= 200+ YRS
OVERTOPPING ELEVATION	= 298.5 FT

STRUCTURE HYDRAULIC DATA	
EX. 2-7'x6' RCBC STA 199+96.10	
DESIGN DISCHARGE	= 900 CFS
DESIGN FREQUENCY	= 50 YRS
DESIGN HW ELEVATION	= 280J FT
BASE DISCHARGE	= 1100 CFS
BASE FREQUENCY	= 100 YRS
BASE HW ELEVATION	= 280.9 FT
OVERTOPPING DISCHARGE	= 1400 CFS
OVERTOPPING FREQUENCY	= 1500 YRS
OVERTOPPING ELEVATION	= 284J FT

FOR -L- PLAN, SEE SHEETS 18 & 19

Plans prepared by:

KO & ASSOCIATES, P.C.


Consulting Engineers

1011 SCHAUB DR., SUITE #202


RALEIGH, N.C. 27606

(919)-851-6066

5/3/2006
R:\Roadway\Proj\4026\45\45.dwg
Ko & Associates, P.C.

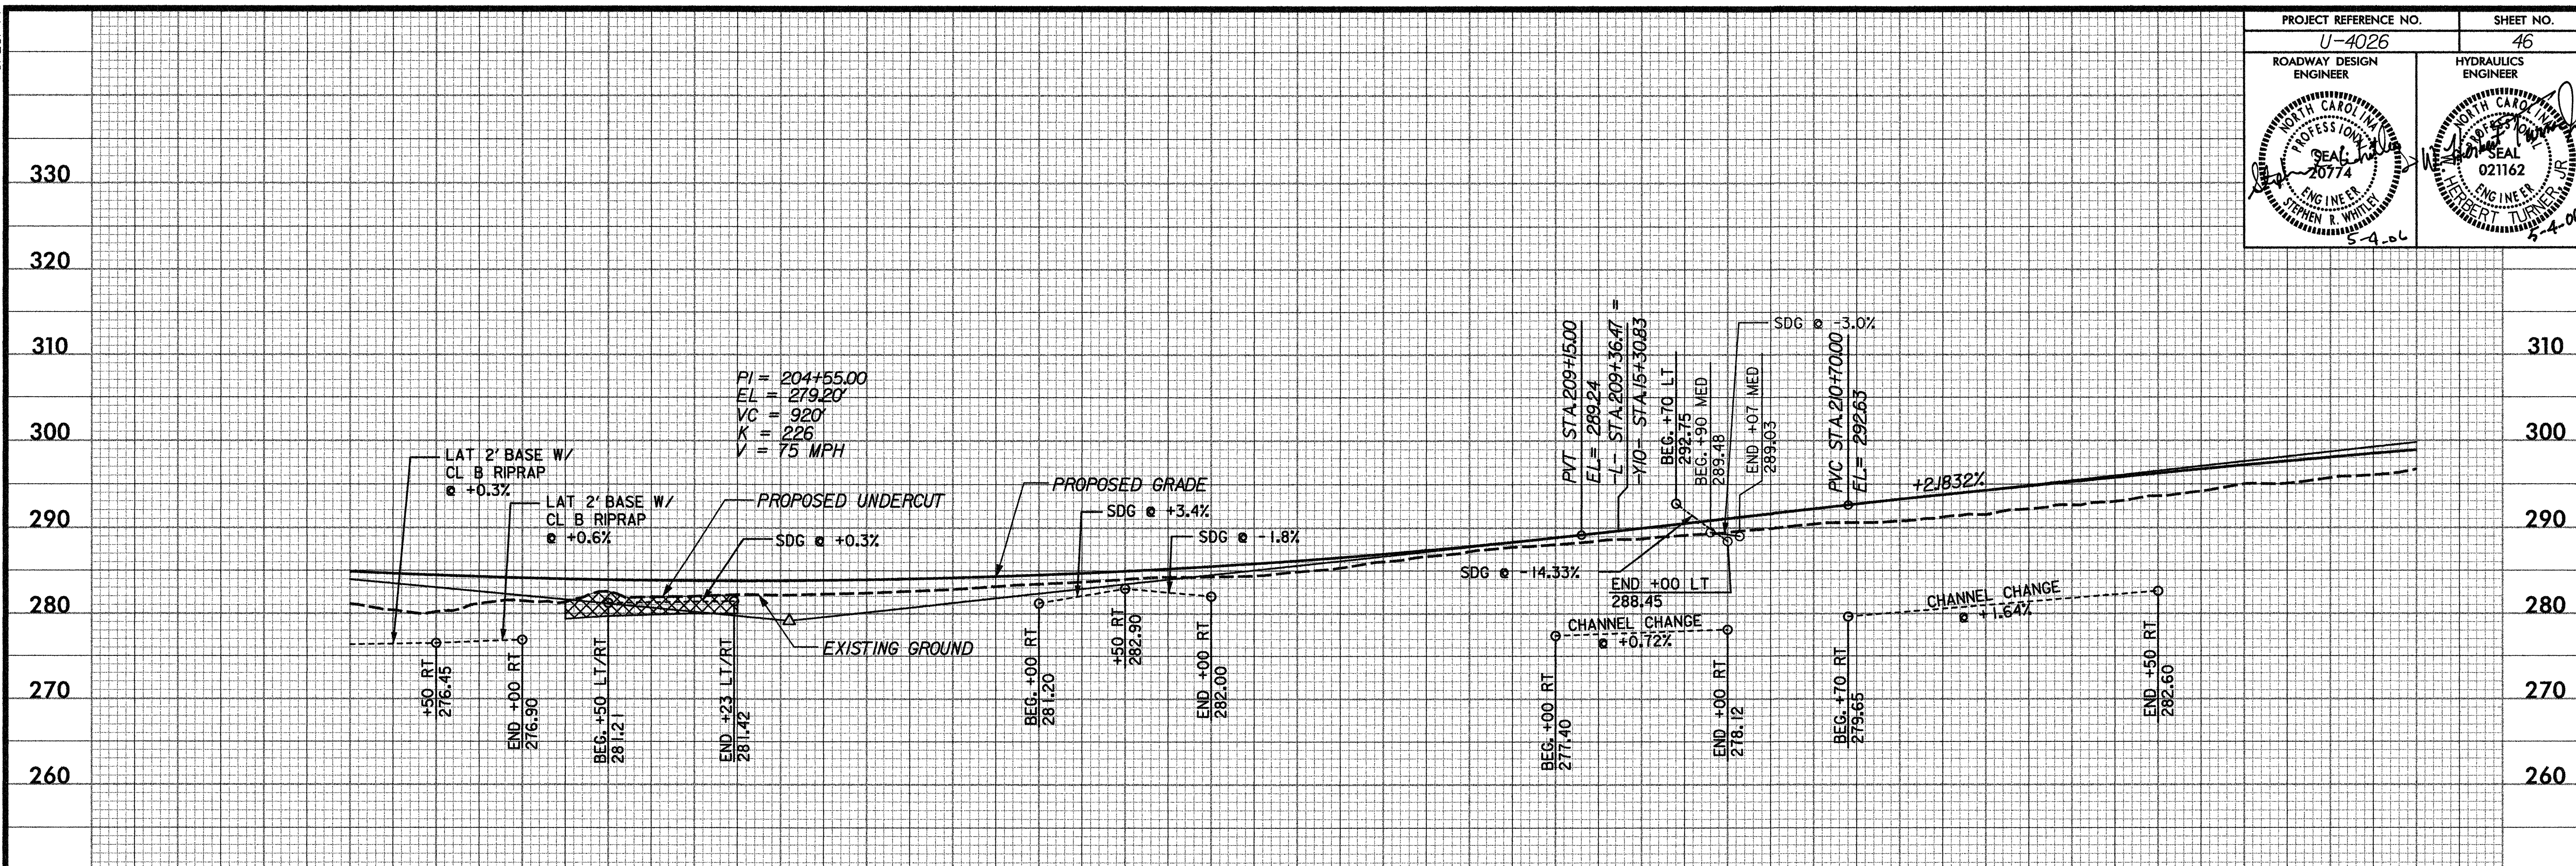

PIPE HYDRAULIC DATA	
36" RCP STA.215+17 -L-	
DRAINAGE AREA	= 17.0 AC
DESIGN FREQUENCY	= 50 YRS
DESIGN DISCHARGE	= 49 CFS
DESIGN HW ELEVATION	= 298.50 FT
100 YEAR DISCHARGE	= 60 CFS
100 YEAR HW ELEVATION	= 298.45 FT
OVERTOPPING FREQUENCY	= 100- YRS
OVERTOPPING DISCHARGE	= 57 CFS
OVERTOPPING ELEVATION	= 299.00 FT

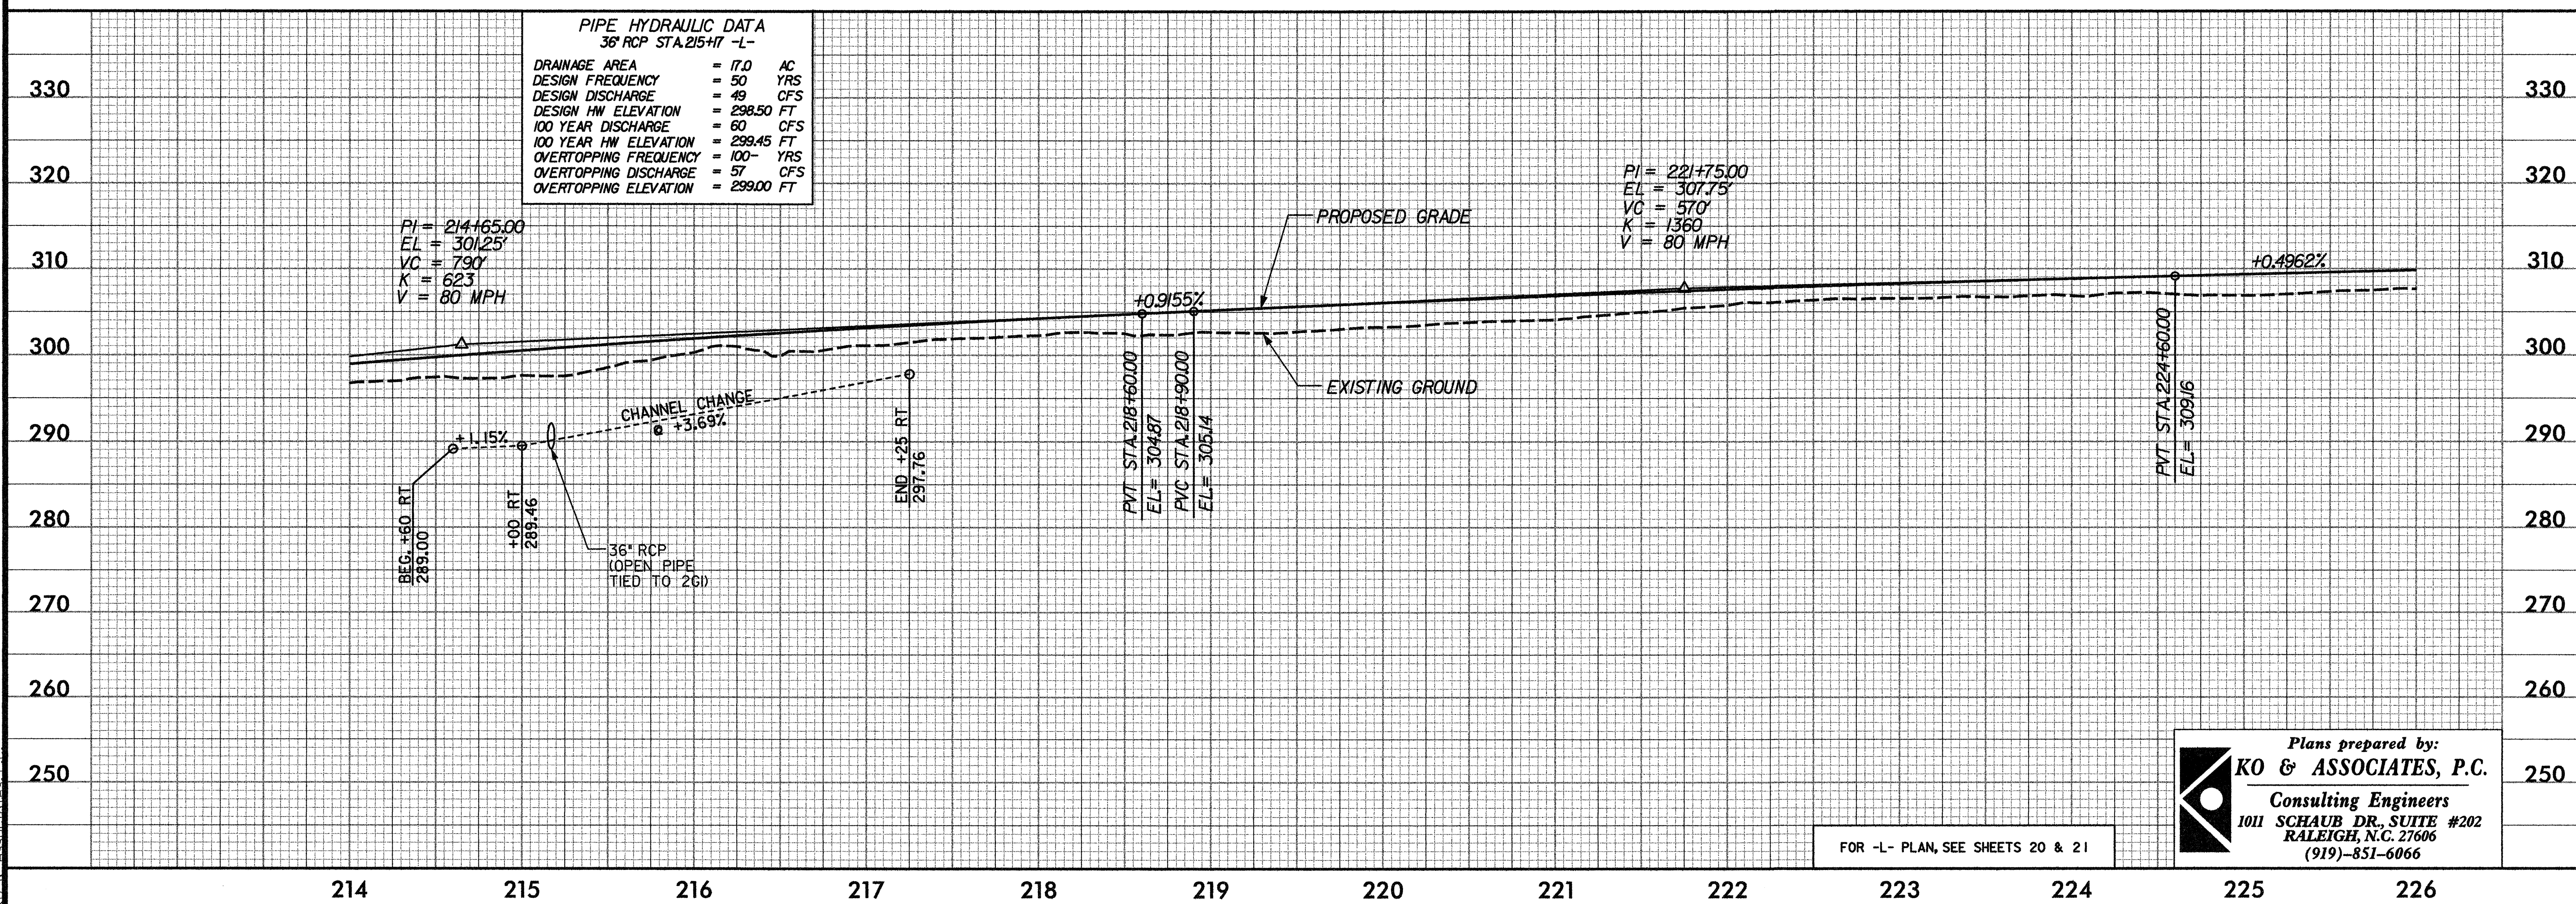

5/28/99

5/3/2006
R:\Roadway\Proj\4026\47.pfl
KO & Associates, P.C.

BM # 13. R.R. SPIKE IN BASE OF 22" PINE
AT -L- STA. 228+55.89,
364.59' LT. ELEV. = 319.27'


STRUCTURE HYDRAULIC DATA
EX. 66" RCP & PROP. 72" RCP

DESIGN DISCHARGE = 820 CFS
DESIGN FREQUENCY = 50 YRS
DESIGN HW ELEVATION = 298.4 FT
BASE DISCHARGE = 900 CFS
BASE FREQUENCY = 100 YRS
BASE HW ELEVATION = 300.0 FT
OVERTOPPING DISCHARGE = 1345 CFS
OVERTOPPING FREQUENCY = 200+ YRS
OVERTOPPING ELEVATION = 310.6 FT



PROJECT REFERENCE NO.
U-4026

SHEET NO.
47

ROADWAY DESIGN
ENGINEER

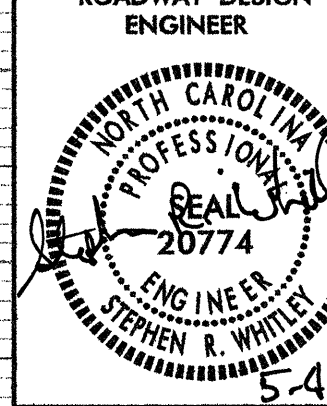

HYDRAULICS
ENGINEER

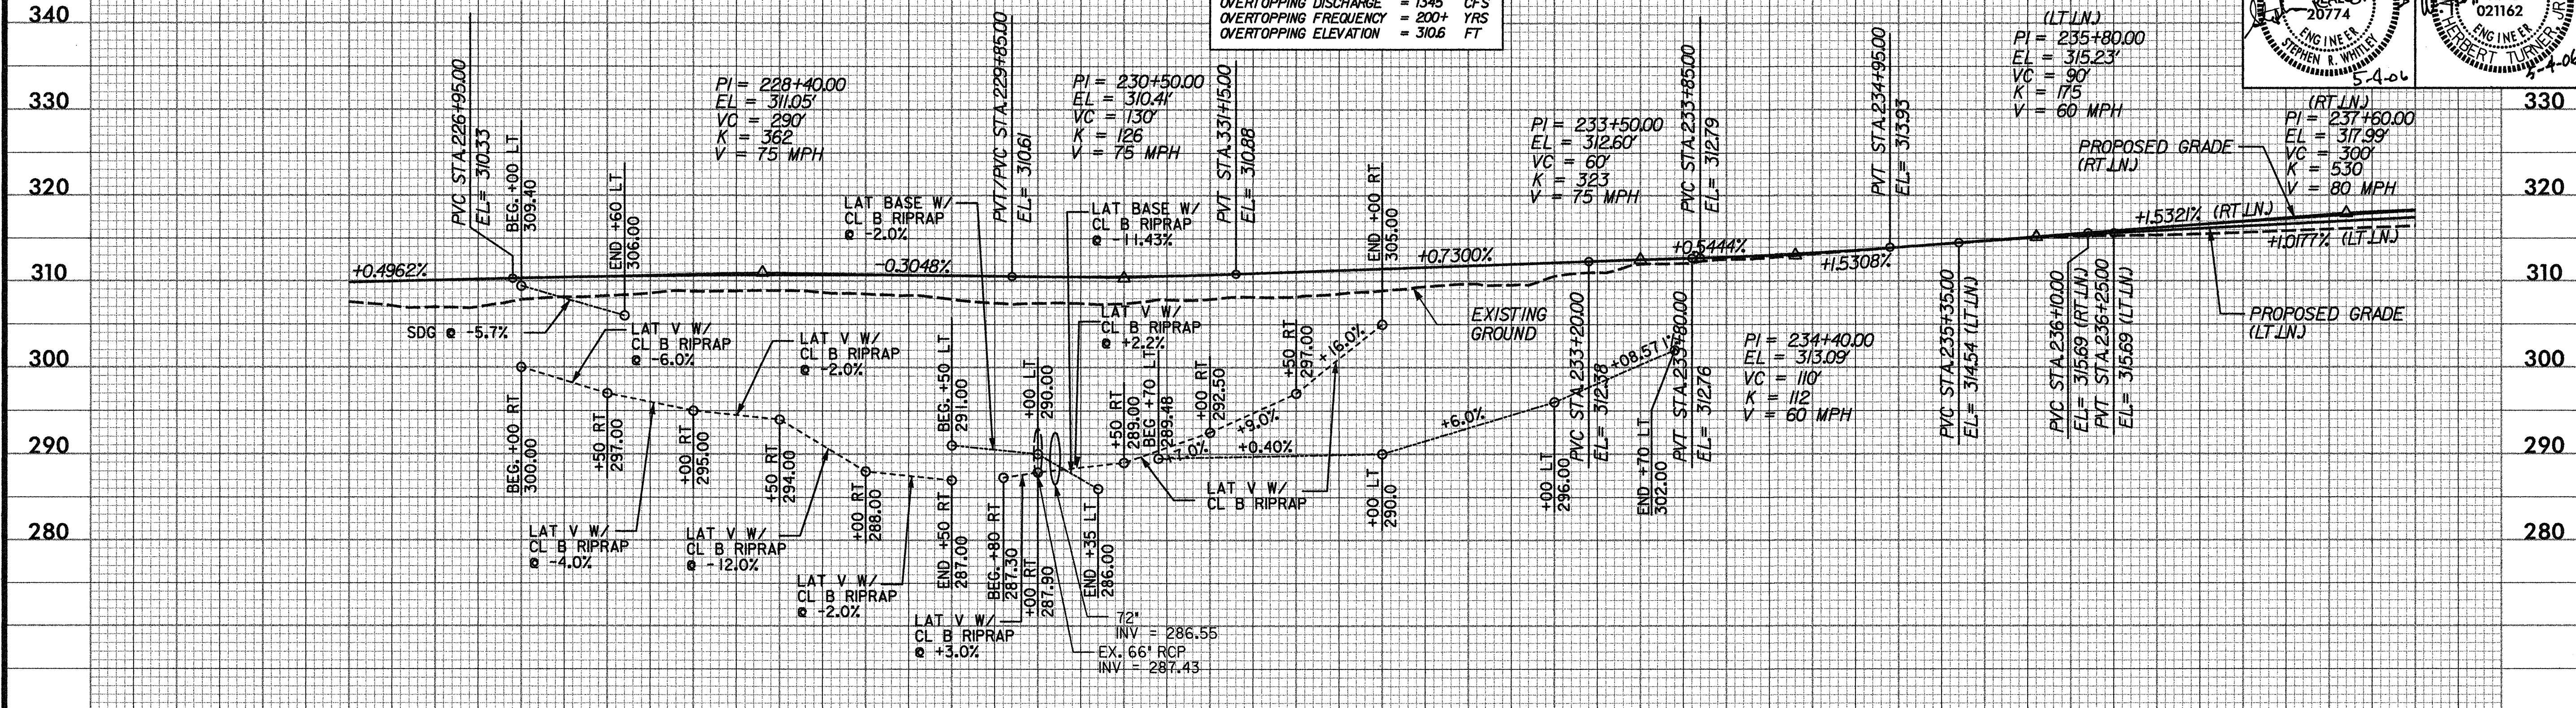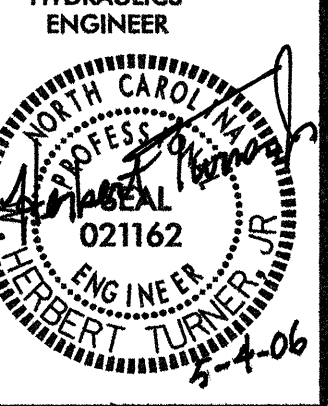

PIPE HYDRAULIC DATA
EX. 24" CONC. STA. 239+25 -L-

DRAINAGE AREA = 28 AC
DESIGN FREQUENCY = 50 YRS
DESIGN DISCHARGE = 10 CFS
DESIGN HW ELEVATION = 316.91 FT
100 YEAR DISCHARGE = 12 CFS
100 YEAR HW ELEVATION = 317.14 FT
OVERTOPPING FREQUENCY = 500+ YRS
OVERTOPPING DISCHARGE = 21 CFS
OVERTOPPING ELEVATION = 317.90 FT

BM # 14. "X" CUT IN COR OF CONC PAD
AT -L- STA. 245+60.89,
162.41' RT. ELEV. = 319.27'

PIPE HYDRAULIC DATA
EX. 54" RCP STA. 241+27 -L-

DRAINAGE AREA = 78.0 AC
DESIGN FREQUENCY = 50 YRS
DESIGN DISCHARGE = 150 CFS
DESIGN HW ELEVATION = 311.60 FT
100 YEAR DISCHARGE = 190 CFS
100 YEAR HW ELEVATION = 313.17 FT
OVERTOPPING FREQUENCY = 500- YRS
OVERTOPPING DISCHARGE = 311 CFS
OVERTOPPING ELEVATION = 320.00 FT

Plans prepared by:
KO & ASSOCIATES, P.C.
Consulting Engineers
1011 SCHAU DR., SUITE #202
RALEIGH, N.C. 27606
(919)-851-6066

FOR -L- PLAN, SEE SHEETS 22 & 23

5/28/99


PROJECT REFERENCE NO.
U-4026


ROADWAY DESIGN
ENGINEER




SHEET NO.
48

HYDRAULICS
ENGINEER

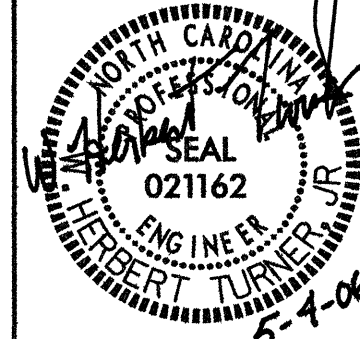

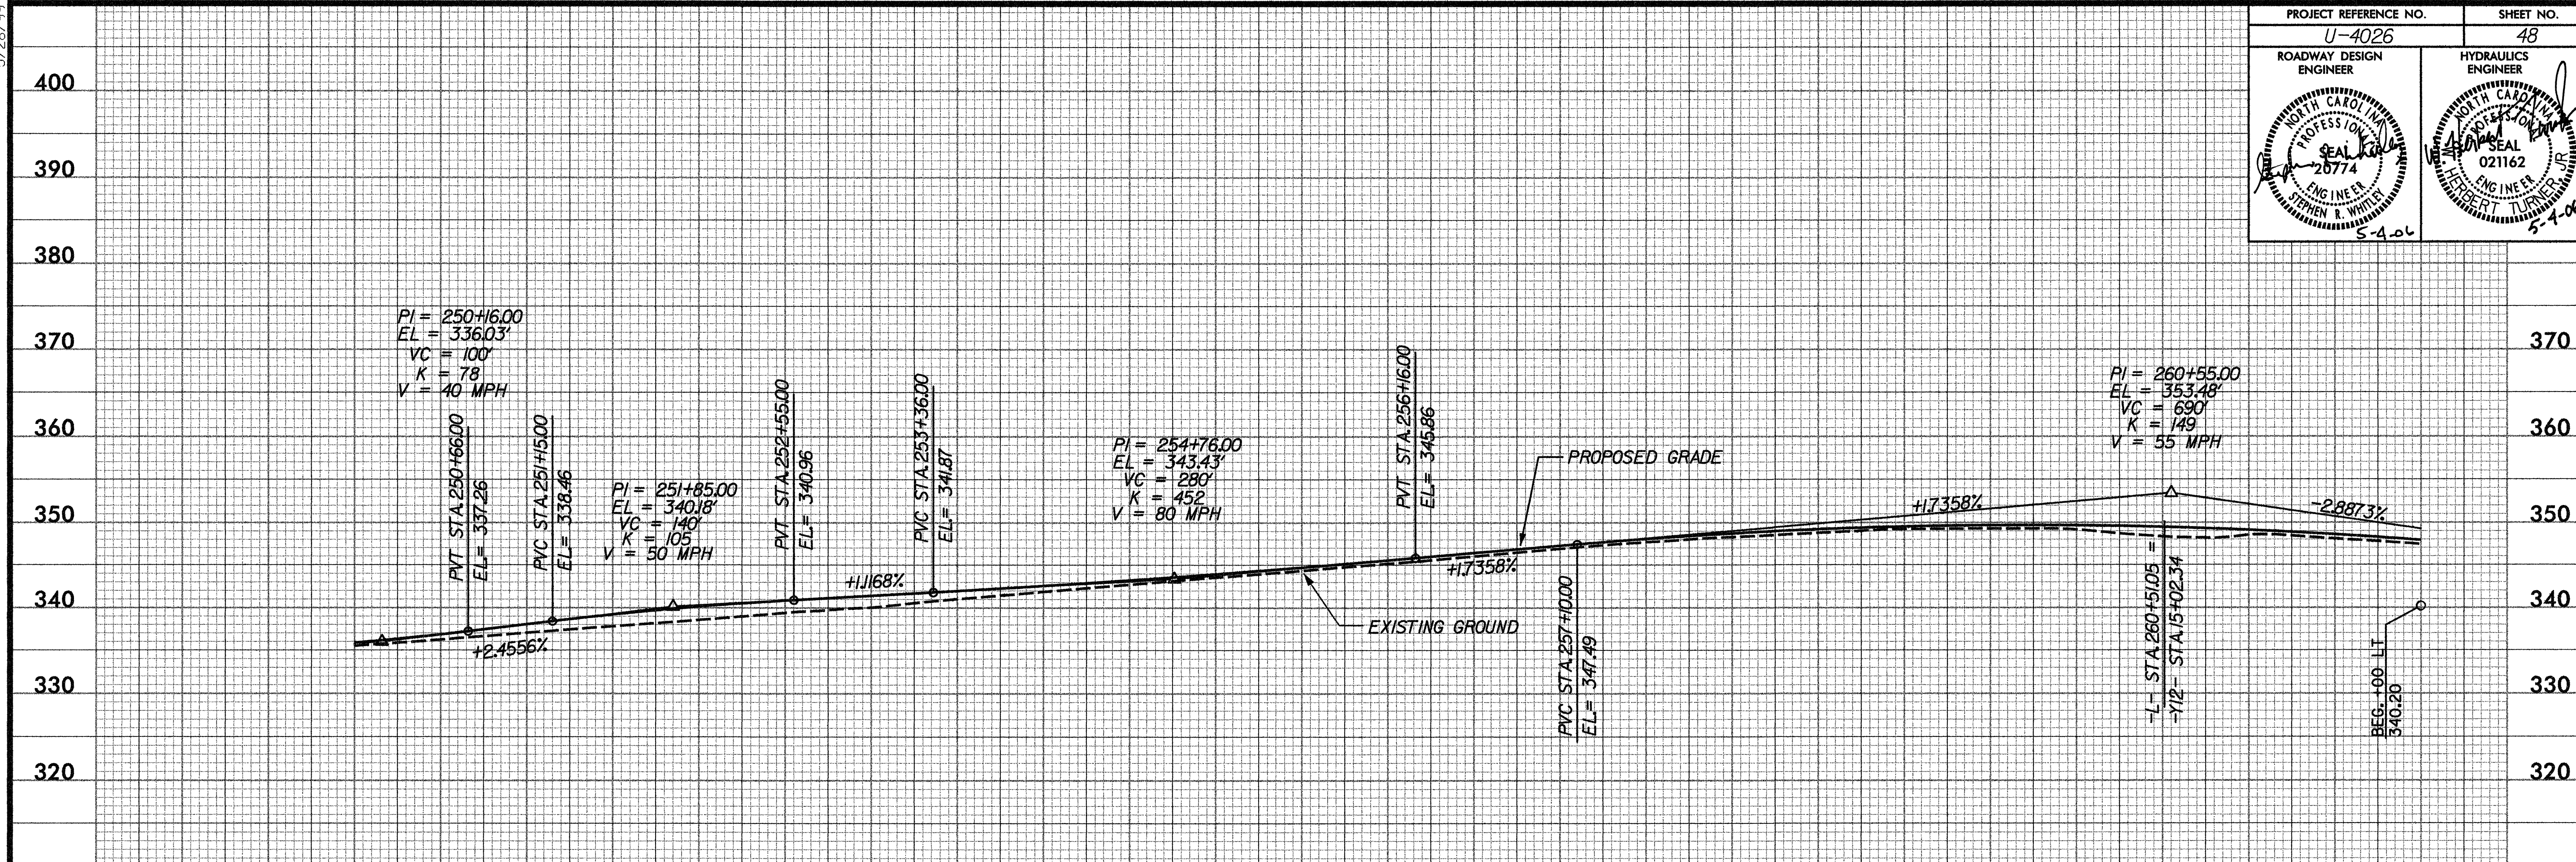

PIPE HYDRAULIC DATA	
PROP. 42" RCP	
STA 269+92 -L-	
DRAINAGE AREA	= 15.9 AC
DESIGN FREQUENCY	= 50 YRS
DESIGN DISCHARGE	= 65 CFS
DESIGN HW ELEVATION	= 319.92 FT
100 YEAR DISCHARGE	= 75 CFS
100 YEAR HW ELEVATION	= 320.52 FT
OVERTOPPING FREQUENCY	= 50+ YRS
OVERTOPPING DISCHARGE	= 68 CFS
OVERTOPPING ELEVATION	= 320.00 FT

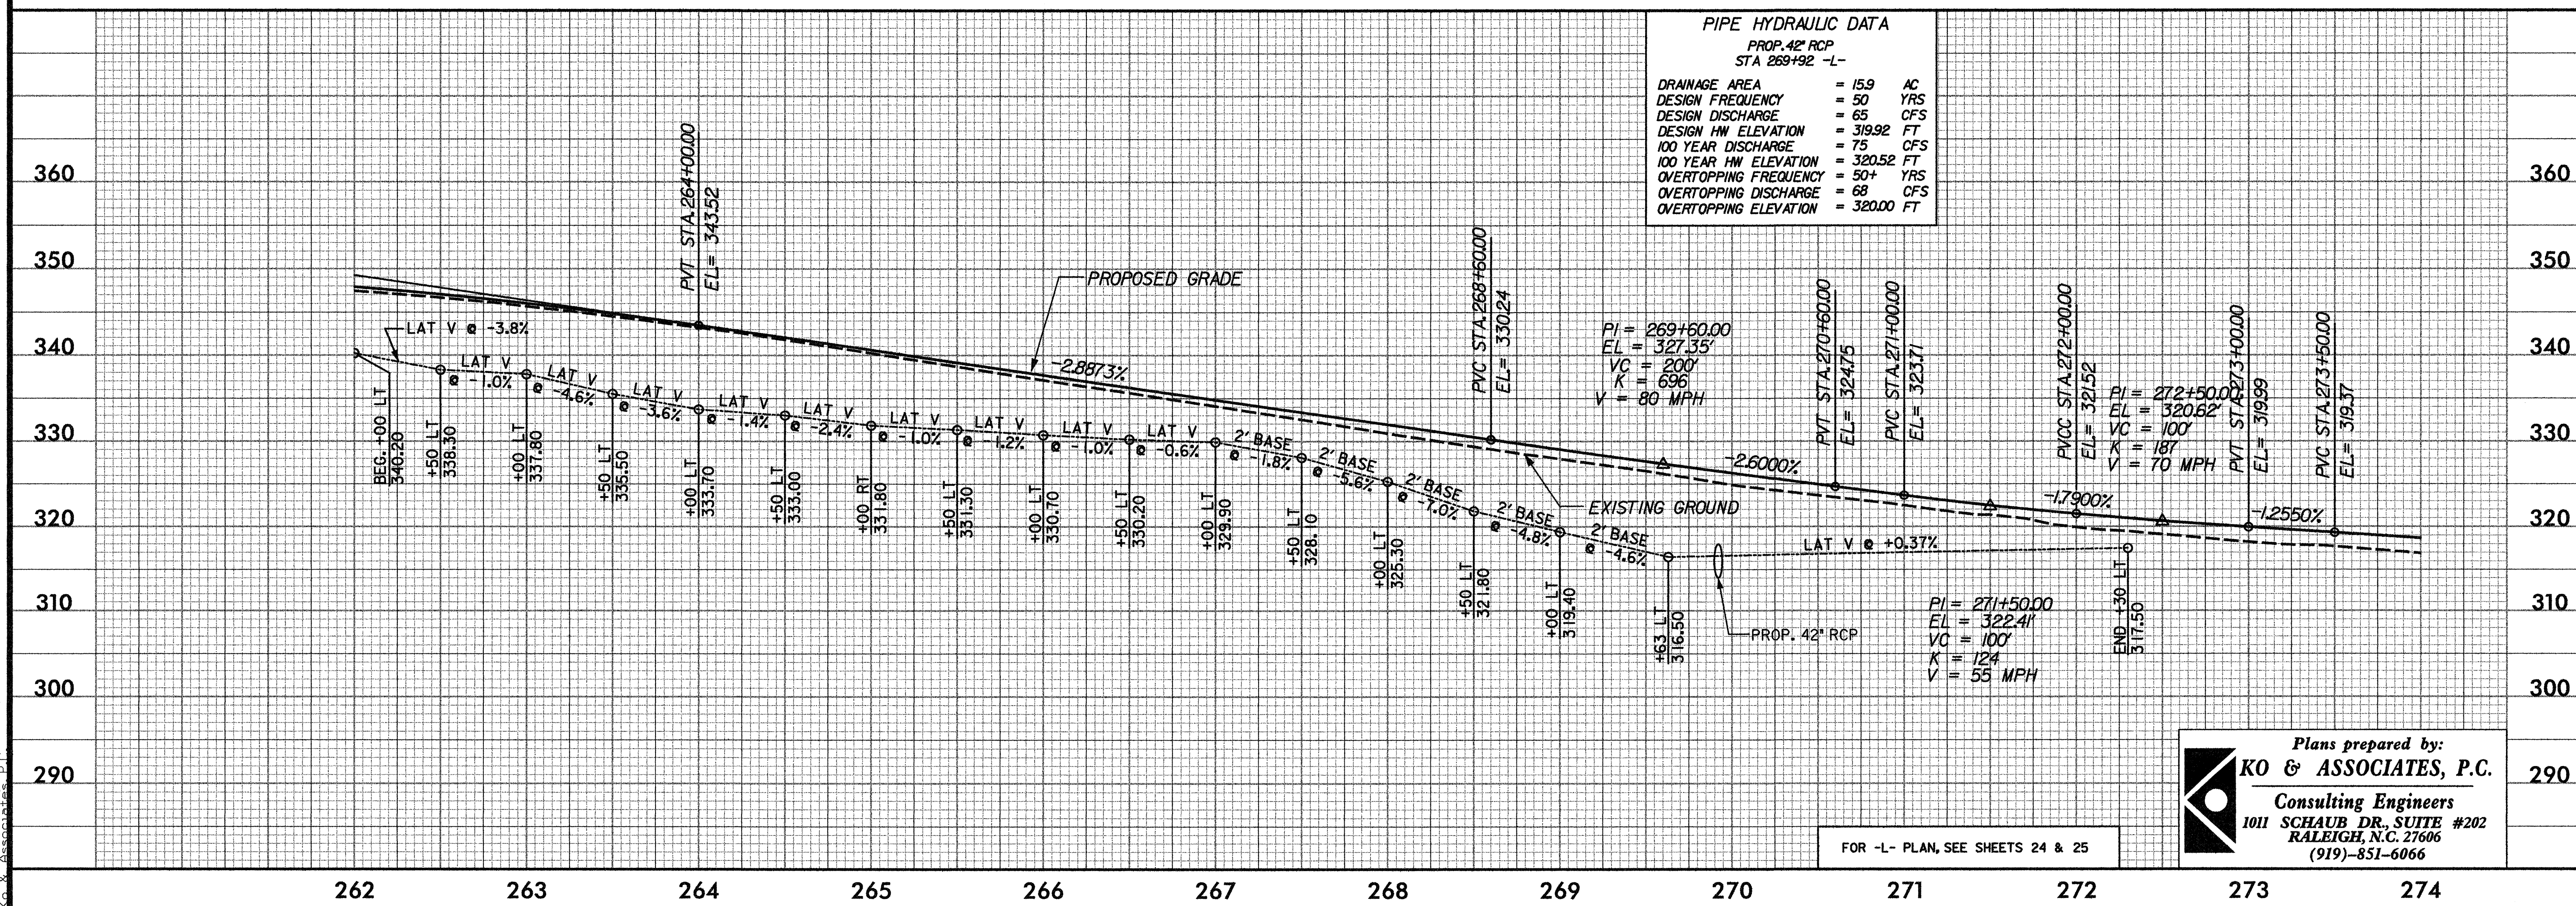

Plans prepared by:

 **KO & ASSOCIATES, P.C.**

Consulting Engineers

1011 SCHAUH DR., SUITE #202

RALEIGH, N.C. 27606

(919)-851-6066

FOR -L- PLAN, SEE SHEETS 24 & 25



5/3/2006, N:\Projects\4026p-48.pfl
KO & Associates

PIPE HYDRAULIC DATA
EX. 24" RCP STA. 280+30 -L-



DRAINAGE AREA	= 4.3	AC
DESIGN FLOW FREQUENCY	= 50	YRS
DESIGN DISCHARGE	= 23	CFS
DESIGN HW ELEVATION	= 304.01	FT
100 YEAR DISCHARGE	= 25	CFS
100 YEAR HW ELEVATION	= 304.30	FT
OVERTOPPING FREQUENCY	= 100+	YRS
OVERTOPPING DISCHARGE	= 105	CFS
OVERTOPPING ELEVATION	= 308.00	FT


PIPE HYDRAULIC DATA	
EX. 30' RCP STA. 282+24 -L-	
DRAINAGE AREA	= 8.8 AC
DESIGN FREQUENCY	= 50 YRS
DESIGN DISCHARGE	= 35 CFS
DESIGN HW ELEVATION	= 300.60 FT
100 YEAR DISCHARGE	= 41 CFS
100 YEAR HW ELEVATION	= 301.05 FT
OVERTOPPING FREQUENCY	= 200+ YRS
OVERTOPPING DISCHARGE	= 65 CFS
OVERTOPPING ELEVATION	= 304.00 FT

PROJECT REFERENCE NO.		SHEET NO.
U-4026		49
ROADWAY DESIGN ENGINEER	HYDRAULICS ENGINEER	

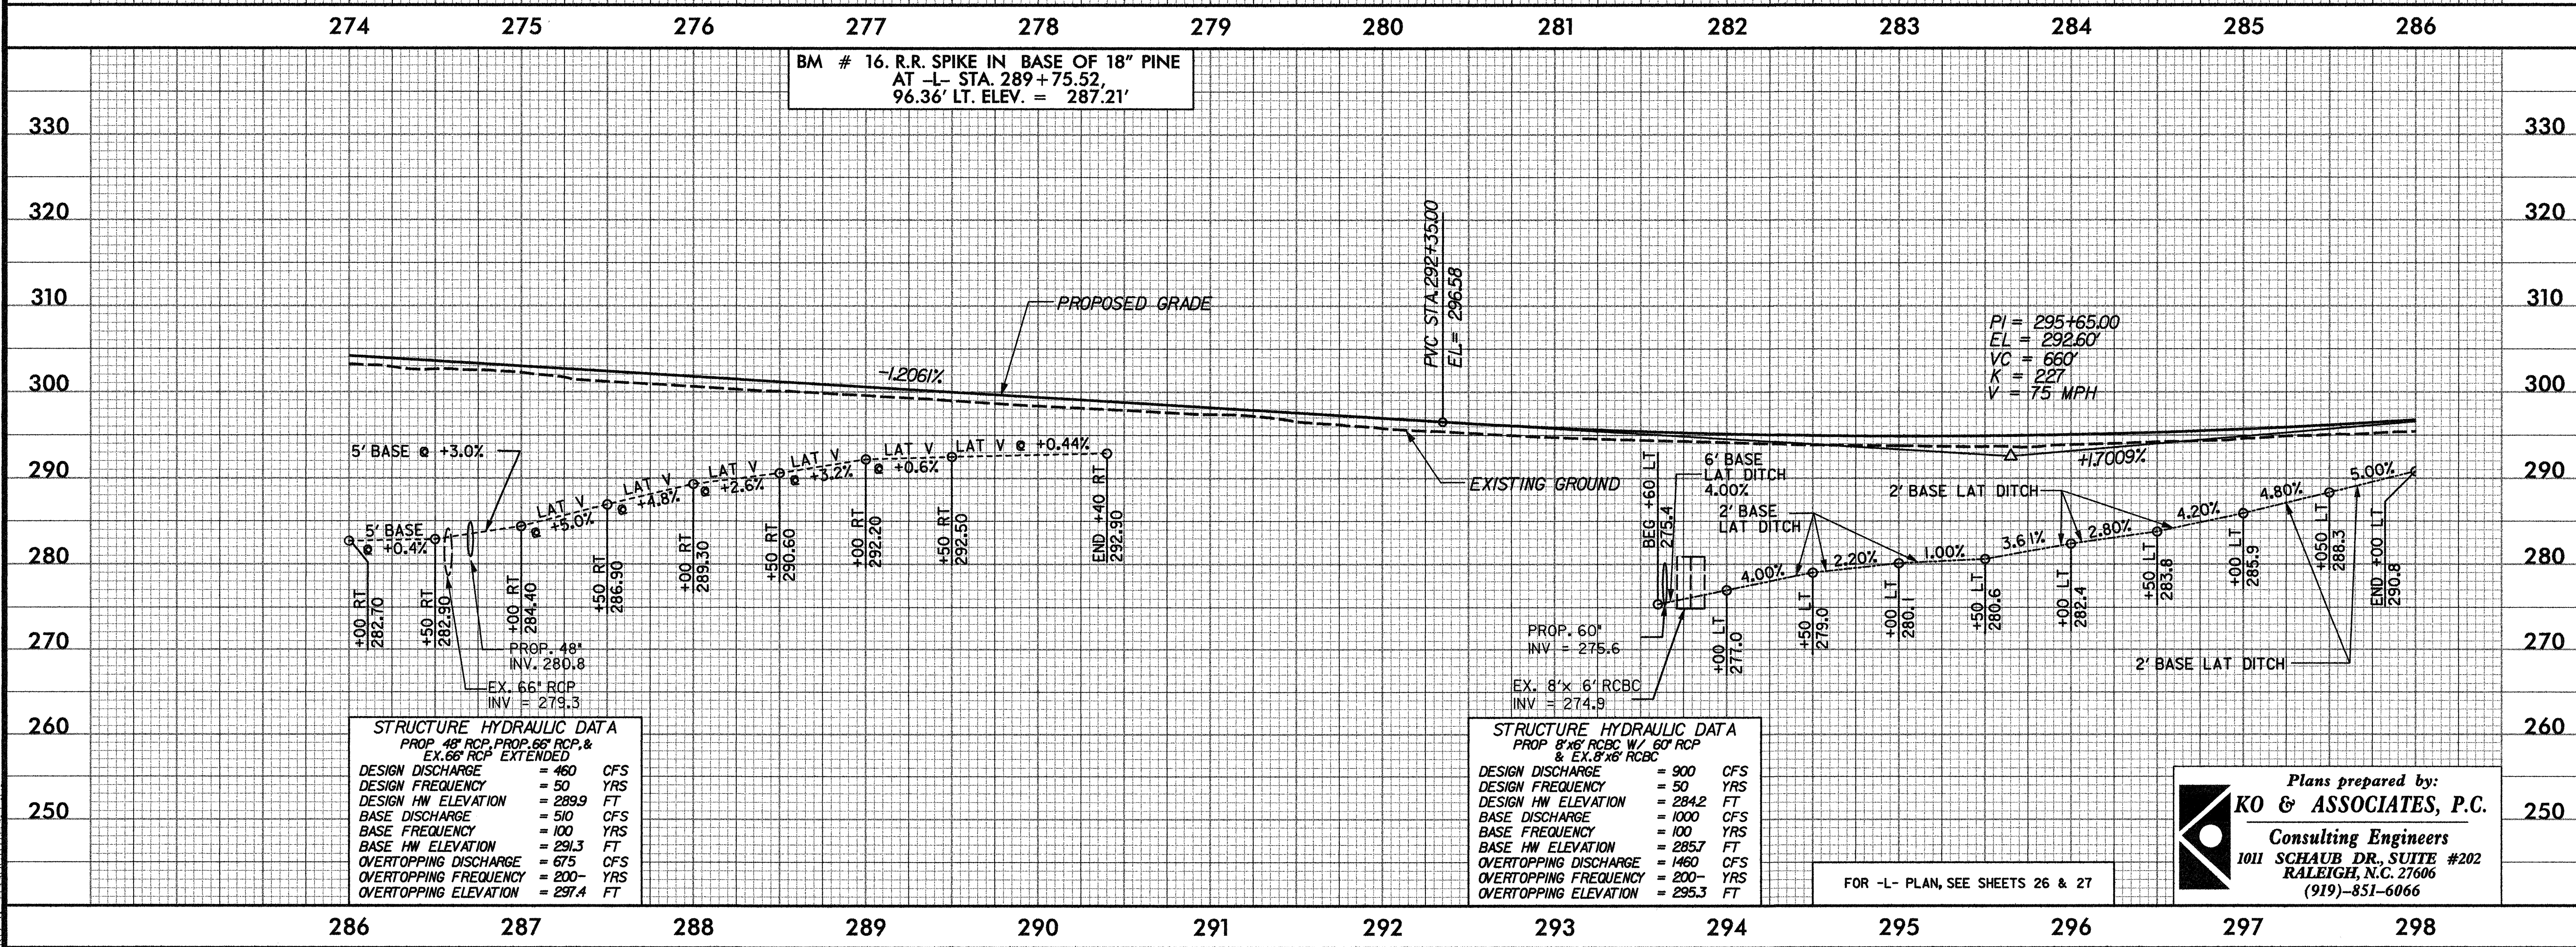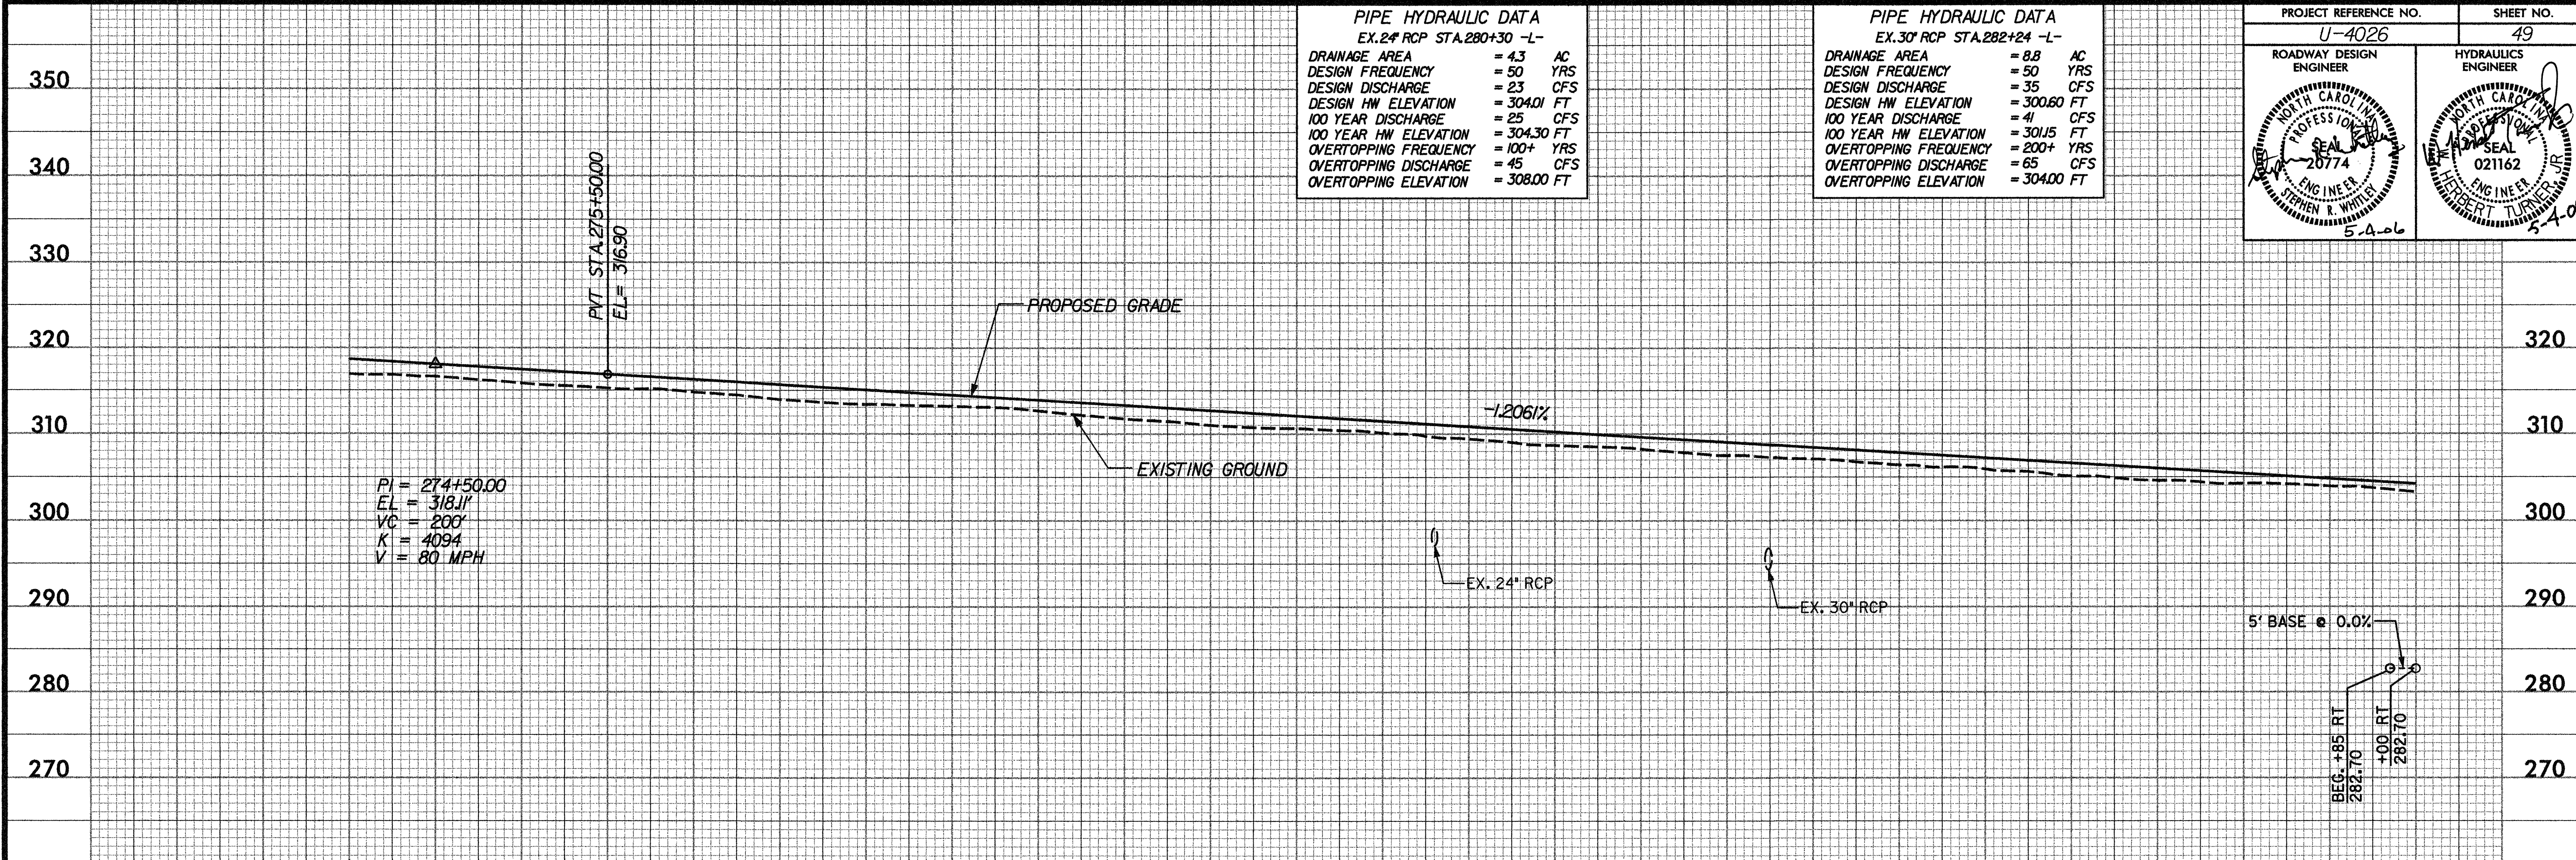


5/28/99

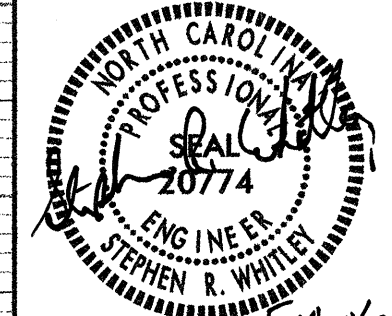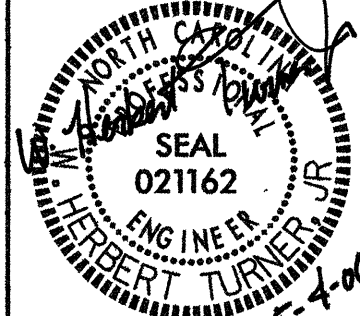PROJECT REFERENCE NO.		SHEET NO.	
U-4026		50	
ROADWAY DESIGN ENGINEER		HYDRAULICS ENGINEER	
			

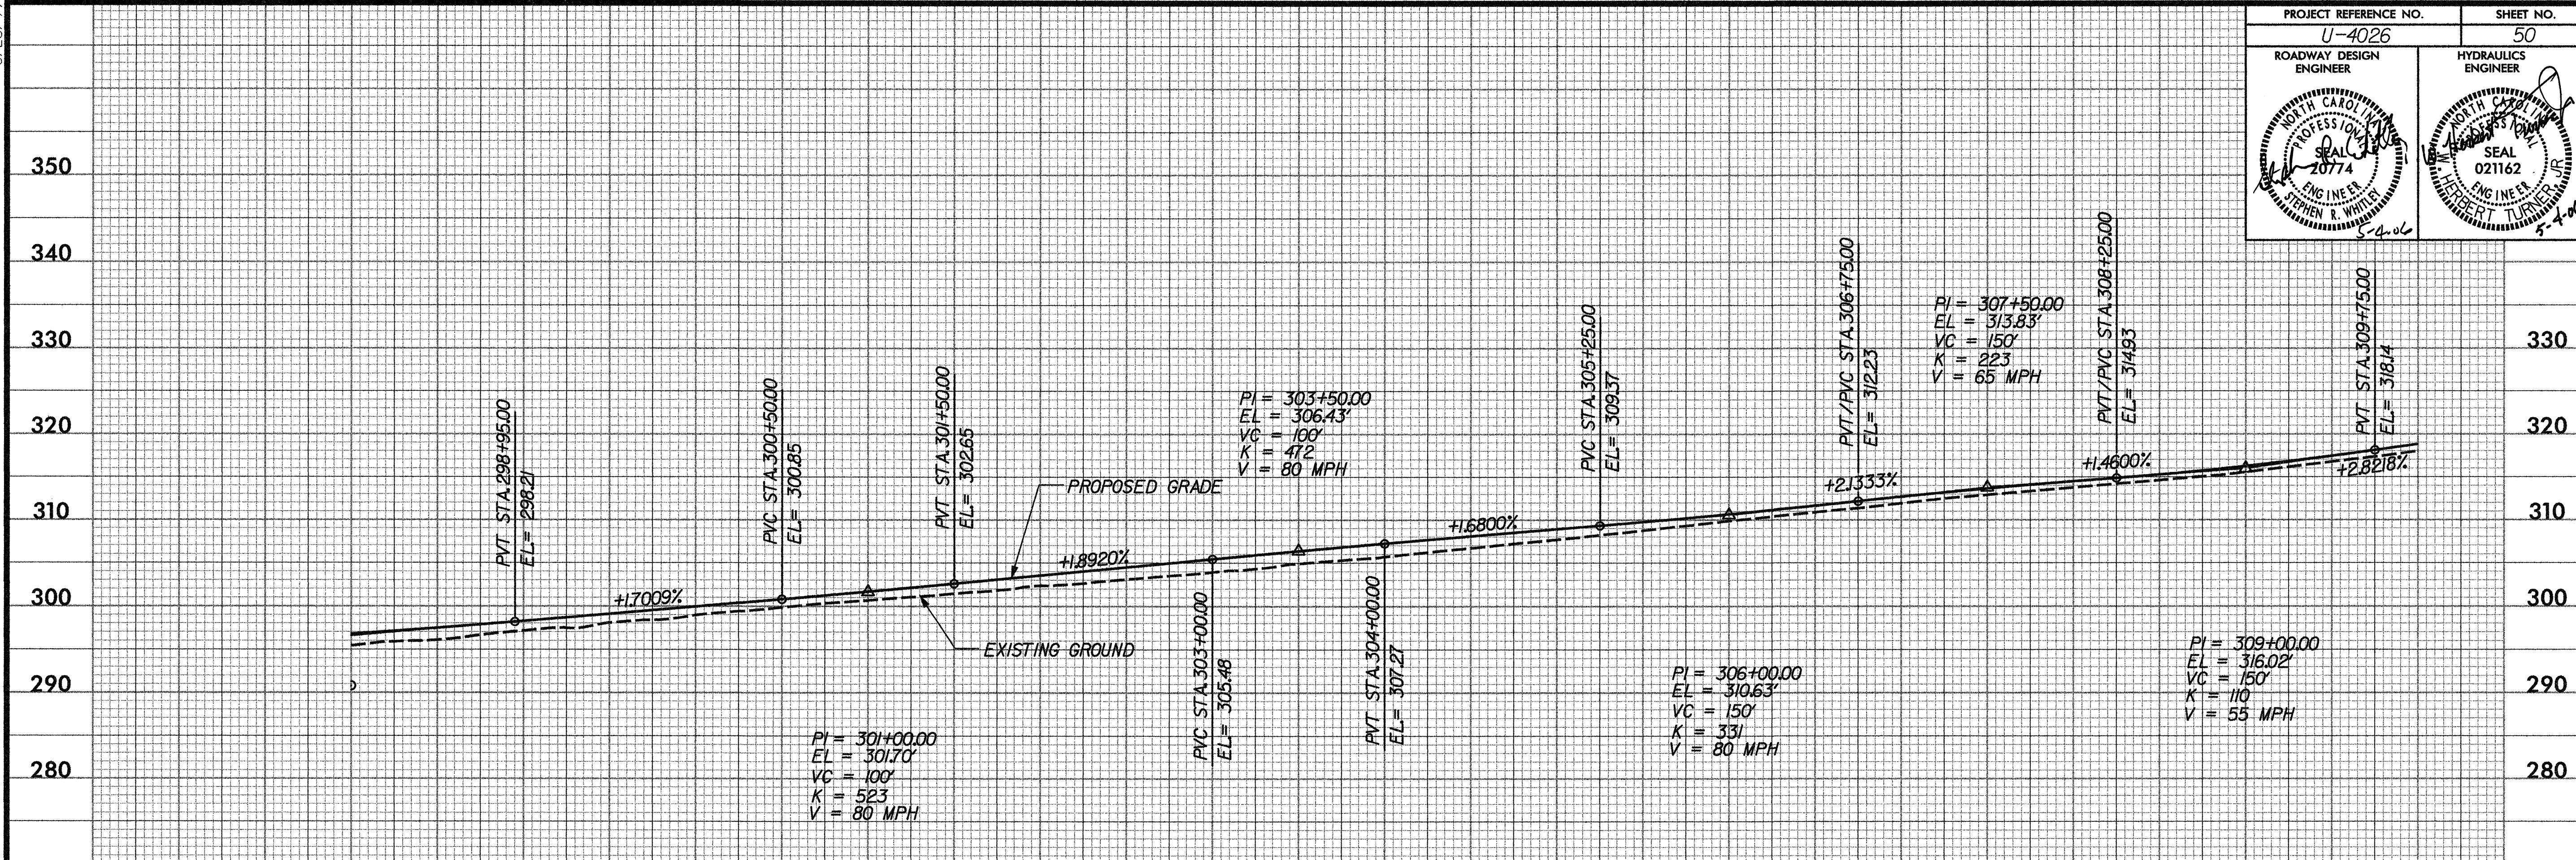

298 299 300 301 302 303 304 305 306 307 308 309 310

BM # 17. "X" CUT IN COR OF CONC PAD
AT -L- STA. 312+51.60
136.41' LT. ELEV. = 330.17'

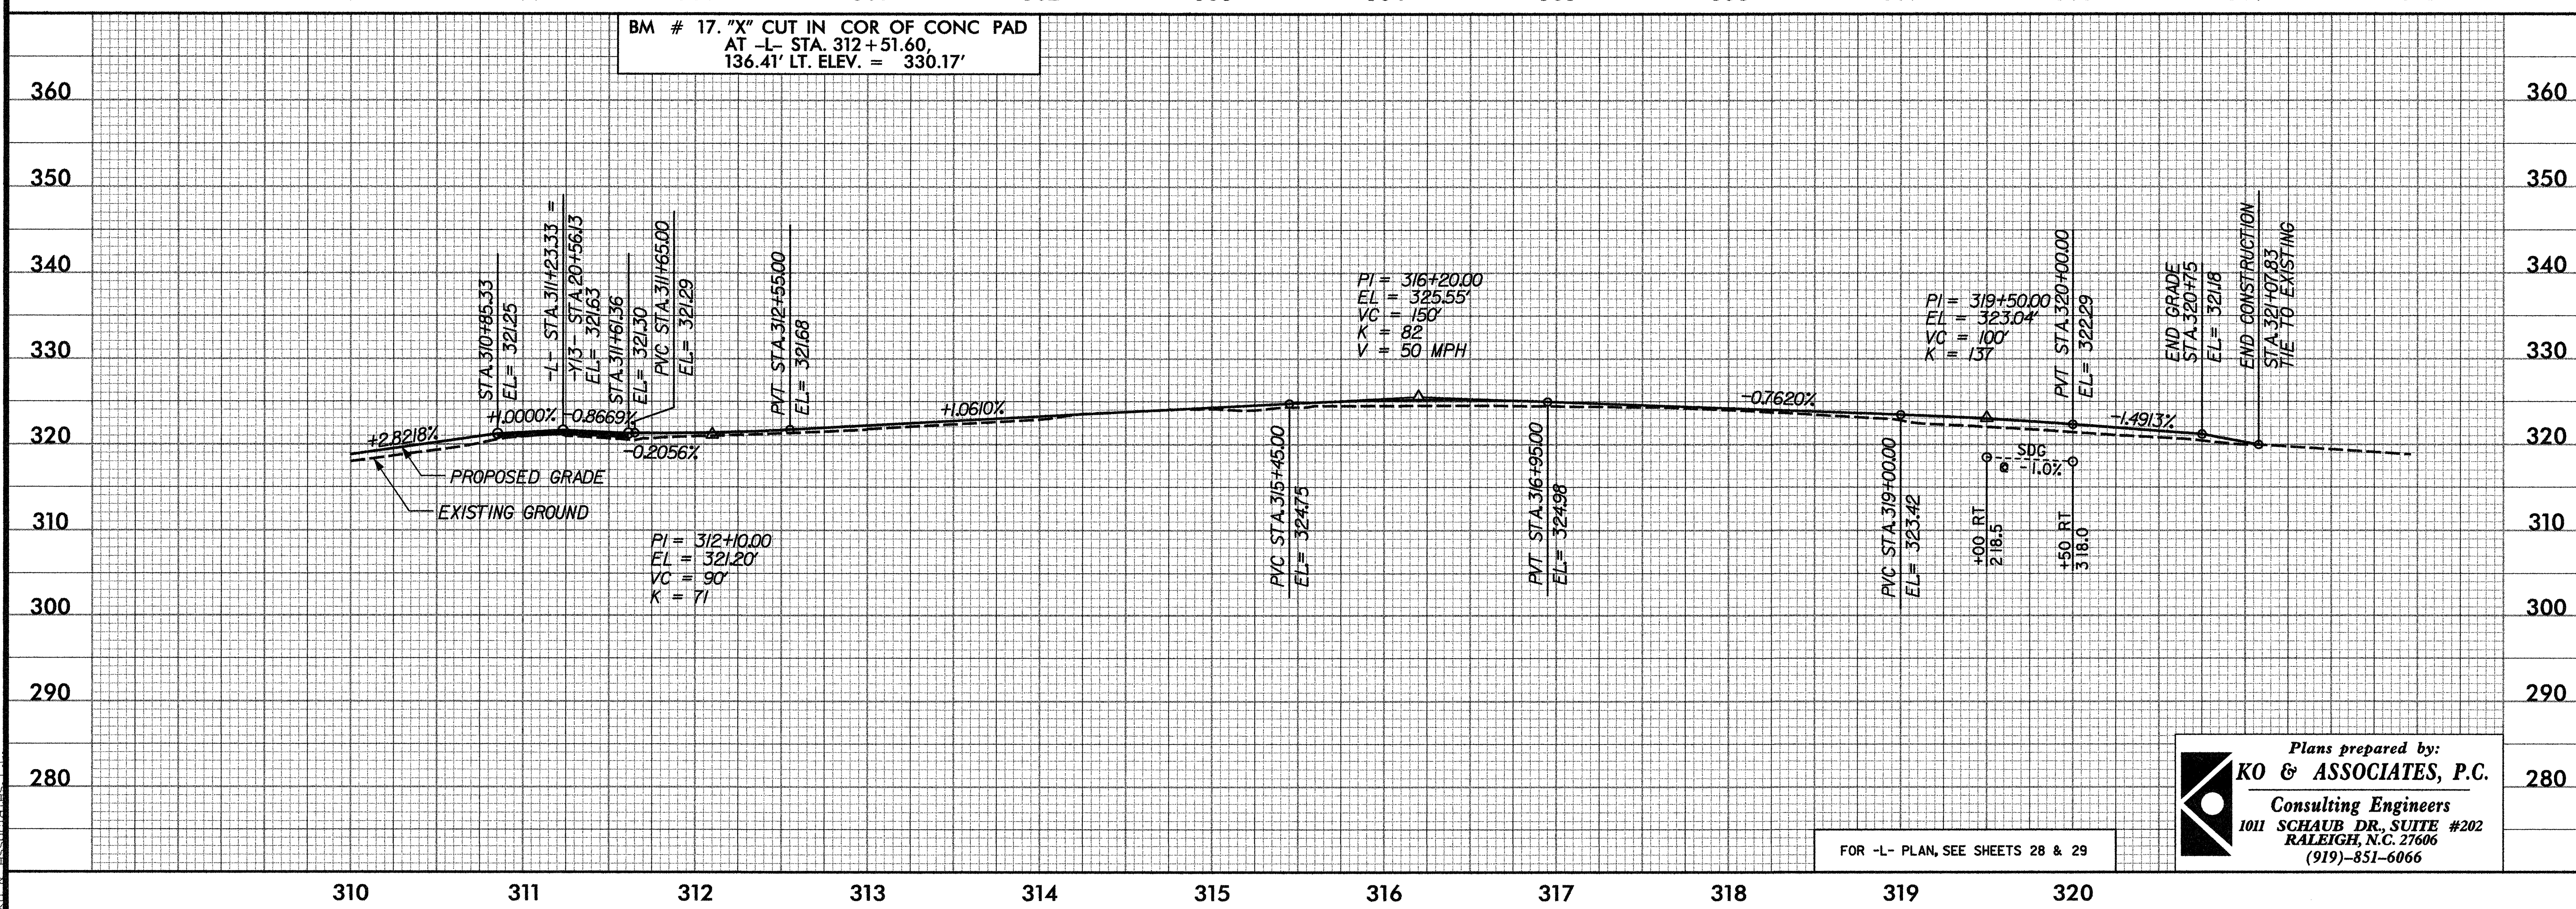

310 311 312 313 314 315 316 317 318 319 320

FOR -L- PLAN, SEE SHEETS 28 & 29

Plans prepared by:

KO & ASSOCIATES, P.C.



Consulting Engineers


1011 SCHAUB DR., SUITE #202
RALEIGH, N.C. 27606
(919)-851-6066

5/4/2006
R:\Roadway\Proj\4026p50.pf1
Ko & Associates, P.C.

5/14/99

BM # 3. R.R. SPIKE IN BASE OF 18" PINE
AT -Y2- STA. 9+81.61,
47.81' RT. ELEV. = 362.12'

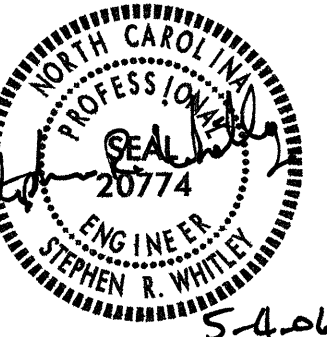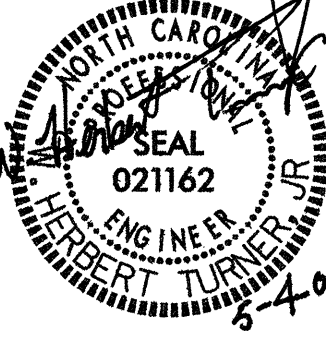PROJECT REFERENCE NO.		SHEET NO.	
U-4026		51	
ROADWAY DESIGN ENGINEER		HYDRAULICS ENGINEER	
			
5-4-06		8-4-06	

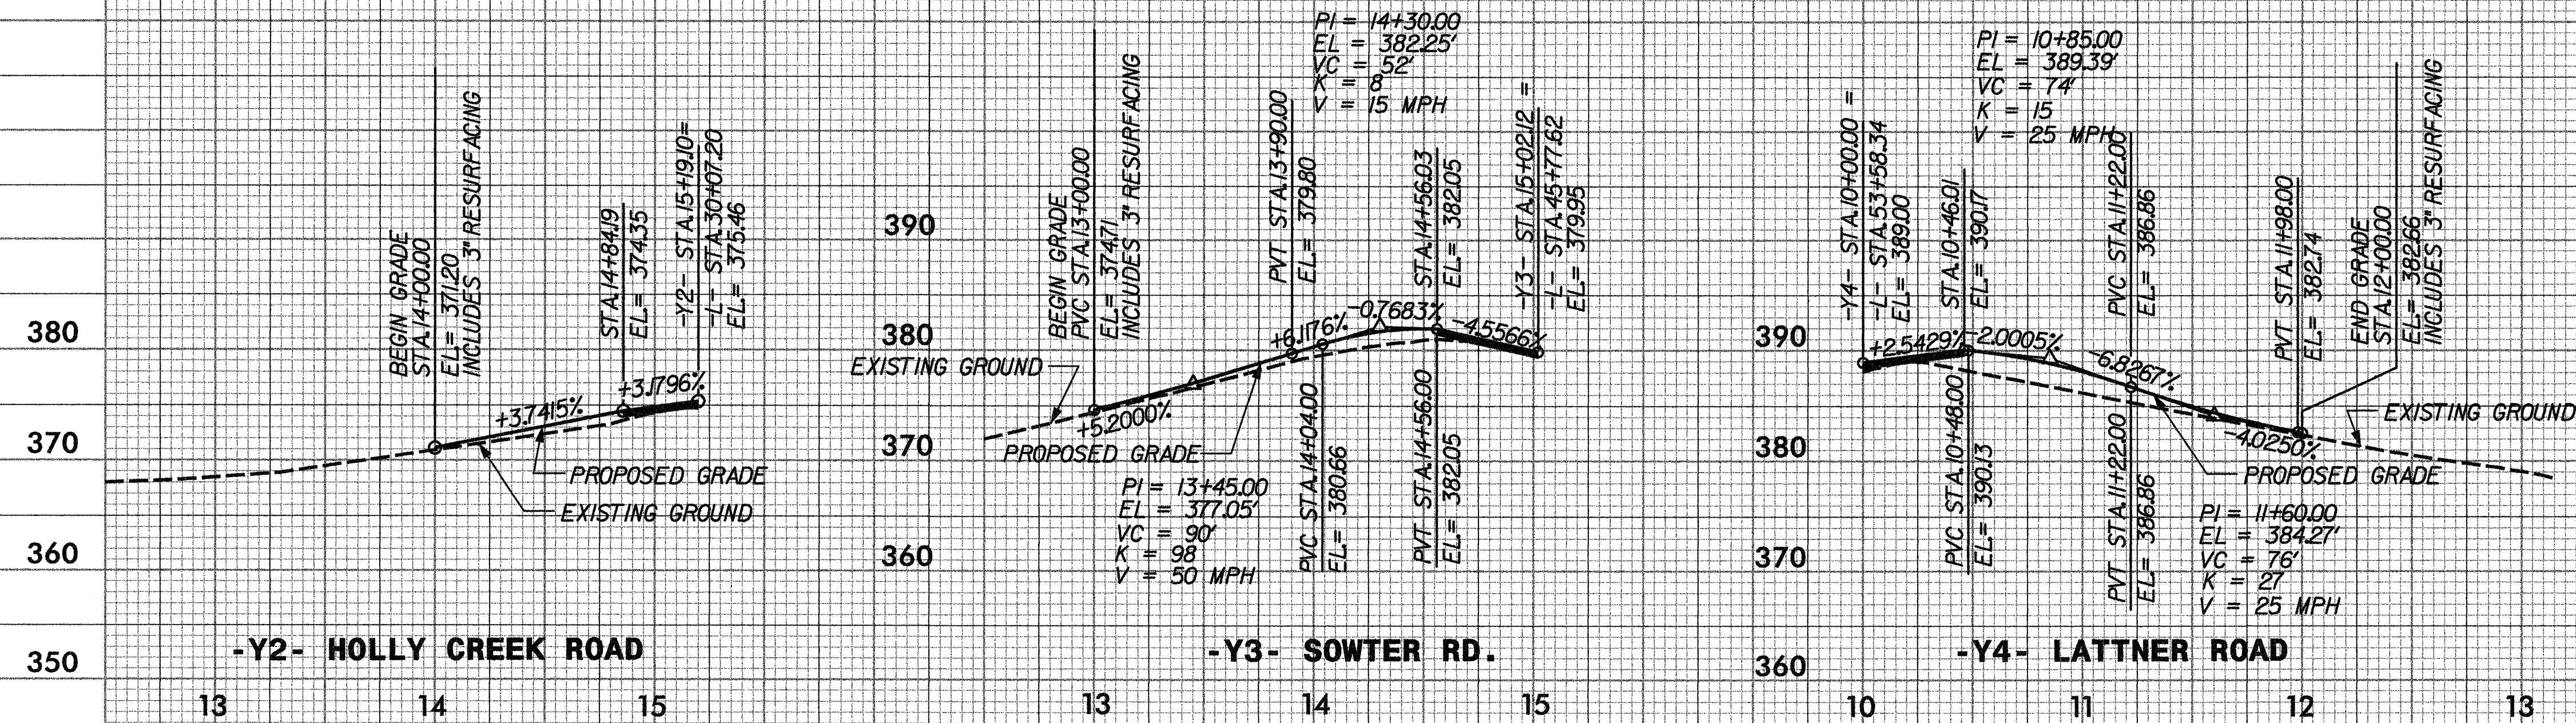

5/13/2006
R:\Roadway\Proj\4026\p51.plt
Ko & Associates, P.C.

FOR -Y2- PLAN, SEE SHEET 5
FOR -Y3- PLAN, SEE SHEET 6
FOR -Y4- PLAN, SEE SHEET 7

Plans prepared by:
KO & ASSOCIATES, P.C.
Consulting Engineers
1011 SCHAU DR., SUITE #202
RALEIGH, N.C. 27606
(919)-851-6066

5/28/99

BM # 5. R.R. SPIKE IN BASE OF 18" PINE
AT -Y5- STA. 12 +75.13,
183.95' RT. ELEV. = 388.29'

PROJECT REFERENCE NO.
U-4026


ROADWAY DESIGN
ENGINEER

SEAL
20774
ENGINEER
STEPHEN R. WHITLEY


SHEET NO.
52

HYDRAULICS
ENGINEER

SEAL
021162
ENGINEER
HEBERT TURNER JR.

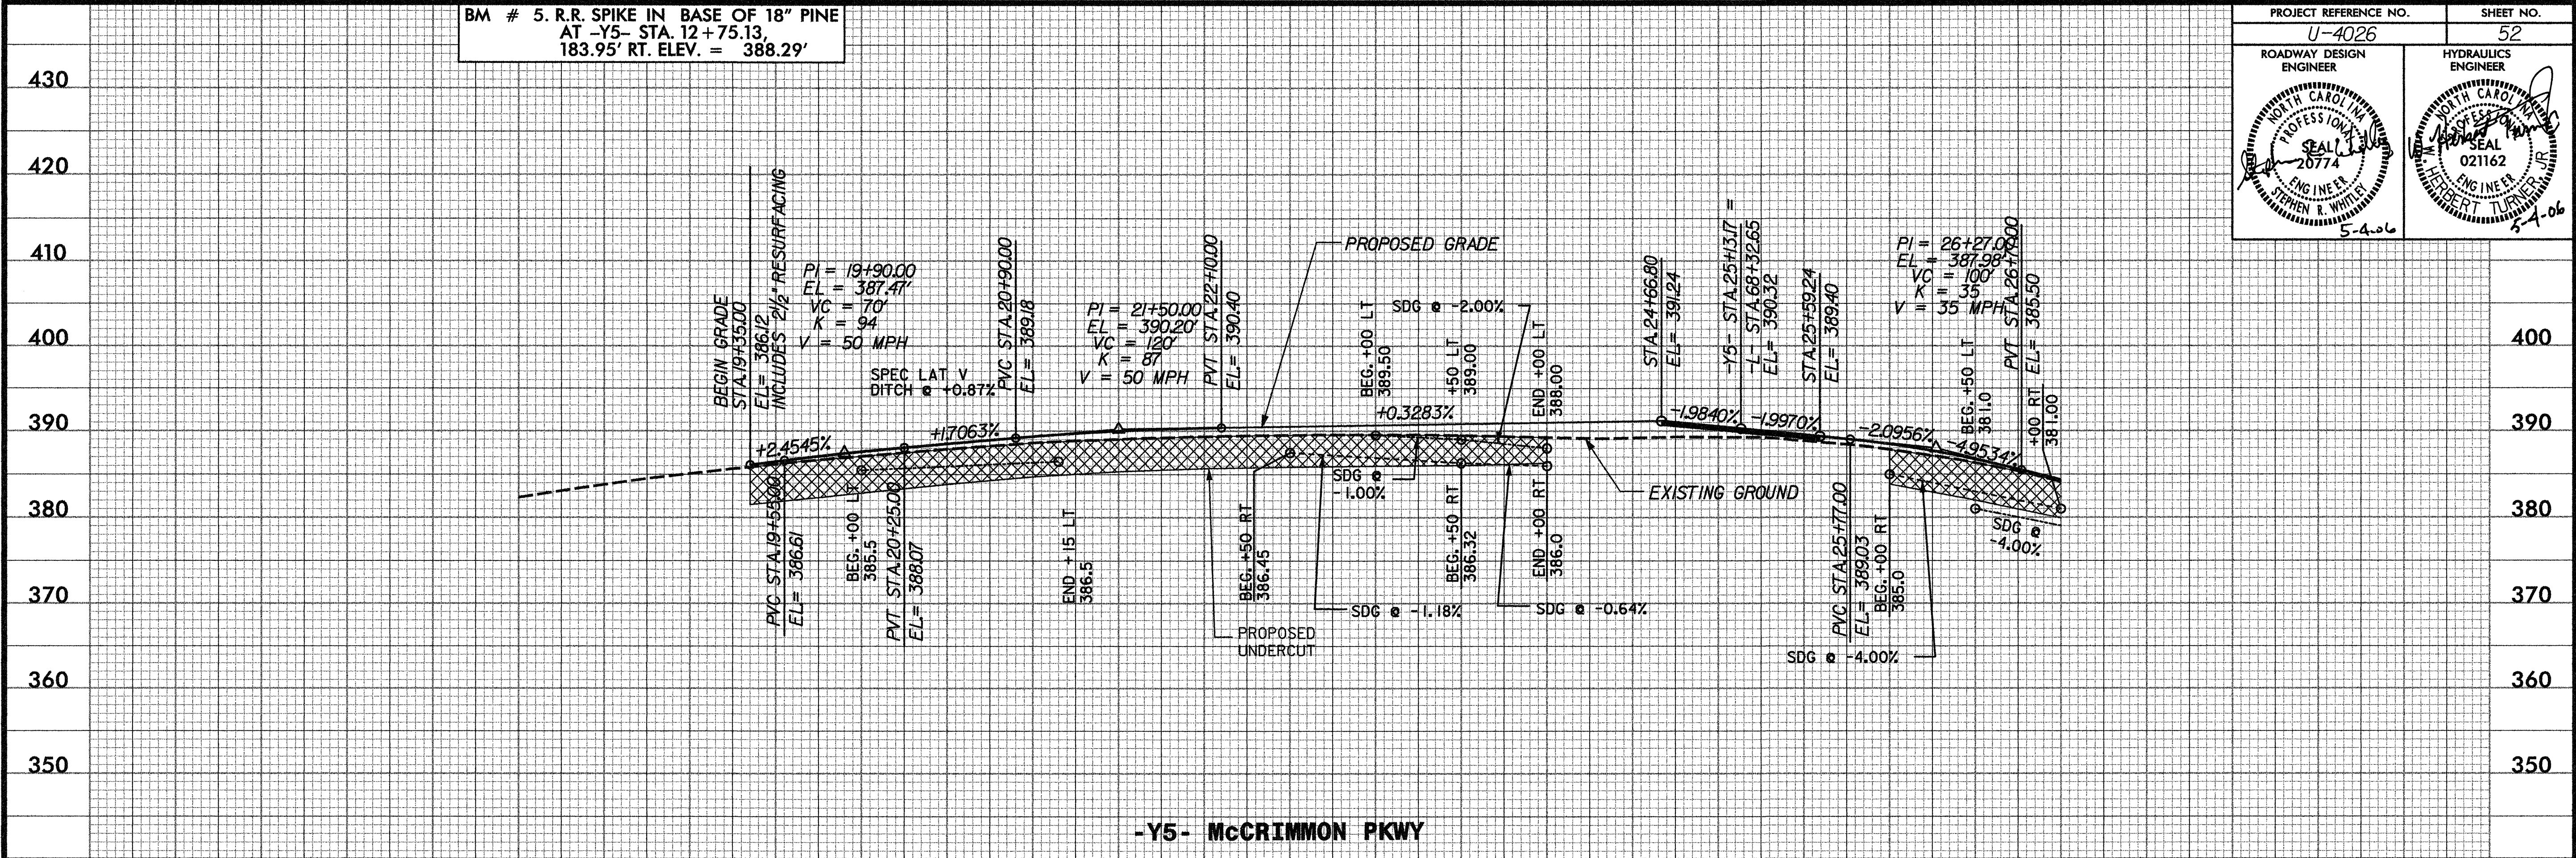

5/3/2006
F:\Roadway\Proj\4026\52.pcf1
KO & Associates, P.C.

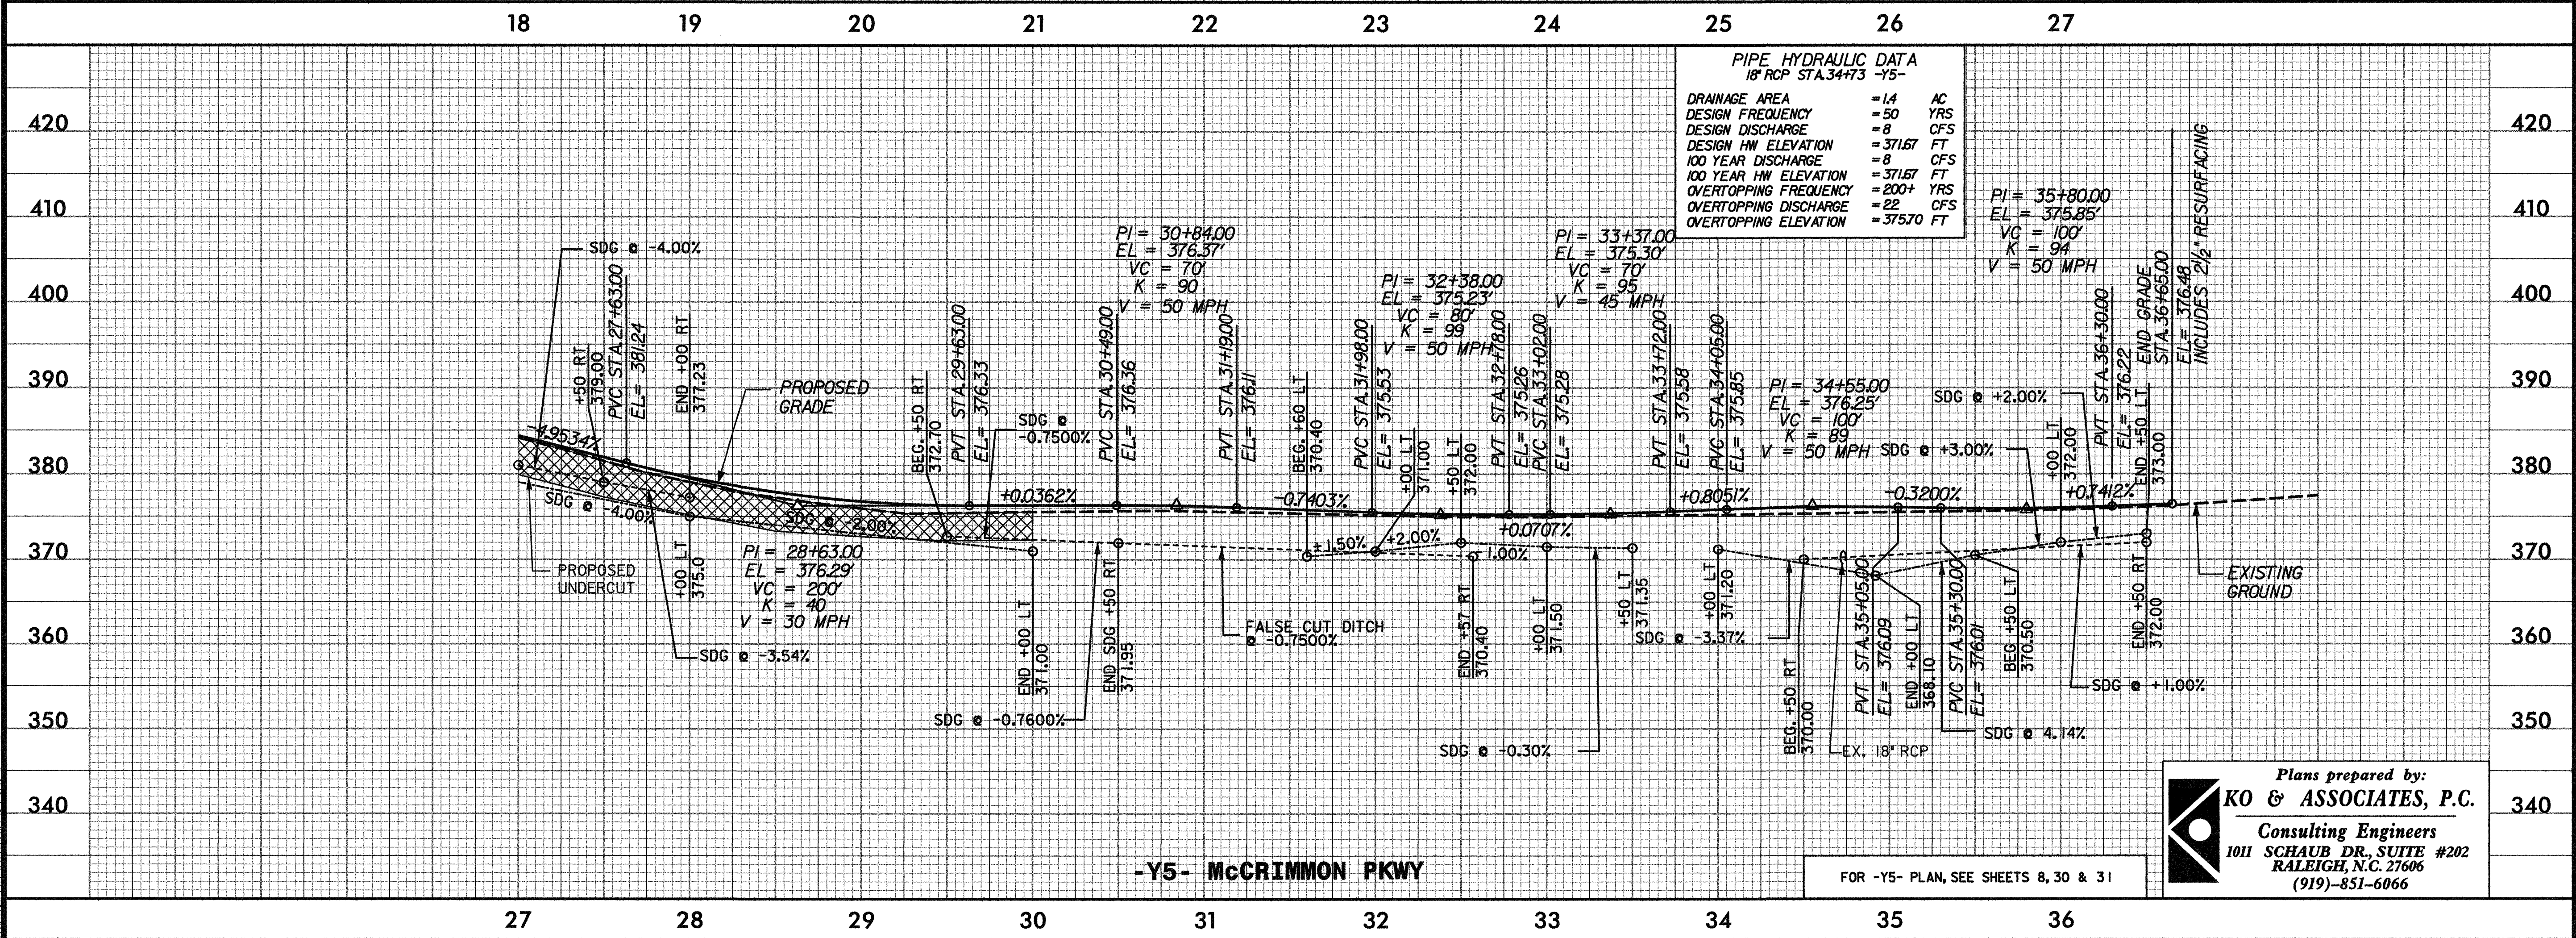


PIPE HYDRAULIC DATA
18" RCP STA. 34+73 -Y5-

DRAINAGE AREA	= 1.4	AC
DESIGN FREQUENCY	= 50	YRS
DESIGN DISCHARGE	= 8	CFS
DESIGN HW ELEVATION	= 371.67	FT
100 YEAR DISCHARGE	= 8	CFS
100 YEAR HW ELEVATION	= 371.67	FT
OVERTOPPING FREQUENCY	= 200+	YRS
OVERTOPPING DISCHARGE	= 22	CFS
OVERTOPPING ELEVATION	= 375.70	FT

Plans prepared by:
KO & ASSOCIATES, P.C.
Consulting Engineers
1011 SCHAUB DR, SUITE #202
RALEIGH, N.C. 27606
(919)-851-6066

FOR -Y5- PLAN, SEE SHEETS 8, 30 & 31


BM # 6. R.R. SPIKE IN BASE OF 15" PINE
AT -Y6- STA. 9+25.39,
144.24' RT. ELEV. = 376.98'

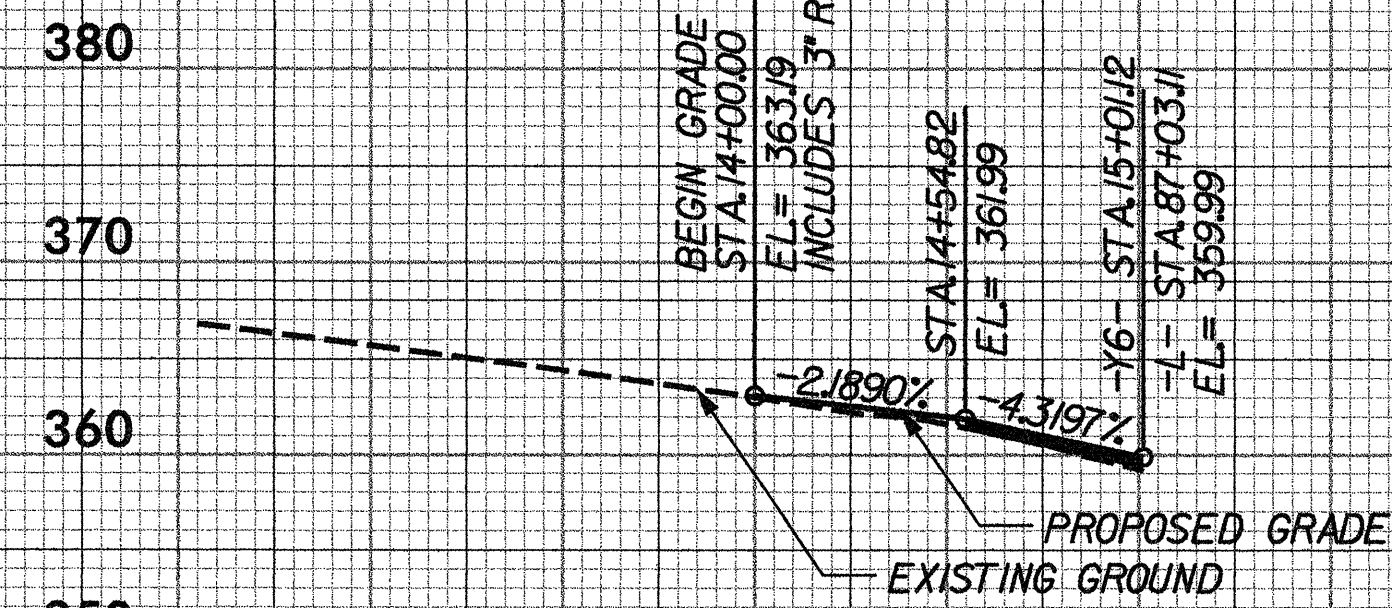

-Y6- PARKSIDE VALLEY DRIVE


13 14 15

BM # 12. R.R. SPIKE IN BASE OF 15" PINE
AT -Y8- STA. 7+84.15,
97.59' LT. ELEV. = 318.68'

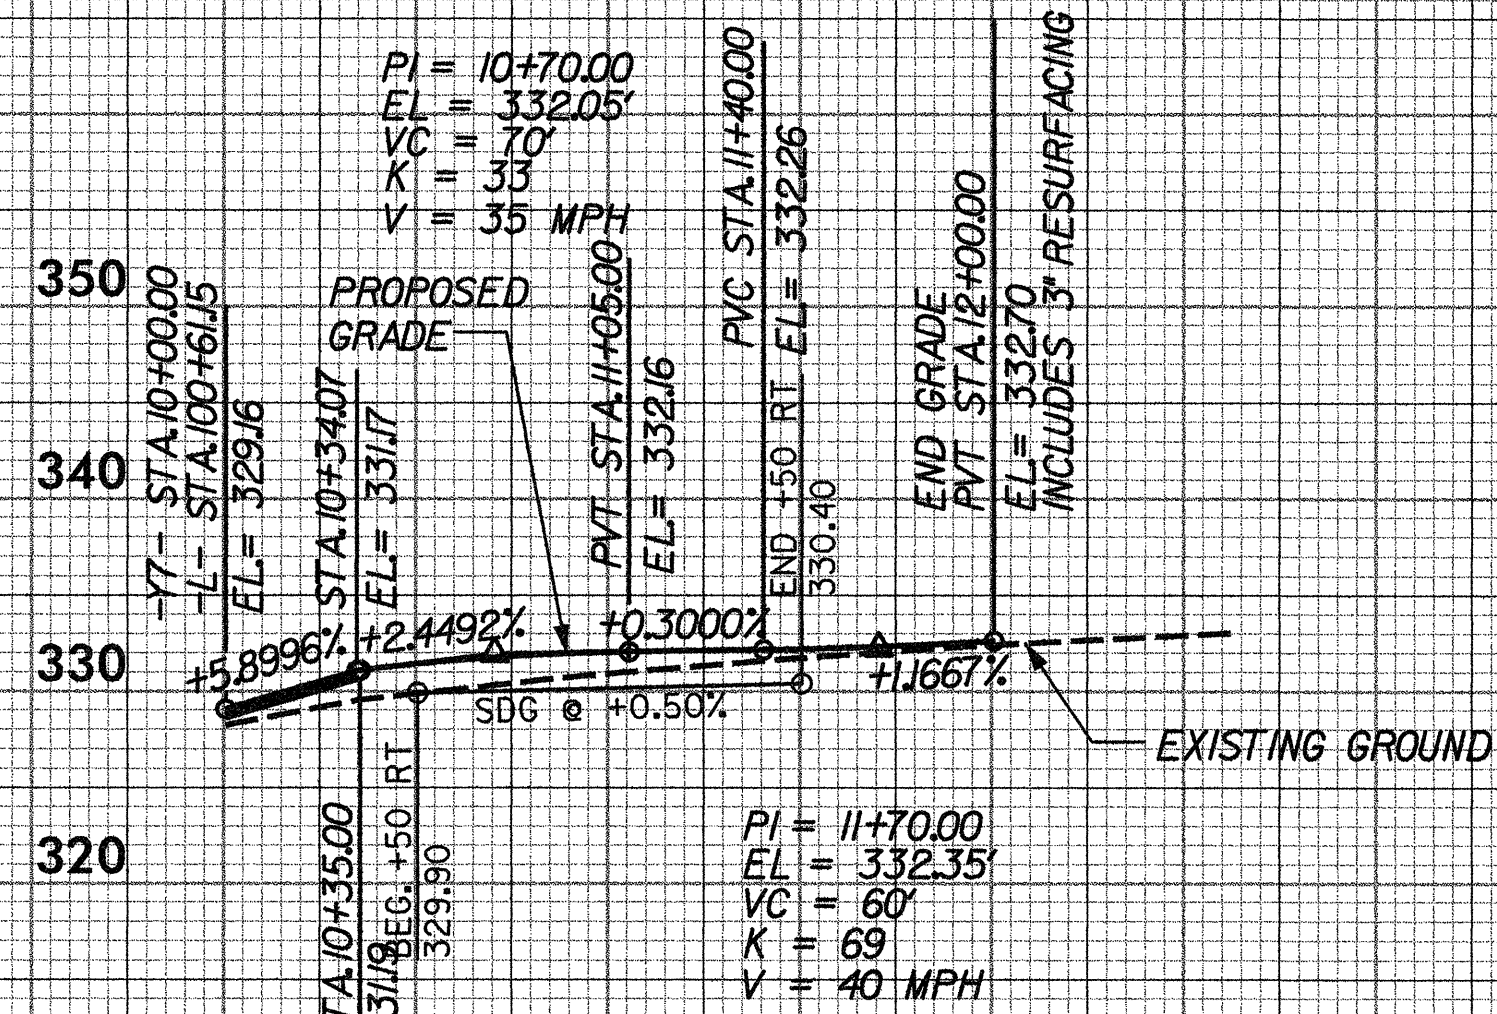

-Y7- GEORGE WATTS HILL DRIVE

10 11 12

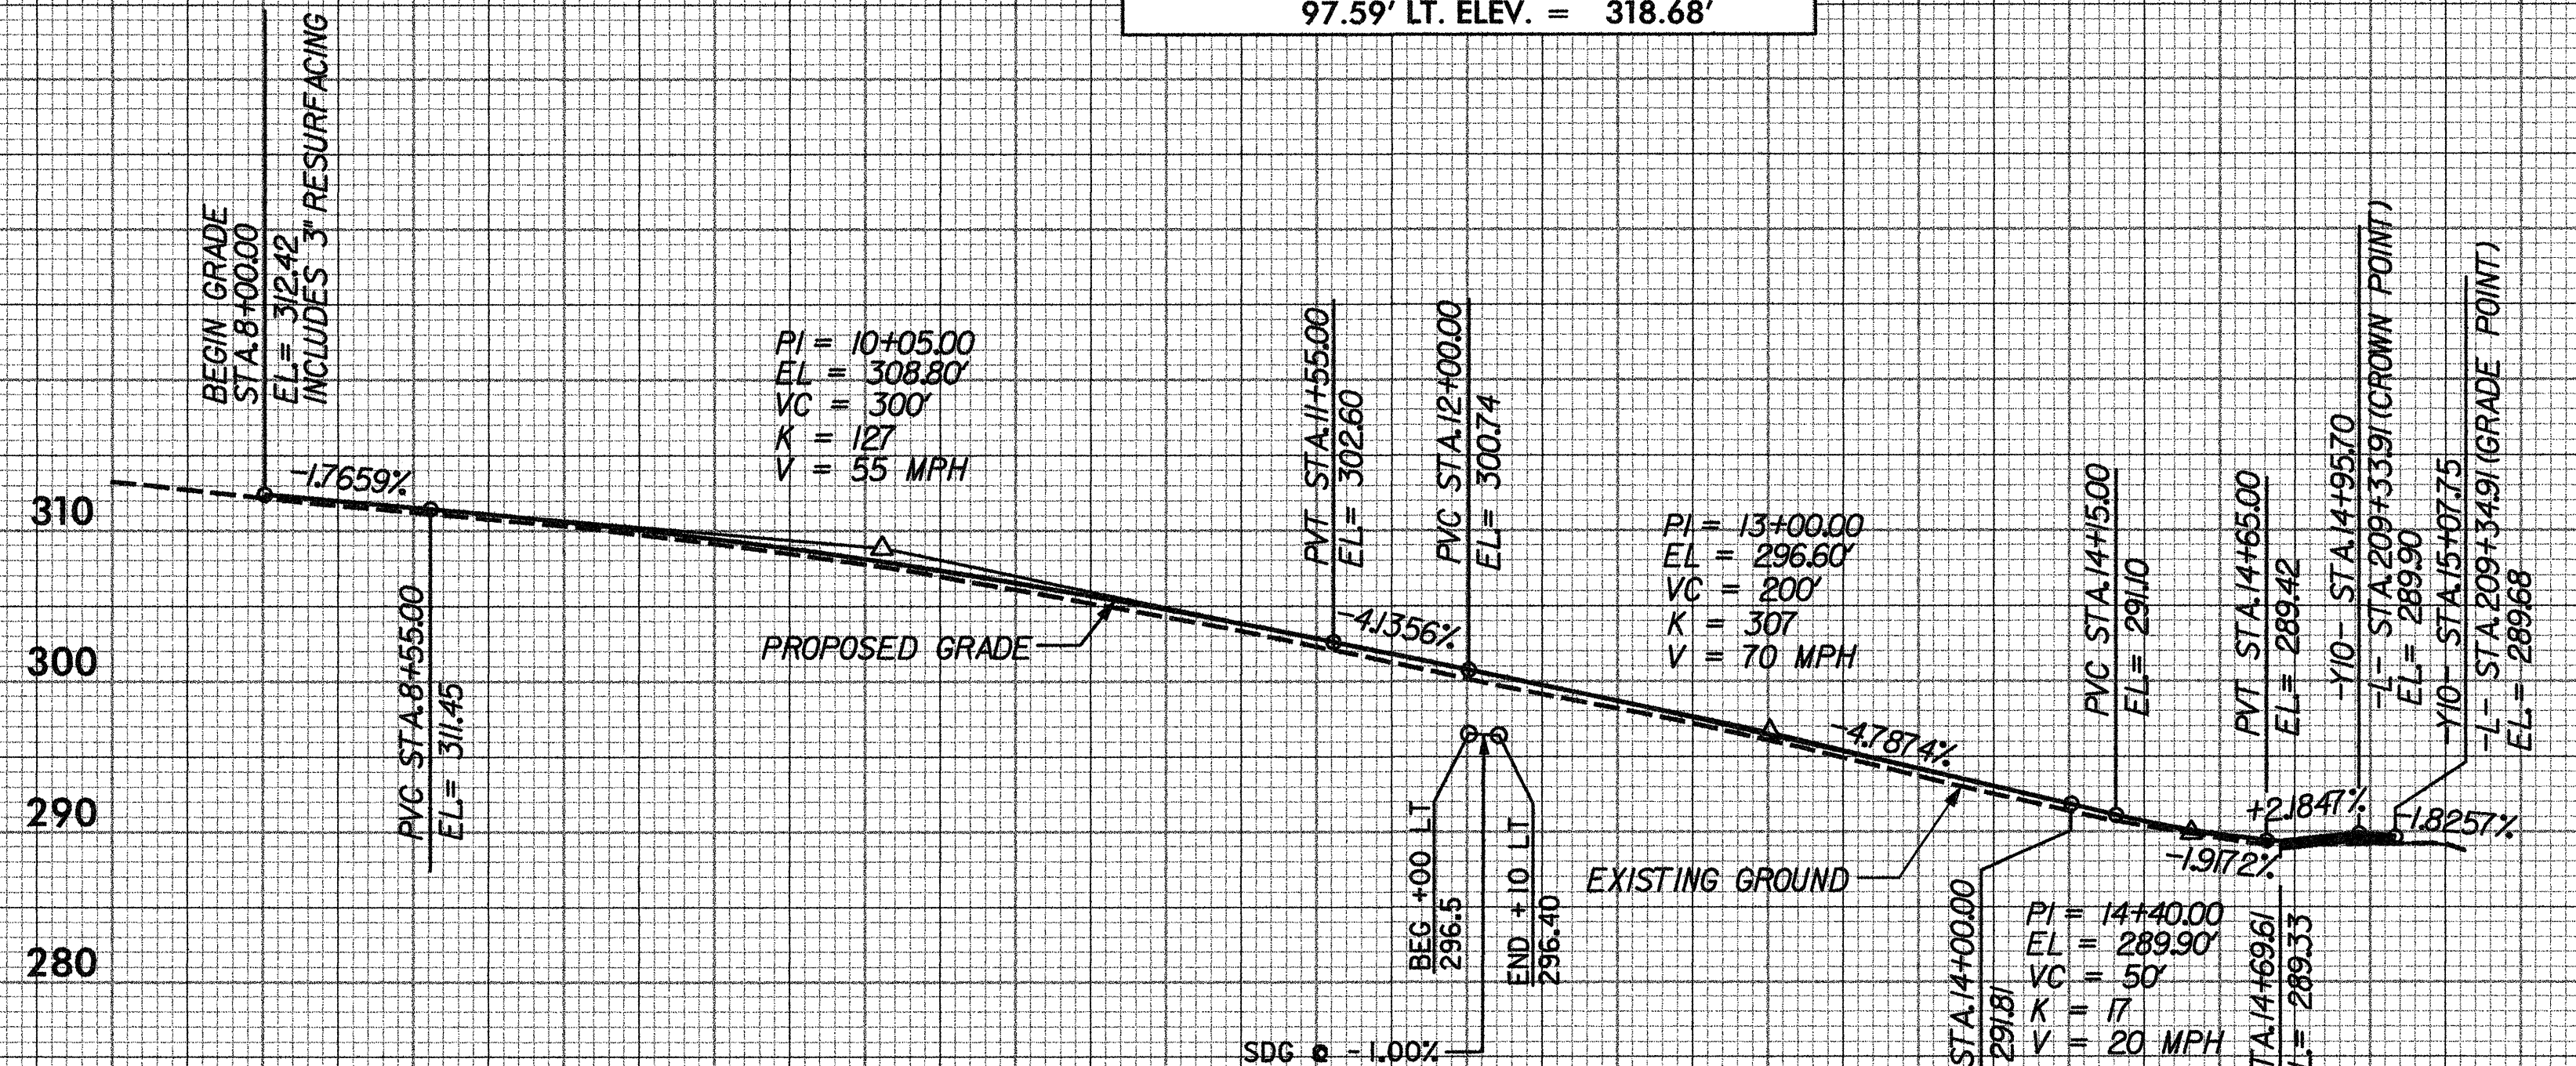


-Y10- DEVELOPEMENT DRIVE


8 9 10 11 12 13 14 15

5/28/99


BM # 10. "X" CUT IN SE COR OF CONC PAD
AT -Y9- STA. 21+46.49,
82.86' RT. ELEV. = 340.89'

PIPE HYDRAULIC DATA	
EX. 36" CONC STA. 17+39 -Y9-	
DRAINAGE AREA	= 3.5 AC
DESIGN FREQUENCY	= 50 YRS
DESIGN DISCHARGE	= 12 CFS
DESIGN HW ELEVATION	= 329.46 FT
100 YEAR DISCHARGE	= 12 CFS
100 YEAR HW ELEVATION	= 329.46 FT
OVERTOPPING FREQUENCY	= 500+ YRS
OVERTOPPING DISCHARGE	= 148 CFS
OVERTOPPING ELEVATION	= 343.63 FT


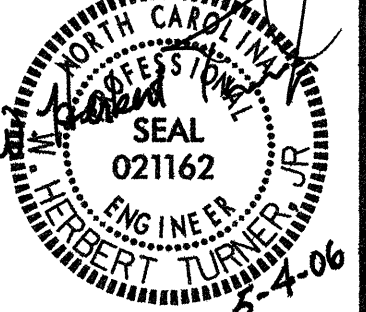
PROJECT REFERENCE NO. U-4026	SHEET NO. 54
ROADWAY DESIGN ENGINEER	HYDRAULICS ENGINEER
	

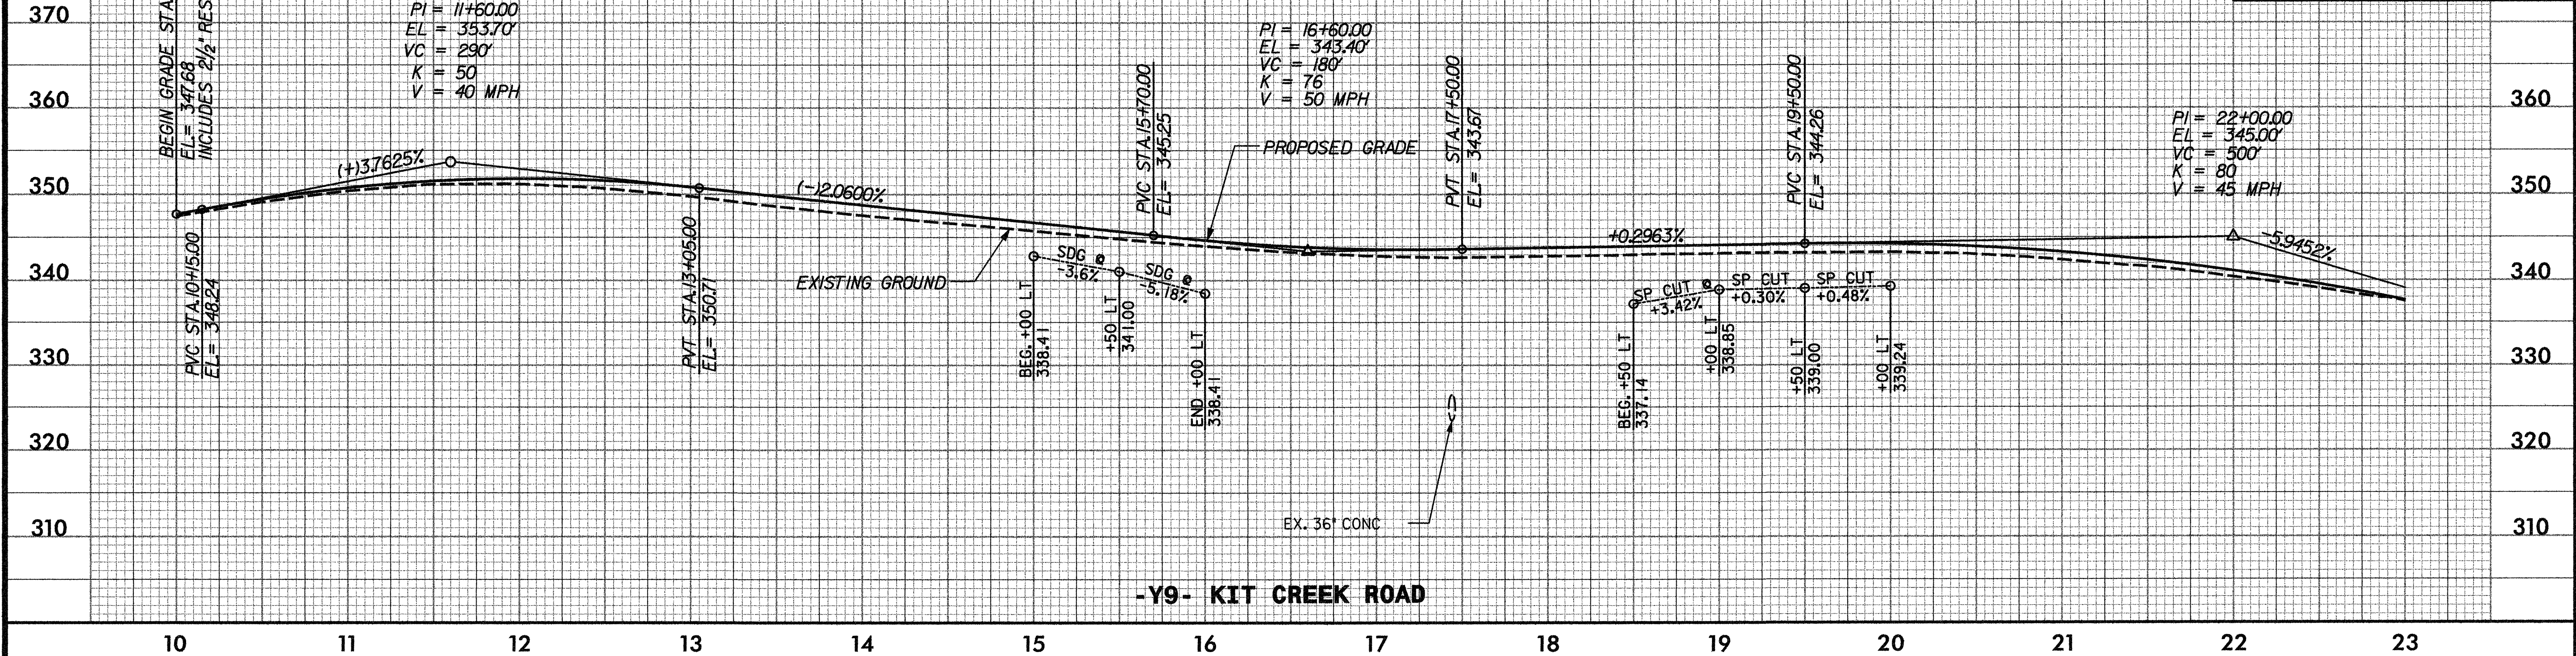

PIPE HYDRAULIC DATA	
EX. 42" CONC STA. 33+99 -Y9-	
DRAINAGE AREA	= 11.5 AC
DESIGN FREQUENCY	= 50 YRS
DESIGN DISCHARGE	= 49 CFS
DESIGN HW ELEVATION	= 313.07 FT
100 YEAR DISCHARGE	= 60 CFS
100 YEAR HW ELEVATION	= 313.53 FT
OVERTOPPING FREQUENCY	= 10+ YRS
OVERTOPPING DISCHARGE	= 27 CFS
OVERTOPPING ELEVATION	= 312.11 FT

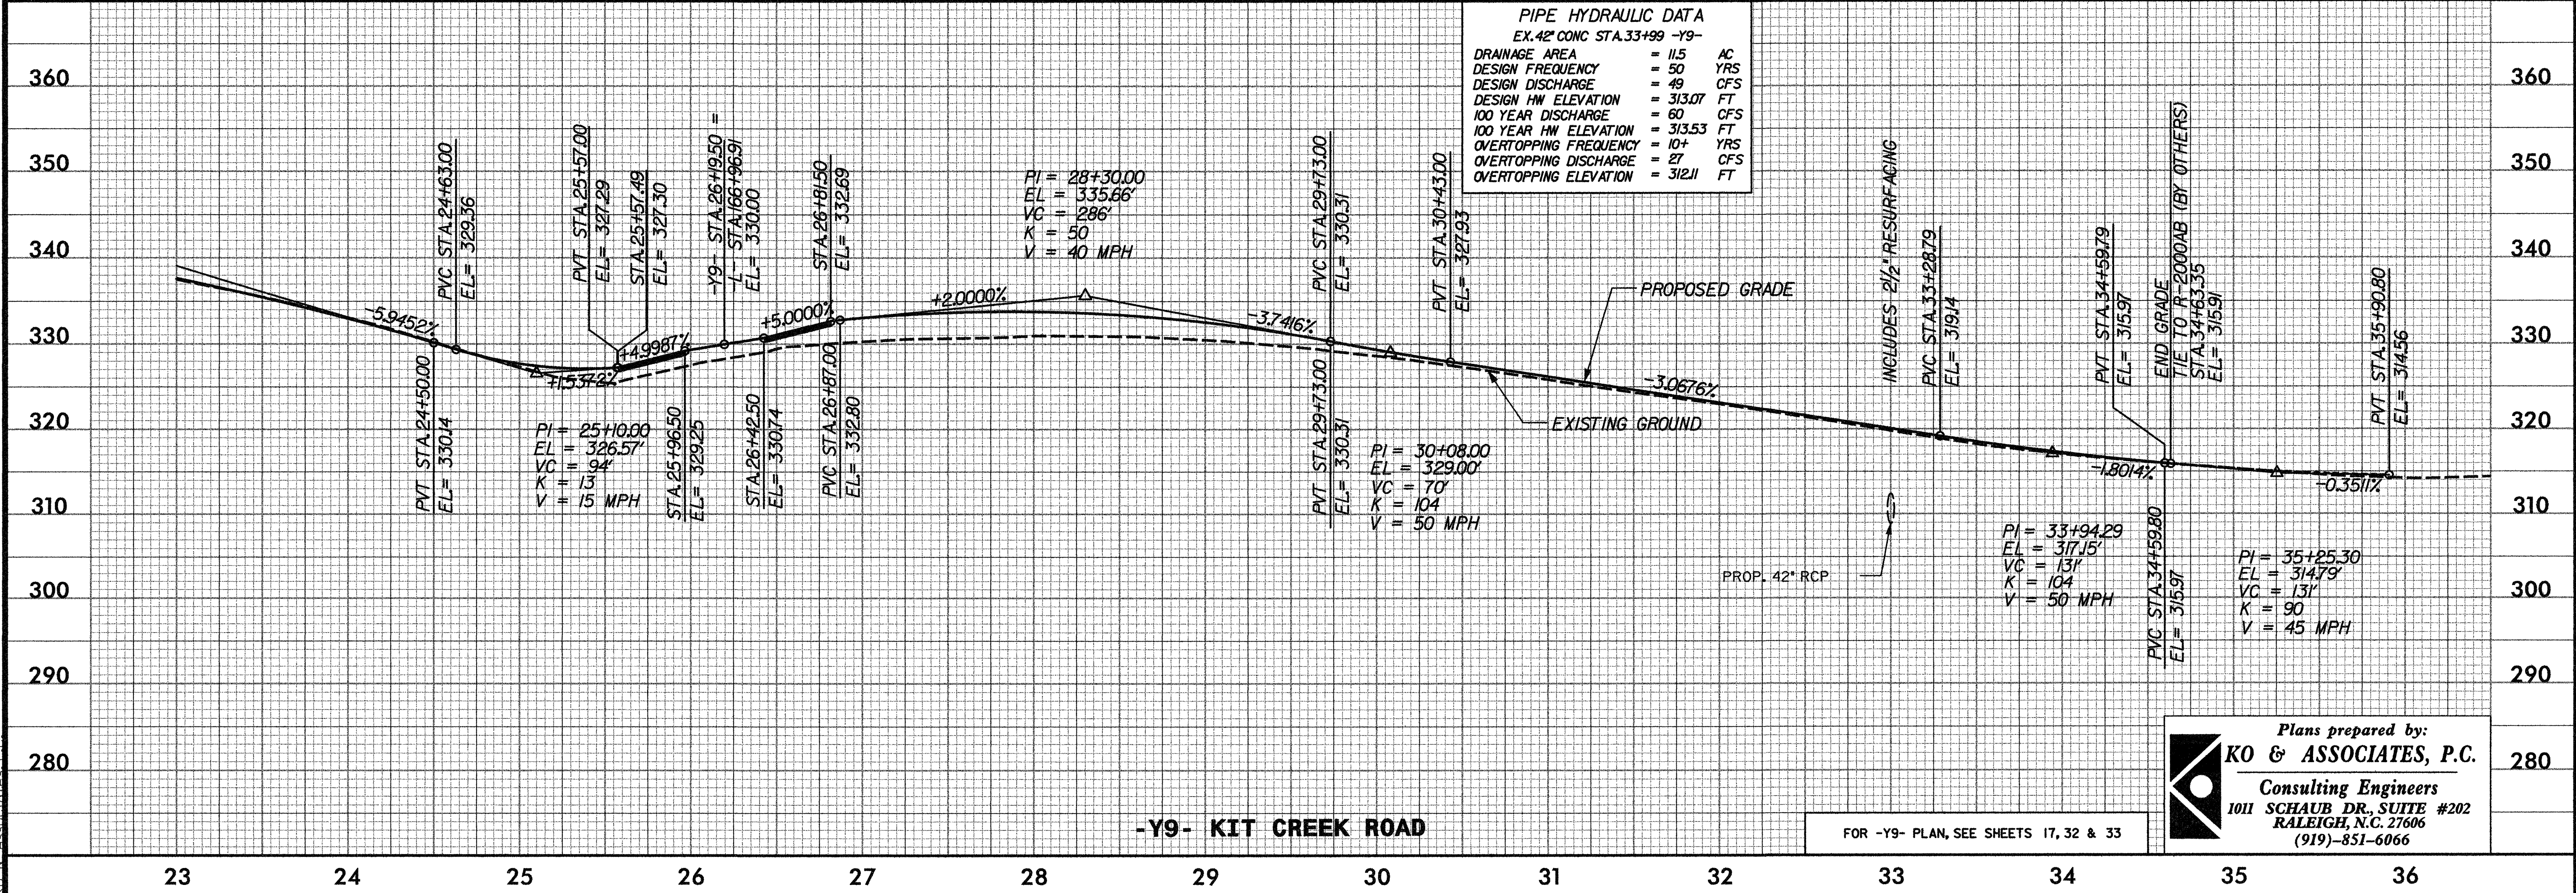

Plans prepared by:
KO & ASSOCIATES, P.C.
Consulting Engineers
1011 SCHAUB DR., SUITE #202
RALEIGH, N.C. 27606
(919)-851-6066

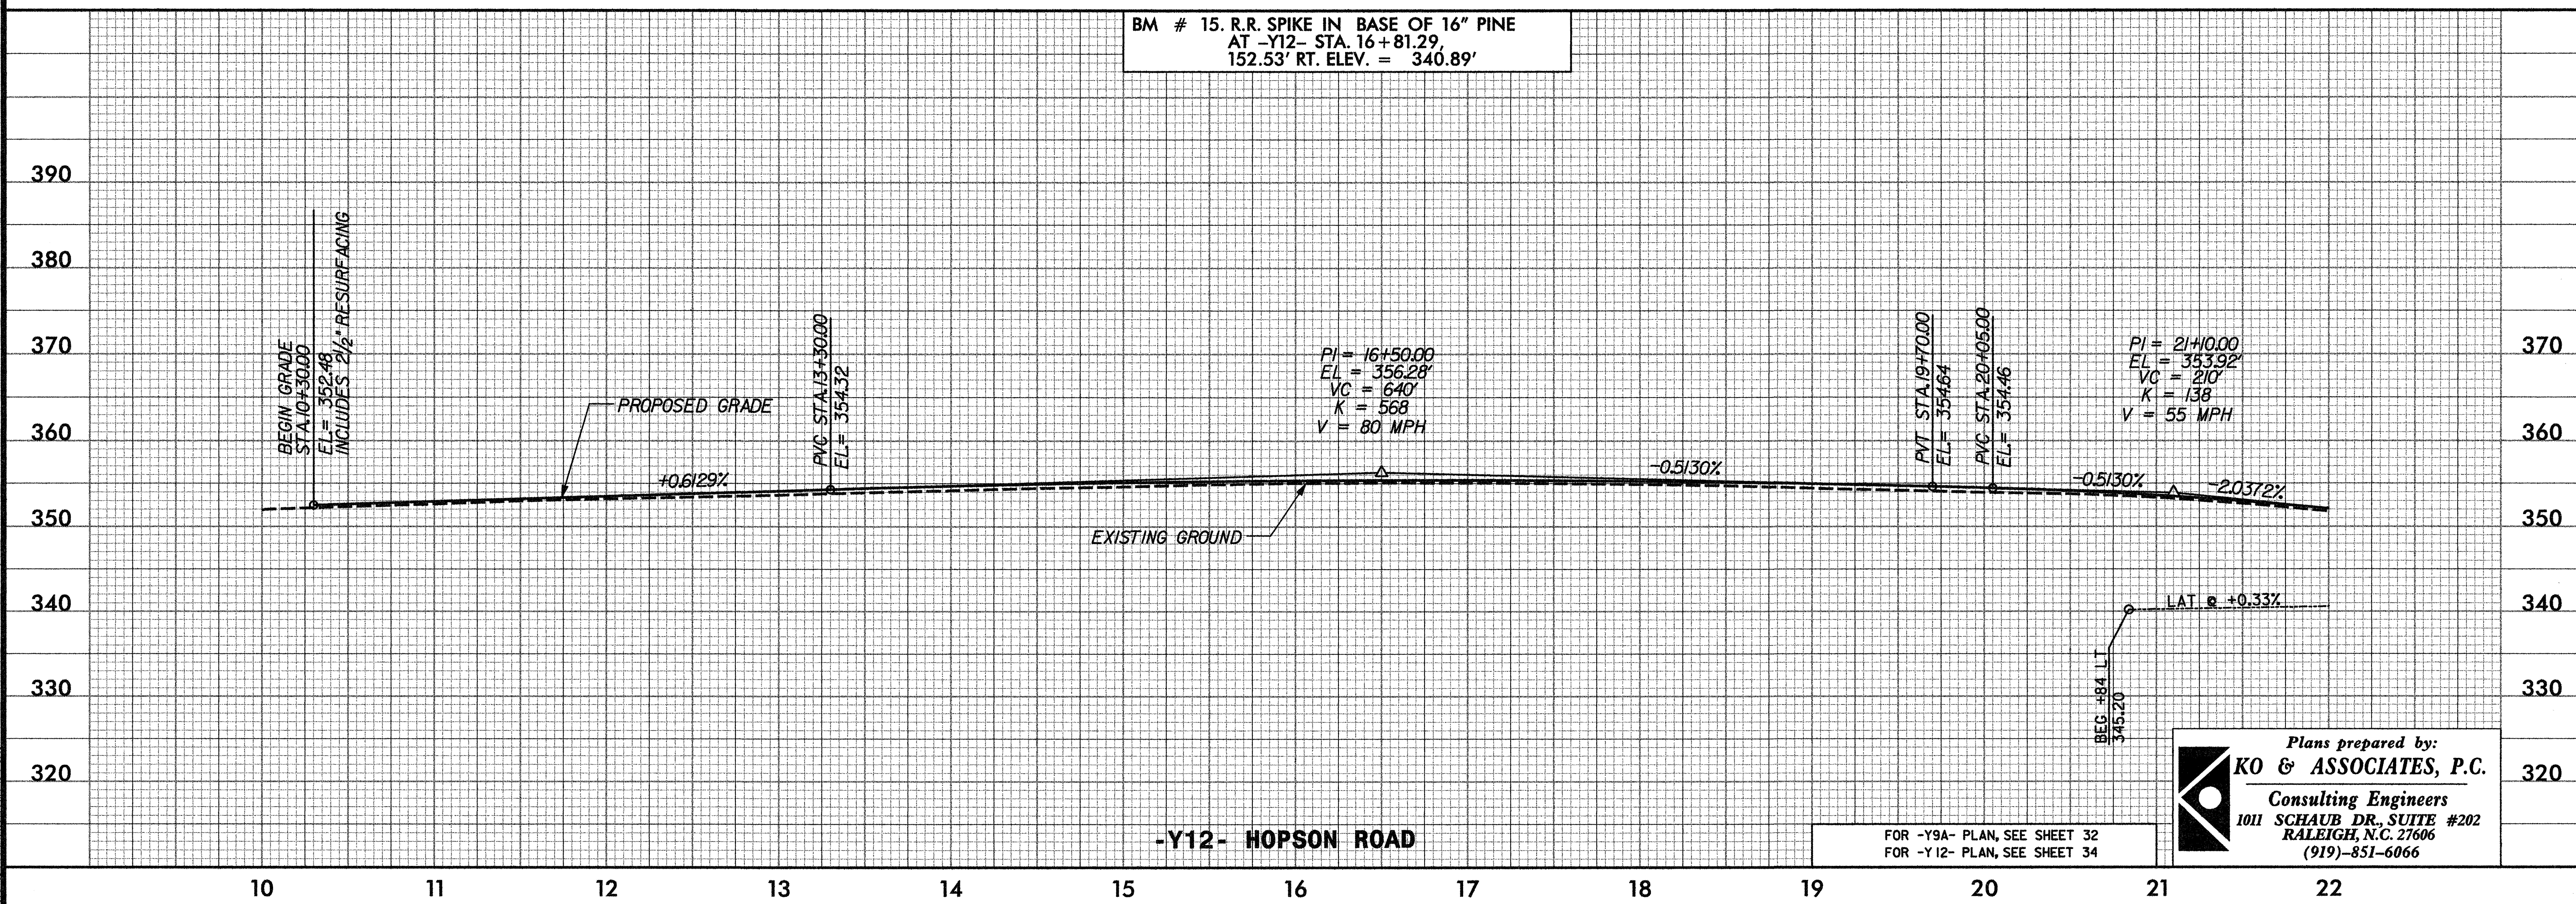
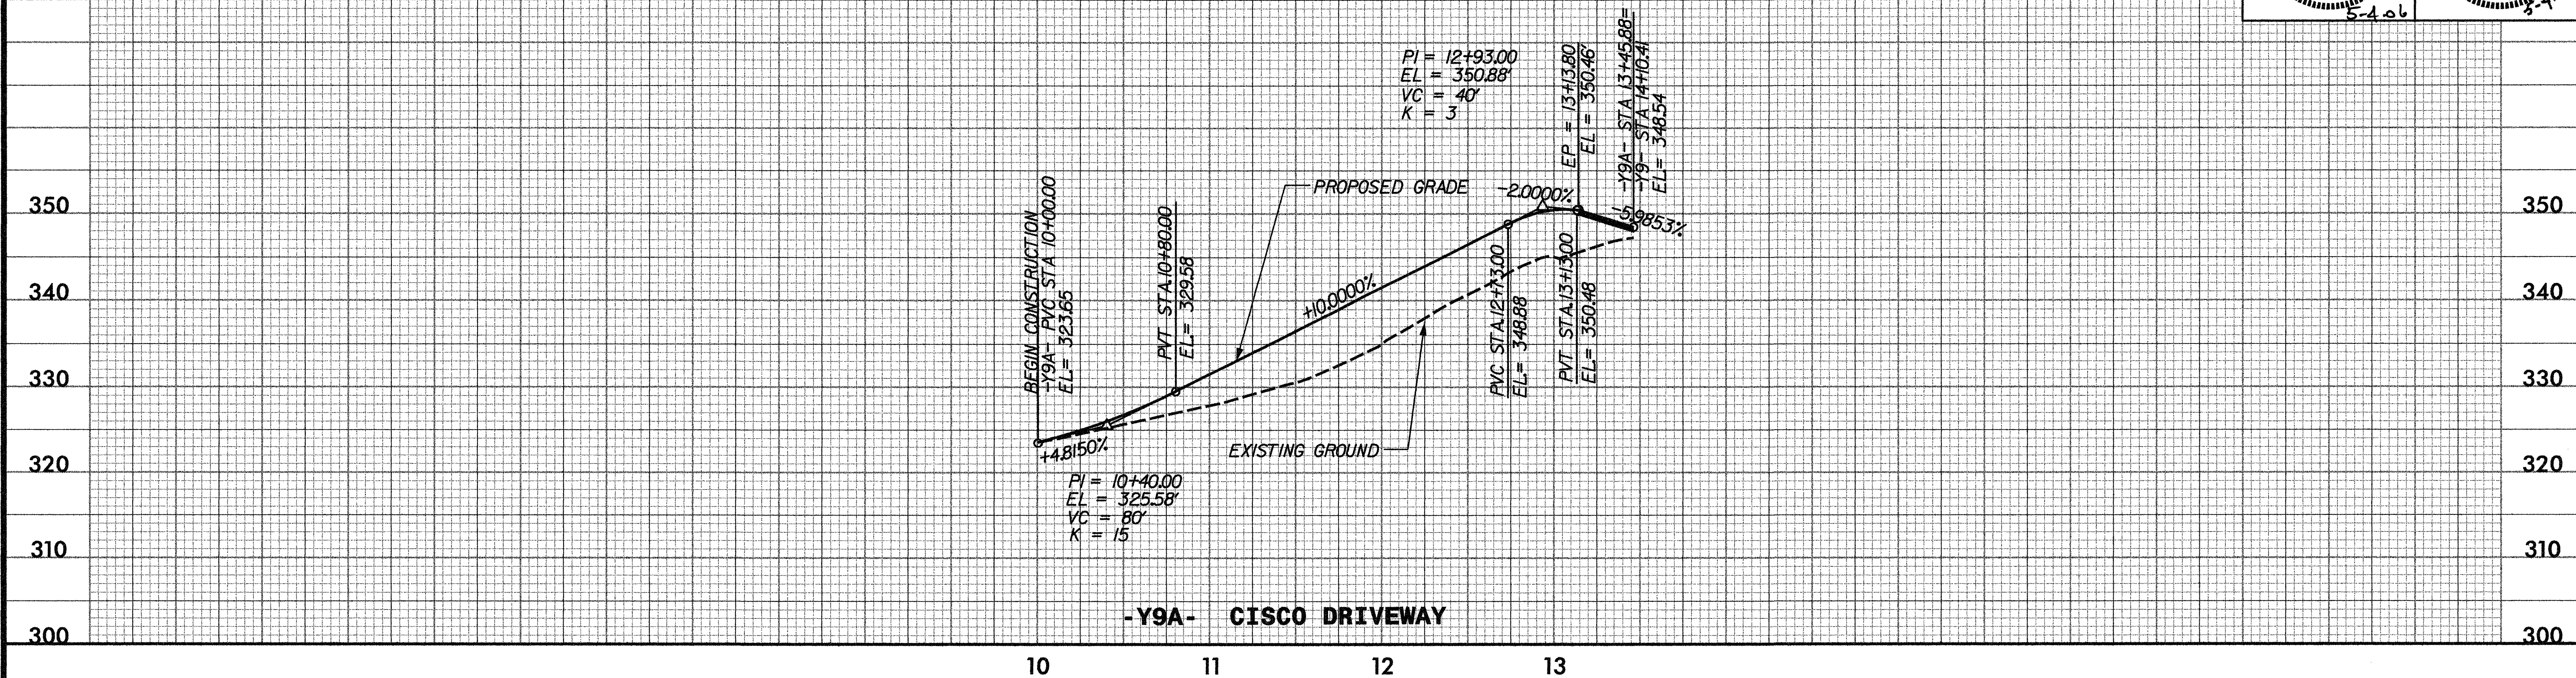


BM # 15. R.R. SPIKE IN BASE OF 16" PINE
AT -Y12- STA. 16+81.29,
152.53' RT. ELEV. = 340.89'

Plans prepared by:
KO & ASSOCIATES, P.C.
Consulting Engineers
1011 SCHAU DR., SUITE #202
RALEIGH, N.C. 27606
(919)-851-6066

FOR -Y9A- PLAN, SEE SHEET 32
FOR -Y12- PLAN, SEE SHEET 34

5/28/99
5/3/2006
P:\Roadway\Proj\4026\55\55.pfl
Ko & Associates, P.C.

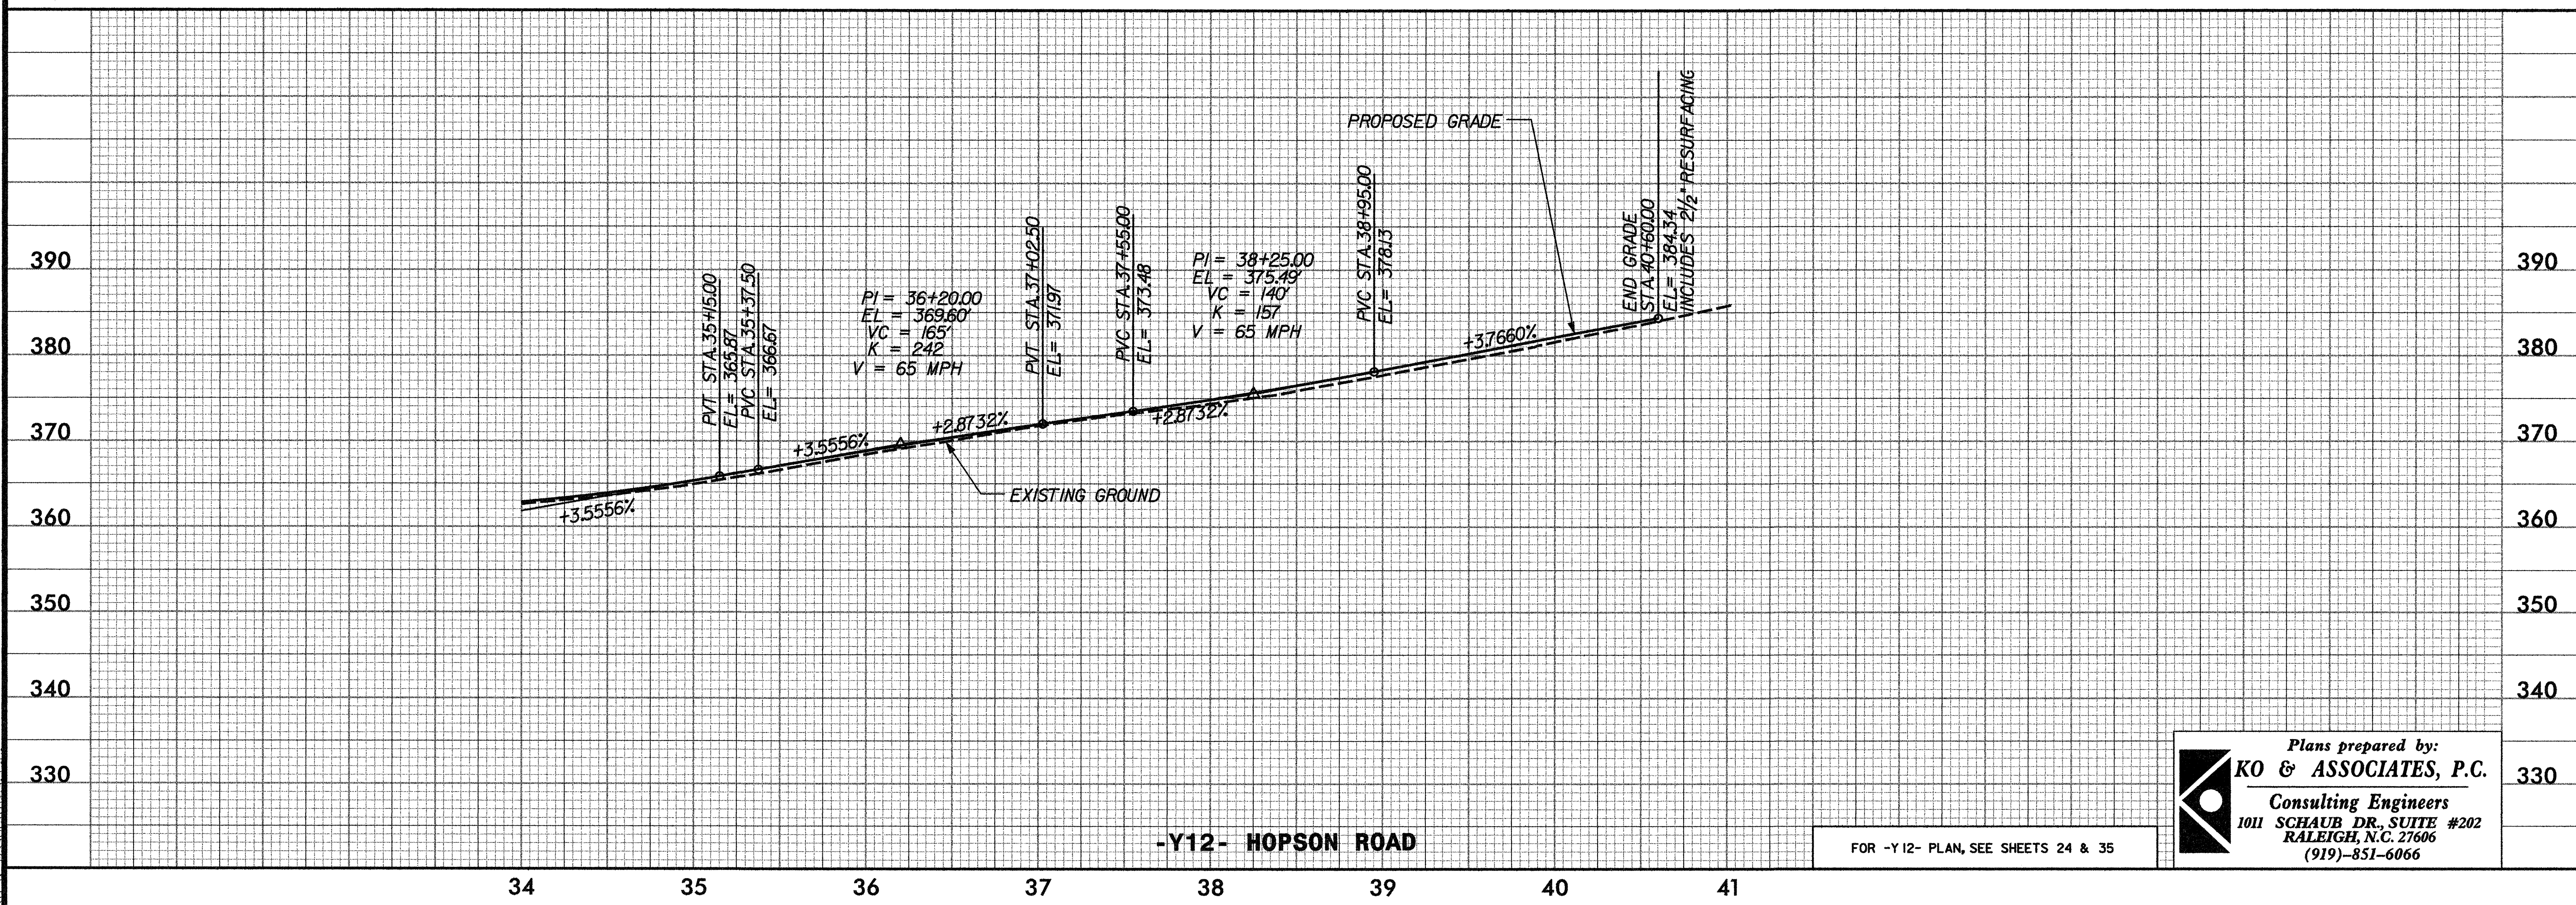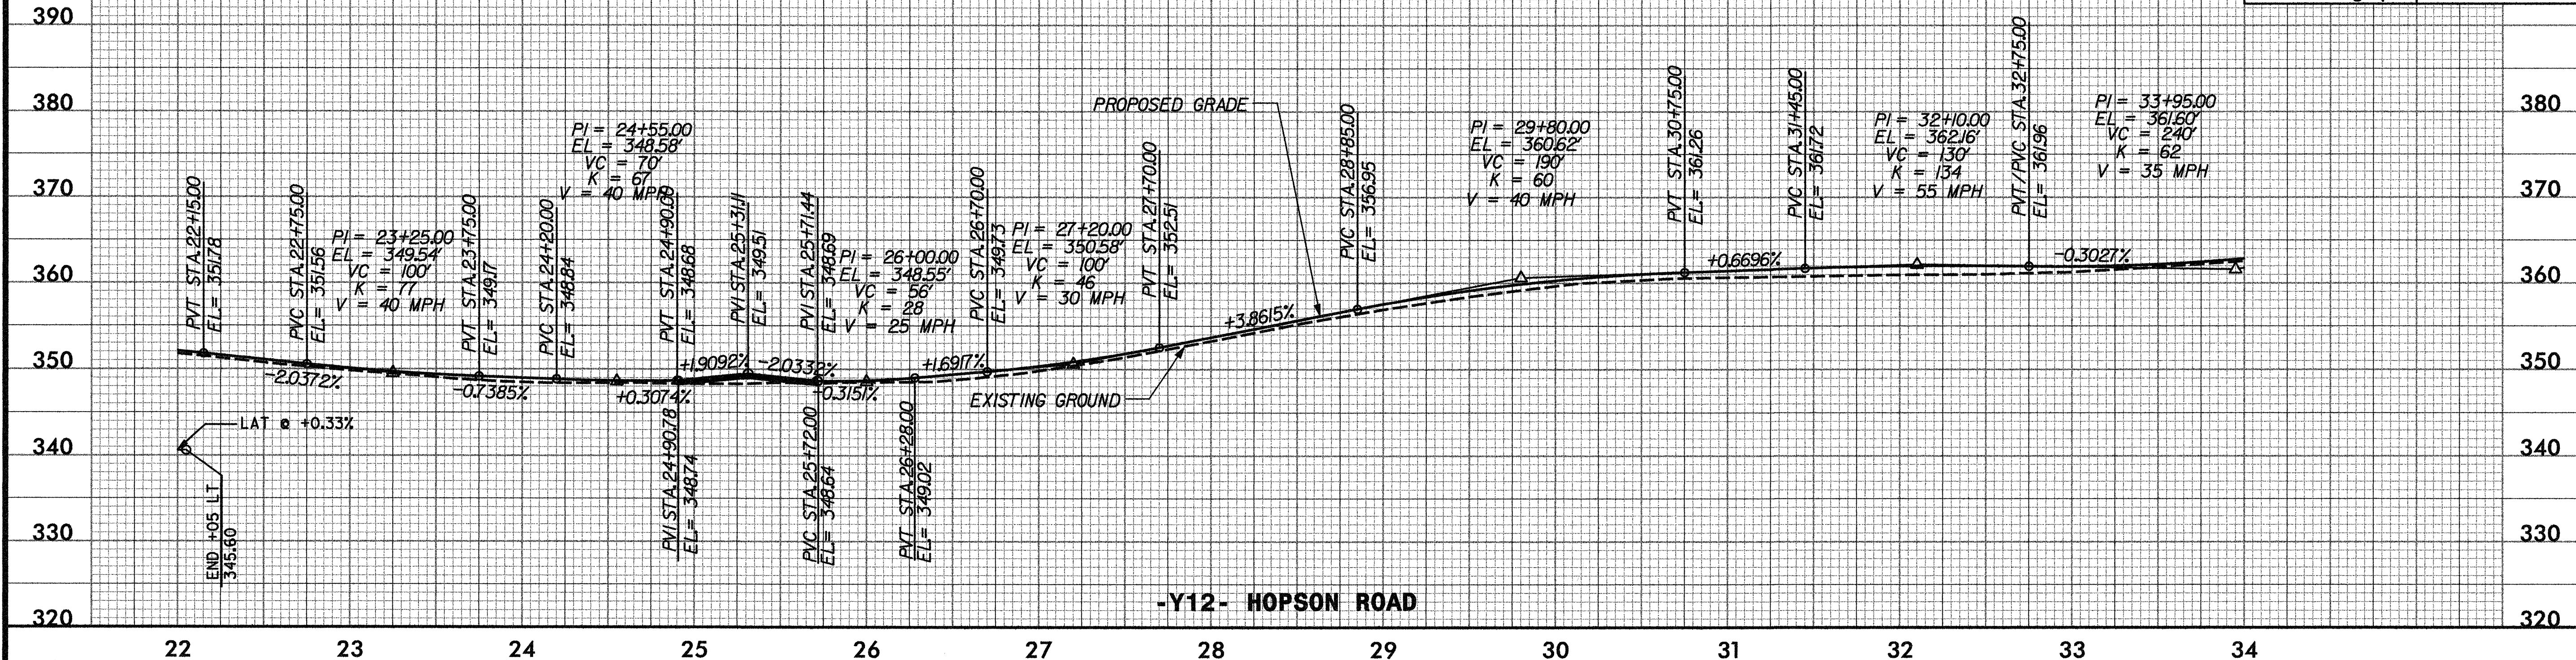

5/28/99
5/3/2006
P:\Roadway\Proj\4026\56.pfl
Ko & Associates, P.C.

