

**This electronic collection of documents is provided
for the convenience of the user
and is Not a Certified Document –**

**The documents contained herein were originally issued
and sealed by the individuals whose names and license
numbers appear on each page, on the dates appearing
with their signature on that page.**

**This file or an individual page
shall not be considered a certified document.**


09/08/2018

9/18/2018
X:\NCDOT\W-5212N_Roadway\Proj\W5212N_Rdy - t.sh.dgn
User:smelvin

TIP PROJECT: W-5212N

CONTRACT: C204262

See Sheet 1-A For Index of Sheets

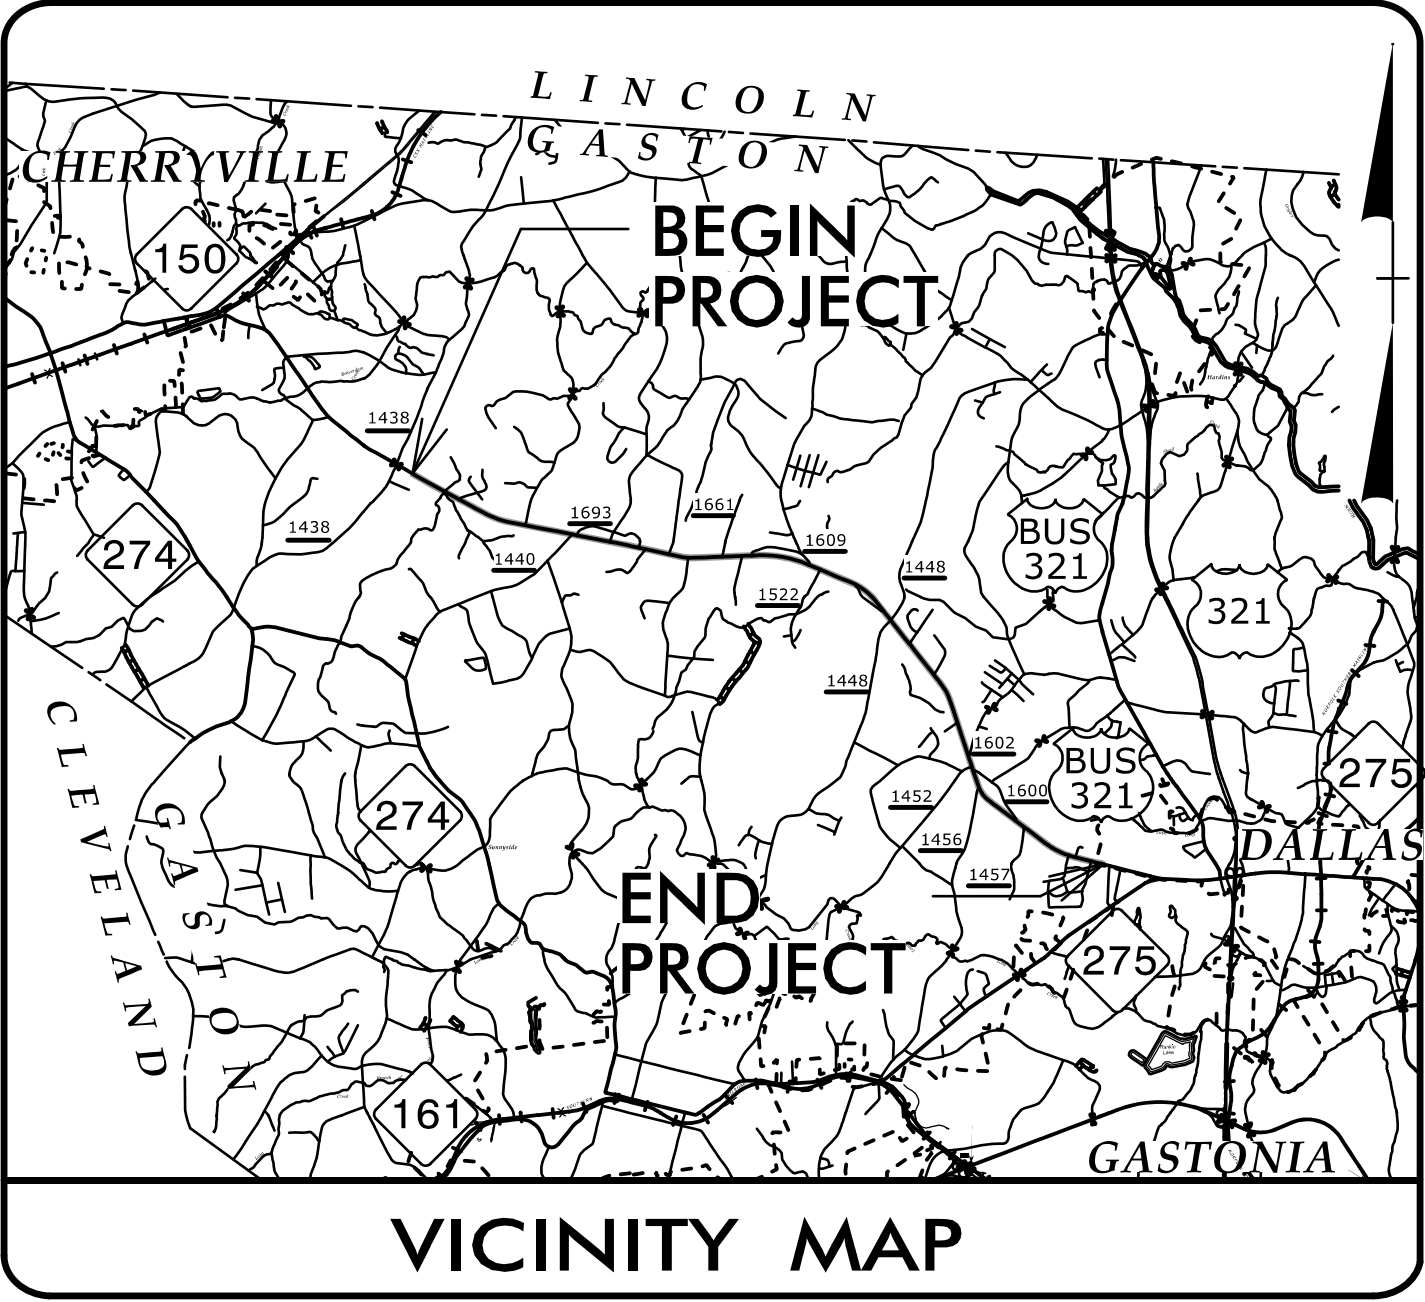


VICINITY MAP

BEGIN TIP
PROJECT W-5212N
-L- STA. 24 + 50.00

DESIGN EXCEPTION REQUIRED FOR VERTICAL
CURVATURE AND VERTICAL SSD.

GRAPHIC SCALES

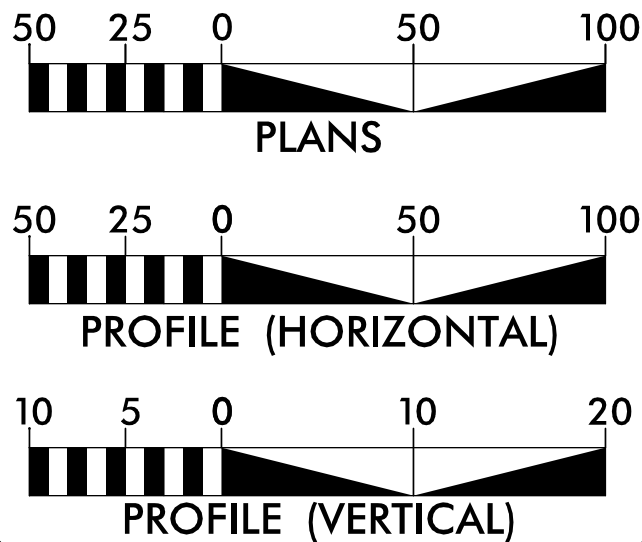


DESIGN DATA

ADT 2018 = 11,600
ADT 2040 = 14,400
K = 9 %
D = 60 %
T = 4 % *
V = 60 MPH
* TTST = 3% DUAL = 1%
FUNC CLASS =
MINOR ARTERIAL
REGIONAL TIER

STATE OF NORTH CAROLINA
DIVISION OF HIGHWAYS

GASTON COUNTY

LOCATION: NC 279 (DALLAS CHERRYVILLE HWY) FROM SOUTH OF SR 1438
(ST MARK'S CHURCH RD) TO NORTH OF NC 275
TYPE OF WORK: GRADING, PAVING, DRAINAGE, CULVERTS,
AND RESURFACING

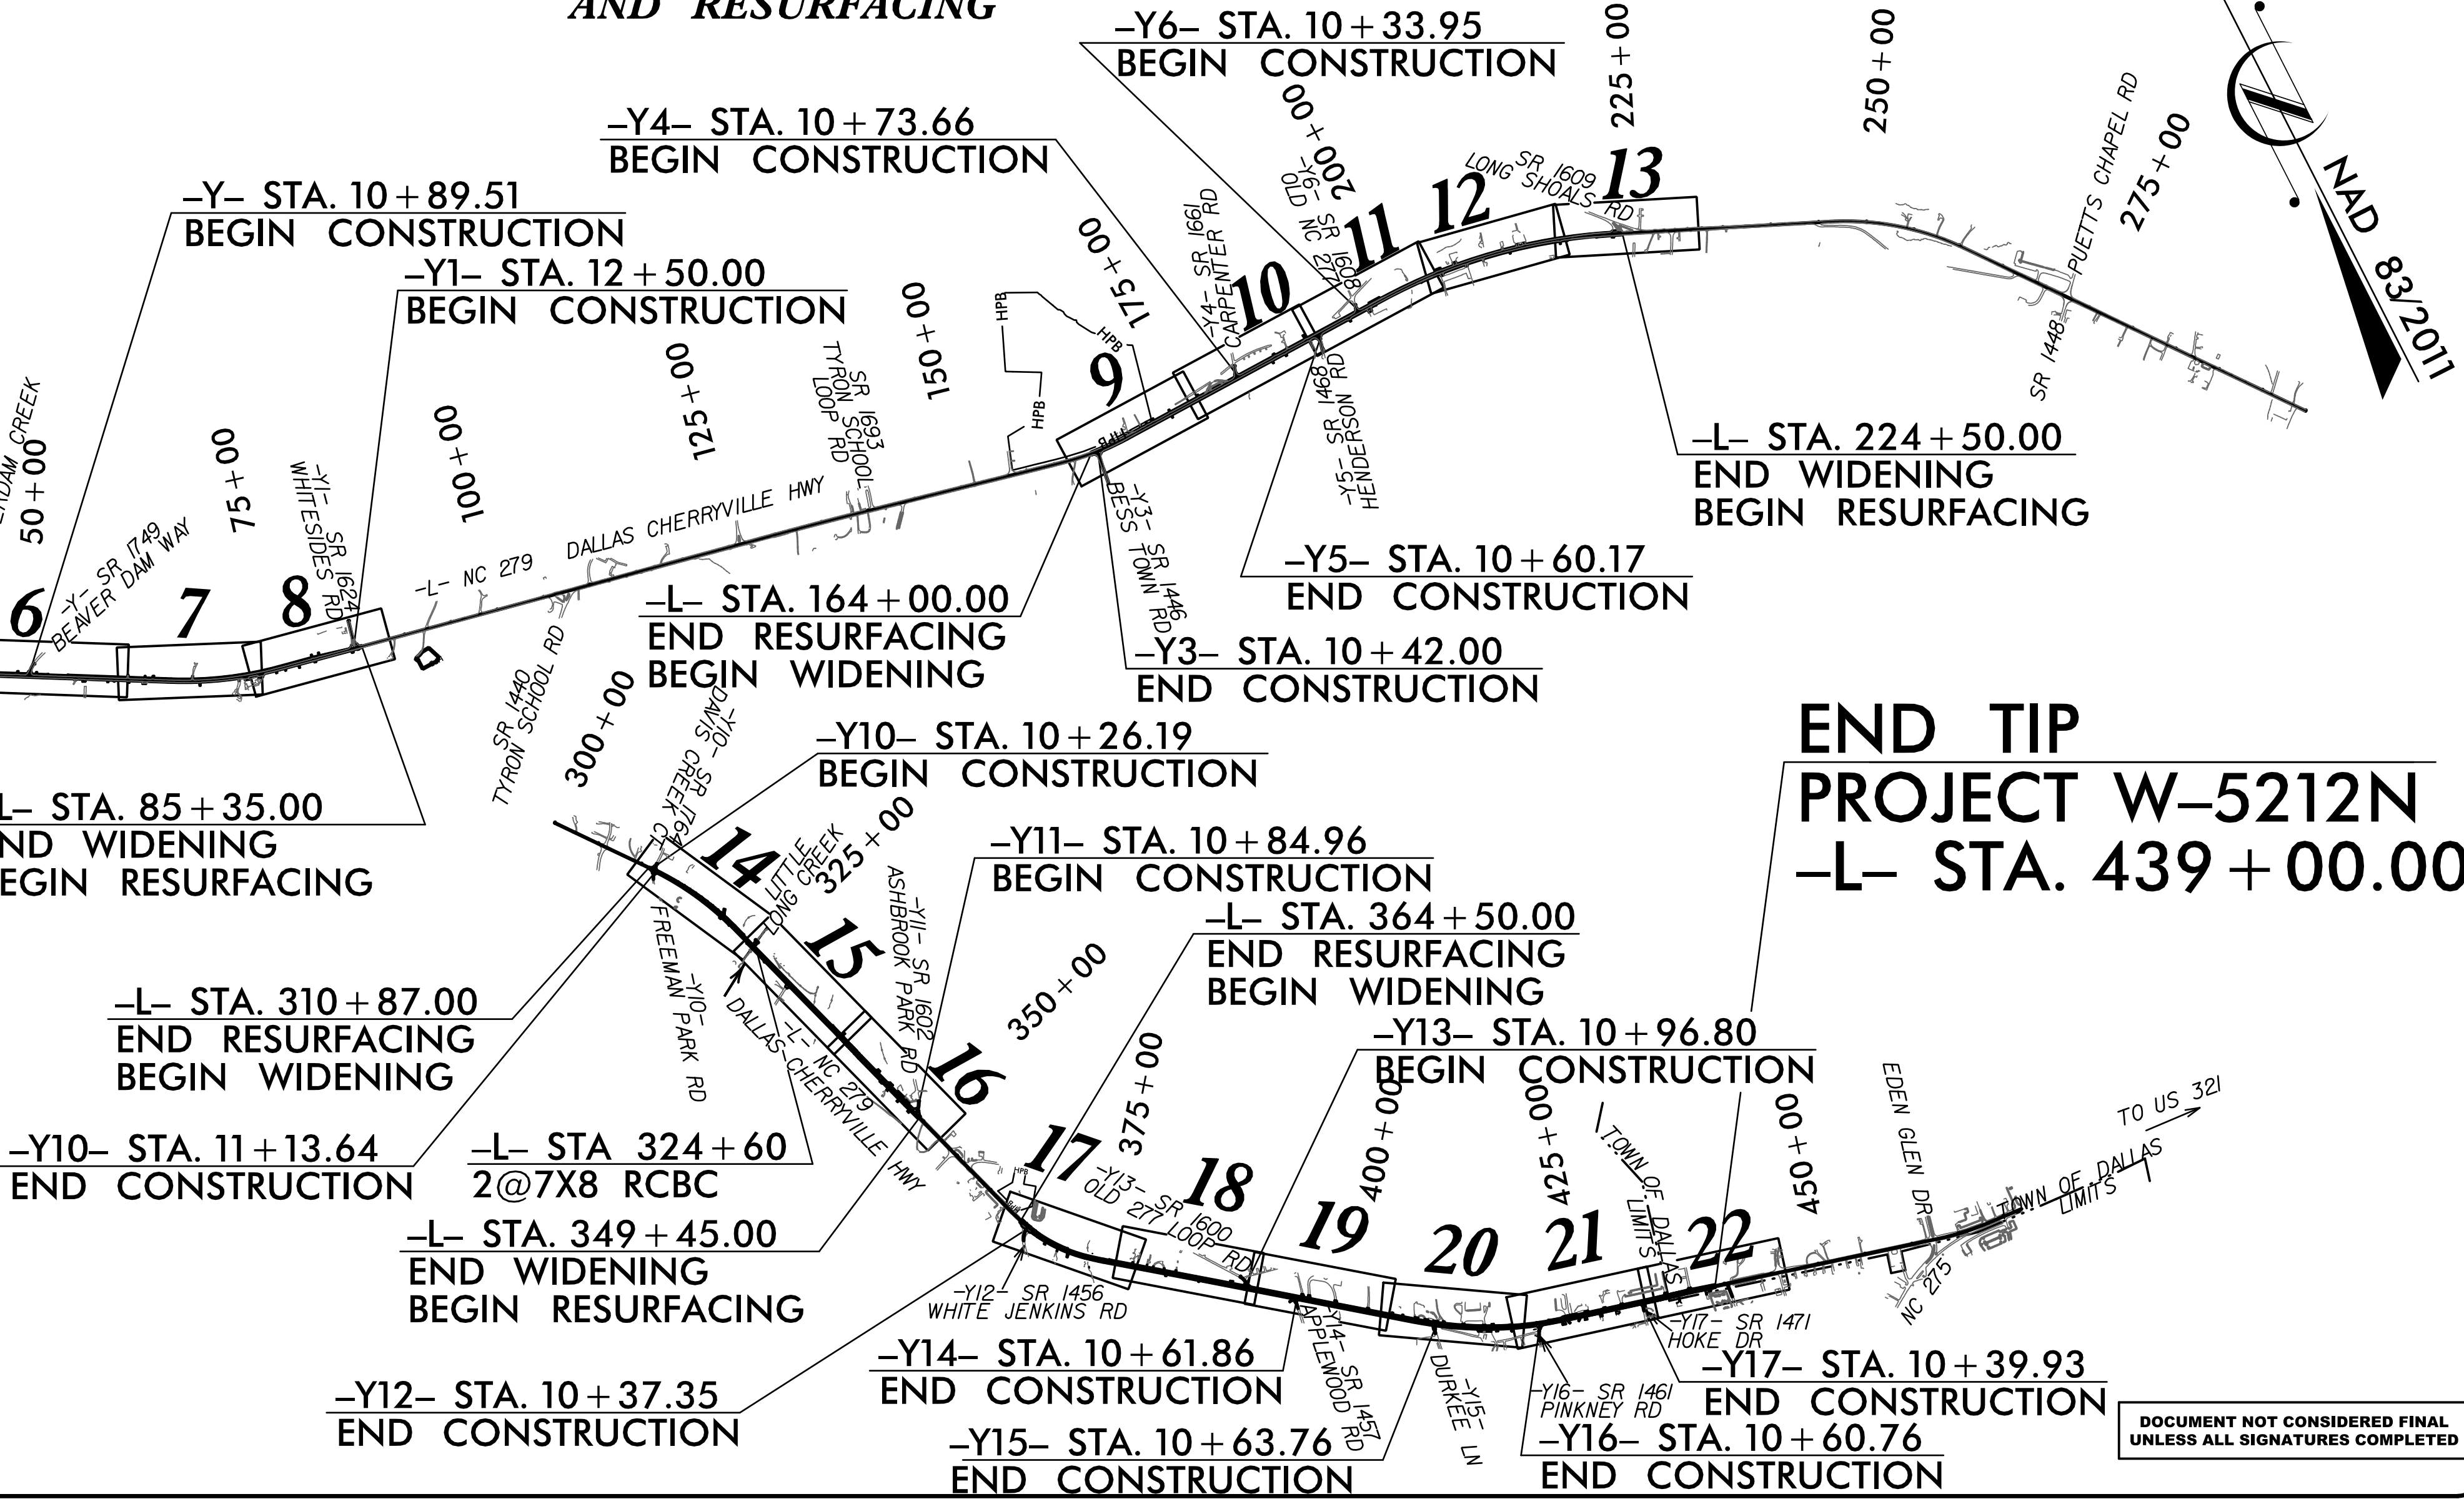


END TIP
PROJECT W-5212N
-L- STA. 439 + 00.00

DOCUMENT NOT CONSIDERED FINAL
UNLESS ALL SIGNATURES COMPLETED

NCDOT CONTACT: BRYAN SOWELL, PE	
PLANS PREPARED BY: TGS ENGINEERS 804-C N. LAFAYETTE ST SHELBY, NC 28150 PH (704) 476-0003 CORP. LICENSE NO.: C-0275	PLANS PREPARED FOR: NORTH CAROLINA DEPARTMENT OF TRANSPORTATION DIVISION 12 1710 E. MARION ST SHELBY, NC 28151
RIGHT OF WAY DATE: SEPTEMBER 1, 2017	JIMMY L. TERRY, PE PROJECT ENGINEER
LETTING DATE: NOVEMBER 20, 2018	SANDRA G. MELVIN PROJECT DESIGN ENGINEER
2018 STANDARD SPECIFICATIONS	

HYDRAULICS ENGINEER 9/18/2018 10:25 DocuSigned by: Benjamin J. Henegar B7228C13721140B... P.E. SIGNATURE:	
ROADWAY DESIGN ENGINEER 9/18/2018 10:18:26 DocuSigned by: Jimmy Terry F798F5883E9E40D... P.E. SIGNATURE:	

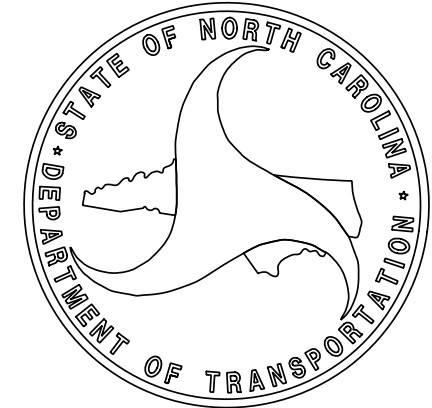

8/17/99




9/18/2018 9:18 AM
X:\R\2018\W-5212N\Roadway\Proj\W5212N_L_Rdy_tsh.dgn
User: jmlm

		PROJECT REFERENCE NO.		SHEET NO.	
		W-5212N		1A	
		DOCUMENT NOT CONSIDERED FINAL UNLESS ALL SIGNATURES COMPLETED		ROADWAY DESIGN ENGINEER	
				DocuSign Envelope ID: 36A1B3C8-28FB-4DD9-B95B-C427A022 Seal 35018 ENGINEER JIMMY L. TERRY 9/18/2018 9:18:16 AM PDT	
INDEX OF SHEETS		GENERAL NOTES		STANDARD DRAWINGS	
SHEET NUMBER	SHEET	GENERAL NOTES:		2018 ROADWAY ENGLISH STANDARD DRAWINGS	
1	TITLE SHEET	2018 SPECIFICATIONS EFFECTIVE: 01-16-2018 REVISED:		EFF. 01-16-2018 REV.	
1A	INDEX OF SHEETS, GENERAL NOTES, AND STANDARD DRAWINGS	GRADE LINE: GRADING AND SURFACING:		The following Roadway Standards as appear in "Roadway Standard Drawings" Highway Design Branch - N. C. Department of Transportation - Raleigh, N. C., Dated January, 2018 are applicable to this project and by reference hereby are considered a part of these plans:	
1B	CONVENTIONAL SYMBOLS	THE GRADE LINES SHOWN DENOTE THE FINISHED ELEVATION OF THE PROPOSED SURFACING AT GRADE POINTS SHOWN ON THE TYPICAL SECTIONS. GRADE LINES MAY BE ADJUSTED AT THEIR BEGINNING AND ENDING AND AT STRUCTURES AS DIRECTED BY THE ENGINEER IN ORDER TO SECURE A PROPER TIE-IN.		STD.NO. TITLE	
RW-01 THRU RW-22	SURVEY CONTROL, EXISTING CENTERLINES, RIGHT OF WAY, EASEMENTS AND PROPERTY TIES	CLEARING:		DIVISION 2 - EARTHWORK	
2A-1 THRU 2A-2	PAVEMENT SCHEDULE AND TYPICAL SECTIONS	CLEARING ON THIS PROJECT SHALL BE PERFORMED TO THE LIMITS ESTABLISHED BY METHOD II.		200.02 Method of Clearing - Method II 225.02 Guide for Grading Subgrade - Secondary and Local 225.04 Method of Obtaining Superelevation - Two Lane Pavement 225.06 Method of Grading Sight Distance at Intersections 275.01 Rock Plating	
2B-1	ROADWAY DETAIL - NC 279 RESURFACING LIMITS	SUPERELEVATION:		DIVISION 3 - PIPE CULVERTS	
2C-1	SPECIAL DETAIL - GUARDRAIL INSTALLATTION (W BEAM RAIL SECTION)	ALL CURVES ON THIS PROJECT SHALL BE SUPERELEVATED IN ACCORDANCE WITH STD. NO. 225.04 USING THE RATE OF SUPERELEVATION AND RUNOFF SHOWN ON THE PLANS. SUPERELEVATION IS TO BE REVOLVED ABOUT THE GRADE POINTS SHOWN ON THE TYPICAL SECTIONS.		300.01 Method of Pipe Installation 310.10 Driveway Pipe Construction	
2C-2	SHOULDER WEDGE DETAIL	SHOULDER CONSTRUCTION:		DIVISION 5 - SUBGRADE, BASES AND SHOULDERS	
2C-3	GUARDRAIL AT-1 END UNIT DETAIL	ASPHALT, EARTH, AND CONCRETE SHOULDER CONSTRUCTION ON THE HIGH SIDE OF SUPERELEVATED CURVES SHALL BE IN ACCORDANCE WITH STD. NO. 560.01		560.01 Method of Shoulder Construction - High Side of Superelevated Curve - Method I	
2D-1	DRAINAGE DETAIL - PERFORMED SCOUR HOLE	SIDE ROADS:		DIVISION 6 - ASPHALT BASES AND PAVEMENTS	
2D-2	DRAINAGE DETAIL - 3G-I TYPE "D"	THE CONTRACTOR WILL BE REQUIRED TO DO ALL NECESSARY WORK TO PROVIDE SUITABLE CONNECTIONS WITH ALL ROADS, STREETS, AND DRIVES ENTERING THIS PROJECT. THIS WORK WILL BE PAID FOR AT THE CONTRACT UNIT PRICE FOR THE PARTICULAR ITEMS INVOLVED.		654.01 Pavement Repairs	
2G-1 THRU 2G-2	GEOTECHNICAL DETAIL - STANDARD REINFORCED SOIL SLOPE (RSS) WITH HIGH GROUNDWATER	SUBSURFACE DRAINS:		DIVISION 8 - INCIDENTALS	
3B-1	EARTHWORK SUMMARY, ASPHALT PAVEMENT REMOVAL, SHOULDER BERM GUTTER SUMMARY, AND CONCRETE EXPRESSWAY GUTTER SUMMARY	SUBSURFACE DRAINS SHALL BE CONSTRUCTED IN ACCORDANCE WITH STD. NO. 815.02 AT LOCATIONS DIRECTED BY THE ENGINEER.		815.02 Subsurface Drain 838.01 Concrete Endwall for Single and Double Pipe Culverts - 15" thru 48" Pipe 90 Skew 838.11 Brick Endwall for Single and Double Pipe Culverts - 15" thru 48" Pipe 90 Skew 838.80 Precast Endwalls - 12" thru 72" Pipe 90 Skew 840.00 Concrete Base Pad for Drainage Structures 840.01 Brick Catch Basin - 12" thru 54" Pipe 840.02 Concrete Catch Basin - 12" thru 54" Pipe 840.03 Frame, Grates and Hood - for Use on Standard Catch Basin 840.04 Concrete Open Throat Catch Basin - 12" thru 48" Pipe 840.05 Brick Open Throat Catch Basin - 12" thru 48" Pipe 840.14 Concrete Drop Inlet - 12" thru 30" Pipe 840.15 Brick Drop Inlet - 12" thru 30" Pipe 840.16 Drop Inlet Frame and Grates - for use with Std. Dwg 840.14 and 840.15 840.18 Concrete Grated Drop Inlet Type 'B' - 12" thru 36" Pipe 840.19 Concrete Grated Drop Inlet Type 'D' - 12" thru 36" Pipe 840.24 Frames and Narrow Slot Sag Grates 840.25 Anchorage for Frames - Brick or Concrete or Precast 840.27 Brick Grated Drop Inlet Type 'B' - 12" thru 36" Pipe 840.28 Brick Grated Drop Inlet Type 'D' - 12" thru 36" Pipe 840.29 Frames and Narrow Slot Flat Grates 840.31 Concrete Junction Box - 12" thru 66" Pipe 840.32 Brick Junction Box - 12" thru 66" Pipe 840.45 Precast Drainage Structure 840.66 Drainage Structure Steps 840.72 Pipe Collar 846.01 Concrete Curb, Gutter and Curb & Gutter 846.04 Drop Inlet Installation in Shoulder Berm Gutter 848.02 Driveway Turnout - Radius Type 848.04 Street Turnout 862.01 Guardrail Placement 862.02 Guardrail Installation (Special Detail for Sheet 6 of 8) 876.01 Rip Rap in Channels 876.02 Guide for Rip Rap at Pipe Outlets 876.04 Drainage Ditches with Class 'B' Rip Rap	
3D-1 THRU 3D-7	DRAINAGE SUMMARIES	STREET TURNOUT:			
3G-1	GEOTECHNICAL SUMMARIES	STREET RETURNS SHALL BE CONSTRUCTED IN ACCORDANCE WITH STD. NO. 848.04 USING THE RADII NOTED ON PLANS.			
3P-1	PARCEL INDEX SHEET	GUARDRAIL:			
4 THRU 22	PLAN AND PROFILE SHEETS	THE GUARDRAIL LOCATIONS SHOWN ON THE PLANS MAY BE ADJUSTED DURING CONSTRUCTION AS DIRECTED BY THE ENGINEER. THE CONTRACTOR SHOULD CONSULT WITH THE ENGINEER PRIOR TO ORDERING GUARDRAIL MATERIAL.			
TMP-1 THRU TMP-13	TRANSPORTATION MANAGEMENT PLANS	TEMPORARY SHORING:			
PMP-1 THRU PMP-13	PAVEMENT MARKING PLANS	SHORING REQUIRED FOR THE MAINTENANCE OF TRAFFIC WILL BE PAID FOR AS "EXTRA WORK" IN ACCORDANCE WITH SECTION 104-7.			
EC-1 THRU EC-43	EROSION CONTROL PLANS	UTILITIES:			
SIGN-1 THRU SIGN-9	SIGNING PLANS	UTILITY OWNERS ON THIS PROJECT ARE PSNC, REMC, AT&T, TWO RIVERS UTILITIES, TOWN OF DALLAS, CHARTER, AND TIME WARNER CABLE.			
UO-1 THRU UO-17	UTILITIES BY OTHERS	ANY RELOCATION OF EXISTING UTILITIES WILL BE ACCOMPLISHED BY OTHERS.			
X-1A THRU X-1B	CROSS-SECTION SUMMARY SHEET	RIGHT-OF-WAY MARKERS:			
X-1 THRU X-100	CROSS-SECTIONS	ALL RIGHT-OF-WAY MARKERS ON THIS PROJECT SHALL BE PLACED BY OTHERS.			
CULVERT PLAN TITLE	CULVERT PLANS - TITLE SHEET				
C1-1 THRU C1-9	CULVERT PLANS - CULVERT AT -L- STA. 42+19+/-				
C2-1 THRU C2-9	CULVERT PLANS - CULVERT AT -L- STA. 324+60				
CULVERT PLAN NOTES	CULVERT PLANS - STANDARD NOTES				


CONVENTIONAL PLAN SHEET SYMBOLS

PROJECT REFERENCE NO.	SHEET NO.
W-5212N	1B

BOUNDARIES AND PROPERTY:

   State Line	
County Line	
Township Line	
City Line	
Reservation Line	
Property Line	
Existing Iron Pin	
Computed Property Corner	
Property Monument	
Parcel/Sequence Number	
Existing Fence Line	
Proposed Woven Wire Fence	
Proposed Chain Link Fence	
Proposed Barbed Wire Fence	
Existing Wetland Boundary	
Proposed Wetland Boundary	
Existing Endangered Animal Boundary	
Existing Endangered Plant Boundary	
Existing Historic Property Boundary	
Known Contamination Area: Soil	
Potential Contamination Area: Soil	
Known Contamination Area: Water	
Potential Contamination Area: Water	
Contaminated Site: Known or Potential	



BUILDINGS AND OTHER CULTURE:

 Gas Pump Vent or U/G Tank Cap	
Sign	
Well	
Small Mine	
Foundation	
Area Outline	
Cemetery	
Building	
School	
Church	
Dam	


HYDROLOGY:

Stream or Body of Water	
Hydro, Pool or Reservoir	
Jurisdictional Stream	
Buffer Zone 1	
Buffer Zone 2	
Flow Arrow	
Disappearing Stream	
Spring	
Wetland	
Proposed Lateral, Tail, Head Ditch	
False Sump	



RAILROADS:

  Standard Gauge	
RR Signal Milepost	
Switch	
RR Abandoned	
RR Dismantled	

RIGHT OF WAY & PROJECT CONTROL:

 Secondary Horiz and Vert Control Point	
Primary Horiz Control Point	
Primary Horiz and Vert Control Point	
Exist Permanent Easment Pin and Cap	
New Permanent Easement Pin and Cap	
Vertical Benchmark	
Existing Right of Way Marker	
Existing Right of Way Line	
New Right of Way Line	
New Right of Way Line with Pin and Cap	
New Right of Way Line with Concrete or Granite R/W Marker	
New Control of Access Line with Concrete C/A Marker	
Existing Control of Access	
New Control of Access	
Existing Easement Line	
New Temporary Construction Easement	
New Temporary Drainage Easement	
New Permanent Drainage Easement	
New Permanent Drainage /Utility Easement	
New Permanent Utility Easement	
New Temporary Utility Easement	
New Aerial Utility Easement	

ROADS AND RELATED FEATURES:

  Existing Edge of Pavement	
Existing Curb	
Proposed Slope Stakes Cut	
Proposed Slope Stakes Fill	
Proposed Curb Ramp	
Existing Metal Guardrail	
Proposed Guardrail	
Existing Cable Guiderail	
Proposed Cable Guiderail	
Equality Symbol	
Pavement Removal	

VEGETATION:

Single Tree	
Single Shrub	

Hedge	
Woods Line	
Orchard	
Vineyard	




EXISTING STRUCTURES:

MAJOR:	
Bridge, Tunnel or Box Culvert	
Bridge Wing Wall, Head Wall and End Wall	
MINOR:	
Head and End Wall	
Pipe Culvert	
Footbridge	
Drainage Box: Catch Basin, DI or JB	
Paved Ditch Gutter	
Storm Sewer Manhole	
Storm Sewer	



UTILITIES:

POWER:	
Existing Power Pole	
Proposed Power Pole	
Existing Joint Use Pole	
Proposed Joint Use Pole	
Power Manhole	
Power Line Tower	
Power Transformer	
U/G Power Cable Hand Hole	
H-Frame Pole	
U/G Power Line LOS B (S.U.E.*)	
U/G Power Line LOS C (S.U.E.*)	
U/G Power Line LOS D (S.U.E.*)	


TELEPHONE:

   Existing Telephone Pole	
Proposed Telephone Pole	
Telephone Manhole	
Telephone Pedestal	
Telephone Cell Tower	
U/G Telephone Cable Hand Hole	
U/G Telephone Cable LOS B (S.U.E.*)	
U/G Telephone Cable LOS C (S.U.E.*)	
U/G Telephone Cable LOS D (S.U.E.*)	
U/G Telephone Conduit LOS B (S.U.E.*)	
U/G Telephone Conduit LOS C (S.U.E.*)	
U/G Telephone Conduit LOS D (S.U.E.*)	
U/G Fiber Optics Cable LOS B (S.U.E.*)	
U/G Fiber Optics Cable LOS C (S.U.E.*)	
U/G Fiber Optics Cable LOS D (S.U.E.*)	

WATER:

  Water Manhole	
Water Meter	
Water Valve	
Water Hydrant	
U/G Water Line LOS B (S.U.E.*)	
U/G Water Line LOS C (S.U.E.*)	
U/G Water Line LOS D (S.U.E.*)	
Above Ground Water Line	


TV:

 TV Pedestal	
TV Tower	
U/G TV Cable Hand Hole	
U/G TV Cable LOS B (S.U.E.*)	
U/G TV Cable LOS C (S.U.E.*)	
U/G TV Cable LOS D (S.U.E.*)	
U/G Fiber Optic Cable LOS B (S.U.E.*)	
U/G Fiber Optic Cable LOS C (S.U.E.*)	
U/G Fiber Optic Cable LOS D (S.U.E.*)	

GAS:

Gas Valve	
Gas Meter	
U/G Gas Line LOS B (S.U.E.*)	
U/G Gas Line LOS C (S.U.E.*)	
U/G Gas Line LOS D (S.U.E.*)	
Above Ground Gas Line	

SANITARY SEWER:

 Sanitary Sewer Manhole	
Sanitary Sewer Cleanout	
U/G Sanitary Sewer Line	
Above Ground Sanitary Sewer	
SS Forced Main Line LOS B (S.U.E.*)	
SS Forced Main Line LOS C (S.U.E.*)	
SS Forced Main Line LOS D (S.U.E.*)	

MISCELLANEOUS:

Utility Pole	
Utility Pole with Base	
Utility Located Object	
Utility Traffic Signal Box	
Utility Unknown U/G Line LOS B (S.U.E.*)	
U/G Tank; Water, Gas, Oil	
Underground Storage Tank, Approx. Loc.	
A/G Tank; Water, Gas, Oil	
Geoenvironmental Boring	
U/G Test Hole LOS A (S.U.E.*)	
Abandoned According to Utility Records	AATUR
End of Information	E.O.I.

7/18/17

TIP PROJECT: W-5212N


CONTRACT:

STATE OF NORTH CAROLINA
DIVISION OF HIGHWAYS

GASTON COUNTY


LOCATION: NC 279 (DALLAS CHERRYVILLE HWY) FROM SOUTH OF SR 1438
(ST MARK'S CHURCH RD) TO NORTH OF NC 275
TYPE OF WORK: GRADING, PAVING, DRAINAGE, STRUCTURES,
AND RESURFACING

STATE	STATE PROJECT REFERENCE NO.	SHEET NO.	TOTAL SHEETS
N.C.	W-5212N	RW-1	
STATE PROJ. NO.	F. A. PROJ. NO.	DESCRIPTION	
45342.1.FR14	HSIP-0279(10)	PE	
45342.2.FR14	HSIP-0279(10)	ROW	
45342.3.FR14	HSIP-0279(10)	CONST.	

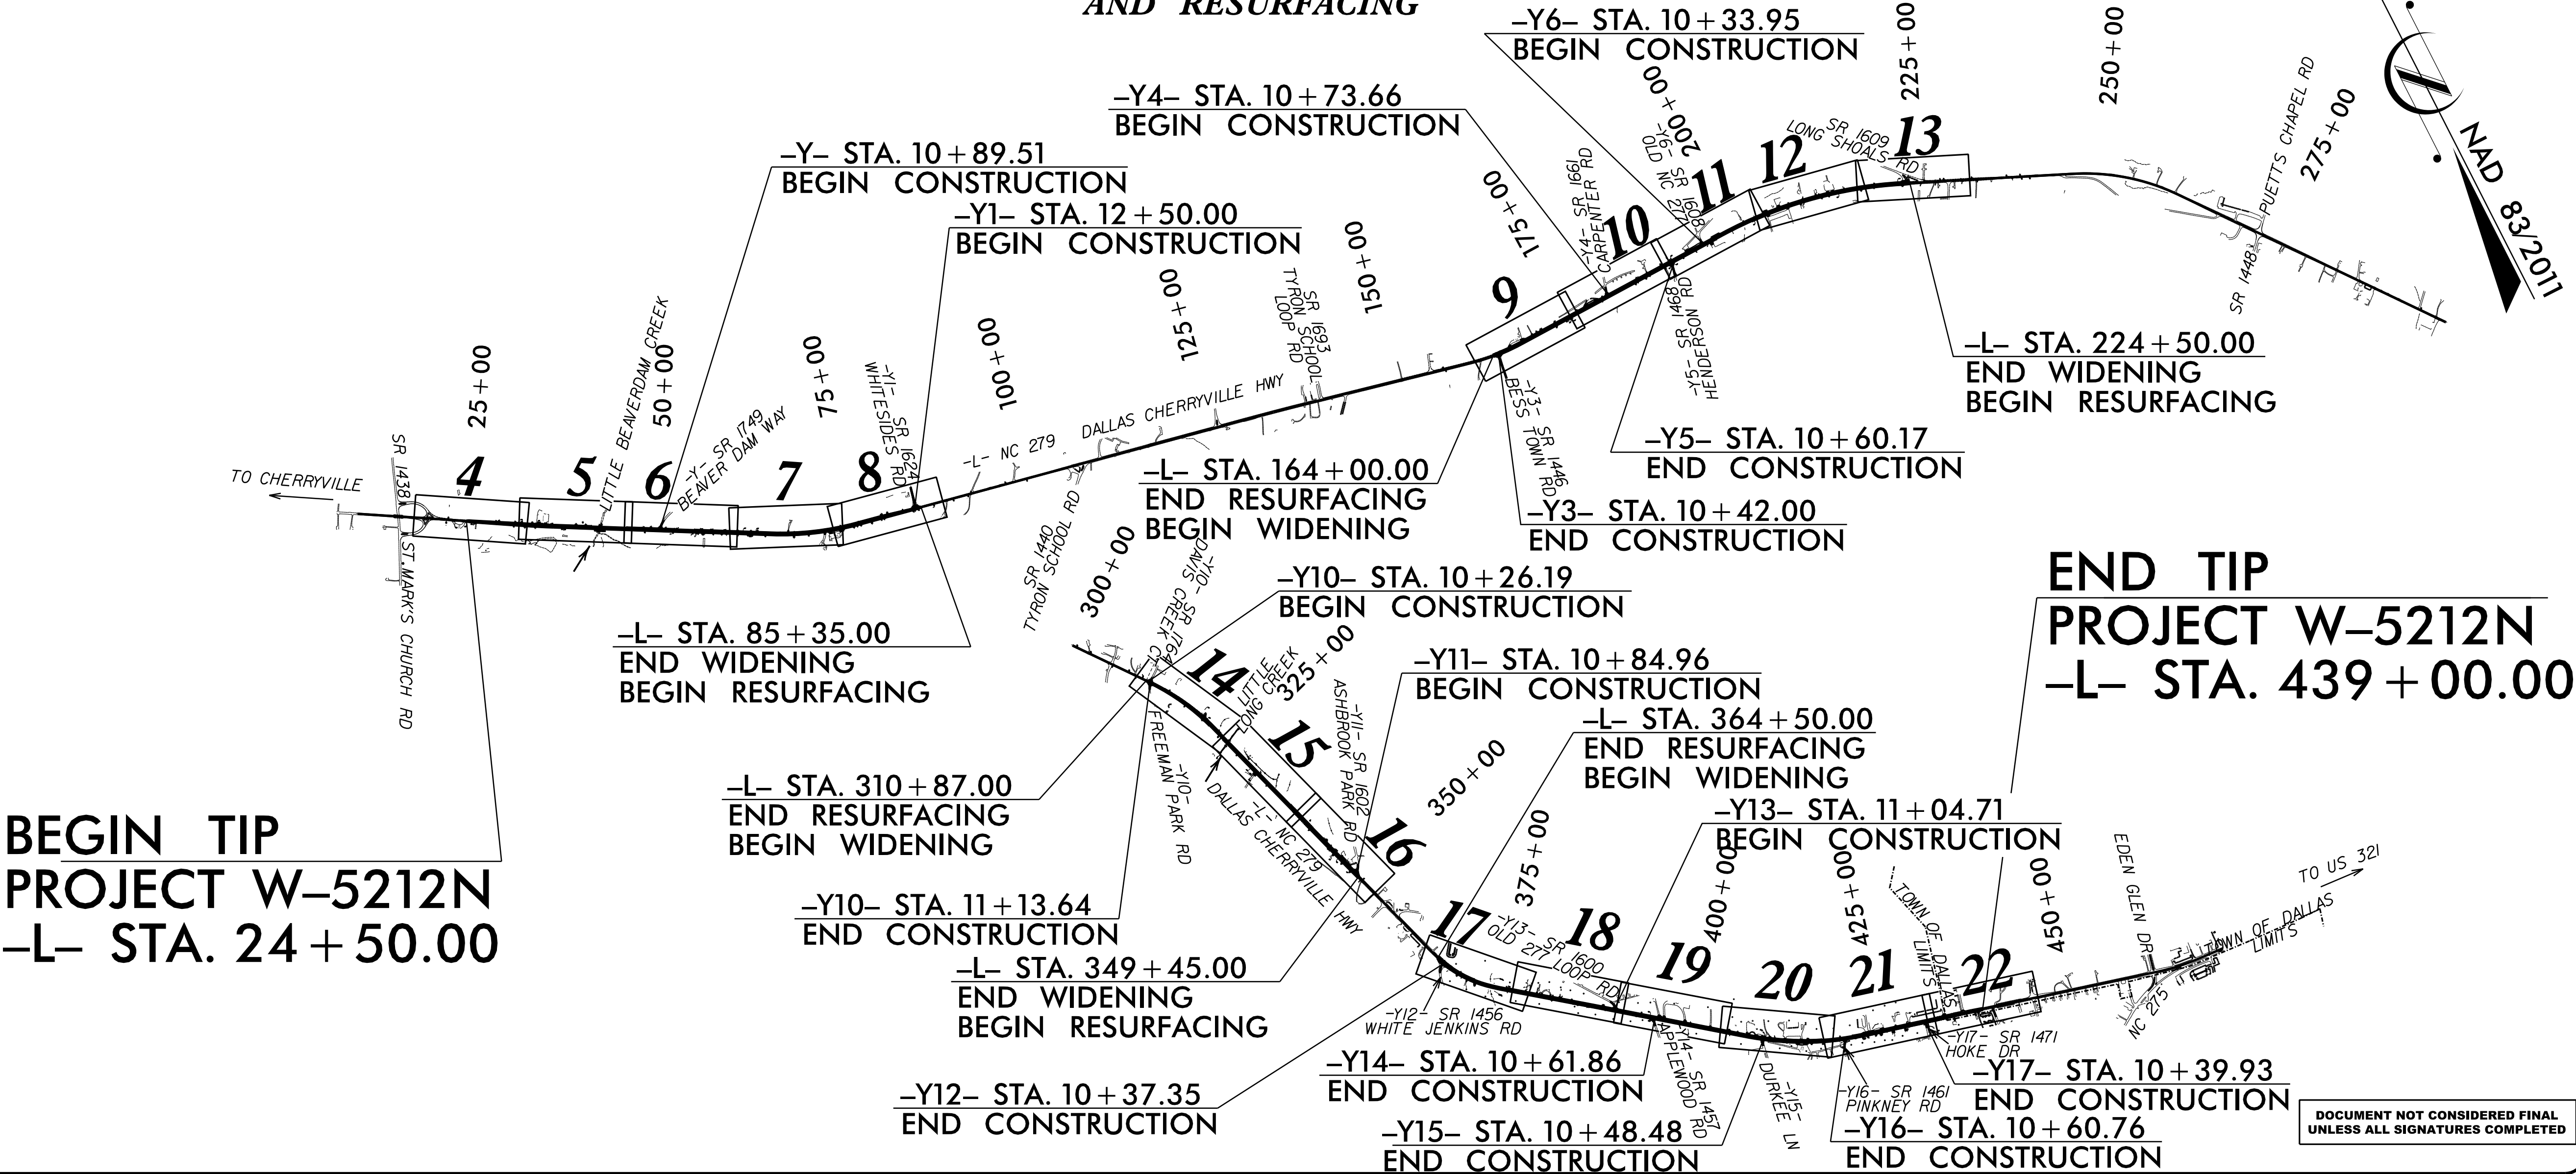

BEGIN TIP
PROJECT W-5212N
-L- STA. 24 + 50.00

END TIP
PROJECT W-5212N
-L- STA. 439 + 00.00

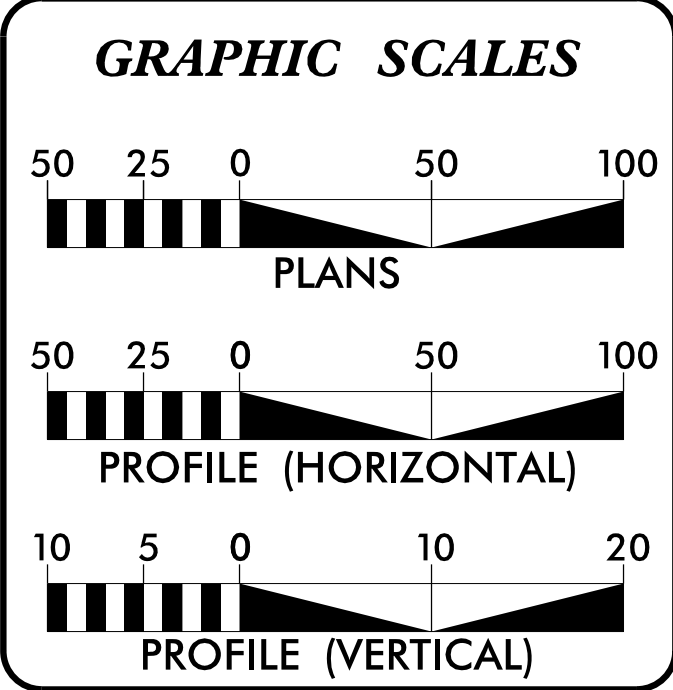

DESIGN DATA

ADT 2018	=	11,600
ADT 2040	=	14,400
K	=	9 %
D	=	60 %
T	=	4 % *
V	=	60 MPH
* TTST = 3% DUAL = 1%		
FUNC CLASS =		
MINOR ARTERIAL		
REGIONAL TIER		

PROJECT LENGTH

LENGTH ROADWAY TIP PROJECT W-5212N	=	7.822 MILES
TOTAL LENGTH TIP PROJECT W-5212N	=	7.822 MILES


NCDOT CONTACT: JACKIE McSWAIN	
PLANS PREPARED BY:	PLANS PREPARED FOR:
TGS ENGINEERS 804-C N. LAFAYETTE ST SHELBY, NC 28150 PH (704) 476-0003 CORP. LICENSE NO.: C-0275	NORTH CAROLINA DEPARTMENT OF TRANSPORTATION DIVISION 12 1710 E. MARION ST SHELBY, NC 28151
RIGHT OF WAY DATE: APRIL 2017	
LETTING DATE:	
2012 STANDARD SPECIFICATIONS	

PROFESSIONAL LAND SURVEYOR

Matthew T. Cornwell

Seal: NORTH CAROLINA PROFESSIONAL LAND SURVEYOR SEAL L-4775 MATTHEW T. CORNWELL

Signature: _____ P.L.S.

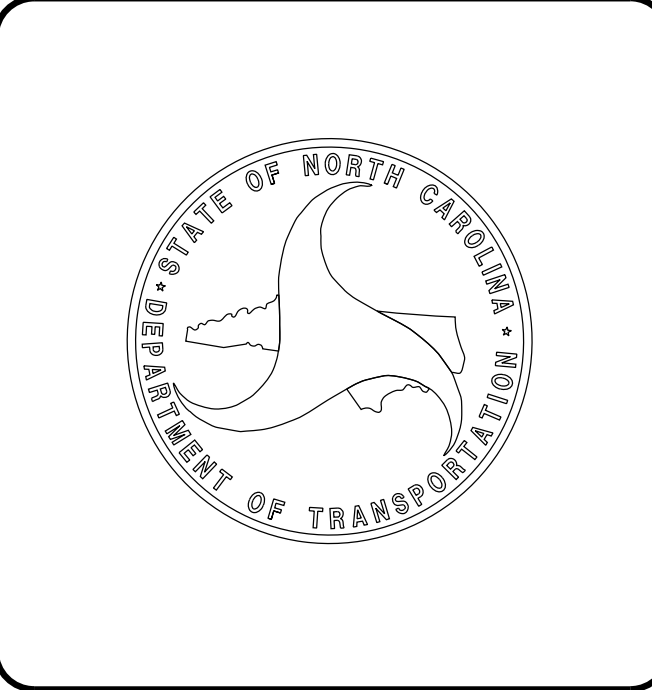


DOCUMENT NOT CONSIDERED FINAL
UNLESS ALL SIGNATURES COMPLETED

6/18/18

PROJECT REFERENCE NO.	SHEET NO.
W-5212N	RW02C-1
Location and Surveys	

SURVEY CONTROL SHEET W-5212N

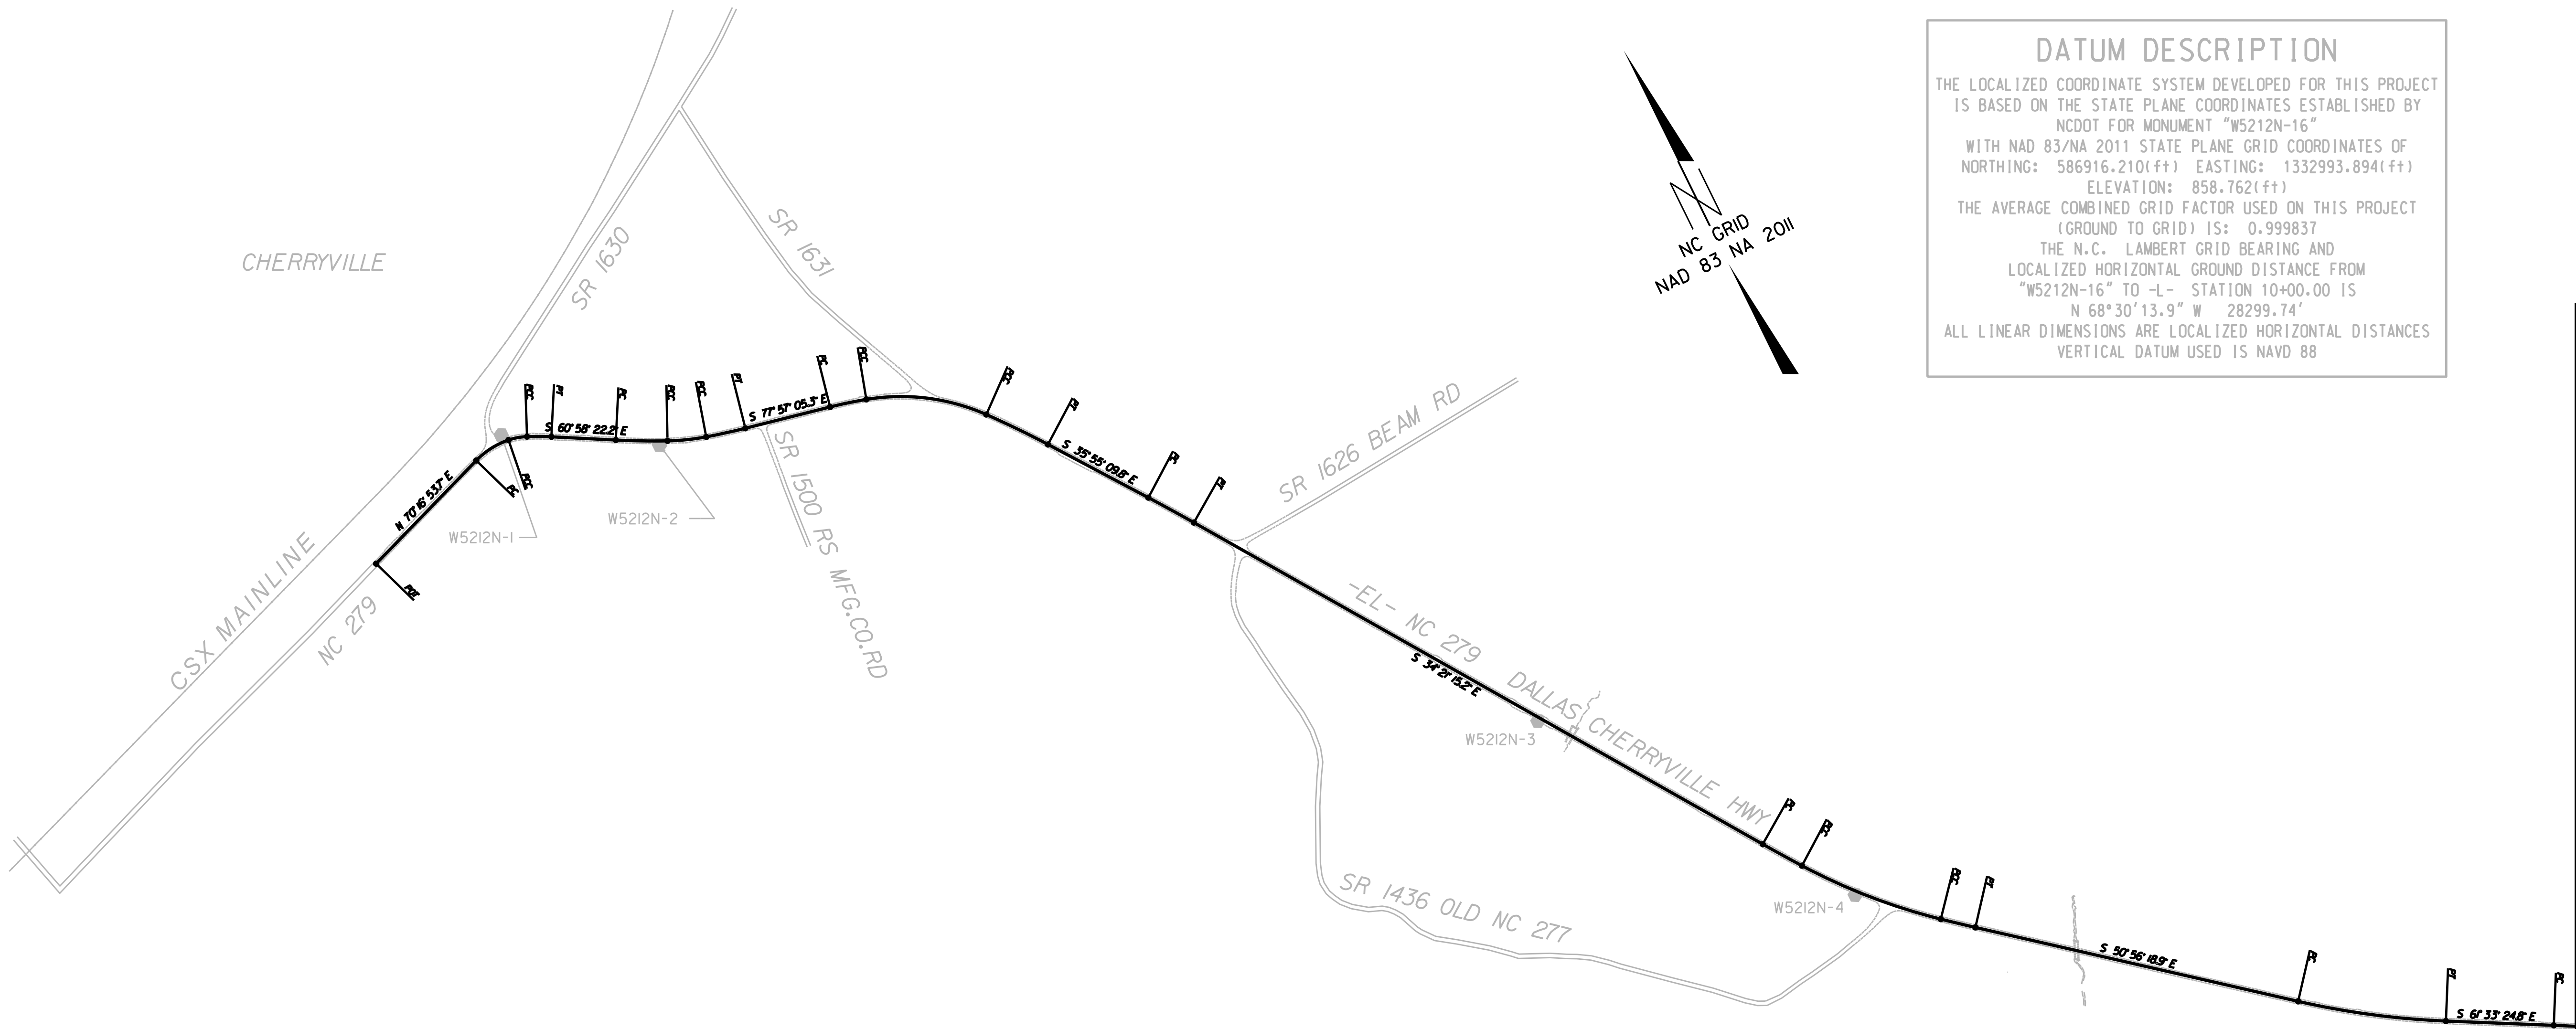

DATUM DESCRIPTION
THE LOCALIZED COORDINATE SYSTEM DEVELOPED FOR THIS PROJECT IS BASED ON THE STATE PLANE COORDINATES ESTABLISHED BY NCDOT FOR MONUMENT "W5212N-16"
WITH NAD 83/NA 2011 STATE PLANE GRID COORDINATES OF
NORTHING: 586916.210(±) EASTING: 1332993.894(±)
ELEVATION: 858.762(±)
THE AVERAGE COMBINED GRID FACTOR USED ON THIS PROJECT (GROUND TO GRID) IS: 0.999837
THE N.C. LAMBERT GRID BEARING AND
LOCALIZED HORIZONTAL GROUND DISTANCE FROM
"W5212N-16" TO -L- STATION 10+00.00 IS
N 68°30'13.9" W 28299.74'
ALL LINEAR DIMENSIONS ARE LOCALIZED HORIZONTAL DISTANCES
VERTICAL DATUM USED IS NAVD 88

MATCH TO SHEET NO 1C-2

NOTES:


1. THE CONTROL DATA FOR THIS PROJECT CAN BE FOUND ELECTRONICALLY BY SELECTING PROJECT CONTROL DATA AT: [HTTPS://CONNECT.NCDOT.GOV/RESOURCES/LOCATION](https://connect.ncdot.gov/resources/location)
2. IF FURTHER INFORMATION IS NEEDED, PLEASE CONTACT THE LOCATION AND SURVEYS UNIT.
3. PROJECT CONTROL ESTABLISHED USING GNSS, THE GLOBAL NAVIGATION SATELLITE SYSTEM.
- MONUMENTS USED OR SET FOR PROJECT CONTROL BY THE NCDOT LOCATION AND SURVEYS UNIT:
- INDICATES GEODETIC CONTROL MONUMENTS FOR HORIZONTAL CONTROL
- INDICATES BASELINE MONUMENTS FOR HORIZONTAL PROJECT CONTROL
- ☒ INDICATES BENCHMARKS FOR VERTICAL CONTROL

BL	POINT	DESC.	NORTH	EAST	ELEVATION	L STATION	OFFSET
5		W5212N-5	596750.3990	1307507.0840	941.56	19+99.18	44.50 RT
6		W5212N-6	596371.7180	1308206.2560	909.06	27+94.21	20.84 RT
24		BL-24	595770.0513	1309285.0574	861.29	40+28.87	20.32 RT
25		BL-25	595296.3694	1310160.2300	885.46	50+24.00	24.85 RT
26		BL-26	594775.8340	1311134.8981	927.27	61+28.96	23.73 RT
7		VOLTAGE	594508.2940	1311655.5700	947.13	67+13.30	19.53 RT
8		DRIVE	594192.0260	1312599.2240	962.97	77+04.60	35.11 RT
27		BL-27	594005.8261	1313623.3473	971.48	87+45.43	21.55 RT
28		BETWEEN	593867.0191	1314570.9708	977.82	97+02.09	23.85 LT
29		BL-29	593665.5937	1315377.7809	976.56	105+32.55	19.20 RT
9		W5212N-9	593624.9640	1315890.1030	968.91	110+43.16	39.13 LT
10		W5212N-10	593192.0480	1317766.9370	962.79	129+68.17	26.02 RT
30		BL-30	593119.5573	1318397.9572	959.97	136+00.91	25.84 LT
31		BL-31	592863.9312	1319346.5597	918.50	145+82.08	23.63 RT
32		BL-32	592673.9515	1320462.8794	905.36	157+13.34	26.50 LT
11		GROCERY	592479.2820	1321622.7210	922.53	168+90.16	33.99 RT
12		W5212N-12	592576.3480	1322743.3340	914.41	180+13.69	19.62 LT
33		DEAD	592623.1648	1323820.2154	923.34	190+91.58	24.71 LT
34		BL-34	592647.6133	1324836.0619	913.34	201+06.97	15.98 LT
35		BL-35	592558.6137	1325831.7519	926.54	211+04.61	21.54 LT
36		BL-36	592255.7186	1326926.8473	944.91	222+37.14	33.79 LT
13		W5212N-13	591937.7320	1327532.8580	950.99	229+18.46	24.13 RT
14		W5212N-14	591557.2920	1328547.2050	959.42	240+00.87	20.84 LT
15		W5212N-15	588355.0470	1331860.7930	879.06	286+93.79	20.43 RT
37		BL-37	587456.9576	1332568.0575	863.09	298+36.93	23.01 RT
16		W5212N-16	586916.2100	1332993.8940	858.76	305+25.22	24.57 RT
38		BL-38	586037.1363	1333690.9634	841.97	316+45.70	23.85 LT
39		BL-39	585042.4987	1334007.7569	827.36	326+88.03	32.02 RT
40		BL-40	584028.1515	1334343.2684	831.86	337+56.43	30.26 RT
17		W5212N-17	583403.3330	1334605.4210	844.25	344+31.88	23.52 LT
18		COSTNER	582390.3590	1334863.2080	852.00	354+74.68	48.13 RT

NOTE: DRAWING NOT TO SCALE

PROJECT REFERENCE NO.	SHEET NO.
W-5212N	RW02C-2
Location and Surveys	

SURVEY CONTROL SHEET W-5212N

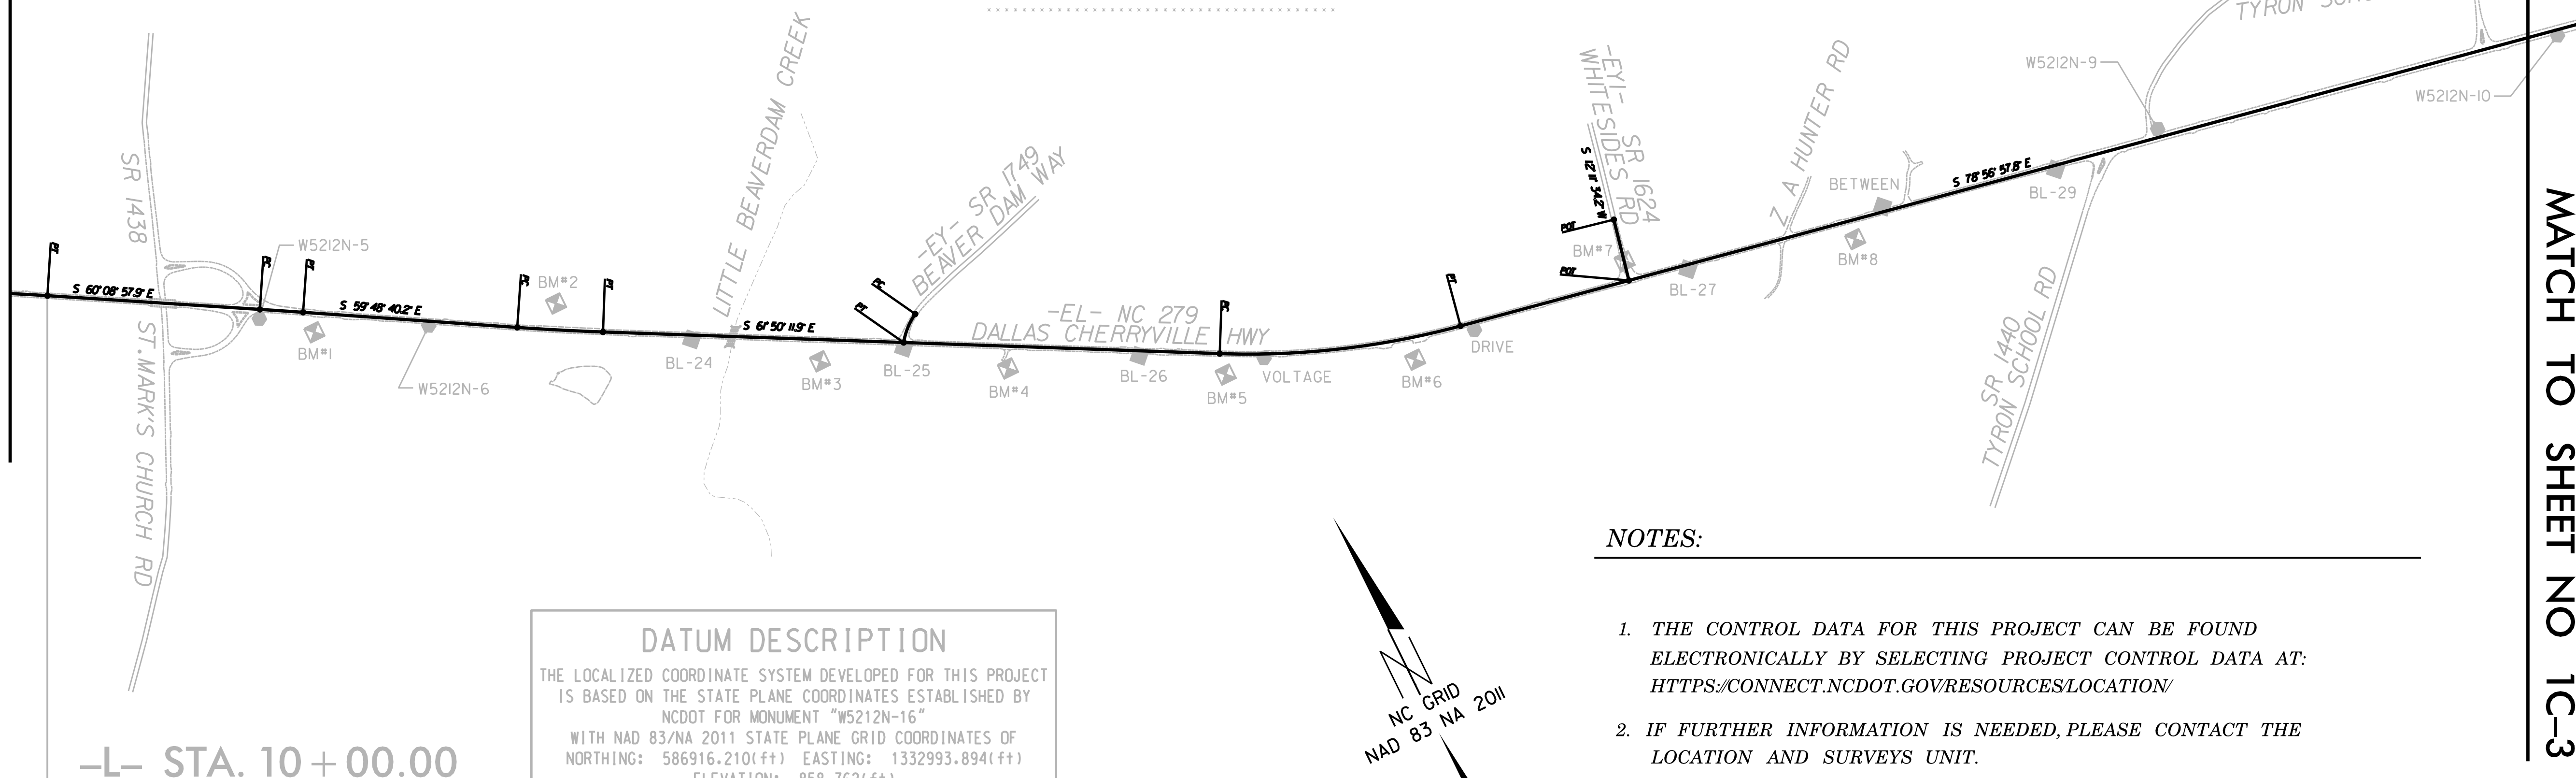

DATUM	DESCRIPTION
1	10/1/2018
2	10/1/2018
THE LOCALIZED COORDINATE SYSTEM DEVELOPED FOR THIS PROJECT
IS BASED ON THE STATE PLANE COORDINATES ESTABLISHED BY
NCDOT FOR MONUMENT "W5212N-16"
WITH NAD 83/NA 2011 STATE PLANE GRID COORDINATES OF
NORTHING: 586916.210(±ft) EASTING: 1332993.894(±ft)
ELEVATION: 858.762(±ft)
THE AVERAGE COMBINED GRID FACTOR USED ON THIS PROJECT
(GROUND TO GRID) IS: 0.999837
THE N.C. LAMBERT GRID BEARING AND
LOCALIZED HORIZONTAL GROUND DISTANCE FROM
"W5212N-16" TO -L- STATION 10+00.00 IS
N 68°30'13.9" W 28299.74'
ALL LINEAR DIMENSIONS ARE LOCALIZED HORIZONTAL DISTANCES
VERTICAL DATUM USED IS NAVD 88

NOTES:

1. THE CONTROL DATA FOR THIS PROJECT CAN BE FOUND ELECTRONICALLY BY SELECTING PROJECT CONTROL DATA AT: [HTTPS://CONNECT.NCDOT.GOV/RESOURCES/LOCATION/](https://connect.ncdot.gov/resources/location/)
 2. IF FURTHER INFORMATION IS NEEDED, PLEASE CONTACT THE LOCATION AND SURVEYS UNIT.
 3. PROJECT CONTROL ESTABLISHED USING GNSS, THE GLOBAL NAVIGATION SATELLITE SYSTEM.
- MONUMENTS USED OR SET FOR PROJECT CONTROL BY THE NCDOT LOCATION AND SURVEYS UNIT:
- INDICATES GEODETIC CONTROL MONUMENTS FOR HORIZONTAL CONTROL
 - INDICATES BASELINE MONUMENTS FOR HORIZONTAL PROJECT CONTROL
 - ⊠ INDICATES BENCHMARKS FOR VERTICAL CONTROL

PROJECT REFERENCE NO.	SHEET NO.
W-5212N	RW02C-3
Location and Surveys	

SURVEY CONTROL SHEET W-5212N

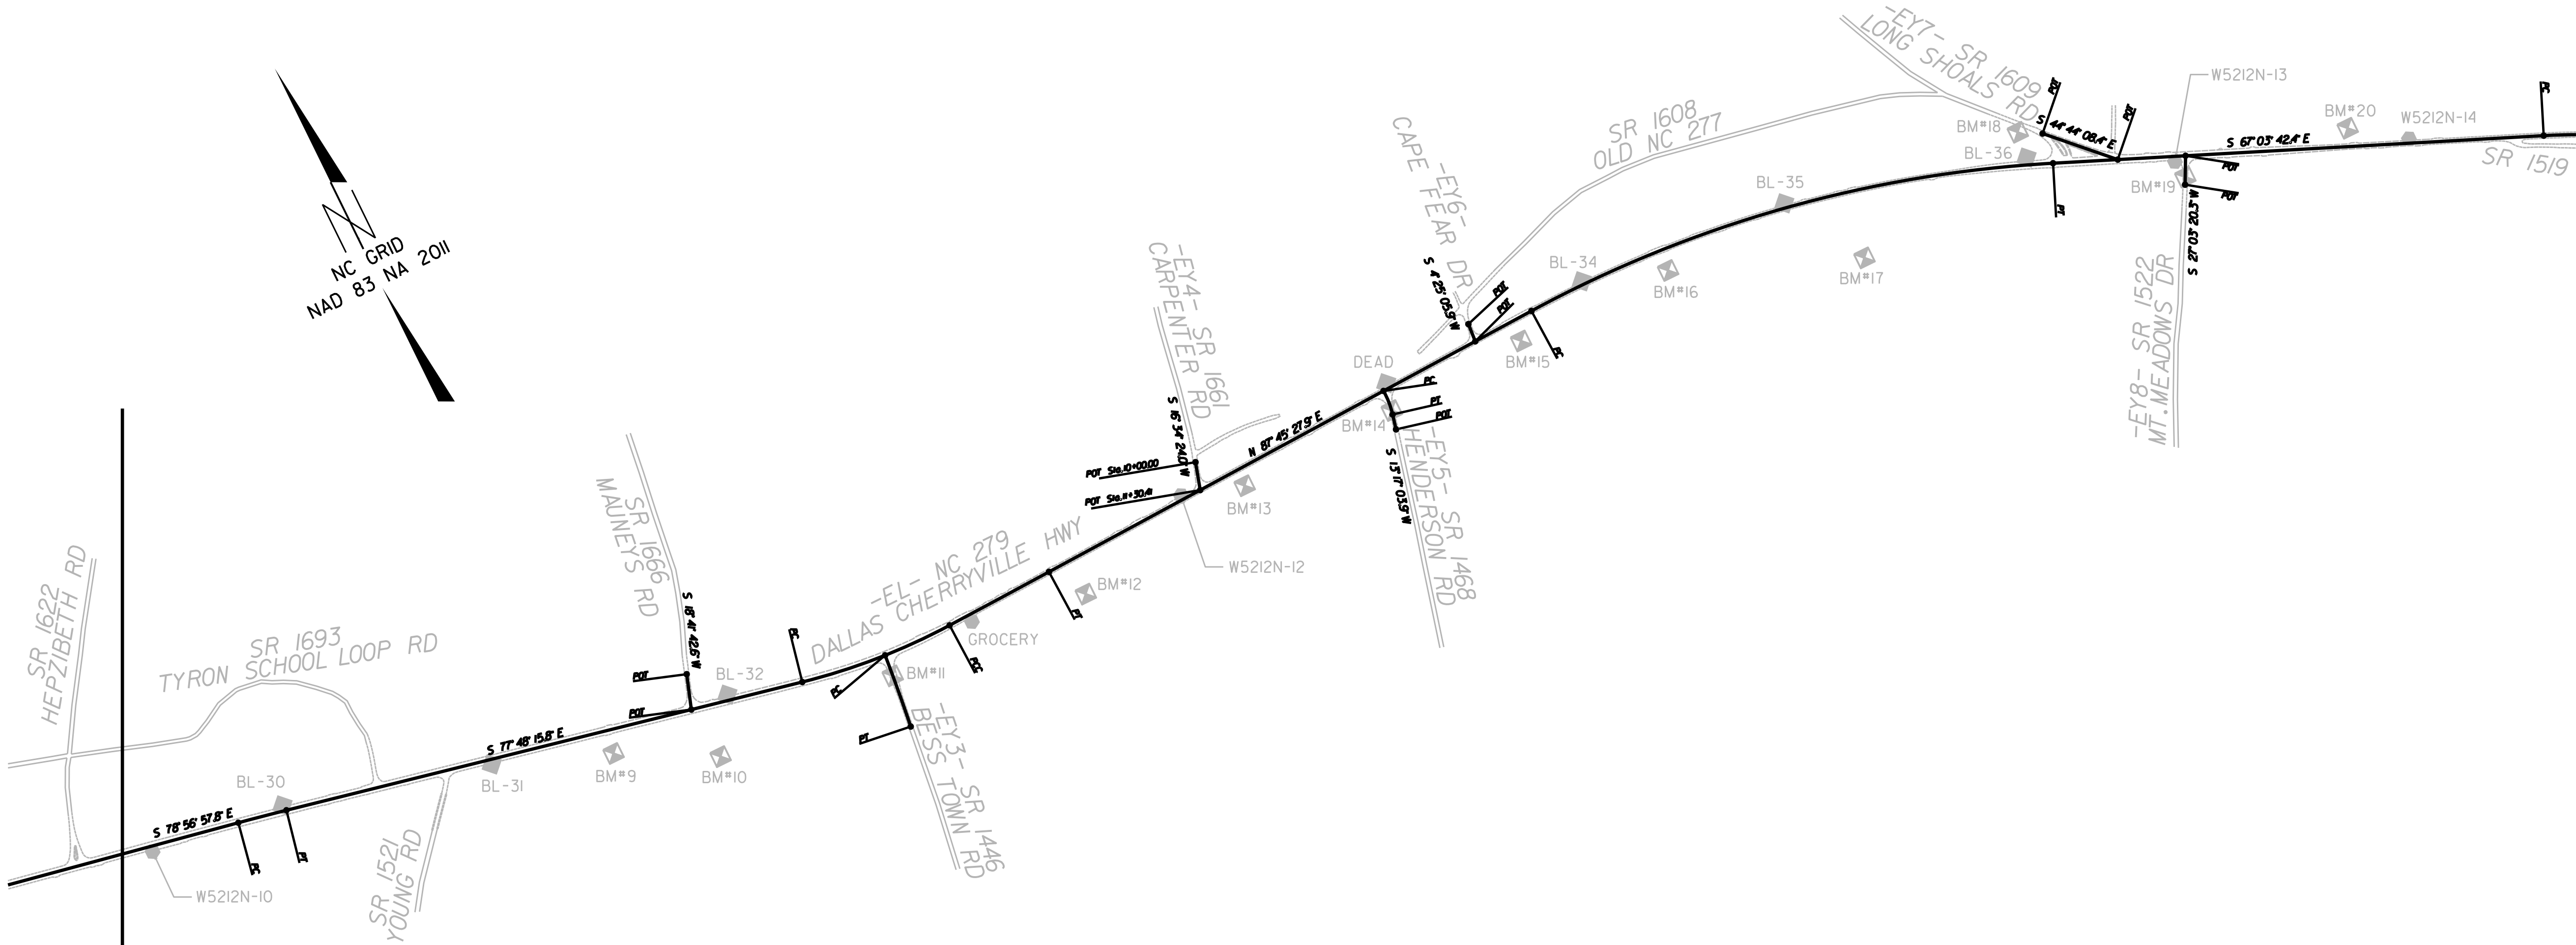

NOTES:

- THE CONTROL DATA FOR THIS PROJECT CAN BE FOUND ELECTRONICALLY BY SELECTING PROJECT CONTROL DATA AT: [HTTPS://CONNECT.NCDOT.GOV/RESOURCES/LOCATION/](https://connect.ncdot.gov/resources/location/)
- IF FURTHER INFORMATION IS NEEDED, PLEASE CONTACT THE LOCATION AND SURVEYS UNIT.
- PROJECT CONTROL ESTABLISHED USING GNSS, THE GLOBAL NAVIGATION SATELLITE SYSTEM.
MONUMENTS USED OR SET FOR PROJECT CONTROL BY THE NCDOT LOCATION AND SURVEYS UNIT:
 - INDICATES GEODETIC CONTROL MONUMENTS FOR HORIZONTAL CONTROL
 - INDICATES BASELINE MONUMENTS FOR HORIZONTAL PROJECT CONTROL
 - ⊠ INDICATES BENCHMARKS FOR VERTICAL CONTROL

DATUM DESCRIPTION


THE LOCALIZED COORDINATE SYSTEM DEVELOPED FOR THIS PROJECT IS BASED ON THE STATE PLANE COORDINATES ESTABLISHED BY NCDOT FOR MONUMENT "W5212N-16" WITH NAD 83/NA 2011 STATE PLANE GRID COORDINATES OF NORTHING: 586916.210(±) EASTING: 1332993.894(±) ELEVATION: 858.762(±) THE AVERAGE COMBINED GRID FACTOR USED ON THIS PROJECT (GROUND TO GRID) IS: 0.999837 THE N.C. LAMBERT GRID BEARING AND LOCALIZED HORIZONTAL GROUND DISTANCE FROM "W5212N-16" TO -L- STATION 10+00.00 IS N 68°30'13.9" W 28299.74' ALL LINEAR DIMENSIONS ARE LOCALIZED HORIZONTAL DISTANCES VERTICAL DATUM USED IS NAVD 88

NOTE: DRAWING NOT TO SCALE

6/18/18

PROJECT REFERENCE NO.	SHEET NO.
W-5212N	RW02C-4
Location and Surveys	

SURVEY CONTROL SHEET W-5212N

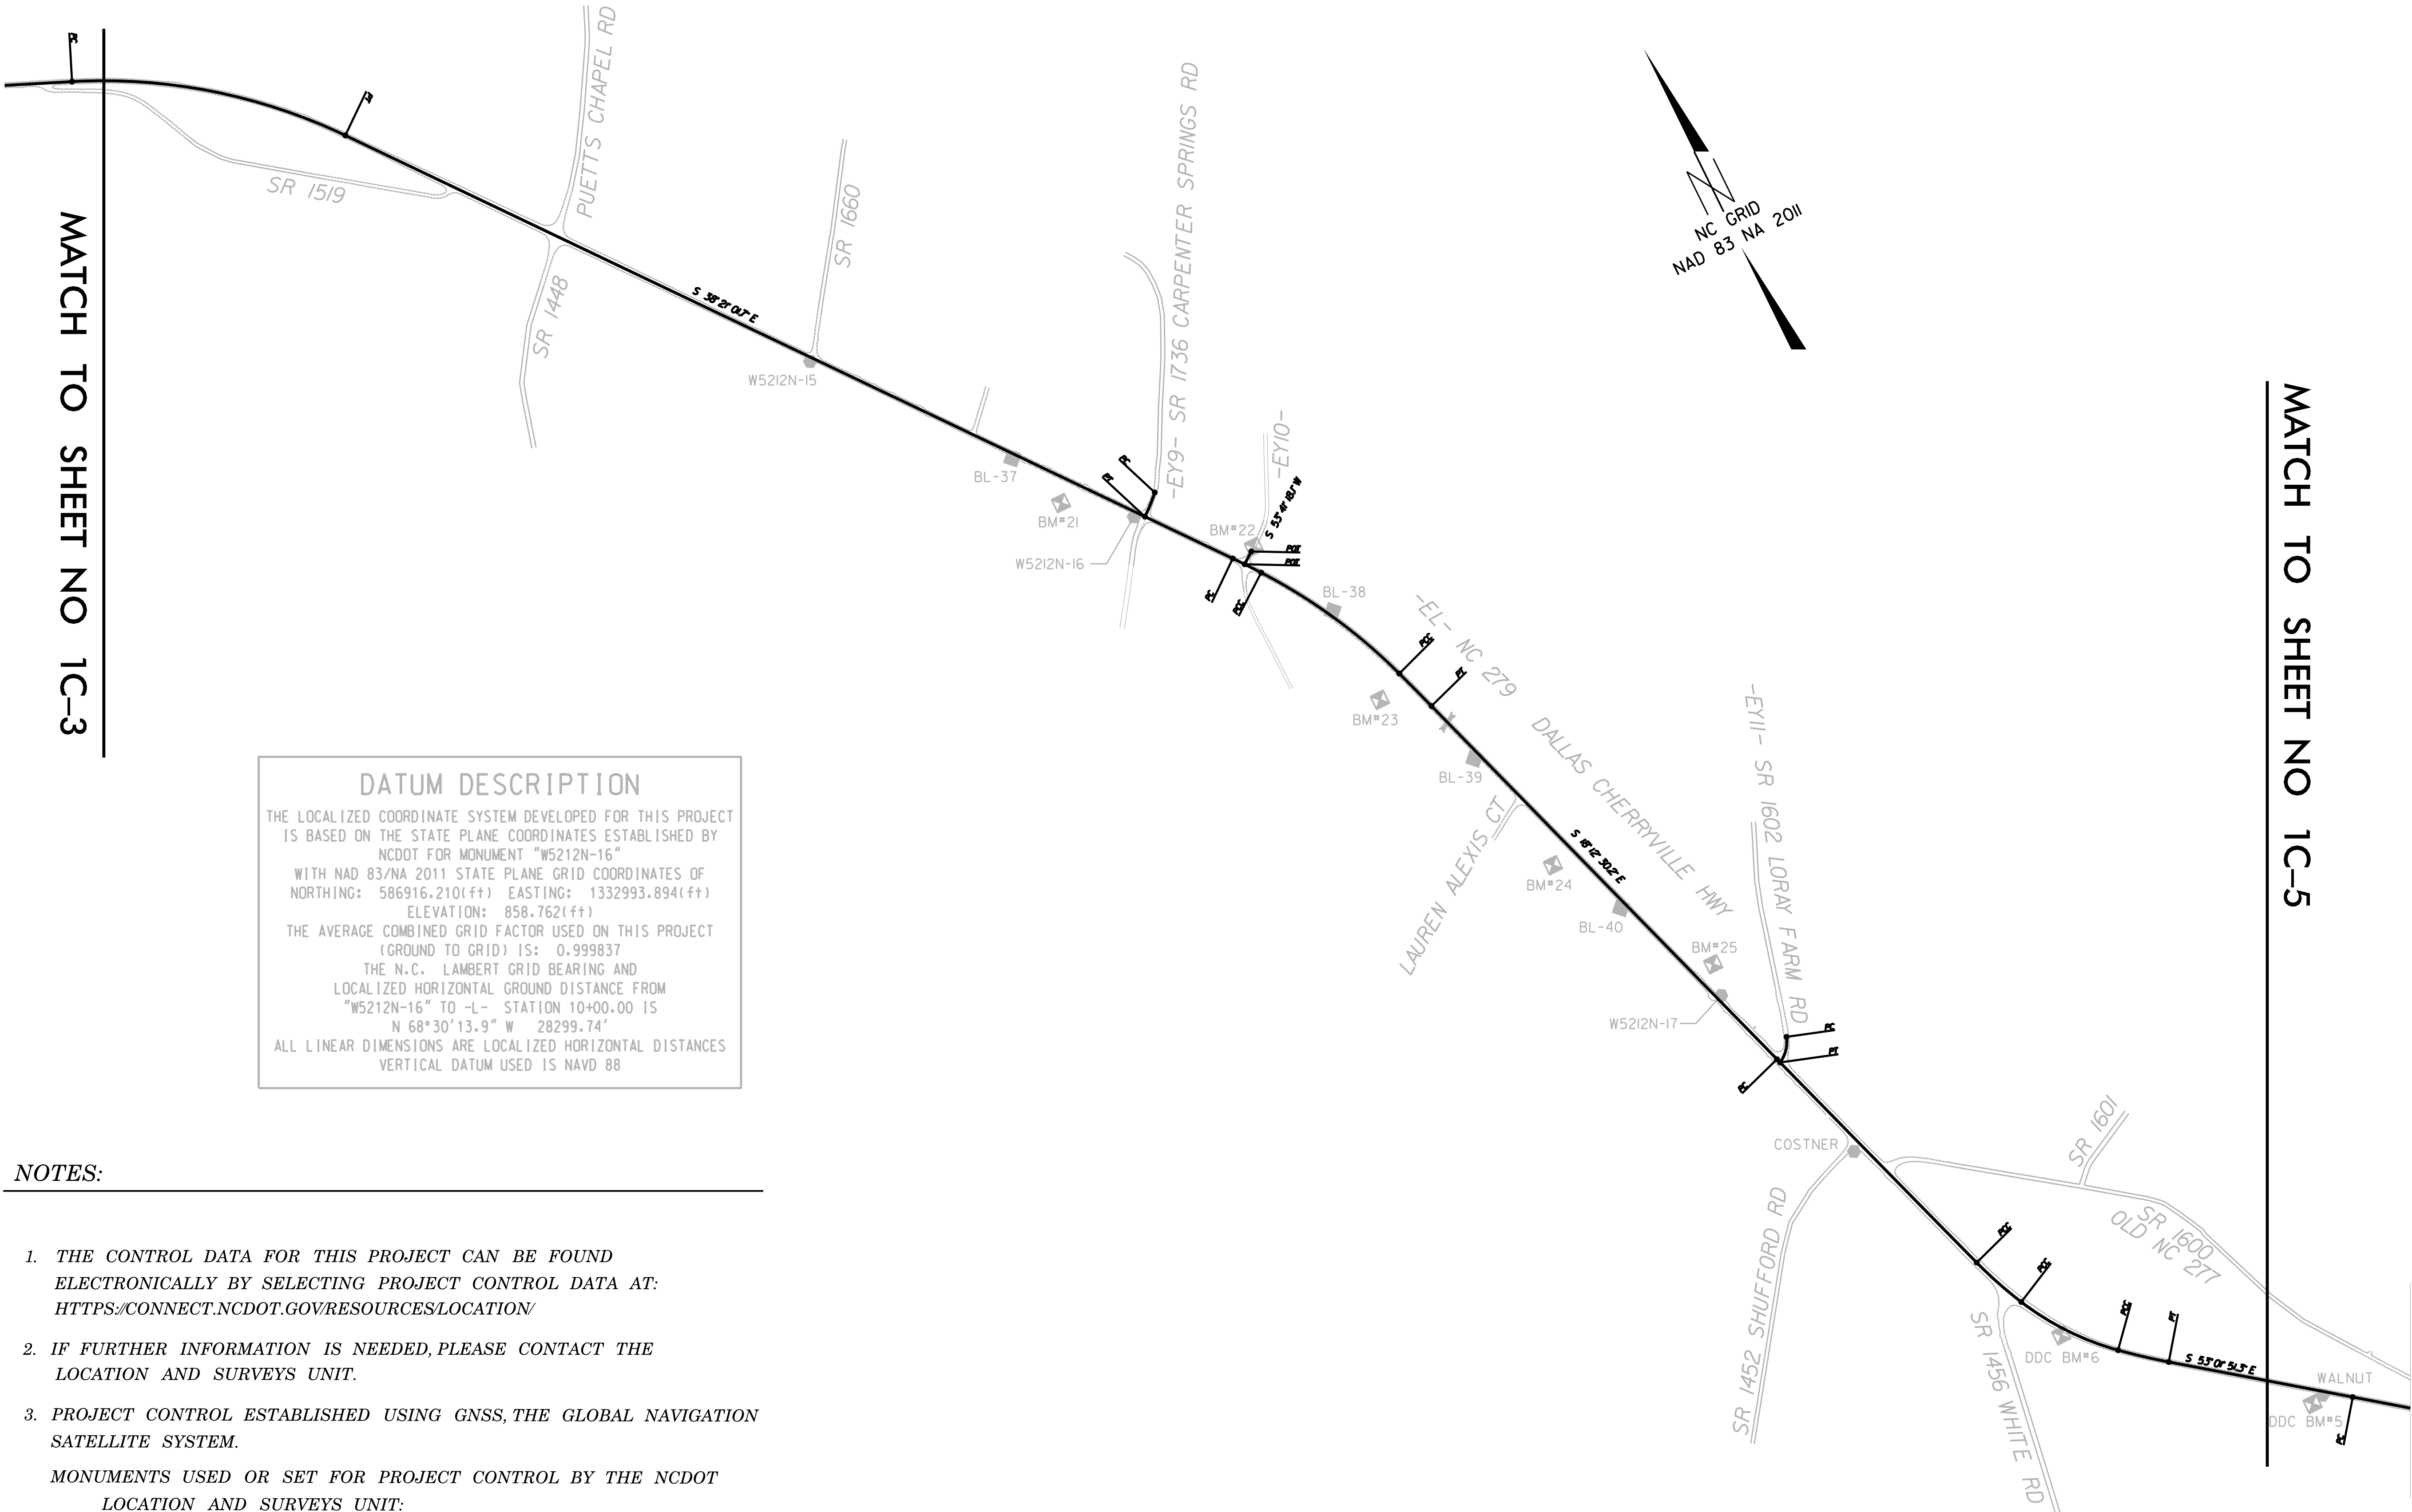

DATUM DESCRIPTION

THE LOCALIZED COORDINATE SYSTEM DEVELOPED FOR THIS PROJECT IS BASED ON THE STATE PLANE COORDINATES ESTABLISHED BY NCDOT FOR MONUMENT "W5212N-16" WITH NAD 83/NA 2011 STATE PLANE GRID COORDINATES OF NORTHING: 586916.210(ft) EASTING: 1332993.894(ft) ELEVATION: 858.762(ft) THE AVERAGE COMBINED GRID FACTOR USED ON THIS PROJECT (GROUND TO GRID) IS: 0.999837 THE N.C. LAMBERT GRID BEARING AND LOCALIZED HORIZONTAL GROUND DISTANCE FROM "W5212N-16" TO -L- STATION 10+00.00 IS N 68°30'13.9" W 28299.74' ALL LINEAR DIMENSIONS ARE LOCALIZED HORIZONTAL DISTANCES VERTICAL DATUM USED IS NAVD 88


NOTES:

1. THE CONTROL DATA FOR THIS PROJECT CAN BE FOUND ELECTRONICALLY BY SELECTING PROJECT CONTROL DATA AT: [HTTPS://CONNECT.NCDOT.GOV/RESOURCES/LOCATION](https://connect.ncdot.gov/resources/location)
 2. IF FURTHER INFORMATION IS NEEDED, PLEASE CONTACT THE LOCATION AND SURVEYS UNIT.
 3. PROJECT CONTROL ESTABLISHED USING GNSS, THE GLOBAL NAVIGATION SATELLITE SYSTEM.
- MONUMENTS USED OR SET FOR PROJECT CONTROL BY THE NCDOT LOCATION AND SURVEYS UNIT:
- INDICATES GEODETIC CONTROL MONUMENTS FOR HORIZONTAL CONTROL
 - INDICATES BASELINE MONUMENTS FOR HORIZONTAL PROJECT CONTROL
 - ⊠ INDICATES BENCHMARKS FOR VERTICAL CONTROL

NOTE: DRAWING NOT TO SCALE

PROJECT REFERENCE NO.	SHEET NO.
W-5212N	RW02C-5
Location and Surveys	

SURVEY CONTROL SHEET W-5212N

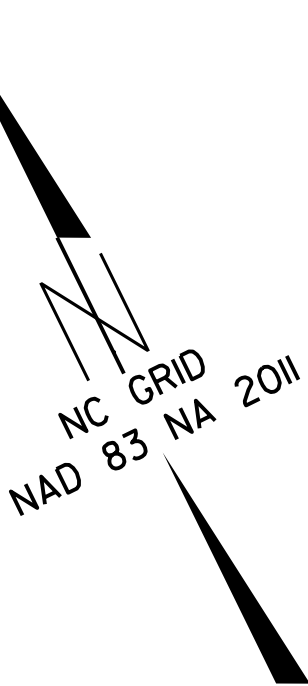

DATUM DESCRIPTION

THE LOCALIZED COORDINATE SYSTEM DEVELOPED FOR THIS PROJECT IS BASED ON THE STATE PLANE COORDINATES ESTABLISHED BY NCDOT FOR MONUMENT "W5212N-16"

WITH NAD 83/NA 2011 STATE PLANE GRID COORDINATES OF
NORTHING: 586916.210(±) EASTING: 1332993.894(±)
ELEVATION: 858.762(±)


THE AVERAGE COMBINED GRID FACTOR USED ON THIS PROJECT (GROUND TO GRID) IS: 0.999837

THE N.C. LAMBERT GRID BEARING AND LOCALIZED HORIZONTAL GROUND DISTANCE FROM "W5212N-16" TO -L- STATION 10+00.00 IS
N 68°30'13.9" W 28299.74'

ALL LINEAR DIMENSIONS ARE LOCALIZED HORIZONTAL DISTANCES
VERTICAL DATUM USED IS NAVD 88

MATCH TO SHEET NO 1C-5
MATCH TO SHEET NO 1C-4

- NOTES:
- THE CONTROL DATA FOR THIS PROJECT CAN BE FOUND ELECTRONICALLY BY SELECTING PROJECT CONTROL DATA AT: [HTTPS://CONNECT.NCDOT.GOV/RESOURCES/LOCATION/](https://connect.ncdot.gov/resources/location/)
 - IF FURTHER INFORMATION IS NEEDED, PLEASE CONTACT THE LOCATION AND SURVEYS UNIT.
 - PROJECT CONTROL ESTABLISHED USING GNSS, THE GLOBAL NAVIGATION SATELLITE SYSTEM.
- MONUMENTS USED OR SET FOR PROJECT CONTROL BY THE NCDOT LOCATION AND SURVEYS UNIT:
- INDICATES GEODETIC CONTROL MONUMENTS FOR HORIZONTAL CONTROL
 - INDICATES BASELINE MONUMENTS FOR HORIZONTAL PROJECT CONTROL
 - ⊠ INDICATES BENCHMARKS FOR VERTICAL CONTROL

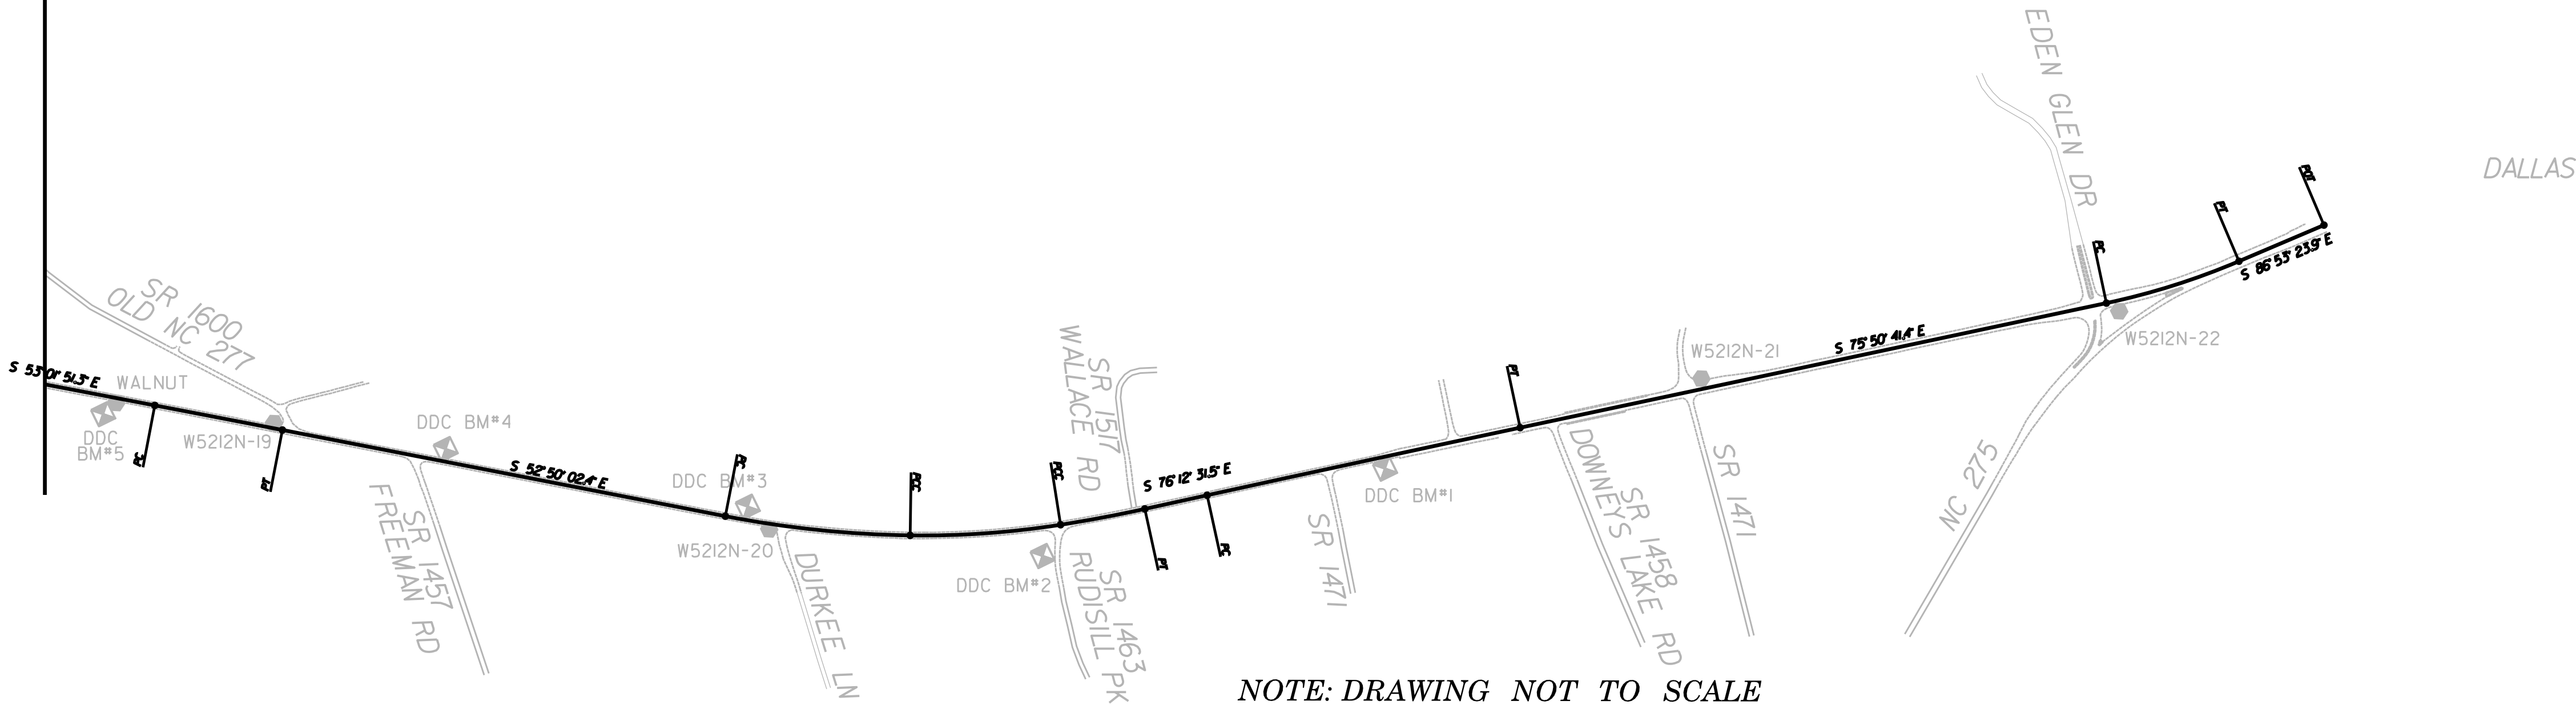

NOTE: DRAWING NOT TO SCALE

ALIGNMENT CONTROL SHEET W-5212N

PROJECT REFERENCE NO.	SHEET NO.
W-5212N	RW02C-6
Location and Surveys	

BEGINNING CHAIN EL DESCRIPTION

POINT 9001 N 603.940,4575 E 1,298,113.8271 STA 10+00.00
COURSE FROM 9001 TO PC EL-1 N 70° 16' 53.72" E DIST 681.7052

CURVE DATA				

CURVE EL-1				
P.I. STATION	17+74.87	N	604,201.8981	E 1,298,843.2639
DELTA	26° 52' 17.65"	(RT)		
DEGREE	14° 41' 28.41"			
TANGENT	93.1686			
LENGTH	182.9090			
RADIUS	390.0000			
EXTERNAL	10.9743			
LONG CHORD	181.2372			
MID. ORD.	10.6739			
P.C. STATION	16+81.71	N	604,170.4633	E 1,298,755.5585
P.T. STATION	18+64.61	N	604,190.2966	E 1,298,935.7073
C.C.		N	603,803.3320	E 1,298,887.1437
BACK	N 70° 16' 53.72" E			
AHEAD	S 82° 50' 48.63" E			
CHORD BEAR	N 83° 43' 02.55" E			

CURVE DATA				

CURVE EL-2				
P.I. STATION	19+09.75	N	604,184.6759	E 1,298,980.4939
DELTA	17° 06' 47.01"	(RT)		
DEGREE	19° 05' 54.94"			
TANGENT	45.1379			
LENGTH	89.6038			
RADIUS	300.0000			
EXTERNAL	3.3767			
LONG CHORD	89.2711			
MID. ORD.	3.3391			
P.C. STATION	18+64.61	N	604,190.2966	E 1,298,935.7073
P.T. STATION	19+54.22	N	604,166.1253	E 1,299,021.6437
C.C.		N	603,892.6315	E 1,298,898.3506
BACK	S 82° 50' 48.63" E			
AHEAD	S 65° 44' 01.62" E			
CHORD BEAR	S 74° 17' 25.12" E			

CURVE DATA				

CURVE EL-3				
P.I. STATION	20+12.00	N	604,142.3775	E 1,299,074.3219
DELTA	4° 45' 39.39"	(RT)		
DEGREE	4° 07' 19.19"			
TANGENT	57.7837			
LENGTH	115.5008			
RADIUS	1,390.0000			
EXTERNAL	1.2005			
LONG CHORD	115.4676			
MID. ORD.	1.1995			
P.C. STATION	19+54.22	N	604,166.1253	E 1,299,021.6437
P.T. STATION	20+69.72	N	604,114.3395	E 1,299,124.8474
C.C.		N	602,898.9377	E 1,298,450.3858
BACK	S 65° 44' 01.62" E			
AHEAD	S 60° 58' 22.23" E			
CHORD BEAR	S 63° 21' 11.93" E			

COURSE FROM PT EL-3 TO PC EL-4 S 60° 58' 22.21" E DIST 305.7584

CURVE DATA				

CURVE EL-4				
P.I. STATION	24+98.15	N	603,906.4552	E 1,299,499.4615
DELTA	3° 56' 49.37"	(LT)		
DEGREE	1° 36' 33.96"			
TANGENT	122.6709			
LENGTH	245.2447			
RADIUS	3,560.0000			
EXTERNAL	2.1129			
LONG CHORD	245.1962			
MID. ORD.	2.1116			
P.C. STATION	23+75.48	N	603,965.9781	E 1,299,392.1994
P.T. STATION	26+20.72	N	603,854.4569	E 1,299,610.5665
C.C.		N	607,078.0056	E 1,301,119.5977
BACK	S 60° 58' 22.20" E			
AHEAD	S 64° 55' 11.57" E			
CHORD BEAR	S 62° 56' 46.89" E			

CURVE DATA				

CURVE EL-5				
P.I. STATION	27+13.36	N	603,815.1875	E 1,299,694.4734
DELTA	9° 37' 41.28"	(LT)		
DEGREE	5° 12' 31.35"			
TANGENT	92.6416			
LENGTH	184.0469			
RADIUS	1,100.0000			
EXTERNAL	3.8942			
LONG CHORD	184.6295			
MID. ORD.	3.8805			
P.C. STATION	26+20.72	N	603,854.4569	E 1,299,610.5665
P.T. STATION	28+05.57	N	603,790.5049	E 1,299,783.7664
C.C.		N	604,850.7444	E 1,300,076.8402
BACK	S 64° 55' 11.57" E			
AHEAD	S 74° 32' 52.86" E			
CHORD BEAR	S 69° 44' 02.22" E			

CURVE DATA				

CURVE EL-6				
P.I. STATION	29+00.64	N	603,765.1754	E 1,299,875.4000
DELTA	3° 24' 12.39"	(LT)		
DEGREE	1° 47' 26.78"			
TANGENT	95.0700			
LENGTH	190.0841			
RADIUS	3,200.0000			
EXTERNAL	1.4119			
LONG CHORD	190.0561			
MID. ORD.	1.4113			
P.C. STATION	28+05.57	N	603,790.5049	E 1,299,783.7664
P.T. STATION	29+95.65	N	603,745.3304	E 1,299,968.3757
C.C.		N	606,074.0300	E 1,300,636.3447
BACK	S 74° 32' 52.86" E			
AHEAD	S 77° 57' 05.25" E			
CHORD BEAR	S 76° 14' 59.05" E			

COURSE FROM PT EL-6 TO PC EL-7 S 77° 57' 05.27" E DIST 414.3088

CURVE DATA				

CURVE EL-7				
P.I. STATION	34+97.79	N	603,640.5143	E 1,300,459.4509
DELTA	4° 38' 07.49"	(RT)		
DEGREE	2° 38' 25.29"			
TANGENT	87.8279			
LENGTH	175.5600			
RADIUS	2,170.0000			
EXTERNAL	1.7766			
LONG CHORD	175.5121			
MID. ORD.	1.7752			
P.C. STATION	34+09.96	N	603,658.0475	E 1,300,373.5577
P.T. STATION	35+85.52	N	603,615.2996	E 1,300,543.5815
C.C.		N	601,536.6502	E 1,299,920.5915
BACK	S 77° 57' 05.27" E			
AHEAD	S 73° 18' 57.79" E			
CHORD BEAR	S 75° 38' 01.53" E			

CURVE DATA				

CURVE EL-8				
P.I. STATION	38+84.80	N	603,529.3800	E 1,300,830.2581
DELTA	33° 19' 20.19"	(RT)		
DEGREE	5° 43' 46.49"			
TANGENT	299.2752			
LENGTH	581.5834			
RADIUS	1,000.0000			
EXTERNAL	43.8226			
LONG CHORD	573.4216			
MID. ORD.	41.9828			
P.C. STATION	35+85.52	N	603,615.2996	E 1,300,543.5815
P.T. STATION	41+67.10	N	603,300.1010	E 1,301,022.6036
C.C.		N	602,657.3966	E 1,300,256.4893
BACK	S 73° 18' 57.79" E			
AHEAD	S 39° 59' 37.60" E			
CHORD BEAR	S 56° 39' 17.69" E			

CURVE DATA				

CURVE EL-9				
P.I. STATION	43+29.66	N	603,175.5631	E 1,301,127.0803
DELTA	4° 04' 27.77"	(RT)		
DEGREE	1° 15' 13.45"			
TANGENT	162.5579			
LENGTH	324.9788			
RADIUS	4,570.0000			
EXTERNAL	2.8902			
LONG CHORD	324.9104			
MID. ORD.	2.8884			
P.C. STATION	41+67.10	N	603,300.1010	E 1,301,022.6036
P.T. STATION	44+92.08	N	603,043.9167	E 1,301,222.4443
C.C.		N	600,362.9419	E 1,297,621.4614
BACK	S 39° 59' 37.60" E			
AHEAD	S 35° 55' 09.89" E			
CHORD BEAR	S 37° 57' 23.71" E			

COURSE FROM PT EL-9 TO PC EL-10 S 35° 55' 09.82" E DIST 538.7955

CURVE DATA				

CURVE EL-10				
P.I. STATION	51+53.95	N	602,507.9082	E 1,301,610.7263
DELTA	1° 33' 54.57"	(RT)		
DEGREE	0° 38' 09.29"			
TANGENT	123.0716			
LENGTH	246.1278			
RADIUS	9,010.0000			
EXTERNAL	0.8405			
LONG CHORD	246.1202			
MID. ORD.	0.8404			
P.C. STATION	50+30.88	N	602,607.5768	E 1,301,538.5268
P.T. STATION	52+77.01	N	602,406.3047	E 1,301,680.1765
C.C.		N	597,321.8918	E 1,294,241.8404
BACK	S 35° 55' 09.82" E			
AHEAD	S 34° 21' 15.24" E			
CHORD BEAR	S 35° 08' 12.53" E			

COURSE FROM PT EL-10 TO PC EL-11 S 34° 21' 15.23" E DIST 3,098.7039

CURVE DATA				

CURVE EL-11				
P.I. STATION	84+81.80	N	599,760.5378	E 1,303,488.6682
DELTA	1° 27' 27.51"	(LT)		
DEGREE	0° 41' 13.20"			
TANGENT	106.0933			
LENGTH	212.1751			
RADIUS	8,340.0000			
EXTERNAL	0.6748			
LONG CHORD	212.1694			
MID. ORD.	0.6747			
P.C. STATION	83+75.71	N	599,848.1246	E 1,303,428.7990
P.T. STATION	85+87.89	N	599,674.5022	E 1,303,550.7461
C.C.		N	604,554.4508	E 1,310,314.0073
BACK	S 34° 21' 15.23" E			
AHEAD	S 35° 48' 42.74" E			
CHORD BEAR	S 35° 04' 58.98" E			

CURVE DATA				

CURVE EL-12				
P.I. STATION	89+43.12	N	599,386.4288	E 1,303,758.6020
DELTA	13° 58' 01.94"	(LT)		
DEGREE	1° 58' 32.58"			
TANGENT	355.2328			
LENGTH	706.9438			
RADIUS	2,900.0000			
EXTERNAL	21.6759			
LONG CHORD	705.1947			
MID. ORD.	21.5151			
P.C. STATION	85+87.89	N	599,674.5022	E 1,303,550.7461
P.T. STATION	92+94.83	N	599,157.0420	E 1,304,029.8436
C.C.		N	601,371.3668	E 1,305,902.4796
BACK	S 35° 48' 42.74" E			
AHEAD	S 49° 46' 44.68" E			
CHORD BEAR	S 42° 47' 43.71" E			

CURVE DATA				

CURVE EL-13				
P.I. STATION	93+79.22	N	599,102.5465	E 1,304,094.2827
DELTA	1° 09' 34.26"	(LT)		
DEGREE	0° 41' 13.20"			
TANGENT	84.3928			
LENGTH	168.7799			
RADIUS	8,340.0000			
EXTERNAL	0.4270			
LONG CHORD	168.7770			
MID. ORD.	0.4270			
P.C. STATION	92+94.83	N	599,157.0420	E 1,304,029.8436
P.T. STATION	94+63.61	N	599,049.3661	E 1,304,159.8112
C.C.		N	605,525.1348	E 1,309,415.2865
BACK	S 49° 46' 44.68" E			
AHEAD	S 50° 56' 18.94" E			
CHORD BEAR	S 50° 21' 31.81" E			

COURSE FROM PT EL-13 TO PC EL-14 S 50° 56' 18.94" E DIST 1,570.0189

CURVE EL-14					
P.I. STATION		113+88.61	N	597,836.3190	E 1,305,654.5214
DELTA	+	10° 37' 05.82"	(LT)		
DEGREE	+	1° 29' 59.60"			
TANGENT	+	354.9854			
LENGTH	+	707.9376			
RADIUS	+	3,820.0000			
EXTERNAL	+	16.4586			
LONG CHORD	+	706.9250			
MID. ORD.	+	16.3880			
P.C. STATION		110+33.63	N	598,060.0141	E 1,305,378.9855
P.T. STATION		117+41.57	N	597,667.2444	E 1,305,966.8566
C.C.			N	601,026.1335	E 1,307,786.0696
BACK	+	S 50° 56' 18.94"	E		
AHEAD	+	S 61° 33' 24.76"	E		
CHORD BEAR	+	S 56° 14' 51.85"	E		

ALIGNMENT CONTROL SHEET W-5212N

PROJECT REFERENCE NO.	SHEET NO.
W-5212N	RW02C-7
Location and Surveys	

CURVE DATA				

CURVE EL-21				
P.I. STATION	295+86.70	N	592,518.3643	E 1,321,782.8824
DELTA	0° 16' 27.15"	(LT)		
DEGREE	0° 03' 09.91"			
TANGENT	259.8946			
LENGTH	519.7883			
RADIUS	108,609.9999			
EXTERNAL	0.3110			
LONG CHORD	519.7878			
MID. ORD.	0.3110			
P.C. STATION	283+26.80	N	592,509.4390	E 1,321,523.1411
P.T. STATION	288+46.59	N	592,528.5326	E 1,322,042.5781
C.C.		N	701,055.3738	E 1,317,793.2446
BACK	+ N 88° 01' 55.04" E			
AHEAD	+ N 87° 45' 27.89" E			
CHORD BEAR	+ N 87° 53' 41.46" E			
COURSE FROM PT EL-21 TO PC EL-22 N 87° 45' 27.89" E DIST 2,527.3421				

CURVE DATA				

CURVE EL-22				
P.I. STATION	326+53.72	N	592,677.4852	E 1,325,846.7864
DELTA	25° 10' 49.68"	(RT)		
DEGREE	0° 59' 59.73"			
TANGENT	1,279.7812			
LENGTH	2,519.2320			
RADIUS	5,730.0000			
EXTERNAL	141.1787			
LONG CHORD	2,498.0149			
MID. ORD.	137.7840			
P.C. STATION	313+73.93	N	592,627.4141	E 1,324,567.9851
P.T. STATION	338+92.17	N	592,178.7055	E 1,327,025.3697
C.C.		N	586,901.8014	E 1,324,792.1696
BACK	+ N 87° 45' 27.89" E			
AHEAD	+ S 67° 03' 42.43" E			
CHORD BEAR	+ S 79° 39' 07.27" E			
COURSE FROM PT EL-22 TO PC EL-23 S 67° 03' 42.43" E DIST 2,264.3752				

CURVE DATA				

CURVE EL-23				
P.I. STATION	368+89.78	N	591,010.4189	E 1,329,785.9538
DELTA	28° 42' 40.67"	(RT)		
DEGREE	1° 59' 59.47"			
TANGENT	733.2435			
LENGTH	1,435.6707			
RADIUS	2,865.0000			
EXTERNAL	92.3419			
LONG CHORD	1,420.6966			
MID. ORD.	89.4586			
P.C. STATION	361+56.54	N	591,296.1919	E 1,329,110.6910
P.T. STATION	375+92.21	N	590,435.9873	E 1,330,240.9097
C.C.		N	588,657.7398	E 1,327,994.0910
BACK	+ S 67° 03' 42.44" E			
AHEAD	+ S 38° 21' 01.76" E			
CHORD BEAR	+ S 52° 42' 22.10" E			
COURSE FROM PT EL-23 TO PC EL-24 S 38° 21' 01.74" E DIST 5,014.7835				

CURVE DATA				

CURVE EL-24				
P.I. STATION	426+88.02	N	586,439.1009	E 1,333,402.7078
DELTA	1° 54' 44.13"	(RT)		
DEGREE	1° 10' 48.50"			
TANGENT	81.0258			
LENGTH	162.0366			
RADIUS	4,855.0000			
EXTERNAL	0.6761			
LONG CHORD	162.0291			
MID. ORD.	0.6760			
P.C. STATION	426+07.00	N	586,502.6438	E 1,333,352.4337
P.T. STATION	427+69.03	N	586,373.9158	E 1,333,450.8336
C.C.		N	583,490.2607	E 1,329,544.9972
BACK	+ S 38° 21' 01.74" E			
AHEAD	+ S 36° 26' 17.61" E			
CHORD BEAR	+ S 37° 23' 39.68" E			

CURVE DATA				

CURVE EL-25				
P.I. STATION	432+10.50	N	586,018.7567	E 1,333,713.0454
DELTA	17° 31' 10.50"	(RT)		
DEGREE	1° 59' 59.47"			
TANGENT	441.4669			
LENGTH	876.0437			
RADIUS	2,865.0000			
EXTERNAL	33.8132			
LONG CHORD	872.6348			
MID. ORD.	33.4188			
P.C. STATION	427+69.03	N	586,373.9158	E 1,333,450.8336
P.T. STATION	436+45.08	N	585,601.1379	E 1,333,856.1801
C.C.		N	584,672.2326	E 1,331,145.9477
BACK	+ S 36° 26' 17.61" E			
AHEAD	+ S 18° 55' 07.11" E			
CHORD BEAR	+ S 27° 40' 42.36" E			

CURVE DATA				

CURVE EL-26				
P.I. STATION	437+61.60	N	585,490.9064	E 1,333,893.9609
DELTA	0° 42' 36.91"	(RT)		
DEGREE	0° 18' 17.15"			
TANGENT	116.5263			
LENGTH	233.0496			
RADIUS	18,800.0000			
EXTERNAL	0.3611			
LONG CHORD	233.0481			
MID. ORD.	0.3611			
P.C. STATION	436+45.08	N	585,601.1379	E 1,333,856.1801
P.T. STATION	438+78.13	N	585,380.2150	E 1,333,930.3723
C.C.		N	579,505.7034	E 1,316,071.7577
BACK	+ S 18° 55' 07.11" E			
AHEAD	+ S 18° 12' 30.20" E			
CHORD BEAR	+ S 18° 33' 48.66" E			
COURSE FROM PT EL-26 TO PC EL-27 S 18° 12' 30.22" E DIST 2,520.2754				

CURVE DATA				

CURVE EL-27				
P.I. STATION	471+25.41	N	582,295.5356	E 1,334,945.0641
DELTA	0° 13' 15.52"	(LT)		
DEGREE	0° 00' 54.71"			
TANGENT	727.0074			
LENGTH	1,454.0131			
RADIUS	377,000.0000			
EXTERNAL	0.7010			
LONG CHORD	1,454.0122			
MID. ORD.	0.7010			
P.C. STATION	463+98.40	N	582,986.1391	E 1,334,717.0931
P.T. STATION	478+52.41	N	581,605.8134	E 1,335,174.8969
C.C.		N	700,788.8665	E 1,692,840.1032
BACK	+ S 18° 12' 30.22" E			
AHEAD	+ S 18° 25' 45.74" E			
CHORD BEAR	+ S 18° 19' 07.98" E			

CURVE DATA				

CURVE EL-28				
P.I. STATION	480+04.53	N	581,461.4953	E 1,335,222.9873
DELTA	7° 54' 39.16"	(LT)		
DEGREE	2° 36' 15.67"			
TANGENT	152.1197			
LENGTH	303.7560			
RADIUS	2,200.0000			
EXTERNAL	5.2529			
LONG CHORD	303.5147			
MID. ORD.	5.2404			
P.C. STATION	478+52.41	N	581,605.8134	E 1,335,174.8969
P.T. STATION	481+56.17	N	581,325.1694	E 1,335,290.4829
C.C.		N	582,301.3114	E 1,337,262.0678
BACK	+ S 18° 25' 45.74" E			
AHEAD	+ S 26° 20' 24.90" E			
CHORD BEAR	+ S 22° 23' 05.32" E			

CURVE DATA				

CURVE EL-29				
P.I. STATION	484+37.07	N	581,073.4355	E 1,335,415.1177
DELTA	22° 04' 33.40"	(LT)		
DEGREE	3° 58' 43.94"			
TANGENT	280.8982			
LENGTH	554.8290			
RADIUS	1,440.0000			
EXTERNAL	27.1414			
LONG CHORD	551.4034			
MID. ORD.	26.6393			
P.C. STATION	481+56.17	N	581,325.1694	E 1,335,290.4829
P.T. STATION	487+11.00	N	580,886.9993	E 1,335,625.2255
C.C.		N	581,964.0987	E 1,336,580.9749
BACK	+ S 26° 20' 24.90" E			
AHEAD	+ S 48° 24' 58.30" E			
CHORD BEAR	+ S 37° 22' 41.60" E			

CURVE DATA				

CURVE EL-30				
P.I. STATION	488+43.96	N	580,798.7476	E 1,335,724.6824
DELTA	4° 36' 52.99"	(LT)		
DEGREE	1° 44' 10.45"			
TANGENT	132.9662			
LENGTH	265.7887			
RADIUS	3,300.0000			
EXTERNAL	0.6777			
LONG CHORD	265.7169			
MID. ORD.	2.6755			
P.C. STATION	487+11.00	N	580,886.9993	E 1,335,625.2255
P.T. STATION	489+76.79	N	580,718.7838	E 1,335,830.9171
C.C.		N	583,355.3521	E 1,337,815.4845
BACK	+ S 48° 24' 58.30" E			
AHEAD	+ S 53° 01' 51.28" E			
CHORD BEAR	+ S 50° 43' 24.79" E			
COURSE FROM PT EL-30 TO PC EL-31 S 53° 01' 51.28" E DIST 955.3410				

CURVE DATA				

CURVE EL-31				
P.I. STATION	501+89.90	N	579,989.2377	E 1,336,800.1450
DELTA	0° 11' 48.92"	(RT)		
DEGREE	0° 02' 17.51"			
TANGENT	257.7708			
LENGTH	515.5412			
RADIUS	150,000.0002			
EXTERNAL	0.2215			
LONG CHORD	515.5409			
MID. ORD.	0.2215			
P.C. STATION	499+32.13	N	580,144.2570	E 1,336,594.1964
P.T. STATION	504+47.67	N	579,833.5115	E 1,337,005.5596
C.C.		N	460,300.2446	E 1,246,386.5872
BACK	+ S 53° 01' 51.28" E			
AHEAD	+ S 52° 50' 02.36" E			
CHORD BEAR	+ S 52° 55' 56.82" E			

CURVE DATA				

CURVE EL-32				
P.I. STATION	526+07.79	N	578,528.5251	E 1,338,726.9352
DELTA	10° 09' 12.93"	(LT)		
DEGREE	1° 22' 32.34"			
TANGENT	370.0161			
LENGTH	738.0946			
RADIUS	4,165.0000			
EXTERNAL	16.4037			
LONG CHORD	737.1291			
MID. ORD.	16.3394			
P.C. STATION	522+37.77	N	578,752.0617	E 1,338,432.0736
P.T. STATION	529+75.87	N	578,360.4698	E 1,339,056.5856
C.C.		N	582,071.1820	E 1,340,948.2605
BACK	+ S 52° 50' 02.36" E			
AHEAD	+ S 62° 59' 15.29" E			
CHORD BEAR	+ S 57° 54' 38.82" E			

CURVE DATA				

CURVE EL-33				
P.I. STATION	532+76.00	N	578,224.1536	E 1,339,323.9780
DELTA	9° 48' 09.23"	(LT)		
DEGREE	1° 38' 13.28"			
TANGENT	380.1347			
LENGTH	598.8045			
RADIUS	3,500.0000			
EXTERNAL	12.8451			
LONG CHORD	598.0745			
MID. ORD.	12.7982			
P.C. STATION	529+75.87	N	578,360.4698	E 1,339,056.5856
P.T. STATION	535+74.67	N	578,135.3520	E 1,339,610.6749
C.C.		N	581,478.6481	E 1,340,646.2283
BACK	+ S 62° 59' 15.29" E			
AHEAD	+ S 72° 47' 24.51" E			
CHORD BEAR	+ S 67° 53' 19.90" E			

CURVE DATA			
------------	--	--	--

6/18/18

PROJECT REFERENCE NO.	SHEET NO.
W-5212N	RW02D-1
Location and Surveys	

ALIGNMENT CONTROL SHEET W-5212N

L			
TYPE	STATION	NORTH	EAST
POT	10+00.00	597286.3287	1306662.6206
PC	19+98.83	596789.1721	1307528.9303
PT	22+01.72	596687.6633	1307704.6091
PC	32+08.38	596181.4649	1308574.7354
PT	36+11.38	595985.0131	1308926.5891
PC	65+05.35	594619.0972	1311477.9283
PT	76+46.29	594237.6595	1312548.7168
PC	133+84.31	593137.8192	1318180.3443
PT	136+13.32	593091.6795	1318404.6602
PC	160+62.47	592574.2981	1320798.5342
PT	168+04.63	592509.9347	1321535.9355
PC	198+41.29	592627.5047	1324570.3233
PT	223+57.19	592178.7051	1327025.3708
PC	246+21.56	591296.1919	1329110.6910
PT	260+57.23	590435.3871	1330240.9099
PC	311+14.98	586468.9521	1333379.0901
PT	321+69.61	585544.9636	1333876.1790
PC	362+76.22	581643.9882	1335159.3877
PCC	364+70.92	581461.1410	1335226.1832
PCC	372+23.72	580854.9983	1335660.4533
PT	374+18.42	580732.9451	1335812.1034
PC	383+97.31	580144.2570	1336594.1964
PT	389+12.85	579833.5115	1337005.5597
PC	407+02.20	578752.5196	1338431.4695
PCC	414+42.20	578360.0628	1339057.6792
PCC	420+33.32	578137.4763	1339604.5341
PT	423+83.32	578043.6613	1339941.6695
PC	426+33.00	577984.1405	1340184.1546
PT	439+03.29	577677.4067	1341416.8520
PC	462+81.00	577095.9415	1343722.3654
PT	468+33.30	577013.1712	1344267.5604
POT	472+00.00	576993.2762	1344633.7227

Y			
TYPE	STATION	NORTH	EAST
PC	10+00.00	595415.1743	1310277.8913
PT	11+45.41	595319.1710	1310170.2886

Y1			
TYPE	STATION	NORTH	EAST
POT	10+00.00	594368.0341	1313413.5242
POT	12+93.78	594080.8827	1313351.4775

Y3			
TYPE	STATION	NORTH	EAST
PC	10+00.00	592516.4112	1321195.4786
PT	13+48.82	592169.7721	1321156.7465

Y4			
TYPE	STATION	NORTH	EAST
POT	10+00.00	592684.5175	1322871.4068
POT	11+29.66	592560.2458	1322834.4227

Y5			
TYPE	STATION	NORTH	EAST
PC	10+00.00	592597.4077	1323793.5439
PT	11+16.60	592481.6494	1323783.5518
POT	11+87.60	592412.5493	1323767.2371

Y6			
TYPE	STATION	NORTH	EAST
POT	10+00.00	592701.0661	1324280.4521
POT	10+85.30	592616.0188	1324273.8807

Y10			
TYPE	STATION	NORTH	EAST
PC	10+00.00	586493.5412	1333453.5945
PT	11+68.53	586362.9655	1333350.2449

Y11			
TYPE	STATION	NORTH	EAST
PC	10+00.00	583067.1057	1334811.7810
PT	11+37.89	582964.2021	1334725.1092

Y12			
TYPE	STATION	NORTH	EAST
POT	10+00.00	581395.8119	1335254.2103
PC	10+50.43	581363.3402	1335215.6240
PT	11+55.85	581280.1975	1335152.2051

Y13			
TYPE	STATION	NORTH	EAST
PC	10+00.00	579945.6904	1337014.5532
PT	11+01.55	579849.0899	1337038.3613
POT	11+39.13	579811.7307	1337034.2902

Y14			
TYPE	STATION	NORTH	EAST
POT	10+00.00	579512.2575	1337429.3179
POT	11+26.62	579387.1147	1337410.0280

Y15			
TYPE	STATION	NORTH	EAST
PC	10+00.00	578619.5892	1338617.1795
PT	10+67.46	578558.2757	1338589.8201
POT	11+07.46	578519.5297	1338579.8830

Y16			
TYPE	STATION	NORTH	EAST
POT	10+00.00	578137.2296	1339605.3260
PC	10+77.63	578071.5423	1339563.9480
PT	11+87.47	577971.1796	1339520.3774

Y17			
TYPE	STATION	NORTH	EAST
POT	10+00.00	577867.0278	1340658.7607
POT	10+95.25	577774.5803	1340635.8301

Y18			
TYPE	STATION	NORTH	EAST
POT	10+00.00	577646.6998	1341538.6054
POT	11+45.11	577502.1681	1341525.6556

SEE SHEET 1C-1 FOR NOTES

DocuSign Envelope ID: 6FCC8BE1-8193-4A12-A9E6-F82194B913A7

6/15/2018

6/15/2018 11:02:11 AM

6/15/2018 11:02:11 AM

PERMANENT EASEMENT CONTROL SHEET W-5212N

PROJECT REFERENCE NO.	SHEET NO.
W-5212N	RW03E-1
Location and Surveys	

ROW MARKER PERMANENT EASEMENT				
ALIGN	STATION	OFFSET	NORTH	EAST
L	40+06.78	-50.00	595842.4711	1309298.7726
L	40+50.00	50.00	595733.9117	1309289.6761
L	41+27.00	-105.00	595834.2176	1309430.7177
L	41+60.00	85.00	595651.1370	1309370.1332
L	42+50.00	50.00	595639.5143	1309465.9972
L	42+50.00	85.00	595608.6581	1309449.4777
L	42+92.00	-115.00	595765.1558	1309580.9025
L	44+12.00	-114.00	595707.6357	1309686.2232
L	47+40.00	-50.00	595496.4012	1309945.1826
L	51+66.69	50.00	595206.8504	1310274.1525
L	51+68.00	-50.00	595294.3908	1310322.5097
L	52+65.00	70.00	595142.8154	1310351.3870
L	53+21.00	-94.00	595260.9674	1310478.1628
L	53+75.00	63.00	595097.0680	1310451.6675
L	54+45.06	50.00	595075.4623	1310519.5671
L	56+14.00	-50.00	595083.8845	1310715.7058
L	64+50.00	-65.00	594702.5275	1311459.8078
L	64+50.00	-50.00	594689.3034	1311452.7280
L	68+86.00	-50.00	594502.6490	1311840.9945
L	179+75.00	50.76	592504.5270	1322707.3931
L	179+75.00	70.00	592485.3002	1322708.1381
L	180+01.81	70.00	592486.3383	1322734.9303
L	180+10.02	50.75	592505.8951	1322742.3863
L	182+10.00	50.66	592513.7193	1322942.2133
L	182+10.00	80.00	592484.4062	1322943.3491
L	182+40.00	80.00	592485.5677	1322973.3266
L	182+40.00	50.65	592514.8930	1322972.1903
L	196+19.00	50.09	592568.8460	1324350.1346
L	197+44.00	78.00	592545.7963	1324476.1215
L	198+58.00	-50.00	592678.0956	1324585.2268
L	201+23.00	-100.00	592731.4834	1324853.0157
L	201+50.00	108.00	592523.1559	1324877.3338
L	202+45.00	50.00	592578.9426	1324972.3565
L	203+24.00	-88.00	592713.7756	1325056.8871
L	204+78.00	-50.00	592666.6629	1325210.2274
L	217+65.00	50.00	592333.1257	1326454.4319
L	219+15.00	80.00	592259.3081	1326586.4999
L	219+35.00	-75.00	592399.8157	1326654.9265
L	219+35.00	-50.00	592376.1378	1326646.9043
L	219+45.00	80.00	592249.8403	1326614.5250
L	219+45.00	50.00	592278.2370	1326624.2012
L	222+90.14	-60.92	592260.8535	1326986.5615
L	319+58.00	-50.10	585762.4563	1333849.3968
L	319+80.00	50.01	585704.4948	1333764.8520
L	320+70.00	-80.00	585666.5633	1333918.6090
L	321+57.00	65.00	585536.3682	1333810.5527
L	323+14.00	-104.00	585440.3057	1334020.0879
L	323+84.00	92.00	585312.5659	1333855.7756
L	324+58.00	-102.00	585302.8913	1334063.1843
L	325+19.00	81.00	585187.7631	1333908.4087
L	325+73.00	-50.00	585177.4012	1334049.7227
L	325+83.00	50.00	585136.6545	1333957.8548
L	328+50.00	-50.00	584914.2716	1334136.2780
L	328+50.00	-80.00	584923.6458	1334164.7758
L	328+80.00	-80.00	584895.1480	1334174.1500

ROW MARKER PERMANENT EASEMENT				
ALIGN	STATION	OFFSET	NORTH	EAST
L	331+00.00	-80.00	584686.1642	1334242.8943
L	331+00.00	-50.00	584676.7900	1334214.3965
L	331+24.00	50.00	584622.7444	1334126.9033
L	331+45.00	-80.00	584643.4176	1334256.9557
L	331+45.00	-50.00	584634.0433	1334228.4579
L	332+00.00	63.00	584546.4878	1334138.3023
L	333+00.00	-50.00	584486.8048	1334276.8914
L	333+00.00	-80.00	584496.1790	1334305.3891
L	334+94.00	-100.00	584318.1428	1334385.0076
L	335+28.00	63.00	584234.9120	1334240.7938
L	335+50.00	95.00	584204.0144	1334217.2706
L	336+86.00	-50.00	584120.1332	1334397.5063
L	337+14.00	50.00	584062.2879	1334311.2630
L	368+01.22	-49.04	581197.2449	1335421.3109
L	368+51.98	51.55	581098.0750	1335367.8348
L	370+53.00	-58.00	581012.7207	1335579.6265
L	371+17.00	82.00	580868.8454	1335524.4007
L	372+10.00	-100.00	580939.2463	1335715.9387
L	372+10.00	-76.00	580921.1847	1335700.1343
L	372+47.00	83.00	580776.5367	1335624.5423
L	372+50.00	-100.00	580914.3502	1335744.9805
L	372+70.00	95.00	580752.1173	1335634.9607
L	372+95.00	48.85	580771.3880	1335684.0899
L	372+95.00	95.00	580735.6892	1335654.8435
L	375+55.00	-49.34	580690.2332	1335950.8982
L	377+30.00	83.00	580479.2535	1336011.1267
L	377+30.00	50.76	580505.0120	1336030.5154
L	378+75.00	65.00	580406.4341	1336137.8008
L	379+16.00	51.04	580392.9318	1336178.9543
L	392+77.00	50.82	579573.0189	1337265.0405
L	399+15.00	110.00	579140.4297	1337737.7057
L	399+15.00	94.00	579153.1799	1337747.3718
L	399+65.00	110.00	579110.2234	1337777.5502
L	399+65.00	50.57	579157.5786	1337813.4505
L	404+92.00	50.77	578839.0515	1338233.2904
L	407+32.00	68.00	578680.1203	1338414.5899
L	410+50.00	-50.14	578596.5574	1338743.9269
L	410+50.00	-85.00	578625.9960	1338762.5960
L	410+97.00	81.00	578460.3771	1338714.3014
L	411+00.00	-85.00	578600.0137	1338804.1157
L	411+00.00	-50.25	578570.4418	1338785.8563
L	412+65.00	50.02	578400.2408	1338876.9607
L	415+66.00	49.75	578260.7458	1339147.9781
L	415+89.00	60.00	578241.6490	1339164.8936
L	419+00.00	-75.00	578250.2594	1339503.0629
L	419+00.00	-50.23	578226.9100	1339494.7982
L	419+12.23	59.76	578119.0944	1339469.8281
L	419+62.00	-75.00	578230.5226	1339560.4335
L	420+37.00	-50.46	578184.5707	1339623.0306
L	433+85.00	50.39	577754.6078	1340901.9352
L	433+85.00	85.00	577721.0305	1340893.5593
L	434+13.48	85.00	577714.1391	1340921.1768
L	434+14.99	50.41	577747.3293	1340931.0166

ROW MARKER PERMANENT EASEMENT - E				
ALIGN	STATION	OFFSET	NORTH	EAST
Y14	10+66.65	31.77	579451.2297	1337387.7670

ROW MARKER IRON PIN AND CAP - E				
ALIGN	STATION	OFFSET	NORTH	EAST
L	395+18.08	73.92	579408.9716	1337443.2064
L	398+13.35	50.65	579249.1314	1337692.5530

I, Matthew T. Cornwell, a Professional Land Surveyor in the state of North Carolina, hereby certify to the best of my knowledge and belief that the following work items (Base map compilation, R/W Staking) performed under my responsible charge meet NCDOT Survey Standards as directed in the NCDOT Location & Surveys guidelines and procedures.

I further certify that the data compiled came from available surveys/mapping performed by others and provided to me by NCDOT and do not certify to the accuracy or quality of the individual data sources.

I further certify that the right of way and permanent easement points shown herein and outlined in the tables shown hereon (localized coordinates, station/offset) have been checked and are accurate representations of the right of way and permanent easement points depicted on the corresponding highway plans. I also certify that the right of way and permanent easement points shown herein have been field monumented under my supervision from existing survey control provided by others; that the depicted property data shown herein were surveyed by others; and these monuments denote the right of way and easement boundaries at the time of staking which may be subject to change due to right of way revisions (See deeds for final determination).

Witness my original signature, registration number and seal this day 6/15/2018

Matthew T. Cornwell
Professional Land Surveyor

Digitally signed by Matthew T. Cornwell
DN: C=US, O=TGS Engineers, CN=Matthew T. Cornwell, E=mcornwell@tgsengineers.com
Reason: I am the author of this document
Location:
Date: 2018-06-18 13:19:03
Foxit Reader PDF Version: 3.1.0

L-4775
PLS #



NOTES:

1. IF FURTHER INFORMATION REGARDING PROJECT CONTROL IS NEEDED, PLEASE CONTACT THE LOCATION AND SURVEYS UNIT.

2. PROJECT CONTROL WAS ESTABLISHED USING GNSS, THE GLOBAL NAVIGATION SATELLITE SYSTEM.

SEE SHEET 1C-1 FOR NOTES

7/17/17

REVISIONS

-L- CURVE DATA
PI Sta 21+00.28
Δ = 0° 20' 17.6" (RT)
D = 0° 10' 00.1"
L = 202.90'
T = 101.45'
R = 34,370.00'

TINA L. WITHERSPOON
DB 4833 PG 1336
PB 14 PG 115

TIMOTHY W. HEPLER
BRENDA H. HEPLER
DB 4661 PG 1793

BILLY L. FARRIS
PATRICIA M. FARRIS
DB 1268 PG 678
DB 1885 PG 604

PEGGY R. METCALF
DB 1863 PG 93

SHANNON D. YOUNG
DB 3076 PG 766

R. PAUL LAUSTERER
DANNY M. PFEIFER
DB 4460 PG 2145

RUDOLPH P. LAUSTERER
DB 4059 PG 2082

BM-1 ELEV. 931.58'
CHISELED X TOP OF BOLT IN
CONC SIGN BASE
89.46' RT OF -L- STA. 22 + 60.81

I, Matthew T. Cornwell, a Professional Land Surveyor in the state of North Carolina, hereby certify to the best of my knowledge and belief that the following work item(s) (Base map compilation, R/W Staking) performed under my responsible charge meet NCDOT Survey Standards as directed in the NCDOT Location & Surveys guidelines and procedures.

I further certify that the data compiled came from available surveys/mapping performed by others and provided to me by NCDOT and do not certify to the accuracy or quality of the individual data sources.

I further certify that the right of way and permanent easement points shown herein and outlined in the tables shown hereon (localized coordinates, station/offset) have been checked and are accurate representations of the right of way and permanent easement points depicted on the corresponding highway plans. I also certify that the right of way and permanent easement points shown herein have been field monumented under my supervision from existing survey control provided by others; that the depicted property data shown herein were surveyed by others; and these monuments denote the right of way and easement boundaries at the time of staking which may be subject to change due to right of way revisions (See deeds for final determination).

Witness my original signature, registration number and seal this day 8/31/2017

Matthew T.
Cornwell

Professional Land Surveyor

Digitally signed by Matthew T. Cornwell
DN: cn=Matthew T. Cornwell, o=TGS
Engineers, ou=Location & Surveys,
email=mcornwell@tgsengineers.com, c=US
Date: 2017.08.31 16:24:53 -0400

L-4775
PLS #

PROJECT REFERENCE NO. W-5212N		SHEET NO. RW-4	
Location and Surveys			
PROJECT SURVEYOR 			
DOCUMENT NOT CONSIDERED FINAL UNLESS ALL SIGNATURES COMPLETED			
		TGS ENGINEERS 804-C N. LAFAYETTE ST SHELBY, NC 28150 PH (704) 476-0003 CORP. LICENSE NO.: C-0275	

MATCH LINE STA -L- 32 + 00.00
MATCH TO SHEET NO 5

NOTES:


1. IF FURTHER INFORMATION REGARDING PROJECT CONTROL IS NEEDED, PLEASE CONTACT THE LOCATION AND SURVEYS UNIT.

2. PROJECT CONTROL WAS ESTABLISHED USING GNSS, THE GLOBAL NAVIGATION SATELLITE SYSTEM.

7/17/17

REVISIONS

MATCH LINE STA -L- 32 + 00.00
MATCH TO SHEET NO 4

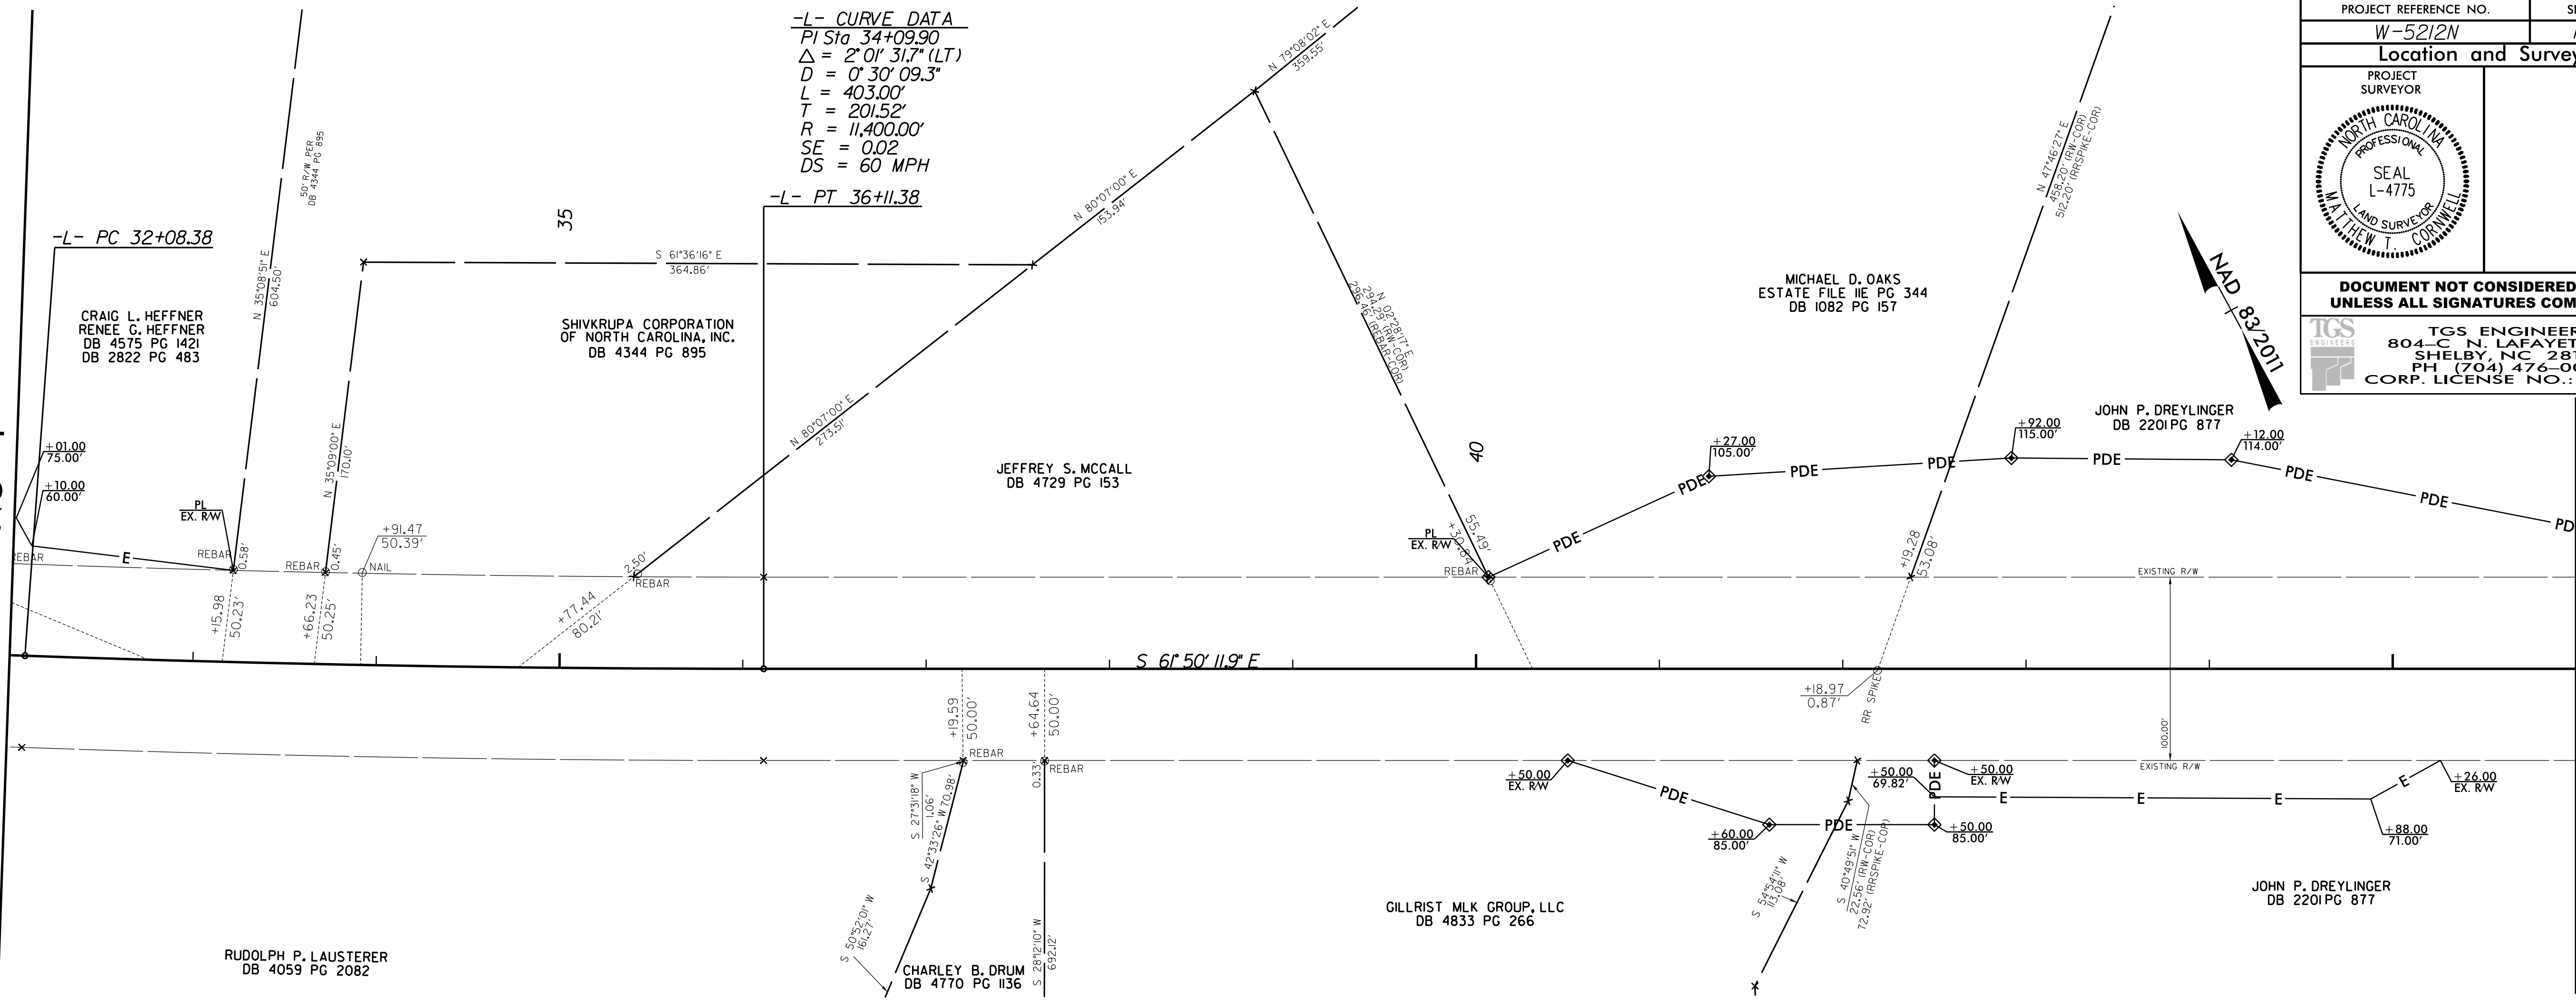

BM-2 ELEV. 887.70'
CHISELED X ON CONC PAD
123.35' LT OF -L- STA. 33 + 83.80

* DESIGN EXCEPTION REQUIRED FOR VERTICAL
CURVE AND VERTICAL SSD

I, Matthew T. Cornwell, a Professional Land Surveyor in the state of North Carolina, hereby certify to the best of my knowledge and belief that the following work item(s) (Base map compilation, R/W Staking) performed under my responsible charge meet NCDOT Survey Standards as directed in the NCDOT Location & Surveys guidelines and procedures.

I further certify that the data compiled came from available surveys/mapping performed by others and provided to me by NCDOT and do not certify to the accuracy or quality of the individual data sources.

I further certify that the right of way and permanent easement points shown herein and outlined in the tables shown hereon (localized coordinates, station/offset) have been checked and are accurate representations of the right of way and permanent easement points depicted on the corresponding highway plans. I also certify that the right of way and permanent easement points shown herein have been field monumented under my supervision from existing survey control provided by others; that the depicted property data shown herein were surveyed by others; and these monuments denote the right of way and easement boundaries at the time of staking which may be subject to change due to right of way revisions (See deeds for final determination).

Witness my original signature, registration number and seal this day 8/31/2017

Matthew T.
Cornwell

Digitally signed by Matthew T. Cornwell
DN: cn=Matthew T. Cornwell, o=TGS
Engineers, ou=Location & Surveys,
email=mcornwell@tgsengineers.com, c=US
Date: 2017.08.31 16:25:18 -0400

Professional Land Surveyor

L-4775

PLS #

NOTES:

1. IF FURTHER INFORMATION REGARDING PROJECT CONTROL
IS NEEDED, PLEASE CONTACT THE LOCATION AND SURVEYS UNIT.

2. PROJECT CONTROL WAS ESTABLISHED USING GNSS, THE GLOBAL NAVIGATION SATELLITE SYSTEM.


PROJECT REFERENCE NO.	SHEET NO.
W-5212N	RW-5
Location and Surveys	
PROJECT SURVEYOR	
	
DOCUMENT NOT CONSIDERED FINAL UNLESS ALL SIGNATURES COMPLETED	
 TGS ENGINEERS 804-C N. LAFAYETTE ST SHELBY, NC 28150 PH (704) 476-0003 CORP. LICENSE NO.: C-0275	

MATCH LINE STA -L- 46 + 00.00
MATCH TO SHEET NO 6

7/17/17

REVISIONS

MATCH LINE STA -L- 46 + 00.00
MATCH TO SHEET NO 5

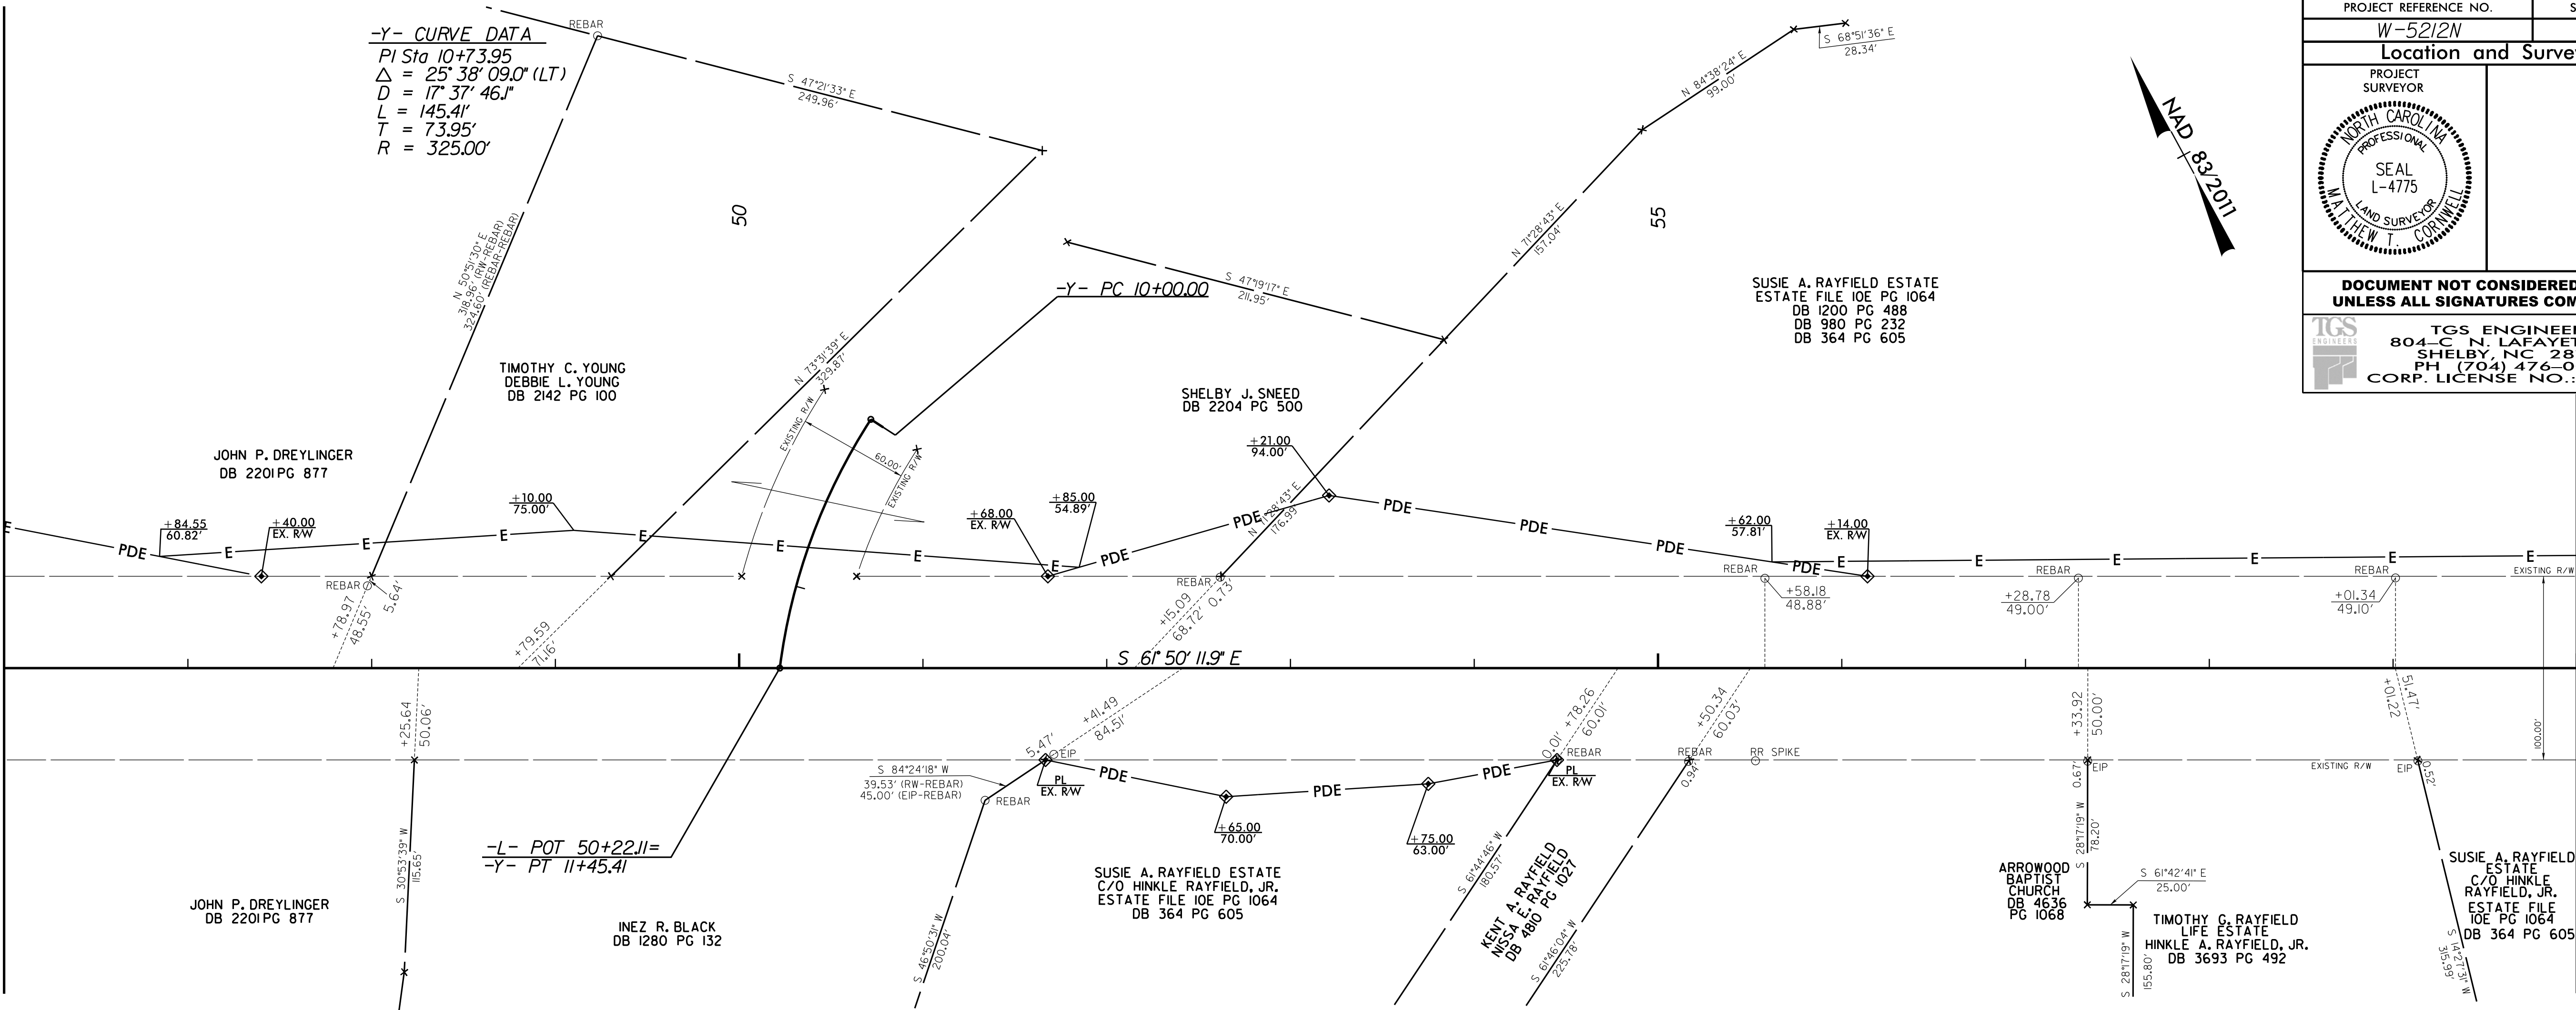

BM-3 ELEV. 865.46'
RR SPIKE IN BASE OF
22" RED OAK
101.57' RT OF -L- STA. 46 + 32.92

BM-4 ELEV. 909.09'
RR SPIKE IN BASE OF
30" DBL POST OAK
104.06' RT OF -L- STA. 55 + 14.81

I, Matthew T. Cornwell, a Professional Land Surveyor in the state of North Carolina, hereby certify to the best of my knowledge and belief that the following work item(s) (Base map compilation, R/W Staking) performed under my responsible charge meet NCDOT Survey Standards as directed in the NCDOT Location & Surveys guidelines and procedures.

I further certify that the data compiled came from available surveys/mapping performed by others and provided to me by NCDOT and do not certify to the accuracy or quality of the individual data sources.

I further certify that the right of way and permanent easement points shown herein and outlined in the tables shown hereon (localized coordinates, station/offset) have been checked and are accurate representations of the right of way and permanent easement points depicted on the corresponding highway plans. I also certify that the right of way and permanent easement points shown herein have been field monumented under my supervision from existing survey control provided by others; that the depicted property data shown herein were surveyed by others; and these monuments denote the right of way and easement boundaries at the time of staking which may be subject to change due to right of way revisions (See deeds for final determination).

Witness my original signature, registration number and seal this day 8/31/2017

Matthew T.
Cornwell

Digitally signed by Matthew T. Cornwell
DN: cn=Matthew T. Cornwell, o=TGS
Engineers, ou=Location & Surveys,
email=mcornwell@tgsengineers.com, c=US
Date: 2017.08.31 16:25:49 -04'00'

Professional Land Surveyor

L-4775
PLS *

NOTES:

- IF FURTHER INFORMATION REGARDING PROJECT CONTROL IS NEEDED, PLEASE CONTACT THE LOCATION AND SURVEYS UNIT.
- PROJECT CONTROL WAS ESTABLISHED USING GNSS, THE GLOBAL NAVIGATION SATELLITE SYSTEM.


PROJECT REFERENCE NO. W-5212N		SHEET NO. RW-6	
Location and Surveys			
PROJECT SURVEYOR 			
DOCUMENT NOT CONSIDERED FINAL UNLESS ALL SIGNATURES COMPLETED			
		TGS ENGINEERS 804-C N. LAFAYETTE ST SHELBY, NC 28150 PH (704) 476-0003 CORP. LICENSE NO.: C-0275	

MATCH LINE STA -L- 60 + 00.00
MATCH TO SHEET NO 7

7/17/17

REVISIONS

MATCH LINE STA -L- 60+00.00
MATCH TO SHEET NO 6

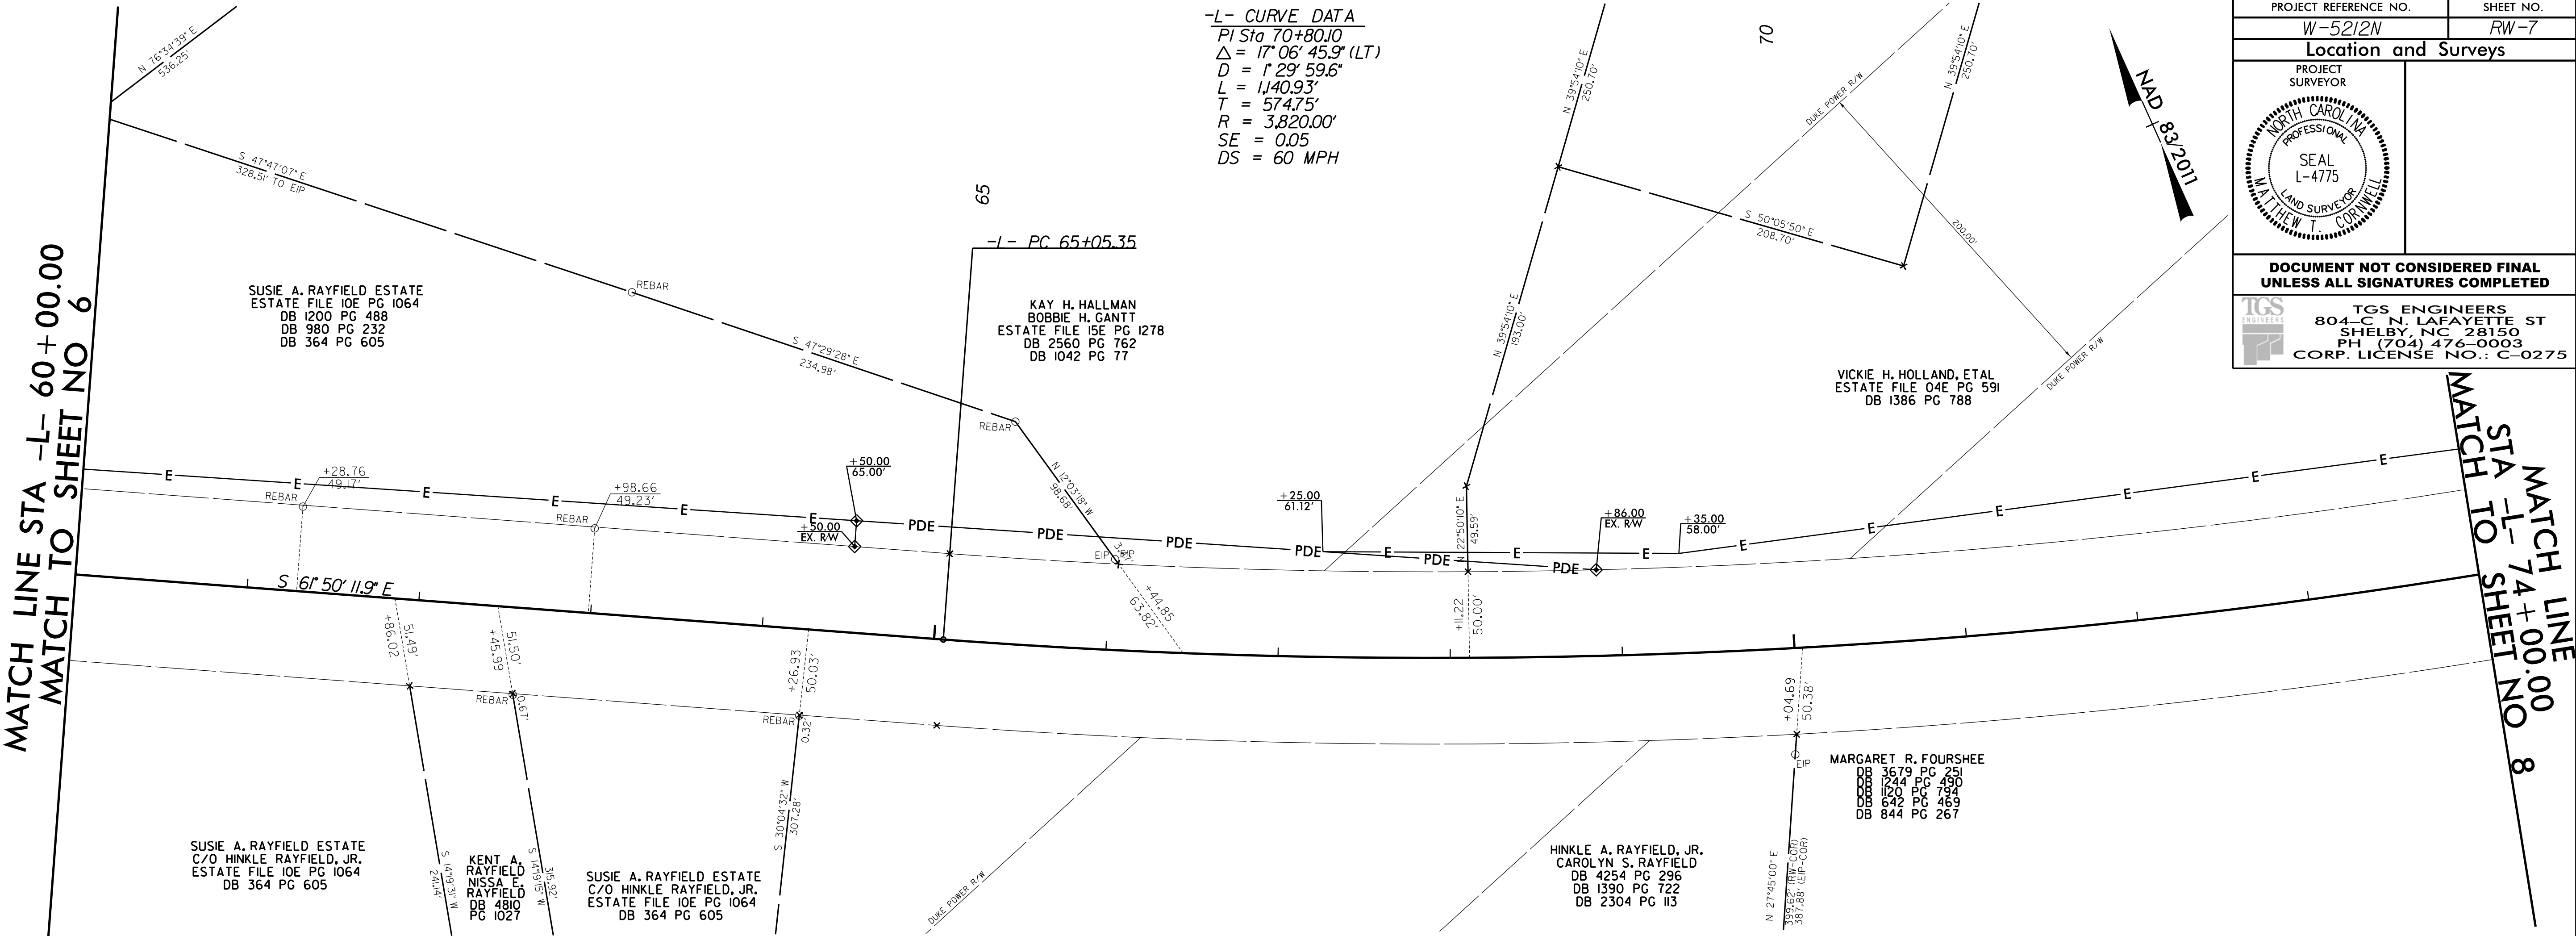

-L- CURVE DATA
PI Sta 70+80.10
Δ = 17° 06' 45.9" (LT)
D = 1' 29' 59.6"
L = 1,140.93'
T = 574.75'
R = 3,820.00'
SE = 0.05
DS = 60 MPH

-L- PC 65+05.35

KAY H. HALLMAN
BOBBIE H. GANTT
ESTATE FILE 15E PG 1278
DB 2560 PG 762
DB 1042 PG 77

VICKIE H. HOLLAND, ETAL
ESTATE FILE 04E PG 591
DB 1386 PG 788

MARGARET R. FOURSHEE
DB 3679 PG 251
DB 1244 PG 490
DB 1020 PG 794
DB 642 PG 469
DB 844 PG 267

HINKLE A. RAYFIELD, JR.
CAROLYN S. RAYFIELD
DB 4254 PG 296
DB 1390 PG 722
DB 2304 PG 113

SUSIE A. RAYFIELD ESTATE
ESTATE FILE 10E PG 1064
DB 1200 PG 488
DB 980 PG 232
DB 364 PG 605

SUSIE A. RAYFIELD ESTATE
C/O HINKLE RAYFIELD, JR.
ESTATE FILE 10E PG 1064
DB 364 PG 605

KENT A. RAYFIELD
NISSA E. RAYFIELD
DB 4810 PG 1027

SUSIE A. RAYFIELD ESTATE
C/O HINKLE RAYFIELD, JR.
ESTATE FILE 10E PG 1064
DB 364 PG 605

BM-5 ELEV. 931.60'
RR SPIKE IN BASE OF
15" YELLOW PINE
97.17' RT OF -L- STA. 65+35.38

PROJECT REFERENCE NO. W-5212N		SHEET NO. RW-7	
Location and Surveys			
PROJECT SURVEYOR 			
DOCUMENT NOT CONSIDERED FINAL UNLESS ALL SIGNATURES COMPLETED			
		TGS ENGINEERS 804-C N. LAFAYETTE ST SHELBY, NC 28150 PH (704) 476-0003 CORP. LICENSE NO.: C-0275	

MATCH LINE
STA -L- 74+00.00
MATCH TO SHEET NO 8

I, Matthew T. Cornwell, a Professional Land Surveyor in the state of North Carolina, hereby certify to the best of my knowledge and belief that the following work item(s) (Base map compilation, R/W Staking) performed under my responsible charge meet NCDOT Survey Standards as directed in the NCDOT Location & Surveys guidelines and procedures.

I further certify that the data compiled came from available surveys/mapping performed by others and provided to me by NCDOT and do not certify to the accuracy or quality of the individual data sources.

I further certify that the right of way and permanent easement points shown herein and outlined in the tables shown hereon (localized coordinates, station/offset) have been checked and are accurate representations of the right of way and permanent easement points depicted on the corresponding highway plans. I also certify that the right of way and permanent easement points shown herein have been field monumented under my supervision from existing survey control provided by others; that the depicted property data shown herein were surveyed by others; and these monuments denote the right of way and easement boundaries at the time of staking which may be subject to change due to right of way revisions (See deeds for final determination).

Witness my original signature, registration number and seal this day 8/31/2017

Matthew T. Cornwell
Professional Land Surveyor

Digitally signed by Matthew T. Cornwell
DN: cn=Matthew T. Cornwell, o=TGS
Engineers, ou=Location & Surveys,
email=mcornwell@tgsengineers.com, c=US
Date: 2017.08.31 16:26:16 -0400


L-4775
PLS #

NOTES:

- IF FURTHER INFORMATION REGARDING PROJECT CONTROL IS NEEDED, PLEASE CONTACT THE LOCATION AND SURVEYS UNIT.
- PROJECT CONTROL WAS ESTABLISHED USING GNSS, THE GLOBAL NAVIGATION SATELLITE SYSTEM.

7/18/17

REVISIONS

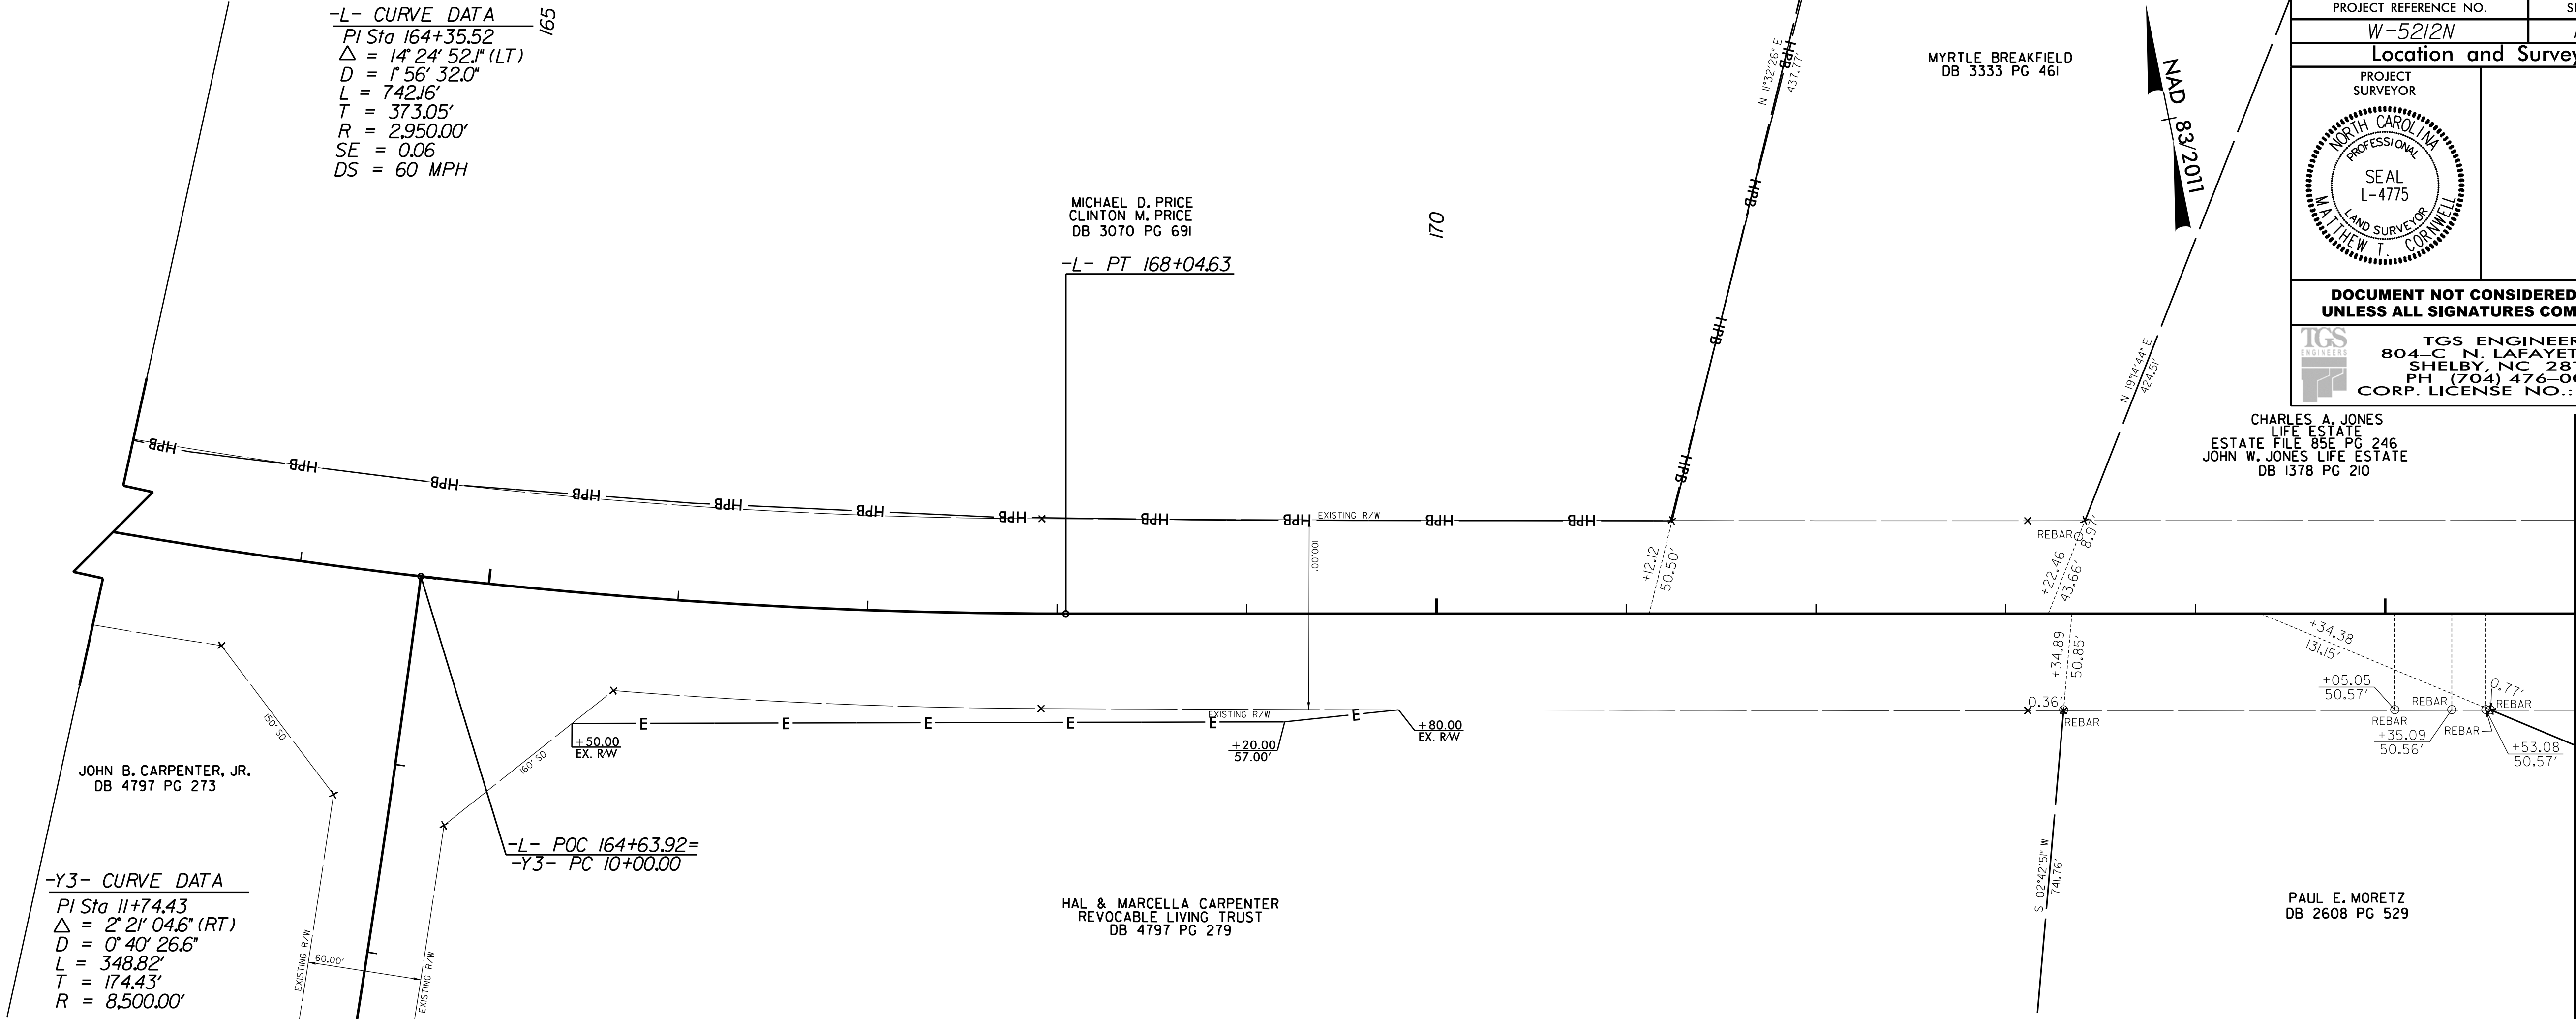

PROJECT REFERENCE NO. W-5212N		SHEET NO. RW-9	
Location and Surveys			
PROJECT SURVEYOR 			
DOCUMENT NOT CONSIDERED FINAL UNLESS ALL SIGNATURES COMPLETED			
		TGS ENGINEERS 804-C N. LAFAYETTE ST SHELBY, NC 28150 PH (704) 476-0003 CORP. LICENSE NO.: C-0275	

CHARLES A. JONES
LIFE ESTATE
ESTATE FILE B5E PG 246
JOHN W. JONES LIFE ESTATE
DB 1378 PG 210

PAUL E. MORETZ
DB 2608 PG 529

BM-11 ELEV. 916.70'
RR SPIKE FLUSH IN PAVEMENT
CTR SR 1446 BESS TOWN RD
100.46' RT OF -L- STA. 164+61.35

BM-12 ELEV. 913.99'
RR SPIKE IN BASE
18" TULIP POPLAR
171.36' RT OF -L- STA. 174+11.97

I, Matthew T. Cornwell, a Professional Land Surveyor in the state of North Carolina, hereby certify to the best of my knowledge and belief that the following work item(s) (Base map compilation, R/W Staking) performed under my responsible charge meet NCDOT Survey Standards as directed in the NCDOT Location & Surveys guidelines and procedures.

I further certify that the data compiled came from available surveys/mapping performed by others and provided to me by NCDOT and do not certify to the accuracy or quality of the individual data sources.

I further certify that the right of way and permanent easement points shown herein and outlined in the tables shown hereon (localized coordinates, station/offset) have been checked and are accurate representations of the right of way and permanent easement points depicted on the corresponding highway plans. I also certify that the right of way and permanent easement points shown herein have been field monumented under my supervision from existing survey control provided by others; that the depicted property data shown herein were surveyed by others; and these monuments denote the right of way and easement boundaries at the time of staking which may be subject to change due to right of way revisions (See deeds for final determination).

Witness my original signature, registration number and seal this day 8/31/2017

Matthew T. Cornwell
Professional Land Surveyor

Digitally signed by Matthew T. Cornwell
DN: cn=Matthew T. Cornwell, o=TGS
Engineers, ou=Location & Surveys,
email=mcornwell@tgsengineers.com, c=US
Date: 2017.08.31 16:27:20 -0400

L-4775
PLS #

NOTES:


- IF FURTHER INFORMATION REGARDING PROJECT CONTROL IS NEEDED, PLEASE CONTACT THE LOCATION AND SURVEYS UNIT.
- PROJECT CONTROL WAS ESTABLISHED USING GNSS, THE GLOBAL NAVIGATION SATELLITE SYSTEM.

REVISIONS

6/15/18

15 JUN 2018 14:28
C:\Users\mccornwell\OneDrive\Documents\Projects\5212N\18\REVISED\18\TOP
mccornwell

MATCH LINE STA -L- 176+00.00
MATCH TO SHEET NO 9

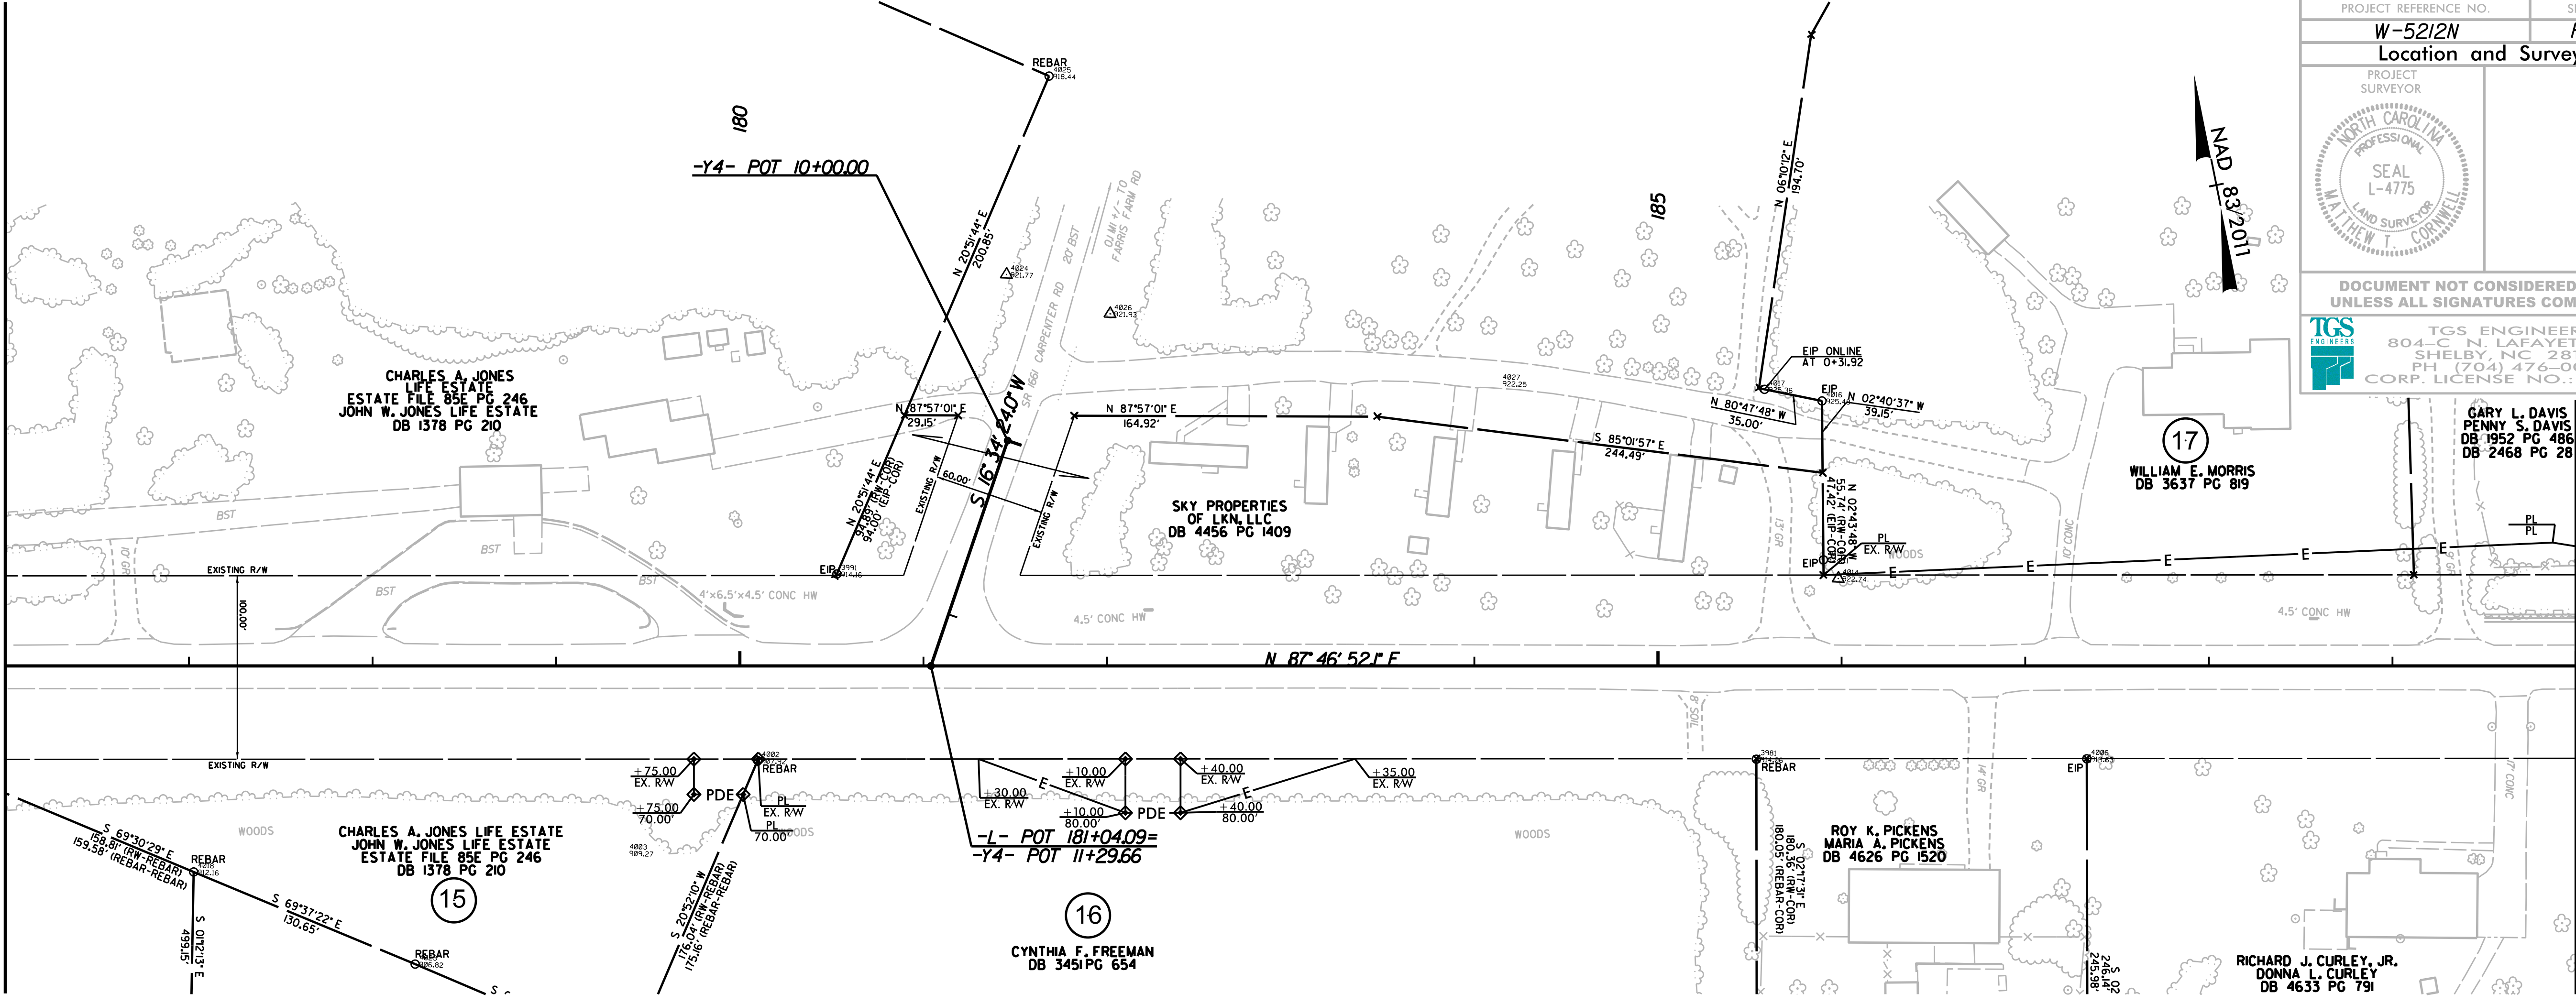

BM-13 ELEV. 904.26'
RR SPIKE IN BASE
18" SWEET GUM
80.04' RT OF -L- STA. 182+93.45

I, Matthew T. Cornwell, a Professional Land Surveyor in the state of North Carolina, hereby certify to the best of my knowledge and belief that the following work item(s) (Base map compilation, R/W Staking) performed under my responsible charge meet NCDOT Survey Standards as directed in the NCDOT Location & Surveys guidelines and procedures.

I further certify that the data compiled came from available surveys/mapping performed by others and provided to me by NCDOT and do not certify to the accuracy or quality of the individual data sources.

I further certify that the right of way and permanent easement points shown herein and outlined in the tables shown hereon (localized coordinates, station/offset) have been checked and are accurate representations of the right of way and permanent easement points depicted on the corresponding highway plans. I also certify that the right of way and permanent easement points shown herein have been field monumented under my supervision from existing survey control provided by others; that the depicted property data shown herein were surveyed by others; and these monuments denote the right of way and easement boundaries at the time of staking which may be subject to change due to right of way revisions (See deeds for final determination).

Witness my original signature, registration number and seal this day 6/15/2018

Matthew T. Cornwell
Digitally signed by Matthew T. Cornwell
DN: c=US, o=TGS Engineers, cn=Matthew T. Cornwell, e=mccornwell@tgsengineers.com
Reason: I am the author of this document
Date: 2018.06.15 14:29:39
Fossil PhantomPDF Version: 9.1.0

Professional Land Surveyor

L-4775

PLS #

PROJECT REFERENCE NO.
W-5212N

SHEET NO.
RW-10

Location and Surveys

PROJECT SURVEYOR

DOCUMENT NOT CONSIDERED FINAL
UNLESS ALL SIGNATURES COMPLETED

TGS ENGINEERS
804-C N. LAFAYETTE ST
SHELBY, NC 28150
PH (704) 476-0003
CORP. LICENSE NO.: C-0275

GARY L. DAVIS
PENNY S. DAVIS
DB 1952 PG 486
DB 2468 PG 28

17
WILLIAM E. MORRIS
DB 3637 PG 819

ROY K. PICKENS
MARIA A. PICKENS
DB 4626 PG 1520

RICHARD J. CURLEY, JR.
DONNA L. CURLEY
DB 4633 PG 191

MATCH LINE STA -L- 190+00.00
MATCH TO SHEET NO 11

NOTES:


- IF FURTHER INFORMATION REGARDING PROJECT CONTROL IS NEEDED, PLEASE CONTACT THE LOCATION AND SURVEYS UNIT.
- PROJECT CONTROL WAS ESTABLISHED USING GNSS, THE GLOBAL NAVIGATION SATELLITE SYSTEM.

REVISIONS

6/15/18

15 JUN 2018 14:34
C:\Users\mccornwell\OneDrive\Documents\W5212N\REVISED\W5212N.dgn
mccornwell

MATCH LINE STA -L- 190+00.00
MATCH TO SHEET NO 10

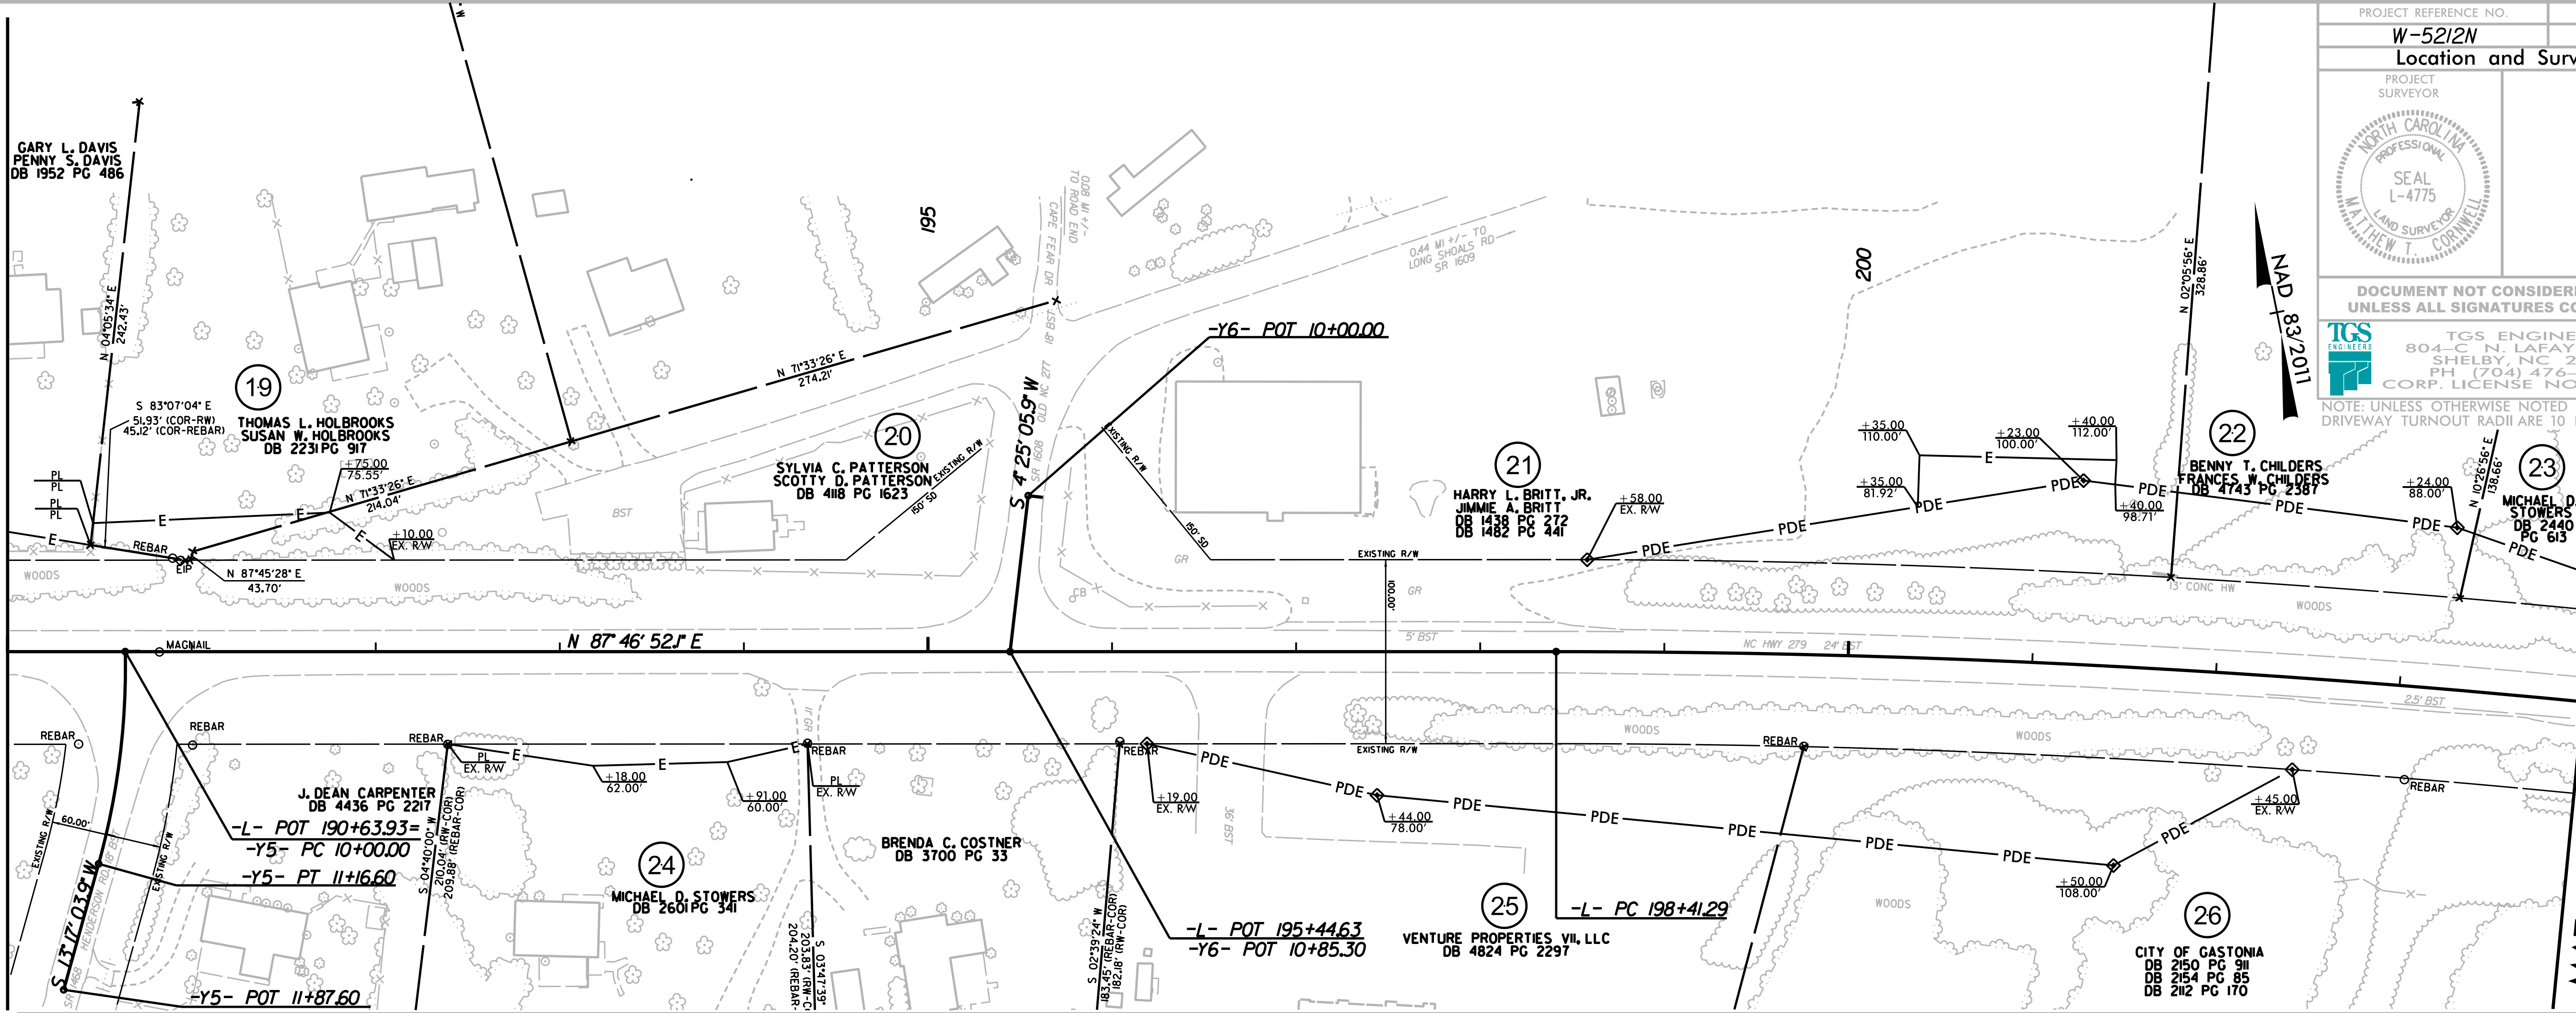

BM-14 ELEV. 923.74'
RR SPIKE FLUSH IN PAVEMENT
CTR SR 1468 HENDERSON RD
97.33' RT OF -L- STA. 190+54.51

BM-15 ELEV. 916.51'
CHISELED SQUARE ON CONC
LAMP BASE
98.71' RT OF -L- STA. 197+31.09

I, Matthew T. Cornwell, a Professional Land Surveyor in the state of North Carolina, hereby certify to the best of my knowledge and belief that the following work item(s) (Base map compilation, R/W Staking) performed under my responsible charge meet NCDOT Survey Standards as directed in the NCDOT Location & Surveys guidelines and procedures.

I further certify that the data compiled came from available surveys/mapping performed by others and provided to me by NCDOT and do not certify to the accuracy or quality of the individual data sources.

I further certify that the right of way and permanent easement points shown herein and outlined in the tables shown hereon (localized coordinates, station/offset) have been checked and are accurate representations of the right of way and permanent easement points depicted on the corresponding highway plans. I also certify that the right of way and permanent easement points shown herein have been field monumented under my supervision from existing survey control provided by others; that the depicted property data shown herein were surveyed by others; and these monuments denote the right of way and easement boundaries at the time of staking which may be subject to change due to right of way revisions (See deeds for final determination).

Witness my original signature, registration number and seal this day 6/15/2018

Matthew T. Cornwell
Digitally signed by Matthew T. Cornwell
DN: cn=US, o=TGS Engineers, ou=Matthew T. Cornwell, e=mccornwell@tgsengineers.com
Reason: I am the author of this document
Location:
Date: 2018.06.15 14:34:55
Font: PhantomPDF Version: 9.1.0

Professional Land Surveyor

L-4775

PLS #

PROJECT REFERENCE NO.		SHEET NO.	
W-5212N		RW-II	
Location and Surveys			
PROJECT SURVEYOR			
DOCUMENT NOT CONSIDERED FINAL UNLESS ALL SIGNATURES COMPLETED			
		TGS ENGINEERS 804-C N. LAFAYETTE ST SHELBY, NC 28150 PH (704) 476-0003 CORP. LICENSE NO.: C-0275	

NOTE: UNLESS OTHERWISE NOTED ALL DRIVEWAY TURNOUT RADII ARE 10 FT.

NOTES:


- IF FURTHER INFORMATION REGARDING PROJECT CONTROL IS NEEDED, PLEASE CONTACT THE LOCATION AND SURVEYS UNIT.
- PROJECT CONTROL WAS ESTABLISHED USING GNSS, THE GLOBAL NAVIGATION SATELLITE SYSTEM.

7/18/17

REVISIONS

MATCH LINE STA -L- 204 + 00.00
MATCH TO SHEET NO 11

-L- CURVE DATA
PI Sta 211+19.85
Δ = 25°09'25.5" (RT)
D = 0°59'59.7"
L = 2,515.89'
T = 1,278.55'
R = 5730.00'
SE = 0.04
DS = 60 MPH

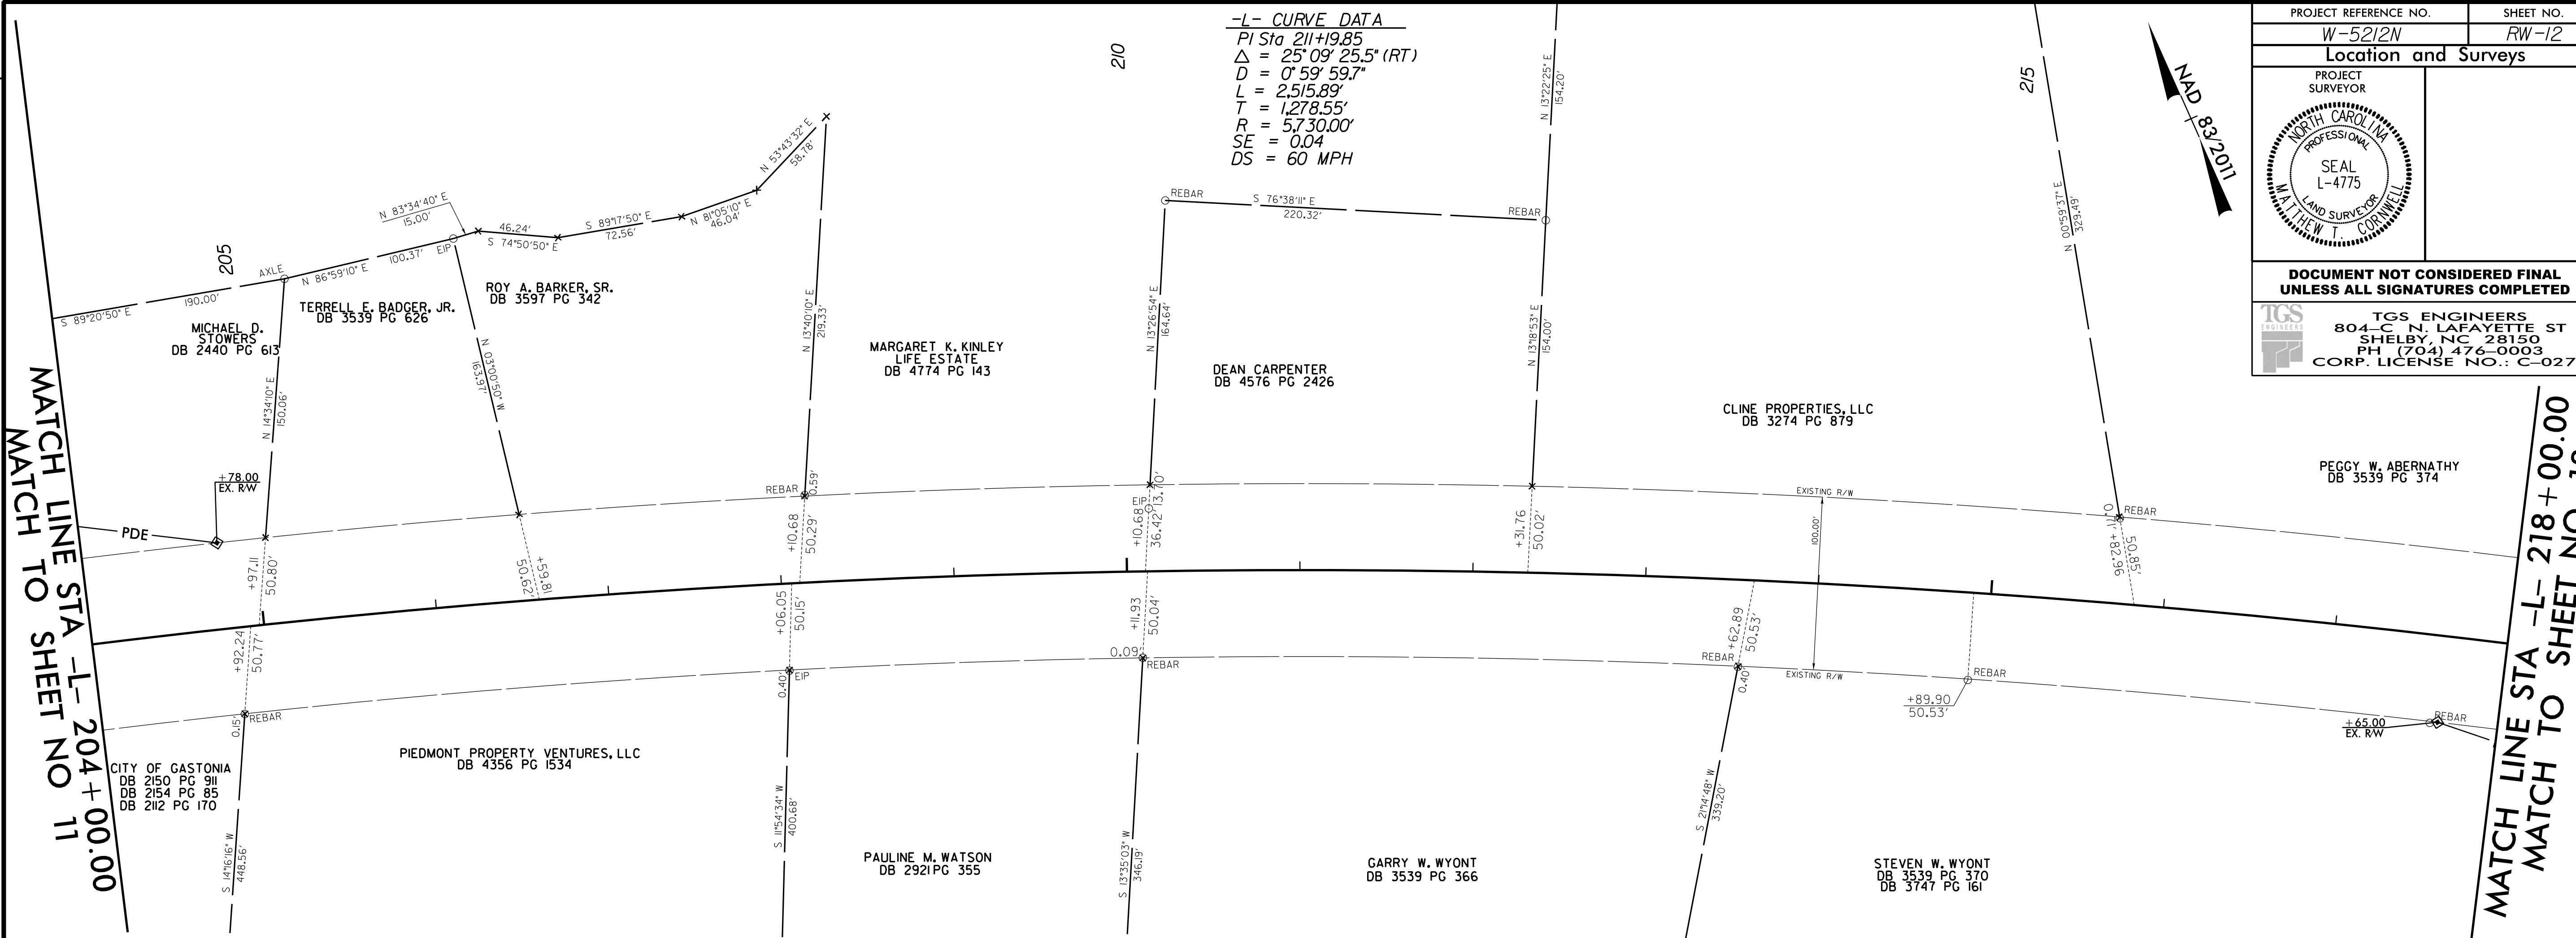

BM-16 ELEV. 919.40'
RR SPIKE FLUSH IN PAVEMENT
AT PRECISION SYST
98.33' RT OF -L- STA. 204 + 93.81

I, Matthew T. Cornwell, a Professional Land Surveyor in the state of North Carolina, hereby certify to the best of my knowledge and belief that the following work item(s) (Base map compilation, R/W Staking) performed under my responsible charge meet NCDOT Survey Standards as directed in the NCDOT Location & Surveys guidelines and procedures.

I further certify that the data compiled came from available surveys/mapping performed by others and provided to me by NCDOT and do not certify to the accuracy or quality of the individual data sources.

I further certify that the right of way and permanent easement points shown herein and outlined in the tables shown hereon (localized coordinates, station/offset) have been checked and are accurate representations of the right of way and permanent easement points depicted on the corresponding highway plans; also certify that the right of way and permanent easement points shown herein have been field monumented under my supervision from existing survey control provided by others; that the depicted property data shown herein were surveyed by others; and these monuments denote the right of way and easement boundaries at the time of staking which may be subject to change due to right of way revisions (See deeds for final determination).

Witness my original signature, registration number and seal this day 8/31/2017

Matthew T.
Cornwell

Professional Land Surveyor

Digitally signed by Matthew T. Cornwell
DN: cn=Matthew T. Cornwell, o=TGS
Engineers, ou=Location & Surveys,
email=mcornwell@tgsengineers.com, c=US
Date: 2017.08.31 16:28:34 -0400

L-4775

PLS #

NOTES:

1. IF FURTHER INFORMATION REGARDING PROJECT CONTROL IS NEEDED, PLEASE CONTACT THE LOCATION AND SURVEYS UNIT.

2. PROJECT CONTROL WAS ESTABLISHED USING GNSS, THE GLOBAL NAVIGATION SATELLITE SYSTEM.

PROJECT REFERENCE NO. W-5212N		SHEET NO. RW-12	
Location and Surveys			
PROJECT SURVEYOR 			
DOCUMENT NOT CONSIDERED FINAL UNLESS ALL SIGNATURES COMPLETED			
		TGS ENGINEERS 804-C N. LAFAYETTE ST SHELBY, NC 28150 PH (704) 476-0003 CORP. LICENSE NO.: C-0275	


MATCH LINE STA -L- 218 + 00.00
MATCH TO SHEET NO 13

7/18/17

REVISIONS

MATCH LINE STA -L- 218 + 00.00
MATCH TO SHEET NO 12

-L- CURVE DATA
PI Sta 211+19.85
 $\Delta = 25^{\circ}09'25.5"$ (RT)
 $D = 0^{\circ}59'59.7"$
 $L = 2,515.89'$
 $T = 1,278.55'$
 $R = 5,730.00'$
 $SE = 0.04$
 $DS = 60$ MPH

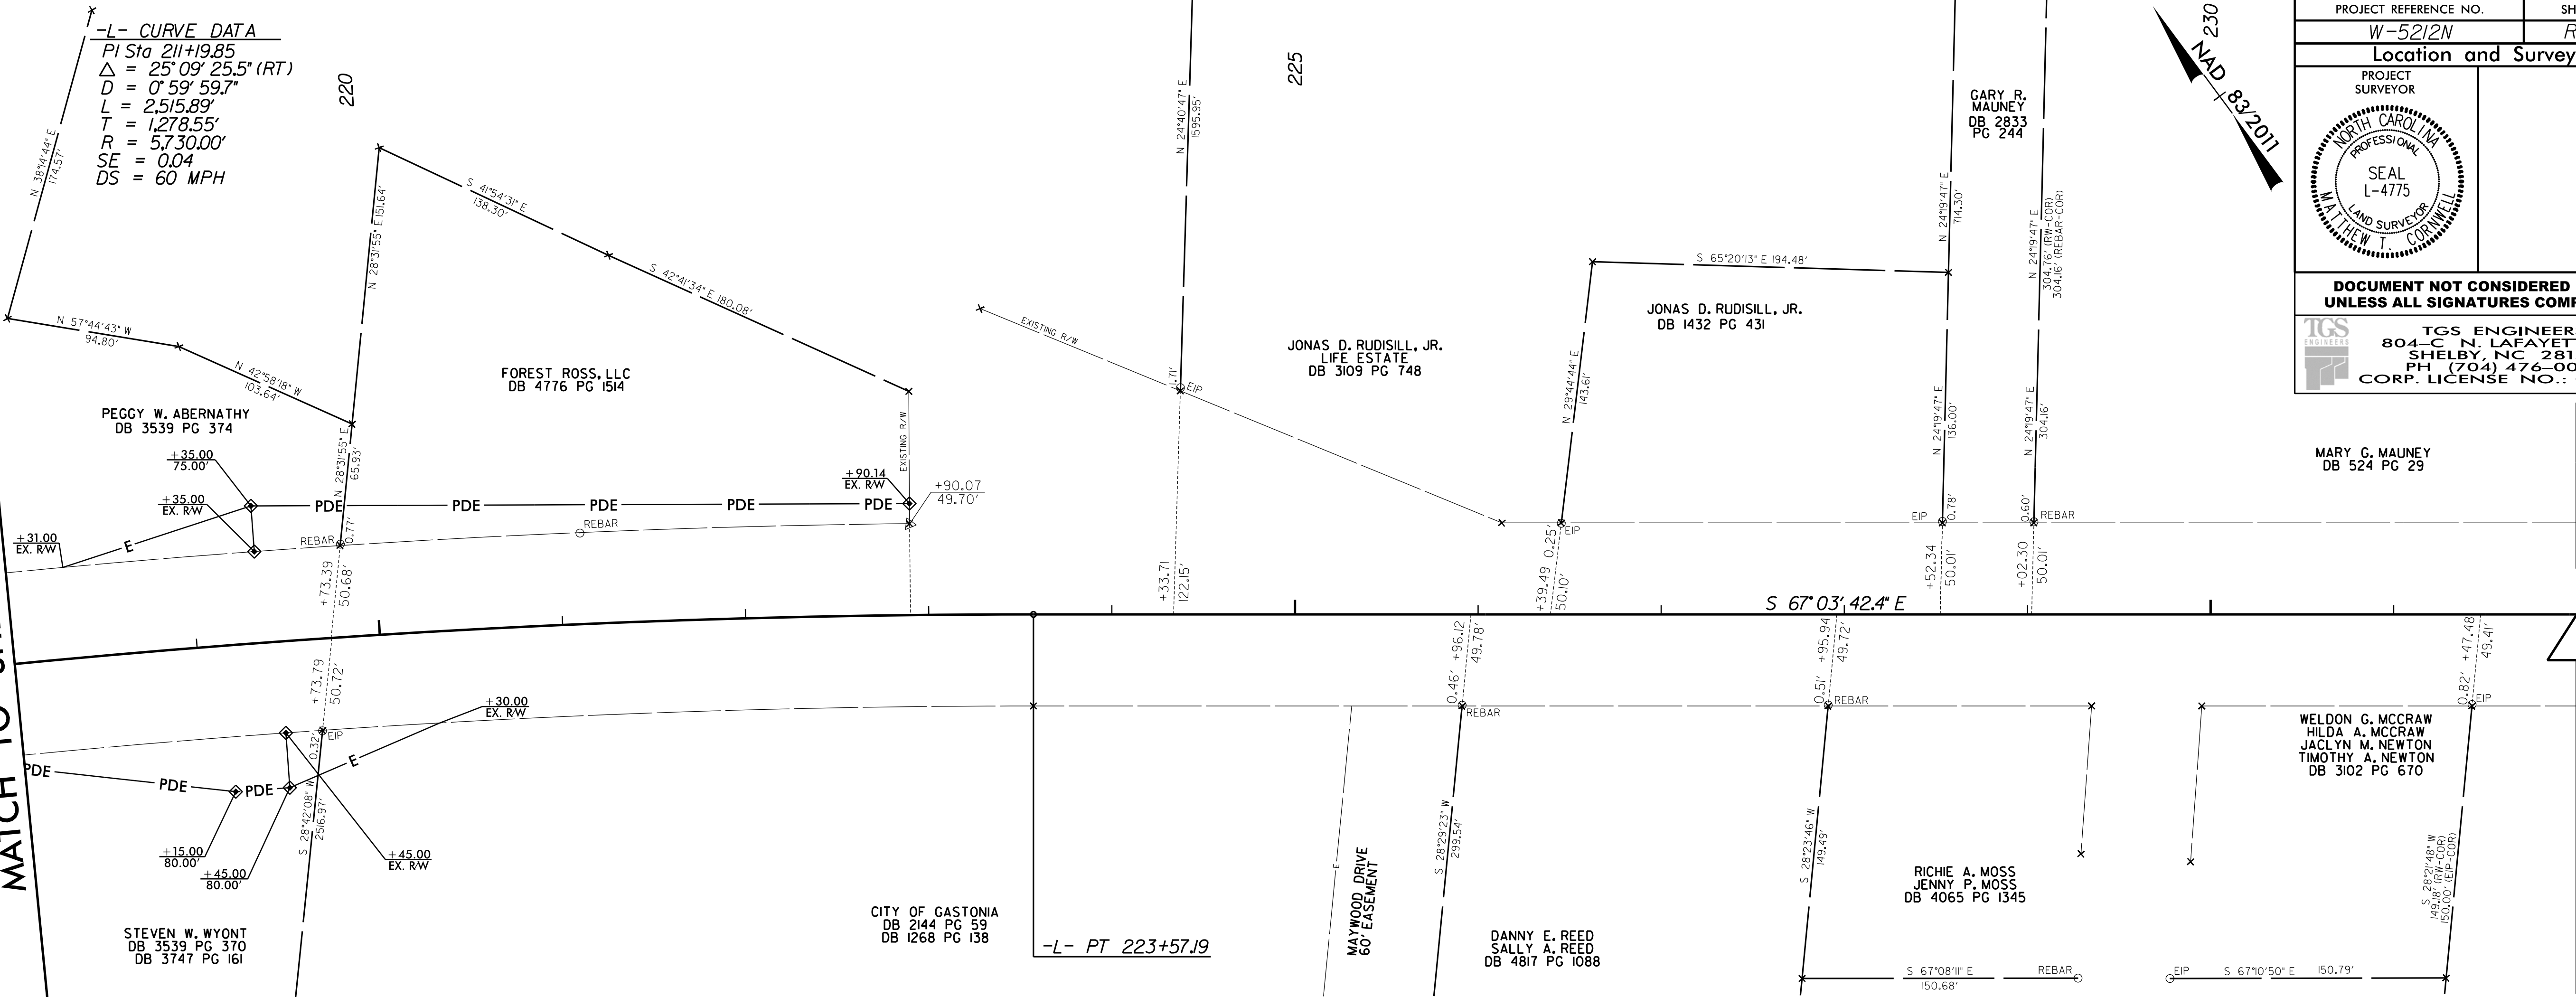

BM-18 ELEV. 948.97'
RR SPIKE IN BASE
24" SWEET GUM
153.69' LT OF -L- STA. 222+06.53

BM-19 ELEV. 949.84'
RR SPIKE FLUSH IN PAVEMENT
MOUNTAIN MEADOWS DRIVE
97.80' RT OF -L- STA. 229+61.63

I, Matthew T. Cornwell, a Professional Land Surveyor in the state of North Carolina, hereby certify to the best of my knowledge and belief that the following work item(s) (Base map compilation, R/W Staking) performed under my responsible charge meet NCDOT Survey Standards as directed in the NCDOT Location & Surveys guidelines and procedures.

I further certify that the data compiled came from available surveys/mapping performed by others and provided to me by NCDOT and do not certify to the accuracy or quality of the individual data sources.

I further certify that the right of way and permanent easement points shown herein and outlined in the tables shown hereon (localized coordinates, station/offset) have been checked and are accurate representations of the right of way and permanent easement points depicted on the corresponding highway plans. I also certify that the right of way and permanent easement points shown herein have been field monumented under my supervision from existing survey control provided by others; that the depicted property data shown herein were surveyed by others; and these monuments denote the right of way and easement boundaries at the time of staking which may be subject to change due to right of way revisions (See deeds for final determination).

Witness my original signature, registration number and seal this day 8/31/2017

Matthew T.
Cornwell

Digitally signed by Matthew T. Cornwell
DN: cn=Matthew T. Cornwell, o=TGS
Engineers, ou=Location & Surveys,
email=mcornwell@tgsengineers.com, c=US
Date: 2017.08.31 16:29:03 -0400

Professional Land Surveyor

L-4775
PLS #

NOTES:

1. IF FURTHER INFORMATION REGARDING PROJECT CONTROL IS NEEDED, PLEASE CONTACT THE LOCATION AND SURVEYS UNIT.

2. PROJECT CONTROL WAS ESTABLISHED USING GNSS, THE GLOBAL NAVIGATION SATELLITE SYSTEM.




2. PROJECT CONTROL WAS ESTABLISHED USING GNSS, THE GLOBAL NAVIGATION SATELLITE SYSTEM.

7/18/17

REVISIONS

MATCH LINE STA -L- 324 + 00.00
MATCH TO SHEET NO 14

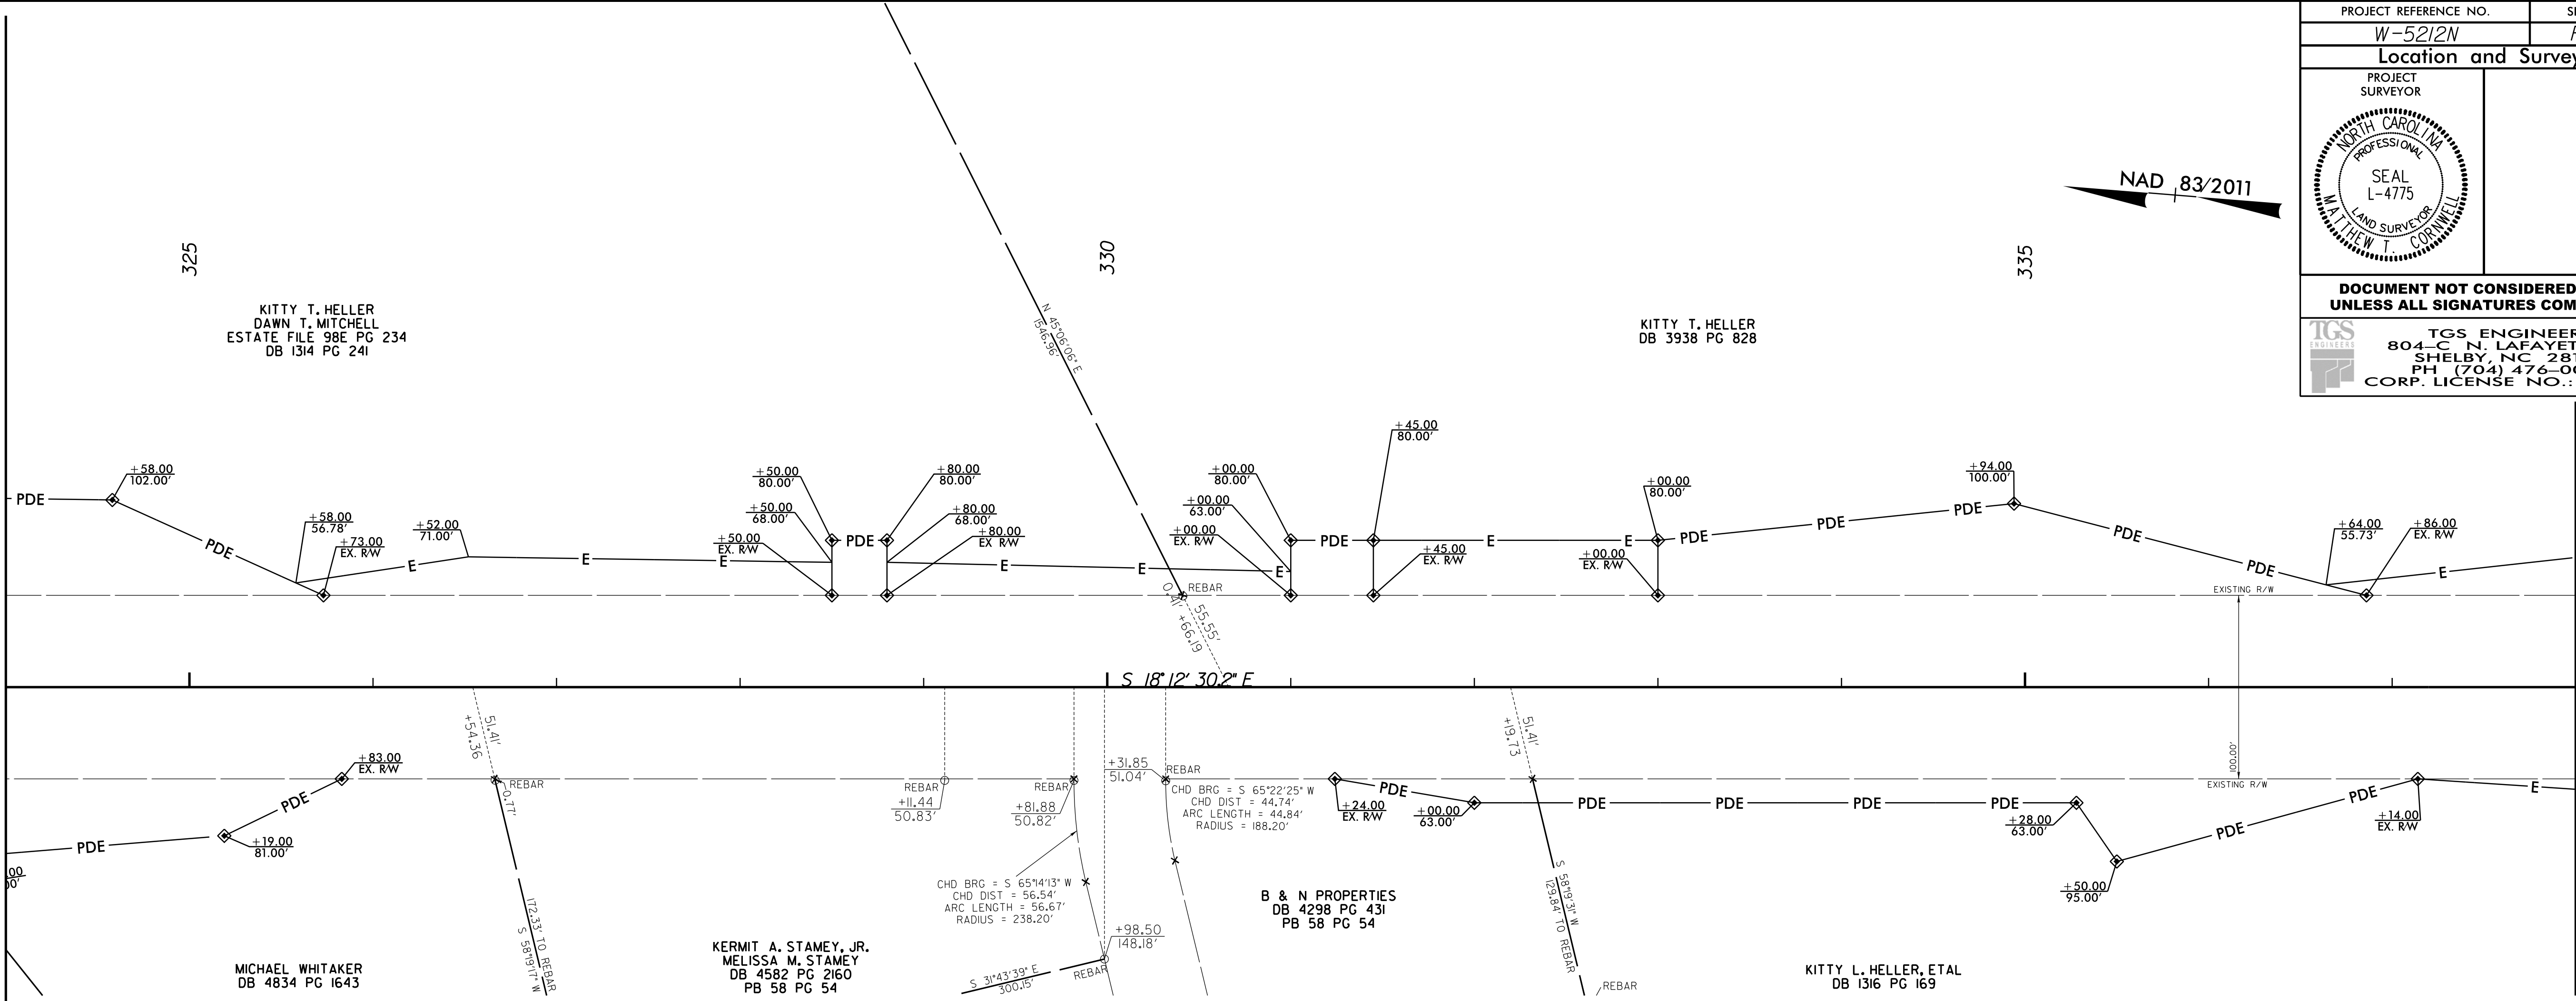

MATCH LINE STA -L- 338 + 00.00
MATCH TO SHEET NO 16

PROJECT REFERENCE NO. <i>W-5212N</i>		SHEET NO. <i>RW-15</i>	
Location and Surveys			
PROJECT SURVEYOR 			
DOCUMENT NOT CONSIDERED FINAL UNLESS ALL SIGNATURES COMPLETED			
		TGS ENGINEERS 804-C N. LAFAYETTE ST SHELBY, NC 28150 PH (704) 476-0003 CORP. LICENSE NO.: C-0275	

BM-24 ELEV. 824.38'
RR SPIKE IN BASE
20" SWEET GUM
125.24' RT OF -L- STA. 333 + 56.31

I, Matthew T. Cornwell, a Professional Land Surveyor in the state of North Carolina, hereby certify to the best of my knowledge and belief that the following work item(s) (Base map compilation, R/W Staking) performed under my responsible charge meet NCDOT Survey Standards as directed in the NCDOT Location & Surveys guidelines and procedures.

I further certify that the data compiled came from available surveys/mapping performed by others and provided to me by NCDOT and do not certify to the accuracy or quality of the individual data sources.

I further certify that the right of way and permanent easement points shown herein and outlined in the tables shown hereon (localized coordinates, station/offset) have been checked and are accurate representations of the right of way and permanent easement points depicted on the corresponding highway plans. I also certify that the right of way and permanent easement points shown herein have been field monumented under my supervision from existing survey control provided by others; that the depicted property data shown herein were surveyed by others; and these monuments denote the right of way and easement boundaries at the time of staking which may be subject to change due to right of way revisions (See deeds for final determination).

Witness my original signature, registration number and seal this day 8/31/2017

Matthew T. Cornwell
Digitally signed by Matthew T. Cornwell
DN: cn=Matthew T. Cornwell, o=TGS
Engineers, ou=Location & Surveys,
email=mcornwell@tgsengineers.com, c=US
Date: 2017.08.31 16:29:55 -0400'

Professional Land Surveyor

L-4775

PLS #

NOTES:


1. IF FURTHER INFORMATION REGARDING PROJECT CONTROL IS NEEDED, PLEASE CONTACT THE LOCATION AND SURVEYS UNIT.

2. PROJECT CONTROL WAS ESTABLISHED USING GNSS, THE GLOBAL NAVIGATION SATELLITE SYSTEM.

7/18/17

REVISIONS

MATCH LINE STA -L- 338 + 00.00
MATCH TO SHEET NO 15

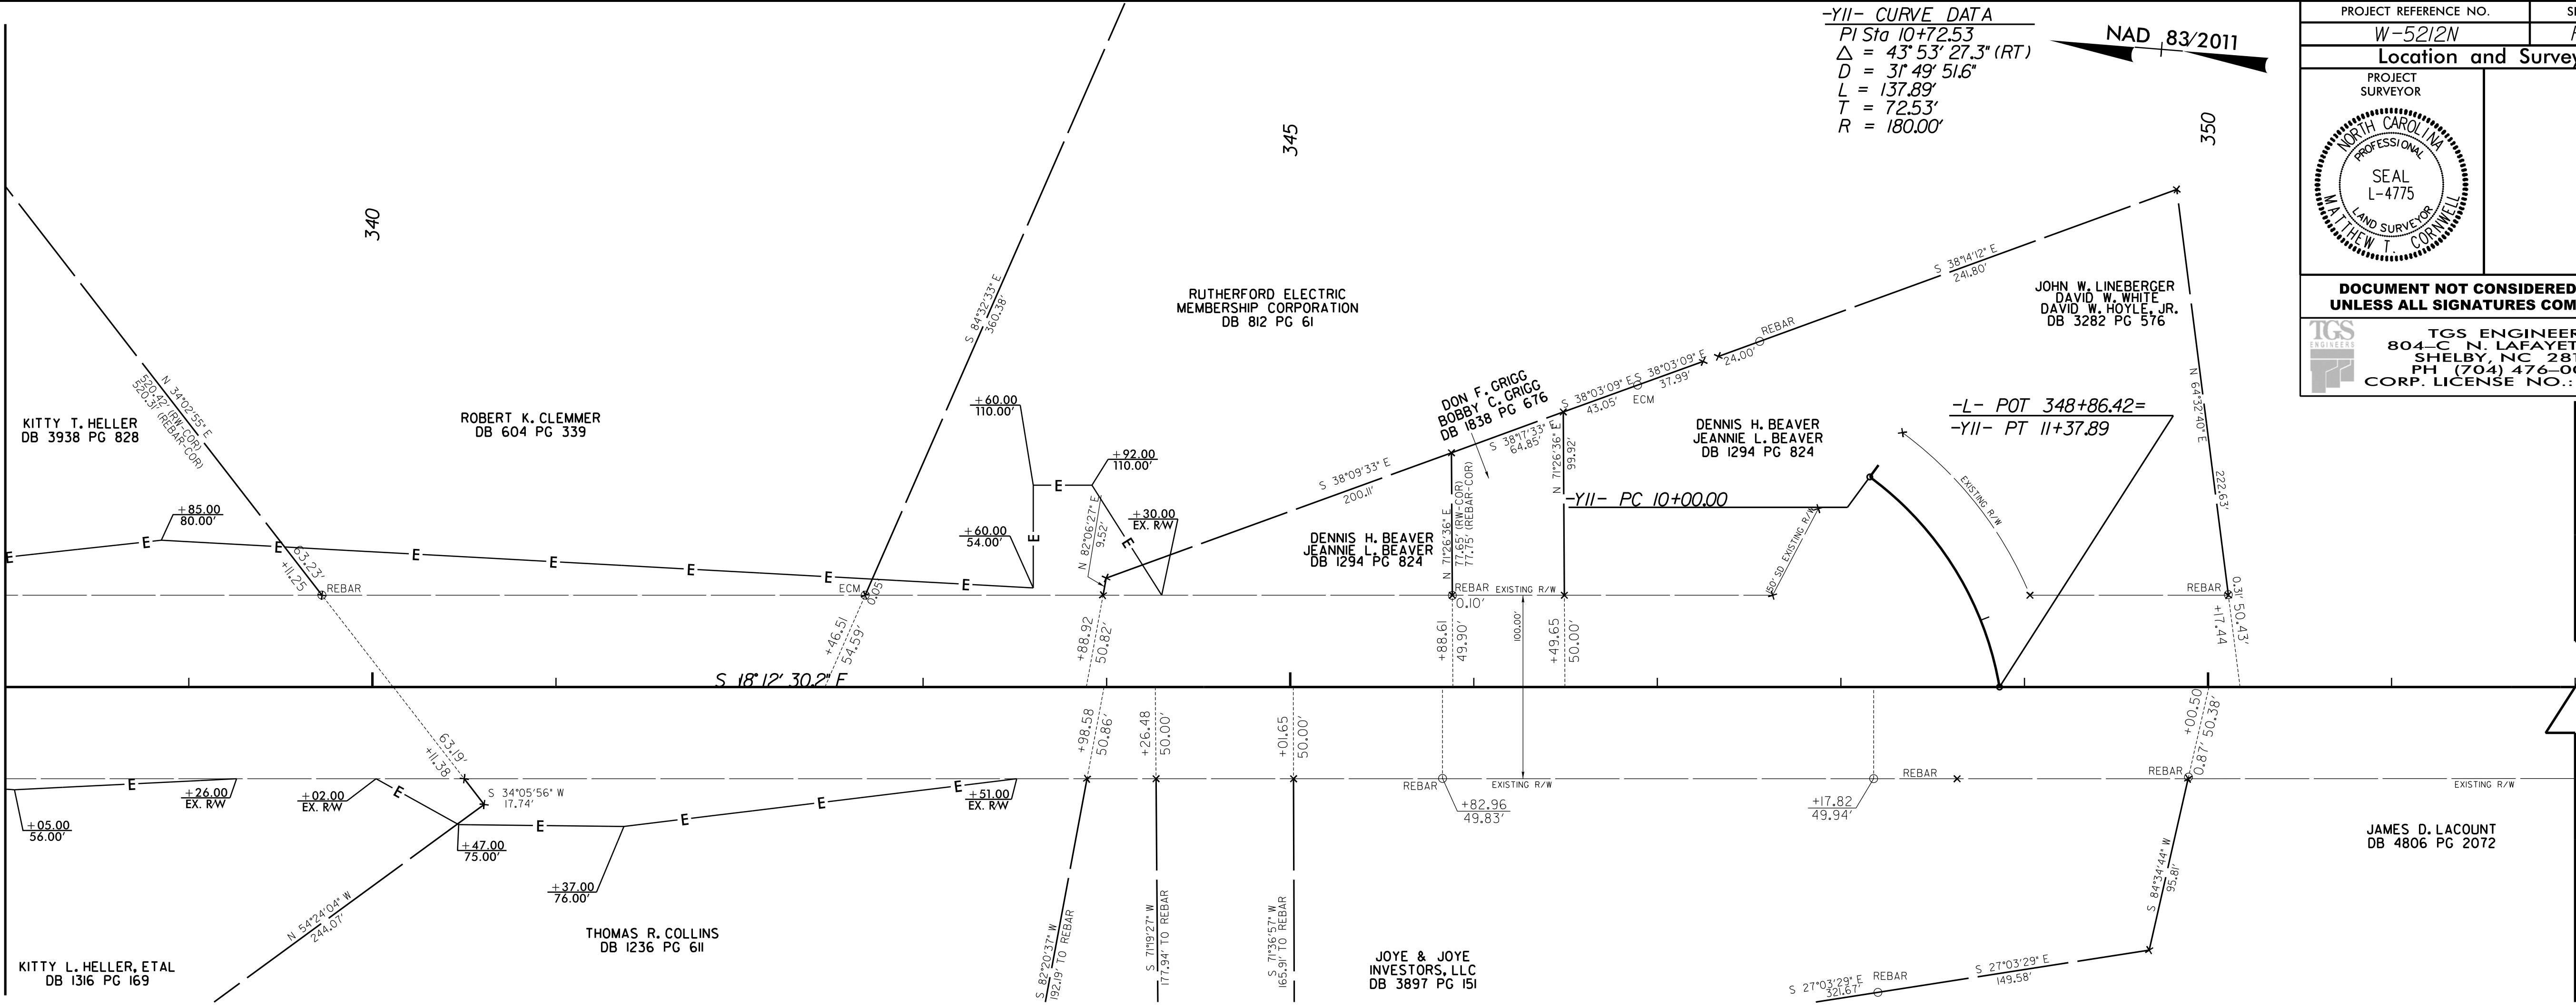

-YII- CURVE DATA
PI Sta 10+72.53
Δ = 43° 53' 27.3" (RT)
D = 31° 49' 51.6"
L = 137.89'
T = 72.53'
R = 180.00'

NAD 83/2011

PROJECT REFERENCE NO.
W-5212N

SHEET NO.
RW-16

Location and Surveys

PROJECT SURVEYOR

SEAL
L-4775
LAND SURVEYOR
MATTHEW T. CORNWELL

DOCUMENT NOT CONSIDERED FINAL
UNLESS ALL SIGNATURES COMPLETED

TGS ENGINEERS
804-C N LAFAYETTE ST
SHELBY NC 28150
PH (704) 476-0003
CORP. LICENSE NO.: C-0275

I, Matthew T. Cornwell, a Professional Land Surveyor in the state of North Carolina, herby certify to the best of my knowledge and belief that the following work item(s) (Base map compilation, R/W Staking) performed under my responsible charge meet NCDOT Survey Standards as directed in the NCDOT Location & Surveys guidelines and procedures.

I further certify that the data compiled came from available surveys/mapping performed by others and provided to me by NCDOT and do not certify to the accuracy or quality of the individual data sources.

I further certify that the right of way and permanent easement points shown herein and outlined in the tables shown hereon (localized coordinates, station/offset) have been checked and are accurate representations of the right of way and permanent easement points depicted on the corresponding highway plans. I also certify that the right of way and permanent easement points shown herein have been field monumented under my supervision from existing survey control provided by others; that the depicted property data shown herein were surveyed by others; and these monuments denote the right of way and easement boundaries at the time of staking which may be subject to change due to right of way revisions (See deeds for final determination).

Witness my original signature, registration number and seal this day 8/31/2017

Matthew T.
Cornwell

Digitally signed by Matthew T. Cornwell
DN: cn=Matthew T. Cornwell, o=TGS
Engineers, ou=Location & Surveys,
email=mcornwell@tgsengineers.com, c=US
Date: 2017.08.31 16:30:18 -04'00'

Professional Land Surveyor

L-4775

PLS #


NOTES:

1. IF FURTHER INFORMATION REGARDING PROJECT CONTROL IS NEEDED, PLEASE CONTACT THE LOCATION AND SURVEYS UNIT.

2. PROJECT CONTROL WAS ESTABLISHED USING GNSS, THE GLOBAL NAVIGATION SATELLITE SYSTEM.

7/18/17

REVISIONS

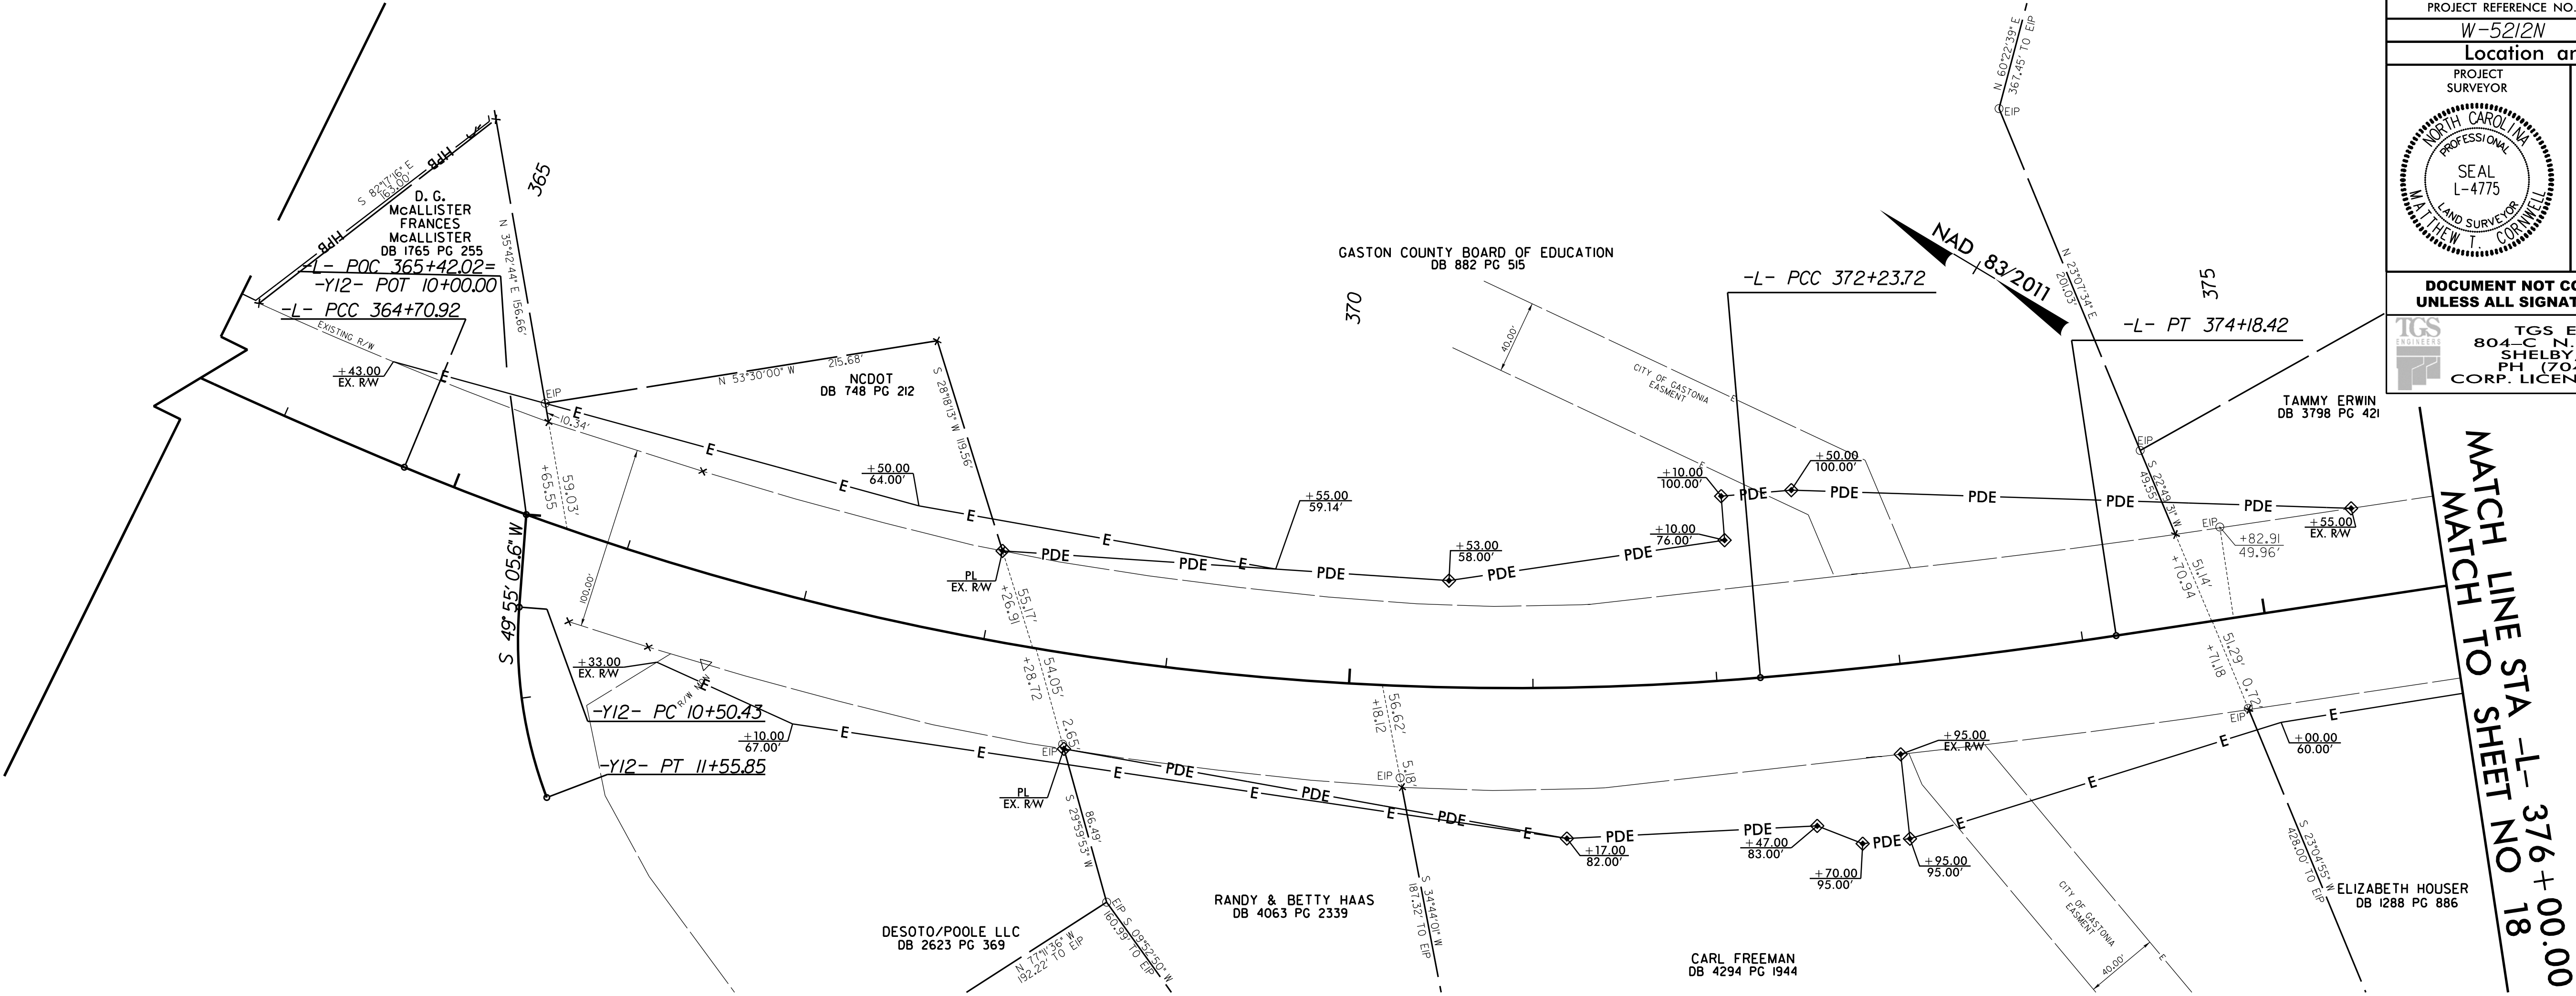

DDCBM-6 ELEV. 845.89'
N 581,082.61
E 1,335,398.52
35.99' RT OF -L- STA. 368 + 81.79

I, Matthew T. Cornwell, a Professional Land Surveyor in the state of North Carolina, hereby certify to the best of my knowledge and belief that the following work item(s) (Base map compilation, R/W Staking) performed under my responsible charge meet NCDOT Survey Standards as directed in the NCDOT Location & Surveys guidelines and procedures.

I further certify that the data compiled came from available surveys/mapping performed by others and provided to me by NCDOT and do not certify to the accuracy or quality of the individual data sources.

I further certify that the right of way and permanent easement points shown herein and outlined in the tables shown hereon (localized coordinates, station/offset) have been checked and are accurate representations of the right of way and permanent easement points depicted on the corresponding highway plans. I also certify that the right of way and permanent easement points shown herein have been field monumented under my supervision from existing survey control provided by others; that the depicted property data shown herein were surveyed by others; and these monuments denote the right of way and easement boundaries at the time of staking which may be subject to change due to right of way revisions (See deeds for final determination).

Witness my original signature, registration number and seal this day 8/31/2017

Matthew T.
Cornwell

Digitally signed by Matthew T. Cornwell
DN: cn=Matthew T. Cornwell, o=TGS
Engineers, ou=Location & Surveys,
email=mcornwell@tgsengineers.com, c=US
Date: 2017.08.31 16:30:41 -0400

Professional Land Surveyor


L-4775
PLS #

PROJECT REFERENCE NO. W-5212N		SHEET NO. RW-17	
Location and Surveys			
PROJECT SURVEYOR 			
DOCUMENT NOT CONSIDERED FINAL UNLESS ALL SIGNATURES COMPLETED			
		TGS ENGINEERS 804-C N. LAFAYETTE ST SHELBY, NC 28150 PH (704) 476-0003 CORP. LICENSE NO.: C-0275	

MATCH LINE STA -L- 376 + 00.00
MATCH TO SHEET NO 18

NOTES:

- IF FURTHER INFORMATION REGARDING PROJECT CONTROL IS NEEDED, PLEASE CONTACT THE LOCATION AND SURVEYS UNIT.
- PROJECT CONTROL WAS ESTABLISHED USING GNSS, THE GLOBAL NAVIGATION SATELLITE SYSTEM.

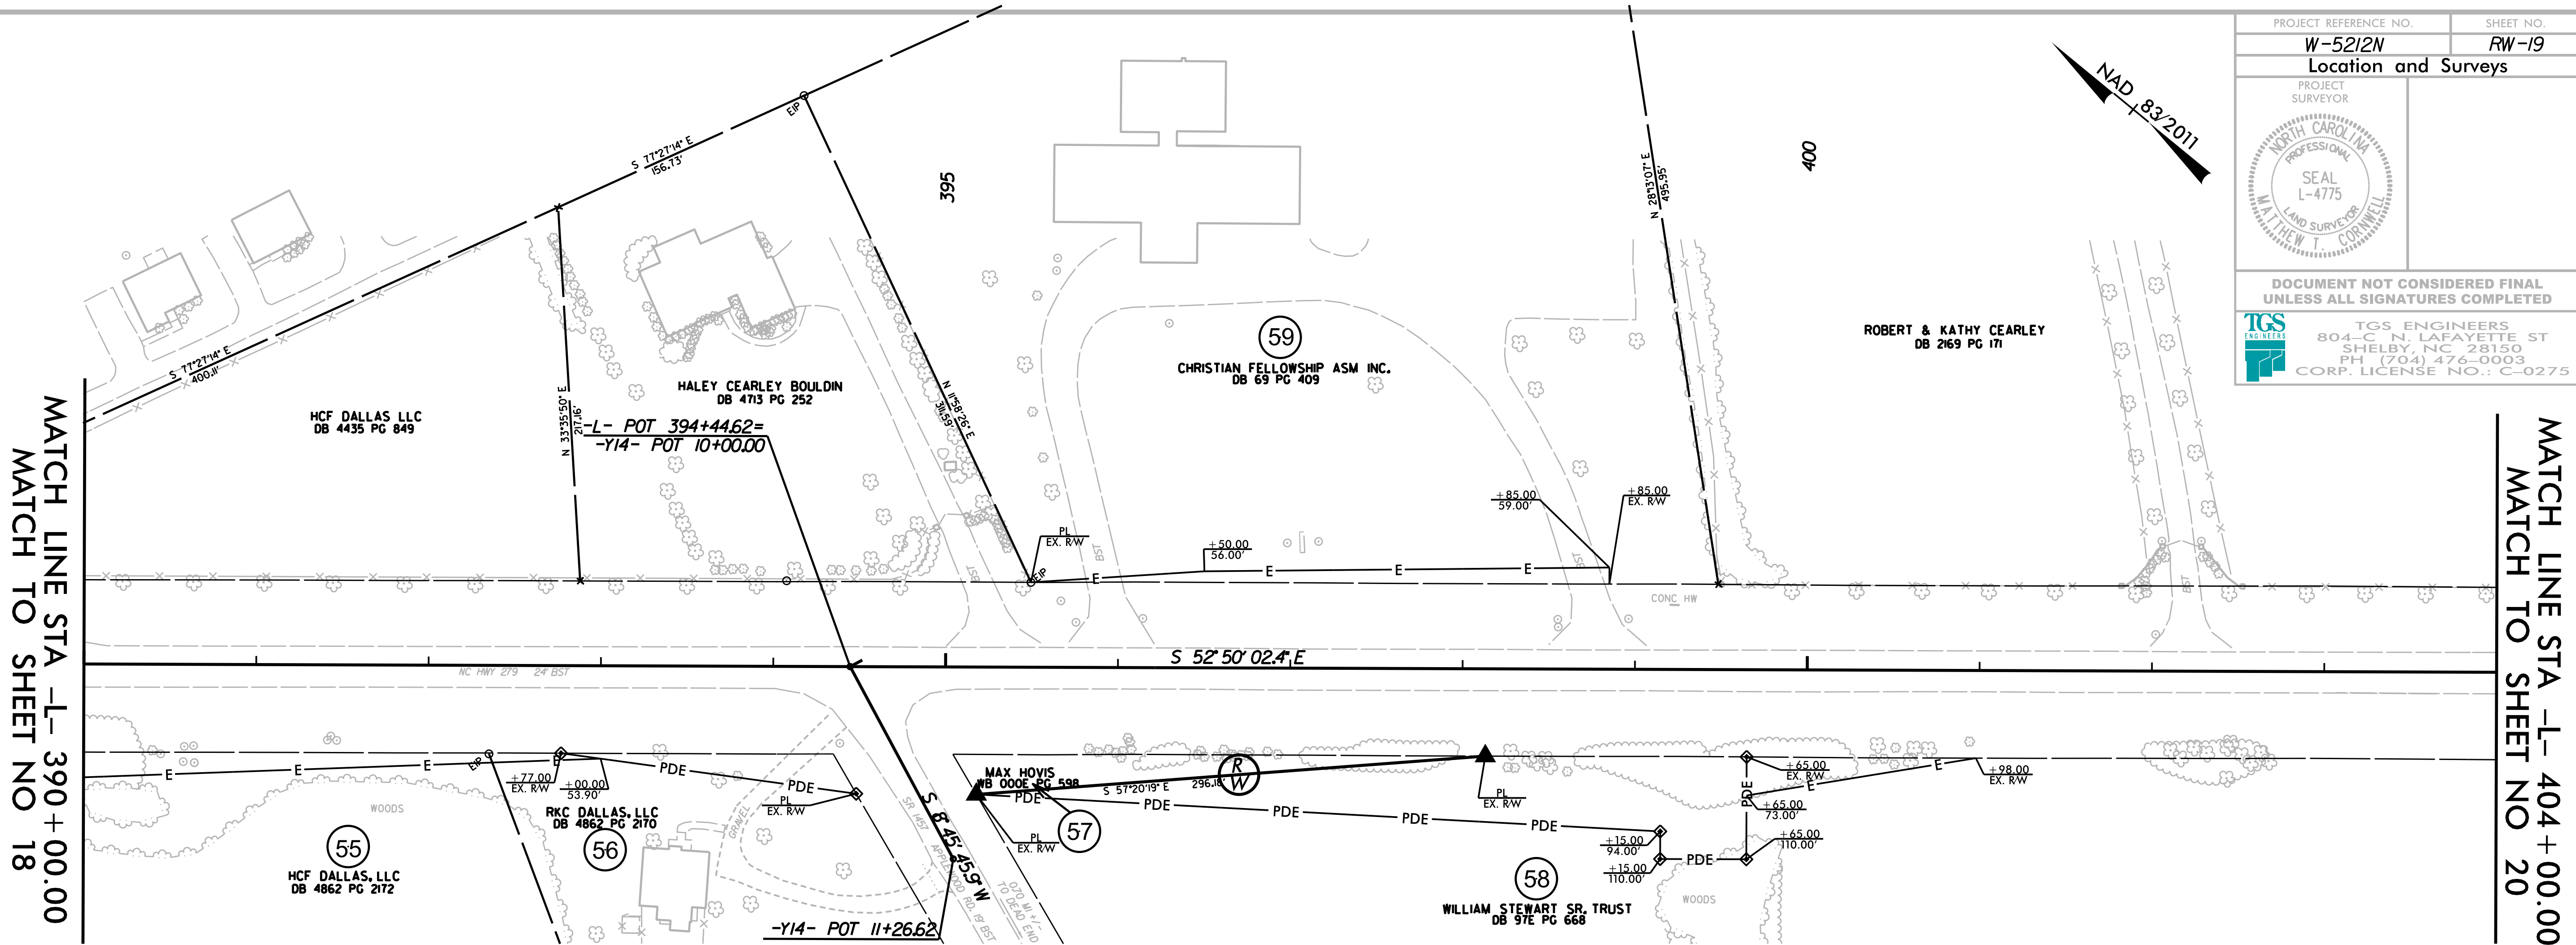

I, Matthew T. Cornwell, a Professional Land Surveyor in the state of North Carolina, hereby certify to the best of my knowledge and belief that the following work item(s) (Base map compilation, R/W Staking) performed under my responsible charge meet NCDOT Survey Standards as directed in the NCDOT Location & Surveys guidelines and procedures.

I further certify that the data compiled came from available surveys/mapping performed by others and provided to me by NCDOT and do not certify to the accuracy or quality of the individual data sources.

I further certify that the right of way and permanent easement points shown herein and outlined in the tables shown hereon (localized coordinates, station/offset) have been checked and are accurate representations of the right of way and permanent easement points depicted on the corresponding highway plans. I also certify that the right of way and permanent easement points shown herein have been field monumented under my supervision from existing survey control provided by others; that the depicted property data shown herein were surveyed by a licensed surveyor; and that the right of way and permanent easement points at the time of staking which may be subject to change due to right of way revisions (See deeds for final determination).

Witness my original signature, registration number and seal this day 6/15/2018

Matthew
Cornwell

Digitally signed by Matthew T Cornwell
DN: C=US, O=TGS Engineers, CN=Matthew T
Cornwell, E=mcornwell@tgsengineers.com
Reason: I am the author of this document
Location:
Date: 2018-06-15 14:39:29

Professional Land Surveyor

L-4775

PLS *

NOTES:


1. IF FURTHER INFORMATION REGARDING PROJECT CONTROL IS NEEDED, PLEASE CONTACT THE LOCATION AND SURVEYS UNIT.
2. PROJECT CONTROL WAS ESTABLISHED USING GNSS, THE GLOBAL NAVIGATION SATELLITE SYSTEM.

7/18/17

REVISIONS

MATCH LINE STA -L- 404 + 00.00
MATCH TO SHEET NO 19

0 1 2 3 4 5 6 7 8 9
 A B C D E F G H I J K L M N O P Q R S T U V W X Y Z
 [] ^ _ ` a b c d e f g h i j k l m n o p q r s t u v w x y z
 { | } ~

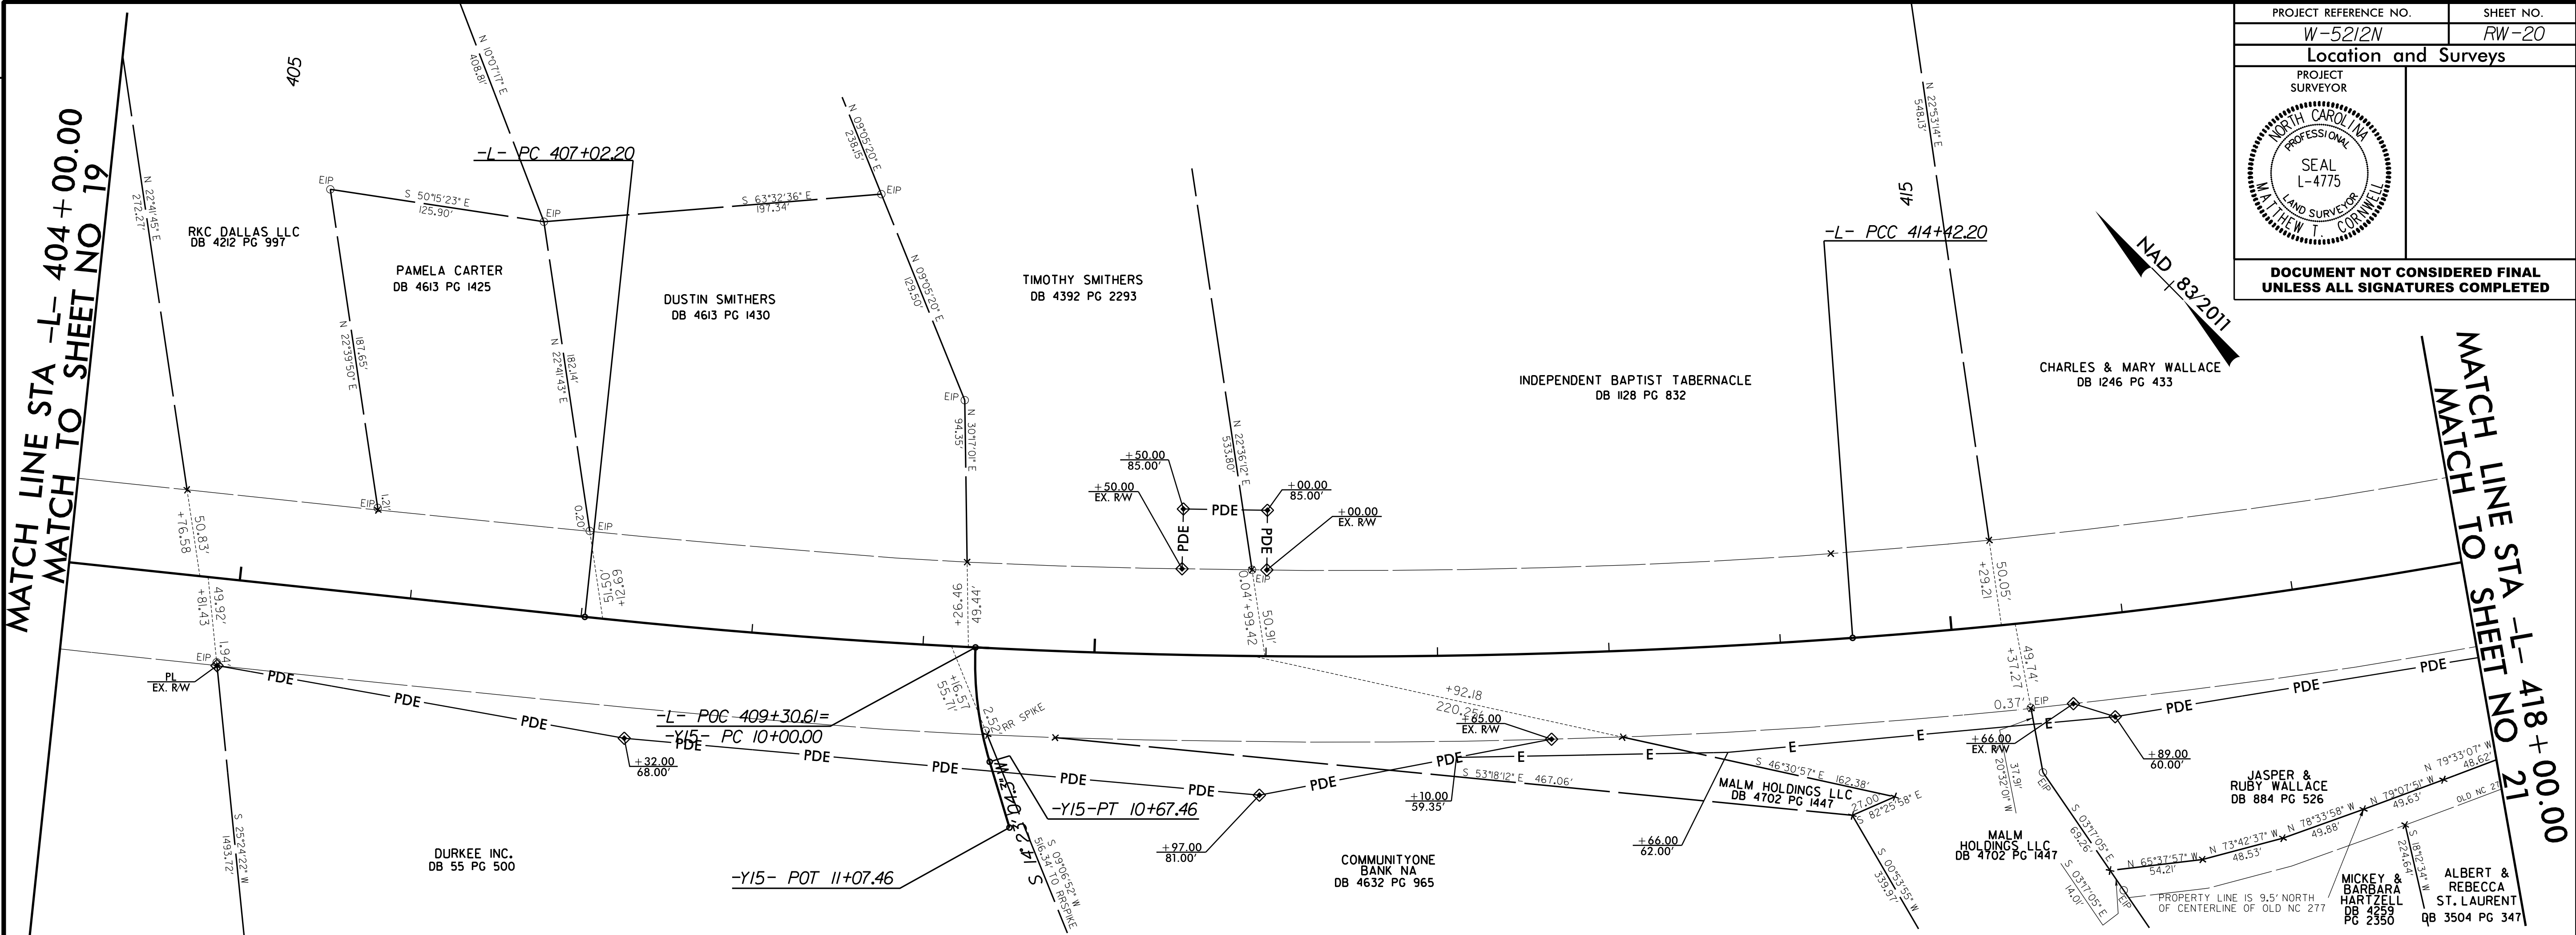

I, Matthew T. Cornwell, a Professional Land Surveyor in the state of North Carolina, hereby certify to the best of my knowledge and belief that the following work item(s) (Base map compilation, R/W Staking) performed under my responsible charge meet NCDOT Survey Standards as directed in the NCDOT Location & Surveys guidelines and procedures.

I further certify that the data compiled came from available surveys/mapping performed by others and provided to me by NCDOT and do not certify to the accuracy or quality of the individual data sources.

I further certify that the right of way and permanent easement points shown herein and outlined in the tables shown hereon (localized coordinates, station/offset) have been checked and are accurate representations of the right of way and permanent easement points depicted on the corresponding highway plans. I also certify that the right of way and permanent easement points shown herein have been field monumented under my supervision from existing monuments provided by others; that the depicted property data shown herein were surveyed by others; and these monuments denote the right of way and easement boundaries at the time of staking which may be subject to change due to right of way revisions (See deeds for final determination).

Witness my original signature, registration number and seal this day 8/31/2017

Matthew T.
Cornwell

Professional Land Surveyor

Digitally signed by Matthew T. Cornwell
DN: cn=Matthew T. Cornwell, o=TGS
Engineers, ou=Location & Surveys,
email=mcornwell@tgsengineers.com, c=US
Date: 2017.08.31 16:31:55 -04'00'

L-4775

PLS #

NOTES:


1. IF FURTHER INFORMATION REGARDING PROJECT CONTROL
IS NEEDED, PLEASE CONTACT THE LOCATION AND SURVEYS UNIT.

2. PROJECT CONTROL WAS ESTABLISHED USING GNSS, THE GLOBAL NAVIGATION SATELLITE SYSTEM.

6/15/18

REVISIONS

15 JUN 2018 14:42
C:\Users\mccornwell\OneDrive\Documents\Projects\5212N\18\revs\5212N_18\revs\21.dgn
mccornwell

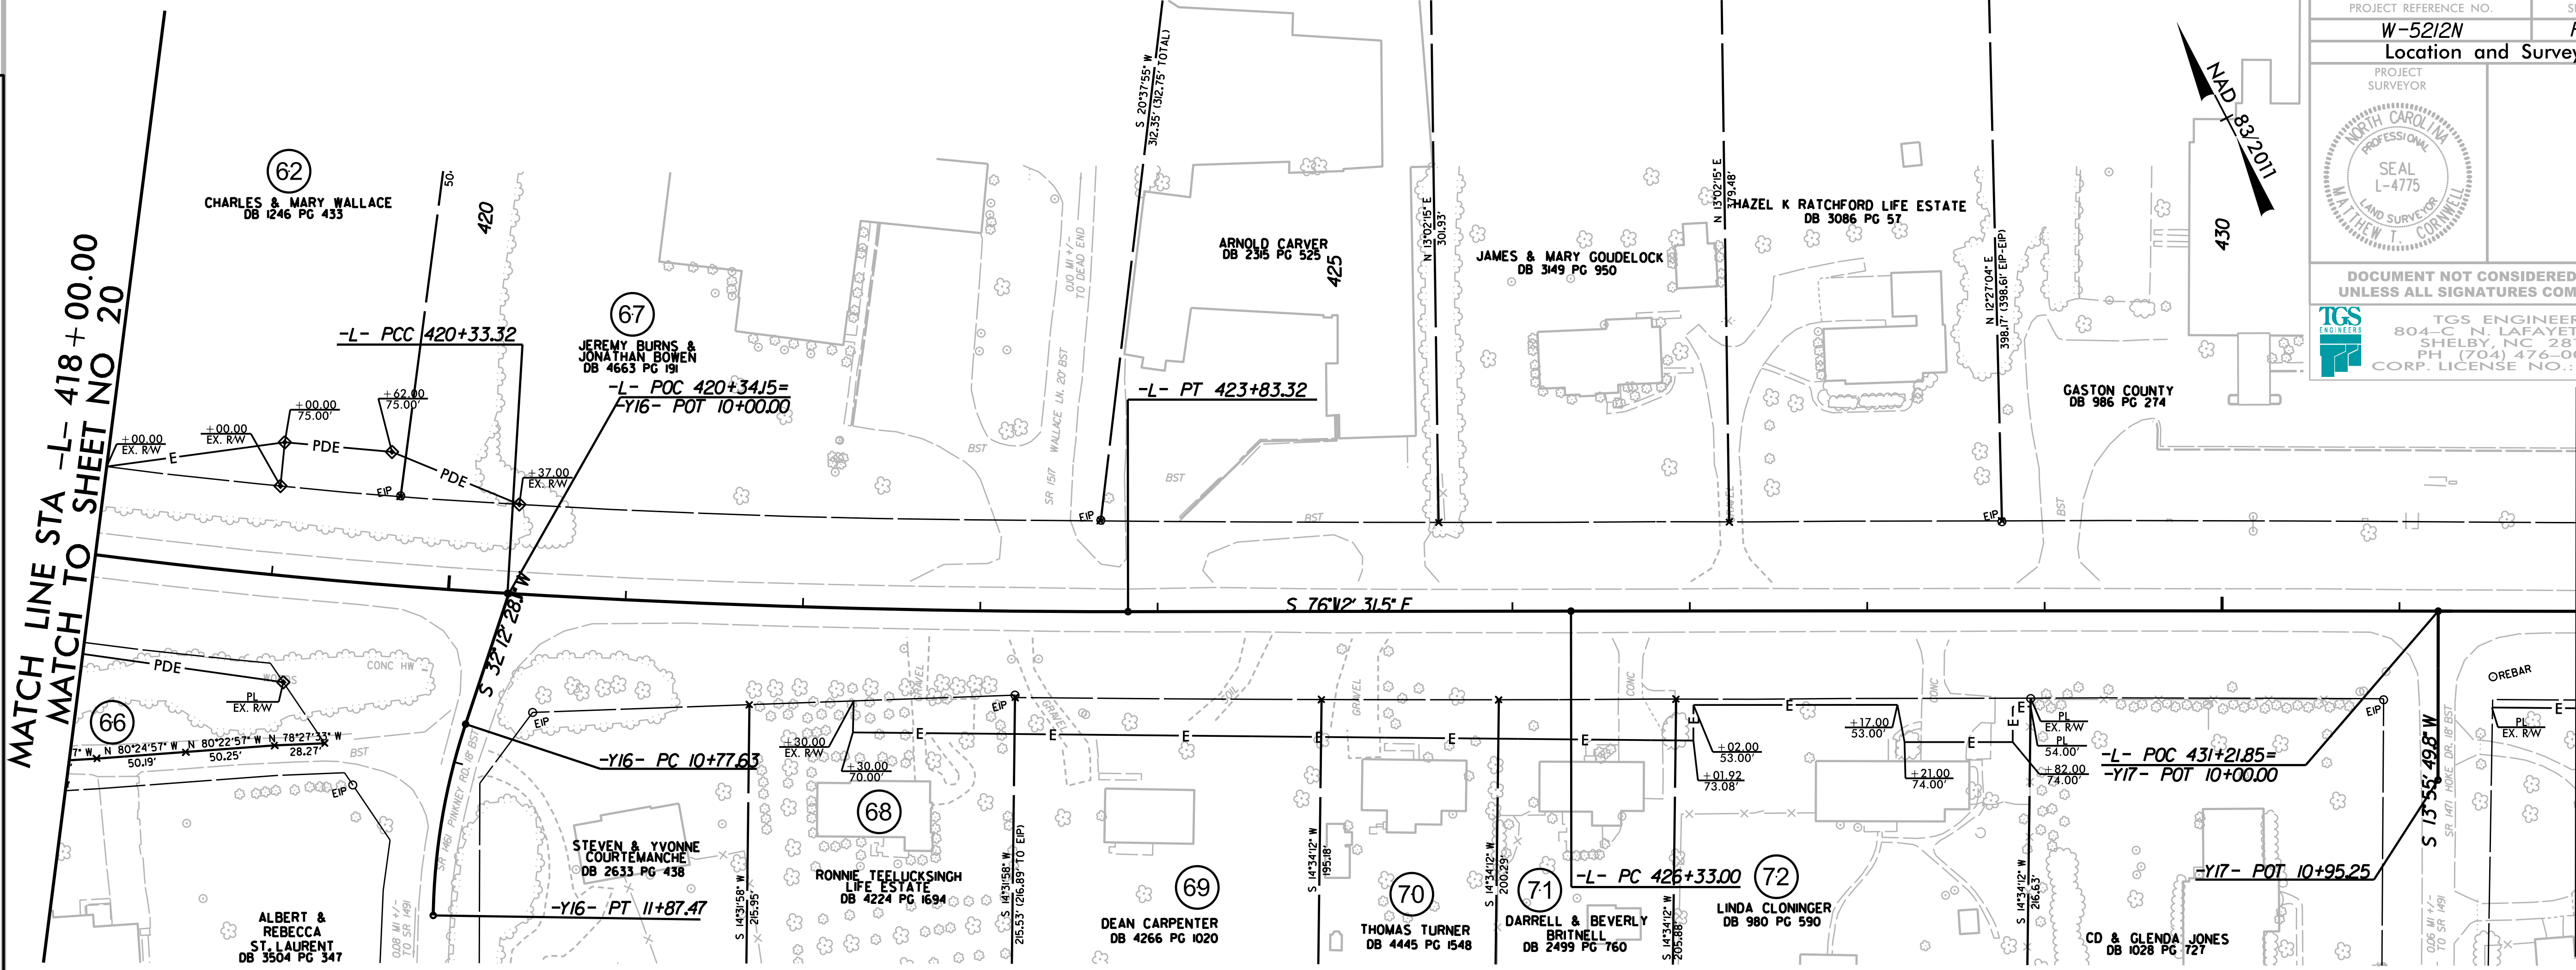

DDCBM-2 ELEV. 816.30'
N 578,055.75
E 1,339,491.99
112.47' RT OF -L- STA. 419+52.77

I, Matthew T. Cornwell, a Professional Land Surveyor in the state of North Carolina, hereby certify to the best of my knowledge and belief that the following work item(s) (Base map compilation, R/W Staking) performed under my responsible charge meet NCDOT Survey Standards as directed in the NCDOT Location & Surveys guidelines and procedures.

I further certify that the data compiled came from available surveys/mapping performed by others and provided to me by NCDOT and do not certify to the accuracy or quality of the individual data sources.

I further certify that the right of way and permanent easement points shown herein and outlined in the tables shown hereon (localized coordinates, station/offset) have been checked and are accurate representations of the right of way and permanent easement points depicted on the corresponding highway plans. I also certify that the right of way and permanent easement points shown herein have been field monumented under my supervision from existing survey control provided by others; that the depicted property data shown herein were surveyed by others; and these monuments denote the right of way and easement boundaries at the time of staking which may be subject to change due to right of way revisions (See deeds for final determination).

Witness my original signature, registration number and seal this day 6/15/2018

Matthew T. Cornwell
Professional Land Surveyor

Digitally signed by Matthew T. Cornwell
DN: C=US, O=TGS Engineers, CN=Matthew T. Cornwell, E=mccornwell@tgsengineers.com
Reason: I am the author of this document
Location:
Date: 2018.06.15 14:42:30
Foxit PhantomPDF Version: 9.1.0

L-4775
PLS #

NOTES:


- IF FURTHER INFORMATION REGARDING PROJECT CONTROL IS NEEDED, PLEASE CONTACT THE LOCATION AND SURVEYS UNIT.
- PROJECT CONTROL WAS ESTABLISHED USING GNSS, THE GLOBAL NAVIGATION SATELLITE SYSTEM.

REVISIONS

7/17/17

15 JUN 2018 14:44
C:\Users\mattcornwell\OneDrive\Work\Projects\5212N\15 JUN 2018 14:44
mattcornwell

MATCH LINE STA -L- 432+00.00
MATCH TO SHEET NO 21

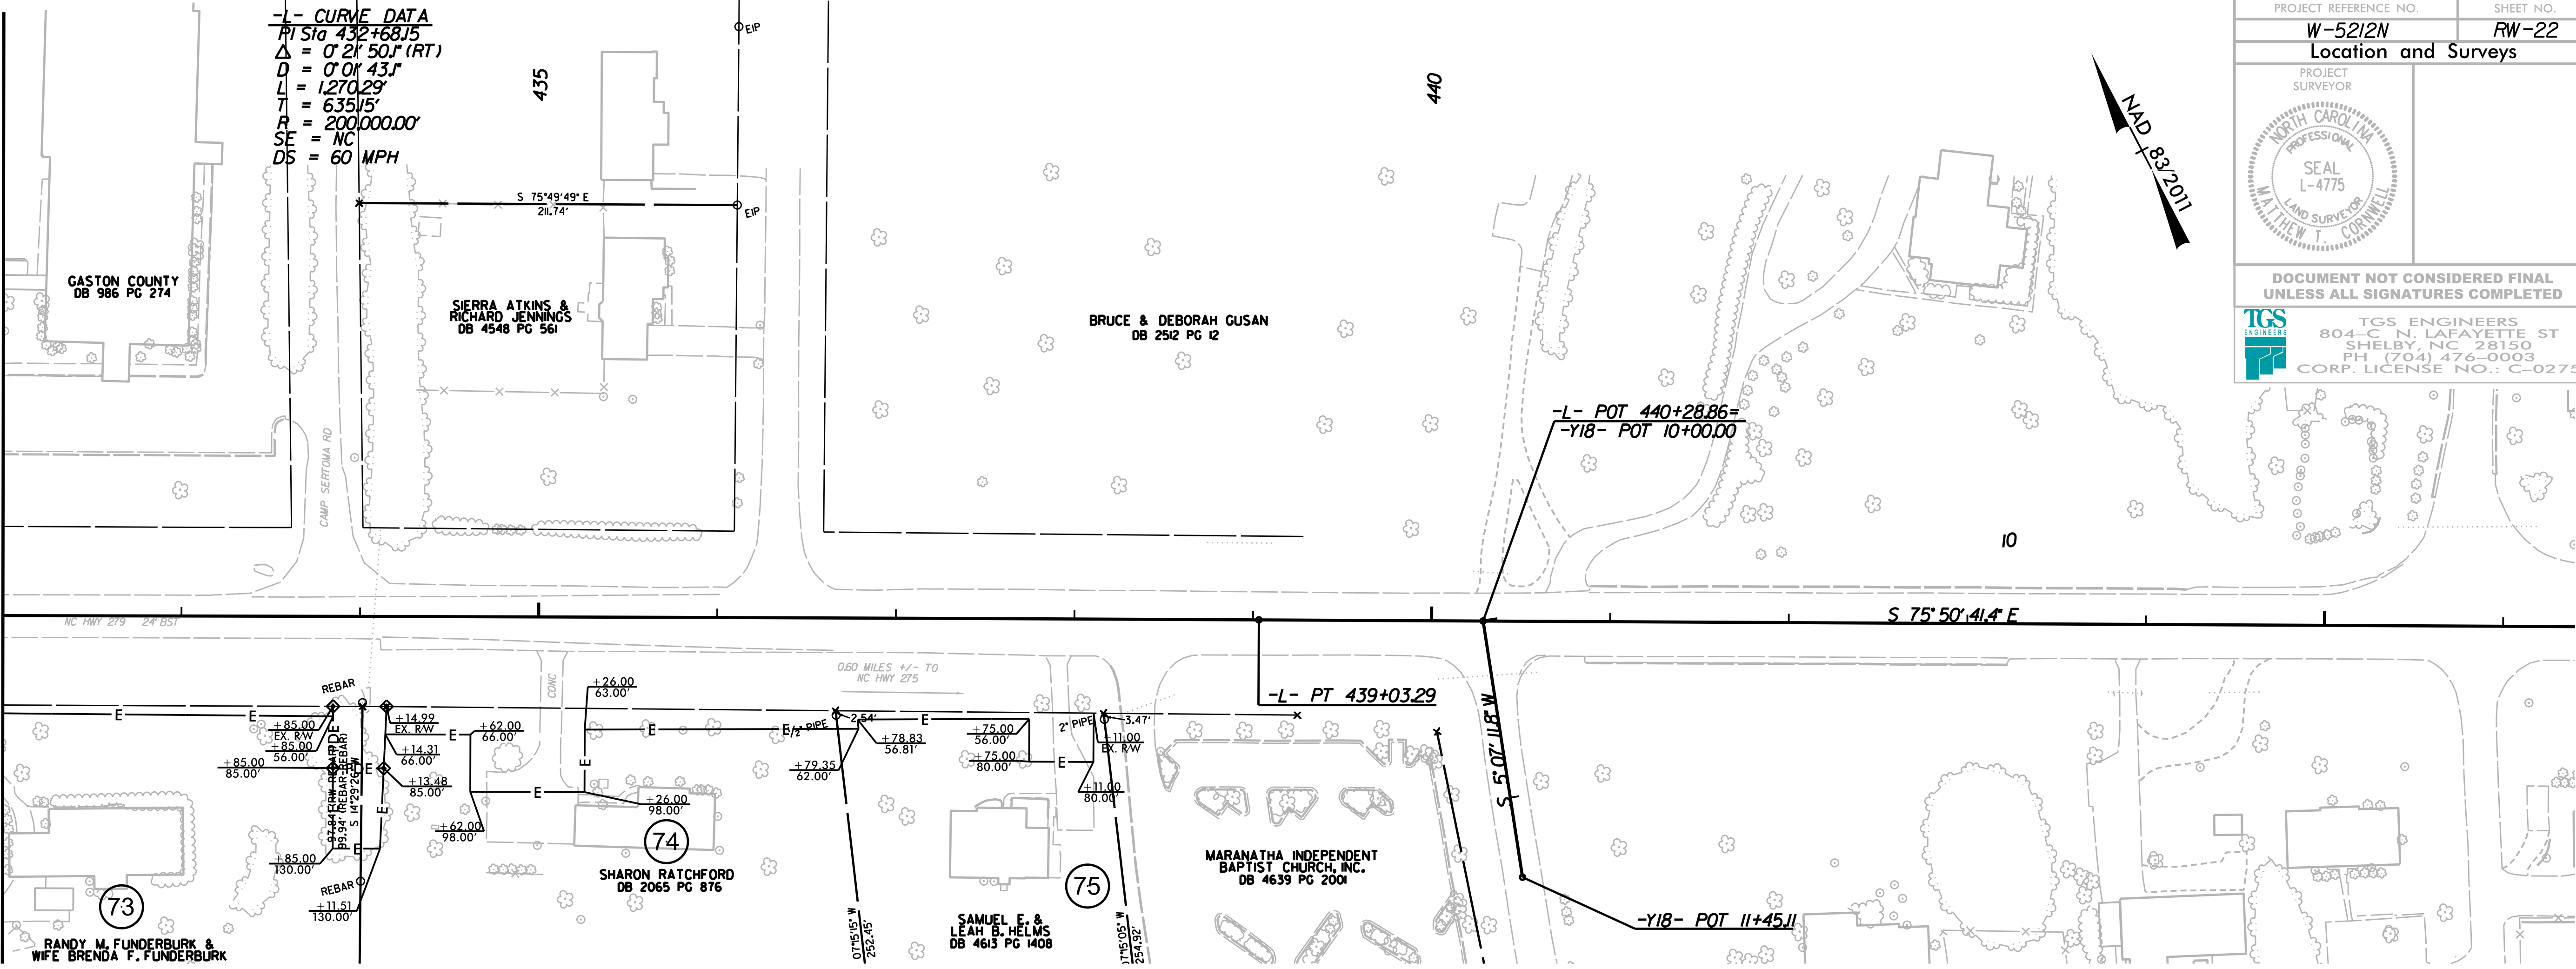

DDCBM-1 ELEV. 806.00'
N 577,767.93
E 1,340,863.97
46.66' RT OF -L- STA. 433+44.93

I, Matthew T. Cornwell, a Professional Land Surveyor in the state of North Carolina, hereby certify to the best of my knowledge and belief that the following work item(s) (Base map compilation, R/W Staking) performed under my responsible charge meet NCDOT Survey Standards as directed in the NCDOT Location & Surveys guidelines and procedures.

I further certify that the data compiled came from available surveys/mapping performed by others and provided to me by NCDOT and do not certify to the accuracy or quality of the individual data sources.

I further certify that the right of way and permanent easement points shown herein and outlined in the tables shown hereon (localized coordinates, station/offset) have been checked and are accurate representations of the right of way and permanent easement points depicted on the corresponding highway plans. I also certify that the right of way and permanent easement points shown herein have been field monumented under my supervision from existing survey control provided by others; that the depicted property data shown herein were surveyed by others; and these monuments denote the right of way and easement boundaries at the time of staking which may be subject to change due to right of way revisions (See deeds for final determination).

Witness my original signature, registration number and seal this day 8/31/2017

Matthew T. Cornwell
Professional Land Surveyor

Digitally signed by Matthew T. Cornwell
DN: C=US, O=TGS Engineers, CN=Matthew T. Cornwell, E=m.cornwell@tgsengineers.com
Reason: I am the author of this document
Date: 2018.06.15 14:44:51
Foxit Reader PDF Version: 9.1.0

L-4775
PLS *

PROJECT REFERENCE NO.	SHEET NO.
W-5212N	RW-22
Location and Surveys	
PROJECT SURVEYOR	
DOCUMENT NOT CONSIDERED FINAL UNLESS ALL SIGNATURES COMPLETED	
TGS ENGINEERS 804-C N. LAFAYETTE ST SHELBY, NC 28150 PH (704) 476-0003 CORP. LICENSE NO.: C-0275	


NOTES:

- IF FURTHER INFORMATION REGARDING PROJECT CONTROL IS NEEDED, PLEASE CONTACT THE LOCATION AND SURVEYS UNIT.
- PROJECT CONTROL WAS ESTABLISHED USING GNSS, THE GLOBAL NAVIGATION SATELLITE SYSTEM.


6/2/99

PAVEMENT SCHEDULE	
C1	PROP. APPROX. 1 1/2" ASPHALT CONCRETE SURFACE COURSE, TYPE S9.5C, AT AN AVERAGE RATE OF 168 LBS. PER SQ. YD.
C2	PROP. APPROX. 3" ASPHALT CONCRETE SURFACE COURSE, TYPE S9.5C, AT AN AVERAGE RATE OF 168 LBS. PER SQ. YD. IN EACH OF TWO LAYERS.
C3	PROP. VAR. DEPTH ASPHALT CONCRETE SURFACE COURSE, TYPE S9.5C, AT AN AVERAGE RATE OF 112 LBS. PER SQ. YD. PER 1 1/2" DEPTH. TO BE PLACED IN LAYERS NOT TO EXCEED 2" IN DEPTH.
D1	PROP. APPROX. 4" ASPHALT CONCRETE INTERMEDIATE COURSE, TYPE I19.0C, AT AN AVERAGE RATE OF 456 LBS. PER SQ. YD.
D2	PROP. VAR. DEPTH ASPHALT CONCRETE INTERMEDIATE COURSE, TYPE I19.0C, AT AN AVERAGE RATE OF 114 LBS. PER SQ. YD. PER 1" DEPTH. TO BE PLACED IN LAYERS NOT LESS THAN 2 1/2" IN DEPTH OR GREATER THAN 4" IN DEPTH.
E1	PROP. APPROX. 5" ASPHALT CONCRETE BASE COURSE, TYPE B25.0C, AT AN AVERAGE RATE OF 570 LBS. PER SQ. YD.
E2	PROP. VAR. DEPTH ASPHALT CONCRETE BASE COURSE, TYPE B25.0C, AT AN AVERAGE RATE OF 114 LBS. PER SQ. YD. PER 1" DEPTH. TO BE PLACED IN LAYERS NOT LESS THAN 3" IN DEPTH OR GREATER THAN 5 1/2" IN DEPTH.
L	CLASS IV SUBGRADE STABILIZATION
N1	GEOTEXTILE FOR SOIL STABILIZATION
R1	2'-6" CONCRETE CURB AND GUTTER.
R2	SHOULDER BERM GUTTER
R3	EXPRESSWAY GUTTER
T	EARTH MATERIAL.
U	EXISTING PAVEMENT.
V	MILLING EXISTING PAVEMENT, SEE SHEET 2A-2 FOR DETAIL
W	WEDGING EXISTING PAVEMENT, SEE THIS SHEET FOR DETAILS


PAVEMENT EDGE SLOPES ARE 1:1 UNLESS SHOWN OTHERWISE.

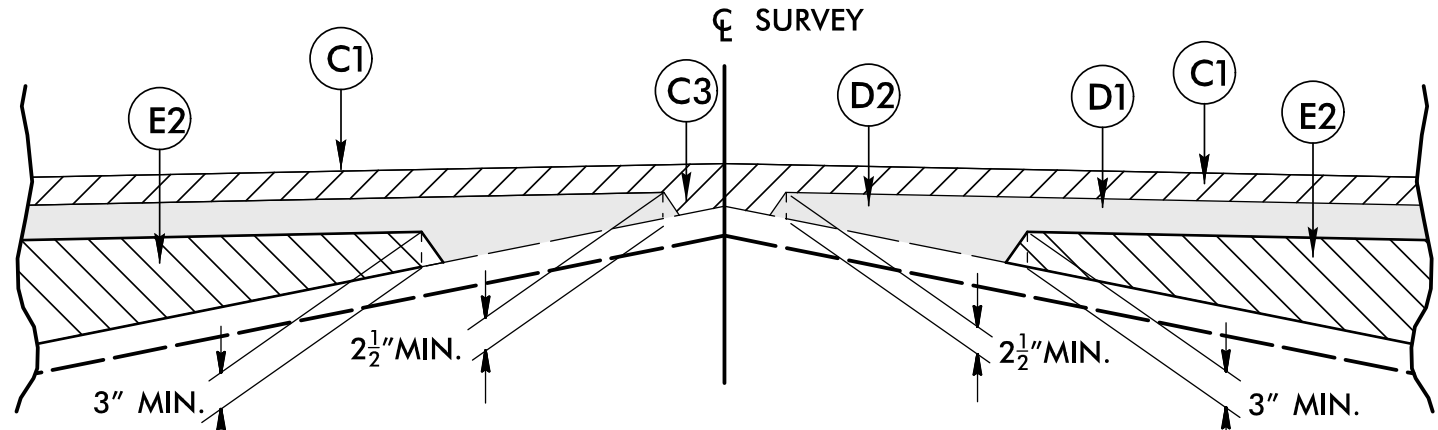

Detail Showing Method of Wedging

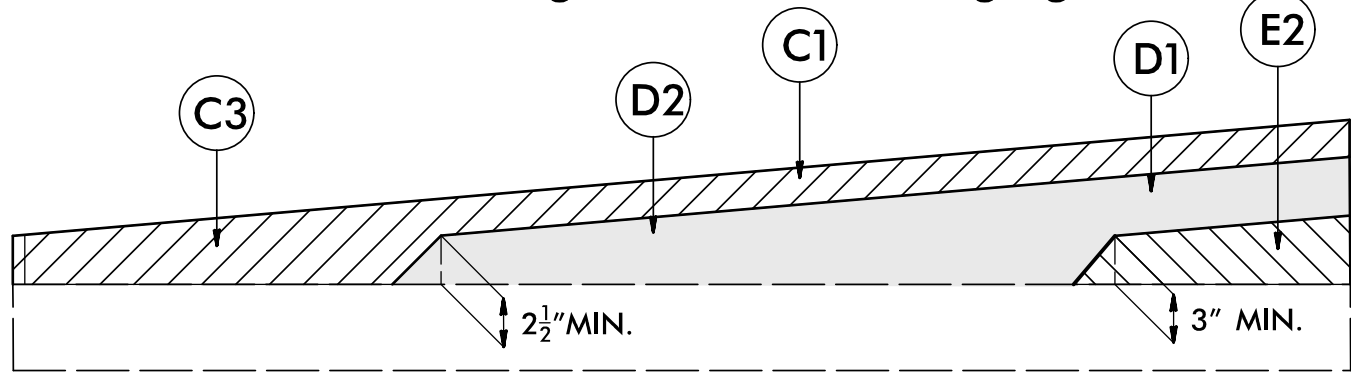

Wedging Detail For Resurfacing

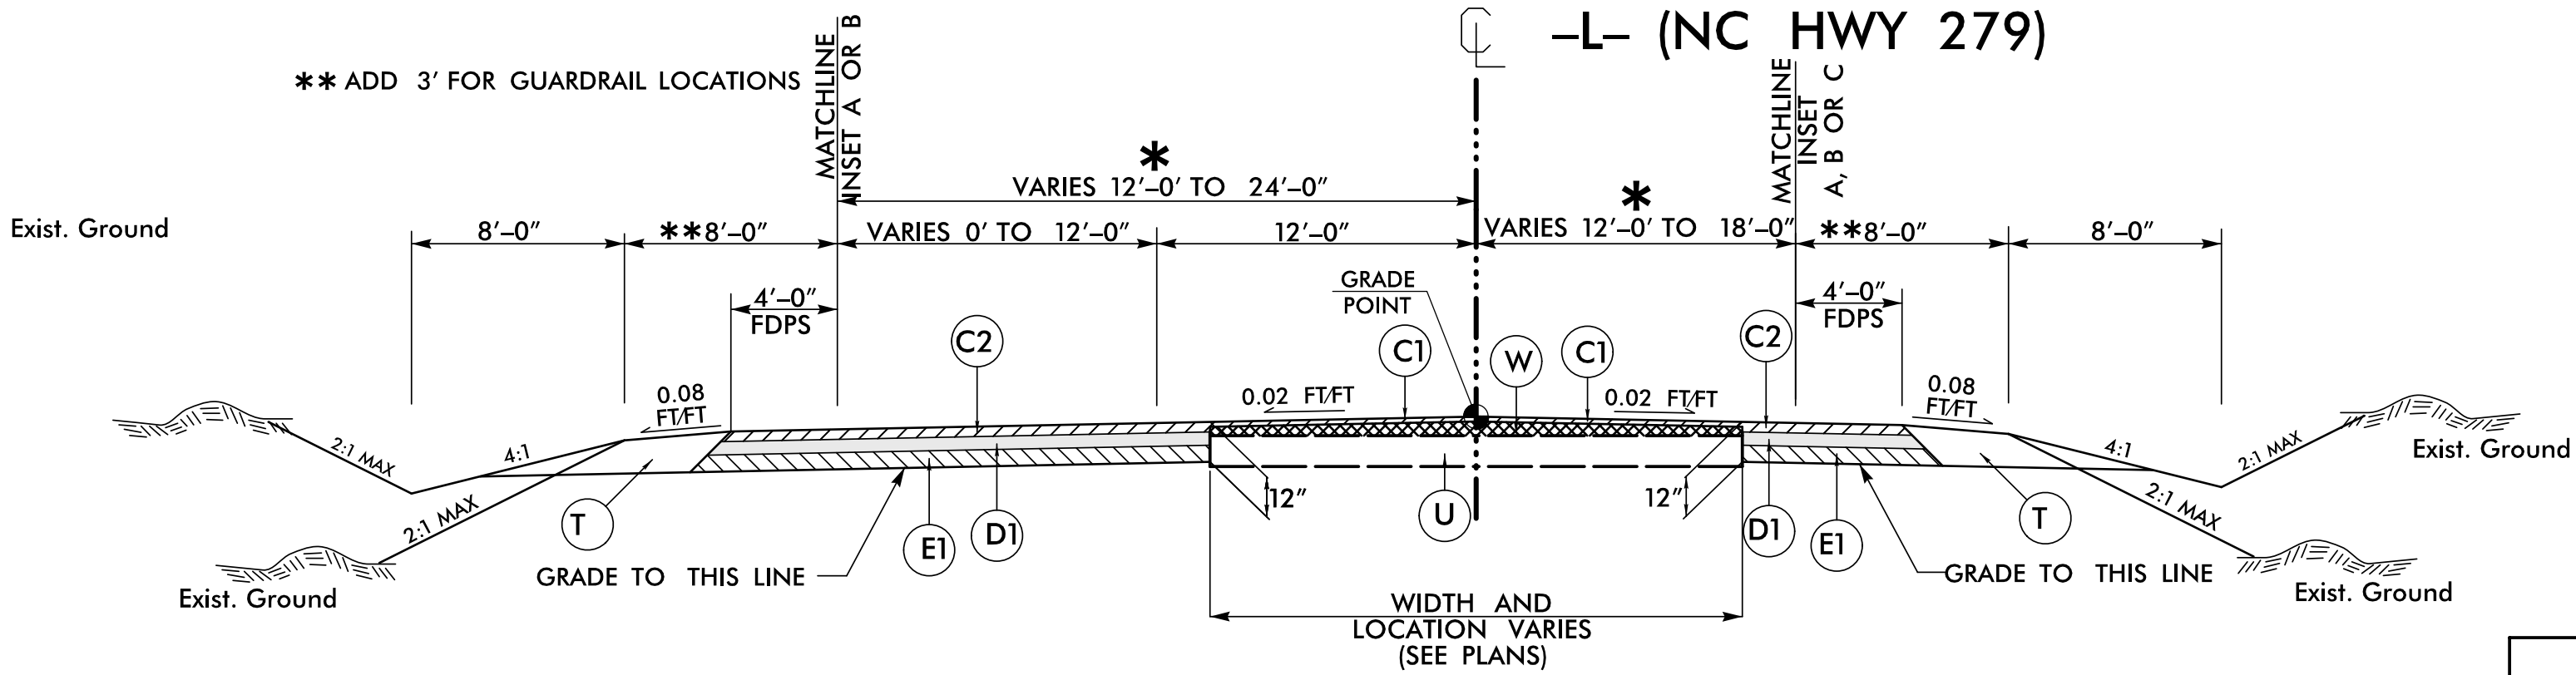


TYPICAL SECTION NO. 1

USE TYPICAL SECTION NO. 1

*	STA. TO STA.
EXIST. TO 12'-0"	-L- STA. 24+50.00 TO -L- STA. 25+00.00 RT -L- STA. 24+50.00 TO -L- STA. 25+22.46 LT -L- STA. 83+82.46 TO -L- STA. 85+35.00 LT -L- STA. 84+75.00 TO -L- STA. 85+35.00 RT -L- STA. 310+87.00 TO -L- STA. 312+07.43 RT -L- STA. 310+87.00 TO -L- STA. 311+95.23 LT
12'-0"	-L- STA. 25+00.00 TO -L- STA. 84+75.00 RT -L- STA. 312+07.43 TO -L- STA. 337+00.00 RT -L- STA. 311+95.23 TO -L- STA. 313+50.00 LT
12'-0" TO 24'-0"	-L- STA. 25+22.46 TO -L- STA. 32+42.46 LT -L- STA. 80+22.46 TO -L- STA. 83+82.46 LT -L- STA. 313+50.00 TO -L- STA. 320+70.00 LT
12'-0" TO 18'-0"	-L- STA. 337+00.00 TO -L- STA. 340+60.00 RT
24'-0" TO 18'-0"	-L- STA. 337+00.00 TO -L- STA. 340+60.00 LT
24'-0"	-L- STA. 32+42.46 TO -L- STA. 80+22.46 LT -L- STA. 320+70.00 TO -L- STA. 337+00.00 LT

USE TYPICAL SECTION NO. 1 (MIRRORED)

*	STA. TO STA.
EXIST. TO 12'-0"	-L- STA. 364+50.00 TO -L- STA. 366+90.00 LT
EXIST. TO 18'-0"	-L- STA. 437+50.00 TO -L- STA. 439+00.00
EXIST. TO 24'-0"	-L- STA. 364+50.00 TO -L- STA. 366+90.00 RT
12'-0"	-L- STA. 366+90.00 TO -L- STA. 432+33.79 LT
12'-0" TO 18'-0"	-L- STA. 432+33.79 TO -L- STA. 435+93.79 LT
24'-0" TO 18'-0"	-L- STA. 432+33.79 TO -L- STA. 435+93.79 RT
18'-0"	-L- STA. 435+93.79 TO -L- STA. 437+50.00
24'-0"	-L- STA. 366+90.00 TO -L- STA. 432+33.79 RT

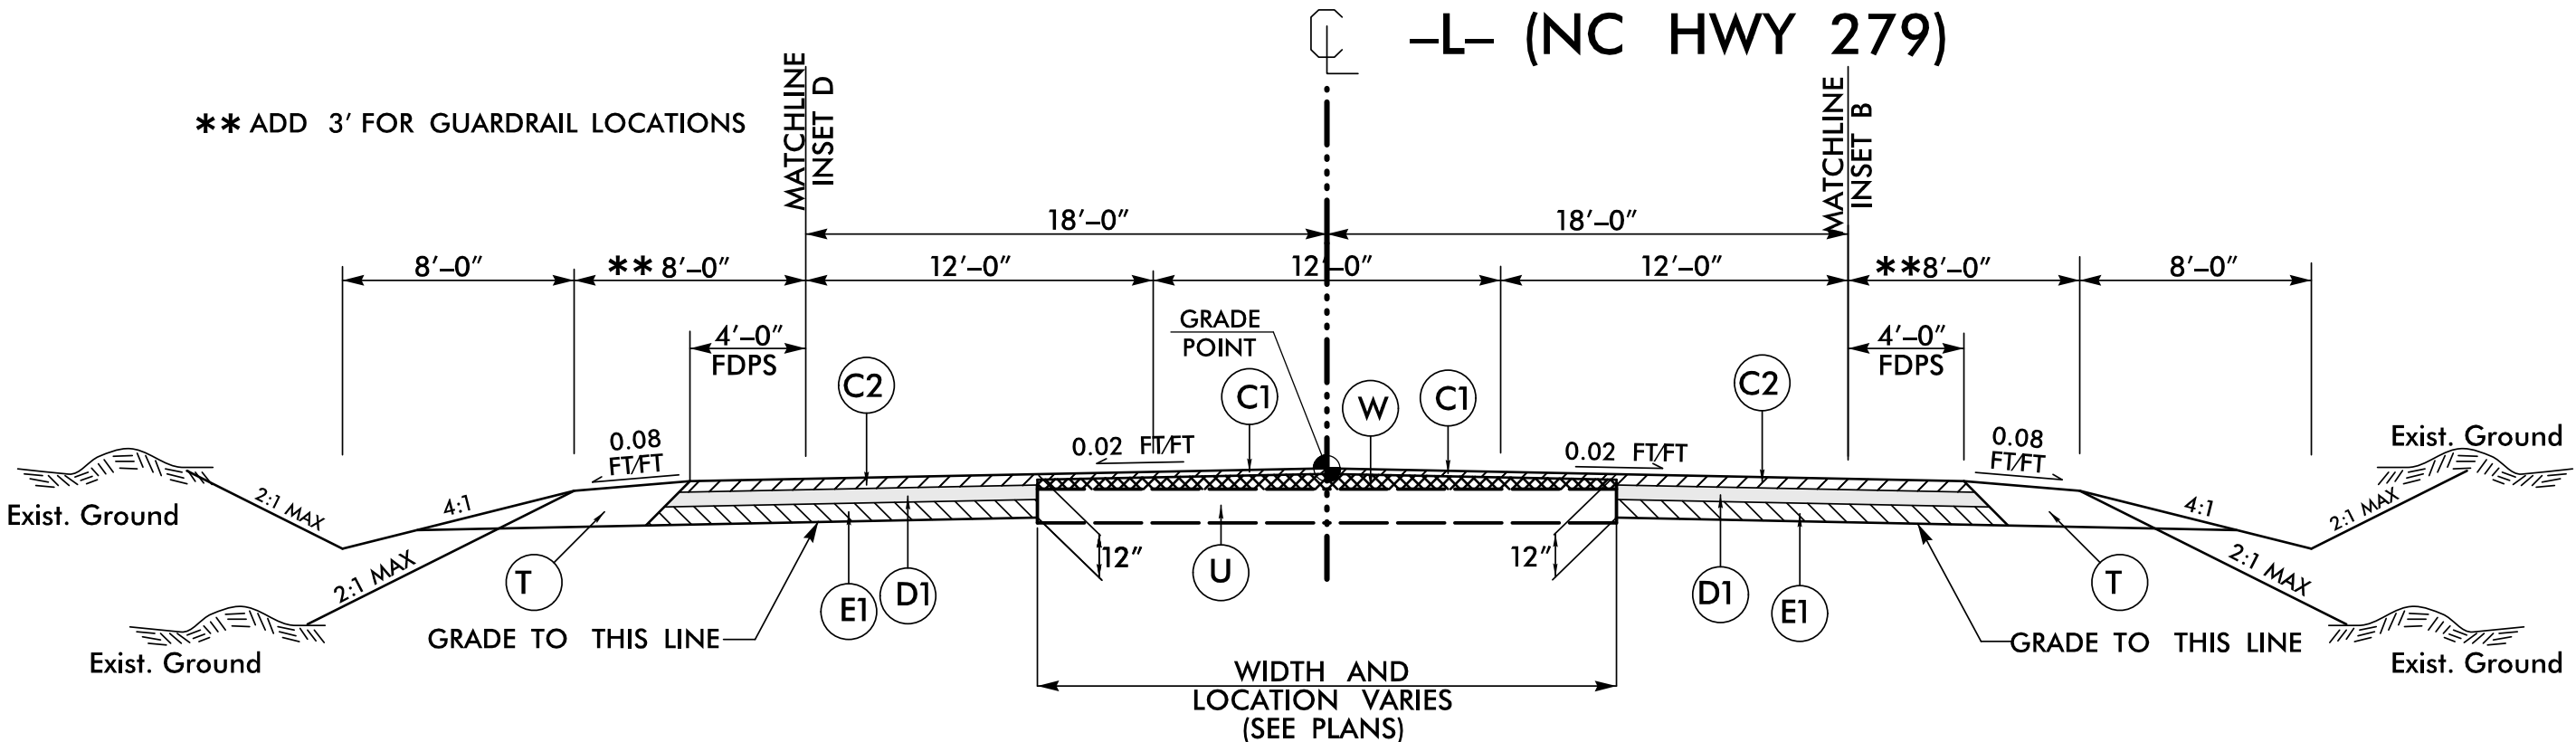

TYPICAL SECTION NO. 2

USE TYPICAL SECTION NO. 2

-L- STA. 165+38.15 TO -L- STA. 223+30.00 RT
-L- STA. 165+20.00 TO -L- STA. 223+12.45 LT


-L- STA. 340+60.00 TO -L- STA. 347+45.00 RT
-L- STA. 340+60.00 TO -L- STA. 348+17.40 LT

NOTE: TRANSITION BETWEEN EXISTING AND TYP. SECT. NO. 2 AS FOLLOWS:


-L- STA. 164+00.00 TO -L- STA. 165+38.15 RT
-L- STA. 164+00.00 TO -L- STA. 165+20.00 LT
-L- STA. 223+30.00 TO -L- STA. 224+50.00 RT
-L- STA. 223+12.45 TO -L- STA. 224+50.00 LT

-L- STA. 347+45.00 TO -L- STA. 349+45.00 RT
-L- STA. 348+17.40 TO -L- STA. 349+45.00 LT


INSET D

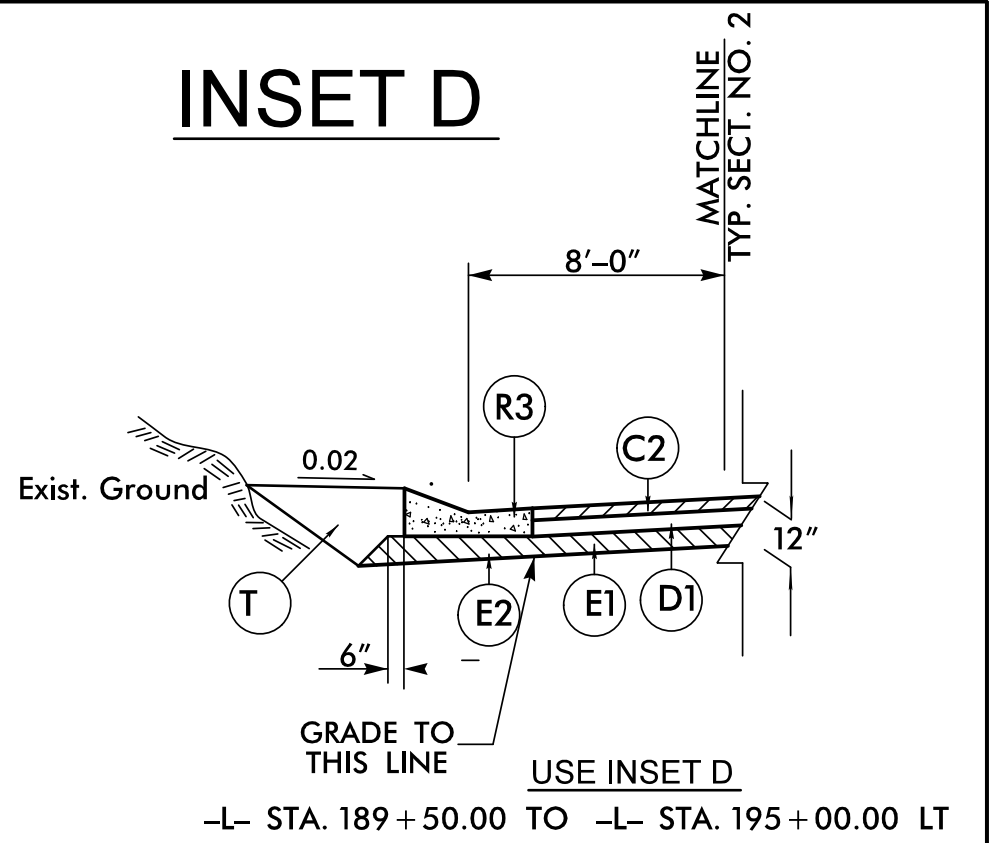


INSET A

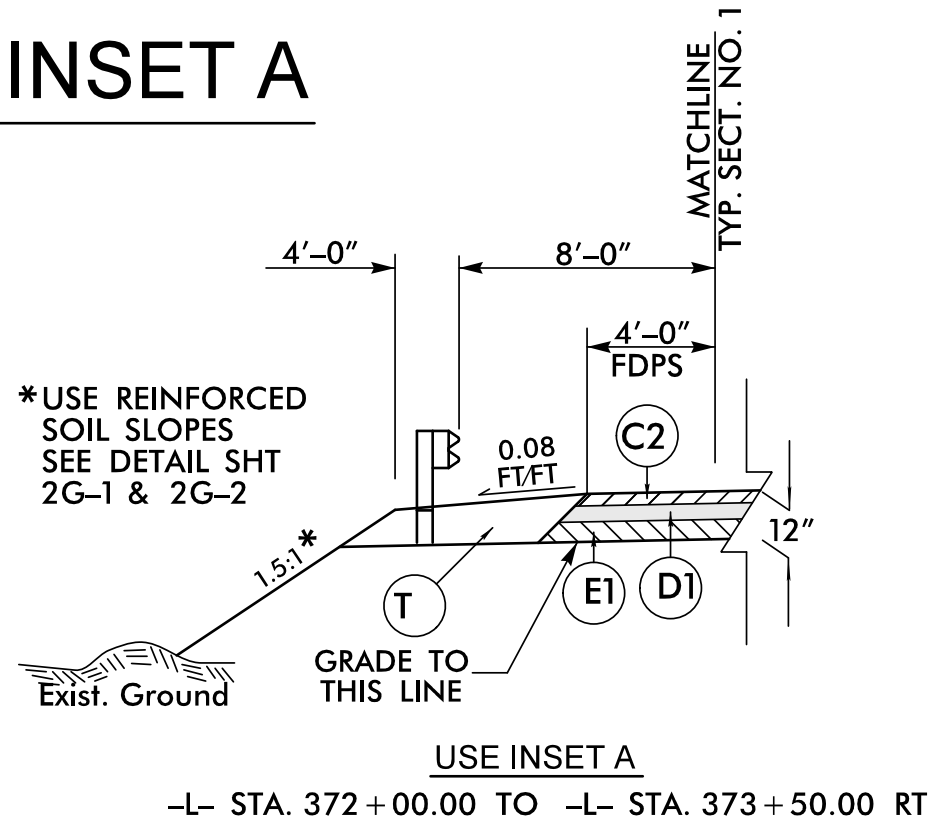

INSET B

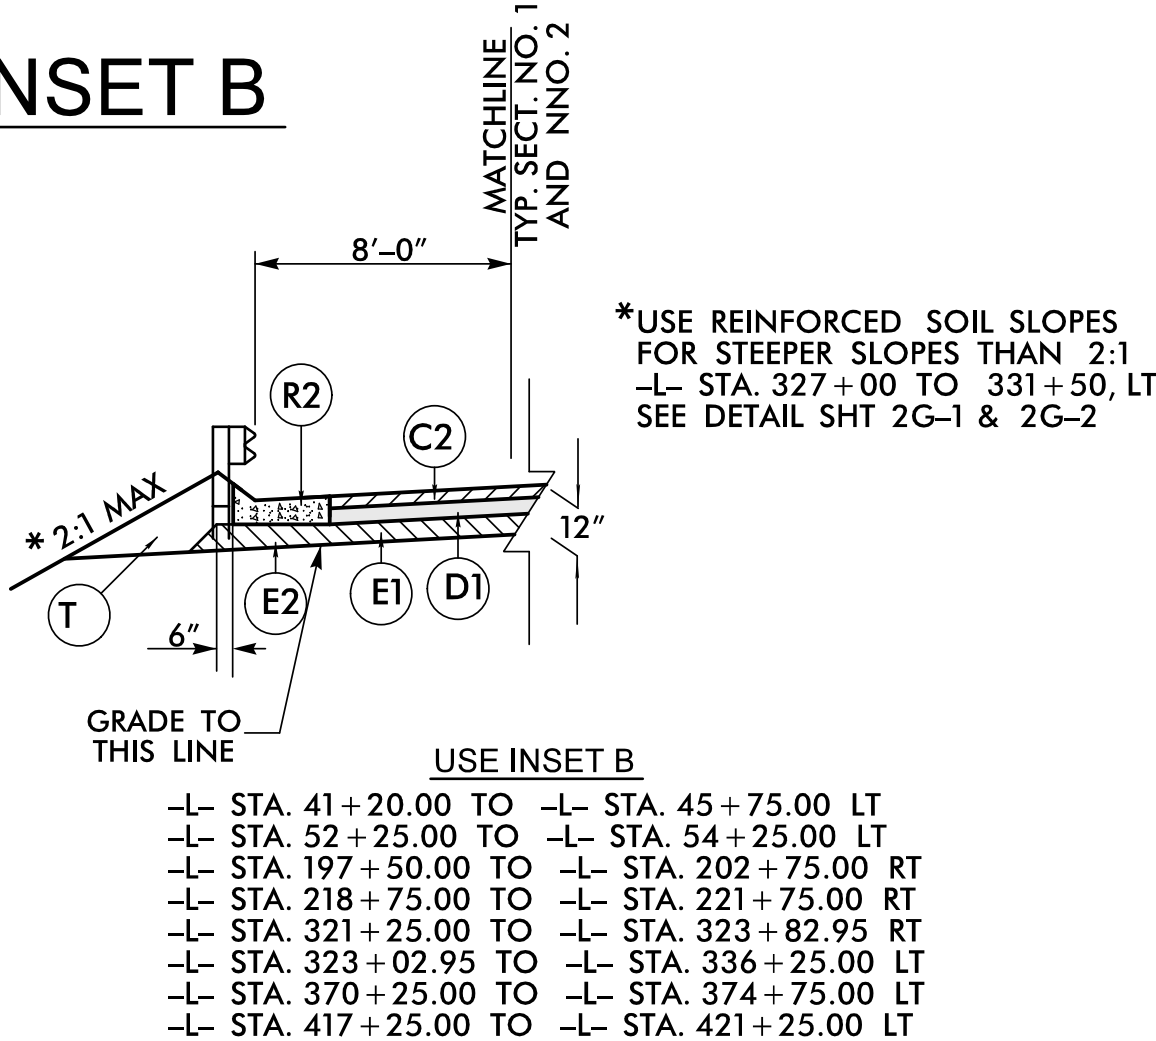

INSET C

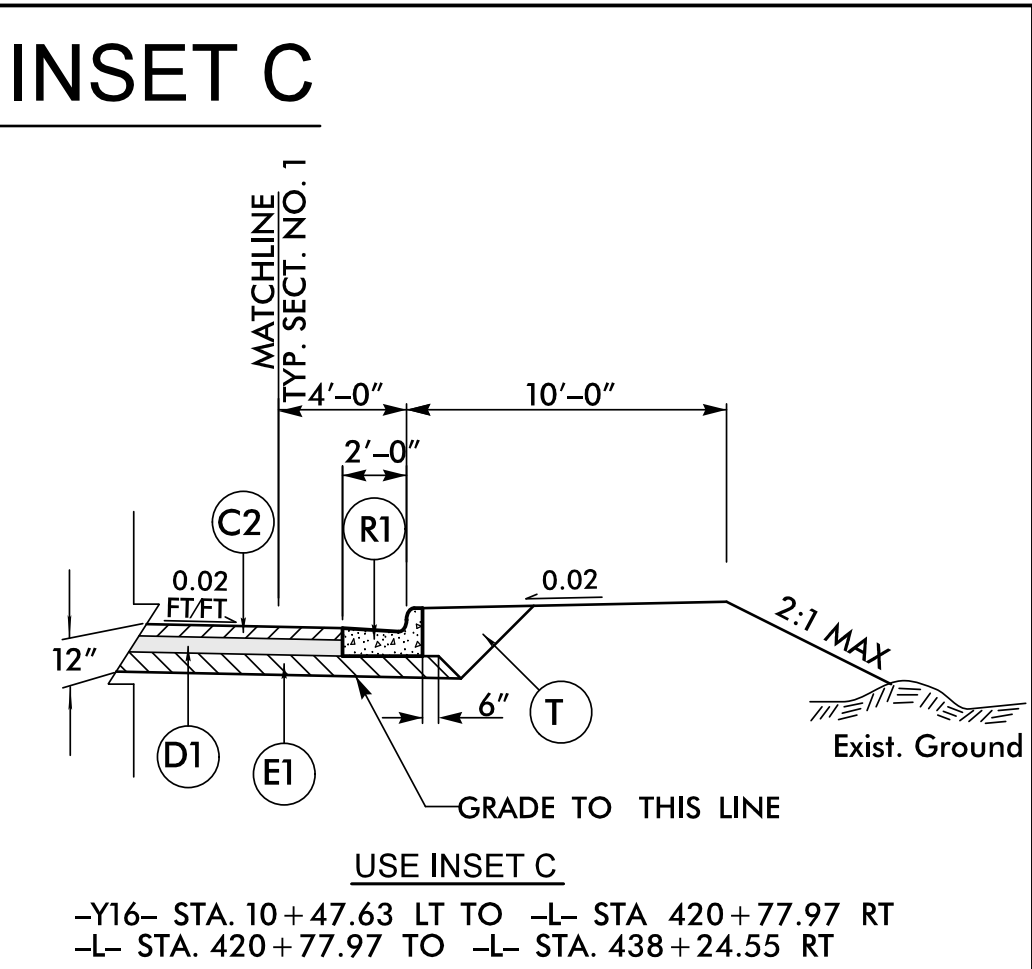


X:\K6001\W-5212N\Roadway\ProJ\W5212N_Rdy_tjpl.dgn
User:smelwpl
10/1/2018 10:52:12 AM

6/2/2018

9/18/2018
X:\R0008\W-5212N\Roadway\Proj\W5212N_Rdy_tj.pcdgn
User:smel100

PAVEMENT SCHEDULE	
C1	PROP. APPROX. 1 1/2" ASPHALT CONCRETE SURFACE COURSE, TYPE S9.5C
C2	PROP. APPROX. 3" ASPHALT CONCRETE SURFACE COURSE, TYPE S9.5C
C3	PROP. VAR. DEPTH ASPHALT CONCRETE SURFACE COURSE, TYPE S9.5C
D1	PROP. APPROX. 4" ASPHALT CONCRETE INTERMEDIATE COURSE, TYPE I19.0C
D2	PROP. VAR. DEPTH ASPHALT CONCRETE INTERMEDIATE COURSE, TYPE I19.0C
E1	PROP. APPROX. 5" ASPHALT CONCRETE BASE COURSE, TYPE B25.0C
E2	PROP. VAR. DEPTH ASPHALT CONCRETE BASE COURSE, TYPE B25.0C
T	EARTH MATERIAL.
U	EXISTING PAVEMENT.
V	MILLING EXISTING PAVEMENT, SEE THIS SHEET FOR DETAIL
W	WEDGING EXISTING PAVEMENT, SEE SHEET 2A-1 FOR DETAILS


PAVEMENT EDGE SLOPES ARE 1:1 UNLESS SHOWN OTHERWISE.

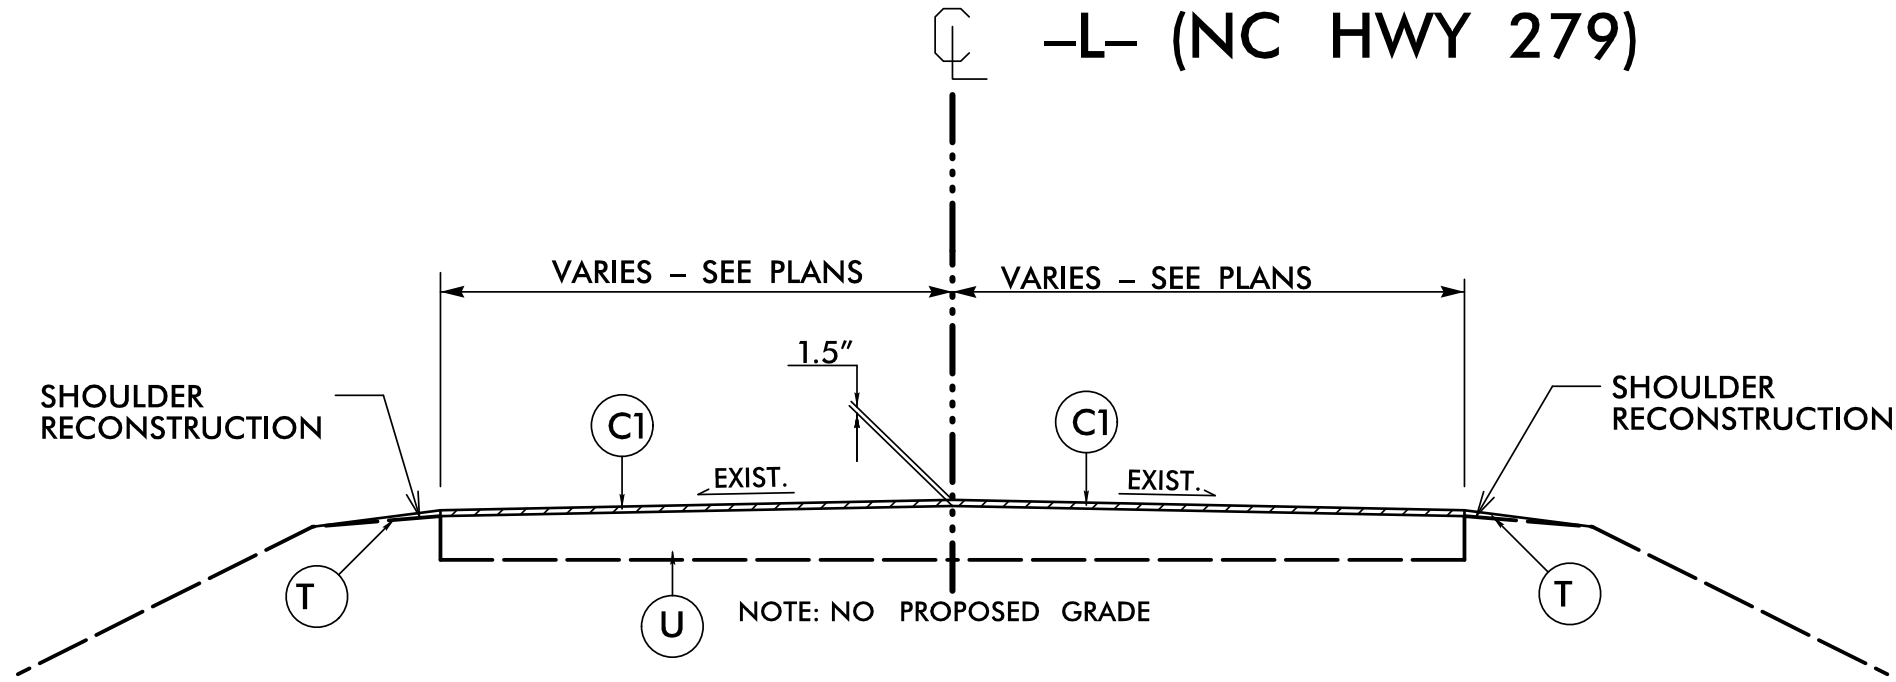


TYPICAL SECTION NO. 3

USE TYPICAL SECTION NO. 3


-L- STA. 85+35.00 TO -L- STA. 164+00.00
-L- STA. 224+50.00 TO -L- STA. 310+87.00
-L- STA. 349+45.00 TO -L- STA. 364+50.00

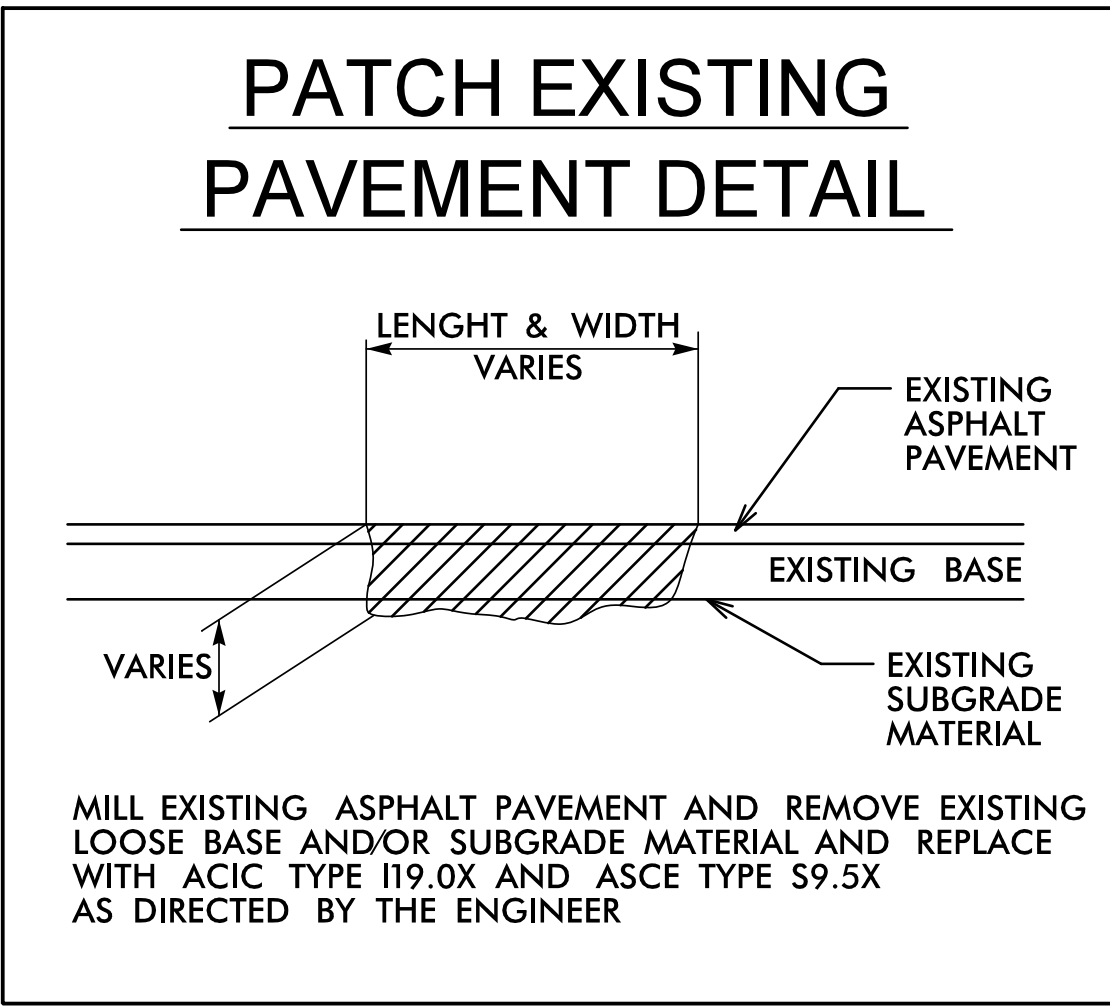

PATCH EXISTING PAVEMENT DETAIL

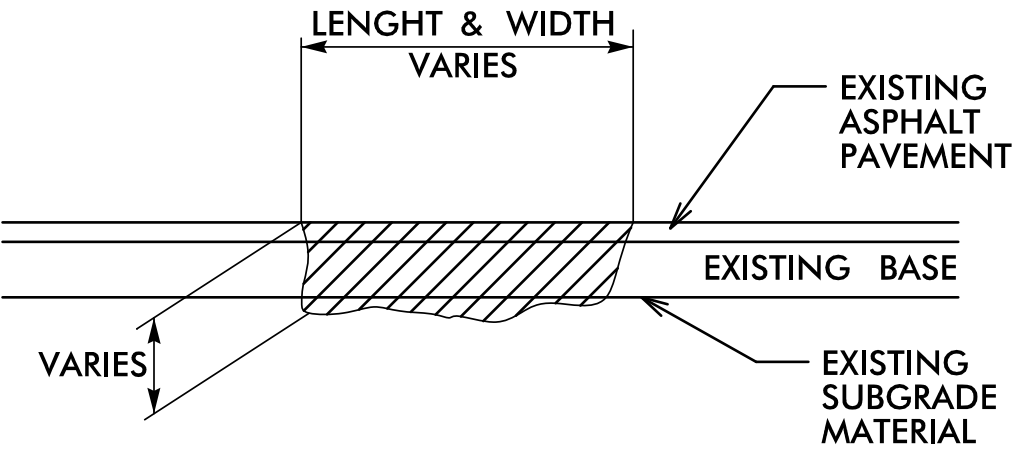

MILL EXISTING ASPHALT PAVEMENT AND REMOVE EXISTING LOOSE BASE AND/OR SUBGRADE MATERIAL AND REPLACE WITH ACIC TYPE I19.0X AND ASCE TYPE S9.5X AS DIRECTED BY THE ENGINEER

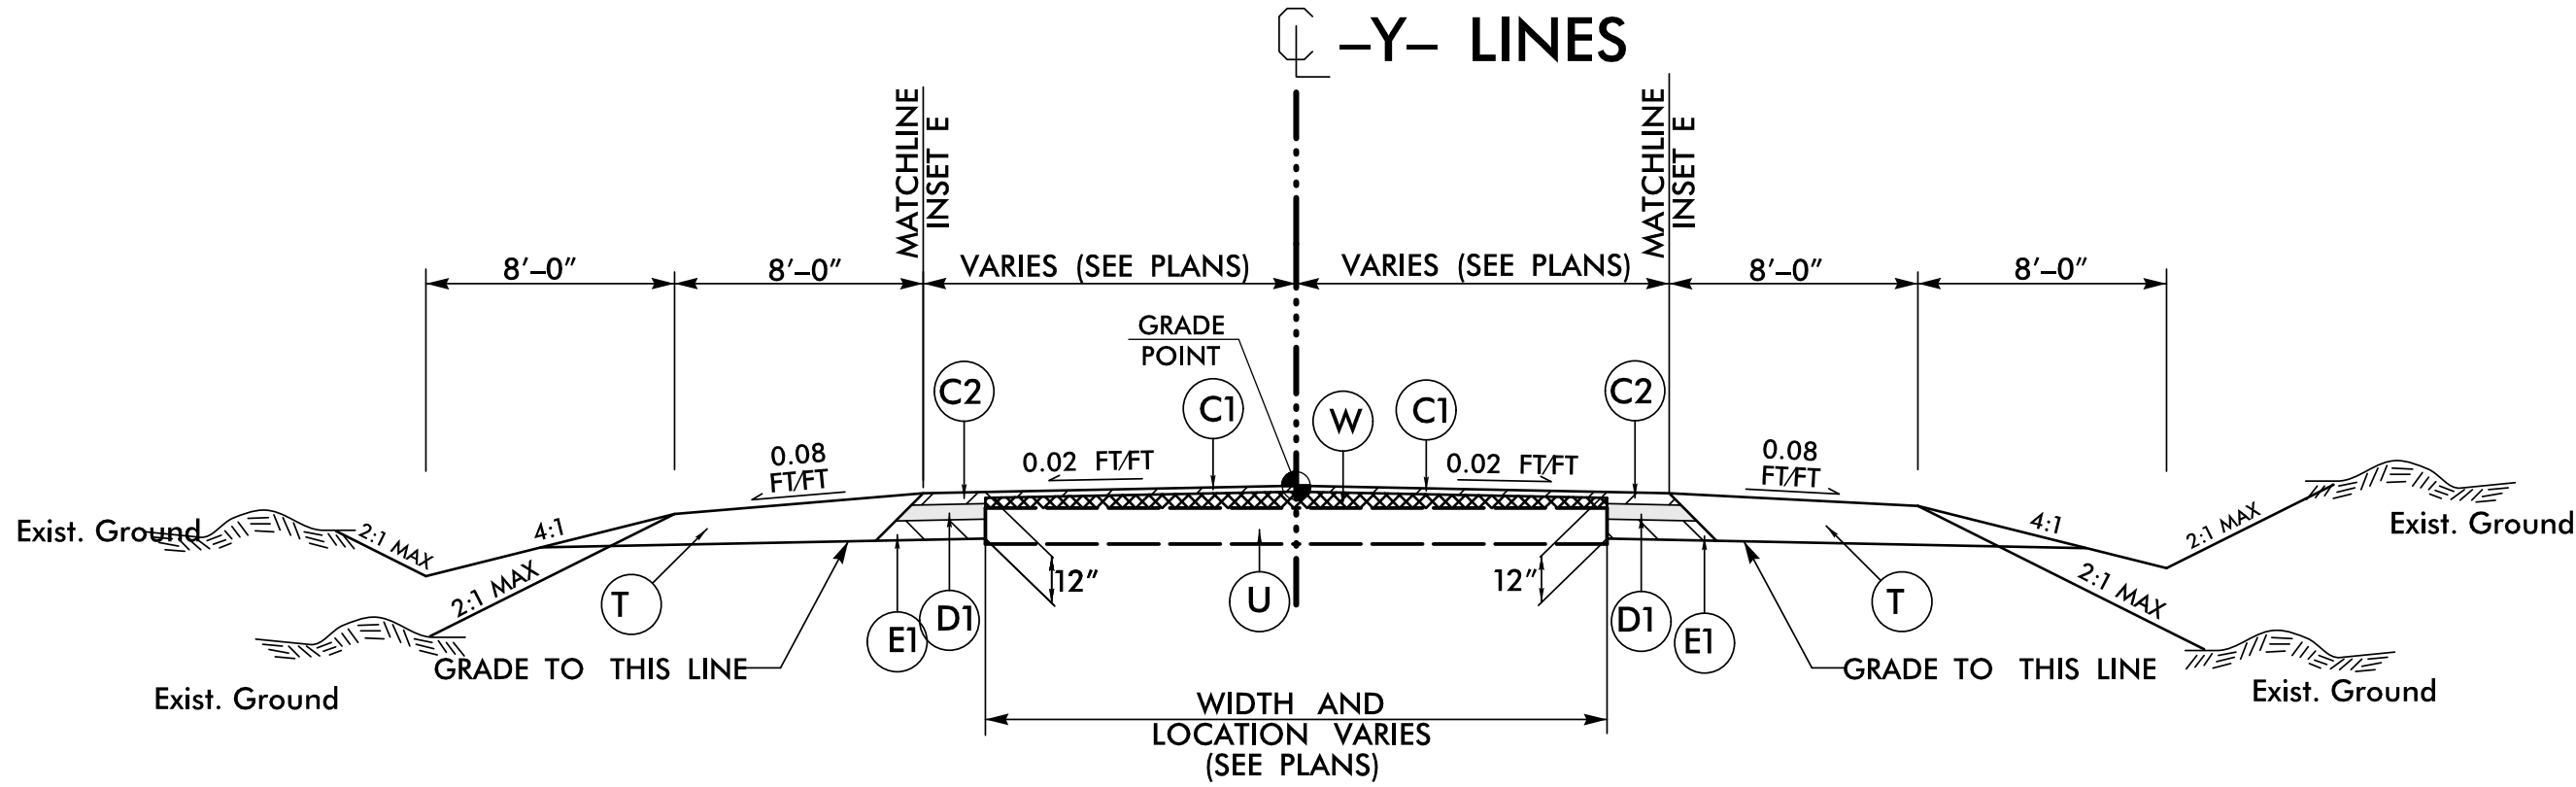


TYPICAL SECTION NO. 4

USE TYPICAL SECTION NO. 4

-Y- STA. 10+89.51 TO -Y- STA. 11+21.08
-Y1- STA. 12+50.00 TO -Y1- STA. 12+81.75
-Y3- STA. 10+17.01 TO -Y3- STA. 10+42.00
-Y4- STA. 10+73.66 TO -Y4- STA. 11+10.64
-Y5- STA. 10+18.00 TO -Y5- STA. 10+60.17

-Y6- STA. 10+33.95 TO -Y6- STA. 10+67.18
-Y10- STA. 10+26.19 TO -Y10- STA. 10+62.34
-Y10- STA. 10+86.84 TO -Y10- STA. 11+13.64
-Y11- STA. 10+84.96 TO -Y11- STA. 11+20.09
-Y12- STA. 10+22.45 TO -Y12- STA. 10+37.35

-Y13- STA. 10+96.80 TO -Y13- STA. 11+25.14
-Y14- STA. 10+27.28 TO -Y14- STA. 10+61.86
-Y15- STA. 10+24.07 TO -Y15- STA. 10+63.76
-Y16- STA. 10+24.83 TO -Y16- STA. 10+60.76
-Y17- STA. 10+24.00 TO -Y17- STA. 10+39.93

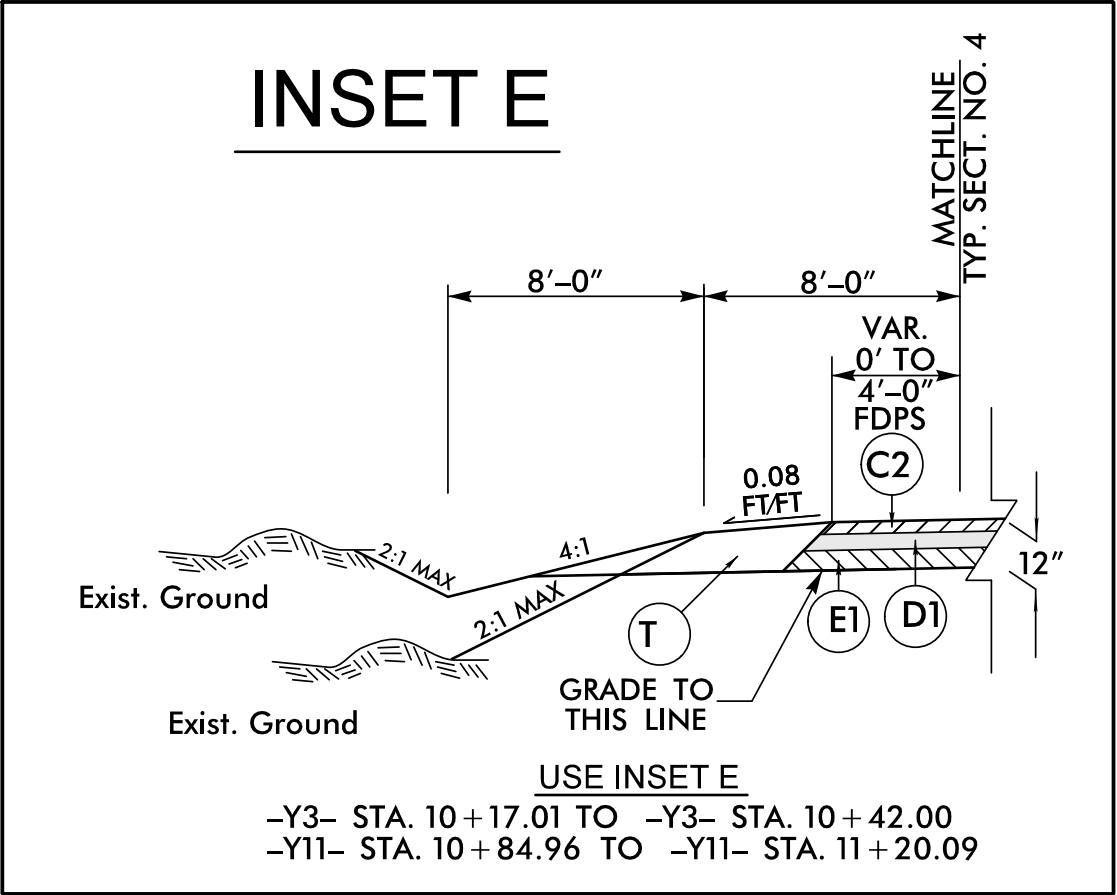

INSET E


USE INSET E
-Y3- STA. 10+17.01 TO -Y3- STA. 10+42.00
-Y11- STA. 10+84.96 TO -Y11- STA. 11+20.09

8/17/99

9/12/2018 X:\K\000\Roadway\Proj\W5212N_Rdy_Detail_2B-1(Resurfacing).dgn User:smelmo

REVISIONS

NC 279 RESURFACING LIMITS

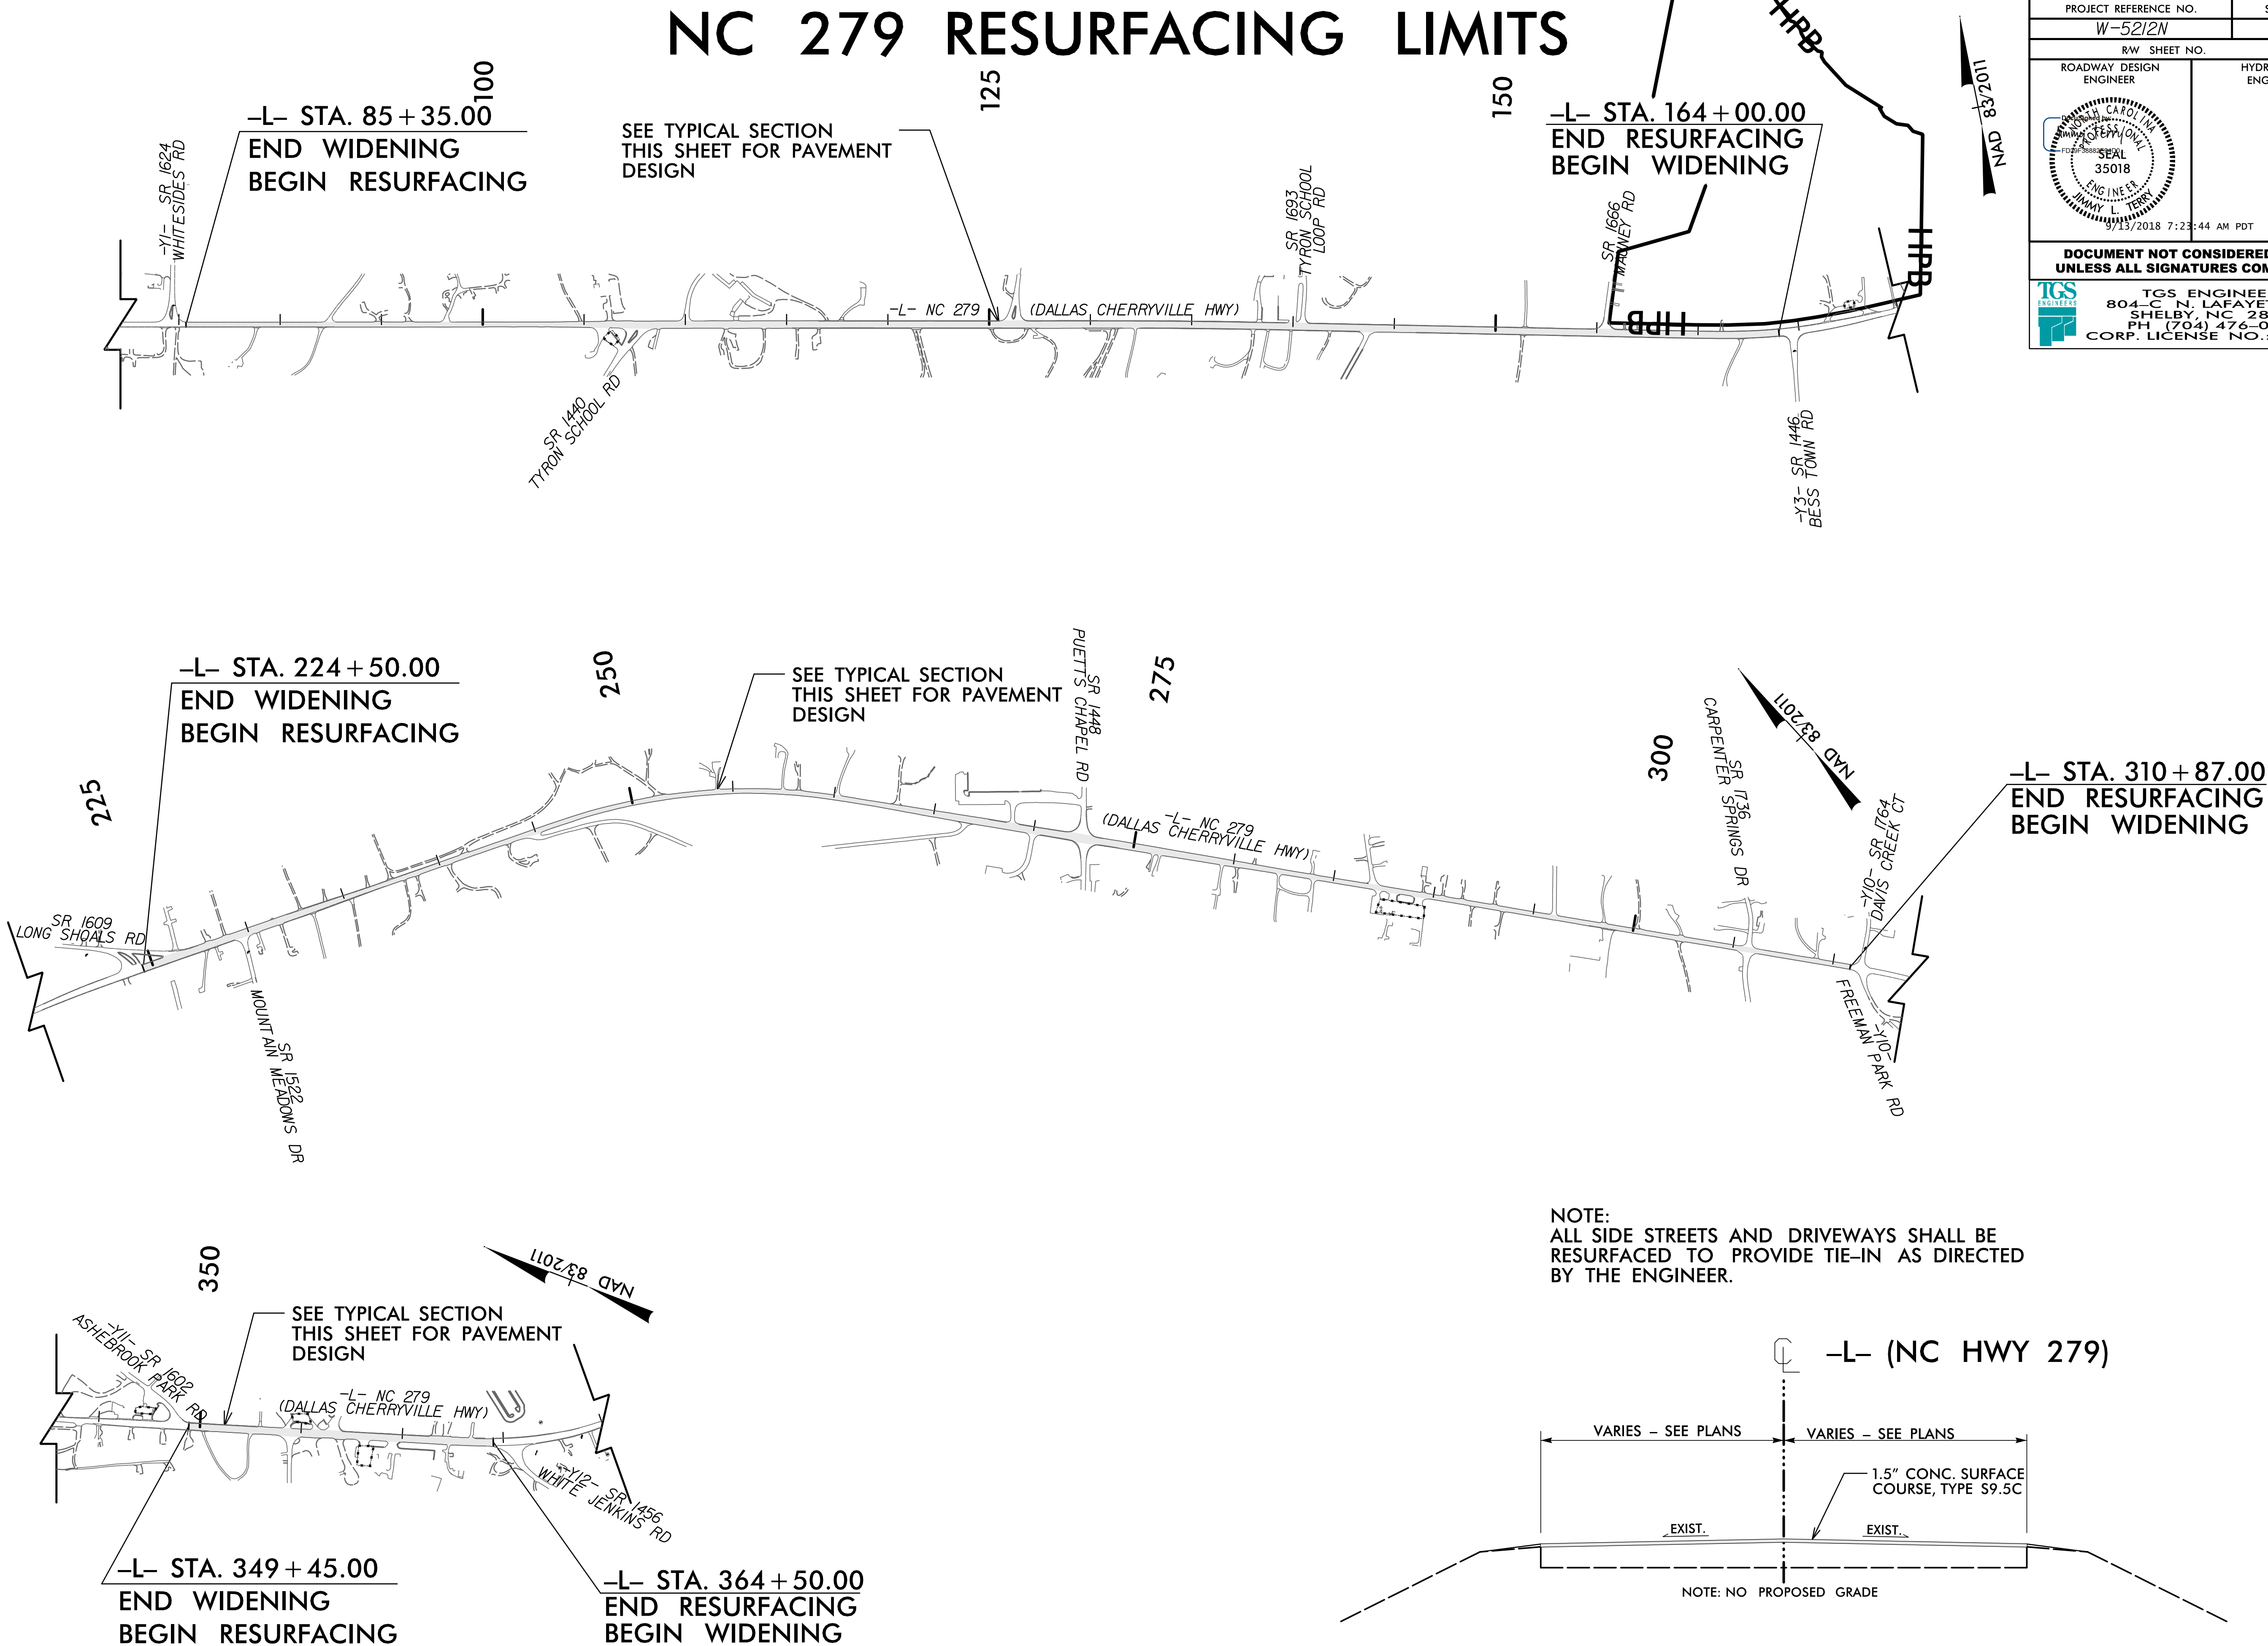


PROJECT REFERENCE NO.	SHEET NO.
W-5212N	2B-1
RW SHEET NO.	
ROADWAY DESIGN ENGINEER	HYDRAULICS ENGINEER
DOCUMENT NOT CONSIDERED FINAL UNLESS ALL SIGNATURES COMPLETED	
TGS ENGINEERS 804-C N. LAFAYETTE ST SHELBY, NC 28150 PH: (704) 476-0003 CORP. LICENSE NO.: C-0275	

PROJECT REFERENCE NO.	SHEET NO.
W-5212N	2C-1
DOCUMENT NOT CONSIDERED FINAL UNLESS ALL SIGNATURES COMPLETED	

STATE OF
NORTH CAROLINA
DEPT. OF TRANSPORTATION
DIVISION OF HIGHWAYS
RALEIGH, N.C.

ROADWAY DETAIL DRAWING FOR
GUARDRAIL INSTALLATION


SHEET 6 OF 8
862D02

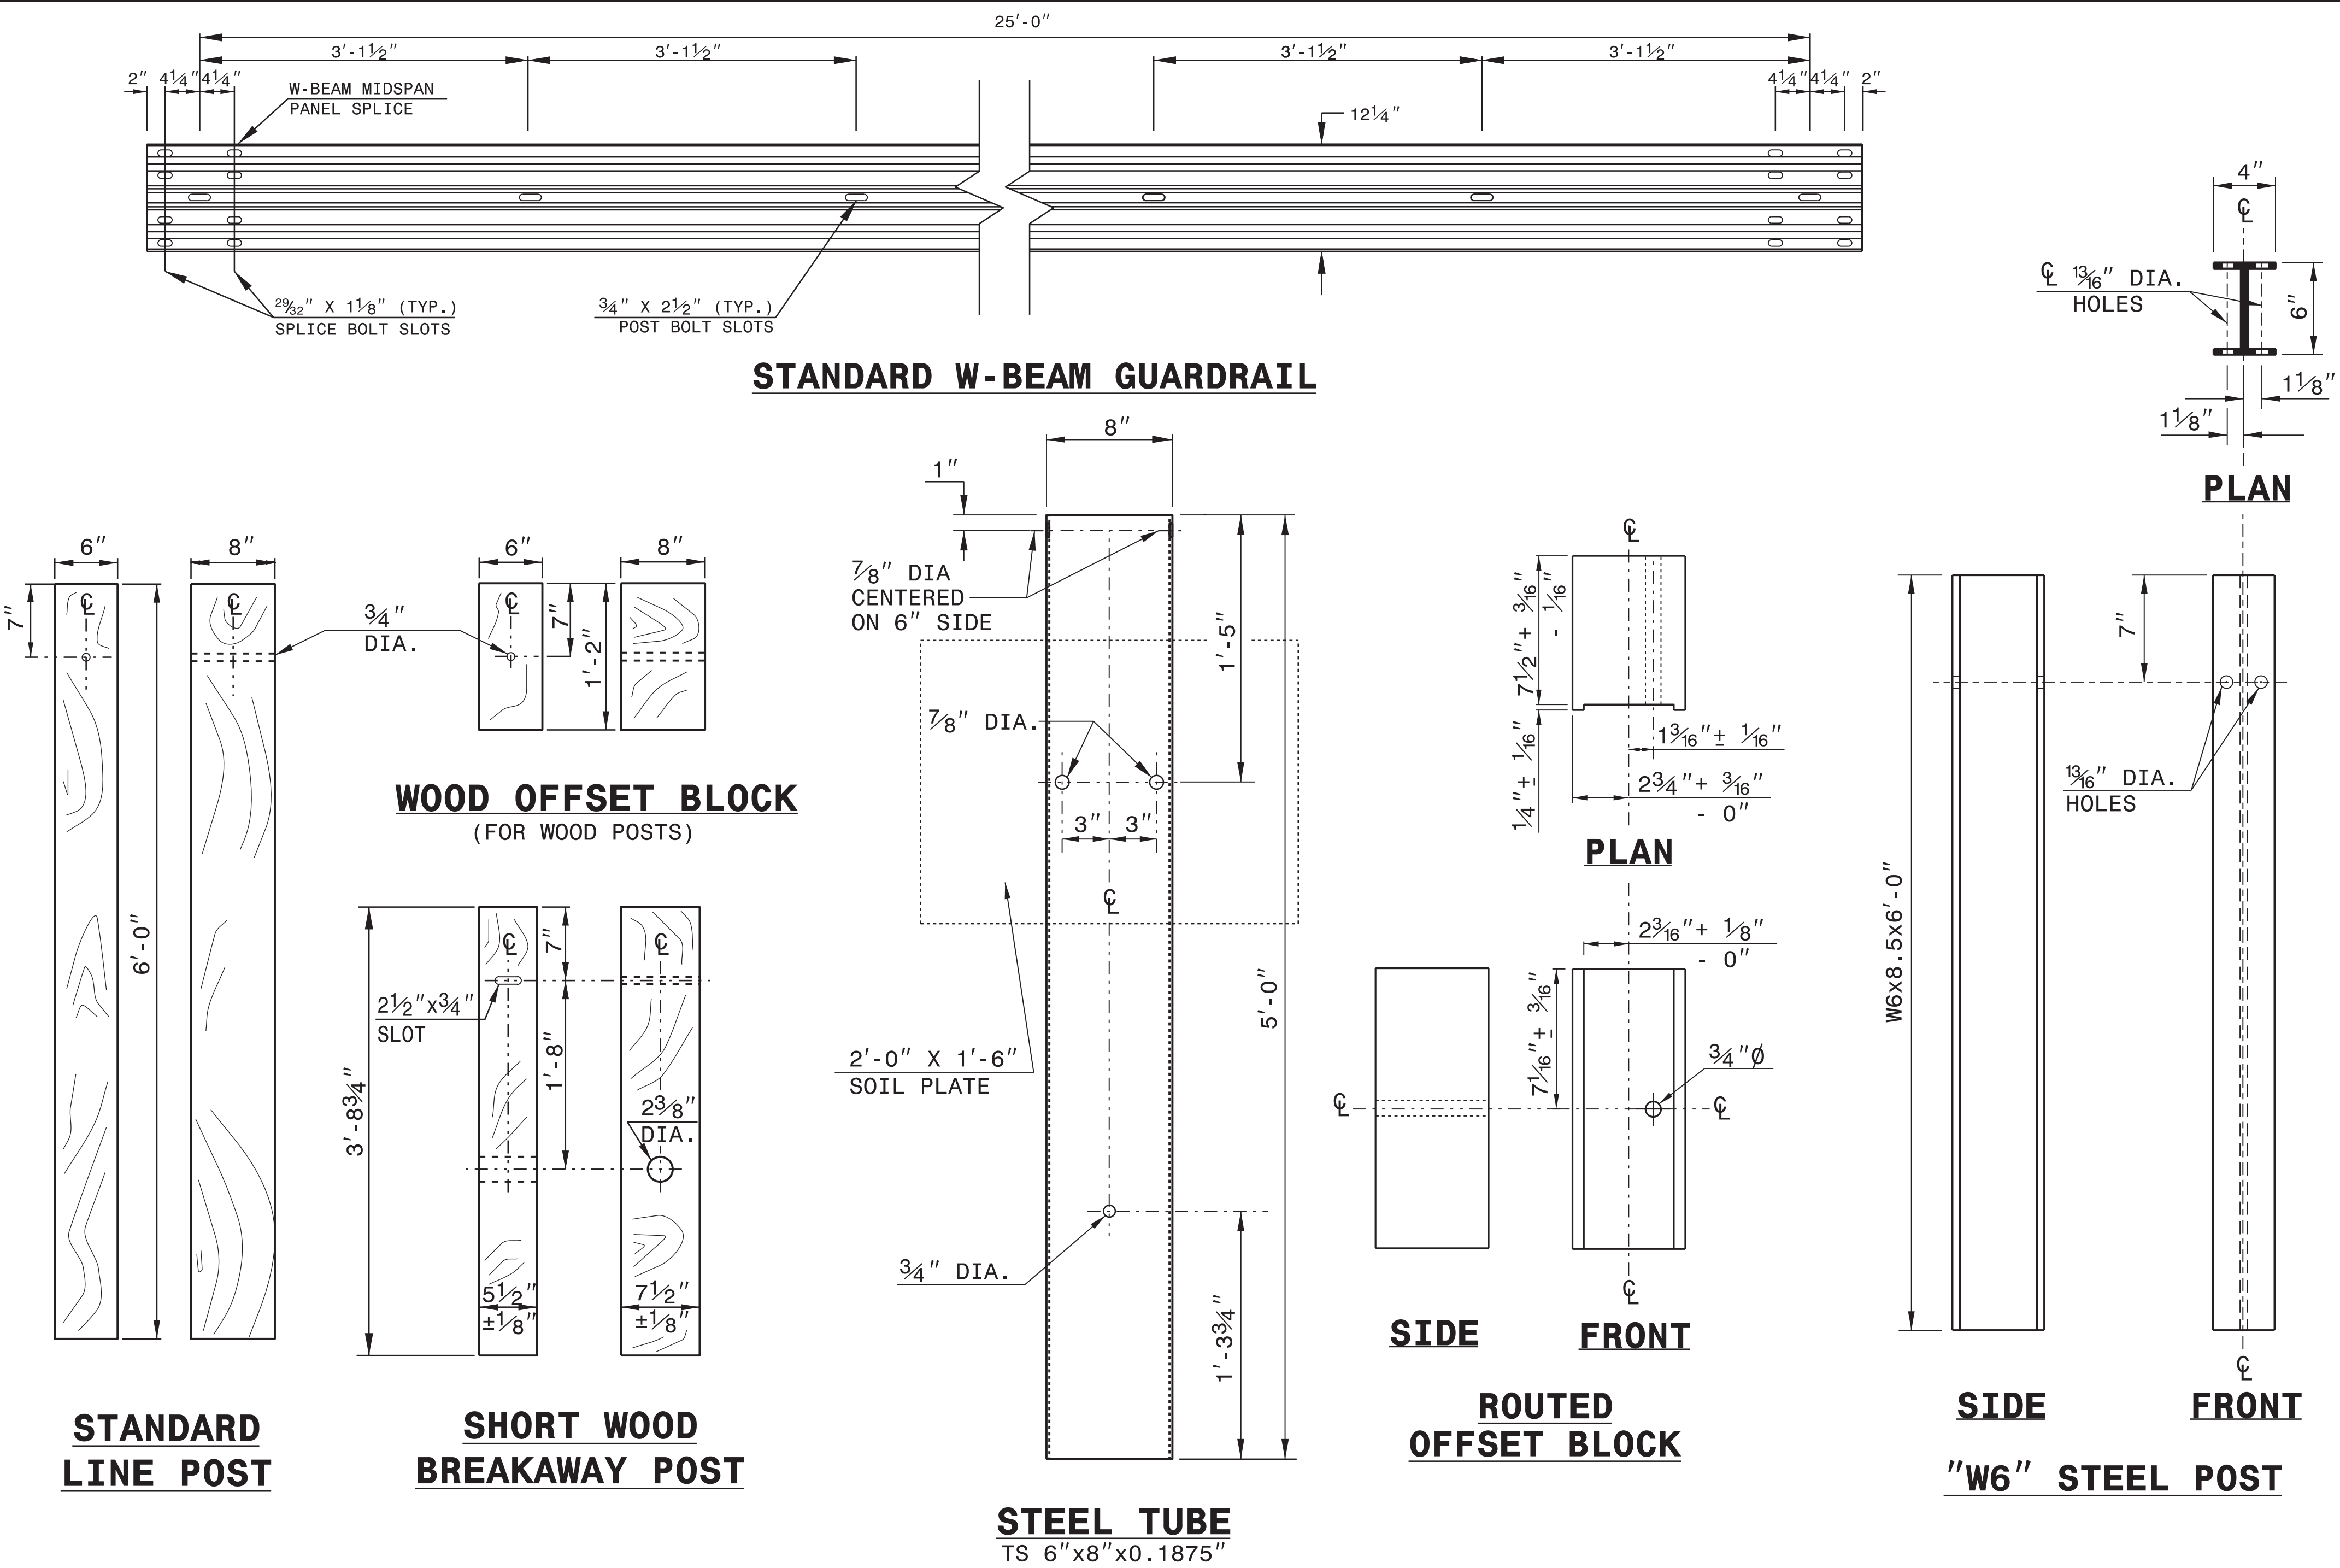

STATE OF
NORTH CAROLINA
DEPT. OF TRANSPORTATION
DIVISION OF HIGHWAYS
RALEIGH, N.C.

ROADWAY DETAIL DRAWING FOR
GUARDRAIL INSTALLATION


SHEET 6 OF 8
862D02

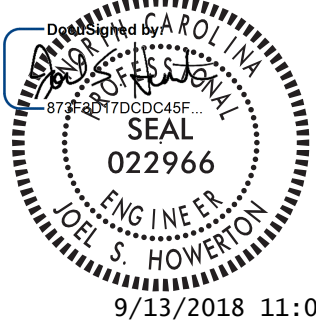

9/13/2018 11:02:18 AM EDT


CONTRACTS STANDARDS AND DEVELOPMENT UNIT	
Office 919-707-6950	FAX 919-250-4119
SEE TITLE BLOCK	
ORIGINAL BY: J.HOWERTON	DATE: 3-7-2018
MODIFIED BY: _____	DATE: _____
CHECKED BY: _____	DATE: _____
FILE SPEC.: _____	

PROJECT REFERENCE NO.	SHEET NO.
W-5212N	2C-2

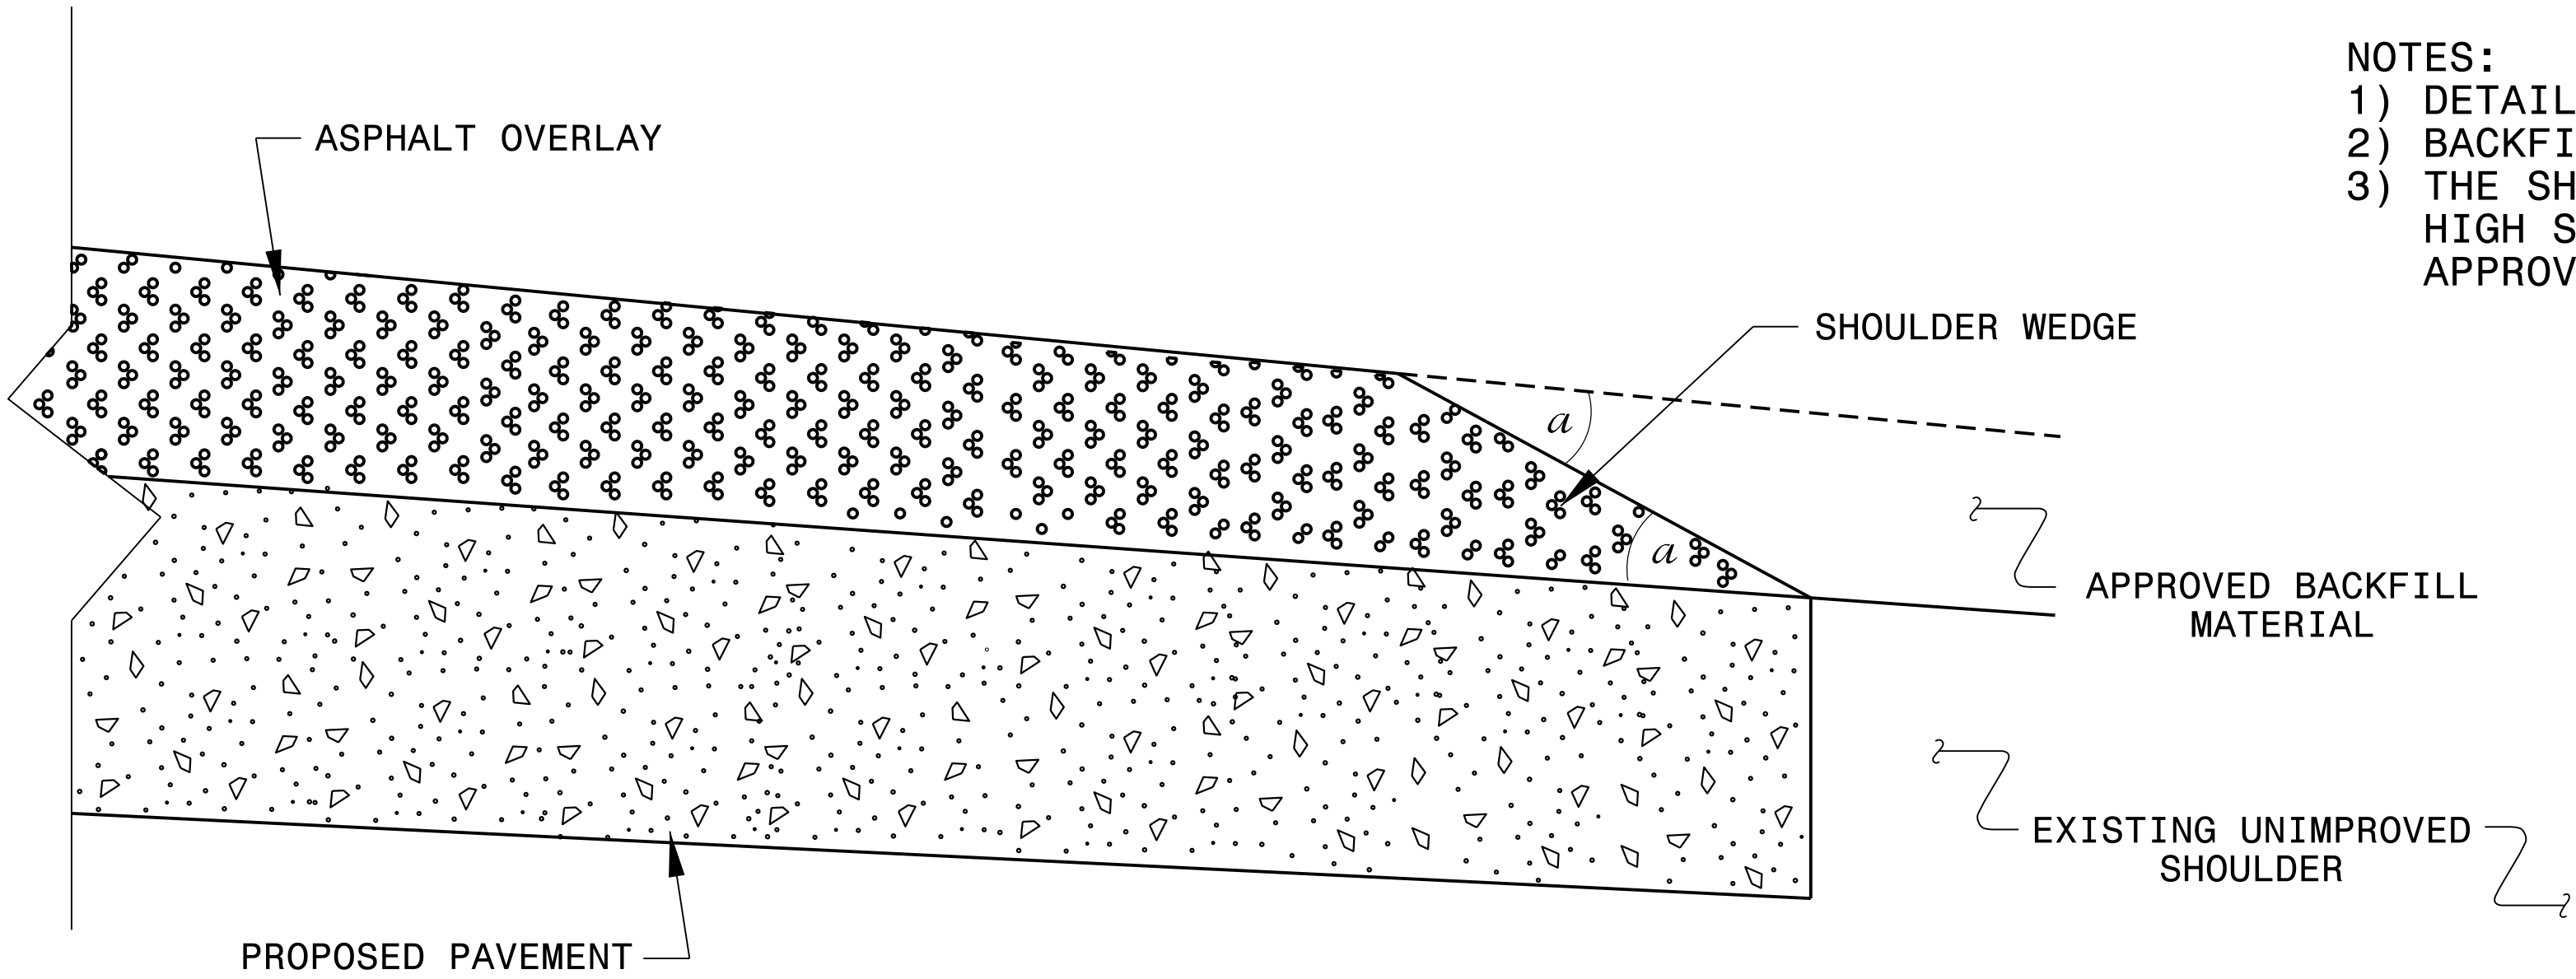


- NOTES:
- 1) DETAIL DOES NOT APPLY TO OGAFc AND ULTRA-THIN BONDED WEARING COURSE.
 - 2) BACKFILL SHOULDER WITH APPROVED MATERIAL.
 - 3) THE SHOULDER WEDGE DEVICE MAY BE DISENGAGED AT PAVED DRIVEWAYS, SIDE STREETS, HIGH SHOULDERS, AND OTHER LOCATIONS NOT FEASIBLE TO CONSTRUCT AS APPROVED BY THE ENGINEER.

SHOULDER WEDGE DETAIL
(Resurfacing Projects w/ Widening or
with Existing Paved Shoulder having no dropoffs)

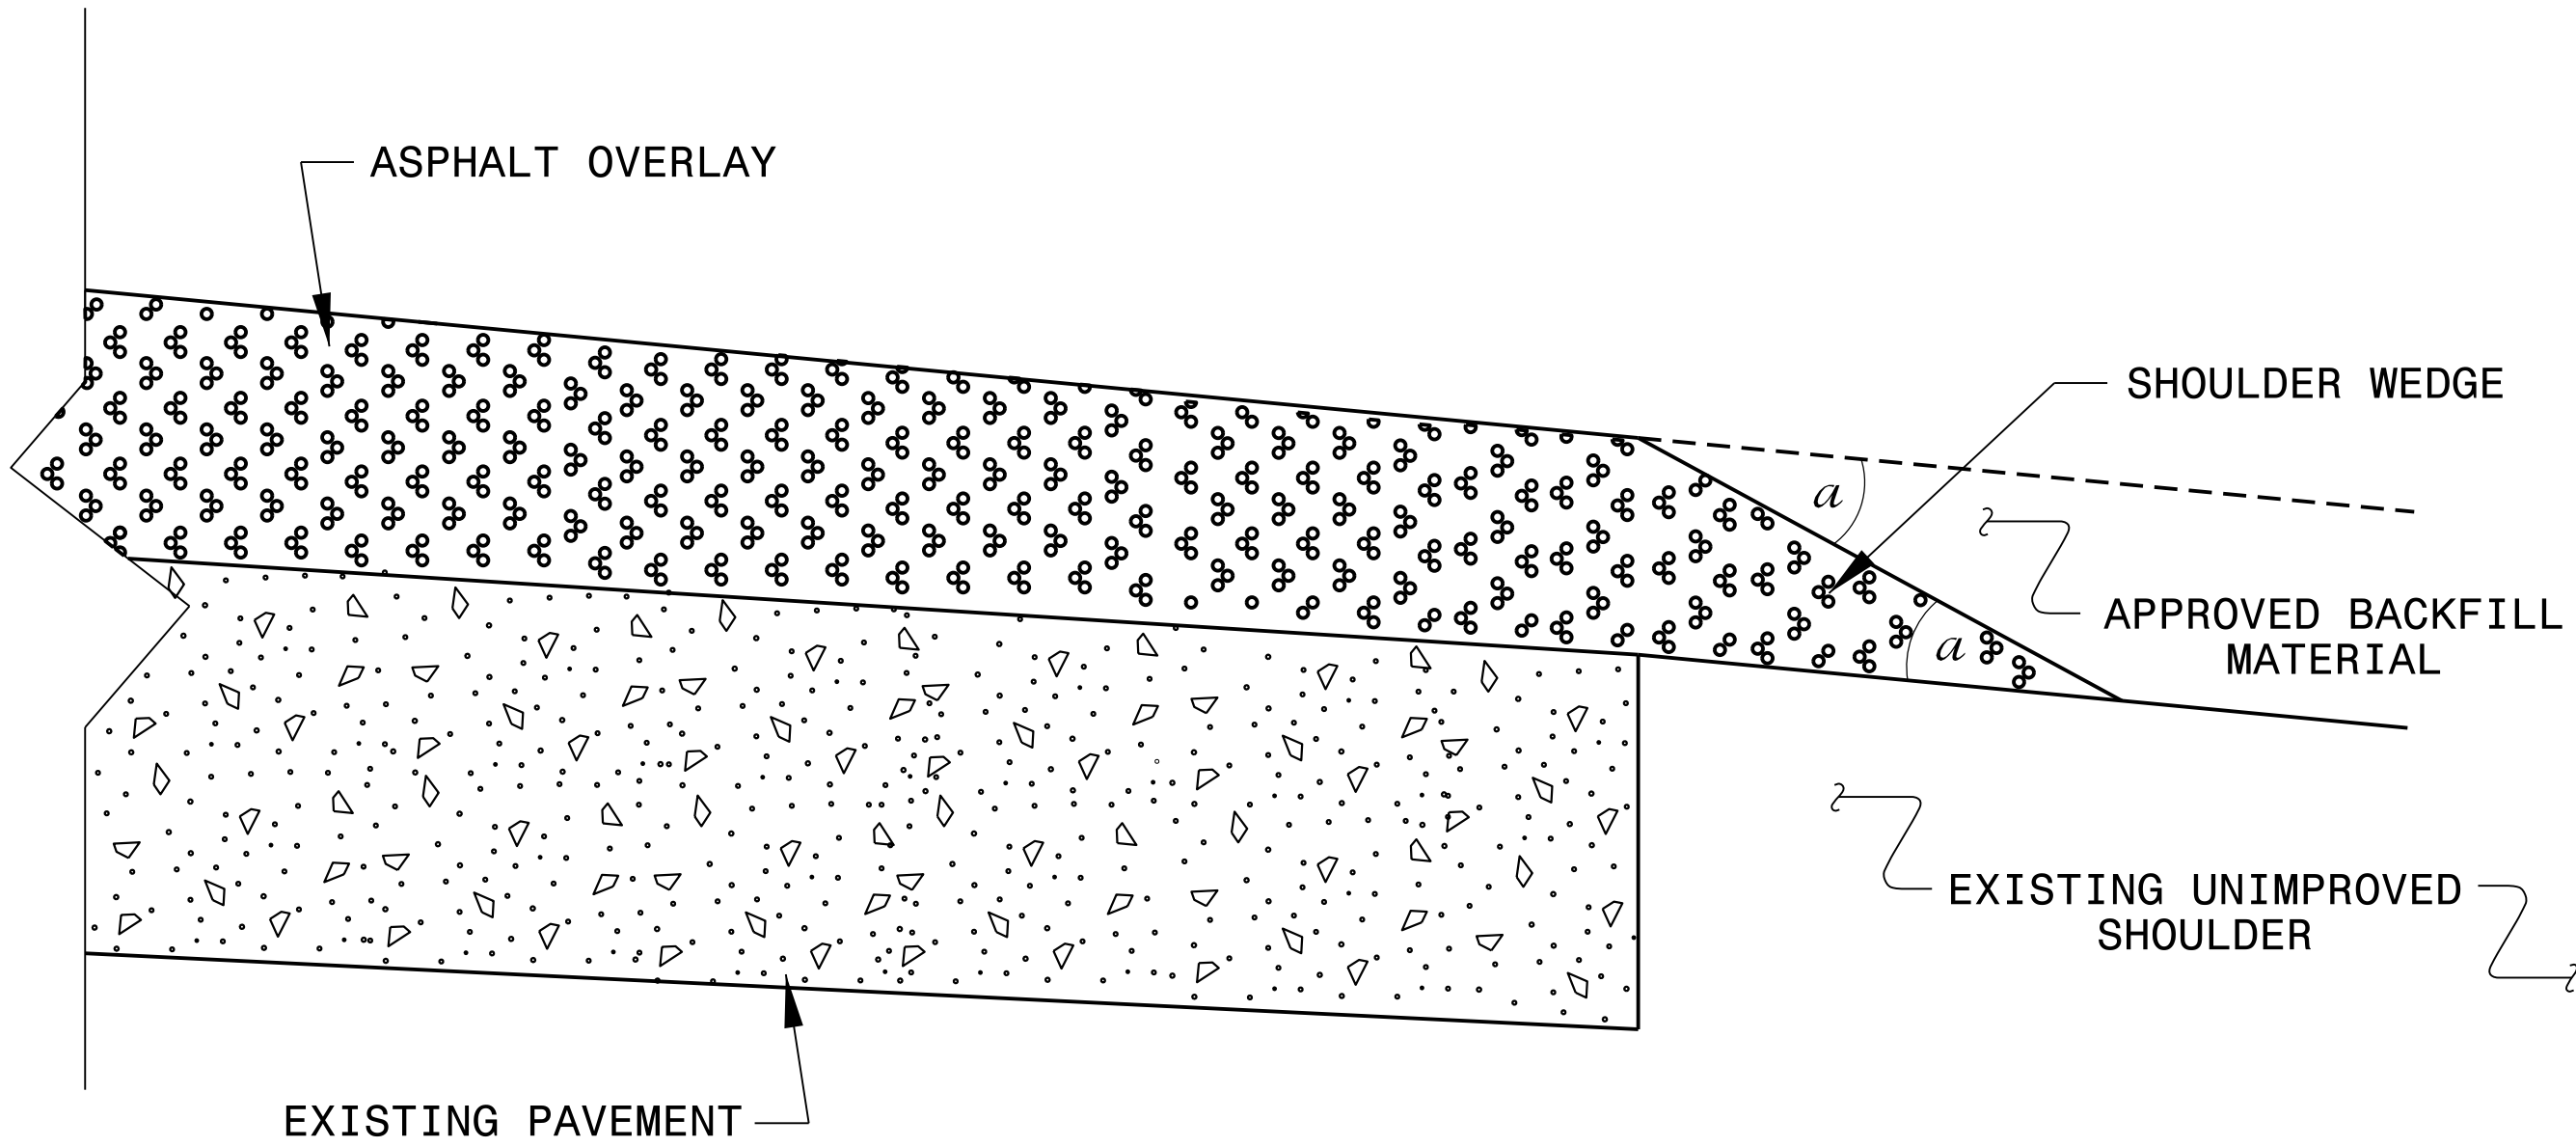


SHOULDER WEDGE DETAIL
(Resurfacing Projects w/ NO Widening)

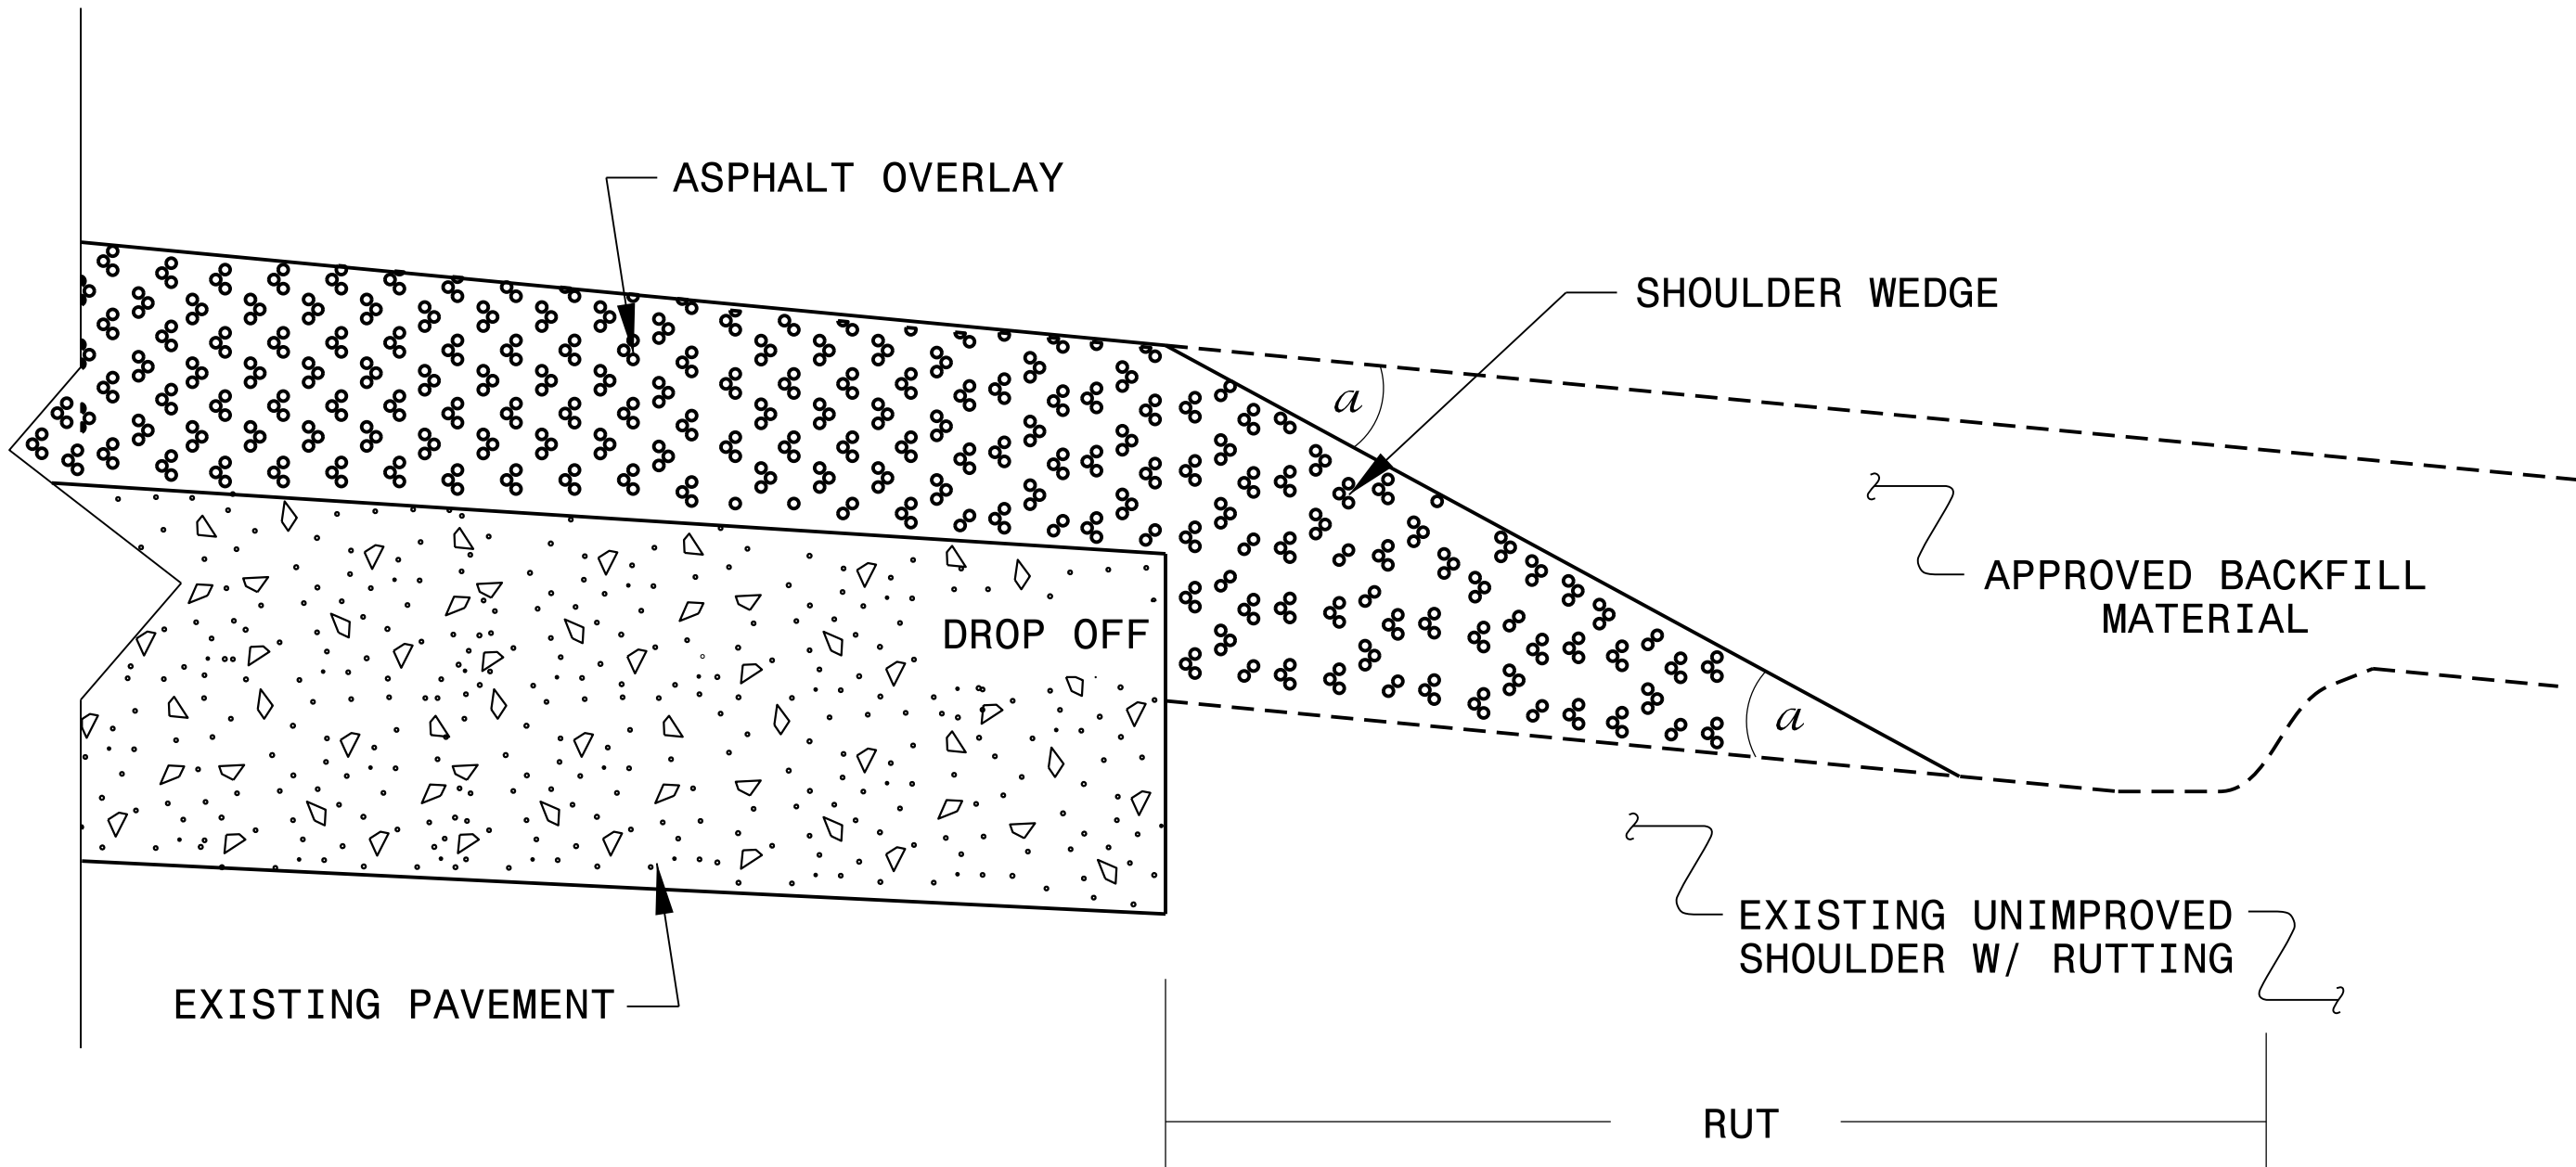

SHOULDER WEDGE DETAIL
(Resurfacing Adjacent to
Rutted Shoulder)

- SHOULDER WEDGE ANGLE = 30°

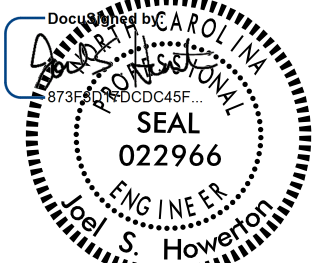

9/13/2018 11:02:18 AM EDT

DOCUMENT NOT CONSIDERED FINAL
UNLESS ALL SIGNATURES COMPLETED

CONTRACT STANDARDS AND DEVELOPMENT UNIT	
Office 919-707-6950	FAX 919-250-4119
SHOULDER WEDGE DETAILS	
ORIGINAL BY: T. SPELL	DATE: 7-19-11
MODIFIED BY:	DATE: 2/2/16
CHECKED BY:	DATE:
FILE SPEC.:	s:\usr\details\stand\shoulderwedgedetail.dgn

PROJECT REFERENCE NO.	SHEET NO.
W-5212N	2C-3

STATE OF
NORTH CAROLINA
DEPT. OF TRANSPORTATION
DIVISION OF HIGHWAYS
RALEIGH, N.C.


ROADWAY DETAIL DRAWING FOR
GUARDRAIL INSTALLATION

SHEET OF


STATE OF
NORTH CAROLINA
DEPT. OF TRANSPORTATION
DIVISION OF HIGHWAYS
RALEIGH, N.C.

ROADWAY DETAIL DRAWING FOR
GUARDRAIL INSTALLATION

SHEET OF

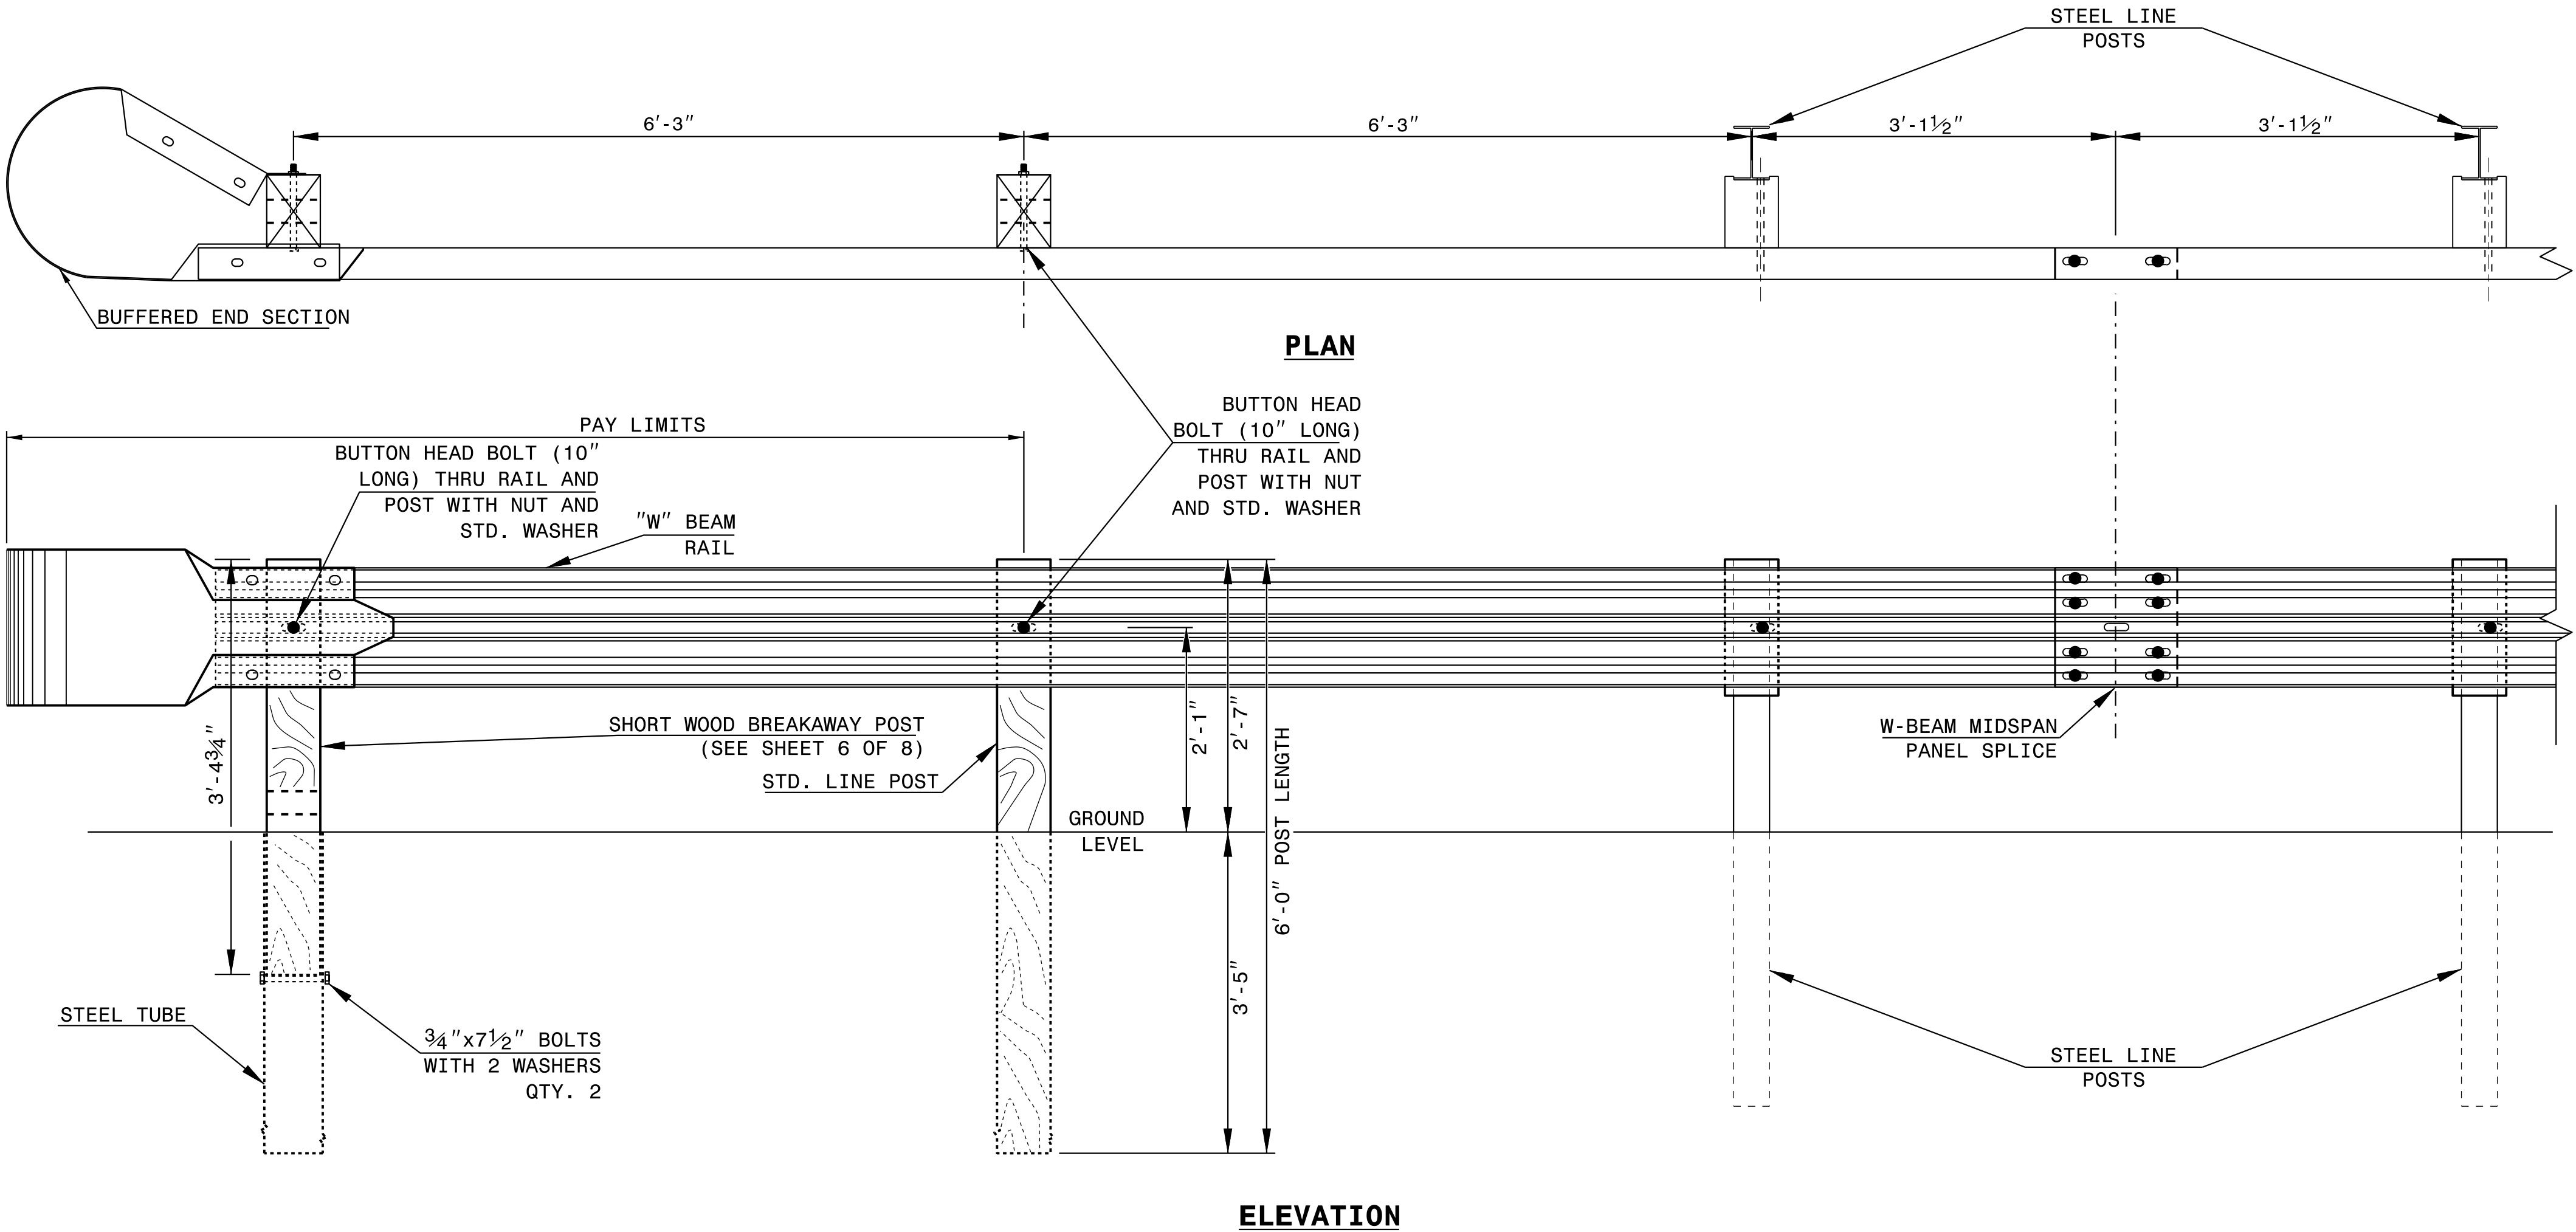

TRAILING END UNIT ASSEMBLY
A.T. - 1 SYSTEM

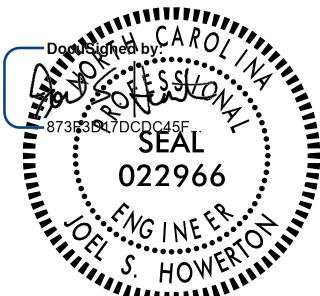

9/13/2018 11:02:18 AM EDT

DOCUMENT NOT CONSIDERED FINAL
UNLESS ALL SIGNATURES COMPLETED

CONTRACTS STANDARDS AND DEVELOPMENT UNIT	
Office 919-707-6950 FAX 919-250-4119	
A.T. - 1 SYSTEM	
ORIGINAL BY: _____	DATE: _____
MODIFIED BY: _____	DATE: _____
CHECKED BY: _____	DATE: _____
FILE SPEC.: _____	

8/17/99


REVISIONS

9/12/2018
X:\K\000\W-5212N\Roadway\Proj\W5212N_Rdy_Detail 2D-1 (Preformed Scour Hole).dgn
User:amel.w


PREFORMED SCOUR HOLE

*NOT TO SCALE


PLAN VIEW

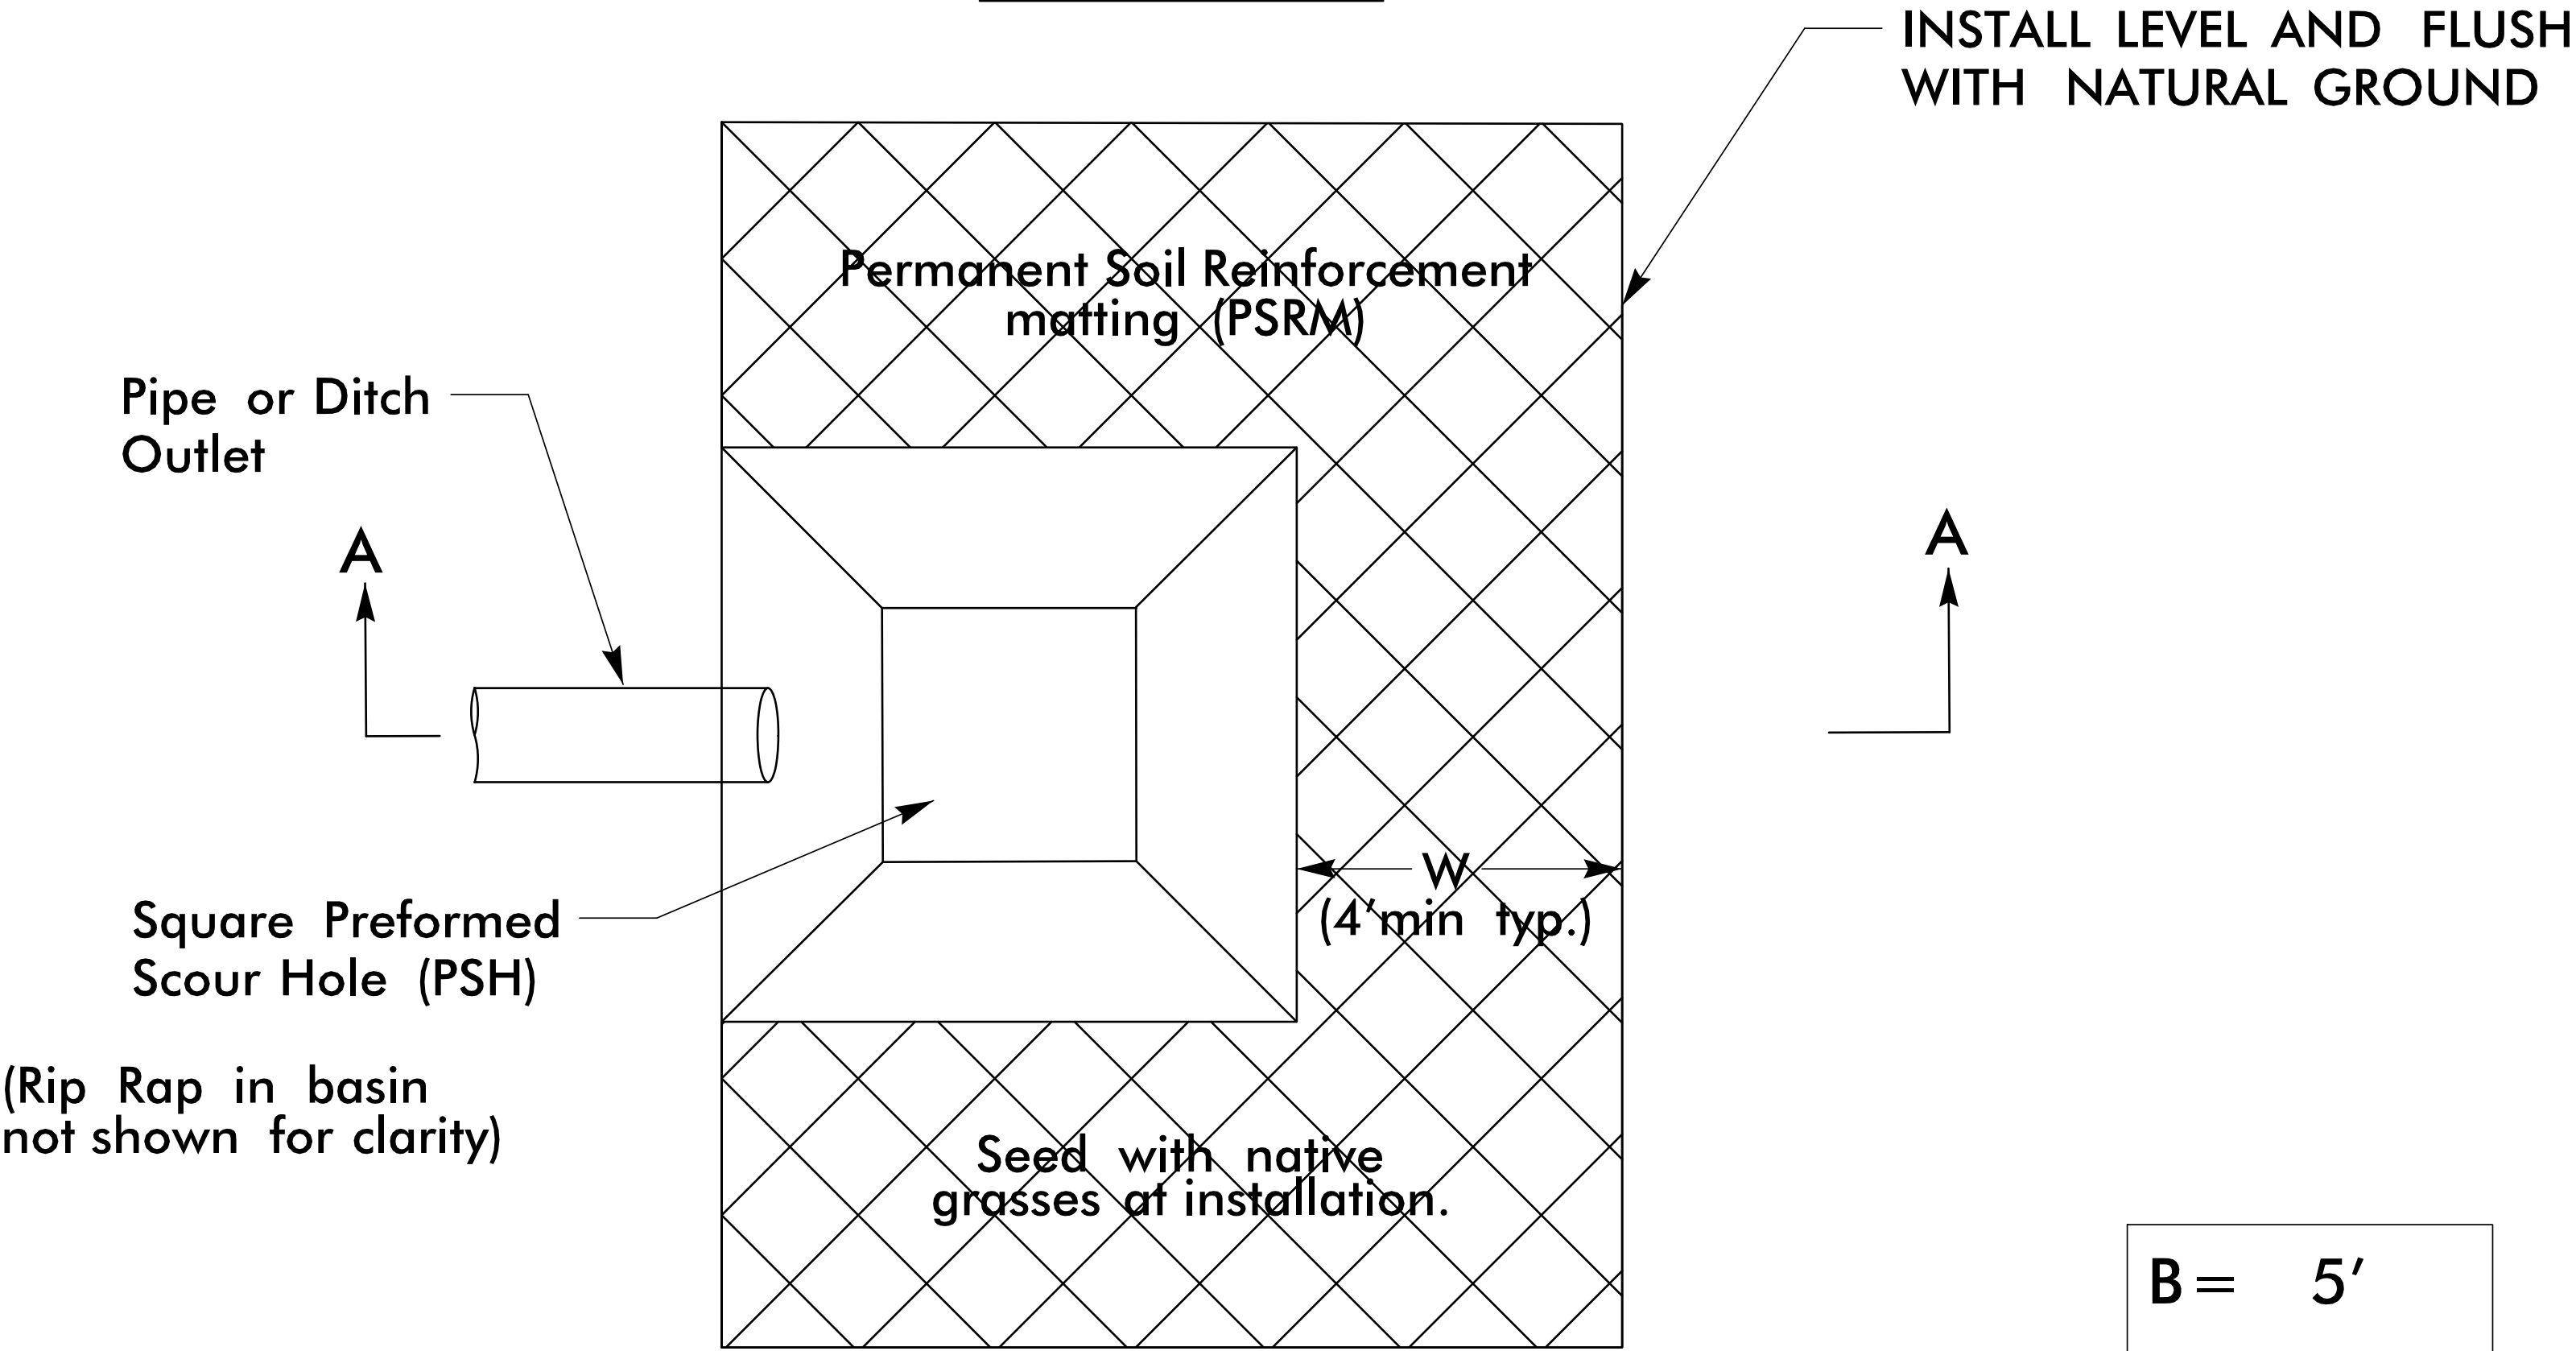

SECTION A-A

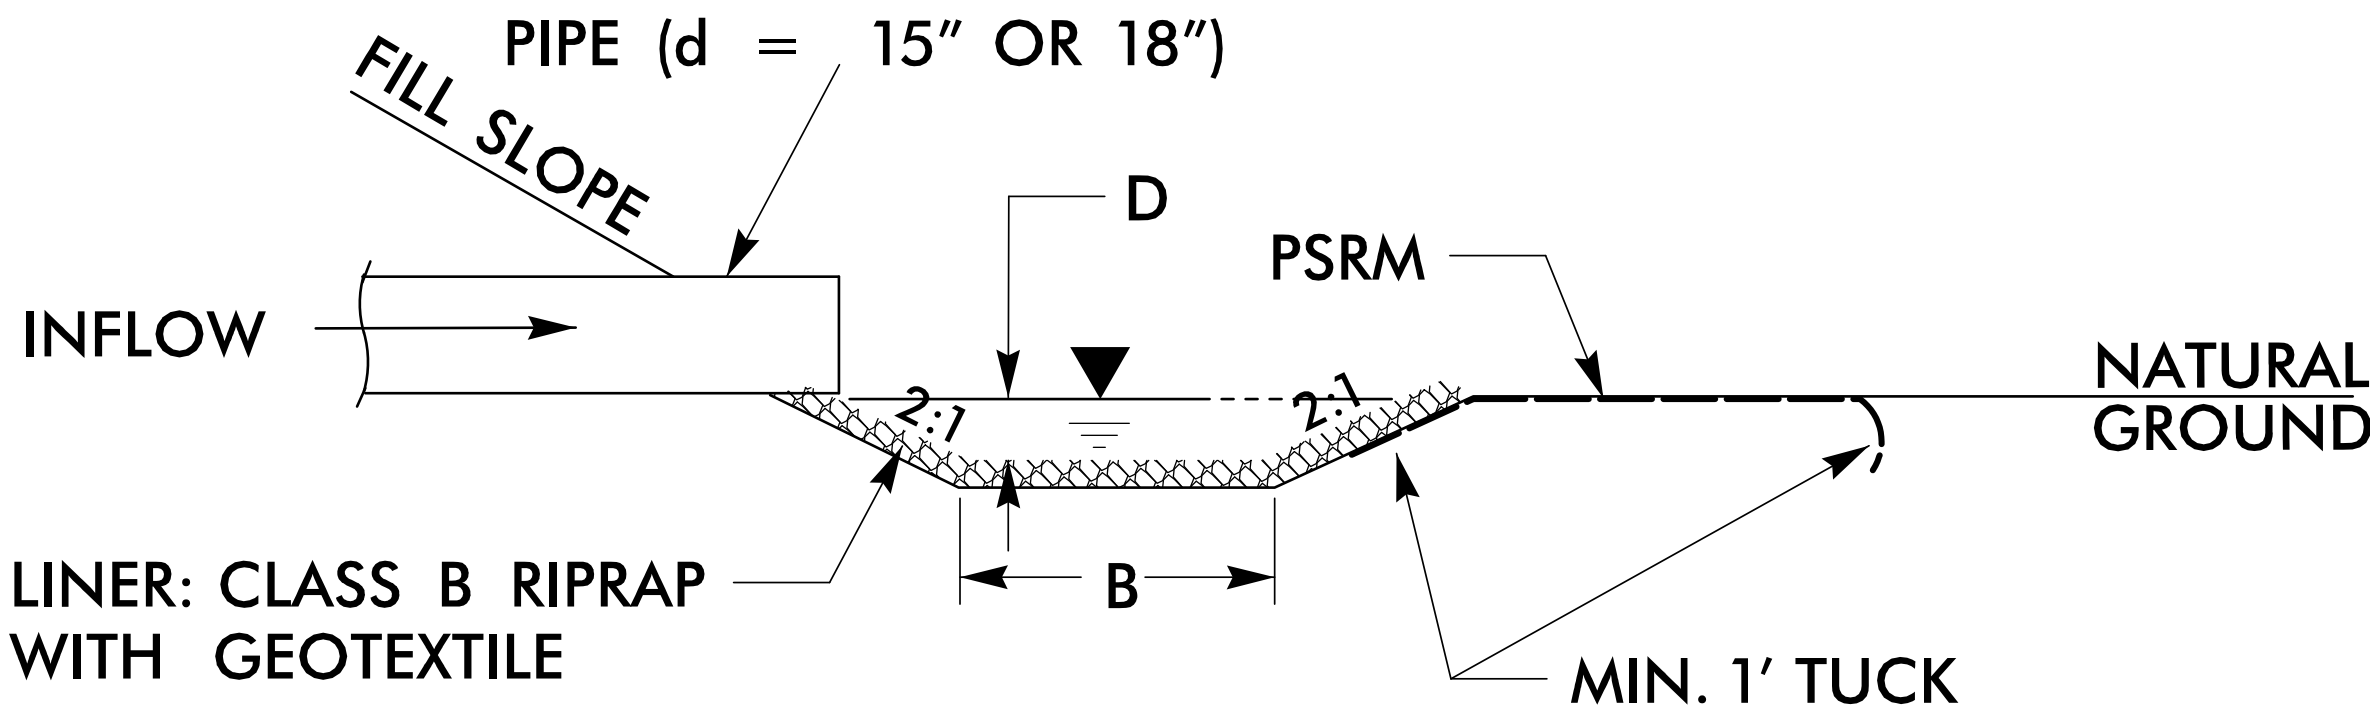

SEE PLAN VIEW FOR
PREFORMED SCOUR HOLE
LOCATIONS

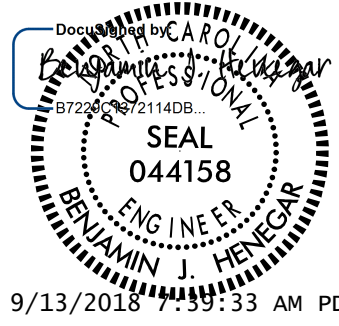PROJECT REFERENCE NO.	SHEET NO.
W-5212N	2D-1
RW SHEET NO.	
HYDRAULICS ENGINEER	
	
DOCUMENT NOT CONSIDERED FINAL UNLESS ALL SIGNATURES COMPLETED	
 TGS ENGINEERS 804-C N. LAFAYETTE ST SHELBY, NC 28150 PH (704) 476-0003 CORP. LICENSE NO.: C-0275	




\\SEP-2017 1155\projects\NorthCarolina\840D17 Minimum Depth Type Adgn
Jhowerton At CSD-262595

STATE OF
NORTH CAROLINA
DEPT. OF TRANSPORTATION
DIVISION OF HIGHWAYS
RALEIGH, N.C.

ENGLISH DETAIL DRAWING FOR
CONCRETE GRATED DROP INLET TYPE 'A'
MINIMUM DEPTH
12" THRU 72" PIPE

SHEET 1 OF 2
840d17

GENERAL NOTES:
USE CLASS "B" CONCRETE THROUGHOUT.
PROVIDE ALL GRATED DROP INLETS OVER 3'-6" IN DEPTH WITH STEPS 12" ON CENTER. USE STEPS WHICH COMPLY WITH STD. DRAWING 840.66.
OPTIONAL CONSTRUCTION - MONOLITHIC POUR, 2" KEYWAY, OR #4 BAR DOWELS AT 12" CENTERS AS DIRECTED BY THE ENGINEER.
USE FORMS FOR THE CONSTRUCTION OF THE BOTTOM SLAB.
IF REINFORCED CONCRETE PIPE IS SET IN BOTTOM SLAB OF BOX, ADD TO SLAB AS SHOWN ON STD. NO. 840.00.
CONSTRUCT WITH PIPE CROWNS MATCHING.
USE STANDARD FRAMES AND GRATES 840.22 (SHOWN), 840.24 (SHOWN), 840.20 (NOT SHOWN) OR 840.29 (NOT SHOWN).
SEE STANDARD DRAWING 840.25 FOR ATTACHMENT OF FRAMES AND GRATES.
CHAMFER ALL EXPOSED CORNERS 1".
DRAWING NOT TO SCALE.
MAX. DEPTH OF THIS STRUCTURE FROM TOP OF BOTTOM SLAB TO TOP ELEVATION IS 12 FEET.

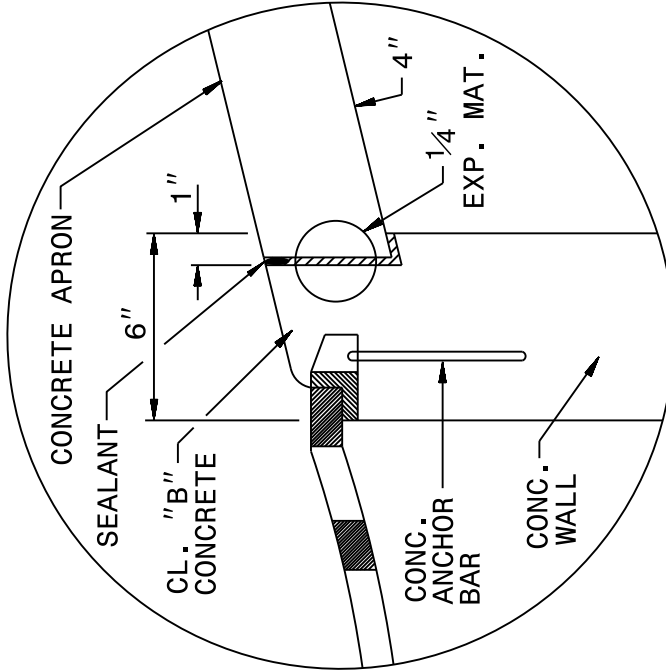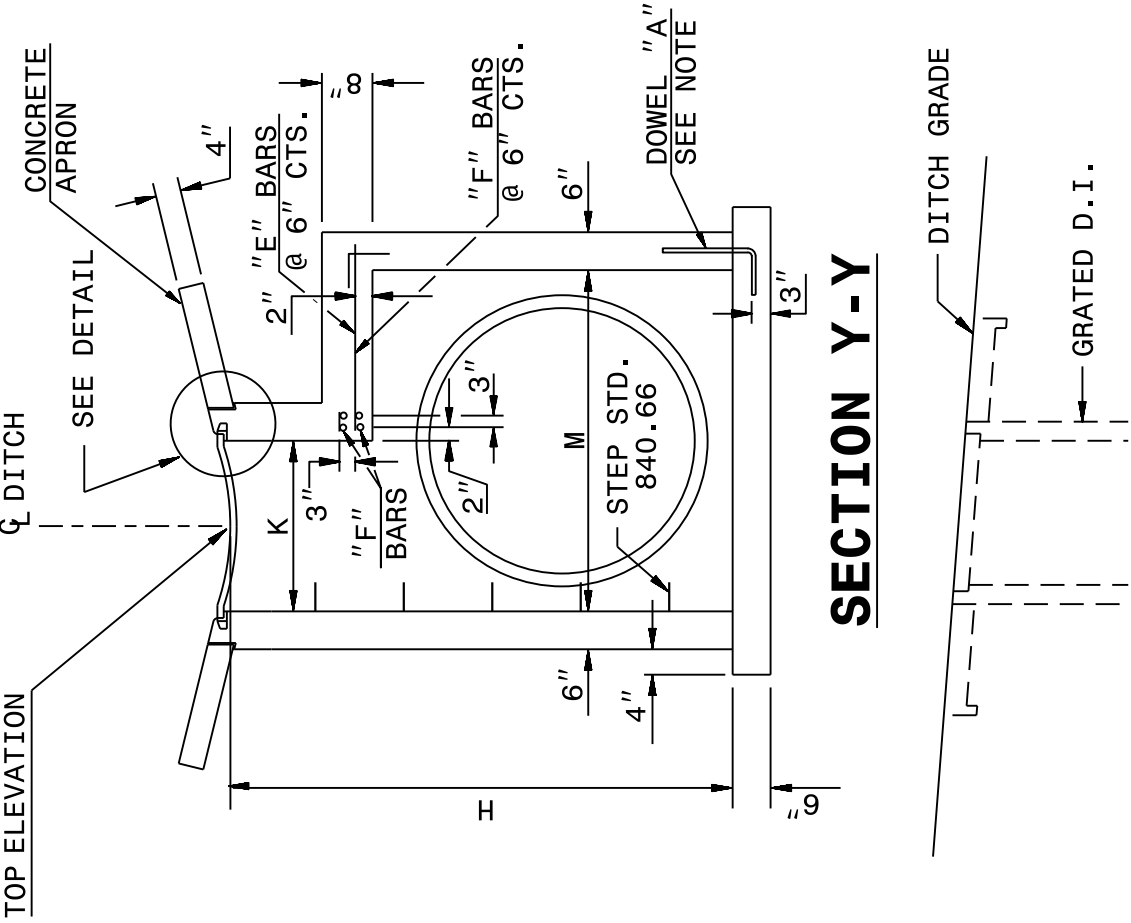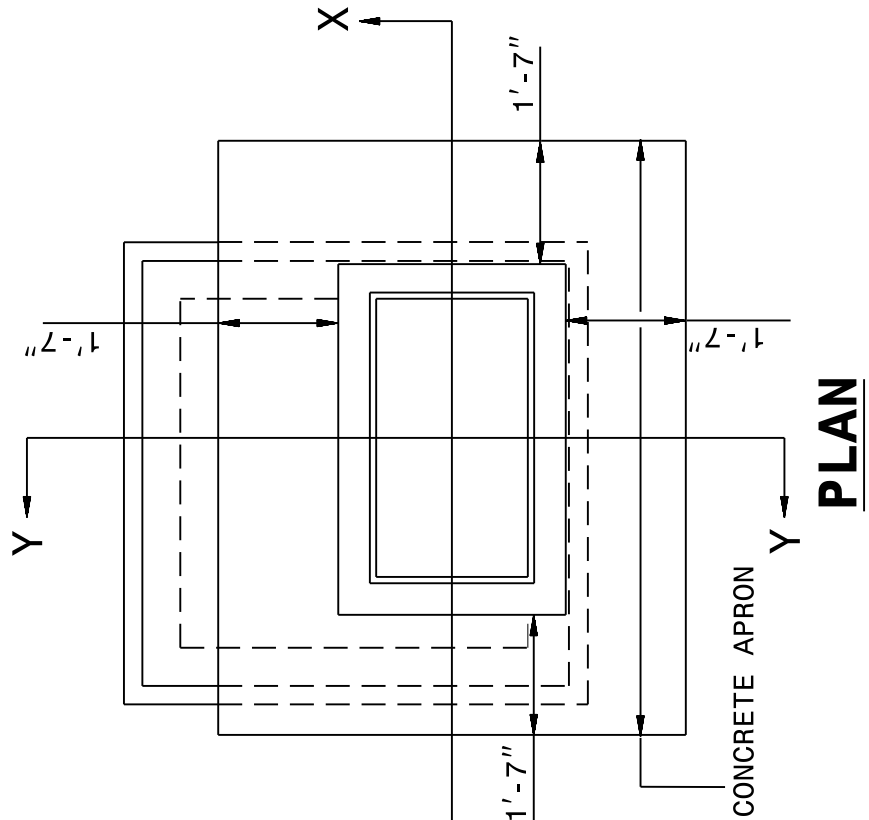

DETAIL
(APRON SUPPORT NOTCH)

SHEET 1 OF 2
840d17

STATE OF
NORTH CAROLINA
DEPT. OF TRANSPORTATION
DIVISION OF HIGHWAYS
RALEIGH, N.C.


ENGLISH DETAIL DRAWING FOR
CONCRETE GRATED DROP INLET TYPE 'A'
MINIMUM DEPTH
12" THRU 72" PIPE

SHEET 1 OF 2
840d17

STATE OF
NORTH CAROLINA
DEPT. OF TRANSPORTATION
DIVISION OF HIGHWAYS
RALEIGH, N.C.

ENGLISH DETAIL DRAWING FOR
CONCRETE GRATED DROP INLET TYPE 'A'
MINIMUM DEPTH
12" THRU 72" PIPE

SHEET 2 OF 2
840d17

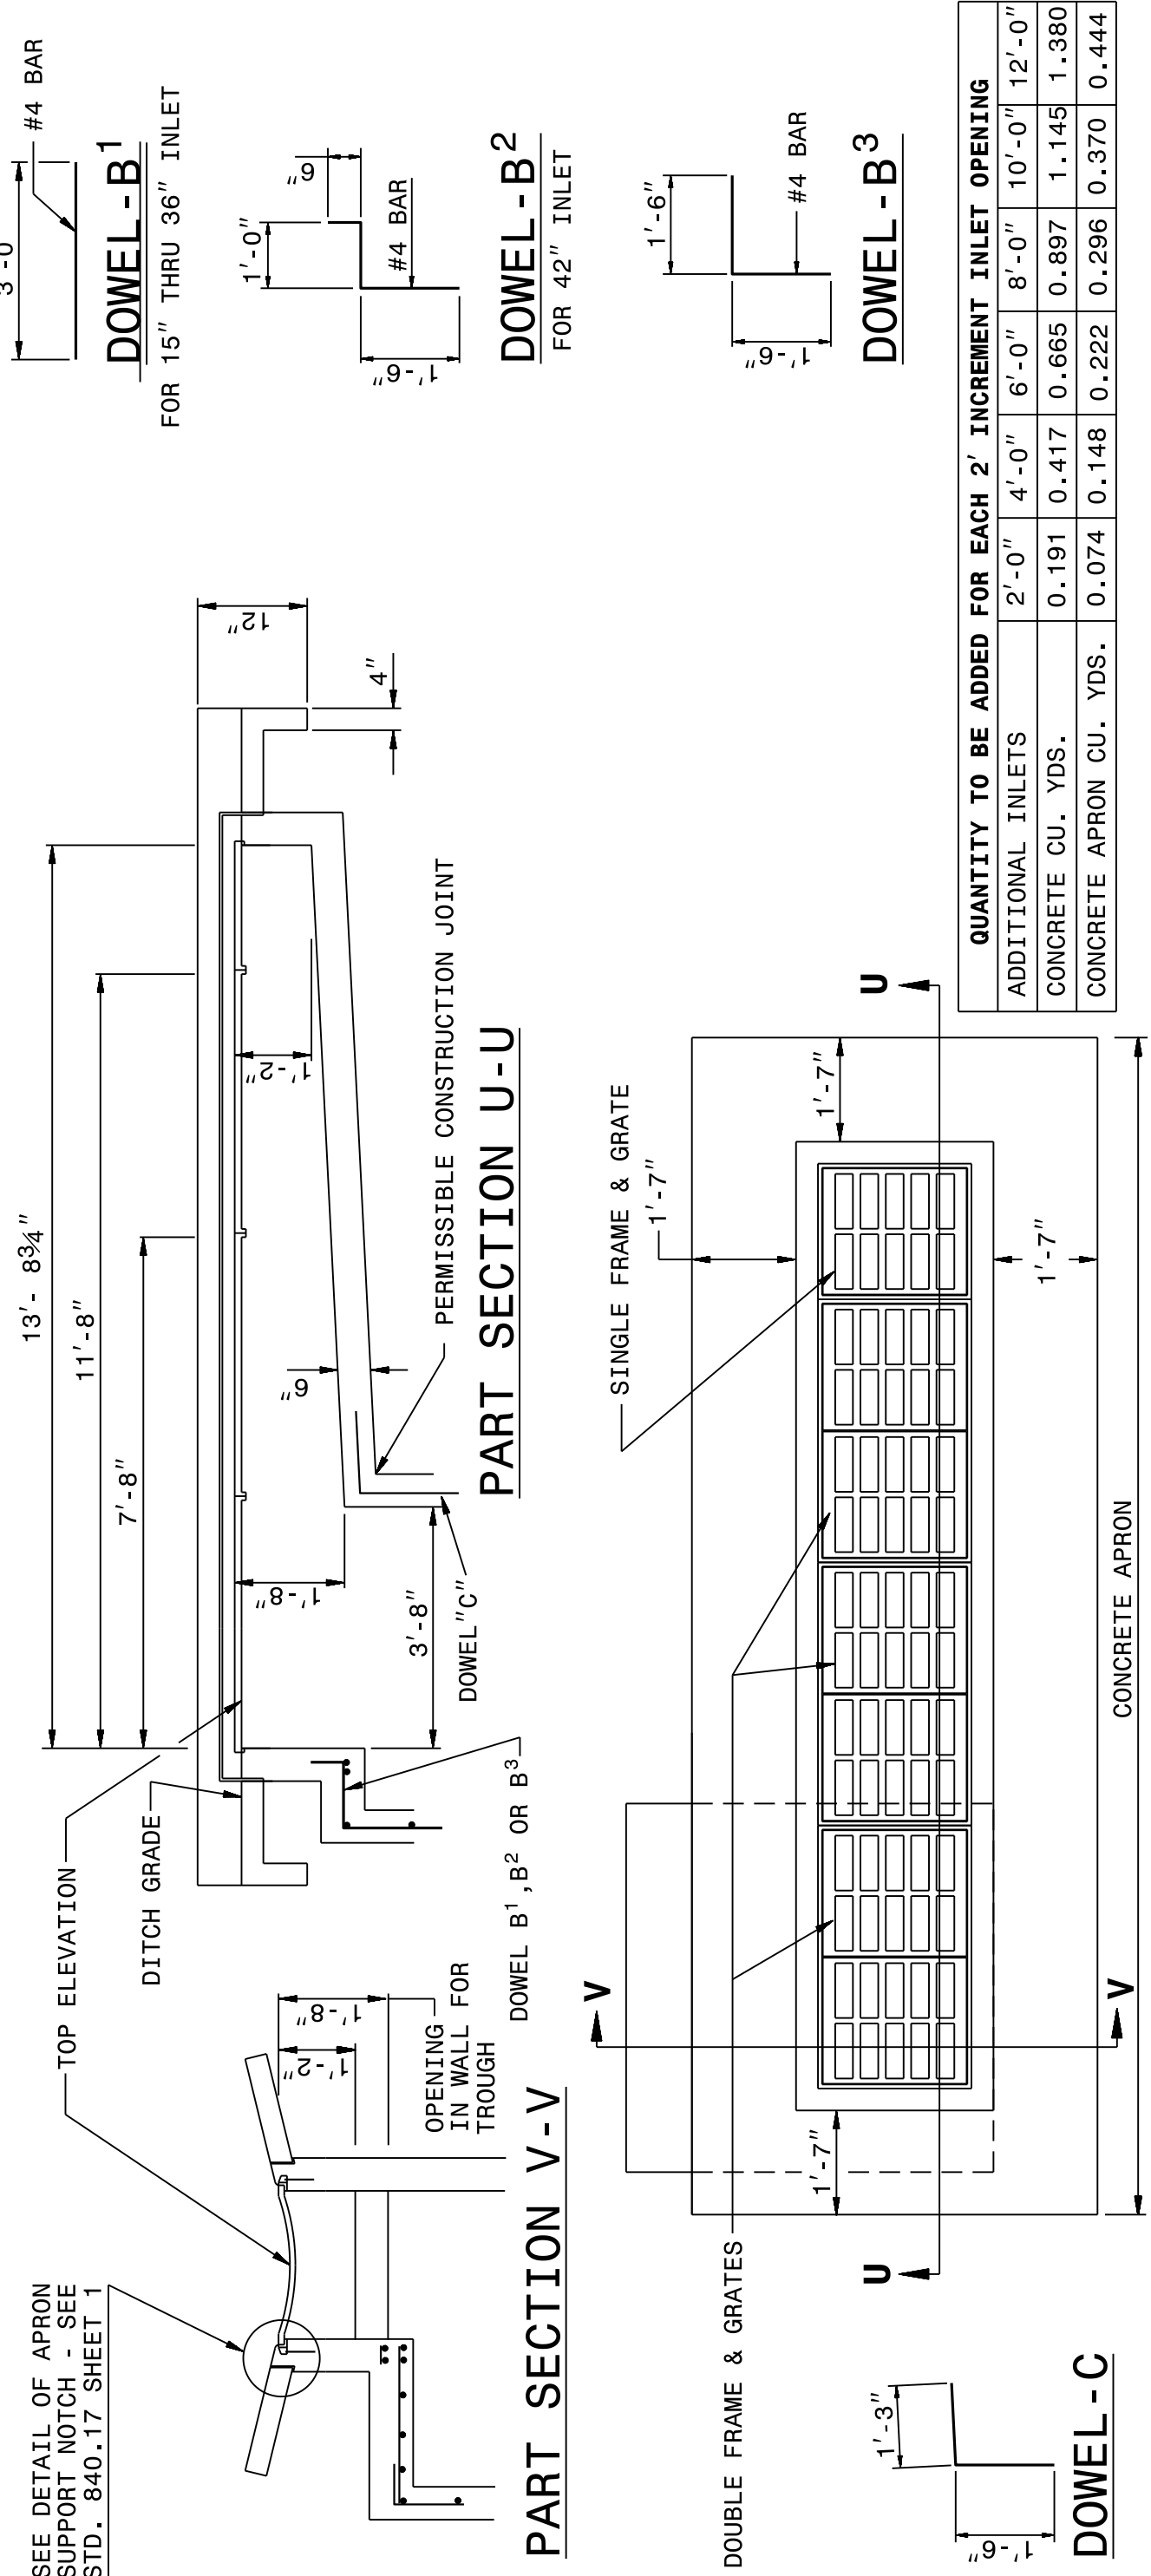

QUANTITY TO BE ADDED FOR EACH 2' INCREMENT INLET OPENING						
ADDITIONAL INLETS	2'-0"	4'-0"	6'-0"	8'-0"	10'-0"	12'-0"
CONCRETE CU. YDS.	0.191	0.417	0.665	0.897	1.145	1.380
CONCRETE APRON CU. YDS.	0.074	0.148	0.222	0.296	0.370	0.444


MIN. DIMENSIONS AND QUANTITIES FOR CONCRETE GRATED DROP INLET (BASED ON MIN. HEIGHT, H)									
DIMENSIONS OF BOX AND PIPE					REINFORCING STEEL - NO. 4 BARS				
PIPE	SPAN	WIDTH	DEPTH	HEIGHT	BARS E	BARS F	BARS G	BARS H	TOTAL
D	J	K	L	M	H	NO.	LENGTH	NO.	LENGTH
12"	3'-8"	2'-0"	3'-8"	2'-0"	2'-3"	—	—	—	—
15"	3'-8"	2'-0"	3'-8"	2'-0"	2'-5"	—	—	—	—
18"	24"	—	—	—	2'-0"	2'-8"	8	1'-5"	—
24"	—	—	—	—	2'-10"	3'-3"	8	1'-5"	—
30"	—	—	—	—	3'-8"	3'-5"	8	2'-0"	—
36"	—	—	—	—	4'-0"	4'-4"	8	2'-5"	—
42"	—	—	—	—	4'-10"	4'-10"	10	3'-1"	—
48"	—	—	—	—	5'-4"	5'-4"	11	3'-7"	—
54"	—	—	—	—	6'-0"	6'-0"	12	4'-1"	—
60"	—	—	—	—	6'-6"	6'-6"	13	4'-9"	—
66"	—	—	—	—	7'-2"	7'-2"	14	5'-4"	—
72"	—	—	—	—	7'-8"	7'-8"	15	5'-11"	—

DOCUMENT NOT CONSIDERED FINAL
UNLESS ALL SIGNATURES COMPLETED

CONTRACT STANDARDS
AND DEVELOPMENT UNIT
Office 919-707-6950 FAX 919-250-4119


SEE TITLE BLOCK

ORIGINAL BY: J. Howerton DATE: 1/22/14
MODIFIED BY: DATE:
CHECKED BY: DATE:
FILE SPEC.: jhowerton\minimum_depth_type A.dgn

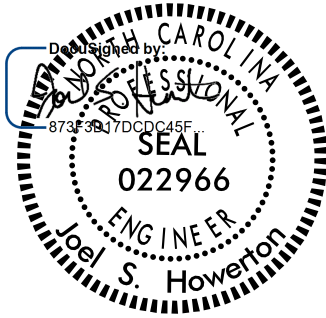


9/13/2018 11:02:18 AM EDT

PROJECT REFERENCE NO.		SHEET NO.	
W-5212N		2G-1	
GEOTECHNICAL ENGINEER		ENGINEER	
SEAL 041986 ENGINEER D. MATTHEW BREWER DocuSigned by: D. Matthew Brewer 9/13/18		SIGNATURE DATE	
DOCUMENT NOT CONSIDERED FINAL UNLESS ALL SIGNATURES COMPLETED			

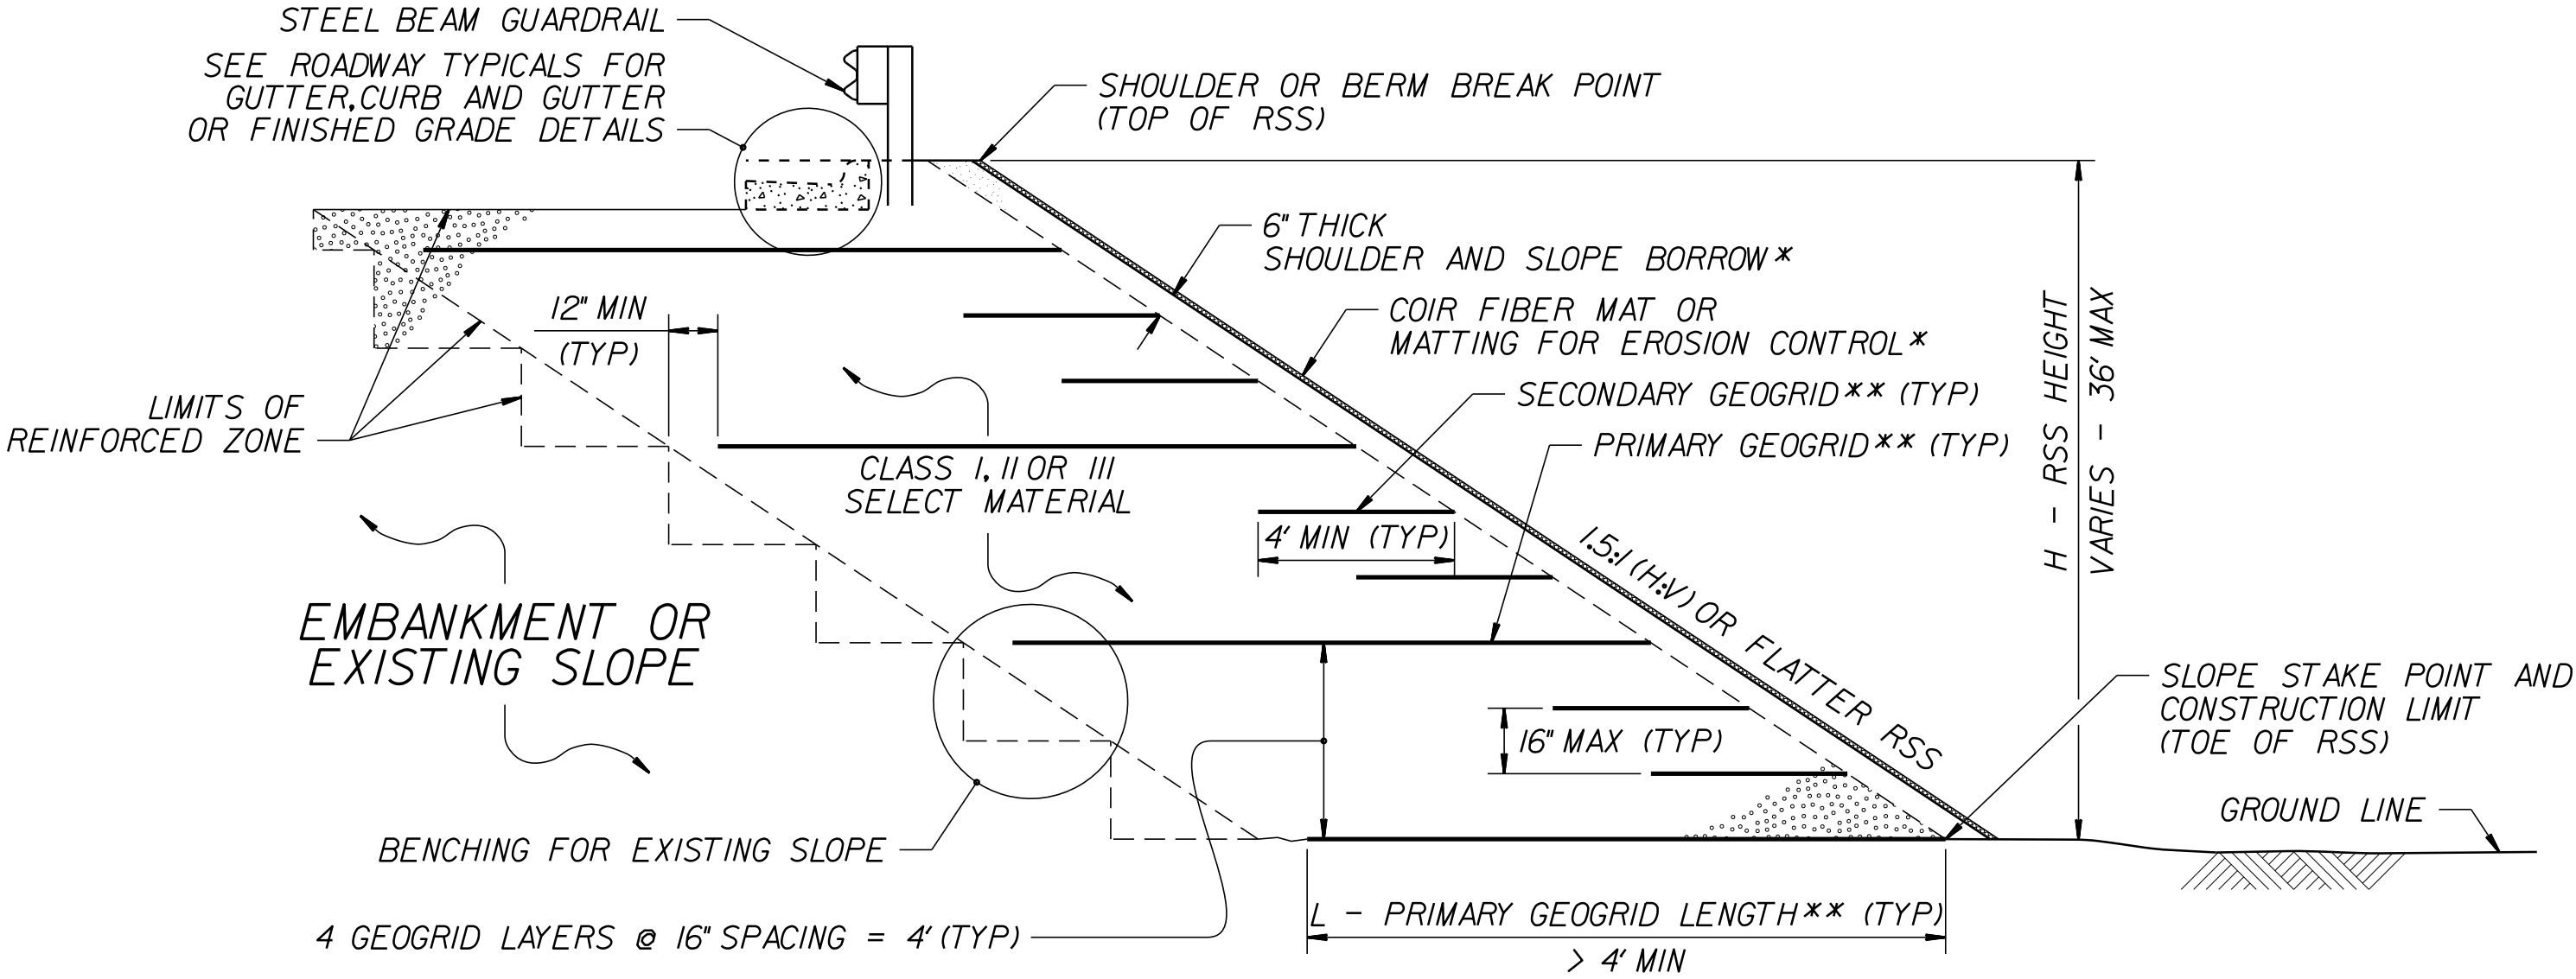


MATTING WITH SHOULDER AND SLOPE BORROW
*SEE NOTES 3 AND 11 ON SHEET 2.

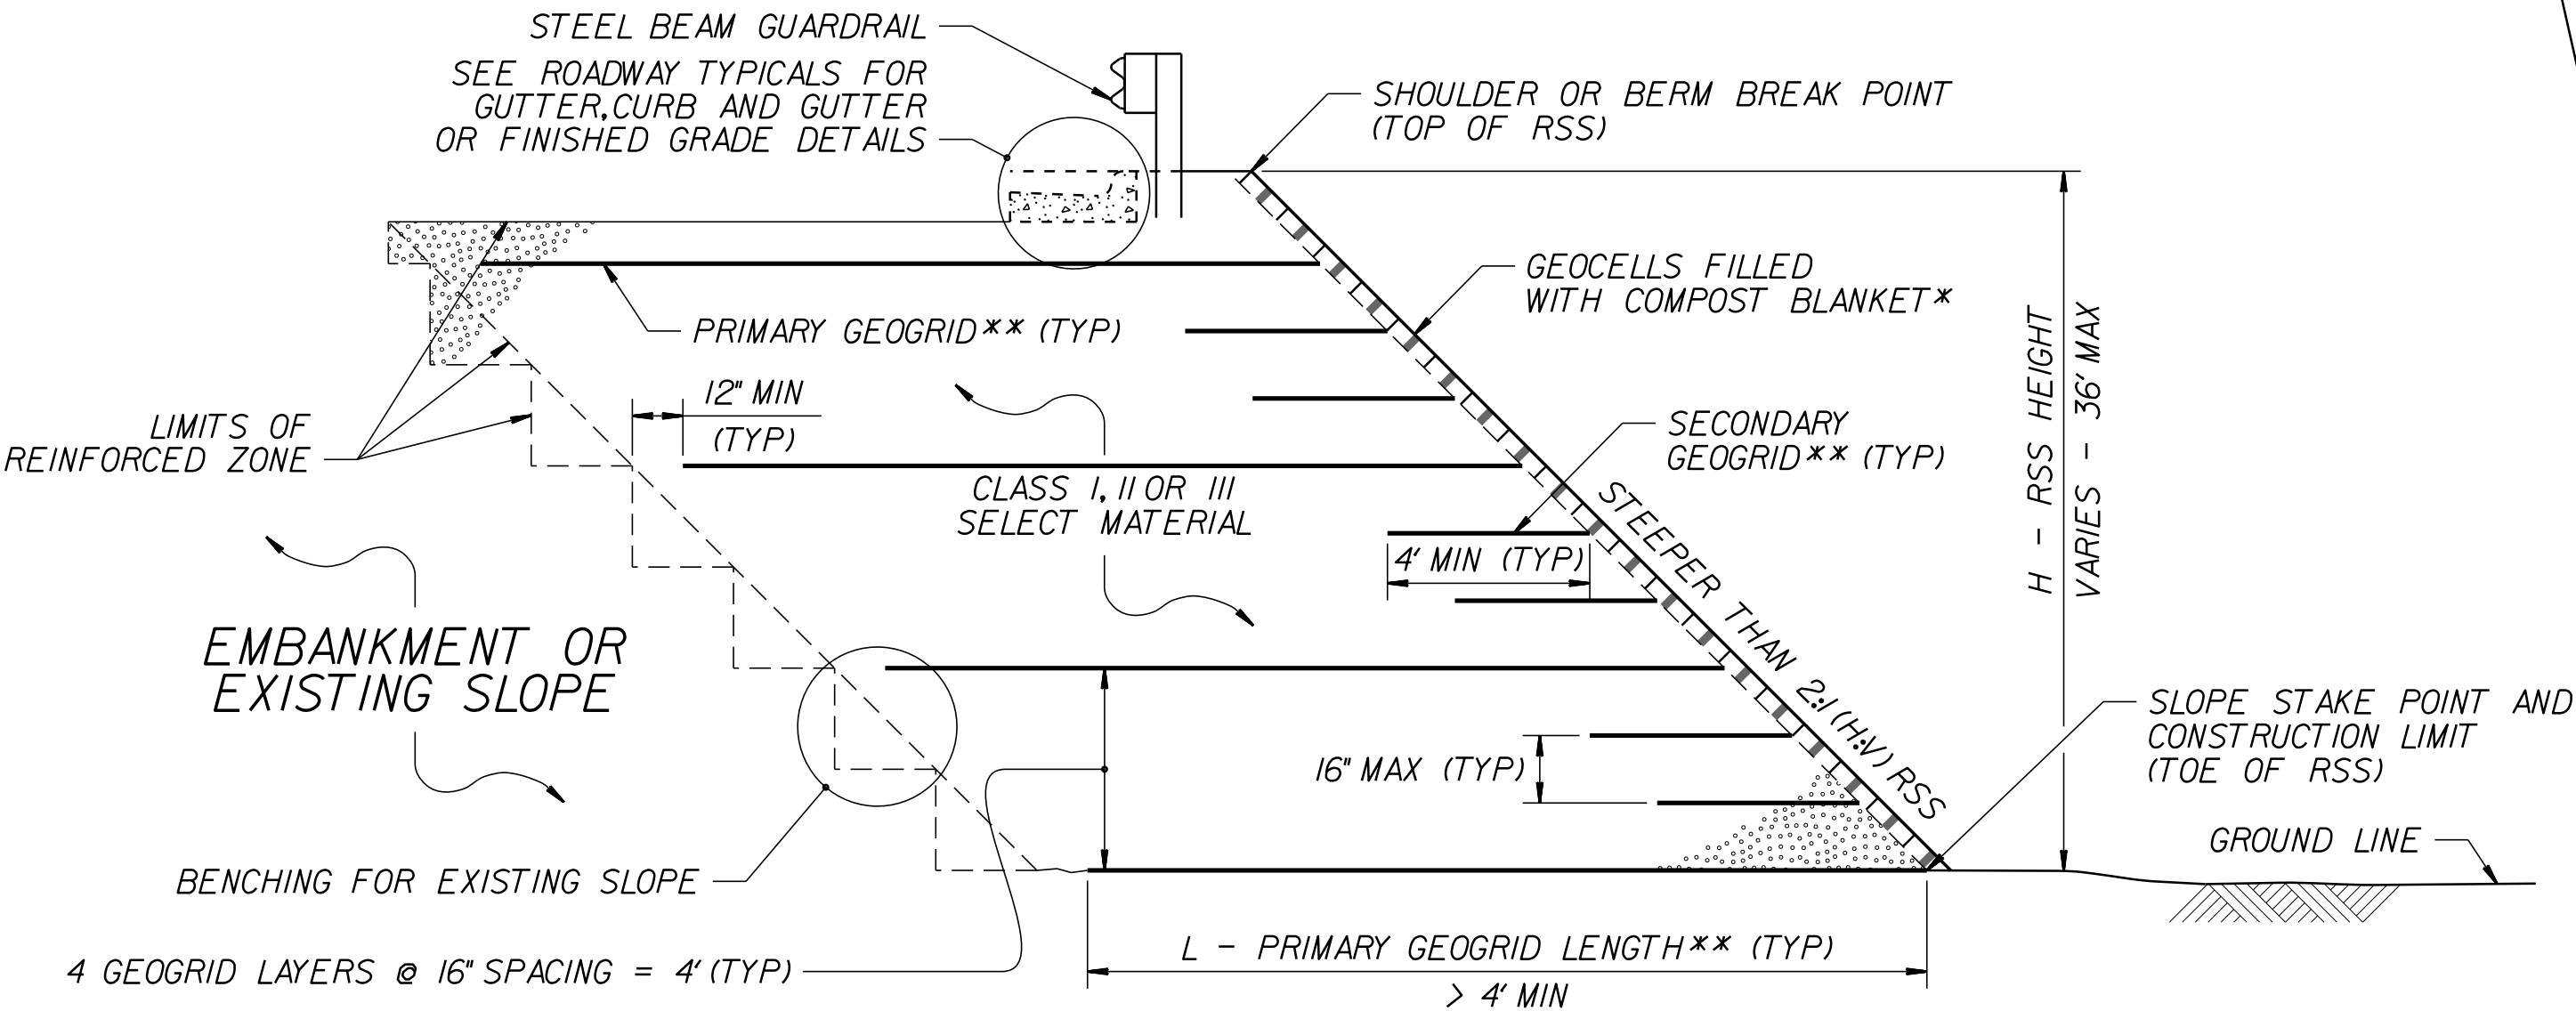

GEOCELLS WITH COMPOST BLANKET
*SEE NOTES 3 AND 11 ON SHEET 2.

STANDARD REINFORCED SOIL SLOPE (RSS)

**SEE TABLES ON SHEET 2 AND
GEOGRID PLACEMENT DETAILS.

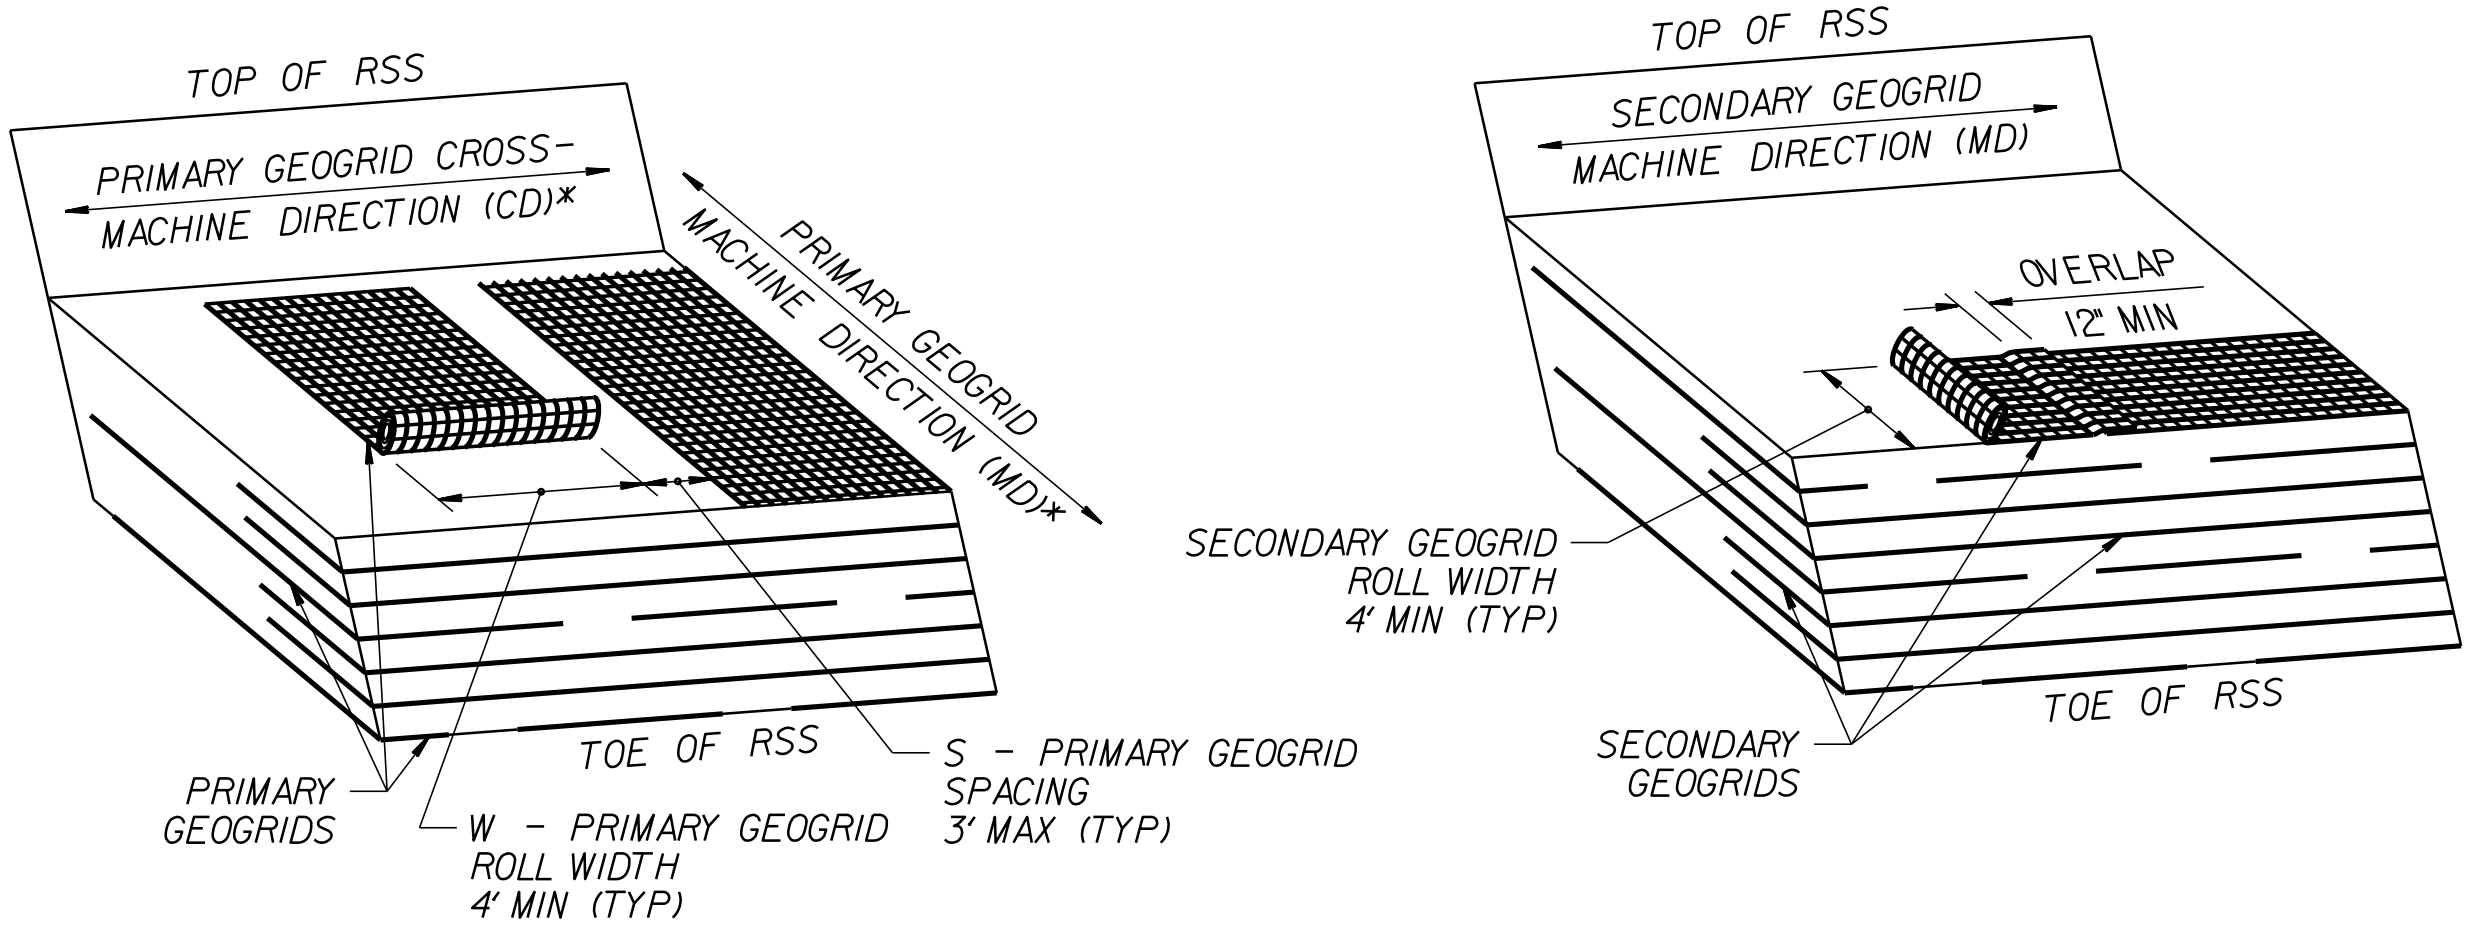

GEOGRID PLACEMENT DETAILS

(% COVERAGE = $\frac{W}{W+S} \times 100 \geq 75\%$)

*SEE NOTES 8 AND 9 ON SHEET 2.



NORTH CAROLINA
DEPARTMENT OF TRANSPORTATION
DIVISION OF HIGHWAYS

GEOTECHNICAL
ENGINEERING UNIT

STANDARD DETAIL NO. 1803.01

STANDARD
REINFORCED SOIL SLOPE (RSS)
WITH HIGH GROUNDWATER
SHEET 1 OF 2

DATE: 4-19-16


PROJECT REFERENCE NO.

W-5212N

SHEET NO.

2G-2

GEOTECHNICAL ENGINEER

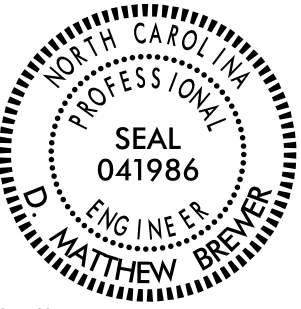

DocuSigned by:
D. Matthew Brewer
0EAF319632CF43A

SIGNATURE

9/13/18

DATE

ENGINEER

SIGNATURE

DATE

DOCUMENT NOT CONSIDERED FINAL
UNLESS ALL SIGNATURES COMPLETED

LTDS – MINIMUM REQUIRED LONG-TERM DESIGN STRENGTH (LB/FT)
(LTDS IS BASED ON 100% COVERAGE FOR PRIMARY GEOGRID.
SEE NOTE 9 FOR LESS THAN 100% COVERAGE.)

NOTES:

1. SEE EROSION CONTROL AND ROADWAY PLANS AND SUMMARY SHEETS FOR REINFORCED SOIL SLOPE (RSS) AND SLOPE EROSION CONTROL LOCATIONS.
2. FOR STANDARD REINFORCED SOIL SLOPES,SEE REINFORCED SOIL SLOPES PROVISION.FOR STEEL BEAM GUARDRAIL,SEE SECTION 862 OF THE STANDARD SPECIFICATIONS.
3. FOR SHOULDER AND SLOPE BORROW,SEE ARTICLE 1019-2 OF THE STANDARD SPECIFICATIONS. FOR GEOCELLS,SEE CELLULAR CONFINEMENT SYSTEMS PROVISION. FOR COIR FIBER MAT,MATTING FOR EROSION CONTROL AND COMPOST BLANKET,SEE EROSION CONTROL PROVISIONS,SECTION 1631 OF THE STANDARD SPECIFICATIONS AND ROADWAY STANDARD DRAWING NO.1633.01.
4. STANDARD RSS ARE BASED ON THE FOLLOWING IN-SITU ASSUMED SOIL PARAMETERS:
UNIT WEIGHT, γ = 120 LB/CF
FRICTION ANGLE, ϕ = 30 DEGREES
COHESION, c = 0 LB/SF
5. DO NOT USE STANDARD RSS IF ASSUMED SOIL PARAMETERS ARE NOT APPLICABLE OR GROUNDWATER IS ABOVE TOE OF RSS.
6. DO NOT USE STANDARD RSS WHEN VERY LOOSE OR SOFT SOIL OR MUCK IS BELOW RSS.
7. GEOGRIDS ARE TYPICALLY APPROVED FOR ULTIMATE TENSILE STRENGTHS IN THE MACHINE DIRECTION (MD) AND CROSS-MACHINE DIRECTION (CD)OR LONG-TERM DESIGN STRENGTHS FOR A 75-YEAR DESIGN LIFE IN THE MD BASED ON MATERIAL TYPE.THE LIST OF APPROVED GEOGRIDS WITH DESIGN STRENGTHS IS AVAILABLE FROM:
connect.ncdot.gov/resources/Materials/Pages/SoilsLaboratory.aspx
DEFINE MATERIAL TYPE FROM THE WEBSITE ABOVE FOR SELECT MATERIAL AS FOLLOWS:

MATERIAL TYPE	SELECT MATERIAL
BORROW	CLASS I SELECT MATERIAL
FINE AGGREGATE	CLASS II OR III SELECT MATERIAL

IF THE WEBSITE DOES NOT LIST A LONG-TERM DESIGN STRENGTH FOR AN APPROVED GEOGRID IN THE MD,DO NOT USE THE GEOGRID FOR PRIMARY GEOGRID.IF THE WEBSITE DOES NOT LIST A LONG-TERM DESIGN STRENGTH FOR AN APPROVED GEOGRID IN THE CD,USE A LONG-TERM DESIGN STRENGTH EQUAL TO THE ULTIMATE TENSILE STRENGTH DIVIDED BY 7 FOR THE SECONDARY GEOGRID.

8. DO NOT OVERLAP PRIMARY GEOGRIDS IN THE MD SO OVERLAPS ARE PARALLEL TO THE TOE OF RSS. POLYOLEFIN (e.g.,HDPE OR PP)GEOGRIDS MAY BE SPLICED ONCE PER PRIMARY GEOGRID LENGTH IN ACCORDANCE WITH THE GEOGRID MANUFACTURER'S INSTRUCTIONS. USE POLYOLEFIN GEOGRID PIECES AT LEAST 4' LONG.DO NOT SPLICE POLYESTER TYPE (PET) GEOGRIDS.
9. FOR PRIMARY GEOGRIDS WITH 100% COVERAGE,PLACE PRIMARY GEOGRIDS SO GEOGRIDS ARE ADJACENT TO EACH OTHER IN THE CD.FOR PRIMARY GEOGRIDS WITH 75% TO LESS THAN 100% COVERAGE,

MINIMUM REQUIRED LONG-TERM DESIGN STRENGTH = LTDS BASED ON 100% COVERAGE $\times$ (W + S) / W

SEE TABLE FOR LTDS BASED ON 100% COVERAGE AND GEOGRID PLACEMENT DETAILS FOR PRIMARY GEOGRID ROLL WIDTH (W) AND SPACING (S).FOR PRIMARY GEOGRIDS WITH LESS THAN 100% COVERAGE,STAGGER PRIMARY GEOGRIDS SO GEOGRIDS ARE CENTERED OVER GAPS IN THE PRIMARY GEOGRID LAYER BELOW.DO NOT USE LESS THAN 75% COVERAGE FOR PRIMARY GEOGRIDS.

10. DO NOT PLACE ANY GEOGRIDS UNTIL EXCAVATION DIMENSIONS AND IN-SITU MATERIAL ARE APPROVED.
11. FOR SLOPE EROSION CONTROL,USE GEOCELLS OR MATTING ON SLOPE FACES OF RSS AS FOLLOWS:


RSS ANGLE	SLOPE EROSION CONTROL
1:1 TO < 1.5:1 (H:V)	GEOCELLS WITH COMPOST BLANKET
1.5:1 TO < 2:1 (H:V)	GEOCELLS WITH COMPOST BLANKET OR COIR FIBER MAT WITH SHOULDER AND SLOPE BORROW*
2:1 (H:V) OR FLATTER	MATTING FOR EROSION CONTROL WITH SHOULDER AND SLOPE BORROW

*SEE REINFORCED SOIL SLOPES AND SLOPE EROSION CONTROL SUMMARY TABLE IN THE ROADWAY SUMMARY SHEETS FOR SLOPE EROSION CONTROL ON SLOPE FACES OF RSS 1.5:1 (H:V) TO STEEPER THAN 2:1.

H (FT)	0 - < 12		12 - 24		> 24 - 36	
SELECT MATERIAL CLASS	I	II OR III	I	II OR III	I	II OR III
1:1 TO < 1.5:1 (H:V) RSS	1.25	1.20	1.15	1.10	1.10	1.00
1.5:1 TO 1.75:1 (H:V) RSS	1.10	1.00	0.95	0.90	0.90	0.85
> 1.75:1 TO < 2:1 (H:V) RSS	1.00	0.85	0.80	0.75	0.75	0.70

L /H RATIO (L > 4' MIN)

(IF L $\leq$ 4', USE SECONDARY GEOGRID
INSTEAD OF PRIMARY GEOGRID.)

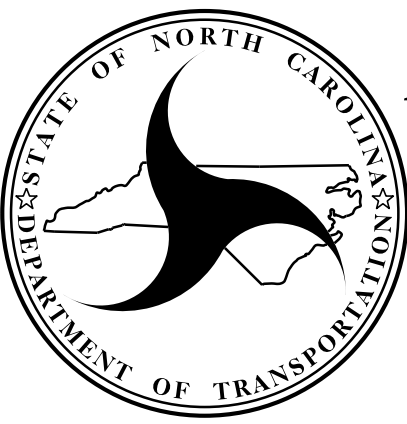

NORTH CAROLINA
DEPARTMENT OF TRANSPORTATION
DIVISION OF HIGHWAYS

GEOTECHNICAL
ENGINEERING UNIT

STANDARD DETAIL NO. 1803.01

STANDARD
REINFORCED SOIL SLOPE (RSS)
WITH HIGH GROUNDWATER
SHEET 2 OF 2

DATE: 4-19-16

SHEET TOTALS

SHEET TOTALS

SHEET TOTALS

SHEET TOTALS

SHEET TOTALS

COMPUTED BY: M. Brewer DATE: 6/8/18 CHECKED BY: M. Walko DATE: 6/8/18		(2-16-16)					PROJECT NO. W-5212N		SHEET NO. 3G-1									
STATE OF NORTH CAROLINA DIVISION OF HIGHWAYS																		
SUMMARY OF SUBSURFACE DRAINAGE						SUMMARY OF AGGREGATE SUBGRADE/STABILIZATION												
LINE	Station	Station	Location LT/RT/CL	Drain Type* UD/BD/SD	LF	LINE	Station	Station	Aggregate Type* ASU/AST	Aggregate Thickness INCHES	Shallow Undercut CY	Class IV Subgrade Stabilization TONS	Geotextile for Soil Stabilization SY	Stabilizer Aggregate TONS	Class IV Aggregate Stabilization TONS			
						-L-	25+75	28+25	ASU	12	140	300	450					
						-L-	164+25	167+75	ASU	12	190	410	630					
						-L-	180+25	182+25	ASU	12	130	300	460					
	CONTINGENCY			SD	3000	-L-	342+75	343+75	ASU	12	80	140	210					
						-L-	344+75	347+25	ASU	12	250	500	770					
						-L-	388+25	390+25	ASU	12	150	300	460					
	CONTINGENCY								ASU	12	2800	5450	8400					
									TOTAL CY/TONS/SY:		3740	7400	11380	0	0			
						*ASU = Aggregate Subgrade												
						*AST = Aggregate Stabilization												
						**Total square yards of "Geotextile for Soil Stabilization" is only the estimated quantity for ASU/AST and may only represent a portion of the geotextile quantity shown in the Item Sheets of the Proposal.												
SUMMARY OF ROCK PLATING						SUMMARY OF REINFORCED SOIL SLOPES AND SLOPE EROSION CONTROL												
LINE	Beginning Slope (H:V)	Approx. Station	Ending Slope (H:V)	Approx. Station	Location LT/RT	Rock Plating Detail No. 1/2/3/4	Riprap Class* 1/2/B	Rock Plating SY	LINE	Beginning Slope/ RSS (H:V)	Approx. Station	Ending Slope/ RSS (H:V)	Approx. Station	Location LT/RT	Reinforced Soil Slope (RSS) SY	Geocells SY	Coir Fiber Mat SY	Matting for Erosion Control SY
-L-	1.5:1	41+50	1.5:1	43+00	RT	3		450	-L-	1.5:1	327+00	1.5:1	331+50	LT	1500		1500	
-L-	1.5:1	324+55	1.5:1	324+80	RT	4		75	-L-	1.5:1	372+00	1.5:1	373+00	RT	500		500	
							TOTAL SY:	525						TOTAL SY:	2000	0	2000*	0**
						*Use Class 1, 2 or B riprap if riprap class is not shown for rock plating location.						*Total square yards of "Coir Fiber Mat" is only the estimated quantity for slopes steeper than 2:1 (H:V) and may only represent a portion of the coir fiber mat quantity shown in the Item Sheets of the Proposal.						
												**Total square yards of "Matting for Erosion Control" is only the estimated quantity for RSS and may only represent a portion of the matting quantity shown in the Item Sheets of the Proposal.						

PROJ. REFERENCE NO.	SHEET NO.
W-5212N	3P-1




PARCEL No.	SHEET No.	PROPERTY OWNER NAME
1	4 & 5	CRAIG L. HEFFNER, RENEE G. HEFFNER
2	5	MICHAEL D. OAKS
3	5	GILLRIST MLK GROUP, LLC
4	5 & 6	JOHN P. DREYLINGER
5	6	TIMOTHY C. YOUNG, DEBBIE L. YOUNG
6	6	SHELBY J. SNEED
7	6 & 7	SUSIE A. RAYFIELD ESTATE
8	7	KAY H. HALLMANN, BOBBIE H. GANTT
9	7 & 8	VICKIE H. HOLLAND, etal
10	8	KAY H. HALLMAN, BOBBIE H. GANTT
11	8	MARY L. SHERRILL
12	8	GENARO W. CENTENO
13	8	DORIS STARR, RUDENEA S. MONROE HEIRS
14	9	HAL & MARCELLA CARPENTER
15	9 & 10	CHARLES A. JONES LIFE ESTATE, JOHN W. JONES LIFE ESTATE
16	10	CYNTHIA F. FREEMAN
17	10	WILLIAM E. MORRIS
19	11	THOMAS L. HOLBROOKS, SUSAN W. HOLBROOKS
20	11	SYLVIA C. PATTERSON, SCOTTY D. PATTERSON
21	11	HARRY L. BRITT, JR., JIMMIE A. BRITT
22	11	BENNY T. CHILDERS, FRANCES W. CHILDERS
23	11 & 12	MICHAEL D. STOWERS
24	11	MICHAEL D. STOWERS
25	11	VENTURE PROPERTIES VII, LLC
26	11 & 12	CITY OF GASTONIA
27	12 & 13	STEVEN W. WYONT
28	12 & 13	PEGGY W. ABERNATHY
29	13	FOREST ROSS, LLC
30	13	CITY OF GASTONIA
31	14	ALLEN J. ISENHOUR, CHRISTY STEWART
32	14	FREDERICK R. THOMAS, JR., LAURA B. THOMAS
33	14	FRANCIS W. STAINBACK, MINERVA STAINBACK
34	14 & 15	KITTY T. HELLER, DAWN T. MITCHELL
35	14	JOHN H. FREEMAN, JR., PAULA P. FREEMAN
36	14	JACQUELYN T. RUPP
37	14 & 15	MICHAEL WHITAKER
38	15 & B16	KITTY T. HELLER
39	15	B & N PROPERTIES
40	15 & 16	KITTY L. HELLER, etal
41	16	ROBERT K. CLEMMER
42	16	RUTHERFORD ELECTRIC MEMERSHIP CORPORATION
43	16	DENNIS H. EAVER, JEANNIE L. BEAVER
44	16	THOMAS R. COLLINS
45	17	D.G. McALLISTER, FRANCES McALLISTER
46	17	NCDOT
47	17	GASTON COUNTY BOARD OF EDUCATION
48	17	TAMMY ERWIN
49	17	DESOTO/POOLE LLC
50	17	RANDY & BETTY HAAS
51	17	CARL FREEMAN

[illegible]

8/17/99



-L- CURVE DATA
PI Sta 21+00.28
 $\Delta = 0^\circ 20' 17.6" (RT)$
 $D = 0' 10' 00.1"$
 $L = 202.90'$
 $T = 101.45'$
 $R = 34,370.00'$

20

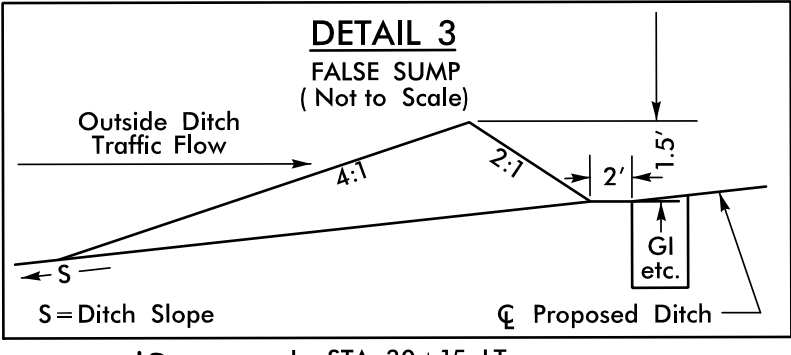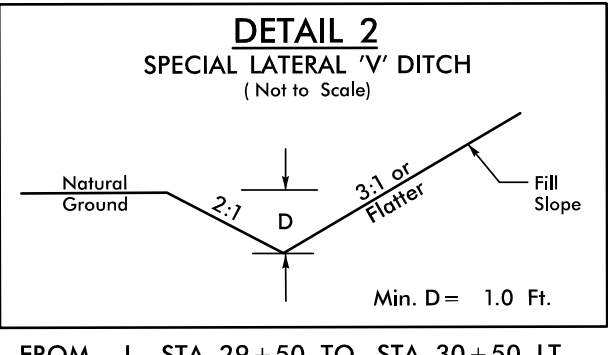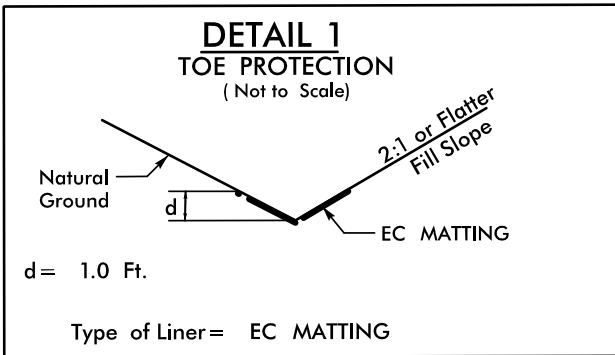


NOTE: UNLESS OTHERWISE NOTED ALL DRIVEWAY TURNOUT RADII ARE 10 FT.

CRAIG L. HEFFNER
RENEE G. HEFFNER
DB 4575 PG 1421
DB 2822 PG 483

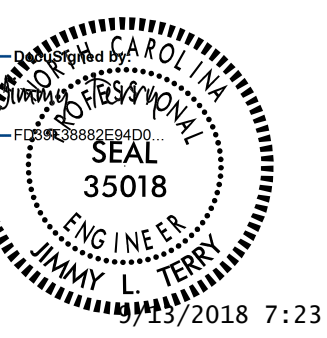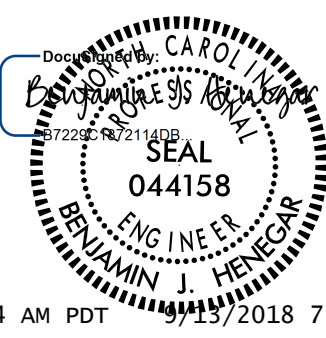PROJECT REFERENCE NO. W-5212N		SHEET NO. 4	
ROADWAY DESIGN ENGINEER		HYDRAULICS ENGINEER	
			
DOCUMENT NOT CONSIDERED FINAL UNLESS ALL SIGNATURES COMPLETED			
TGS ENGINEERS 804-C N. LAFAYETTE ST SHELBY, NC 28150 PH (704) 476-0003 CORP. LICENSE NO.: C-0275			

BEGIN TIP PROJECT W-5212N
-L- STA 24+50.00

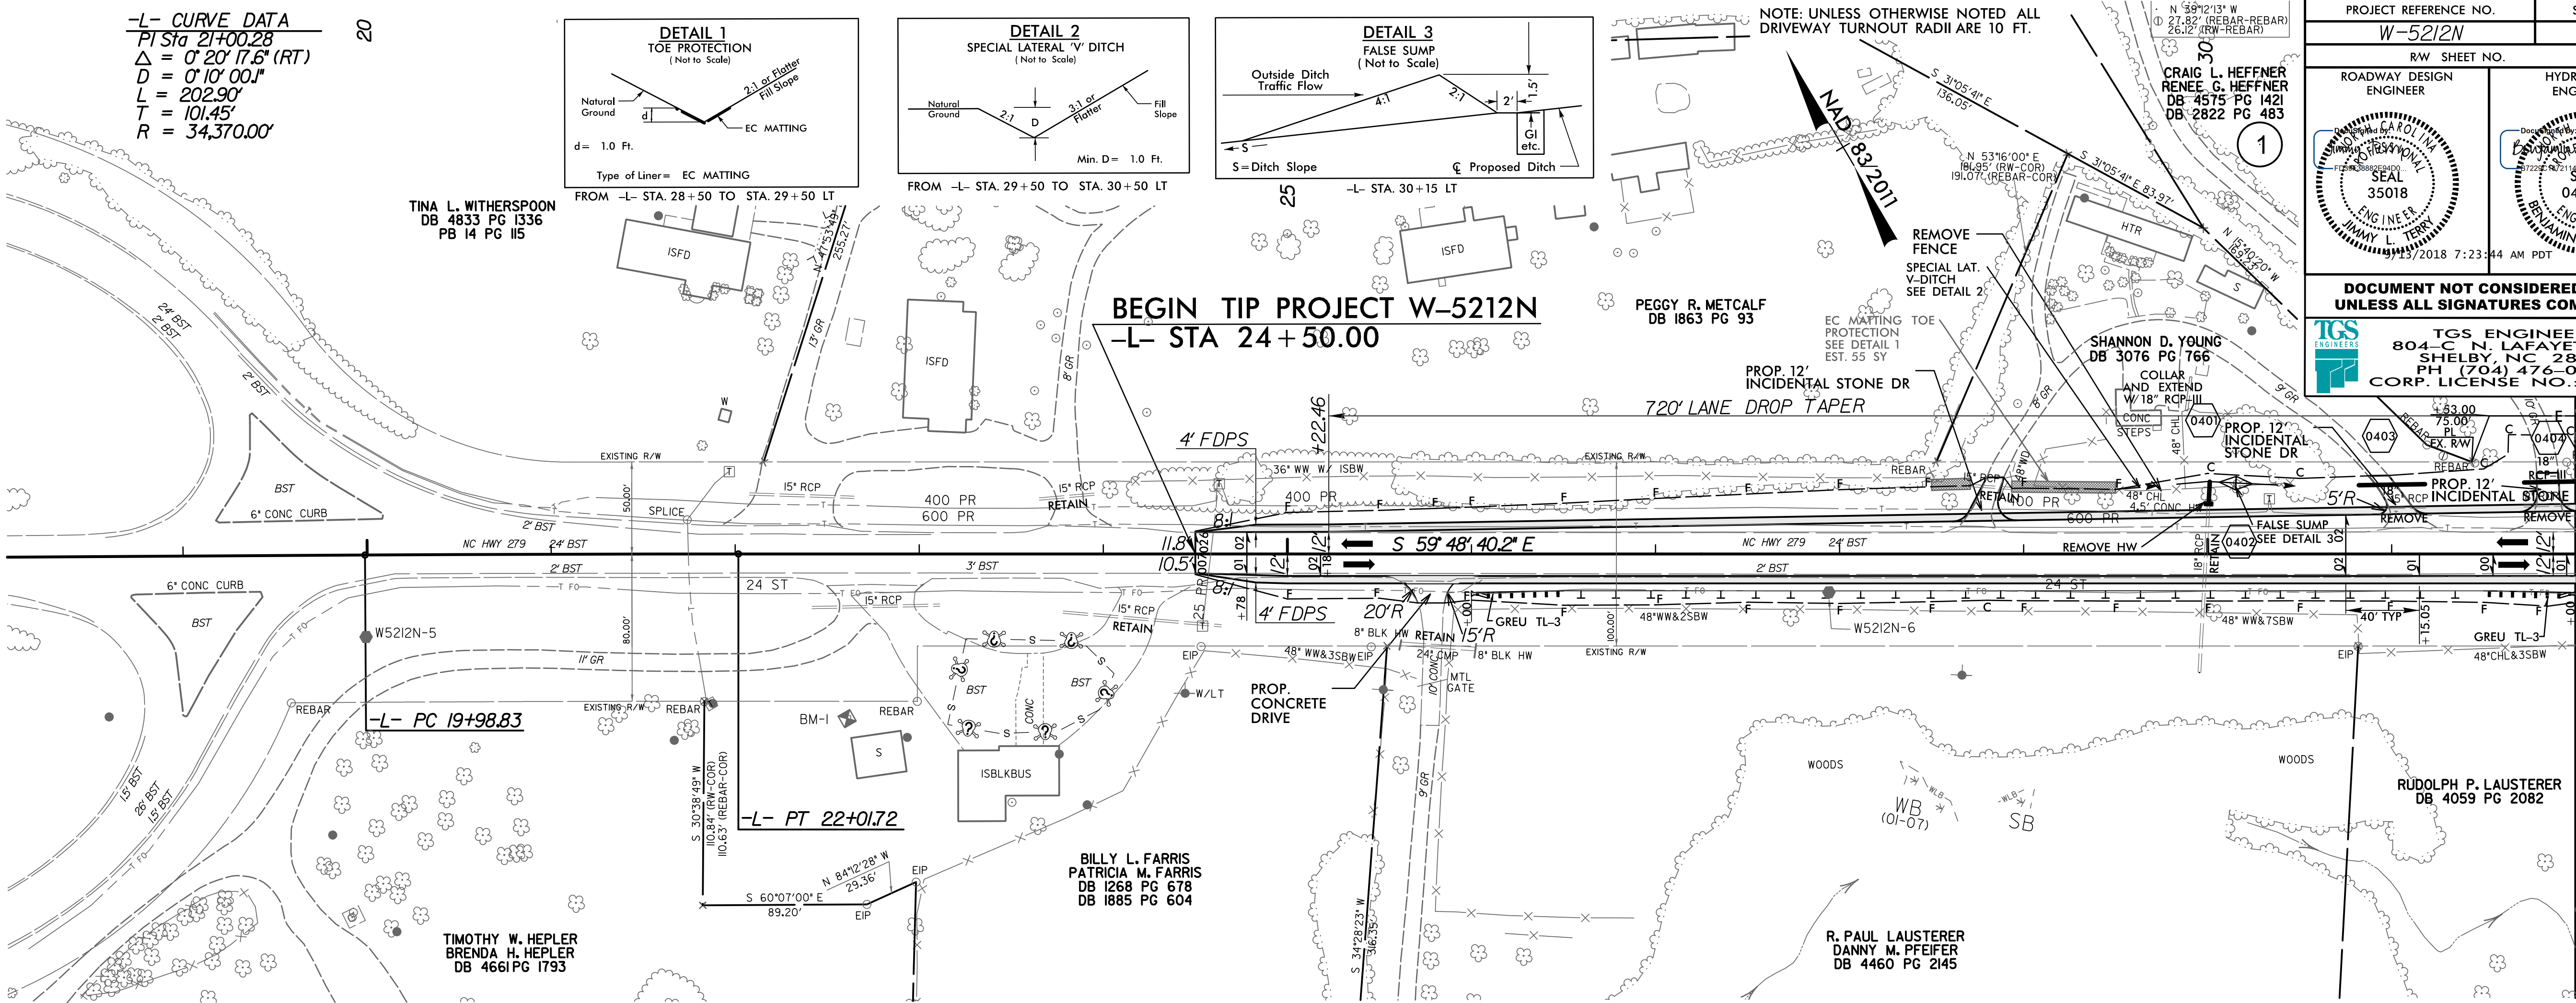

DITCH LEGEND	
LEFT DITCH	---
RIGHT DITCH	----

BM-1 ELEV. 931.58'
CHISELED X TOP OF BOLT IN
CONC SIGN BASE
89.46' RT OF -L- STA. 22+60.81

BEGIN GRADE
-L- STA 24+50.00
ELEV. 924.90

PIPE HYDRAULIC DATA			
*0401 -L- Sta. 29+99			
DRAINAGE AREA	= 6.4	AC	
DESIGN FREQUENCY	= 50	YRS	
DESIGN DISCHARGE	= 22	CFS	
DESIGN HW ELEVATION	= N/A	FT	
100 YEAR DISCHARGE	= 26	CFS	
100 YEAR HW ELEVATION	= N/A	FT	
OVERTOPPING FREQUENCY	= 2	YRS	
OVERTOPPING DISCHARGE	= 7	CFS	
OVERTOPPING ELEVATION	= 899.4	FT	

BEGIN SPECIAL
LAT. V-DITCH
-L- STA. 29+50.00 LT
EL=899.64

END SPECIAL
LAT. V-DITCH
-L- STA. 30+50.00 LT
EL=897.64

EXISTING 18" RCP

-L- STA. 30+00.00 LT
EL=897.90


MATCH LINE STA -L- 32+00.00
MATCH TO SHEET NO 5

9/12/2018 W-5212N\Roadway\Proj\W5212N_Rd.dwg
User: jlm

8/17/19

REVISIONS

9/12/2018 W-5212N\\Roadway\\Proj\\W5212N_Rdwy_Plan\\05.dgn
User: jlm

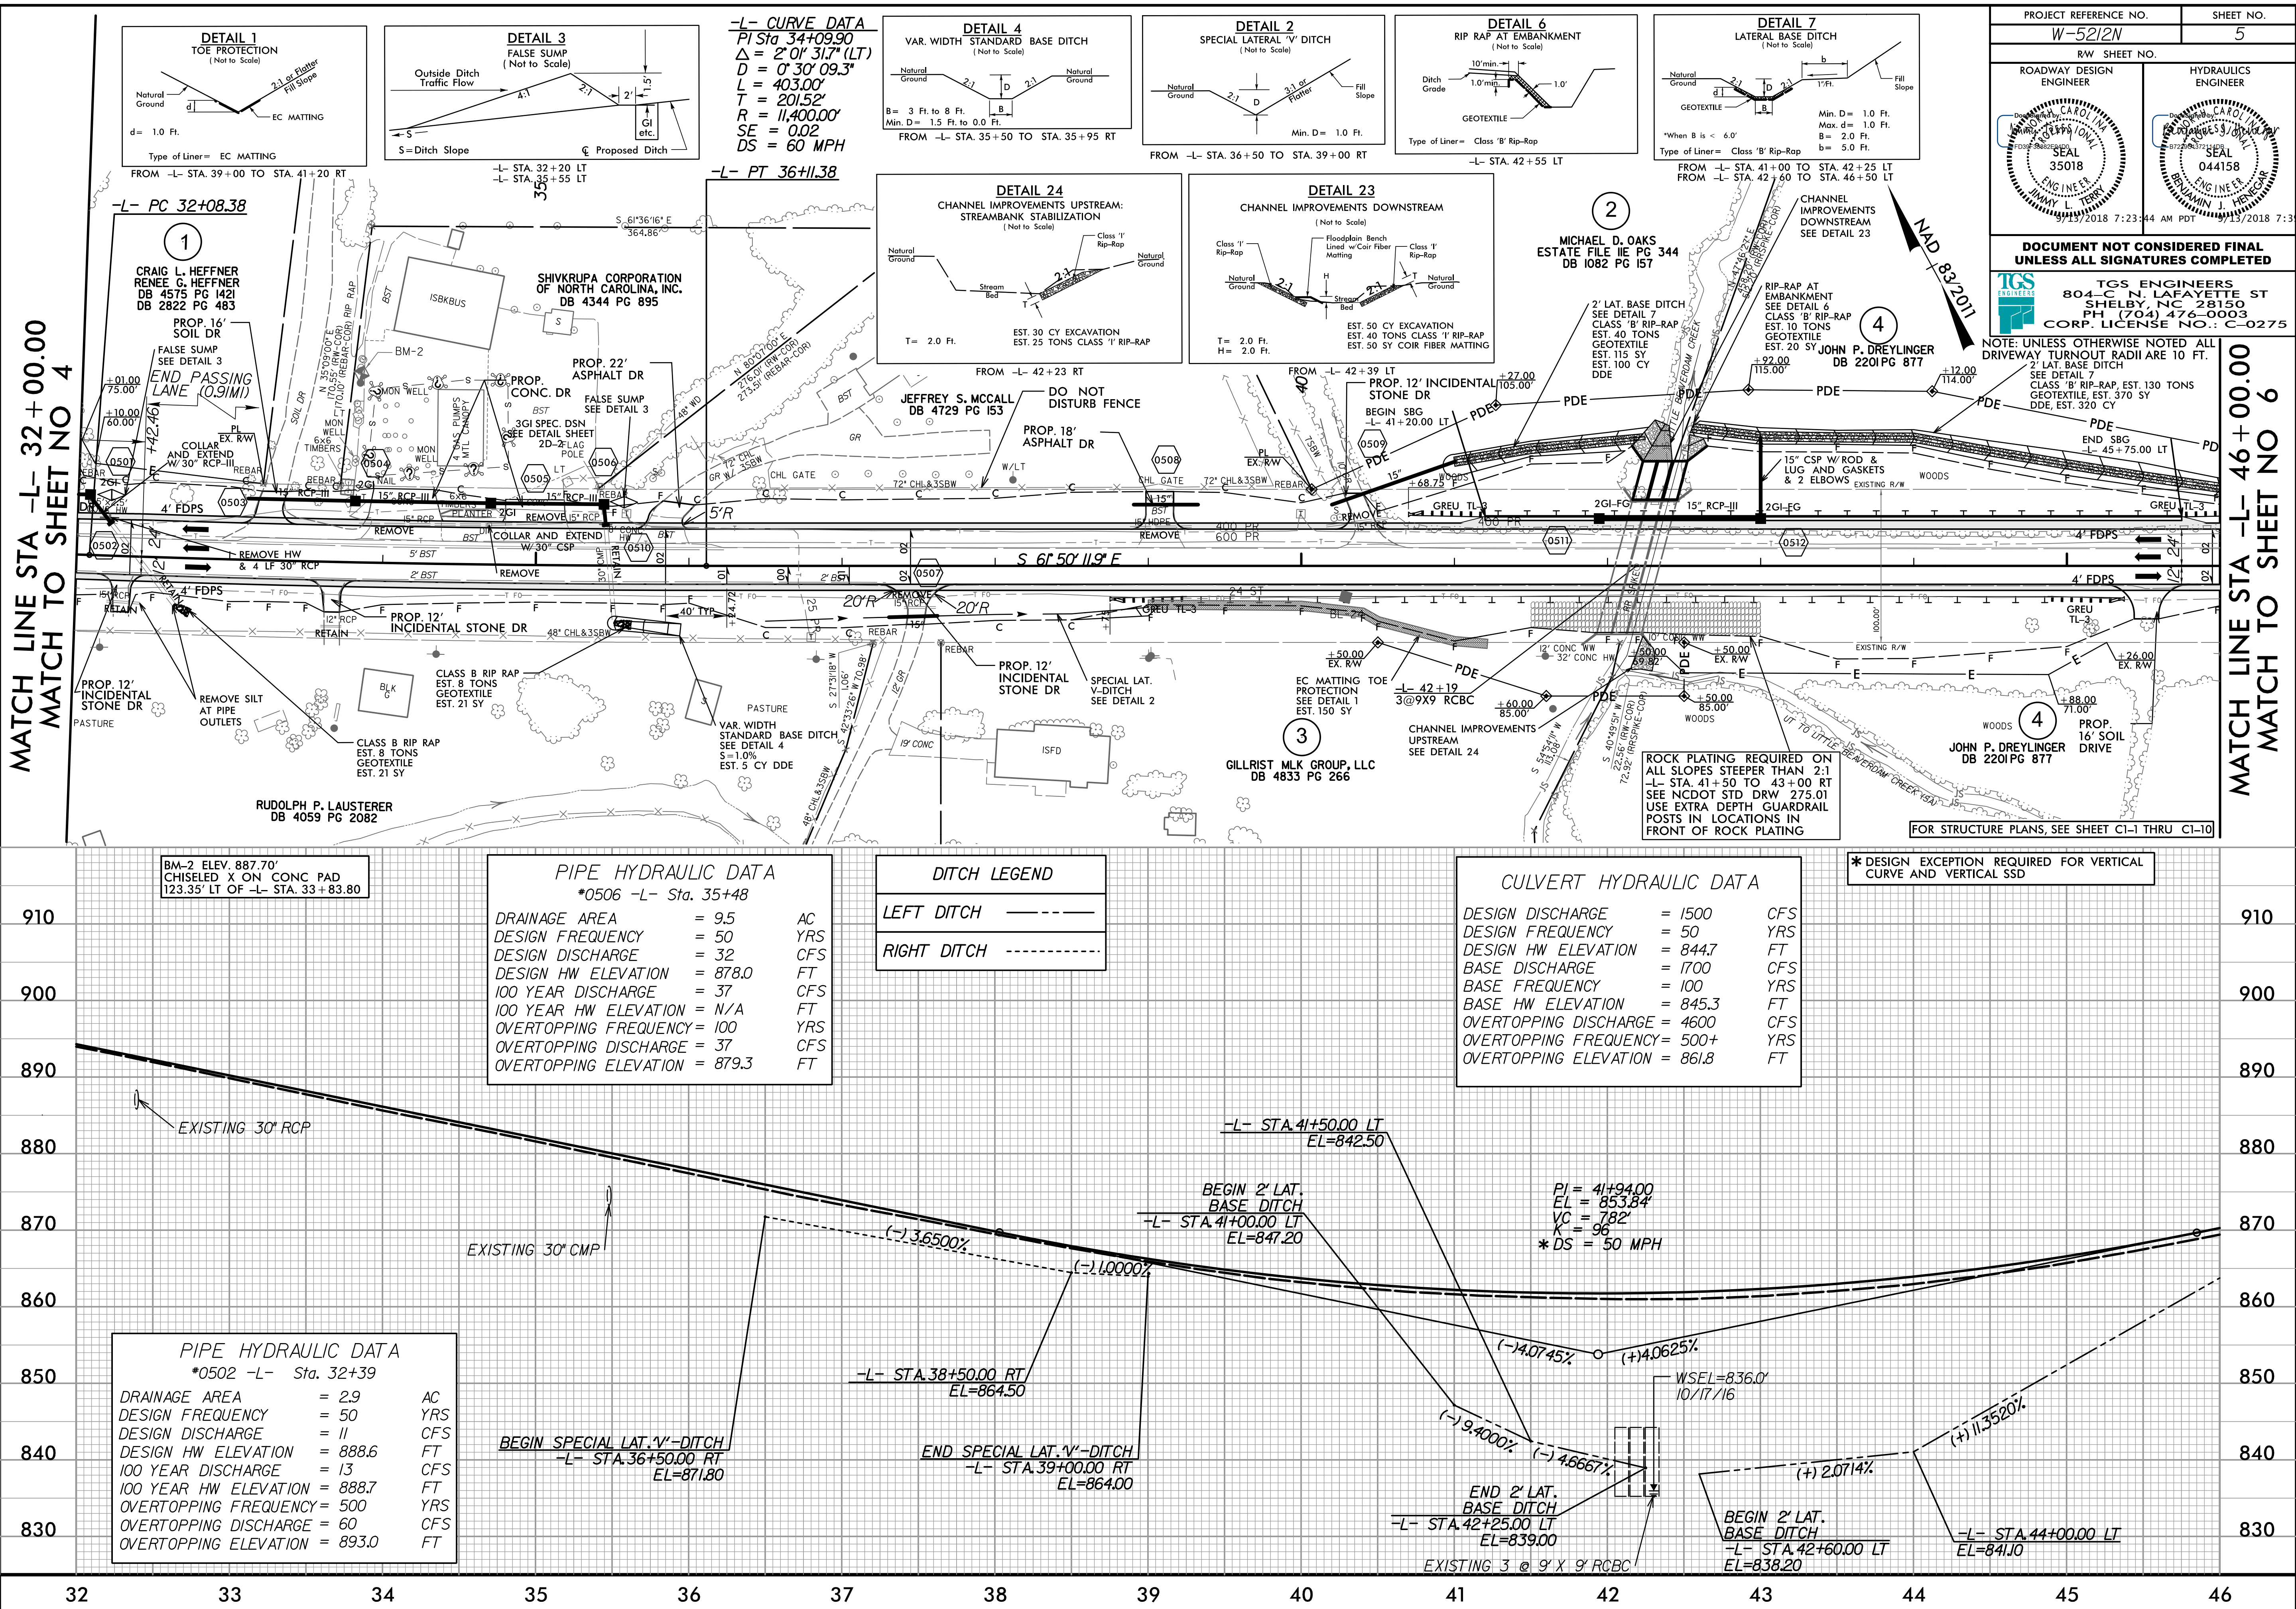

PROJECT REFERENCE NO. W-5212N		SHEET NO. 5	
ROADWAY DESIGN ENGINEER		HYDRAULICS ENGINEER	
DOCUMENT NOT CONSIDERED FINAL UNLESS ALL SIGNATURES COMPLETED			
TGS ENGINEERS 804-C N. LAFAYETTE ST SHELBY, NC 28150 PH (704) 476-0003 CORP. LICENSE NO.: C-0275			

NOTE: UNLESS OTHERWISE NOTED ALL DRIVEWAY TURNOUT RADII ARE 10 FT.

2' LAT. BASE DITCH SEE DETAIL 7
CLASS 'B' RIP-RAP, EST. 130 TONS
GEOTEXTILE, EST. 370 SY
DDE, EST. 320 CY


15' CSP W/ROD & LUG AND GASKETS & 2 ELBOWS EXISTING R/W

WOODS



JOHN P. DREYLINGER
DB 2201 PG 877

PROP. 16' SOIL DRIVE

FOR STRUCTURE PLANS, SEE SHEET C1-1 THRU C1-10

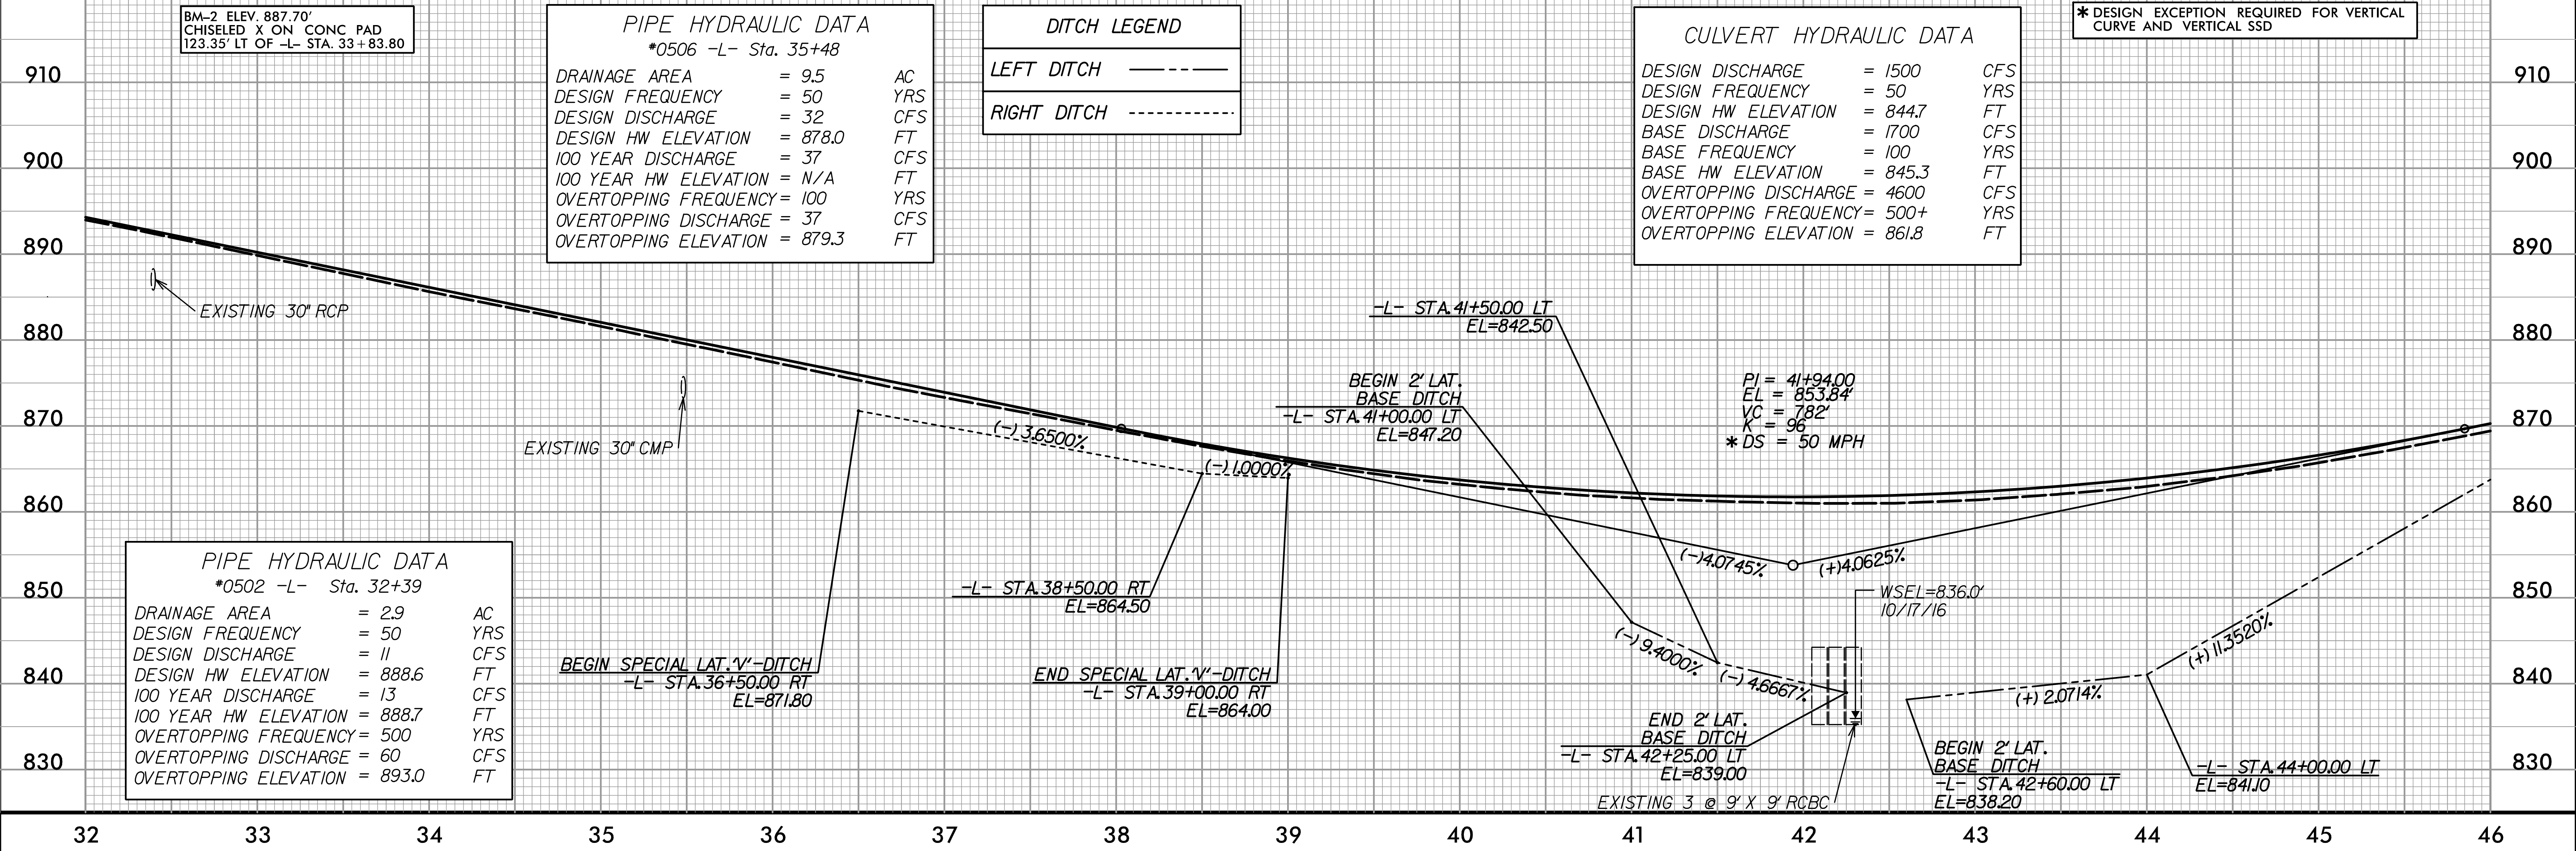

8/17/99

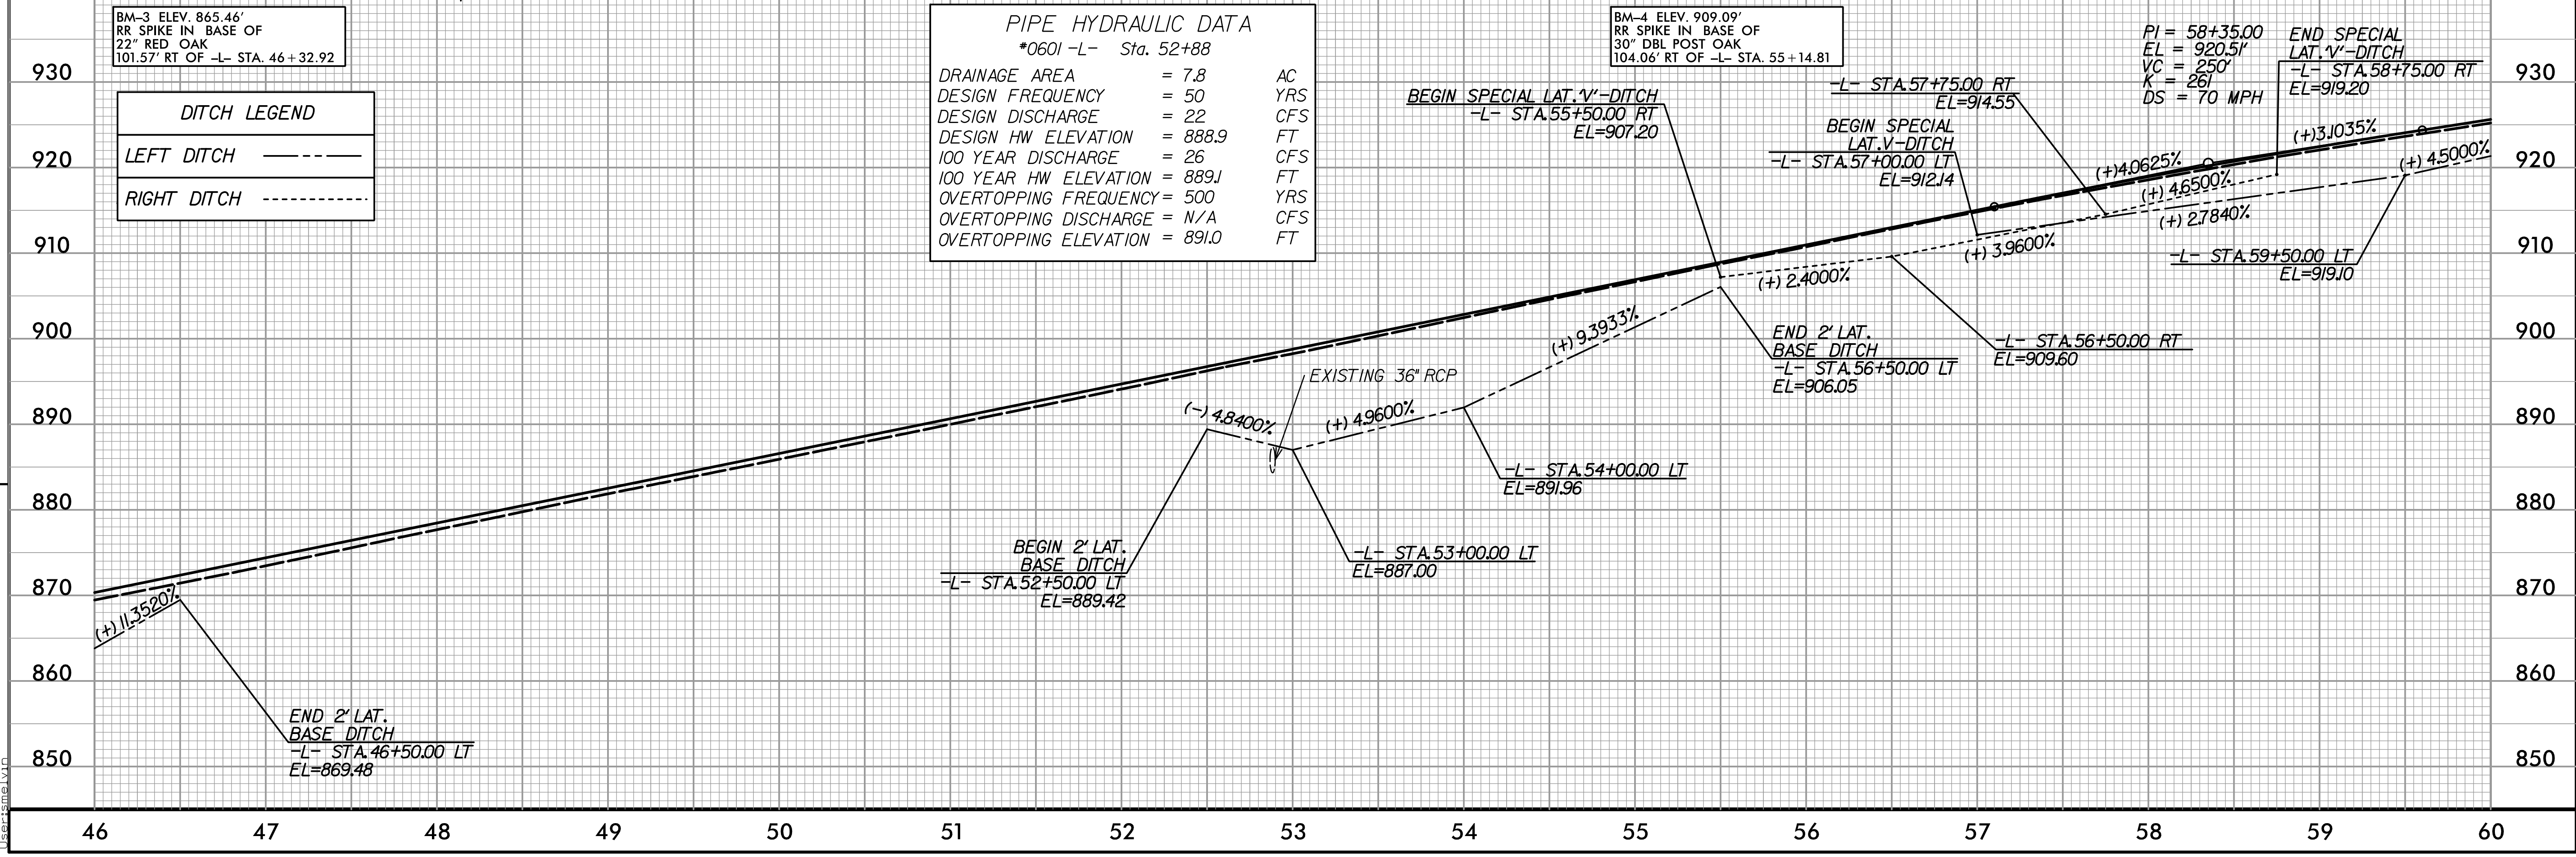
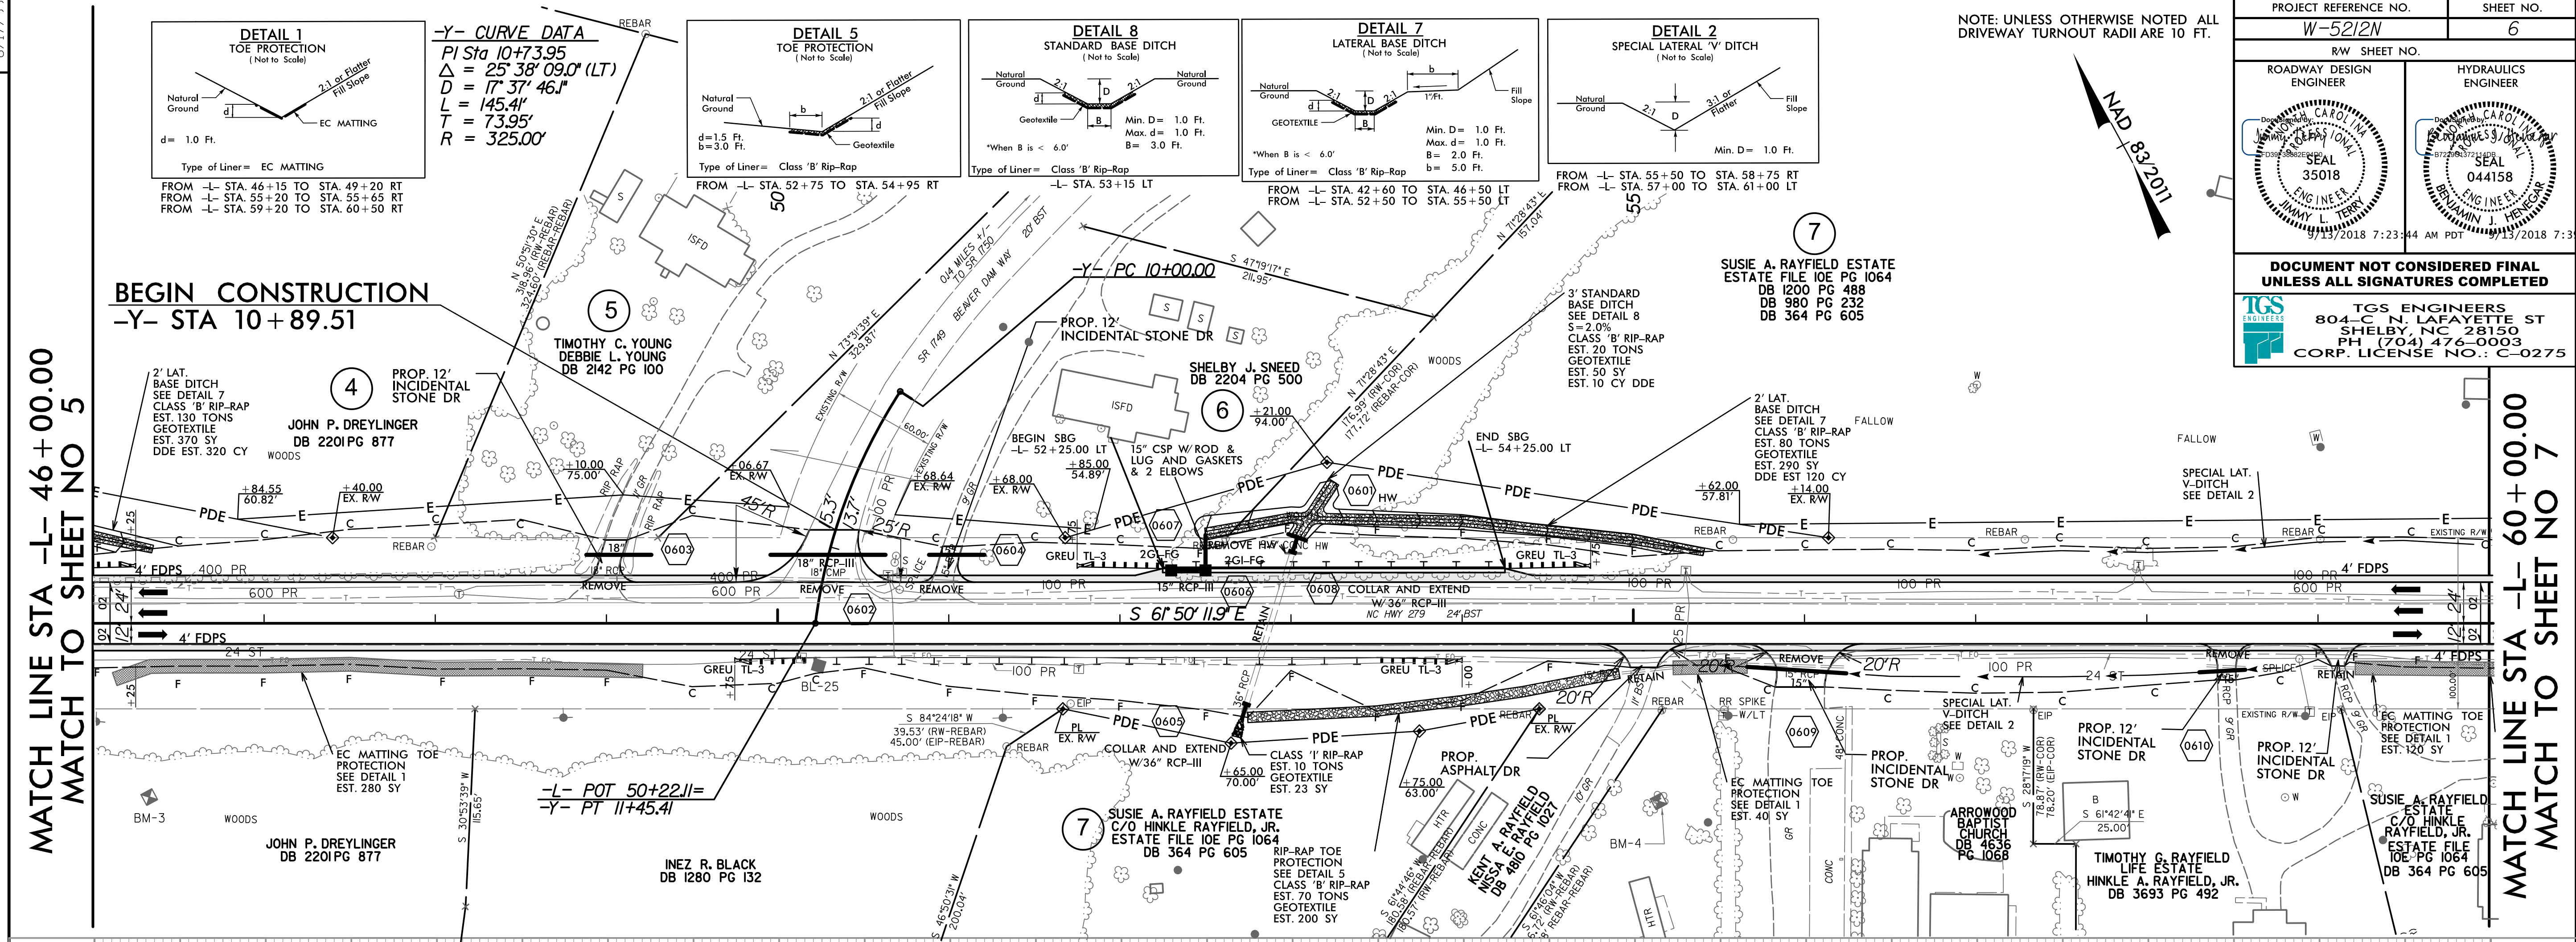



9/12/2018 W-5212N\\Roadway\\Proj\\W5212N_Rdy.pst\\06.dgn
User:smc


8/17/99



REVISIONS

9/12/2018 W-5212N\Roadway\Proj\W5212N_Rdy.ps+071.dgn
User:smc

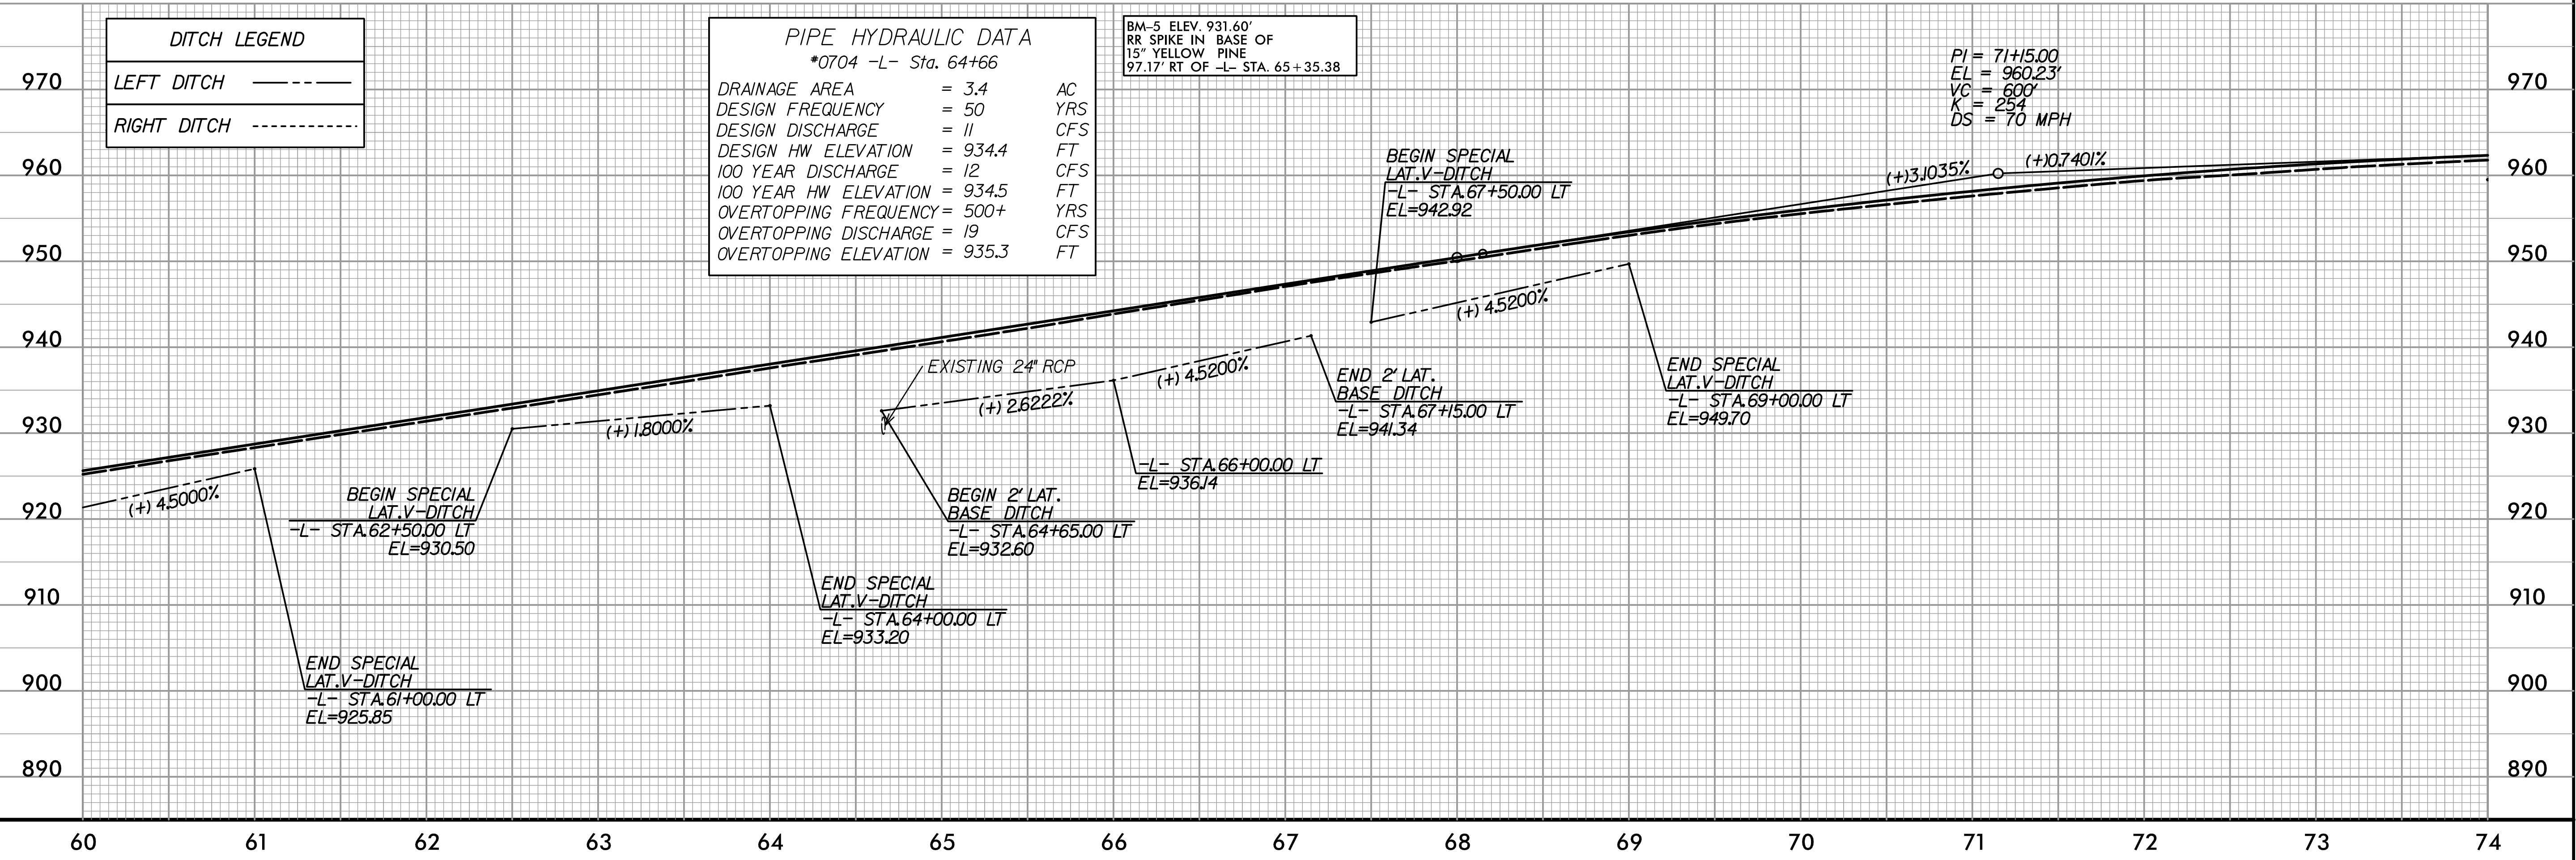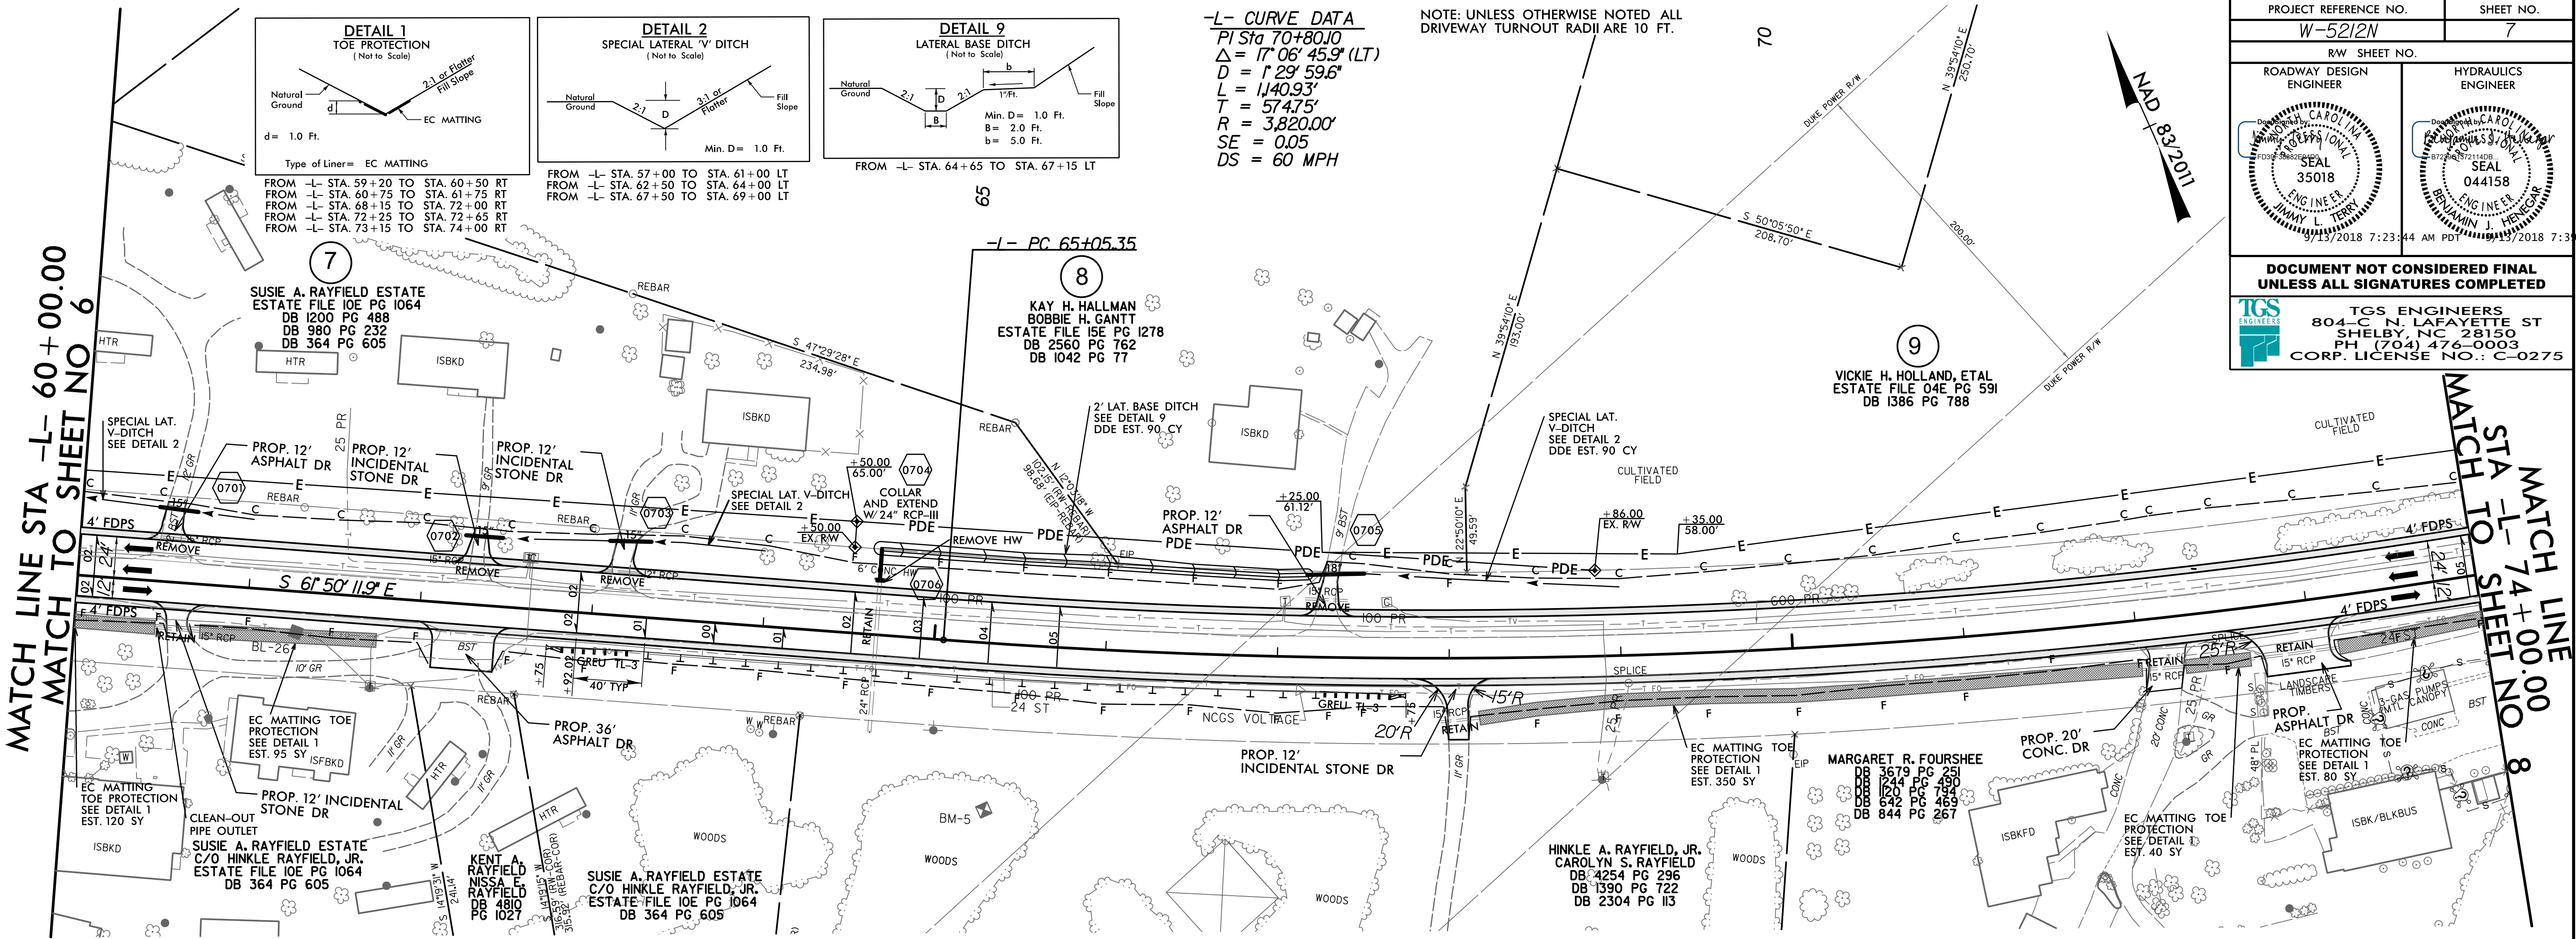


 



 


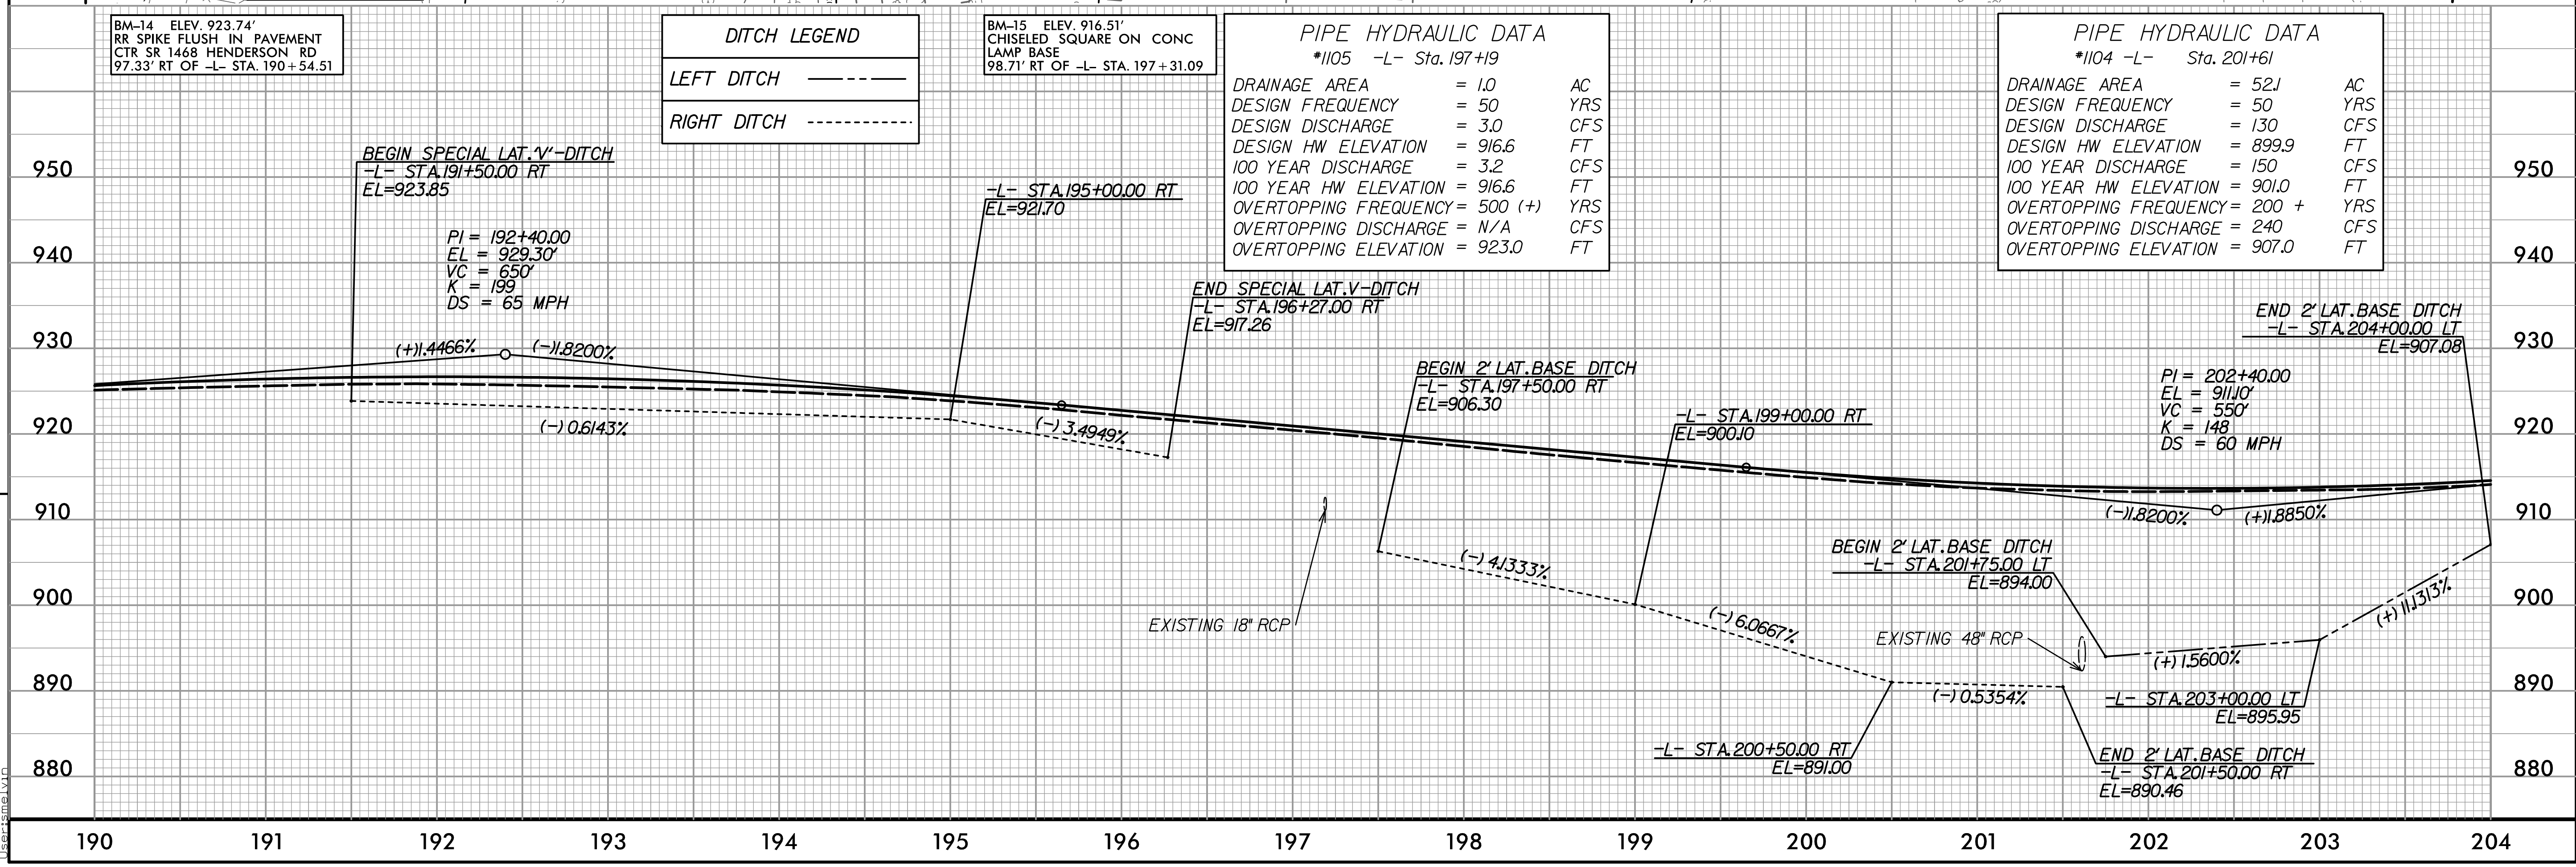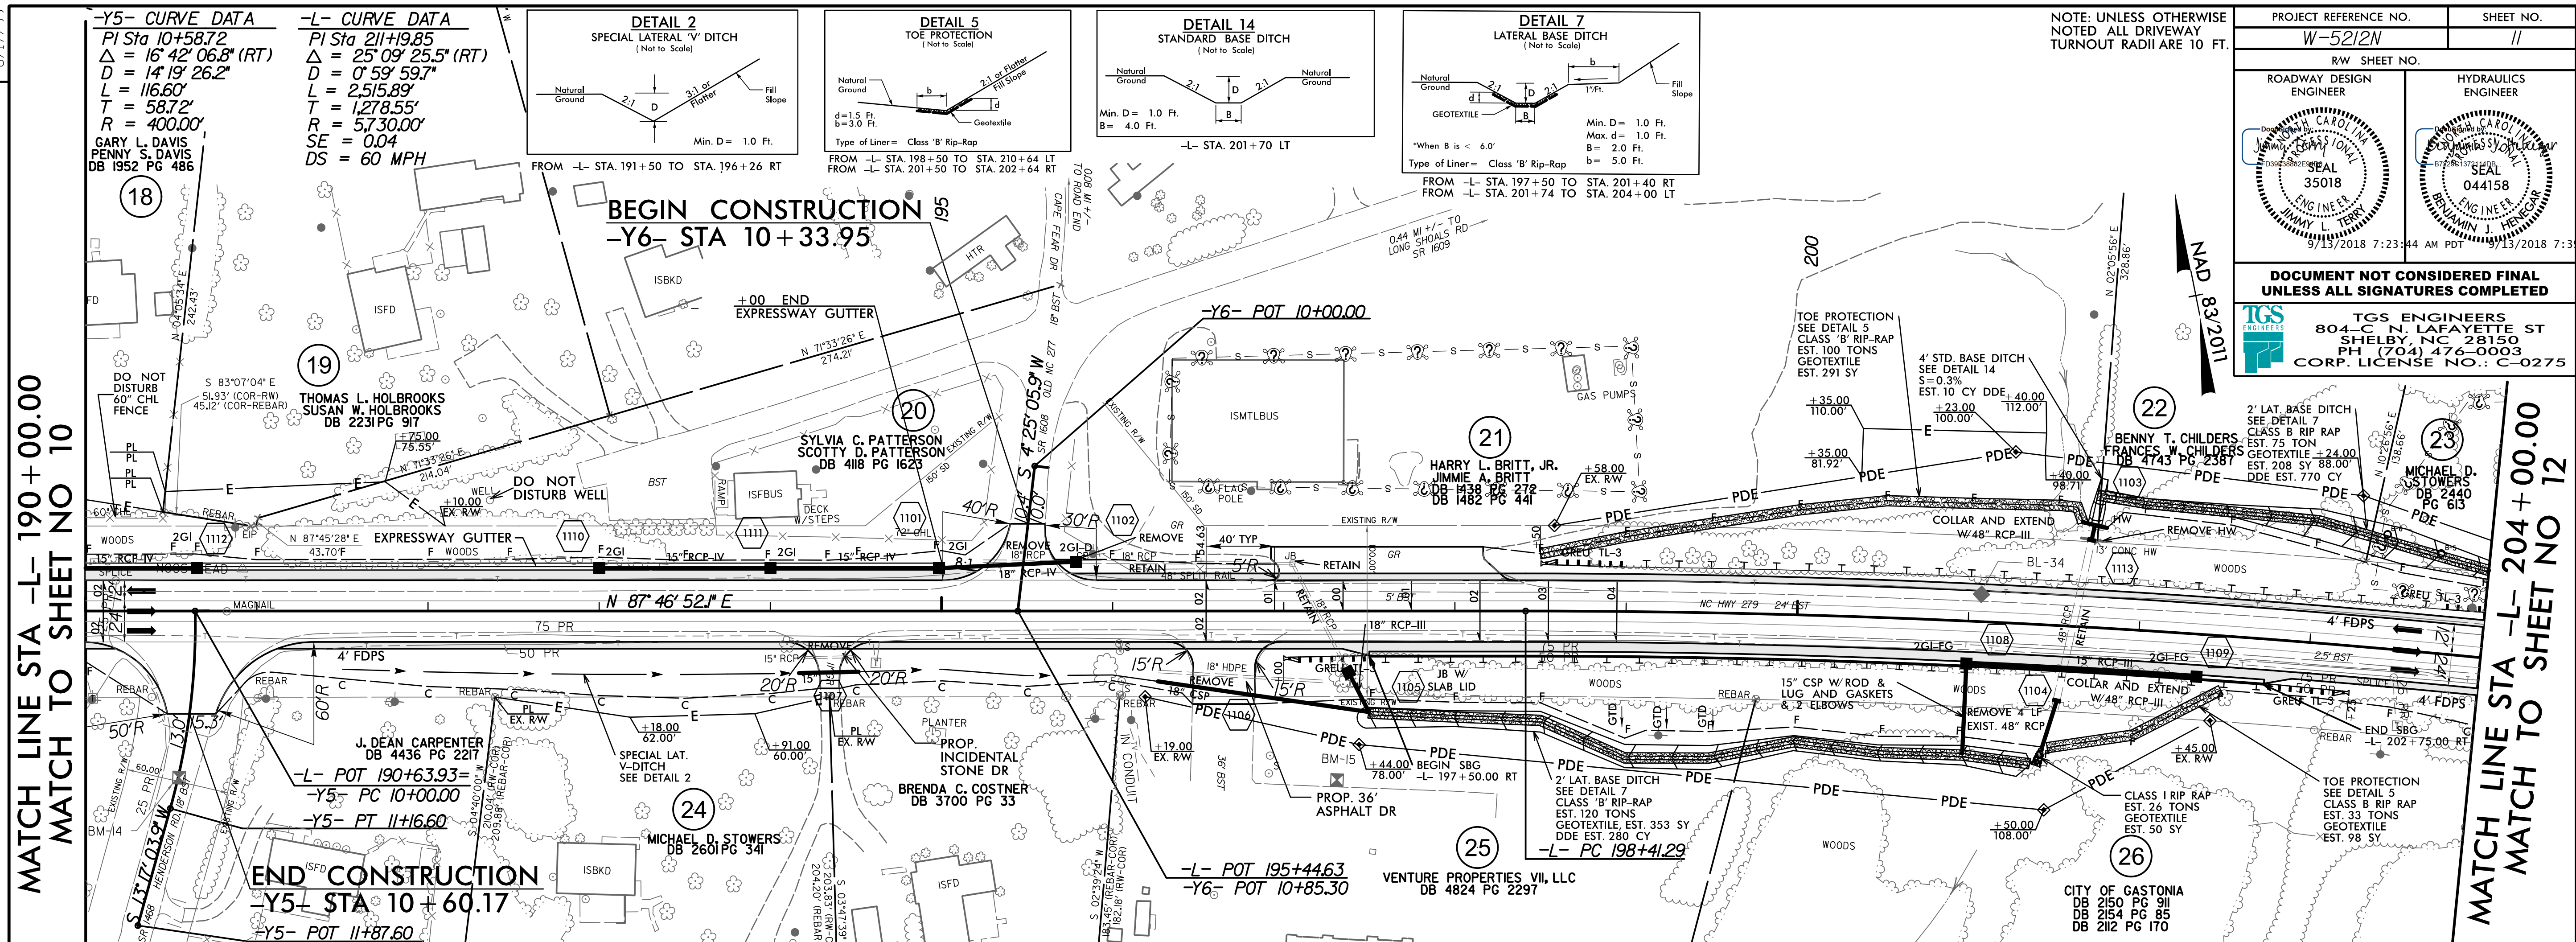


9/13/2018 W-5212N Roadway\Proj\W5212N_Rdwy.pst(11).dgn
User: jlm

 

 

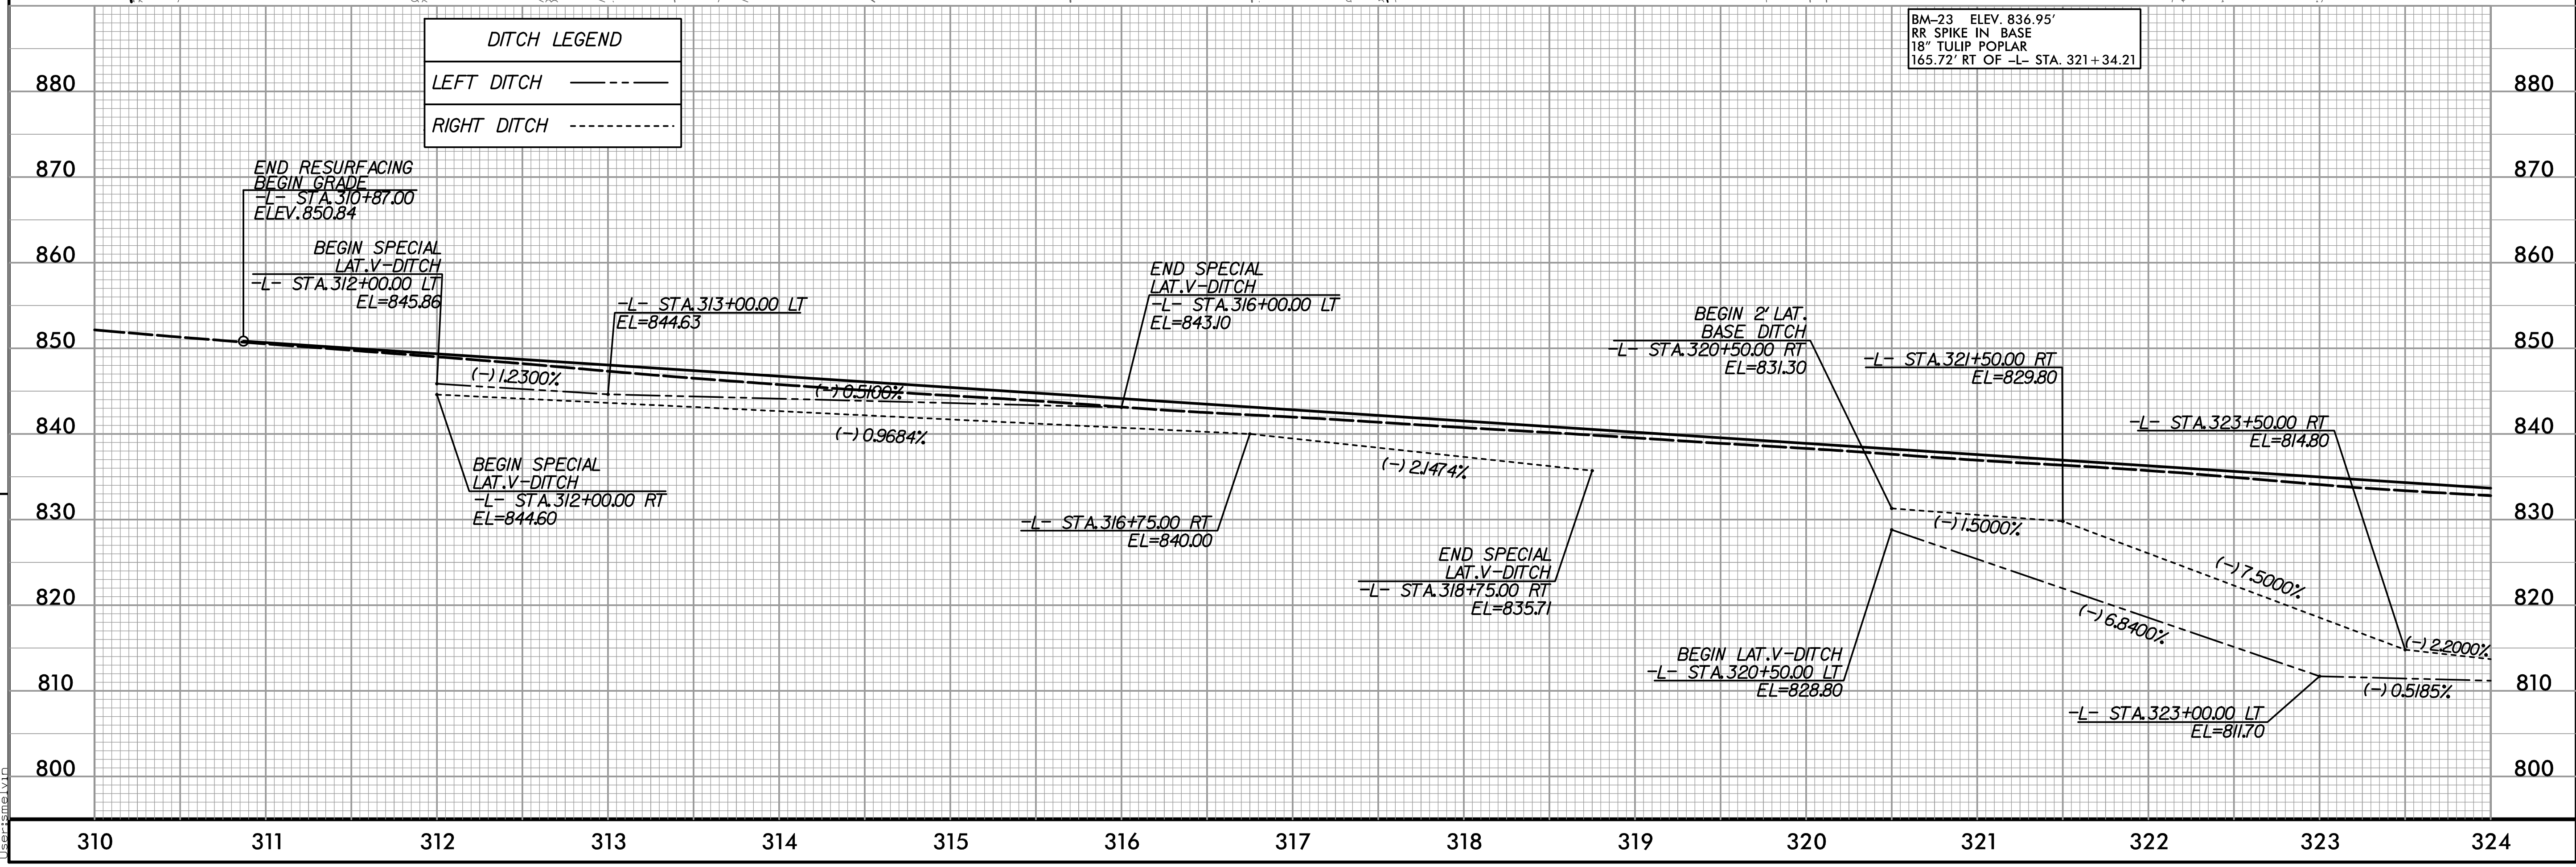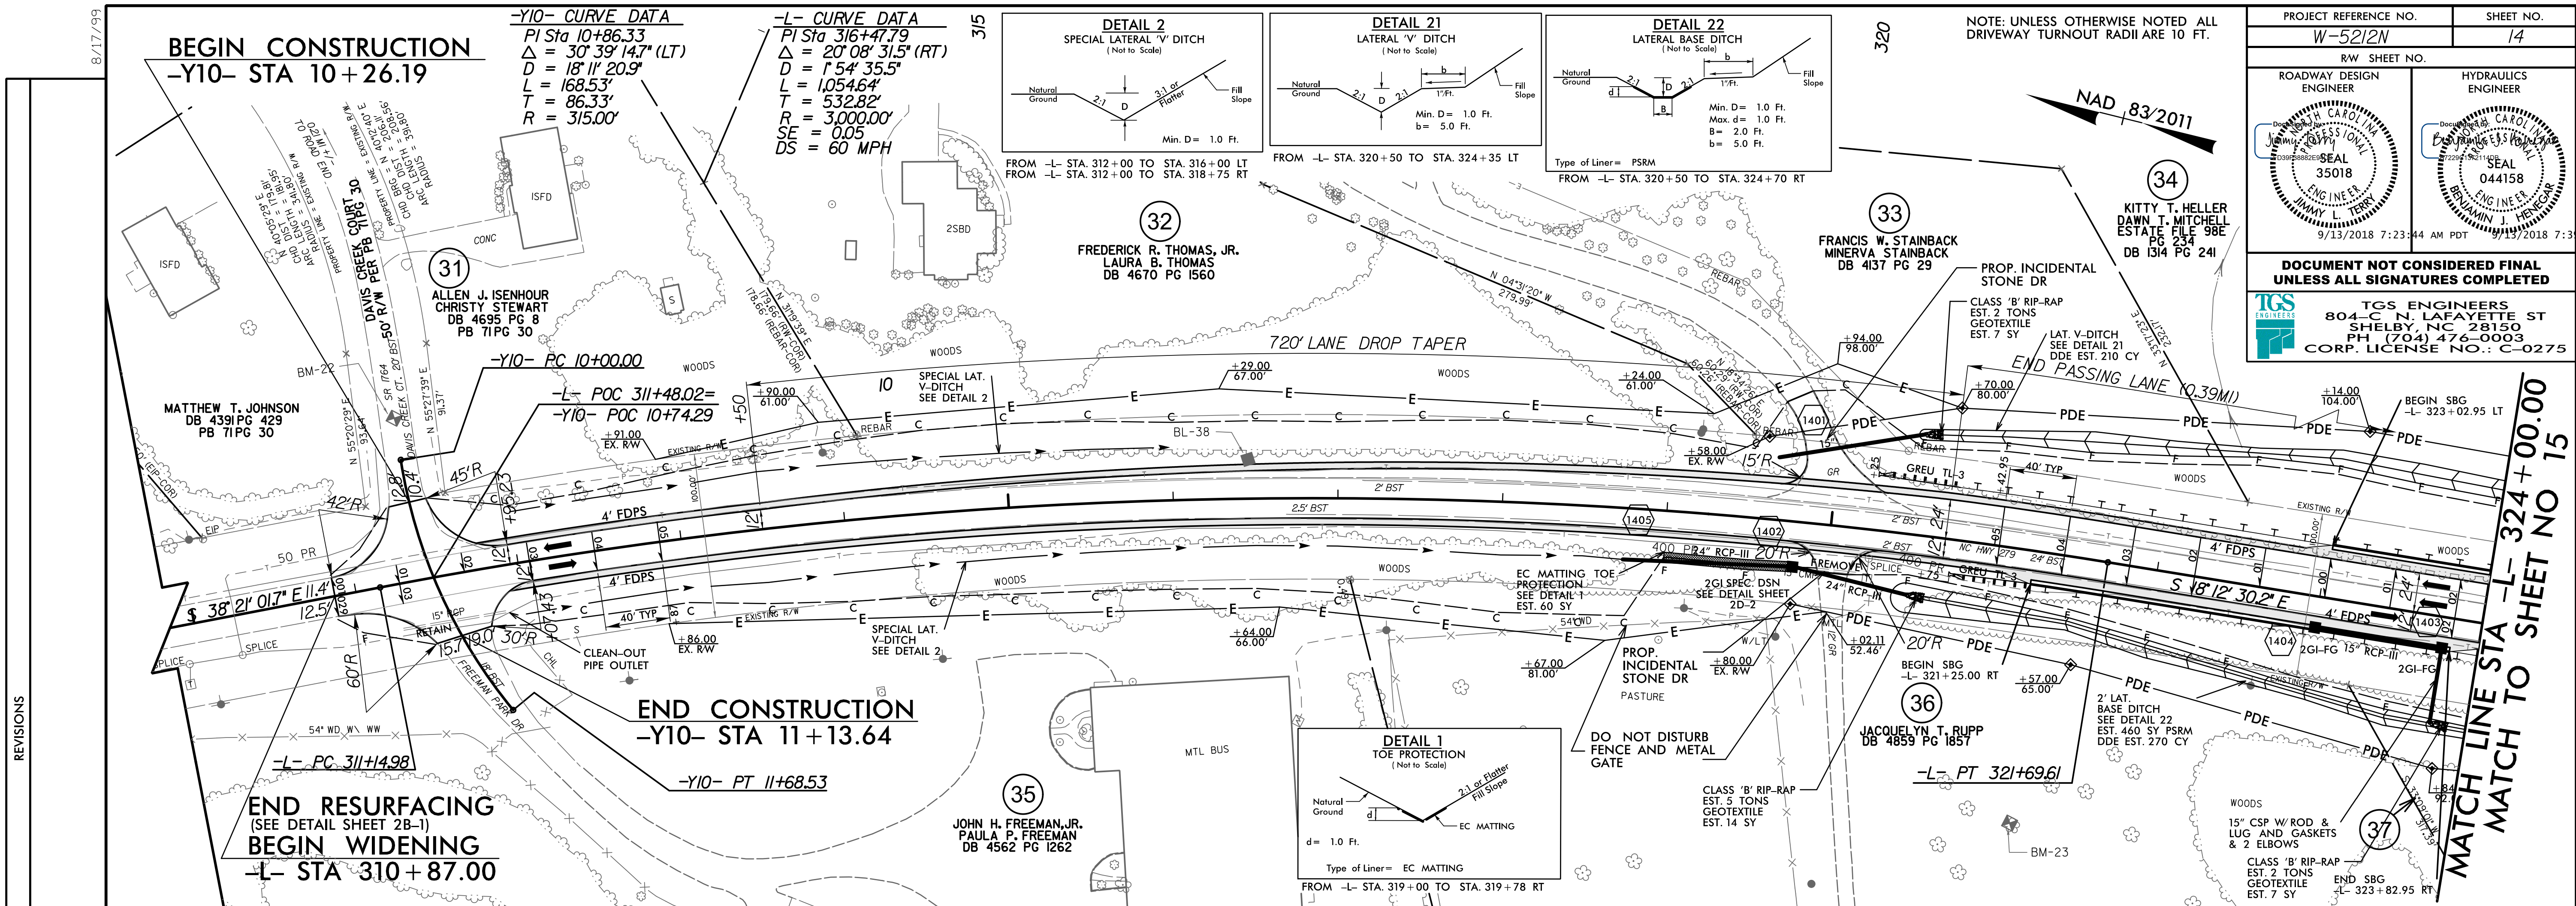


8/17/99

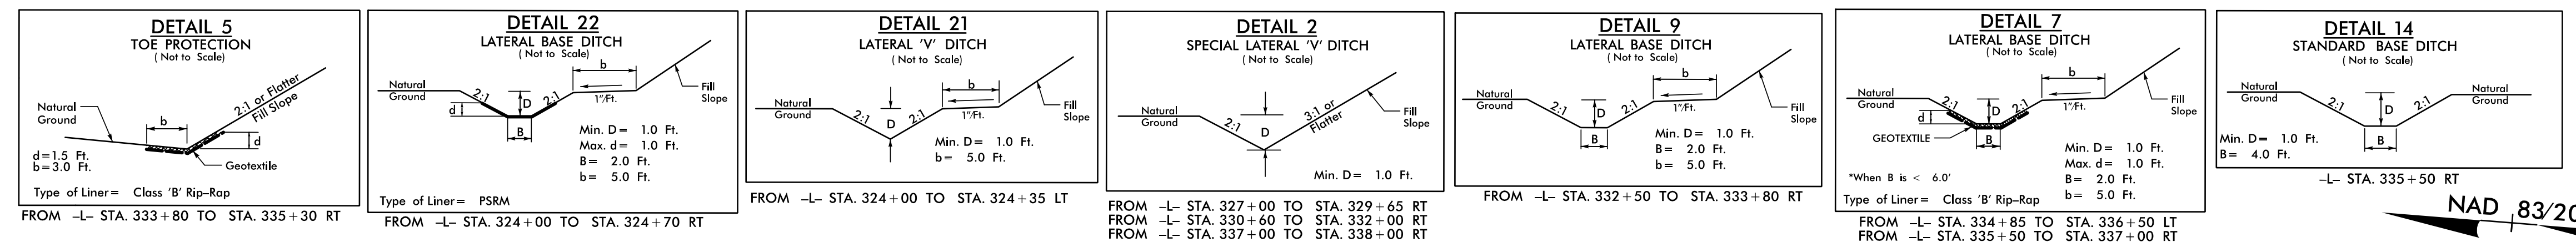

PROJECT REFERENCE NO. W-5212N		SHEET NO. 15
RW SHEET NO.		
ROADWAY DESIGN ENGINEER 	HYDRAULICS ENGINEER 	
DOCUMENT NOT CONSIDERED FINAL UNLESS ALL SIGNATURES COMPLETED		
TGS ENGINEERS 804-C N. LAFAYETTE ST SHELBY, NC 28150 PH (704) 476-0003 CORP. LICENSE NO.: C-0275		

MATCH LINE STA -L- 324 + 00.00
MATCH TO SHEET NO 14

MATCH LINE STA -L- 338 + 00.00
MATCH TO SHEET NO 16

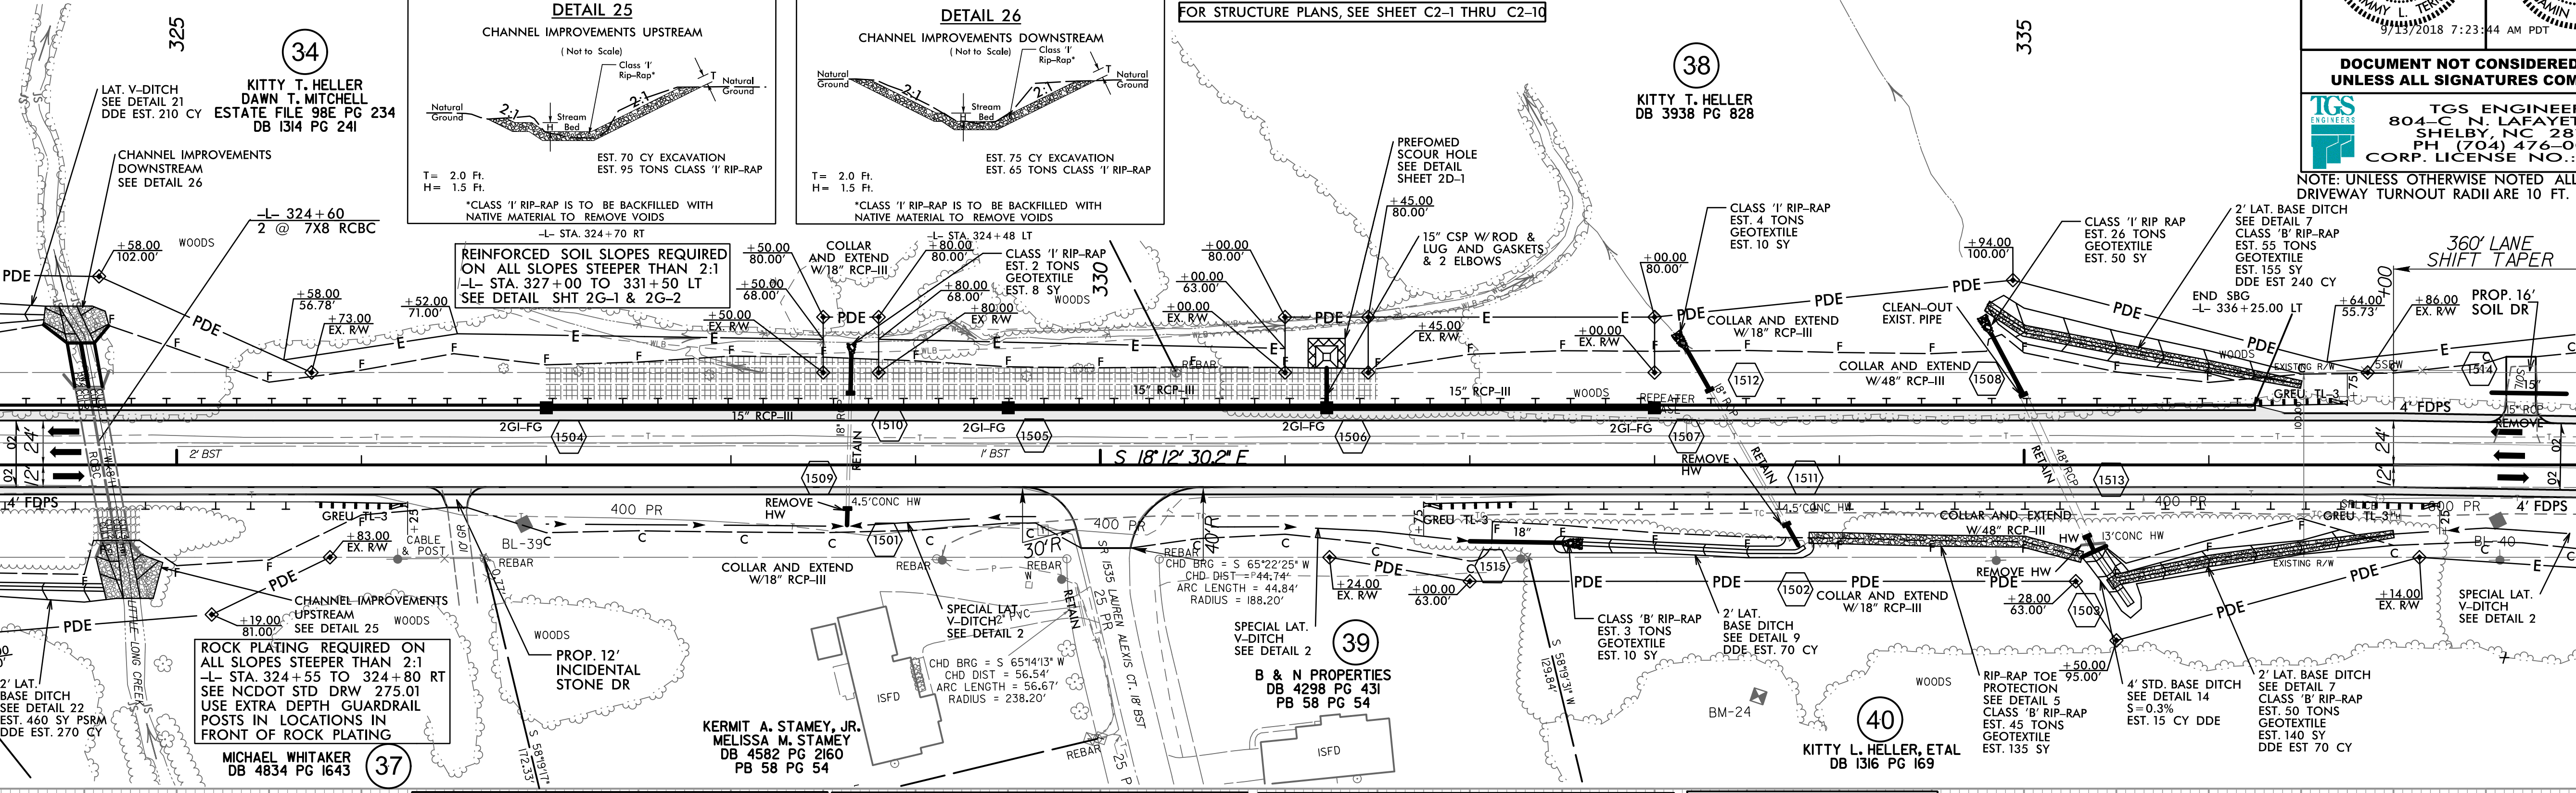

DITCH LEGEND	
LEFT DITCH	----
RIGHT DITCH	- - - - -

CULVERT HYDRAULIC DATA			
DESIGN DISCHARGE	= 750	CFS	
DESIGN FREQUENCY	= 50	YRS	
DESIGN HW ELEVATION	= 816.6	FT	
BASE DISCHARGE	= 919	CFS	
BASE FREQUENCY	= 100	YRS	
BASE HW ELEVATION	= 817.7	FT	
OVERTOPPING DISCHARGE	= 2300	CFS	
OVERTOPPING FREQUENCY	= 500 (+)	YRS	
OVERTOPPING ELEVATION	= 828.5	FT	


PIPE HYDRAULIC DATA			
*1501 -L- Sta. 328+64			
DRAINAGE AREA	= 15	AC	
DESIGN FREQUENCY	= 50	YRS	
DESIGN DISCHARGE	= 8	CFS	
DESIGN HW ELEVATION	= 825.3	FT	
100 YEAR DISCHARGE	= 9	CFS	
100 YEAR HW ELEVATION	= 825.5	FT	
OVERTOPPING FREQUENCY	= >500 (+)	YRS	
OVERTOPPING DISCHARGE	= N/A	CFS	
OVERTOPPING ELEVATION	= 827.3	FT	

PIPE HYDRAULIC DATA			
*1502 -L- Sta. 333+53			
DRAINAGE AREA	= 47	AC	
DESIGN FREQUENCY	= 50	YRS	
DESIGN DISCHARGE	= 13	CFS	
DESIGN HW ELEVATION	= 819.3	FT	
100 YEAR DISCHARGE	= 16	CFS	
100 YEAR HW ELEVATION	= N/A	FT	
OVERTOPPING FREQUENCY	= 50 (+)	YRS	
OVERTOPPING DISCHARGE	= 14	CFS	
OVERTOPPING ELEVATION	= 819.4	FT	



BM-24 ELEV. 824.38'
RR SPIKE IN BASE
20" SWEET GUM
125.24' RT OF -L- STA. 333+56.31

PIPE HYDRAULIC DATA			
*1503 -L- Sta. 335+17			
DRAINAGE AREA	= 64	AC	
DESIGN FREQUENCY	= 50	YRS	
DESIGN DISCHARGE	= 130	CFS	
DESIGN HW ELEVATION	= 819.3	FT	
100 YEAR DISCHARGE	= 150	CFS	
100 YEAR HW ELEVATION	= N/A	FT	
OVERTOPPING FREQUENCY	= 50+	YRS	
OVERTOPPING DISCHARGE	= 125	CFS	
OVERTOPPING ELEVATION	= 819.4	FT	


9/13/2018 W-5212N\Roadway\Proj\W5212N_Rdy.pst(15).dgn
User:smc

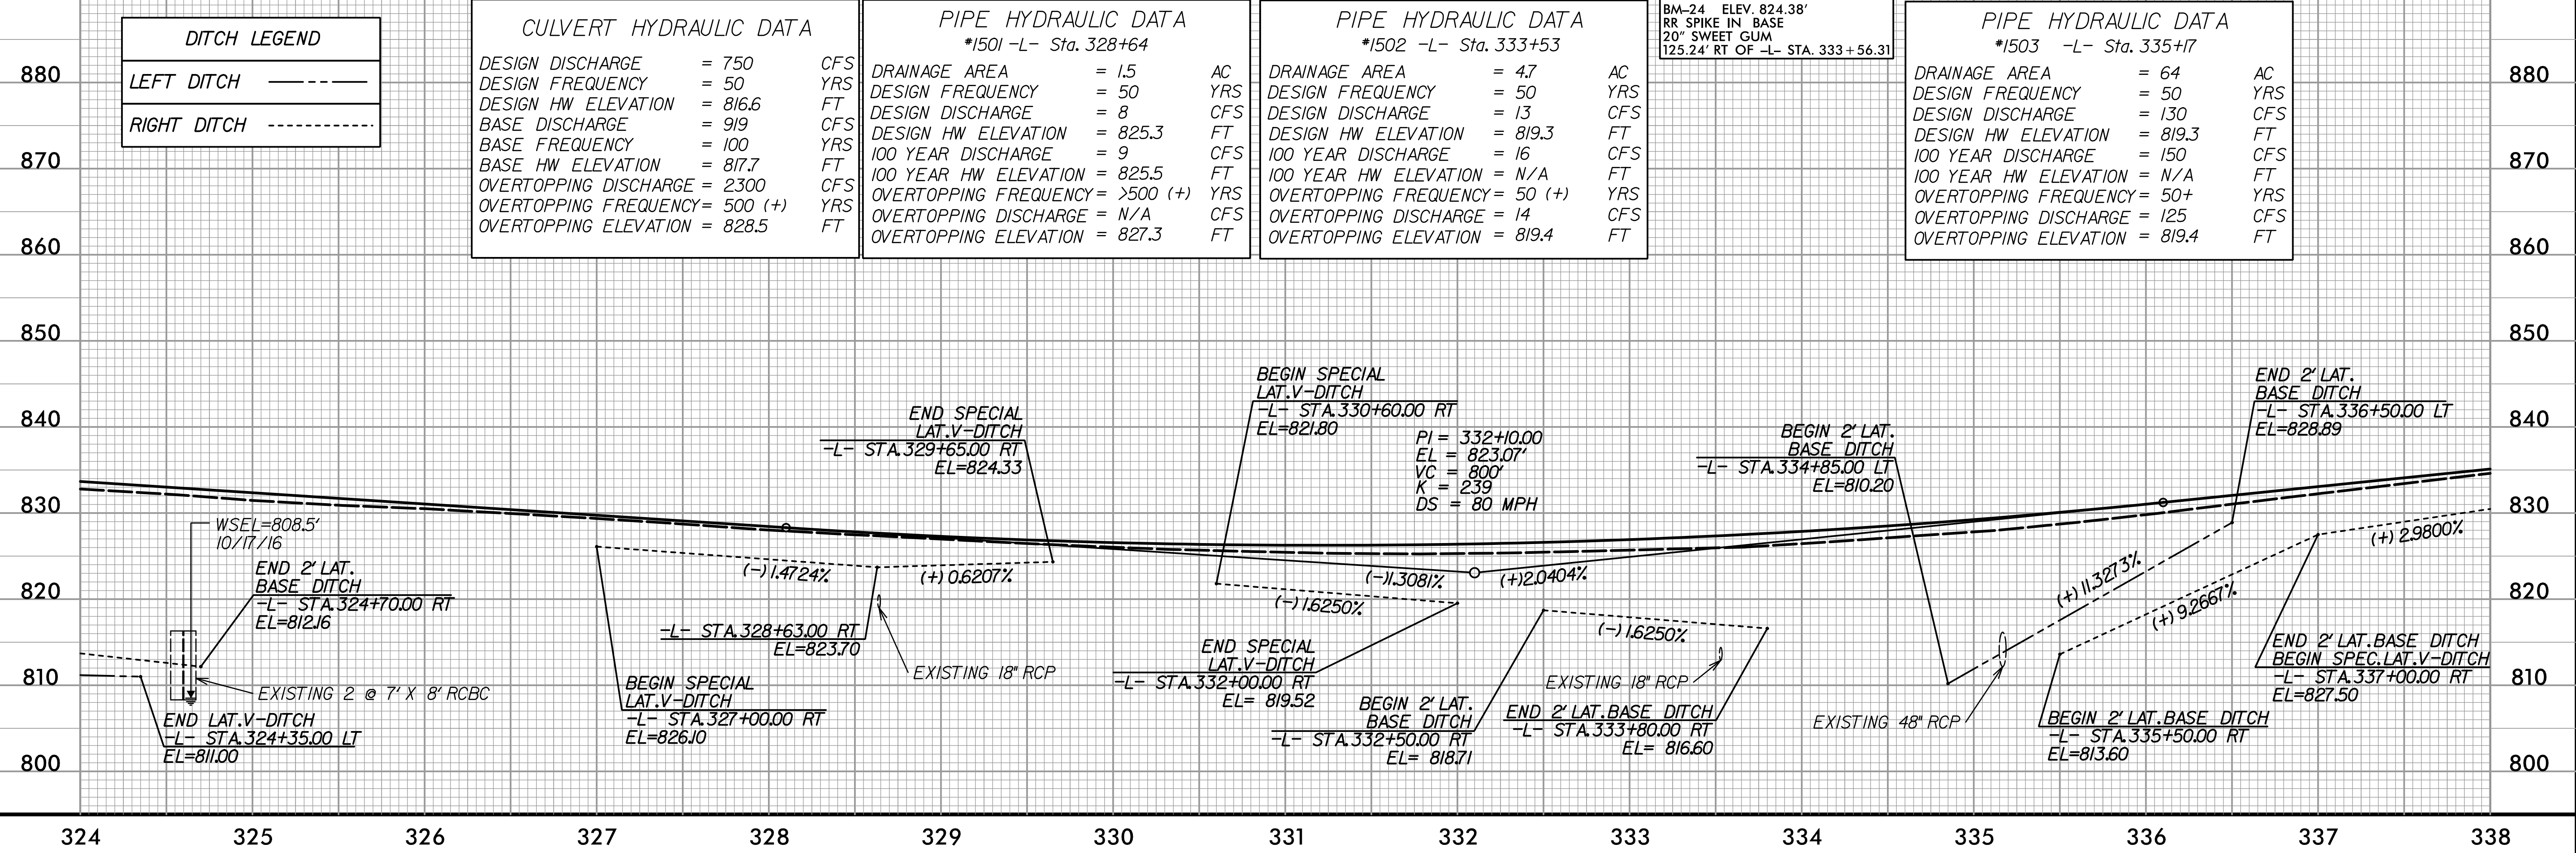


8/17/99

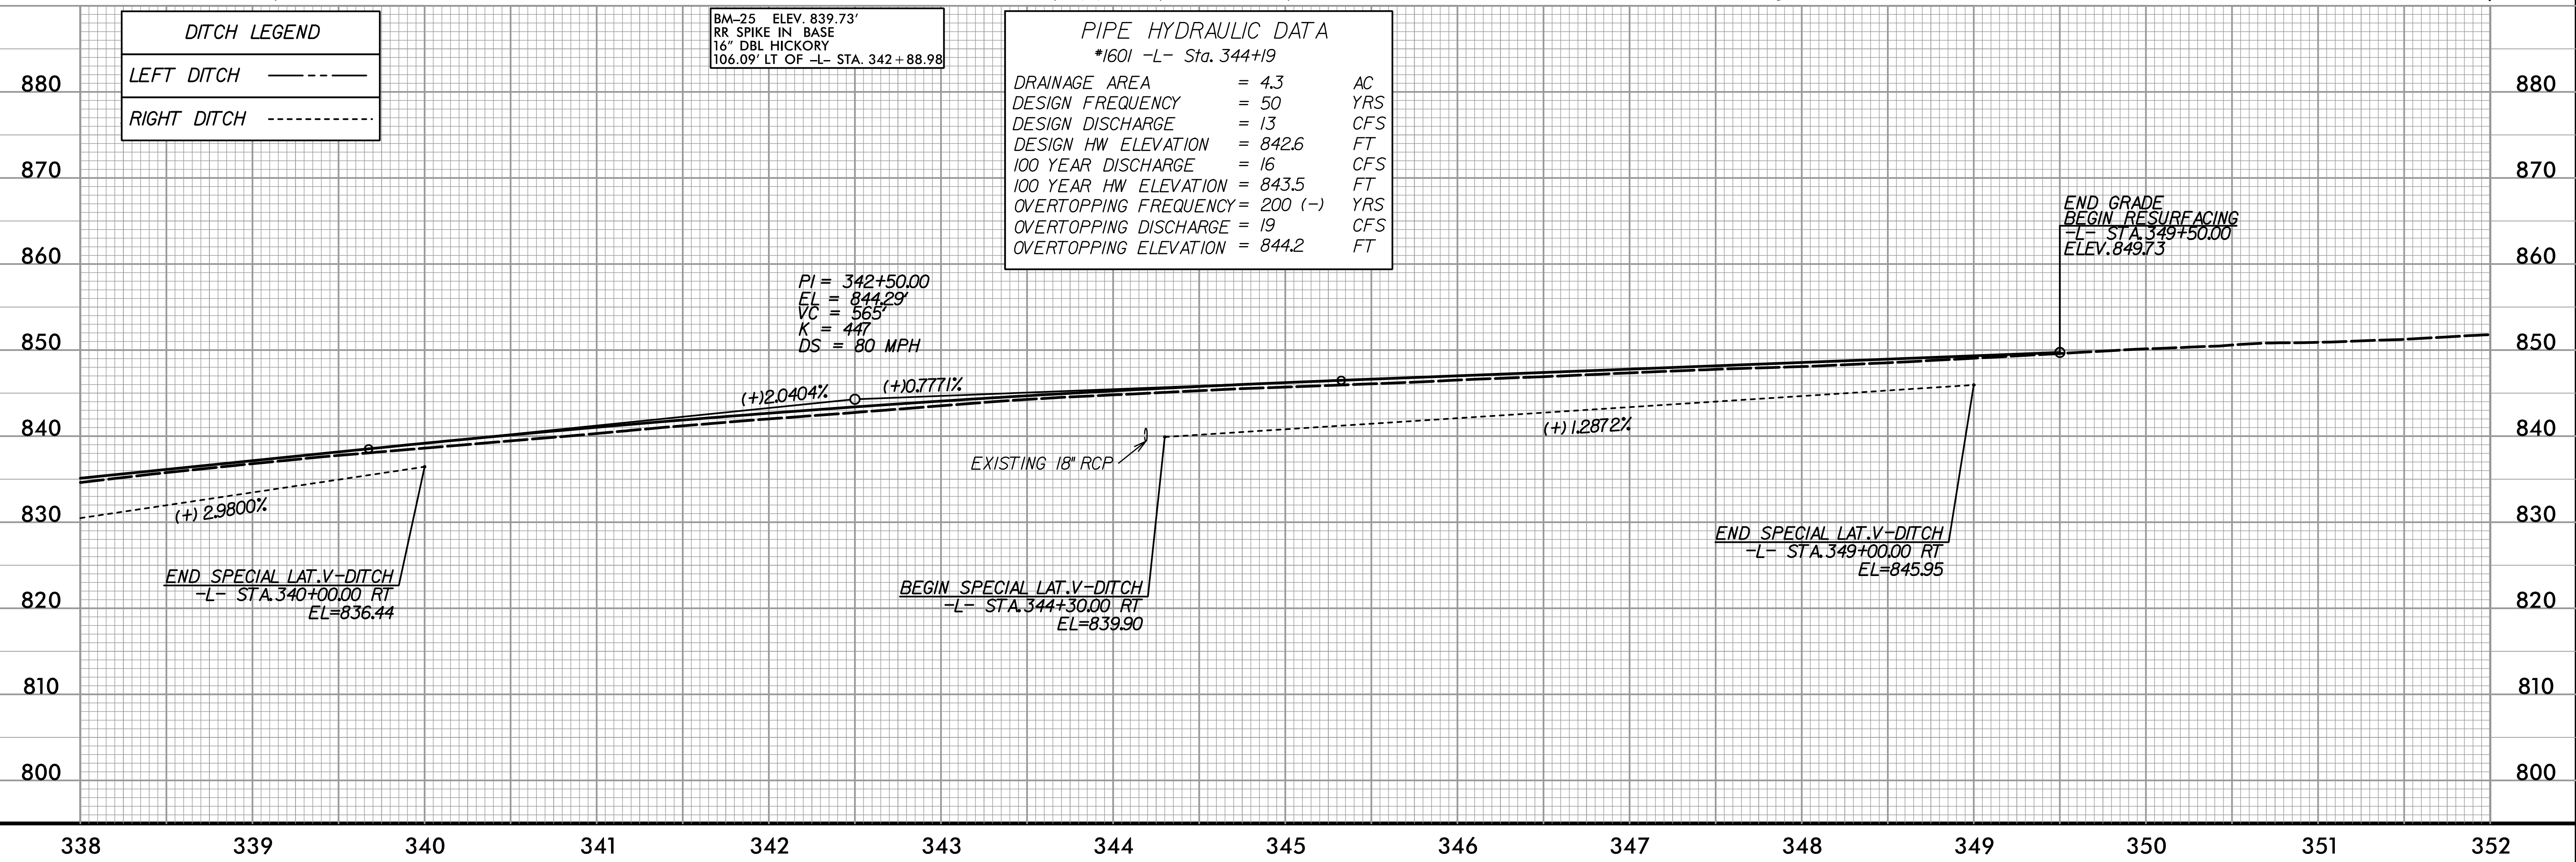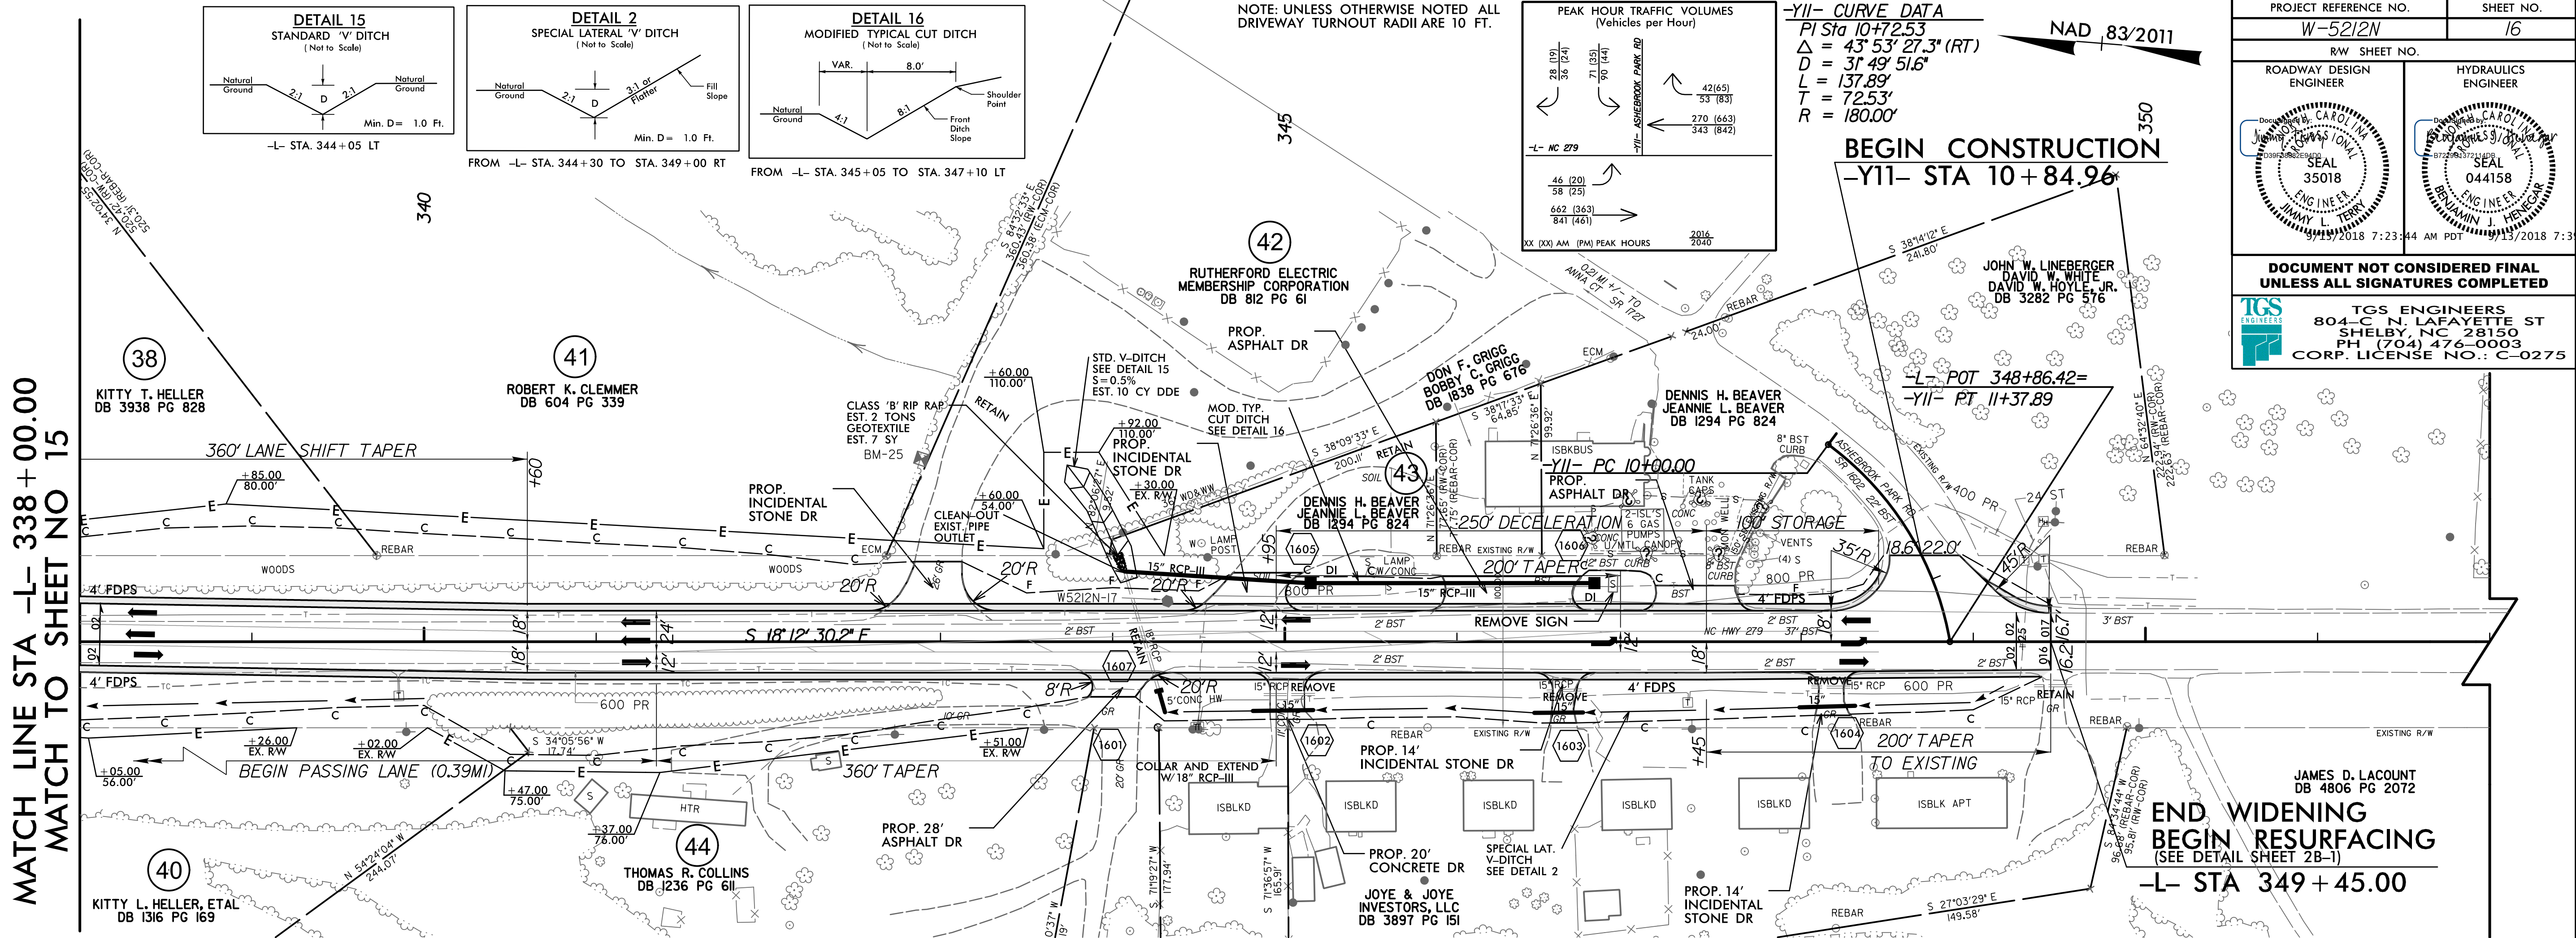

9/13/2018 W-5212N\\Roadway\\Proj\\W5212N_Rd.dwg (16).dgn
User: jml

 




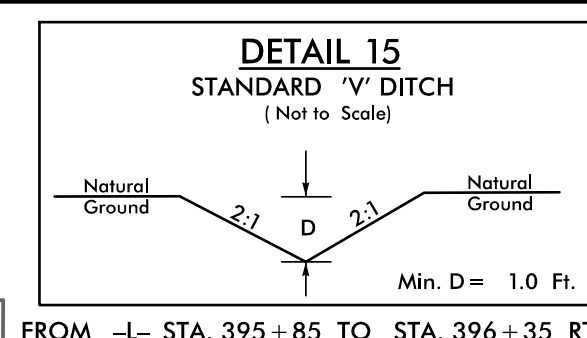

NAD 83/2011

MATCH LINE STA -L- 404 + 00.00
MATCH TO SHEET NO 20

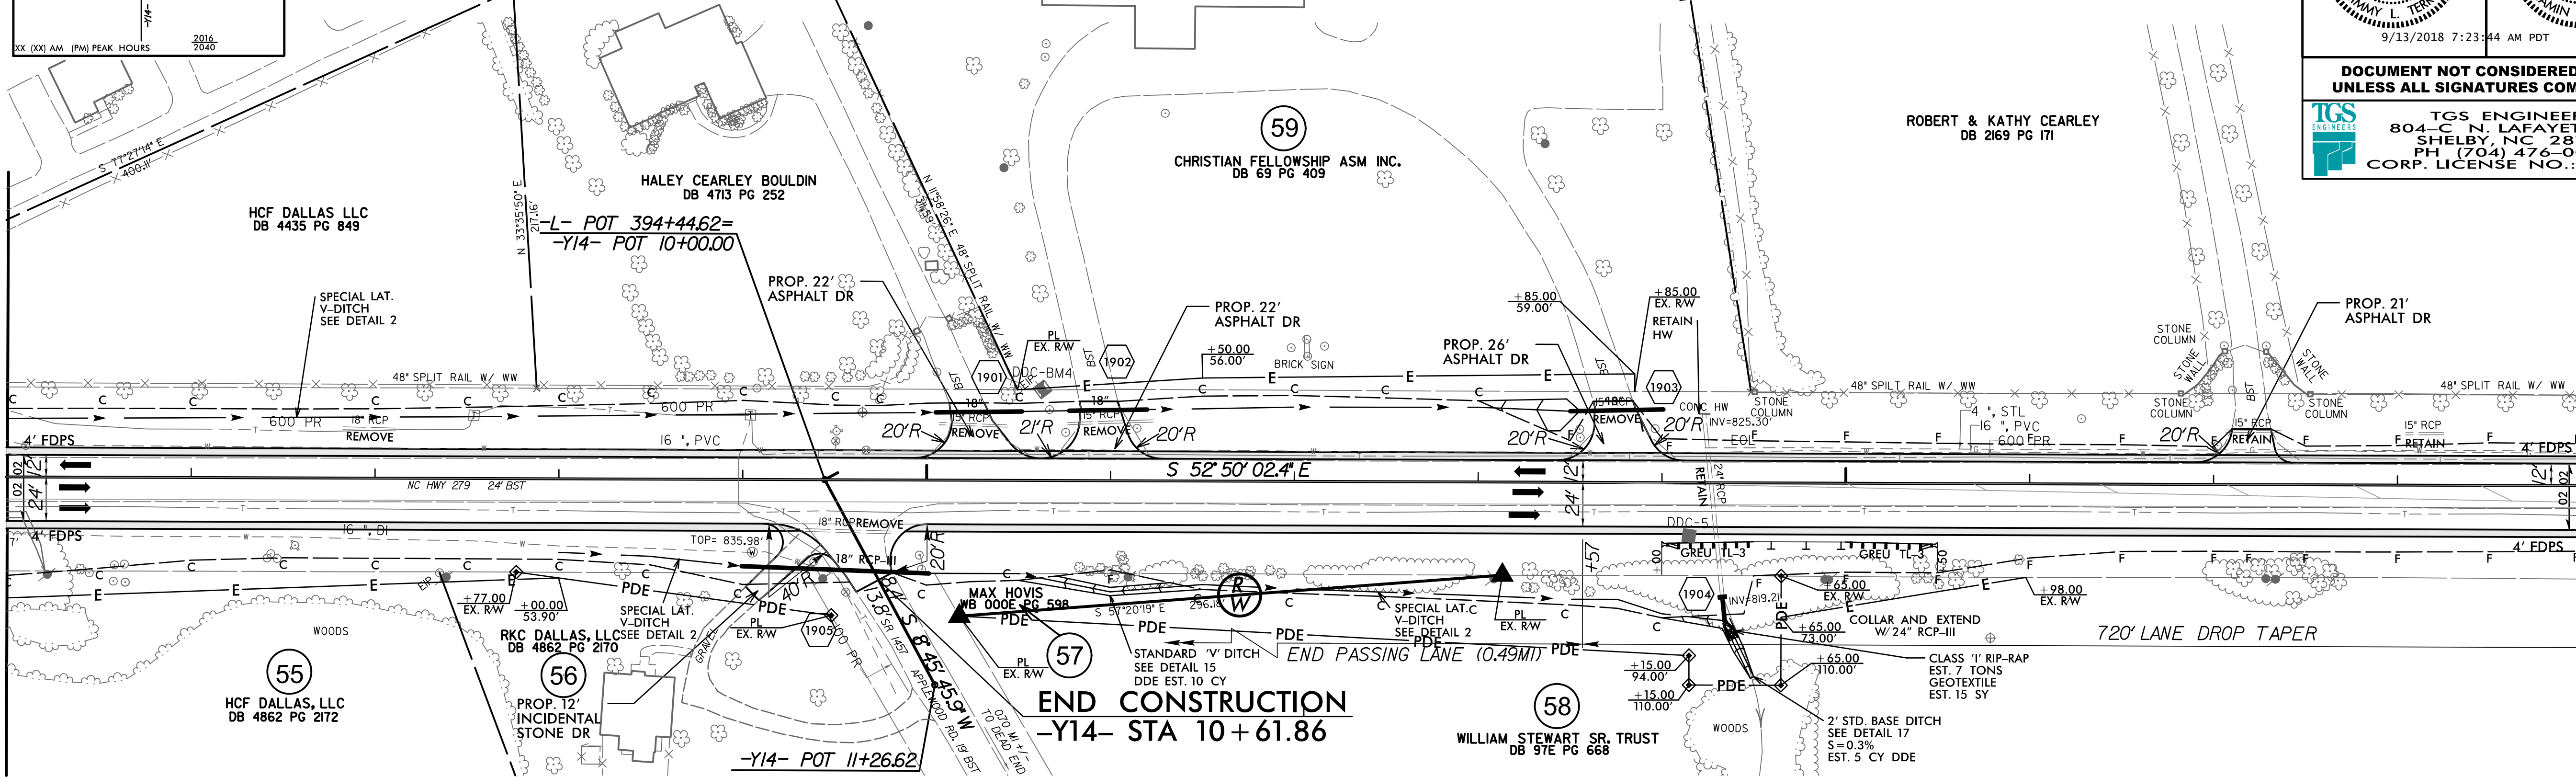

8/17/99

REVISIONS

9/13/2018 W-5212N Roadway\Proj\W5212N_Rd.dwg
User: jsm

