



8/17/99

10:23:28 AM
N:\216006\002\CADD\NCDD01\Roadway\Proj\HI-0018\HI-0018_RDY_PSH-13.dgn
atellit

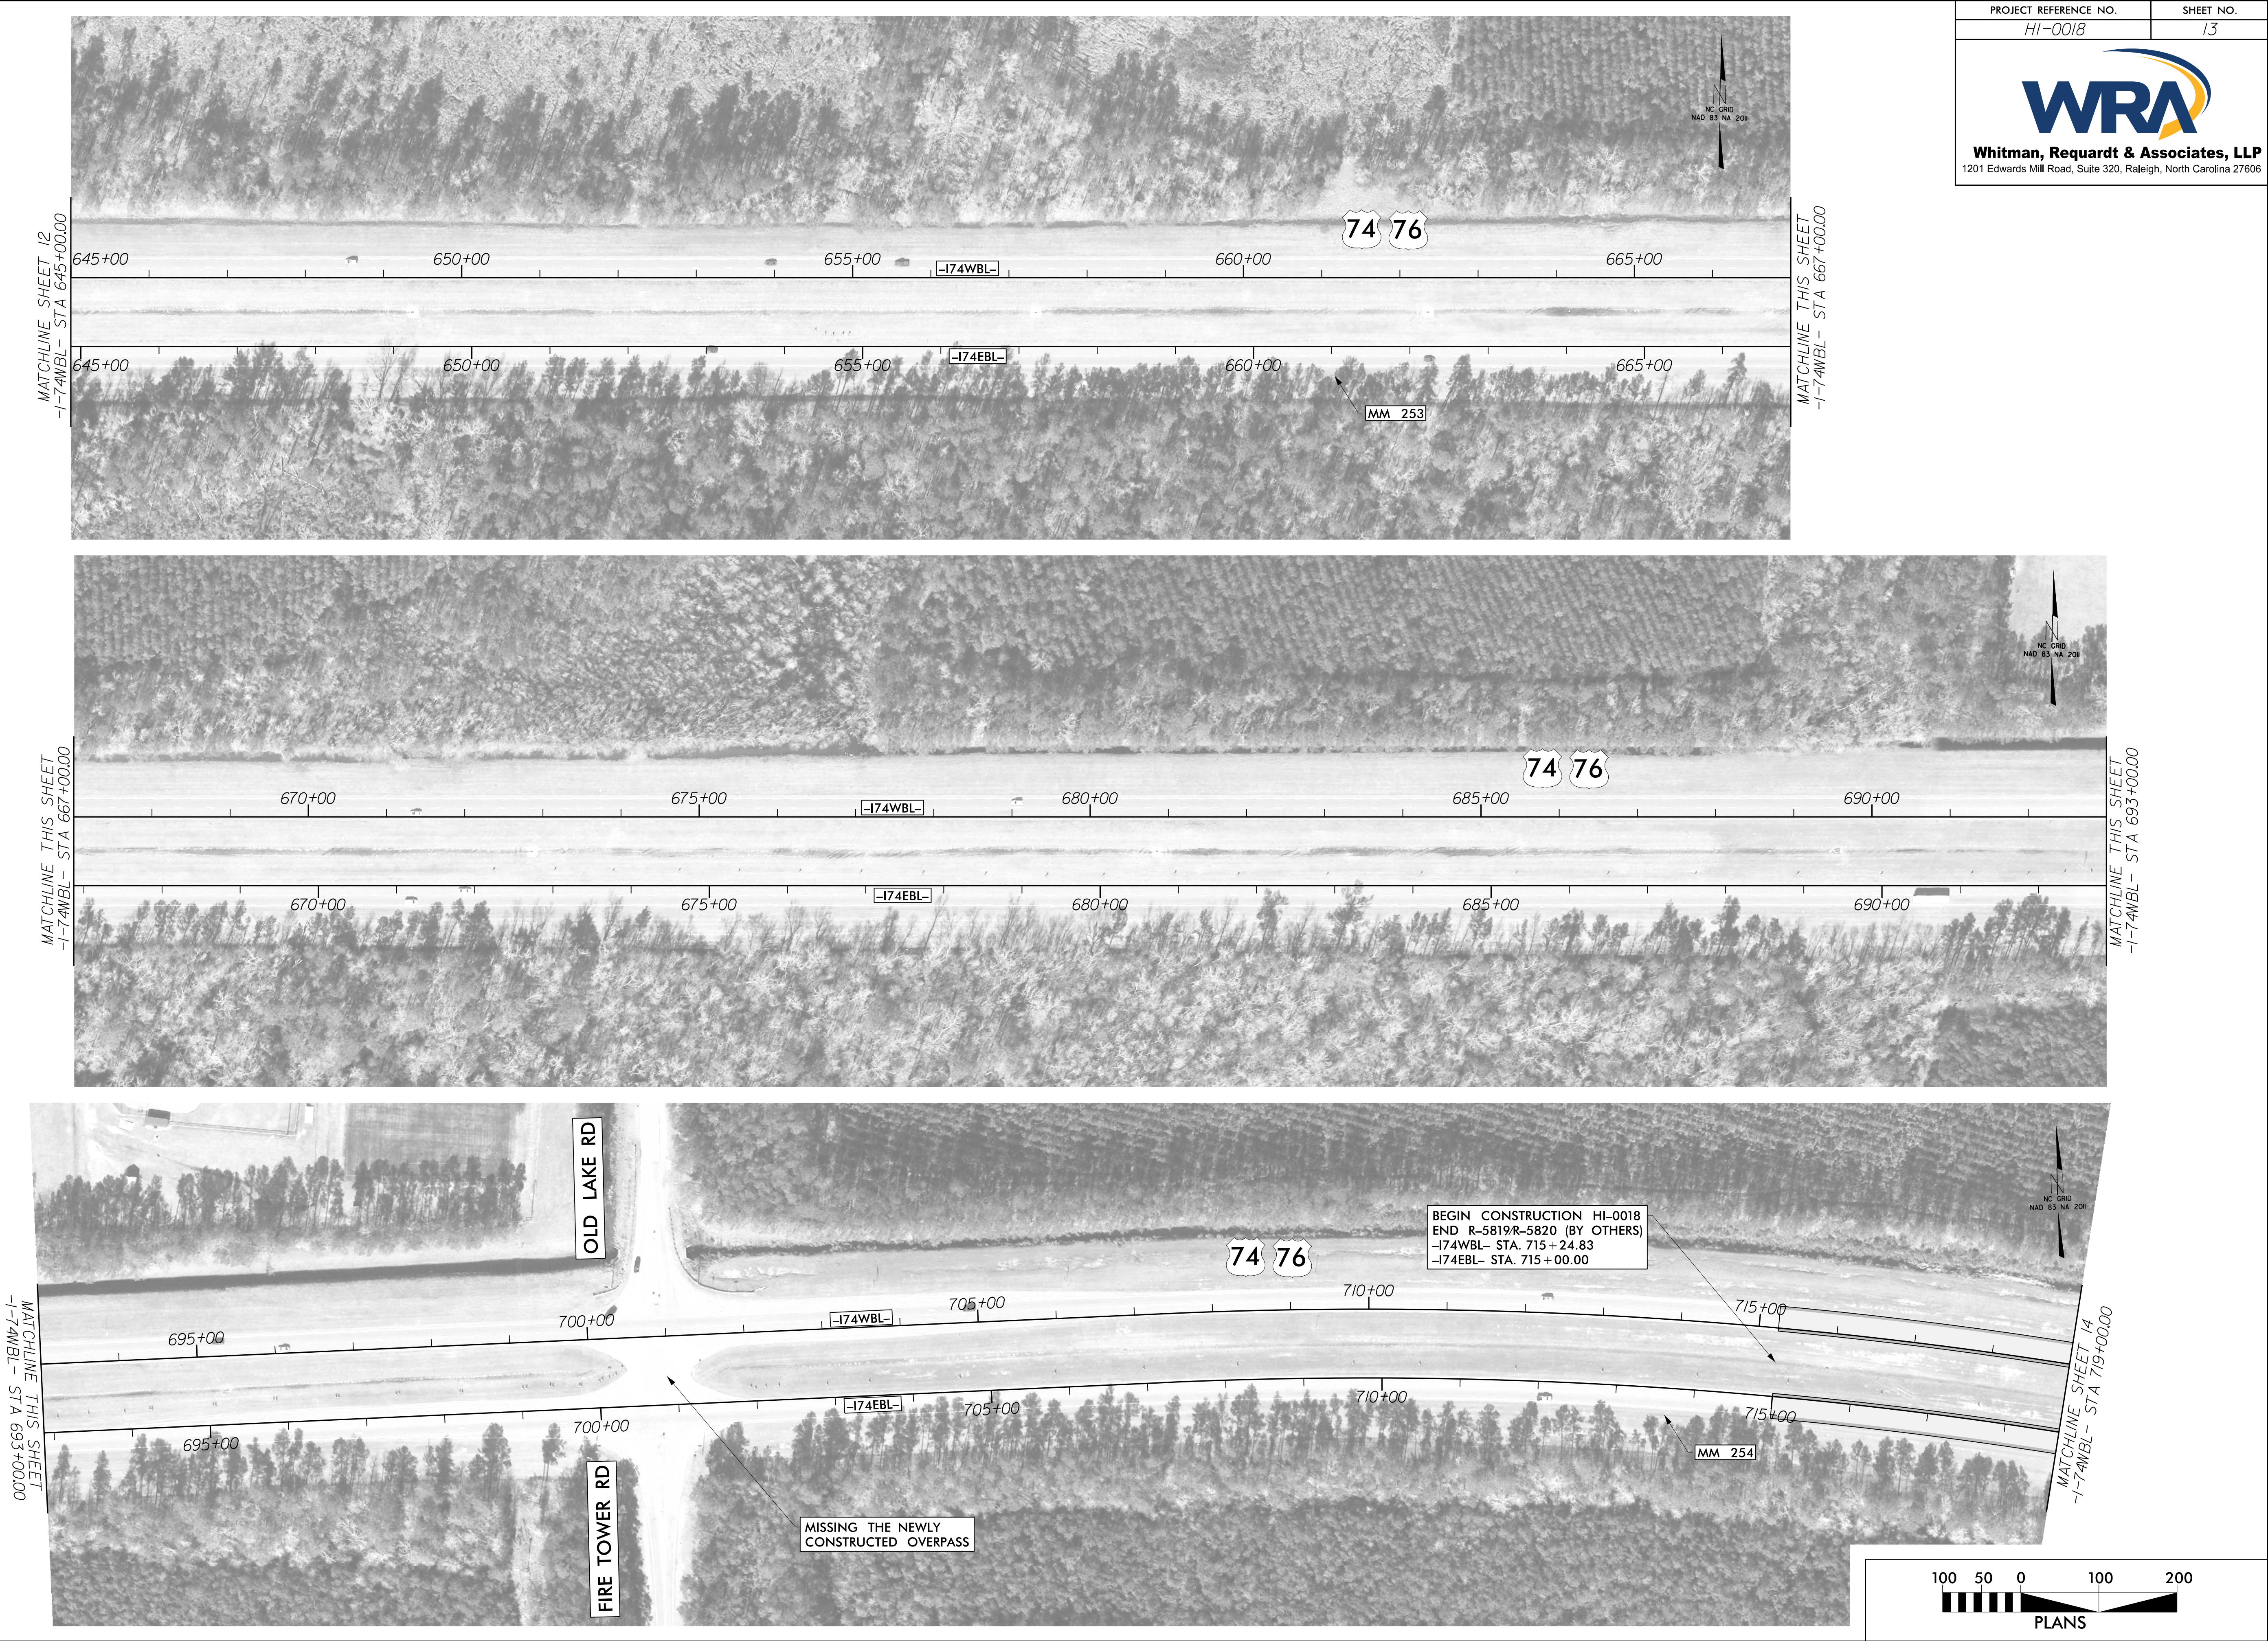




PROJECT REFERENCE NO.	SHEET NO.
HI-0018	13

WRA
Whitman, Requardt & Associates, LLP
1201 Edwards Mill Road, Suite 320, Raleigh, North Carolina 27606

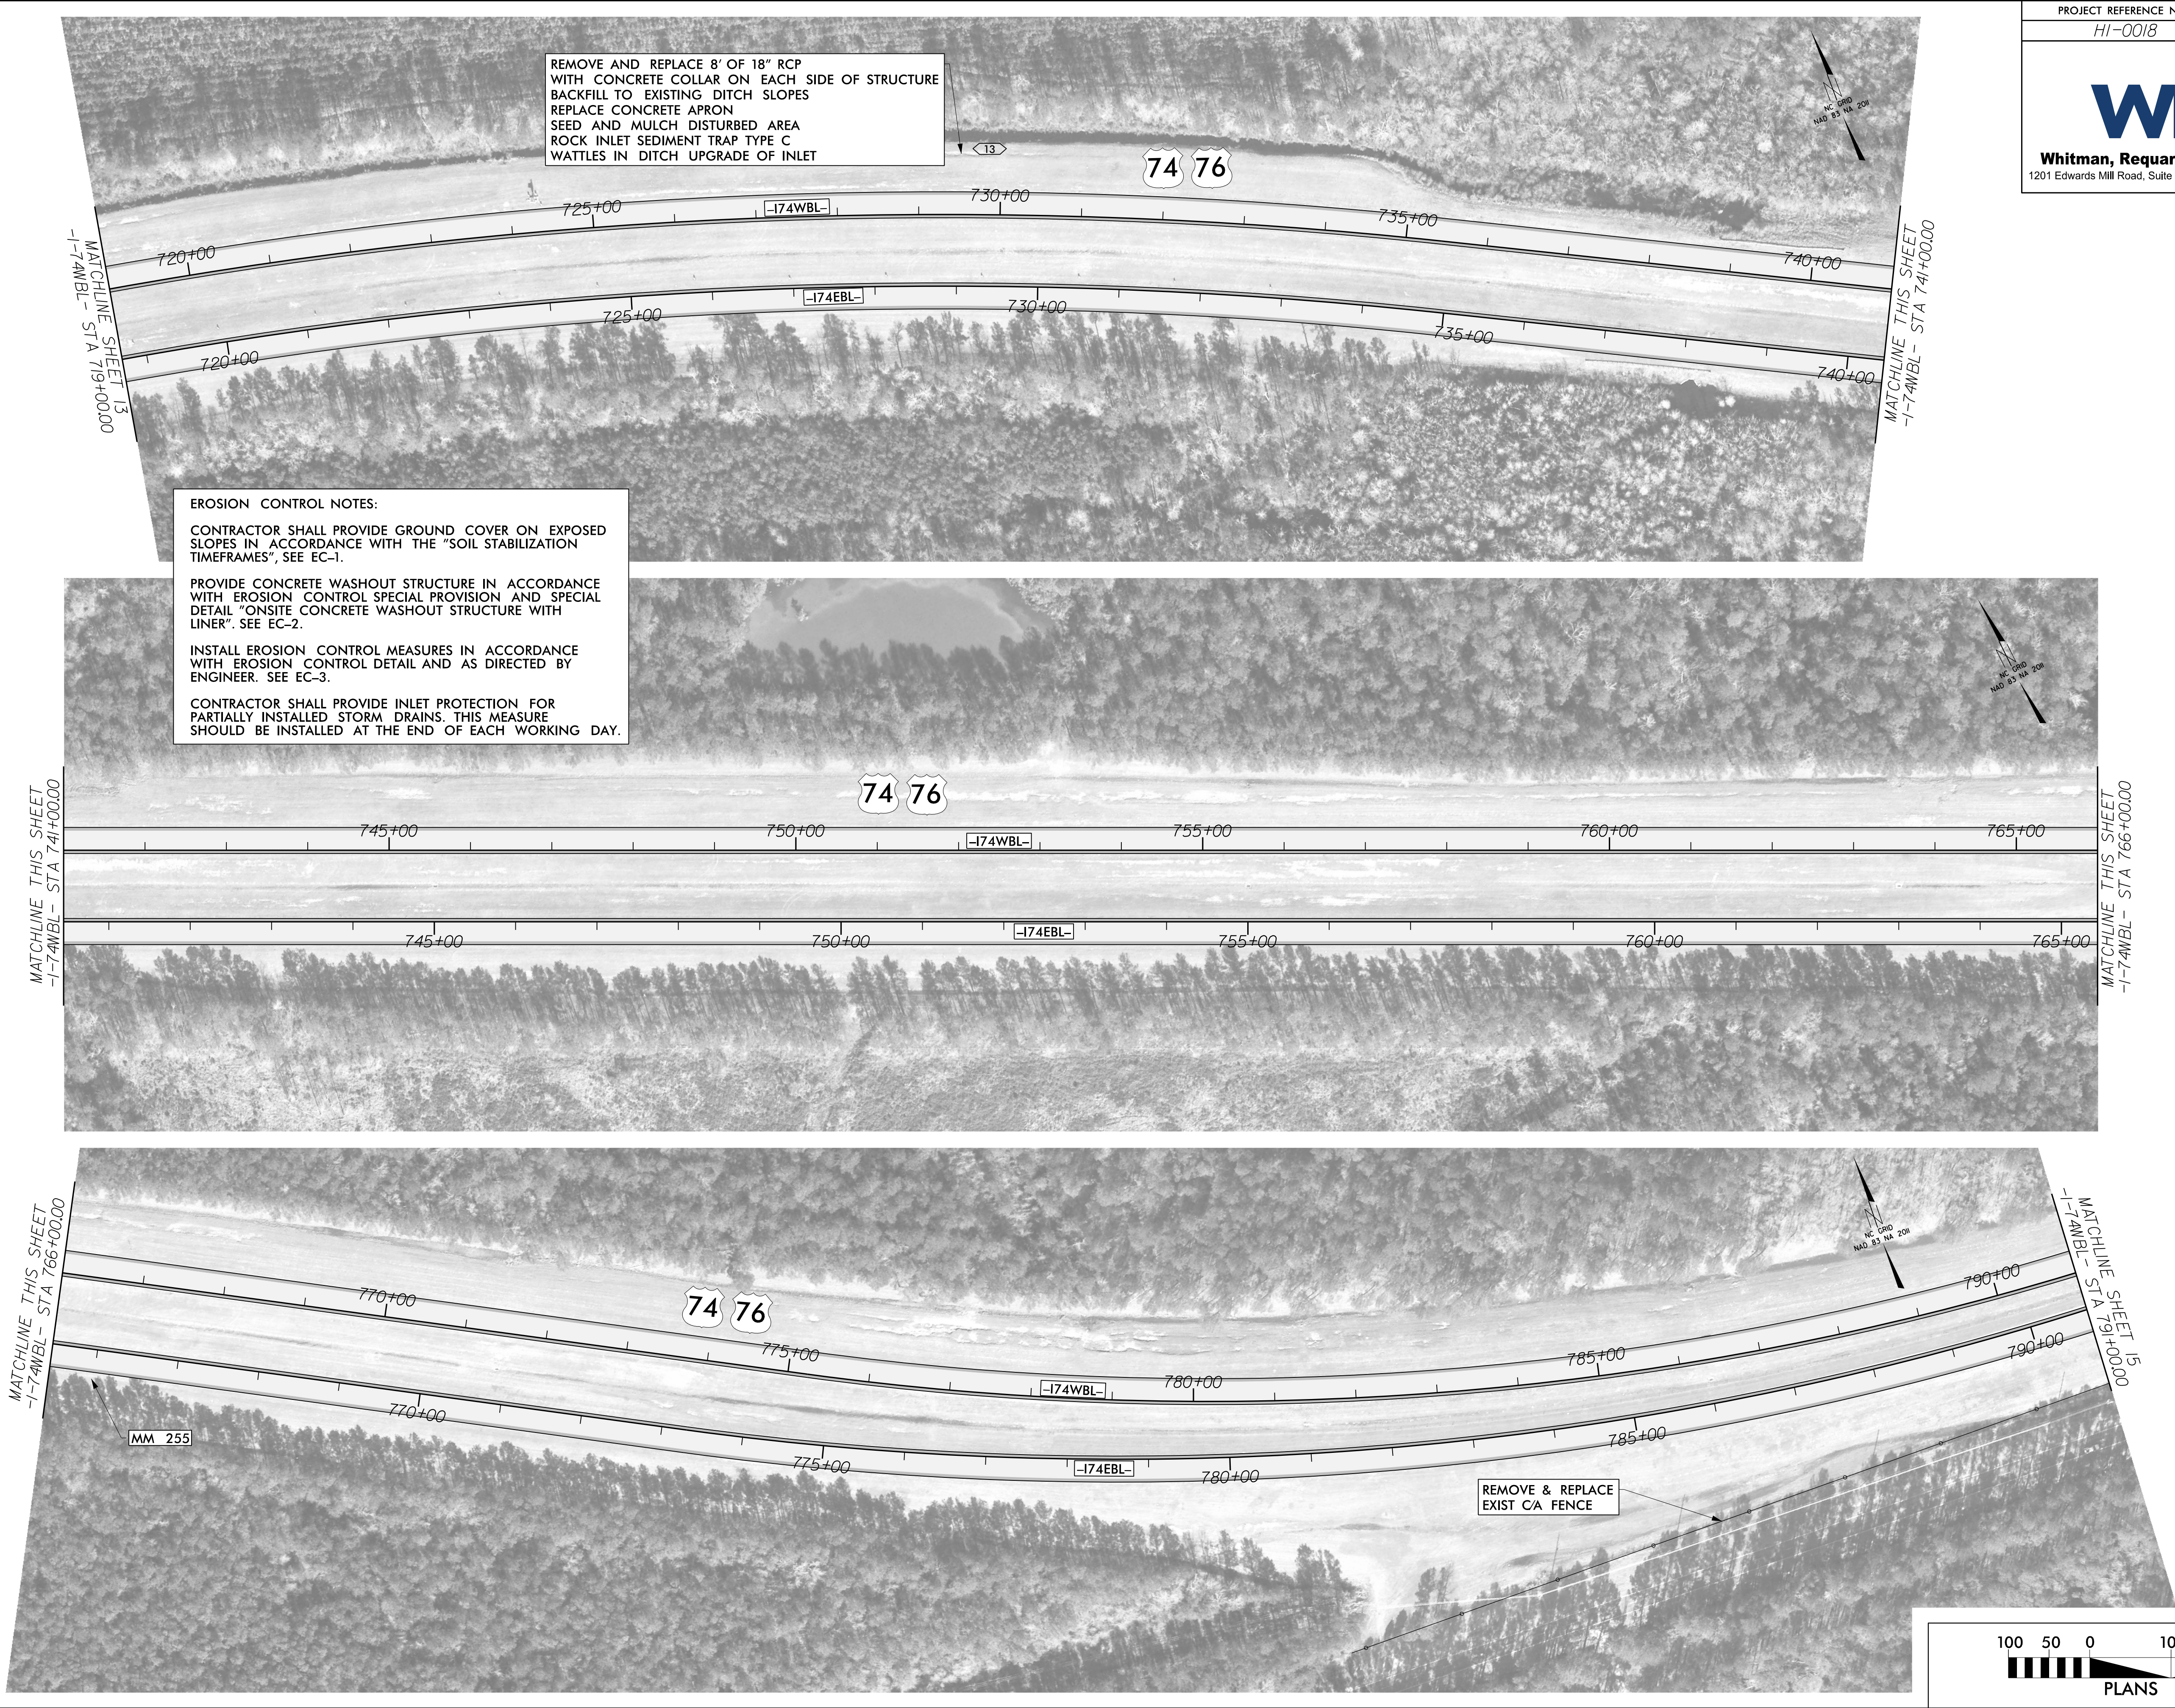

8/17/99

I:\25-00_4M
N:\16006-002\CADDD\NCDOT\Roadway\Proj\HI-0018\HI-0018_RDY_PSH+15.dgn
utilitt

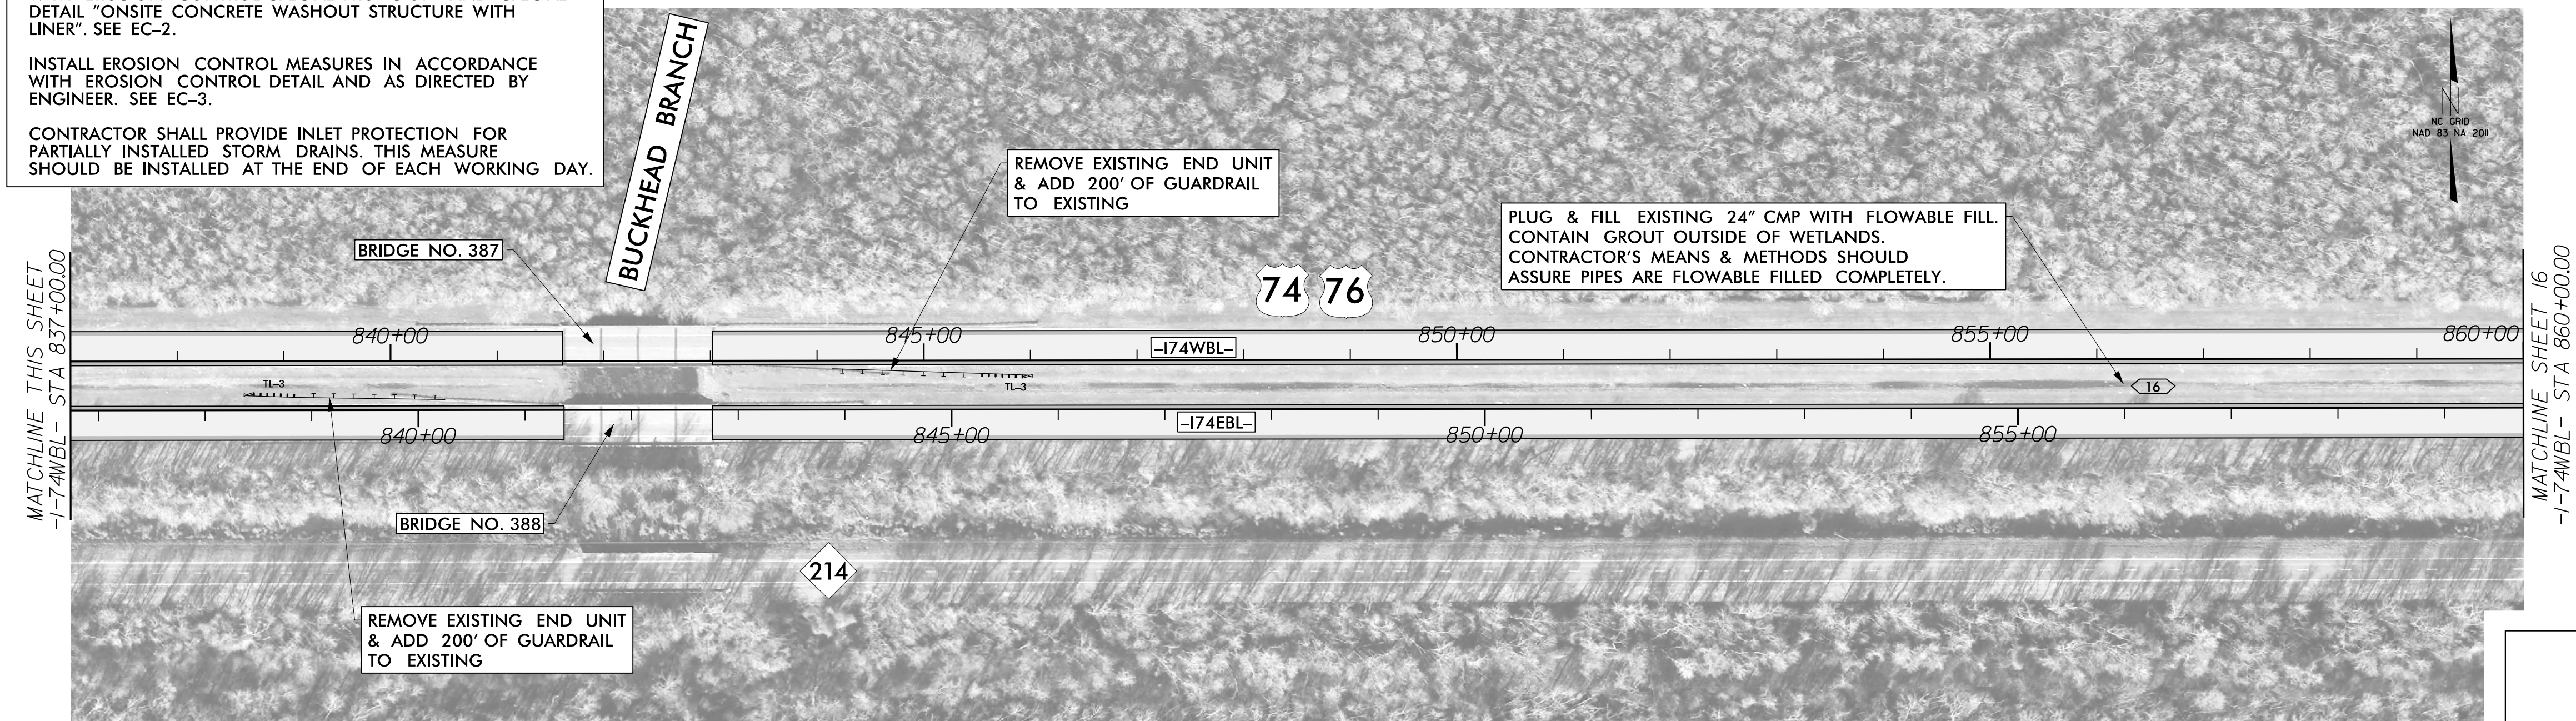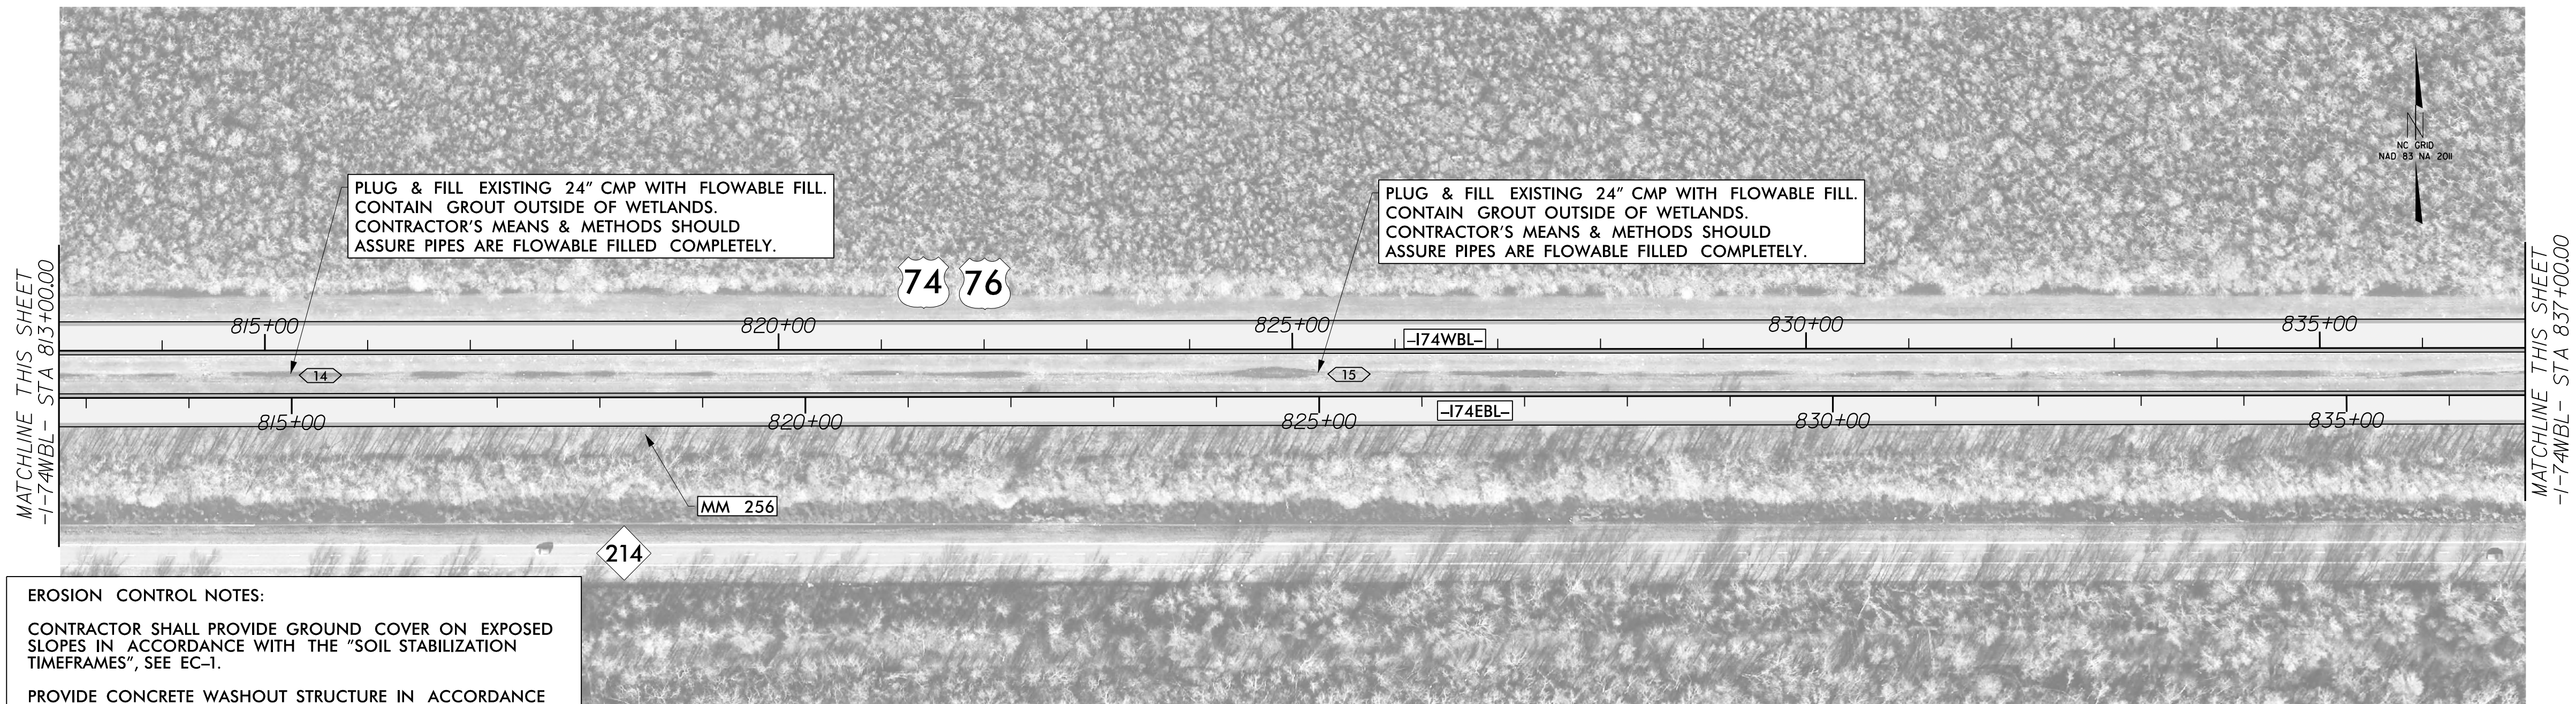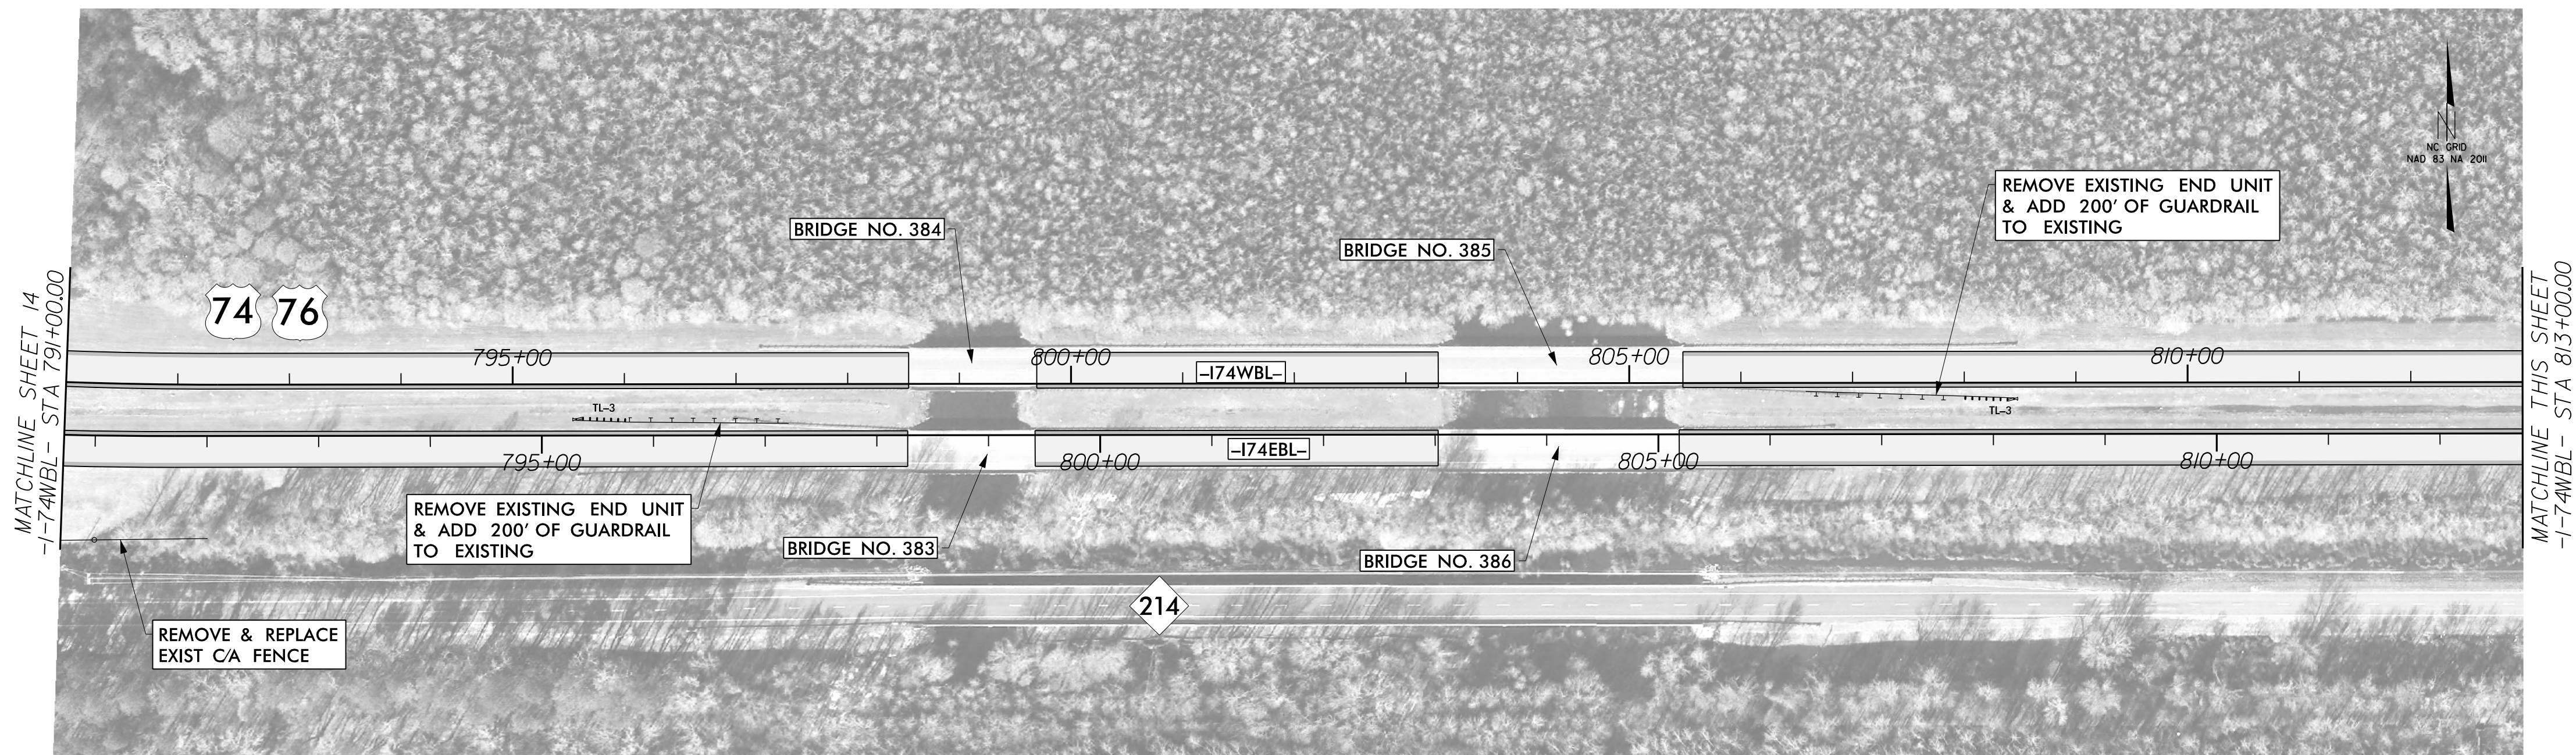

EROSION CONTROL NOTES:

CONTRACTOR SHALL PROVIDE GROUND COVER ON EXPOSED SLOPES IN ACCORDANCE WITH THE "SOIL STABILIZATION TIMEFRAMES", SEE EC-1.

PROVIDE CONCRETE WASHOUT STRUCTURE IN ACCORDANCE WITH EROSION CONTROL SPECIAL PROVISION AND SPECIAL DETAIL "ONSITE CONCRETE WASHOUT STRUCTURE WITH LINER". SEE EC-2.

INSTALL EROSION CONTROL MEASURES IN ACCORDANCE WITH EROSION CONTROL DETAIL AND AS DIRECTED BY ENGINEER. SEE EC-3.

CONTRACTOR SHALL PROVIDE INLET PROTECTION FOR PARTIALLY INSTALLED STORM DRAINS. THIS MEASURE SHOULD BE INSTALLED AT THE END OF EACH WORKING DAY.

