

8/17/99

7/10/2026
R:\Hydraulics\CADD\PSH\EC\R-5810_EC_psh08.dgn
mboyle


PROJECT REFERENCE NO.		SHEET NO.
R-5810		EC-08/CONST.08
RW SHEET NO.		
ROADWAY DESIGN ENGINEER		HYDRAULICS ENGINEER

NOTE:
PLACE TEMPORARY ROCK SEDIMENT DAMS TYPE - B
AND TEMPORARY ROCK SILT CHECKS TYPE - A AT
DRAINAGE OUTLETS.

CLEARING AND GRUBBING
EROSION CONTROL FOR
CONSTRUCTION SHEET 8

NOTE:
UTILIZE FABRIC INSERT INLET PROTECTION IN LIEU OF
TYPE C INLET PROTECTION WHERE WATER MIGHT POND
ON ROADWAY USED BY PUBLIC TRAFFIC.

NAD 83/2011

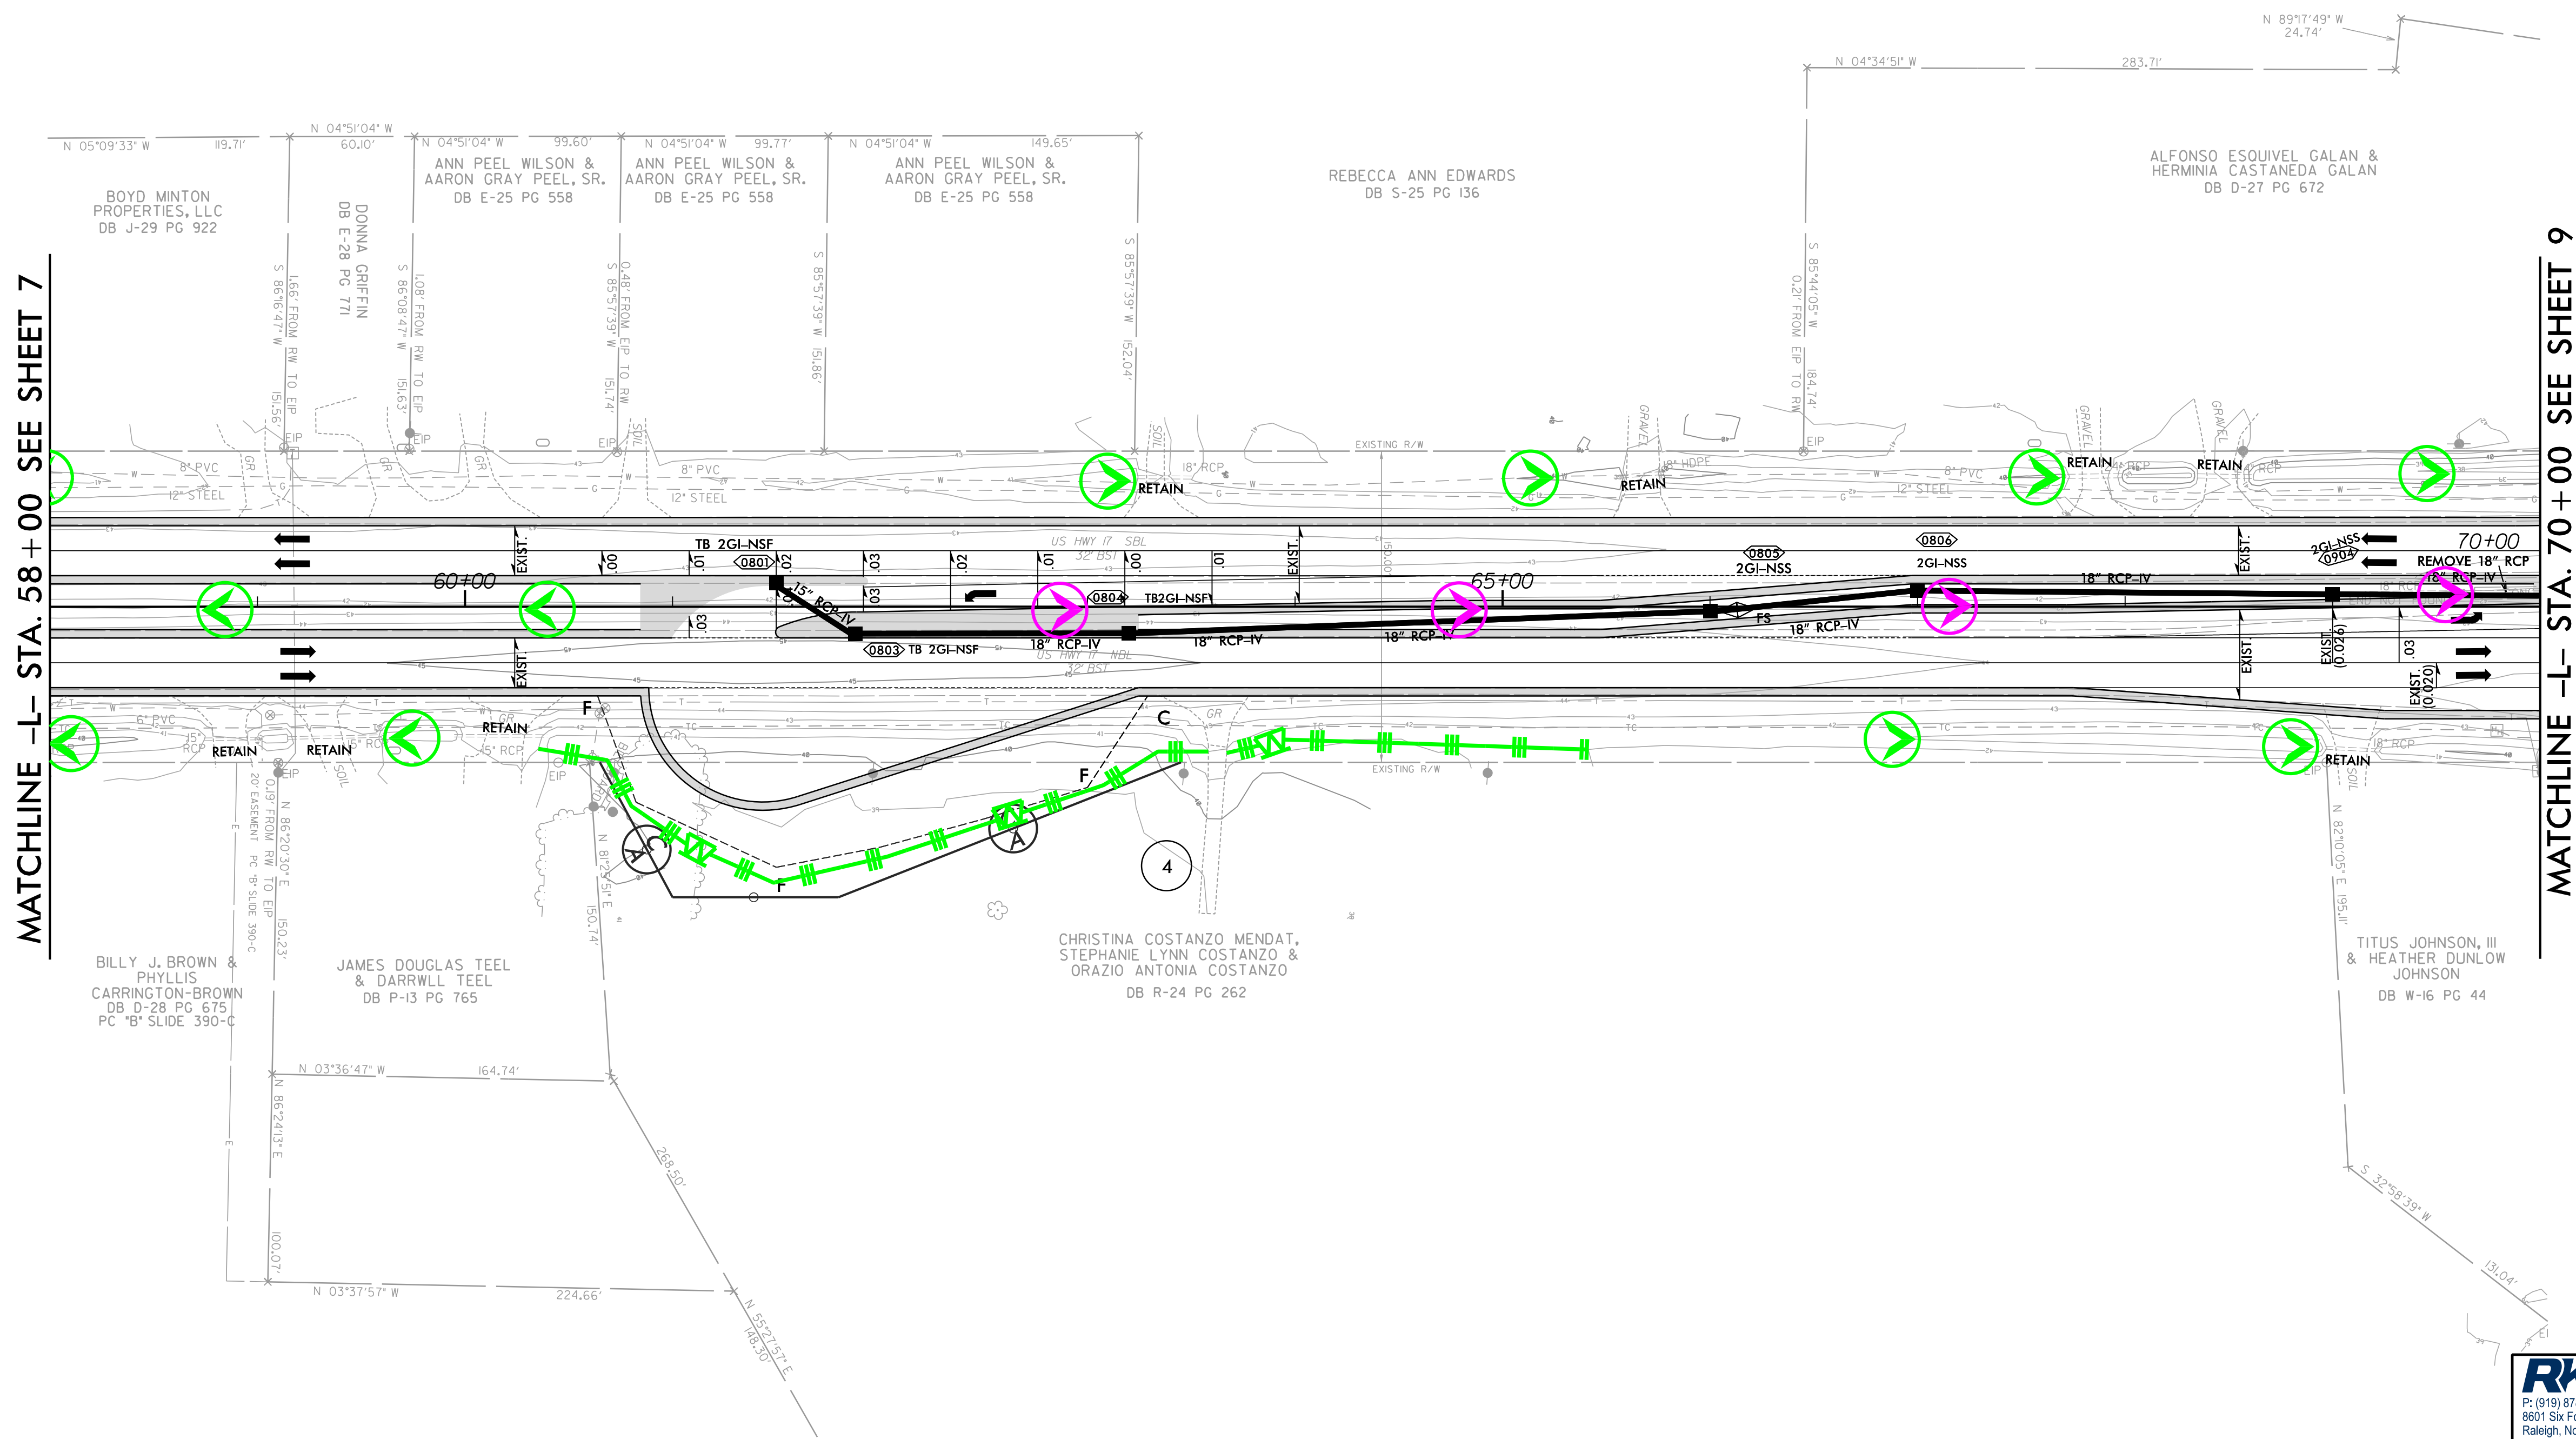

MATCHLINE -L- STA. 58+00 SEE SHEET 7

MATCHLINE -L- STA. 70+00 SEE SHEET 9

RK&K
P: (919) 878-9550
6601 Six Forks Road, Forum 1 Suite 700
Raleigh, North Carolina 27615-3960
NC License No. F-0112
Engineers | Construction Managers | Planners | Scientists
www.rk.com
Responsive People | Creative Solutions