



8/17/99
7/10/2026
R:\Projects\Hydraulics\CADD\PSH\EC-R-5810\EC-psht09.dgn

PROJECT REFERENCE NO.	SHEET NO.
R-5810	EC-09/CONST.09
RW SHEET NO.	HYDRAULICS ENGINEER
ROADWAY DESIGN ENGINEER	

NOTE:
PLACE TEMPORARY ROCK SEDIMENT DAMS TYPE - B
AND TEMPORARY ROCK SILT CHECKS TYPE - A AT
DRAINAGE OUTLETS.

CLEARING AND GRUBBING
EROSION CONTROL FOR
CONSTRUCTION SHEET 9

NOTE:
UTILIZE FABRIC INSERT INLET PROTECTION IN LIEU OF
TYPE C INLET PROTECTION WHERE WATER MIGHT POND
ON ROADWAY USED BY PUBLIC TRAFFIC.

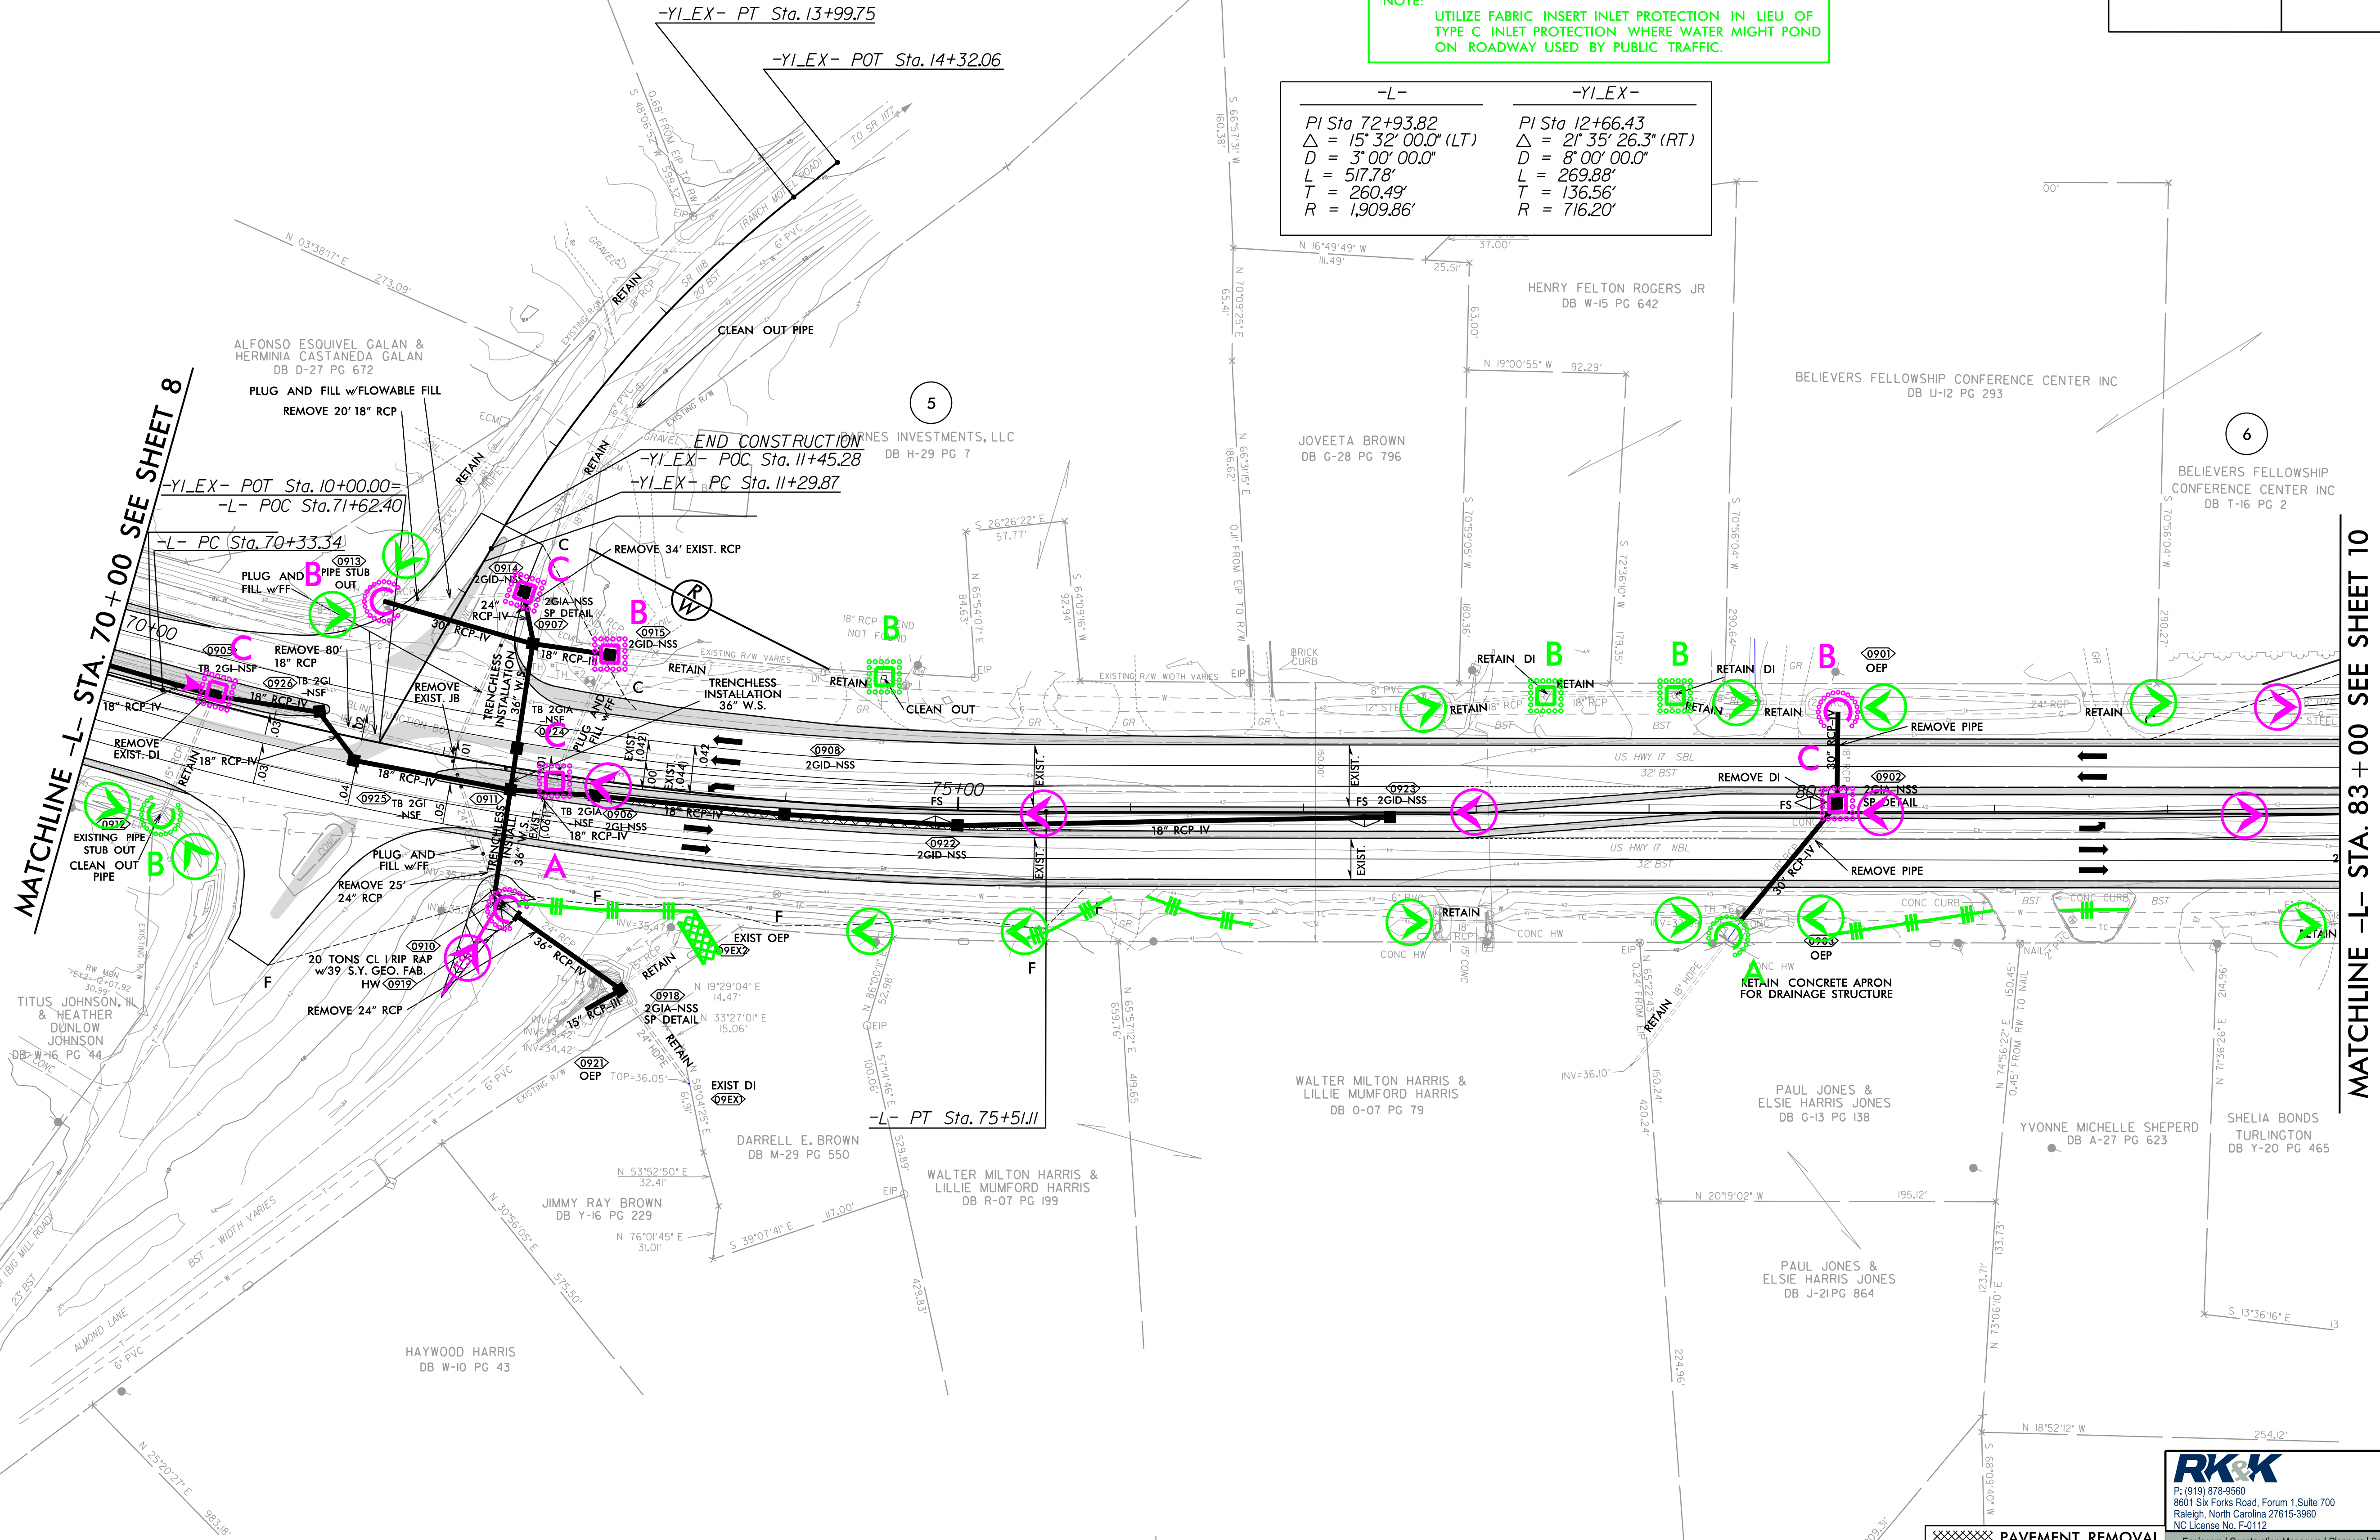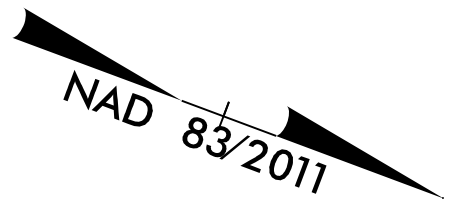

-L-	-YI-EX-
PI Sta 72+93.82	PI Sta 12+66.43
$\Delta = 15^{\circ} 32' 00.0''$ (LT)	$\Delta = 21^{\circ} 35' 26.3''$ (RT)
D = 3' 00' 00.0'	D = 8' 00' 00.0'
L = 517.78'	L = 269.88'
T = 260.49'	T = 136.56'
R = 1,909.86'	R = 716.20'

XXXXXXXX PAVEMENT REMOVAL
FOR -L- PROFILE SEE SHT. 16 & 17
FOR INTERSECTION DETAIL SEE SHT. 2B-2

RK&K
P: (919) 878-9550
8601 Six Forks Road, Forum 1 Suite 700
Raleigh, North Carolina 27615-3960
NC License No. F-0112
www.rk.com

Engineers | Construction Managers | Planners | Scientists
Responsive People | Creative Solutions