


8/17/99

7/10/2026
R:\Projects\2026\Roadways\CADD\PSH\EC\R-5810_EC_psh11.dgn
mboyle


MATCHLINE -L- STA. 96+00 SEE SHEET 10

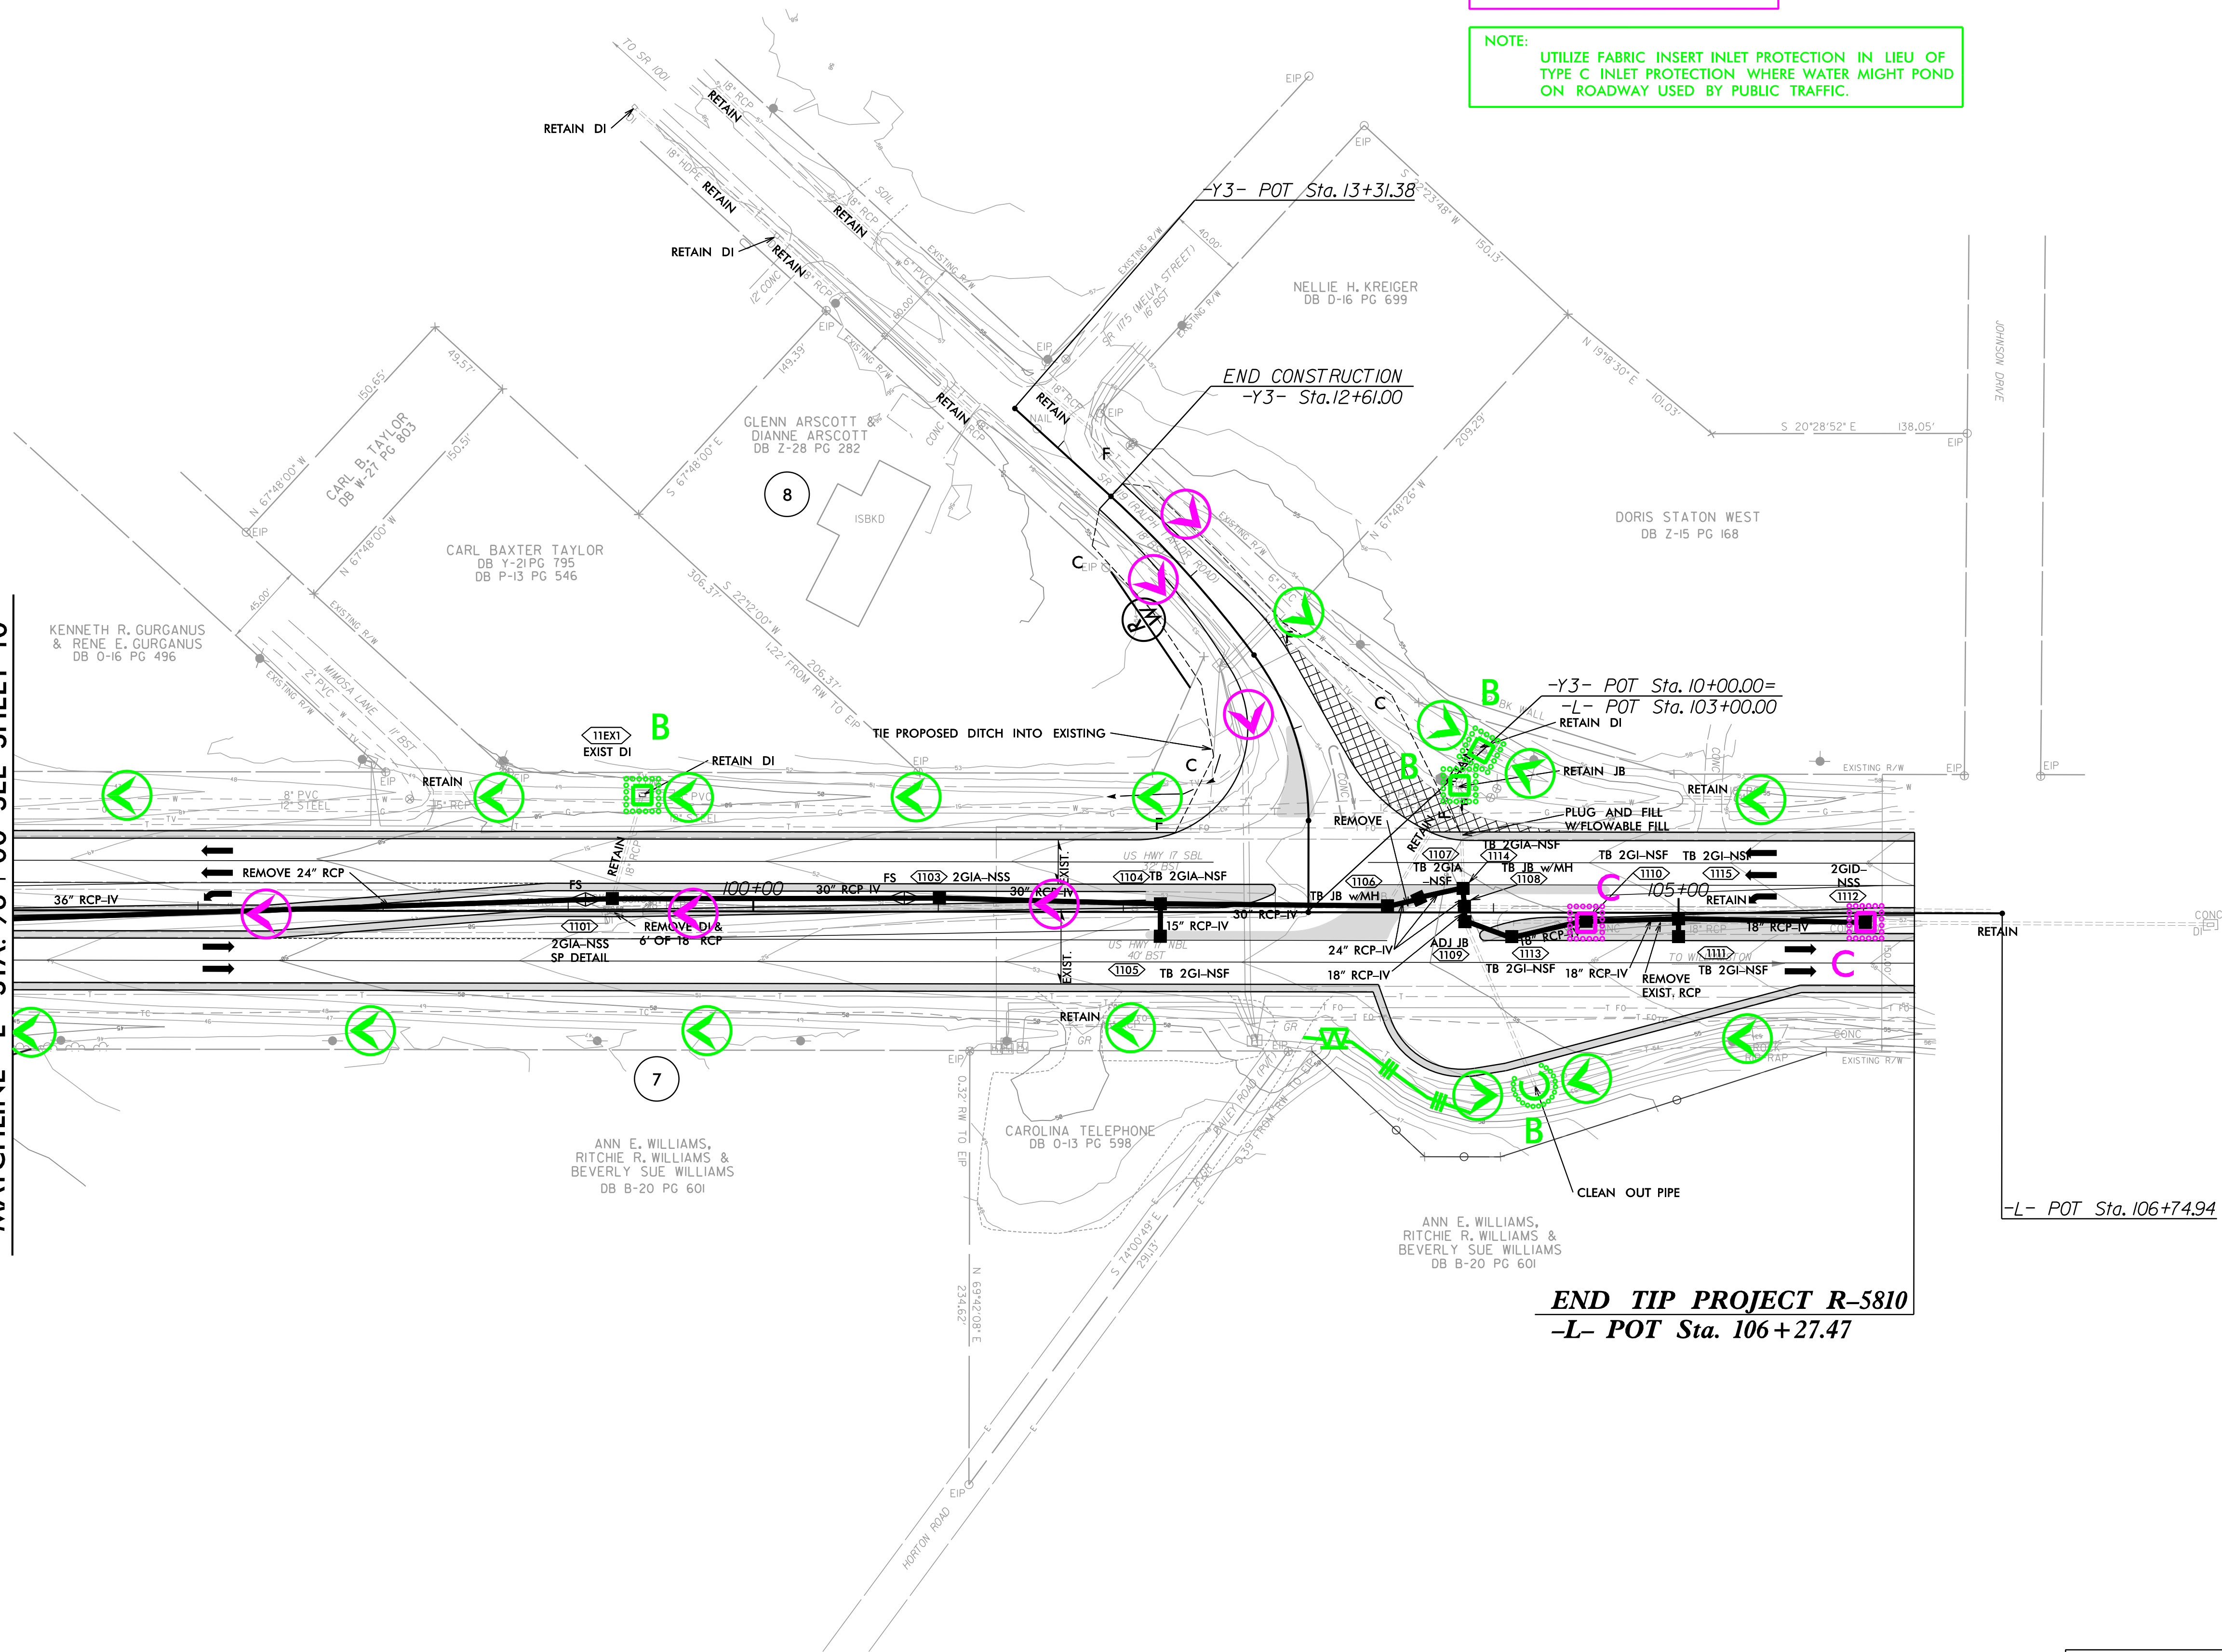

NOTE:
PLACE TEMPORARY ROCK SEDIMENT DAMS TYPE - B
AND TEMPORARY ROCK SILT CHECKS TYPE - A AT
DRAINAGE OUTLETS.

CLEARING AND GRUBBING
EROSION CONTROL FOR
CONSTRUCTION - SHEET 11

NOTE:
UTILIZE FABRIC INSERT INLET PROTECTION IN LIEU OF
TYPE C INLET PROTECTION WHERE WATER MIGHT POND
ON ROADWAY USED BY PUBLIC TRAFFIC.

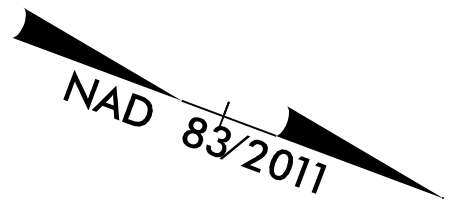

PROJECT REFERENCE NO.		SHEET NO.	
R-5810		EC-II/CONST.II	
RW SHEET NO.			
ROADWAY DESIGN ENGINEER		HYDRAULICS ENGINEER	

END TIP PROJECT R-5810
-L- POT Sta. 106+27.47

XXXXXXXX PAVEMENT REMOVAL
FOR -L- PROFILE SEE SHT. 18
FOR -Y3- PROFILE SEE SHT. 19
FOR INTERSECTION DETAIL SEE SHT. 2B-4

RK&K
P: (919) 878-9550
6601 Six Forks Road, Forum 1 Suite 700
Raleigh, North Carolina 27615-3960
NC License No. F-0112
www.rkk.com

Engineers | Construction Managers | Planners | Scientists
Responsive People | Creative Solutions