


PROJECT: BR-0174

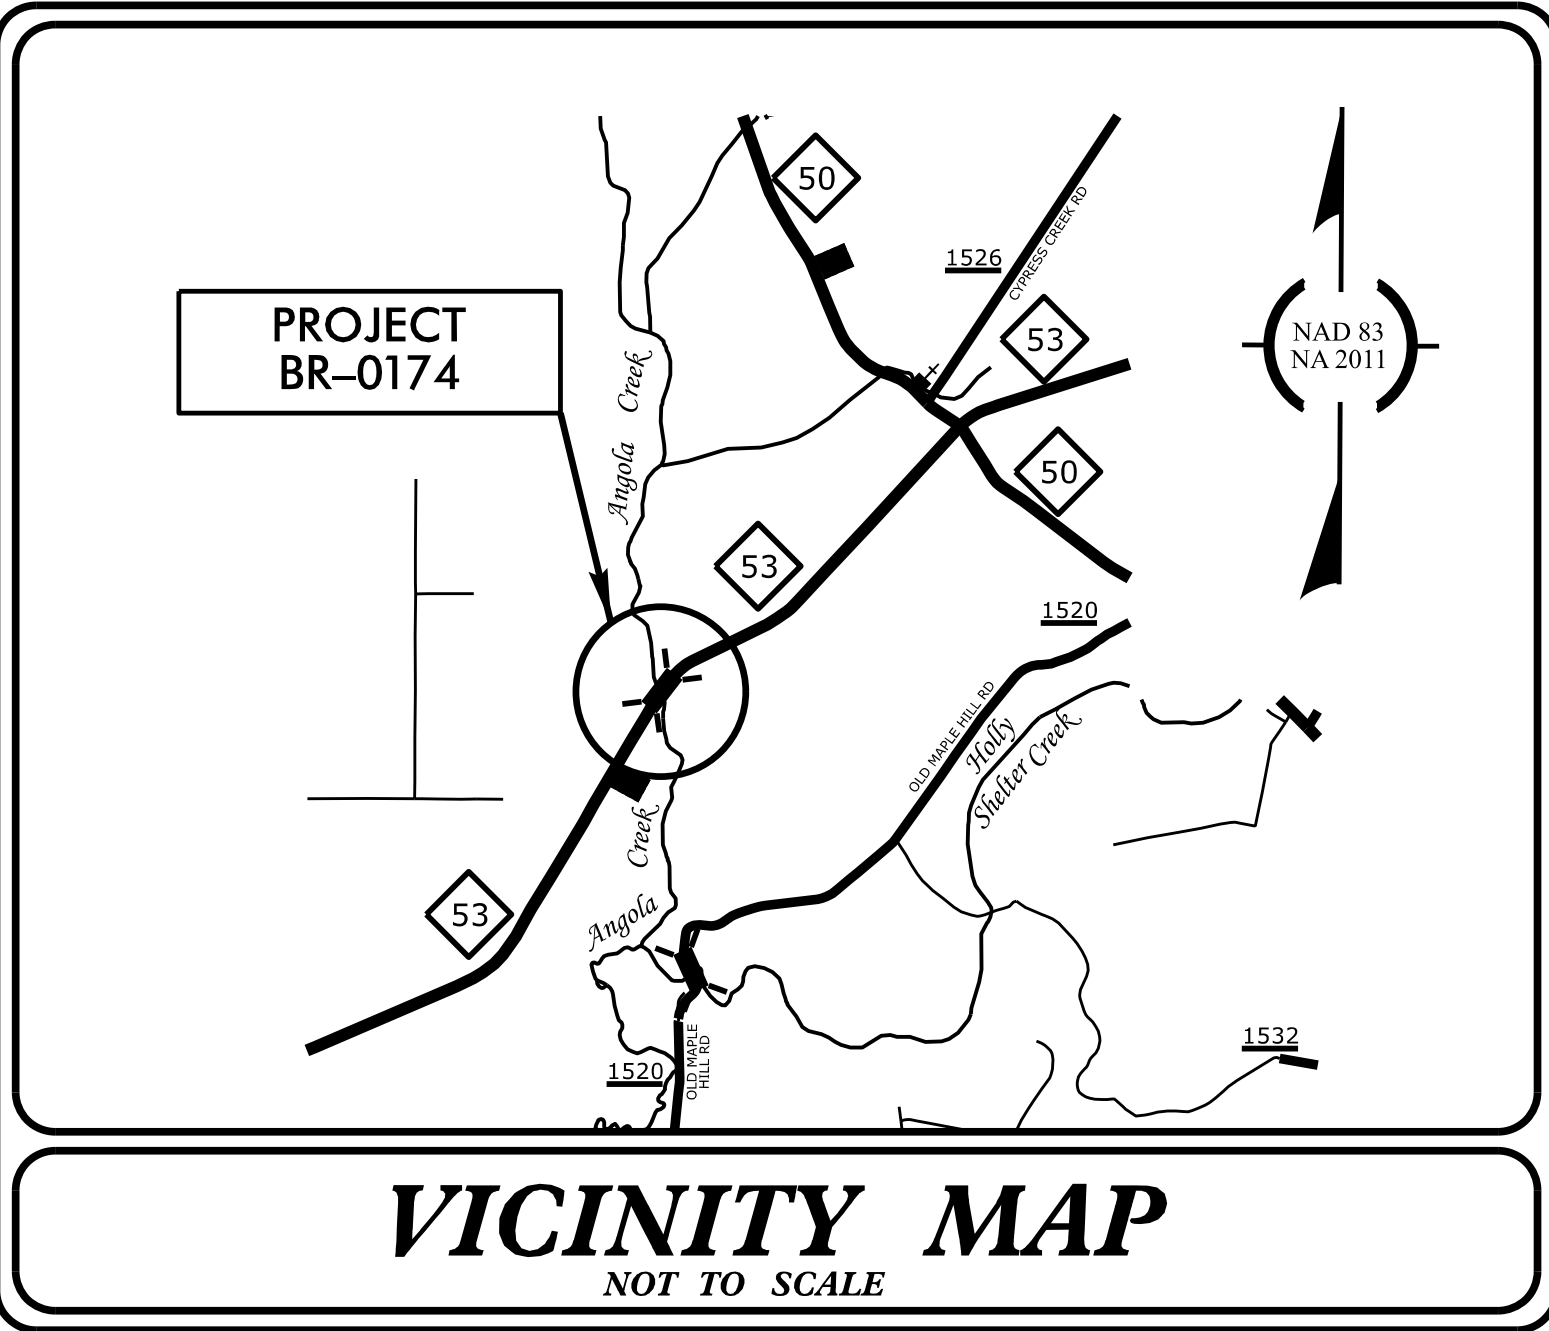

VICINITY MAP
NOT TO SCALE

STATE OF NORTH CAROLINA
DIVISION OF HIGHWAYS


PLAN FOR PROPOSED
HIGHWAY EROSION CONTROL

PENDER COUNTY


LOCATION: REPLACE BRIDGE 700037 ON NC 53
OVER ANGOLA CREEK

TYPE OF WORK: GRADING, DRAINAGE, PAVING,
AND STRUCTURE

STATE	STATE PROJECT REFERENCE NO.	SHEET NO.	TOTAL SHEETS
N.C.	BR-0174	EC-1	
STATE PROJ. NO.	F.A. PROJ. NO.	DESCRIPTION	
67174.1.1	N/A	PE	
67174.2.1	N/A	UTIL.	
67174.2.2	N/A	ROW	
67174.3.1	N/A	CONST.	

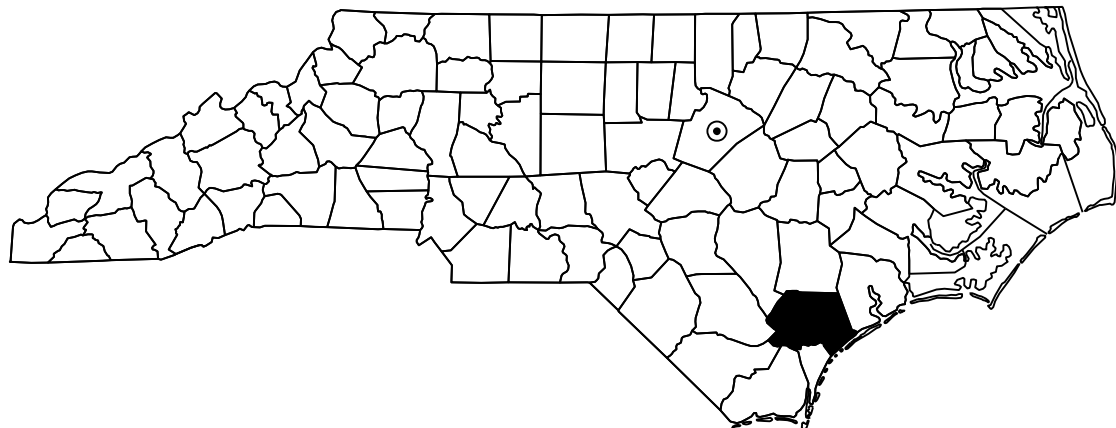


THIS PROJECT CONTAINS
EROSION CONTROL PLANS
FOR CLEARING AND
GRUBBING PHASE OF
CONSTRUCTION.

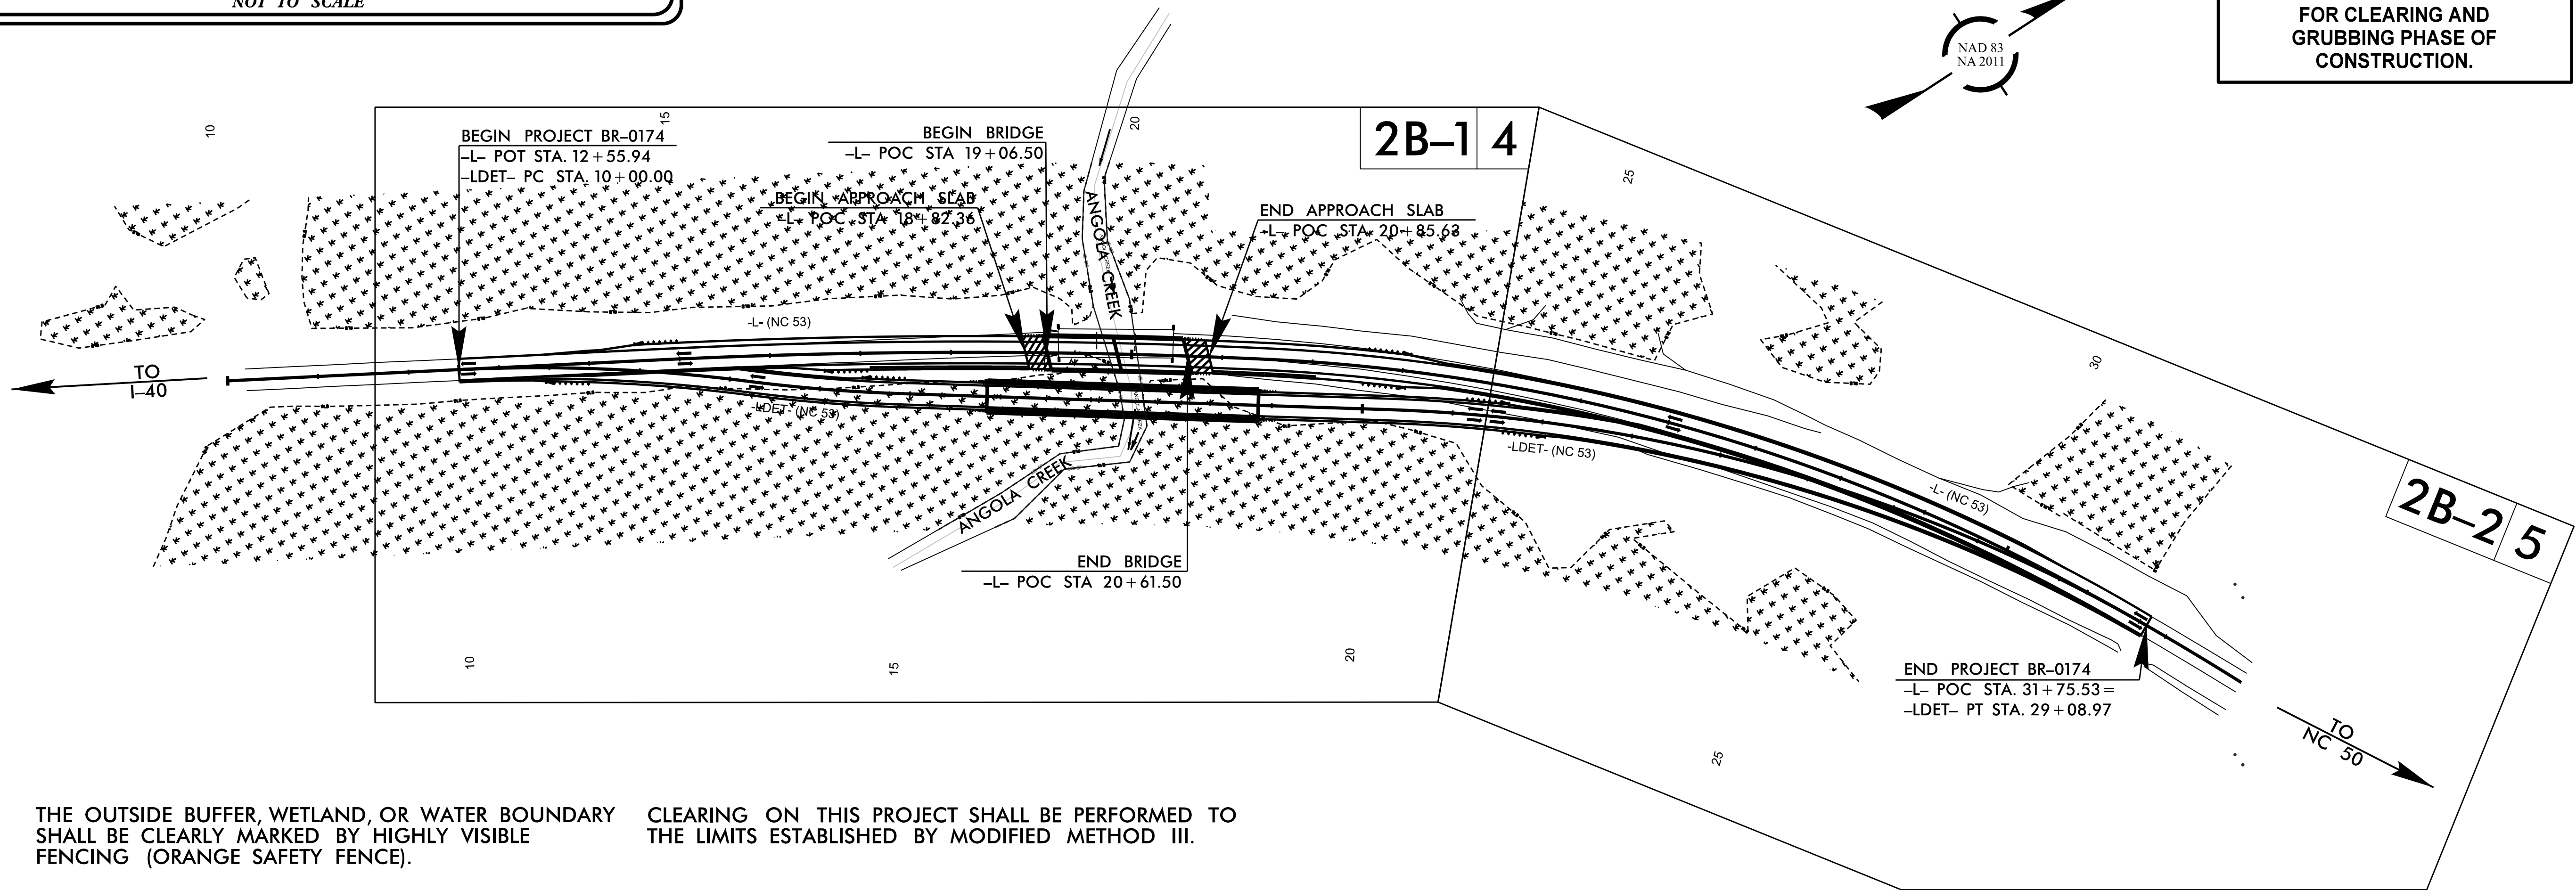

THE OUTSIDE BUFFER, WETLAND, OR WATER BOUNDARY
SHALL BE CLEARLY MARKED BY HIGHLY VISIBLE
FENCING (ORANGE SAFETY FENCE).

CLEARING ON THIS PROJECT SHALL BE PERFORMED TO
THE LIMITS ESTABLISHED BY MODIFIED METHOD III.

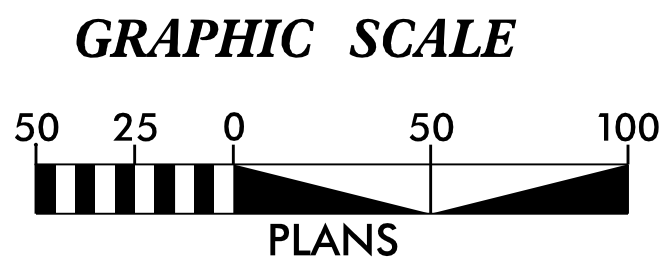

THESE EROSION AND SEDIMENT CONTROL PLANS COMPLY WITH
THE APPLICABLE REGULATIONS SET FORTH BY THE NCG-010000
GENERAL CONSTRUCTION PERMIT ISSUED BY THE NORTH
CAROLINA DEPARTMENT OF ENVIRONMENTAL QUALITY
DIVISION OF ENERGY, MINERAL, AND LAND RESOURCES

CDM
Smith

Prepared In the Office of:
CDM Smith Inc.
4130 Parklake Avenue
Suite 350
Raleigh, NC 27612-4461
NC COA No. F-1255

Designed by:

HEATHER HARKENRIDER 3281
NAME LEVEL III CERTIFICATION NO.

Roadway Standard Drawings

The "Roadway Standard Drawings"- Roadway Design Unit - N. C.
Department of Transportation - Raleigh, N. C., dated January 2024
and the latest revision thereto are applicable to this project and by
reference hereby are considered a part of these plans.