

INTERSECTION DETAIL SHEET



NOT TO SCALE

PROJECT REFERENCE NO.	SHEET NO.
P-5707	EC-031/CONST. 2B-3
R/W SHEET NO.	
ROADWAY DESIGN ENGINEER	HYDRAULICS ENGINEER

CLEARING AND GRUBBING
EROSION CONTROL FOR
CONSTRUCTION SHEET 2B-3

NOTE:
PLACE TEMPORARY ROCK SEDIMENT DAMS TYPE - B
AND TEMPORARY ROCK SILT CHECKS TYPE - A AT
DRAINAGE OUTLETS.

ENVIRONMENTALLY SENSITIVE AREA
SEE PROJECT SPECIAL PROVISIONS

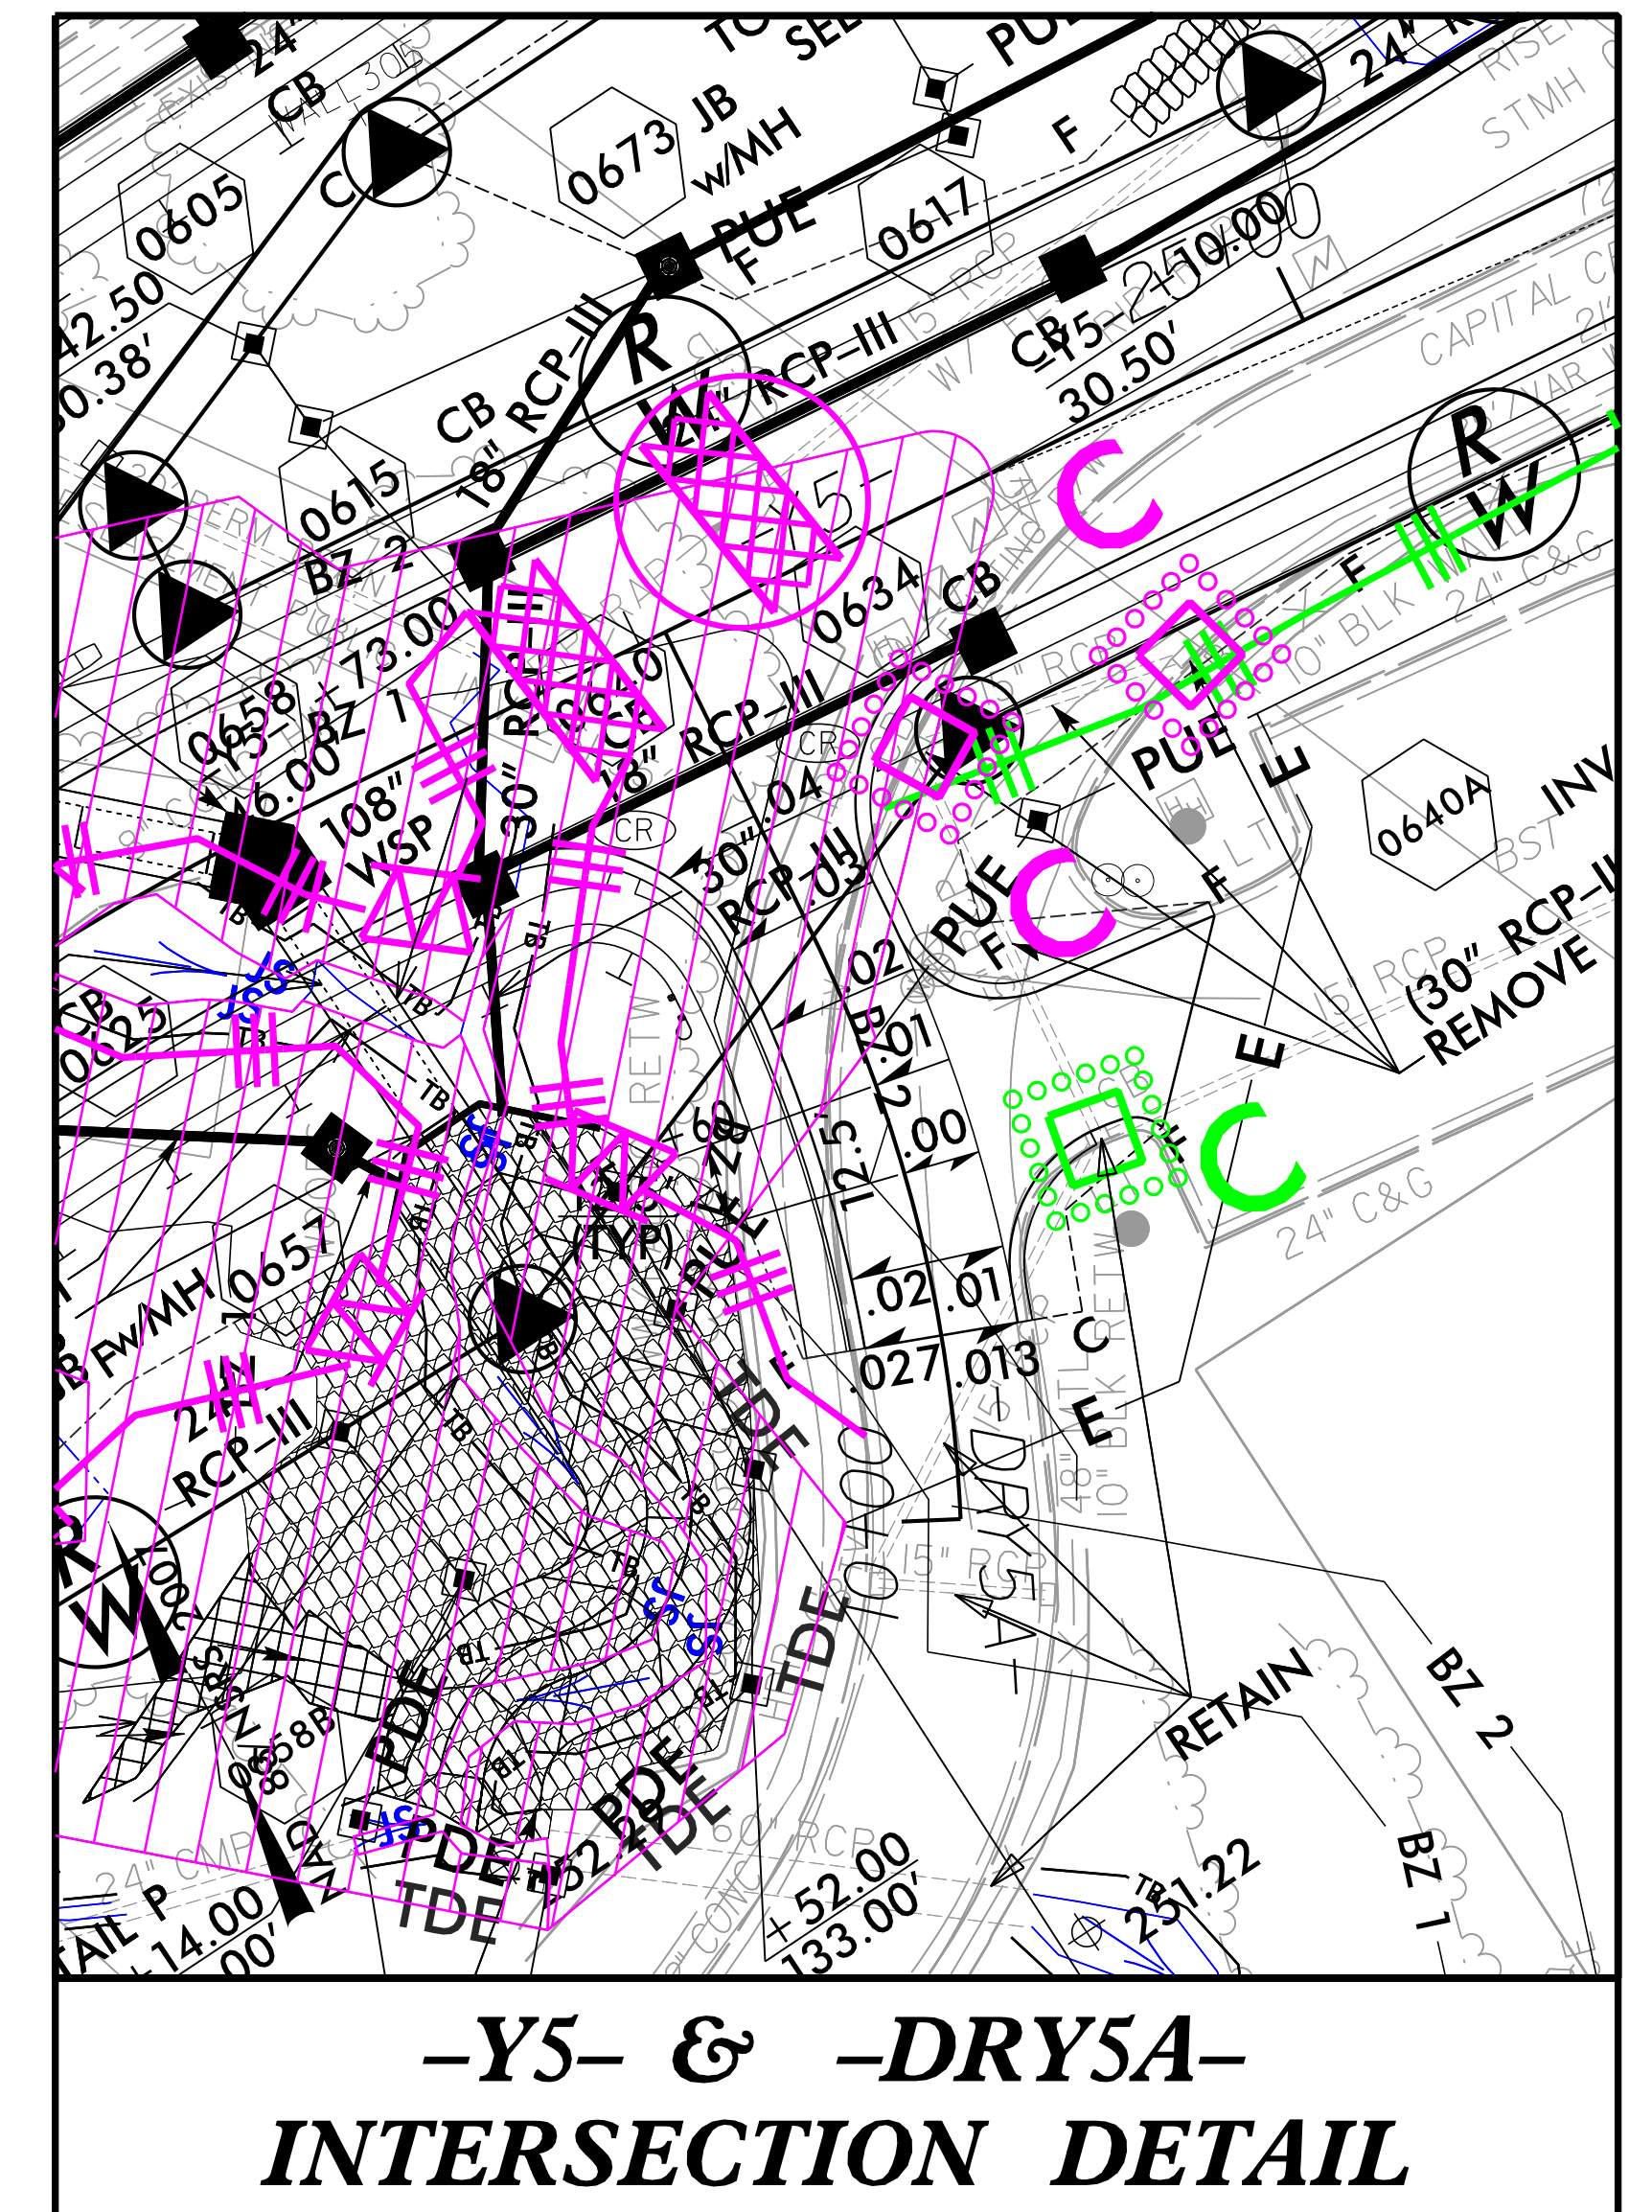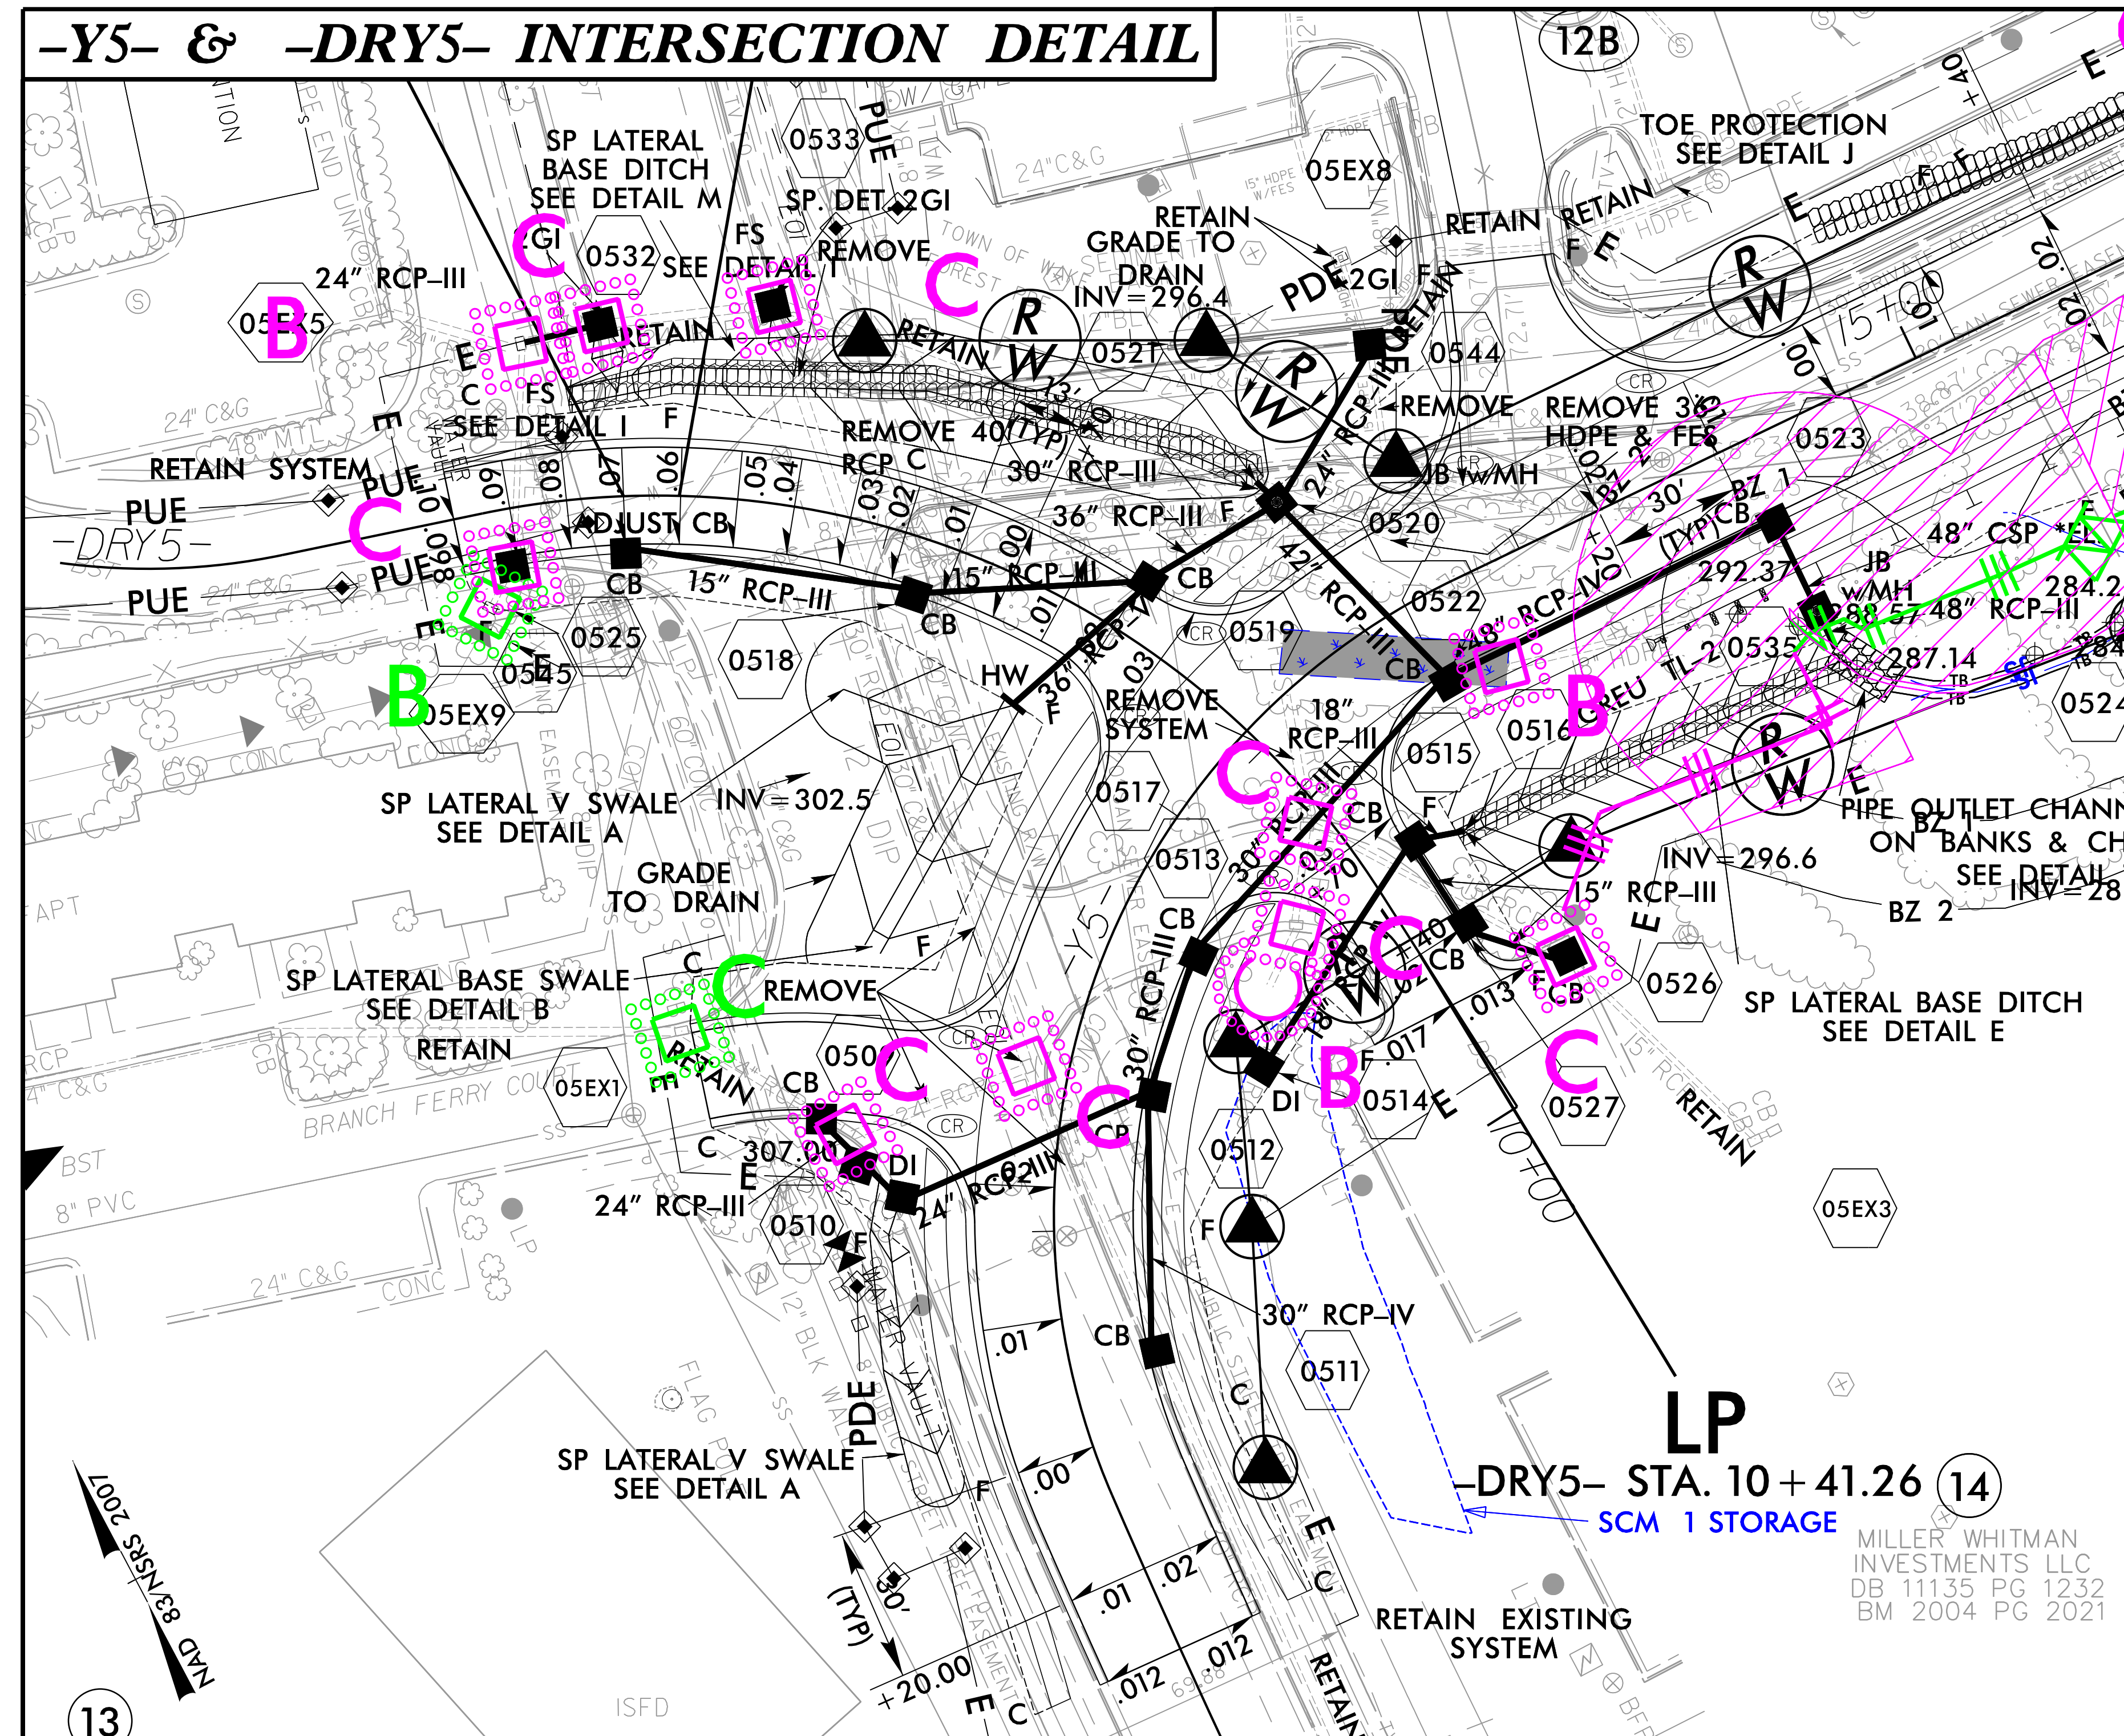

8/25/2024
C:\CADD\PSH\Erosion Control\1\5707_EC_psh031.dgn
challman

MILLER WHITMAN
INVESTMENTS LLC
DB 11135 PG 1232
BM 2004 PG 2021