



-Y2-
PI Sta 13+41.55
Δ = 59° 37' 23.0" (RT)
D = 19' 25' 20.3"
L = 306.98'
T = 169.03'
R = 295.00'

-Y3-
PI Sta 12+33.00
Δ = 41° 36' 09.2" (LT)
D = 18' 47' 07.8"
L = 221.46'
T = 115.87'
R = 305.00'
e = NC
Runout = N/A

ENVIRONMENTALLY SENSITIVE AREA
SEE PROJECT SPECIAL PROVISIONS

NOTE:
PLACE TEMPORARY ROCK SEDIMENT DAMS TYPE - B
AND TEMPORARY ROCK SILT CHECKS TYPE - A AT
DRAINAGE OUTLETS.


CLEARING AND GRUBBING
EROSION CONTROL FOR
CONSTRUCTION SHEET CONST. 4

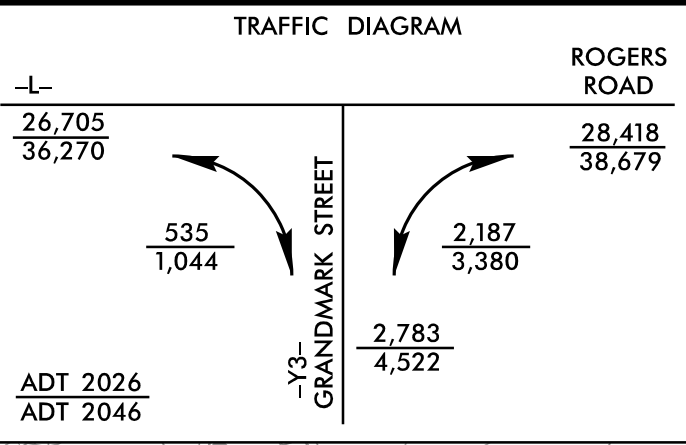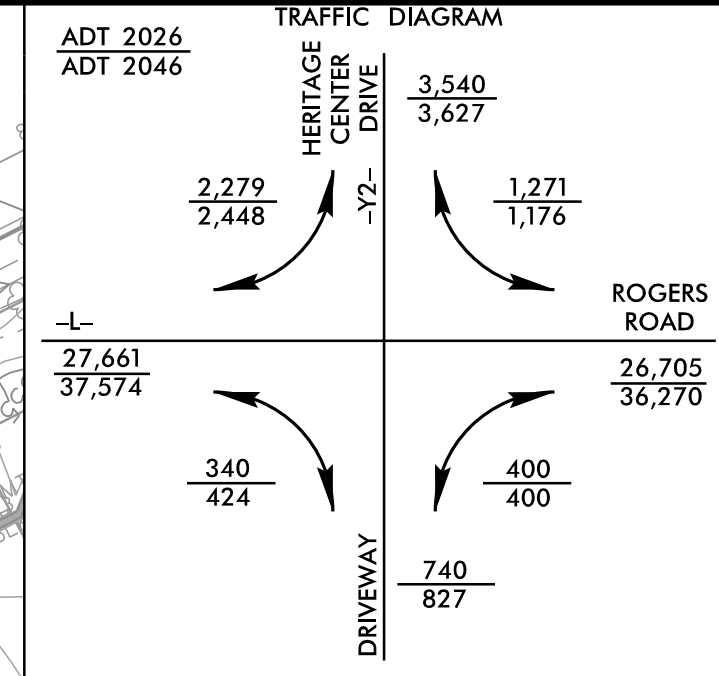

PROJECT REFERENCE NO.	P-5707	SHEET NO.	EC-04/CONST. 4
RW SHEET NO.		HYDRAULICS ENGINEER	
ROADWAY DESIGN ENGINEER			

MATCHLINE -L- STA. 13+20 INSET A

MATCHLINE -L- STA. 27+00 SEE SHEET 5

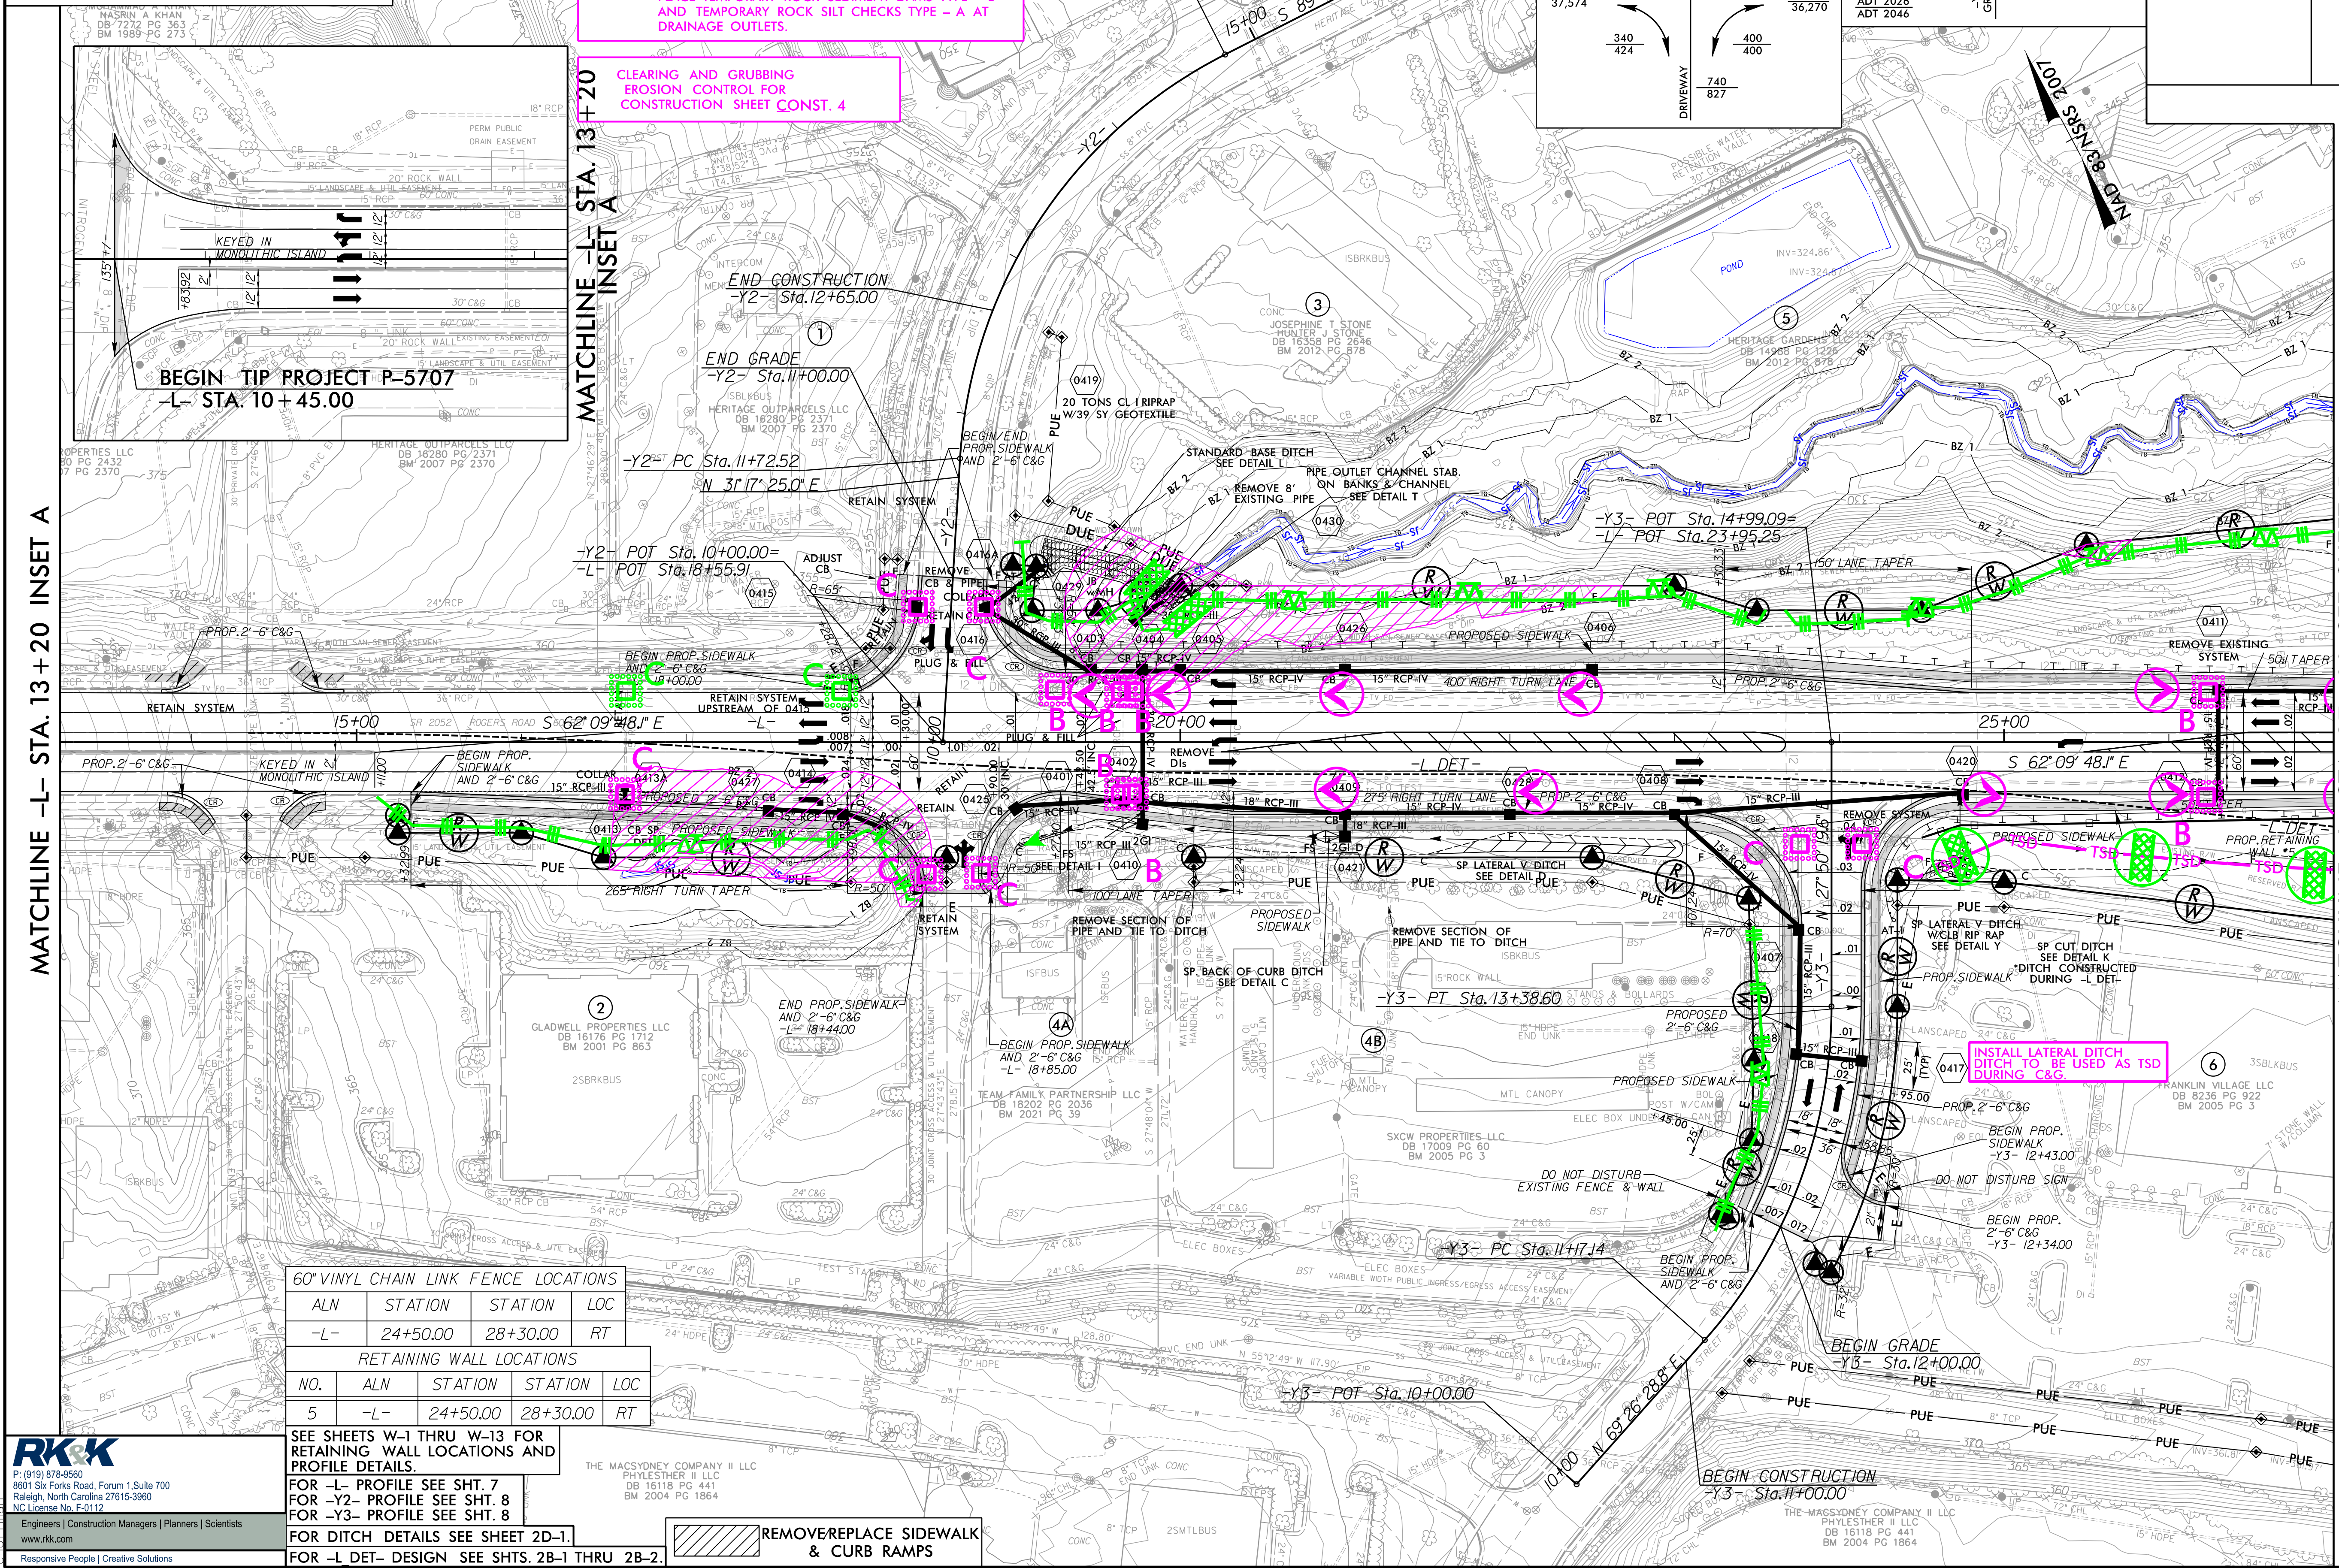

60" VINYL CHAIN LINK FENCE LOCATIONS			
ALN	STATION	STATION	LOC
-L-	24+50.00	28+30.00	RT

RETAINING WALL LOCATIONS				
NO.	ALN	STATION	STATION	LOC
5	-L-	24+50.00	28+30.00	RT

SEE SHEETS W-1 THRU W-13 FOR
RETAINING WALL LOCATIONS AND
PROFILE DETAILS.

FOR -L- PROFILE SEE SHT. 7
FOR -Y2- PROFILE SEE SHT. 8
FOR -Y3- PROFILE SEE SHT. 8

FOR DITCH DETAILS SEE SHEET 2D-1.
FOR -L- DET- DESIGN SEE SHTS. 2B-1 THRU 2B-2.

REMOVE/REPLACE SIDEWALK
& CURB RAMPS

RK&K

P: (919) 878-9550
8601 Six Forks Road, Forum 1, Suite 700
Raleigh, North Carolina 27615-3960
NC License No. F-0112

Engineers | Construction Managers | Planners | Scientists
www.rkk.com

Responsive People | Creative Solutions