



STATE OF NORTH CAROLINA
DEPARTMENT OF TRANSPORTATION

PAT L. MCCRORY
GOVERNOR

ANTHONY J. TATA
SECRETARY

December 18, 2013

Washington Regulatory Field Office
US Army Corps of Engineers
2407 West 5th Street
Washington, North Carolina 27889

ATTN: Ms. Tracey Wheeler
NCDOT Coordinator

Dear Madam:

Subject: **Application for Section 404 Individual Permit, Section 401 Water Quality Certification, and Isolated Waters Permit** for the proposed new route from US 64 to NC 32, in Washington County. Federal Aid Project No. STP-000S(252), TIP No. R-3620. Debit \$570.00 from WBS 34548.1.1.

The North Carolina Department of Transportation (NCDOT), Division of Highways, in consultation with the Federal Highway Administration (FHWA), proposes to construct a new route from US 64 to NC 32, in Washington County, for a total distance of 3.33 miles.

The purpose of this letter is to request approval for a Section 404 Individual Permit, Section 401 Water Quality Certification, and an Isolated Waters Permit. In addition to the cover letter and ENG Form 4345, this application package includes the following for R-3620: permit drawings, utility drawings, half size roadway plans, EEP Acceptance Letter, 4B/4C merger meeting minutes, and USFWS concurrence letter.

1.0 Purpose and Need

The purpose for this project, as identified in the Final Environmental Assessment (EA), is to improve connectivity in the study area.

2.0 Project Description

The proposed two-lane facility will have 12-foot lanes with 8-foot shoulders (2-foot paved). The total project length is 3.33 miles.

3.0 Summary of Impacts

Waters of the U.S.: Proposed permanent impacts to jurisdictional areas total 9.13 acres of permanent wetland impacts and 82 feet of permanent stream impacts.

Isolated Waters: Proposed permanent impacts to isolated waters total 108 feet of permanent stream impacts. Bank stabilization totals 44 linear feet (32 feet to Waters of the U.S.; 12 feet to Isolated Waters).

4.0 Summary of Mitigation

The proposed construction of R-3620 will impact 1.81 acres of riparian wetlands and 7.32 acres of non-riparian wetlands that will require mitigation. In addition, the unavoidable impacts to 82 linear feet of jurisdictional stream will also require mitigation. See attached EEP acceptance letter for additional information.

5.0 Project Schedule

Currently, R-3620 has a review date of April 29, 2014 and is scheduled to let June 17, 2014; it will be available for construction shortly thereafter. The let date, however, may advance as additional funds become available.

6.0 NEPA Document Status

The FHWA and NCDOT completed the EA in March 2009 in compliance with the NEPA guidelines. The EA explains the purpose and need for the project, provides a description of the alternatives considered, and characterizes the social, economic, and environmental effects. The EA was approved and circulated to federal, state, and local agencies. Then following the EA, a Finding of No Significant Impact (FONSI) was completed April 29, 2010. On January 5, 2012 the Right of Way Consultation was completed. Copies of the project documents have been provided to regulatory review agencies involved in the approval process. Both documents are posted on the NCDOT website at <https://connect.ncdot.gov/resources/Environmental/Pages/default.aspx>, under *Quick Links > Environmental Documents*.

6.1 Independent Utility

R-3620 is in compliance with 23 CFR Part 771.111(f) which lists the FHWA characteristics of the independent utility of a project. The project meets the criteria for independent utility as discussed below:

- The project has logical termini and independent utility and is of sufficient length to address environmental matters on a broad scope;
- The project is usable and a reasonable expenditure of funds, even if no additional transportation improvements are made in the area; and
- The project does not restrict consideration of alternatives for other reasonably foreseeable transportation improvements.

7.0 Resource Status

The project is located in the Pasquotank River Basin and lies within Hydrologic Unit 03010205 (Subbasin 03-01-53). This is within the Northern Outer Coastal Plain eco-region. The project crosses two unnamed tributaries to the Albemarle Sound, as well as several tributaries to waters of

the U.S., and multiple wetlands. Wetland and stream delineations were completed between May and June 2007. Jurisdictional areas within the project study area were reviewed by the USACE (Bill Biddlecome) on July 20, 2007 and by the NCDWR (Garcy Ward) and NCDWM (Jim Hoadley) on July 25, 2007. NCDOT received the written Approved Jurisdictional Determination from the USACE on May 7, 2012.

7.1 Wetland Delineations

A wetland identification and preliminary assessment analysis for the study area was performed and summarized in the 2007 Natural Resources Technical Report (NRTR). The wetlands within the study area were delineated based on the 1987 U.S. Army Corps of Engineers (USACE) Wetland Delineation Manual and a preliminary design was prepared to avoid and minimize wetlands to the maximum extent possible.

7.2 Stream Delineations

The stream channels within the project study area were identified, evaluated, and classified using the NCDWQ stream identification form and the Cowardin classification system. Water quality information for the streams within the project study area was derived from available sources provided through the NCDENR.

7.3 R-3620: Characterization of Jurisdictional Sites

7.3.1 Wetlands

There are four wetland types found within the project study area based on the Cowardin classification: Palustrine Forested (PFO), Palustrine Emergent (PEM), Palustrine Unconsolidated Bottom (PUB), and Palustrine Scrub-shrub (PSS). More detailed information about these wetlands can be found in the EA and the NRTR which includes figures showing the wetlands within the project area.

7.3.2 Streams

The Best Usage Classification for the two streams on the project is “C SW”. Details for the jurisdictional streams within the project area are provided in the EA and NRTR.

There are no waters within the project vicinity classified as High Quality Waters (HQW). Neither Water Supplies (WS-I: undeveloped watersheds or WS-II: predominately undeveloped watersheds), nor Outstanding Resource Waters (ORW) occur within 1.0 mile of the project area. Streams within the R-3620 project area are not designated as North Carolina Natural or Scenic Rivers, or as National Wild and Scenic Rivers. Additionally, these waters are not listed on the Final 2012 303(d) list of impaired waters due to sedimentation or turbidity.

7.4 Impacts to Jurisdictional Resources

Impacts to jurisdictional wetlands and surface waters for R-3620 are summarized below in Tables 1 and 2 respectively.

Table 1. R-3620 Wetlands Impacts

Permit Drawing Site Number (2013)	Map Label in EA (2009)	Type	Permanent Impacts (ac.)	Temporary Impacts (ac.)	Mitigation Required* (2:1)
1	W3a, W3b, W4, W33a, W33b	Non-riparian	2.42	0	Yes
5	W35	Non-riparian	3.20	0	Yes
7	W36	Non-riparian	<0.01	0	Yes
9	W37a	Non-riparian	1.02	0	Yes
11	W37c	Non-riparian	0.08	0	Yes
12	W37c	Non-riparian	0.09	0	Yes
13	W41	Non-riparian	0.07	0	Yes
14	W31a, W31c	Riparian	1.81	0	Yes
15	W23	Non-riparian	0.39	0	Yes
16	W24a	Non-riparian	<0.01	0	Yes
19	W29	Non-riparian	0.04	0	Yes
Total Riparian:			1.81	0	
Total Non-riparian:			7.31**	0	
Grand Total:			9.12**	0	

* For permanent jurisdictional wetland impacts

** Totals are based on actual impact amounts

Table 2. R-3620 Surface Water Impacts

Permit Drawing Site Number	Waterbody Labeled in EA	Permanent (ft)	Bank Stabilization (ft)	Temporary (ft)	Permanent (ac.)	Temporary (ac.)	USACE Mitigation Required (2:1)
1*	S1	108	12	0	0.02	<0.01	0
2	D5	0	0	0	0.03	0	0
3	D4	0	0	0	<0.01	0	0
4	D40	0	0	0	0.01	0	0
6	D39b	0	0	0	0.01	0	0
8	D39a	0	0	0	0.01	0	0
10	D36	0	0	0	0.01	0	0
14	S8b	82	32	44	0.02	0.01	82
15	P2	0	0	0	0.13	0	0
17	D23, D28	0	0	0	0.01	0	0
18	D22	0	0	0	0.02	0	0
20	D33	0	0	0	<0.01	0	0
Total:		190	44	44	0.27**	0.01**	82

* Isolated Waters-only subject to NCDWR jurisdiction, not the USACE.

** Totals are based on actual impact amounts.

Permanent Impacts: Proposed permanent impacts for R-3620 include fill, excavation, and mechanized clearing in 1.81 acres of riparian wetlands, and 7.31 acres of non-riparian wetlands. Proposed permanent impacts to surface waters are 190 linear feet (82 feet to Waters of the U.S.; 108

feet to Isolated Waters). Bank stabilization totals 44 linear feet (32 feet to Waters of the U.S.; 12 feet to Isolated Waters).

Temporary Impacts: There will be 44 linear feet of temporary impacts to surface water due to culvert installations. Also, there will be 0.48 acre of temporary fill in wetlands in the hand clearing areas for the installation of erosion control measures, including temporary silt fence and/or special sediment control fence.

Hand-Clearing: There will be 2.45 acres of hand-clearing in jurisdictional wetlands due to project construction.

Utility Impacts: Utility impacts consist of 0.01 acre of permanent wetland impacts, 0.01 acre of temporary wetland impacts, and <0.01 acre of temporary surface water impacts. There will also be 0.63 acre of hand clearing due to utility relocation.

8.0 Protected Species

The United States Fish and Wildlife Service (USFWS) list 4 federally protected species for Washington County as of the February 15, 2012 listing (Table 3).

Table 3. Federally Protected Species in Washington County

Scientific Name	Common Name	Federal Status	Habitat	Biological Conclusion
<i>Alligator mississippiensis</i>	American alligator	T(S/A)	Yes	N/A
<i>Acipenser oxyrinchus oxyrinchus</i>	Atlantic sturgeon	E	No	No Effect
<i>Canis rufus</i>	Red wolf	EXP	Yes	MANLAA
<i>Trichechus manatus</i>	West Indian manatee	E	No	No Effect

Key: E = Endangered, T(S/A) = Threatened (Similarity of Appearance), EXP = Experimental population, MANLAA = May Affect, Not Likely to Adversely Affect

A concurrence request providing a Biological Conclusion for red wolf was submitted to the USFWS in February 10, 2010. The USFWS responded with concurrence on February 25, 2010. A copy of the USFWS concurrence letter is included with this permit application.

A review of the North Carolina Natural Heritage Program (NCNHP) database, updated October 2013, indicated no occurrences of protected species within one mile of the project study area.

8.1 Bald and Golden Eagle Protection Act (BGPA)

In the July 9, 2007 Federal Register (72:37346-37372), the bald eagle was declared recovered, and removed (de-listed) from the Federal List of Threatened and Endangered wildlife. This delisting took effect August 8, 2007. After delisting, the Bald and Golden Eagle Protection Act (Eagle Act) (16 U.S.C. 668-668d) became the primary law protecting bald eagles. Surveys were conducted during July 2007, no nests were found within 660 feet of the project limits.

8.2 Moratoria

There is no in-stream work moratorium required for R-3620 for anadromous fish species.

9.0 Cultural Resources

Cultural resources have not changed since the EA was completed in 2009. The selection of Alternative 1 allowed NCDOT to avoid the four historic properties on this project.

The NCDOT stated in letters on May 6, 2002 and September 22, 2006 that no archaeological investigation needed to be conducted.

10.0 FEMA Compliance

The project has been coordinated with appropriate state and local officials and the Federal Emergency Management Agency (FEMA) to assure compliance with FEMA, state, and local floodway regulations.

11.0 Mitigation Options

The NCDOT is committed to incorporating all reasonable and practicable design features to avoid and minimize jurisdictional impacts, and to provide full compensatory mitigation of all remaining, unavoidable jurisdictional impacts. Avoidance measures were taken during the planning and NEPA compliance stages; minimization measures were incorporated as part of the project design.

11.1 Avoidance and Minimization

All jurisdictional features were delineated, field verified and surveyed within the corridor for R-3620. Using these surveyed features, preliminary designs were adjusted to avoid and/or minimize impacts to jurisdictional areas. NCDOT employs many strategies to avoid and minimize impacts to jurisdictional areas in all of its designs. Many of these strategies have been incorporated into BMP documents that have been reviewed and approved by the resource agencies and which will be followed throughout construction. All wetland areas not affected by the project will be protected from unnecessary encroachment. Individual avoidance and minimization items are as follows:

- No staging of construction equipment or storage of construction supplies will be allowed in wetlands or near surface waters.
- The project was designed to avoid or minimize disturbance to aquatic life movements.
- NCDOT and its contractors will not excavate, fill, or perform land clearing activities within Waters of the U.S. or any areas under the jurisdiction of the USACE, except as authorized by the USACE. To ensure that all borrow and waste activities occur on high ground, except as authorized by permit, the NCDOT shall require its contractors to identify all areas to be used to borrow material, or to dispose of dredged, fill or waste material. Documentation of the location and characteristics of all borrow and disposal sites associated with the project will be available to the USACE on request.
- Grass Swale treatments have been incorporated in areas where flat slopes can be maintained.
- Proposed culverts will be buried 1 ft. to provide for fish passage.
- Cross pipes in jurisdictional streams will be buried 1ft. for all pipes.
- All wetlands will receive diffused flow.
- Special Sediment Control Fence will be used where applicable.
- The use of hand clearing rather than mechanized clearing where possible.
- Bank stabilization at outlets of culverts will not impact the stream bed.

- Considering environmental, hydraulic, and roadway perspectives, 3:1 and 4:1 slopes are proposed within the wetlands where most practical (see the 4B merger meeting minutes for additional detail).

11.2 Compensation

The NCDOT has avoided and minimized impacts to jurisdictional resources to the greatest extent possible as described above. The unavoidable impacts to Waters of the U.S. will be offset by compensatory mitigation provided by EEP. NCDOT proposes mitigation based on the requirements of the USACE rather than the DWR, because the stream impacts did not reach the 150 linear foot threshold requiring mitigation under DWR.

12.0 Indirect and Cumulative Effects

An Indirect Screening Assessment was completed for R-3620 in September, 2009. As part of this assessment, an Indirect Land Use Effects Screening Matrix was developed to qualitatively assess factors that influence land development decisions. Each factor received a rating from high concern for indirect effects to less concern for indirect effects. Based on the information gathered, the ratings in the screening matrix indicated a low concern for indirect and cumulative effects as a result of the project.

Despite the relatively large amount of available land and limited growth management policies most of the Matrix growth categories suggest that further evaluation of indirect and cumulative effects is not warranted. Population growth is declining, job growth is modest, sewer services are not available throughout most of the Future Land Use Study Area, several areas remain without water service, and the market for development is mostly lacking. The lack of approved site plans for any potential developments indicates that there is no clear funding source identified for their implementation. Additionally, because there are no existing plans to expand water and sewer services in the Future Land Use Study Area, it is anticipated that any potential growth will be constrained. Washington County is also subject to CAMA Rules and Policies governing development.

Cumulatively, STIP Project R-3620 could enhance mobility and could make the area more attractive for potential development. However, the new location portions of STIP Project R-3620 will have limited control of access (i.e., one access point per parcel). As a result, access for any new potential developments will be limited between the US 64/Beasley Road interchange and the intersection of NC 32/NC 94. The planned implementation of water and sewer service in the area of the US 64/Beasley Road interchange could make the area more attractive for commercial development. However, there is no clear funding source identified for implementation of this infrastructure and partial control of access is also proposed for the widening portion of the project.

Due to its proximity to Albemarle Sound and the availability water service, residential development is anticipated to continue in the area between Albemarle Sound and Pea Ridge Road. This growth would likely occur with or without the project. Consequently, STIP Project R-3620 will not markedly contribute further to the actions and potential effects cited above. Direct environmental will be evaluated and addressed by programmatic agreements with the permitting agencies. Additionally, based on the analysis contained within this report, STIP Project R-3620 will not likely result in cumulative effects on notable features of the human and/or natural environment.

13.0 Essential Fish Habitat

The project will not impact any essential fish habitat afforded protection under the Magnuson-Stevens Act of 1996 (16 U.S.C 1801 et seq.).

14.0 Regulatory Approvals

Section 404: Application is hereby made for a USACE Individual 404 Permit as required for the above-described activities.

Section 401: We are requesting a Section 401 Water Quality Certification from NCDWR. We are providing two (2) copies of this application to the NCDWR, for their approval. Authorization to debit the \$570 Permit Application Fee from WBS Element 34548.1.1 is hereby given.


Isolated Waters: We are also requesting an Isolated Waters permit from NCDWR.

CAMA: A Consistency Certification has been submitted to the NC Division of Coastal Management under a separate cover.

A copy of this permit application and its distribution list will be posted on the NCDOT website at: <https://connect.ncdot.gov/resources/Environmental/>

If you have any questions or need additional information, please contact Chris Manley at 919-707-6135 or cdmanley@ncdot.gov.

Sincerely,

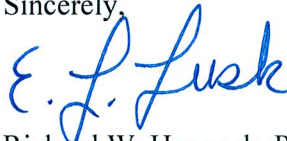
for

Richard W. Hancock, P.E., Manager
Project Development and Environmental Analysis Unit

cc:

NCDOT Permit Application Standard Distribution List.

U.S. ARMY CORPS OF ENGINEERS
APPLICATION FOR DEPARTMENT OF THE ARMY PERMIT
33 CFR 325. The proponent agency is CECW-CO-R.

Form Approved -
OMB No. 0710-0003
Expires: 31-AUGUST-2013

Public reporting for this collection of information is estimated to average 11 hours per response, including the time for reviewing instructions, searching existing data sources, gathering and maintaining the data needed, and completing and reviewing the collection of information. Send comments regarding this burden estimate or any other aspect of the collection of information, including suggestions for reducing this burden, to Department of Defense, Washington Headquarters, Executive Services and Communications Directorate, Information Management Division and to the Office of Management and Budget, Paperwork Reduction Project (0710-0003). Respondents should be aware that notwithstanding any other provision of law, no person shall be subject to any penalty for failing to comply with a collection of information if it does not display a currently valid OMB control number. Please DO NOT RETURN your form to either of those addresses. Completed applications must be submitted to the District Engineer having jurisdiction over the location of the proposed activity.

PRIVACY ACT STATEMENT

Authorities: Rivers and Harbors Act, Section 10, 33 USC 403; Clean Water Act, Section 404, 33 USC 1344; Marine Protection, Research, and Sanctuaries Act, Section 103, 33 USC 1413; Regulatory Programs of the Corps of Engineers; Final Rule 33 CFR 320-332. Principal Purpose: Information provided on this form will be used in evaluating the application for a permit. Routine Uses: This information may be shared with the Department of Justice and other federal, state, and local government agencies, and the public and may be made available as part of a public notice as required by Federal law. Submission of requested information is voluntary, however, if information is not provided the permit application cannot be evaluated nor can a permit be issued. One set of original drawings or good reproducible copies which show the location and character of the proposed activity must be attached to this application (see sample drawings and/or instructions) and be submitted to the District Engineer having jurisdiction over the location of the proposed activity. An application that is not completed in full will be returned.

(ITEMS 1 THRU 4 TO BE FILLED BY THE CORPS)

1. APPLICATION NO.	2. FIELD OFFICE CODE	3. DATE RECEIVED	4. DATE APPLICATION COMPLETE
--------------------	----------------------	------------------	------------------------------

(ITEMS BELOW TO BE FILLED BY APPLICANT)

5. APPLICANT'S NAME First - Richard Middle - W. Last - Hancock, P.E. Company - NCDOT - PDEA E-mail Address -	8. AUTHORIZED AGENT'S NAME AND TITLE (agent is not required) First - Middle - Last - Company - E-mail Address -
6. APPLICANT'S ADDRESS: Address- 1598 Mail Service Center City - Raleigh State - NC Zip - 27699 Country - USA	9. AGENT'S ADDRESS: Address- City - State - Zip - Country -
7. APPLICANT'S PHONE NOS. w/AREA CODE a. Residence b. Business c. Fax 919-707-6135	10. AGENTS PHONE NOS. w/AREA CODE a. Residence b. Business c. Fax

STATEMENT OF AUTHORIZATION

11. I hereby authorize, _____ to act in my behalf as my agent in the processing of this application and to furnish, upon request, supplemental information in support of this permit application.

SIGNATURE OF APPLICANT DATE

NAME, LOCATION, AND DESCRIPTION OF PROJECT OR ACTIVITY

12. PROJECT NAME OR TITLE (see instructions) R-3620			
13. NAME OF WATERBODY, IF KNOWN (if applicable)		14. PROJECT STREET ADDRESS (if applicable) Address US 64/SR 1139 to NC 32/NC 94 intersection	
15. LOCATION OF PROJECT Latitude: °N 35.9196 Longitude: °W -76.5211		City - Roper State- NC Zip-	
16. OTHER LOCATION DESCRIPTIONS, IF KNOWN (see instructions) State Tax Parcel ID Municipality Section - Township - Range -			

17. DIRECTIONS TO THE SITE

See attached cover letter

18. Nature of Activity (Description of project, include all features)

See attached cover letter

19. Project Purpose (Describe the reason or purpose of the project, see instructions)

This project's purpose is to improve connectivity in the study area. See attached cover letter for more information.

USE BLOCKS 20-23 IF DREDGED AND/OR FILL MATERIAL IS TO BE DISCHARGED

20. Reason(s) for Discharge

Roadway fill due to road construction.

21. Type(s) of Material Being Discharged and the Amount of Each Type in Cubic Yards:

Type	Type	Type
Amount in Cubic Yards	Amount in Cubic Yards	Amount in Cubic Yards

See attached cover letter & permit drawings

22. Surface Area in Acres of Wetlands or Other Waters Filled (see instructions)

Acres See attached cover letter & permit drawings

or

Linear Feet

23. Description of Avoidance, Minimization, and Compensation (see instructions)

See attached cover letter

24. Is Any Portion of the Work Already Complete? ☐ Yes ☒ No IF YES, DESCRIBE THE COMPLETED WORK

25. Addresses of Adjoining Property Owners, Lessees, Etc., Whose Property Adjoins the Waterbody (if more than can be entered here, please attach a supplemental list).

a. Address- See list previously provided.

City - State - Zip -

b. Address-

City - State - Zip -

c. Address-

City - State - Zip -

d. Address-

City - State - Zip -

e. Address-

City - State - Zip -

26. List of Other Certificates or Approvals/Denials received from other Federal, State, or Local Agencies for Work Described in This Application.

AGENCY	TYPE APPROVAL*	IDENTIFICATION NUMBER	DATE APPLIED	DATE APPROVED	DATE DENIED

* Would include but is not restricted to zoning, building, and flood plain permits

27. Application is hereby made for permit or permits to authorize the work described in this application. I certify that this information in this application is complete and accurate. I further certify that I possess the authority to undertake the work described herein or am acting as the duly authorized agent of the applicant.

E. L. Luske for Richard W. Hancock, PE
SIGNATURE OF APPLICANT

DATE

Dec 18, 2013
SIGNATURE OF AGENT

DATE

The Application must be signed by the person who desires to undertake the proposed activity (applicant) or it may be signed by a duly authorized agent if the statement in block 11 has been filled out and signed.

18 U.S.C. Section 1001 provides that: Whoever, in any manner within the jurisdiction of any department or agency of the United States knowingly and willfully falsifies, conceals, or covers up any trick, scheme, or disguises a material fact or makes any false, fictitious or fraudulent statements or representations or makes or uses any false writing or document knowing same to contain any false, fictitious or fraudulent statements or entry, shall be fined not more than \$10,000 or imprisoned not more than five years or both.

Subject: Minutes from 4B Interagency Hydraulic Design Review Meeting
on July 20, 2011 for R-3620 in Washington County

Team Members:

Bill Biddlecome- USACE	(present)
Gary Jordan- USFWS	(present)
Travis Wilson-NCWRC	(present)
David Wainwright- NCDWQ	(present)
Chris Militscher-EPA	(present)
Cathy Brittingham-DCM	(present)
Ron Lucas-FHWA	(present)
Elizabeth Lusk-NCDOT-NEU	(present)
Charles Cox-PDEA	(present)
Bob Capehart-Division 1	(absent)

Participants:

Galen Cail, NCDOT Hydraulics
Larry Clawson, NCDOT Hydraulics
Gary Lovering, NCDOT Roadway
Rick DeCola, NCDOT Roadway
Chris Rivenbark, NCDOT NEU
Chris Manley, NCDOT NEU
Mark Staley, NCDOT REU
Steve Kite, NCDOT WZTC
Nadia Aboulhosn, NCDOT PDEA
Thomas Stoddard, NCDOT STIP

GENERAL NOTES:

There was discussion on side slopes in wetlands throughout the project. Some areas thru wetlands are presently proposed with 4:1 without guardrail (versus 3:1 with guardrail). It is understood this is not a typical scenario and is unique to a 2 lane facility. However, we wanted to propose for evaluation pending all the other factors considered including fill height, safety, quality of wetlands, additional impacts, stormwater treatment, etc. Below are a few advantages based on Hydraulics and Roadway perspectives.

From a hydraulics perspective the 4:1 grassed slopes can provide better infiltration if the road superelevation requires shoulder berm gutter (SBG). The use of SBG is typically proposed where 2 or more lanes flow toward the low side of the road and particularly where fill heights are 5' or greater. This is used to minimize potential erosion on slopes. With SBG stormwater will be concentrated and discharged at an outlet point whereas without SBG stormwater will be able to spread out over grassed shoulders.

From a roadway perspective guardrail can be an obstacle and potential safety hazard, especially on a 2 lane facility where shoulder widths are at a minimum. Guardrail is designed to deflect traffic, not stop it, and on narrow facilities has the potential to deflect vehicles into oncoming traffic. A 4:1 provides a wider area for recovery. The use of guardrail with minimum shoulders also limits the available area needed for broken down or abandoned vehicles. There is also the issue of guardrail cost and maintenance.

There are 3 significant wetland areas along the project where this would have the greatest effect. Below are locations of each and the associated additional impacts with 4:1 side slopes:

Sta 12+00 to 44+80 –L- -- 0.25 acre increase (avg 1.6' width per side over 3280')

Sta 90+00 to 119+00 –L- -- 0.26 acre increase (avg 2.0' width per side over 2900')

Sta 148+00 to 158+00 –L- -- 0.14 acre increase (eliminated, see note below)

Through these larger wetland areas the use of 4:1 side slopes results in approximately 0.51 acres of additional fill in wetlands over a stretch of 1.2 miles.

Note: Since the review meeting 3:1 slopes with guardrail is provided through entire wetland Sta 148+00 to 158+00. See below “**Sheets 13 & 14**”.

Sheet 4:

-It was discussed whether ditches could be used in wetlands if there is an existing ditch, as long as bottom of ditch elevation is maintained or more shallow. Response was that need to avoid to extent practical and use only if necessary with specific site justification.

Sheet 11:

There was discussion on the validity of some of the straight, wetland boundaries.

Sheets 13 & 14:

Around the proposed 1 @ 12' X 7' box culvert 3:1 slopes with guardrail are proposed.

Note: Since the review meeting 3:1 slopes with guardrail is provided through entire wetland (from approx. Sta 148+00 to 158+00). This will require SBG but plan to tie into inlets at proposed 36" equalizer pipes. This will allow energy dissipation of stormwater in the inlet versus at an outlet. It was also stated that this may be one of the higher quality wetlands on the project.

Sheet 15 & 16:

-It was discussed that stormwater storage/treatment will be investigated in the areas where the existing road will be abandoned and removed.

Meeting adjourned

Subject: Minutes from 4C Interagency Permit Review Meeting
on December 11, 2012 for R-3620 in Washington County

Team Members:

Bill Biddlecome- USACE	(present)
Gary Jordan- USFWS	(absent)
Travis Wilson-NCWRC	(present)
David Wainwright- NCDWQ	(present)
Chris Militscher-EPA	(absent)
Cathy Brittingham-DCM	(present)
Ron Lucas-FHWA	(present)
Kristine O'Connor-PDEA	(present)
Bob Capehart-Division 1	(present)

Participants:

Galen Cail, NCDOT Hydraulics
Larry Clawson, NCDOT Hydraulics
Gary Lovering, NCDOT Roadway
Kevin Moore, NCDOT Roadway
Chris Rivenbark, NCDOT NES
Chris Manley, NCDOT NES
Mark Staley, NCDOT REU
Steve Cummings, NCDOT Utilities

GENERAL NOTES:

-There was follow-up discussion from the 4B meeting concerning whether existing ditches should be shown as wetlands. The "NEU_WET" file and 4C permit presently show and account for these ditches as wetlands. It was determined these ditches need to be shown as Jurisdictional-Non-Mitigable. Account for impacts as stream impact, area only. NES will update "NEU_WET" file.

-It was noted that the wetland boundary around approx. Sta 17+00 –L- crosses the existing road. NES will update "NEU-WET" file.

-Site 11, may be a combination of Jurisdictional-Non-Mitigable and wetland impacts. Separate impacts as needed.

-Site 15, review pond boundary. Make sure surveyed boundary is used. Cut off level for GPS (NES) boundary.

-Site 19, review if excavation impacts are applicable.

Meeting adjourned



November 25, 2013

Mr. Richard W. Hancock, P.E.
Manager, Project Development and Environmental Analysis Unit
North Carolina Department of Transportation
1548 Mail Service Center
Raleigh, North Carolina 27699-1548

Dear Mr. Hancock:

Subject: EEP Mitigation Acceptance Letter:

R-3620, Proposed NC 32 Connector from US 64 to the Intersection of NC 32 and NC 94,
Washington County

The purpose of this letter is to notify you that the Ecosystem Enhancement Program (EEP) will provide the compensatory stream and wetland mitigation for the subject project. Based on the information supplied by you on November 22, 2013, the impacts are located in CU 03010205 of the Pasquotank River basin in the Northern Outer Coastal Plain (NOCP) Eco-Region, and are as follows:

Pasquotank 03010205 NOCP	Stream			Wetlands			Buffer (Sq. Ft.)	
	Cold	Cool	Warm	Riparian	Non-Riparian	Coastal Marsh	Zone 1	Zone 2
Impacts (feet/acres)	0	0	82.0	1.81	7.32	0	0	0

*Some of the stream and wetland impacts may be proposed to be mitigated at a 1:1 mitigation ratio. See permit application for details.

This mitigation acceptance letter replaces the mitigation acceptance letter issued on November 22, 2013. EEP commits to implementing sufficient compensatory stream and wetland mitigation credits to offset the impacts associated with this project as determined by the regulatory agencies in accordance with the N.C. Department of Environment and Natural Resources' Ecosystem Enhancement Program In-Lieu Fee Instrument dated July 28, 2010. If the above referenced impact amounts are revised, then this mitigation acceptance letter will no longer be valid and a new mitigation acceptance letter will be required from EEP.

If you have any questions or need additional information, please contact Ms. Beth Harmon at 919-707-8420.

Sincerely,

James B. Stanfill
EEP Asset Management Supervisor

cc: Ms. Tracey Wheeler, USACE – Washington Regulatory Field Office
Ms. Amy Chapman, Division of Water Quality, Wetlands/401 Unit
File: R-3620

Restoring... Enhancing... Protecting Our State





North Carolina Department of Transportation

Highway Stormwater Program
STORMWATER MANAGEMENT PLAN
FOR LINEAR ROADWAY PROJECTS

(Version 1.2; Released July 2012)

Project/TIP No.: 34548.1.1

County(ies): Washington

Page 1 of 3

General Project Information

Project No.:	34548.1.1	Project Type:	New Location	Date:	7/16/2012
NCDOT Contact:	W.G. Cail	Contractor / Designer:			
Address:	1020 Birch Ridge Rd Raleigh, NC 27610	Address:			
	Phone: (919) 707-6711		Phone:		
	Email: gcail@ncdot.gov		Email:		
City/Town:	Skinnerville	County(ies):	Washington		
River Basin(s):	Pasquotank	CAMA County?	Yes		
Primary Receiving Water:	Chapel Swamp; Albemarle Sound	NCDWQ Stream Index No.:	30-11		
NCDWQ Surface Water Classification for Primary Receiving Water	Primary:	Class C			
	Supplemental:	Swamp Waters (Sw)			
Other Stream Classification:	None				
303(d) Impairments:	None				
Buffer Rules in Effect	N/A				

Project Description

Project Length (lin. Miles or feet):	3.33 miles	Surrounding Land Use:	Rural; Agricultural		
	Proposed Project		Existing Site		
Project Built-Upon Area (ac.)	14.33 ac.		6.89 ac.		
Typical Cross Section Description:	12' lanes w/ 8' shoulders (2' paved; 6' grassed) Vary 3:1 to 6:1 side slopes (3:1 and 4:1 in wetlands)		10' lanes w/ 2' unpaved shoulders		
Average Daily Traffic (veh/hr/day):	Design/Future: 5200	Existing:	3250		

General Project Narrative: The project consists of constructing a 2-lane shoulder section highway on both existing and new location, between the intersection of NC 32 and US 64 and the interchange. There is one major structure, a 1 @ 12'x7' RCBC on a unnamed trib to Albemarle Sound.

Best Mgmt. Practices:
Use of grassed shoulders and swales.
Minimize use of SBG allowing for flow over grassed shoulders.
Equalizer pipes in wetlands.
Grading out existing NC 94 and NC 32 intersection w/ grassed swales and flat side slopes.
Use of rip rap disipaters / grass swales at ditch tie-ins at wetlands to get non-erosive velocities.

References

09/08/09

See Sheet 1-A For Index of Sheets
See Sheet 1-B For Conventional Symbols

STATE OF NORTH CAROLINA
DIVISION OF HIGHWAYS

WASHINGTON COUNTY


LOCATION: NEW ROUTE FROM US 64 TO NC 32

TYPE OF WORK: GRADING, PAVING, AND DRAINAGE


WETLAND AND SURFACE WATER IMPACTS PERMIT

STATE	STATE PROJECT REFERENCE NO.	SHEET NO.	TOTAL SHEETS
N.C.	R-3620	1	
STATE PROJ. NO.	F.A. PROJ. NO.	DESCRIPTION	
34548.1.1	STP-000S(252)	PE	
34548.2.1	STP-000S(252)	R/W & UTIL	


PERMIT DRAWING
SHEET 1 OF 35

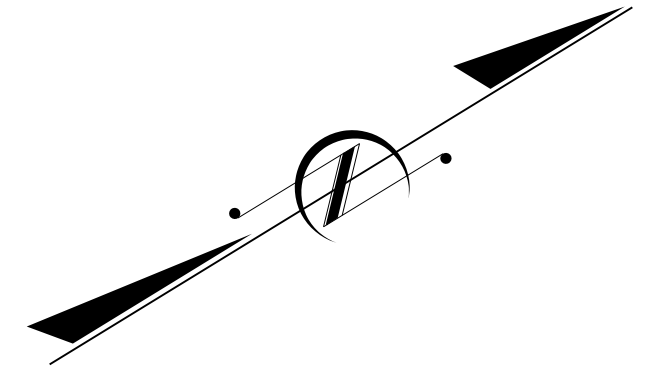

TIP PROJECT: R-3620

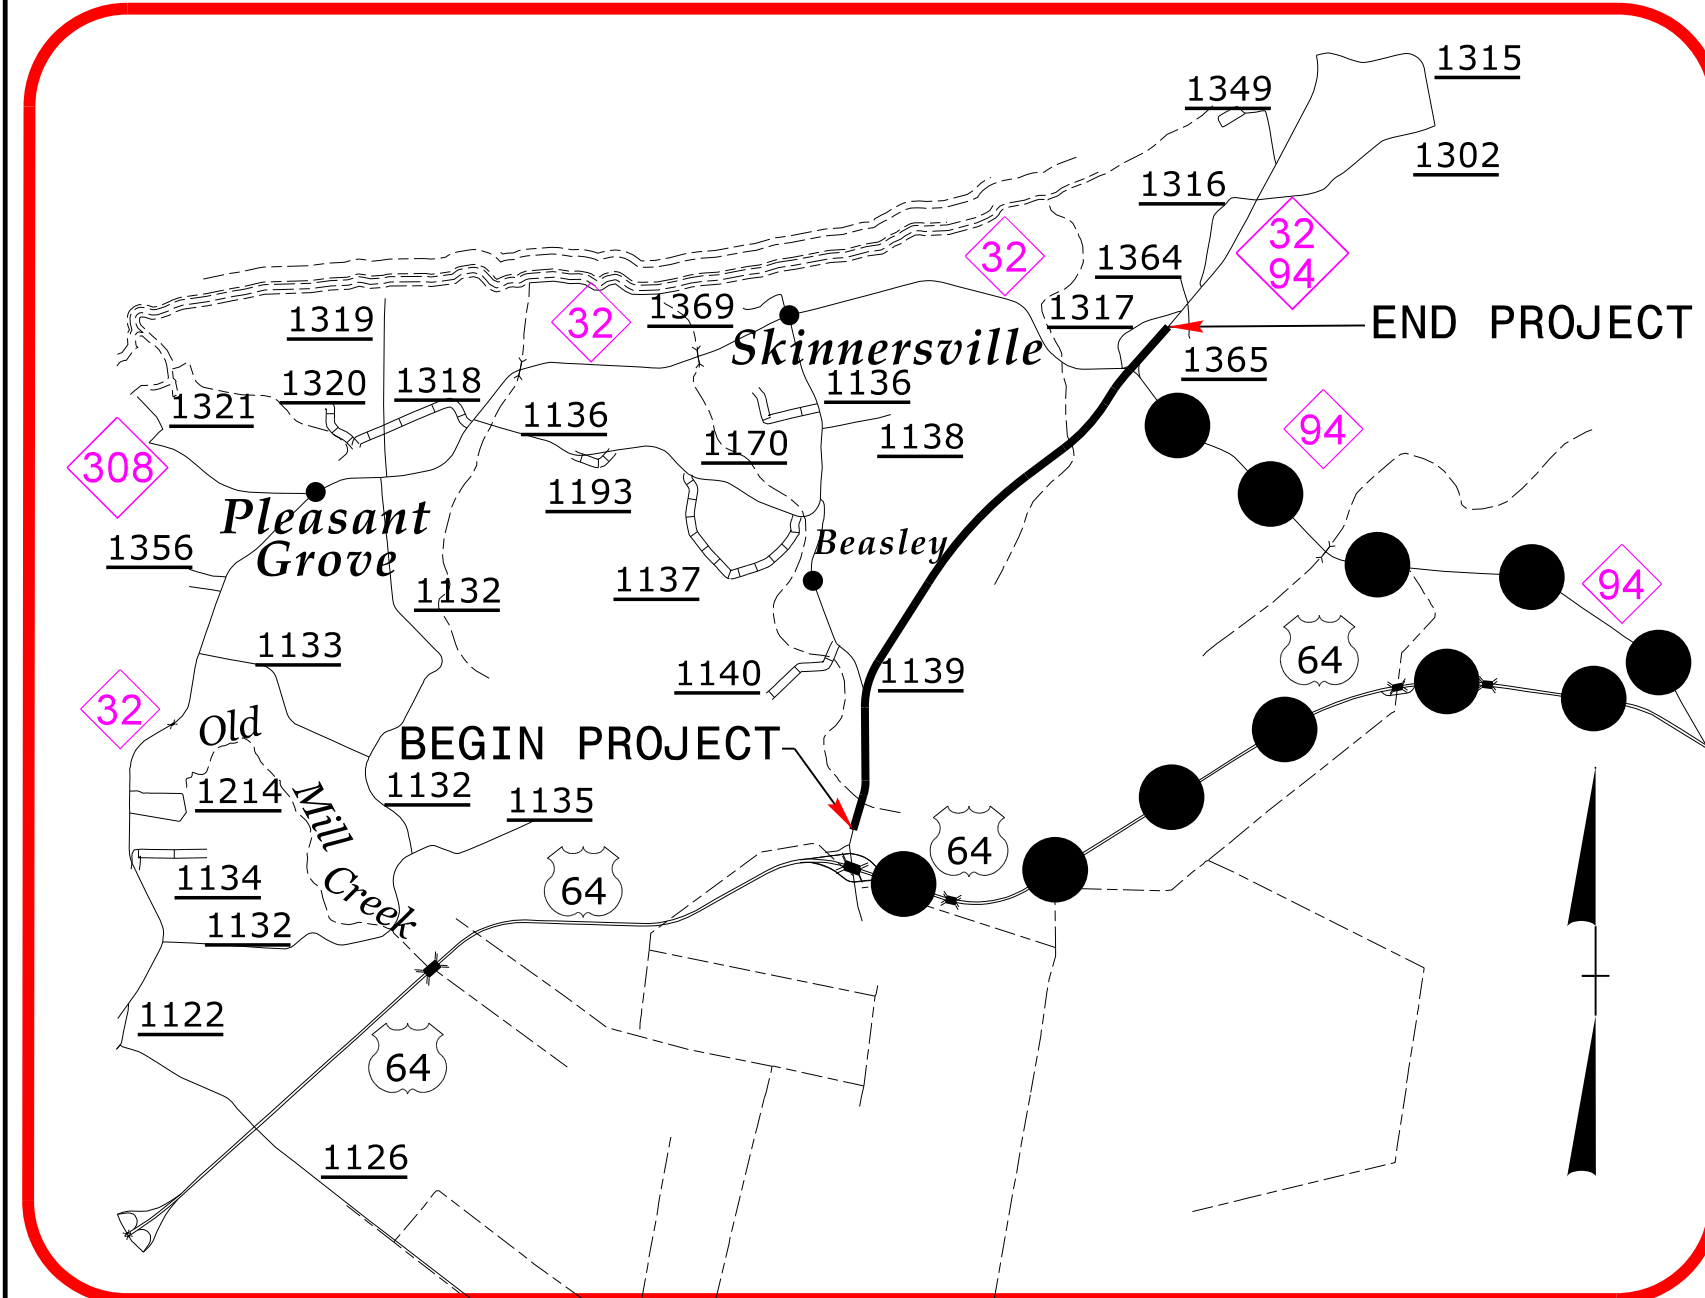

●●●● VICINITY MAP
OFFSITE DETOUR

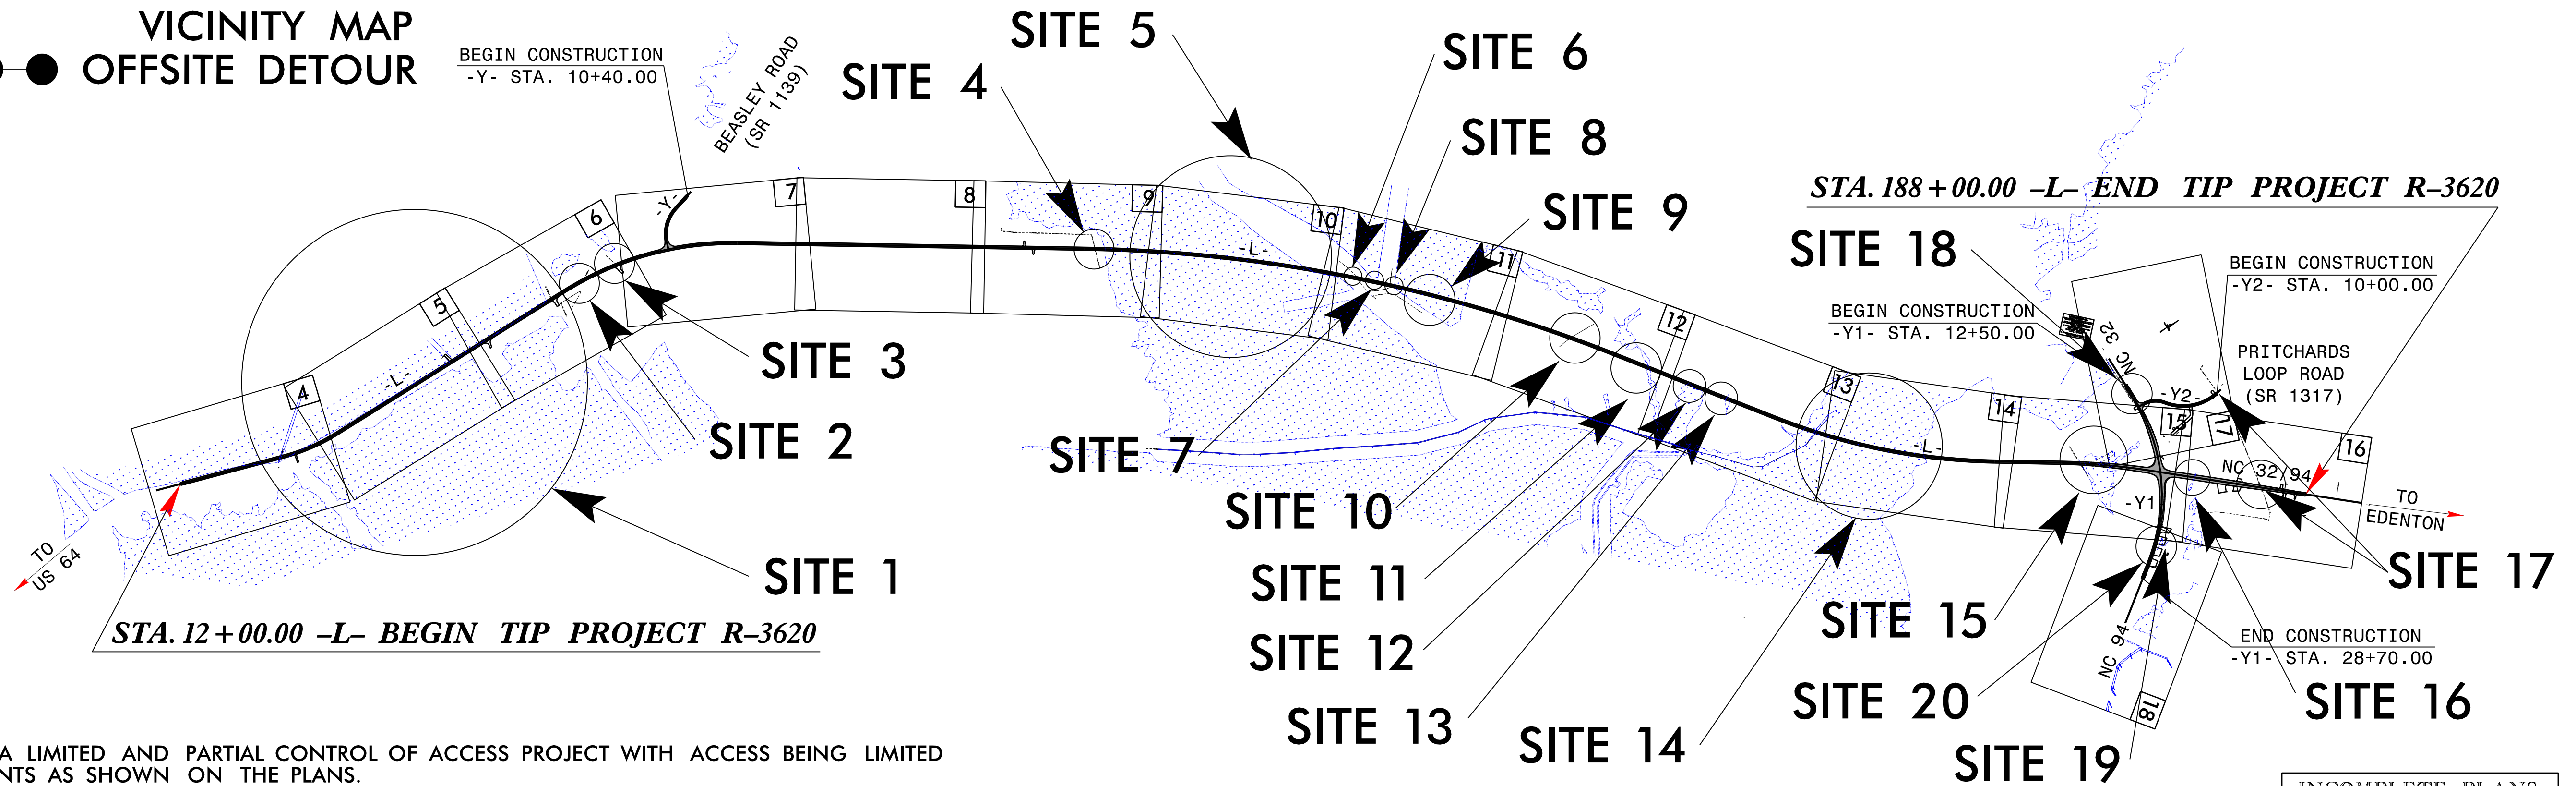

THIS IS A LIMITED AND PARTIAL CONTROL OF ACCESS PROJECT WITH ACCESS BEING LIMITED TO POINTS AS SHOWN ON THE PLANS.


THIS PROJECT IS NOT WITHIN ANY MUNICIPAL BOUNDARIES.

CLEARING ON THIS PROJECT SHALL BE PERFORMED TO THE LIMITS ESTABLISHED BY METHOD III.

INCOMPLETE PLANS
DO NOT USE FOR R/W ACQUISITION
PRELIMINARY PLANS
DO NOT USE FOR CONSTRUCTION

CONTRACT:

GRAPHIC SCALES

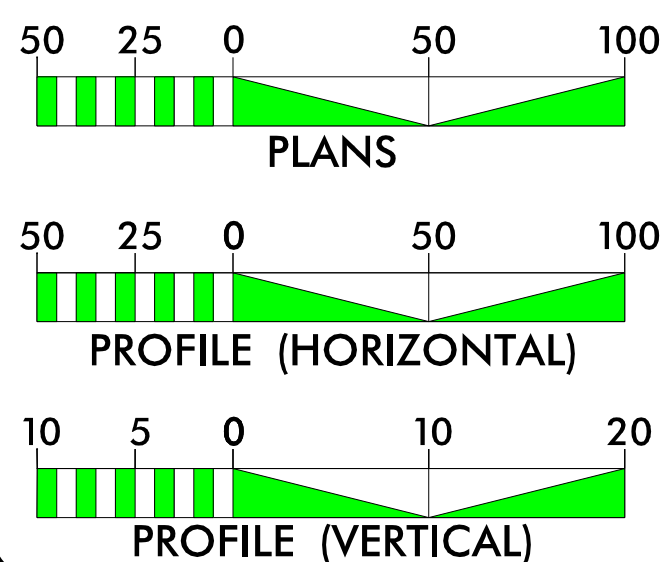

DESIGN DATA

ADT 2014 = 3250
ADT 2035 = 5200
DHV = 10 %
D = 60 %
T = 7 % *
V = 60 MPH
* TTST = 3 DUAL 4
FUNC CLASS =
COLLECTOR
REGIONAL TIER

PROJECT LENGTH

TOTAL LENGTH TIP PROJECT R-3620 = 3.33 miles

Prepared in the Office of:
DIVISION OF HIGHWAYS
1000 Birch Ridge Dr., Raleigh NC, 27610

2012 STANDARD SPECIFICATIONS

RIGHT OF WAY DATE:
JUNE 16, 2012

LETTING DATE:
JUNE 17, 2014

GARY LOVERING, PE
PROJECT ENGINEER


KEVIN E. MOORE, PE
PROJECT DESIGN ENGINEER

HYDRAULICS ENGINEER

SIGNATURE: P.E.

ROADWAY DESIGN
ENGINEER

SIGNATURE: P.E.

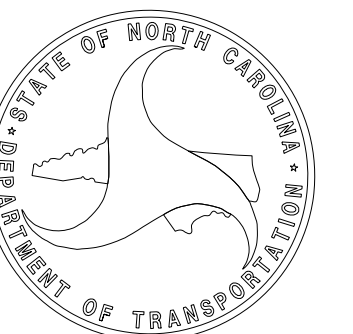

8/17/99




REVISIONS
07/24/2012 R/W REVISION (KEM) - MODIFIED EXISTING R/W AND PROPOSED R/W ON PARCEL 001

11/26/2013
R:\Hydraulics\PERMITS_Environmental Drawings\PSH\R3620_Hyd_psh_04.dgn

PROJECT REFERENCE NO.	SHEET NO.
R-3620	4
R/W SHEET NO.	
ROADWAY DESIGN ENGINEER	HYDRAULICS ENGINEER
PRELIMINARY PLANS DO NOT USE FOR CONSTRUCTION	

FOR -L- PROFILE, SEE SHEET NO. 19
PAVEMENT REMOVAL

PERMIT DRAWING
SHEET 3 OF 35

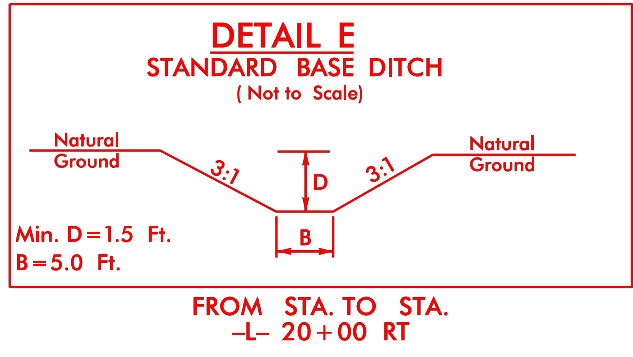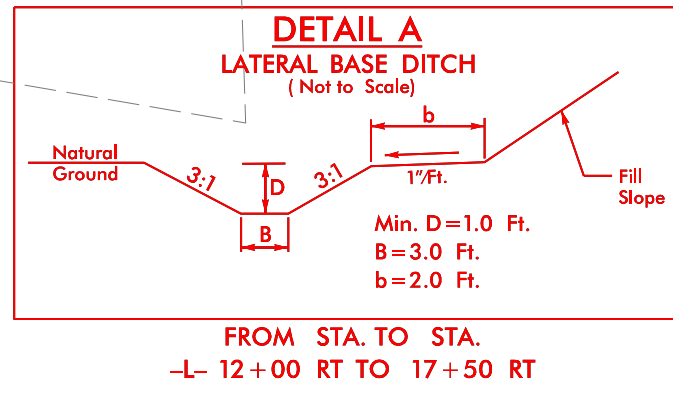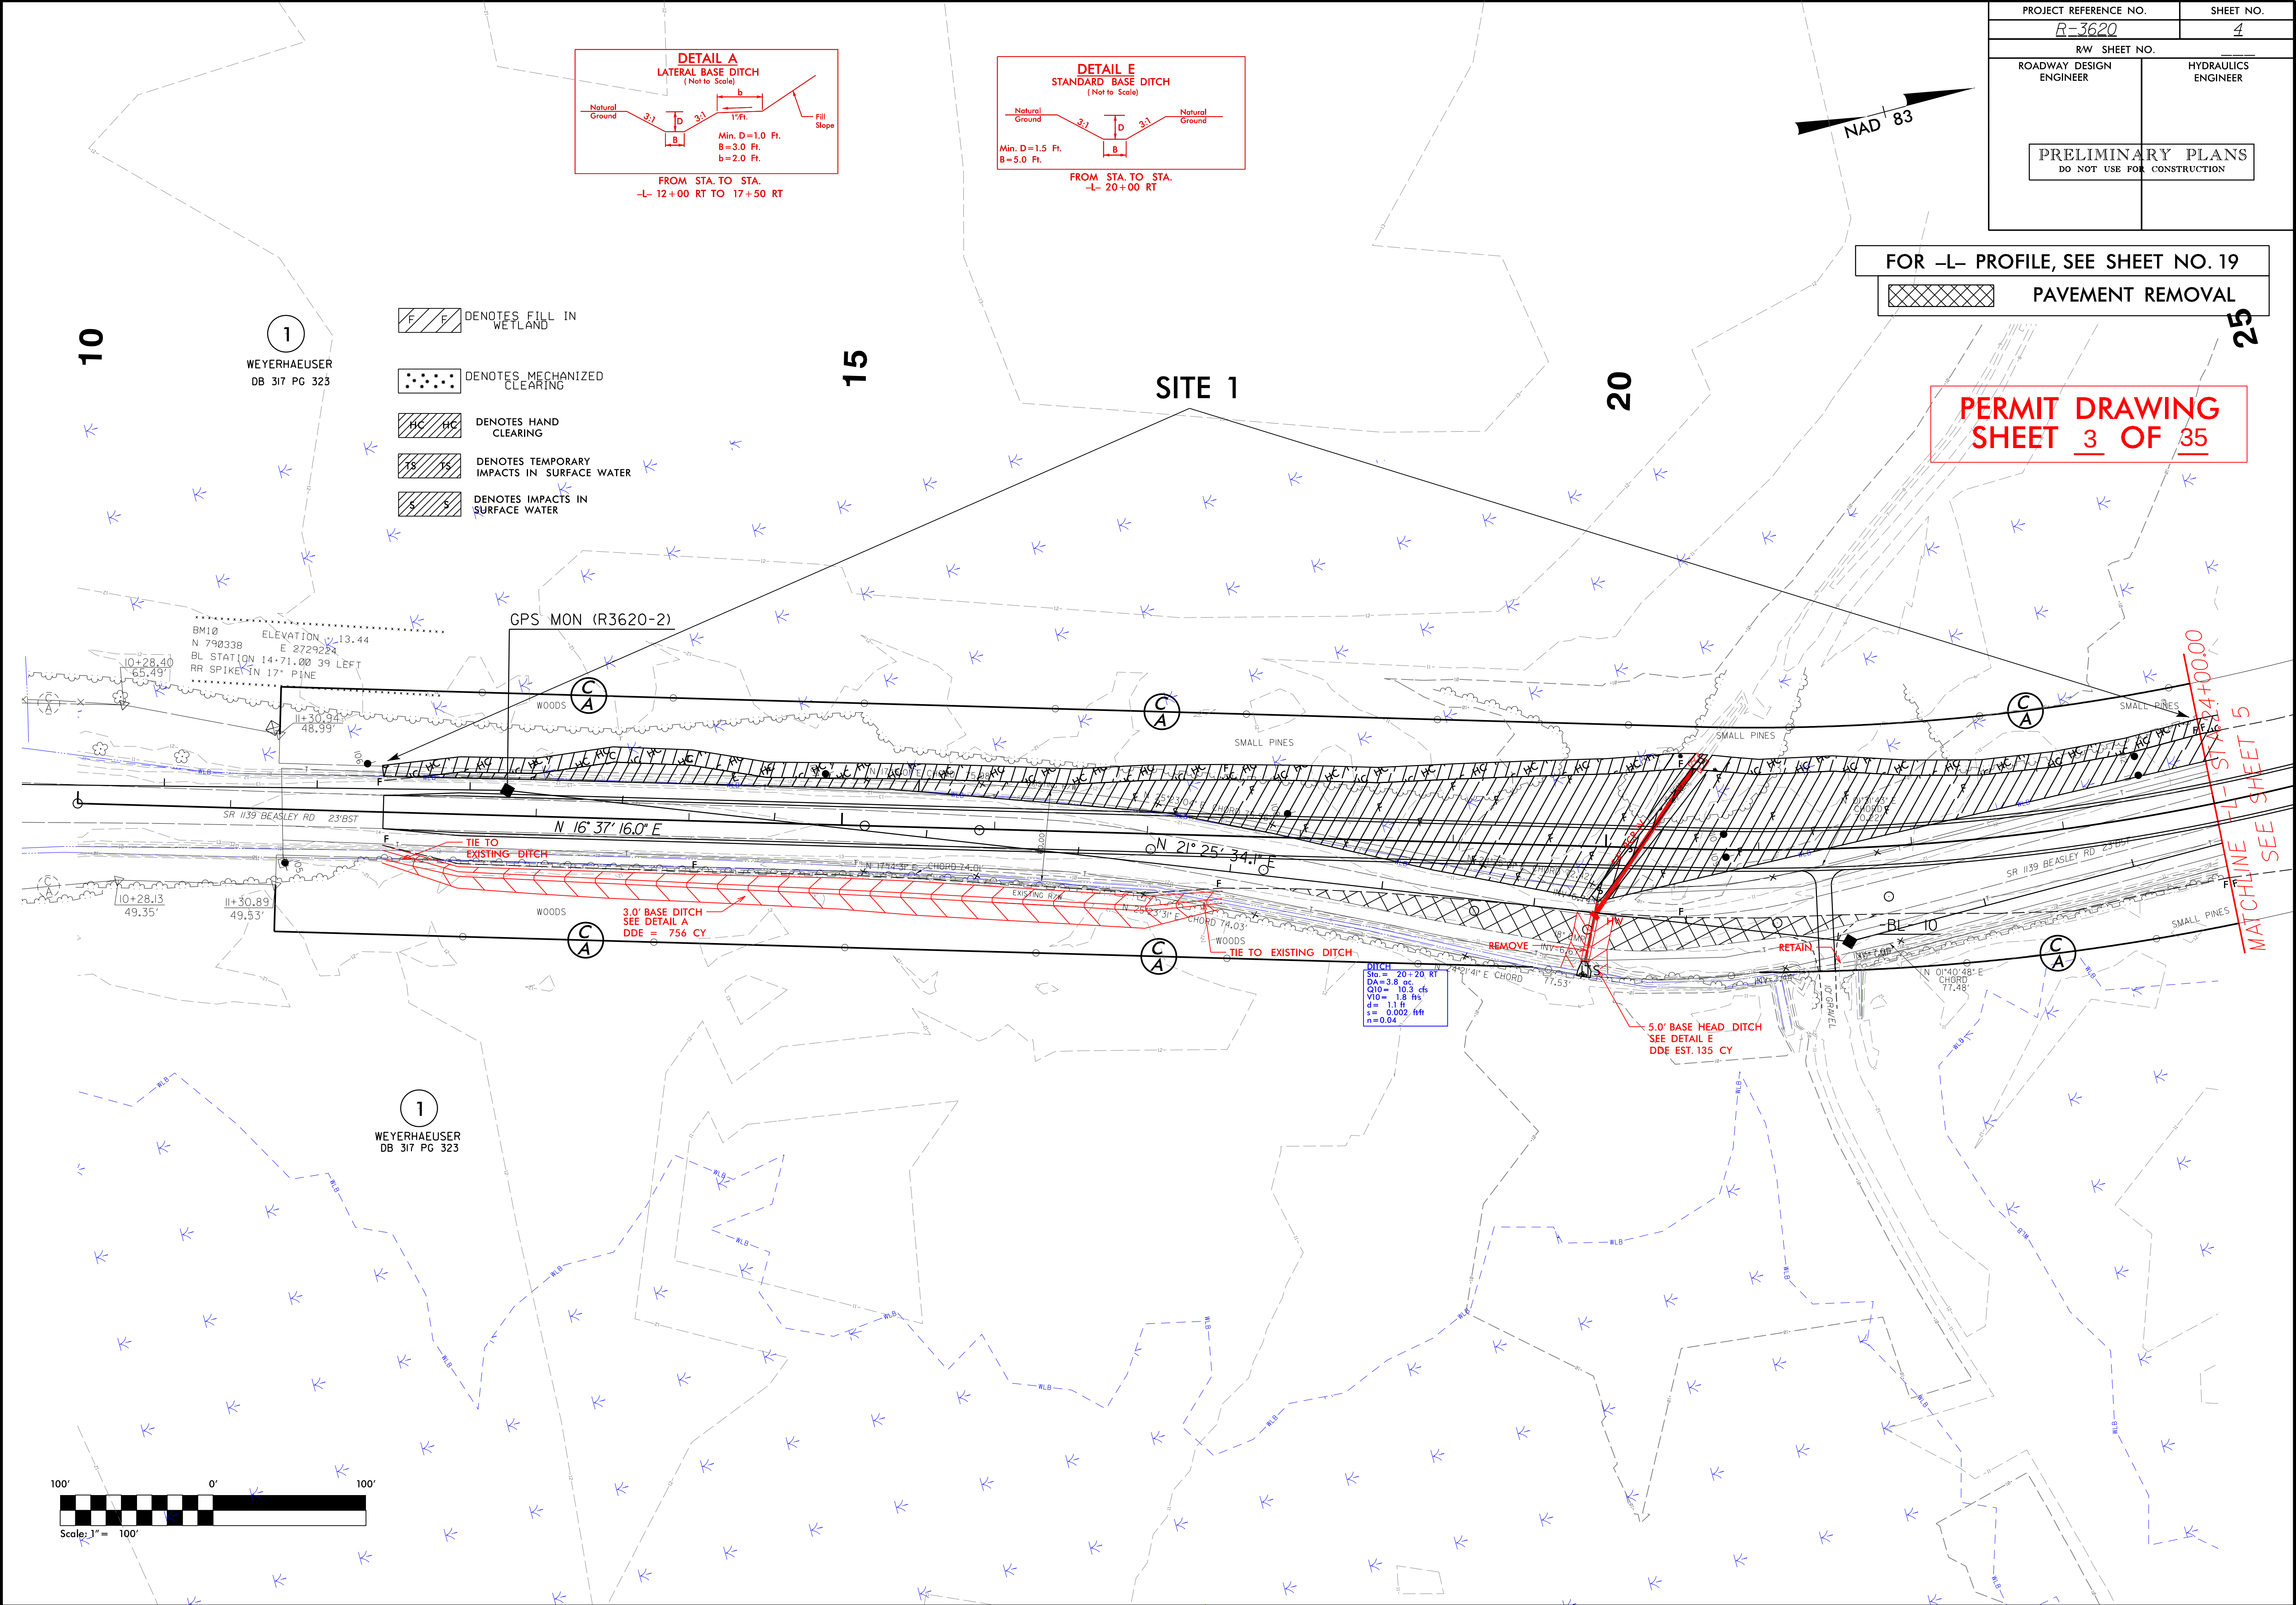

8/23/99



PROJ. REFERENCE NO.

R-3620

SHEET NO.

X-2

150 140 130 120 110 100 90 80 70 60 50 40 30 20 10 0 10 20 30 40 50 60 70 80 90 100 110 120 130 140 150

20

10

20

10

WETLANDS

PERMIT DRAWING
SHEET 4 OF 35

17 + 00.00

20

10

20

10

WETLANDS

16 + 50.00

20

10

20

10

WETLANDS

16 + 00.00

20

10

20

10

WETLANDS

15 + 50.00

20

10

20

10

WETLANDS

15 + 00.00

20

10

20

10

WETLANDS

14 + 50.00

- 4 -

150 140 130 120 110 100 90 80 70 60 50 40 30 20 10 0 10 20 30 40 50 60 70 80 90 100 110 120 130 140 150

SECTION CUTS
SHOWN
USING
FRAME

PROJECT REFERENCE NO.	SHEET NO.
<u>R-3620</u>	<u>5</u>
RW SHEET NO. _____	
ROADWAY DESIGN ENGINEER	HYDRAULICS ENGINEER
PRELIMINARY PLANS DO NOT USE FOR CONSTRUCTION	

PERMIT DRAWING
SHEET 5 OF 35



NAD 83

1
WEYERHAEUSER
DB 317 PG 323

 DENOTES FILL IN WETLAND

 DENOTES HAND CLEARING

30 SITE 1

25

53

MATCHLINE -L- STA. 24+00.00


MATCHLINE -L- STA. 38+00.00
SEE SHEET 6

REVISIONS

1
WEYERHAEUSER
DB 317 PG 323

2

KATHLEEN V. SNELL
DB 278 PG 443

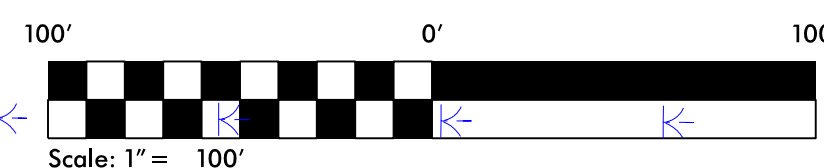

Scale: 1" = 100'

11/26/2013
ijhpatel
R:\Hydraulic

R:\Hydraulics\PERMITS_Environmental\Drawings\R3620_Hyd_psh_05.dgn

8/17/99

PROJECT REFERENCE NO.	SHEET NO.
<u>R-3620</u>	<u>5</u>
RW SHEET NO. _____	
ROADWAY DESIGN ENGINEER	HYDRAULICS ENGINEER
PRELIMINARY PLANS DO NOT USE FOR CONSTRUCTION	

PERMIT DRAWING
SHEET 6 OF 35

NAD 83

30 SITE 1

WEYERHAEUSER
DB 317 PG 323

25

35

MATCHLINE -L- STA. 24+00.00

MATCHLINE -L- STA. 38+00.00
SEE SHEET 6

 DENOTES FILL IN WETLAND

 DENOTES HAND CLEARING

~~SMALL PINES~~

SMALL

SMALL PINE

11

— 21 —
ALL PINE

 $+16.49$

WEYERHAEUSER
DB 317 PG 323

KATHLEEN V. SNELL
DB 278 PG 443

-BL- II

ELEVATION - 13.5
 N 792126 E 2729686
 BL STATION 33+36.00 57 RIGHT
 RR SPIKE IN 20" PINE

2

11/26/2013
ijhpatel
R:\Hydraulic

R:\Hydraulics\PERMITS Environmental\Drawings\PSH\R3620_Hyd_psh_05.dgn

REVISIONS

8/17/99

8/23/99




PROJ. REFERENCE NO.

R-3620


SHEET NO.

X-7

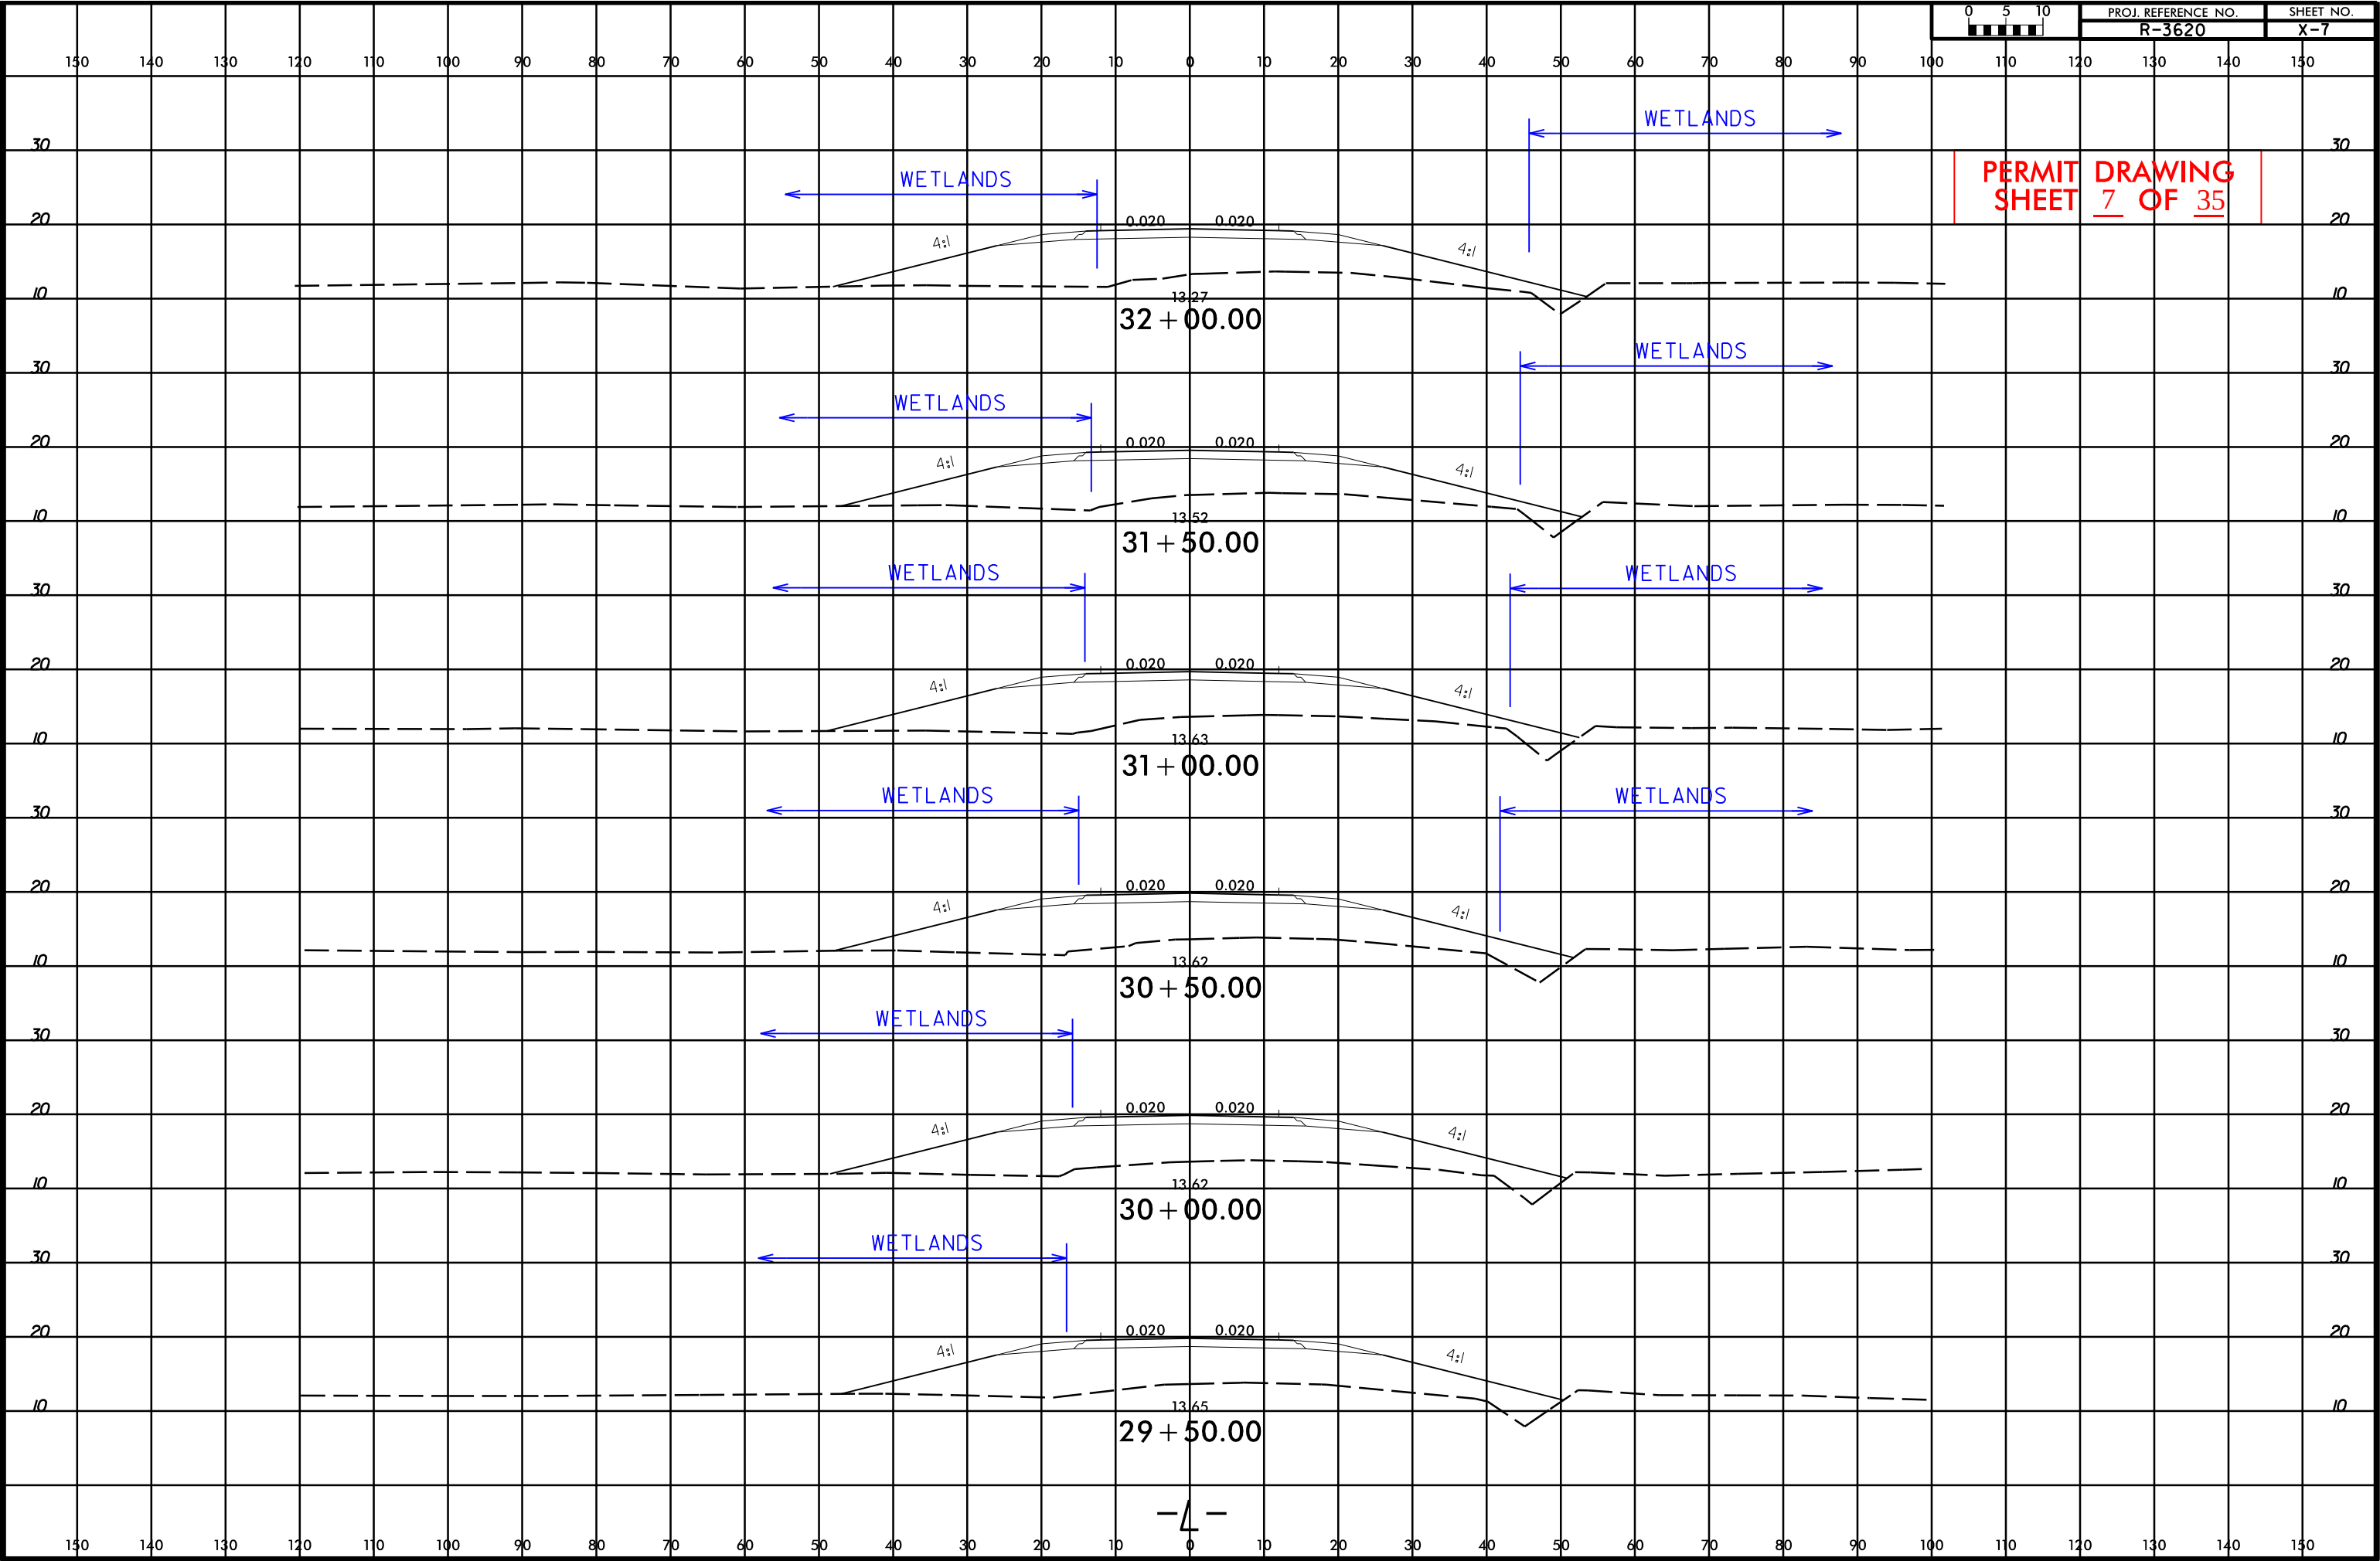



PROJECT REFERENCE NO.	SHEET NO.
R-3620	6
RW SHEET NO.	
ROADWAY DESIGN ENGINEER	HYDRAULICS ENGINEER
PRELIMINARY PLANS DO NOT USE FOR CONSTRUCTION	

FOR -L- PROFILE, SEE SHEET NO. 20

 


PAVEMENT REMOVAL

PERMIT DRAWING
SHEET 8 OF 35

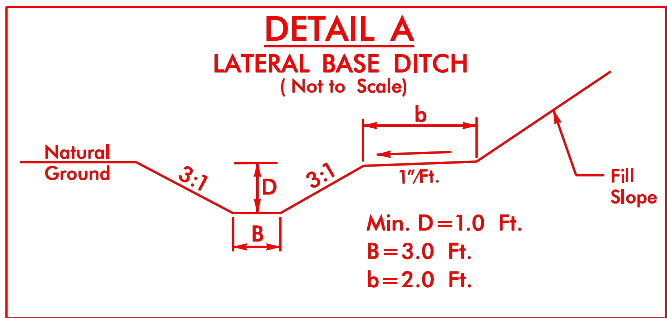 

FROM STA. TO STA.
-L- 47+50 RT TO 48+70 RT
-L- 51+44 RT TO 89+35 RT

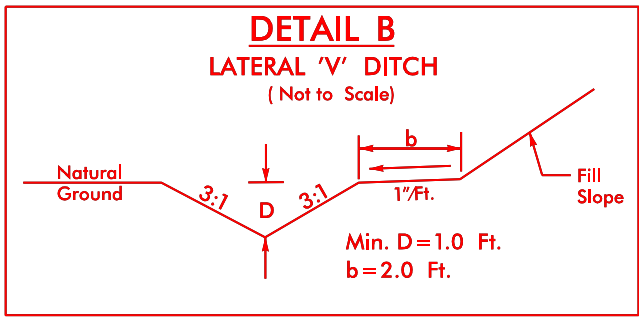

FROM STA. TO STA.
-L- 48+70 RT TO 50+50 RT
-L- 50+83 LT TO -Y- 50+93 RT

1

WEYERHAEUSER
DB 317 PG 323

- DENOTES FILL IN WETLAND
- DENOTES HAND CLEARING
- DENOTES IMPACTS IN SURFACE WATER

SITE 1

45

SITE 2

SITE 3

3
JOHN M. DOUGHTY
DB 334 PG 237

BM12 ELEVATION = 9.80
N 794328 E 2729488
BL STATION 55+44.00 113 LEFT
RR SPIKE IN 17' PINE

Sta. = 50+83 LT
DA = 1.8 ac
Q10 = 3.6 cfs
Q100 = 1.3 ft/s
V = 1.0 ft/s
S = 0.0035 ft/ft
n = 0.04

MATCHLINE -L- STA. 38+00.00
SEE SHEET 5


MATCHLINE -L- STA. 52+00.00
SEE SHEET 7

2

KATHLEEN V. SNELL
DB 278 PG 443

3

JOHN M. DOUGHTY
DB 334 PG 237

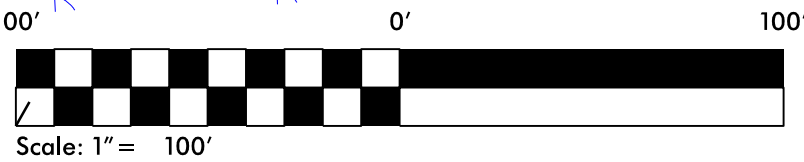

REVISIONS

8/17/99

11/26/2013
R:\Hydraulics\PERMITS_Environmental\Drawings\ISH\3620_Hyd_psh_06.dgn


8/17/99

REVISIONS

11/26/2013
R:\Hydraulics\PERMITS_Environmental Drawings\ISH\33620_Hyd_psh_06.dgn

PROJECT REFERENCE NO.	SHEET NO.
R-3620	6
RW SHEET NO.	
ROADWAY DESIGN ENGINEER	HYDRAULICS ENGINEER
PRELIMINARY PLANS DO NOT USE FOR CONSTRUCTION	

FOR -L- PROFILE, SEE SHEET NO. 20

 


PAVEMENT REMOVAL

PERMIT DRAWING
SHEET 9 OF 35


NAD 83

MATCHLINE -L- STA.38+00.00
SEE SHEET 5

MATCHLINE -L- STA.52+00.00
SEE SHEET 7

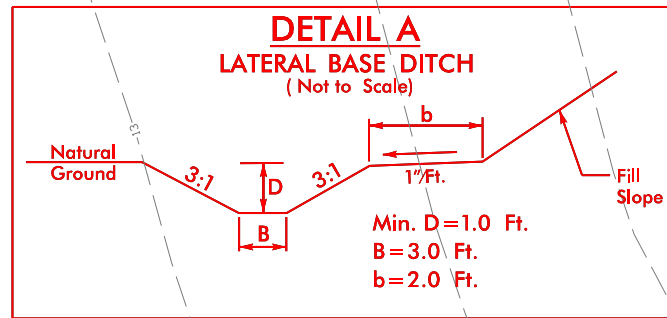

FROM STA. TO STA.
-L- 47+50 RT TO 48+70 RT
-L- 51+44 RT TO 89+35 RT

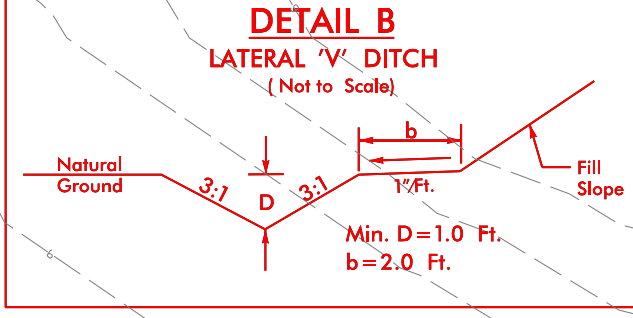

FROM STA. TO STA.
-L- 48+70 RT TO 50+50 RT
-L- 50+83 LT TO -Y- 50+53 RT

- DENOTES FILL IN WETLAND
- DENOTES HAND CLEARING
- DENOTES IMPACTS IN SURFACE WATER

SITE 1

SITE 2


SITE 3

3
JOHN M. DOUGHTY
DB 334 PG 237

2
KATHLEEN V. SNELL
DB 278 PG 443

3
JOHN M. DOUGHTY
DB 334 PG 237


1
WEYERHAEUSER
DB 317 PG 323

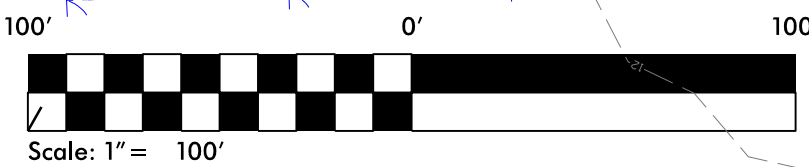


PROJECT REFERENCE NO.		SHEET NO.
R-3620		9
RW SHEET NO.		
ROADWAY DESIGN ENGINEER		HYDRAULICS ENGINEER
PRELIMINARY PLANS DO NOT USE FOR CONSTRUCTION		

FOR -L- PROFILE, SEE SHEET NO. 21

PERMIT DRAWING
SHEET 11 OF 35

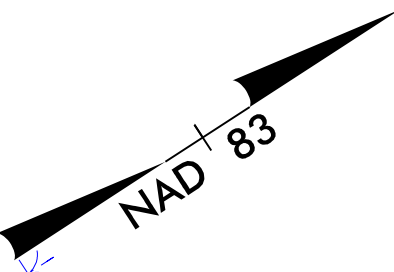


- DENOTES FILL IN WETLAND
- DENOTES HAND CLEARING
- DENOTES IMPACTS IN SURFACE WATER

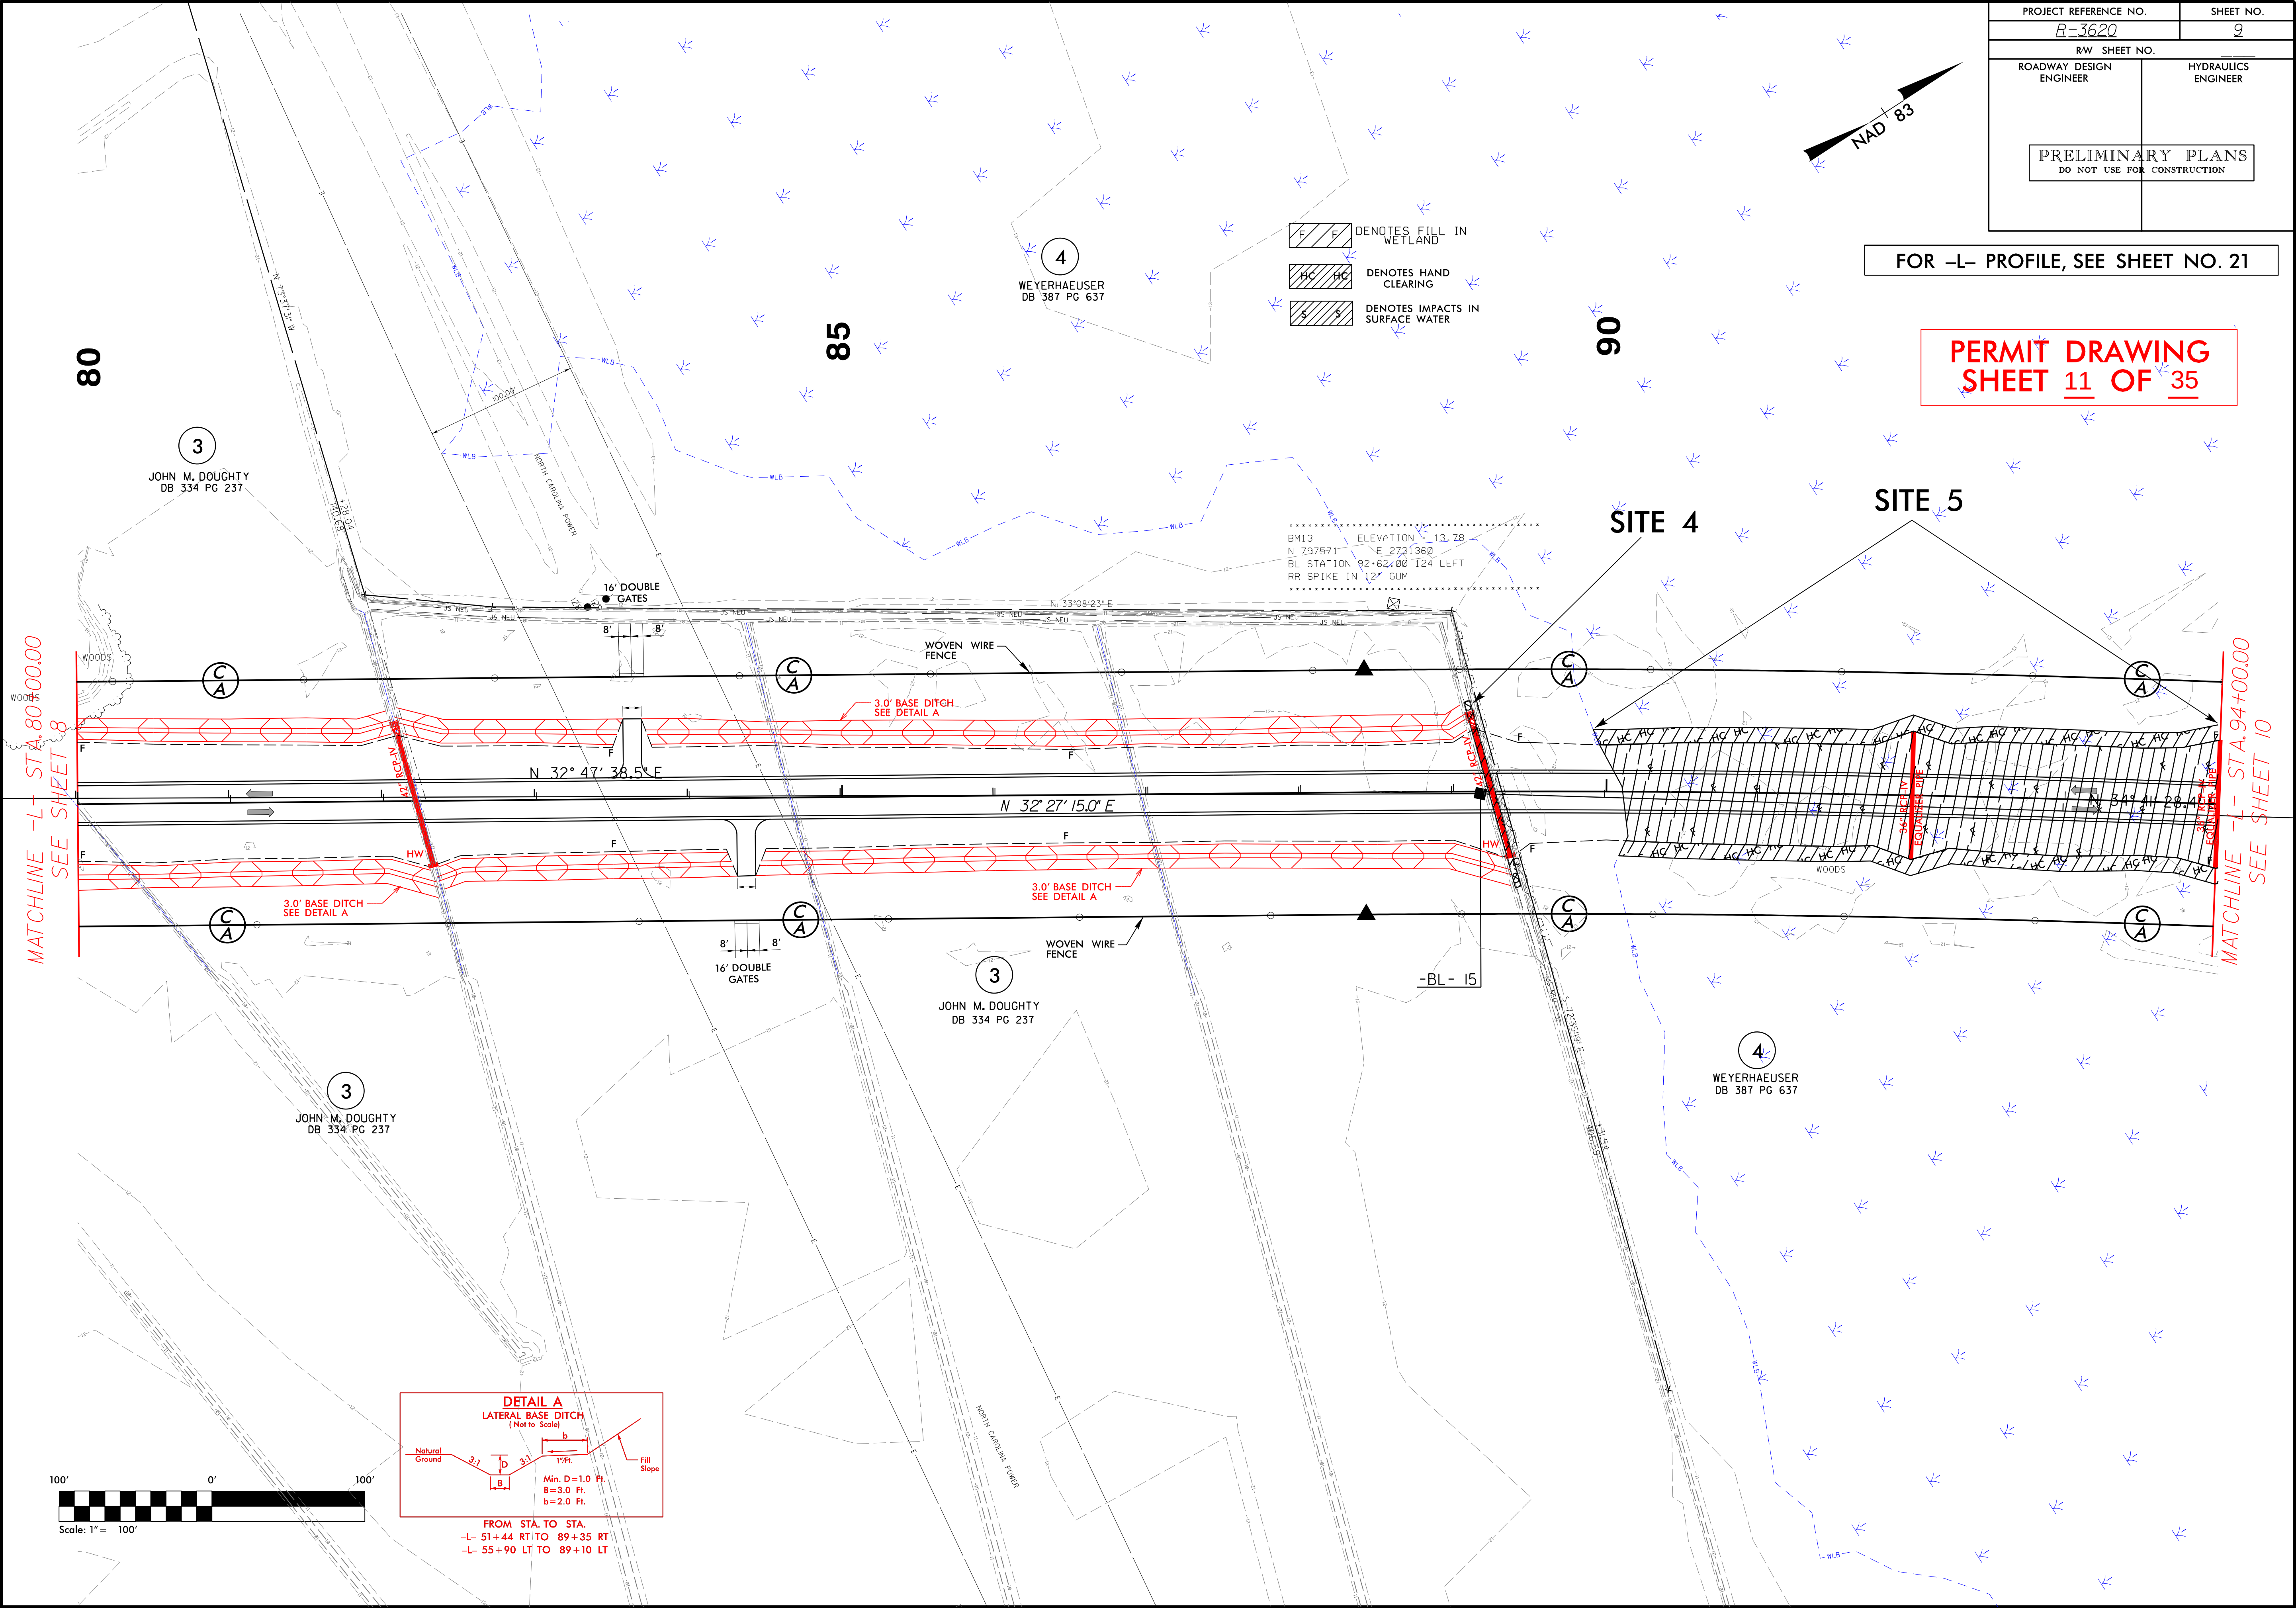


MATCHLINE -L- STA 80+00.00
SEE SHEET 8

MATCHLINE -L- STA 94+00.00
SEE SHEET 10

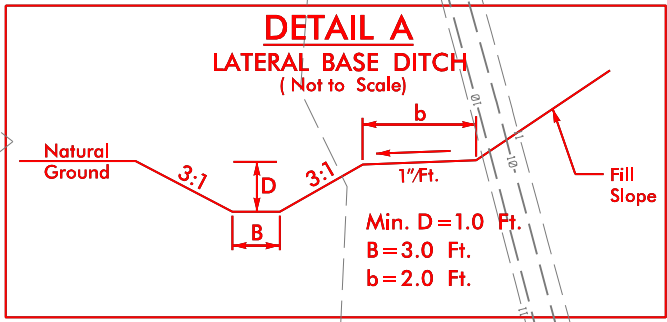


FROM STA. TO STA.
-L- 51+44 RT TO 89+35 RT
-L- 55+90 LT TO 89+10 LT

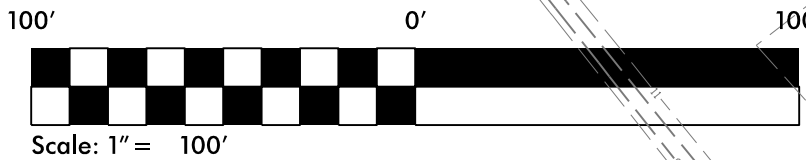

REVISIONS

8/17/99


11/26/2013
R:\Hydraulics\PERMITS_Environmental Drawings\ISH\3620_Hyd_sht_09.dgn

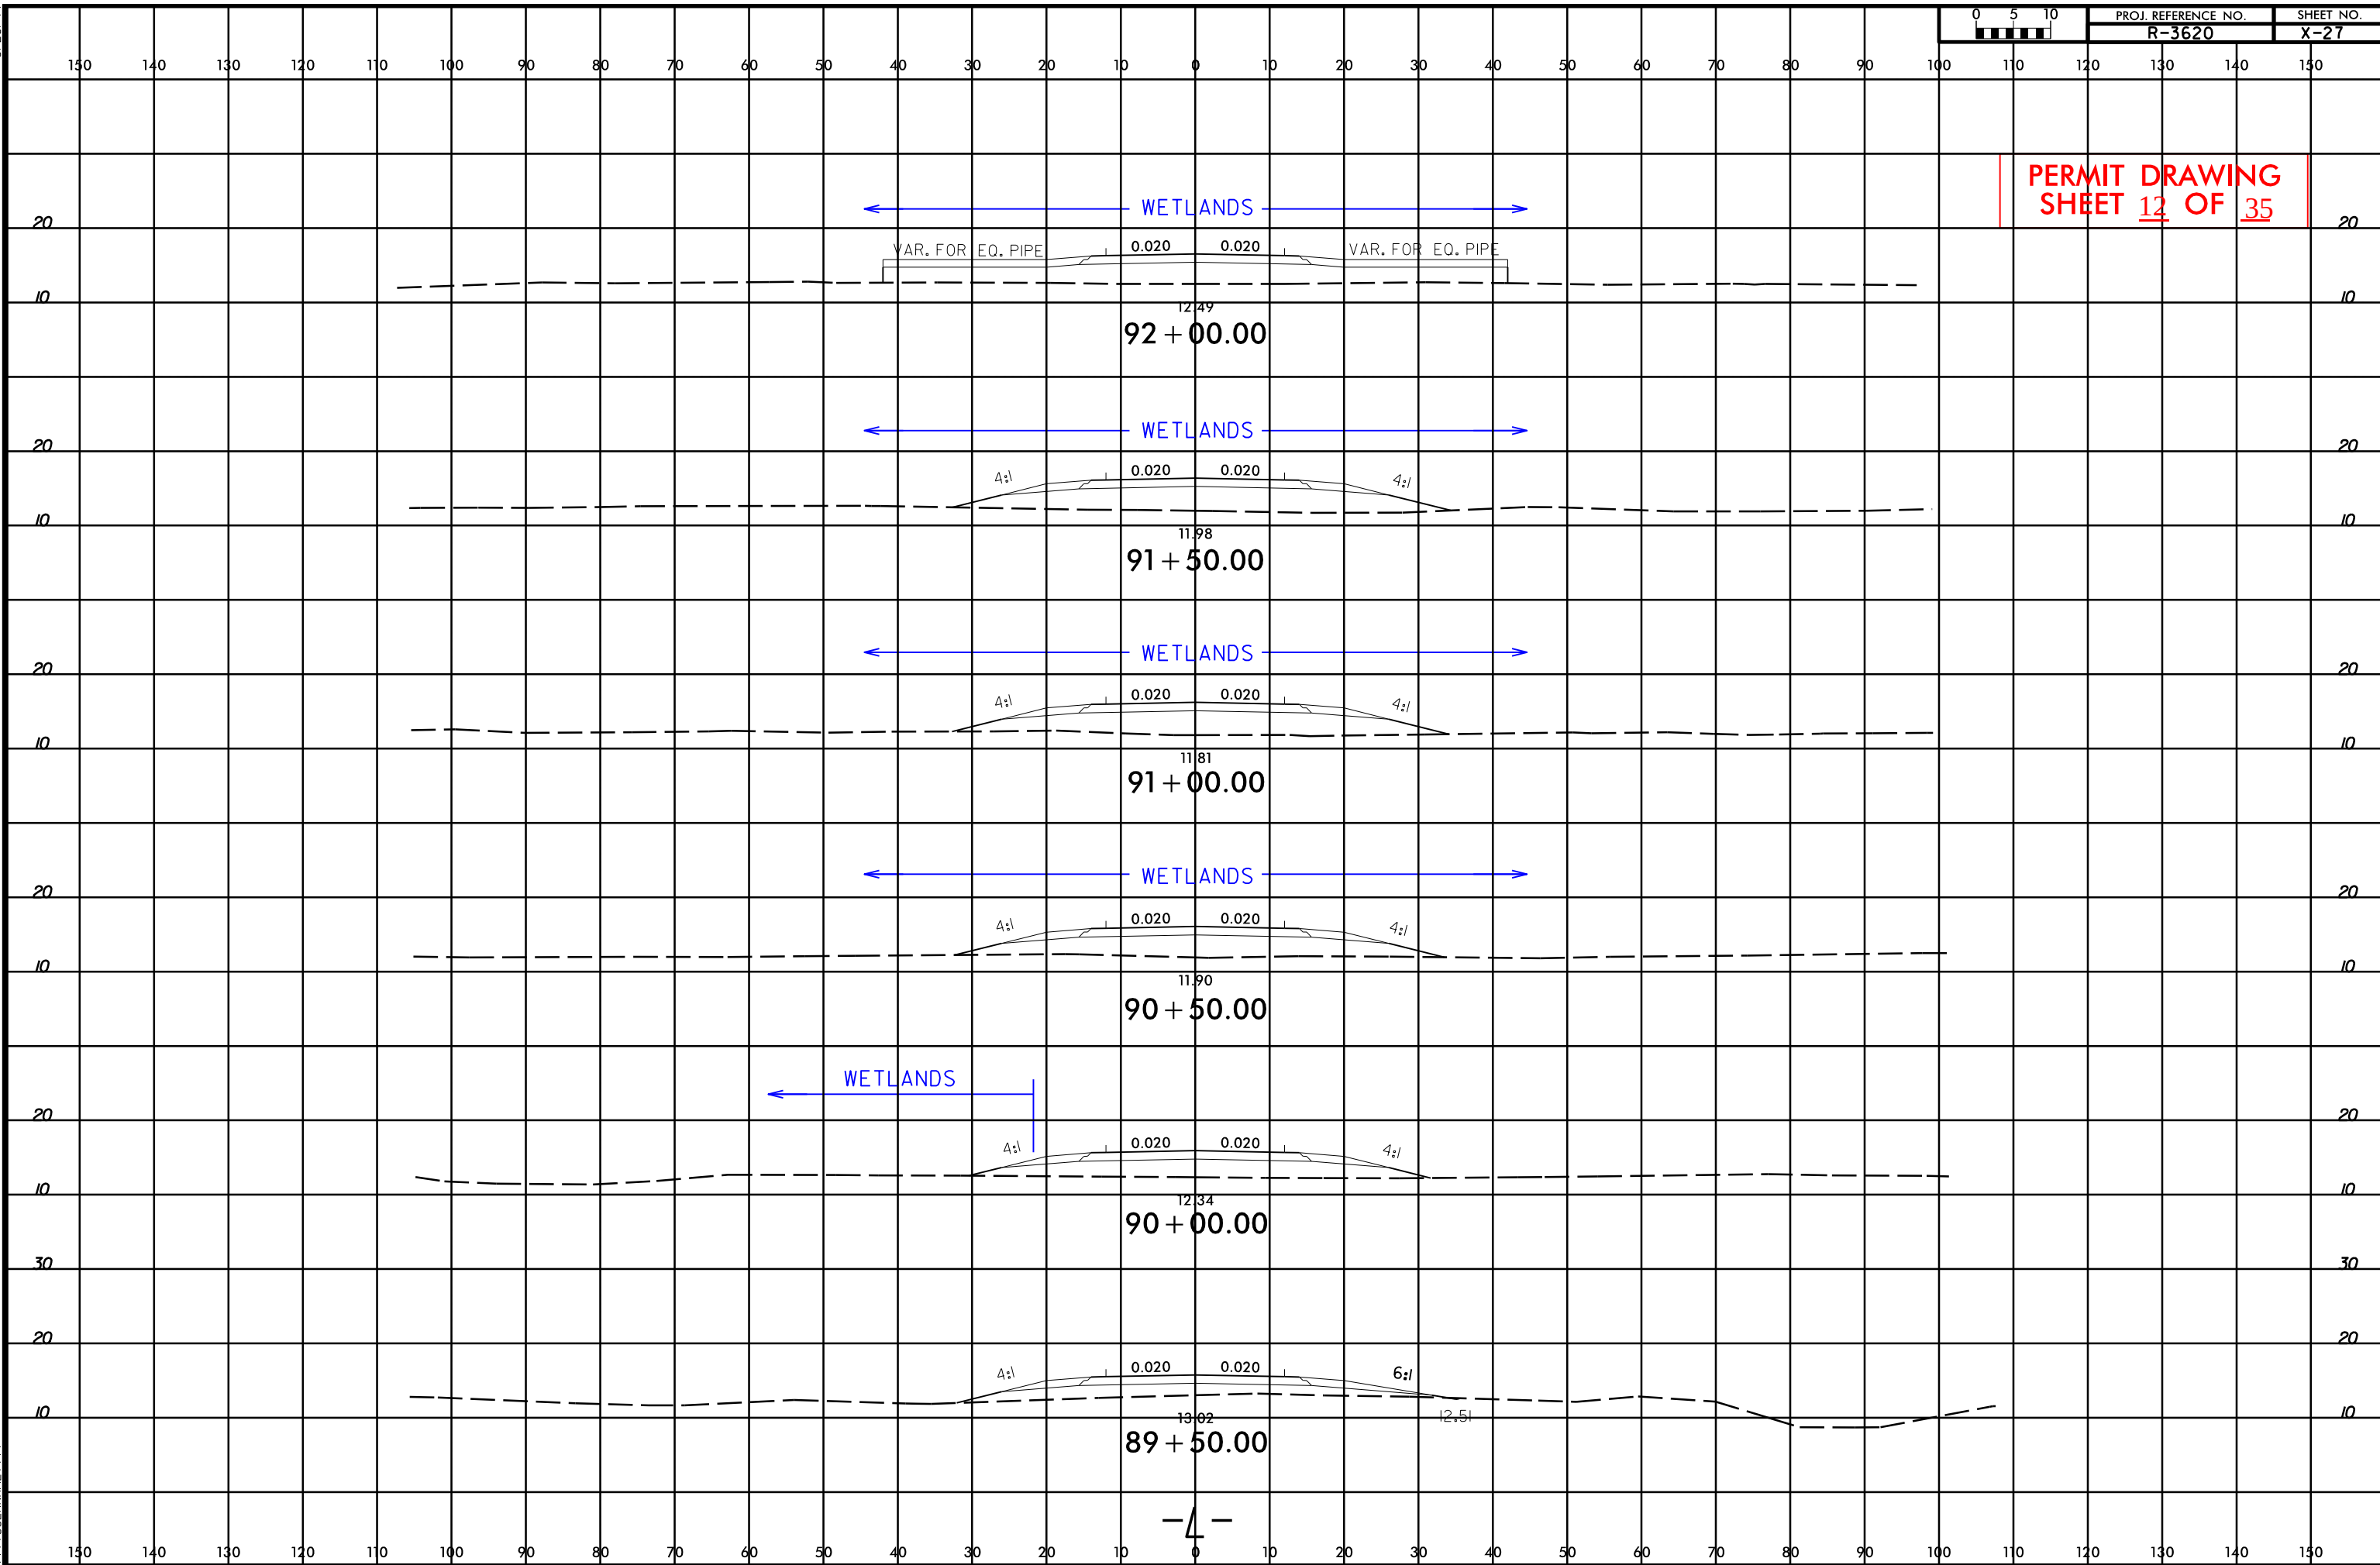

REVISIONS


8/17/99

11/24/2013
R:\Hydraulics\PERMITS Environmental Drawings\PH\K3620_Hyd_psh_10.dgn

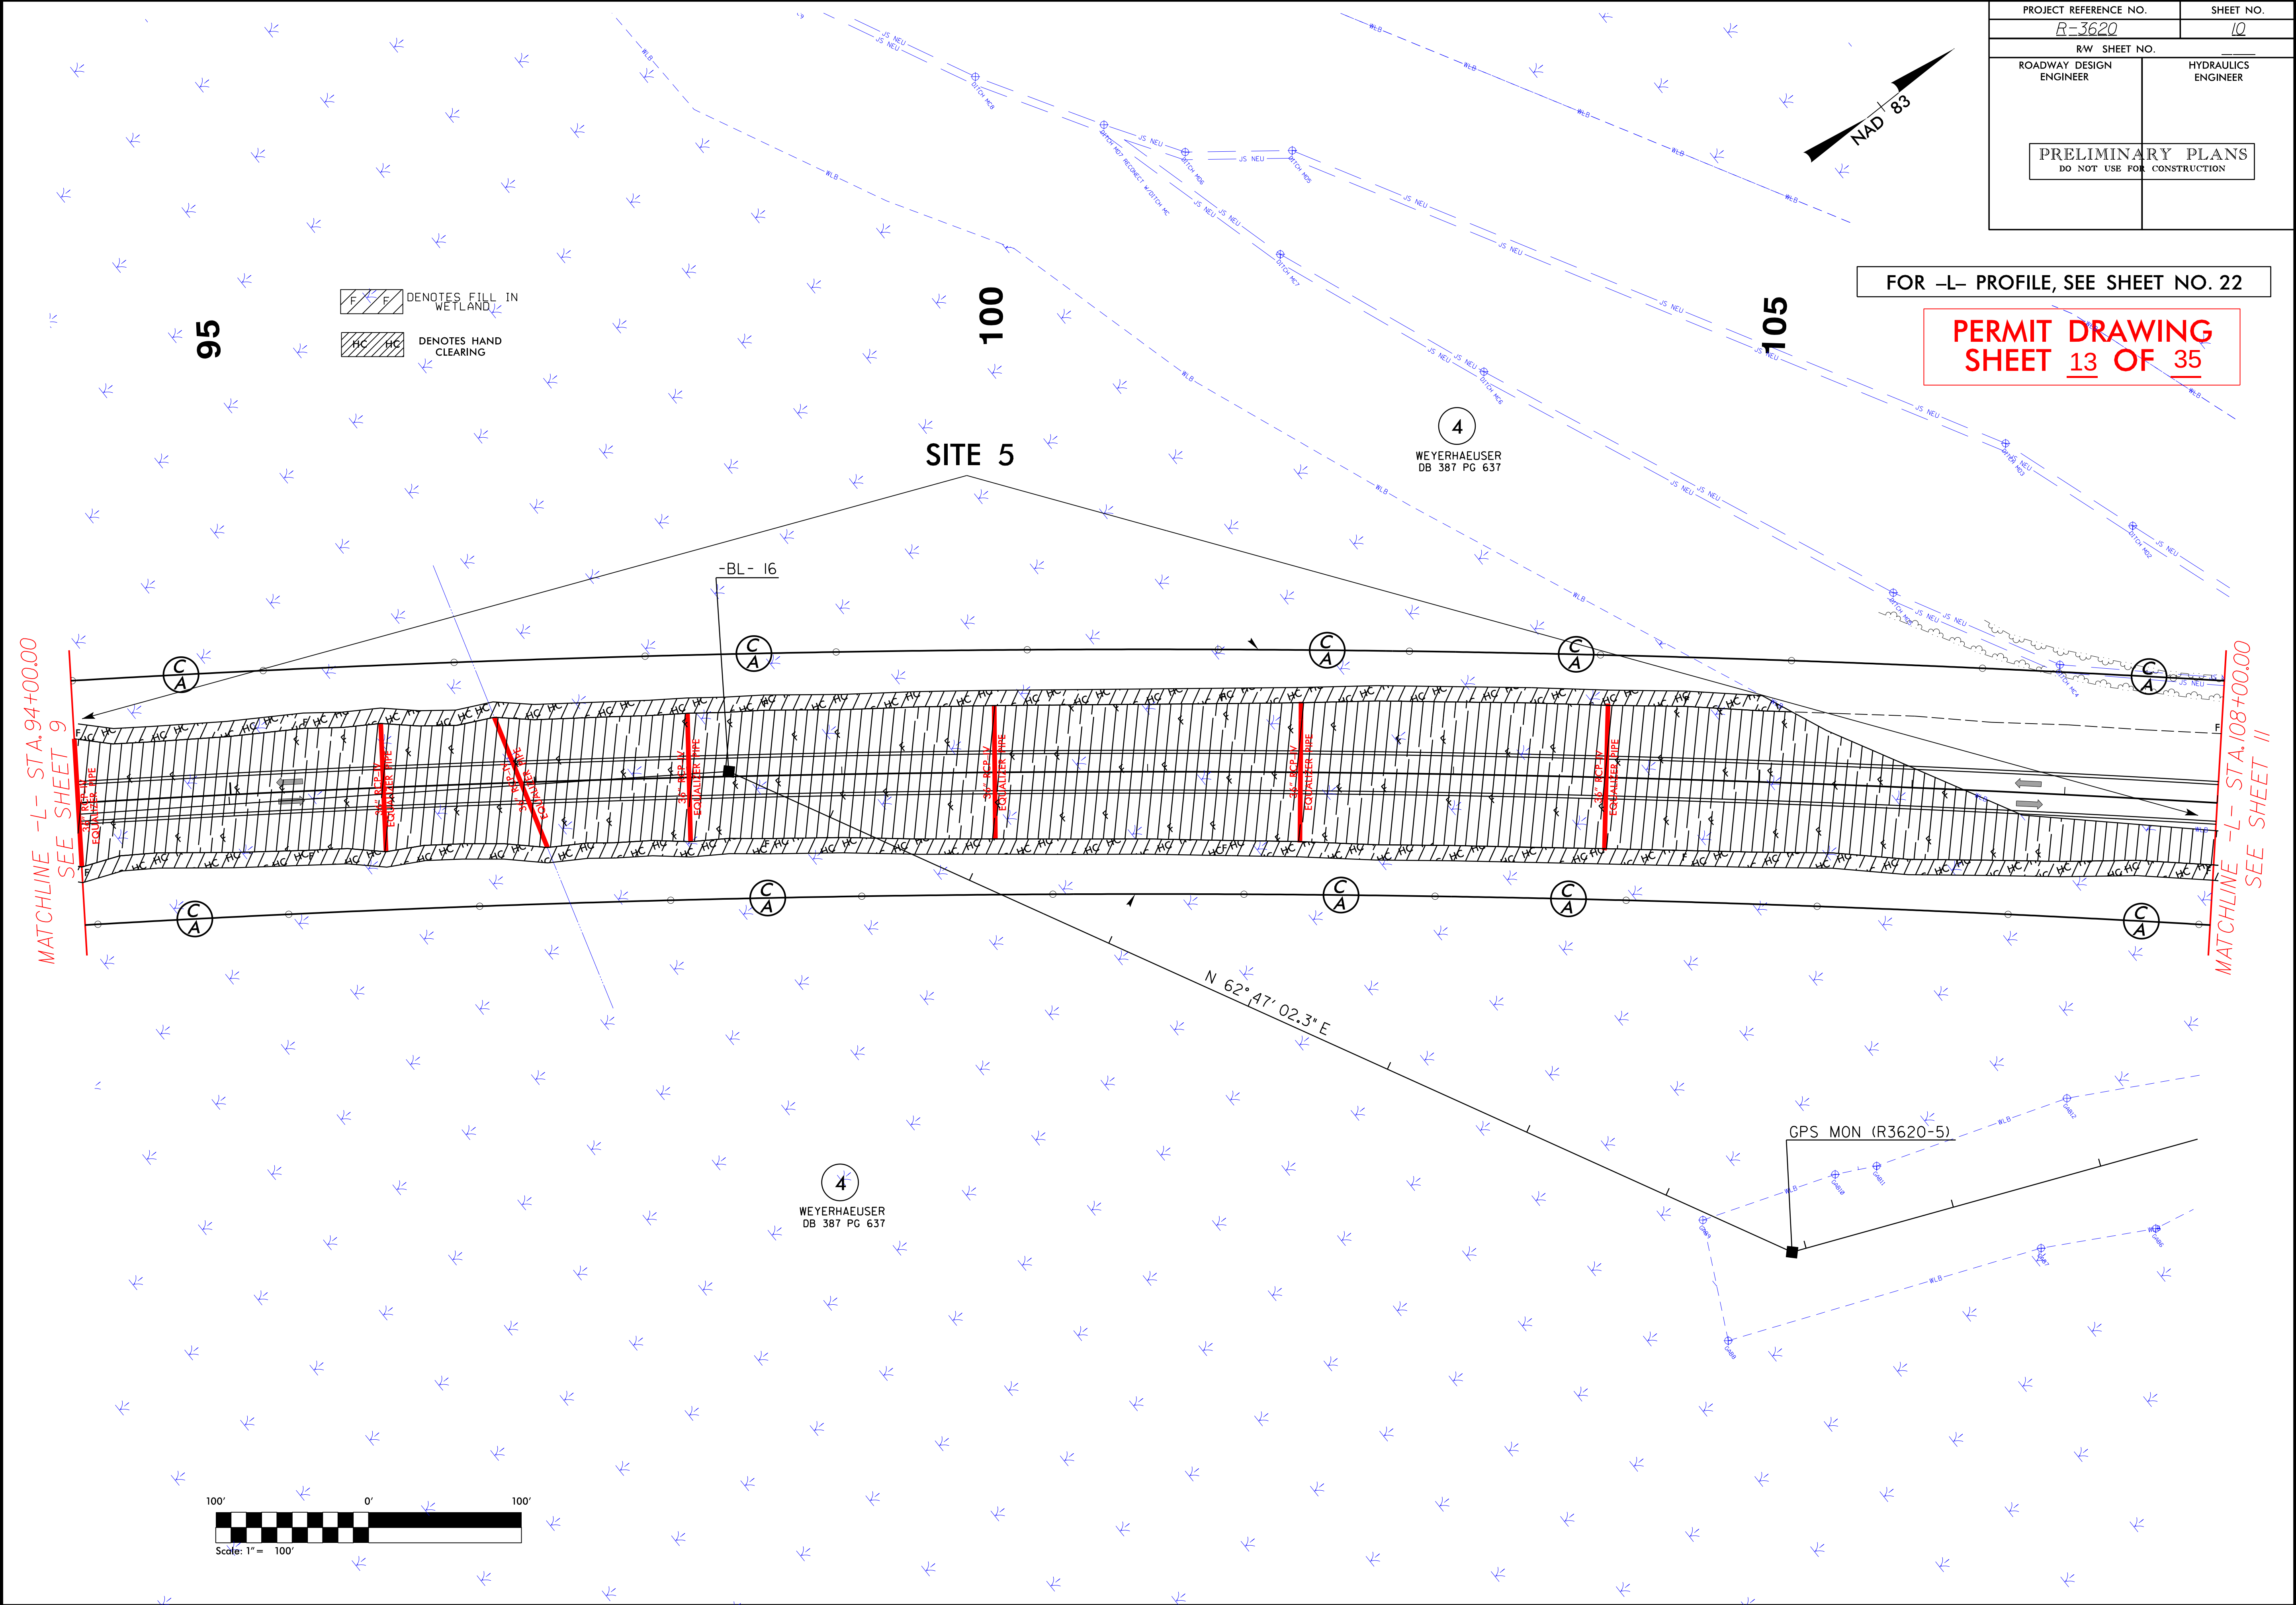

FOR -L- PROFILE, SEE SHEET NO. 22

PERMIT DRAWING
SHEET 14 OF 35

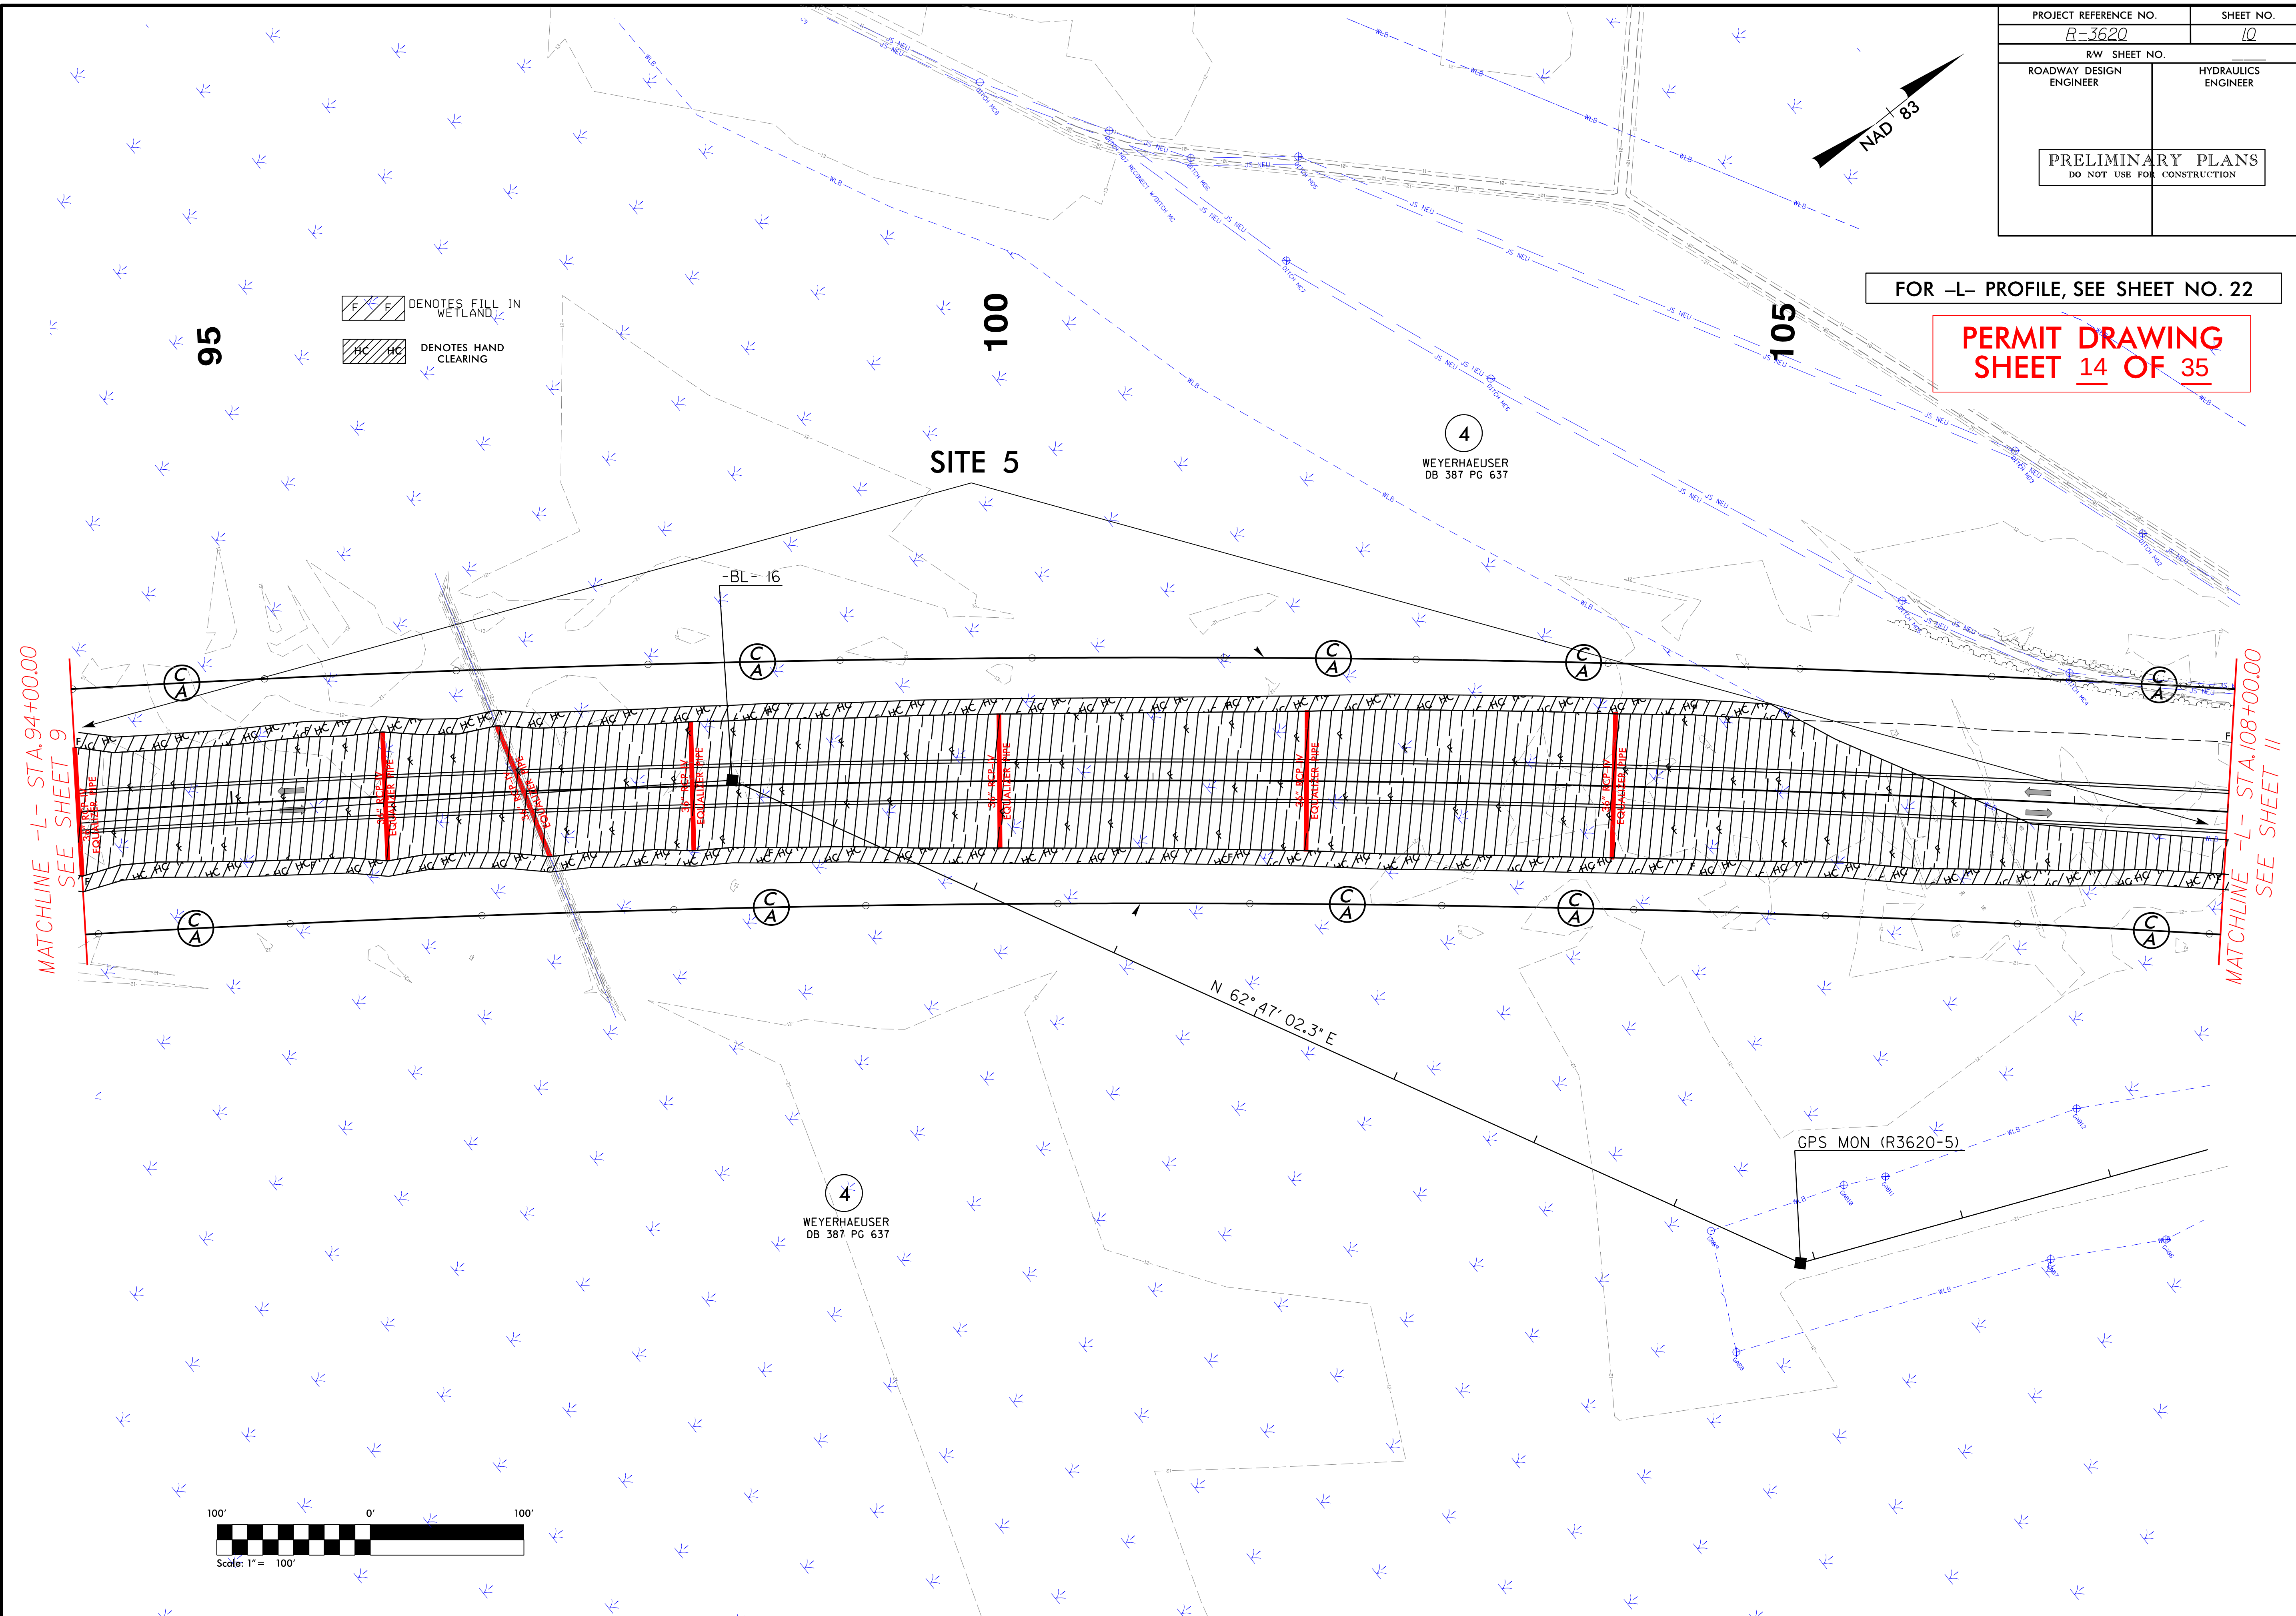

MATCHLINE -L- STA. 94+00.00
SEE SHEET 9

MATCHLINE -L- STA.108+00.00
SEE SHEET II

REVISIONS


11/26/2013
hpatel
R:\Hydraulic

REVISIONS

8/17/99

11/26/2013
K:\Hydraulics\PERMITS_Environmental\Drawings\PSH\R3620_Hyd_psh_11.dgn

PROJECT REFERENCE NO.		SHEET NO.
R-3620		11
RW SHEET NO.		
ROADWAY DESIGN ENGINEER		HYDRAULICS ENGINEER
PRELIMINARY PLANS DO NOT USE FOR CONSTRUCTION		

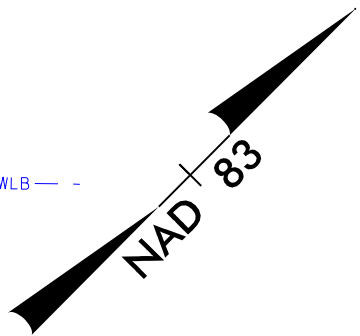


- DENOTES FILL IN WETLAND
- DENOTES HAND CLEARING
- DENOTES IMPACTS IN SURFACE WATER

4
WEYERHAEUSER
DB 387 PG 637

115

110

120

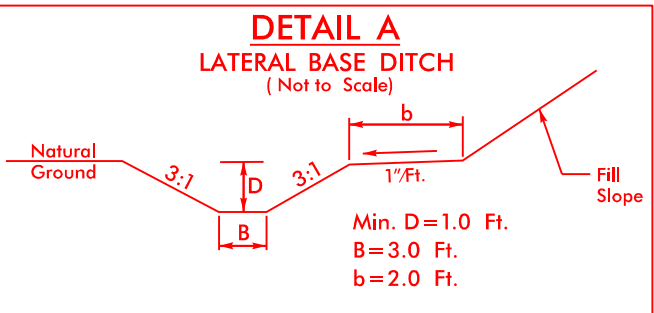


FROM STA. TO STA.
-L- 119+00 LT TO 121+00 LT

PERMIT DRAWING
SHEET 15 OF 35

MATCHLINE -L- STA.108+00.00
SEE SHEET 10

MATCHLINE -L- STA.122+00.00
SEE SHEET 12

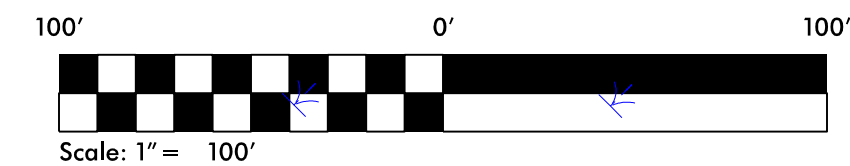

SITE 5

SITE 6

SITE 7

SITE 8

SITE 9

GPS MON. R3620-G1

WOODS

WOODS

WOODS

Sta. = 119+00 LT
DA=0.4 ac
Q10=1.1 cfs
V10=0.4 f/s
d=0.6
s=0.004 ft/ft
S=0.2

3.0' BASE DITCH
SEE DETAIL A
DDE = 169 CY

-BL- 17

4

WEYERHAEUSER
DB 387 PG 637

PRELIMINARY PLANS
DO NOT USE FOR CONSTRUCTION

DO NOT USE FOR CONSTRUCTION

DETAIL A
LATERAL BASE DITCH
 (Not to Scale)

3:1 3:1 1' Ft. Fill Slope

D
 B
 b

Min. $D = 1.0$ Ft.
 $B = 3.0$ Ft.
 $b = 2.0$ Ft.

FROM STA. TO STA.
-L- 119+00 LT TO 121+00 LT

PERMIT SHEET 16 OF 35

-B1 - 17

— 3.0' BASE DITCH
SEE DETAIL A
DDE = 169 CY

Sta. = 119+00 LT
DA = 0.4 ac
Q10 = 1.1 cfs
V10 = 0.4 ft/s
d = 0.6
s = .004 ft/ft
v = 0.4

**MATCHLINE -L- STA. 122+00.00
SEE SHEET 12**

MATCHLINE -L- STA.108+00.00
SEE SHEET 10

4
WEYERHAEUSER
DB 387 PG 637

SITE 9

115

110

SITE 8

SITE 7

SITE 6

SITE 5

REVISIONS

8/17/99




1/26/2013
hpatel
\\PSH\R3620_Hyd_psh_11.dgn

8/17/99

REVISIONS

Design Revision Z-13-12 Revised ditch left of -L- according to Detail G.

11/2/2013
R:\Hydraulics\PERMITS\Environmental\Drawings\PSH\3620_Hyd_psh_13.dgn

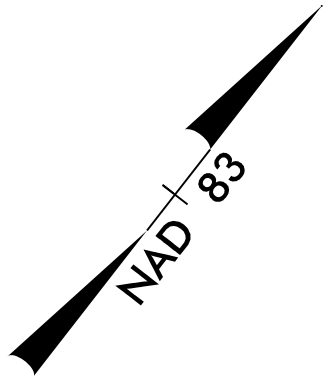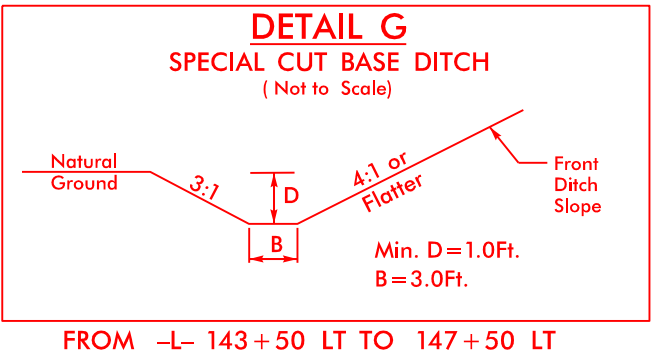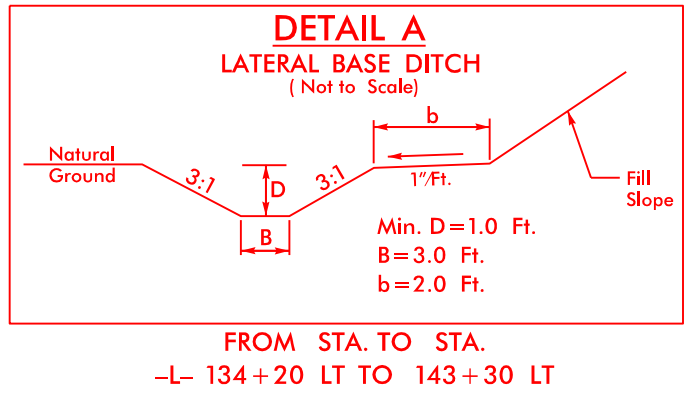

PROJECT REFERENCE NO. <i>R-3620</i>		SHEET NO. <i>13</i>	
R/W SHEET NO. _____			
ROADWAY DESIGN ENGINEER		HYDRAULICS ENGINEER	
PRELIMINARY PLANS DO NOT USE FOR CONSTRUCTION			

- DENOTES IMPACTS IN SURFACE WATER
- DENOTES TEMPORARY IMPACTS IN SURFACE WATER
- DENOTES FILL IN WETLAND
- DENOTES HAND CLEARING
- DENOTES MECHANIZED CLEARING

140

4

WEYERHAEUSER
DB 387 PG 637

145

150

PERMIT DRAWING
SHEET 19 OF 35


SITE 12

SITE 13

SITE 14

MATCHLINE -L- STA. 136+00.00
SEE SHEET 12




MATCHLINE -L- STA. 150+00.00
SEE SHEET 14

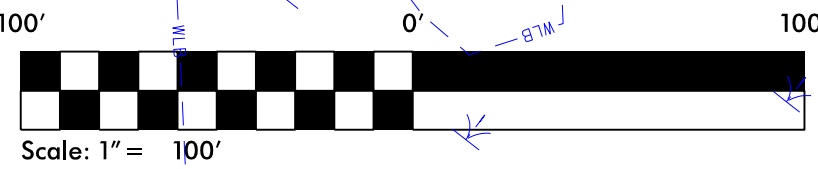

8/17/99

REVISIONS
Design Revision Z-13-12 Revised ditch left of -L- according to Detail G.

11/2/2013
R:\Hydraulics\PERMITS\Environmental Drawings\PSH\3620_Hyd_psh_13.dgn

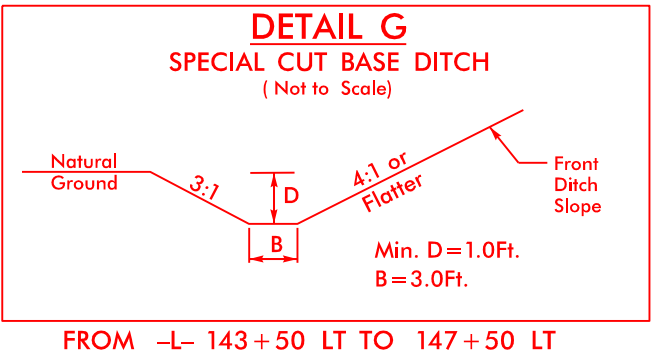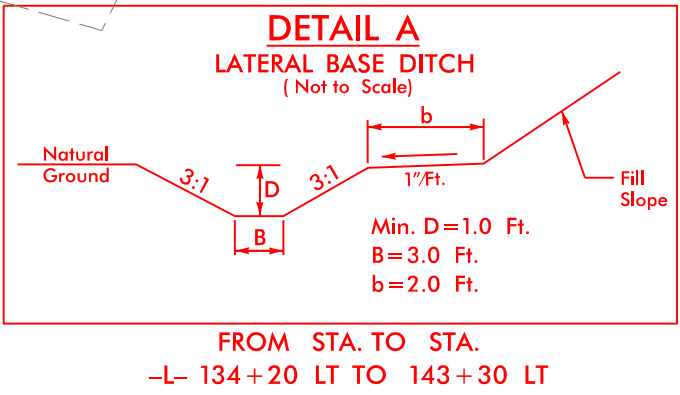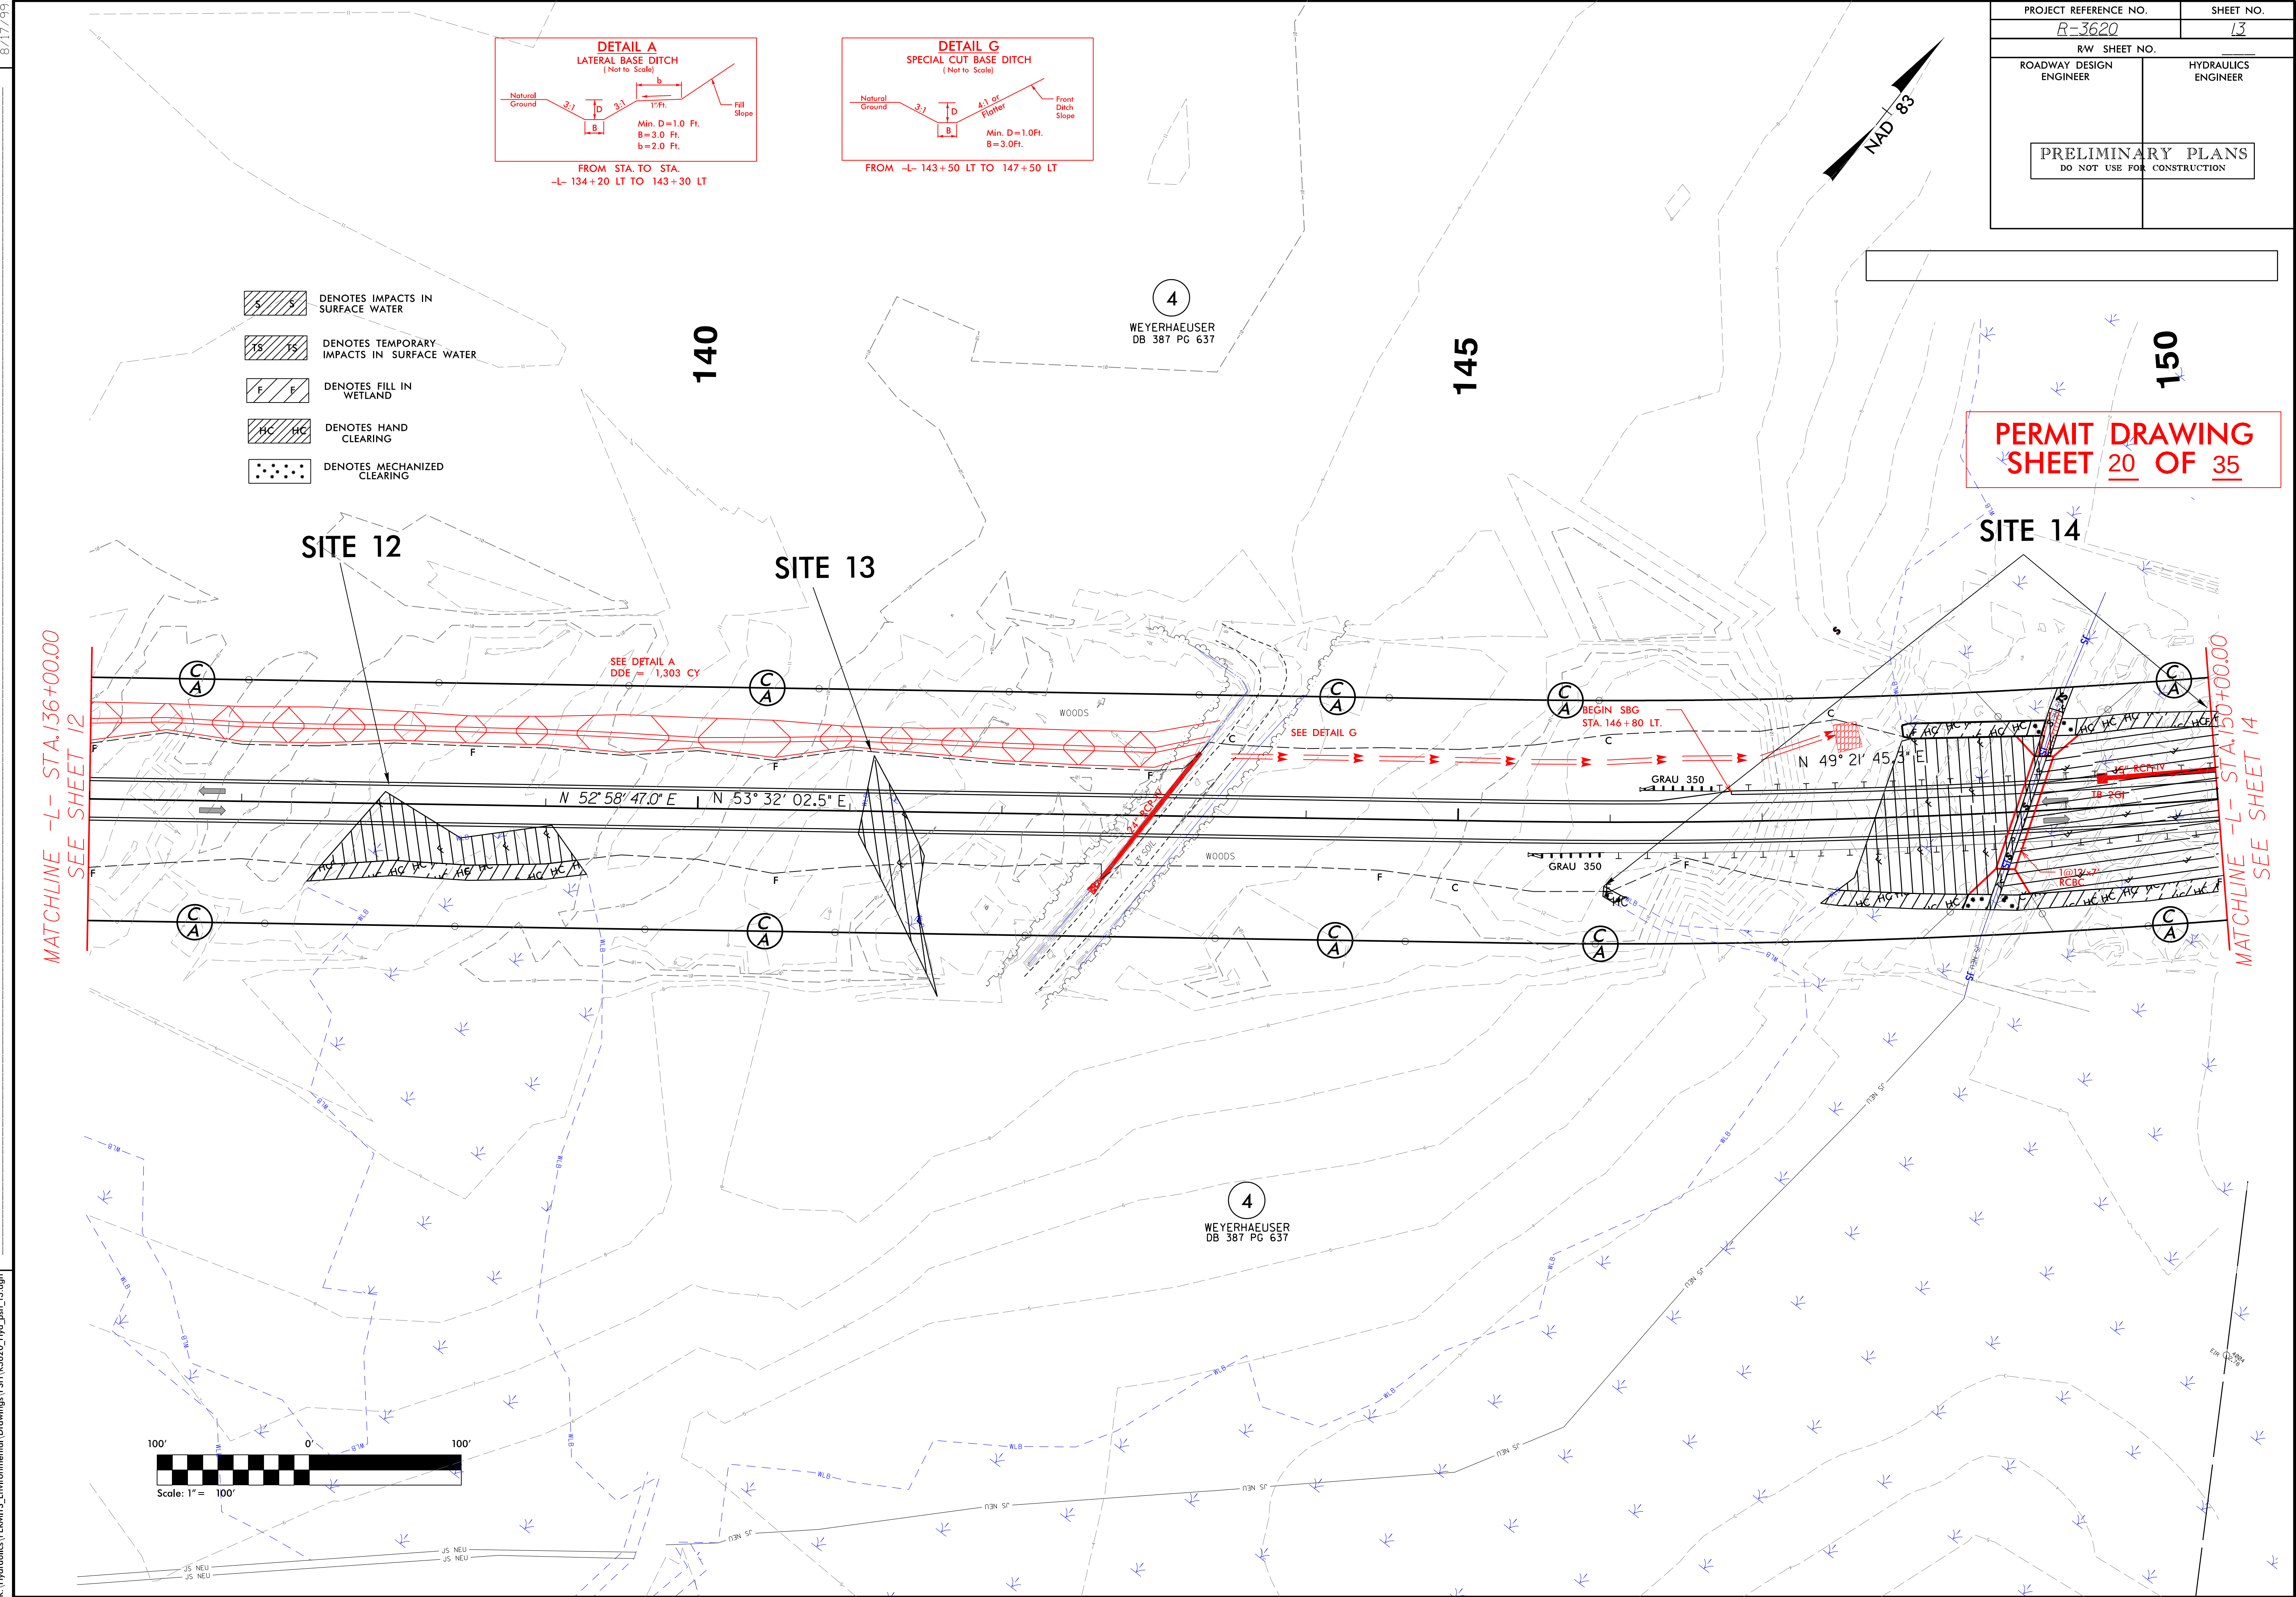



- DENOTES IMPACTS IN SURFACE WATER
- DENOTES TEMPORARY IMPACTS IN SURFACE WATER
- DENOTES FILL IN WETLAND
- DENOTES HAND CLEARING
- DENOTES MECHANIZED CLEARING

PERMIT DRAWING
SHEET 20 OF 35

8/23/99

SECTION CUTS
US FRAME

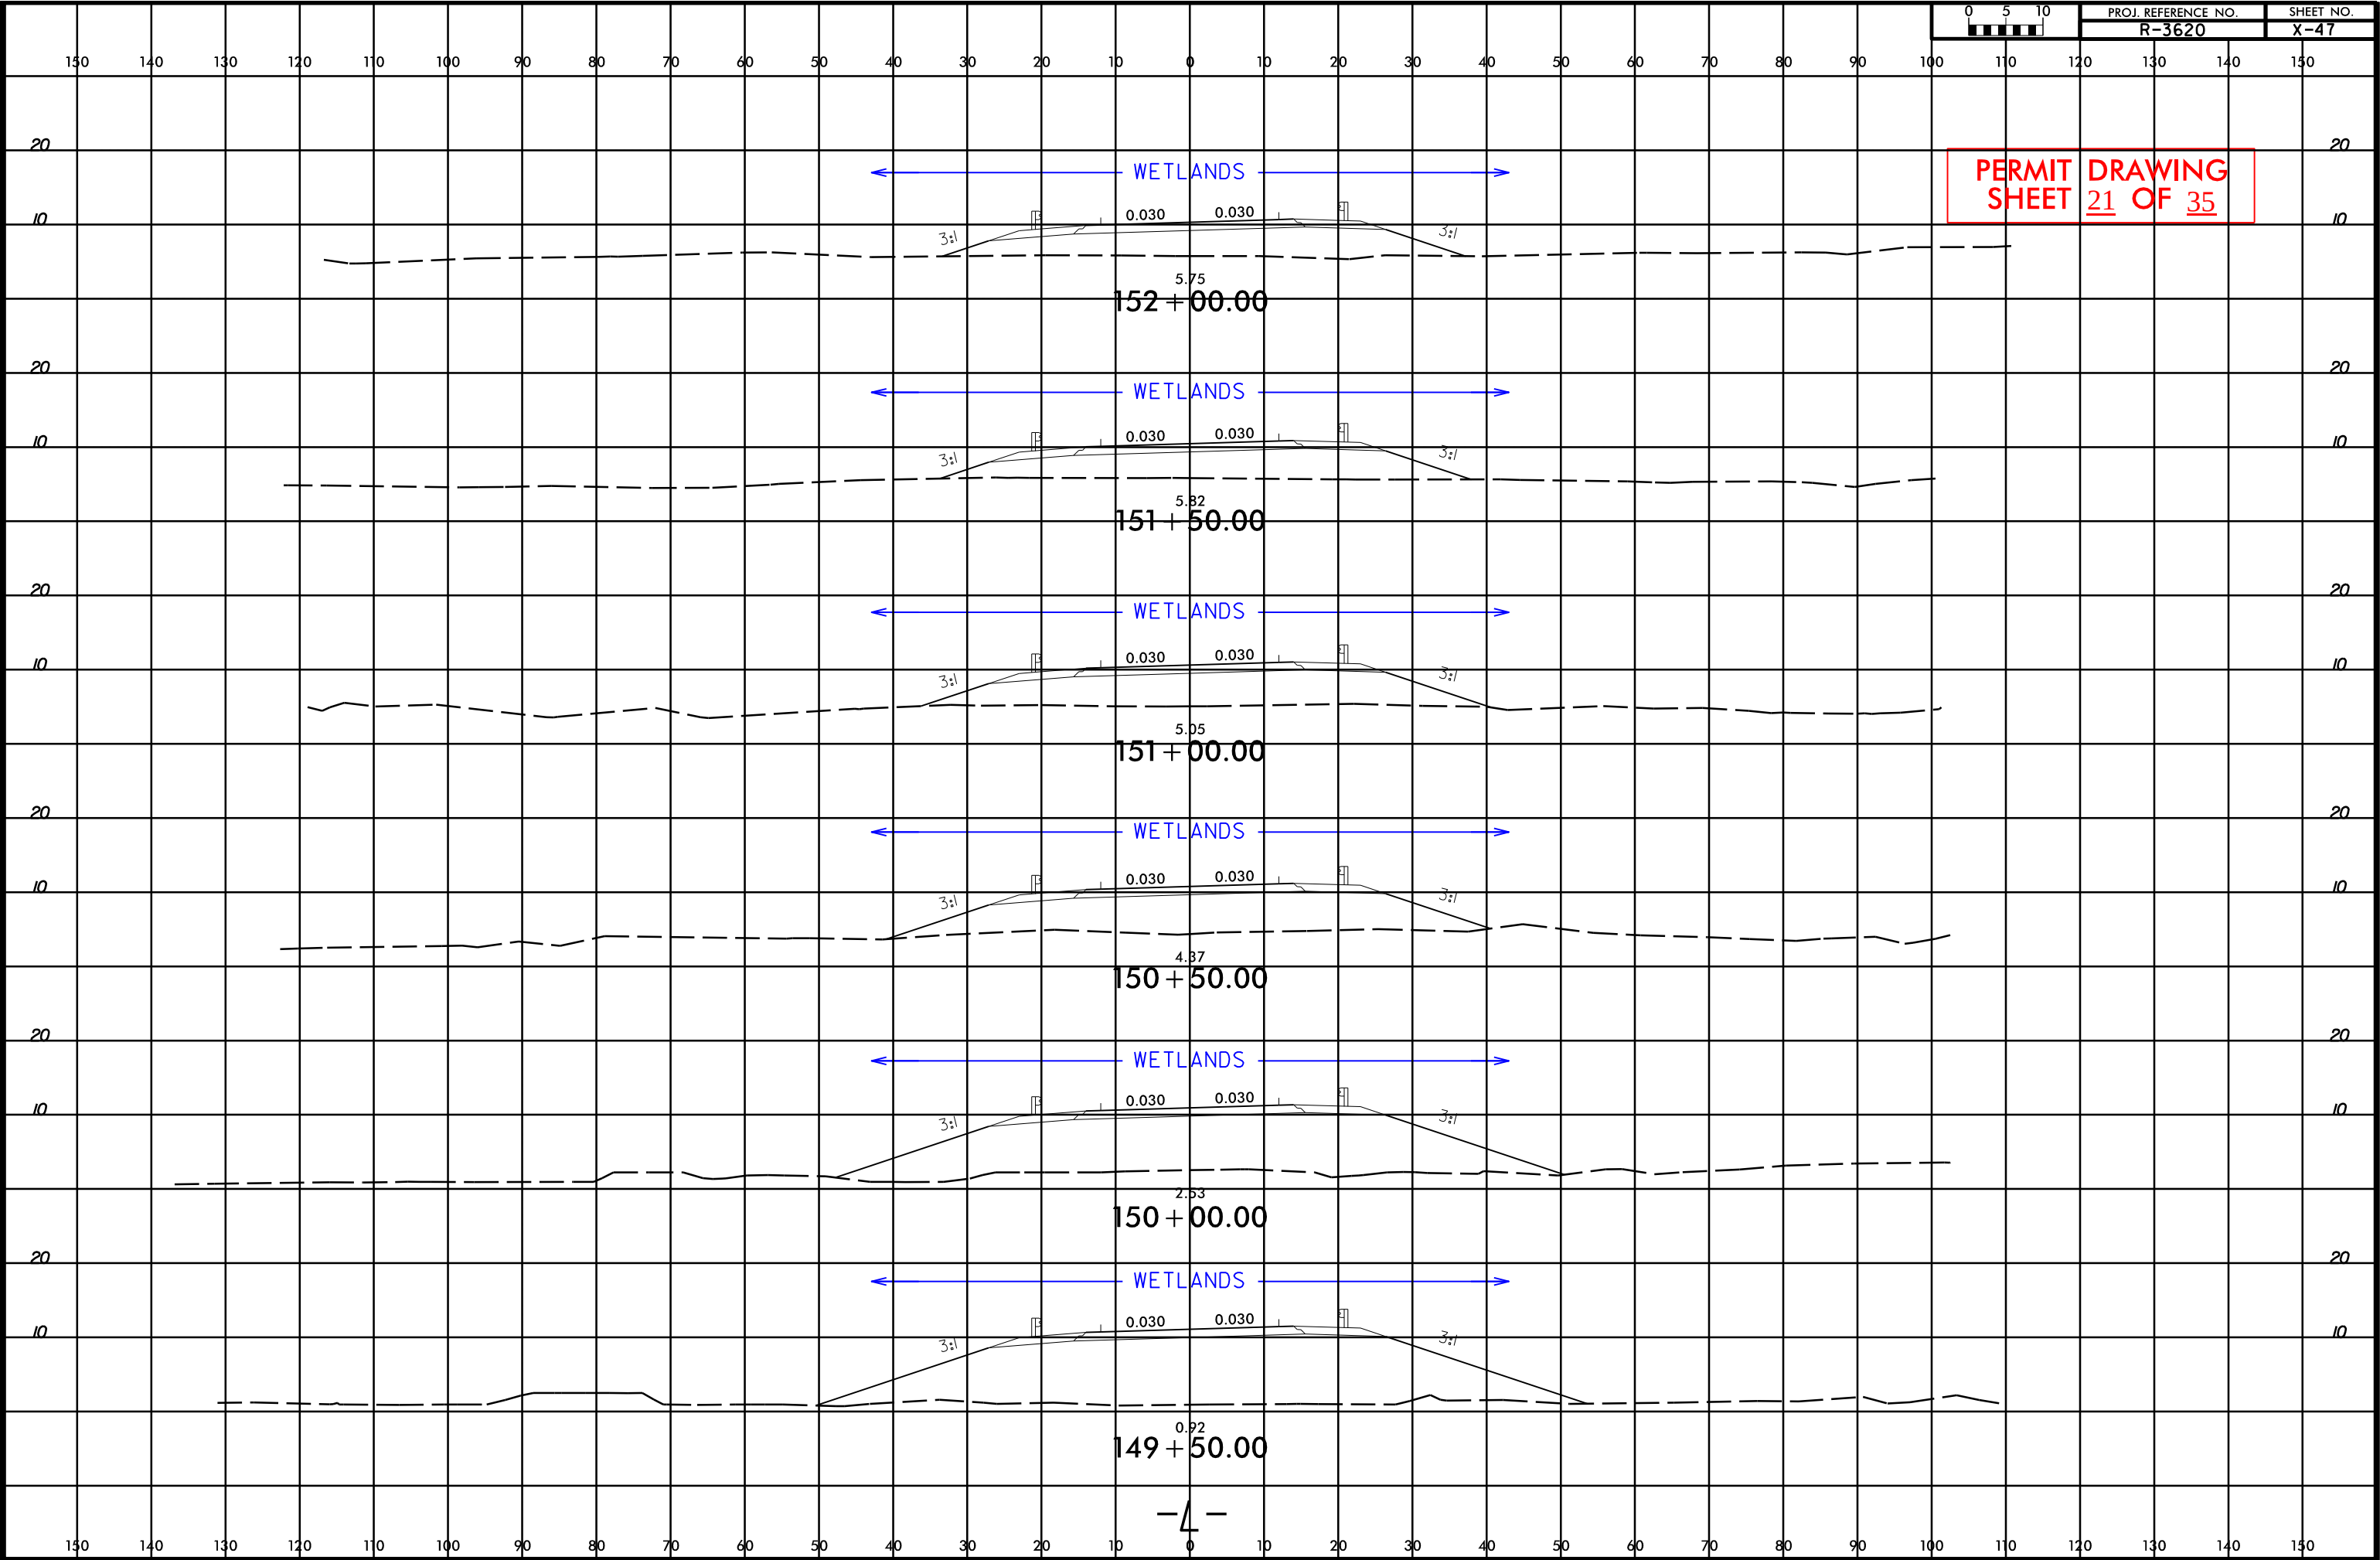

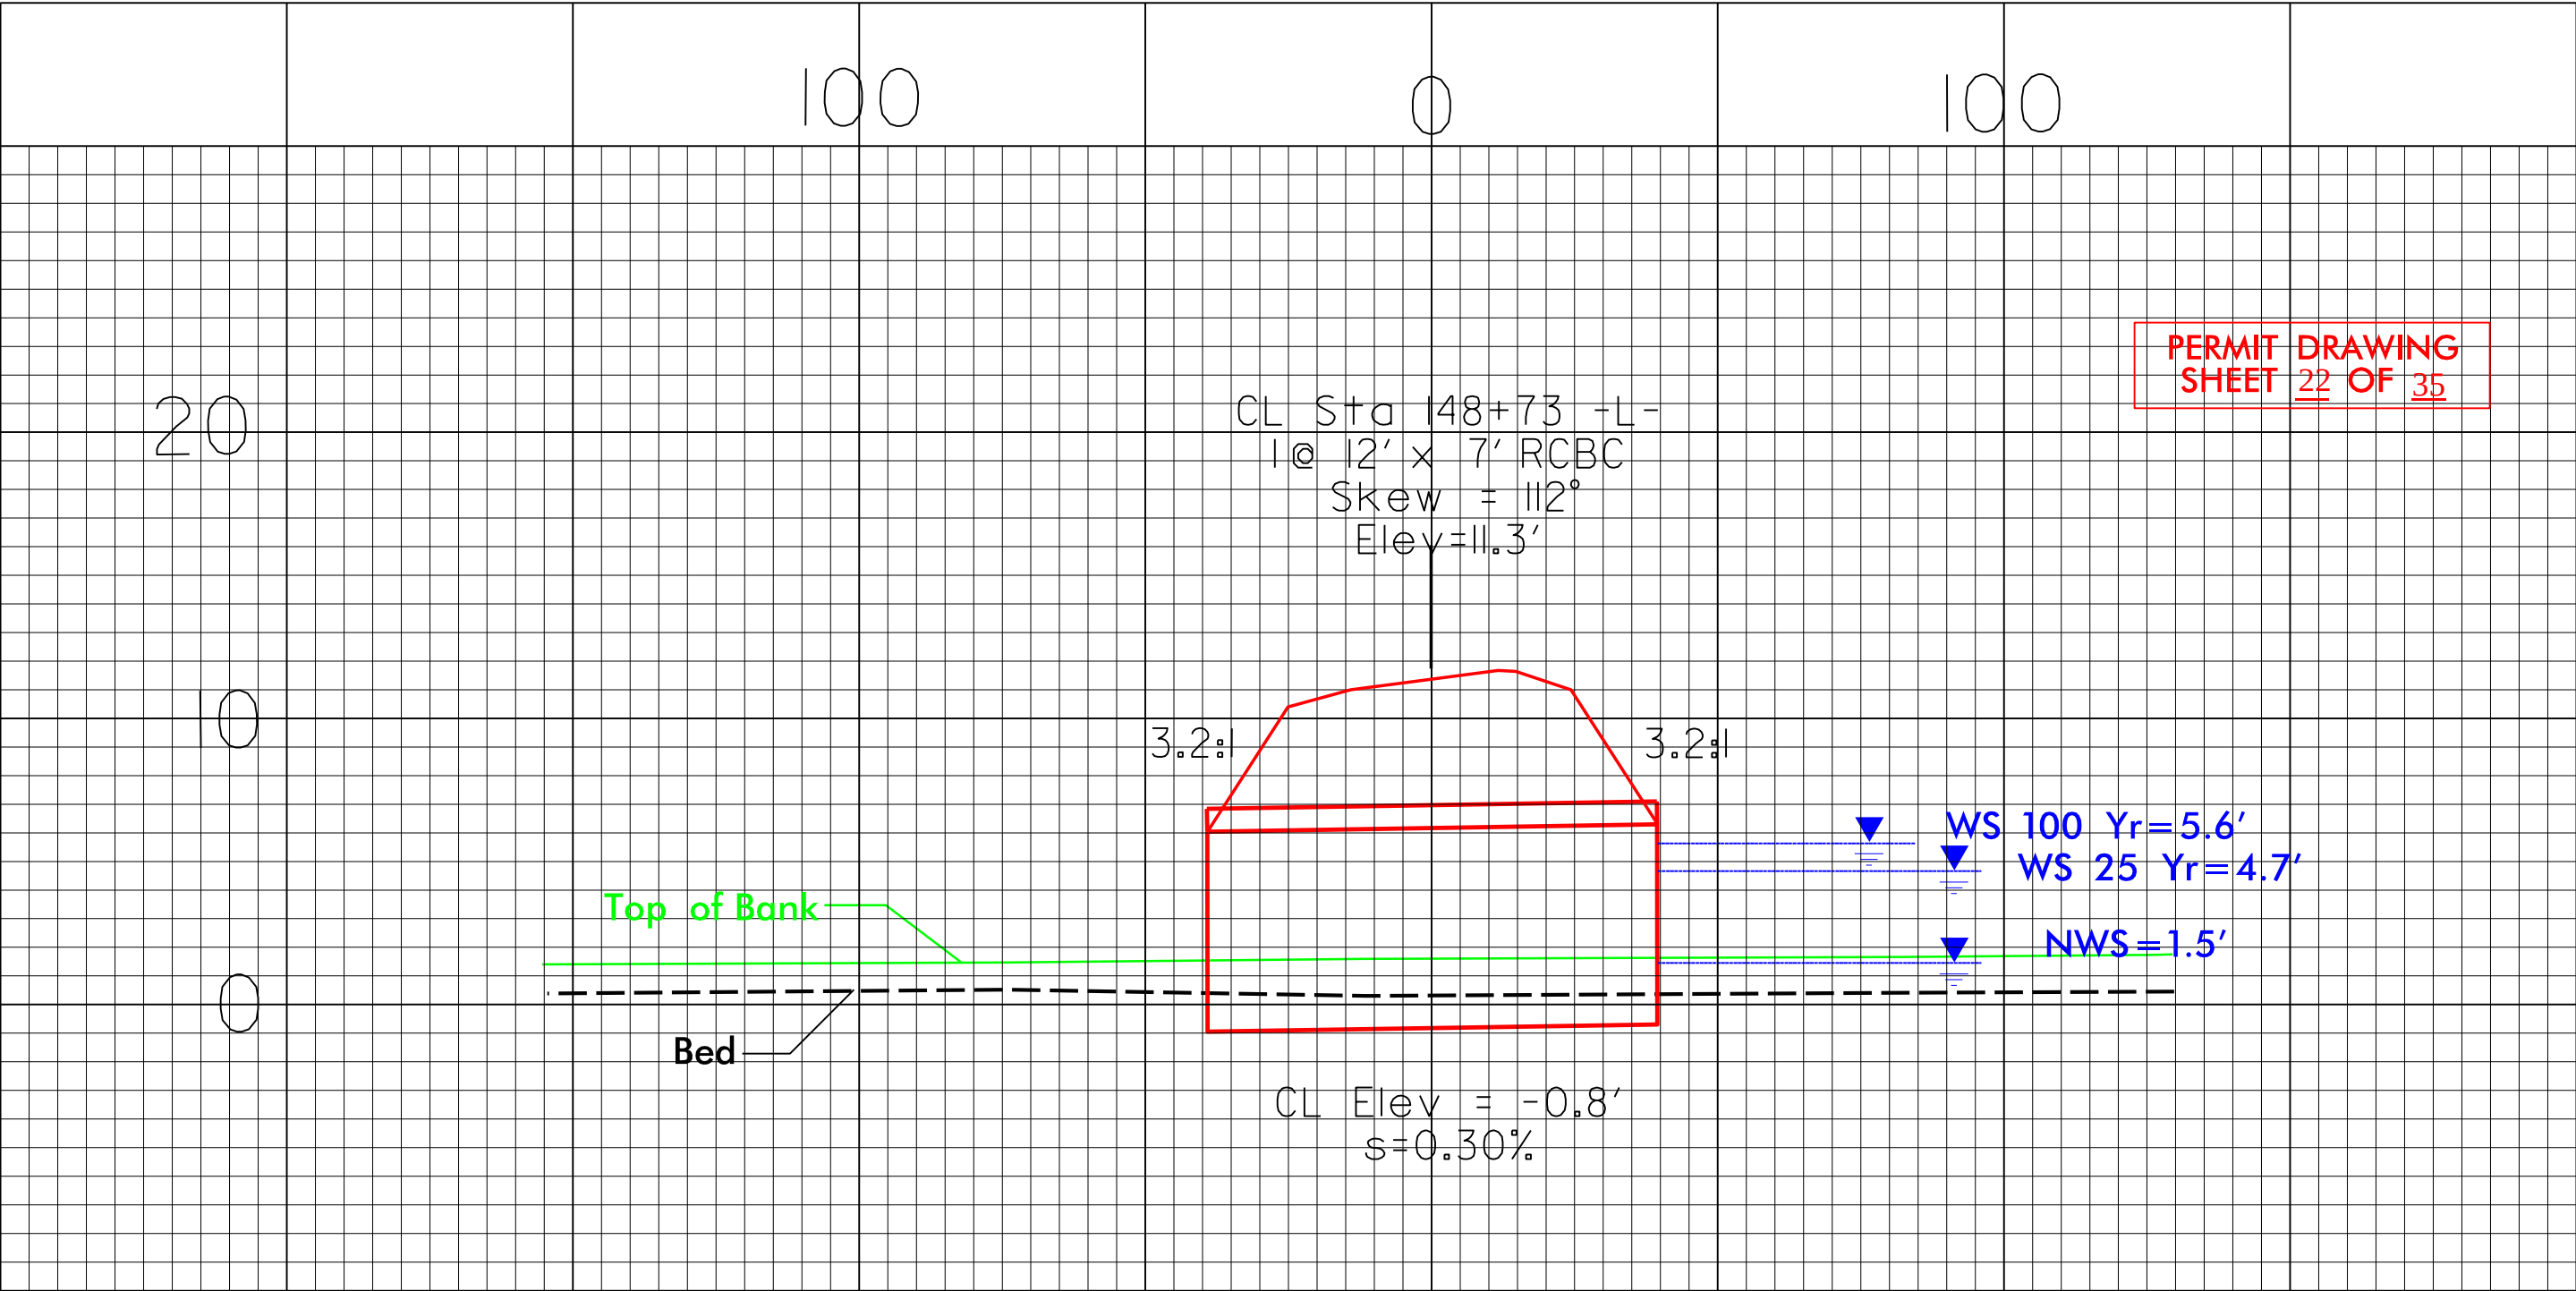

PROJECT REFERENCE NO.		SHEET NO.
R-3620		14
RW SHEET NO.		
ROADWAY DESIGN ENGINEER		HYDRAULICS ENGINEER
PRELIMINARY PLANS DO NOT USE FOR CONSTRUCTION		

FOR -L- PROFILE, SEE SHEET NO. 24

PERMIT DRAWING
SHEET 23 OF 35

6
ALBEMARLE BEACH FARMS, INC
DB 442 PG 935

5
REBECCA PIERCE HEIRS
DB 371 PG 169
PC2 115B

4
WEYERHAEUSER
DB 387 PG 637

SITE 14

155

160



F F DENOTES FILL IN WETLAND
HC HC DENOTES HAND CLEARING


MATCHLINE -L- STA. 150+00.00
SEE SHEET 13

MATCHLINE -L- STA. 164+00.00
SEE SHEET 15


4
WEYERHAEUSER
DB 387 PG 637

5
REBECCA PIERCE HEIRS
DB 371 PG 169
PC2 115B

6
ALBEMARLE BEACH FARMS, INC
DB 442 PG 935

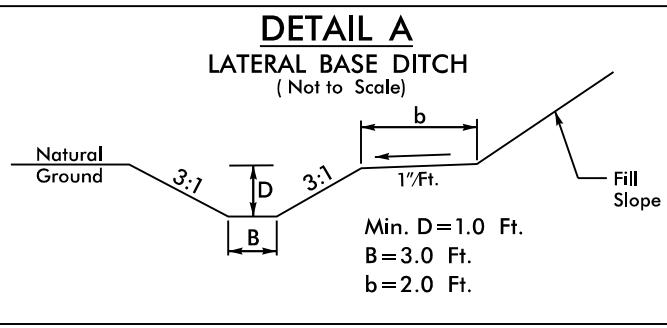

FROM STA. TO STA.
-L- 157+50 LT TO 167+00 LT
-L- 158+00 RT TO 166+00 RT

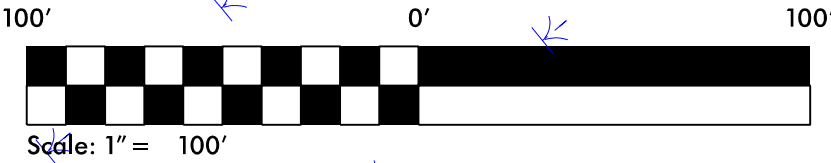

REVISIONS

8/17/99

10/2/2013
R:\Hydraulics\PERMITS_Environmental\Drawings\PSH\R3620_Hyd_gsh_14.dgn

PROJECT REFERENCE NO. <i>R-3620</i>		SHEET NO. <i>14</i>
RW SHEET NO. _____		
ROADWAY DESIGN ENGINEER	HYDRAULICS ENGINEER	
PRELIMINARY PLANS DO NOT USE FOR CONSTRUCTION		

FOR -L- PROFILE, SEE SHEET NO. 24

PERMIT DRAWING
SHEET 24 OF 35

6
ALBEMARLE BEACH FARMS, INC
DB 442 PG 935



5
REBECCA PIERCE HEIRS
DB 371 PG 169
PC2 115B

4
WEYERHAEUSER
DB 387 PG 637


SITE 14

155

160

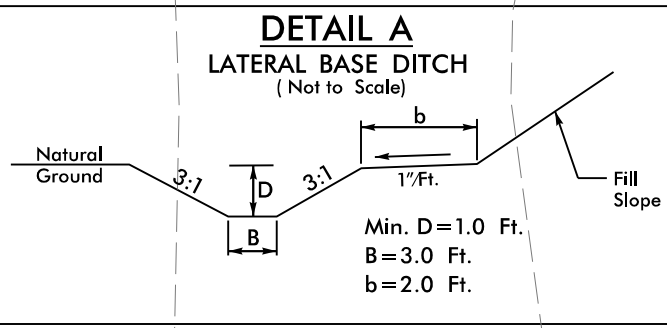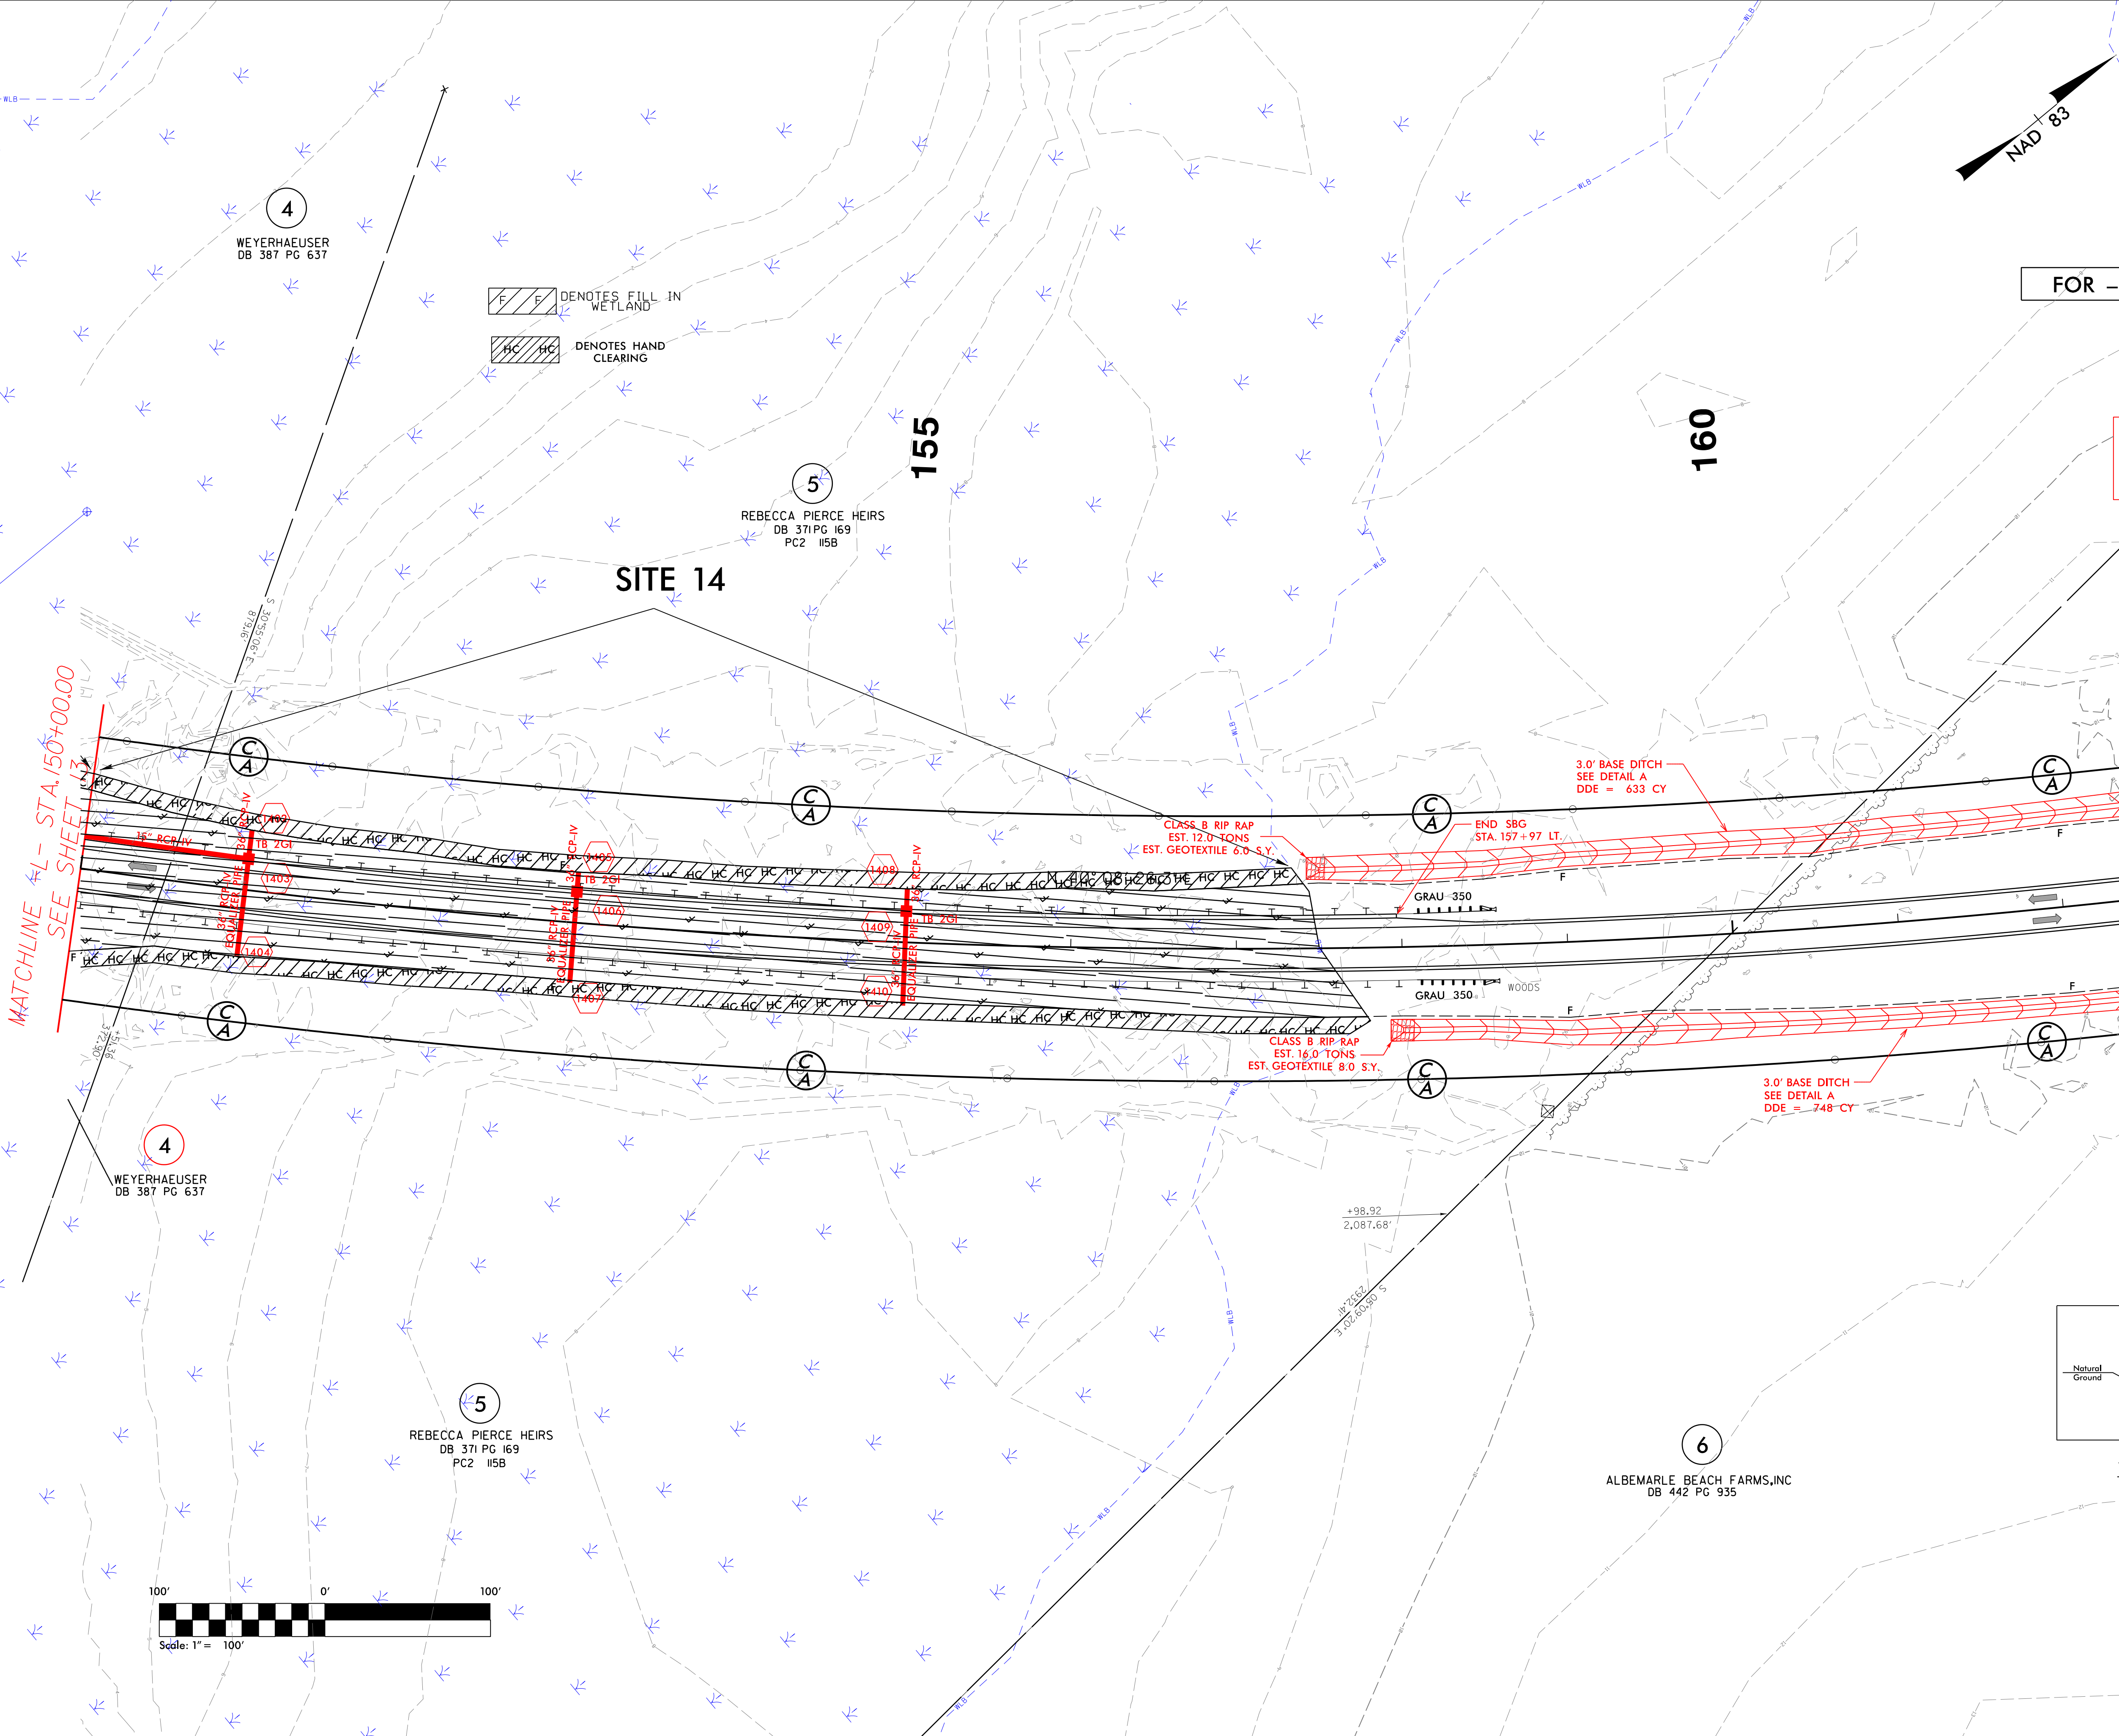

FROM STA. TO STA.
-L- 157+50 LT TO 167+00 LT
-L- 158+00 RT TO 166+00 RT

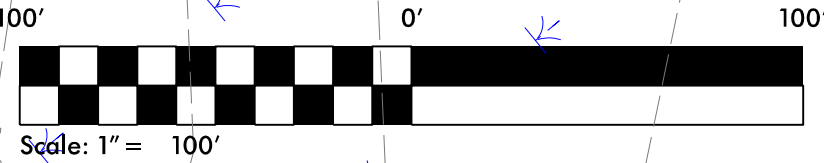


REVISIONS

8/17/99

10/2/2013
R:\Hydraulics\PERMITS_Environmental\Drawings\PSH\R3620_Hyd_gsh_14.dgn


8/23/99

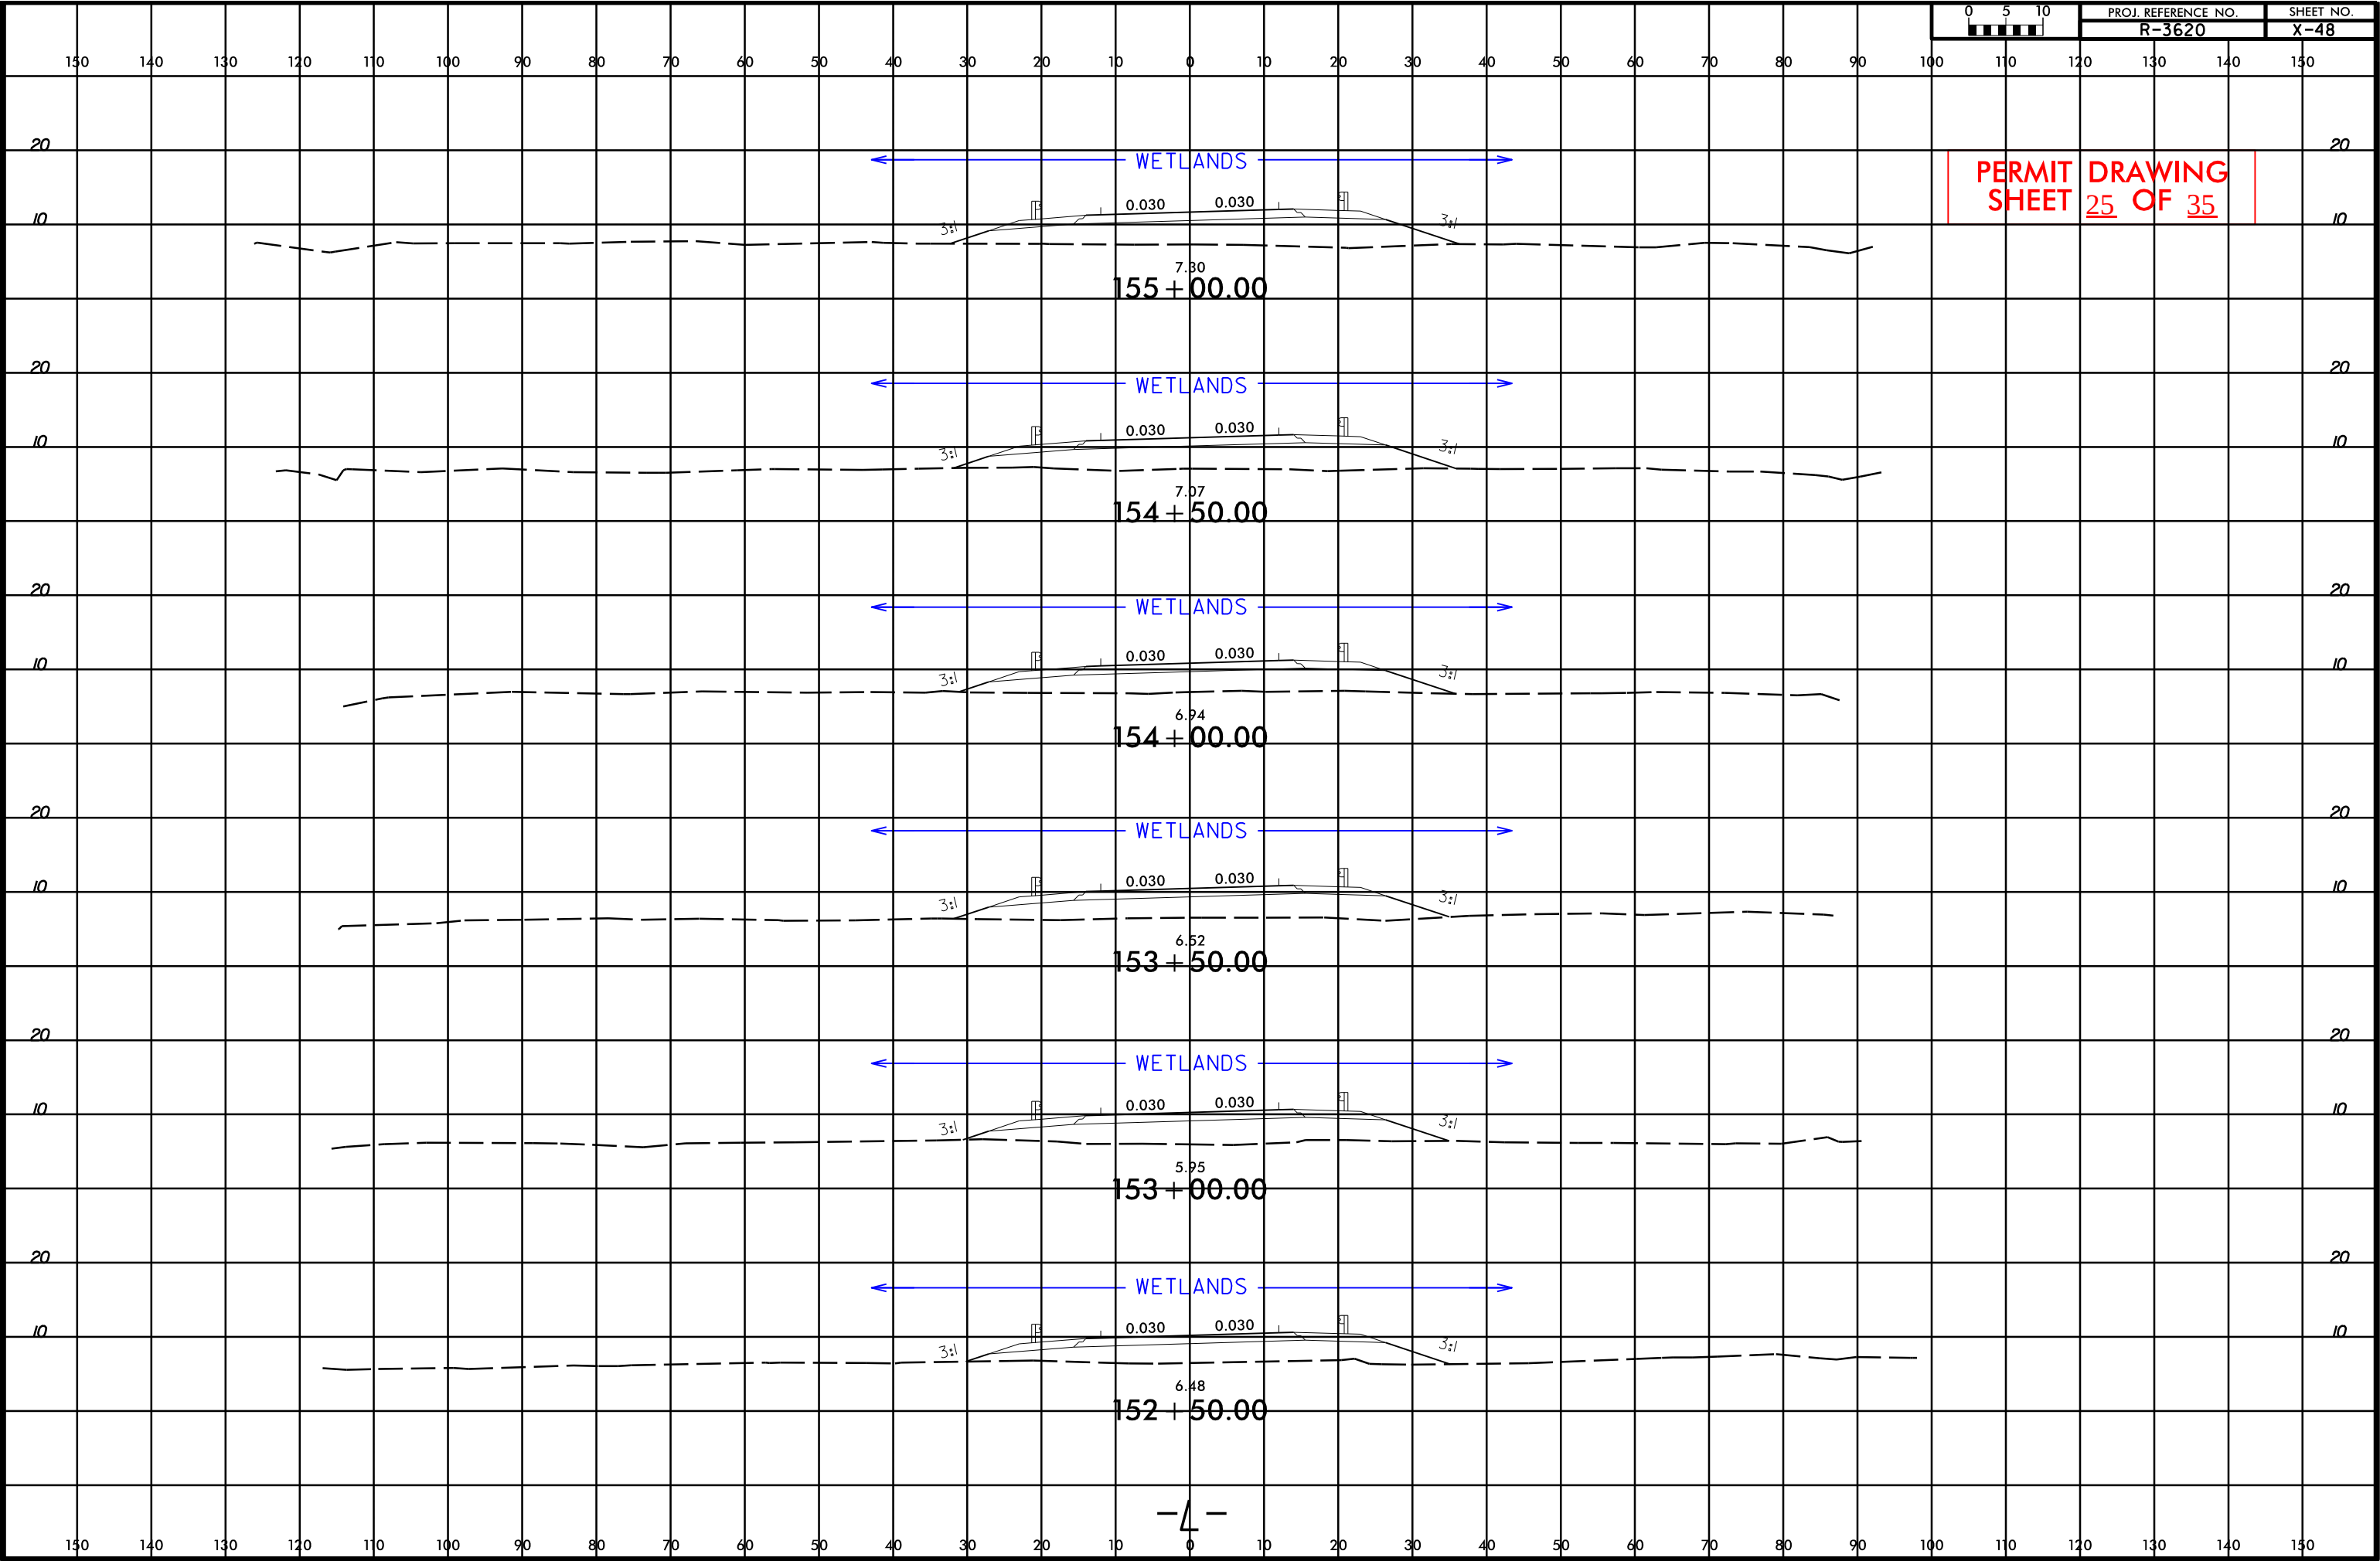


11/26/2013
jhpatel
R:\Hydraulic

PROJECT REFERENCE NO.		SHEET NO.
R-3620		15
RW SHEET NO.		
ROADWAY DESIGN ENGINEER	HYDRAULICS ENGINEER	
PRELIMINARY PLANS		
DO NOT USE FOR CONSTRUCTION		


PERMIT DRAWING
SHEET 27 OF 35

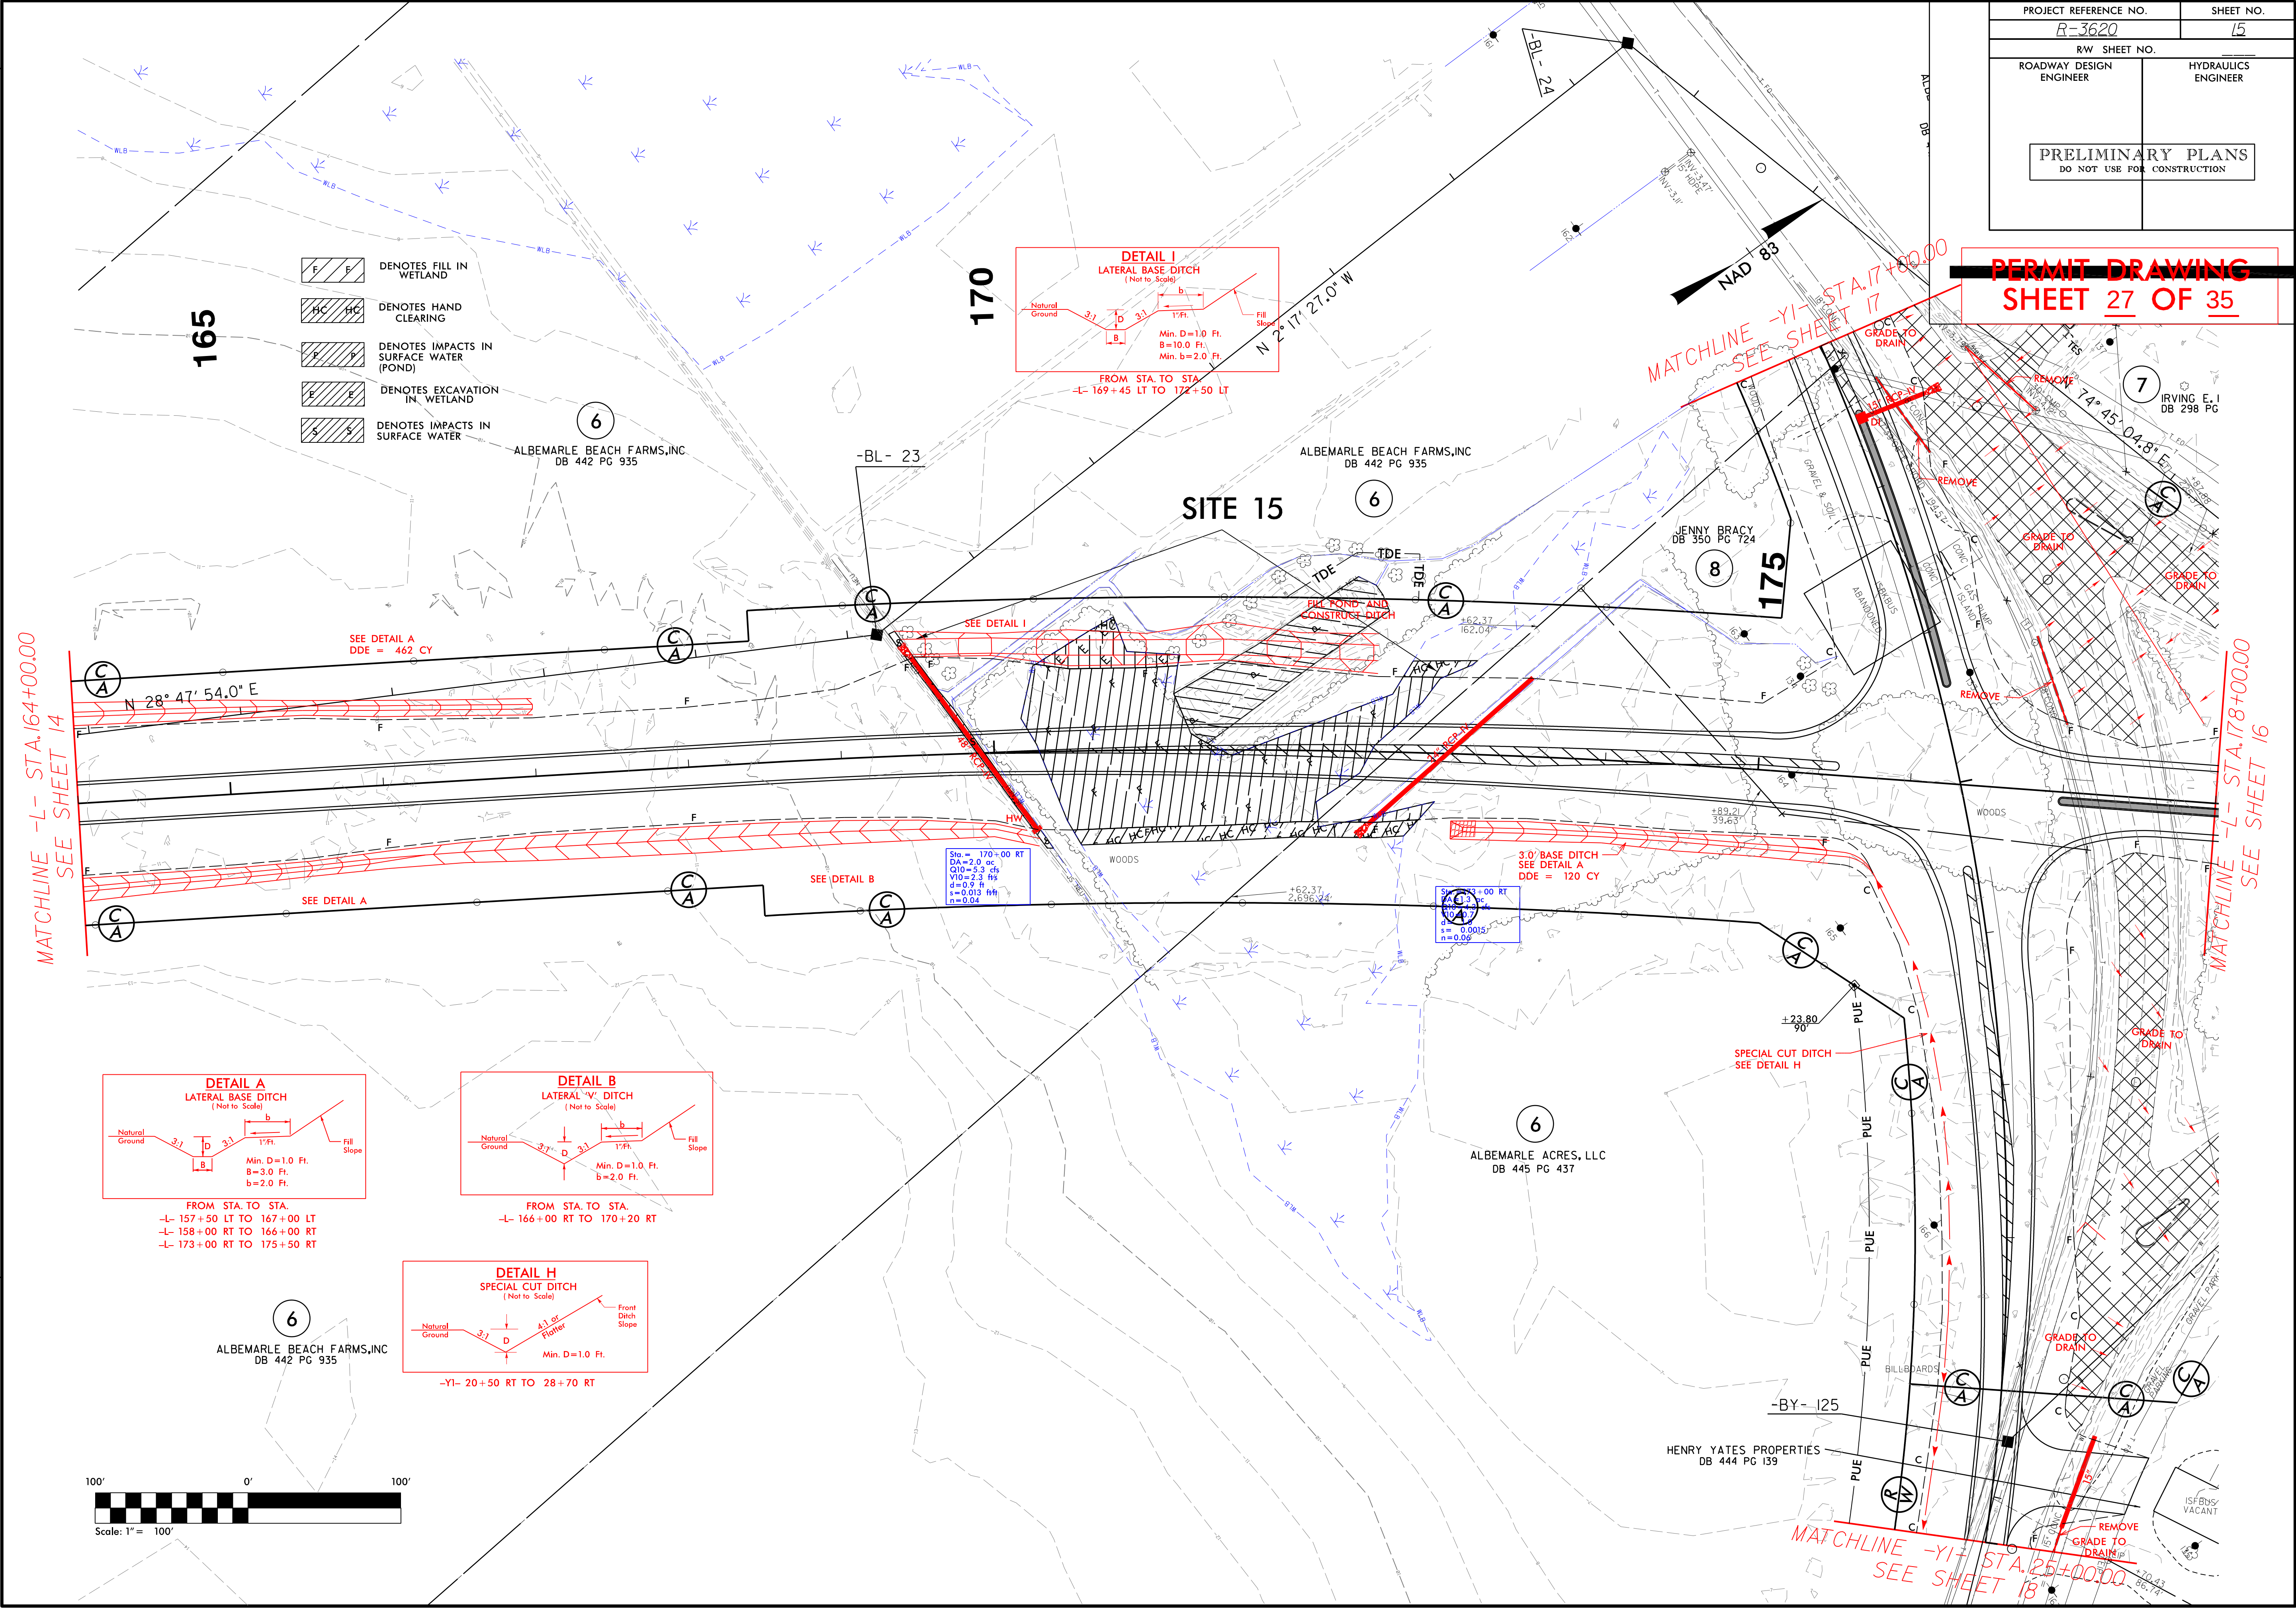


- DENOTES FILL IN WETLAND
- DENOTES HAND CLEARING
- DENOTES IMPACTS IN SURFACE WATER (POND)
- DENOTES EXCAVATION IN WETLAND
- DENOTES IMPACTS IN SURFACE WATER

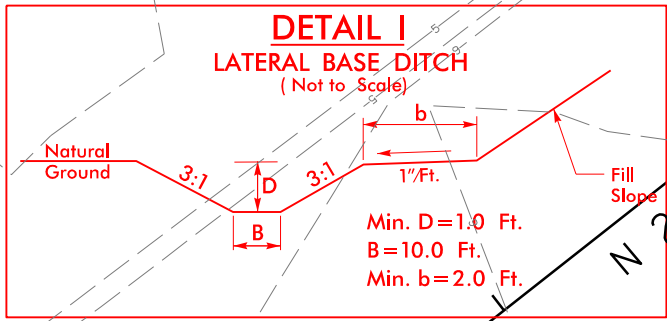


FROM STA. TO STA.
-L- 169+45 LT TO 172+50 LT

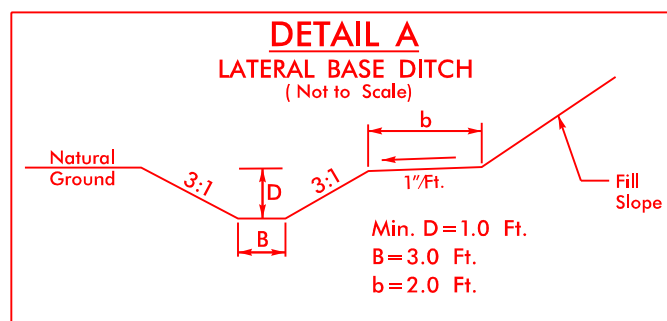

FROM STA. TO STA.
-L- 157+50 LT TO 167+00 LT
-L- 158+00 RT TO 166+00 RT
-L- 173+00 RT TO 175+50 RT

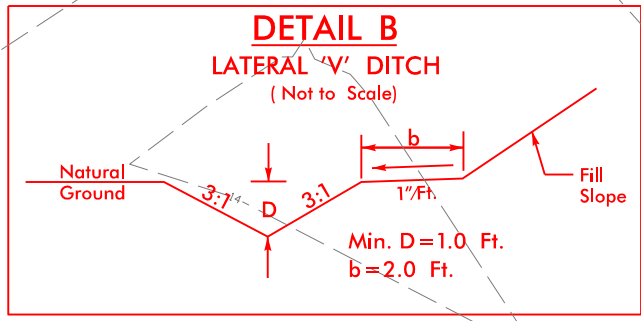


FROM STA. TO STA.
-L- 166+00 RT TO 170+20 RT

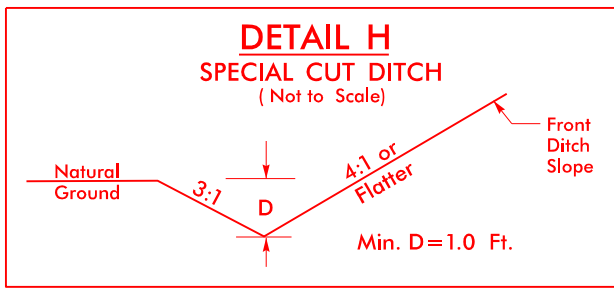

-YI- 20+50 RT TO 28+70 RT

Sta. = 170+00 RT
DA=2.0 ac
Q10=5.3 cfs
V10=2.3 ft/s
d=0.5 ft
s=0.013 ft/ft
n=0.04

Sta. = 171+00 RT
DA=2.0 ac
Q10=5.3 cfs
V10=2.3 ft/s
d=0.5 ft
s=0.013 ft/ft
n=0.04

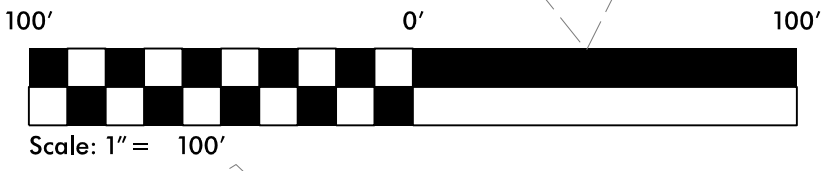


Scale: 1" = 100'

REVISIONS




07/24/2012 R/W REVISION (KEM) - MODIFIED EXISTING R/W ON PARCELS 006,007, AND 008.
Design Revision 1-13-12. Revised ditches right of -YI- according to Detail H. Revised the proposed EOP and lane geometry for the intersection of -L- -YI- according to Congestion Management recommendations.

8/23/99

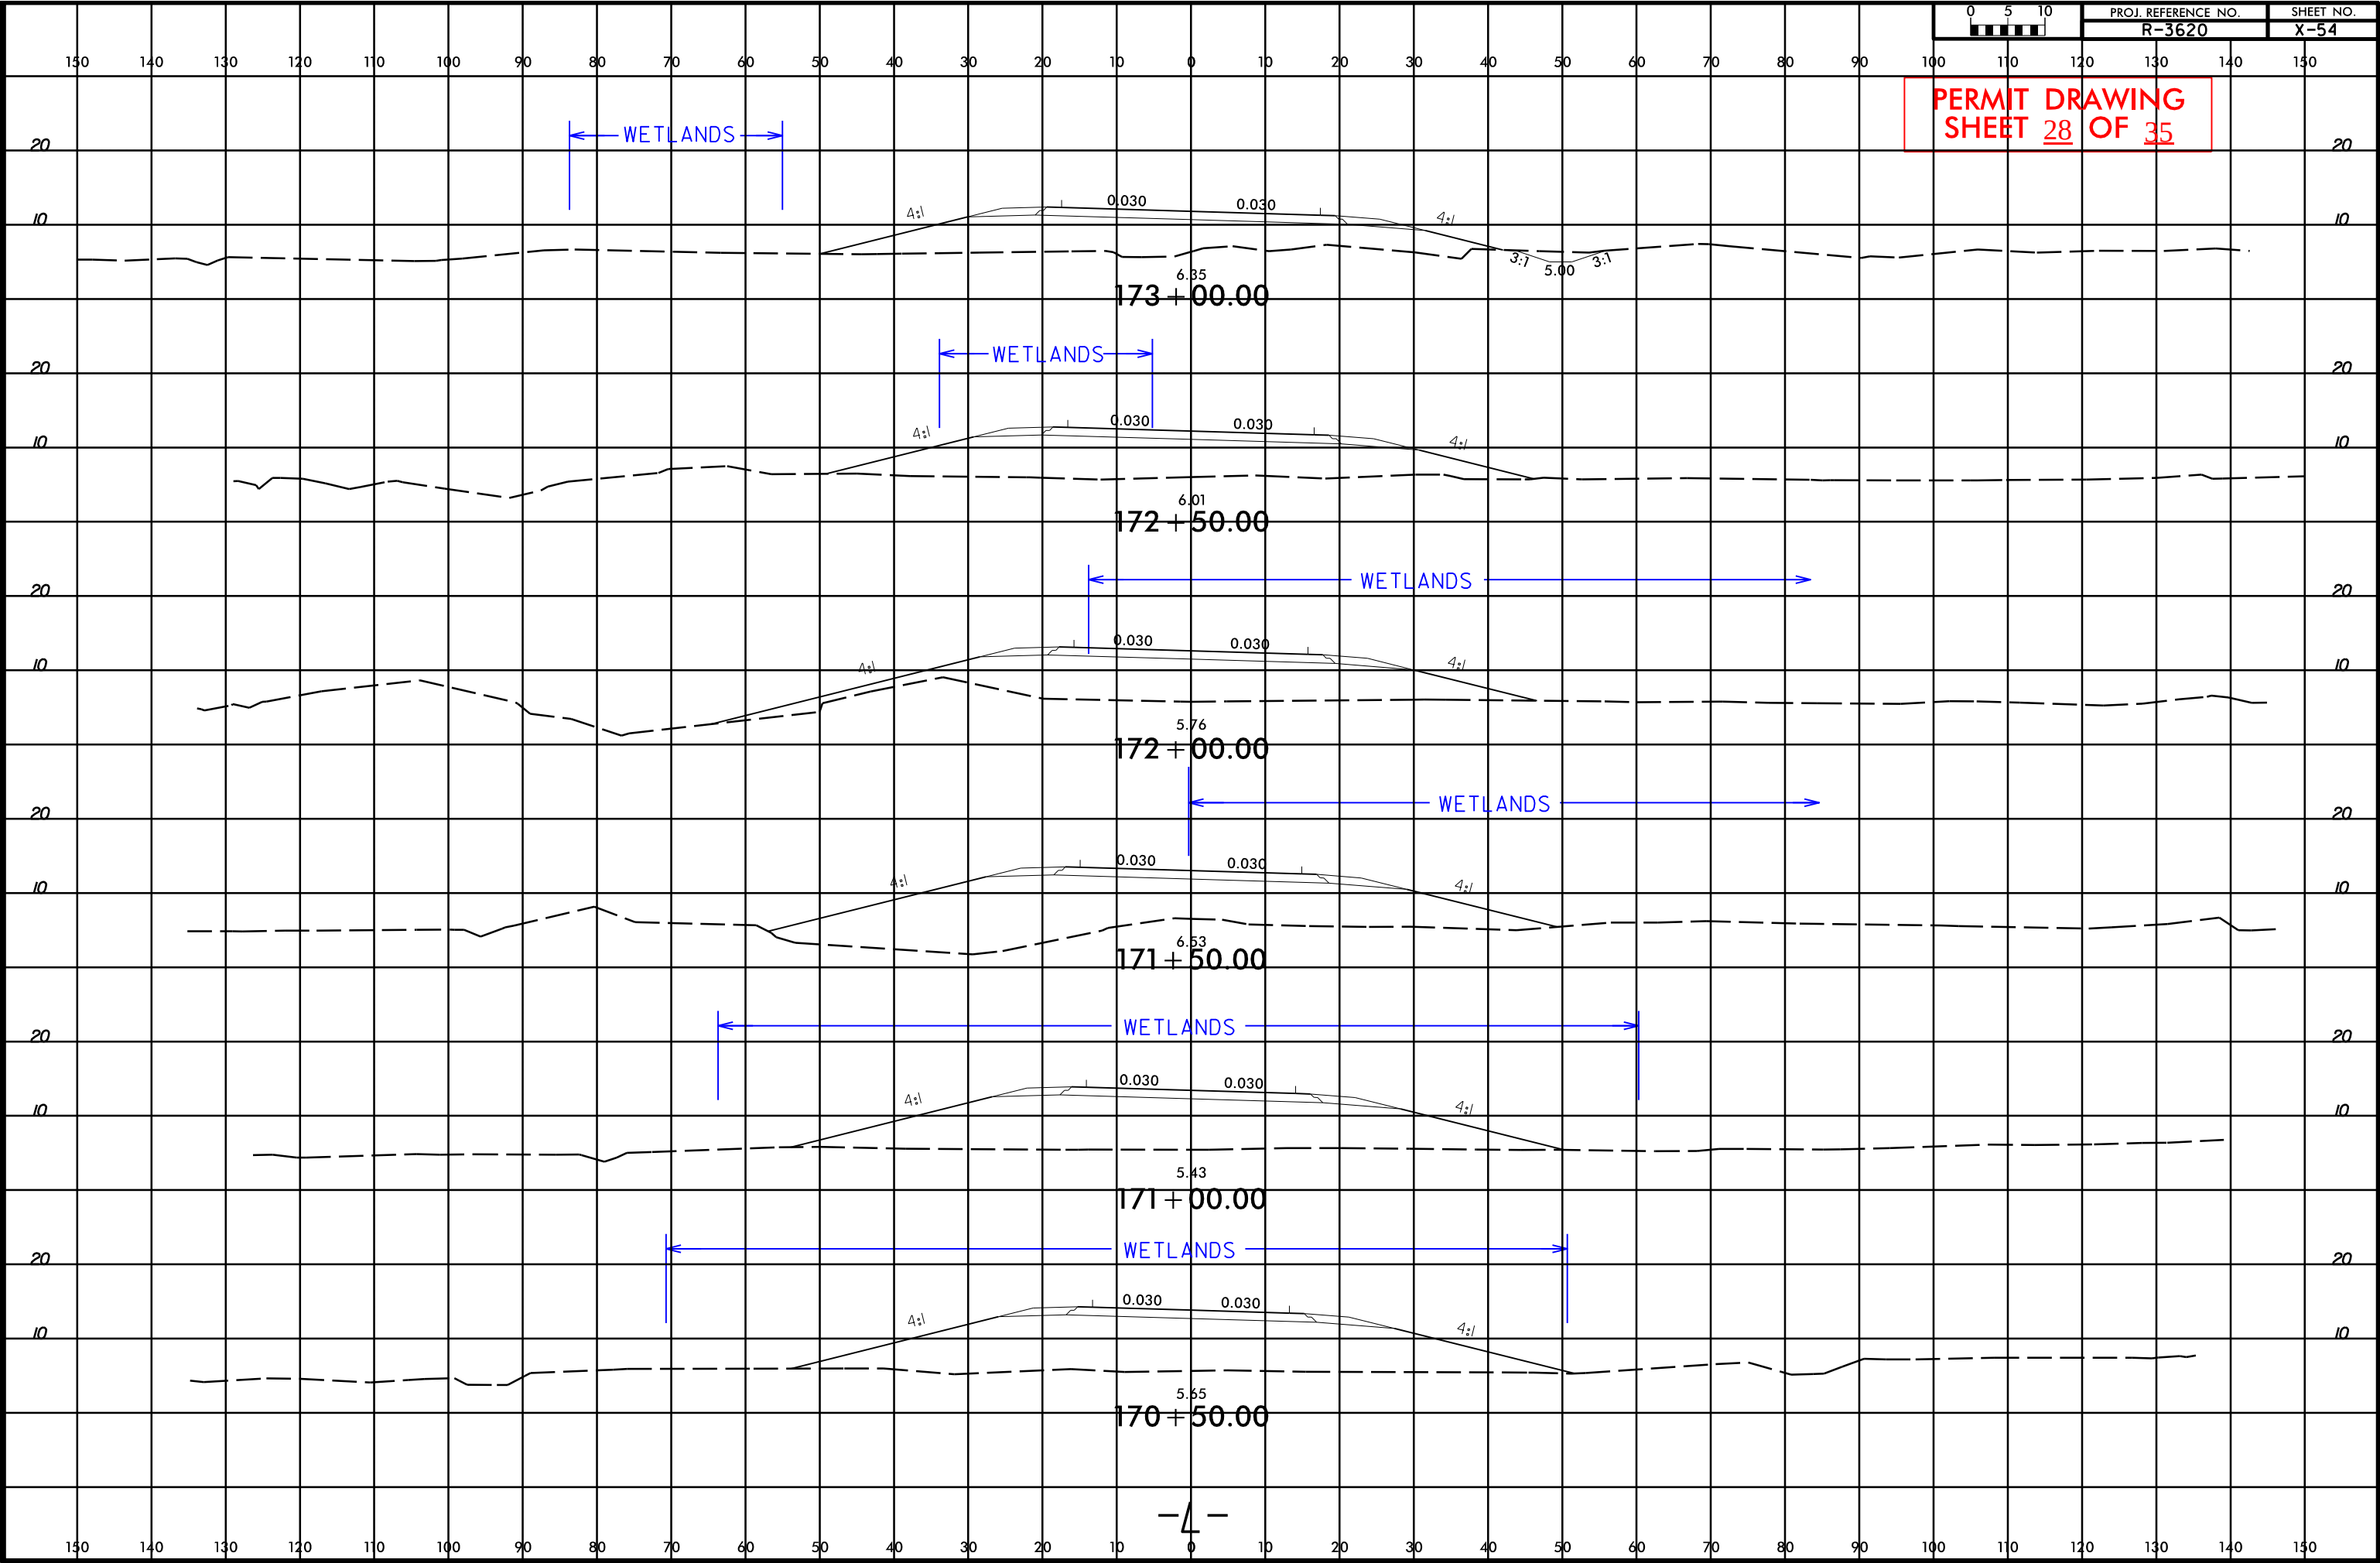

PROJECT REFERENCE NO.	SHEET NO.
R-3620	16
RW SHEET NO.	
ROADWAY DESIGN ENGINEER	HYDRAULICS ENGINEER
PRELIMINARY PLANS DO NOT USE FOR CONSTRUCTION	


PERMIT DRAWING
SHEET 29 OF 35

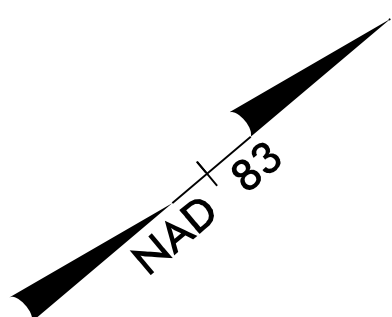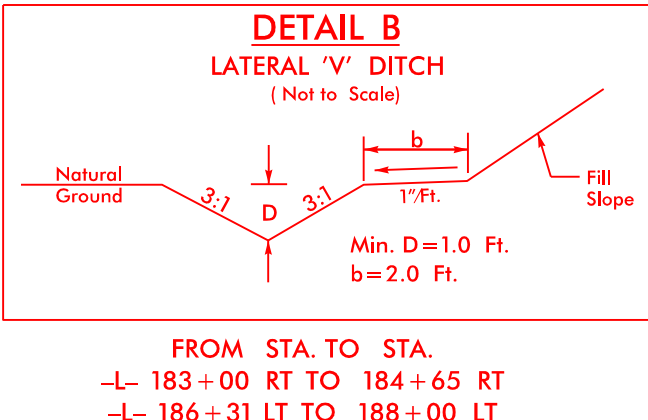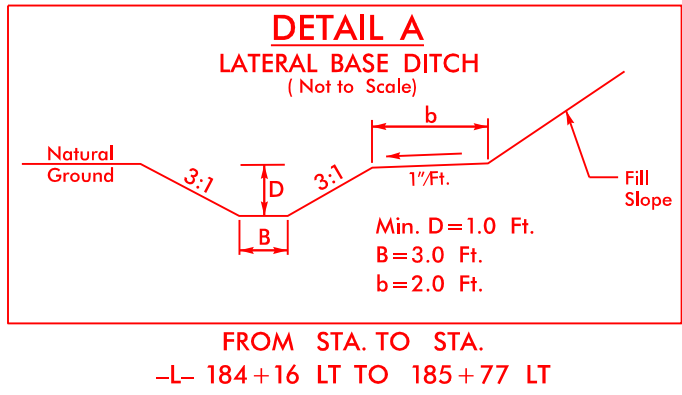

DENOTES FILL IN WETLAND
 DENOTES IMPACTS IN SURFACE WATER




REVISIONS

MATCHLINE -L- STA. 178+00.00
SEE SHEET 15

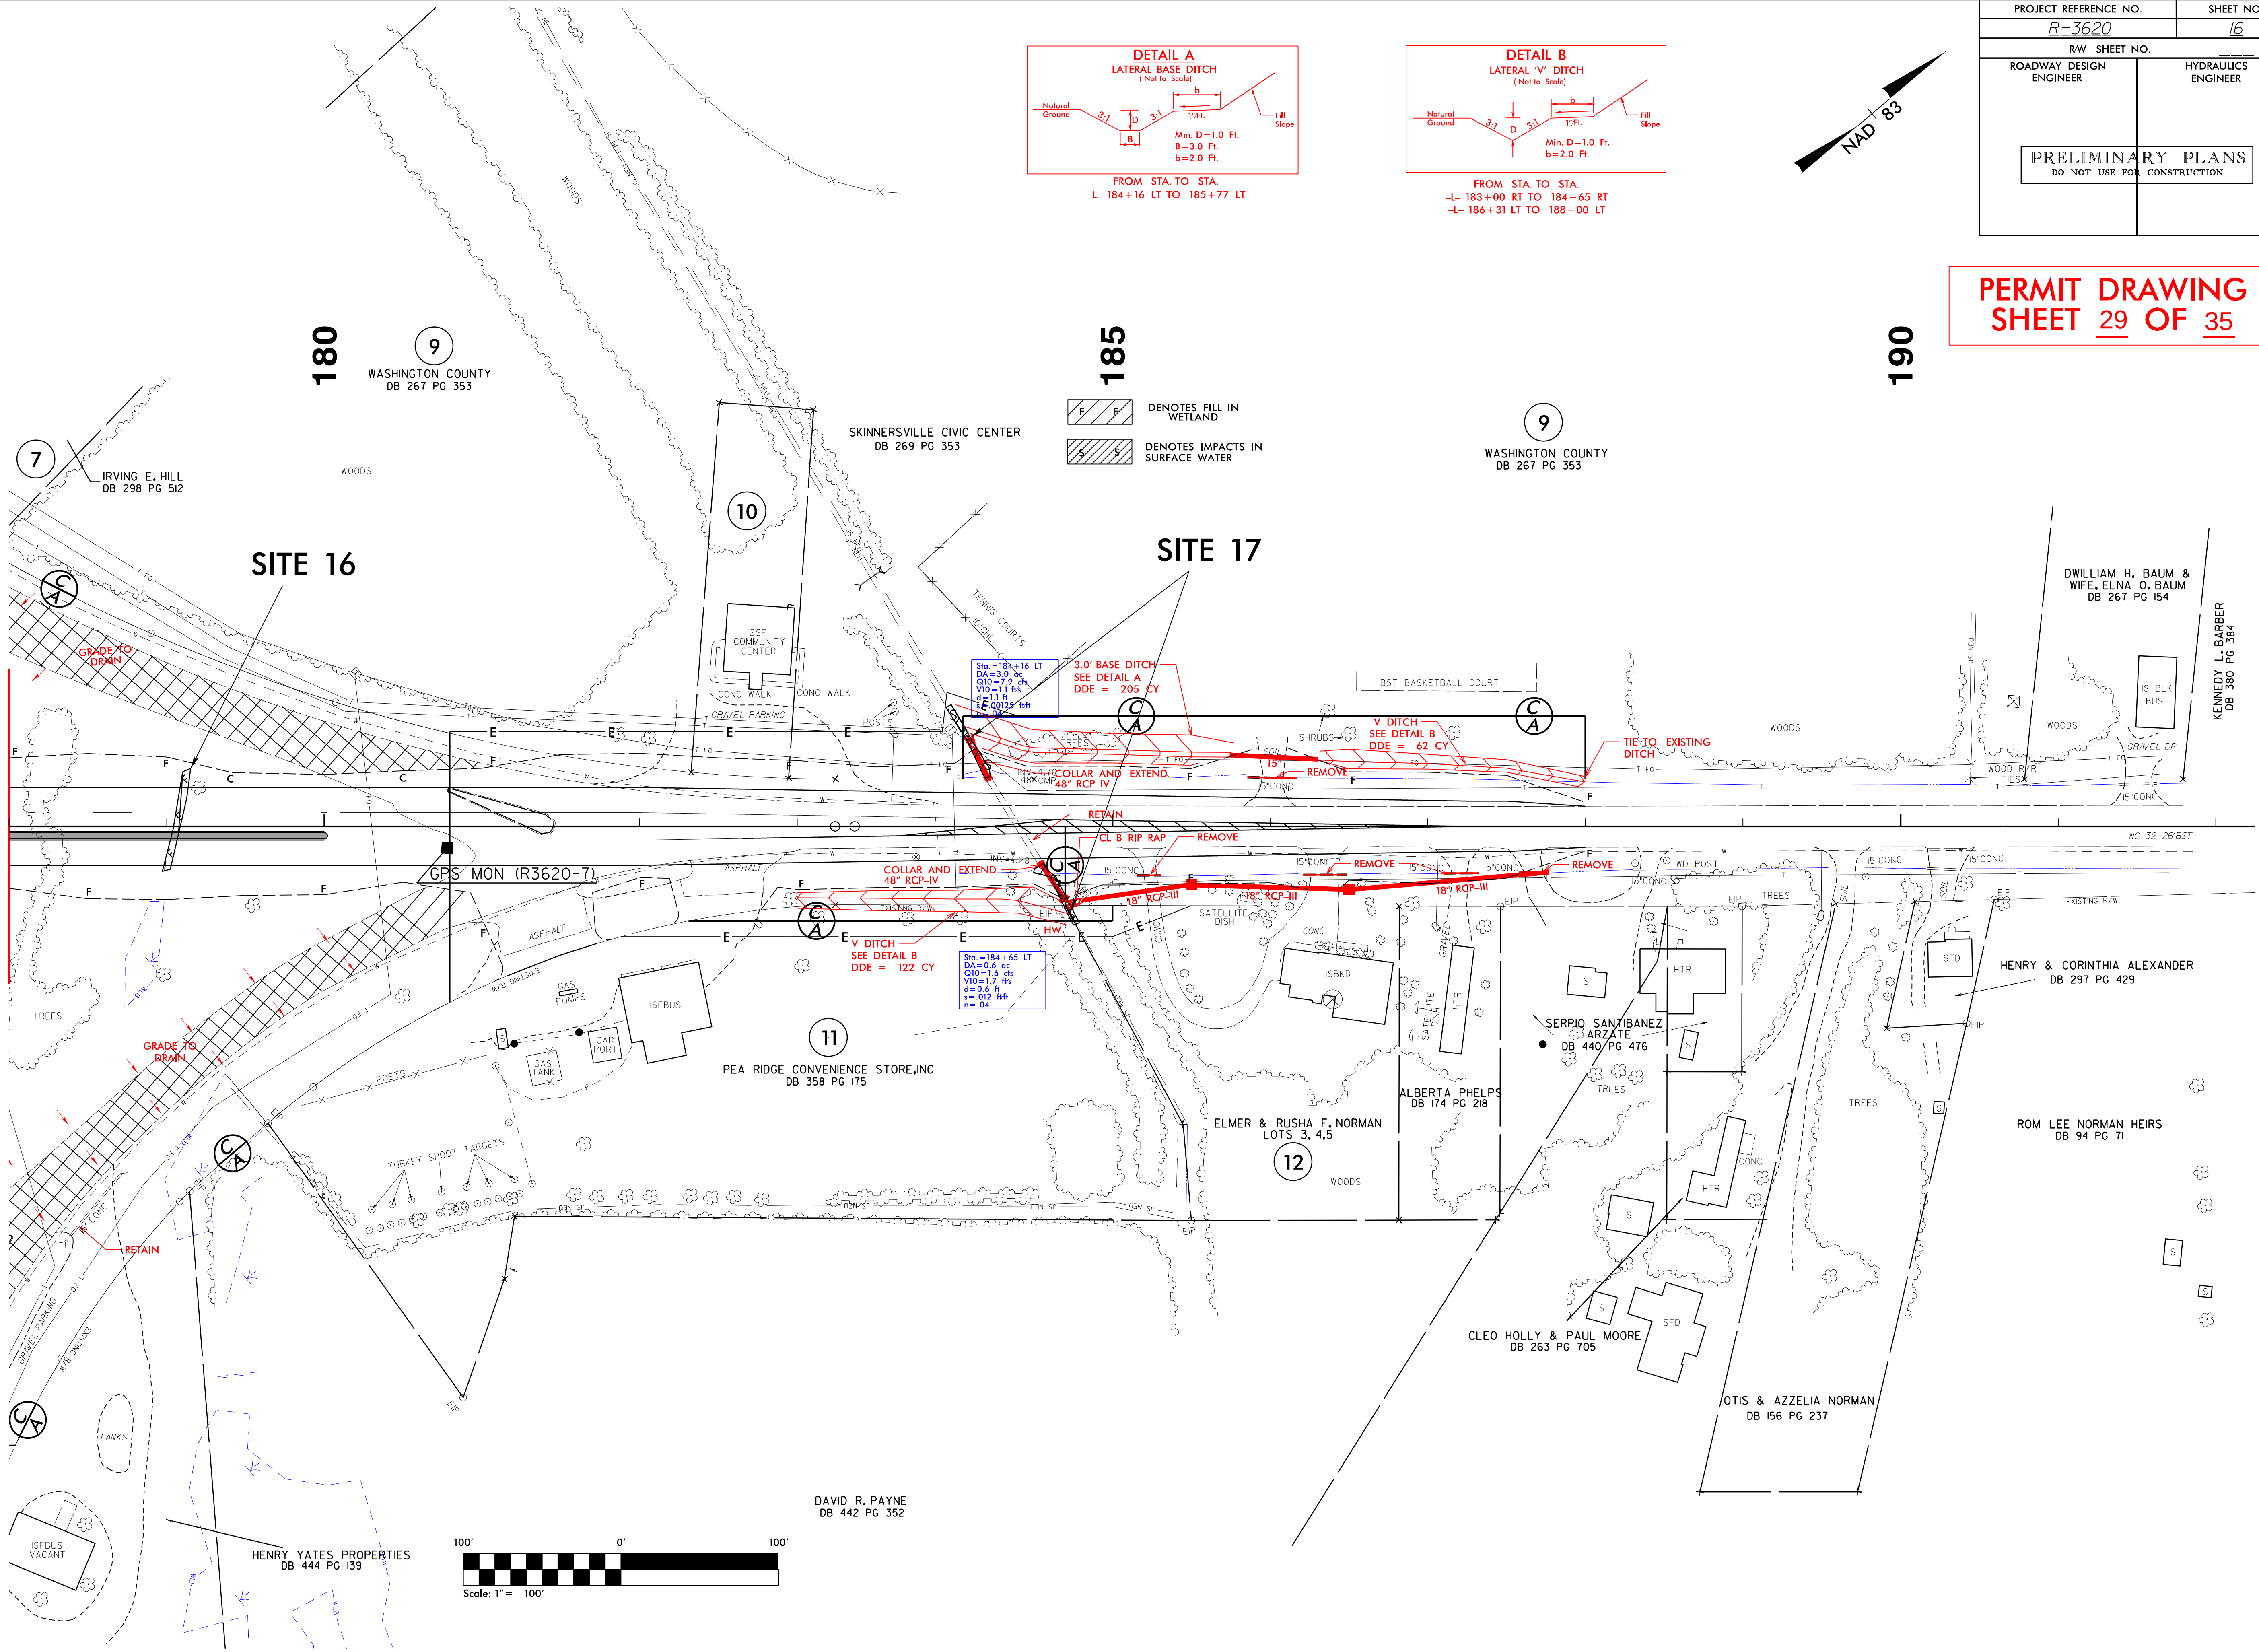


PROJECT REFERENCE NO.	SHEET NO.
R-3620	16
RW SHEET NO.	
ROADWAY DESIGN ENGINEER	HYDRAULICS ENGINEER
PRELIMINARY PLANS DO NOT USE FOR CONSTRUCTION	


PERMIT DRAWING
SHEET 30 OF 35

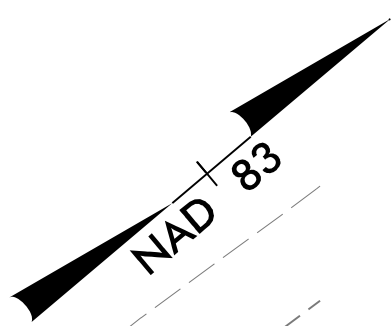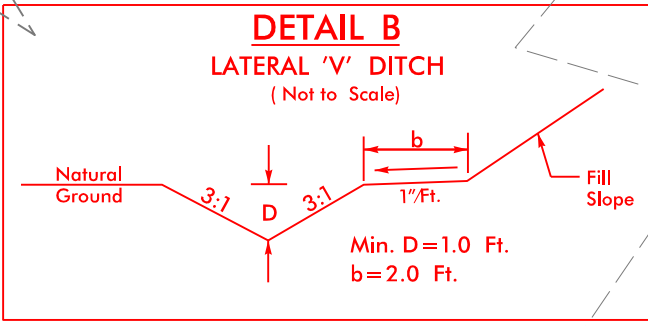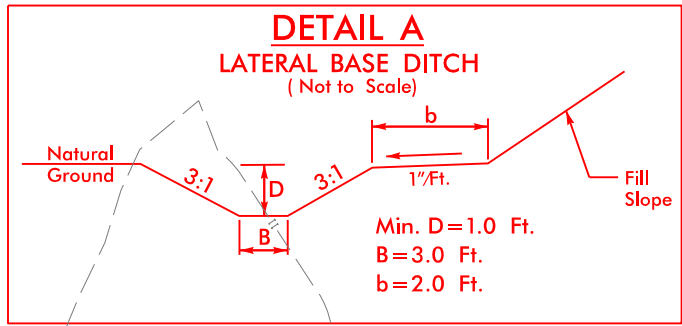

MATCHLINE -L- STA. 178+00.00
SEE SHEET 15

REVISIONS

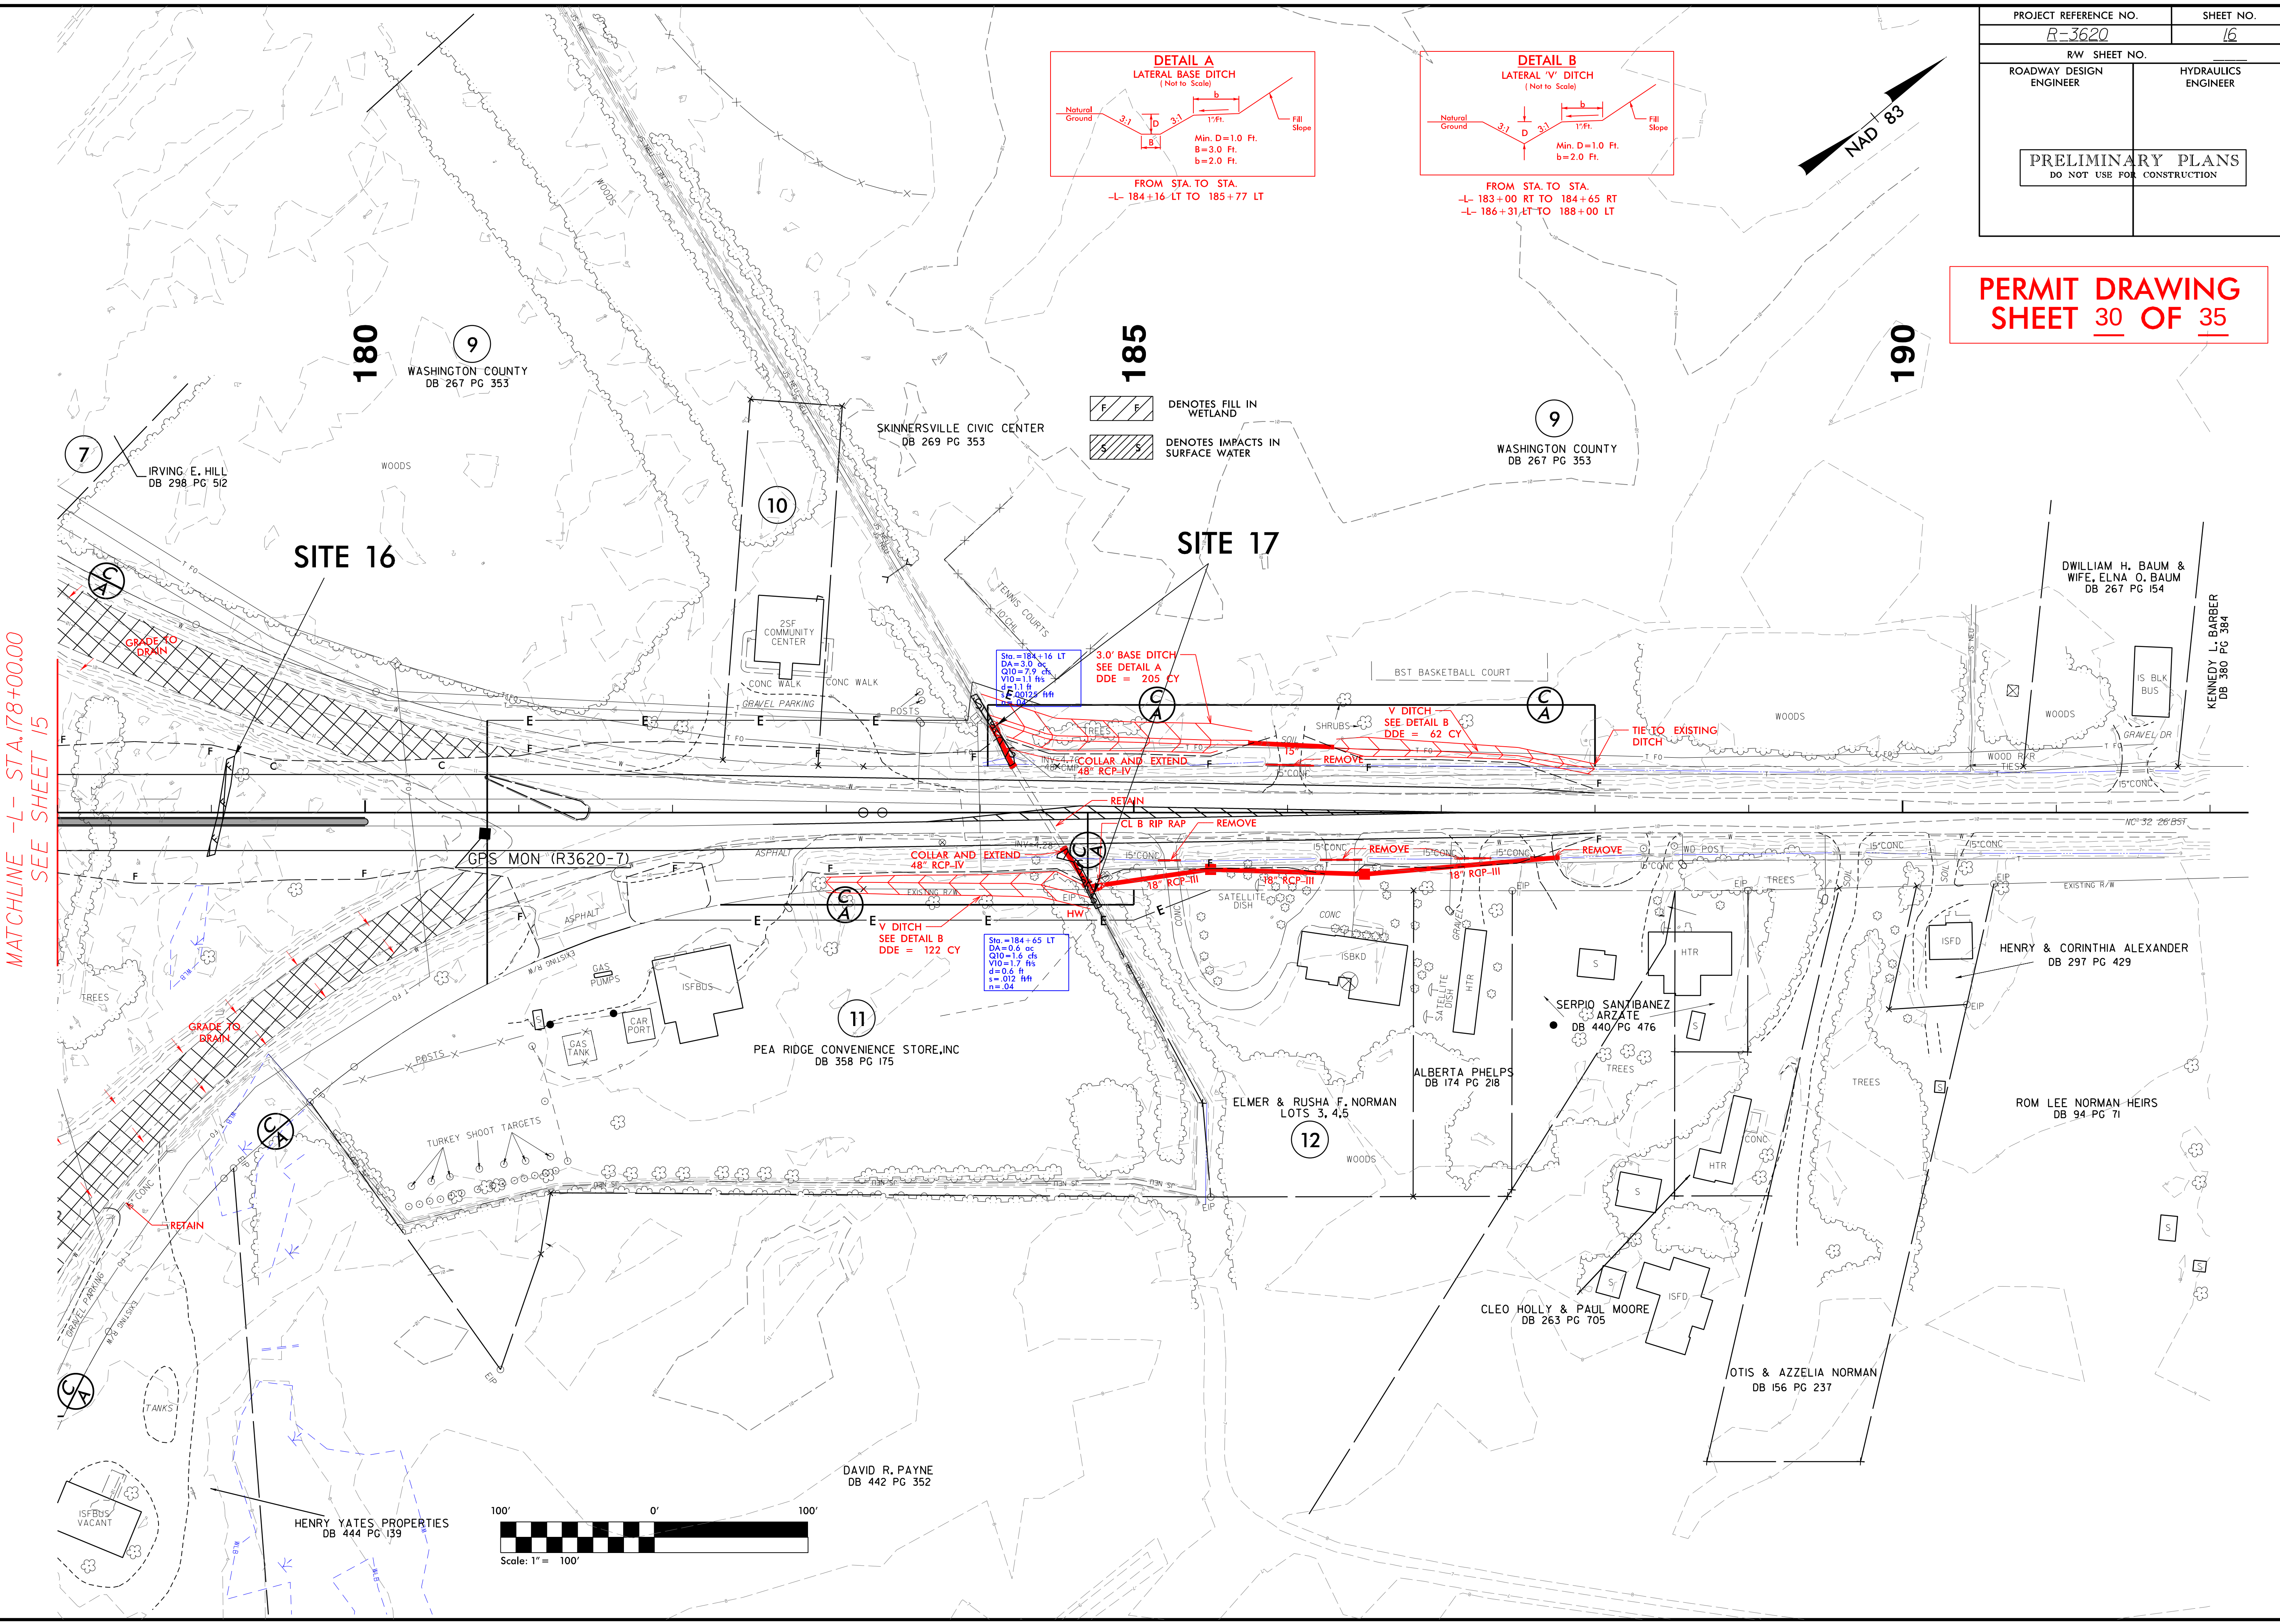

 

SITE 18

ALBEMARLE BEACH FARMS, INC
DB 442 PG 935

ALBEMARLE BEACH FARMS, INC
DB 442 PG 935

SEE DETAIL B
DDE = 65 CY


SEE DETAIL B
DDE = 96 CY

5.0' BASE DITCH
SEE DETAIL C
DDE = 77 CY

TIE TO EXISTING DITCH —

ALBEMARLE BEACH FARMS, INC
DB 442 PG 935



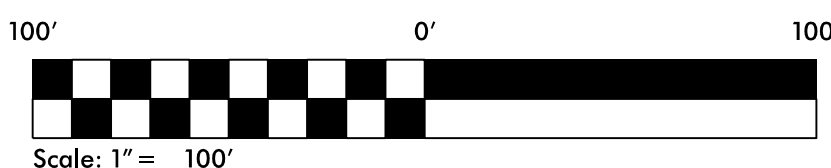

PROJECT /
ED BY

30

REVISIONS

~~007/18/1/02/R/W/P/E VISIONS ON SKY MAGNO DUREN VERX STONBARCHI AND EMBEIDED TEMPORARY CONSTRUCTION EASEMENT TO PARCEL NOS. 6 & 7.....~~

~~006/24/2012/R/W/P/E VISIONS ON SKY MAGNO DUREN VERX STONBARCHI AND EMBEIDED TEMPORARY CONSTRUCTION EASEMENT TO PARCEL NOS. 6 & 7.....~~

~~DESIGN REVISION T-13-12 Revised ditch right of way - according to Detail H.~~


11/26/2013
gcaill
R:\Hvdraulic

8/17/99

REVISIONS
07/24/2012 R/W REVISION (KEM) - REVISED DITCH RIGHT OF -YI-, NO R/W REVISION WAS MADE.
Design Revision 7-13-12 Revised ditch right of -YI- according to Detail H.





11/26/2013
gcal
R:\Hydraulics\PERMITS_Environmental Drawings\PSH\3620_Hyd_psh_18.dgn

PROJECT REFERENCE NO.	SHEET NO.
R-3620	18
RW SHEET NO.	
ROADWAY DESIGN ENGINEER	HYDRAULICS ENGINEER
PRELIMINARY PLANS DO NOT USE FOR CONSTRUCTION	

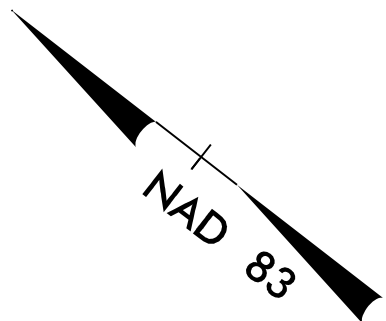

PERMIT DRAWING
SHEET 33 OF 35




- Legend:
- DENOTES FILL IN WETLAND
 - DENOTES HAND CLEARING
 - DENOTES IMPACTS IN SURFACE WATER

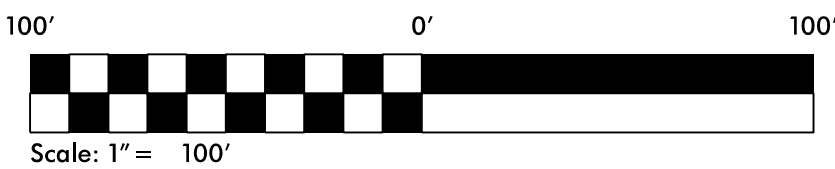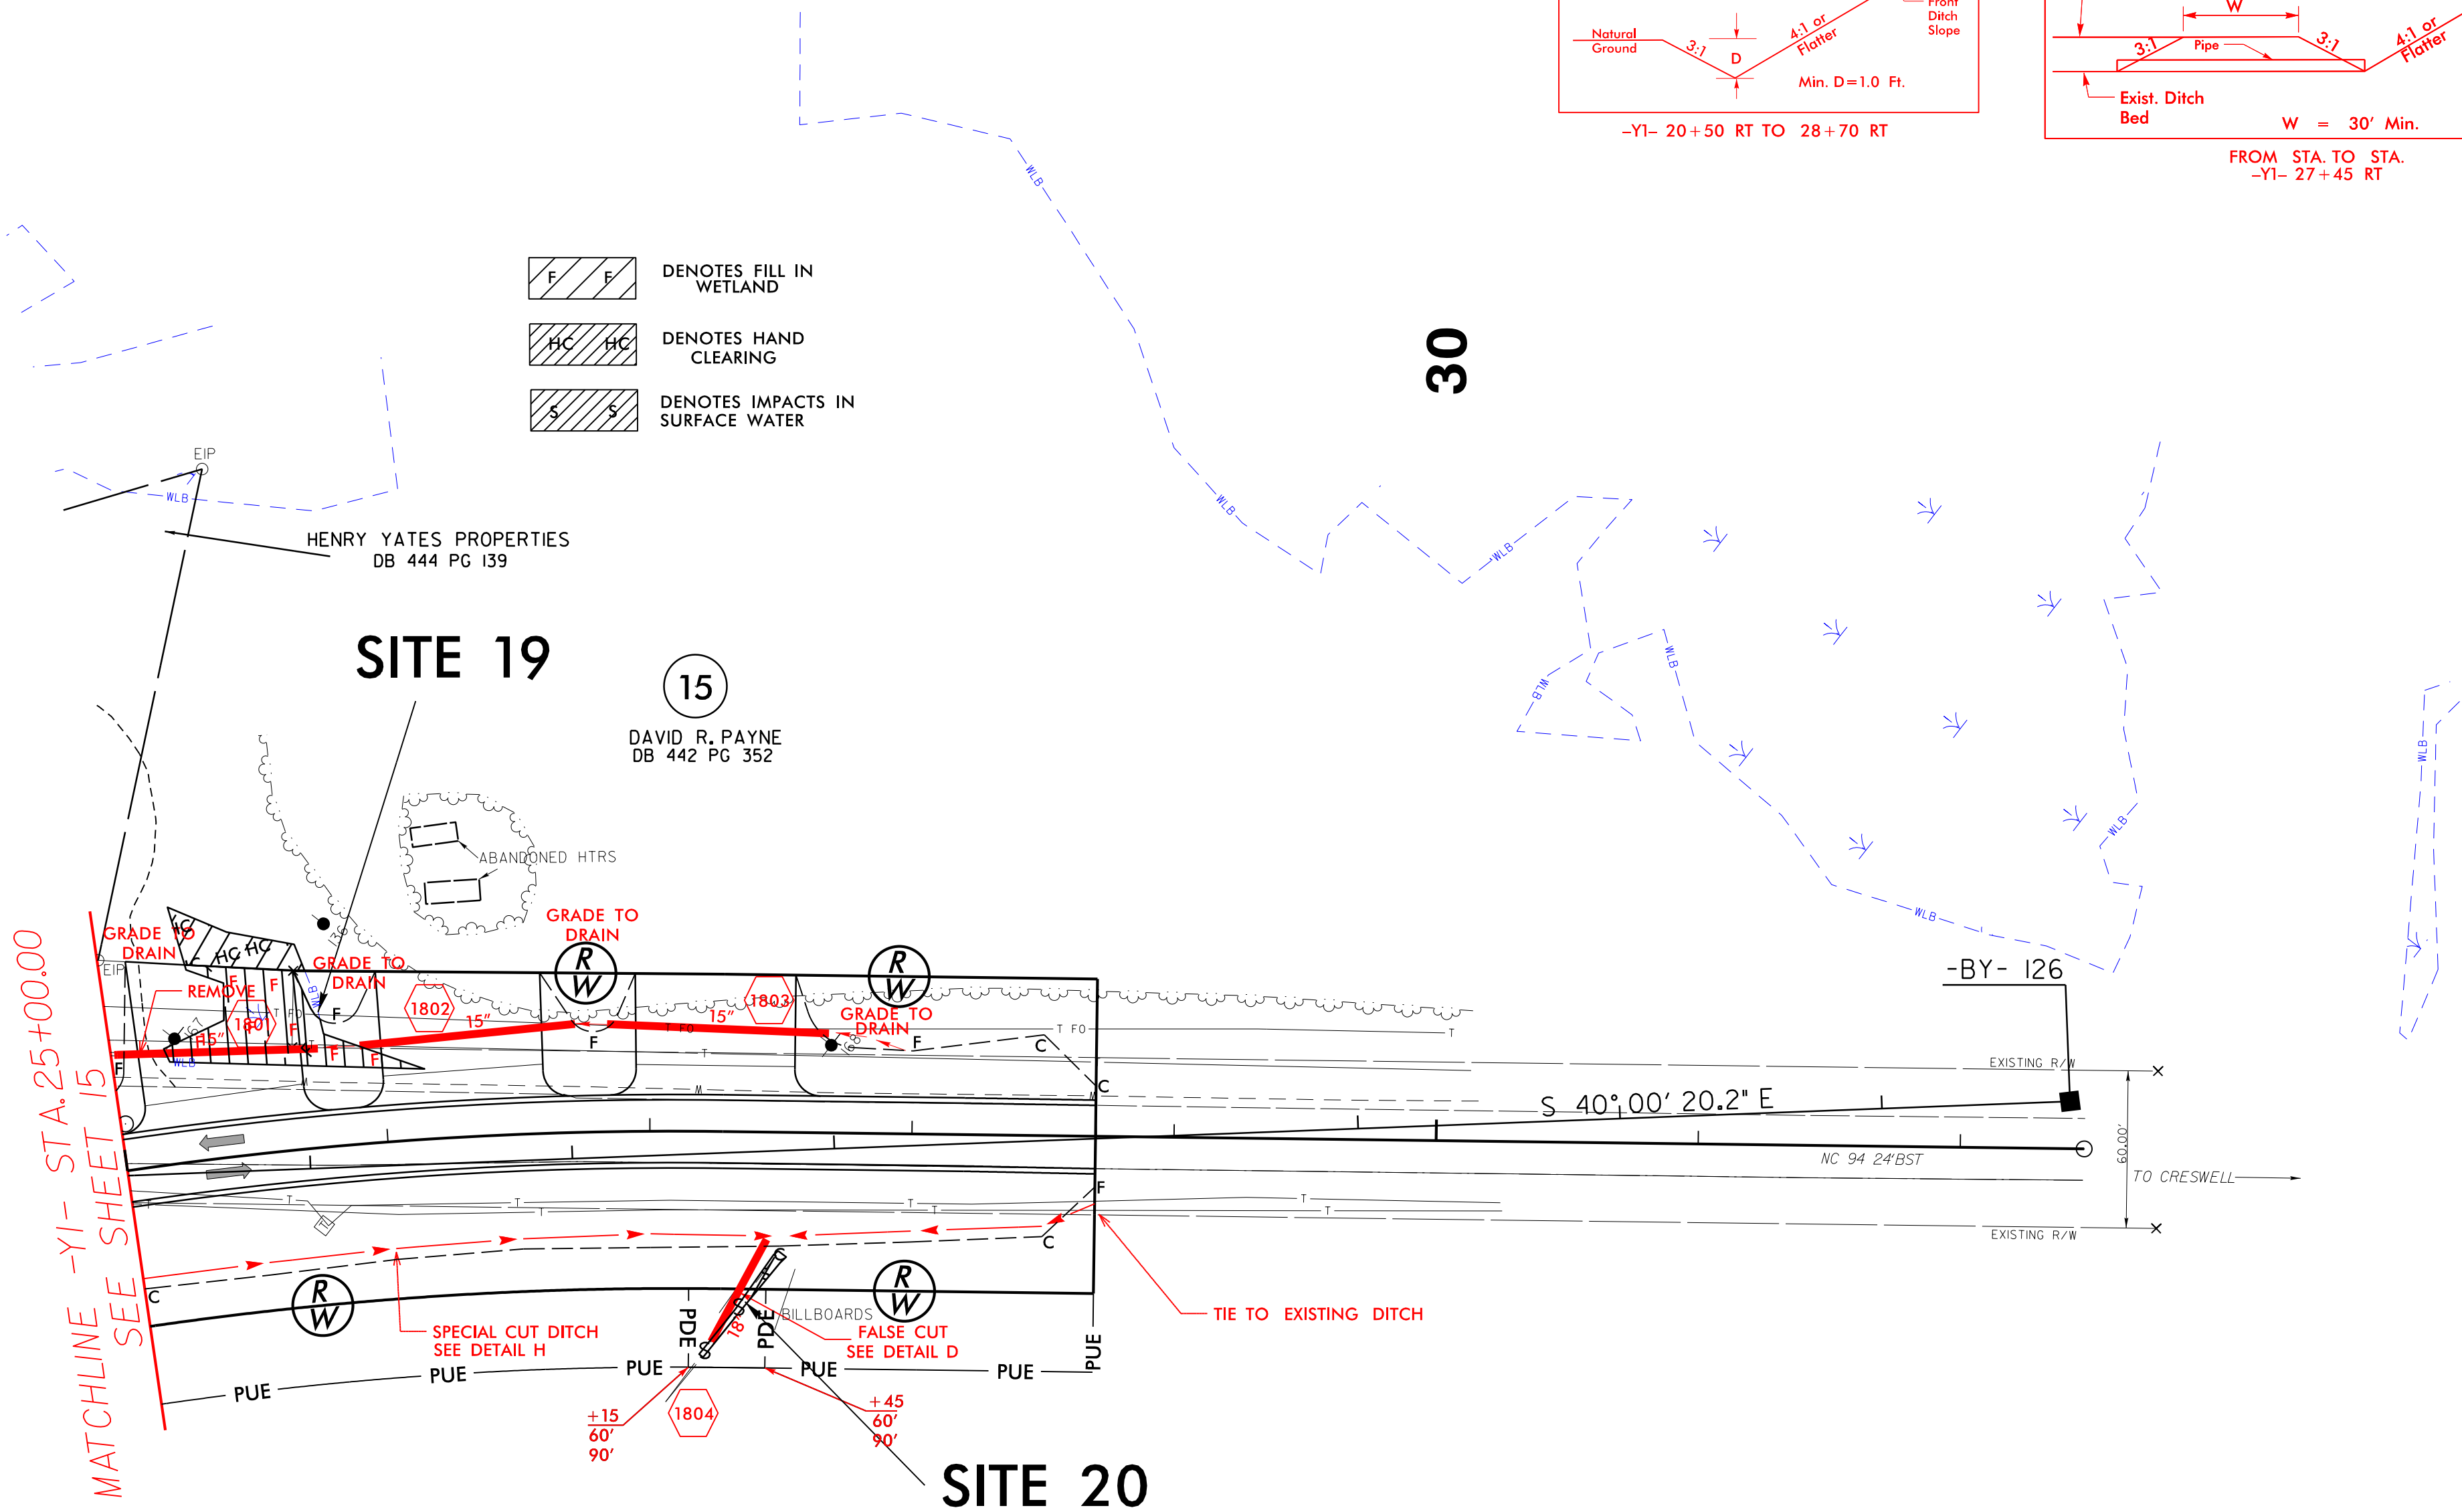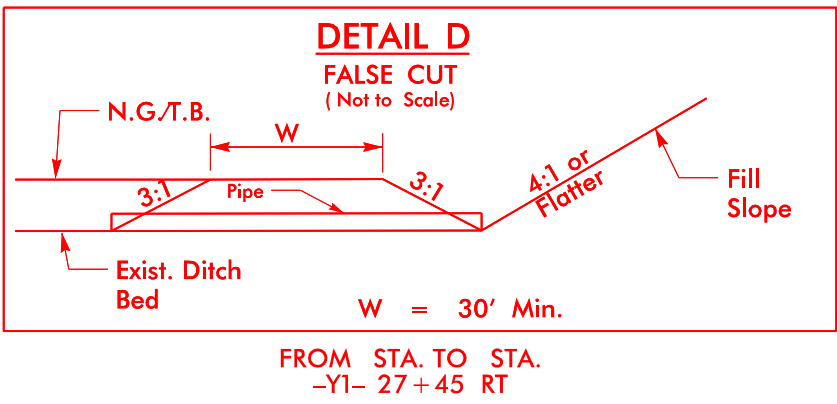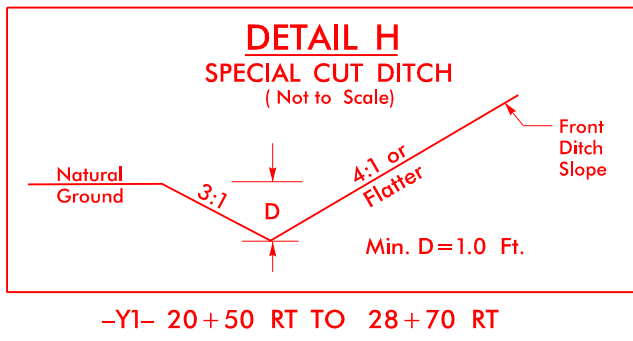

Scale: 1" = 100'

PROJECT REFERENCE NO.	SHEET NO.
R-3620	18
RW SHEET NO.	
ROADWAY DESIGN ENGINEER	HYDRAULICS ENGINEER
PRELIMINARY PLANS DO NOT USE FOR CONSTRUCTION	

PERMIT DRAWING
SHEET 34 OF 35

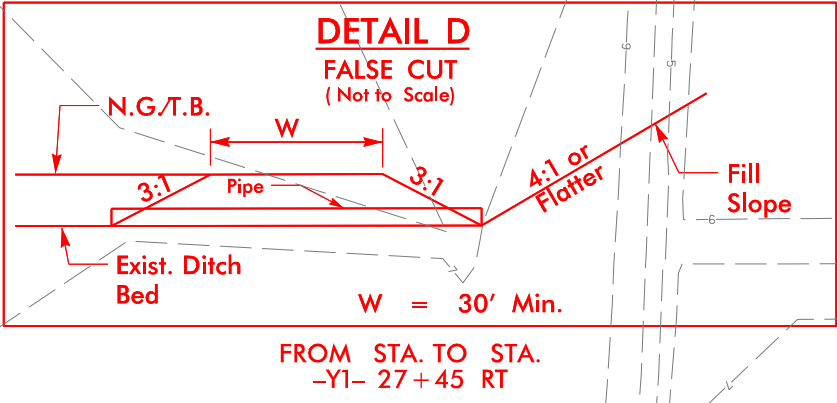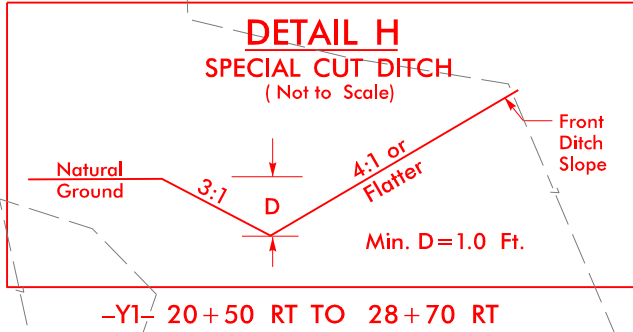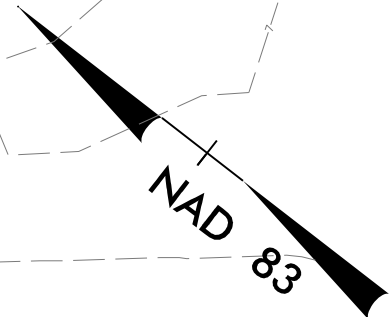


- DENOTES FILL IN WETLAND
- DENOTES HAND CLEARING
- DENOTES IMPACTS IN SURFACE WATER

SITE 19

15

DAVID R. PAYNE
DB 442 PG 352


ABANDONED HTRS

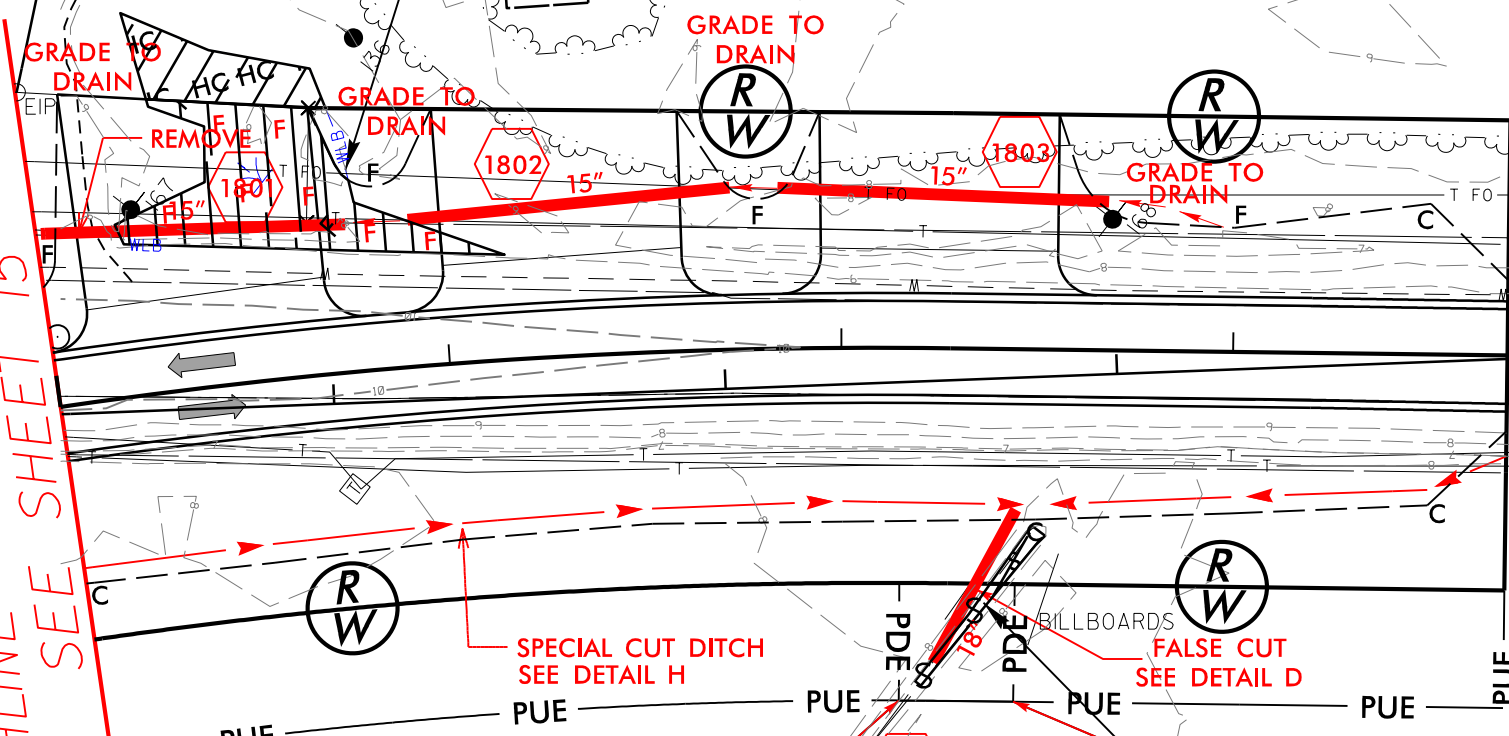

SITE 20

6

ALBEMARLE ACRES, LLC
DB 445 PG 437

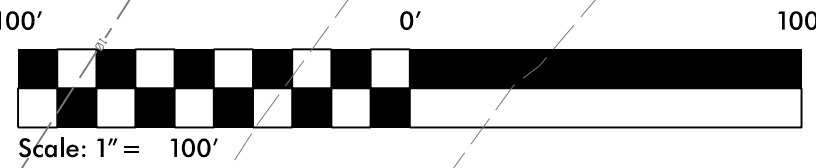

Scale: 1" = 100'

REVISIONS

07/24/2012 R/W REVISION (KEM) - REVISED DITCH RIGHT OF -Y1-, NO R/W REVISION WAS MADE.
Design Revision 1-13-12 Revised ditch right of -Y1- according to Detail H.

WETLAND PERMIT IMPACT SUMMARY												
Site No.	Station (From/To)	Structure Size / Type	WETLAND IMPACTS					SURFACE WATER IMPACTS				
			Permanent Fill In Wetlands (ac)	Temp. Fill In Wetlands (ac)	Excavation in Wetlands (ac)	Mechanized Clearing in Wetlands (ac)	Hand Clearing in Wetlands (ac)	Permanent SW impacts (ac)	Temp. SW impacts (ac)	Existing Channel Impacts Permanent (ft)	Existing Channel Impacts Temp. (ft)	Natural Stream Design (ft)
1	12+35 / 44+78 LT-L-	FILL	2.36			0.01	0.73					
1	20+22 -L-	54" RCP						0.01		108		
1	20+22 -L-	Bank Stabilization						<0.01		12		
1	19+95 -L-RT	54" RCP							<0.01			
1	24+22 / 24+57 RT-L-	FILL					<0.01					
1	30+15 / 32+90 RT-L-	FILL	0.05				0.09					
1	45+40 -L-	54" RCP						0.01				
2	47+60 -L-	30" RCP						0.03				
3	51+05 LT -L-	24" RCP						<0.01				
4	89+25 -L-	42" RCP						0.01				
5	90+10 / 109+22-L-	FILL	3.20				0.79					
6	110+18 -L-	48" RCP						0.01				
7	111+39 LT -L-	FILL	<0.01				0.01					
8	112+80 -L-	24" RCP						0.01				
9	113+25 / 118+90-L-	FILL	1.02				0.26					
10	127+75 -L-	42" RCP						0.01				
11	134+35 -L-	FILL	0.05		0.01	0.02	0.01					
12	137+70 RT -L-	FILL	0.09				0.04					
13	141+10 TOTAL TAKE	FILL	0.07									
14	146+00 RT	EXCAVATION			<0.01		<0.01					
14	147+73 / 157+50	FILL	1.80			0.01	0.44					
14	148+73 -L-	Box Culvert						0.01		82		
14	148+73 LT/RT-L-	Bank Stabilization						0.01	0.01	32	44	
15	169+92 -L-	48" RCP						0.02				
15	170+30 / 172+90-L-	FILL	0.39				0.06	0.11				
16	179+05-L-	FILL	<0.01									
17	184+35-L-	Extend 48" RCP						0.01				
17	9+93-Y2-	48" RCP						<0.01				
18	13+00 RT -Y1-	FILL						0.02				
19	25+60 LT-Y1-	FILL	0.04				0.02					
20	27+50 RT-Y1-	18" Pipe						<0.01				
TOTALS:			9.07		0.01	0.04	2.45	0.27	0.01	234	44	0

JS Non-Mitigable:

Site 1-Sta 19+95RT, Site 1-Sta 45+40, Site 2-Sta 47+60, Site 4-89+25, Site 6-Sta 110+18, Site 8-Sta 112+80,
 Site 10-Sta 127+75, Site 15-Sta 169+92, Site 17-Sta 184+35/9+93, Site 18-Sta 13+00; Site 20-Sta 27+50

Site 15 - Fill in Surface Water Pond=0.11ac
 Sites 5,9, and 14 - Equalizer pipes placed @ natural ground and not to be buried.
 Site 13- Total take
 Site 19- Total take

Note: 0.48 ac of Temp Fill in Wetland In the Hand Clearing areas for erosion control.

NC DEPARTMENT OF TRANSPORTATION
 DIVISION OF HIGHWAYS

COUNTY

WBS - 34548.1.1 (R-3620)

R-3620 NEU Narrative

Utility Owners:

Power (Distribution): Dominion Power – contact: Clarence Wall
(252) 308-1021
clarence.wall@dom.com

Power (Transmission): Dominion Power – contact: Kyle A. Keno, P.E.
(804) 771-3548
Kyle.a.keno@dom.com

Telephone: Century Link – contact: Jeffrey Williamson
(252)-814-7244
Jeffrey.williamson@CenturyLink.com

CATV: Mediacom – contact: Nate Harris
(252) 482-8089
nharris@mediacomcc.com

Water: Washington County Water – contact: Jerry W. Rhodes
(252) 793-5823
jrhodes@washconc.org

General Utility Relocation:

All utility lines inside project limits currently within construction limits will be adjusted as necessary or relocated away from construction before project let.

Existing Utilities:

- **Power (Distribution):** existing power lines run overhead on poles along the left side and crosses to the right side of the project from NC 64 to -Y- line Beasley Rd (SR 1139) and crossing back to the left along the -Y- line (SR 1139). In addition, the existing power lines run overhead on poles along the left side at the north end of the project parallel to -Y1- NC 32 to NC 94.
- **Power (transmission):** existing transmission power lines are not in conflict with this project.

- **Telephone:** existing telephone lines run underground left and right of the existing section of the road for this project.
- **CATV:** existing CATV runs overhead right of NC 94 and crosses over to the left of NC 94 at the north end of the project.
- **Water:** existing water lines at the north end of the project parallel to -Y1- NC 32 and NC 94.

Proposed Utility Relocation:

- **Power(distribution):** Overhead power lines and power poles will relocate to a position starting at the left side of the project and crossing to the right side of the project from NC 64 to -Y- line Beasley Rd (SR 1139) and on the left side at the north end of the project parallel to -Y1- NC 32 to NC 9.
- **Power(transmission):** existing transmission power lines run over the proposed portion of the road for this project and are not in conflict.
- **Telephone:** proposed telephone line will attach to overhead (joint-use) poles with power from NC 64 to -Y- line Beasley Rd (SR 1139) and on the left side at the north end of the project parallel to -Y1- NC 32 to NC 94. In addition, proposed telephone will relocate underground by open cut parallel to the right side of existing NC 94 and by trenchless method to the right of NC 32/94 at the north end of the project.
- **CATV:** proposed CATV lines will also attach to the power pole line (joint-use) at the north end of the project.
- **Water:** Existing water lines are not in conflict, they will remain in place.


09/08/94

17-MAY-2013 16:38
R:\Utilities\rdy-ut\Proj\NEU\R3620.Rdy-tsh.dgn
\$\$\$\$\$USERNAME\$\$\$\$\$

TIP PROJECT: R-3620


CONTRACT:

See Sheet 1-A For Index of Sheets
See Sheet 1-B For Conventional Symbols

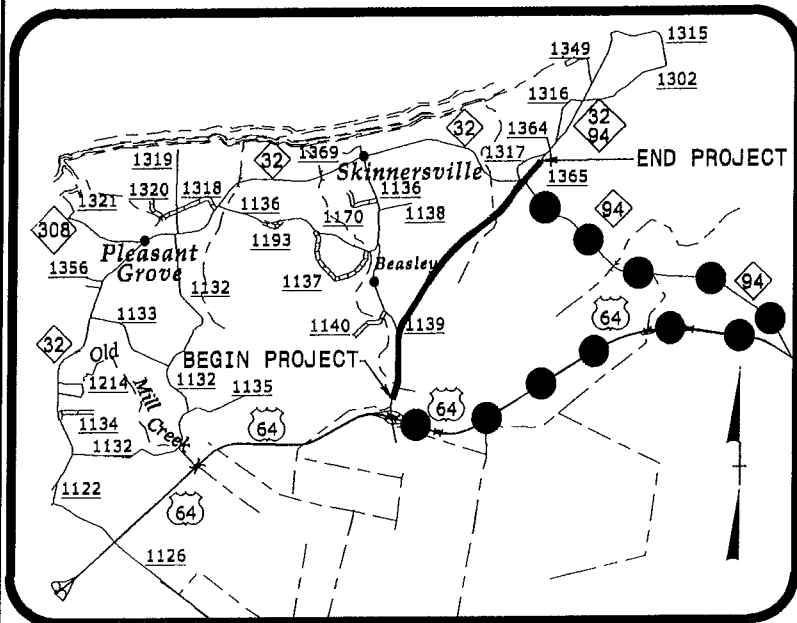

VICINITY MAP
●●● OFFSITE DETOUR

BEGIN CONSTRUCTION
-Y- STA. 10+40.00

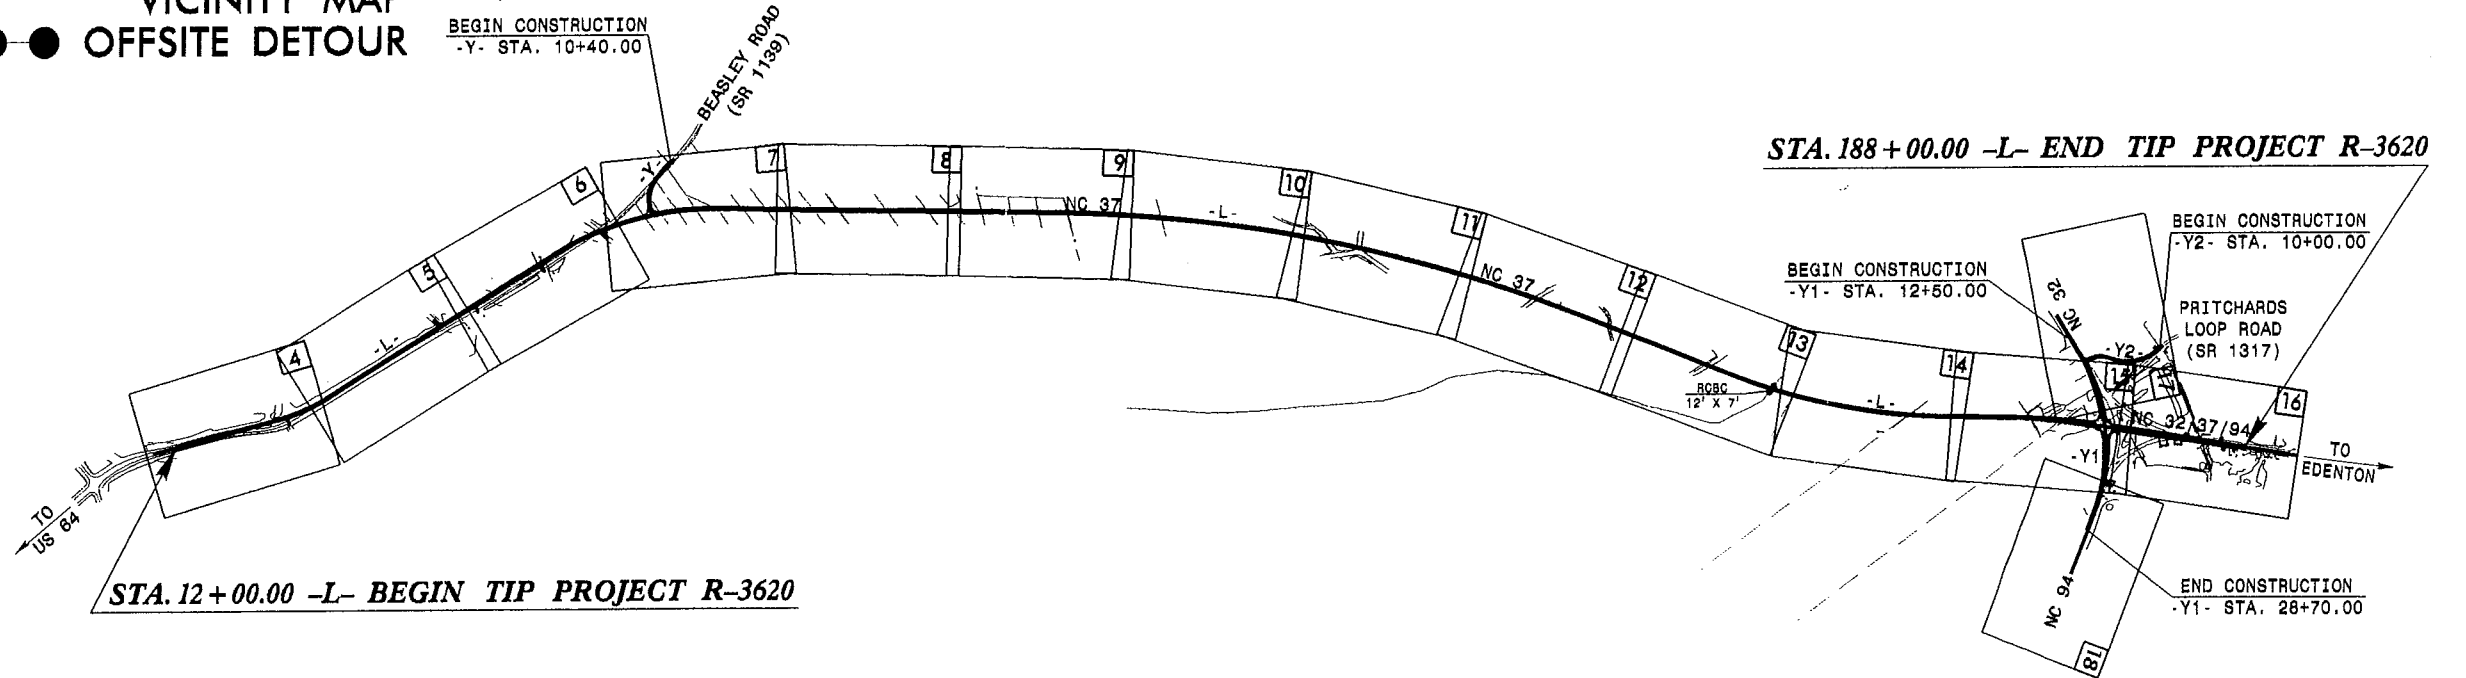


STA. 12+00.00 -L- BEGIN TIP PROJECT R-3620

STA. 188+00.00 -L- END TIP PROJECT R-3620

THIS IS A LIMITED AND PARTIAL CONTROL OF ACCESS PROJECT WITH ACCESS BEING LIMITED TO POINTS AS SHOWN ON THE PLANS.

THIS PROJECT IS NOT WITHIN ANY MUNICIPAL BOUNDARIES.

CLEARING ON THIS PROJECT SHALL BE PERFORMED TO THE LIMITS ESTABLISHED BY METHOD III.

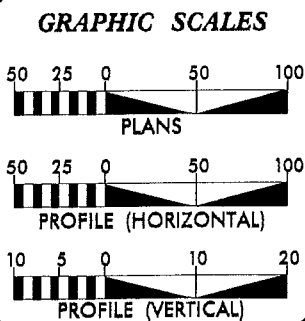

DESIGN DATA
ADT 2014 = 3250
ADT 2035 = 5200
DHV = 10 %
D = 60 %
T = 7 % *
V = 60 MPH
* TTST = 3 DUAL 4
FUNC CLASS =
COLLECTOR
REGIONAL TIER

PROJECT LENGTH

TOTAL LENGTH TIP PROJECT R-3620 = 3.33 miles

Prepared In the Office of:
DIVISION OF HIGHWAYS
1000 Birch Ridge Dr., Raleigh NC, 27610

2012 STANDARD SPECIFICATIONS

RIGHT OF WAY DATE:
JUNE 29, 2012

LETTING DATE:
JUNE 17, 2014

GARY LOVERING, PE
PROJECT ENGINEER

KEVIN E. MOORE, PE
PROJECT DESIGN ENGINEER

HYDRAULICS ENGINEER

SIGNATURE: _____ P.E.

ROADWAY DESIGN
ENGINEER

SIGNATURE: _____ P.E.




STATE OF NORTH CAROLINA
DIVISION OF HIGHWAYS
WASHINGTON COUNTY

LOCATION: NEW ROUTE FROM US 64 TO NC 32

TYPE OF WORK: GRADING, PAVING, DRAINAGE,
ITS (ON US 64), AND CULVERT

NEU PERMIT PLANS
(May 17, 2013)

Utility Permit Drawing
Sheet 1 of 11

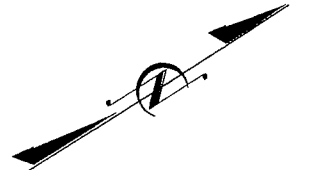


STATE	STATE PROJECT REFERENCE NO.	SHEET NO.	TOTAL SHEETS
N.C.	R-3620	1	
STATE PROJ. NO.	F.A. PROJ. NO.	DESCRIPTION	
34548.1.1	STP-000S(252)	PE	
34548.2.1	STP-000S(252)	R/W & UTIL	

PRELIMINARY PLANS
DO NOT USE FOR CONSTRUCTION

8/17/99

PROJECT REFERENCE NO.	SHEET NO.
R-3620	4
R/W SHEET NO.	
ROADWAY DESIGN ENGINEER	HYDRAULICS ENGINEER
PRELIMINARY PLANS DO NOT USE FOR CONSTRUCTION	

NEU PERMIT PLANS (May 17, 2013)

 

PLAN SCALE:
1"=50' (FULL-SIZE)
1"=100' (HALF-SIZE)


PAVEMENT REMOVAL

Utility Permit Drawing
Sheet 2 of 11

SITE 1
- HAND CLEARING
(ACRES) = 0.228
- FILL IN WETLAND
(ACRES) < 0.01
THREE POWER POLES

HC HC DENOTES HAND CLEARING
F F DENOTES FILL IN WETLAND

JOINT-USE O/H POW & TEL

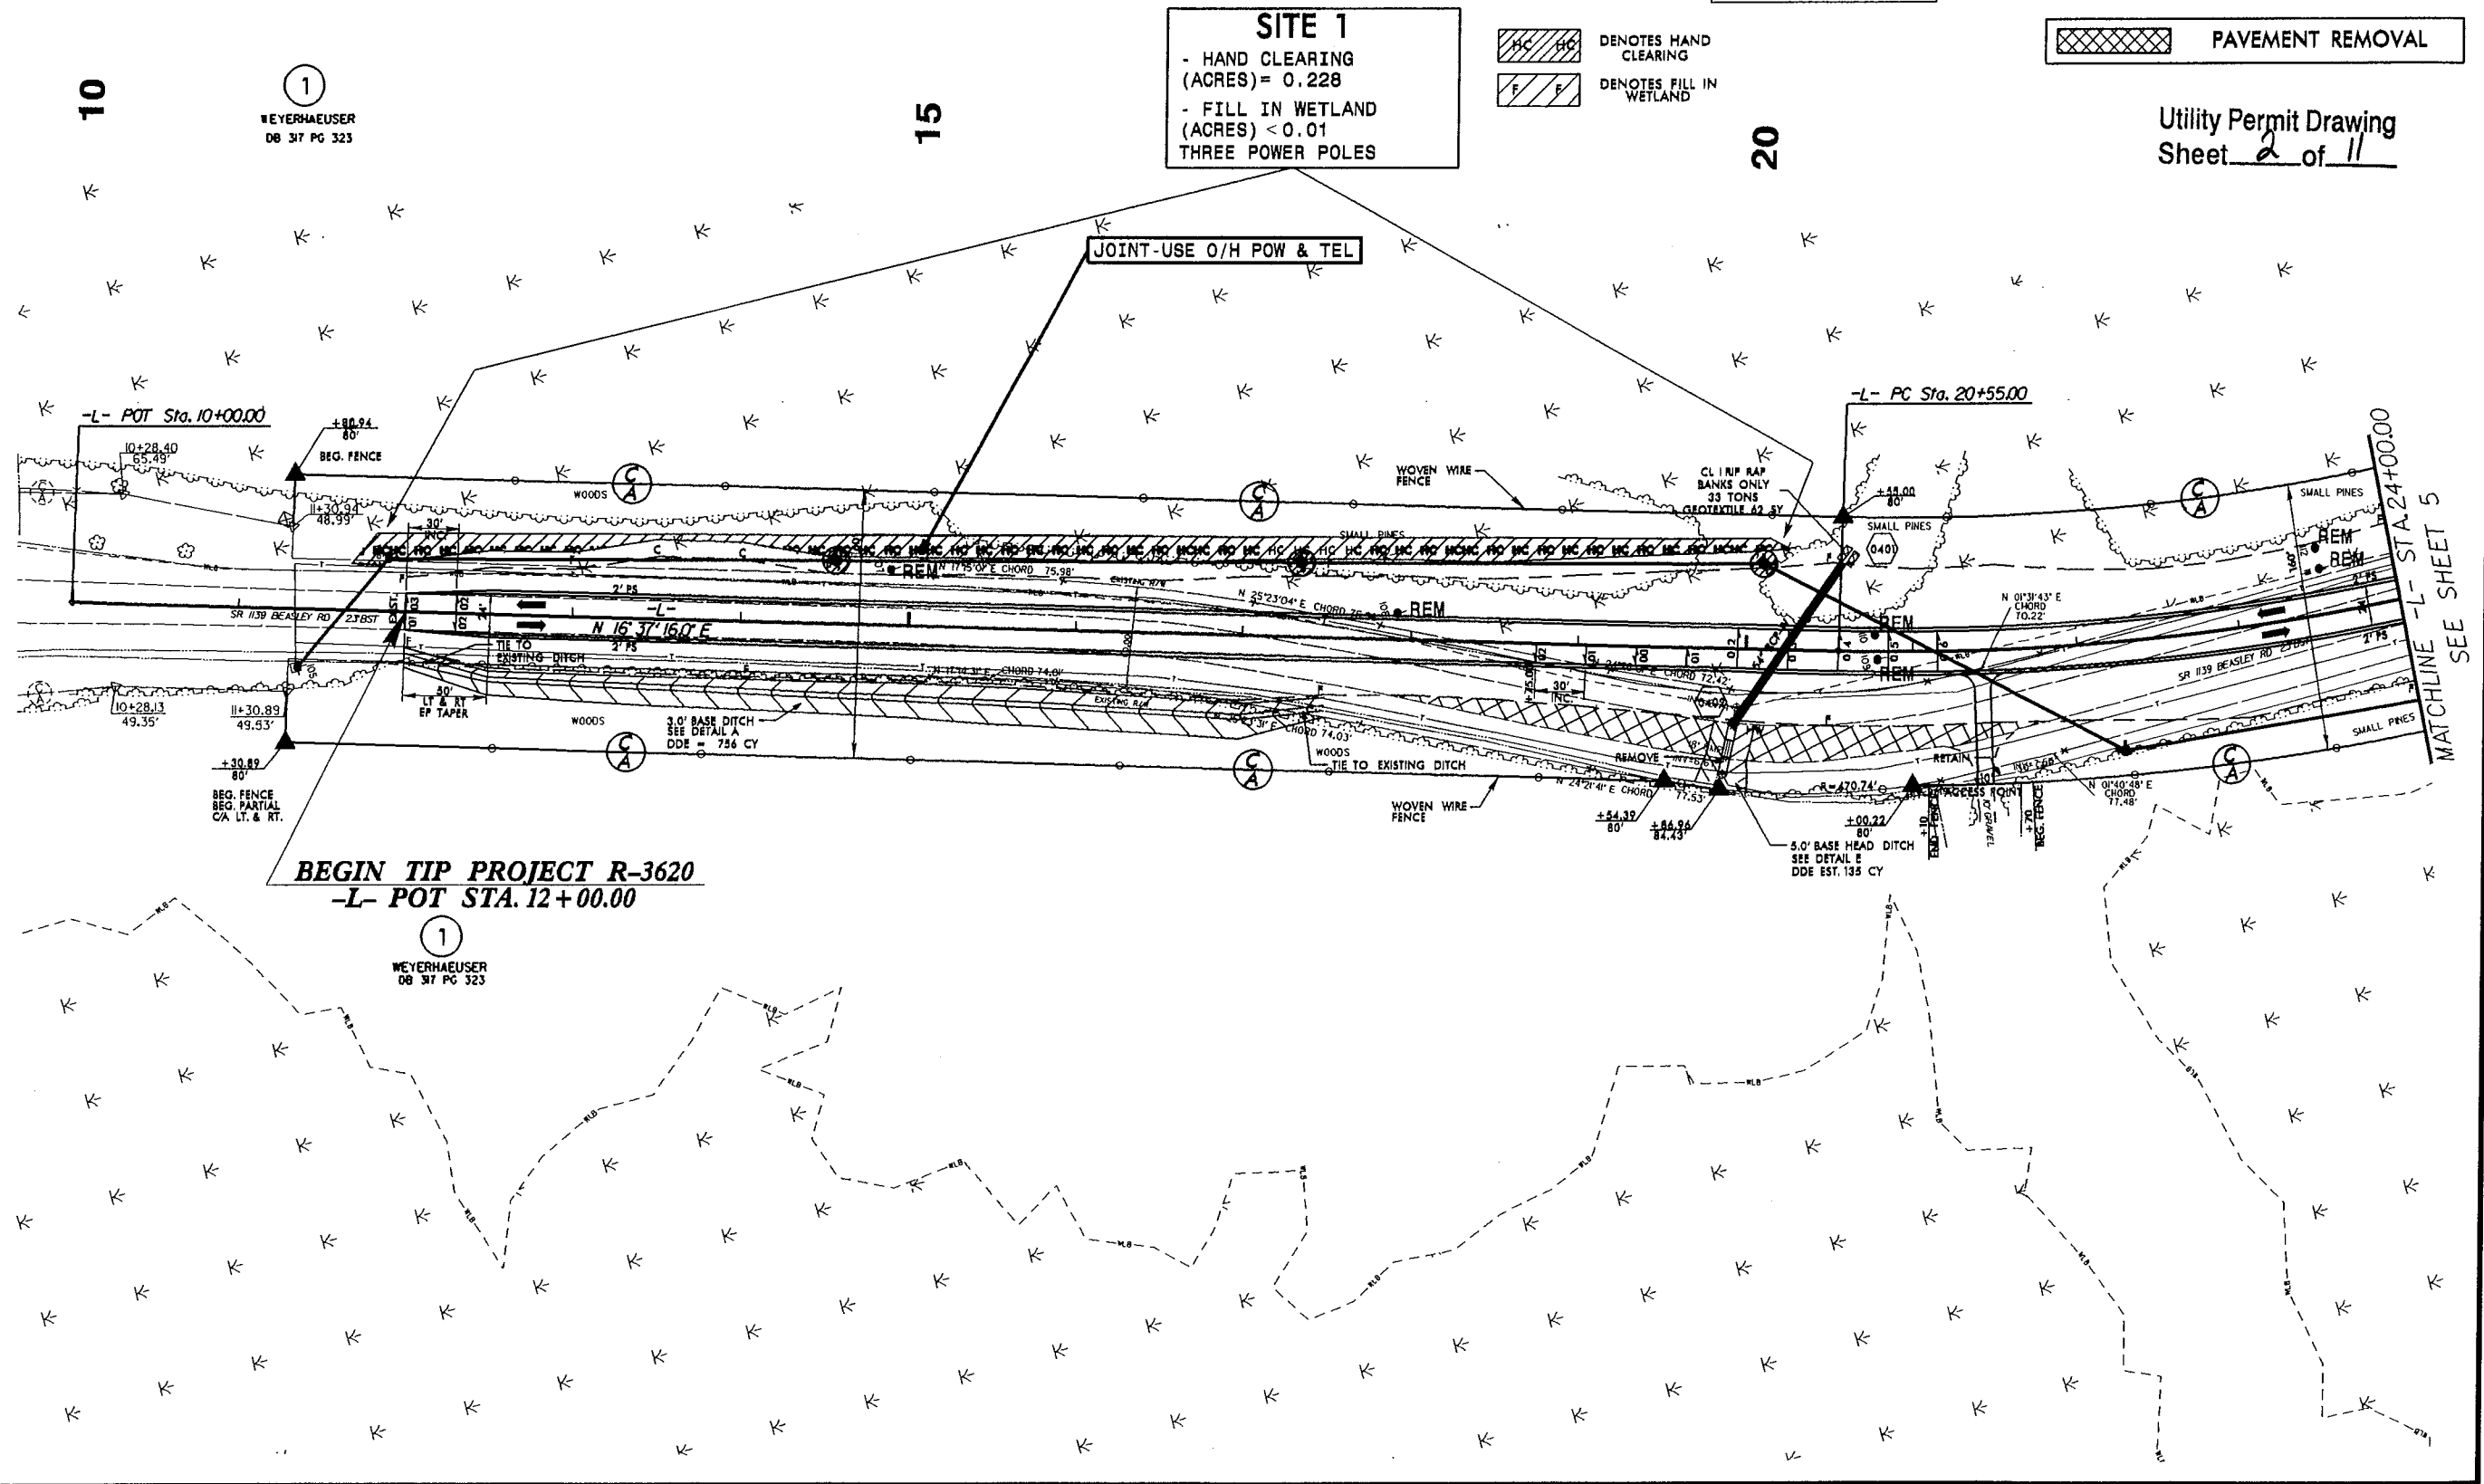

BEGIN TIP PROJECT R-3620
-L- POT STA. 12+00.00

REVISIONS
07/24/2012 R/W REVISION (KEM) - MODIFIED EXISTING R/W AND PROPOSED R/W ON PARCEL 001

25 NOV-2013 14:37
Engineering\UC\Proj\NEU\R3620_Rd\psh.04.dgn

8/17/99
25 NOV 2013 15:21
C:\Users\j\Documents\Engineering\UC\Pro\NEU\3620.Rd\psh.05.dgn
04/09/2013 R/W REVISION (NEW) - CHANGED NAME TO KATHLEEN V. SNELL ON PARCEL 02.
REVISIONS

-L- CURVE DATA
PI Sta 22+80.38
 $\Delta = 17^{\circ} 08' 04.7" (LT)$
 $D = 3^{\circ} 49' 11.0"$
 $L = 448.58'$
 $T = 225.98'$
 $R = 1,500.00'$

1
WEYERHAEUSER
08 317 PG 323

 DENOTES HAND CLEARING
 DENOTES FILL IN WETLAND


NEU PERMIT PLANS (May 17, 2013)

NAD 83

PLAN SCALE:
1"=50' (FULL-SIZE)
1"=100' (HALF-SIZE)


PROJECT REFERENCE NO.	SHEET NO.
B-3620	5
R/W SHEET NO.	
ROADWAY DESIGN ENGINEER	HYDRAULICS ENGINEER
PRELIMINARY PLANS DO NOT USE FOR CONSTRUCTION	

SITE 2
- HAND CLEARING (ACRES) = 0.3318
- FILL IN WETLAND (ACRES) < 0.01
TWO POWER POLES
- HAND CLEARING
0.0130
0.2793
0.0395
0.3318

  PAVEMENT REMOVAL

Utility Permit Drawing
Sheet 3 of 11

MATCHLINE -L- STA.24+00.00
SEE SHEET 4

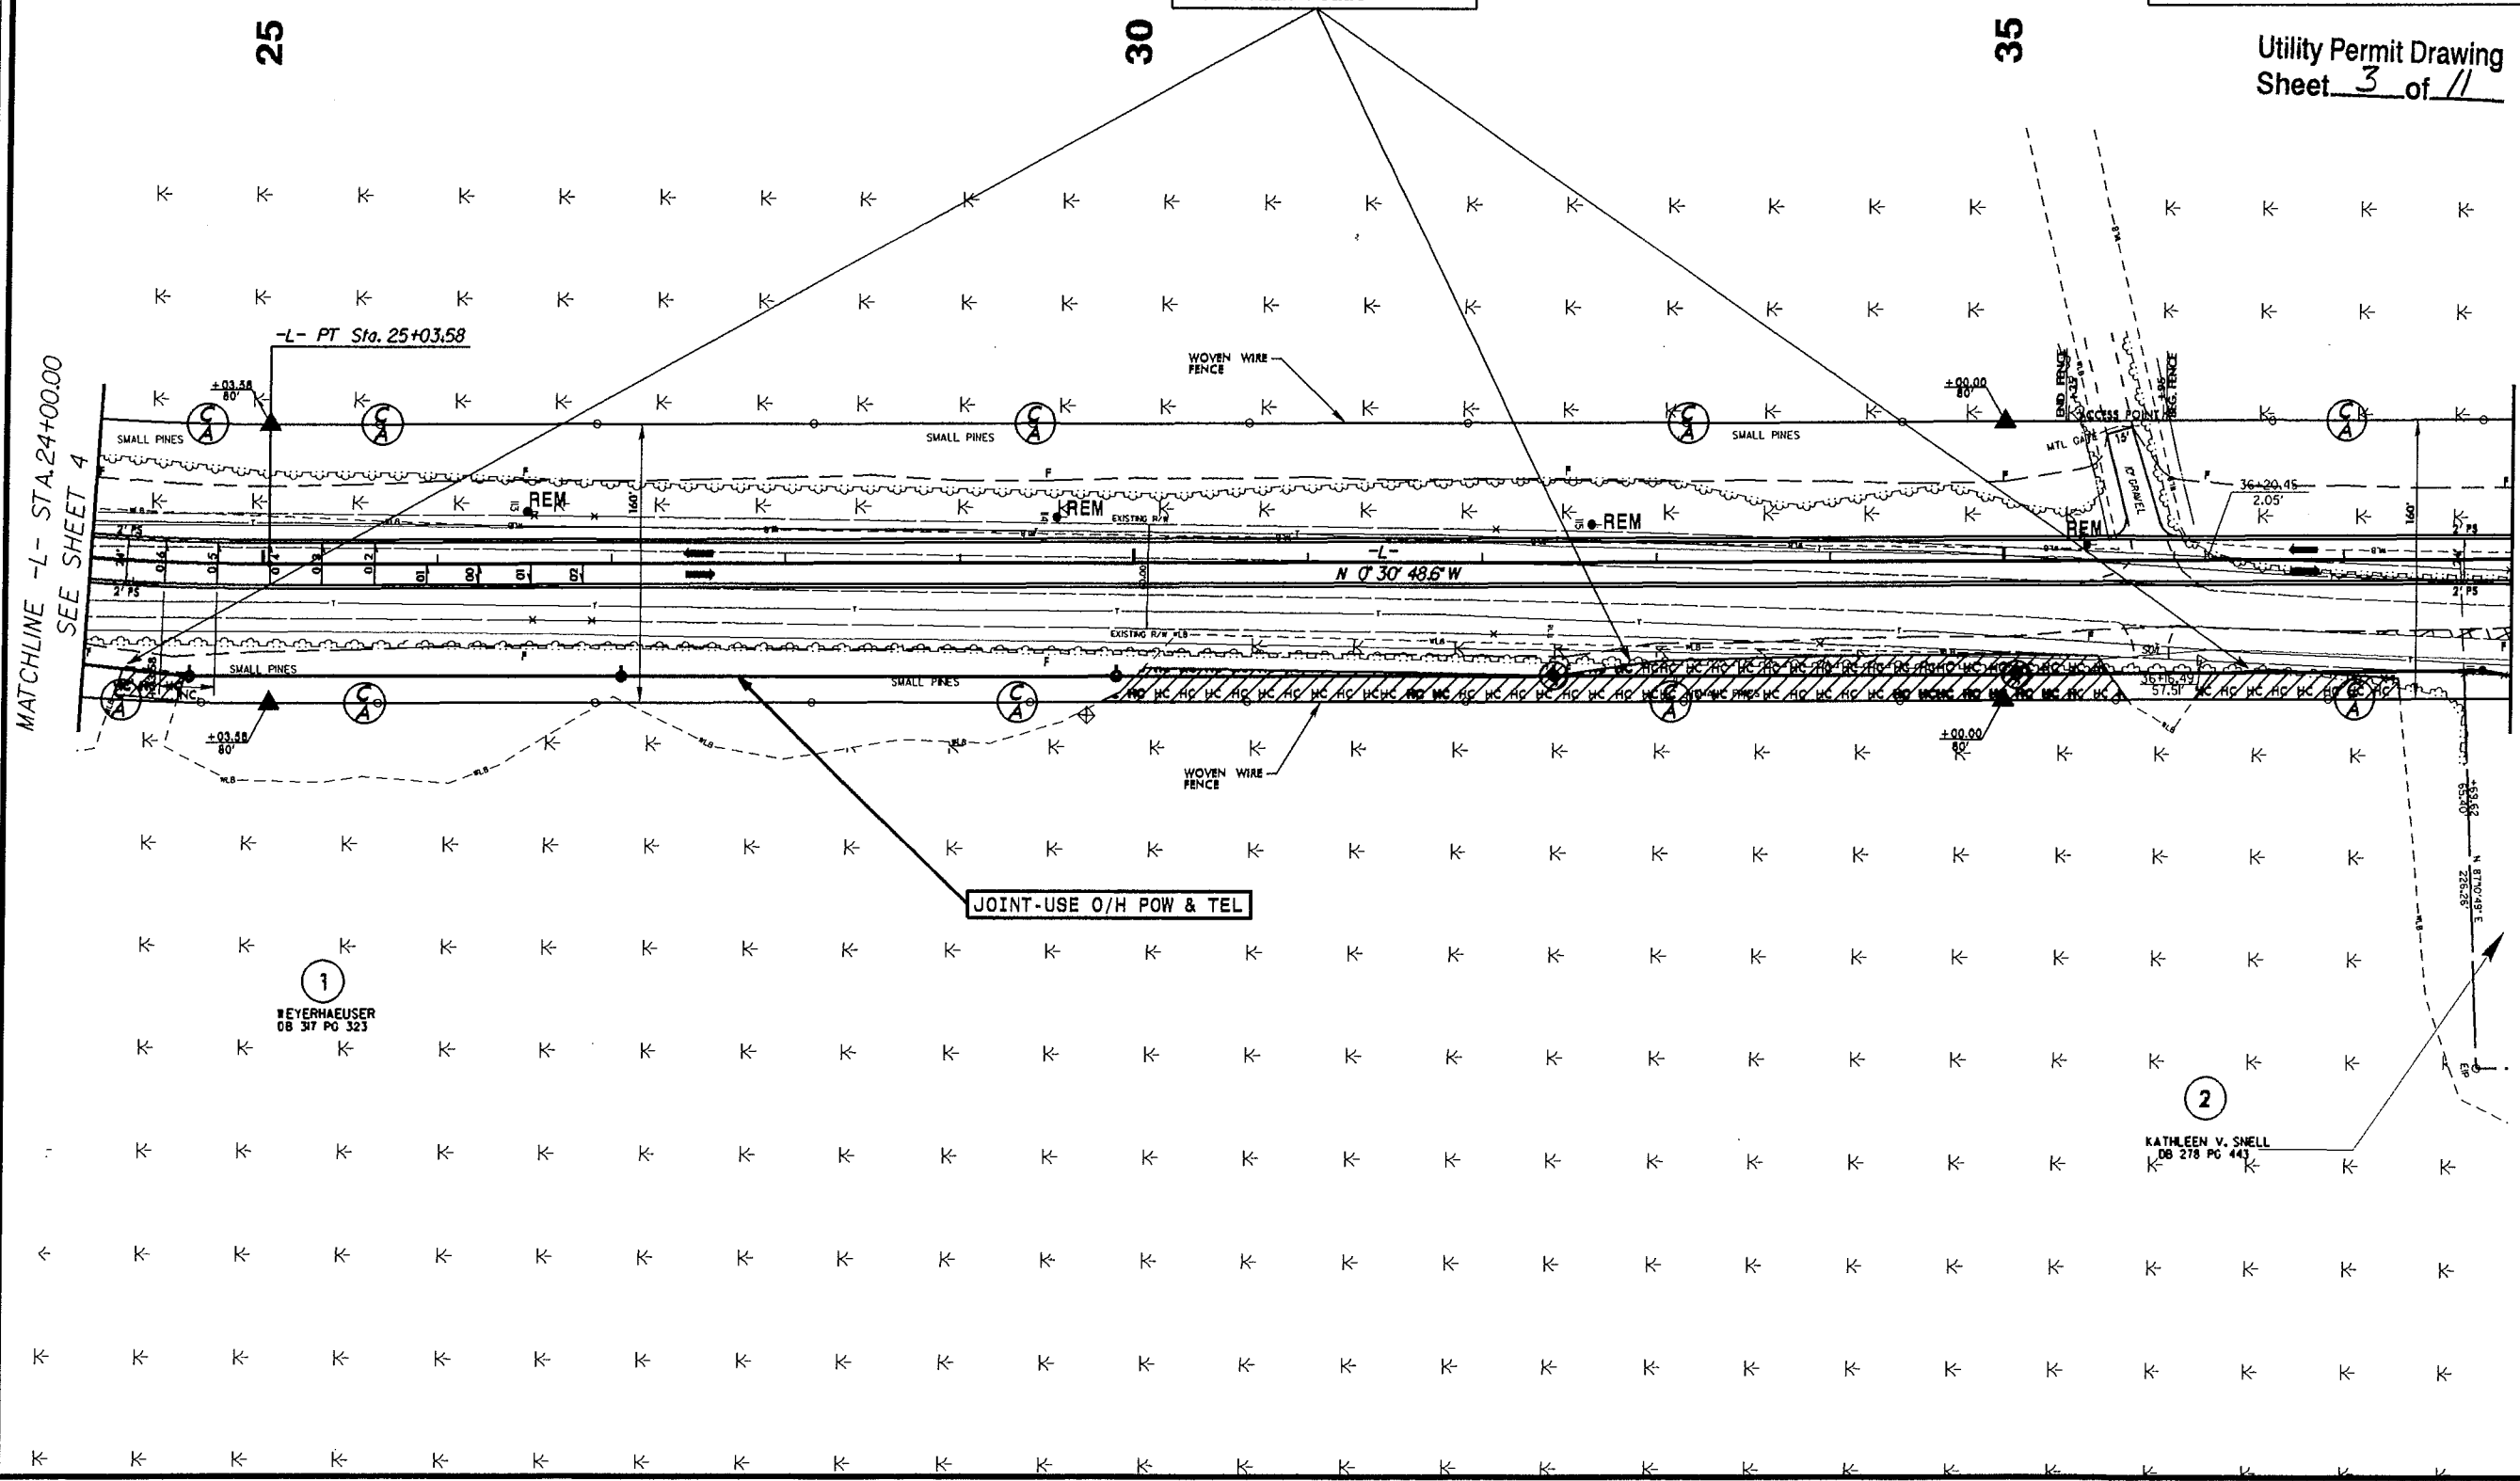

MATCHLINE -L- STA.38+00.00
SEE SHEET 6

1
WEYERHAEUSER
08 317 PG 323

2
KATHLEEN V. SNELL
08 278 PG 444

JOINT-USE O/H POW & TEL

PROJECT REFERENCE NO.	SHEET NO.
R-3620	6
RW SHEET NO.	
ROADWAY DESIGN ENGINEER	HYDRAULICS ENGINEER
PRELIMINARY PLANS DO NOT USE FOR CONSTRUCTION	

NEU PERMIT PLANS
Rev. (Nov. 26, 2013)

-L- CURVE DATA
 PI Sta 53+87.35
 $\Delta = 32^\circ 58' 03.7''$ (RT)
 $D = 2^\circ 17' 30.6''$
 $L = 1,438.49'$
 $T = 739.77'$
 $R = 2,500.00'$

Utility Permit Drawing
Sheet 4 of 11

PLAN SCALE:
1"=50' (FULL-SIZE)
1"=100' (HALF-SIZE)

DETAIL A
LATERAL BASE DITCH
(Not to Scale)

Min. D = 1.0 Ft.
B = 3.0 Ft.
b = 2.0 Ft.

FROM STA. TO STA.
-L- 47+35 RT TO 48+70 RT
-L- 51+44 RT TO 59+35 RT

DETAIL B
LATERAL 'V' DITCH
 (Note Scale)

Natural Ground

3:1

3:1

0

b

1/2"

Fill Slope

MIN. D = 1.0 Ft.
 b = 2.0 Ft.

FROM STA. TO STA.
 -L- 48+70 RT TO 50+80 RT
 -L- 50+83 LT TO -L- 54+75 LT

1
WEYERHAEUSER
08 317 PG 323

SITE 3
- HAND CLEARING
(ACRES)= 0.0289

- HAND CLEARING
0.0074
0.0215

0.0289

PAVEMENT REMOVAL

MATCHLINE -L- STA. 38+00.00
SEE SHEET 5

SEE SHEET 7
-L- STA. 52+00.00




REVISIONS
04/09/2013 R/W REVISION (KEM) - CHANGED NAME TO KATHLEEN V.SNELL ON PARCEL 02.

26-NOV-2013 14:06
X:\Utilities\Engineering\UC\Proj\NEU\R3620-Rdy-psh-06.dgn
R:\Utilities\Engineering\UC\Proj\NEU\R3620-Rdy-psh-06.dgn

8/17/99
25 NOV 2013 15:25
C:\Users\jg\Documents\Engineering\Projects\NEU\3620_Rd\psh_07.dgn

-L- CURVE DATA
PI Sta 53+87.35
 $\Delta = 32^\circ 58' 03.7''$ (RT)
D = 217' 30.6"
L = 1,438.49'
T = 739.77'
R = 2,500.00'

-Y- CURVE DATA
PI Sta 13+32.69
 $\Delta = 54^\circ 12' 31.6''$ (LT)
D = 19' 05' 54.9"
L = 283.84'
T = 153.55'
R = 300.00'

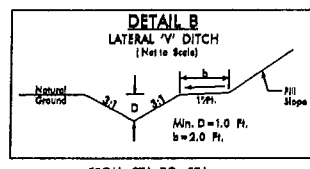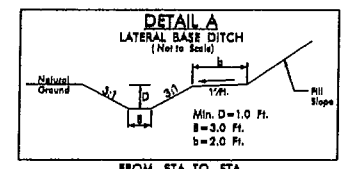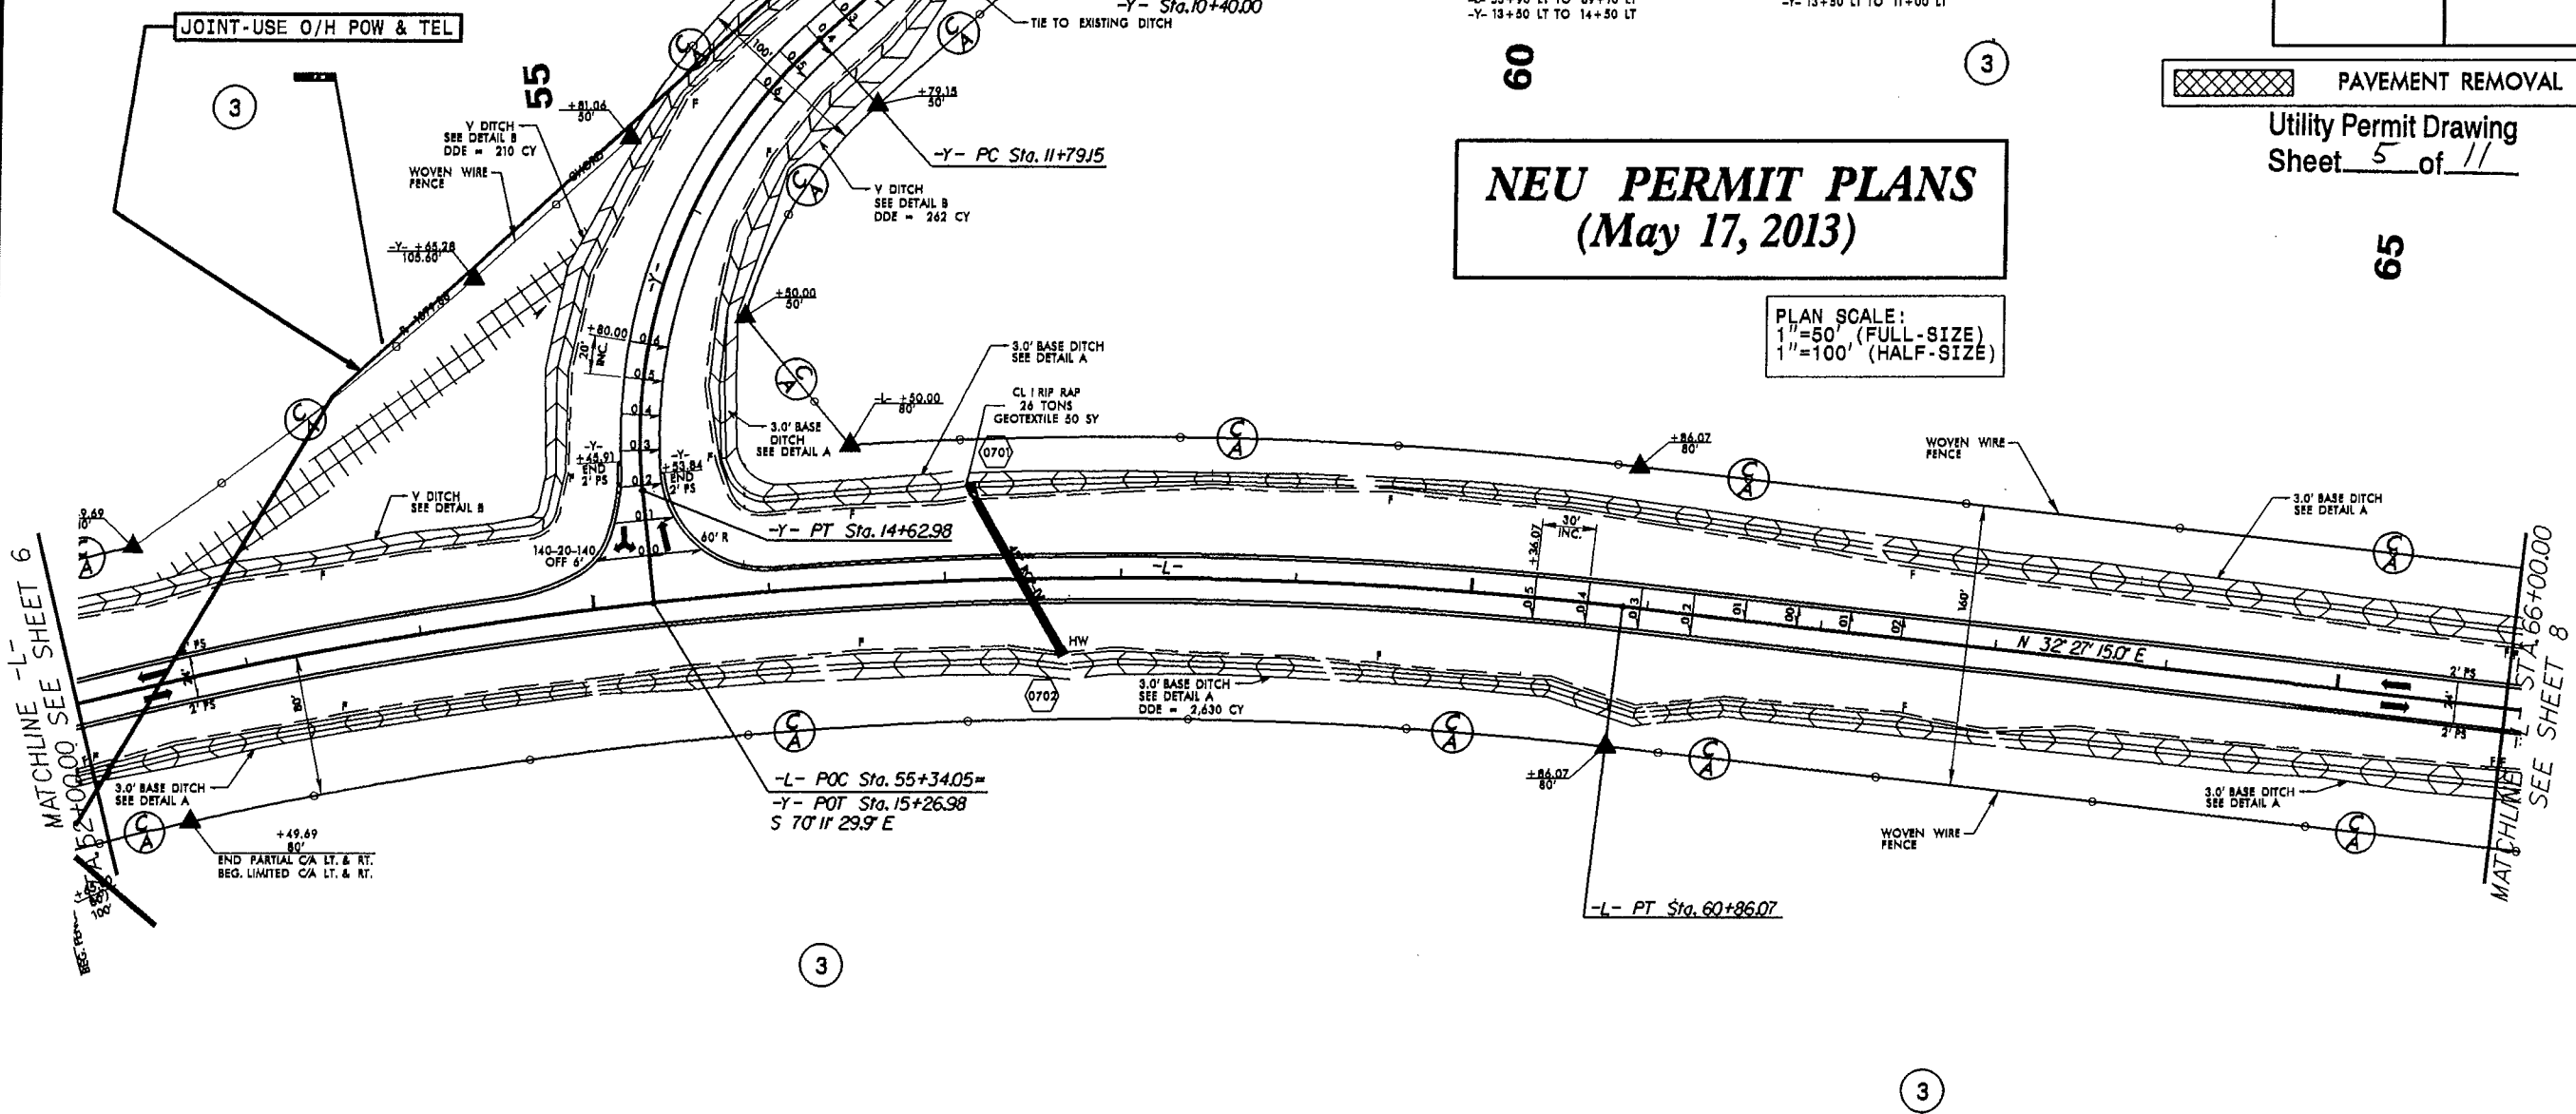

FROM STA. TO STA.
-L- 51+44 RT TO 89+35 RT
-L- 55+90 LT TO 89+10 LT
-Y- 13+50 LT TO 14+50 LT

FROM STA. TO STA.
-L- 50+83 LT TO -Y- 10+53
-Y- 13+50 LT TO 11+00 LT

NEU PERMIT PLANS (May 17, 2013)


PLAN SCALE:
1"=50' (FULL-SIZE)
1"=100' (HALF-SIZE)

PROJECT REFERENCE NO.	SHEET NO.
B-3620	7
R/W SHEET NO.	
ROADWAY DESIGN ENGINEER	HYDRAULICS ENGINEER
PRELIMINARY PLANS DO NOT USE FOR CONSTRUCTION	

PAVEMENT REMOVAL

Utility Permit Drawing
Sheet 5 of 11

65

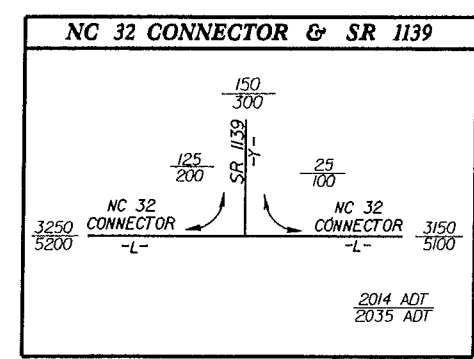

NEU PERMIT PLANS *(May 17, 2013)*

PLAN SCALE:
1"=50' (FULL-SIZE)
1"=100' (HALF-SIZE)

SITE 4
- HAND CLEARING
(ACRES) = 0.0150

 DENOTES HAND CLEARING

PAVEMENT REMOVAL

MONOLITHIC CONC ISLAND

PROJECT REFERENCE NO.	SHEET NO.
R-3620	15

RAW SHEET NO. _____

ROADWAY DESIGN ENGINEER	HYDRAULICS ENGINEER
----------------------------	------------------------


[illegible]

PRELIMINARY PLANS
DO NOT USE FOR CONSTRUCTION


Utility Permit Drawing
Sheet 6 of 11

MATCHLINE -L- STA.164+00.00
SEE SHEET 14


MATCHLINE -L- STA. 178+00.00
SEE SHEET 16

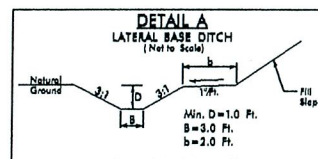


FROM STA. TO STA.
-L- 157+50 LT TO 167+00 LT
-L- 158+00 RT TO 166+00 RT
-L- 173+00 RT TO 175+50 RT

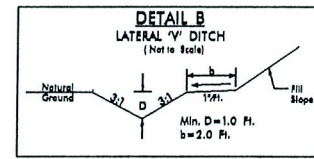

FROM STA TO STA.
-L- 166+00 RT TO 170+20 RT
-YI- 24+85 LT TO 26+00 LT

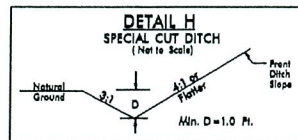

-Y1- 29+50 RT TO 28+50 RT
-Y1- 20+50 RT TO 28+70 RT
-Y2- 10+50 RT TO 13+50 RT

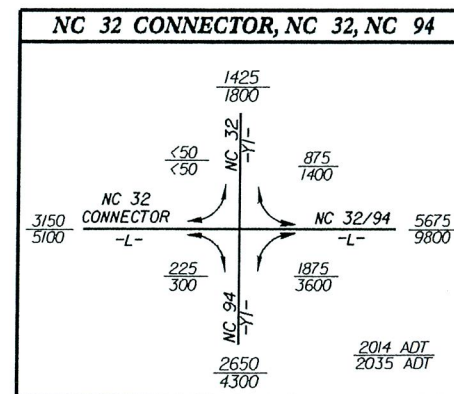

ALBEMARLE ACRES, LLC
DB 445 PG 437

JOINT-USE
O/H POW, TEL & CATV

01/24/2012 R/W REVISION (KEM) - MODIFIED EXISTING R/W ON PARCELS 006,007, AND 008.	
<i>Design Revision T-13-12</i> (Revised) attaches draft of <i>T-1</i> according to Detail H. Revised the proposed FOP and lane geometry for the intersection of <i>T-1</i> & <i>T-1</i> according to Connection Management recommendations.	
05-NOV-2013 15:27 DESIGNED BY: JENNIFER L. FISHER CHECKED BY: JENNIFER L. FISHER APPROVED BY: JENNIFER L. FISHER	PROJECT NUMBER: NEUR-VR3620-RP-13



8/17/99

REVISIONS

02/14/13 R/W REVISION (KEM) - MOVED C/A TO PROPERTY LINE BETWEEN PARCEL NUMBERS 11 AND 12.
01/09/13 R/W REVISION (KEM) - SHIFTED DRIVE ACCESS NE TO AVOID BEING DIRECTLY IN FRONT OF THE BUILDING ON PARCEL 010.
ADDED A 50' DRIVEWAY ON PARCEL 010.
DELETED PARCELS 013 AND 014 (REMOVED RIGHT OF WAY AND EASEMENT AND REPLACED DITCH WITH PIPE SYSTEM).

26 NOV-2013 14:08
C:\Users\jmc\OneDrive\Engineering\UC\Projects\NEU\R3620_Rd\sh-16.dgn

MATCHLINE -L- STA.178+00.00
SEE SHEET 15

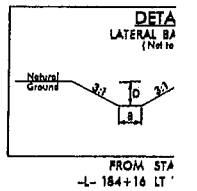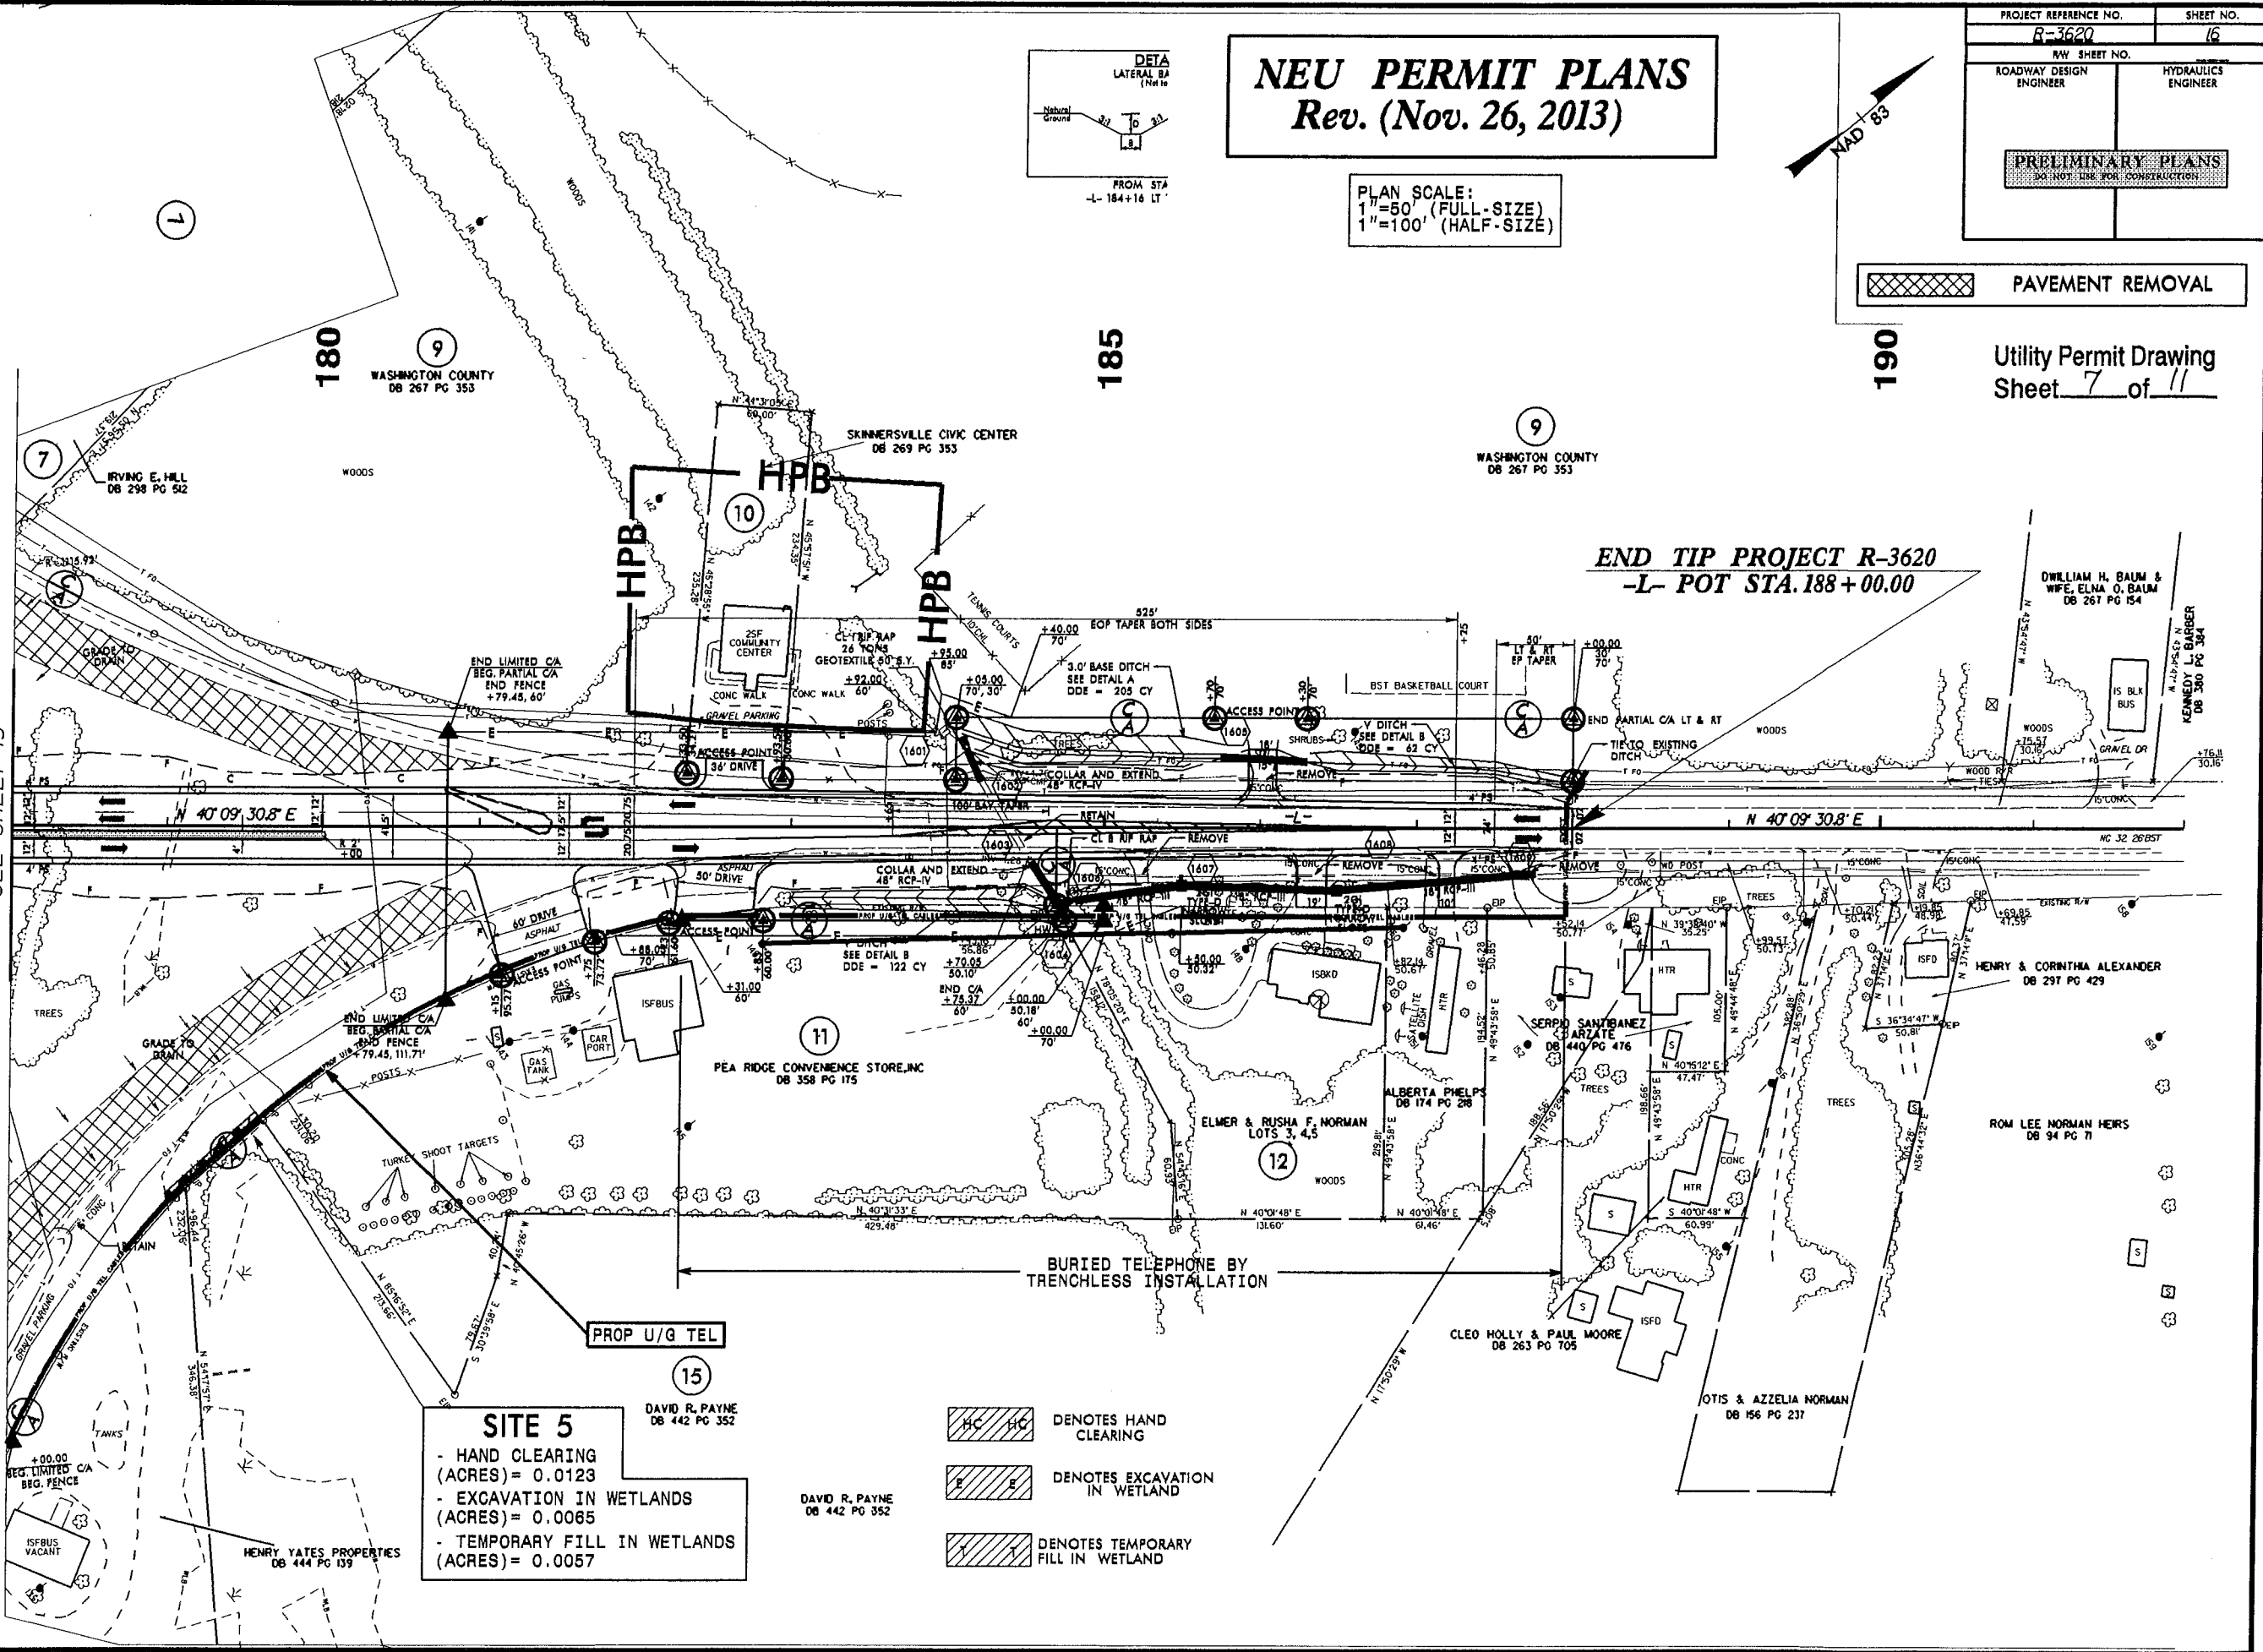

NEU PERMIT PLANS

Rev. (Nov. 26, 2013)

PLAN SCALE:
1"=50' (FULL-SIZE)
1"=100' (HALF-SIZE)

PROJECT REFERENCE NO.	SHEET NO.
R-3620	16
R/W SHEET NO.	
ROADWAY DESIGN ENGINEER	HYDRAULICS ENGINEER

PRELIMINARY PLANS
DO NOT USE FOR CONSTRUCTION

PAVEMENT REMOVAL

Utility Permit Drawing
Sheet 7 of 11

END TIP PROJECT R-3620
-L- POT STA.188+00.00

SITE 5
- HAND CLEARING (ACRES)= 0.0123
- EXCAVATION IN WETLANDS (ACRES)= 0.0065
- TEMPORARY FILL IN WETLANDS (ACRES)= 0.0057

- HC HC DENOTES HAND CLEARING
- E E DENOTES EXCAVATION IN WETLAND
- T T DENOTES TEMPORARY FILL IN WETLAND





DAVID R. PAYNE
DB 442 PG 352

8/17/99

NEU PERMIT PLANS Rev. (Nov. 26, 2013)

-Y1- CURVE DATA
PI Sta. 21+01.40
 $\Delta = 53^\circ 51' 27.2" (RT)$
 $D = 3^\circ 57' 05.2"$
 $L = 1,362.99'$
 $T = 736.54'$
 $R = 1,450.00'$

PLAN SCALE:
1"=50' (FULL-SIZE)
1"=100' (HALF-SIZE)

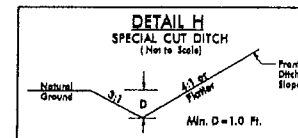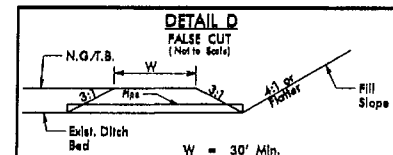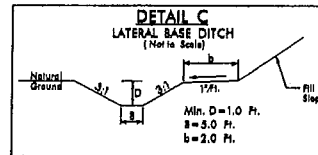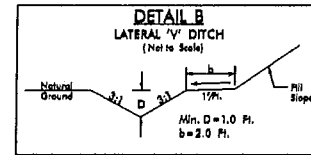

NC GRID
NAD 83/CORS96


REVISIONS

07/24/2012 R/W REVISION (KEM) - MODIFIED EXISTING R/W ON PARCEL 006.
Desktop Revision 7-13-12 Revised ditches start at -Y1- and -Y2- according to Detail H.

26-NOV-2013 14:08
R:\Utilities\Engineering\UC\ProJ\NEU\R3620_R.dwg
ssalib@ncdot.gov

SITE 6
- TEMPORARY IMPACTS IN SURFACE WATER
(ACRES) = 0.0005

DENOTES TEMPORARY IMPACTS IN SURFACE WATER

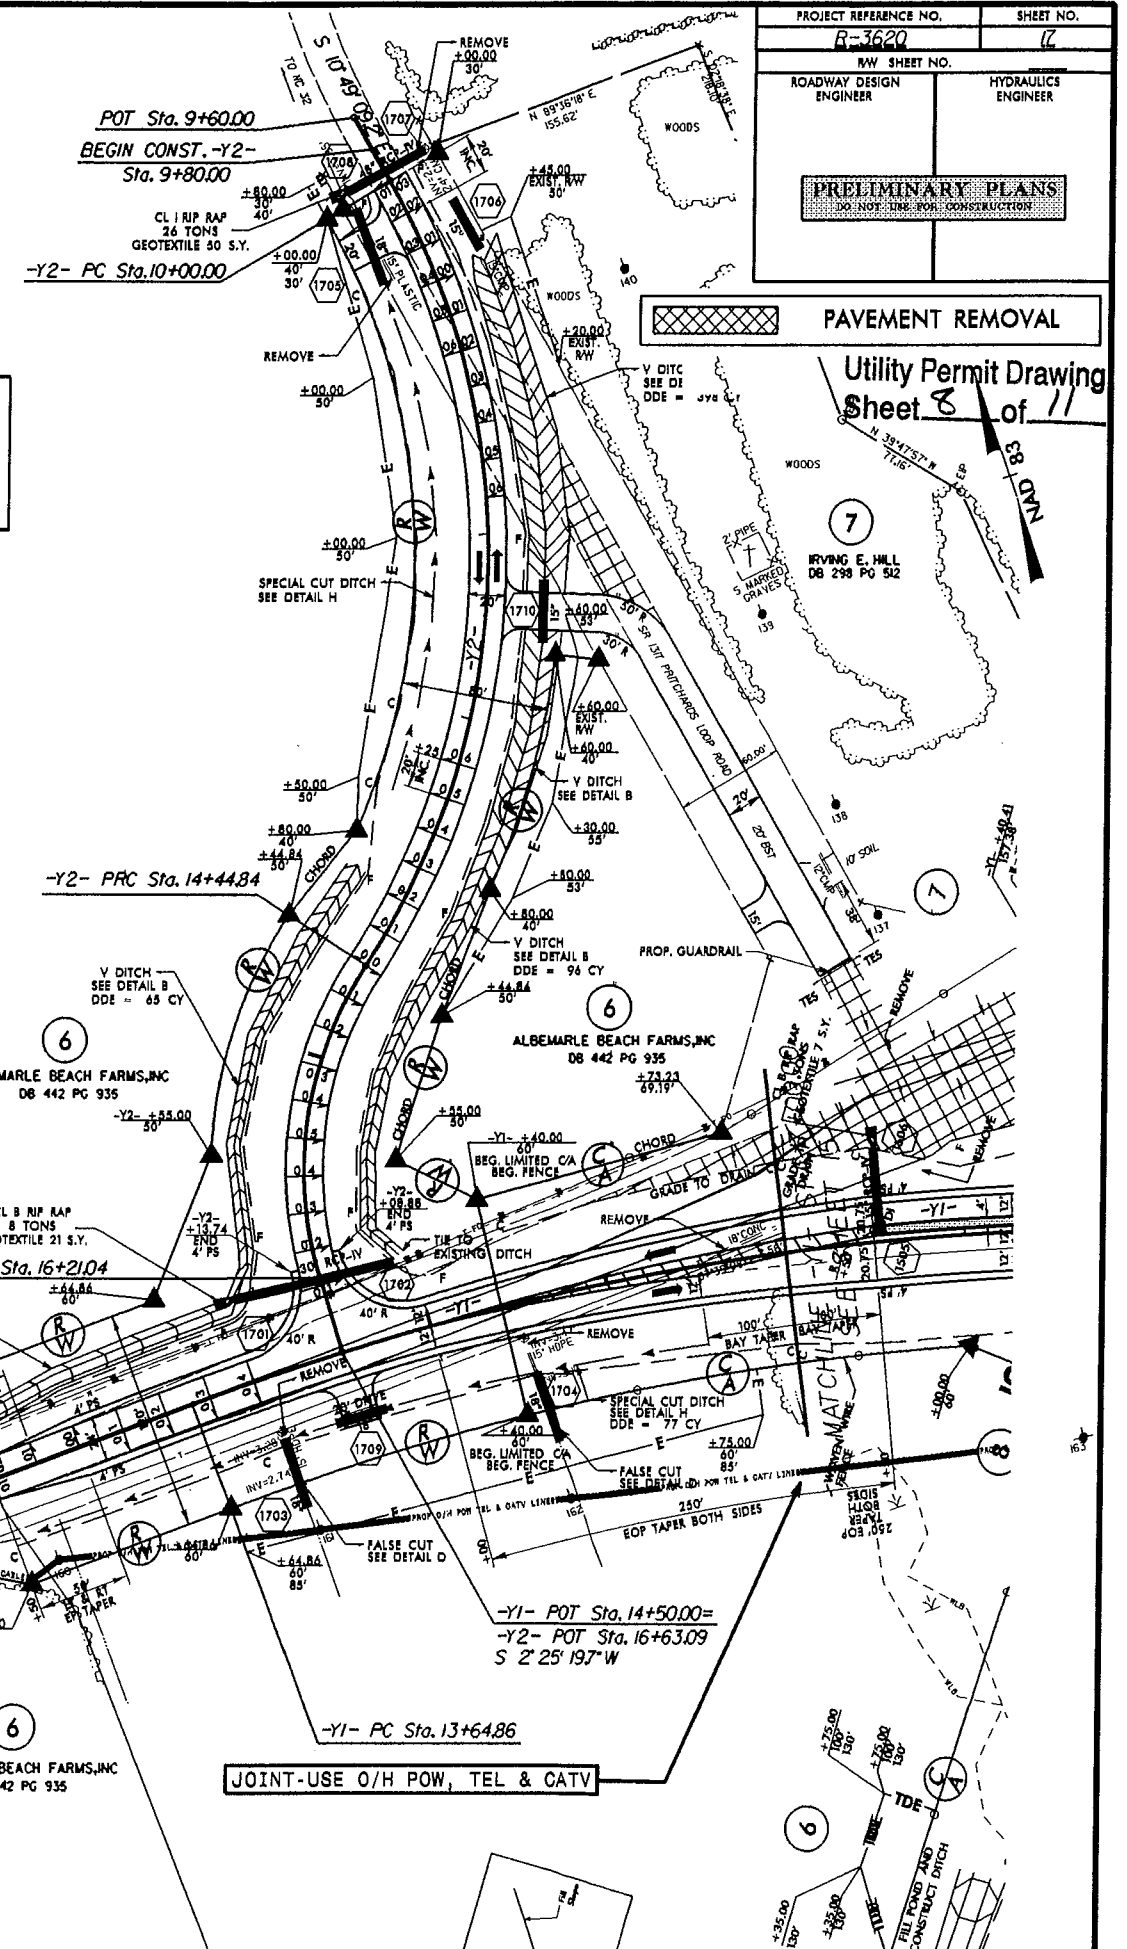

PROJECT REFERENCE NO.	SHEET NO.
R-3620	17
R/W SHEET NO.	
ROADWAY DESIGN ENGINEER	HYDRAULICS ENGINEER
PRELIMINARY PLANS DO NOT USE FOR CONSTRUCTION	


PAVEMENT REMOVAL

Utility Permit Drawing
Sheet 8 of 11

8/17/99

REVISIONS
04/09/2013 R/W REVISION (NEW) - COMBINED PARCEL 07 WITH PARCEL 06.
07/24/2012 R/W REVISION (NEW) - REVISED DITCH RIGHT OF -YI- NO R/W REVISION WAS MADE.
07/24/2012 R/W REVISION (NEW) - REVISED DITCH RIGHT OF -YI- according to Detail H.
25-MAY-2013 14:09
C:\Users\jg\Documents\Engineering\UC\Proj\NEU\R3620.Rd\Drawings\NEU\NEU-R3620.Rd.dwg

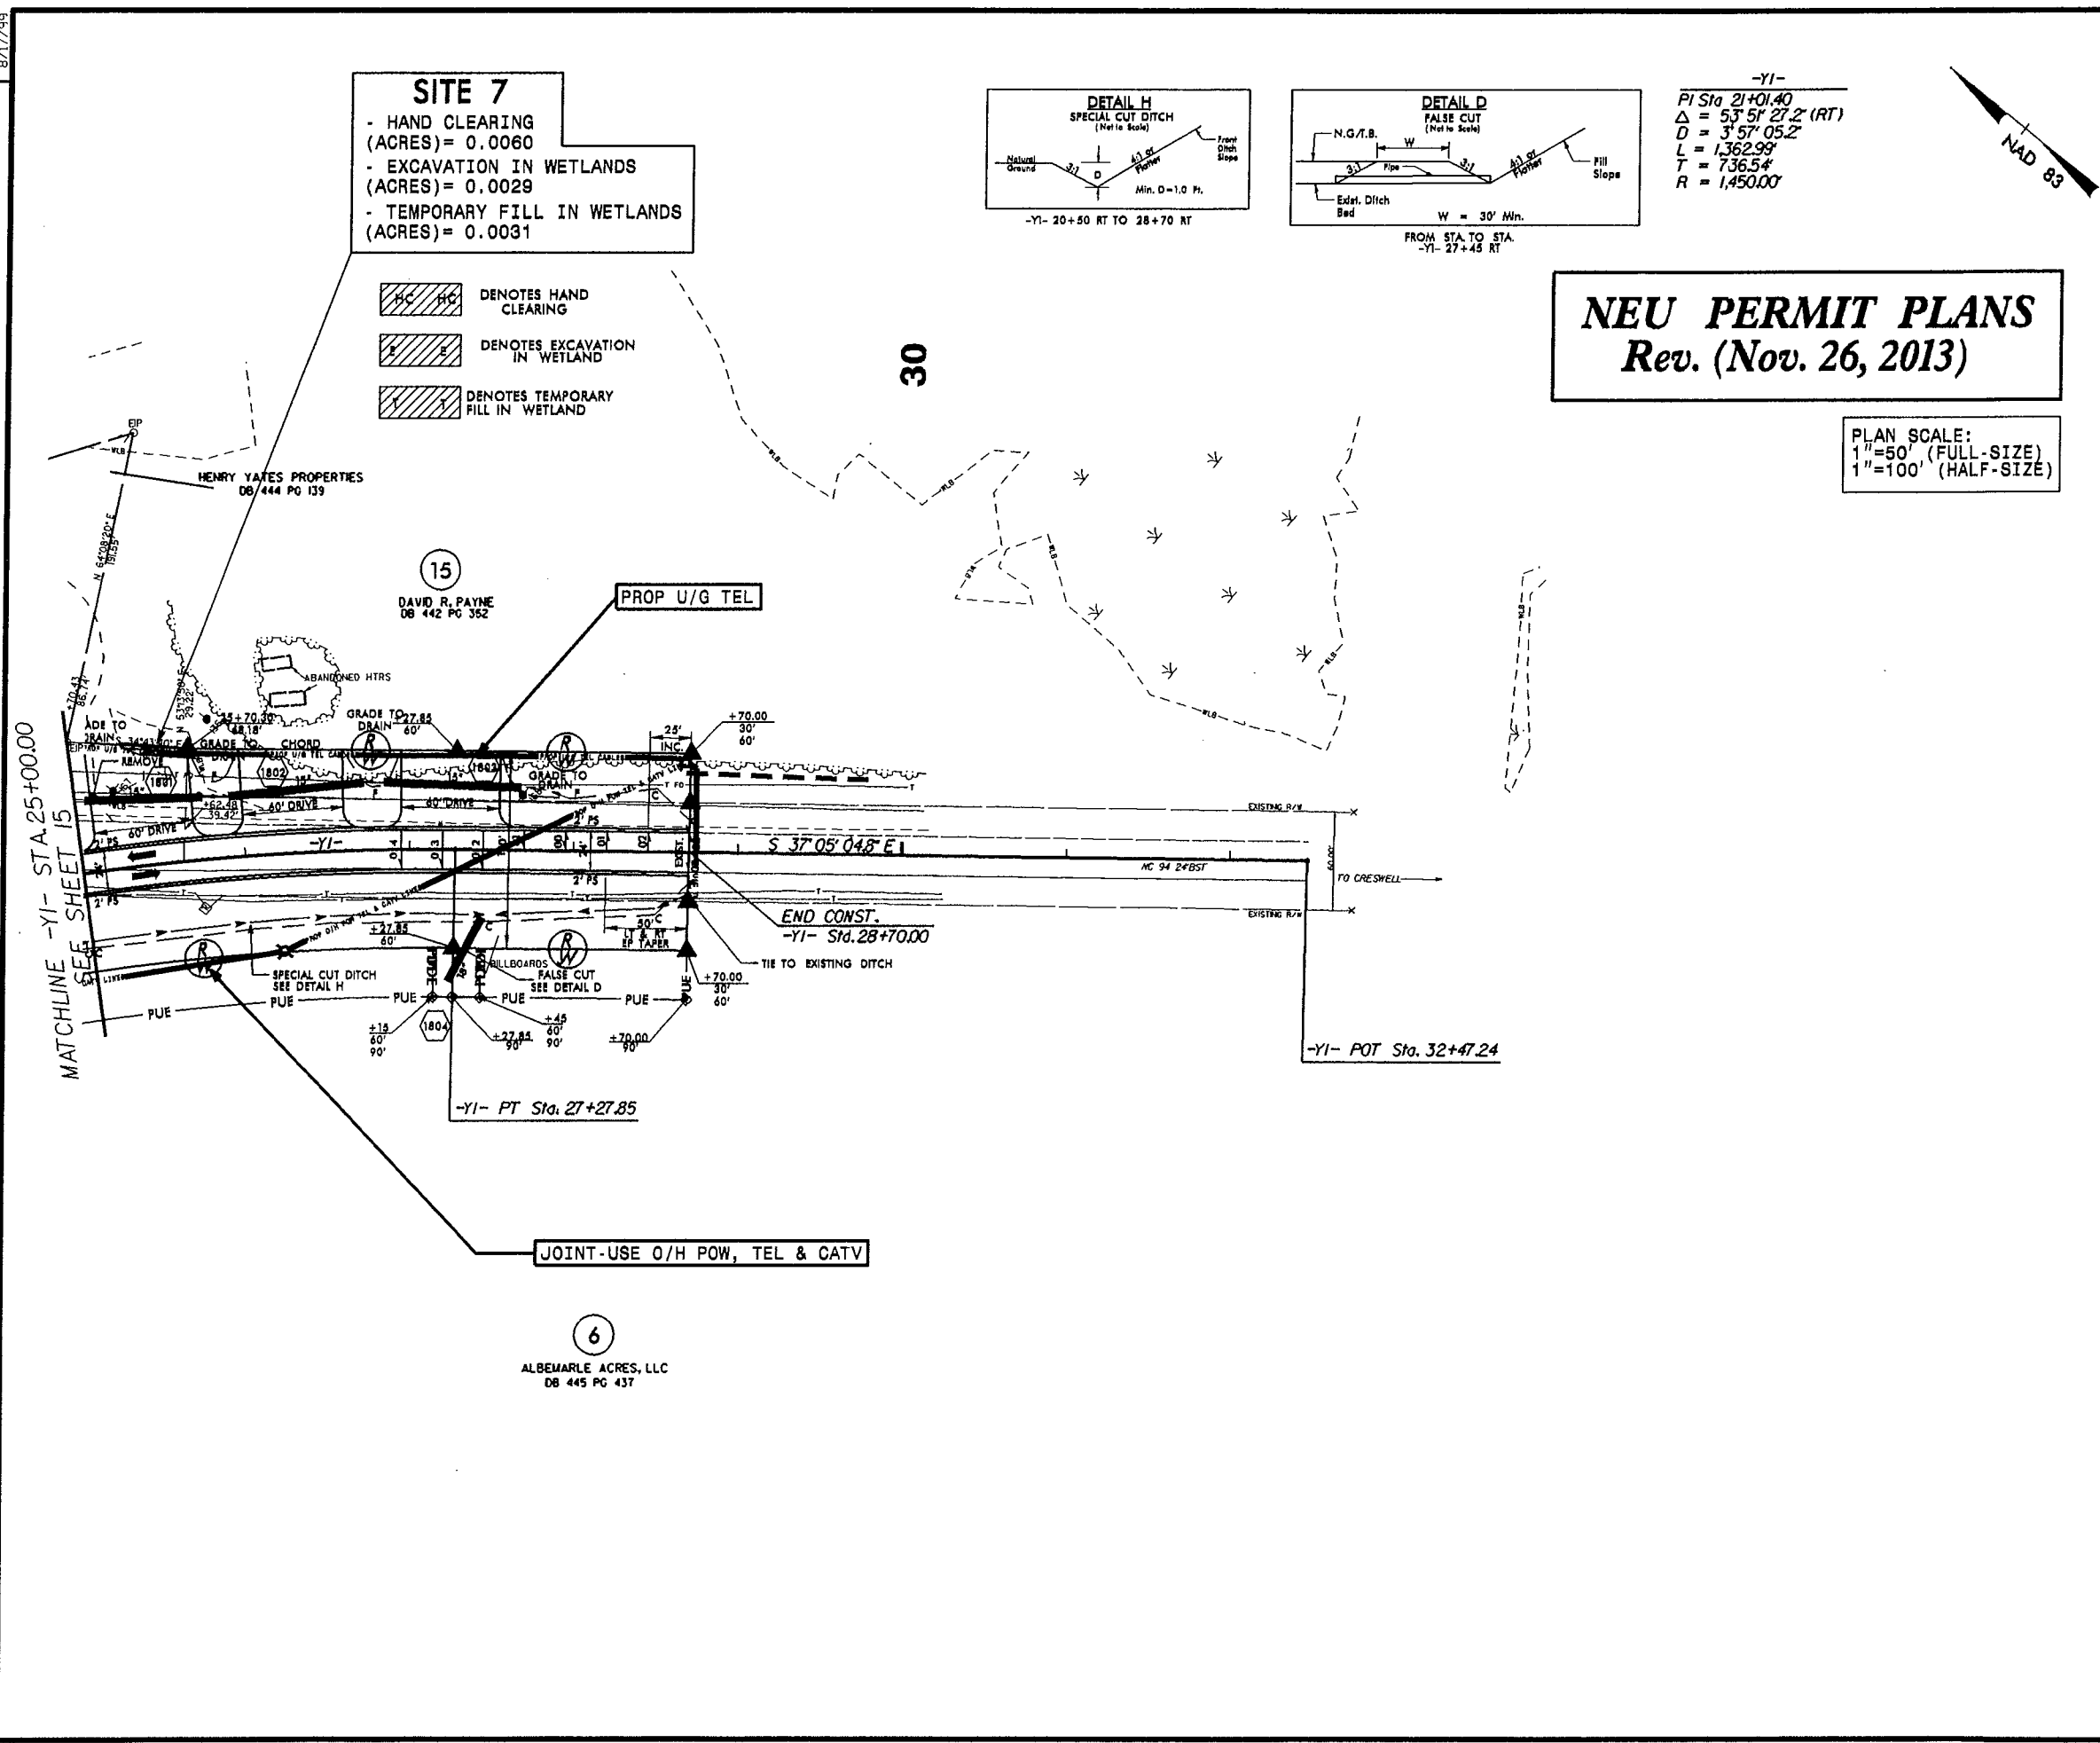

PROJECT REFERENCE NO.	SHEET NO.
R-3620	18
R/W SHEET NO.	
ROADWAY DESIGN ENGINEER	HYDRAULICS ENGINEER
PRELIMINARY PLANS DO NOT USE FOR CONSTRUCTION	

Utility Permit Drawing
Sheet 9 of 11

PROPERTY OWNERS

NAMES AND ADDRESSES

PARCEL NO.	NAMES	ADDRESSES	SITE NO.
1	WEYERHAEUSER	DB 317 PG 323	1
1	WEYERHAEUSER	DB 317 PG 323	2
2	KATHLEEN V. SNELL	DB 278 PG 443	
1	WEYERHAEUSER	DB 317 PG 323	3
2	KATHLEEN V. SNELL	DB 278 PG 443	
3	JOHN M. DOUGHTY	DB 334 PG 237	
6	ALBEMARLE ACRES, LLC	DB 445 PG 437	4
15	DAVID R. PAYNE	DB 442 PG 352	5
11	PEA RIDGE CONVENIENCE STORE, INC	DB 358 PG 175	6
12	ELMER & RUSHA F. NORMAN	LOTS 3, 4,5	
6	ALBEMARLE ACRES, LLC	DB 445 PG 437	7
15	LAWRENCE PARKS	DB 442 PG 352	8

NORTH CAROLINA

DIVISION OF HIGHWAYS

WASHINGTON COUNTY

TIP PROJECT: (R-3620)

NEW ROUT FROM

US 64 TO NC 32

5 / 17 / 2013

Utility Permit Drawing
Sheet 10 of 11

WETLAND PERMIT IMPACT SUMMARY

Site No.	Station (From/To)	Structure Size / Type	WETLAND IMPACTS					SURFACE WATER IMPACTS				
			Permanent Fill In Wetlands (ac)	Temp. Fill In Wetlands (ac)	Excavation in Wetlands (ac)	Mechanized Clearing in Wetlands (ac)	Hand Clearing in Wetlands (ac)	Permanent SW impacts (ac)	Temp. SW impacts (ac)	Existing Channel Impacts Permanent (ft)	Existing Channel Impacts Temp. (ft)	Natural Stream Design (ft)
1	-L-11+67 TO 20+25	Aerial Power & Tel	< 0.01				0.23					
2	-L-24+17 TO 37+33	Aerial Power & Tel	< 0.01				0.33					
3	-L-40+14 TO 50+65	Aerial Power & Tel					0.03					
4	-L-174+15 TO 174+43	Aerial Power, Tel & CATV					0.02					
5	-L-178+85 TO 179+45	U/G Tel lines by open cut		0.01	0.01		0.01					
6	-Y1-12+02 TO 12+08	U/G Tel lines by open cut							< 0.01			
7	-Y1-25+30 TO 25+78	U/G Tel lines by open cut		< 0.01	< 0.01		0.01					
TOTALS:			< 0.01	0.01	0.01	0.00	0.63	0.00	< 0.01	0.00	0.00	0.00

Note :

NC DEPARTMENT OF TRANSPORTATION
DIVISION OF HIGHWAYS
WASHINGTON COUNTY
TIP PROJECT (R-3620)

Utility Permit Drawing
Sheet 11 of 11

Rev. 11/26/2013

***TYPE OF WORK: GRADING, DRAINAGE, PAVING
AND CULVERT***



CONTRACT: C203413

Note: Not to Scale

**S.U.E. = Subsurface Utility Engineering*

STATE OF NORTH CAROLINA
DIVISION OF HIGHWAYS

CONVENTIONAL PLAN SHEET SYMBOLS

BOUNDARIES AND PROPERTY:

State Line	
County Line	
Township Line	
City Line	
Reservation Line	
Property Line	
Existing Iron Pin	
Property Corner	
Property Monument	
Parcel/Sequence Number	
Existing Fence Line	
Proposed Woven Wire Fence	
Proposed Chain Link Fence	
Proposed Barbed Wire Fence	
Existing Wetland Boundary	
Proposed Wetland Boundary	
Existing Endangered Animal Boundary	
Existing Endangered Plant Boundary	
Known Soil Contamination: Area or Site	
Potential Soil Contamination: Area or Site	

BUILDINGS AND OTHER CULTURE:

Gas Pump Vent or U/G Tank Cap	
Sign	
Well	
Small Mine	
Foundation	
Area Outline	
Cemetery	
Building	
School	
Church	
Dam	

HYDROLOGY:

Stream or Body of Water	
Hydro, Pool or Reservoir	
Jurisdictional Stream	
Buffer Zone 1	
Buffer Zone 2	
Flow Arrow	
Disappearing Stream	
Spring	
Wetland	
Proposed Lateral, Tail, Head Ditch	
False Sump	

RAILROADS:

Standard Gauge	
RR Signal Milepost	
Switch	
RR Abandoned	
RR Dismantled	

RIGHT OF WAY:

Baseline Control Point	
Existing Right of Way Marker	
Existing Right of Way Line	
Proposed Right of Way Line	
Proposed Right of Way Line with Iron Pin and Cap Marker	
Proposed Right of Way Line with Concrete or Granite RW Marker	
Proposed Control of Access Line with Concrete C/A Marker	
Existing Control of Access	
Proposed Control of Access	
Existing Easement Line	
Proposed Temporary Construction Easement	
Proposed Temporary Drainage Easement	
Proposed Permanent Drainage Easement	
Proposed Permanent Drainage / Utility Easement	
Proposed Permanent Utility Easement	
Proposed Temporary Utility Easement	
Proposed Aerial Utility Easement	

Proposed Permanent Easement with Iron Pin and Cap Marker

ROADS AND RELATED FEATURES:

Existing Edge of Pavement	
Existing Curb	
Proposed Slope Stakes Cut	
Proposed Slope Stakes Fill	
Proposed Curb Ramp	
Existing Metal Guardrail	
Proposed Guardrail	
Existing Cable Guiderail	
Proposed Cable Guiderail	
Equality Symbol	
Pavement Removal	

VEGETATION:

Single Tree	
Single Shrub	
Hedge	
Woods Line	

Orchard	
Vineyard	

EXISTING STRUCTURES:

MAJOR:	
Bridge, Tunnel or Box Culvert	
Bridge Wing Wall, Head Wall and End Wall	
MINOR:	
Head and End Wall	
Pipe Culvert	
Footbridge	
Drainage Box: Catch Basin, DI or JB	
Paved Ditch Gutter	
Storm Sewer Manhole	
Storm Sewer	

UTILITIES:

POWER:	
Existing Power Pole	
Proposed Power Pole	
Existing Joint Use Pole	
Proposed Joint Use Pole	
Power Manhole	
Power Line Tower	
Power Transformer	
U/G Power Cable Hand Hole	
H-Frame Pole	
Recorded U/G Power Line	
Designated U/G Power Line (S.U.E.*)	

TELEPHONE:

Existing Telephone Pole	
Proposed Telephone Pole	
Telephone Manhole	
Telephone Booth	
Telephone Pedestal	
Telephone Cell Tower	
U/G Telephone Cable Hand Hole	
Recorded U/G Telephone Cable	
Designated U/G Telephone Cable (S.U.E.*)	
Recorded U/G Telephone Conduit	
Designated U/G Telephone Conduit (S.U.E.*)	
Recorded U/G Fiber Optics Cable	
Designated U/G Fiber Optics Cable (S.U.E.*)	

WATER:

Water Manhole	
Water Meter	
Water Valve	
Water Hydrant	
Recorded U/G Water Line	
Designated U/G Water Line (S.U.E.*)	
Above Ground Water Line	

TV:

TV Satellite Dish	
TV Pedestal	
TV Tower	
U/G TV Cable Hand Hole	
Recorded U/G TV Cable	
Designated U/G TV Cable (S.U.E.*)	
Recorded U/G Fiber Optic Cable	
Designated U/G Fiber Optic Cable (S.U.E.*)	

GAS:

Gas Valve	
Gas Meter	
Recorded U/G Gas Line	
Designated U/G Gas Line (S.U.E.*)	
Above Ground Gas Line	

SANITARY SEWER:


Sanitary Sewer Manhole	
Sanitary Sewer Cleanout	
U/G Sanitary Sewer Line	
Above Ground Sanitary Sewer	
Recorded SS Forced Main Line	
Designated SS Forced Main Line (S.U.E.*)	

MISCELLANEOUS:


Utility Pole	
Utility Pole with Base	
Utility Located Object	
Utility Traffic Signal Box	
Utility Unknown U/G Line	
U/G Tank; Water, Gas, Oil	
Underground Storage Tank, Approx. Loc.	
A/G Tank; Water, Gas, Oil	
Geoenvironmental Boring	
U/G Test Hole (S.U.E.*)	
Abandoned According to Utility Records	
End of Information	

PAVEMENT SCHEDULE	
(FINAL PAVEMENT DESIGN 2/27/12)	
C1	PROP. APPROX. 1½" ASPHALT CONCRETE SURFACE COURSE, TYPE S9.5B, AT AN AVERAGE RATE OF 168 LBS. PER SQ. YD.
C2	PROP. APPROX. 3" ASPHALT CONCRETE SURFACE COURSE, TYPE S9.5B, AT AN AVERAGE RATE OF 168 LBS. PER SQ. YD. IN EACH OF TWO LAYERS.
C3	PROP. VAR. DEPTH ASPHALT CONCRETE SURFACE COURSE, TYPE S9.5B, AT AN AVERAGE RATE OF 112 LBS. PER SQ. YD. PER 1" DEPTH. TO BE PLACED IN LAYERS NOT TO EXCEED 2" IN DEPTH.
D1	PROP. APPROX. 2½" ASPHALT CONCRETE INTERMEDIATE COURSE, TYPE I19.0B, AT AN AVERAGE RATE OF 285 LBS. PER SQ. YD.
D2	PROP. VAR. DEPTH ASPHALT CONCRETE INTERMEDIATE COURSE, TYPE I19.0B, AT AN AVERAGE RATE OF 114 LBS. PER SQ. YD. PER 1" DEPTH, TO BE PLACED IN LAYERS NOT LESS THAN 2½" IN DEPTH OR GREATER THAN 4" IN DEPTH.
E1	PROP. APPROX. 4" ASPHALT CONCRETE BASE COURSE, TYPE B25.0B, AT AN AVERAGE RATE OF 456 LBS. PER SQ. YD.
E2	PROP. APPROX. 5½" ASPHALT CONCRETE BASE COURSE, TYPE B25.0B, AT AN AVERAGE RATE OF 627 LBS. PER SQ. YD.
E3	PROP. VAR. DEPTH ASPHALT CONCRETE BASE COURSE, TYPE B25.0B, AT AN AVERAGE RATE OF 114 LBS. PER SQ. YD. PER 1" DEPTH. TO BE PLACED IN LAYERS NOT LESS THAN 4" IN DEPTH OR GREATER THAN 5½" IN DEPTH.
J1	PROP. 8" AGGREGATE BASE COURSE.
J2	VARIABLE DEPTH AGGREGATE BASE COURSE.
P	PRIME COAT.
R1	5" MONOLITHIC CONCRETE ISLAND.
T	EARTH MATERIAL.
U	EXISTING PAVEMENT.
W	VARIABLE DEPTH ASPHALT PAVEMENT (SEE WEDGING DETAIL)


NOTE: PAVEMENT EDGE SLOPES ARE 1:1 UNLESS SHOWN OTHERWISE.

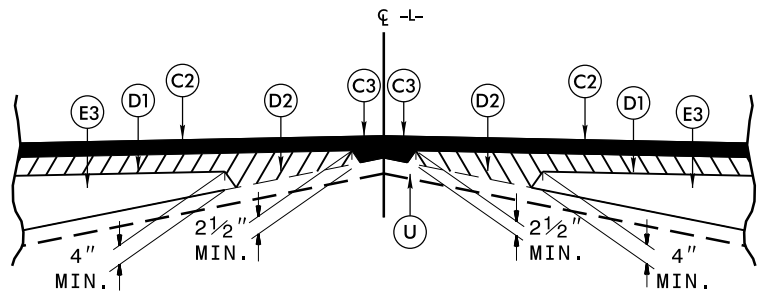


Detail Showing Method of Wedging

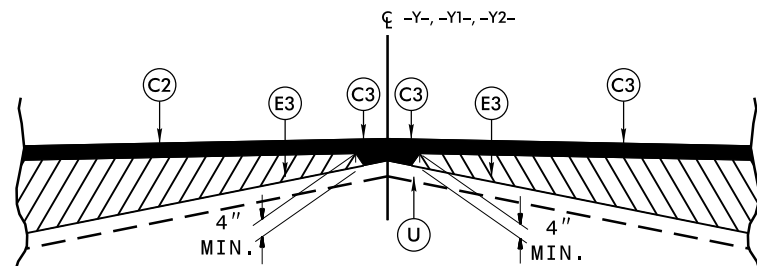


Detail Showing Method of Wedging

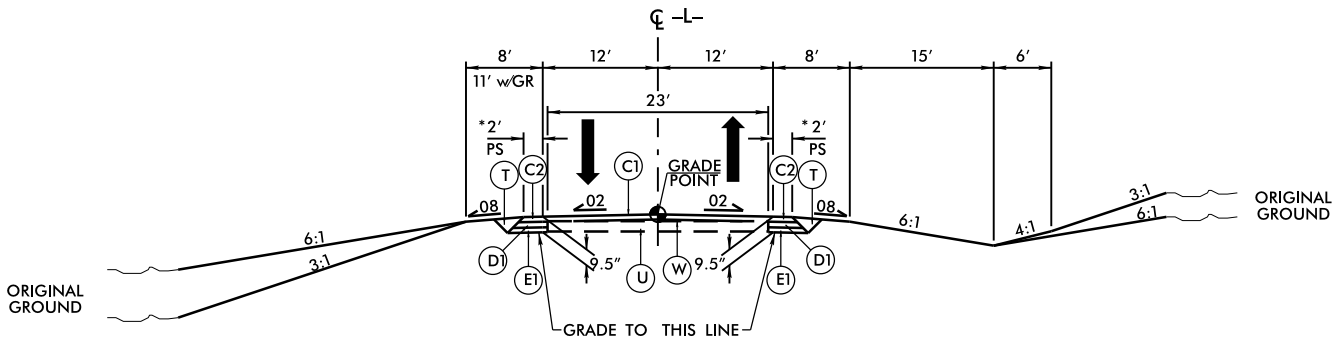

TYPICAL SECTION NO. 1

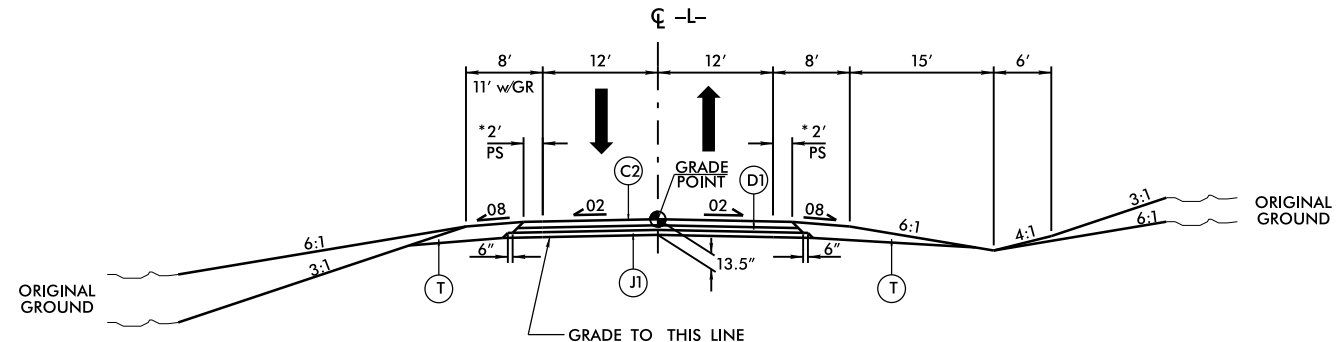


TYPICAL SECTION NO. 2

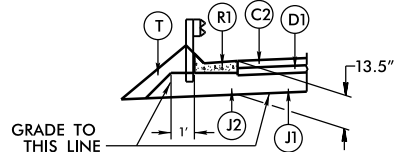

SHOULDER BERM GUTTER DETAIL

—L— STA. 146+80.00 TO —L— STA. 157+97.00 LT.

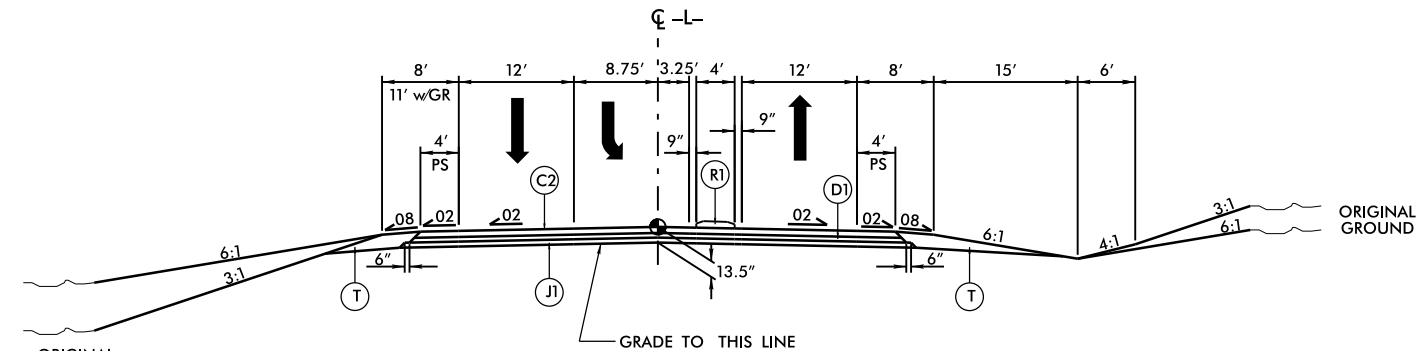

TYPICAL SECTION NO. 2A

TYPICAL SECTION NO. 2A

—L— STA. 177+00.00 TO —L— STA. 180+00.00

PROJECT REFERENCE NO.	SHEET NO.
R-3620	2
ROADWAY DESIGN ENGINEER	PAVEMENT DESIGN ENGINEER
PRELIMINARY PLANS DO NOT USE FOR CONSTRUCTION	


TYPICAL SECTION NO. 1

—L— STA. 12+00.00 TO —L— STA. 14+50.00
—L— STA. 181+00.00 TO —L— 188+00.00
*4' PAVED SHOULDER FOR BIKE LANES
(SEE PLANS FOR LOCATIONS)


6/2/99

PAVEMENT SCHEDULE	
(FINAL PAVEMENT DESIGN 2/27/12)	
C1	1.5" S9.5B
C2	3.0" S9.5B
C3	VAR. S9.5B
D1	2.5" I19.0B
D2	VAR. I19.0B
E1	4.0" B25.0B
E2	5.5" B25.0B
E3	VAR. B25.0B
J1	8.0" ABC
J2	VAR. ABC
P	PRIME COAT.
R1	MONO. CONC. ISLAND.
T	EARTH MATERIAL
U	EXIST. PAVEMENT
W	WEDGING


PROJECT REFERENCE NO.	SHEET NO.
R-3620	2-A
ROADWAY DESIGN ENGINEER	PAVEMENT DESIGN ENGINEER
PRELIMINARY PLANS DO NOT USE FOR CONSTRUCTION	

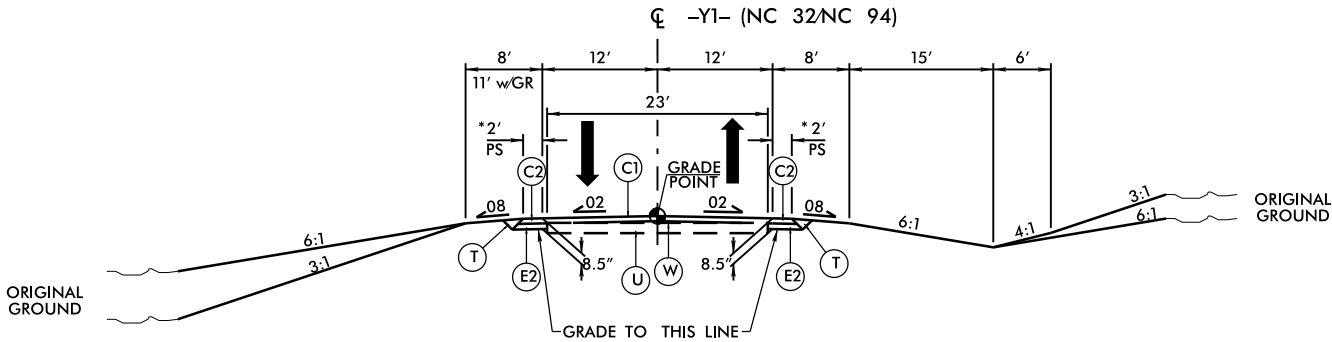

TYPICAL SECTION NO. 3

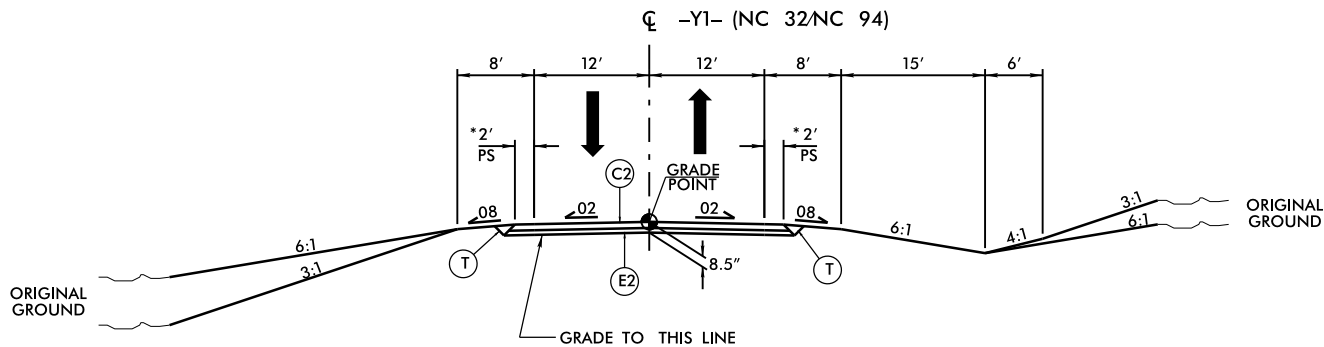

TYPICAL SECTION NO. 4

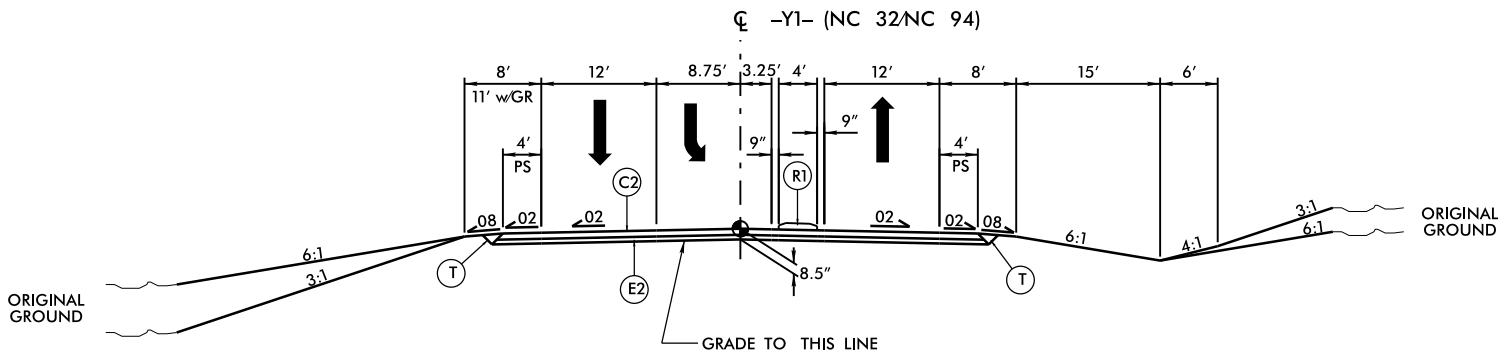

TYPICAL SECTION NO. 4A

TYPICAL SECTION NO. 3

-Y1- STA. 12+50.00 TO -Y1- 16+00.00
-Y1- STA. 25+00.00 TO -Y1- 28+70.00
* 4' PAVED SHOULDER FOR BIKE LANES
(SEE PLANS FOR LOCATIONS)

TYPICAL SECTION NO. 4

-Y1- STA. 16+00.00 TO -Y1- 17+50.00
-Y1- STA. 19+50.00 TO -Y1- 19+80.01
-Y1- STA. 20+23.17 TO -Y1- 25+00.00
* 4' PAVED SHOULDER FOR BIKE LANES
(SEE PLANS FOR LOCATIONS)

TYPICAL SECTION NO. 4A

-Y1- STA. 17+50.00 TO -Y1- 19+50.00



03-DEC-2013 11:28
R:\Roadway\Proj\R3620-Rdy-typ.dgn
\$\$\$\$\$USERNAME\$\$\$\$\$

PROJECT REFERENCE NO.		SHEET NO.	
R-3620		2-C	
ROADWAY DESIGN ENGINEER		PAVEMENT DESIGN ENGINEER	
PRELIMINARY PLANS DO NOT USE FOR CONSTRUCTION			




TYPICAL SECTION NO. 8

PROJECT REFERENCE NO.	SHEET NO.
R-3620	4
R/W SHEET NO.	
ROADWAY DESIGN ENGINEER	HYDRAULICS ENGINEER
PRELIMINARY PLANS DO NOT USE FOR CONSTRUCTION	

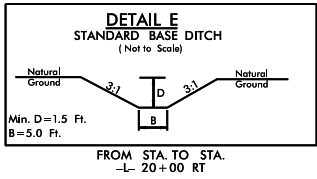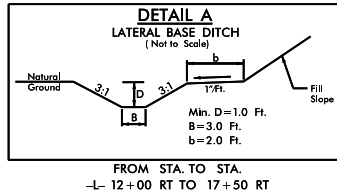


-L- CURVE DATA
PI Sta 22+80.98
 $\Delta = 17^{\circ}08'04.7''$ (LT)
 $D = 3^{\circ}49'11.0''$
 $L = 448.58'$
 $T = 225.98'$
 $R = 1,500.00'$

 

FOR -L- PROFILE, SEE SHEET NO. 19

PAVEMENT REMOVAL

DRIVEWAY RADII IS 10'
UNLESS OTHERWISE
STATED

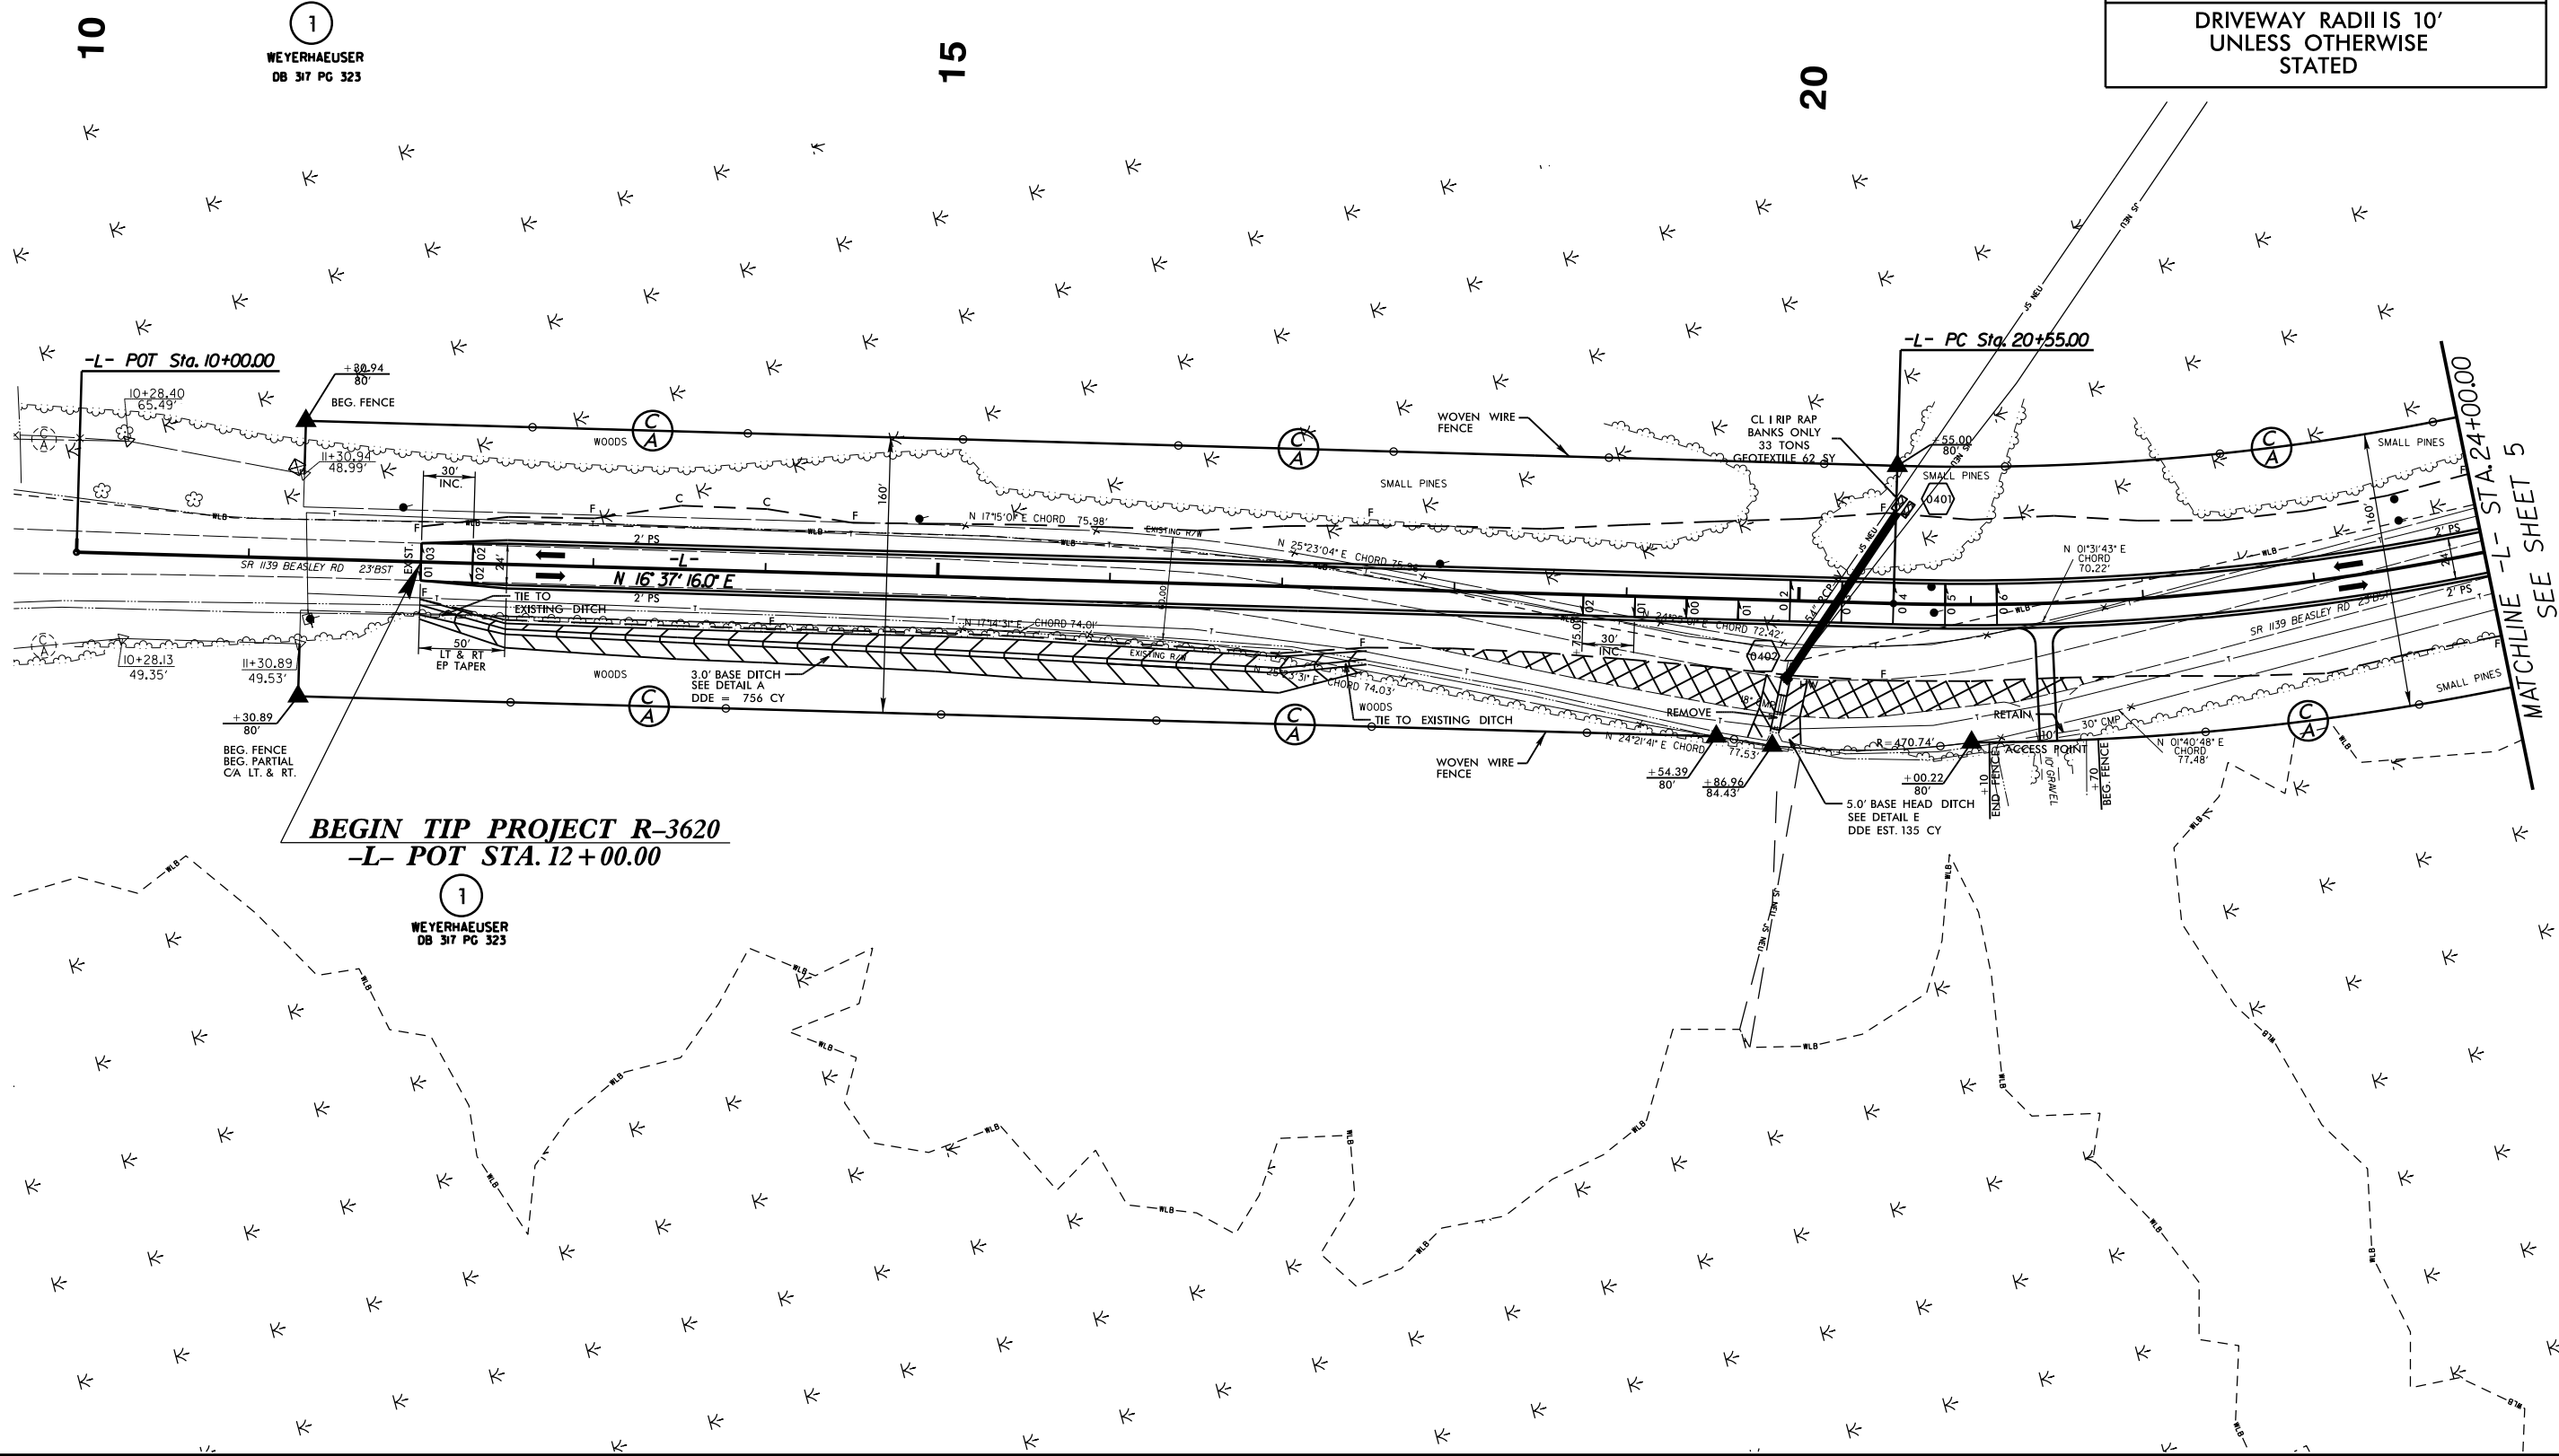

FOR -L- PROFILE, SEE SHEET NO. 20

 PAVEMENT REMOVAL

-L- CURVE DATA

$PI Sta\ 53+87.35$
 $\Delta = 32^{\circ} 58' 03.7'' (RT)$
 $D = 2' 17' 30.6''$
 $L = 1,438.49'$
 $T = 739.77'$
 $R = 2,500.00'$

NAD 83

1
WEYERHAEUSER
DB 317 PG 323

DETAIL B
LATERAL 'V' DITCH
(Not to Scale)

Natural Ground 3:1 D 3:1 b
1' ft. Fill Slope

Min. D = 1.0 Ft.
b = 2.0 Ft.

FROM STA. TO STA.

—L— 48 + 70 RT TO 50 + 50 RT	—L— 54 + 75 LT
—L— 50 + 83 LT TO	

AEUSER
PG 323

WEYERHAEUSER
DB 317 PG 323

MATCHLINE -L- STA. 38+00.00
SEE SHEET 5

MATCHLINE -L- STA. 52+00.00
SEE SHEET 7



KATHLEEN V. SNELL
DB 278 PG 443

3
JOHN M. DOUGHTY
DB 334 PG 237

03-DEC-2013 11:29
R:\Roadway\Proj\R3620-Rdy-psh-06.dgn
\$\$\$\$\$USERNAME\$\$\$\$\$

-L- CURVE DATA
PI Sta 53+87.35
 $\Delta = 32^\circ 58' 03.7''$ (RT)
 $D = 2^\circ 17' 30.6''$
 $L = 1,438.49'$
 $T = 739.77'$
 $R = 2,500.00'$



-Y- CURVE DATA
PI Sta 13+32.69
 $\Delta = 54^\circ 12' 31.6''$ (LT)
 $D = 19^\circ 05' 54.9''$
 $L = 283.84'$
 $T = 153.55'$
 $R = 300.00'$

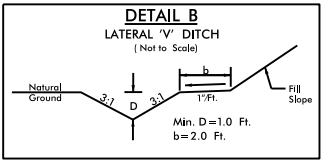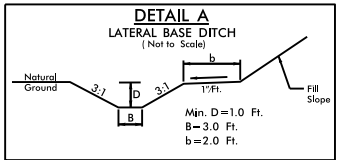


PROJECT REFERENCE NO.	SHEET NO.
R-3620	7
R/W SHEET NO.	
ROADWAY DESIGN ENGINEER	HYDRAULICS ENGINEER
PRELIMINARY PLANS DO NOT USE FOR CONSTRUCTION	

FOR -L- PROFILE, SEE SHEET NO. 20
FOR -Y- PROFILE, SEE SHEET NO. 25


PAVEMENT REMOVAL

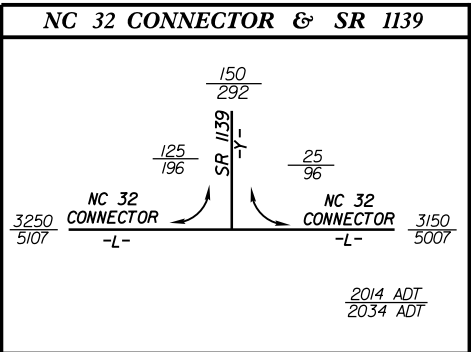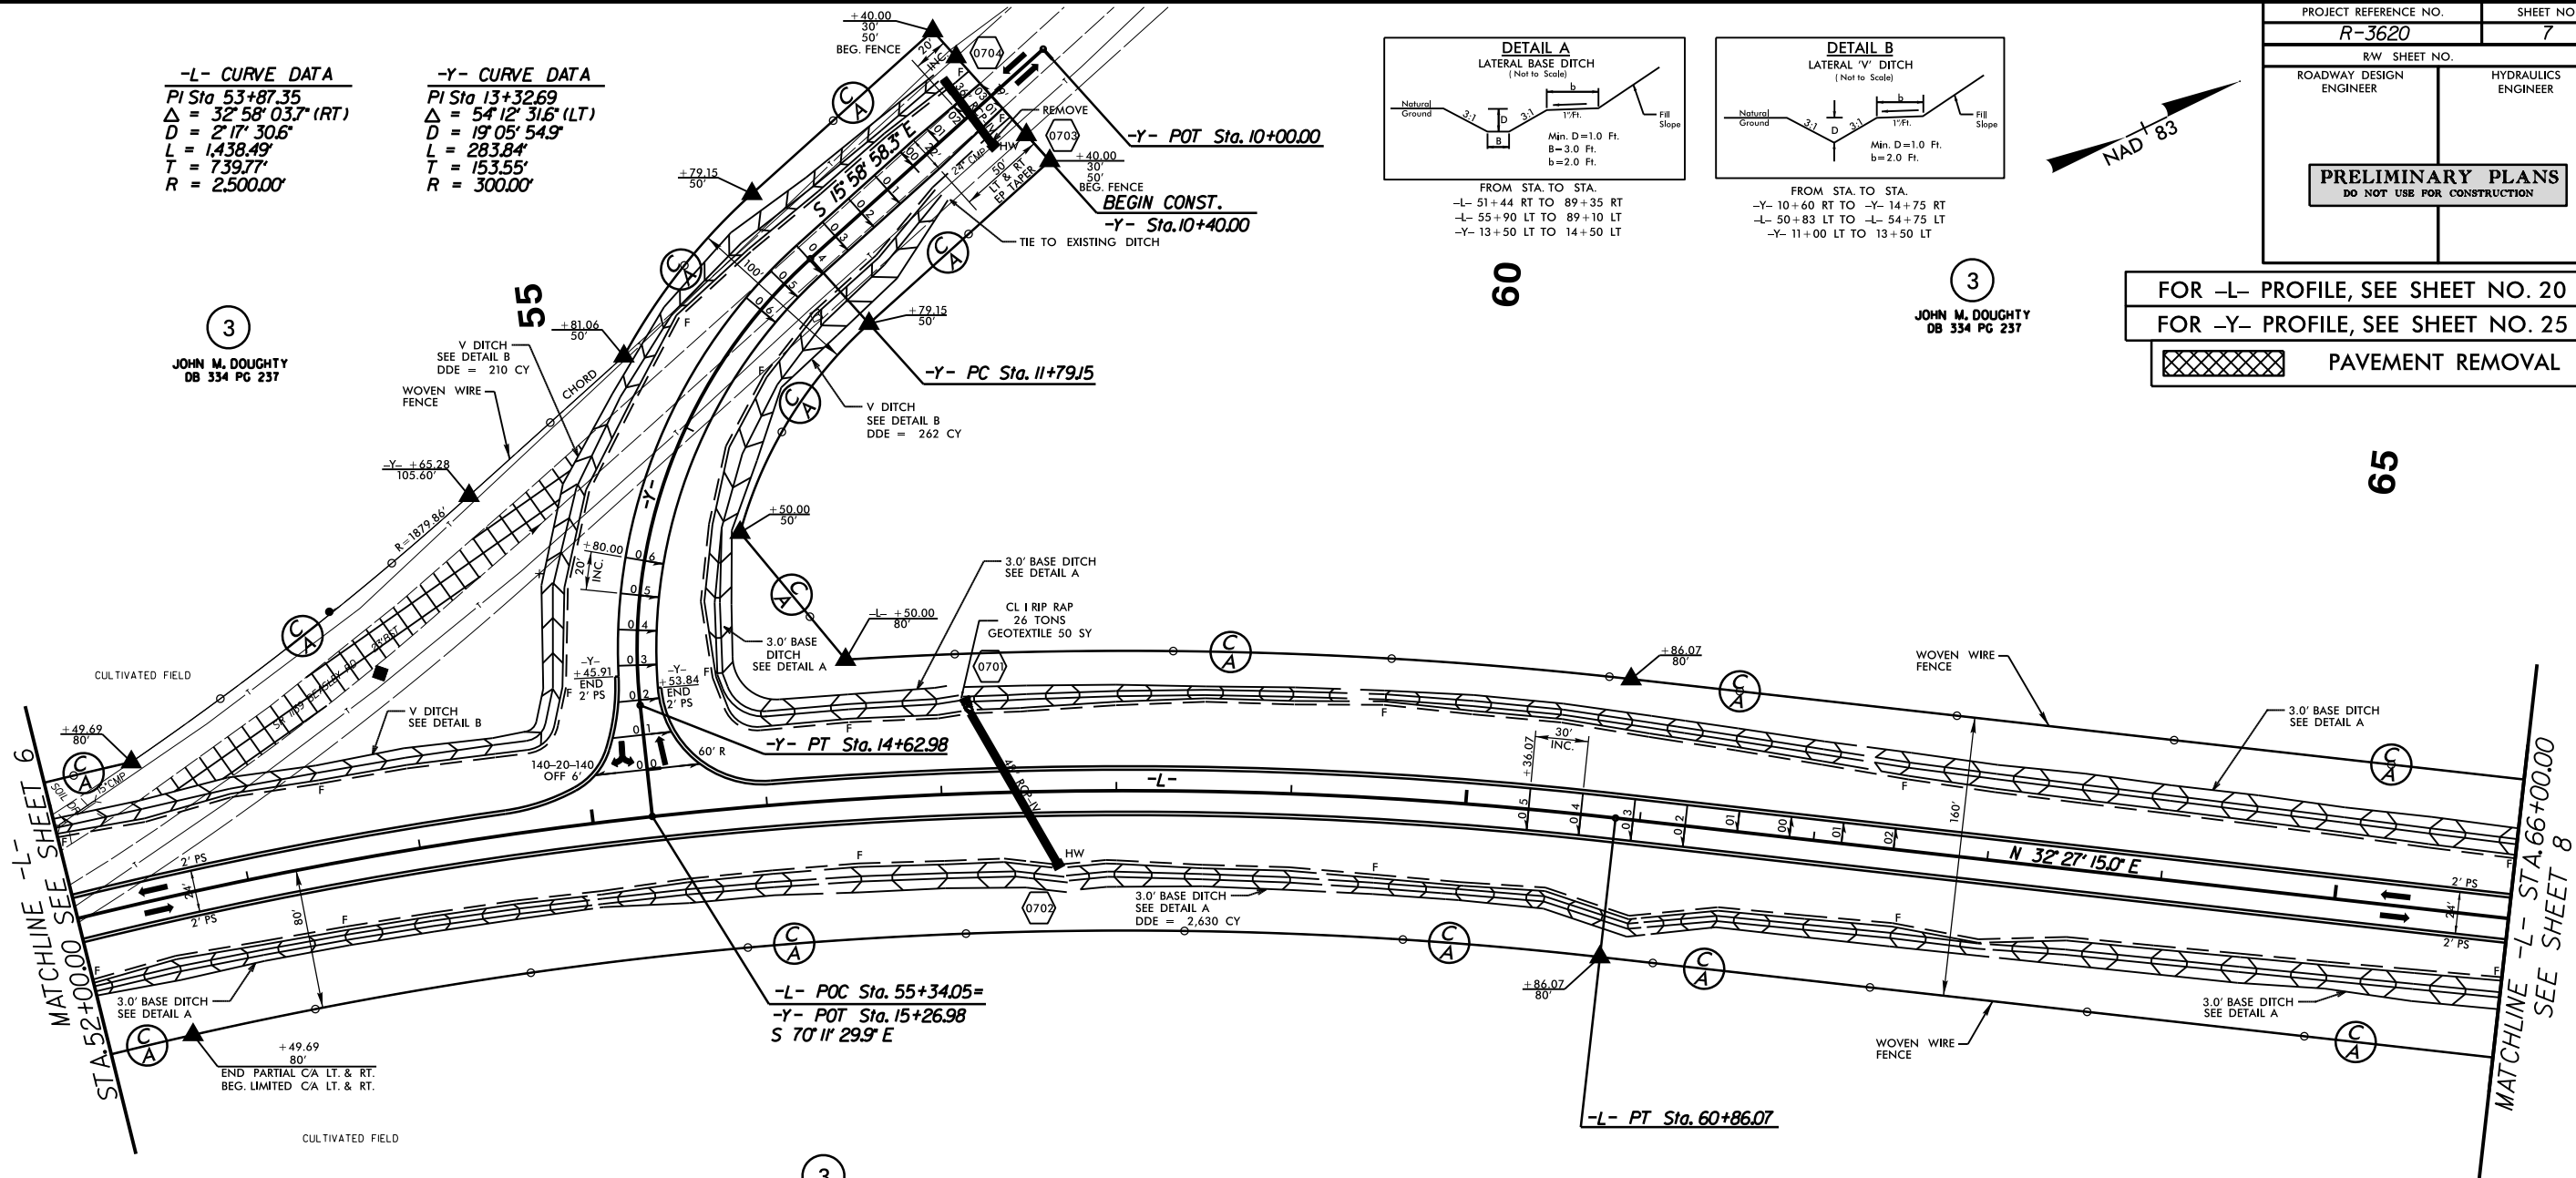

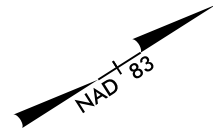

PROJECT REFERENCE NO.	SHEET NO.
<i>R-3620</i>	<i>8</i>
R/W SHEET NO.	
ROADWAY DESIGN ENGINEER	HYDRAULICS ENGINEER
PRELIMINARY PLANS DO NOT USE FOR CONSTRUCTION	

FOR -L- PROFILE, SEE SHEET NO. 21

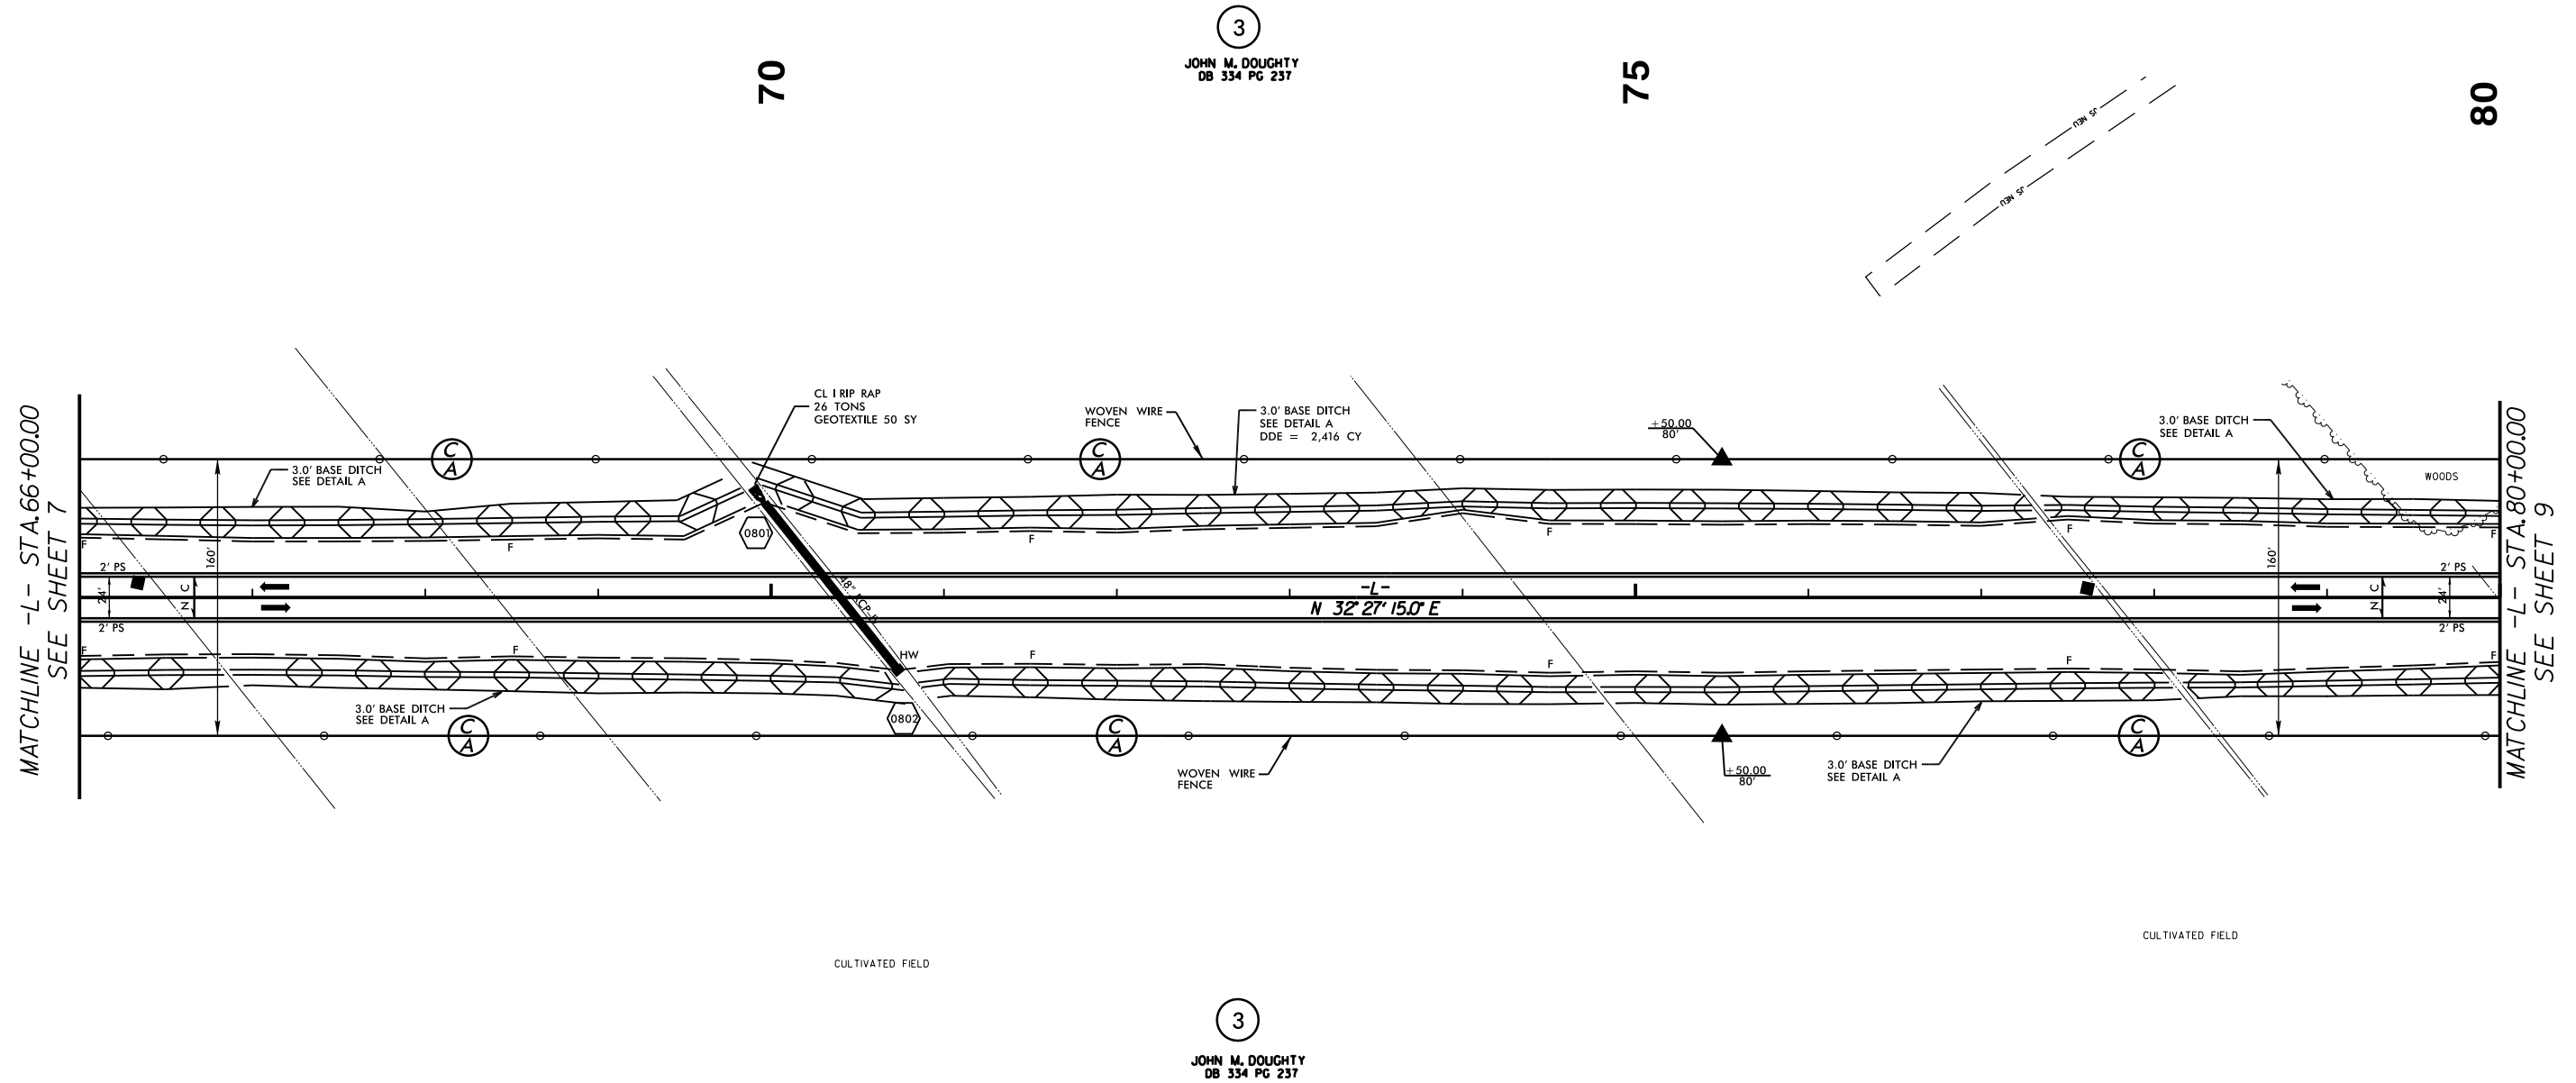

FOR -L- PROFILE, SEE SHEET NO. 21


DRIVEWAY RADII IS 10'
UNLESS OTHERWISE
STATED

-L- CURVE DATA
PI Sta 110+14.85
 $\Delta = 20^\circ 31' 32.0''$ (RT)
 $D = 0^\circ 28' 38.9''$
 $L = 4,298.86'$
 $T = 2,172.72'$
 $R = 12,000.00'$

NAD+ 83

MATCHLINE -L- STA.80+00.00
SFF SHEET 8

MATCHLINE -L- STA. 94+00.00
SEE SHEET 10

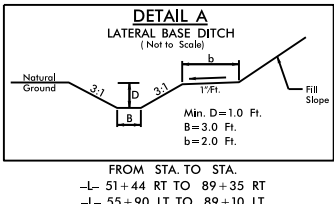

HYDRAULICS
ENGINEER

PRELIMINARY PLANS
DO NOT USE FOR CONSTRUCTION

FOR -L- PROFILE, SEE SHEET NO. 22

~~NAD-83~~

MATCHLINE -L- STA. 94+00.00
SEE SHEET 9

MA/CHLINE -L- STA.108+00.00
SEE SHEET 11

WEYERHAEUSER
DB 387 PG 637

WEYERHAEUSER
DB 387 PG 637

HYDRAULICS
ENGINEER

--	--

120

A diagram of a rectangular cross-section. The width is labeled b and the height is labeled h .

DETAIL A
LATERAL BASE DITCH
 (Not to Scale)

Natural Ground

3:1

D

3:1

17 Ft.

b

Fill Slope

Min. D = 1.0 Ft.
 B = 3.0 Ft.
 b = 2.0 Ft.

FROM STA. TO STA.
-L- 119+00 LT TO 121+00 LT

R = ¥2,000.00

~~NAD-83~~

110

115

4

WEYERHAEUSER
DB 387 PG 637

MATCHLINE -L- STA. 108+00.00
SEE SHEET 10

MATCHLINE -L- STA.122+00.00
SEE SHEET 12

4

WEYERHAEUSER
DB 387 PG 637


03-DEC-2013 11:30
R:\Roadway\Proj\R3620_Rdy-psh-11.dgn
\$\$\$\$\$USERNAME\$\$\$\$\$

8/17/99

PROJECT REFERENCE NO.	SHEET NO.
R-3620	12
R/W SHEET NO.	
ROADWAY DESIGN ENGINEER	HYDRAULICS ENGINEER
PRELIMINARY PLANS DO NOT USE FOR CONSTRUCTION	



FOR -L- PROFILE, SEE SHEET NO. 23

-L- CURVE DATA
PI Sta 110+14.85
 $\Delta = 20^\circ 31' 32.0''$ (RT)
 $D = 0^\circ 28' 38.9''$
 $L = 4,298.86'$
 $T = 2,172.72'$
 $R = 12,000.00'$


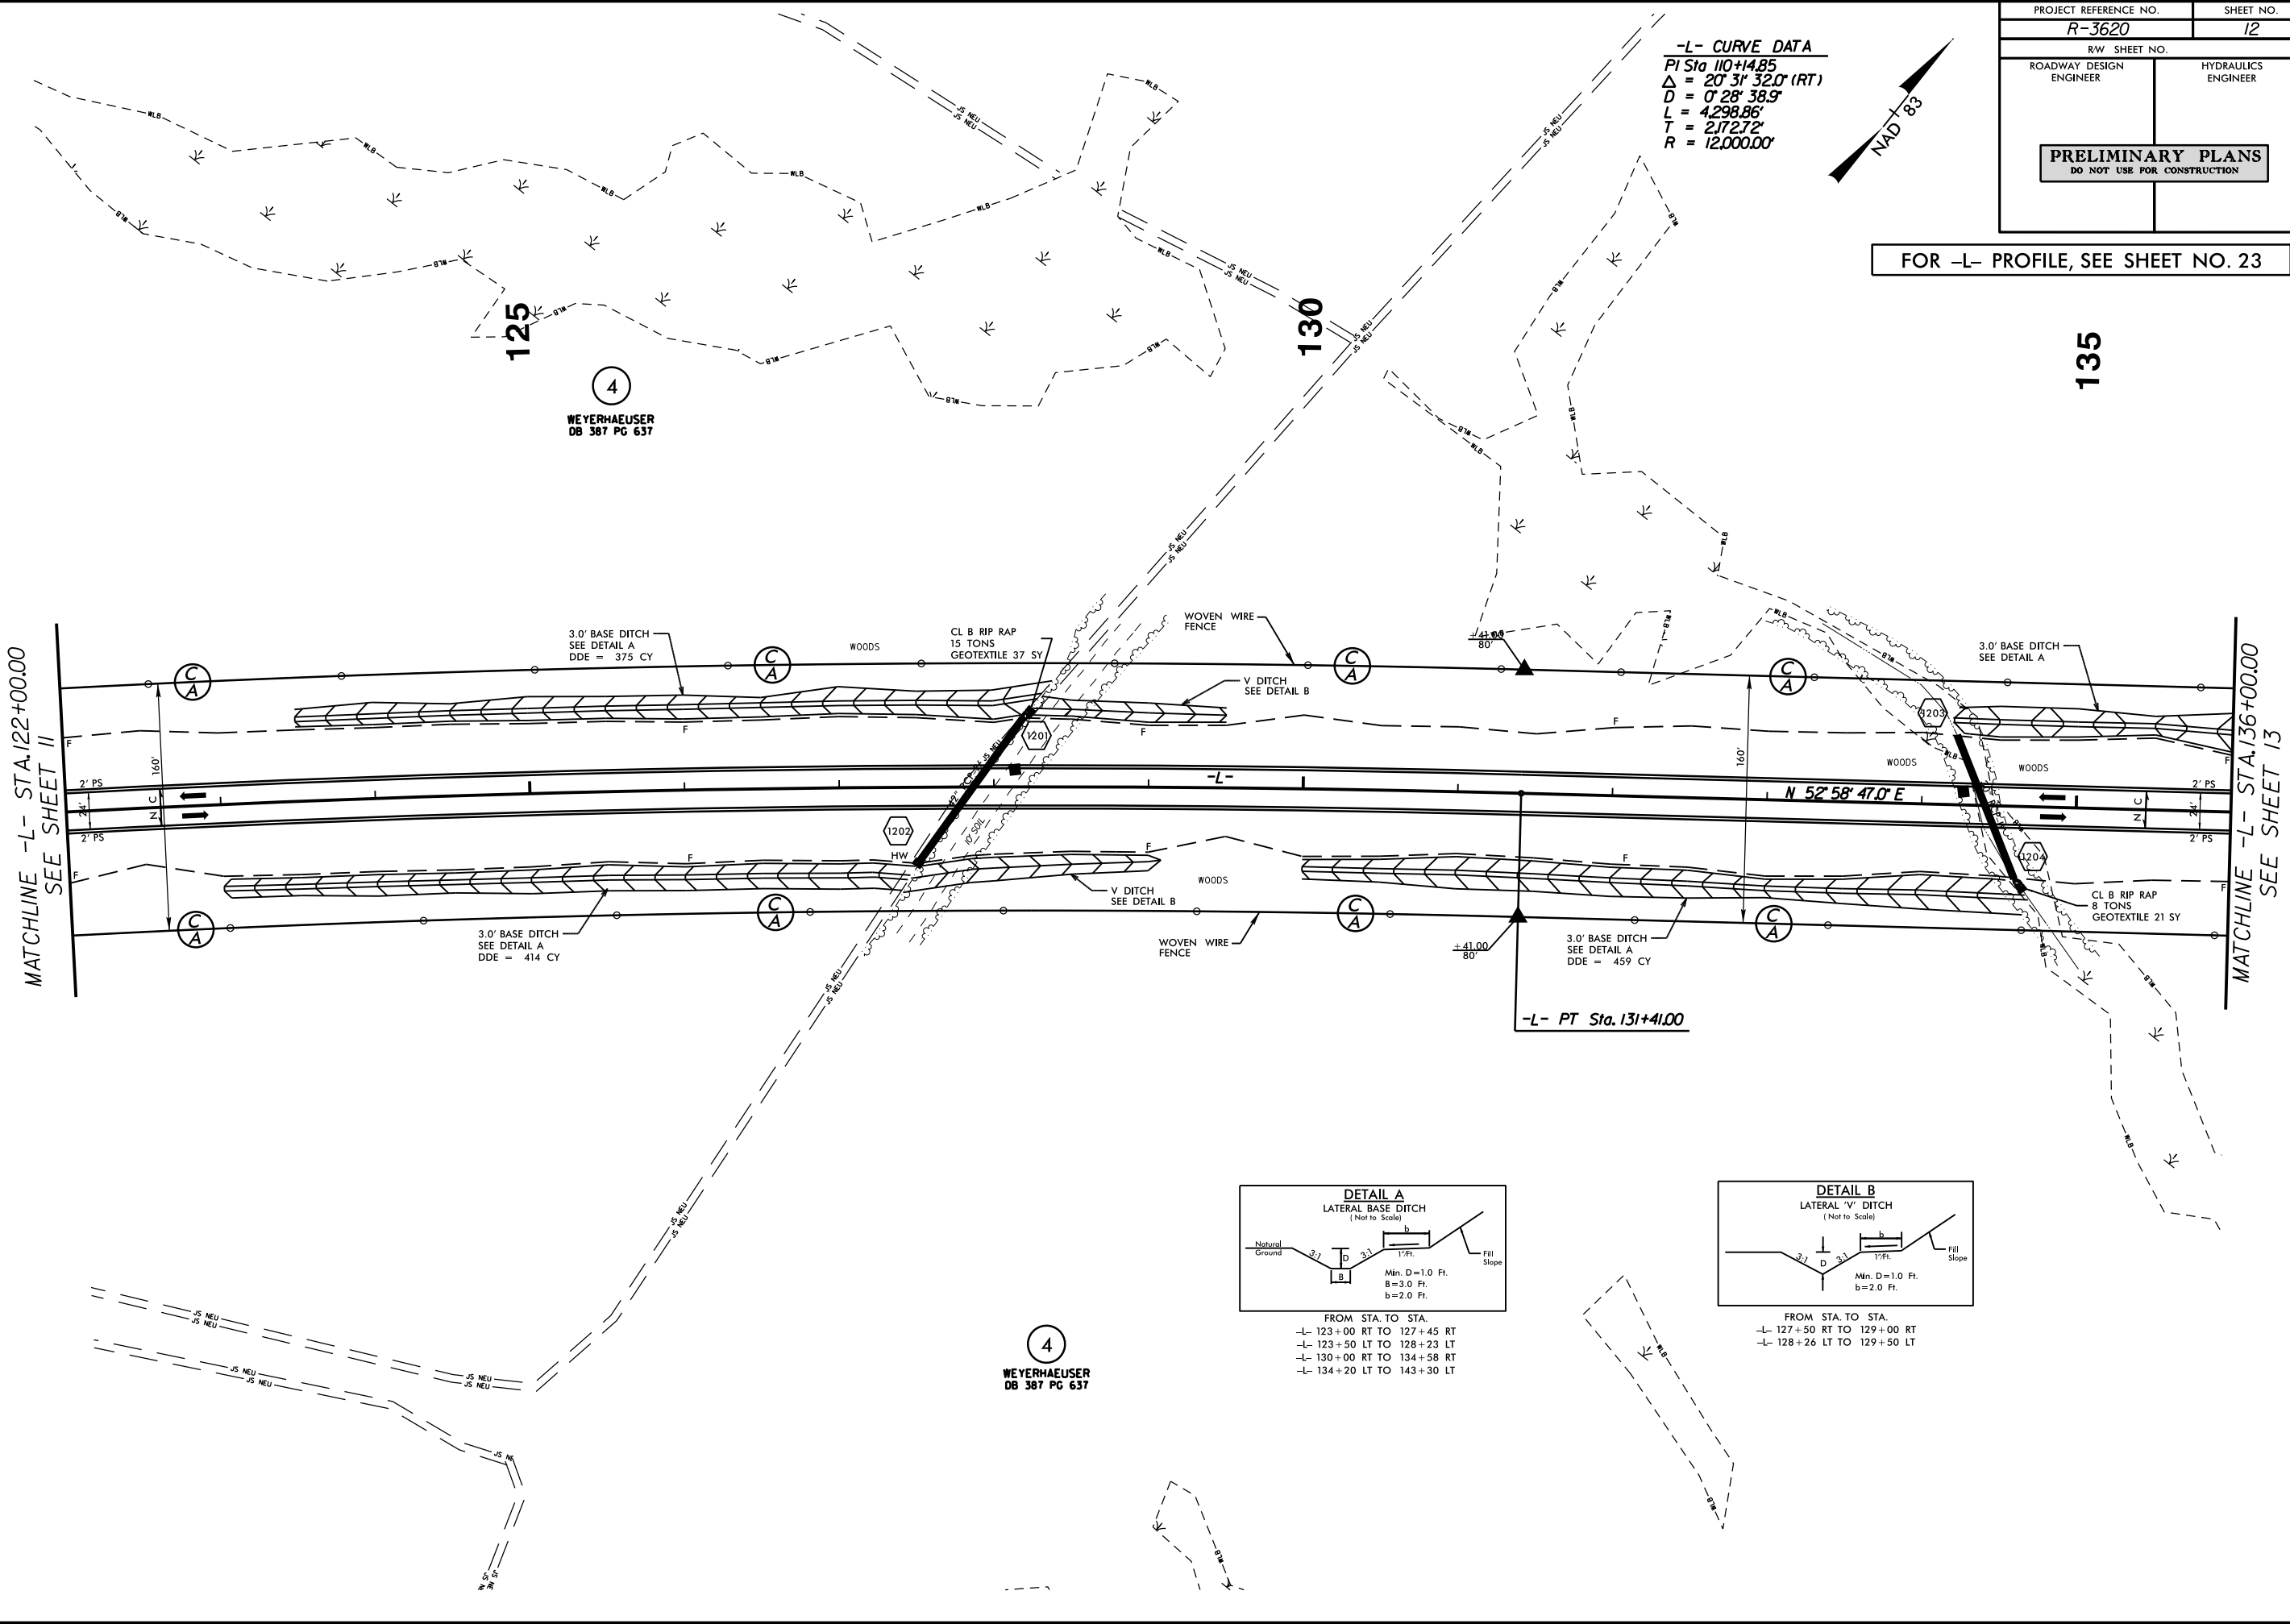


MATCHLINE -L- STA.122+00.00
SEE SHEET 11

MATCHLINE -L- STA.136+00.00
SEE SHEET 13

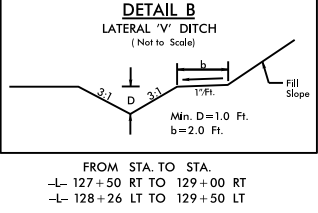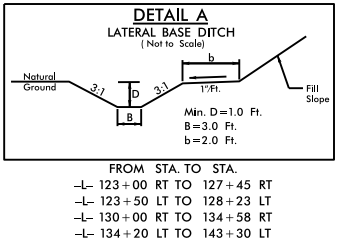


PROJECT REFERENCE NO.	SHEET NO.
R-3620	13
R/W SHEET NO.	
ROADWAY DESIGN ENGINEER	HYDRAULICS ENGINEER
PRELIMINARY PLANS DO NOT USE FOR CONSTRUCTION	

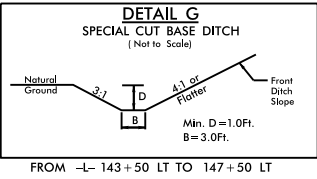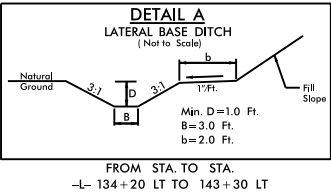

-L- CURVE DATA
PI Sta 154+30.06
 $\Delta = 20^\circ 25' 53.5''$ (LT)
 $D = 108^\circ 45.3''$
 $L = 1782.99'$
 $T = 901.06'$
 $R = 5000.00'$

FOR -L- PROFILE, SEE SHEET NO. 23


MATCHLINE -L- STA. 136+00.00
SEE SHEET 12

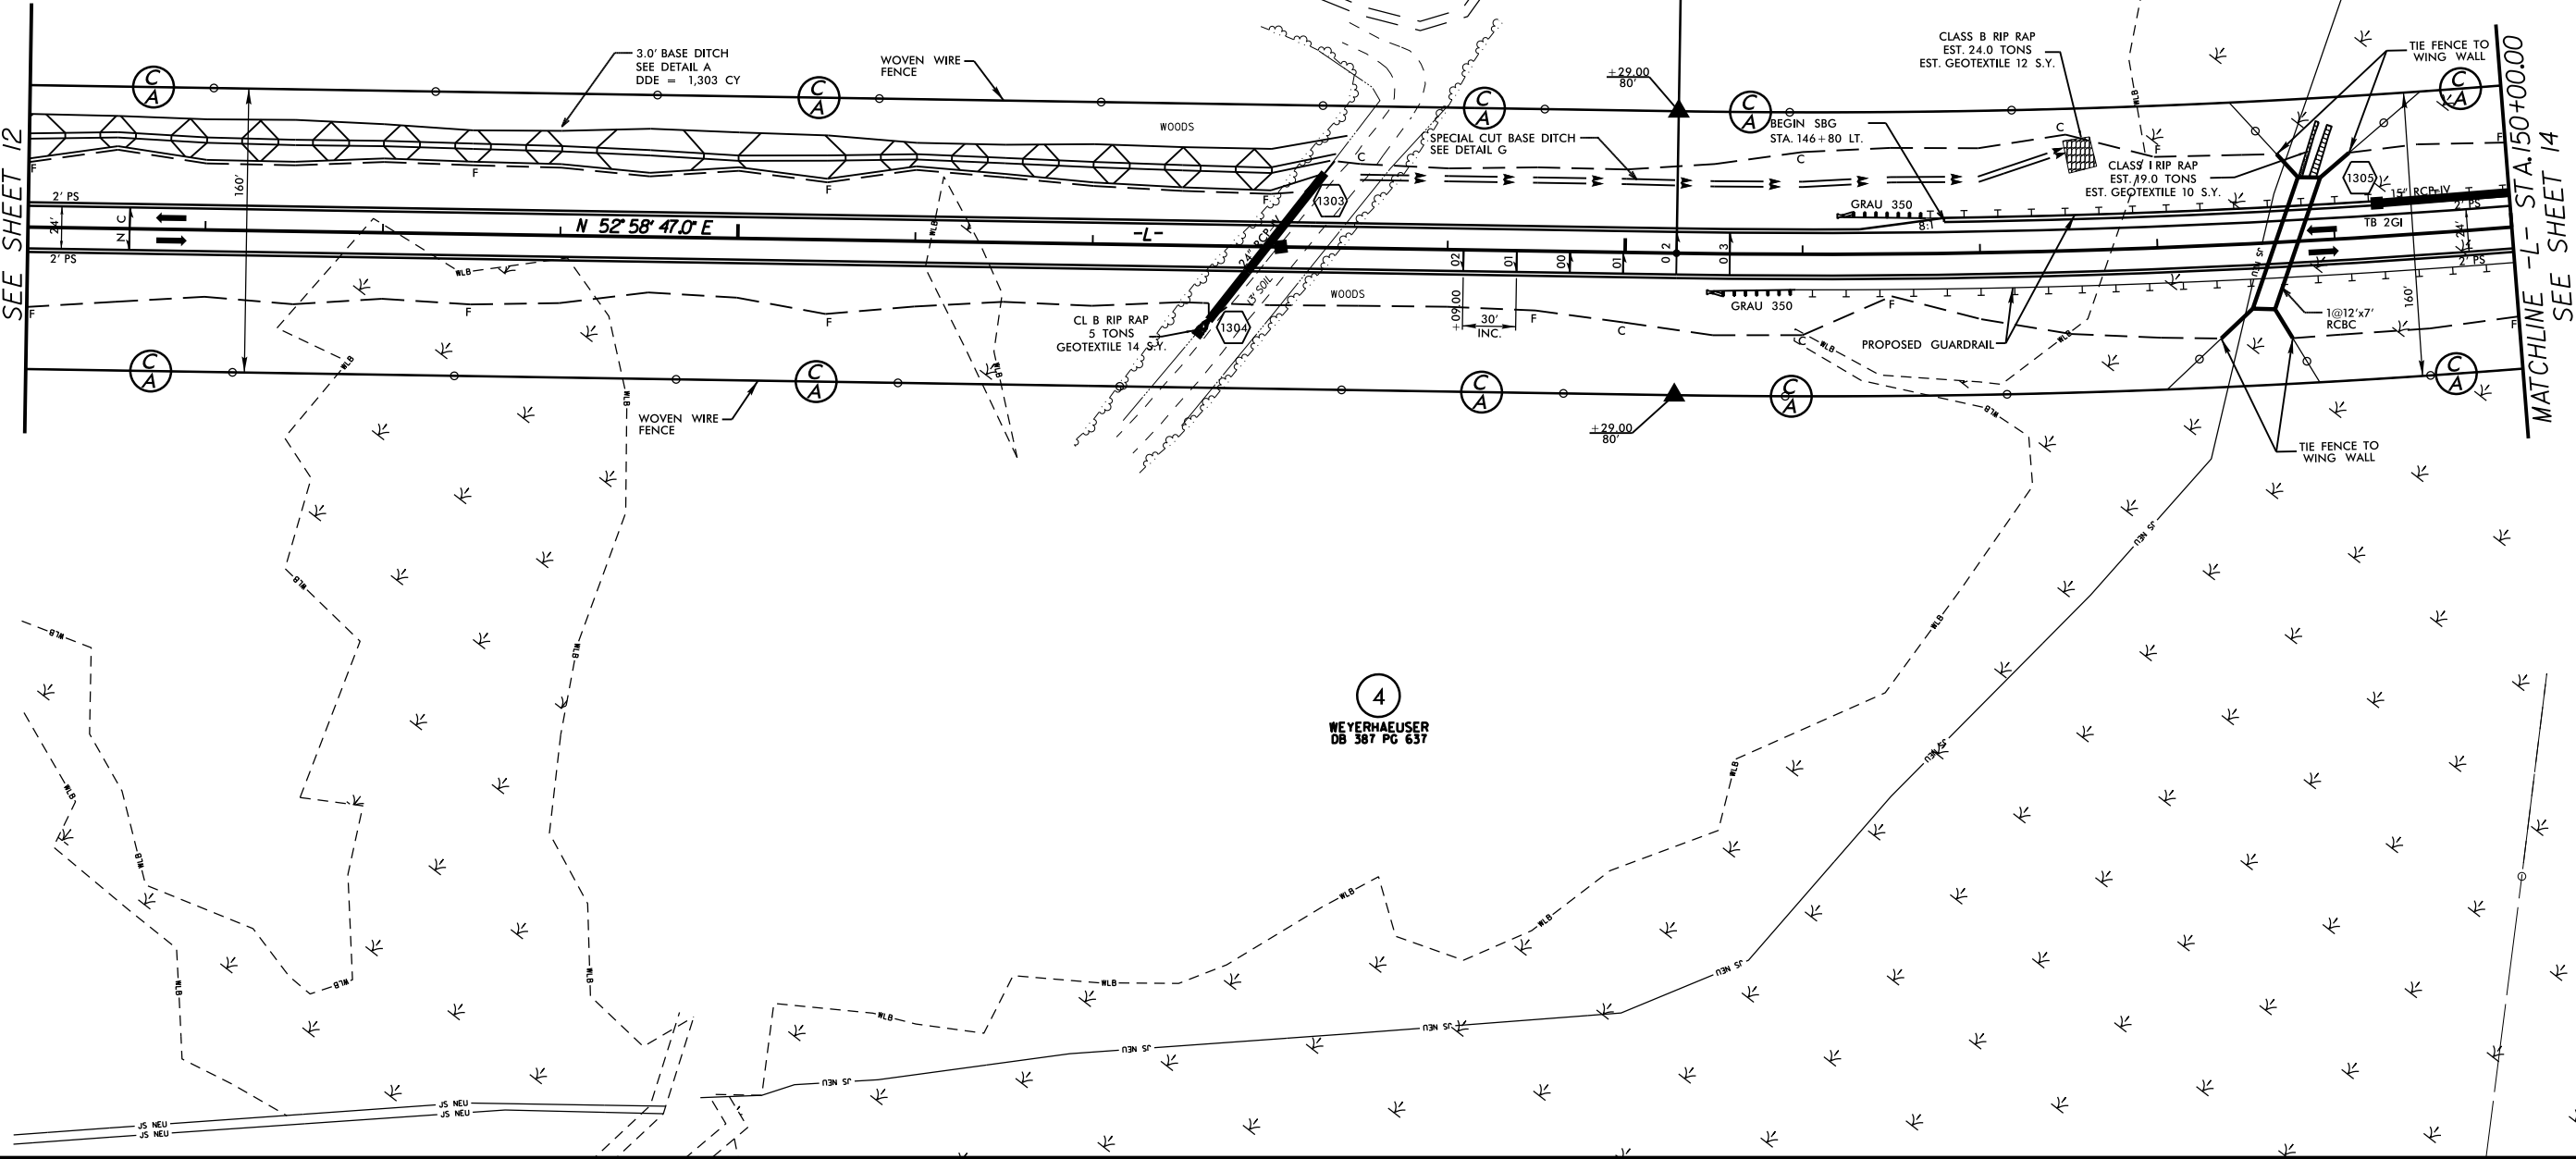

MATCHLINE -L- STA. 150+00.00
SEE SHEET 14

FOR -L- PROFILE, SEE SHEET NO. 24





-L- CURVE DATA
 PI Sta 154+30.06
 $\Delta = 20^\circ 25' 53.5''$ (LT)
 $D = 1^\circ 08' 45.3''$
 $L = 1,782.99'$
 $T = 901.06'$
 $R = 5,000.00'$

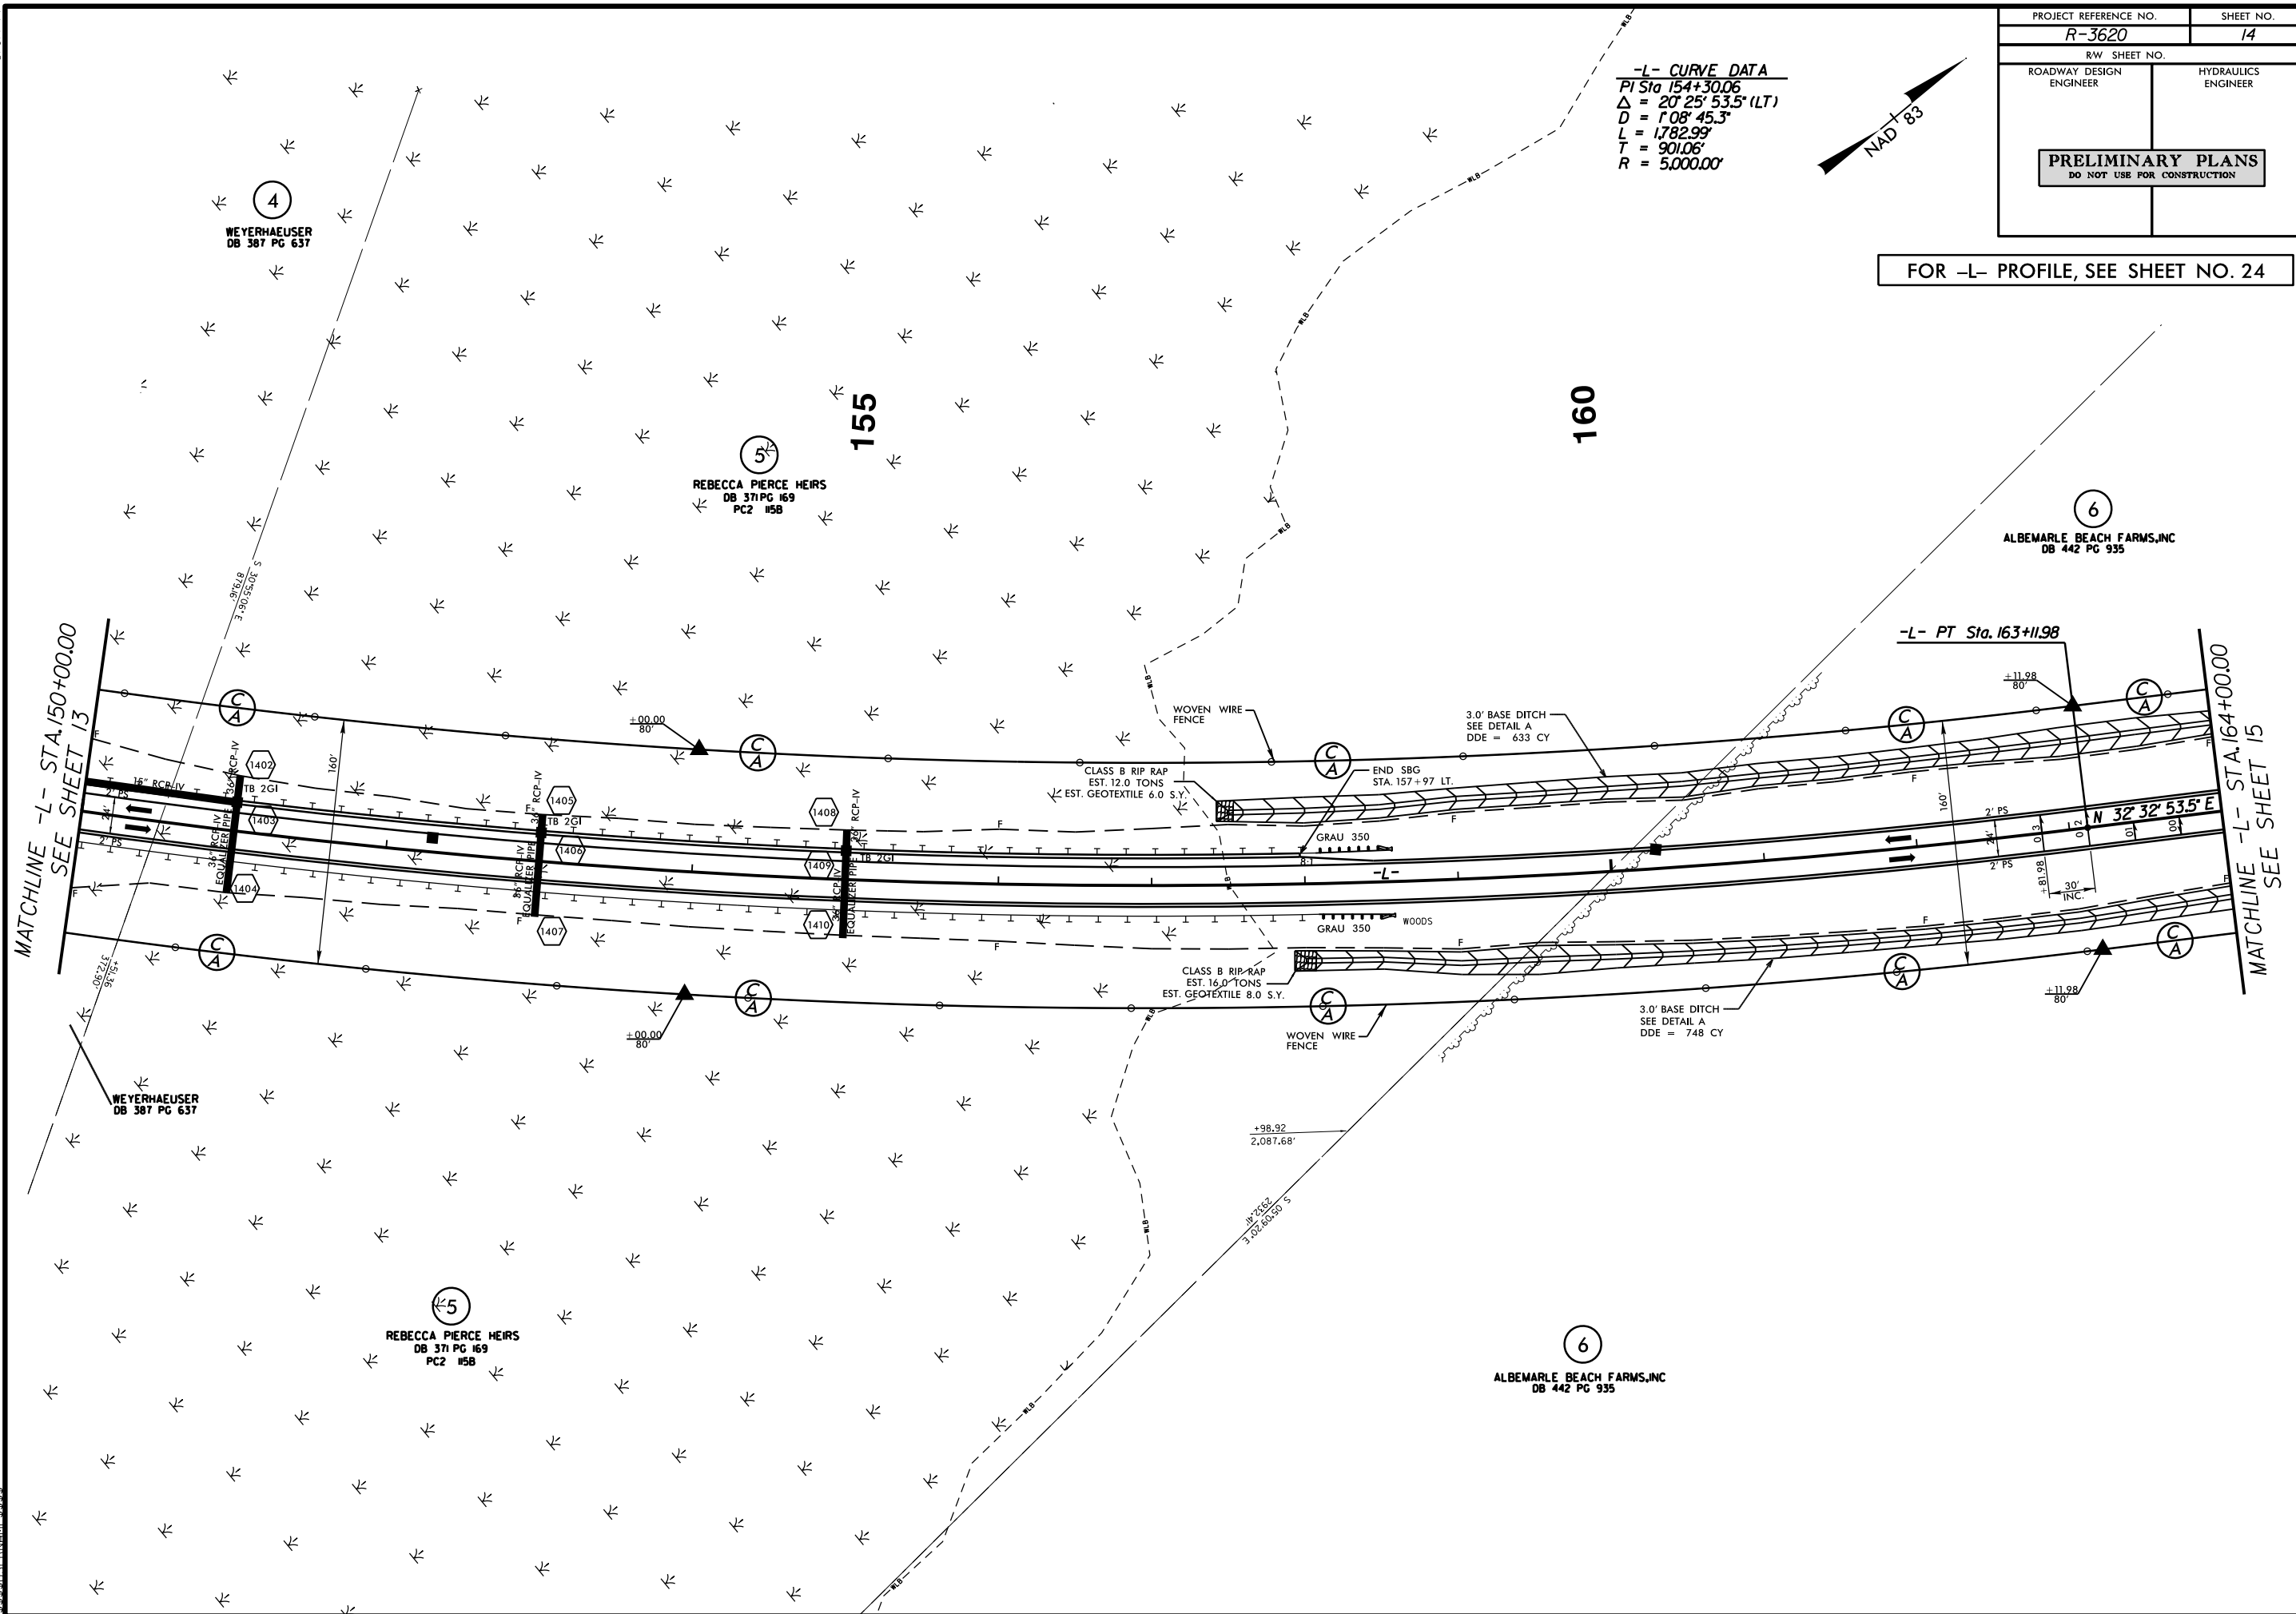

PROJECT REFERENCE NO.	SHEET NO.
R-3620	16
R/W SHEET NO.	
ROADWAY DESIGN ENGINEER	HYDRAULICS ENGINEER

PRELIMINARY PLANS
DO NOT USE FOR CONSTRUCTION

PAVEMENT REMOVAL
FOR -L- PROFILE, SEE SHEET NO. 25

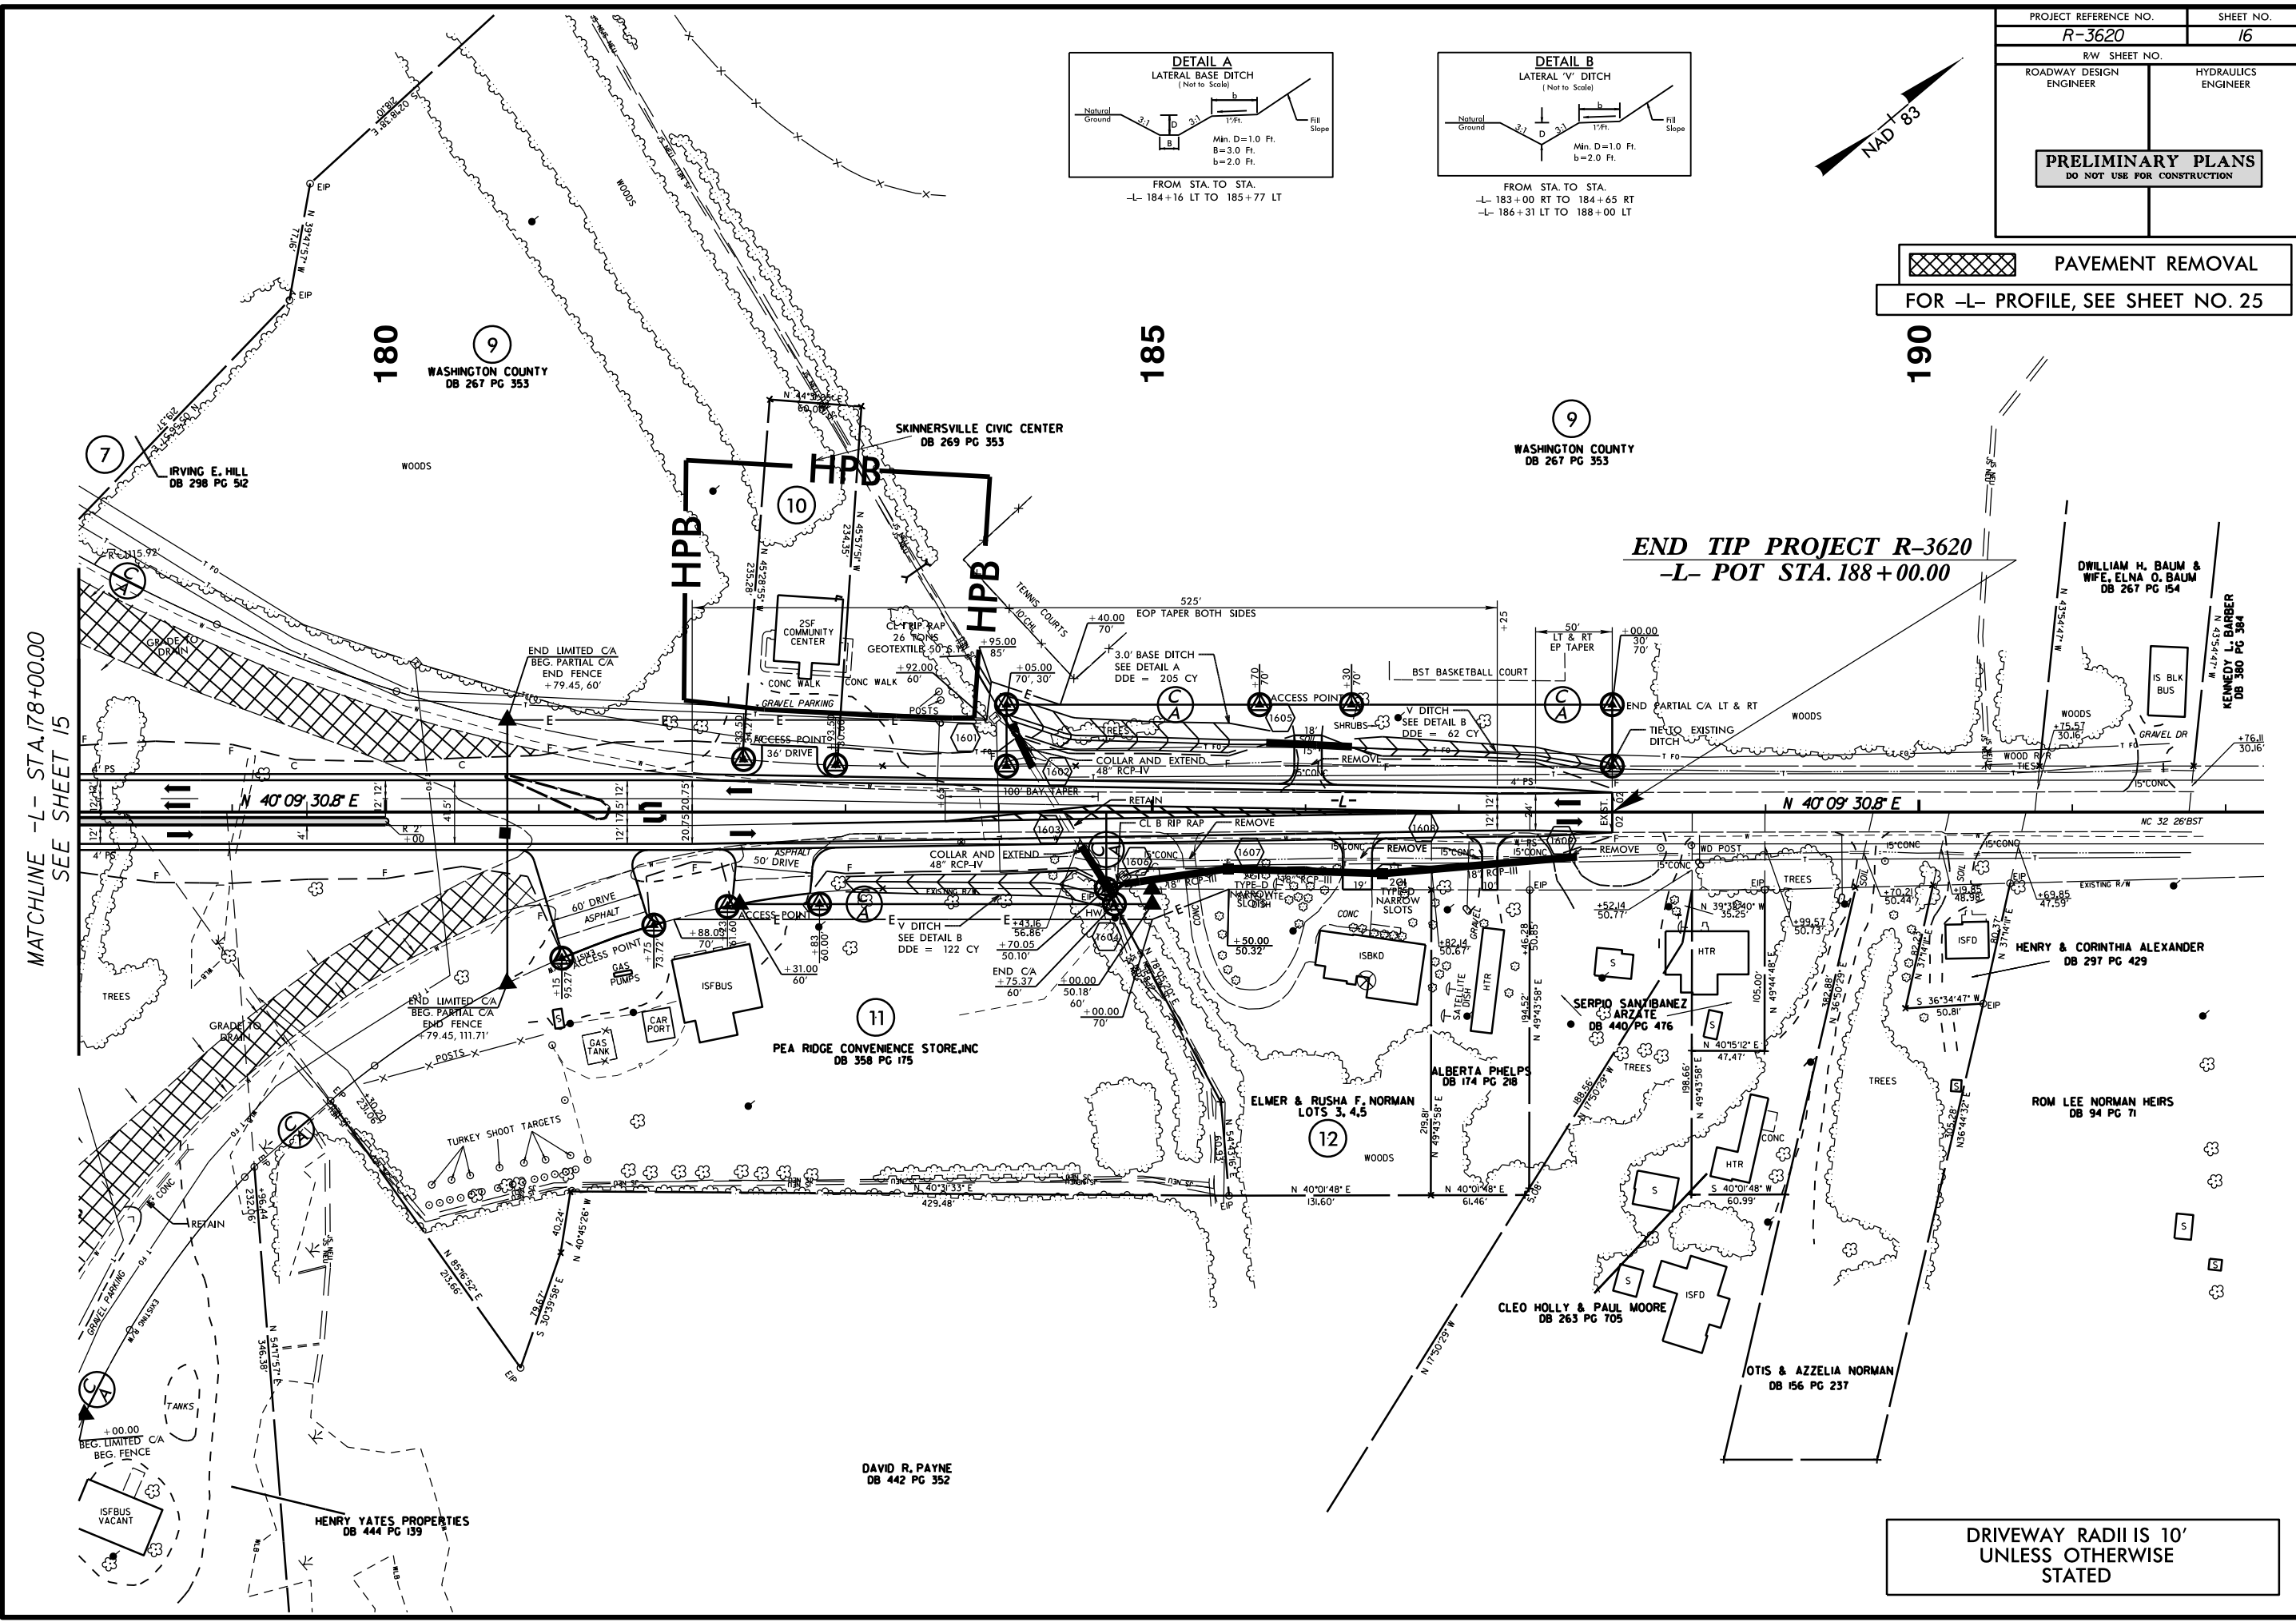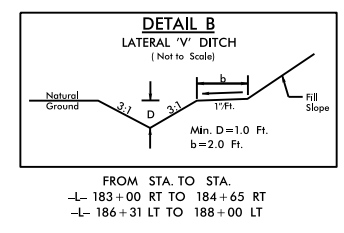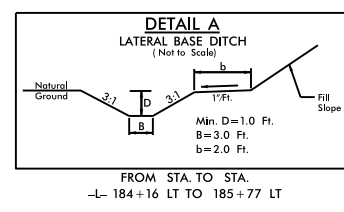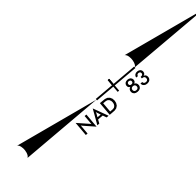


8/17/99
02-DEC-2013 11:31
R:\Roadway\Projects\R3620_Rdy_pah_16.dgn
\$\$\$\$\$
DAVID R. PAYNE
DB 442 PG 352

PROJECT REFERENCE NO.	SHEET NO.
R-3620	17
R/W SHEET NO.	
ROADWAY DESIGN ENGINEER	HYDRAULICS ENGINEER
PRELIMINARY PLANS DO NOT USE FOR CONSTRUCTION	


-Y1- CURVE DATA
PI Sta 21+01.40
 $\Delta = 53^{\circ} 51' 27.2''$ (RT)
 $D = 3^{\circ} 57' 05.2''$
 $L = 1,362.99'$
 $T = 736.54'$
 $R = 1,450.00'$

-Y2- CURVE DATA
PI Sta 12+48.58
 $\Delta = 63^{\circ} 43' 07.1''$ (RT)
 $D = 14^{\circ} 19' 26.2''$
 $L = 444.84'$
 $T = 248.58'$
 $R = 400.00'$


PI Sta 15+39.12
 $\Delta = 50^{\circ} 28' 38.2''$ (LT)
 $D = 28^{\circ} 38' 52.4''$
 $L = 176.20'$
 $T = 94.28'$
 $R = 200.00'$

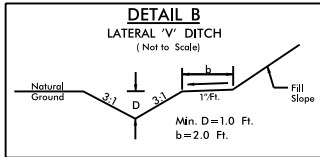


FROM STA. TO STA.
-Y2- 10+50 LT TO 16+00 LT
-Y2- 14+00 RT TO 16+00 RT

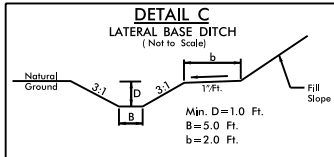


FROM STA. TO STA.
-Y1- 12+50 LT TO 14+00 LT

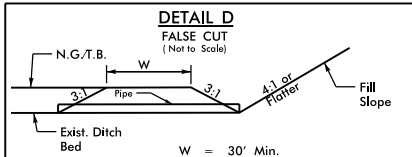

FROM STA. TO STA.
-Y1- 14+05 RT
-Y1- 15+50 RT

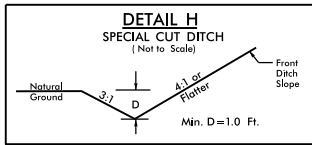

-Y1- 12+50 RT TO 16+50 RT
-Y2- 10+50 RT TO 13+50 RT

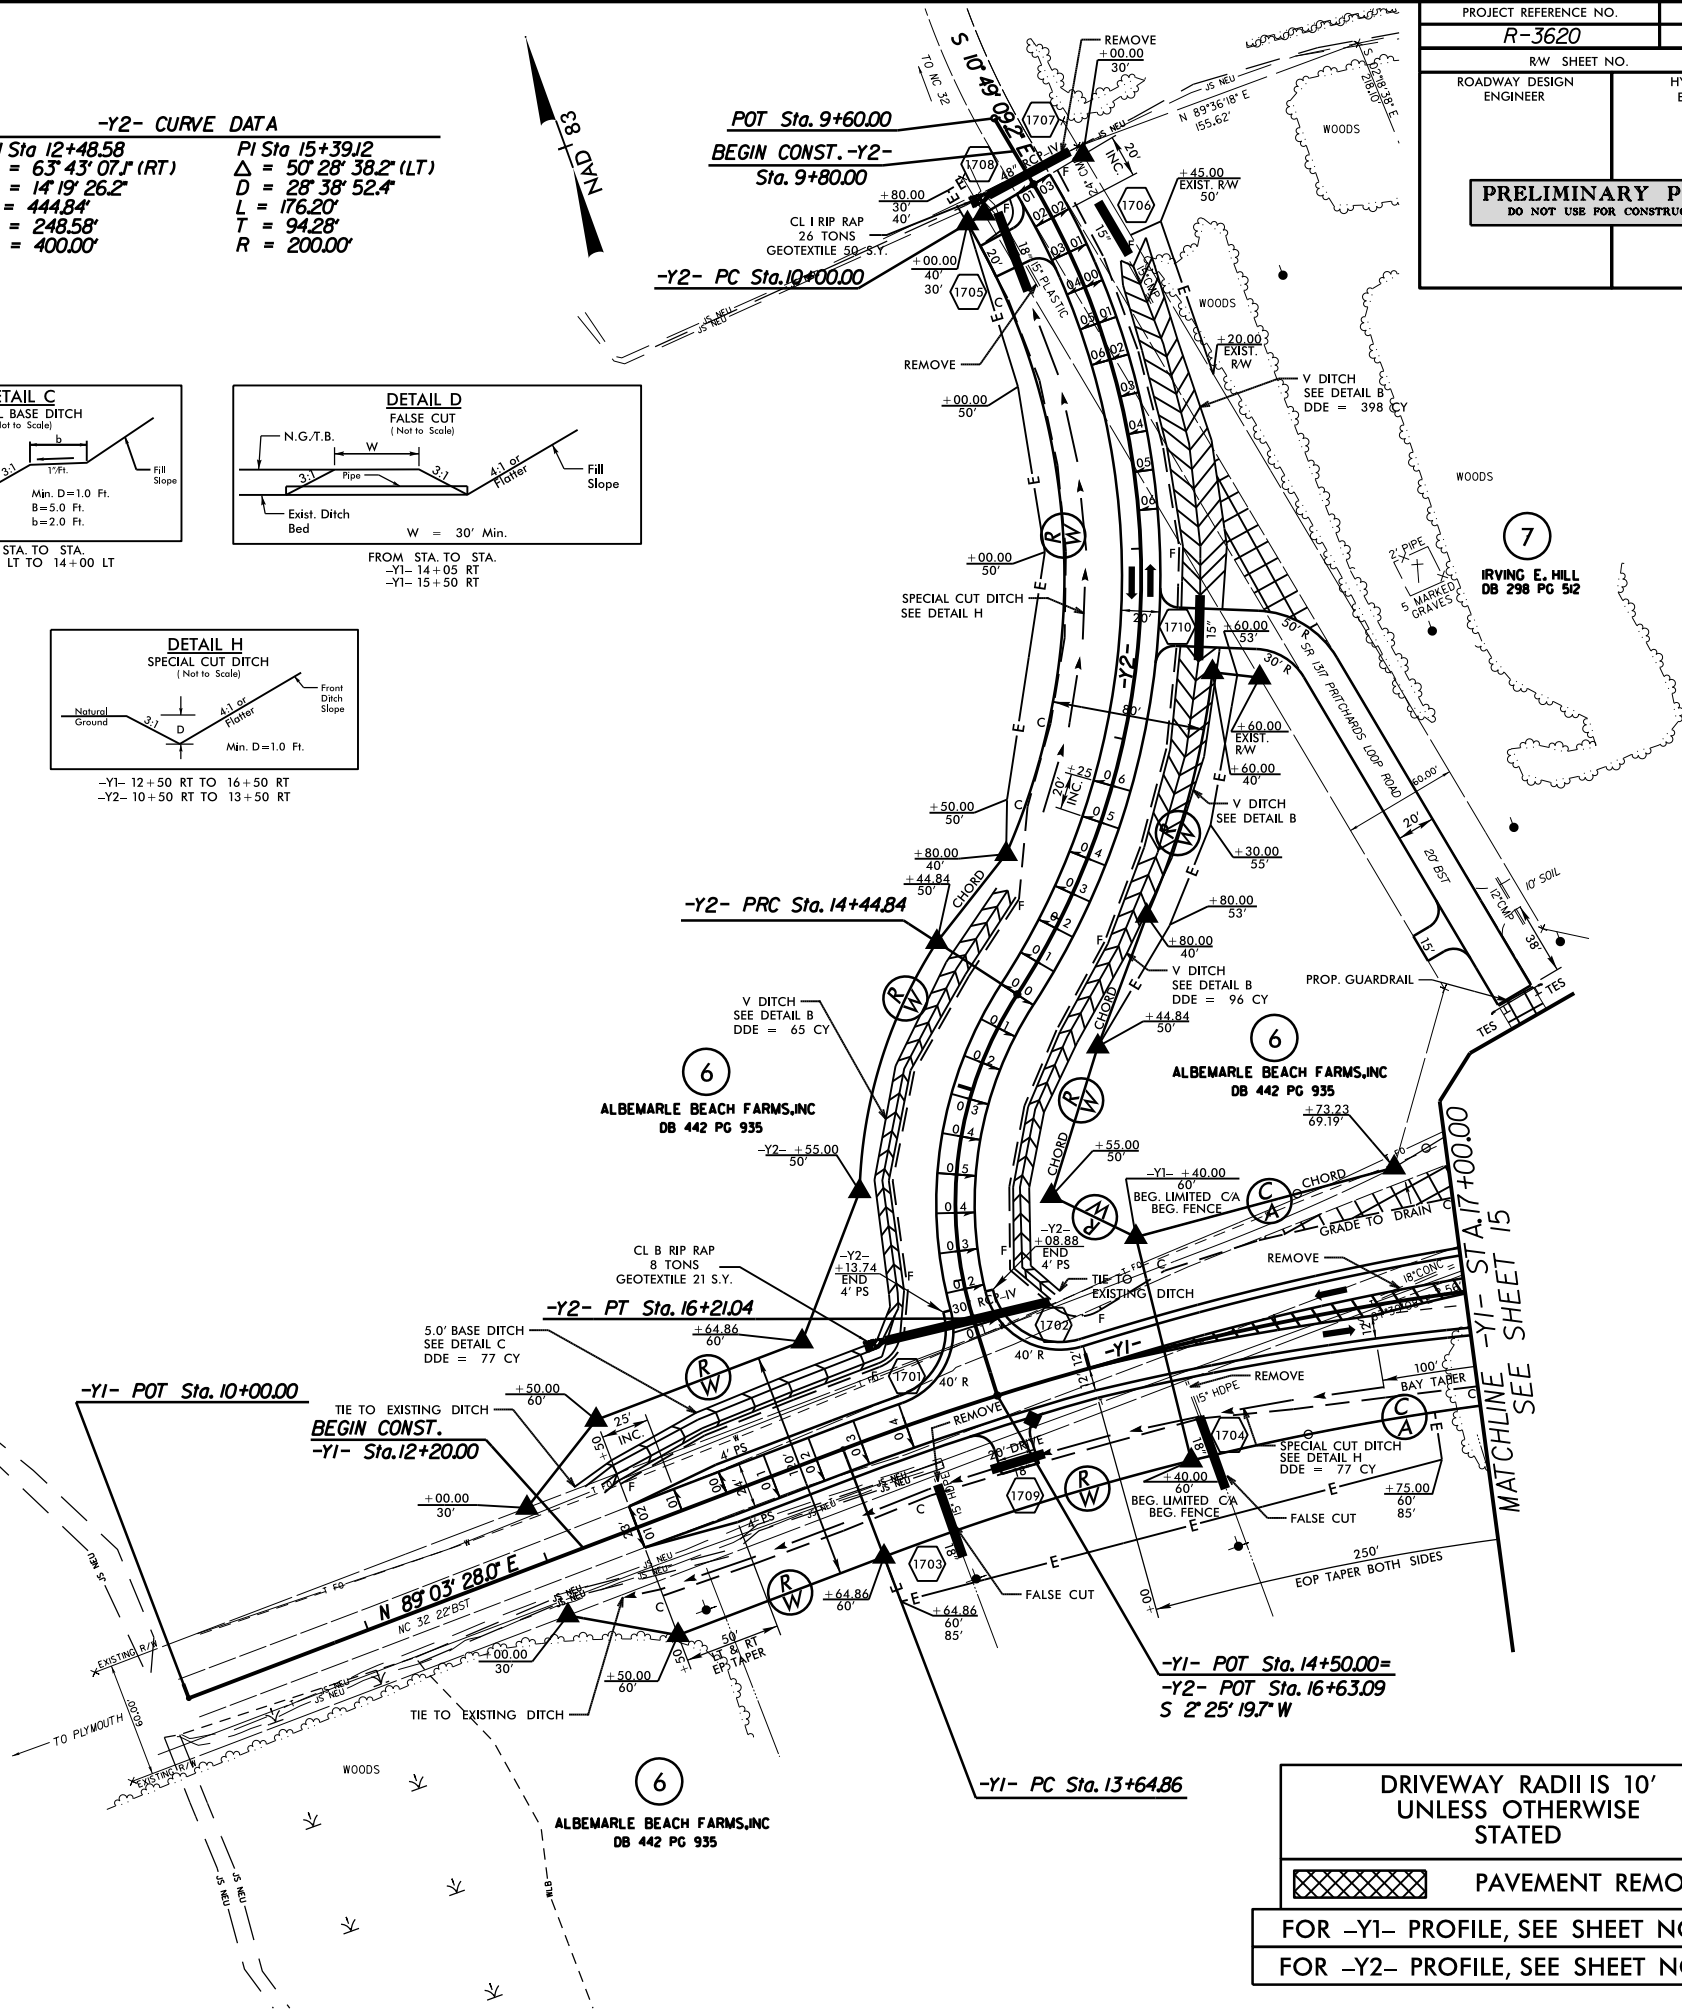


DRIVEWAY RADII IS 10' UNLESS OTHERWISE STATED
PAVEMENT REMOVAL
FOR -Y1- PROFILE, SEE SHEET NO. 25
FOR -Y2- PROFILE, SEE SHEET NO. 26

HYDRAULICS

ENGINEER

PRELIMINARY PLANS
DO NOT USE FOR CONSTRUCTION

DRIVEWAY RADII IS 10'
UNLESS OTHERWISE
STATED

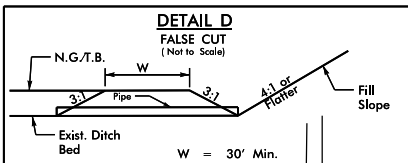

-YI-

PI Sta 21+01.40
 $\Delta = 53^\circ 51' 27.2''$ (RT)
 $D = 3^\circ 57' 05.2''$
 $L = 1,362.99'$
 $T = 736.54'$
 $R = 1,450.00'$

