



STATE OF NORTH CAROLINA
DEPARTMENT OF TRANSPORTATION

PAT L. MCCRORY
GOVERNOR

ANTHONY J. TATA
SECRETARY

March 13, 2013

MEMORANDUM TO: Mr. Louis Mitchell, PE
Division 10 Engineer

FROM: Philip S. Harris, III, P.E., Unit Head
Natural Environment Unit
Project Development and Environmental Analysis Branch

SUBJECT: Cabarrus County; George Liles Pkwy from SR 1304 to SR 1431;
Federal Project No. STP-000S(46); WBS Element 34408.1.1; **TIP
R-2246B.**

A handwritten signature in blue ink, appearing to read "P. S. Harris, III".

Attached are the U.S. Army Corps of Engineers Section 404 Individual Permit and the N.C. Division of Water Quality Section 401 Water Quality Certification for the above referenced project. All environmental permits have been received for the construction of this project.

A copy of this permit package will be posted on the NCDOT website at:
<http://www.ncdot.gov/doh/preconstruct/pe/neu/permit.html>

Cc: w/o attachment (see website for attachments):
Mr. Randy Garriss, P.E. State Contract Officer
Mr. Larry Thompson, Division Environmental Officer
Mr. Majed Alghandour, P. E., Programming and TIP
Mr. Jay Bennett, P.E., Roadway Design Unit
Mr. Dewayne Sykes, P.E. Utilities Unit
Dr. Art McMillan, P.E., Hydraulics Unit
Mr. Tom Koch, P.E., Structure Design Unit
Mr. Mark Staley, Roadside Environmental Unit
Mr. Ron Hancock, P.E., State Roadway Construction Engineer
Mr. Mike Robinson, P.E., State Bridge Construction Engineer
Ms. Jennifer Harris, P.E., PDEA Western Region Unit Head
Mr. Clarence Coleman, FHWA
Ms. Beth Harmon, EEP
Mr. Phillip Ayscue, NCDOT External Audit Branch

PROJECT COMMITMENTS

T.I.P. Project No. R-2246B
George W. Liles Parkway
From SR 1304 (Roberta Road) to SR 1431 (Weddington Road)
Cabarrus County
Federal Aid Project STP-000S(46)
WBS Element No. 34408.1.1

COMMITMENTS FROM PROJECT DEVELOPMENT AND DESIGN

Project Development & Environmental Analysis Brach:

A preliminary noise abatement analysis was completed due to the change in control of access between Weddington Road and US 29. NCDOT will provide noise abatement for 32 residential receptors in the Sheffield Manor and Popular Green subdivisions. The noise wall will be 14 feet tall and approximately 3,703 feet long and adjacent to the northbound lanes.

Locations & surveys Unit:

The N.C. Geodetic Survey will be contacted by the contractor prior to construction regarding any relocation of existing markers along the project.

Hydraulics Unit (FEMA Coordination):

The Hydraulics Unit will coordinate with the NC Floodplain Mapping Program (FMP), to determine status of project with regard to applicability of NCDOT'S Memorandum of Agreement, or approval of a Conditional Letter of Map Revision (CLOMR) and subsequent final Letter of Map Revision (LOMR).

Division 10:

This project involves construction activities on or adjacent to FEMA-regulated stream(s). Therefore, the Division shall submit sealed as-built construction plans to the Hydraulics Unit upon completion of project construction, certifying that the drainage structure(s) and roadway embankment that are located within the 100-year floodplain were built as shown in the construction plans, both horizontally and vertically.

Roadway Design Unit/Program Management Office:

The Roadway Design Unit will continue to work with the Program Management Office to finalize the Municipal Agreement with the City of Concord to transfer ownership of the Multi-Use Path at the conclusion of the project.

COMMITMENTS FROM PERMITTING

Division 10 / NES On-site Mitigation Group / NES Engineering

404 Permit Condition v):

In order to compensate for impacts associated with this permit, mitigation shall be provided in accordance with the provisions outlined on the most recent version of the attached Compensatory Mitigation Responsibility Transfer Form. The requirements of this form, including any special conditions listed on this form, are hereby incorporated as special conditions of this permit authorization.

Additional onsite mitigation: The NCDOT will remove a 72" Corrugated metal pipe (CMP) which carries an unnamed tributary to Coddle Creek at permit site 2. Pipe removal results in 54 linear feet of daylighted stream channel. NC DOT will match the stream and floodplain grades with the existing upstream and downstream conditions per Detail KK submitted with the Monitoring Plan for R-2246 B site 2 (Plan). NC DOT will replant the affected area with native vegetation in accordance with the streambank reforestation sheets 1 and 2 of the Plan. NC DOT will visually monitor the site for a minimum of 3 years, but not more than 5 years, to ensure channel stability and that the site successfully re-vegetates after planting. An as-built channel survey to document dimension, pattern, and profile shall be submitted to the USACE post construction at site 2 and the NC DOT shall submit to the USACE photographic documentation, plant survival and channel stability data annually for 3 years.

Division 10

401 WQC Condition 9:

All portions of the proposed project draining to 303(d) listed watersheds that are impaired due to turbidity shall be designed, constructed, and operated with sediment and erosion control measures that meet *Design Standards in Sensitive Watersheds* [15A NCAC 4B.0124]. However, due to the size of the project, NCDOT shall not be required to meet 15A NCAC 4B.0124(a) regarding the maximum amount of uncovered acres.


All portions of the proposed project draining to 303(d) listed watersheds that are impaired due to biological criteria exceedances shall not discharge stormwater directly to surface waters. Stormwater shall be treated using appropriate best management practices (e.g. vegetated conveyances, constructed wetlands, detention ponds, etc.) prior to discharging to surface waters.



REPLY TO
ATTENTION OF:

DEPARTMENT OF THE ARMY
WILMINGTON DISTRICT, CORPS OF ENGINEERS
151 PATTON AVENUE
ROOM 208
ASHEVILLE, NORTH CAROLINA 28801-5006

April 2, 2013

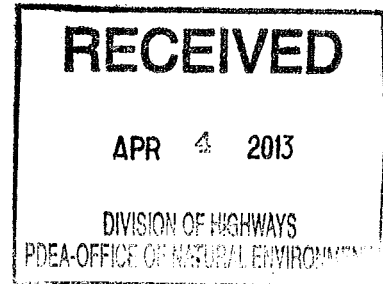

Regulatory Division

Action ID: SAW-2012-01175/SAW-2009-1452 TIP no. R-2246B

North Carolina Department of Transportation
Dr. Gregory J. Thorpe
1598 Mail Service Center
Raleigh, North Carolina 27699

Dear Dr. Thorpe:

Enclosed is a Department of the Army permit to discharge fill material into jurisdictional waters of the U.S. in association with the construction of an NC DOT road project known as George Liles Parkway (TIP no. R-2246B), from south of SR 1304 (Roberta Road) to SR 1341 (Weddington Road), in Cabarrus County, North Carolina. Permanent impacts include 1,377 linear feet of stream channel and 0.27 acre of wetlands. Temporary impacts total less than 0.03 acre of stream channel. Impacts to jurisdictional waters of the U.S. are associated with the construction and installation of culverts, pipes, wingwalls, roadway fill, low-flow bench construction, boardwalk construction for the multi-use path, mechanized land clearing and bank stabilization. The Corps is issuing this permit in response to your written request of October 18, 2012, and the ensuing administrative record.

Any deviation in the authorized work will likely require modification of this permit. If a change in the authorized work is necessary, you should promptly submit revised plans to the Corps showing the proposed changes. You may not undertake the proposed changes until the Corps notifies you that your permit has been modified.

Carefully read your permit. The general and special conditions are important. Your failure to comply with these conditions could result in a violation of Federal law. Certain significant conditions require that:

- a. You must complete construction before December 31, 2018.
- b. You must notify this office in advance as to when you intend to commence and complete work.
- c. You must allow representatives from this office to make periodic visits to your worksite as deemed necessary to assure compliance with permit plans and conditions.

You should address all questions regarding this authorization to Ms. Liz Hair at the Asheville Regulatory Field Office, telephone (828) 271-7980 extension 225.

Sincerely,

A handwritten signature in black ink that reads "M. Scott Jones". The signature is fluid and cursive, with the first name "M." and last name "Jones" clearly legible.

Scott Jones, PWS
Chief, Asheville Regulatory Field Office

Enclosures

Copy furnished (w/enclosures):

Chief, Source Data Unit
NOAA/National Ocean Service
1315 East-west Hwy., Rm 7316
Silver Spring, Maryland 20910-3282

Copies Furnished with DWQ 401, special conditions and plans:

U.S. Fish and Wildlife Service
Fish and Wildlife Enhancement
Post Office Box 33726
Raleigh, North Carolina 27636-3726

Mr. Ron Sechler
National Marine Fisheries Service
101 Pivers Island Road
Beaufort, North Carolina 28516

Ms. Jennifer Derby
Wetlands Protection Section – Region IV
Water Management Division
U.S. Environmental Protection Agency
61 Forsyth Street, SW
Atlanta, Georgia 30303

Mr. Doug Huggett
Division of Coastal Management
N.C. Department of Environment
and Natural Resources
400 Commerce Avenue
Morehead City, North Carolina 28557

Mr. Pace Wilber
National Marine Fisheries Service
219 Fort Johnson Road
Charleston, South Carolina 29412-9110

**NOTIFICATION OF ADMINISTRATIVE APPEAL OPTIONS AND PROCESS AND
REQUEST FOR APPEAL**

Applicant: North Carolina Department of Transportation;
Dr. Gregory J. Thorpe

File Number:
SAW-2012-01175/SAW-2009-1452

Date:
March 12, 2013

Attached is:

See Section below

☒	INITIAL PROFFERED PERMIT (Standard Permit or Letter of permission)	A
☐	PROFFERED PERMIT (Standard Permit or Letter of permission)	B
☐	PERMIT DENIAL	C
☐	APPROVED JURISDICTIONAL DETERMINATION	D
☐	PRELIMINARY JURISDICTIONAL DETERMINATION	E

SECTION I - The following identifies your rights and options regarding an administrative appeal of the above decision. Additional information may be found at <http://www.usace.army.mil/inet/functions/cw/cecwo/reg> or Corps regulations at 33 CFR Part 331.

A: INITIAL PROFFERED PERMIT: You may accept or object to the permit.

- **ACCEPT:** If you received a Standard Permit, you may sign the permit document and return it to the district engineer for final authorization. If you received a Letter of Permission (LOP), you may accept the LOP and your work is authorized. Your signature on the Standard Permit or acceptance of the LOP means that you accept the permit in its entirety, and waive all rights to appeal the permit, including its terms and conditions, and approved jurisdictional determinations associated with the permit.
- **OBJECT:** If you object to the permit (Standard or LOP) because of certain terms and conditions therein, you may request that the permit be modified accordingly. You must complete Section II of this form and return the form to the district engineer. Your objections must be received by the district engineer within 60 days of the date of this notice, or you will forfeit your right to appeal the permit in the future. Upon receipt of your letter, the district engineer will evaluate your objections and may: (a) modify the permit to address all of your concerns, (b) modify the permit to address some of your objections, or (c) not modify the permit having determined that the permit should be issued as previously written. After evaluating your objections, the district engineer will send you a proffered permit for your reconsideration, as indicated in Section B below.

B: PROFFERED PERMIT: You may accept or appeal the permit

- **ACCEPT:** If you received a Standard Permit, you may sign the permit document and return it to the district engineer for final authorization. If you received a Letter of Permission (LOP), you may accept the LOP and your work is authorized. Your signature on the Standard Permit or acceptance of the LOP means that you accept the permit in its entirety, and waive all rights to appeal the permit, including its terms and conditions, and approved jurisdictional determinations associated with the permit.
- **APPEAL:** If you choose to decline the proffered permit (Standard or LOP) because of certain terms and conditions therein, you may appeal the declined permit under the Corps of Engineers Administrative Appeal Process by completing Section II of this form and sending the form to the division engineer. This form must be received by the division engineer within 60 days of the date of this notice.

C: PERMIT DENIAL: You may appeal the denial of a permit under the Corps of Engineers Administrative Appeal Process by completing Section II of this form and sending the form to the division engineer. This form must be received by the division engineer within 60 days of the date of this notice.

D: APPROVED JURISDICTIONAL DETERMINATION: You may accept or appeal the approved JD or provide new information.

- **ACCEPT:** You do not need to notify the Corps to accept an approved JD. Failure to notify the Corps within 60 days of the date of this notice, means that you accept the approved JD in its entirety, and waive all rights to appeal the approved JD.
- **APPEAL:** If you disagree with the approved JD, you may appeal the approved JD under the Corps of Engineers Administrative Appeal Process by completing Section II of this form and sending the form to the district engineer. This form must be received by the division engineer within 60 days of the date of this notice.

E: PRELIMINARY JURISDICTIONAL DETERMINATION: You do not need to respond to the Corps regarding the preliminary JD. The Preliminary JD is not appealable. If you wish, you may request an approved JD (which may be appealed), by contacting the Corps district for further instruction. Also you may provide new information for further consideration by the Corps to reevaluate the JD.

SECTION II - REQUEST FOR APPEAL or OBJECTIONS TO AN INITIAL PROFFERED PERMIT

REASONS FOR APPEAL OR OBJECTIONS: (Describe your reasons for appealing the decision or your objections to an initial proffered permit in clear concise statements. You may attach additional information to this form to clarify where your reasons or objections are addressed in the administrative record.)

ADDITIONAL INFORMATION: The appeal is limited to a review of the administrative record, the Corps memorandum for the record of the appeal conference or meeting, and any supplemental information that the review officer has determined is needed to clarify the administrative record. Neither the appellant nor the Corps may add new information or analyses to the record. However, you may provide additional information to clarify the location of information that is already in the administrative record.

POINT OF CONTACT FOR QUESTIONS OR INFORMATION:

If you have questions regarding this decision and/or the appeal process you may contact:

District Engineer, Wilmington Regulatory Division,
Attn: Liz Hair Project Mgr
USACE
151 Patton Avenue, Room 208
Asheville, NC 28801

If you only have questions regarding the appeal process you may also contact:

Mr. Jason Steele, Administrative Appeal Review Officer
CESAD-PDO
U.S. Army Corps of Engineers, South Atlantic Division
60 Forsyth Street, Room 10M15
Atlanta, Georgia 30303-8801
Phone: (404) 562-5137

RIGHT OF ENTRY: Your signature below grants the right of entry to Corps of Engineers personnel, and any government consultants, to conduct investigations of the project site during the course of the appeal process. You will be provided a 15 day notice of any site investigation, and will have the opportunity to participate in all site investigations.

Signature of appellant or agent.

Date:

Telephone number:

For appeals on Initial Proffered Permits send this form to:

**District Engineer, Wilmington Regulatory Division, Attn: Liz Hair Project Mgr, 69 Darlington Avenue,
Wilmington, North Carolina 28403**

For Permit denials, Proffered Permits and approved Jurisdictional Determinations send this form to:

**Division Engineer, Commander, U.S. Army Engineer Division, South Atlantic, Attn: Mr. Jason Steele,
Administrative Appeal Officer, CESAD-PDO, 60 Forsyth Street, Room 10M15, Atlanta, Georgia 30303-8801
Phone: (404) 562-5137**

U.S. ARMY CORPS OF ENGINEERS
Wilmington District
Compensatory Mitigation Responsibility Transfer Form

Permittee: North Carolina Department of Transportation
Project Name: R-2246 B George Liles Parkway

Action ID: SAW-2012-01175
County: Cabarrus

Instructions to Permittee: The Permittee must provide a copy of this form to the Mitigation Sponsor, either an approved Mitigation Bank or the North Carolina Ecosystem Enhancement Program (NCEEP), who will then sign the form to verify the transfer of the mitigation responsibility. Once the Sponsor has signed this form, it is the Permittee's responsibility to ensure that to the U.S. Army Corps of Engineers (USACE) Project Manager identified on page two is in receipt of a signed copy of this form before conducting authorized impacts, unless otherwise specified below. If more than one mitigation Sponsor will be used to provide the mitigation associated with the permit, or if the impacts and/or the mitigation will occur in more than one 8-digit Hydrologic Unit Code (HUC), multiple forms will be attached to the permit, and the separate forms for each Sponsor and/or HUC must be provided to the appropriate mitigation Sponsors.

Instructions to Sponsor: The Sponsor must verify that the mitigation requirements shown below are available at the identified site. By signing below, the Sponsor is accepting full responsibility for the identified mitigation, regardless of whether or not they have received payment from the Permittee. Once the form is signed, the Sponsor must update the appropriate ledger and provide a copy of the signed form to the Permittee and to the USACE Bank/In-Lieu Fee Program Manager. The Sponsor must also comply with all reporting requirements established in their authorizing instrument.

Permitted Impacts and Compensatory Mitigation Requirements:

Permitted Impacts Requiring Mitigation*			8-digit HUC and Basin: 03040105, Yadkin River Basin			
Stream Impacts (linear feet)			Wetland Impacts (acres)			
Warm	Cool	Cold	Riparian Riverine	Riparian Non-riverine	Non-Riparian	Coastal
1,285				0.27		

*If more than one mitigation sponsor will be used for the permit, only include impacts to be mitigated by this sponsor.

Compensatory Mitigation Requirements: 8-digit HUC and Basin: 03040105, Yadkin River Basin

Stream Mitigation (credits)			Wetland Mitigation (credits)			
Warm	Cool	Cold	Riparian Riverine	Riparian Non-riverine	Non-Riparian	Coastal
2,570				0.54		

Mitigation Site Debited: NC EEP

(List the name of the bank to be debited. For umbrella banks, also list the specific site. For NCEEP, list NCEEP. If the NCEEP acceptance letter identifies a specific site, also list the specific site to be debited).

Section to be completed by the Mitigation Sponsor

Statement of Mitigation Liability Acceptance: I, the undersigned, verify that I am authorized to approve mitigation transactions for the Mitigation Sponsor shown below, and I certify that the Sponsor agrees to accept full responsibility for providing the mitigation identified in this document (see the table above), associated with the USACE Permittee and Action ID number shown. I also verify that released credits (and/or advance credits for NCEEP), as approved by the USACE, are currently available at the mitigation site identified above. Further, I understand that if the Sponsor fails to provide the required compensatory mitigation, the USACE Wilmington District Engineer may pursue measures against the Sponsor to ensure compliance associated with the mitigation requirements.

Mitigation Sponsor Name: _____

Name of Sponsor's Authorized Representative: _____

Signature of Sponsor's Authorized Representative

Date of Signature

**USACE Wilmington District
Compensatory Mitigation Responsibility Transfer Form, Page 2**

Conditions for Transfer of Compensatory Mitigation Credit:

- Once this document has been signed by the Mitigation Sponsor and the USACE is in receipt of the signed form, the Permittee is no longer responsible for providing the mitigation identified in this form, though the Permittee remains responsible for any other mitigation requirements stated in the permit conditions.
- Construction within jurisdictional areas authorized by the permit identified on page one of this form can begin only after the USACE is in receipt of a copy of this document signed by the Sponsor, confirming that the Sponsor has accepted responsibility for providing the mitigation requirements listed herein. For authorized impacts conducted by the North Carolina Department of Transportation (NCDOT), construction within jurisdictional areas may proceed upon permit issuance; however, a copy of this form signed by the Sponsor must be provided to the USACE within 30 days of permit issuance. NCDOT remains fully responsible for the mitigation until the USACE has received this form, confirming that the Sponsor has accepted responsibility for providing the mitigation requirements listed herein.
- Signed copies of this document must be retained by the Permittee, Mitigation Sponsor, and in the USACE administrative records for both the permit and the Bank/ILF Instrument. It is the Permittee's responsibility to ensure that the USACE Project Manager (address below) is provided with a signed copy of this form.
- If changes are proposed to the type, amount, or location of mitigation after this form has been signed and returned to the USACE, the Sponsor must obtain case-by-case approval from the USACE Project Manager and/or North Carolina Interagency Review Team (NCIRT). If approved, higher mitigation ratios may be applied, as per current District guidance and a new version of this form must be completed and included in the USACE administrative records for both the permit and the Bank/ILF Instrument.

Comments/Additional Conditions:

This form is not valid unless signed by the mitigation Sponsor and USACE Project Manager. For questions regarding this form or any of the conditions of the permit authorization, contact the Project Manager at the address below.

USACE Project Manager: Liz Hair
USACE Field Office: Asheville Regulatory Field Office
US Army Corps of Engineers
151 Patton Avenue, Room 208
Asheville, North Carolina 28801-5006

Email:

HAIR.SARAH.E
A.105469351
2

Digitally signed by HAIR.SARAH.E
A.1054693512
DN: c=US, o=U.S. Government,
ou=DoD, ou=PKI, ou=USA,
cn=HAIR.SARAH.E A.1054693512
Date: 2013.03.06 11:58:04 -05'00'

USACE Project Manager Signature

March 6, 2013

Date of Signature

Current Wilmington District mitigation guidance, including information on mitigation ratios, functional assessments, and mitigation bank location and availability, and credit classifications (including stream temperature and wetland groupings) is available at <http://ribits.usace.army.mil>.

DEPARTMENT OF THE ARMY PERMIT

Permittee **North Carolina Department of Transportation**

Permit No. **SAW-2012-01175**

Issuing Office **CESAW-RG-A**

NOTE: The term "you" and its derivatives, as used in this permit, means the permittee or any future transferee. The term "this office" refers to the appropriate district or division office of the Corps of Engineers having jurisdiction over the permitted activity or the appropriate official of that office acting under the authority of the commanding officer.

You are authorized to perform work in accordance with the terms and conditions specified below.

Project Description: **In order to facilitate construction of George Liles Parkway TIP no. R-2246 B permanent impacts to jurisdictional streams, wetlands, and ponds will be the result of roadway fill, the installation and/or replacement of pipes and culverts, the creation of low-flow benches with associated bank stabilization at the inlet and outlets of culverts, and the placement of rip rap for bank stabilization. Total permanent impacts to jurisdictional waters of the U.S. are 1,377 linear feet of stream channels, 0.27 acre of wetlands, and 0.01 acre open water (pond). Temporary impacts include 209 linear feet of stream channel.**

Project Location: **Cabarrus County, North Carolina**

Permit Conditions:

General Conditions:

1. The time limit for completing the work authorized ends on **December 31, 2018**. If you find that you need more time to complete the authorized activity, submit your request for a time extension to this office for consideration at least one month before the above date is reached.
2. You must maintain the activity authorized by this permit in good condition and in conformance with the terms and conditions of this permit. You are not relieved of this requirement if you abandon the permitted activity, although you may make a good faith transfer to a third party in compliance with General Condition 4 below. Should you wish to cease to maintain the authorized activity or should you desire to abandon it without a good faith transfer, you must obtain a modification of this permit from this office, which may require restoration of the area.
3. If you discover any previously unknown historic or archeological remains while accomplishing the activity authorized by this permit, you must immediately notify this office of what you have found. We will initiate the Federal and state coordination required to determine if the remains warrant a recovery effort or if the site is eligible for listing in the National Register of Historic Places.

4. If you sell the property associated with this permit, you must obtain the signature of the new owner in the space provided and forward a copy of the permit to this office to validate the transfer of this authorization.
5. If a conditioned water quality certification has been issued for your project, you must comply with the conditions specified in the certification as special conditions to this permit. For your convenience, a copy of the certification is attached if it contains such conditions.
6. You must allow representatives from this office to inspect the authorized activity at any time deemed necessary to ensure that it is being or has been accomplished in accordance with the terms and conditions of your permit,

Special Conditions:

SEE ATTACHED SPECIAL CONDITIONS

Further Information:

1. Congressional Authorities: You have been authorized to undertake the activity described above pursuant to:
 - () Section 10 of the Rivers and Harbors Act of 1899 (33 U.S.C. 403).
 - (X) Section 404 of the Clean Water Act (33 U.S.C. 1344).
 - () Section 103 of the Marine Protection, Research and Sanctuaries Act of 1972 (33 U.S.C. 1413).
2. Limits of this authorization.
 - a. This permit does not obviate the need to obtain other Federal, state, or local authorizations required by law.
 - b. This permit does not grant any property rights or exclusive privileges.
 - c. This permit does not authorize any injury to the property or rights of others.
 - d. This permit does not authorize interference with any existing or proposed Federal project.
3. Limits of Federal Liability. In issuing this permit, the Federal Government does not assume any liability for the following:
 - a. Damages to the permitted project or uses thereof as a result of other permitted or unpermitted activities or from natural causes.
 - b. Damages to the permitted project or uses thereof as a result of current or future activities undertaken by or on behalf of the United States in the public interest.
 - c. Damages to persons, property, or to other permitted or unpermitted activities or structures caused by the activity authorized by this permit.
 - d. Design or construction deficiencies associated with the permitted work.
 - e. Damage claims associated with any future modification, suspension, or revocation of this permit.

4. Reliance on Applicant's Data: The determination of this office that issuance of this permit is not contrary to the public interest was made in reliance on the information you provided.

5. Reevaluation of Permit Decision. This office may reevaluate its decision on this permit at any time the circumstances warrant. Circumstances that could require a reevaluation include, but are not limited to, the following:

- a. You fail to comply with the terms and conditions of this permit.
- b. The information provided by you in support of your permit application proves to have been false, incomplete, or inaccurate (See 4 above).
- c. Significant new information surfaces which this office did not consider in reaching the original public interest decision.

Such a reevaluation may result in a determination that it is appropriate to use the suspension, modification, and revocation procedures contained in 33 CFR 325.7 or enforcement procedures such as those contained in 33 CFR 326.4 and 326.5. The referenced enforcement procedures provide for the issuance of an administrative order requiring you to comply with the terms and conditions of your permit and for the initiation of legal action where appropriate. You will be required to pay for any corrective measures ordered by this office, and if you fail to comply with such directive, this office may in certain situations (such as those specified in 33 CFR 209.170) accomplish the corrective measures by contract or otherwise and bill you for the cost.

6. Extensions. General condition 1 establishes a time limit for the completion of the activity authorized by this permit. Unless there are circumstances requiring either a prompt completion of the authorized activity or a reevaluation of the public interest decision, the Corps will normally give favorable consideration to a request for an extension of this time limit.

Your signature below, as permittee, indicates that you accept and agree to comply with the terms and conditions of this permit.

E. L. Lusk for Gregory J. Thayer, PhD Mar 18, 2013
(PERMITTEE) **NORTH CAROLINA DEPARTMENT** (DATE)
OF TRANSPORTATION

This permit becomes effective when the Federal official, designated to act for the Secretary of the Army, has signed below.

H. S. Baker for Col Steven A. Baker 22 MAR 2013
(DISTRICT COMMANDER) **STEVEN A. BAKER** (DATE)
COLONEL

When the structures or work authorized by this permit are still in existence at the time the property is transferred, the terms and conditions of this permit will continue to be binding on the new owner(s) of the property. To validate the transfer of this permit and the associated liabilities associated with compliance with its terms and conditions, have the transferee sign and date below.

(TRANSFeree) (DATE)

SPECIAL CONDITIONS
Action ID: SAW-2012-01175/SAW-2009-1452

Work Limits

- a) All work authorized by this permit must be performed in strict compliance with the attached plans, which are a part of this permit. Any modification to these plans must be approved by the US Army Corps of Engineers (USACE) prior to implementation.
- b) The permittee shall schedule a preconstruction meeting between its representatives, the contractor's representatives, and the Corps of Engineers, Asheville Regulatory Field Office, NCDOT Regulatory Project Manager, prior to any work within jurisdictional waters and wetlands to ensure that there is a mutual understanding of all of the terms and conditions contained within this Department of the Army Permit. The permittee shall provide the USACE, Asheville Regulatory Field Office, NCDOT Regulatory Project Manager, with a copy of the final plans at least two weeks prior to the preconstruction meeting along with a description of any changes that have been made to the project's design, construction methodology or construction timeframe. The permittee shall schedule the preconstruction meeting for a time when the USACE and North Carolina Division of Water Quality (NCDWQ) Project Managers can attend. The permittee shall invite the Corps and NCDWQ Project Managers a minimum of thirty (30) days in advance of the scheduled meeting in order to provide those individuals with ample opportunity to schedule and participate in the required meeting.
- c) Except as authorized by this permit or any USACE approved modification to this permit, no excavation, fill or mechanized land-clearing activities shall take place at any time in the construction or maintenance of this project, within waters or wetlands. This permit does not authorize temporary placement or double handling of excavated or fill material within waters or wetlands outside the permitted area. This prohibition applies to all borrow and fill activities connected with this project.
- d) Except as specified in the plans attached to this permit, no excavation, fill or mechanized land-clearing activities shall take place at any time in the construction or maintenance of this project, in such a manner as to impair normal flows and circulation patterns within waters or wetlands or to reduce the reach of waters or wetlands.

Related Laws

- e) The North Carolina Division of Water Quality has issued a conditioned Water Quality Certification (Number 3947) on January 3, 2013, for your project, the conditions of that certification are hereby incorporated as special conditions of this permit. For your convenience, a copy of the certification is attached as Exhibit A. These referenced conditions are hereby incorporated as special conditions of this permit.
- f) All mechanized equipment will be regularly inspected and maintained to prevent contamination of waters and wetlands from fuels, lubricants, hydraulic fluids, or other toxic materials. In the event of a spill of petroleum products or any other hazardous waste, the

permittee shall immediately report it to the N.C. Division of Water Quality at (919) 733-5083, Ext. 526 or (800) 662-7956 and provisions of the North Carolina Oil Pollution and Hazardous Substances Control Act will be followed.

Project Maintenance

- g) The permittee shall advise the Corps in writing prior to beginning the work authorized by this permit and again upon completion of the work authorized by this permit.
- h) Unless otherwise authorized by this permit, all fill material placed in waters or wetlands shall be generated from an upland source and will be clean and free of any pollutants except in trace quantities. Metal products, organic materials (including debris from land clearing activities), or unsightly debris will not be used.
- i) The permittee shall require its contractors and/or agents to comply with the terms and conditions of this permit in the construction and maintenance of this project, and shall provide each of its contractors and/or agents associated with the construction or maintenance of this project with a copy of this permit. A copy of this permit, including all conditions, shall be available at the project site during construction and maintenance of this project.
- j) The permittee shall employ all sedimentation and erosion control measures necessary to prevent an increase in sedimentation or turbidity within waters and wetlands outside the permit area. This shall include, but is not limited to, the immediate installation of silt fencing or similar appropriate devices around all areas subject to soil disturbance or the movement of earthen fill, and the immediate stabilization of all disturbed areas. Additionally, the project must remain in full compliance with all aspects of the Sedimentation Pollution Control Act of 1973 (North Carolina General Statutes Chapter 113A Article 4).
- k) The permittee shall remove all sediment and erosion control measures placed in wetlands or waters, and shall restore natural grades in those areas, prior to project completion.
- l) During the clearing phase of the project, heavy equipment must not be operated in surface waters or stream channels. Temporary stream crossings will be used to access the opposite sides of stream channels. All temporary diversion channels and stream crossings will be constructed of non-erodible materials. Grubbing of riparian vegetation will not occur until immediately before construction begins on a given segment of stream channel.
- m) No fill or excavation for the purposes of sedimentation and erosion control shall occur within jurisdictional waters, including wetlands, unless it is included on the plan drawings and specifically authorized by this permit.
- n) The permittee, upon receipt of a notice of revocation of this permit or upon its expiration before completion of the work will, without expense to the United States and in such time and manner as the Secretary of the Army or his authorized representative may direct, restore the water or wetland to its pre-project condition.

Enforcement

o) Violations of these conditions or violations of Section 404 of the Clean Water Act or Section 10 of the Rivers and Harbors Act must be reported in writing to the Wilmington District U.S. Army Corps of Engineers within 24 hours of the permittee's discovery of the violation.

p) The permittee will ensure that the construction design plans for this project do not deviate from the permit plans attached to this authorization. Written verification shall be provided that the final construction drawings comply with the attached permit drawings prior to any active construction in waters of the United States, including wetlands. Any deviation in the construction design plans will be brought to the attention of the Corps of Engineers, Asheville Regulatory Field Office prior to any active construction in waters or wetlands.

q) Prior to commencing construction within jurisdictional waters of the United States for any portion of the proposed project, the permittee shall forward the latest version of project construction drawings to the Corps of Engineers, Asheville Regulatory Field Office NCDOT Regulatory Project Manager. Half-size drawings will be acceptable.

r) Measures will be included in the construction/installation that will promote the safe passage of fish and other aquatic organisms. The dimension, pattern, and profile of the stream above and below a pipe or culvert should not be modified by widening the stream channel or by reducing the depth of the stream in connection with the construction activity. The width, height, and gradient of a proposed opening should be such as to pass the average historical low flow and spring flow without adversely altering flow velocity. Spring flow should be determined from gauge data, if available. In the absence of such data, bankfull flow can be used as a comparable level.

s) Culverts greater than 48 inches in diameter will be buried at least one foot below the bed of the stream. Culverts 48 inches in diameter or less shall be buried or placed on the stream bed as practicable and appropriate to maintain aquatic passage, and every effort shall be made to maintain the existing channel slope. The bottom of the culvert must be placed at a depth below the natural stream bottom to provide for passage during drought or low flow conditions. Destabilizing the channel and head cutting upstream should be considered in the placement of the culvert. A waiver from the depth specifications in this condition may be requested in writing. The waiver will be issued if it can be demonstrated that the proposal would result in the least impacts to the aquatic environment.

t) To ensure that all borrow and waste activities occur on high ground and do not result in the degradation of adjacent wetlands and streams, except as authorized by this permit, the permittee shall require its contractors and/or agents to identify all areas to be used to borrow material, or to dispose of dredged, fill, or waste material. The permittee shall provide the USACE with appropriate maps indicating the locations of proposed borrow or waste sites as soon as the permittee has that information. The permittee will coordinate with the USACE before approving any borrow or waste sites that are within 400 feet of any streams or wetlands.

- u) The permittee shall take measures to prevent live or fresh concrete from coming into contact with any surface waters until the concrete has hardened.


Mitigation

- v) In order to compensate for impacts associated with this permit, mitigation shall be provided in accordance with the provisions outlined on the most recent version of the attached Compensatory Mitigation Responsibility Transfer Form. The requirements of this form, including any special conditions listed on this form, are hereby incorporated as special conditions of this permit authorization. Additional onsite mitigation: The NCDOT will remove a 72" Corrugated metal pipe (CMP) which carries an unnamed tributary to Coddle Creek at permit site 2. Pipe removal results in 54 linear feet of daylighted stream channel. NC DOT will match the stream and floodplain grades with the existing upstream and downstream conditions per Detail KK submitted with the Monitoring Plan for R-2246 B site 2 (Plan). NC DOT will replant the affected area with native vegetation in accordance with the streambank reforestation sheets 1 and 2 of the Plan. NC DOT will visually monitor the site for a minimum of 3 years, but not more than 5 years, to ensure channel stability and that the site successfully re-vegetates after planting. An as-built channel survey to document dimension, pattern, and profile shall be submitted to the USACE post construction at site 2 and the NC DOT shall submit to the USACE photographic documentation, plant survival and channel stability data annually for 3 years.

TIP PROJECT: R-2246B

CONTRACT:

See Sheet 1-A For Index of Streets

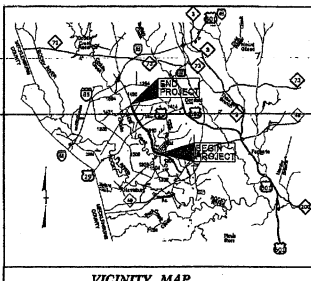

VICINITY MAP

THIS PROJECT IS WITHIN THE MUNICIPAL BOUNDARIES OF THE CITY OF CONCORD

STATE OF NORTH CAROLINA DIVISION OF HIGHWAYS

CABARRUS COUNTY

LOCATION: GEORGE LILES PARKWAY FROM SOUTH OF SR 1304
(ROBERTA ROAD) TO SR 1431 (WEDDINGTON ROAD)


TYPE OF WORK: GRADING, DRAINAGE, PAVING, STRUCTURES,
AND SIGNALS

STATE	STATE PROJECT NUMBER	SHEET	DATE
N.C.	R-2246B	1	
PROJECT NUMBER	34408.1.1	STP-0008(4)	PE
	34408.2.6	STP-0008(684)	BW & UTIL



STATEWIDE TIER PROJECT

Permit Drawing
Sheet 1 of 2

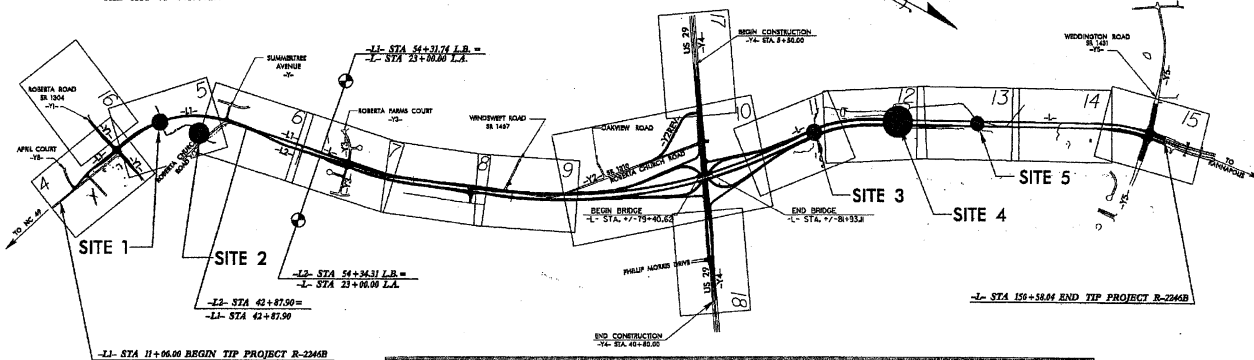


WETLAND AND SURFACE WATER IMPACTS PERMIT

NOTE: PART OF THIS PROJECT IS A PARTIAL CONTROLLED ACCESS PROJECT WITH ACCESS BEING LIMITED TO POINTS AS SHOWN ON THE PLANS
AND THE OTHER PART IS A FULL CONTROLLED ACCESS PROJECT WITH ACCESS BEING LIMITED TO INTERCHANGES.

CLEARING ON THIS PROJECT SHALL BE PERFORMED
TO THE LIMITS ESTABLISHED BY METHOD III

PRELIMINARY PLANS
DO NOT USE FOR CONSTRUCTION

GRAPHIC SCALES

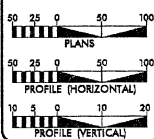

DESIGN DATA

ADT 2013 = 22,852
ADT 2035 = 42,000
DHV = 55 %
D = 10 %
T = 5 %
V = 60 MPH
* TTST 1% DUAL 4%
FUNCTIONAL CLASSIFICATION
URBAN ARTERIAL

PROJECT LENGTH

LENGTH ROADWAY TIP PROJECT R-2246B = 3.189 MILES
LENGTH STRUCTURE TIP PROJECT R-2246B = 0.048 MILES
TOTAL LENGTH TIP PROJECT R-2246B = 3.237 MILES

Prepared In the Office of: DIVISION OF HIGHWAYS

1899 Birch Ridge Dr., Raleigh, NC, 27610

2008 STANDARD SPECIFICATIONS

RIGHT OF WAY DATE:
MARCH 18, 2011

LETTING DATE:
APRIL 16, 2013

G.E. BREW, PE
PROJECT ENGINEER

I.T. YOUNIS
PROJECT DESIGN ENGINEER

HYDRAULICS ENGINEER

ROADWAY DESIGN
ENGINEER

DIVISION OF HIGHWAYS STATE OF NORTH CAROLINA




STATE HIGHWAY DESIGN DIVISION

DRAINAGE DITCH DETAILS

PROJECT REFERENCE NO.	2-11
REV. SHEET NO.	2-11
ROADWAY DESIGN ENGINEER	METALLIC ENGINEER
PRELIMINARY PLANS DO NOT USE FOR CONSTRUCTION	







Permit Drawing
Sheet 2 of 2

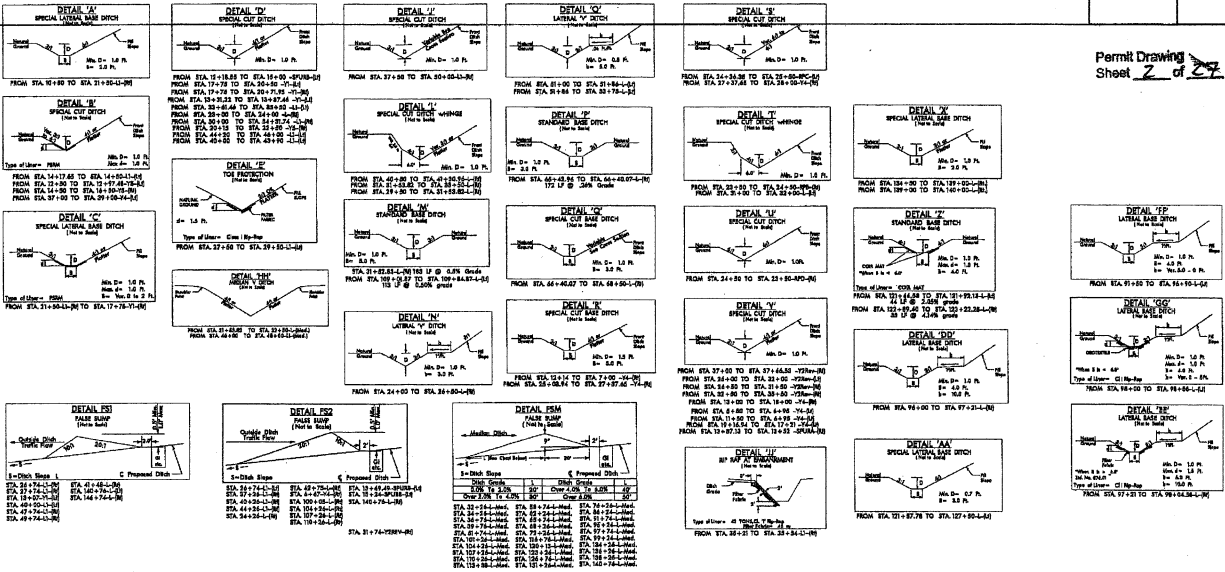

SPECIAL DRAINAGE DETAILS


PROJECT REFERENCE NO.	SHEET NO.
R-22466	E-1
BY SHEET NO.	HYDRAULIC ENGINEER
ROADWAY DESIGN ENGINEER	
PRELIMINARY PLANS	
NO MAT. FOR CONSTRUCTION	


Permit Drawing
Sheet 3 of 22

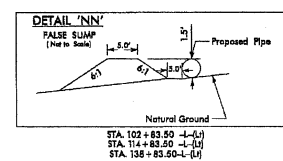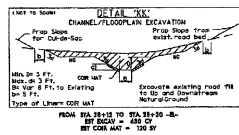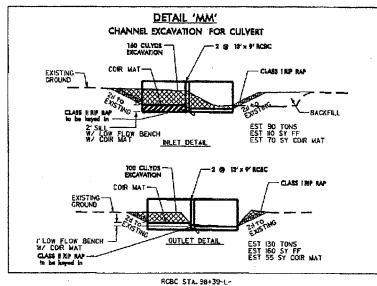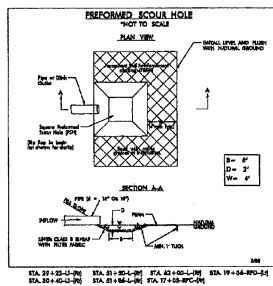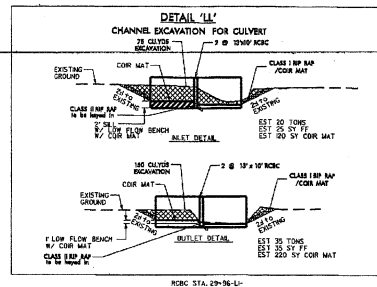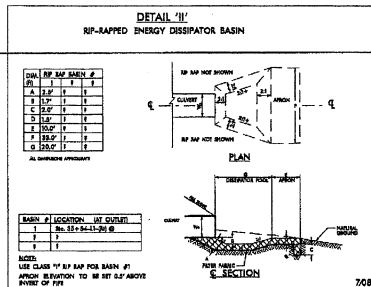


PROJECT REFERENCE NO.	SHEET NO.
R-2245B	5
RAW SHEET NO.	PROPOSAL
ROADWAY DESIGN	ENGINEER
ENGINEER	
PRELIMINARY PLANS TO ACC. NO. 201 CONSTRUCTION	

Permit Drawing
Sheet 4 of 27

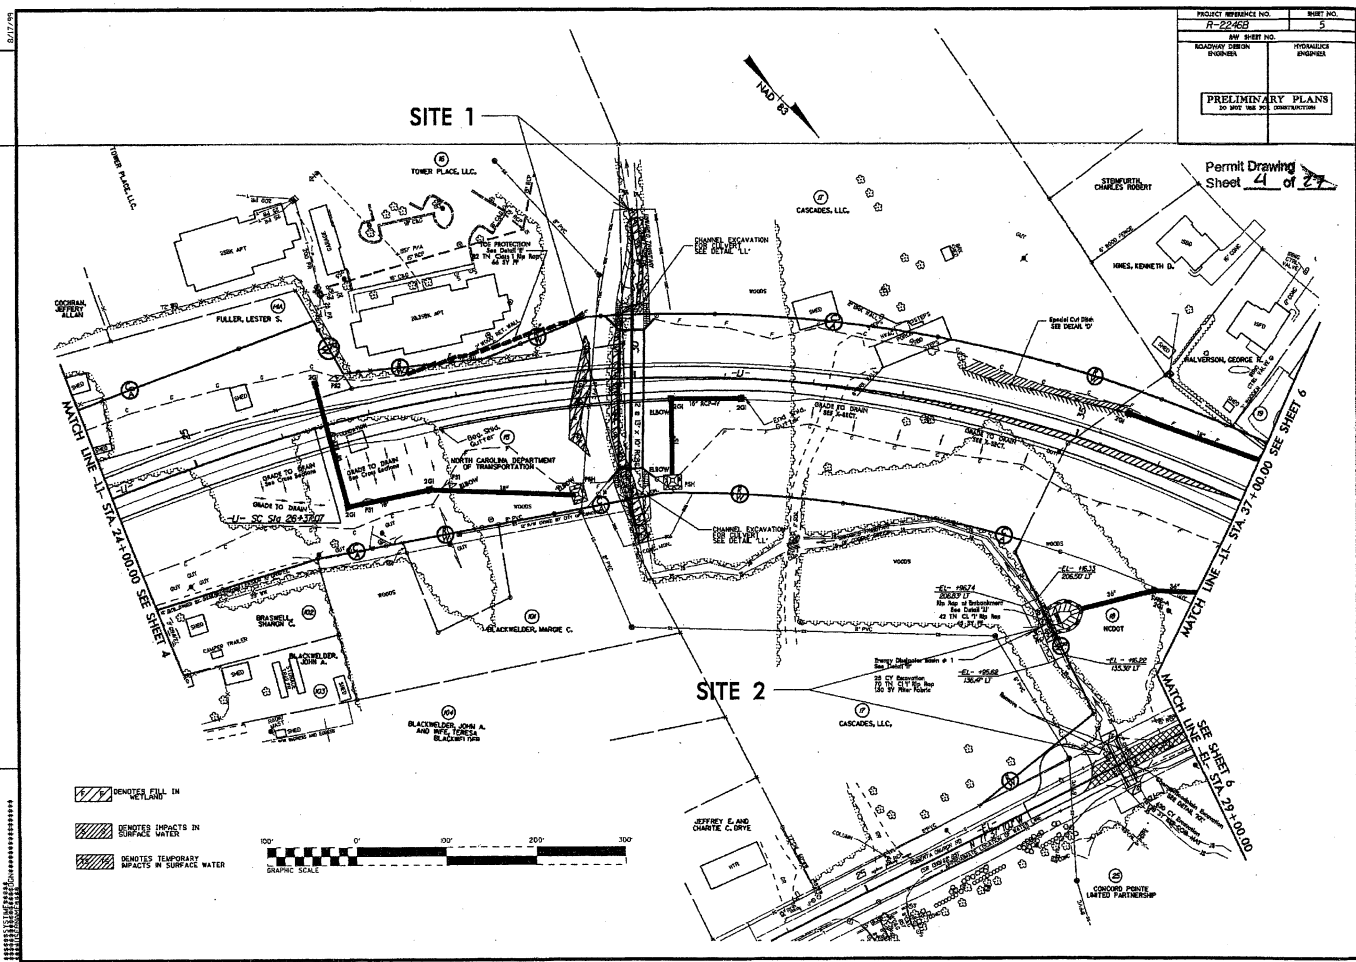

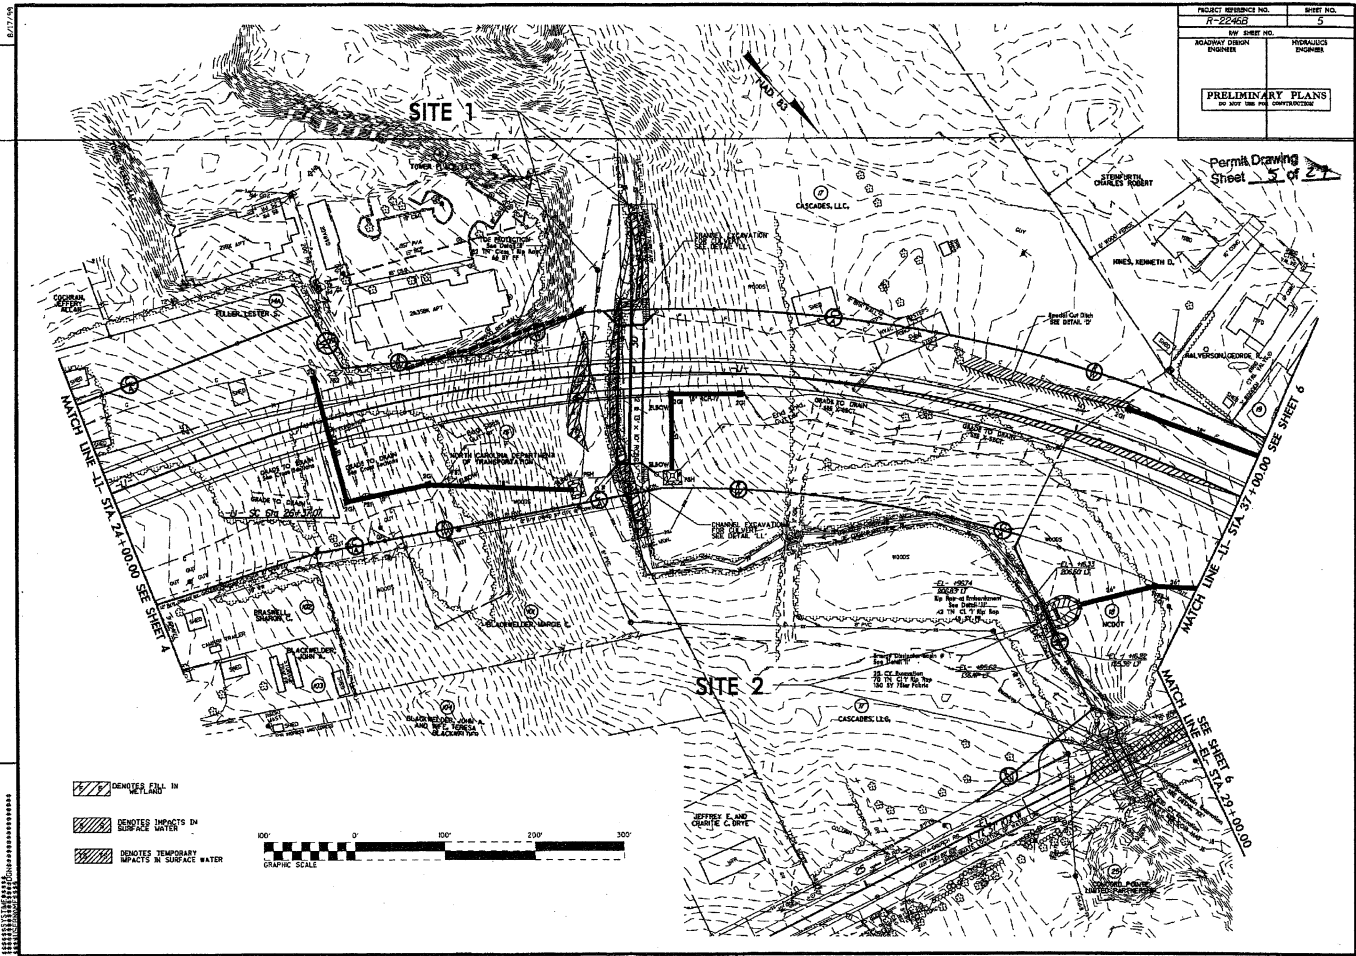


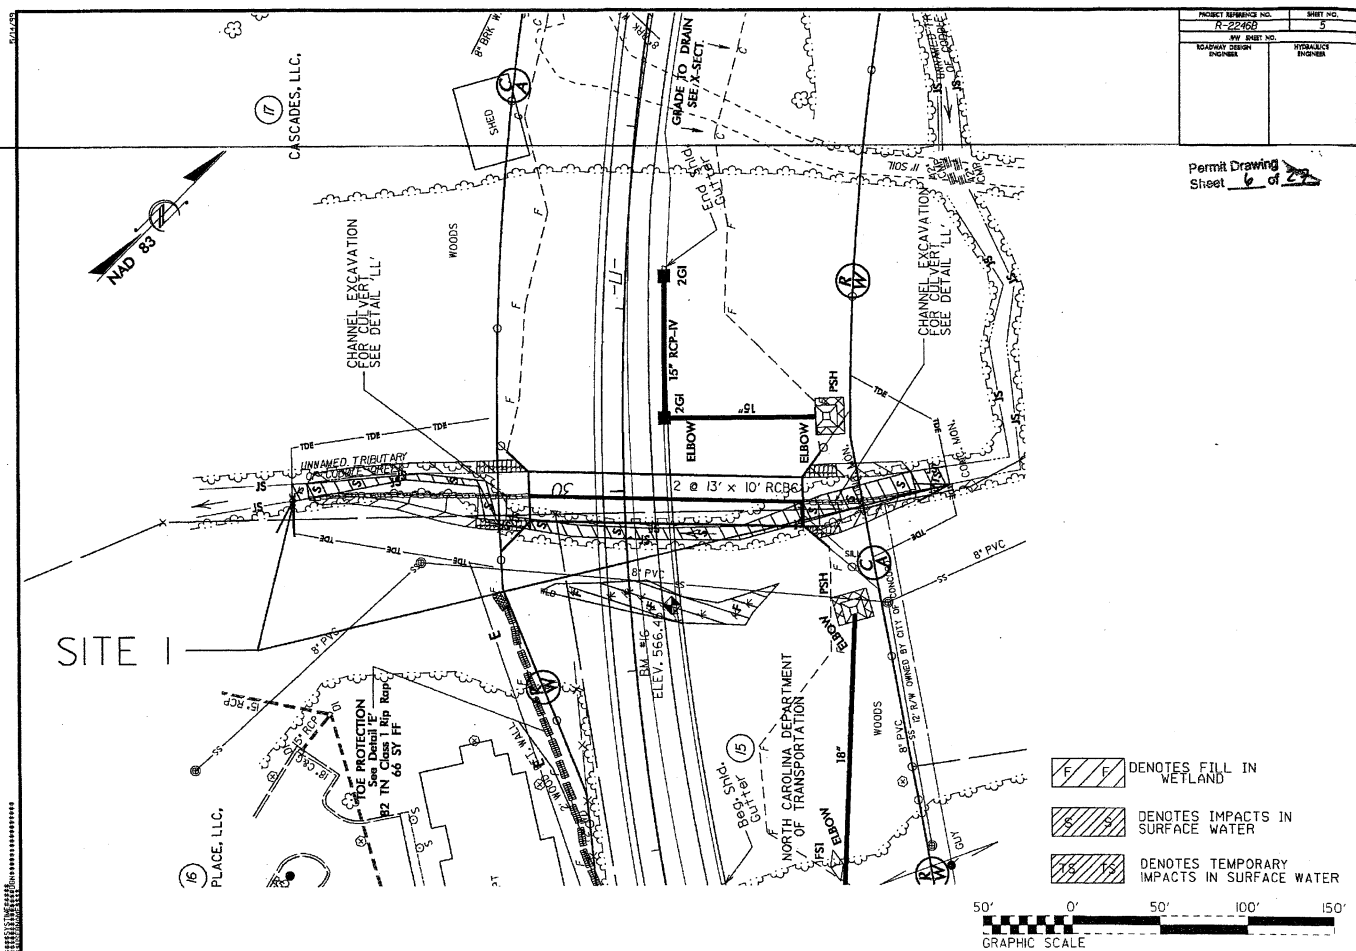



PROJECT NUMBER NO.	SHEET NO.
R-22468	5
AW SHEET NO.	
DESIGNER	HYDRAULIC ENGINEER


Permit Drawing
Sheet 6 of 27


- DENOTES FILL IN WETLAND
- DENOTES IMPACTS IN SURFACE WATER
- DENOTES TEMPORARY IMPACTS IN SURFACE WATER

 

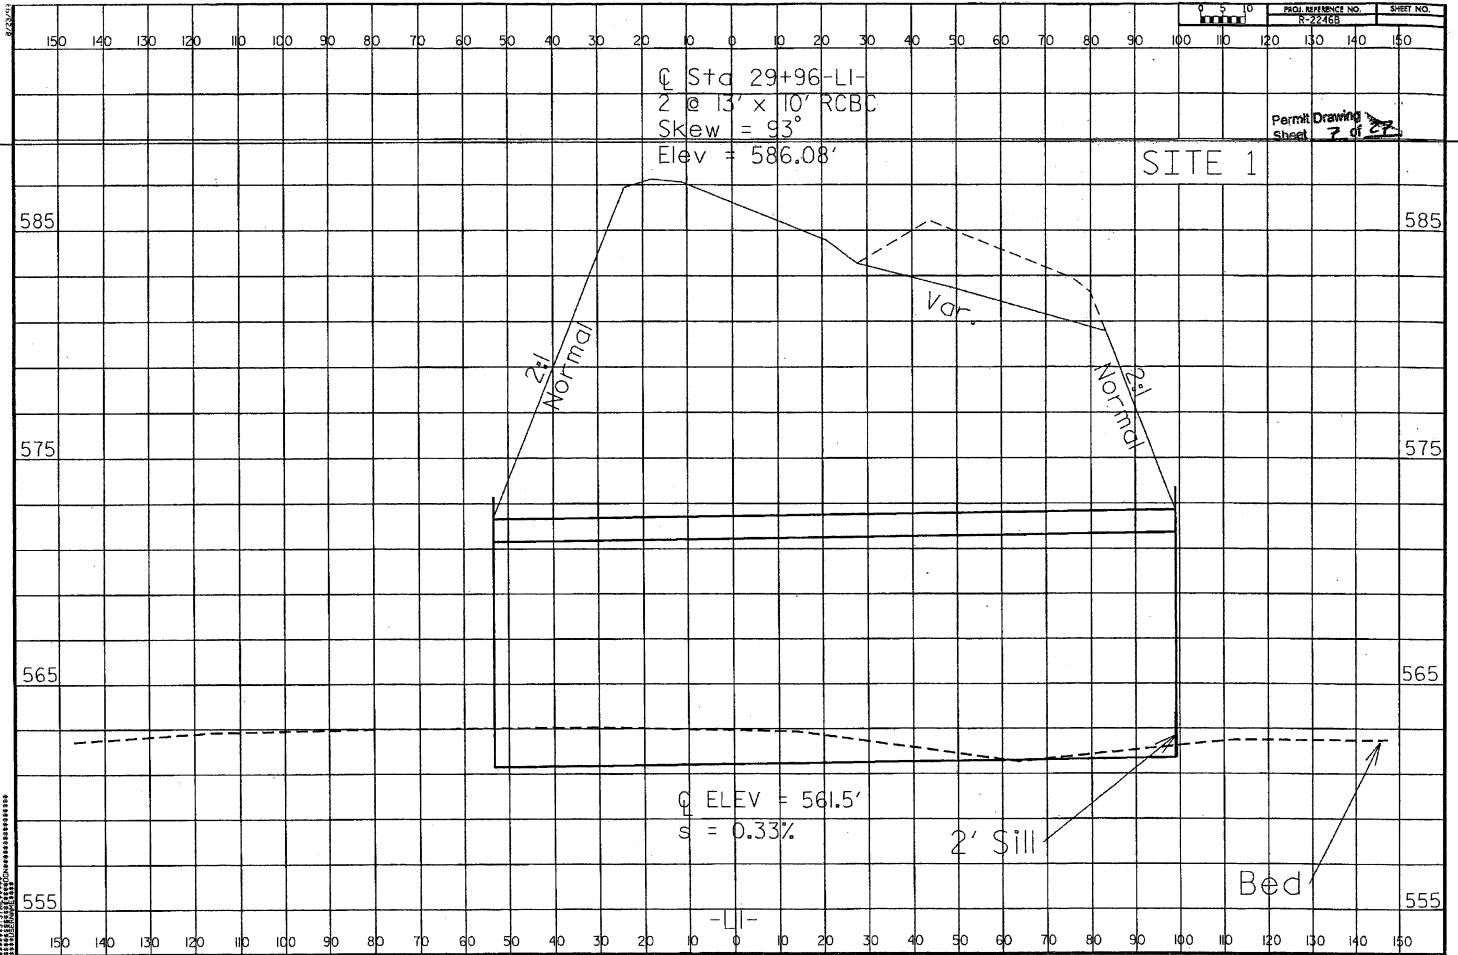


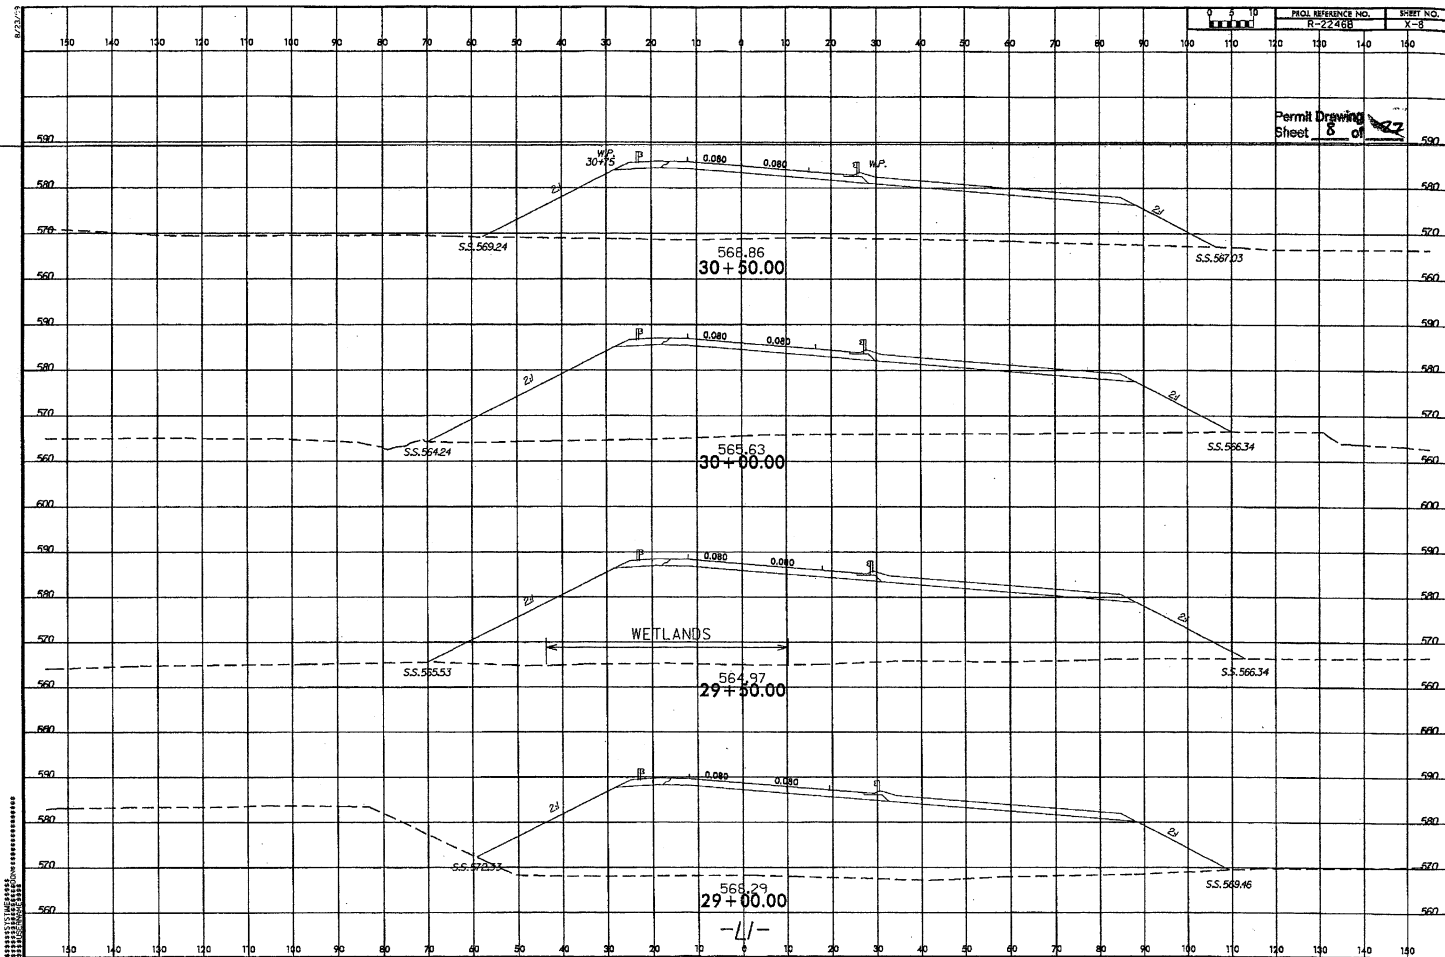


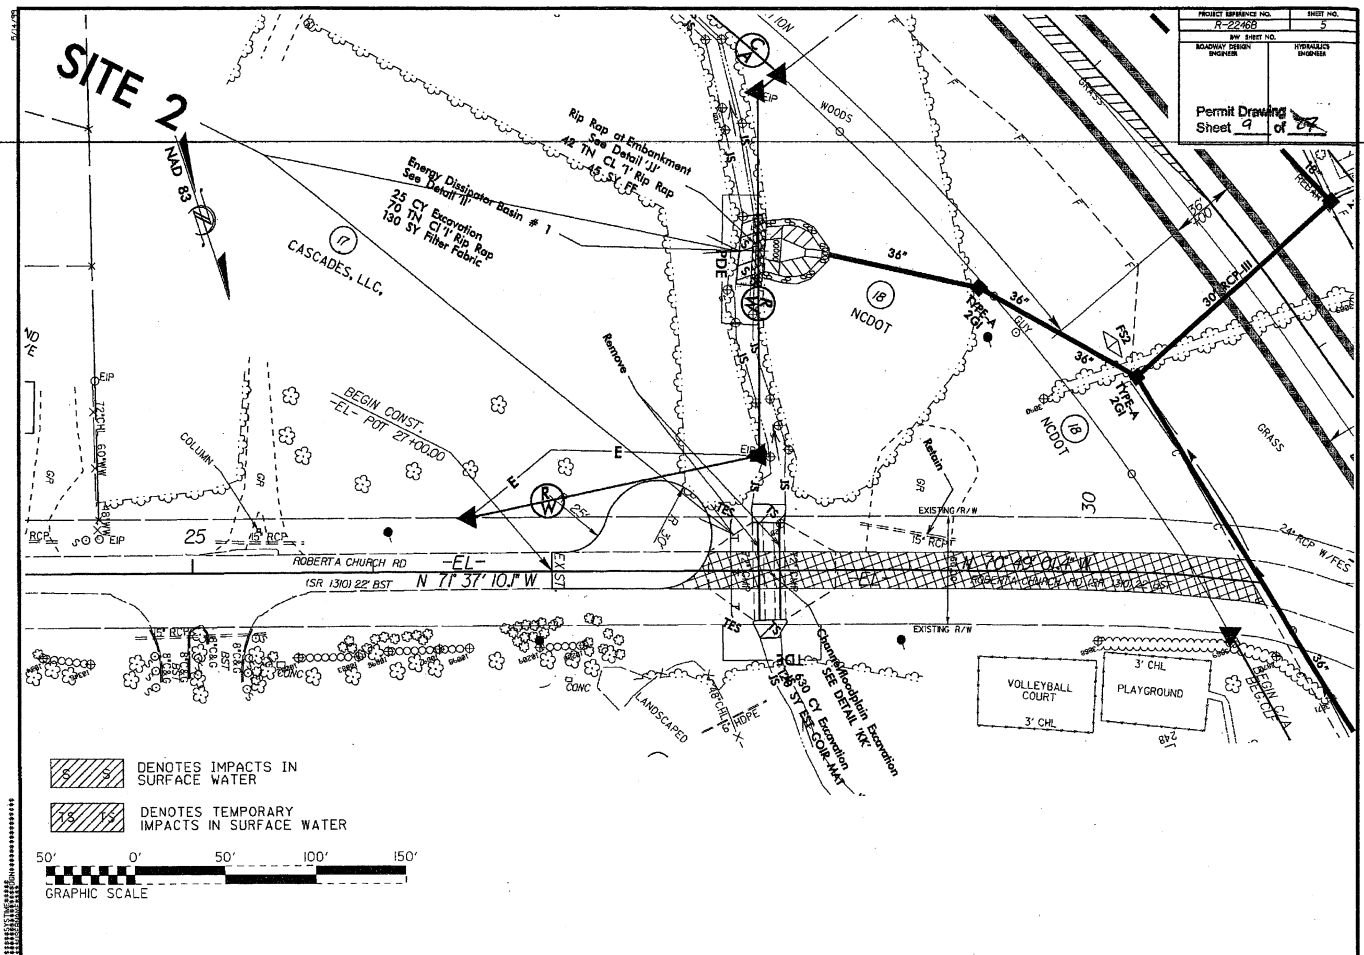


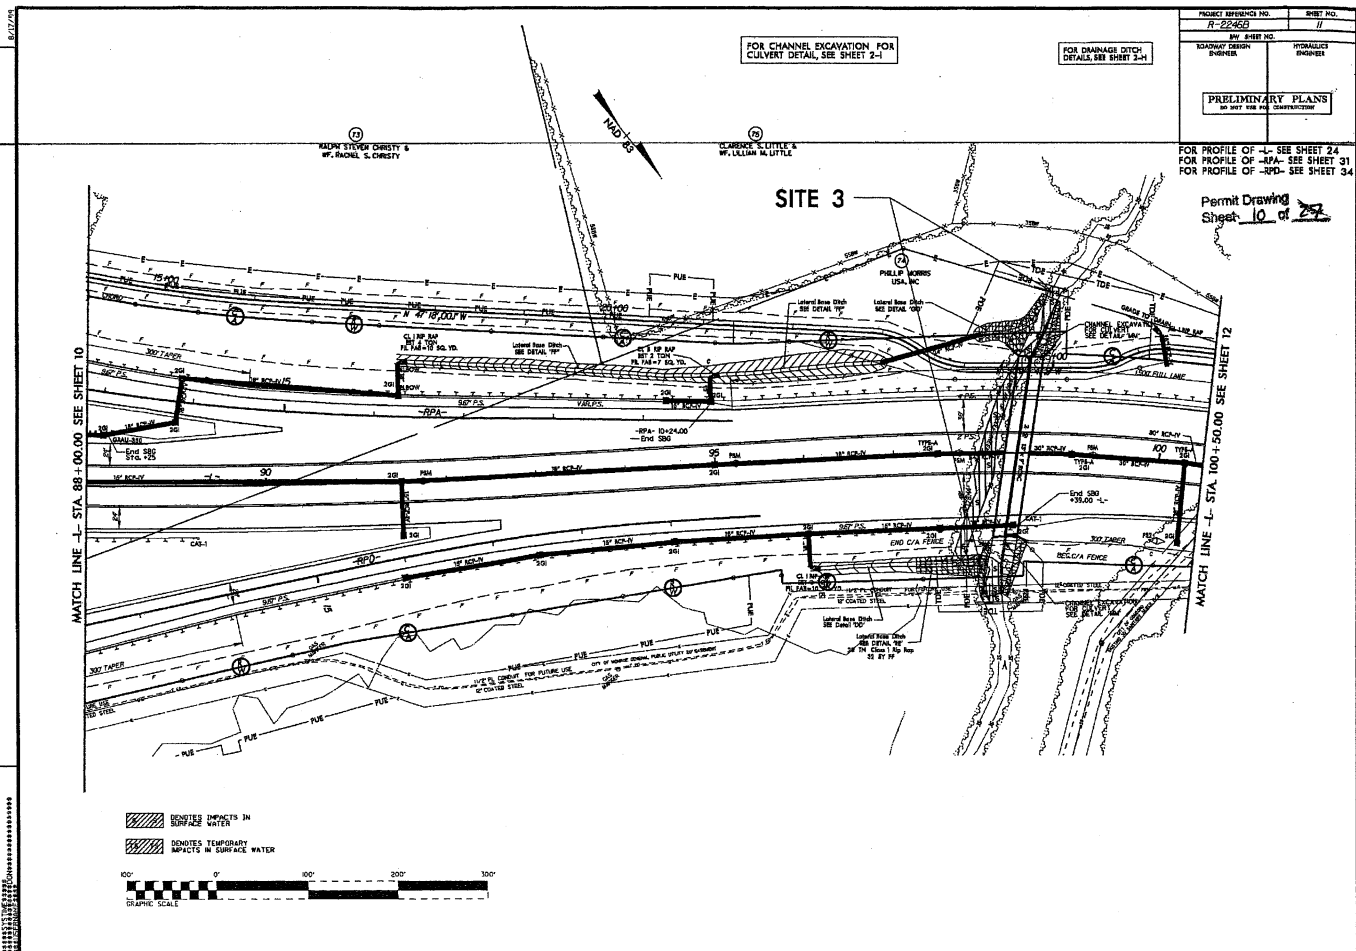



PROJECT REFERENCE NO. R-22450
SHEET NO. 11
DRAWN BY: J. B. BARNES
CHECKED BY: J. B. BARNES
DATE: 10/1/00
HYDRAULIC ENGINEER
PRELIMINARY PLANS
NO. 101, 102, 103, 1000.

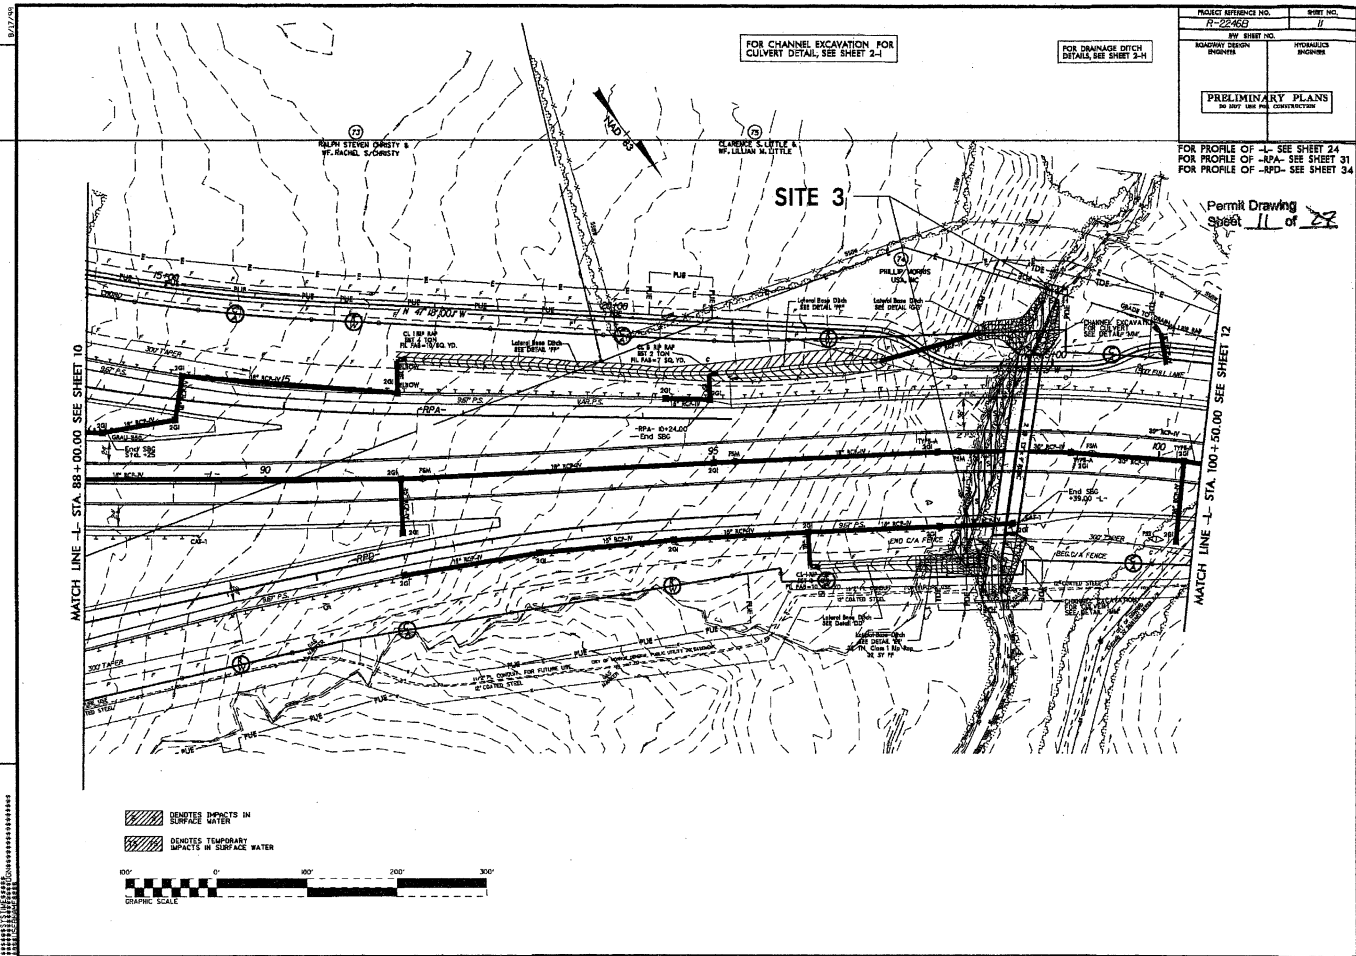


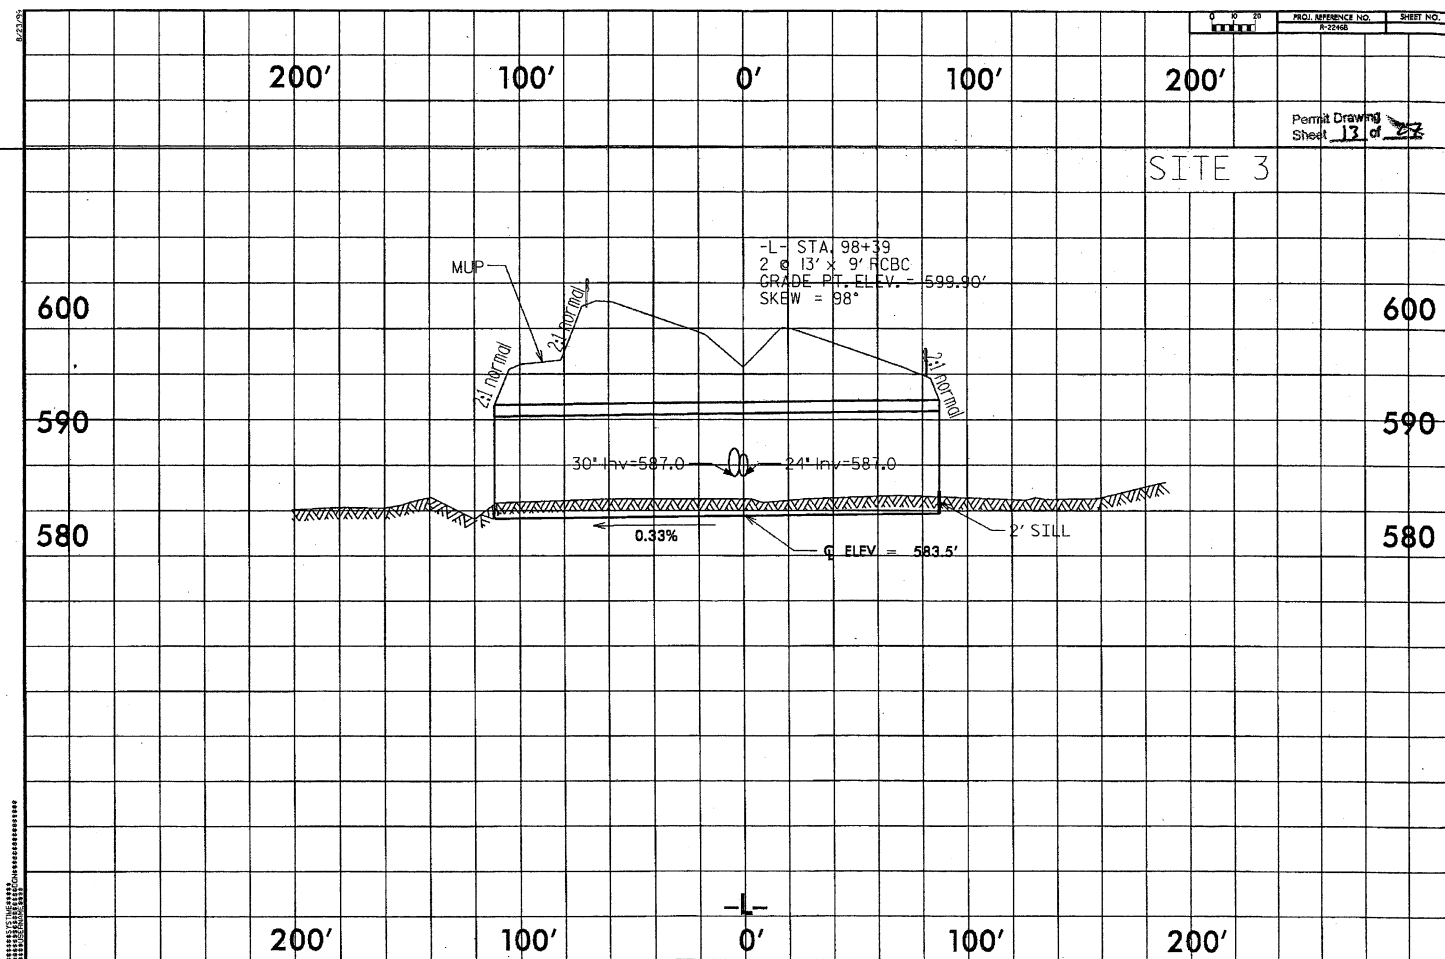


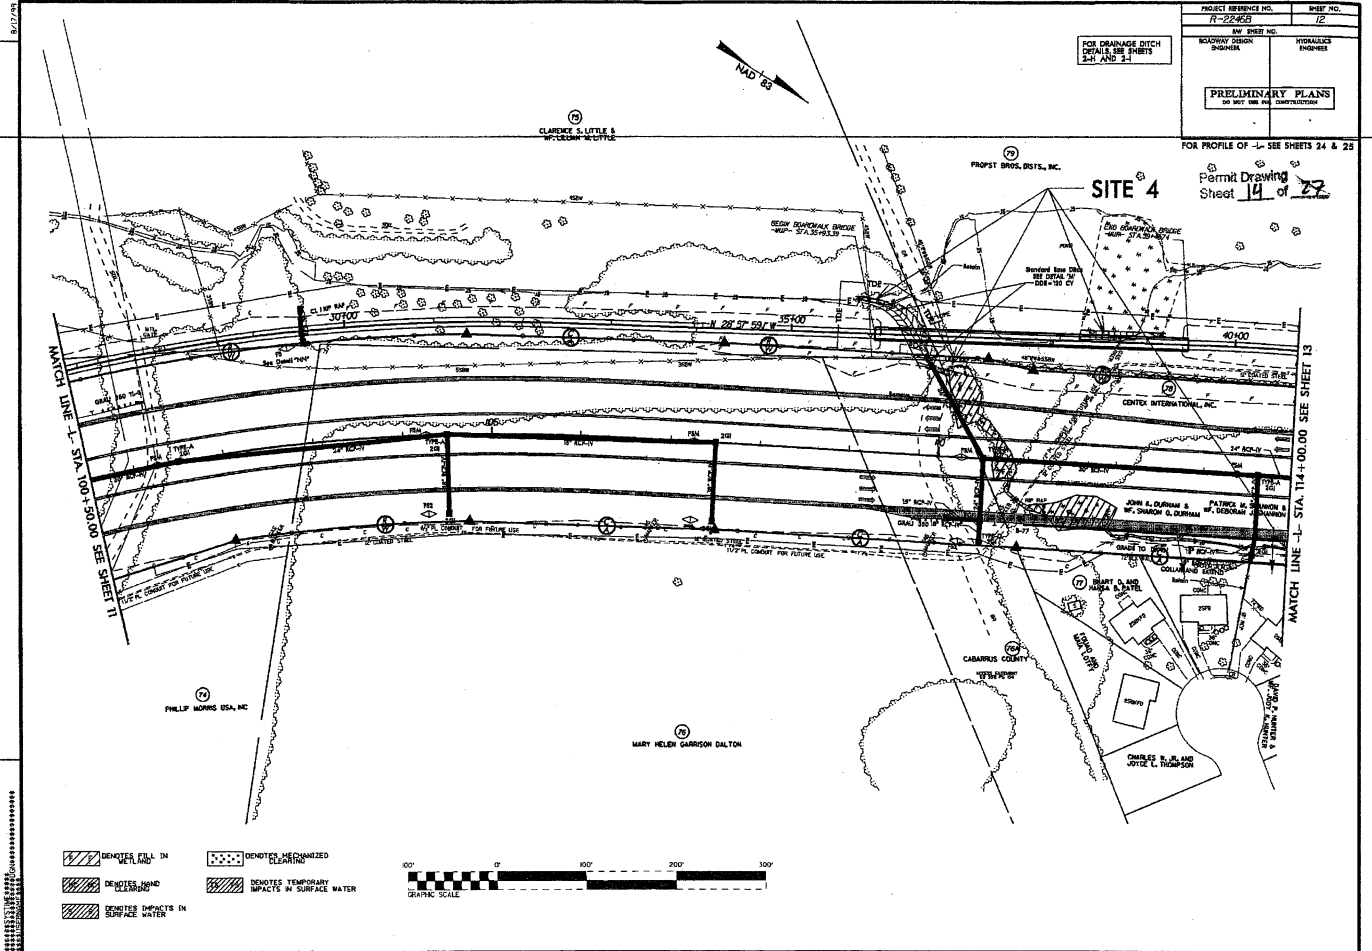


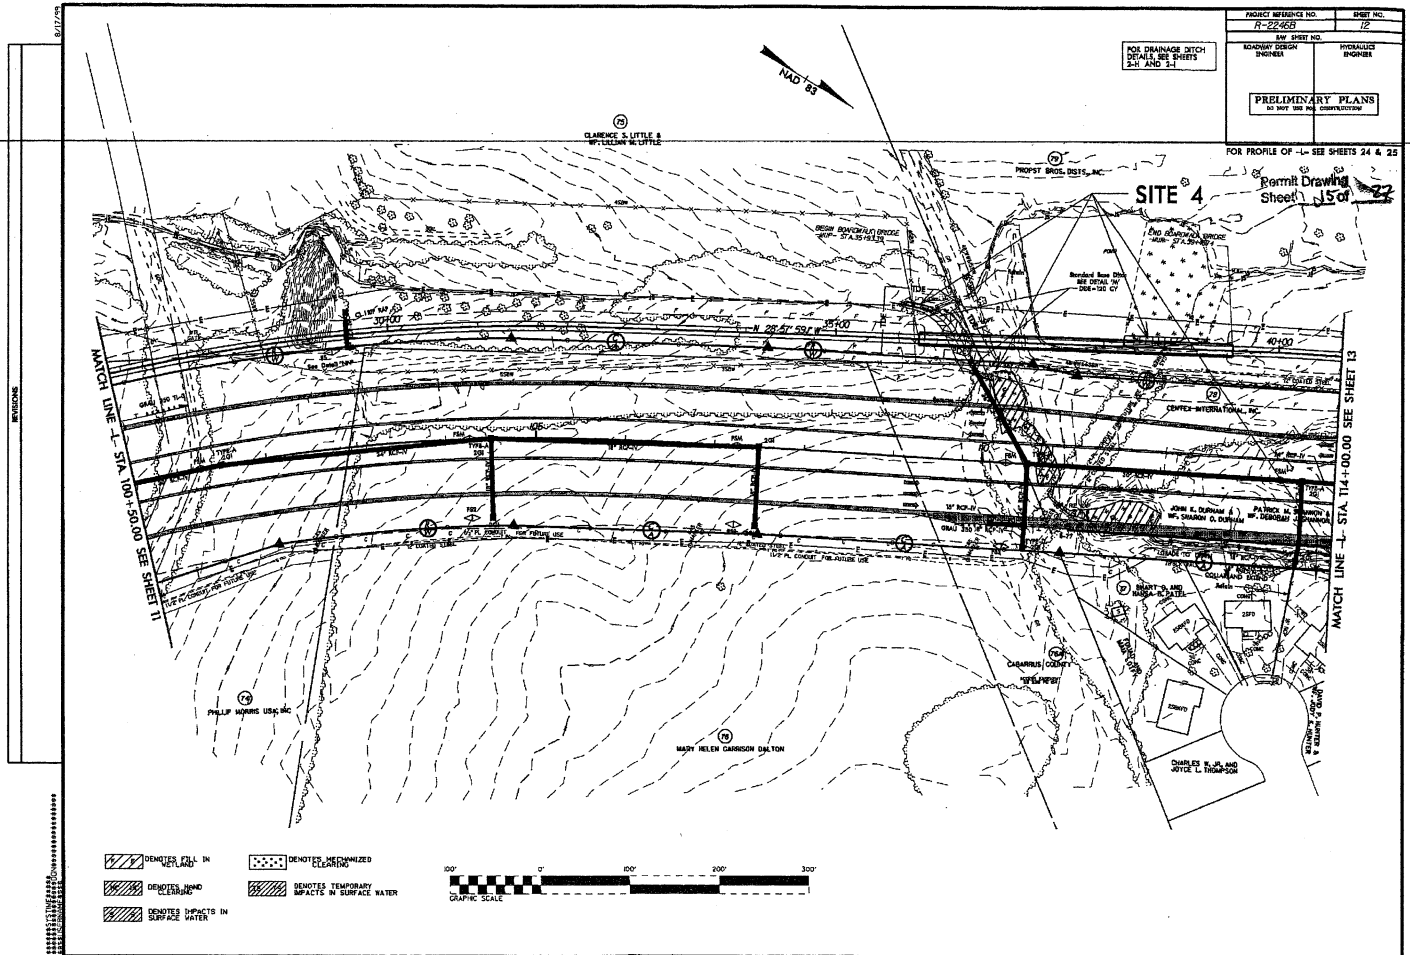


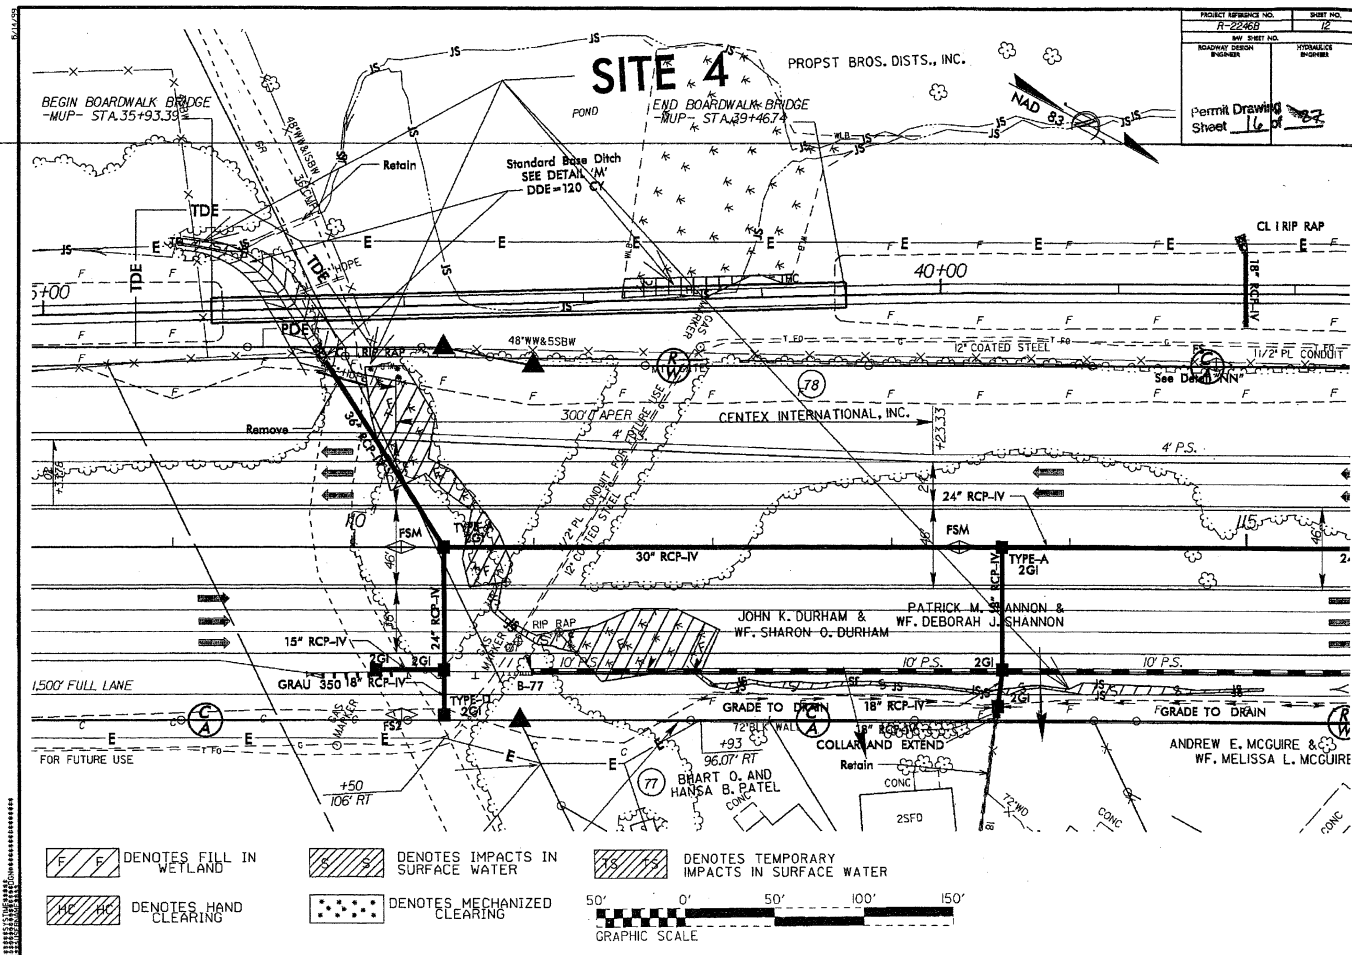

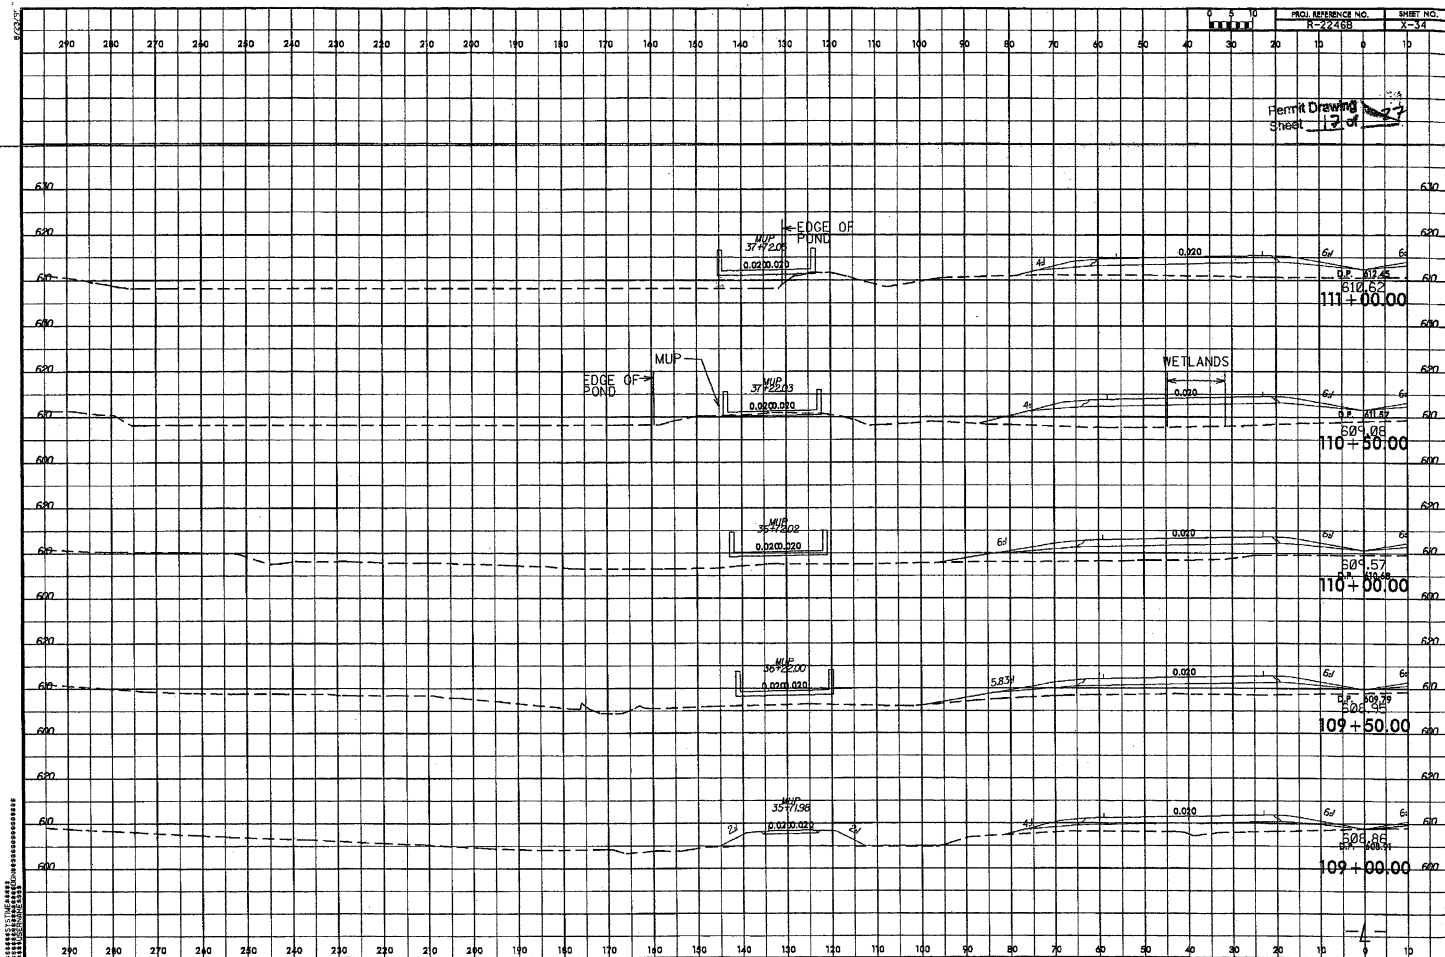

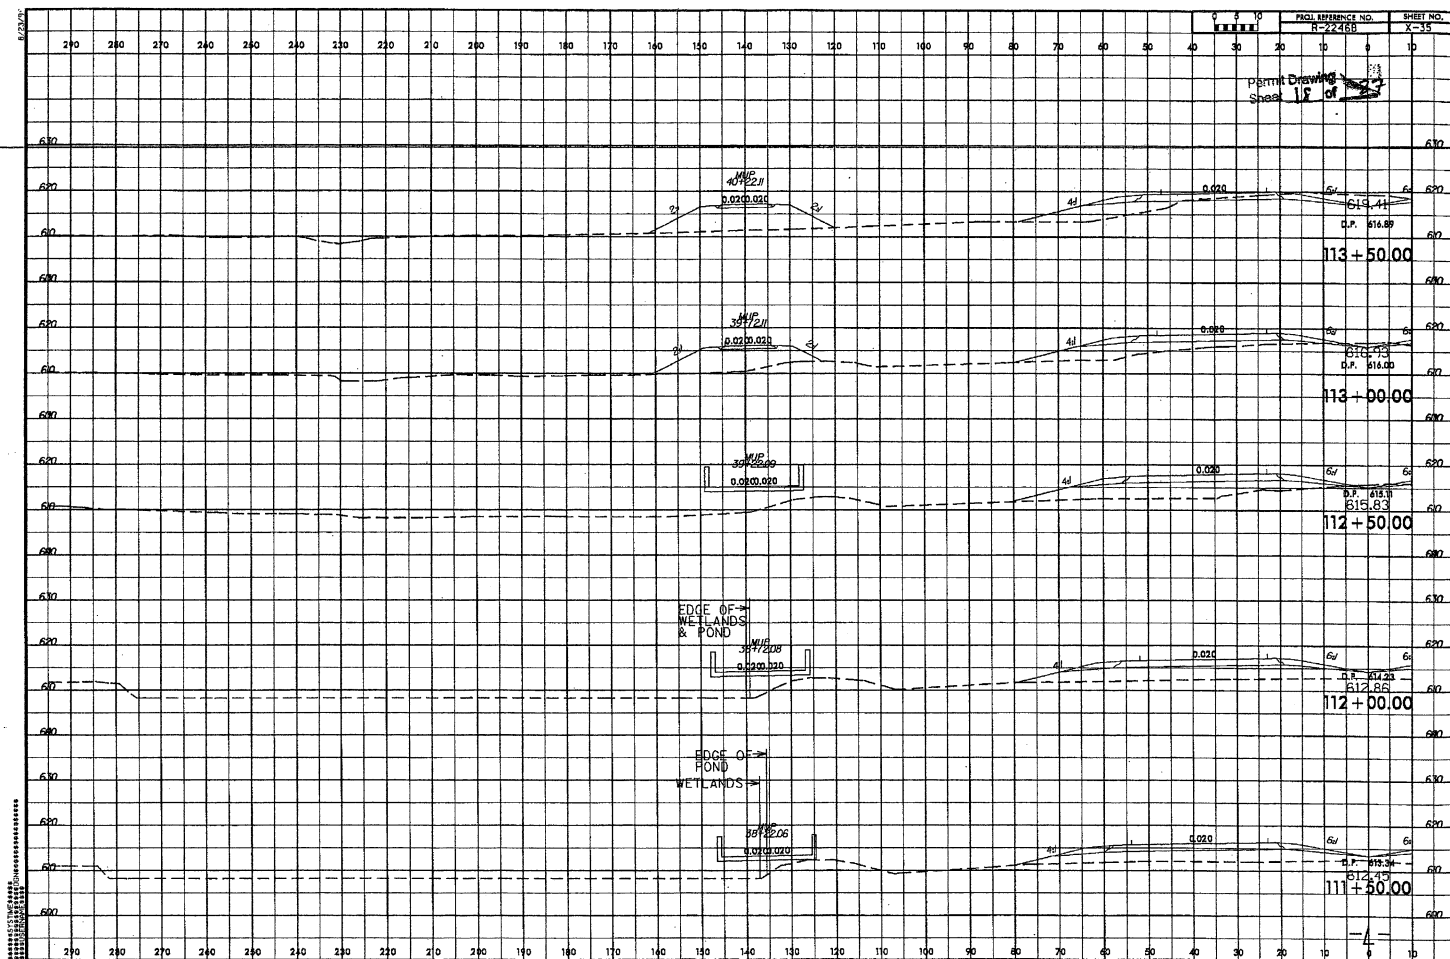


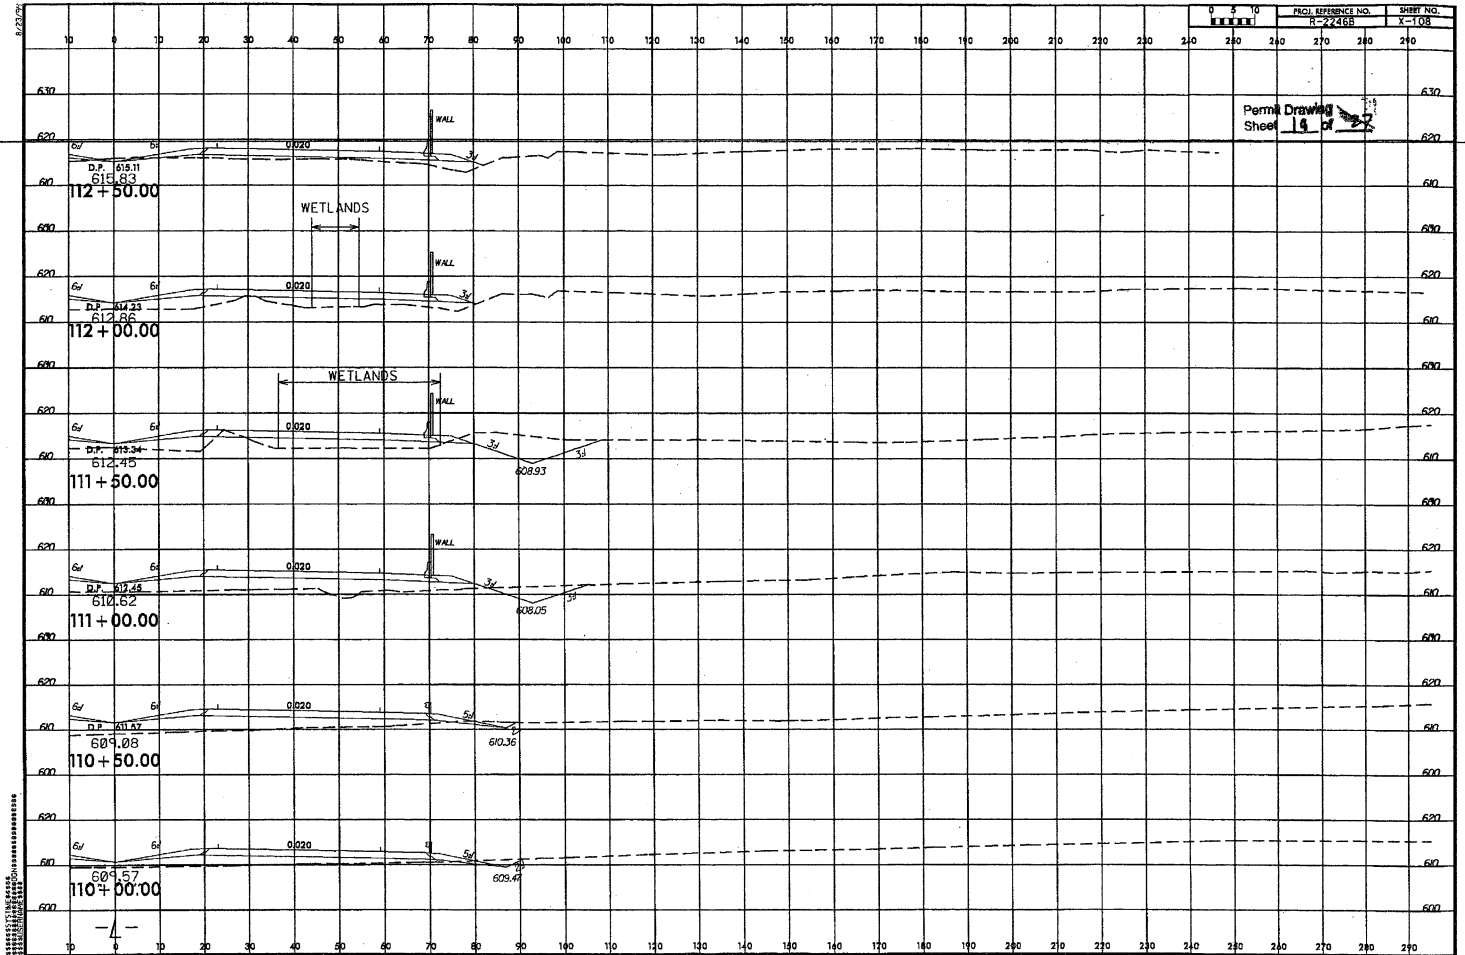


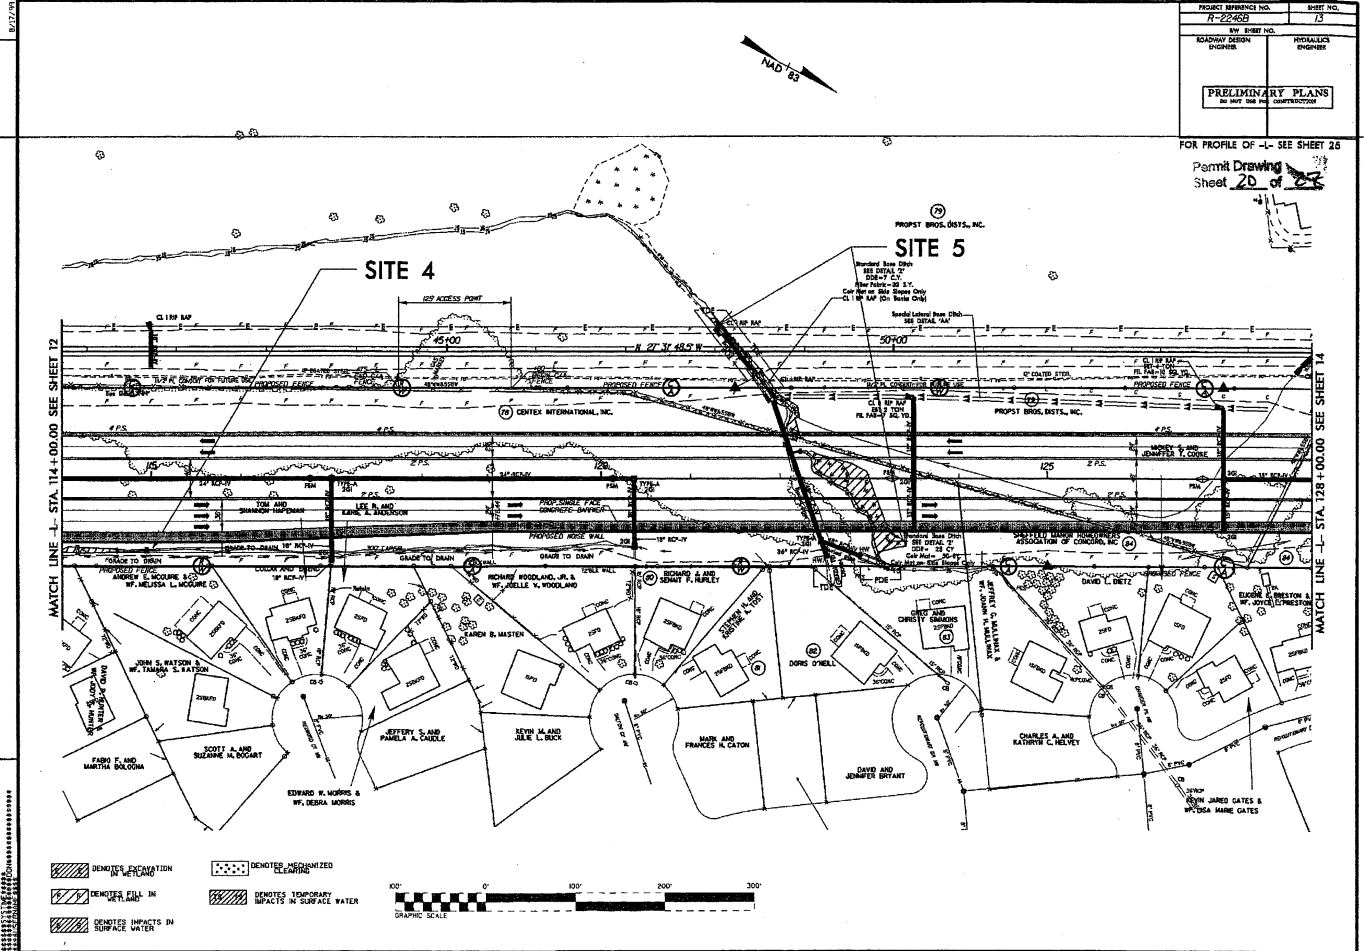



PROJECT REFERENCE NO.	SHEET NO.
R-2246B	13
RAW SHEET NO.	HYDRAULICS
ROADWAY DESIGN	ENGR-889
ENGINEER	
PRELIMINARY PLANS	
IN NOT FOR CONSTRUCTION	


FOR PROFILE OF -L- SEE SHEET 25
 Permit Drawing
 Sheet 21 of 27

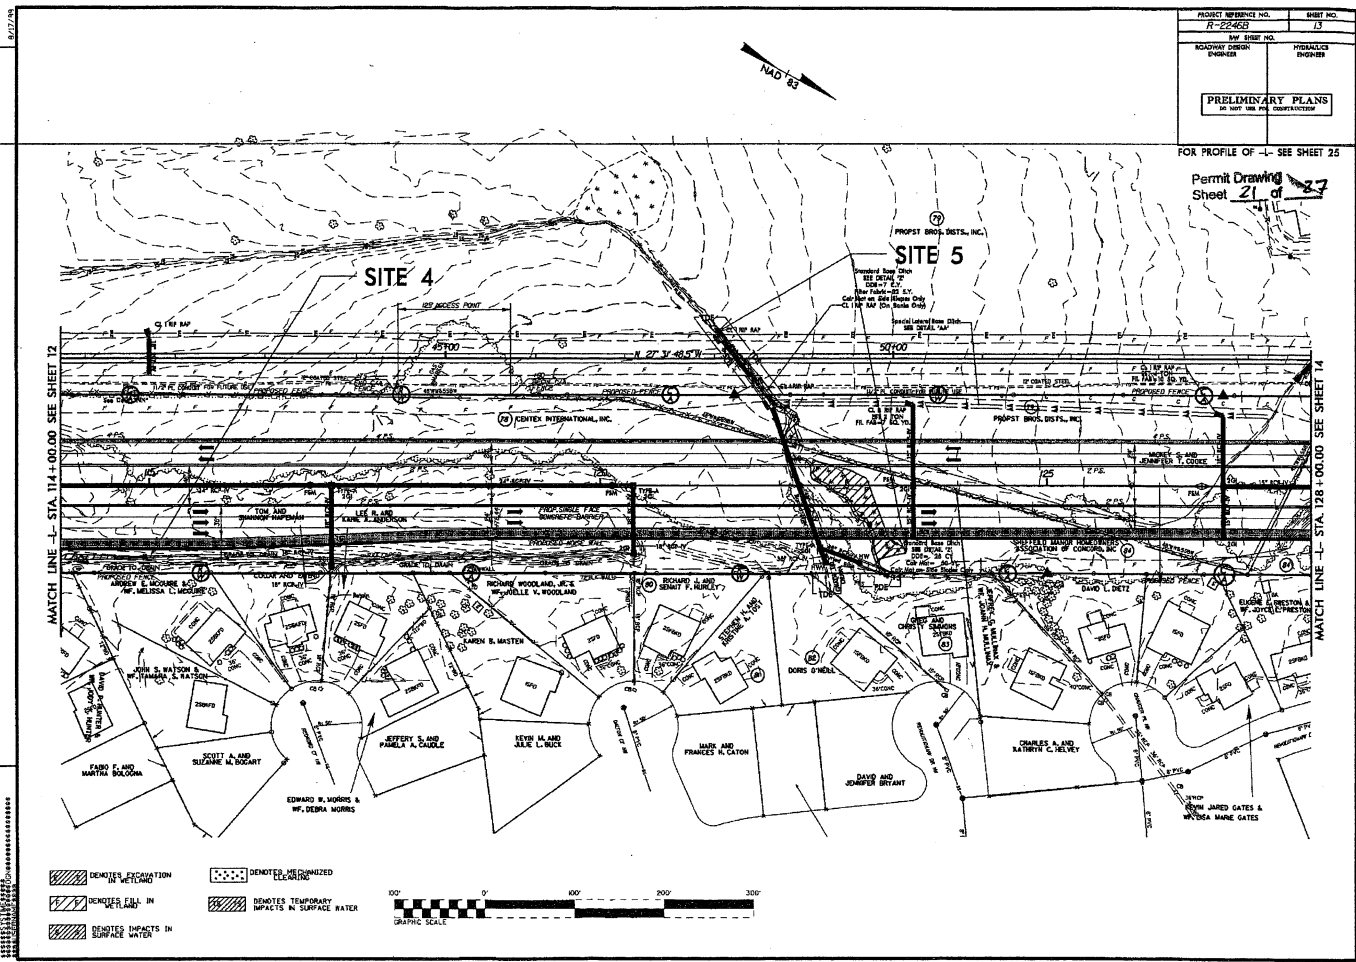

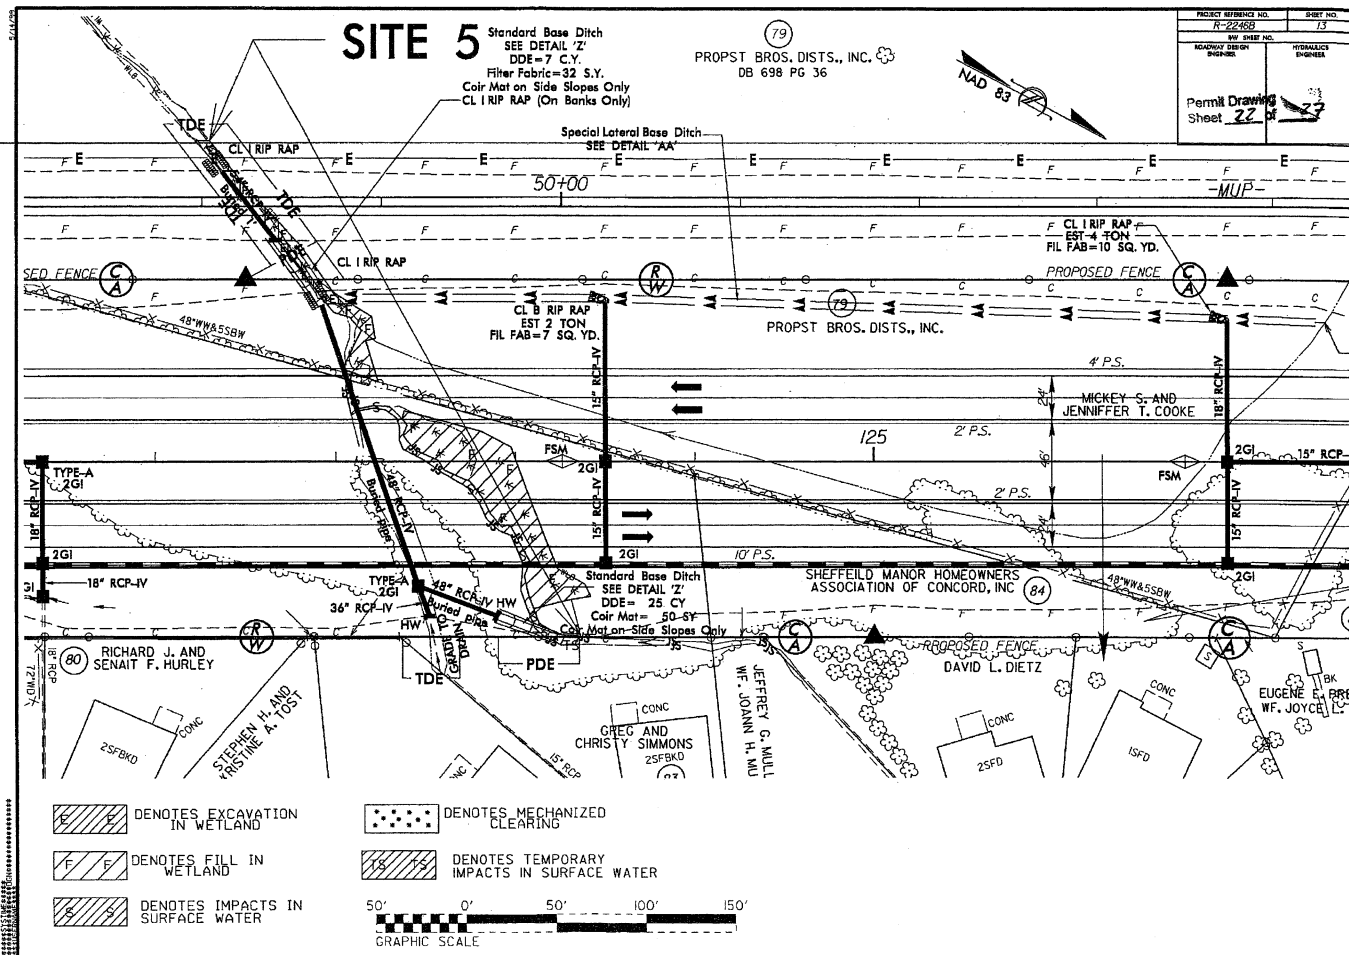

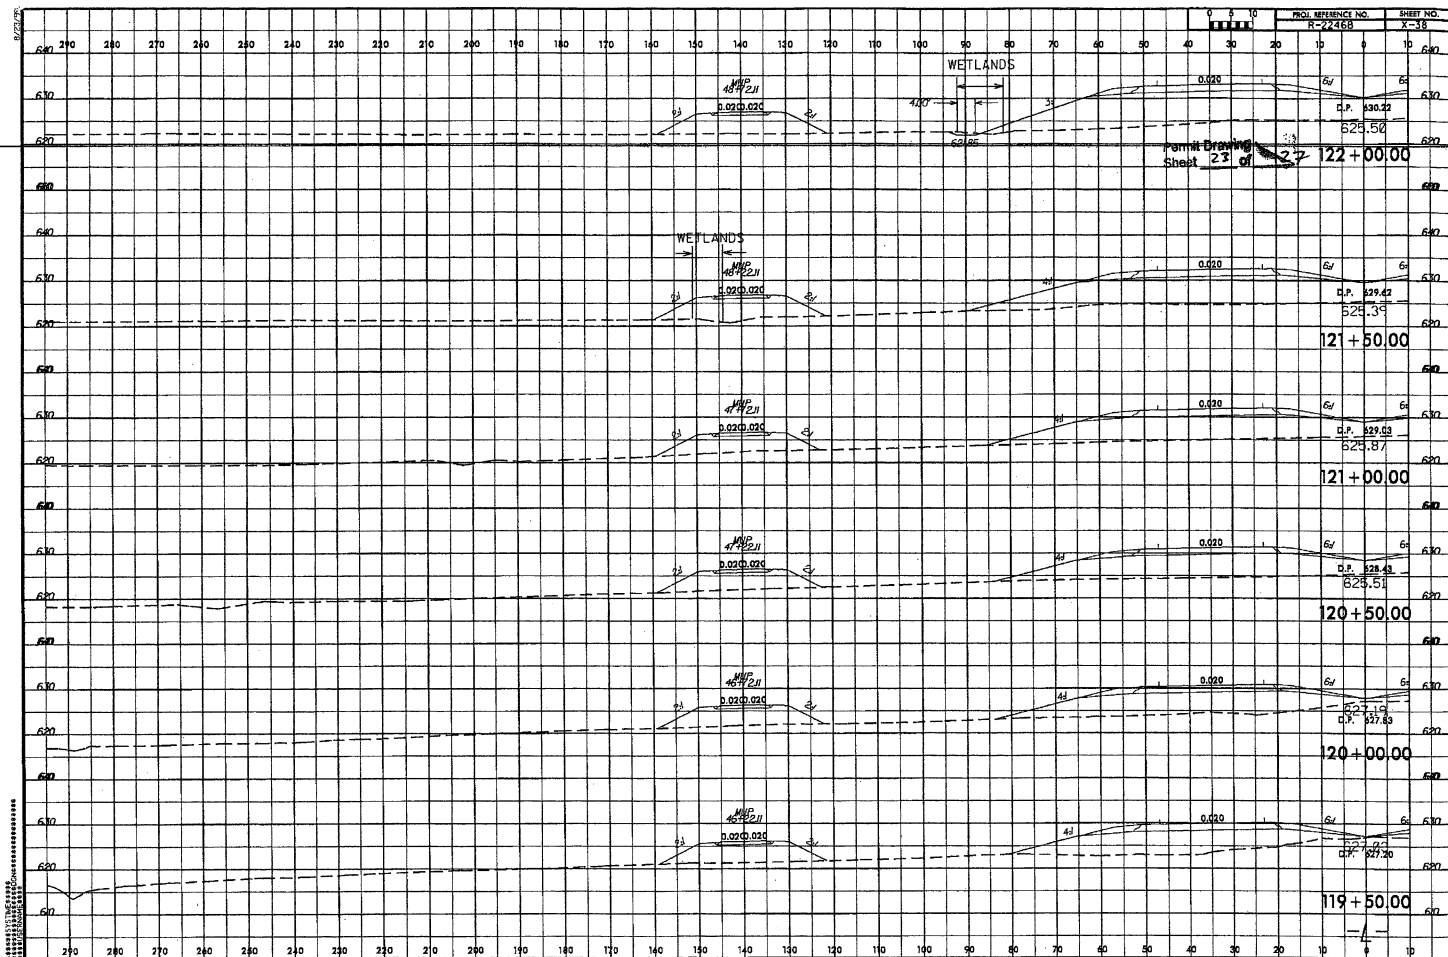

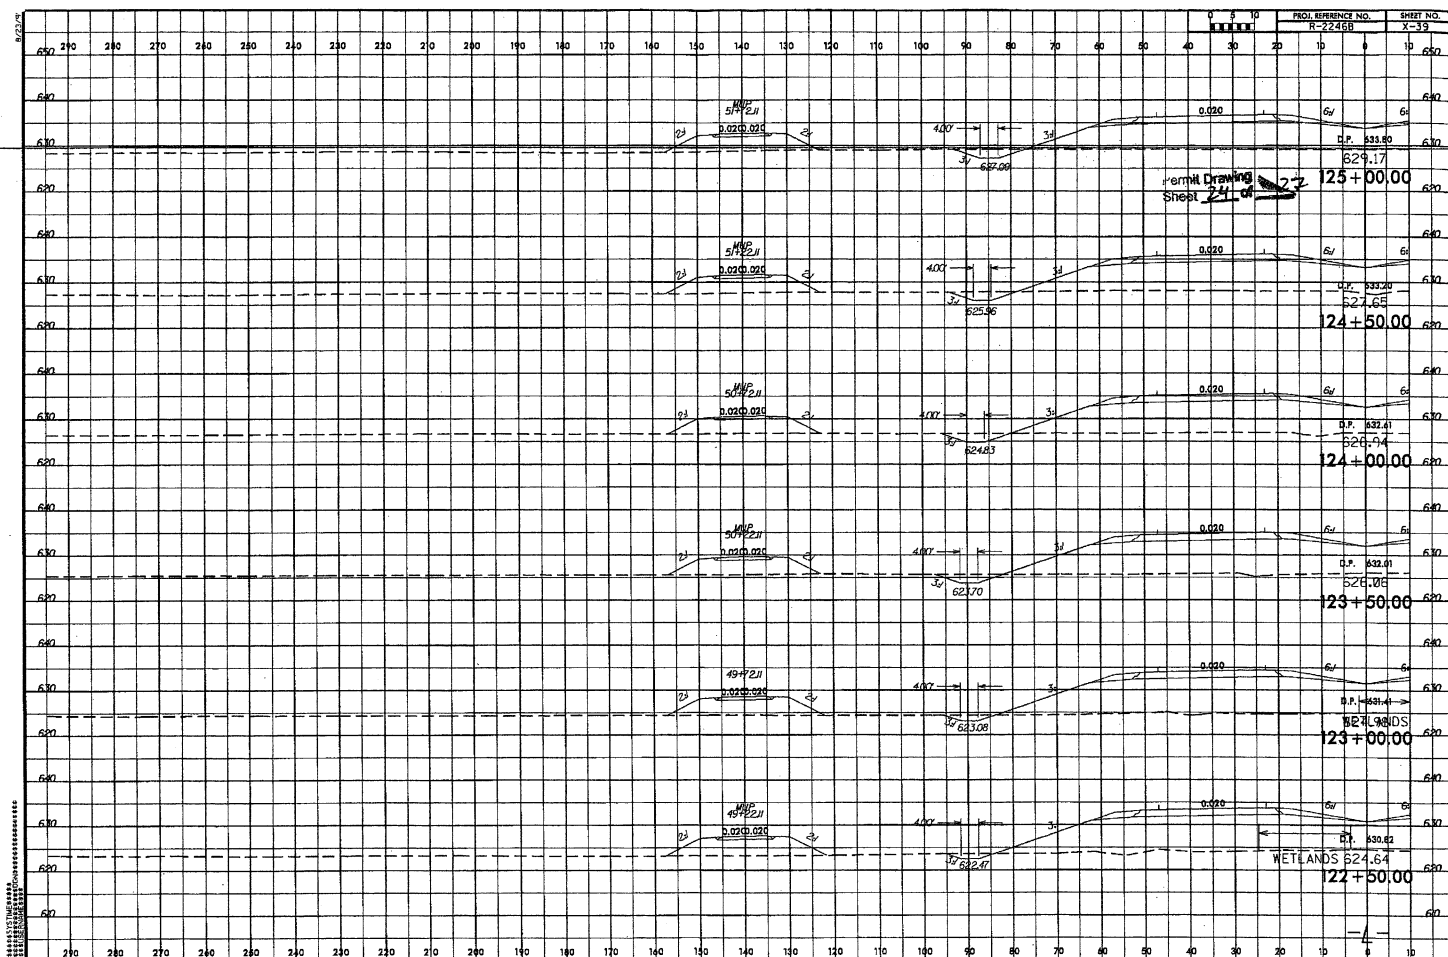

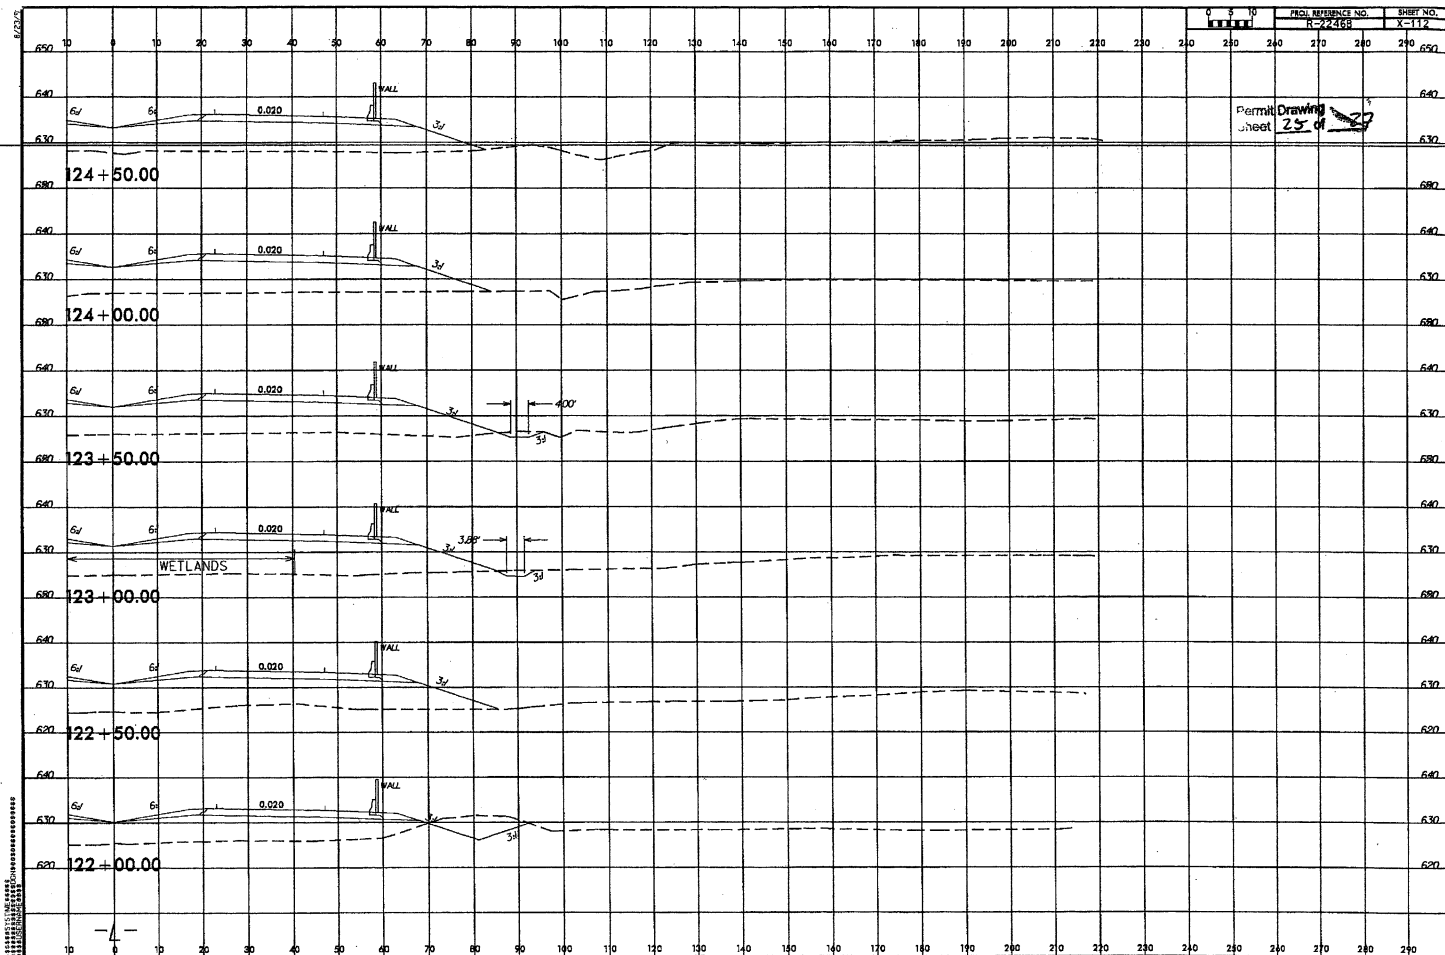

PROPERTY OWNERS NAMES AND ADDRESSES

SITE	PARCEL NO.	NAMES	ADDRESSES
1 & 2	15	NC DOT	
1	16	TOWER PLACE, LLC	1610 WAYBRIDGE LANE CHARLOTTE NC 28220
1 & 2	17	CASCADS, LLC	WAYBRIDGE LANE CHARLOTTE NC 28220
2	25	CONCORD POINTE LIMITED PARTNERSHIP	7800 EAST KAMPER ROAD CINCINNATI OH 45249
3	74	PHILLIP MORRIS USA, INC	PO BOX 26643 RICHMOND VA 23261
3 & 4	75	CLARENCE LITTLE	2555 CONCORD FARMS RD CONCORD NC 28027
4	76A	CABARRUS COUNTY	P.O. BOX 707 CONCORD NC 28026
4 & 5	78	CENTEX INTERNATIONAL	PO BOX 11231 CHARLOTTE NC 28220
4 & 5	79	PROPST BROS. DIST. INC.	829 DAVIDSON DR CONCORD NC 28027
5	85	GREG & CHRISTY SIMMONS	1563 REVOLUTIONARY DR CONCORD NC 28027

NCDOT
DIVISION OF HIGHWAYS
CABARRUS COUNTY
PROJECT: 34408.11 (R-22463)
CONCORD-KANNAPOLIS
GEORGE LILES PARKWAY FROM
SR 1304 TO SR 1451

SHEET OF 16 / 29 / 13

Permit Drawing
Sheet 26 of 127

WETLAND PERMIT IMPACT SUMMARY												
Site No.	Station (From/To)	Structure Size / Type	WETLAND IMPACTS					SURFACE WATER IMPACTS				
			Permanent Fill In Wetlands (ac)	Temp. Fill In Wetlands (ac)	Excavation in Wetlands (ac)	Mechanized Clearing in Wetlands (ac)	Hand Clearing in Wetlands (ac)	Permanent SW impacts (ac)	Temp. SW impacts (ac)	Existing Channel Impacts Permanent (ft)	Existing Channel Impacts Temp. (ft)	Natural Stream Design (ft)
1	29+40 -L-	Fill	0.04									
1	29+77 -L-	2@13x10 RCBC						0.03		156		
1	29+80 -L-	Stream Fill/ Channel Excavation						0.03	<.01	179	30	
2	35+30 -L-	Bank Stabilization						0.01		38		
2	28+20 -EL-	Remove Roadway							<.01		20	*54
3	98+39 -L-	2@13x9 RCBC						0.09		266		
3	98+39 -L-	Channel Excavation						0.03	0.01	113	24	
4	109+05 to 112+00-L-	Fill/36" RCP	0.12			<.01		0.03		384		
4	110+25 to 112+85-L-	MUP Boardwalk					0.02					
4	109+17-L-	Channel Excavation						<.01	<.01	32	5	
5	122+00 to 123+00-L-	Fill/48" RCP	0.08		<.01	<.01		0.01	<.01	209	13	
5	121+52-L-	MUP Fill/54" RCP	0.01		<.01	<.01						
TOTALS:			0.25		0.01	0.01	0.02	0.23	0.03	1377	92	*54
* Removal of existing pipe and roadway. Site 4: 26 sets of 8"x8" MUP Boardwalk Piles = 12 SF of sw impacts (Pond) Site 4: 12 sets of 8"x8" MUP Boardwalk Piles = 6 SF of wetland impacts												
										NC DEPARTMENT OF TRANSPORTATION DIVISION OF HIGHWAYS CABARRUS COUNTY WBS - 34408.1.1 (R-2246B)		
ATN Revised 3/21/05										SHEET 10/10/2012		

Permit Drawing
Sheet 27 of 27



North Carolina Department of Environment and Natural Resources

Division of Water Quality
Charles Wakild, P.E.
Director

Beverly Eaves Perdue
Governor

Dee Freeman
Secretary

January 3, 2012

Dr Greg Thorpe, PhD, Manager
Project Development and Environmental Analysis
North Carolina Department of Transportation
1598 Mail Service Center
Raleigh, North Carolina, 27699-1598

JAN 31 2013


Subject 401 Water Quality Certification Pursuant to Section 401 of the Federal Clean Water Act with ADDITIONAL CONDITIONS for Proposed improvements to George Liles Parkway in Cabarrus County, TIP R-2246 B, NCDWQ Project No 12-0969

Dear Dr Thorpe

Attached hereto is a copy of Certification No 3947 issued to The North Carolina Department of Transportation (NCDOT) dated January 3, 2012.

If we can be of further assistance, do not hesitate to contact us

Sincerely,

 
Charles Wakild
Director

Attachments

cc Liz Hair, US Army Corps of Engineers, Asheville Field Office (electronic copy only)
Chris Mihltscher, Environmental Protection Agency (electronic copy only)
Marella Buncick, NC Wildlife Resources Commission (electronic copy only)
Jason Elliott, NCDOT, Roadside Environmental Unit
Kelly Williams, Ecosystem Enhancement Program
Alan Johnson, NCDWQ, MRO Regional Office
File Copy

Transportation and Permitting Unit
1650 Mail Service Center Raleigh North Carolina 27699 1617
Location 512 N Salisbury St Raleigh North Carolina 27604
Phone 919-807-6300 FAX 919-807-6488
Internet www.ncwaterquality.org

An Equal Opportunity / Affirmative Action Employer

One
North Carolina
Naturally

**401 Water Quality Certification Pursuant to Section 401 of the Federal Clean Water Act
with ADDITIONAL CONDITIONS**

THIS CERTIFICATION is issued in conformity with the requirements of Section 401 Public Laws 92-500 and 95-217 of the United States and subject to the North Carolina Division of Water Quality (NCDWQ) Regulations in 15 NCAC 2H .0500 and This certification authorizes the NCDOT to impact 0.27 acres of jurisdictional wetlands, 0.01 acre of open water, 1,377 linear feet of jurisdictional streams in Cabarrus County. The project shall be constructed pursuant to the application dated October 18, 2012. The authorized impacts are as described below:

Stream Impacts in the Yadkin-Pee Dee River Basin

Site	Permanent Fill in Intermittent Stream (linear ft)	Temporary Fill in Intermittent Stream (linear ft)	Permanent Fill in Perennial Stream (linear ft)	Temporary Fill in Perennial Stream (acre)	Total Stream Impact (linear ft)	Stream Impacts Requiring Mitigation (linear ft)
1			335	<0.01	335	335
2			38	<0.01	38	38
3			379	<0.01	339	339
4			416		416	416
5			209	<0.01	209	209
Total			1377	0.03	1377	1377

Total Stream Impact for Project: 1377 linear feet

Wetland Impacts in the Yadkin-Pee Dee River Basin

Site	Fill (ac)	Fill (temporary) (ac)	Excavation (ac)	Mechanized Clearing (ac)	Hand Clearing (ac)	Area under Bridge (ac)	Total Wetland Impact (ac)
1 (riparian)	0.04						0.04
4 (riparian)	0.12			0.01			0.13
5 (riparian)	0.09		0.02	0.02			0.13
Total	0.25		0.02	0.03			0.30

Total Wetland Impact for Project: 0.30 acres.

Open Water Impacts in the Yadkin-Pee Dee River Basin

Site	Permanent Fill in Open Waters (ac)	Temporary Fill in Open Waters (ac)	Total Fill in Open Waters (ac)
4	<< 0.01		<< 0.01
Total	<< 0.01		<< 0.01

The application provides adequate assurance that the discharge of fill material into the waters of the Yadkin-Pee Dee River Basin in conjunction with the proposed development will not result in a violation of applicable Water Quality Standards and discharge guidelines. Therefore, the State of North Carolina certifies that this activity will not violate the applicable portions of Sections 301, 302, 303, 306, 307 of PL 92-500 and PL 95-217 if conducted in accordance with the application and conditions hereinafter set forth.

This approval is only valid for the purpose and design that you submitted in your application dated October 18, 2012. Should your project change, you are required to notify the NCDWQ and submit a new application. If the property is sold, the new owner must be given a copy of this Certification and approval letter, and is thereby responsible for complying with all the conditions. If any additional wetland impacts, or stream impacts, for this project (now or in the future) exceed the impacts outlined above, additional compensatory mitigation may be required as described in 15A NCAC 2H 0506 (h) (6) and (7). For this approval to remain valid, you are required to comply with all the conditions listed below. In addition, you should obtain all other federal, state or local permits before proceeding with your project including (but not limited to) Sediment and Erosion control, Coastal Stormwater, Non-discharge and Water Supply watershed regulations. This Certification shall expire on the same day as the expiration date of the corresponding Corps of Engineers Permit.

Condition(s) of Certification.

- 1 Unless otherwise approved in this certification, placement of culverts and other structures in open waters and streams shall be placed below the elevation of the streambed by one foot for all culverts with a diameter greater than 48 inches, and 20 percent of the culvert diameter for culverts having a diameter less than 48 inches, to allow low flow passage of water and aquatic life. Design and placement of culverts and other structures including temporary erosion control measures shall not be conducted in a manner that may result in dis-equilibrium of wetlands or streambeds or banks, adjacent to or upstream and downstream of the above structures. The applicant is required to provide evidence that the equilibrium is being maintained if requested in writing by NCDWQ. If this condition is unable to be met due to bedrock or other limiting features encountered during construction, please contact NCDWQ for guidance on how to proceed and to determine whether or not a permit modification will be required.
- 2 Pipes and culverts used exclusively to maintain equilibrium in wetlands, where aquatic life passage is not a concern, shall not be buried. These pipes shall be installed at natural ground elevation.
- 3 The dimension, pattern and profile of the stream above and below the crossing shall not be modified. Disturbed floodplains and streams shall be restored to natural geomorphic conditions.
- 4 No rock, sand or other materials shall be dredged from the stream channel except where authorized by this certification.
- 5 The use of rip-rap above the Normal High Water Mark shall be minimized. Any rip-rap placed for stream stabilization shall be placed in stream channels in such a manner that it does not impede aquatic life passage.

- 6 Native riparian vegetation must be reestablished in the riparian areas within the construction limits of the project by the end of the growing season following completion of construction
- 7 Discharging hydroseed mixtures and washing out hydroseeders and other equipment in or adjacent to surface waters is prohibited
- 8 All fill slopes located in jurisdictional wetlands shall be placed at slopes no flatter than 3:1, unless otherwise authorized by this certification. In addition, all diversion ditches and fill slopes (> 3:1) shall be matted to prevent erosion and loss of sediment to Waters of the State
- 9 All portions of the proposed project draining to 303(d) listed watersheds that are impaired due to turbidity shall be designed, constructed, and operated with sediment and erosion control measures that meet Design Standards in Sensitive Watersheds [15A NCAC 4B 0124]. However, due to the size of the project, NC DOT shall not be required to meet 15A NCAC 4B 0124(a) regarding the maximum amount of uncovered acres

All portions of the proposed project draining to 303(d) listed watersheds that are impaired due to biological criteria exceedances shall not discharge stormwater directly to surface waters. Stormwater shall be treated using appropriate best management practices (e.g., vegetated conveyances, constructed wetlands, detention ponds, etc.) prior to discharging to surface waters.

- 10 Compensatory mitigation for impacts to 1377 linear feet of streams at a replacement ratio of 1:1 is required by NCDWQ. Fifty-four (54) linear feet of compensatory mitigation for impacts to jurisdictional streams shall be provided by daylighting a stream at site #2 pursuant to the mitigation plan submitted in the application. The remaining mitigation requirements are to be conducted through the North Carolina Ecosystem Enhancement Program (EEP), and EEP has agreed to implement the mitigation for the project. EEP has indicated in a letter dated October 11, 2012 that they will assume responsibility for 1,339 linear feet of stream and 0.27 acres of wetland impacts satisfying the federal Clean Water Act compensatory mitigation requirements for the above-referenced project, in accordance with the EEP Mitigation Banking Instrument signed July 28, 2010 and in accordance with the Tri-Party MOA signed on July 22, 2003 and the Dual-Party MOA signed on April 12, 2004.
- 11 Erosion and sediment control practices must be in full compliance with all specifications governing the proper design, installation and operation and maintenance of such Best Management Practices in order to protect surface waters standards.
 - The erosion and sediment control measures for the project must be designed, installed, operated, and maintained in accordance with the most recent version of the *North Carolina Sediment and Erosion Control Planning and Design Manual*.
 - The design, installation, operation, and maintenance of the sediment and erosion control measures must be such that they equal, or exceed, the requirements specified in the most recent version of the *North Carolina Sediment and Erosion Control Manual*. The devices shall be maintained on all construction sites, borrow sites, and waste pile (spoil) projects, including contractor-owned or leased borrow pits associated with the project.

- For borrow pit sites, the erosion and sediment control measures must be designed, installed, operated, and maintained in accordance with the most recent version of the *North Carolina Surface Mining Manual*
 - The reclamation measures and implementation must comply with the reclamation in accordance with the requirements of the Sedimentation Pollution Control Act
- 12 If concrete is used during construction, a dry work area shall be maintained to prevent direct contact between curing concrete and stream water. Water that inadvertently contacts uncured concrete shall not be discharged to surface waters due to the potential for elevated pH and possible aquatic life and fish kills.
 - 13 All work in or adjacent to stream waters shall be conducted in a dry work area. Approved BMP measures from the most current version of NCDOT Construction and Maintenance Activities manual such as sandbags, rock berms, cofferdams and other diversion structures shall be used to prevent excavation in flowing water.
 - 14 During the construction of the project, no staging of equipment (or use of equipment) of any kind is permitted in waters of the U.S., or protected riparian buffers. In addition, all mechanized equipment operated near surface waters must be regularly inspected and maintained to prevent contamination of stream waters from fuels, lubricants, hydraulic fluids, or other toxic materials.
 - 15 The Permittee shall ensure that the final design drawings adhere to the permit and to the permit drawings submitted for approval.
 - 16 The Permittee shall report any violations of this certification to the Division of Water Quality within 24 hours of discovery.
 - 17 A copy of this Water Quality Certification shall be maintained on the construction site at all times. In addition, the Water Quality Certification and all subsequent modifications, if any, shall be maintained with the Division Engineer and the on-site project manager.
 - 18 Upon completion of the project (including any impacts at associated borrow or waste sites), the NCDOT Division Engineer (or the authorized personnel) shall complete and return the enclosed "Certification of Completion Form" to notify NCDWQ when all work included in the 401 Certification has been completed.
 - 19 The permittee and its authorized agents shall conduct its activities in a manner consistent with State water quality standards (including any requirements resulting from compliance with §303(d) of the Clean Water Act) and any other appropriate requirements of State and Federal law. If NCDWQ determines that such standards or laws are not being met (including the failure to sustain a designated or achieved use) or that State or federal law is being violated, or that further conditions are necessary to assure compliance, NCDWQ may reevaluate and modify this certification.

Violations of any condition herein set forth may result in revocation of this Certification and may result in criminal and/or civil penalties. This Certification shall become null and void unless the above

conditions are made conditions of the Federal 404 and/or Coastal Area Management Act Permit This Certification shall expire upon the expiration of the 404 or CAMA permit

If you wish to contest any statement in the attached Certification you must file a petition for an administrative hearing You may obtain the petition form from the office of Administrative hearings You must file the petition with the office of Administrative Hearings within sixty (60) days of receipt of this notice A petition is considered filed when it is received in the office of Administrative Hearings during normal office hours The Office of Administrative Hearings accepts filings Monday through Friday between the hours of 8 00am and 5 00pm, except for official state holidays The original and one (1) copy of the petition must be filed with the Office of Administrative Hearings

The petition may be faxed-provided the original and one copy of the document is received by the Office of Administrative Hearings within five (5) business days following the faxed transmission The mailing address for the Office of Administrative Hearings is

Office of Administrative Hearings
6714 Mail Service Center
Raleigh, NC 27699-6714
Telephone (919)431-3000, Facsimile (919)431-3100

A copy of the petition must also be served on DENR as follows

Mr William Cary, General Counsel
Department of Environment and Natural Resources
1601 Mail Service Center

This the 3rd day of January 2012

DIVISION OF WATER QUALITY



Charles Wakild
Director


WQC No 3947



North Carolina Department of Environment and Natural Resources

Division of Water Quality
Charles Wakild, P.E.
Director

Beverly Eaves Perdue
Governor

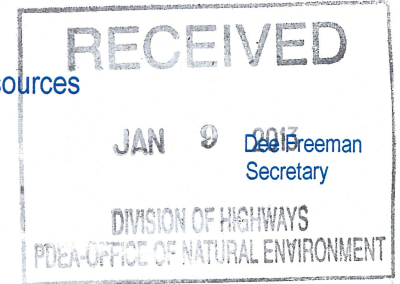

January 3, 2012

Dr. Greg Thorpe, PhD., Manager
Project Development and Environmental Analysis
North Carolina Department of Transportation
1598 Mail Service Center
Raleigh, North Carolina, 27699-1598


Subject: 401 Water Quality Certification Pursuant to Section 401 of the Federal Clean Water Act with ADDITIONAL CONDITIONS for Proposed improvements to George Liles Parkway in Cabarrus County, TIP R-2246 B, NCDWQ Project No. 12-0969.

Dear Dr. Thorpe:

Attached hereto is a copy of Certification No. 3947 issued to The North Carolina Department of Transportation (NCDOT) dated January 3, 2012.

If we can be of further assistance, do not hesitate to contact us.

Sincerely,

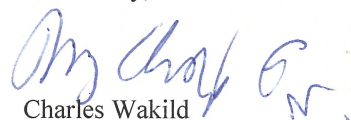
Charles Wakild
Director

Attachments

cc: Liz Hair, US Army Corps of Engineers, Asheville Field Office (electronic copy only)
Chris Militscher, Environmental Protection Agency (electronic copy only)
Marella Buncick, NC Wildlife Resources Commission (electronic copy only)
Jason Elliott, NCDOT, Roadside Environmental Unit
Kelly Williams, Ecosystem Enhancement Program
Alan Johnson, NCDWQ, MRO Regional Office
File Copy

**401 Water Quality Certification Pursuant to Section 401 of the Federal Clean Water Act
with ADDITIONAL CONDITIONS**

THIS CERTIFICATION is issued in conformity with the requirements of Section 401 Public Laws 92-500 and 95-217 of the United States and subject to the North Carolina Division of Water Quality (NCDWQ) Regulations in 15 NCAC 2H .0500 and This certification authorizes the NCDOT to impact 0.27 acres of jurisdictional wetlands, 0.01 acre of open water, 1,377 linear feet of jurisdictional streams in Cabarrus County. The project shall be constructed pursuant to the application dated October 18, 2012. The authorized impacts are as described below:

Stream Impacts in the Yadkin-Pee Dee River Basin

Site	Permanent Fill in Intermittent Stream (linear ft)	Temporary Fill in Intermittent Stream (linear ft)	Permanent Fill in Perennial Stream (linear ft)	Temporary Fill in Perennial Stream (acre)	Total Stream Impact (linear ft)	Stream Impacts Requiring Mitigation (linear ft)
1			335	<0.01	335	335
2			38	<0.01	38	38
3			379	<0.01	339	339
4			416		416	416
5			209	<0.01	209	209
Total			1377	0.03	1377	1377

Total Stream Impact for Project: 1377 linear feet

Wetland Impacts in the Yadkin-Pee Dee River Basin

Site	Fill (ac)	Fill (temporary) (ac)	Excavation (ac)	Mechanized Clearing (ac)	Hand Clearing (ac)	Area under Bridge (ac)	Total Wetland Impact (ac)
1 (riparian)	0.04						0.04
4 (riparian)	0.12			0.01			0.13
5 (riparian)	0.09		0.02	0.02			0.13
Total	0.25		0.02	0.03			0.30

Total Wetland Impact for Project: 0.30 acres.

Open Water Impacts in the Yadkin-Pee Dee River Basin

Site	Permanent Fill in Open Waters (ac)	Temporary Fill in Open Waters (ac)	Total Fill in Open Waters (ac)
4	<< 0.01		<< 0.01
Total	<< 0.01		<< 0.01

The application provides adequate assurance that the discharge of fill material into the waters of the Yadkin-Pee Dee River Basin in conjunction with the proposed development will not result in a violation of applicable Water Quality Standards and discharge guidelines. Therefore, the State of North Carolina certifies that this activity will not violate the applicable portions of Sections 301, 302, 303, 306, 307 of PL 92-500 and PL 95-217 if conducted in accordance with the application and conditions hereinafter set forth.

This approval is only valid for the purpose and design that you submitted in your application dated October 18, 2012. Should your project change, you are required to notify the NCDWQ and submit a new application. If the property is sold, the new owner must be given a copy of this Certification and approval letter, and is thereby responsible for complying with all the conditions. If any additional wetland impacts, or stream impacts, for this project (now or in the future) exceed the impacts outlined above, additional compensatory mitigation may be required as described in 15A NCAC 2H .0506 (h) (6) and (7). For this approval to remain valid, you are required to comply with all the conditions listed below. In addition, you should obtain all other federal, state or local permits before proceeding with your project including (but not limited to) Sediment and Erosion control, Coastal Stormwater, Non-discharge and Water Supply watershed regulations. This Certification shall expire on the same day as the expiration date of the corresponding Corps of Engineers Permit.

Condition(s) of Certification:

1. Unless otherwise approved in this certification, placement of culverts and other structures in open waters and streams shall be placed below the elevation of the streambed by one foot for all culverts with a diameter greater than 48 inches, and 20 percent of the culvert diameter for culverts having a diameter less than 48 inches, to allow low flow passage of water and aquatic life. Design and placement of culverts and other structures including temporary erosion control measures shall not be conducted in a manner that may result in dis-equilibrium of wetlands or streambeds or banks, adjacent to or upstream and downstream of the above structures. The applicant is required to provide evidence that the equilibrium is being maintained if requested in writing by NCDWQ. If this condition is unable to be met due to bedrock or other limiting features encountered during construction, please contact NCDWQ for guidance on how to proceed and to determine whether or not a permit modification will be required.
2. Pipes and culverts used exclusively to maintain equilibrium in wetlands, where aquatic life passage is not a concern, shall not be buried. These pipes shall be installed at natural ground elevation.
3. The dimension, pattern and profile of the stream above and below the crossing shall not be modified. Disturbed floodplains and streams shall be restored to natural geomorphic conditions.
4. No rock, sand or other materials shall be dredged from the stream channel except where authorized by this certification.
5. The use of rip-rap above the Normal High Water Mark shall be minimized. Any rip-rap placed for stream stabilization shall be placed in stream channels in such a manner that it does not impede aquatic life passage.

6. Native riparian vegetation must be reestablished in the riparian areas within the construction limits of the project by the end of the growing season following completion of construction.
7. Discharging hydroseed mixtures and washing out hydroseeders and other equipment in or adjacent to surface waters is prohibited.
8. All fill slopes located in jurisdictional wetlands shall be placed at slopes no flatter than 3:1, unless otherwise authorized by this certification. In addition, all diversion ditches and fill slopes (> 3:1) shall be matted to prevent erosion and loss of sediment to Waters of the State.
9. All portions of the proposed project draining to 303(d) listed watersheds that are impaired due to turbidity shall be designed, constructed, and operated with sediment and erosion control measures that meet Design Standards in Sensitive Watersheds [15A NCAC 4B .0124]. However, due to the size of the project, NC DOT shall not be required to meet 15A NCAC 4B .0124(a) regarding the maximum amount of uncovered acres.

All portions of the proposed project draining to 303(d) listed watersheds that are impaired due to biological criteria exceedances shall not discharge stormwater directly to surface waters. Stormwater shall be treated using appropriate best management practices (e.g., vegetated conveyances, constructed wetlands, detention ponds, etc.) prior to discharging to surface waters.

10. Compensatory mitigation for impacts to 1377 linear feet of streams at a replacement ratio of 1:1 is required by NCDWQ. Fifty-four (54) linear feet of compensatory mitigation for impacts to jurisdictional streams shall be provided by day lighting a stream at site #2 pursuant to the mitigation plan submitted in the application. The remaining mitigation requirements are to be conducted through the North Carolina Ecosystem Enhancement Program (EEP), and EEP has agreed to implement the mitigation for the project. EEP has indicated in a letter dated October 11, 2012 that they will assume responsibility for 1,339 linear of stream and 0.27 acres of wetland impacts satisfying the federal Clean Water Act compensatory mitigation requirements for the above-referenced project, in accordance with the EEP Mitigation Banking Instrument signed July 28, 2010 and in accordance with the Tri-Party MOA signed on July 22, 2003 and the Dual-Party MOA signed on April 12, 2004.
11. Erosion and sediment control practices must be in full compliance with all specifications governing the proper design, installation and operation and maintenance of such Best Management Practices in order to protect surface waters standards:
 - The erosion and sediment control measures for the project must be designed, installed, operated, and maintained in accordance with the most recent version of the *North Carolina Sediment and Erosion Control Planning and Design Manual*.
 - The design, installation, operation, and maintenance of the sediment and erosion control measures must be such that they equal, or exceed, the requirements specified in the most recent version of the *North Carolina Sediment and Erosion Control Manual*. The devices shall be maintained on all construction sites, borrow sites, and waste pile (spoil) projects, including contractor-owned or leased borrow pits associated with the project.

- For borrow pit sites, the erosion and sediment control measures must be designed, installed, operated, and maintained in accordance with the most recent version of the *North Carolina Surface Mining Manual*.
 - The reclamation measures and implementation must comply with the reclamation in accordance with the requirements of the Sedimentation Pollution Control Act.
12. If concrete is used during construction, a dry work area shall be maintained to prevent direct contact between curing concrete and stream water. Water that inadvertently contacts uncured concrete shall not be discharged to surface waters due to the potential for elevated pH and possible aquatic life and fish kills.
 13. All work in or adjacent to stream waters shall be conducted in a dry work area. Approved BMP measures from the most current version of NCDOT Construction and Maintenance Activities manual such as sandbags, rock berms, cofferdams and other diversion structures shall be used to prevent excavation in flowing water.
 14. During the construction of the project, no staging of equipment (or use of equipment) of any kind is permitted in waters of the U.S., or protected riparian buffers. In addition, all mechanized equipment operated near surface waters must be regularly inspected and maintained to prevent contamination of stream waters from fuels, lubricants, hydraulic fluids, or other toxic materials.
 15. The Permittee shall ensure that the final design drawings adhere to the permit and to the permit drawings submitted for approval.
 16. The Permittee shall report any violations of this certification to the Division of Water Quality within 24 hours of discovery.
 17. A copy of this Water Quality Certification shall be maintained on the construction site at all times. In addition, the Water Quality Certification and all subsequent modifications, if any, shall be maintained with the Division Engineer and the on-site project manager.
 18. Upon completion of the project (including any impacts at associated borrow or waste sites), the NCDOT Division Engineer (or the authorized personnel) shall complete and return the enclosed "Certification of Completion Form" to notify NCDWQ when all work included in the 401 Certification has been completed.
 19. The permittee and its authorized agents shall conduct its activities in a manner consistent with State water quality standards (including any requirements resulting from compliance with §303(d) of the Clean Water Act) and any other appropriate requirements of State and Federal law. If NCDWQ determines that such standards or laws are not being met (including the failure to sustain a designated or achieved use) or that State or federal law is being violated, or that further conditions are necessary to assure compliance, NCDWQ may reevaluate and modify this certification.

Violations of any condition herein set forth may result in revocation of this Certification and may result in criminal and/or civil penalties. This Certification shall become null and void unless the above

conditions are made conditions of the Federal 404 and/or Coastal Area Management Act Permit. This Certification shall expire upon the expiration of the 404 or CAMA permit.

If you wish to contest any statement in the attached Certification you must file a petition for an administrative hearing. You may obtain the petition form from the office of Administrative hearings. You must file the petition with the office of Administrative Hearings within sixty (60) days of receipt of this notice. A petition is considered filed when it is received in the office of Administrative Hearings during normal office hours. The Office of Administrative Hearings accepts filings Monday through Friday between the hours of 8:00am and 5:00pm, except for official state holidays. The original and one (1) copy of the petition must be filed with the Office of Administrative Hearings.

The petition may be faxed-provided the original and one copy of the document is received by the Office of Administrative Hearings within five (5) business days following the faxed transmission. The mailing address for the Office of Administrative Hearings is:

Office of Administrative Hearings
6714 Mail Service Center
Raleigh, NC 27699-6714
Telephone: (919)431-3000, Facsimile: (919)431-3100

A copy of the petition must also be served on DENR as follows:

Mr. William Cary, General Counsel
Department of Environment and Natural Resources
1601 Mail Service Center

This the 3rd day of January 2012

DIVISION OF WATER QUALITY



Charles Wakild
Director

WQC No.3947



North Carolina Department of Environment and Natural Resources

Division of Water Quality
Charles Wakild, P.E.
Director

Beverly Eaves Perdue
Governor

Dee Freeman
Secretary

NCDWQ Project No.: 12-0969

County: Cabarrus

Applicant: NCDOT

Project Name: George Liles Parkway Extension, R2246B,

Date of Issuance of 401 Water Quality Certification: _____

Certificate of Completion

Upon completion of all work approved within the 401 Water Quality Certification or applicable Buffer Rules, and any subsequent modifications, the applicant is required to return this certificate to the 401 Transportation Permitting Unit, North Carolina Division of Water Quality, 1650 Mail Service Center, Raleigh, NC, 27699-1650. This form may be returned to NCDWQ by the applicant, the applicant's authorized agent, or the project engineer. It is not necessary to send certificates from all of these.

Applicant's Certification

I, _____, hereby state that, to the best of my abilities, due care and diligence was used in the observation of the construction such that the construction was observed to be built within substantial compliance and intent of the 401 Water Quality Certification and Buffer Rules, the approved plans and specifications, and other supporting materials.

Signature: _____ Date: _____

Agent's Certification

I, _____, hereby state that, to the best of my abilities, due care and diligence was used in the observation of the construction such that the construction was observed to be built within substantial compliance and intent of the 401 Water Quality Certification and Buffer Rules, the approved plans and specifications, and other supporting materials.

Signature: _____ Date: _____

Engineer's Certification

_____ Partial _____ Final

I, _____, as a duly registered Professional Engineer in the State of North Carolina, having been authorized to observe (periodically, weekly, full time) the construction of the project, for the Permittee hereby state that, to the best of my abilities, due care and diligence was used in the observation of the construction such that the construction was observed to be built within substantial compliance and intent of the 401 Water Quality Certification and Buffer Rules, the approved plans and specifications, and other supporting materials.

Signature _____ Registration No. _____

Date _____

Transportation and Permitting Unit
1650 Mail Service Center, Raleigh, North Carolina 27699-1617
Location: 512 N. Salisbury St. Raleigh, North Carolina 27604
Phone: 919-807-6300 \ FAX: 919-807-6488
Internet: www.ncwaterquality.org

An Equal Opportunity \ Affirmative Action Employer


One
North Carolina
Naturally

6/9/80/50

TIP PROJECT: R-2246B

CONTRACT:

See Sheet 1-A For Index of Sheets

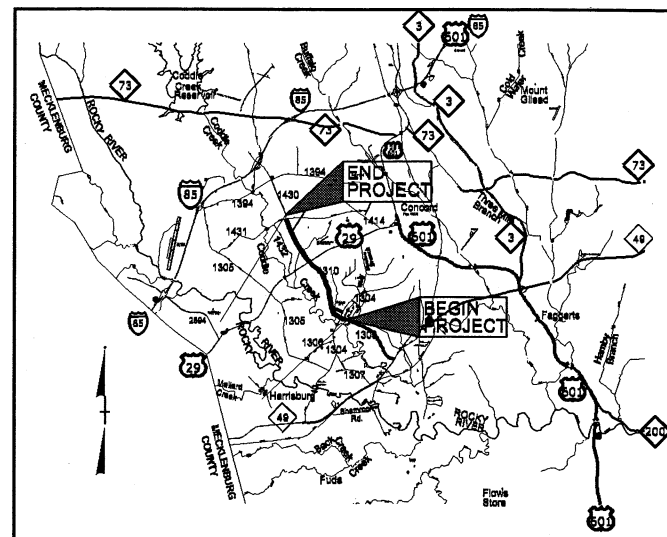

VICINITY MAP

THIS PROJECT IS WITHIN THE MUNICIPAL BOUNDARIES OF THE CITY OF CONCORD

STATE OF NORTH CAROLINA
DIVISION OF HIGHWAYS


CABARRUS COUNTY

LOCATION: GEORGE LILES PARKWAY FROM SOUTH OF SR 1304
(ROBERTA ROAD) TO SR 1431 (WEDDINGTON ROAD)

TYPE OF WORK: GRADING, DRAINAGE, PAVING, STRUCTURES,
AND SIGNALS

STATE	STATE PROJECT REFERENCE NO.	SHEET NO.	TOTAL SHEETS
N.C.	R-2246B	1	
STATE PROJ. NO.	F.A. PROJ. NO.	DESCRIPTION	
34408.1.1	STP-000S(46)	PE	
34408.2.6	STP-000S(684)	R/W & UTIL	
			
STATEWIDE TIER PROJECT			

Permit Drawing
Sheet 1 of 27

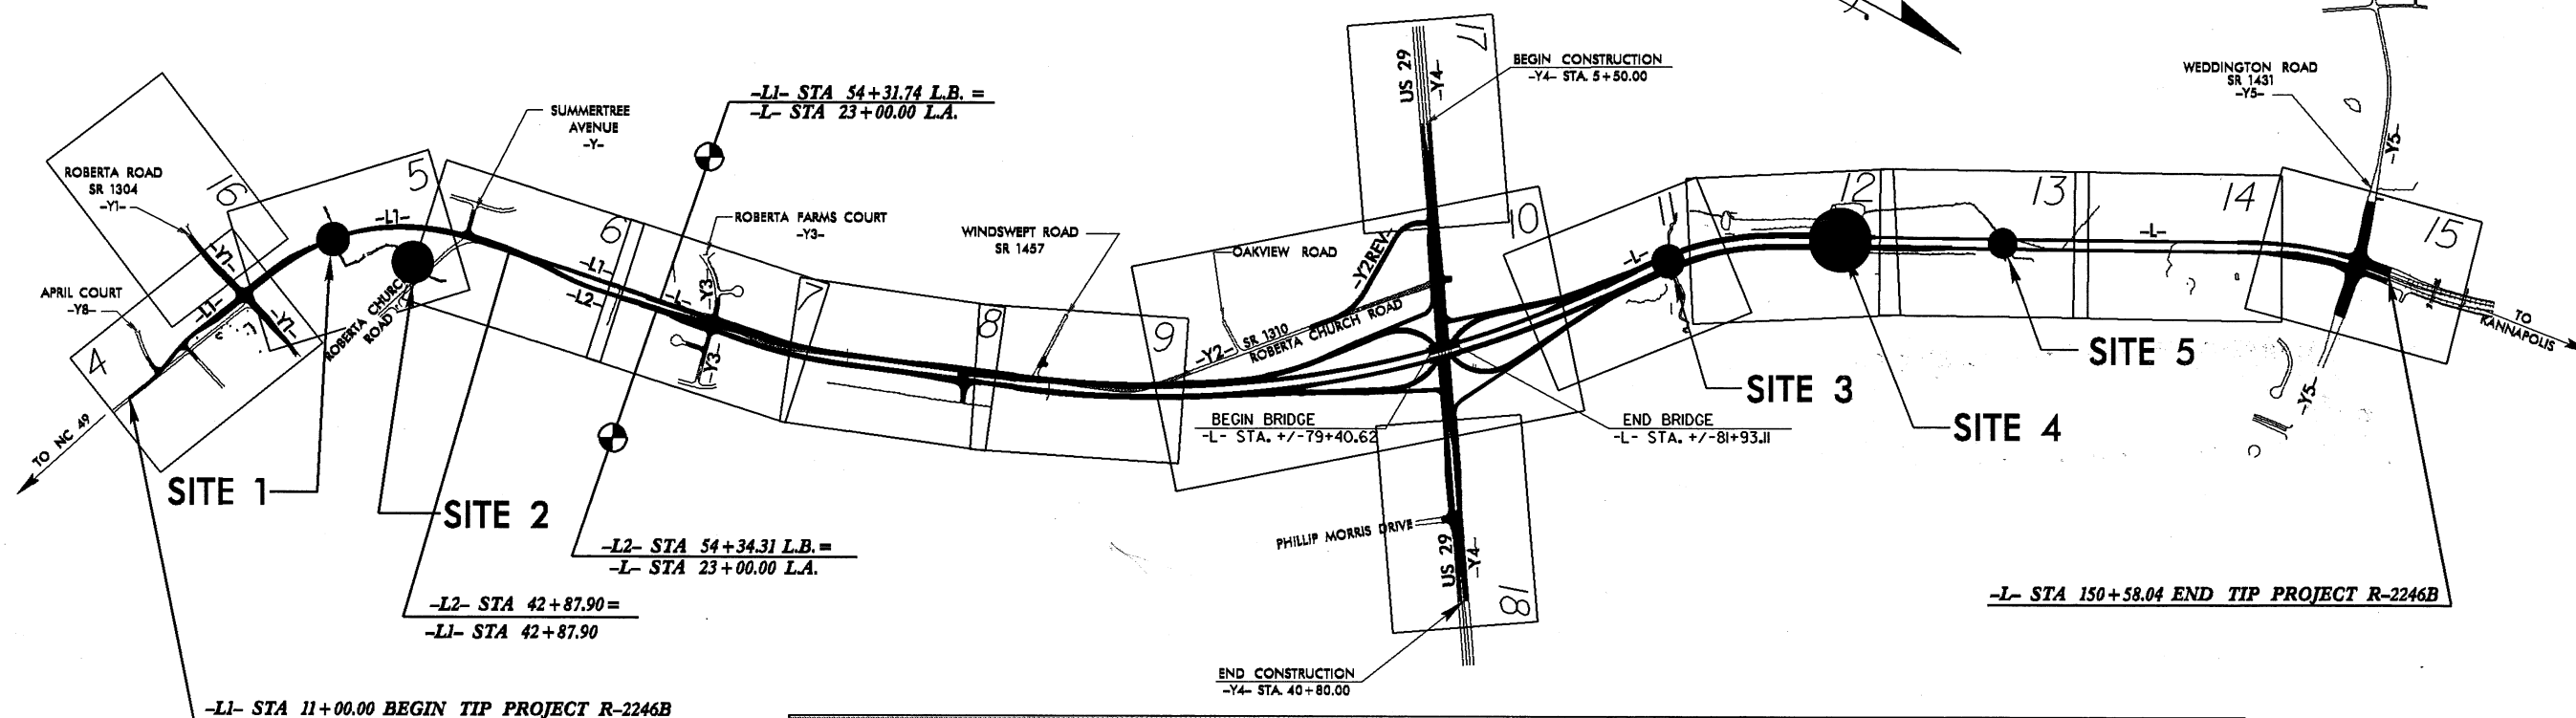


WETLAND AND SURFACE WATER IMPACTS PERMIT

NOTE: PART OF THIS PROJECT IS A PARTIAL CONTROLLED ACCESS PROJECT WITH ACCESS BEING LIMITED TO POINTS AS SHOWN ON THE PLANS AND THE OTHER PART IS A FULL CONTROLLED ACCESS PROJECT WITH ACCESS BEING LIMITED TO INTERCHANGES.

CLEARING ON THIS PROJECT SHALL BE PERFORMED TO THE LIMITS ESTABLISHED BY METHOD III

PRELIMINARY PLANS
DO NOT USE FOR CONSTRUCTION

GRAPHIC SCALES

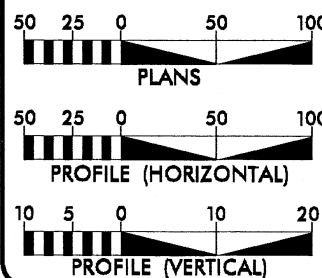

DESIGN DATA

ADT 2013 = 22,852
ADT 2035 = 42,000
DHV = 55 %
D = 10 %
T = 5 % *
V = 60 MPH
* TTST 1% DUAL 4%
FUNCTIONAL CLASSIFICATION
URBAN ARTERIAL

PROJECT LENGTH

LENGTH ROADWAY TIP PROJECT R-2246B = 3.189 MILES
LENGTH STRUCTURE TIP PROJECT R-2246B = 0.048 MILES
TOTAL LENGTH TIP PROJECT R-2246B = 3.237 MILES

Prepared in the Office of:
DIVISION OF HIGHWAYS
1000 Birch Ridge Dr., Raleigh NC, 27610

2006 STANDARD SPECIFICATIONS

RIGHT OF WAY DATE:
MARCH 18, 2011

LETTING DATE:
APRIL 16, 2013

G.E. BREW, PE
PROJECT ENGINEER

I.T. YOUNIS
PROJECT DESIGN ENGINEER

HYDRAULICS ENGINEER

SIGNATURE: _____
ROADWAY DESIGN
ENGINEER

SIGNATURE: _____
STATE HIGHWAY DESIGN ENGINEER

DIVISION OF HIGHWAYS
STATE OF NORTH CAROLINA
































STATE HIGHWAY DESIGN ENGINEER

DRAINAGE DITCH DETAILS







PROJECT REFERENCE NO. R-2246B		SHEET NO. 2-H	
RW SHEET NO.		HYDRAULICS ENGINEER	
ROADWAY DESIGN ENGINEER		HYDRAULICS ENGINEER	
PRELIMINARY PLANS DO NOT USE FOR CONSTRUCTION			

Permit Drawing
Sheet **2** of **27**

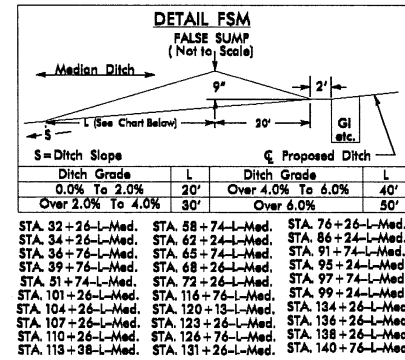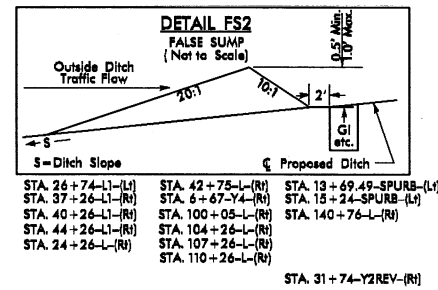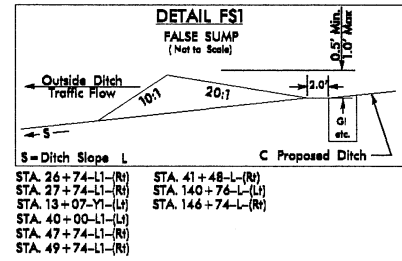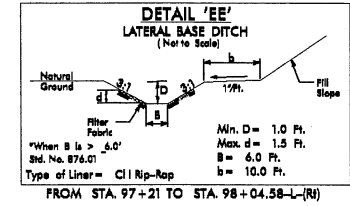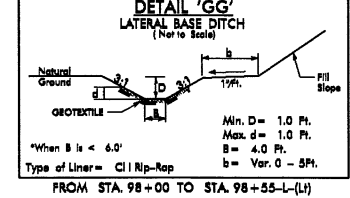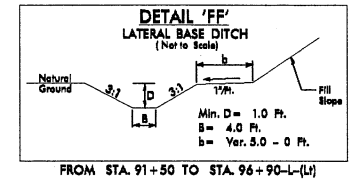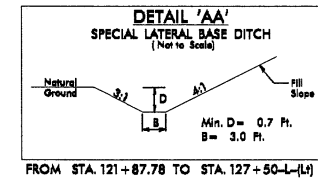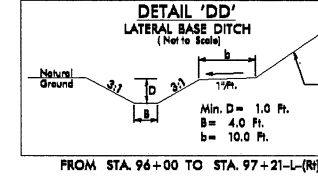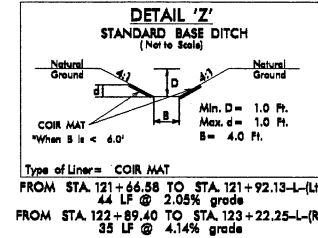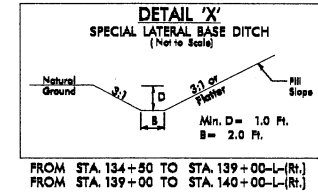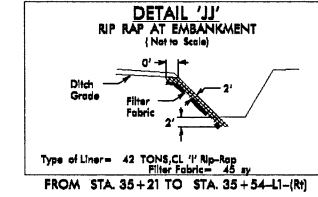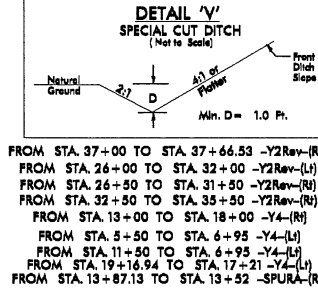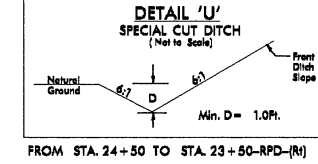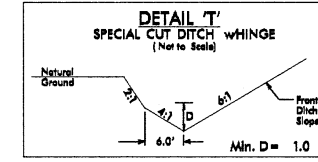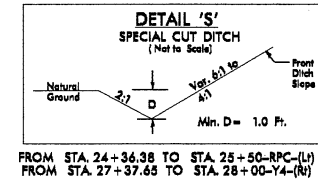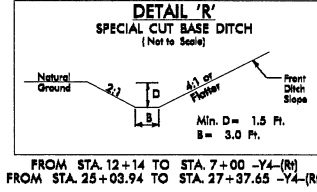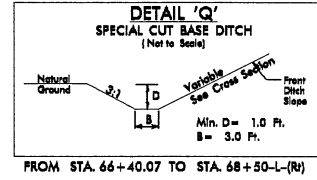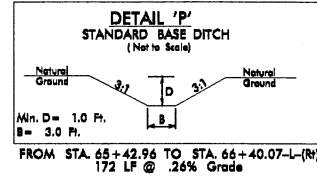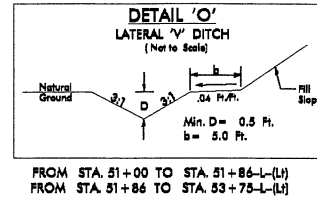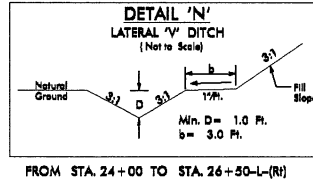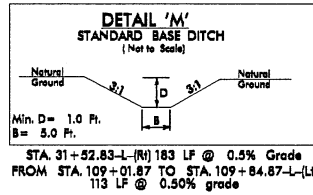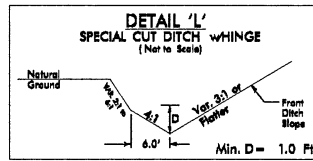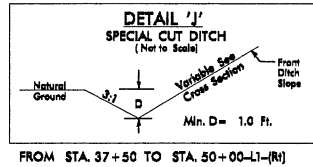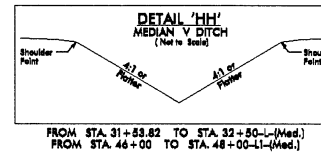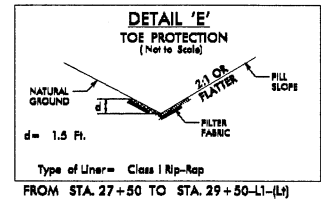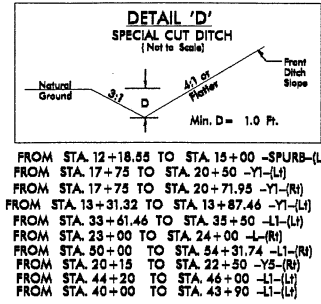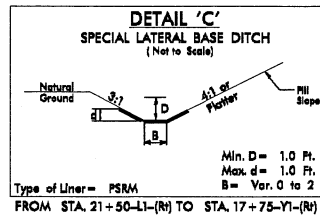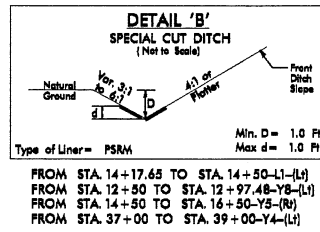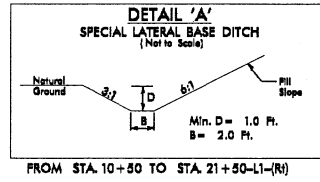


PROJECT REFERENCE NO.	SHEET NO.
R-2246B	2-1
RW SHEET NO.	
ROADWAY DESIGN ENGINEER	HYDRAULICS ENGINEER
PRELIMINARY PLANS DO NOT USE FOR CONSTRUCTION	

Permit Drawing
Sheet 3 of 27

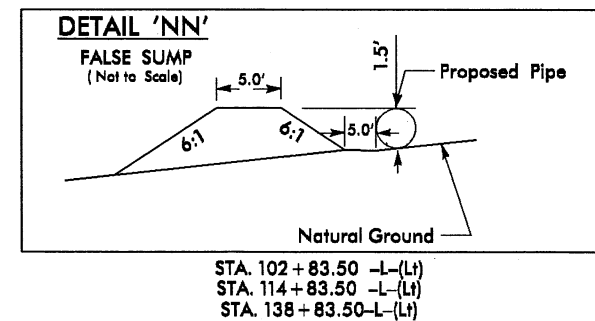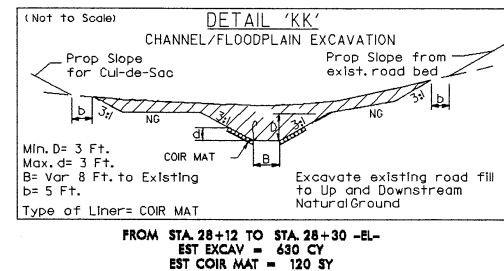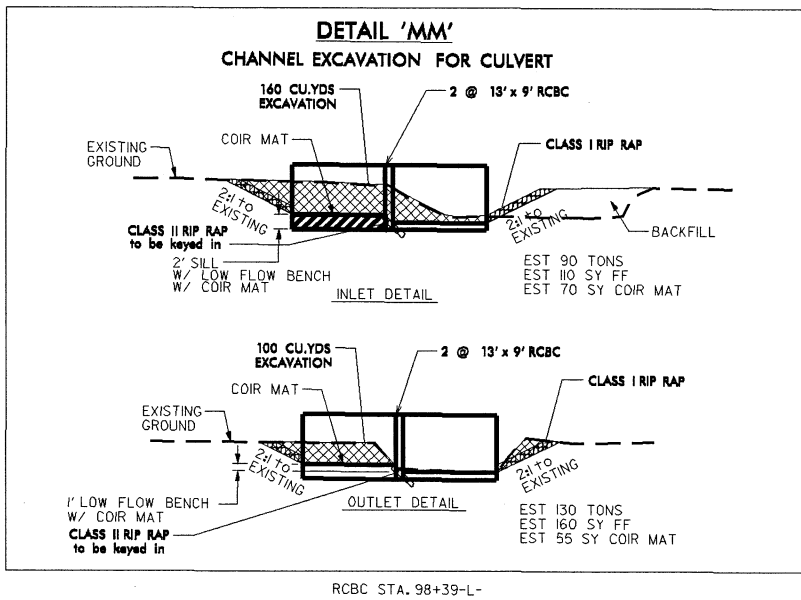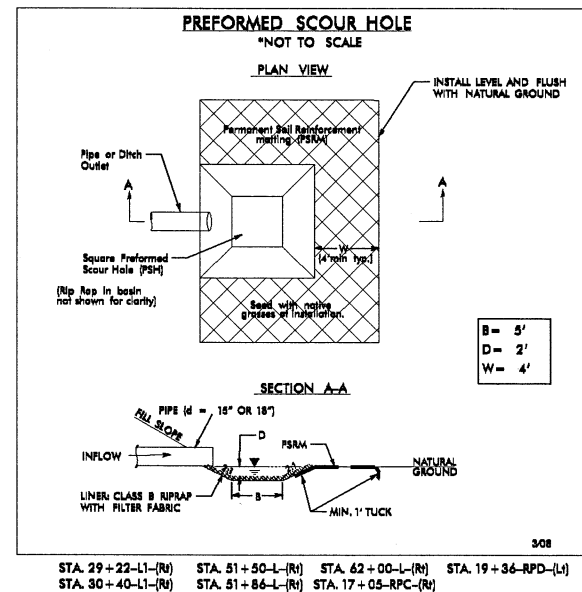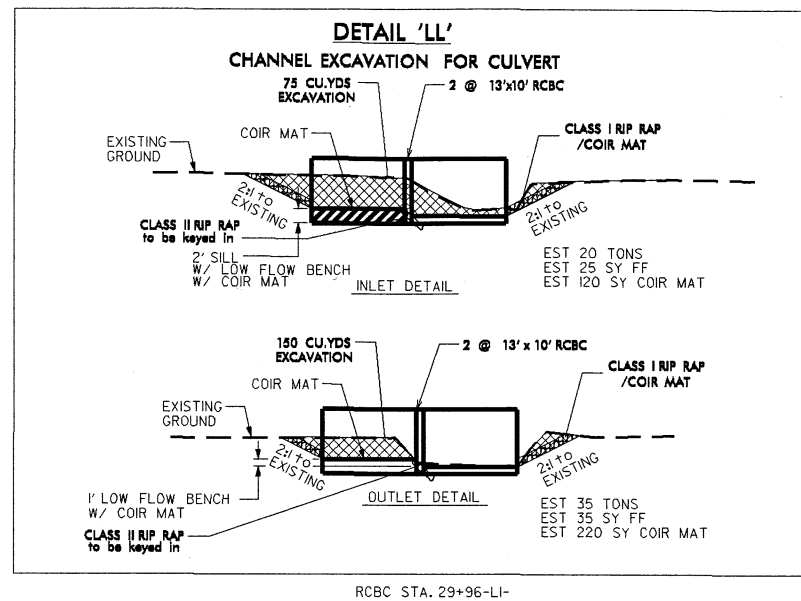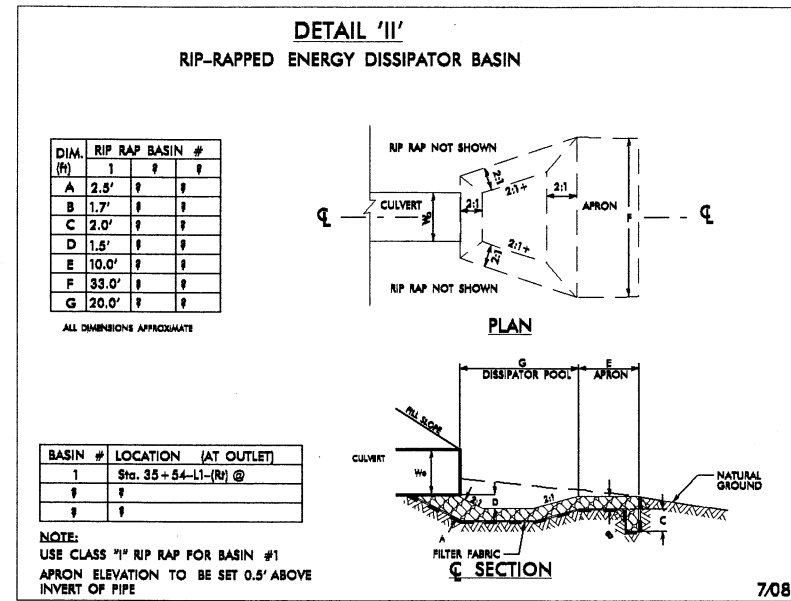


PROJECT REFERENCE NO.	SHEET NO.
R-2246B	5
RW SHEET NO.	
ROADWAY DESIGN ENGINEER	HYDRAULICS ENGINEER
PRELIMINARY PLANS DO NOT USE FOR CONSTRUCTION	

Permit Drawing
Sheet 4 of 27

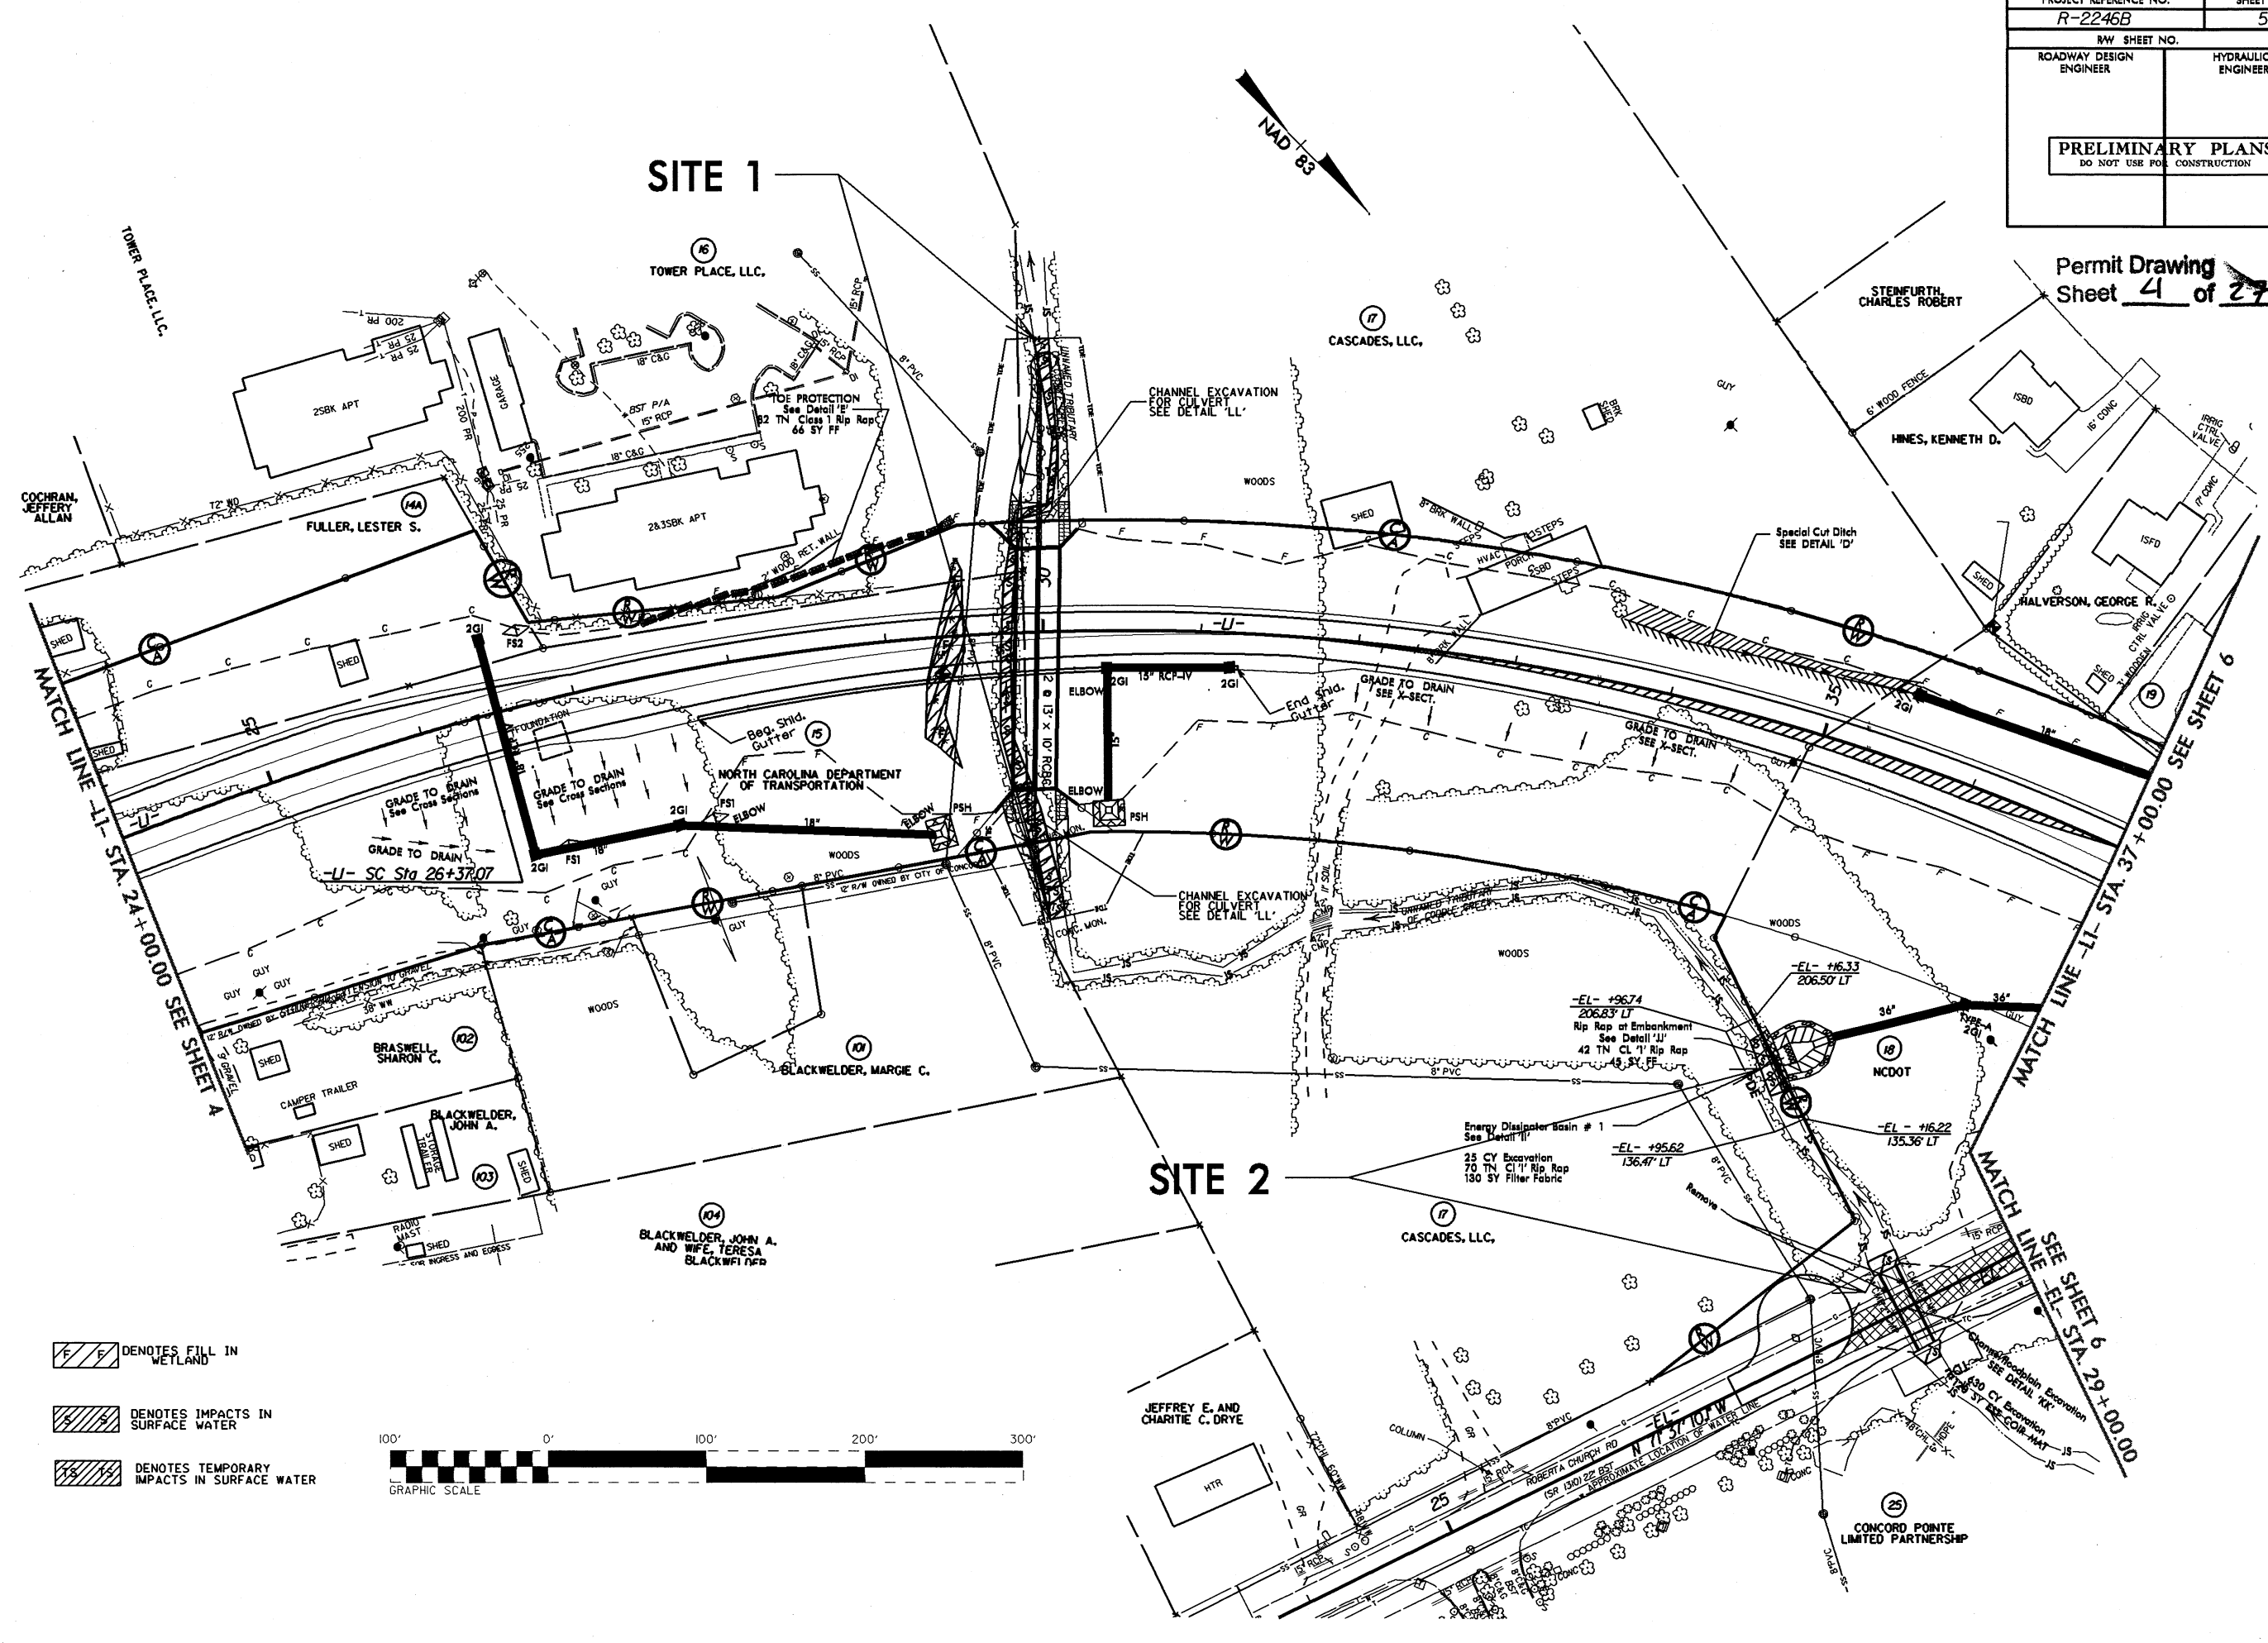


- DENOTES FILL IN WETLAND
- DENOTES IMPACTS IN SURFACE WATER
- DENOTES TEMPORARY IMPACTS IN SURFACE WATER

 


REVISIONS

8/17/99
C:\SYSTEMS\DESIGN\PROJECTS\2246\DWG\2246-05.DWG
USER: JEFFREY E. DRYE
DATE: 8/17/99
TIME: 10:00 AM
PLOT: 8/17/99 10:00 AM
PLOTTER: HP-GL/2
PLOT SIZE: 11x17
PLOT SCALE: 1"=100'


Permit Drawing
Sheet 5 of 27

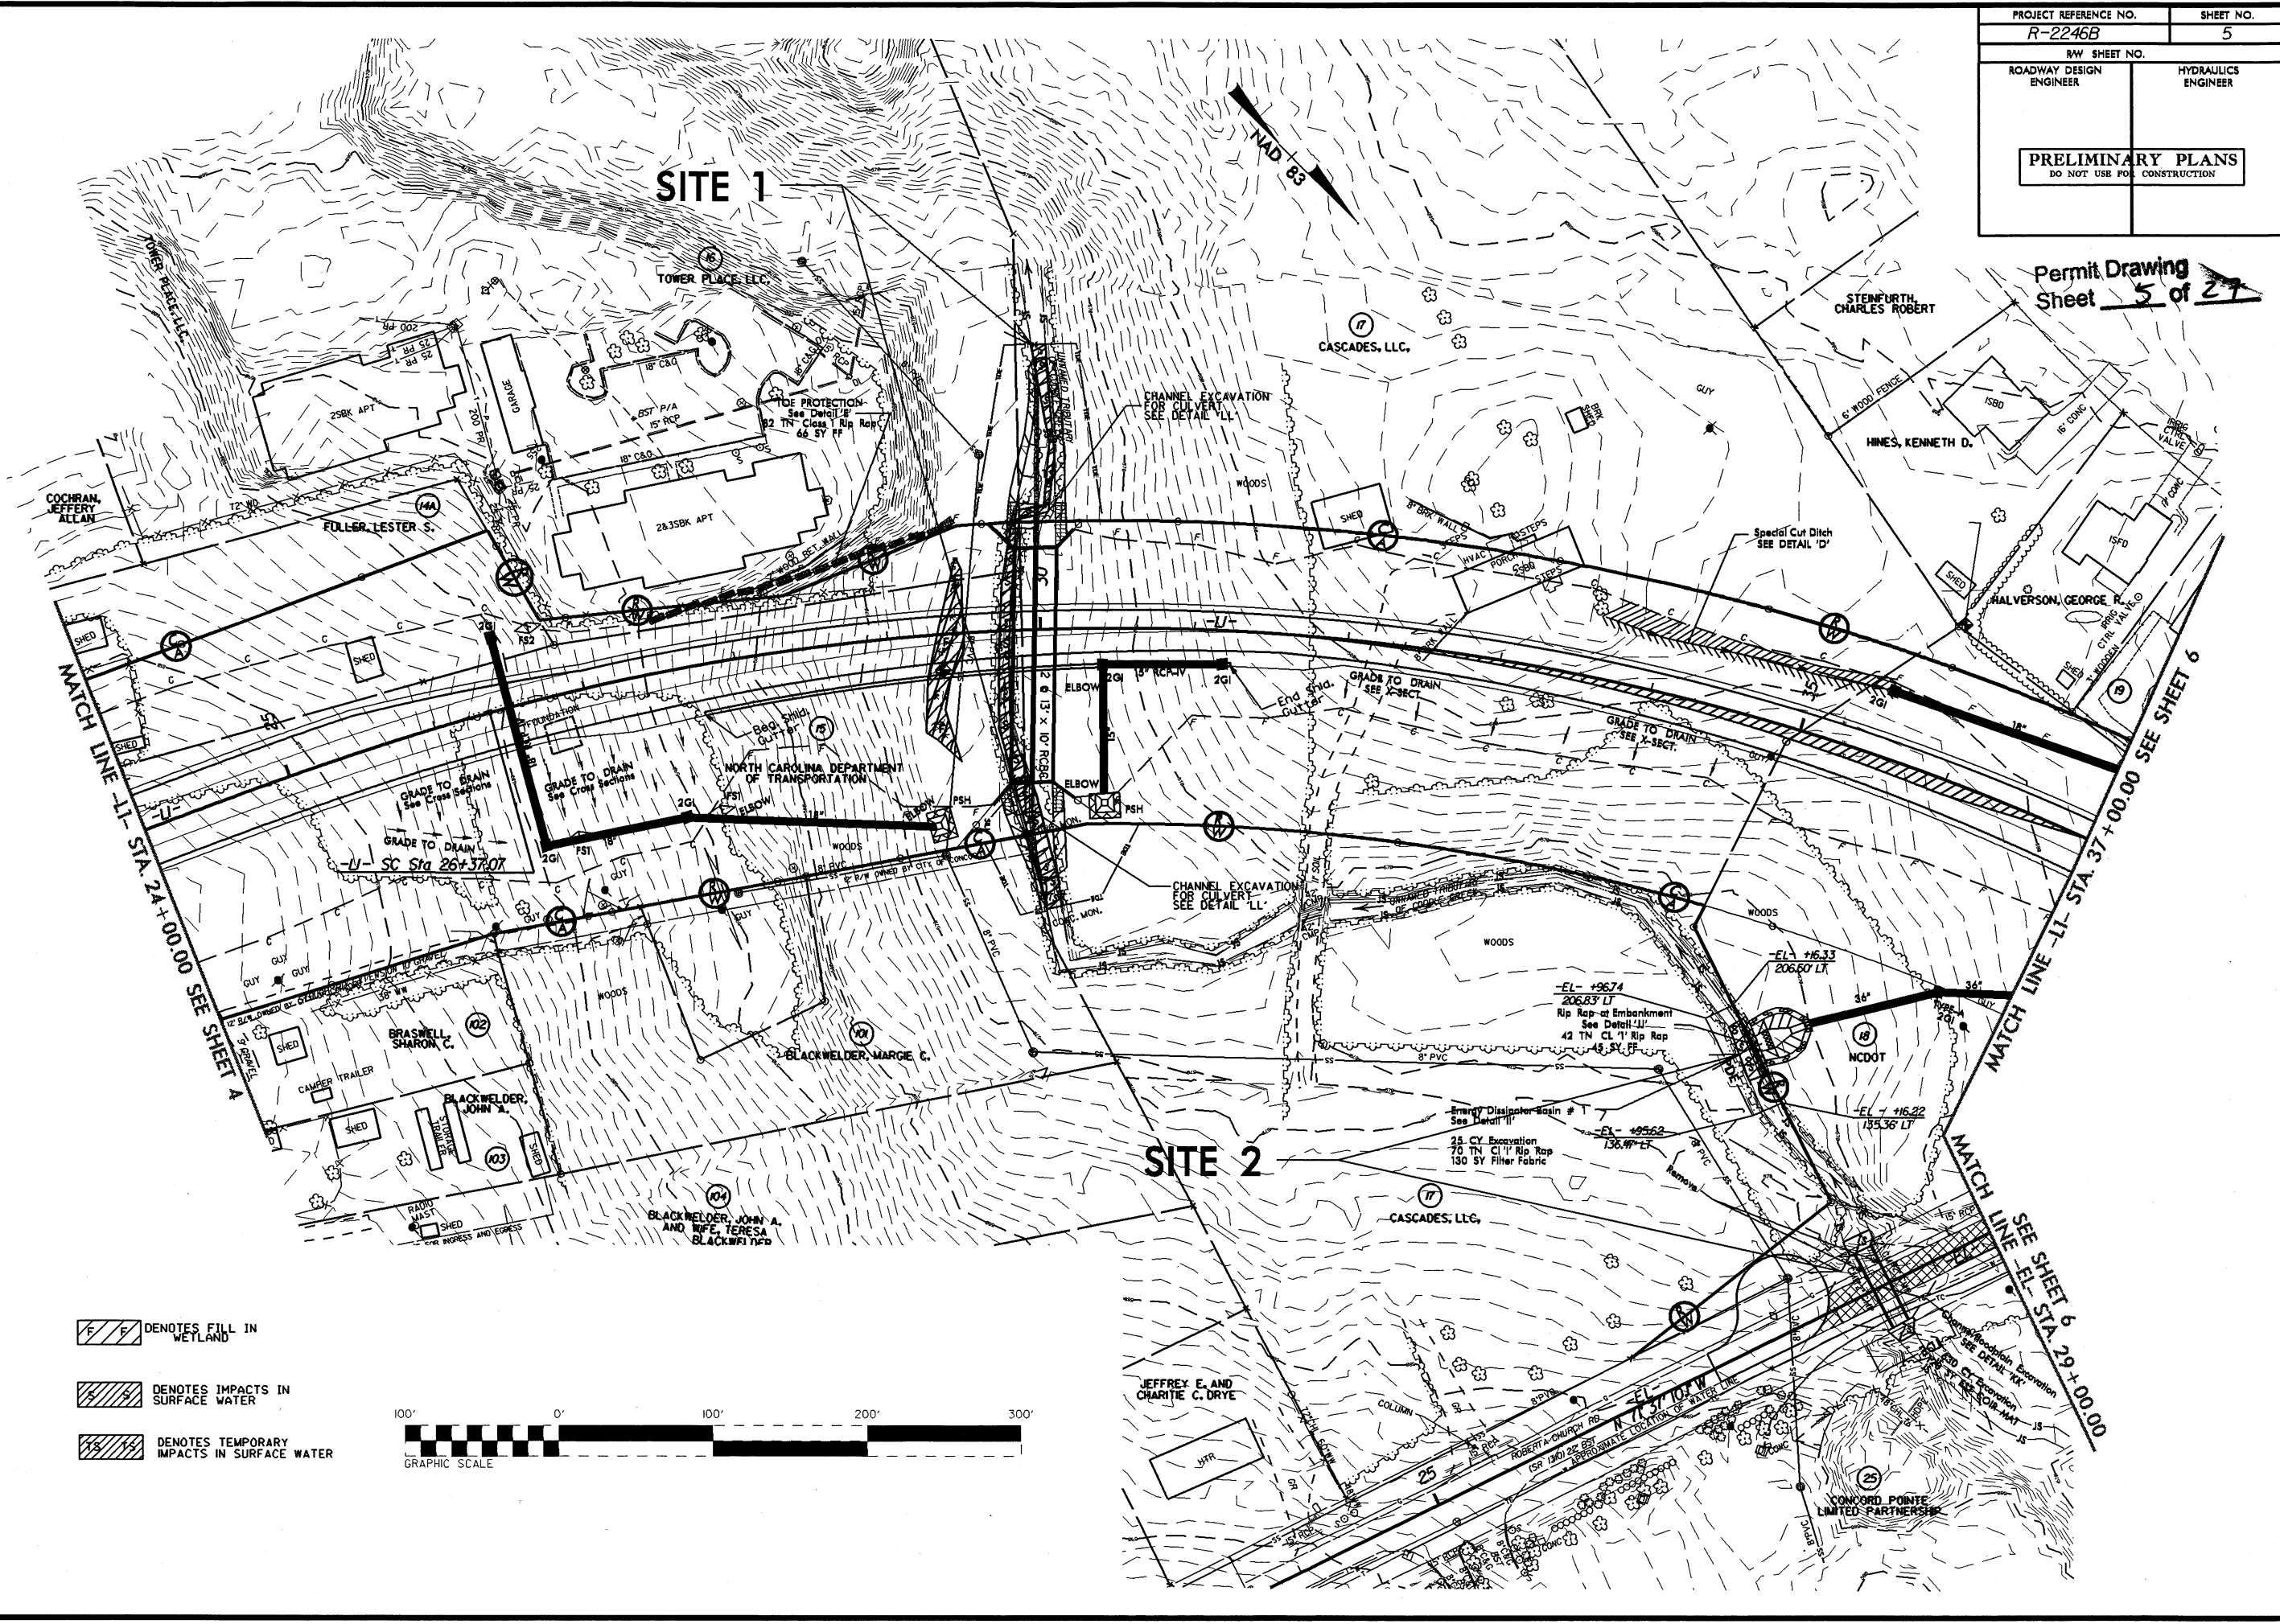

  DENOTES FILL IN WETLAND


 DENOTES IMPACTS IN SURFACE WATER


 DENOTES TEMPORARY IMPACTS IN SURFACE WATER

 


REVISIONS

8/17/99

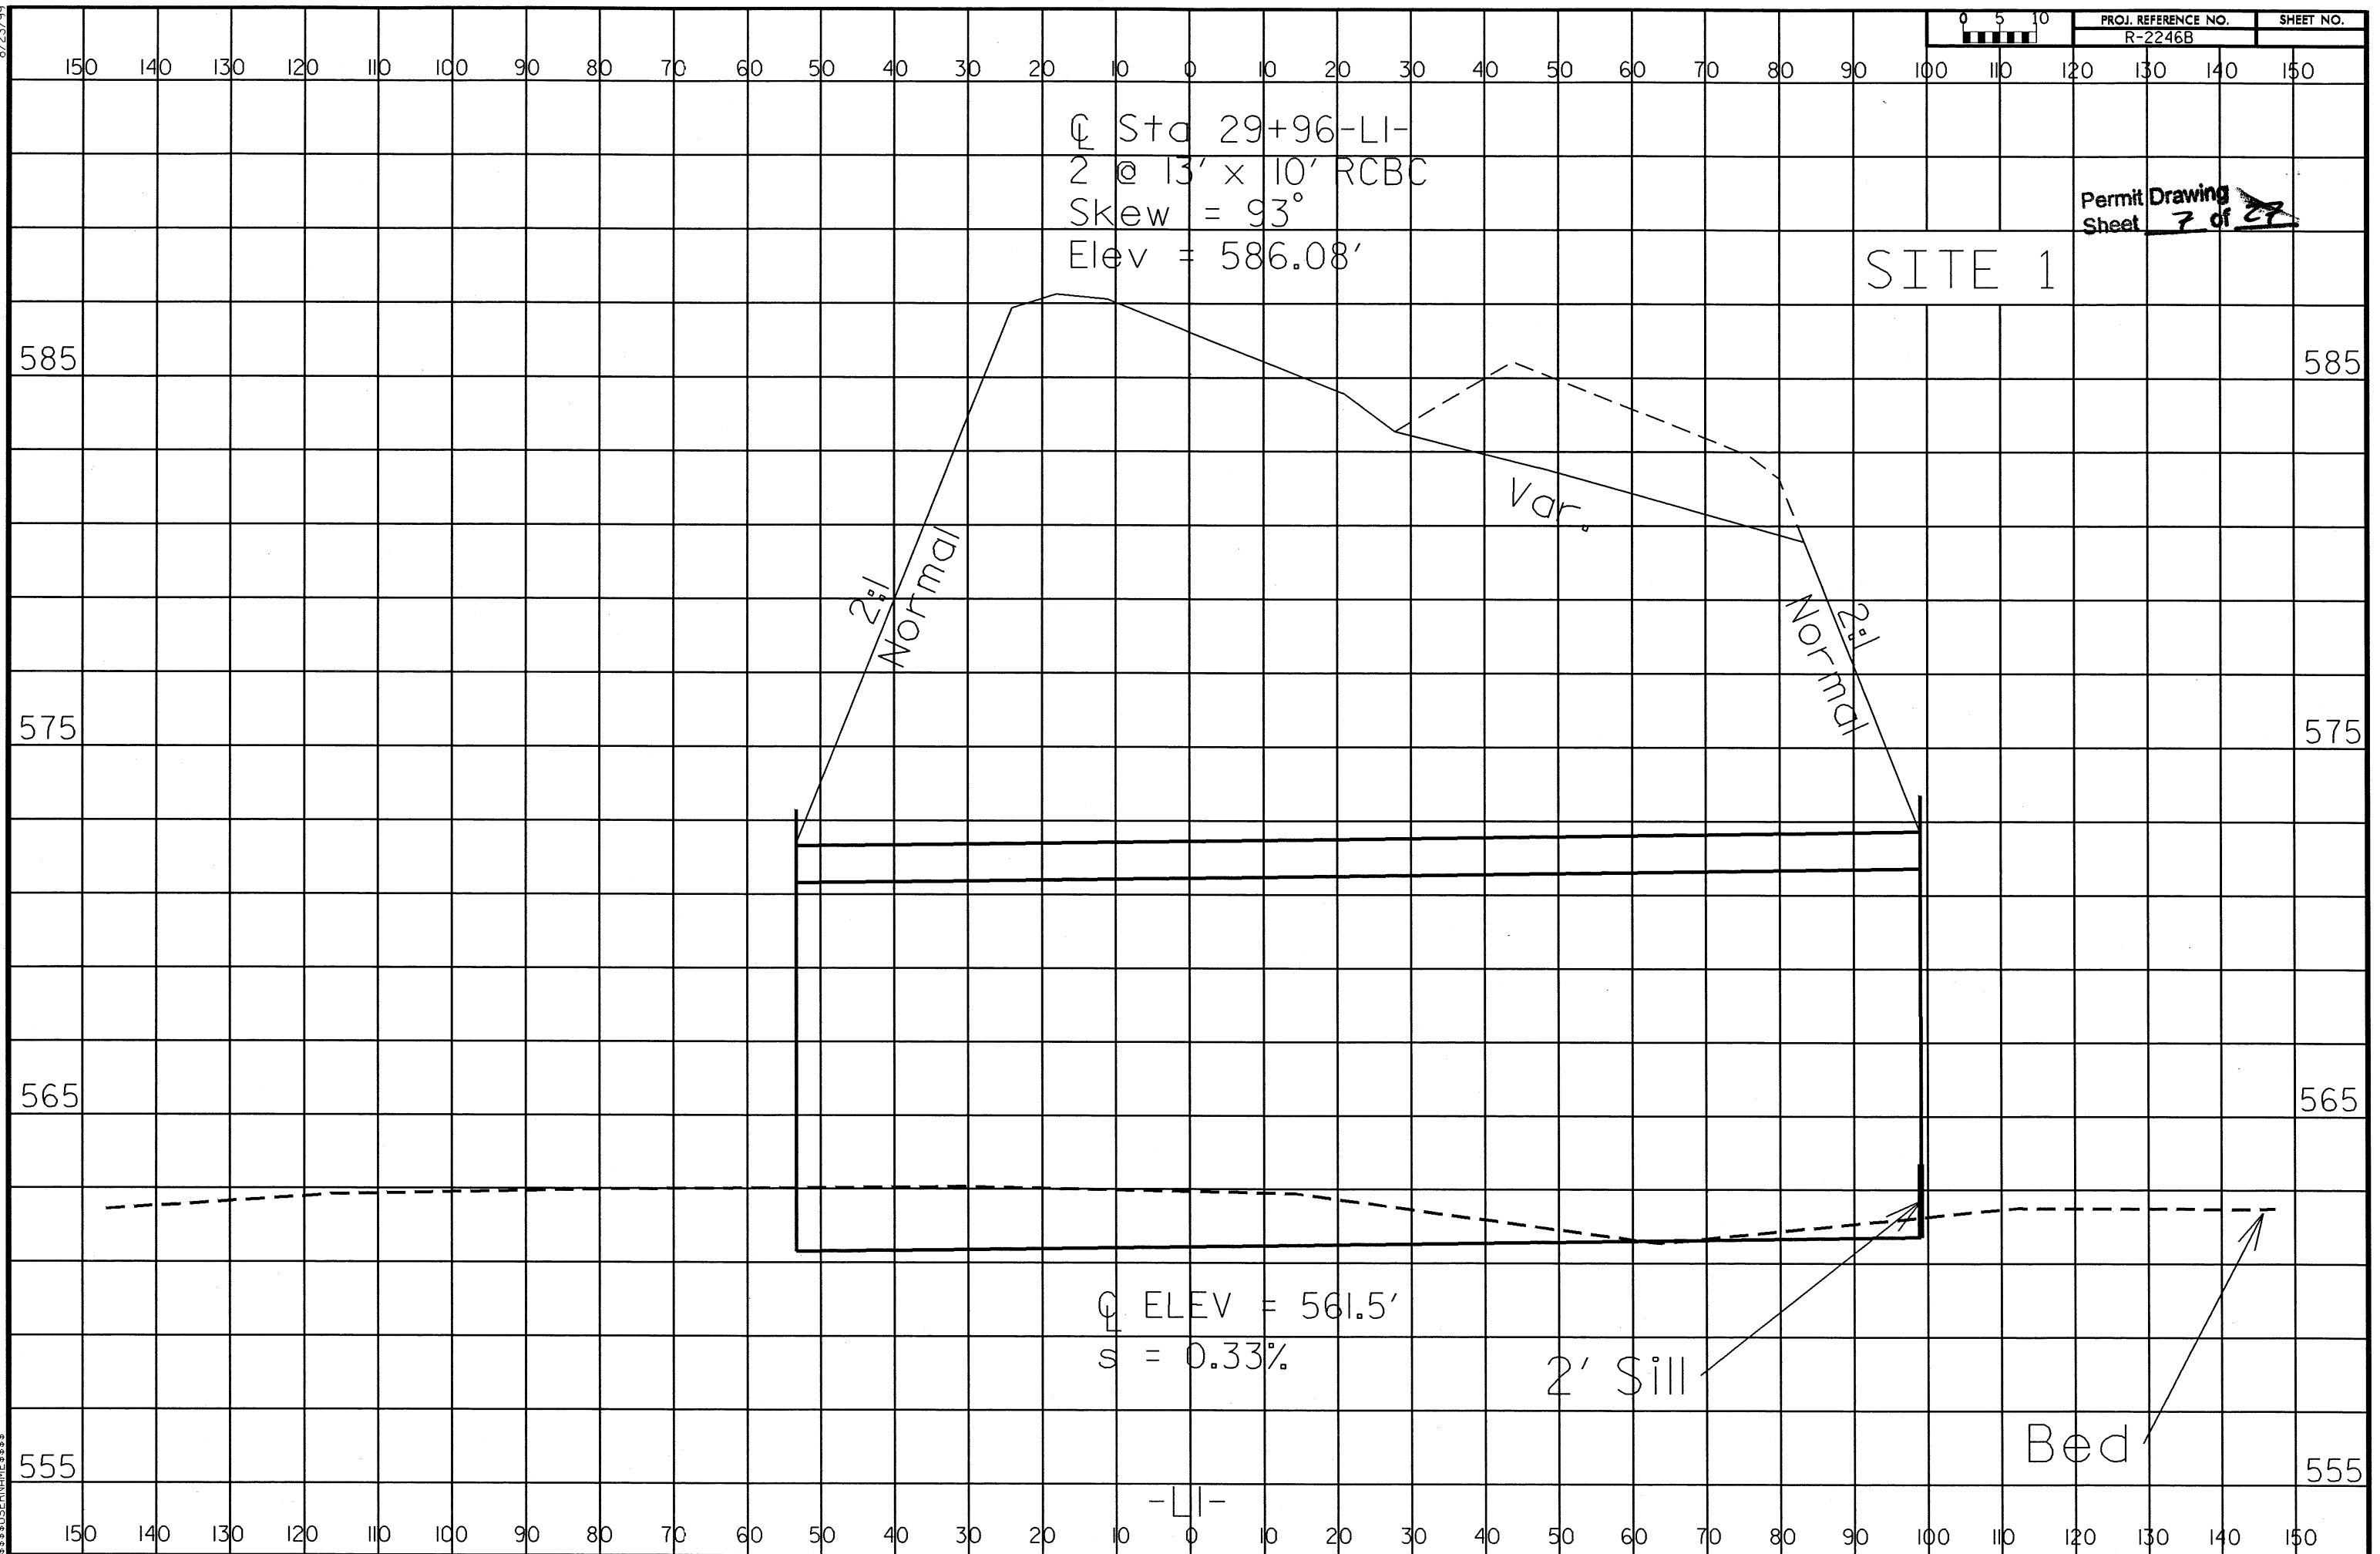

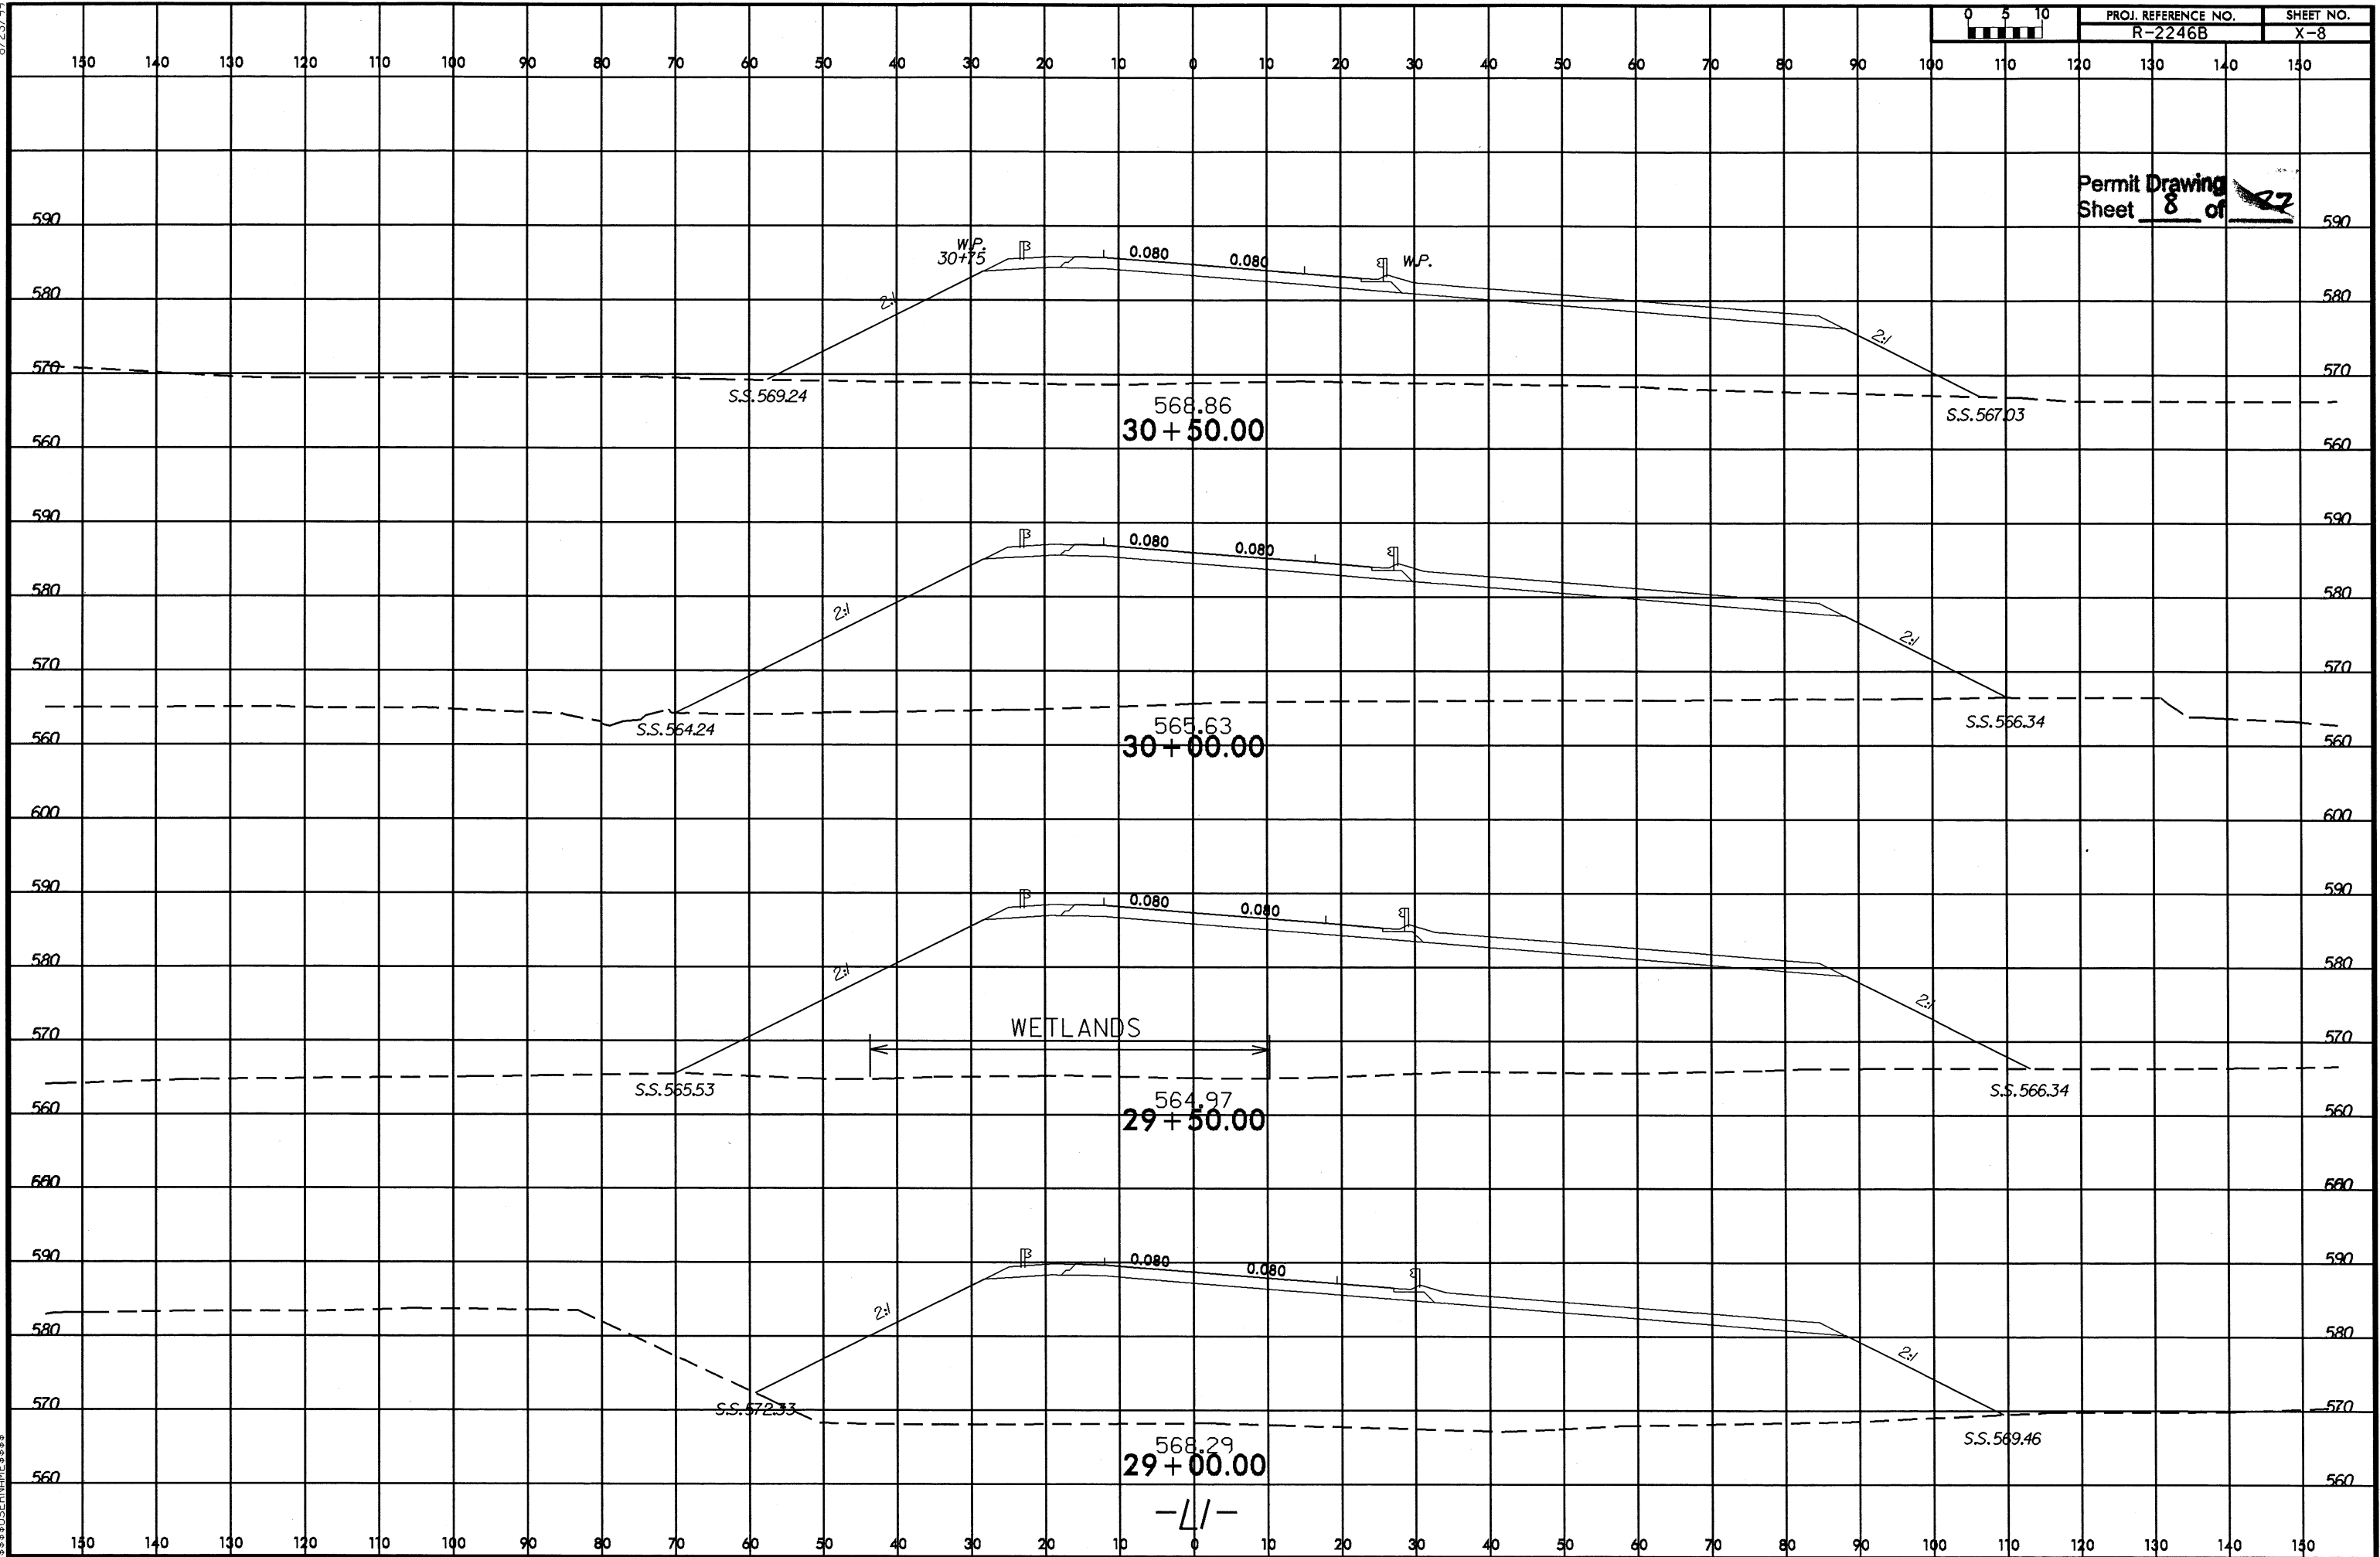

 


FOR CHANNEL EXCAVATION FOR
CULVERT DETAIL, SEE SHEET 2-1

FOR DRAINAGE DITCH
DETAILS, SEE SHEET 2-H

SITE 3


(73)
RALPH STEVEN CHRISTY &
WF. RACHEL S. CHRISTY

75
CLARENCE S. LITTLE &
WF. LILLIAN M. LITTLE

 

 DENOTES IMPACTS IN SURFACE WATER

 DENOTES TEMPORARY IMPACTS IN SURFACE WATER

 


8/17/99

PROJECT REFERENCE NO.	SHEET NO.
R-2246B	11
R/W SHEET NO.	
ROADWAY DESIGN ENGINEER	HYDRAULICS ENGINEER
PRELIMINARY PLANS DO NOT USE FOR CONSTRUCTION	
FOR PROFILE OF -L- SEE SHEET 24 FOR PROFILE OF -RPA- SEE SHEET 31 FOR PROFILE OF -RPD- SEE SHEET 34	


FOR CHANNEL EXCAVATION FOR CULVERT DETAIL, SEE SHEET 2-I

FOR DRAINAGE DITCH DETAILS, SEE SHEET 2-H

Permit Drawing
Sheet 11 of 22

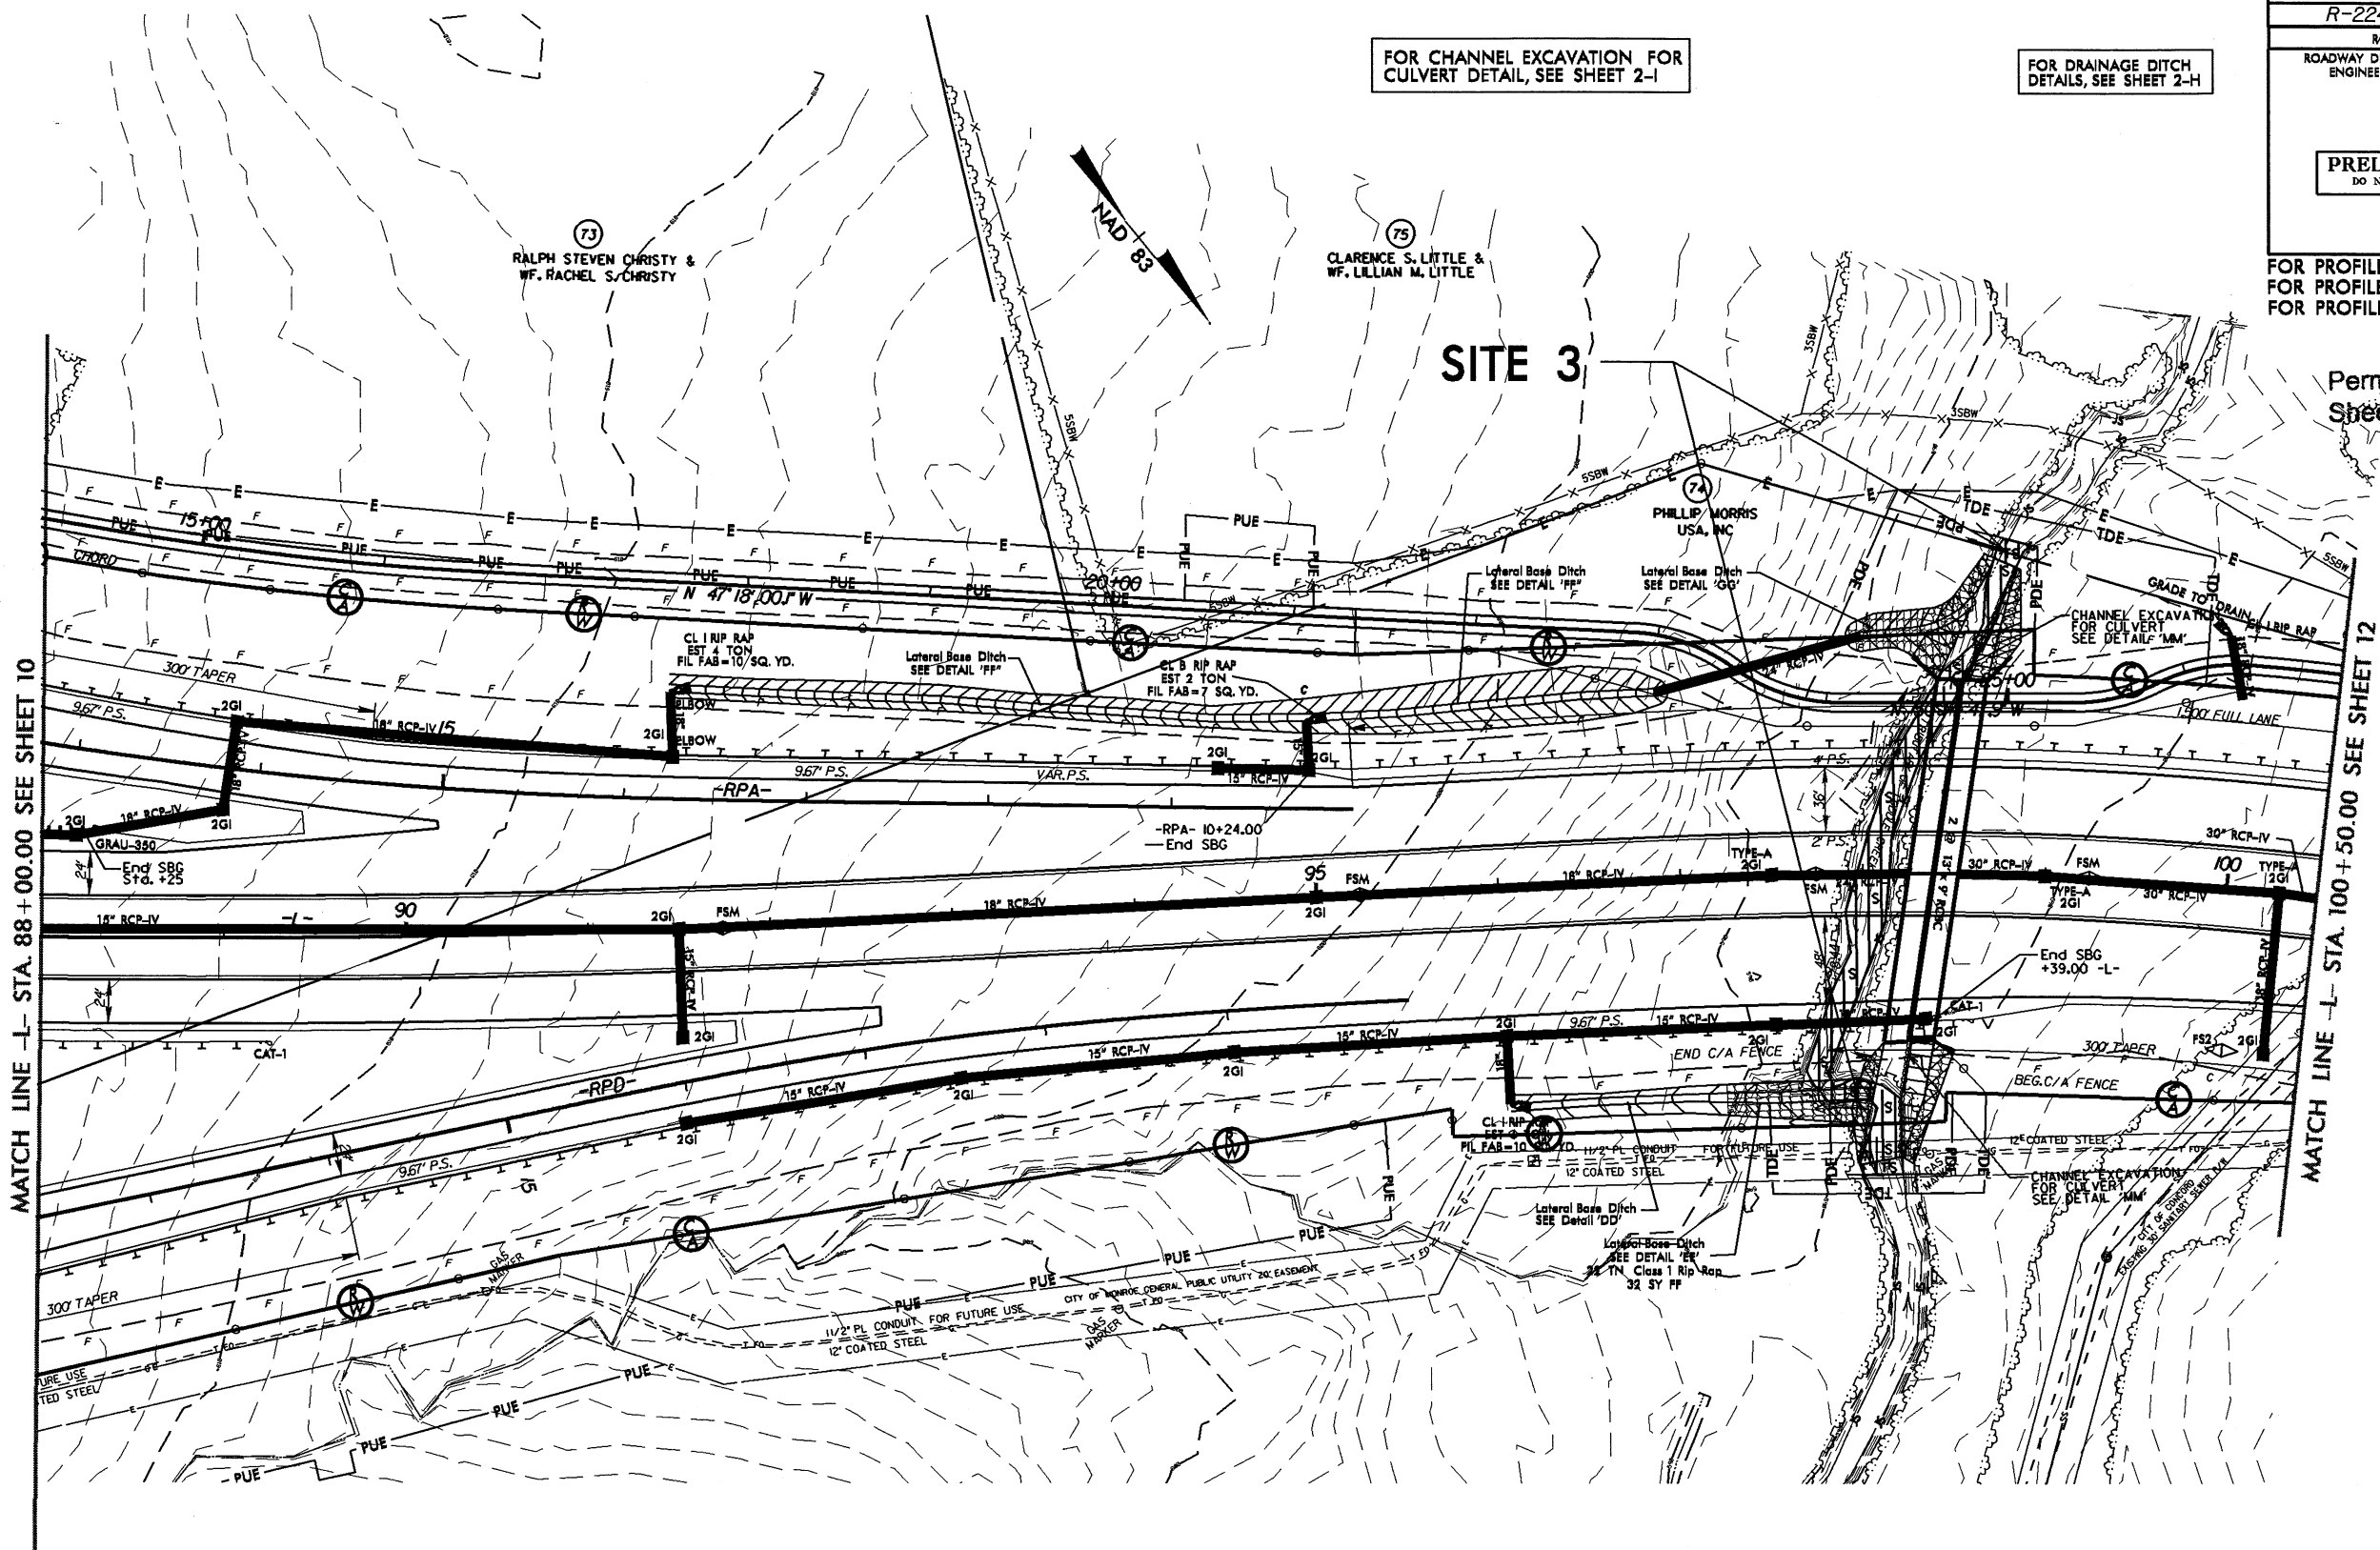


- DENOTES IMPACTS IN SURFACE WATER
- DENOTES TEMPORARY IMPACTS IN SURFACE WATER

 

REVISIONS

8/17/99

 

200'

100'

 O'

100'

200'

Permit Drawing
Sheet 13 of 27

SITE 3

600

600

590

590

580

580

MUP.

-L-	STA. 98+39		
2 @	13' x 9' RCBC		
GRADE PT.	ELEV. = 599.90'		
SKEW	= 98°		

2:1 normal

30" Inv-587.0

$$-24'' \text{ Inv} = 587.0$$

0.33%

Q ELEV = 583.5'

- 2' SILL

200'

100'

0'

100'


200'

8/17/99


PROJECT REFERENCE NO. R-2246B		SHEET NO. 12	
RW SHEET NO.			
ROADWAY DESIGN ENGINEER		HYDRAULICS ENGINEER	
PRELIMINARY PLANS DO NOT USE FOR CONSTRUCTION			

FOR PROFILE OF -L- SEE SHEETS 24 & 25

SITE 4
Permit Drawing
Sheet 14 of 22

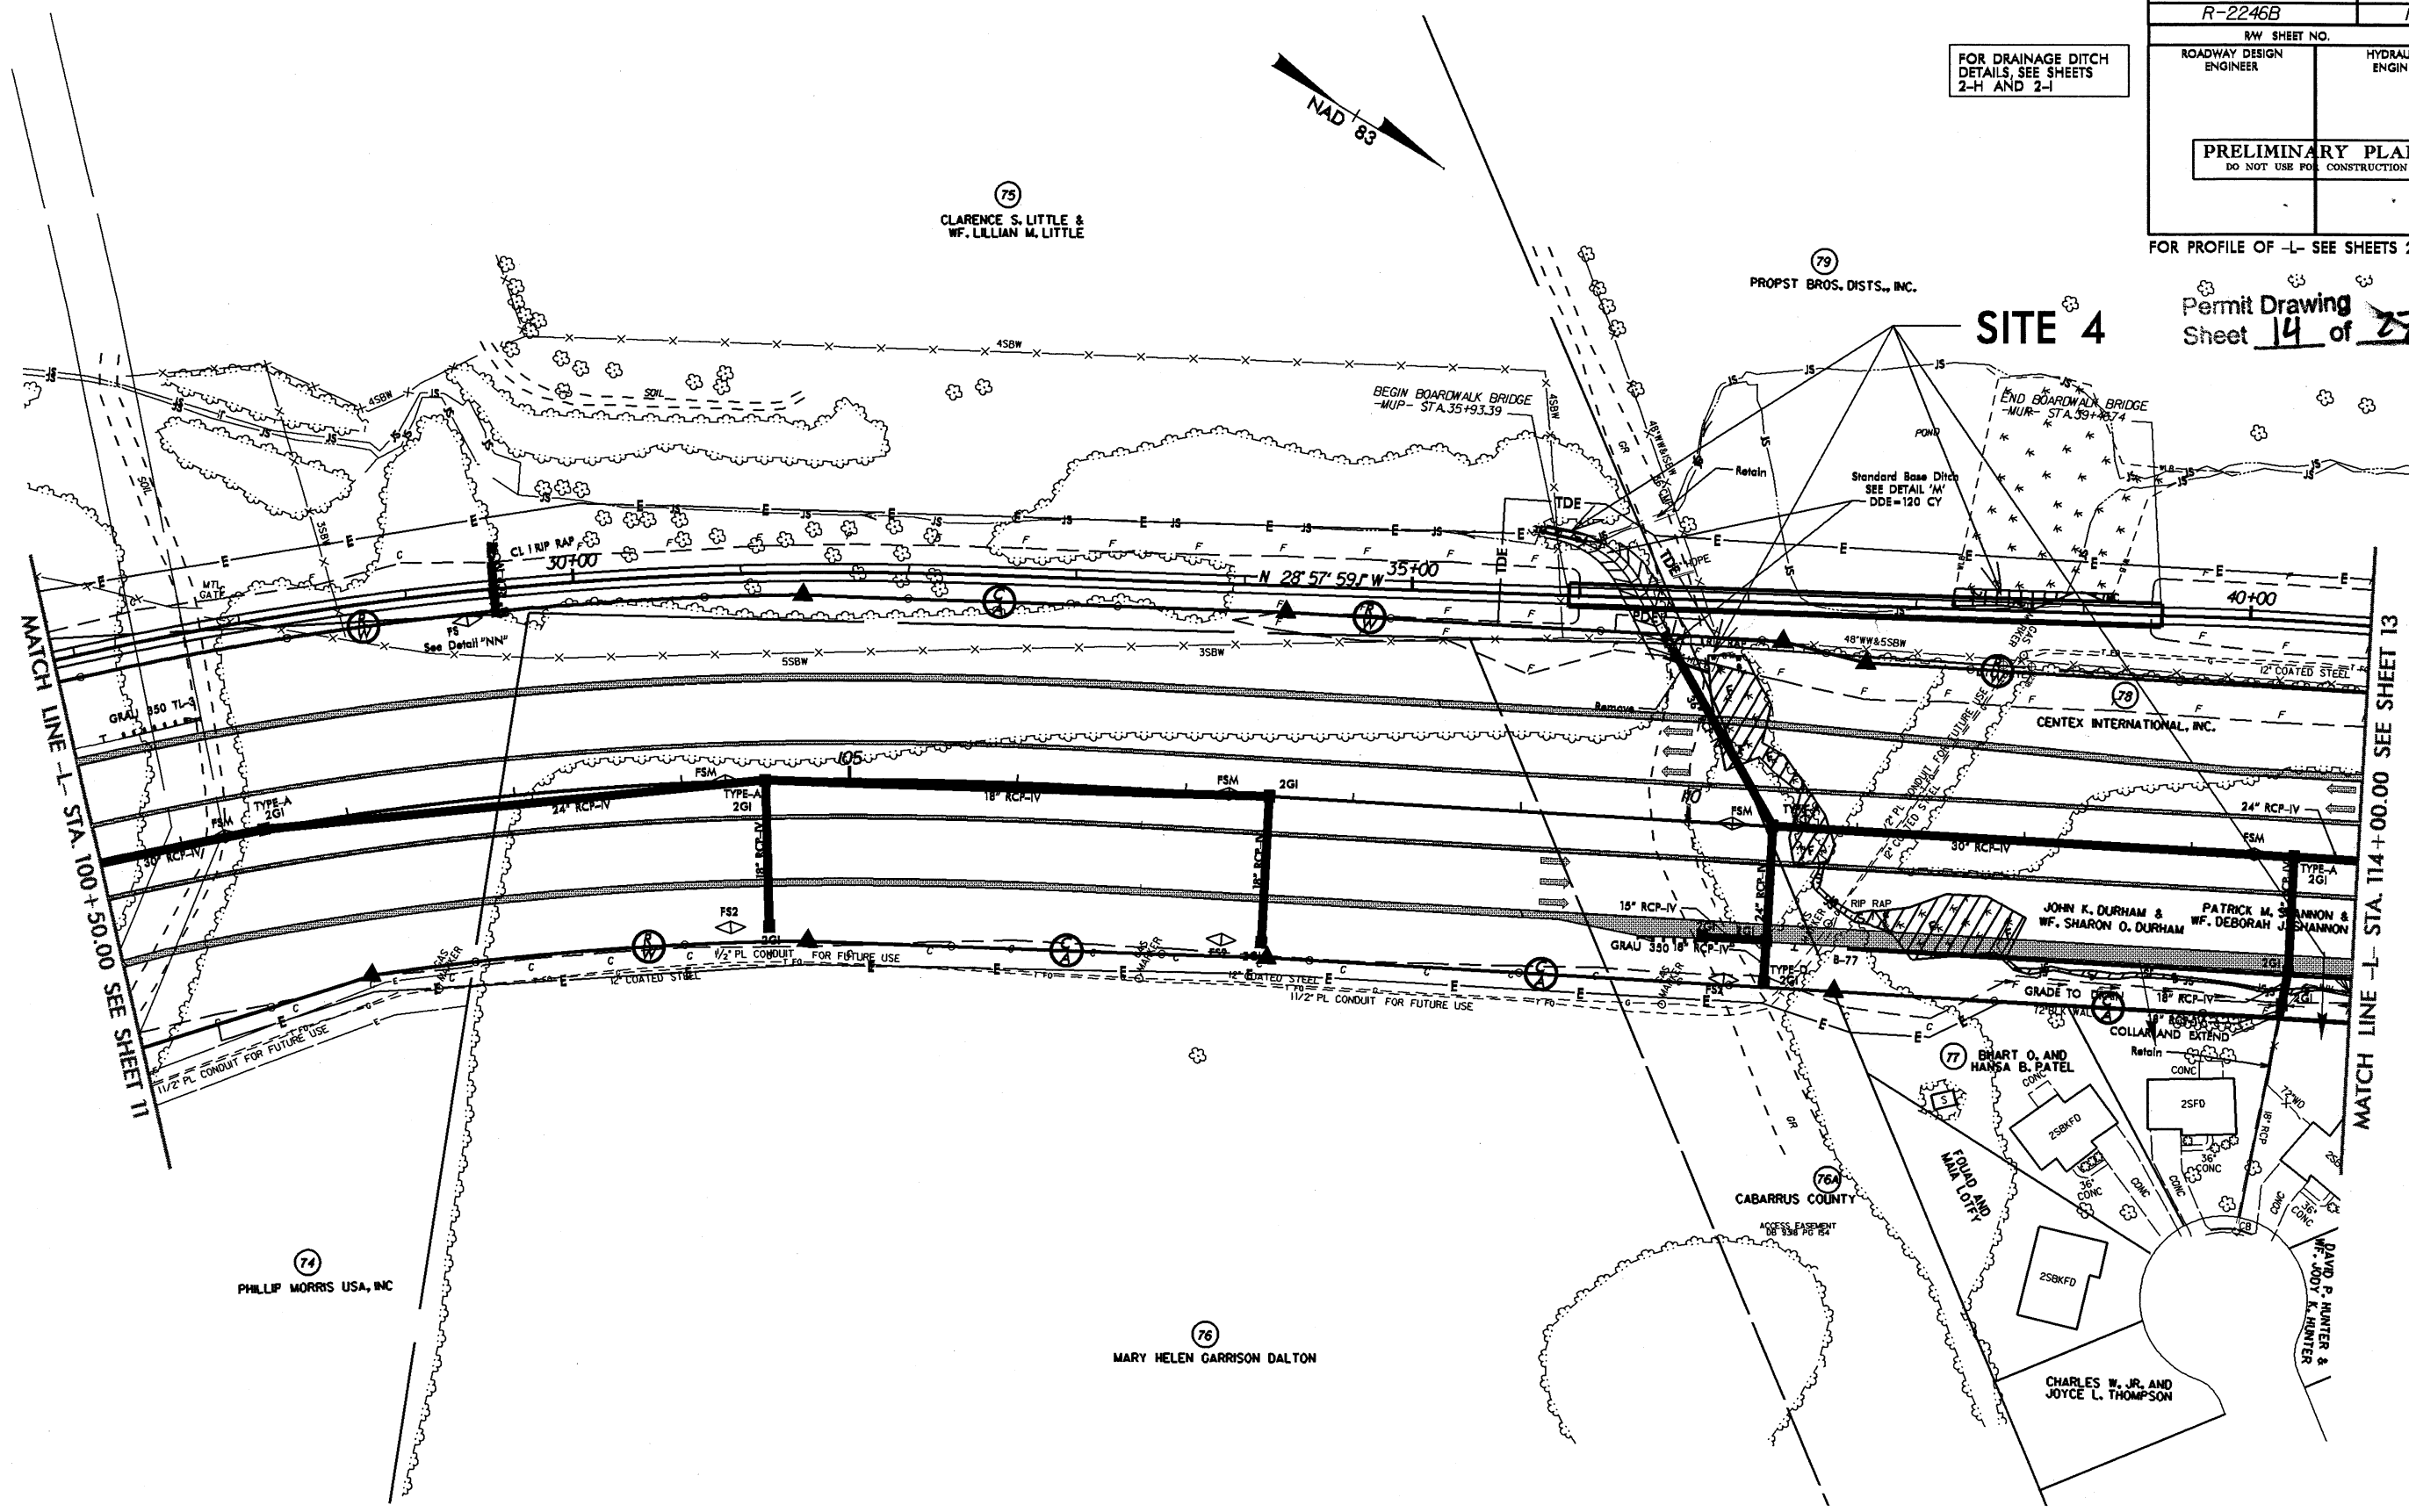

- DENOTES FILL IN WETLAND
- DENOTES MECHANIZED CLEARING
- DENOTES HAND CLEARING
- DENOTES TEMPORARY IMPACTS IN SURFACE WATER
- DENOTES IMPACTS IN SURFACE WATER

 

REVISIONS

UNLESS OTHERWISE NOTED, ALL DIMENSIONS ARE IN FEET AND INCHES. DIMENSIONS IN PARENTHESES ARE FOR INFORMATION ONLY.

8/17/99


PROJECT REFERENCE NO.	SHEET NO.
R-2246B	12
R/W SHEET NO.	
ROADWAY DESIGN ENGINEER	HYDRAULICS ENGINEER
PRELIMINARY PLANS DO NOT USE FOR CONSTRUCTION	

FOR DRAINAGE DITCH
DETAILS, SEE SHEETS
2-H AND 2-I


FOR PROFILE OF -L- SEE SHEETS 24 & 25

SITE 4

Permit Drawing
Sheet 15 of 22

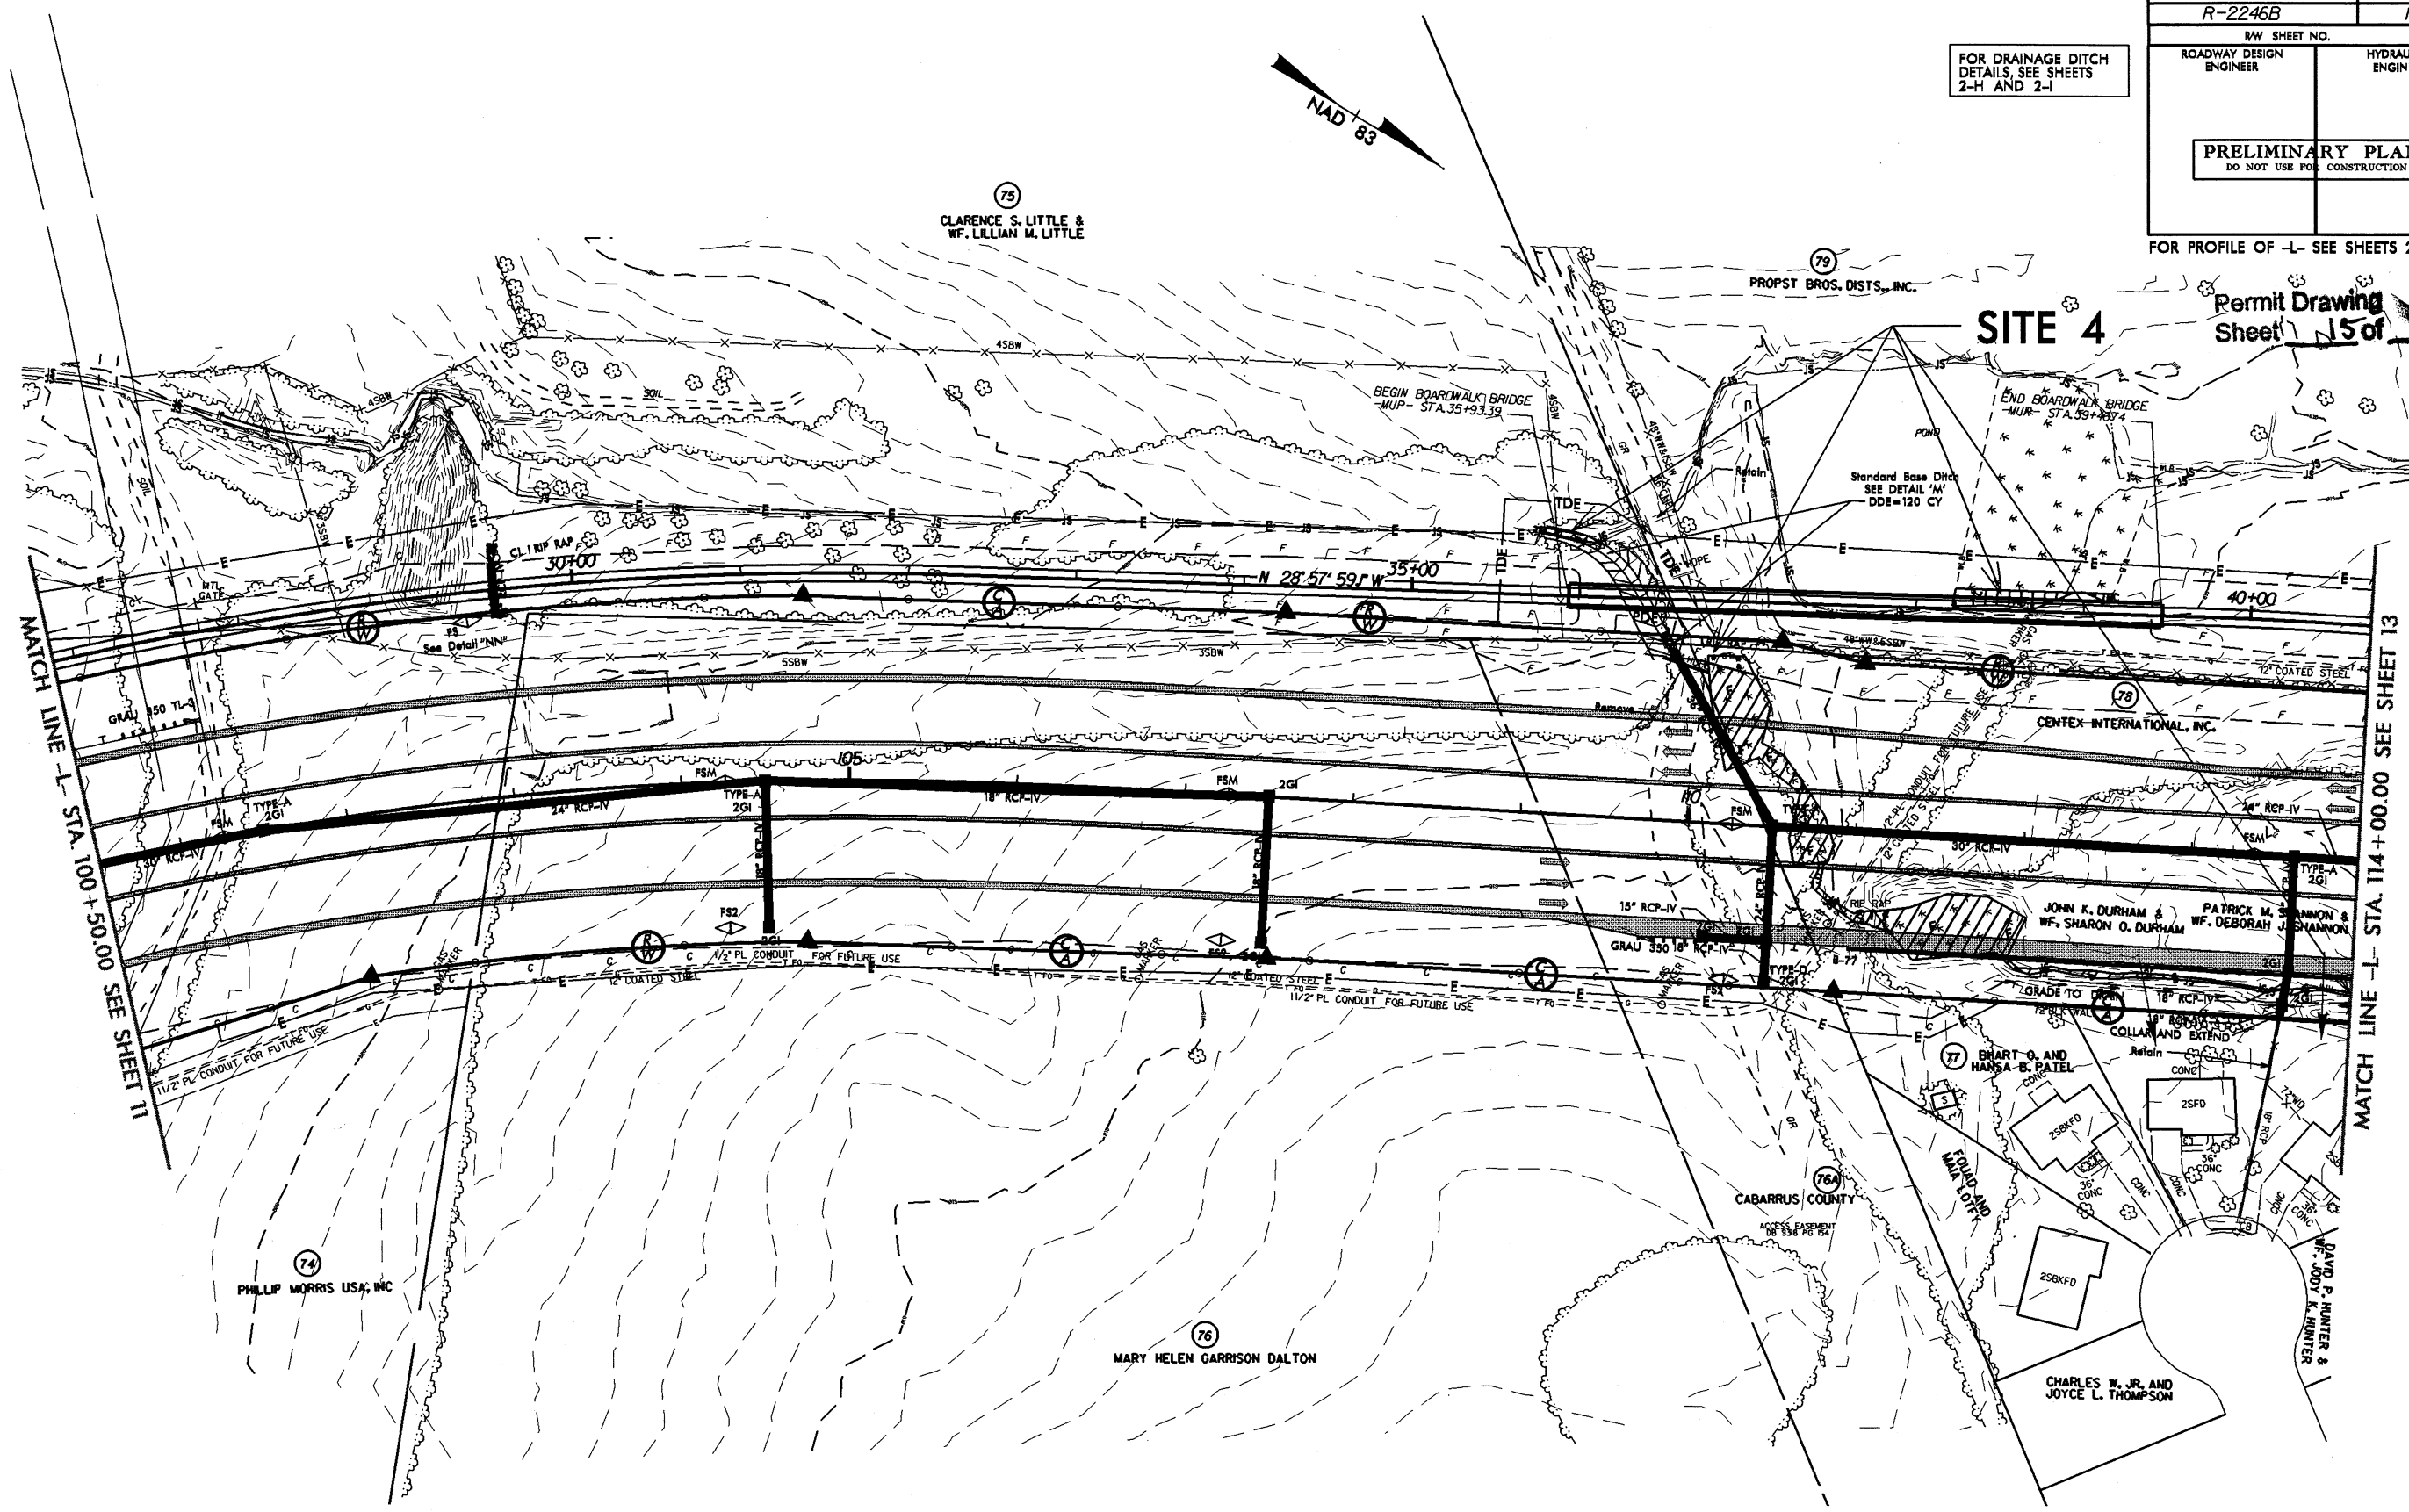


- DENOTES FILL IN WETLAND
- DENOTES MECHANIZED CLEARING
- DENOTES HAND CLEARING
- DENOTES TEMPORARY IMPACTS IN SURFACE WATER
- DENOTES IMPACTS IN SURFACE WATER

 

REVISIONS

CONSTRUCTION DESIGN & ENGINEERING

PROJECT REFERENCE NO. R-2246B	SHEET NO. 12
R/W SHEET NO.	HYDRAULICS ENGINEER
ROADWAY DESIGN ENGINEER	
Permit Drawing Sheet 16 of 87	

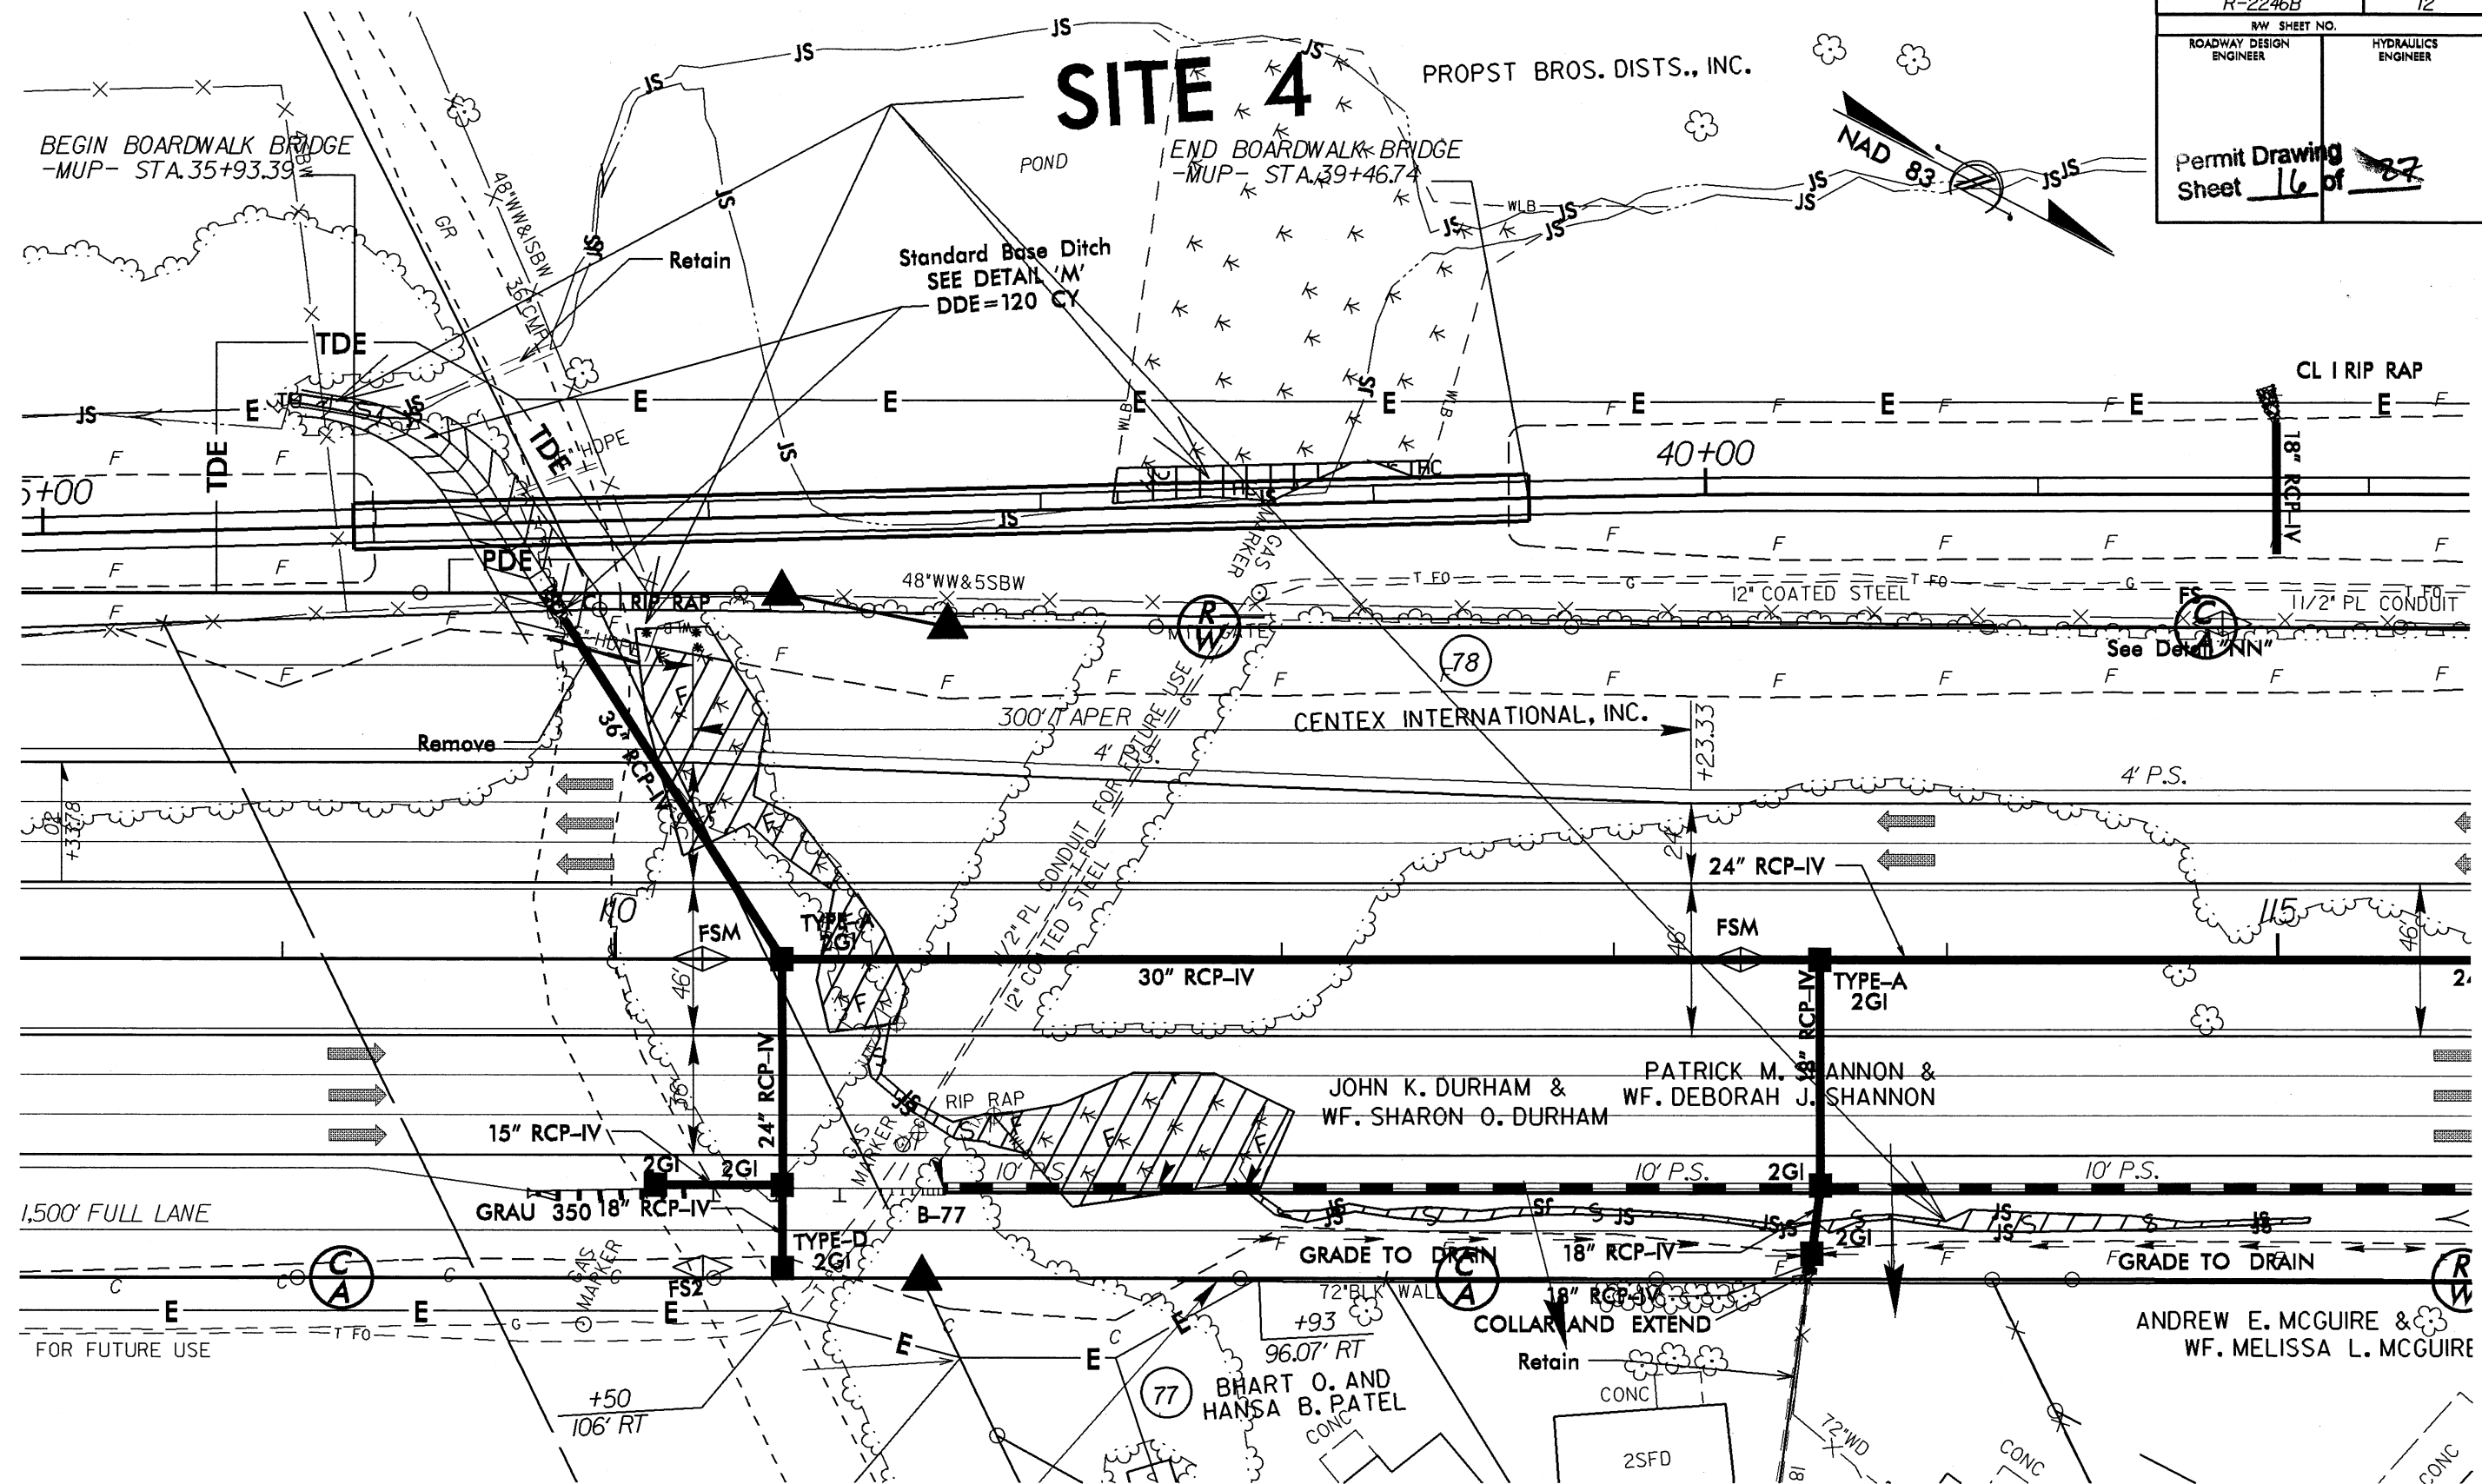


DENOTES FILL IN WETLAND

DENOTES IMPACTS IN SURFACE WATER

DENOTES TEMPORARY IMPACTS IN SURFACE WATER

DENOTES HAND CLEARING

DENOTES MECHANIZED CLEARING

 


8/23/99




PROJ. REFERENCE NO.	SHEET NO.
R-2246B	X-34

290 280 270 260 250 240 230 220 210 200 190 180 170 160 150 140 130 120 110 100 90 80 70 60 50 40 30 20 10 0 10

Permit Drawing
Sheet 17 of 27

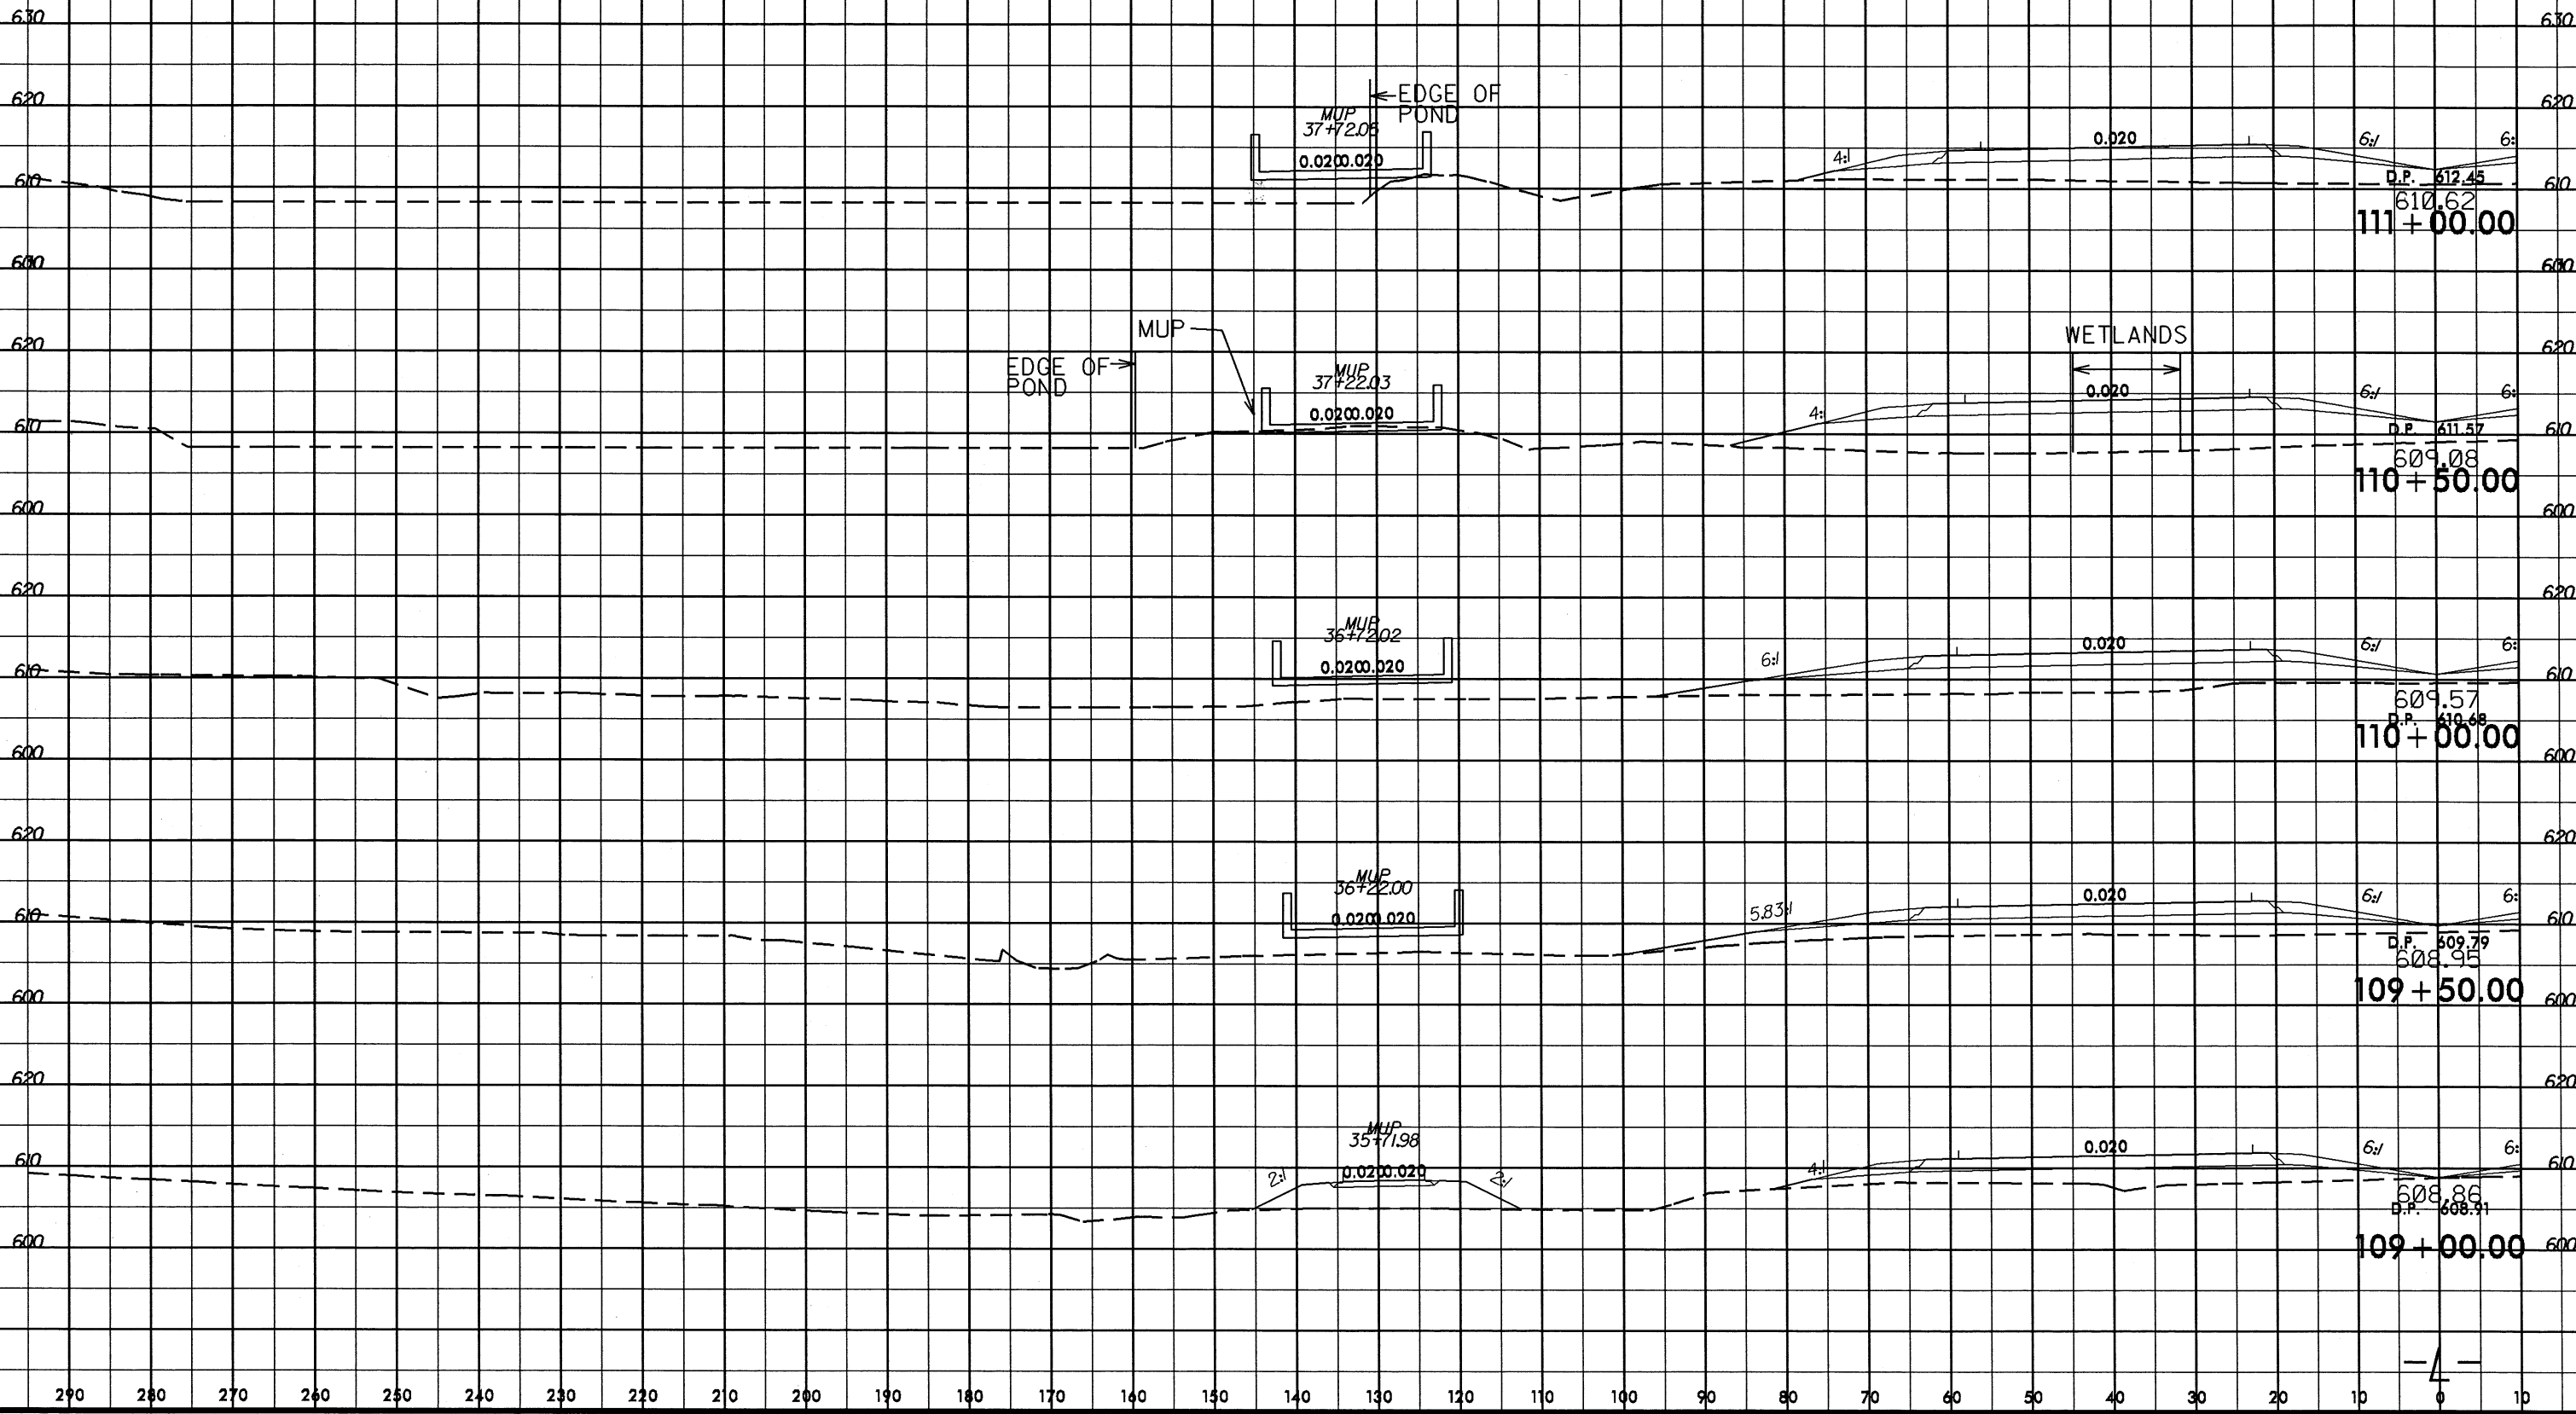


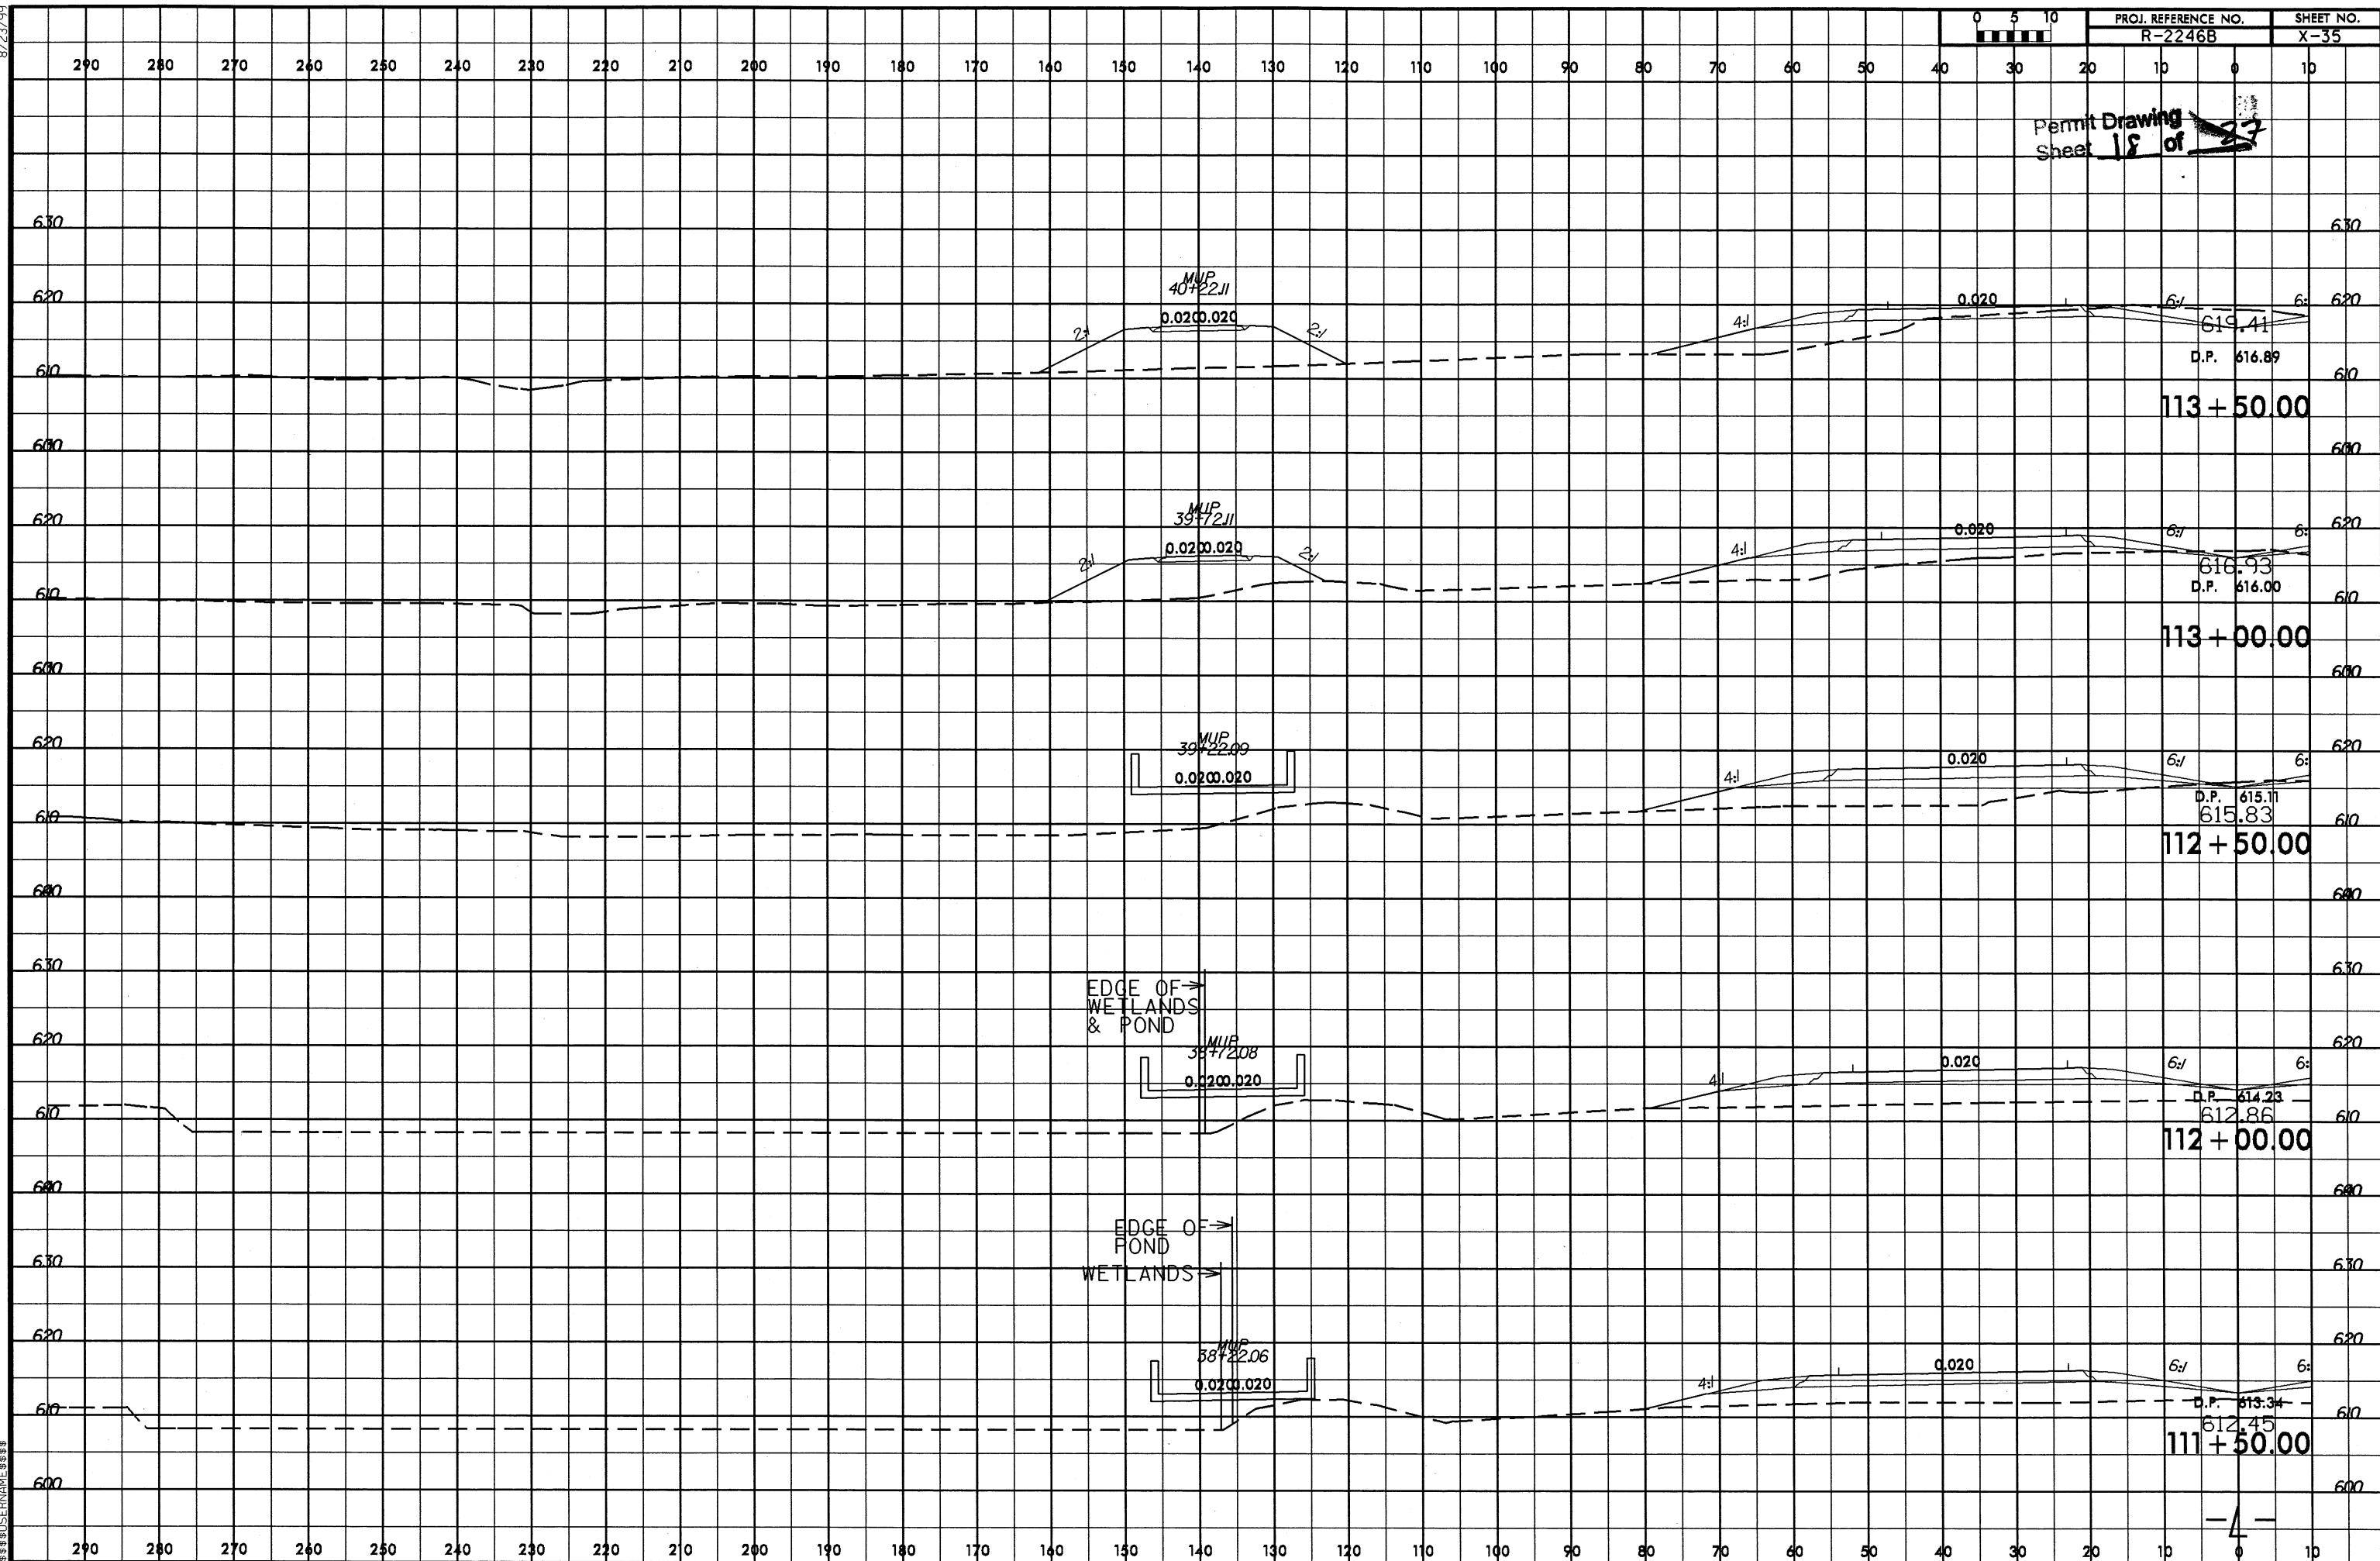

8/23/99



PROJ. REFERENCE NO.	SHEET NO.
R-2246B	X-108


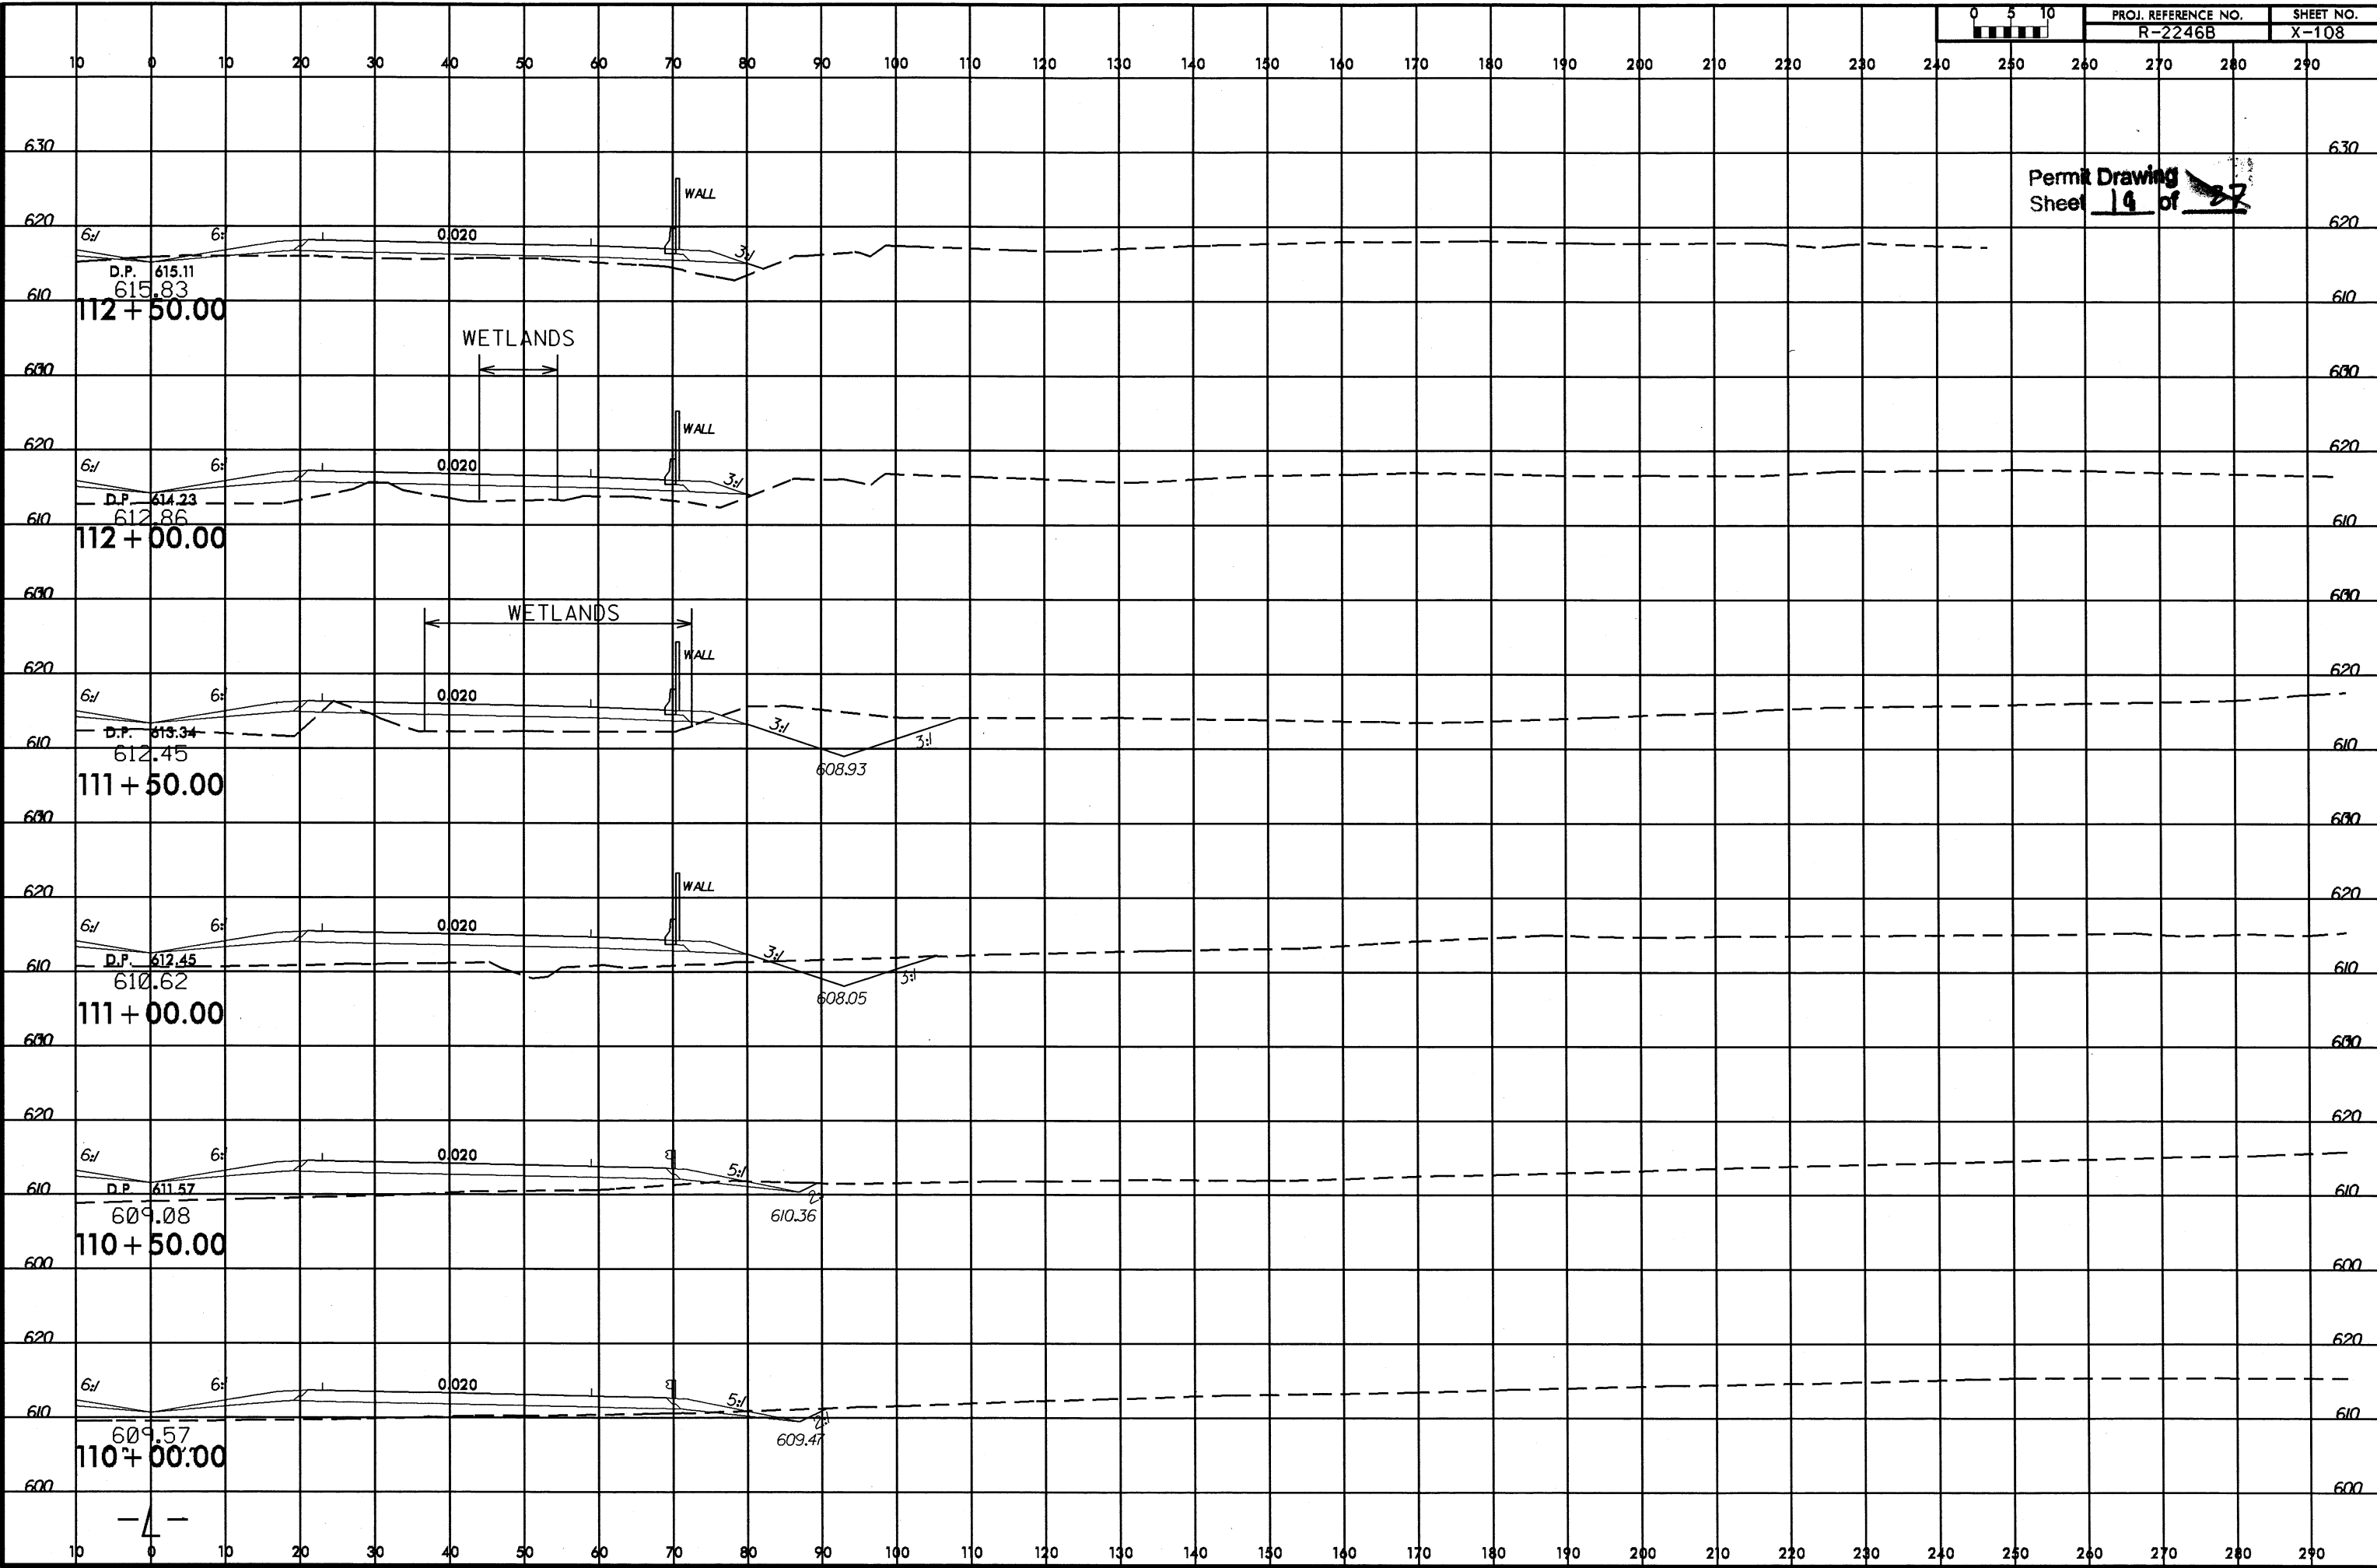


8/17/99


PROJECT REFERENCE NO.	SHEET NO.
R-2246B	13
RW SHEET NO.	
ROADWAY DESIGN ENGINEER	HYDRAULICS ENGINEER
PRELIMINARY PLANS	
DO NOT USE FOR CONSTRUCTION	

FOR PROFILE OF -L- SEE SHEET 25

Permit Drawing
Sheet 20 of 23

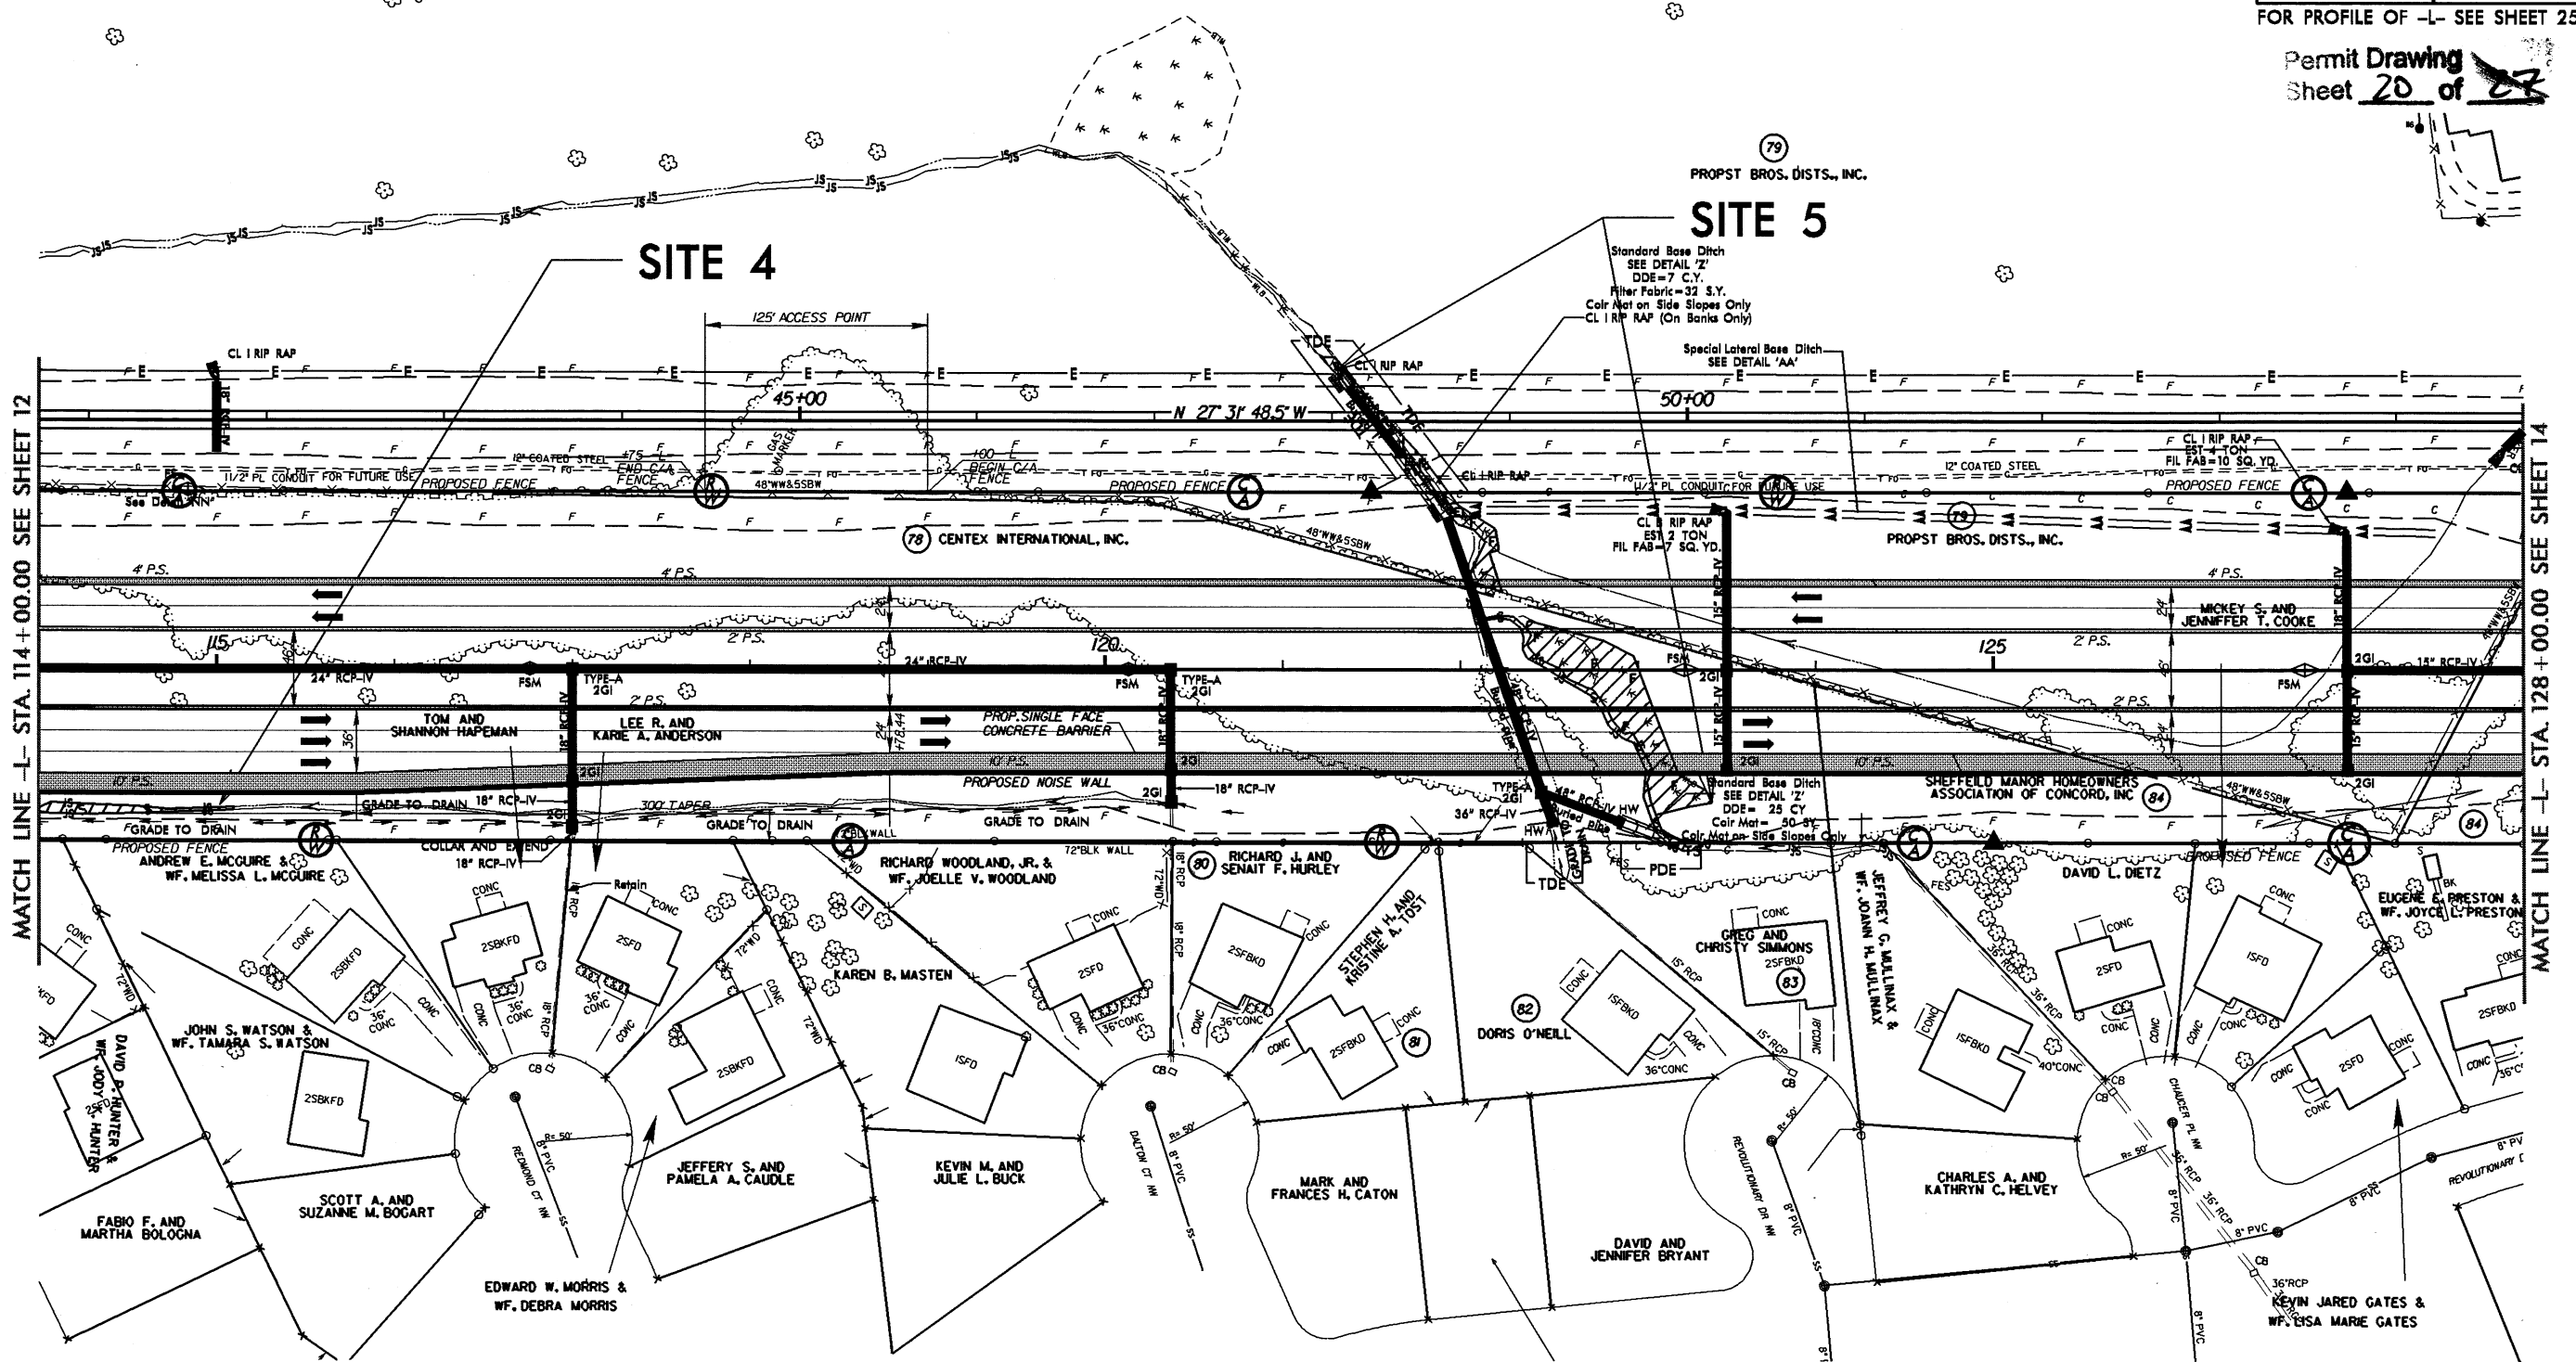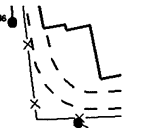

- Denotes Excavation in Wetland
- Denotes Mechanized Clearing
- Denotes Fill in Wetland
- Denotes Temporary Impacts in Surface Water
- Denotes Impacts in Surface Water

 


B/17/99


PROJECT REFERENCE NO.	SHEET NO.
R-2246B	13
RW SHEET NO.	
ROADWAY DESIGN ENGINEER	HYDRAULICS ENGINEER
PRELIMINARY PLANS	
DO NOT USE FOR CONSTRUCTION	

FOR PROFILE OF -L- SEE SHEET 25

Permit Drawing
Sheet 21 of 27

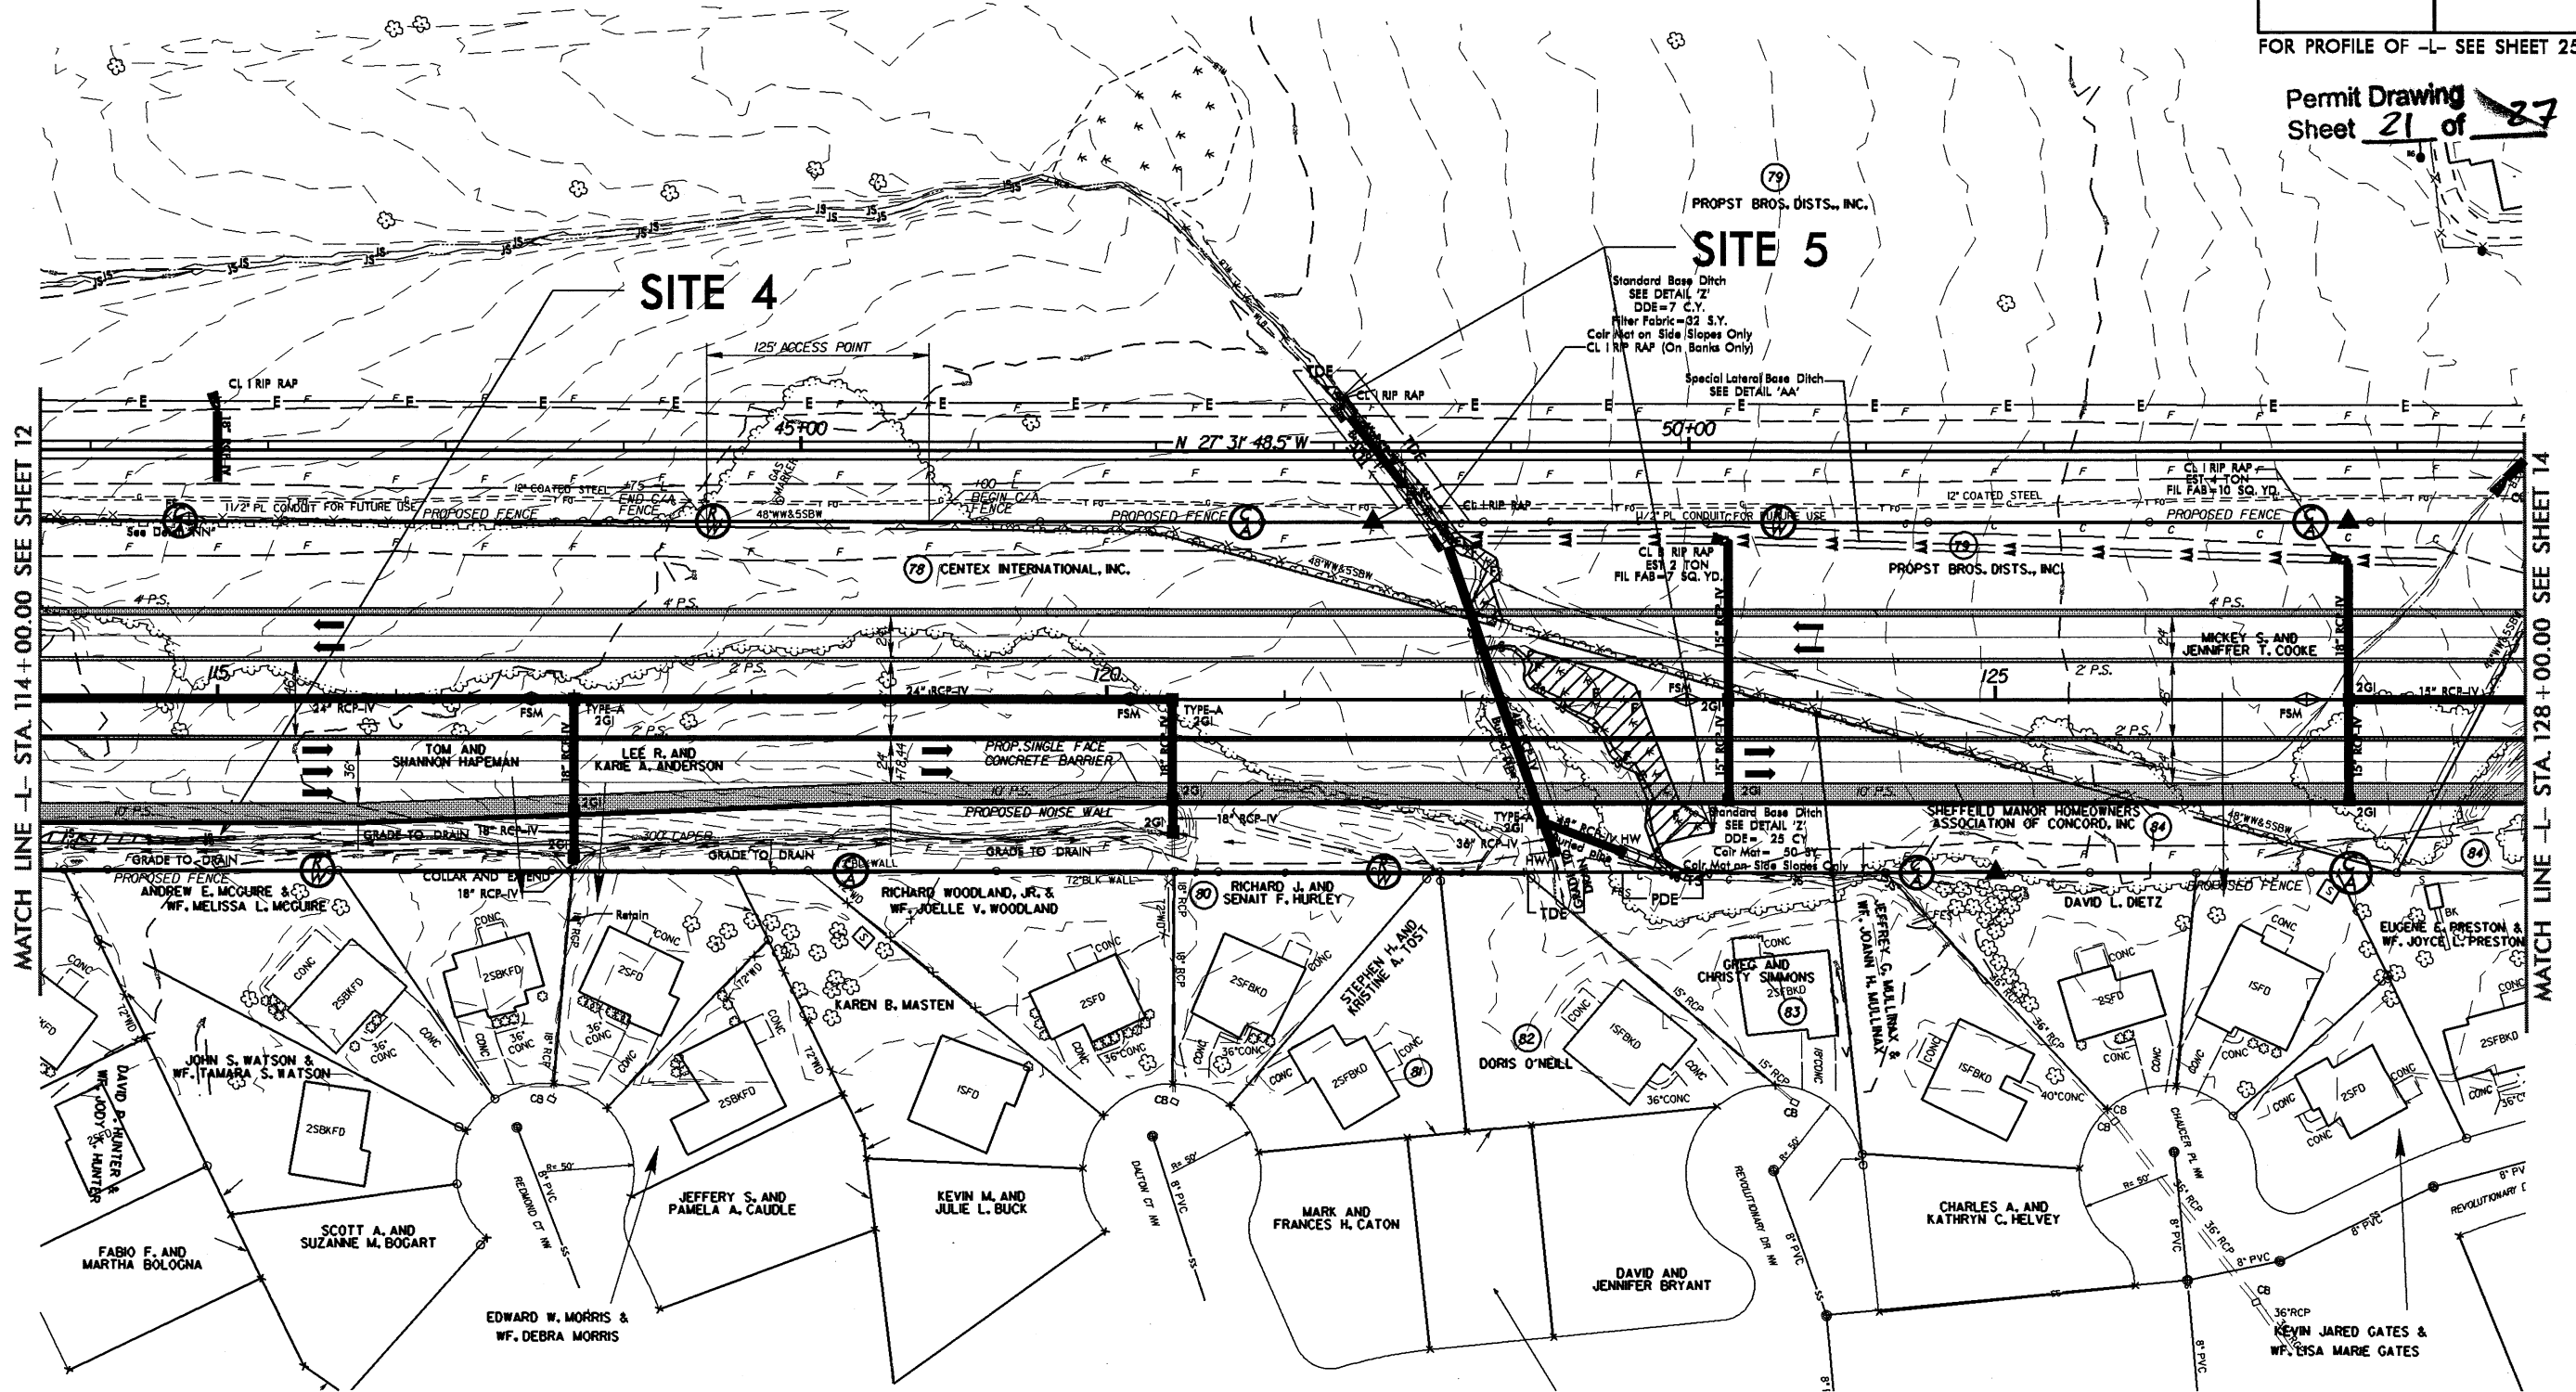

- DENOTES EXCAVATION IN WETLAND
- DENOTES MECHANIZED CLEARING
- DENOTES FILL IN WETLAND
- DENOTES TEMPORARY IMPACTS IN SURFACE WATER
- DENOTES IMPACTS IN SURFACE WATER

 



5/14/99

SITE 5


Standard Base Ditch
SEE DETAIL 'Z'
DDE=7 C.Y.
Filter Fabric=32 S.Y.
Coir Mat on Side Slopes Only
CL I RIP RAP (On Banks Only)

79
PROPST BROS. DIST., INC.
DB 698 PG 36


PROJECT REFERENCE NO. R-2246B	SHEET NO. 13
RDW SHEET NO.	
ROADWAY DESIGN ENGINEER	HYDRAULICS ENGINEER
Permit Drawing Sheet 22 of 27	

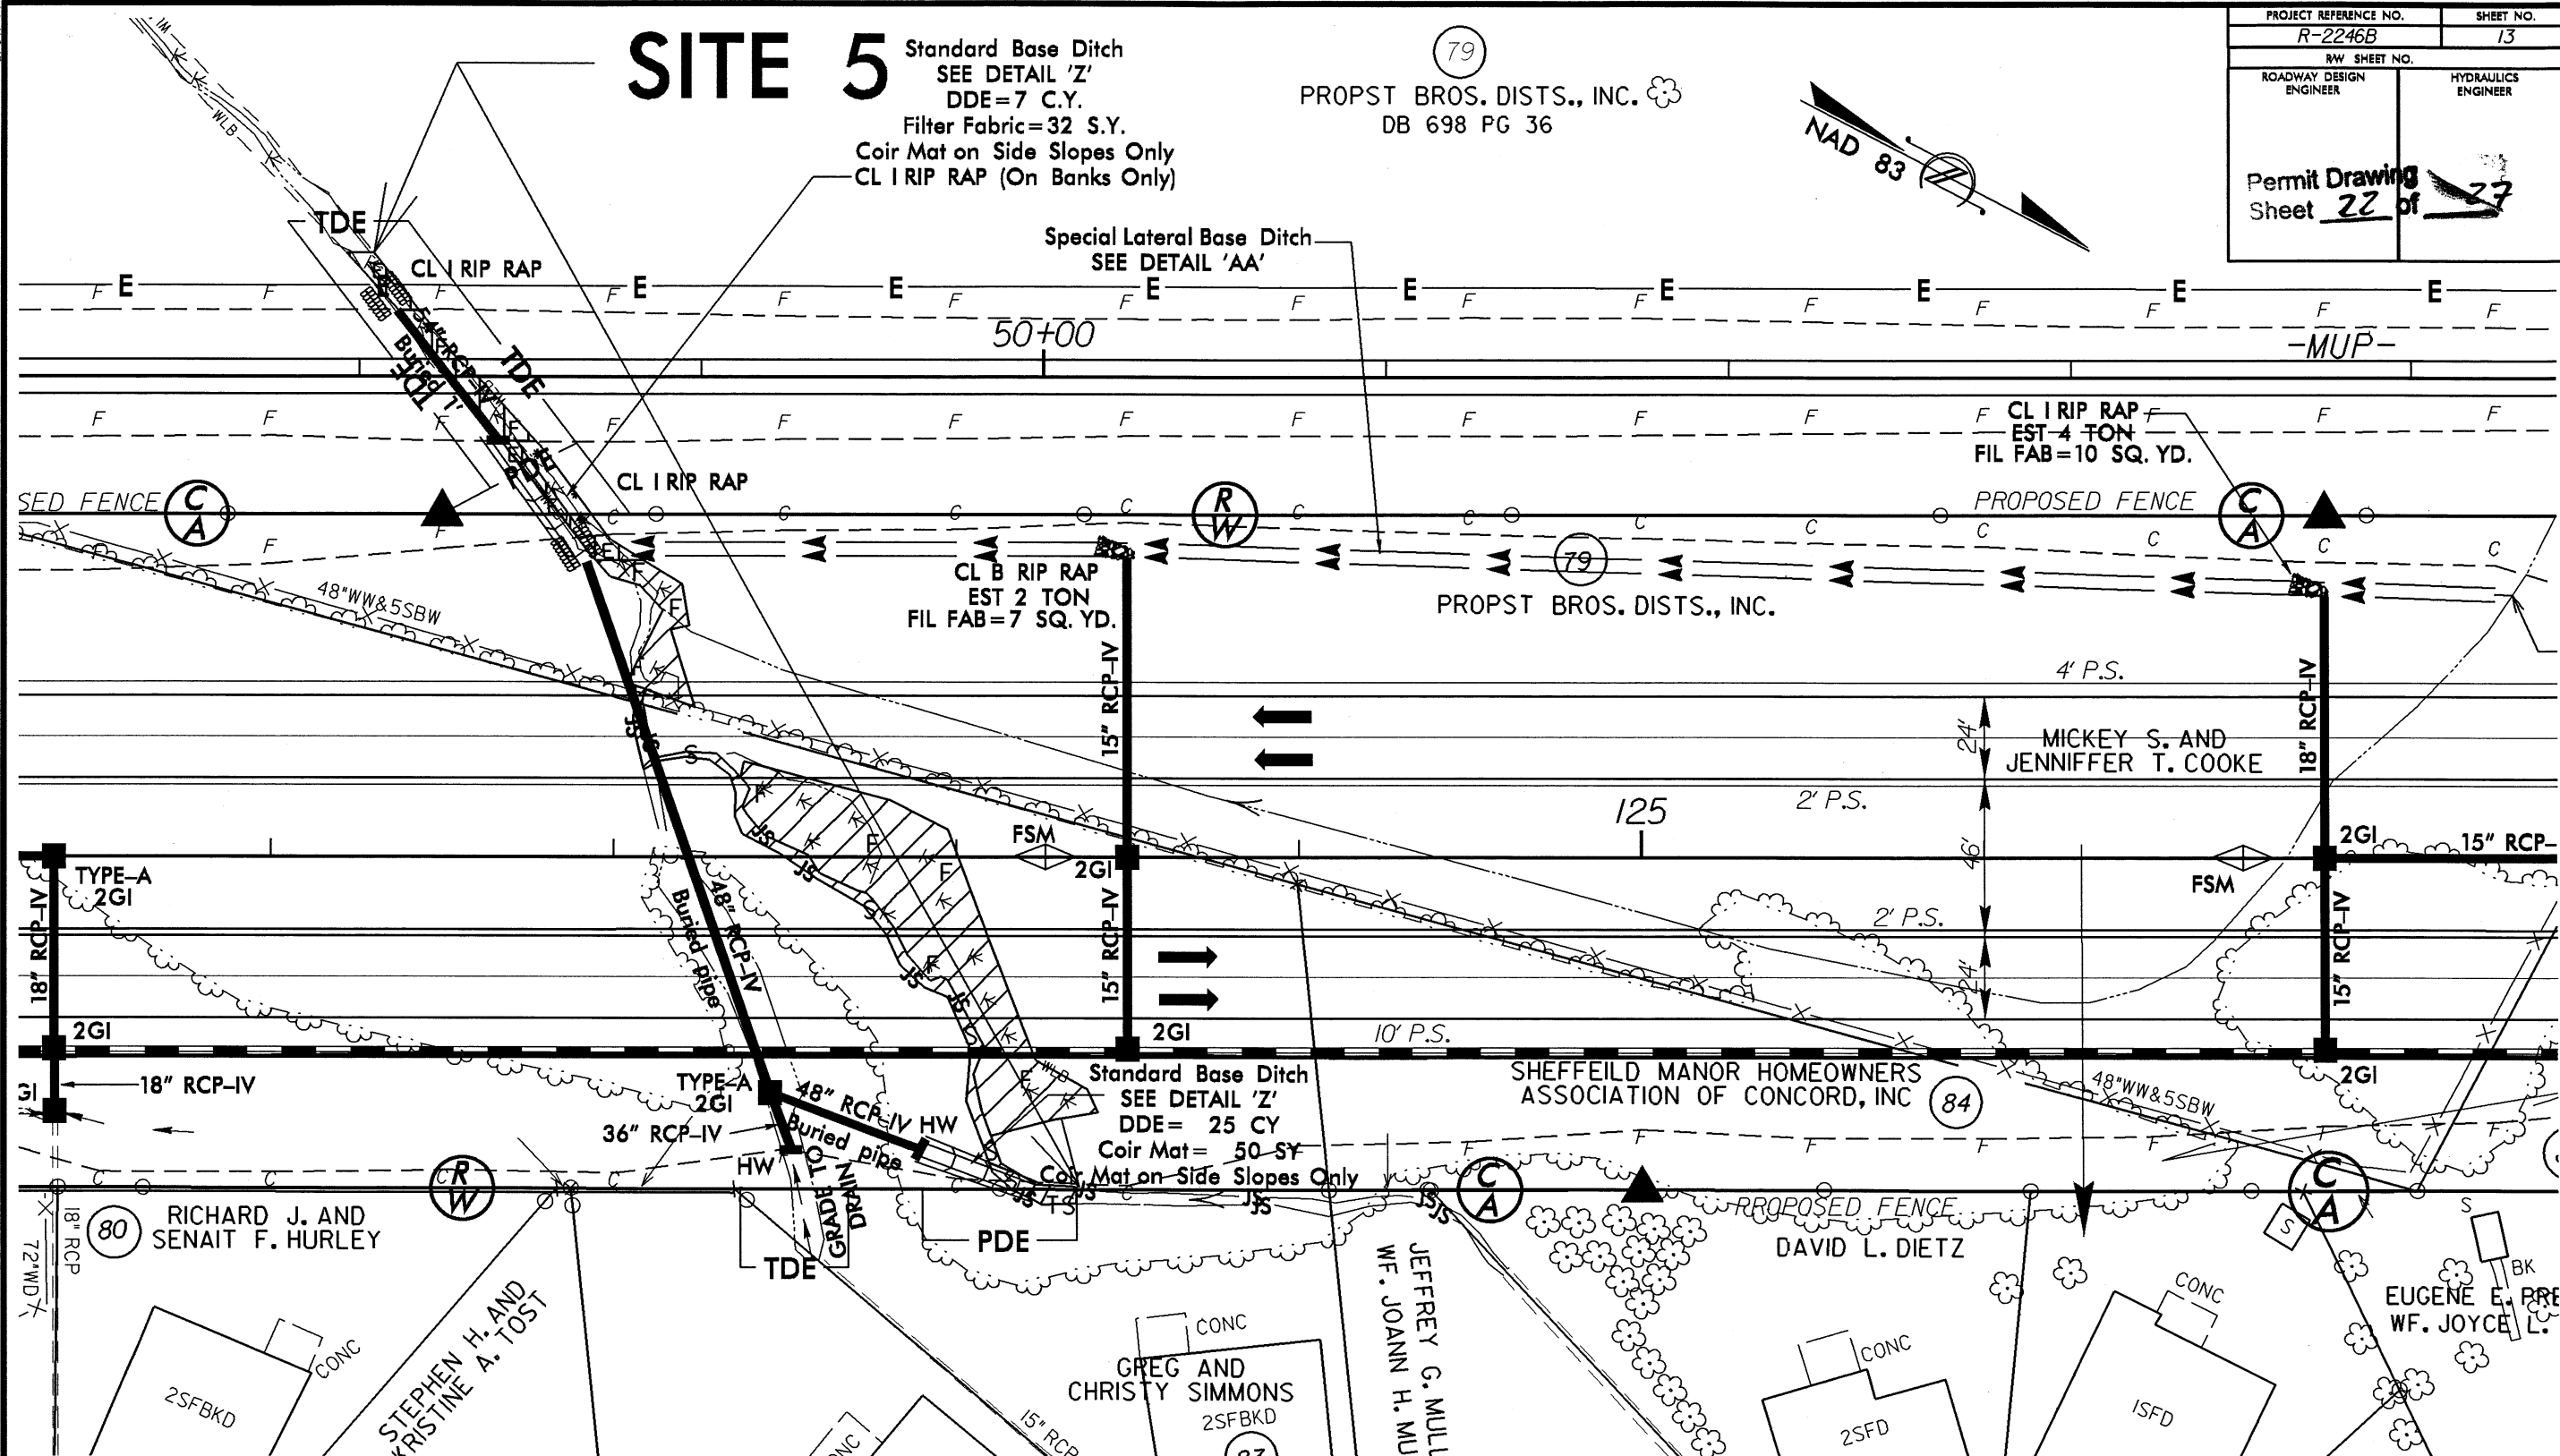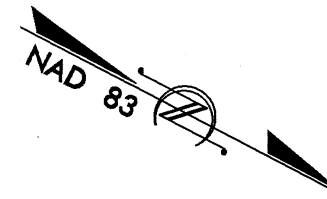


DENOTES EXCAVATION
IN WETLAND

 


DENOTES MECHANIZED
CLEARING

 


DENOTES FILL IN
WETLAND

 


DENOTES TEMPORARY
IMPACTS IN SURFACE WATER

 


DENOTES IMPACTS IN
SURFACE WATER

 


8/23/99

 


PROJ. REFERENCE NO.	SHEET NO.
R-2246B	X-38

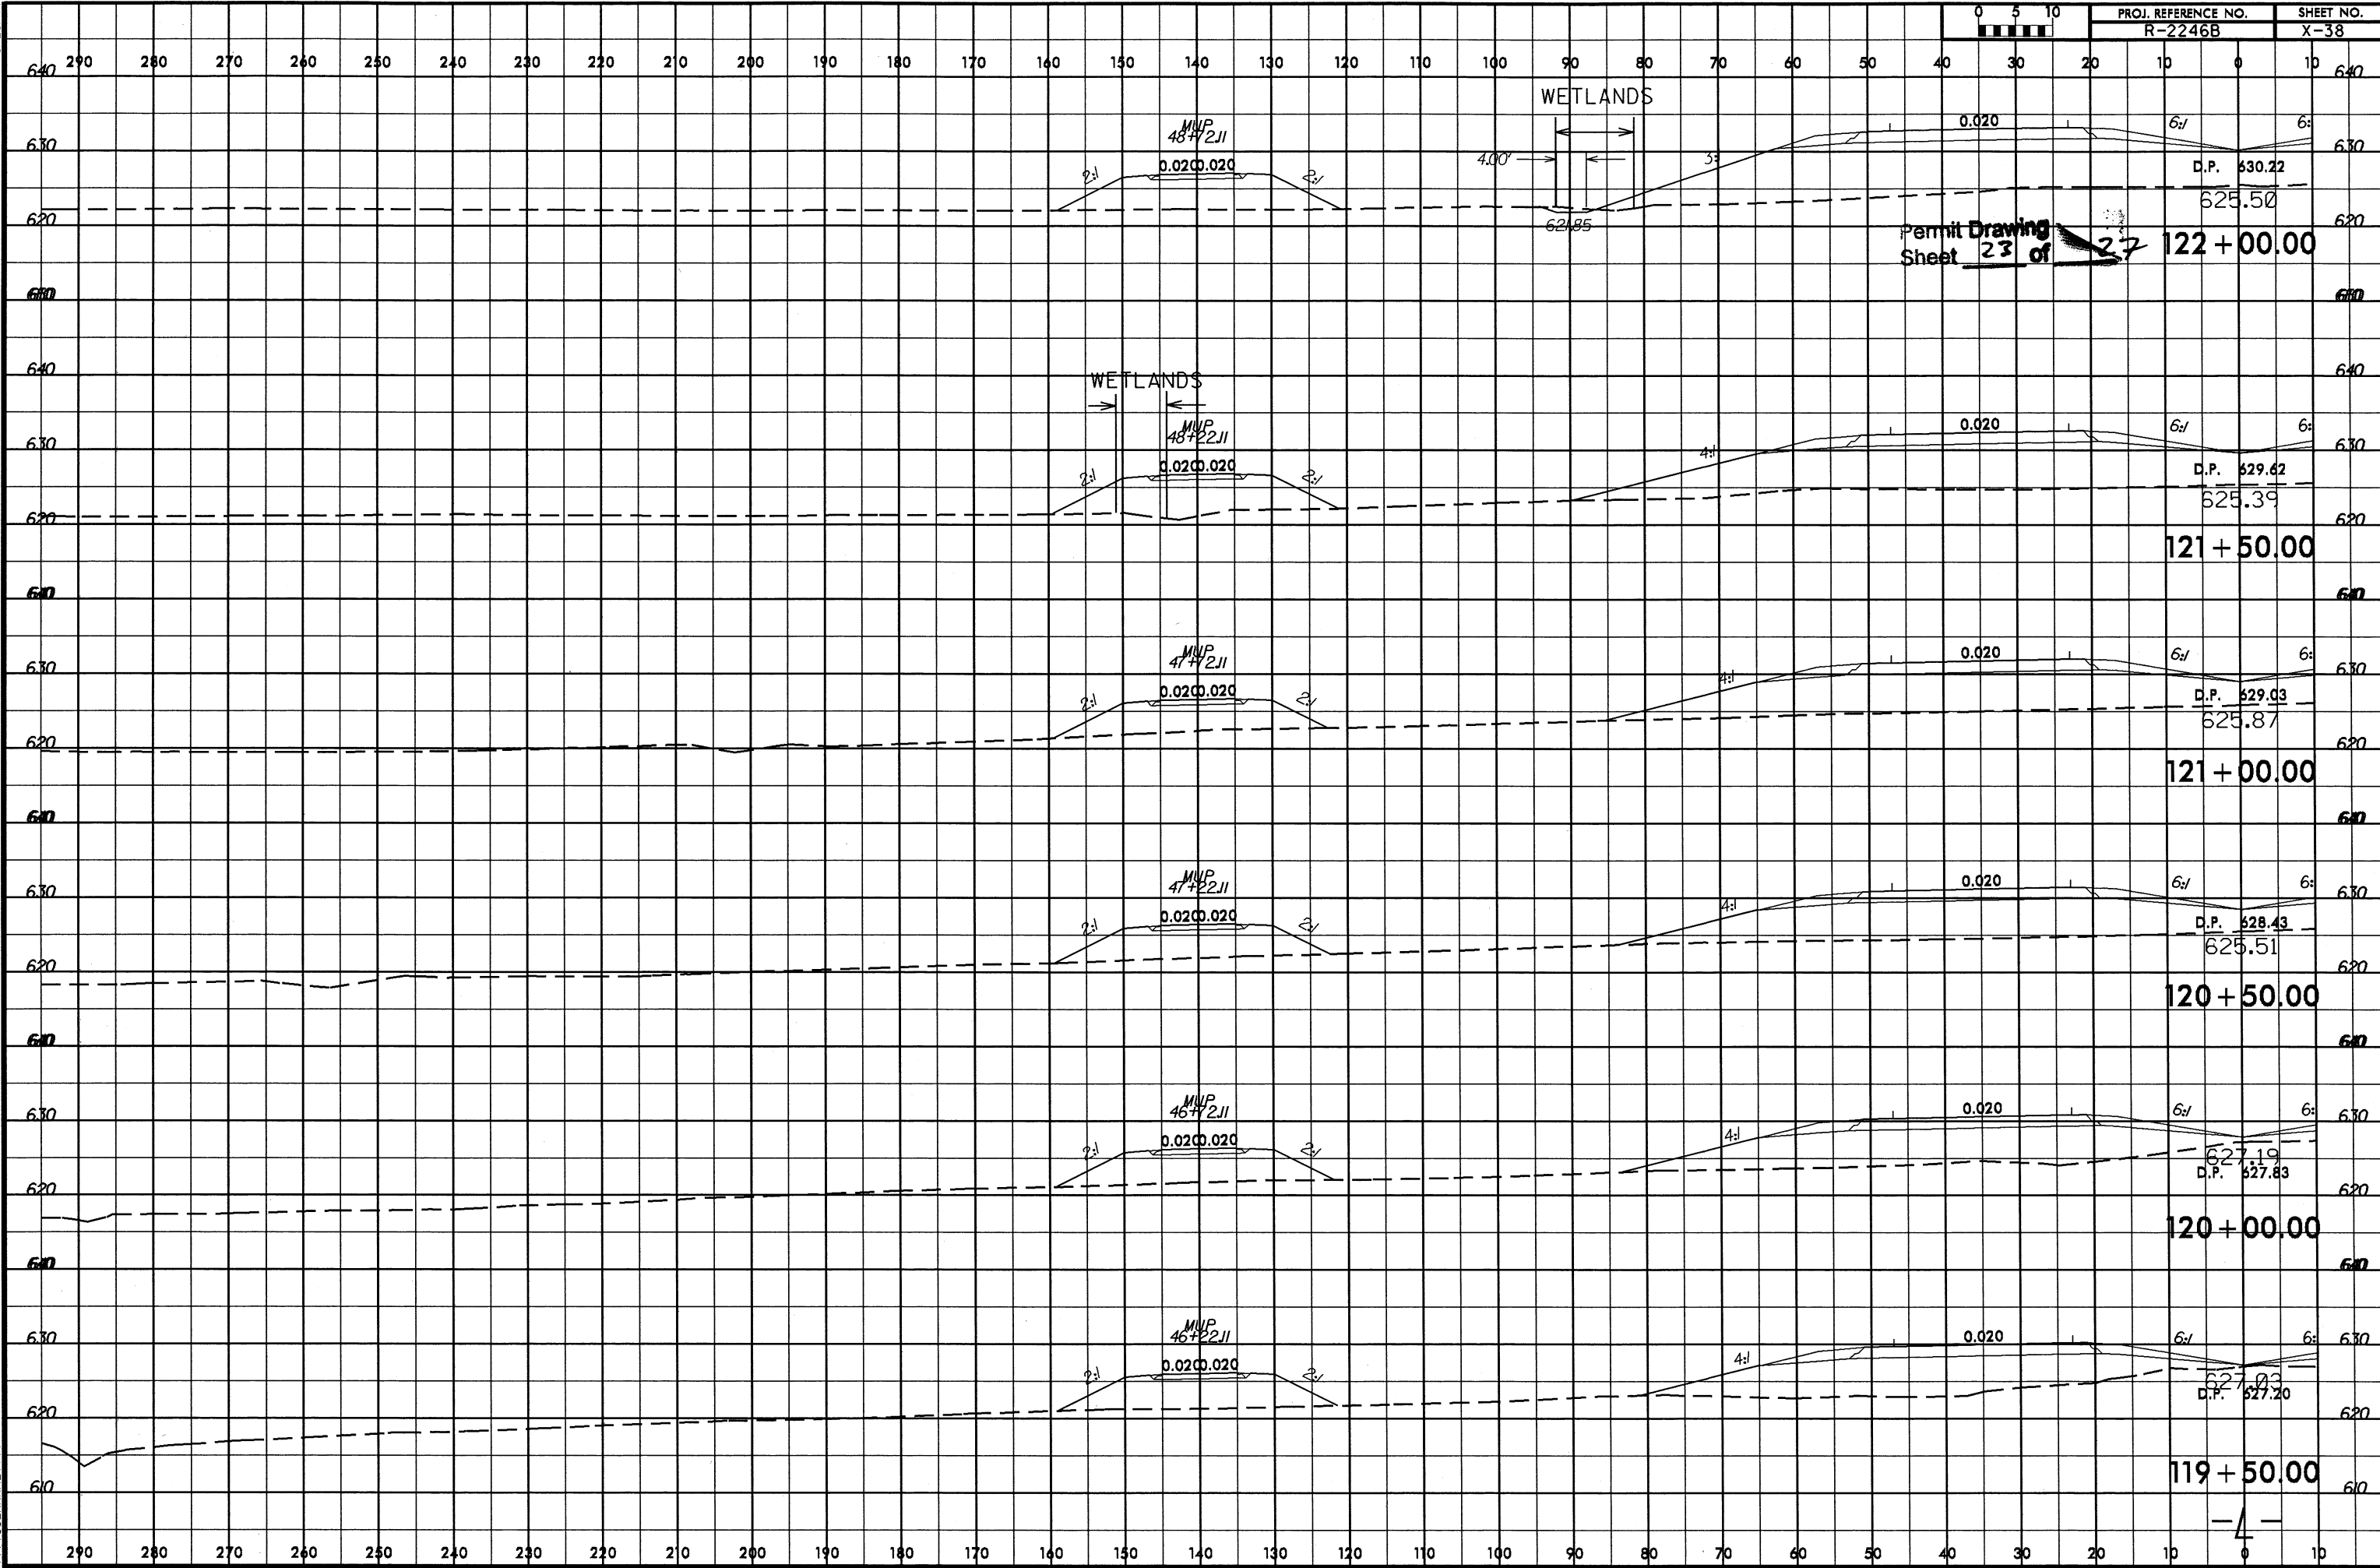

*****SYTIME*****
*****CROSSING*****
*****DRAWING*****

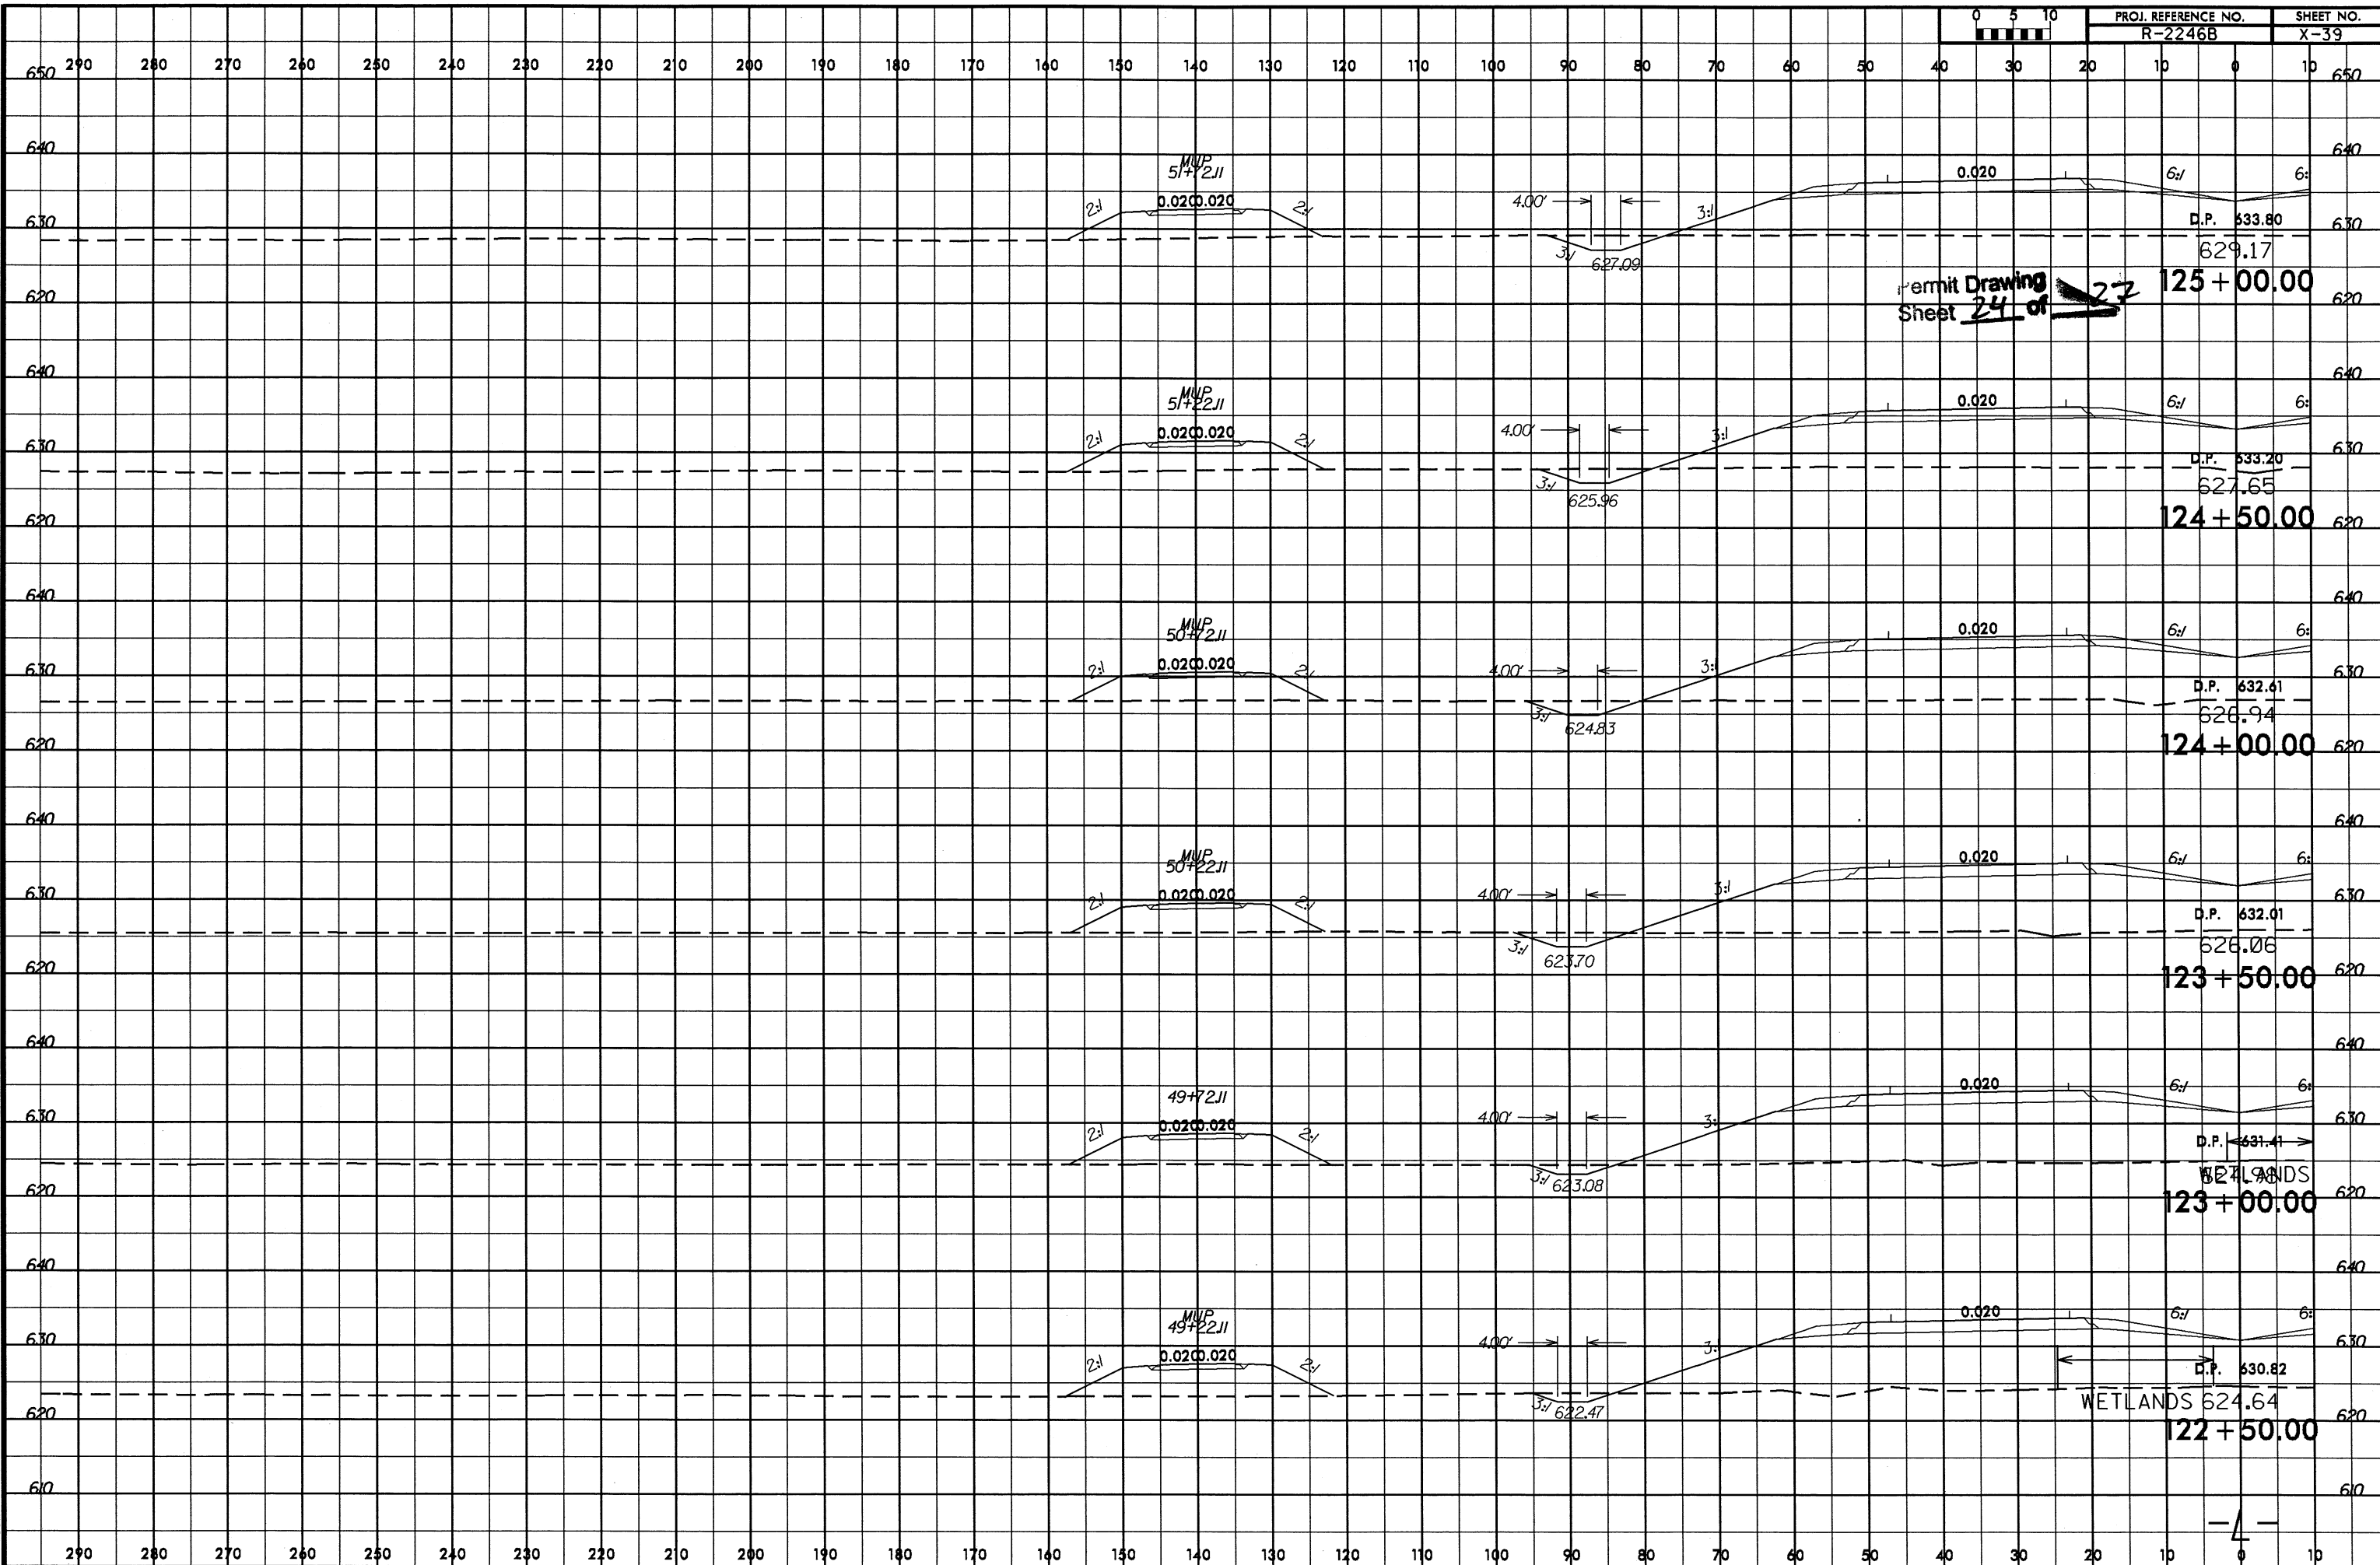

8/23/99

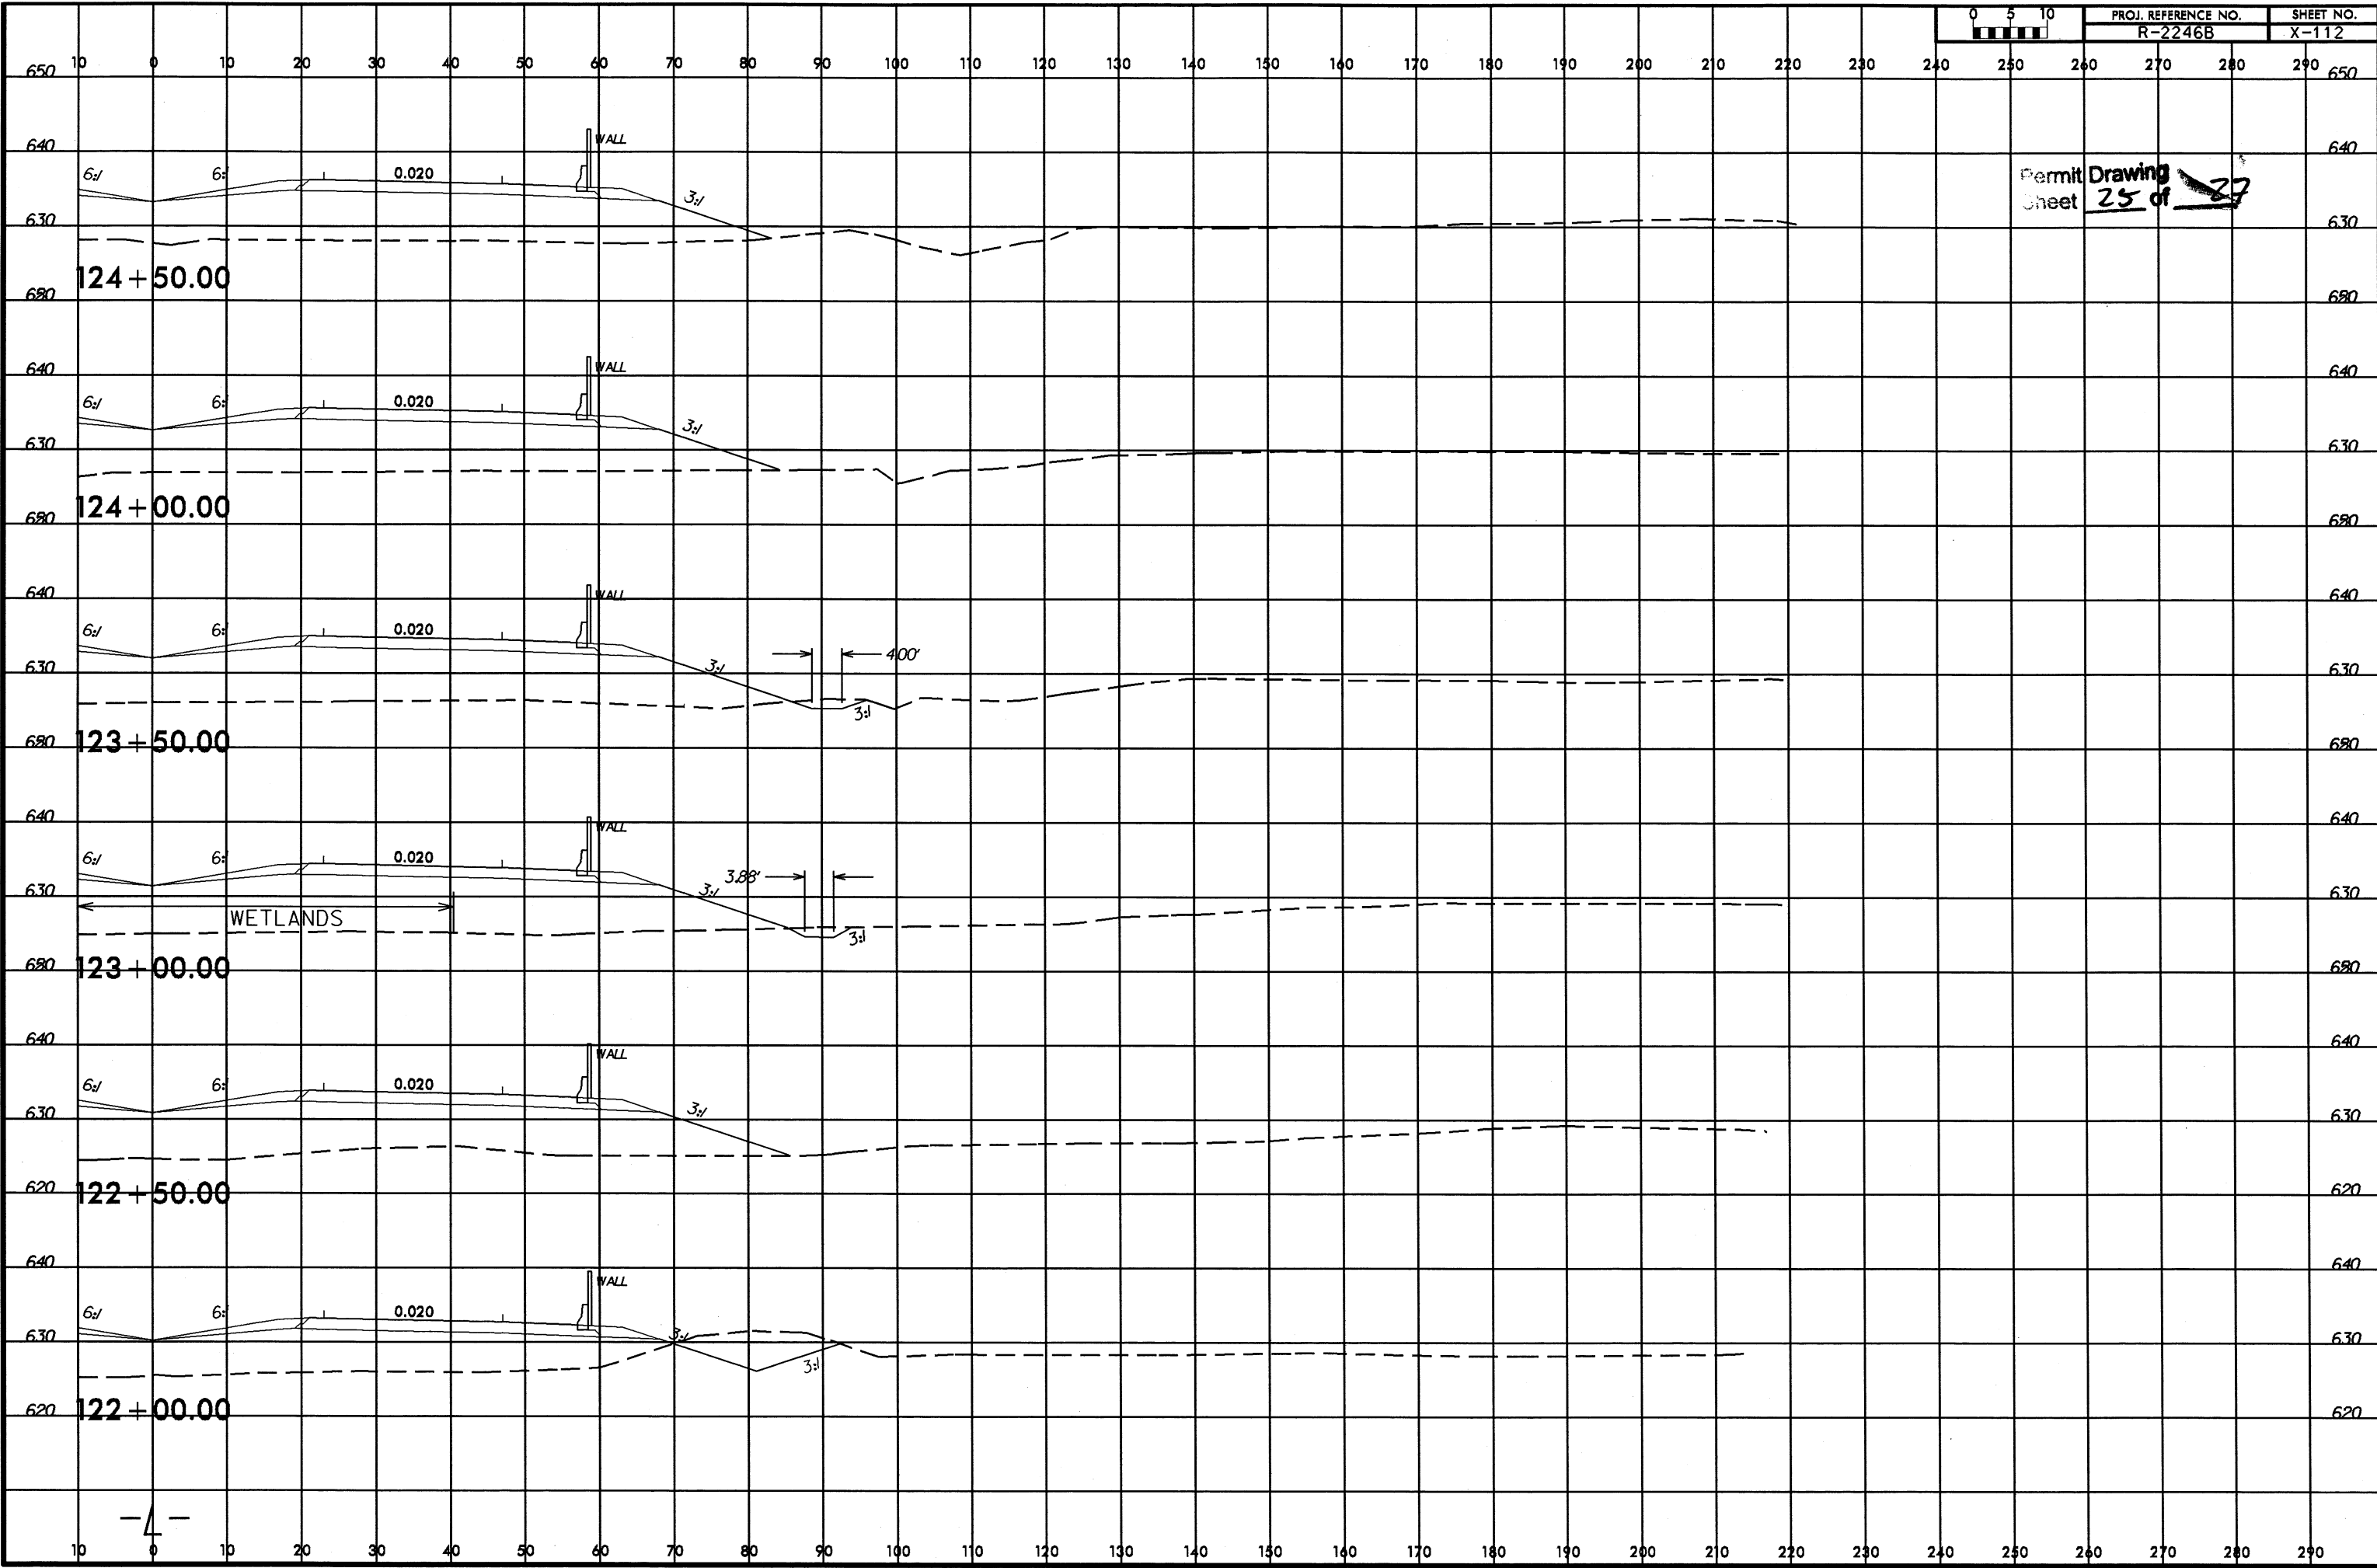

Permit Drawing
Sheet 25 of 27

SYSTEMS
DESIGN
CONSULTANTS
INC.

PROPERTY OWNERS
NAMES AND ADDRESSES

SITE	PARCEL NO.	NAMES	ADDRESSES
1 & 2	15	NC DOT	
1	16	TOWER PLACE, LLC	1610 WAYBRIDGE LANE CHARLOTTE NC 28220
1 & 2	17	CASCADS, LLC	WAYBRIDGE LANE CHARLOTTE NC 28220
2	25	CONCORD POINTE LIMITED PARTNERSHIP	7800 EAST KAMPER ROAD CINCINNATI OH 45249
3	74	PHILLIP MORRIS USA, INC	PO BOX 26603 RICHMOND VA 23261
3 & 4	75	CLARENCE LITTLE	2555 CONCORD FARMS RD CONCORD NC 28027
4	76A	CABARRUS COUNTY	P.O. BOX 707 CONCORD NC 28026
4 & 5	78	CENTEX INTERNATIONAL	PO BOX 11231 CHARLOTTE NC 28220
4 & 5	79	PROPST BROS. DIST.S. INC.	829 DAVIDSON DR CONCORD NC 28027
5	83	GREG & CHRISTY SIMMONS	1563 REVOLUTIONARY DR CONCORD NC 28027

NCDOT
DIVISION OF HIGHWAYS
CABARRUS COUNTY
PROJECT:34408.1.1 (R-2246B)
CONCORD-KANNAPOLIS
GEORGE LILES PARKWAY FROM
SR 1304 TO SR 1431

WETLAND PERMIT IMPACT SUMMARY												
Site No.	Station (From/To)	Structure Size / Type	WETLAND IMPACTS					SURFACE WATER IMPACTS				
			Permanent Fill In Wetlands (ac)	Temp. Fill In Wetlands (ac)	Excavation in Wetlands (ac)	Mechanized Clearing in Wetlands (ac)	Hand Clearing in Wetlands (ac)	Permanent SW impacts (ac)	Temp. SW impacts (ac)	Existing Channel Impacts Permanent (ft)	Existing Channel Impacts Temp. (ft)	Natural Stream Design (ft)
1	29+40 -L-	Fill	0.04									
1	29+77 -L-	2@13x10 RCBC						0.03		156		
1	29+80 -L-	Stream Fill/ Channel Excavation						0.03	<.01	179	30	
2	35+30 -L-	Bank Stabilization						0.01		38		
2	28+20 -EL-	Remove Roadway							<.01		20	*54
3	98+39 -L-	2@13x9 RCBC						0.09		266		
3	98+39 -L-	Channel Excavation						0.03	0.01	113	24	
4	109+05 to 112+00-L-	Fill/36" RCP	0.12			<.01		0.03		384		
4	110+25 to 112+85-L-	MUP Boardwalk					0.02					
4	109+17-L-	Channel Excavation						<.01	<.01	32	5	
5	122+00 to 123+00-L-	Fill/48" RCP	0.08		<.01	<.01		0.01	<.01	209	13	
5	121+52-L-	MUP Fill/54" RCP	0.01		<.01	<.01						
TOTALS:			0.25		0.01	0.01	0.02	0.23	0.03	1377	92	*54

* Removal of existing pipe and roadway.

Site 4: 26 sets of 8"x8" MUP Boardwalk Piles = 12 SF of sw impacts (Pond)

Site 4: 12 sets of 8"x8" MUP Boardwalk Piles = 6 SF of wetland impacts

NC DEPARTMENT OF TRANSPORTATION
DIVISION OF HIGHWAYS

CABARRUS COUNTY
WBS - 34408.1.1 (R-2246B)

SHEET

10/10/2012

8-MAR-2011 11:28
R:\Roadway\Proj\2246b-rdy-tsh.dgn

CONTRACT:

VICINITY MAP

VICINITY MAP

**THIS PROJECT IS WITHIN THE MUNICIPAL BOUNDARIES OF
THE CITY OF CONCORD**


CABARRUS COUNTY

**TYPE OF WORK: GRADING, DRAINAGE, PAVING, STRUCTURES,
AND SIGNALS**

STATE	STATE PROJECT REFERENCE NO.	SHEET NO.	TOTAL SHEETS
N.C.	R-2246B	1	
STATE PROJ. NO.	F.A. PROJ. NO.	DESCRIPTION	
34408.1.1	STP-(0005)46	PE	

A map of North Carolina divided into its counties. A small black triangle is positioned in the western portion of the state, specifically within one of the counties in the mountainous region.


STATEWIDE TIER PROJECT

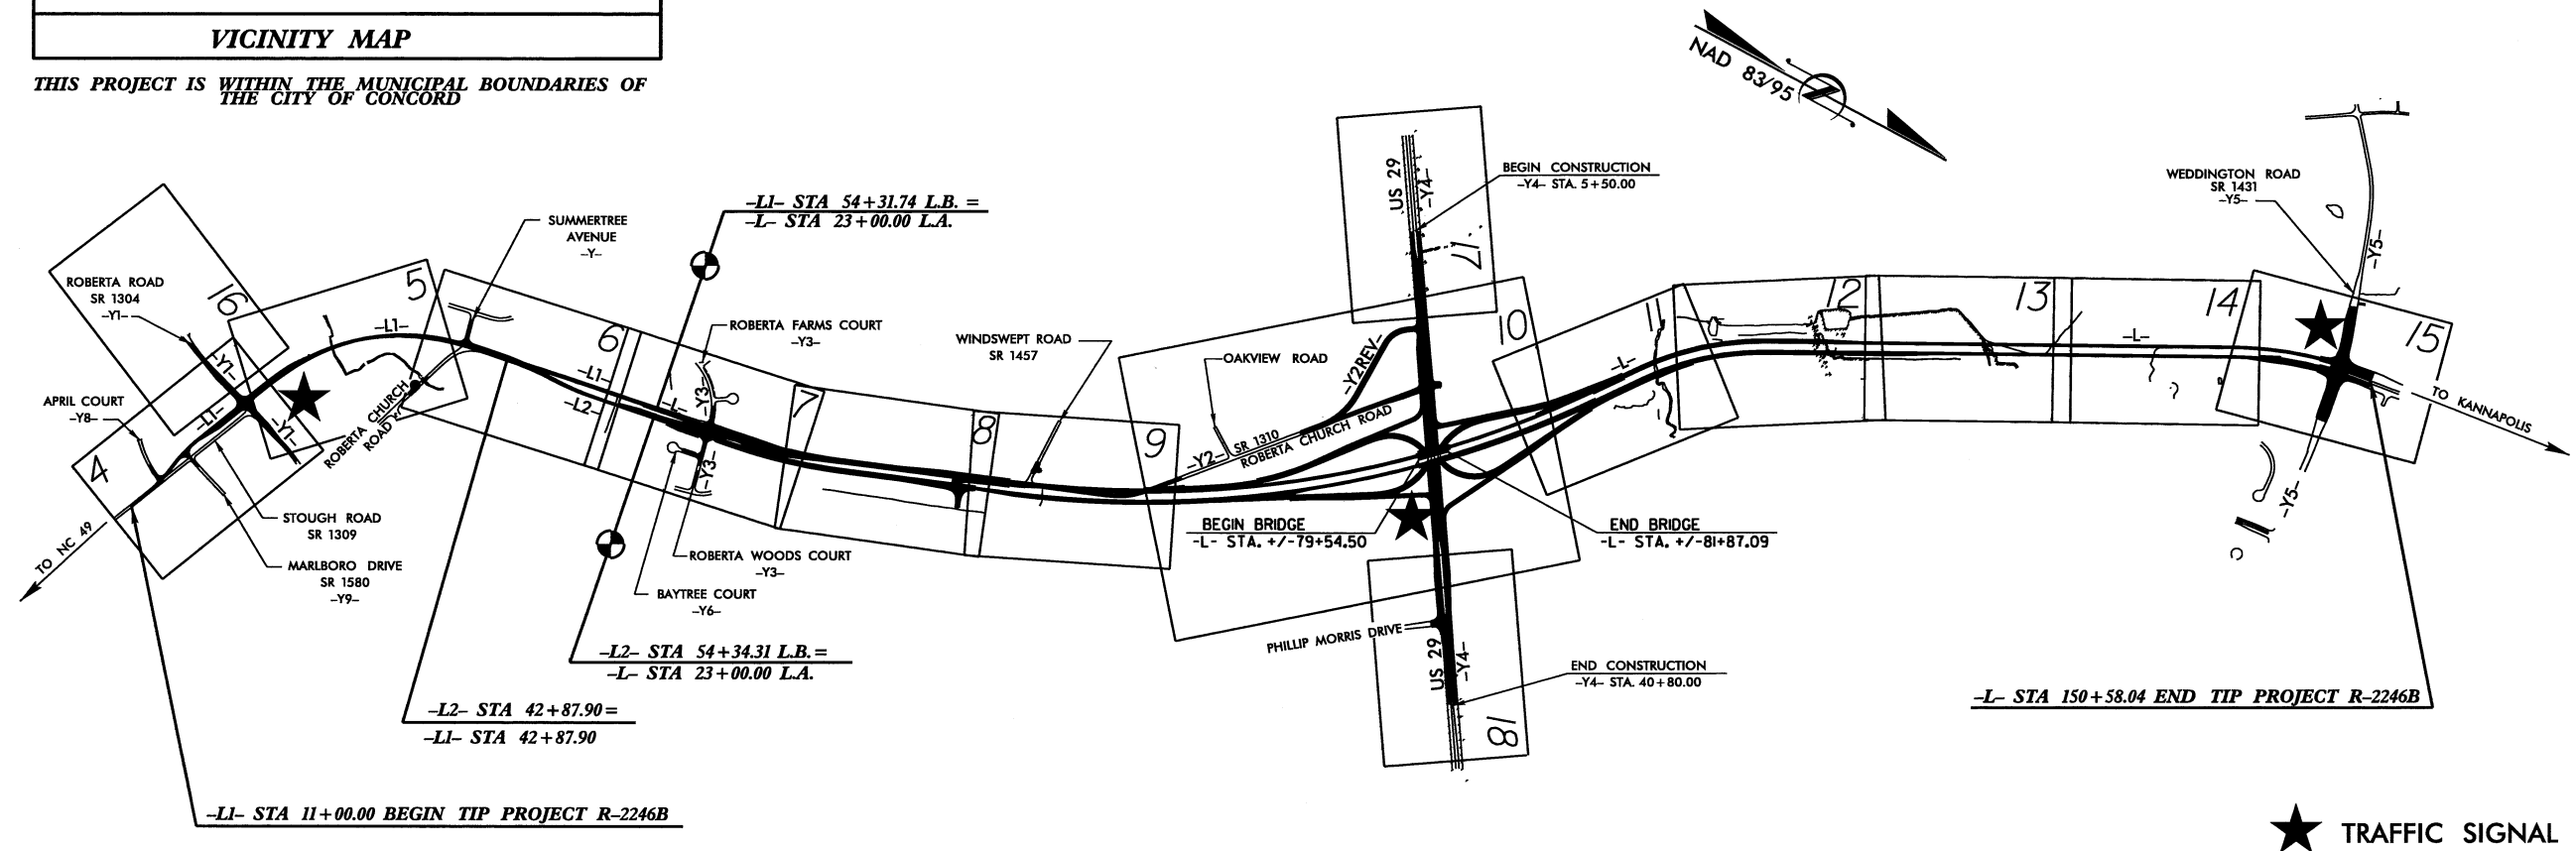

★ TRAFFIC SIGNAL

**CLEARING ON THIS PROJECT SHALL BE PERFORMED
TO THE LIMITS ESTABLISHED BY METHOD III**

PRELIMINARY PLANS
DO NOT USE FOR CONSTRUCTION

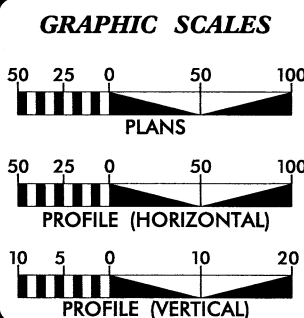

ADT 2011	=	18,600
ADT 2035	=	42,000
DHV	=	55 %
D	÷	10 %
T	=	5 % *
V	=	60 MPH
* TTST 1%		DUAL 4%
FUNCTIONAL CLASSIFICATION		
URBAN		ARTERIAL

LENGTH ROADWAY TIP PROJECT R-2246B = 3.193 MILES

LENGTH STRUCTURE TIP PROJECT R-2246B = 0.043 MILES

TOTAL LENGTH TIP PROJECT R-2246B = 3.237 MILES

LETTING DATE:
APRIL 16, 2013

I.T. YOUNIS
PROJECT DESIGN ENGINEER

SIGNATURE: _____ **P.E.** _____



P.E.

STATE HIGHWAY DESIGN ENGINEER

Note: Not to Scale***S.U.E. = Subsurface Utility Engineering**STATE OF NORTH CAROLINA
DIVISION OF HIGHWAYS

CONVENTIONAL PLAN SHEET SYMBOLS

BOUNDARIES AND PROPERTY:

State Line	_____
County Line	_____
Township Line	_____
City Line	_____
Reservation Line	_____
Property Line	_____
Existing Iron Pin	_____
Property Corner	_____
Property Monument	_____
Parcel/Sequence Number	_____
Existing Fence Line	_____
Proposed Woven Wire Fence	_____
Proposed Chain Link Fence	_____
Proposed Barbed Wire Fence	_____
Existing Wetland Boundary	_____
Proposed Wetland Boundary	_____
Existing Endangered Animal Boundary	_____
Existing Endangered Plant Boundary	_____

BUILDINGS AND OTHER CULTURE:

Gas Pump Vent or U/G Tank Cap	_____
Sign	_____
Well	_____
Small Mine	_____
Foundation	_____
Area Outline	_____
Cemetery	_____
Building	_____
School	_____
Church	_____
Dam	_____

HYDROLOGY:

Stream or Body of Water	_____
Hydro, Pool or Reservoir	_____
Jurisdictional Stream	_____
Buffer Zone 1	_____
Buffer Zone 2	_____
Flow Arrow	_____
Disappearing Stream	_____
Spring	_____
Wetland	_____
Proposed Lateral, Tail, Head Ditch	_____
False Sump	_____

RAILROADS:

Standard Gauge	_____
RR Signal Milepost	_____
Switch	_____
RR Abandoned	_____
RR Dismantled	_____

RIGHT OF WAY:

Baseline Control Point	_____
Existing Right of Way Marker	_____
Existing Right of Way Line	_____
Proposed Right of Way Line	_____
Proposed Right of Way Line with Iron Pin and Cap Marker	_____
Proposed Right of Way Line with Concrete or Granite Marker	_____
Existing Control of Access	_____
Proposed Control of Access	_____
Existing Easement Line	_____
Proposed Temporary Construction Easement	_____
Proposed Temporary Drainage Easement	_____
Proposed Permanent Drainage Easement	_____
Proposed Permanent Drainage / Utility Easement	_____
Proposed Permanent Utility Easement	_____
Proposed Temporary Utility Easement	_____
Proposed Permanent Easement with Iron Pin and Cap Marker	_____

ROADS AND RELATED FEATURES:

Existing Edge of Pavement	_____
Existing Curb	_____
Proposed Slope Stakes Cut	_____
Proposed Slope Stakes Fill	_____
Proposed Wheel Chair Ramp	_____
Existing Metal Guardrail	_____
Proposed Guardrail	_____
Existing Cable Guiderail	_____
Proposed Cable Guiderail	_____
Equality Symbol	_____
Pavement Removal	_____
Single Tree	_____
Single Shrub	_____
Hedge	_____
Woods Line	_____
Orchard	_____
Vineyard	_____

VEGETATION:**EXISTING STRUCTURES:**

MAJOR:	
Bridge, Tunnel or Box Culvert	_____
Bridge Wing Wall, Head Wall and End Wall	_____
MINOR:	
Head and End Wall	_____
Pipe Culvert	_____
Footbridge	_____
Drainage Box: Catch Basin, DI or JB	_____
Paved Ditch Gutter	_____
Storm Sewer Manhole	_____
Storm Sewer	_____

UTILITIES:

POWER:	
Existing Power Pole	_____
Proposed Power Pole	_____
Existing Joint Use Pole	_____
Proposed Joint Use Pole	_____
Power Manhole	_____
Power Line Tower	_____
Power Transformer	_____
UG Power Cable Hand Hole	_____
H-Frame Pole	_____
Recorded U/G Power Line	_____
Designated U/G Power Line (S.U.E.*)	_____

TELEPHONE:

Existing Telephone Pole	_____
Proposed Telephone Pole	_____
Telephone Manhole	_____
Telephone Booth	_____
Telephone Pedestal	_____
Telephone Cell Tower	_____
UG Telephone Cable Hand Hole	_____
Recorded U/G Telephone Cable	_____
Designated U/G Telephone Cable (S.U.E.*)	_____
Recorded U/G Telephone Conduit	_____
Designated U/G Telephone Conduit (S.U.E.*)	_____
Recorded U/G Fiber Optics Cable	_____
Designated U/G Fiber Optics Cable (S.U.E.*)	_____

WATER:

Water Manhole	_____
Water Meter	_____
Water Valve	_____
Water Hydrant	_____
Recorded U/G Water Line	_____
Designated U/G Water Line (S.U.E.*)	_____
Above Ground Water Line	_____

TV:

TV Satellite Dish	_____
TV Pedestal	_____
TV Tower	_____
UG TV Cable Hand Hole	_____
Recorded U/G TV Cable	_____
Designated U/G TV Cable (S.U.E.*)	_____
Recorded U/G Fiber Optic Cable	_____
Designated U/G Fiber Optic Cable (S.U.E.*)	_____

GAS:


Gas Valve	_____
Gas Meter	_____
Recorded U/G Gas Line	_____
Designated U/G Gas Line (S.U.E.*)	_____
Above Ground Gas Line	_____

SANITARY SEWER:

Sanitary Sewer Manhole	_____
Sanitary Sewer Cleanout	_____
UG Sanitary Sewer Line	_____
Above Ground Sanitary Sewer	_____
Recorded SS Forced Main Line	_____
Designated SS Forced Main Line (S.U.E.*)	_____

MISCELLANEOUS:

Utility Pole	_____
Utility Pole with Base	_____
Utility Located Object	_____
Utility Traffic Signal Box	_____
Utility Unknown U/G Line	_____
UG Tank; Water, Gas, Oil	_____
A/G Tank; Water, Gas, Oil	_____
UG Test Hole (S.U.E.*)	_____
Abandoned According to Utility Records	_____
End of Information	_____

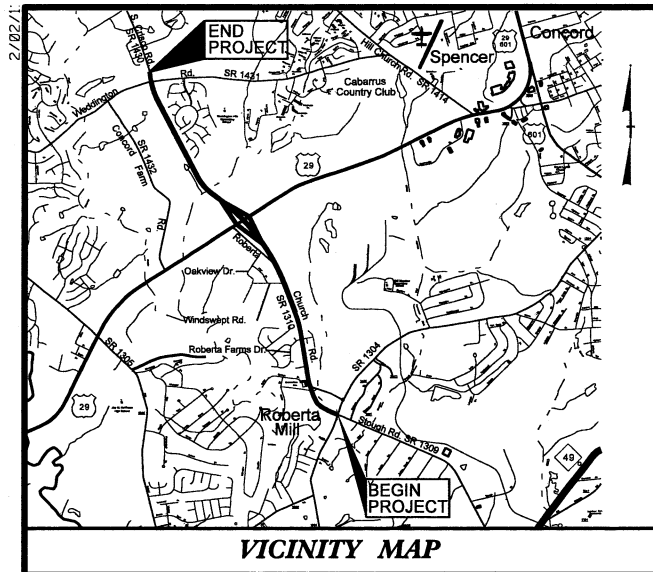

VICINITY MAP

SURVEY CONTROL SHEET

PROJECT REFERENCE NO.	SHEET NO.
R-2246B	1 C
Location and Surveys	

DATUM DESCRIPTION

THE LOCALIZED COORDINATE SYSTEM DEVELOPED FOR THIS PROJECT IS BASED ON THE STATE PLANE COORDINATES ESTABLISHED BY NCGS FOR MONUMENT "WINDSOR"

WITH NAD 83 STATE PLANE GRID COORDINATES OF
NORTHING: 626437.435(±) EASTING: 1510910.502(±)
ELEVATION: (±)

THE AVERAGE COMBINED GRID FACTOR USED ON THIS PROJECT (GROUND TO GRID) IS: 0.999849030


THE N.C. LAMBERT GRID BEARING AND LOCALIZED HORIZONTAL GROUND DISTANCE FROM "WINDSOR" TO -L1- STATION 11+00.00 IS
S 5°01'00.27" E 36.329.1943 (±)

ALL LINEAR DIMENSIONS ARE LOCALIZED HORIZONTAL DISTANCES
VERTICAL DATUM USED IS NGVD 29

NOTES:

1. THE CONTROL DATA FOR THIS PROJECT CAN BE FOUND ELECTRONICALLY BY SELECTING PROJECT CONTROL DATA AT:
[HTTP://WWW.NCDOT.ORG/DOH/PRECONSTRUCT/HIGHWAY/LOCATION/PROJECT/](http://www.ncdot.org/DOH/PRECONSTRUCT/HIGHWAY/LOCATION/PROJECT/)

THE FILES TO BE FOUND ARE AS FOLLOWS:
R2246B_LS_CONTROL.TXT
R2246B_LS_LOCAL.TXT
 2. SITE CALIBRATION INFORMATION HAS NOT BEEN PROVIDED FOR THIS PROJECT. IF FURTHER INFORMATION IS NEEDED, PLEASE CONTACT THE LOCATION & SURVEYS UNIT.
 3. PROJECT CONTROL ESTABLISHED USING GLOBAL POSITIONING SYSTEM. NETWORK ESTABLISHED FROM EXISTING (NON-HARN) MONUMENTATION. SEE SURVEY CONTROL SHEET 1E FOR HORIZONTAL AND VERTICAL COORDINATE VALUES.
- ⓐ INDICATES GEODETIC CONTROL MONUMENTS USED OR SET FOR HORIZONTAL AND/OR VERTICAL PROJECT CONTROL BY THE NCDOT LOCATION & SURVEYS UNIT.
- ◆ INDICATES BASELINE TRAVERSE MONUMENTS USED OR SET FOR HORIZONTAL PROJECT CONTROL BY THE NCDOT LOCATION & SURVEYS UNIT.
- ⓑ INDICATES BENCHMARKS USED OR SET FOR VERTICAL PROJECT CONTROL BY THE NCDOT LOCATION & SURVEYS UNIT.

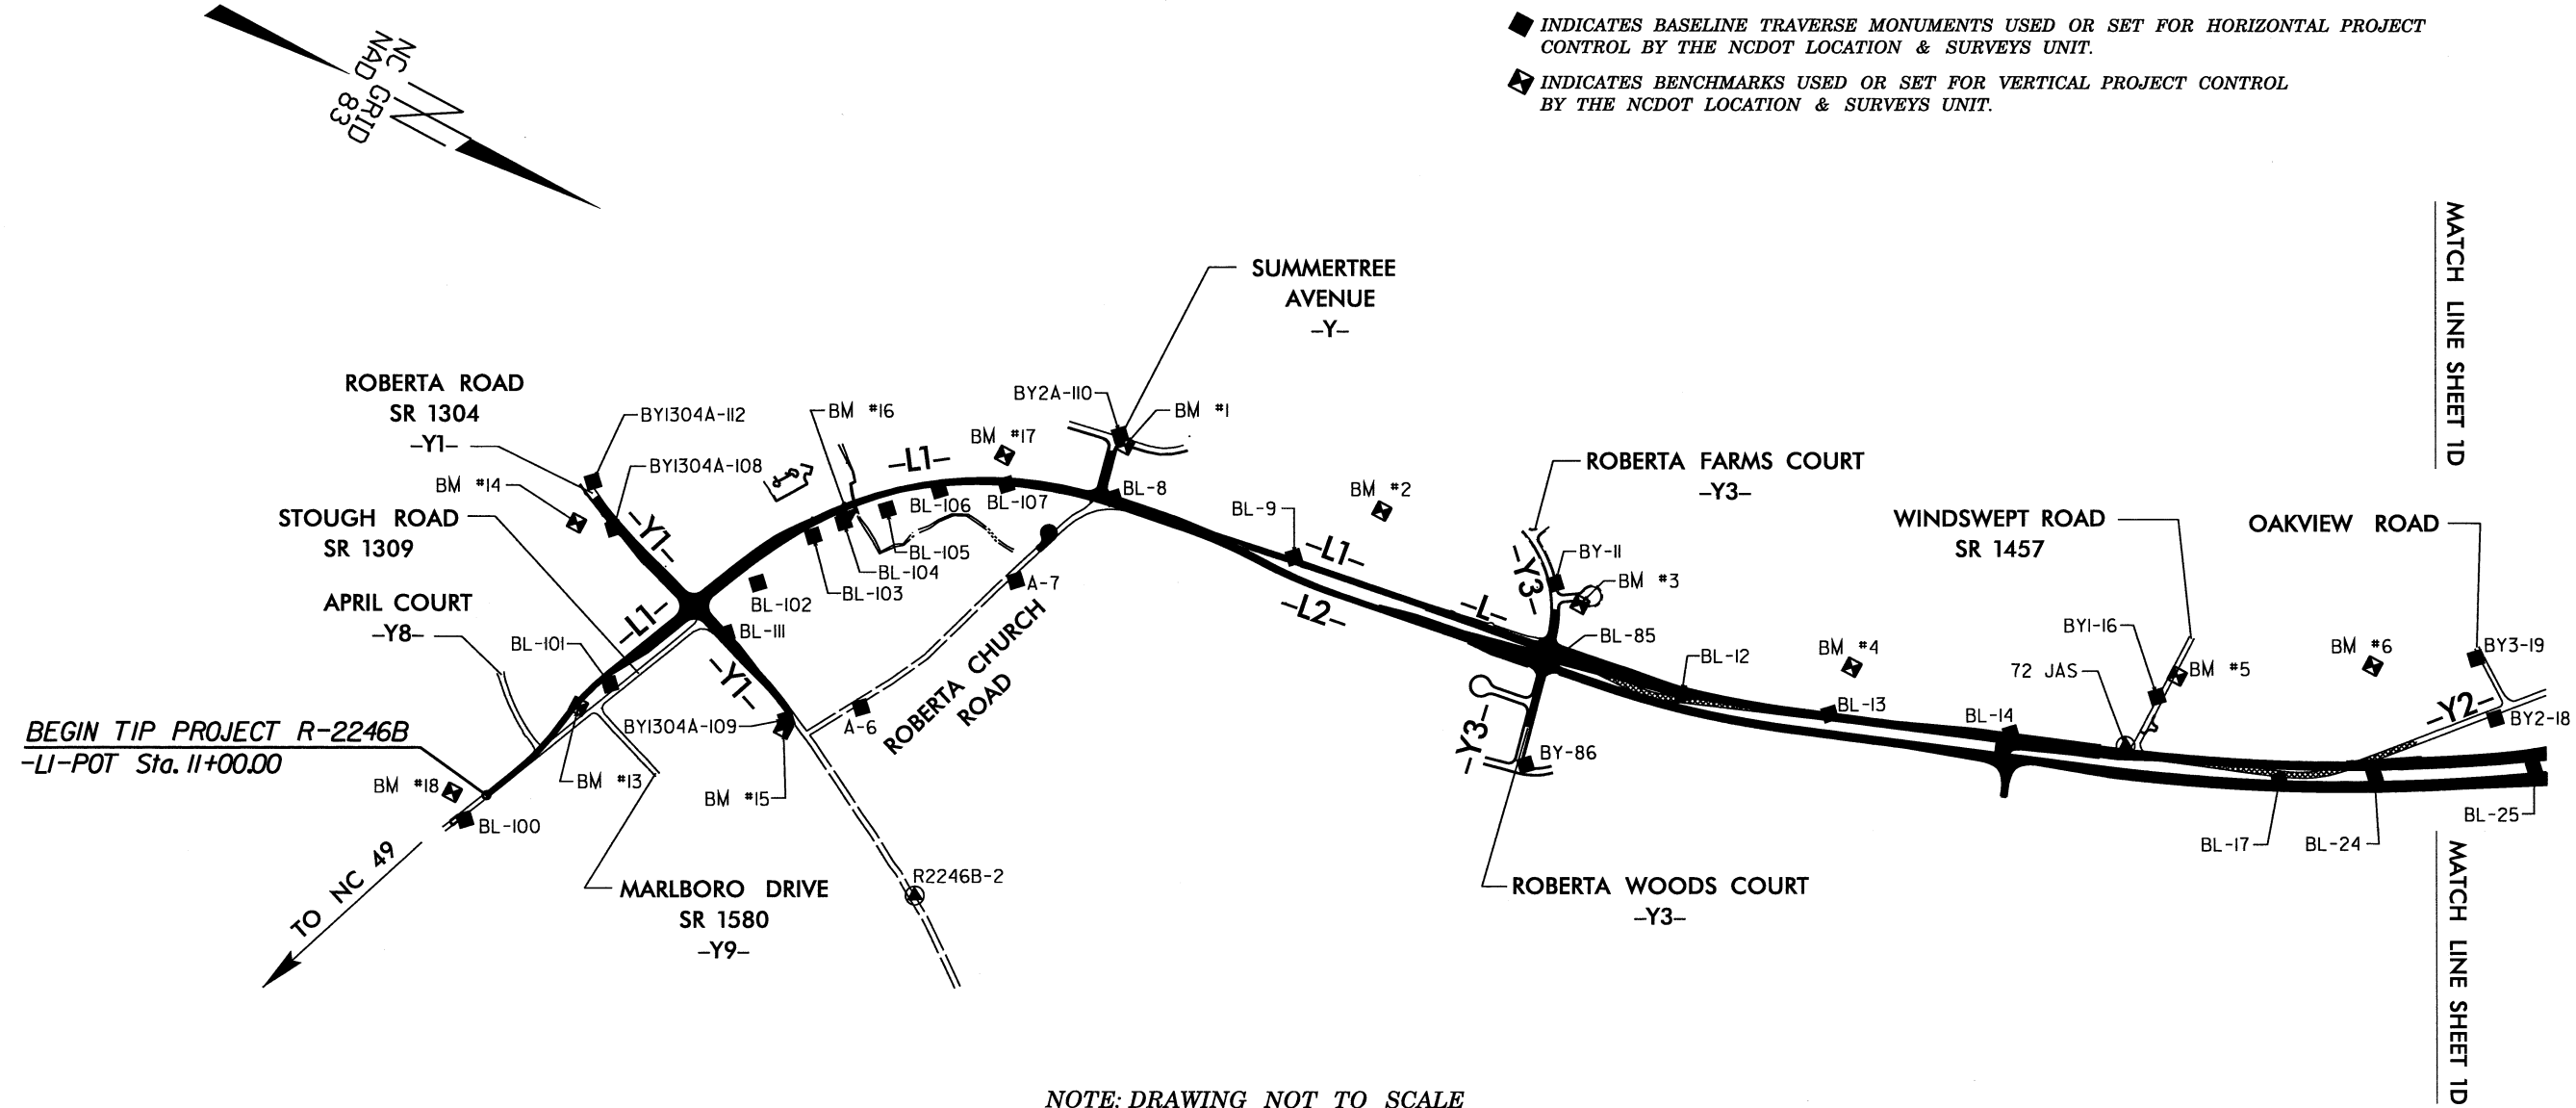


NOTE: DRAWING NOT TO SCALE

2/02/11

18-MAR-2011 14:28
R:\Roadwork\2010\2246b\1a\1a.dgn
\$\$\$\$\$USERBENCHES\$\$\$\$\$

SURVEY CONTROL SHEET

PROJECT REFERENCE NO.	SHEET NO.
R-2246B	1 D
Location and Surveys	

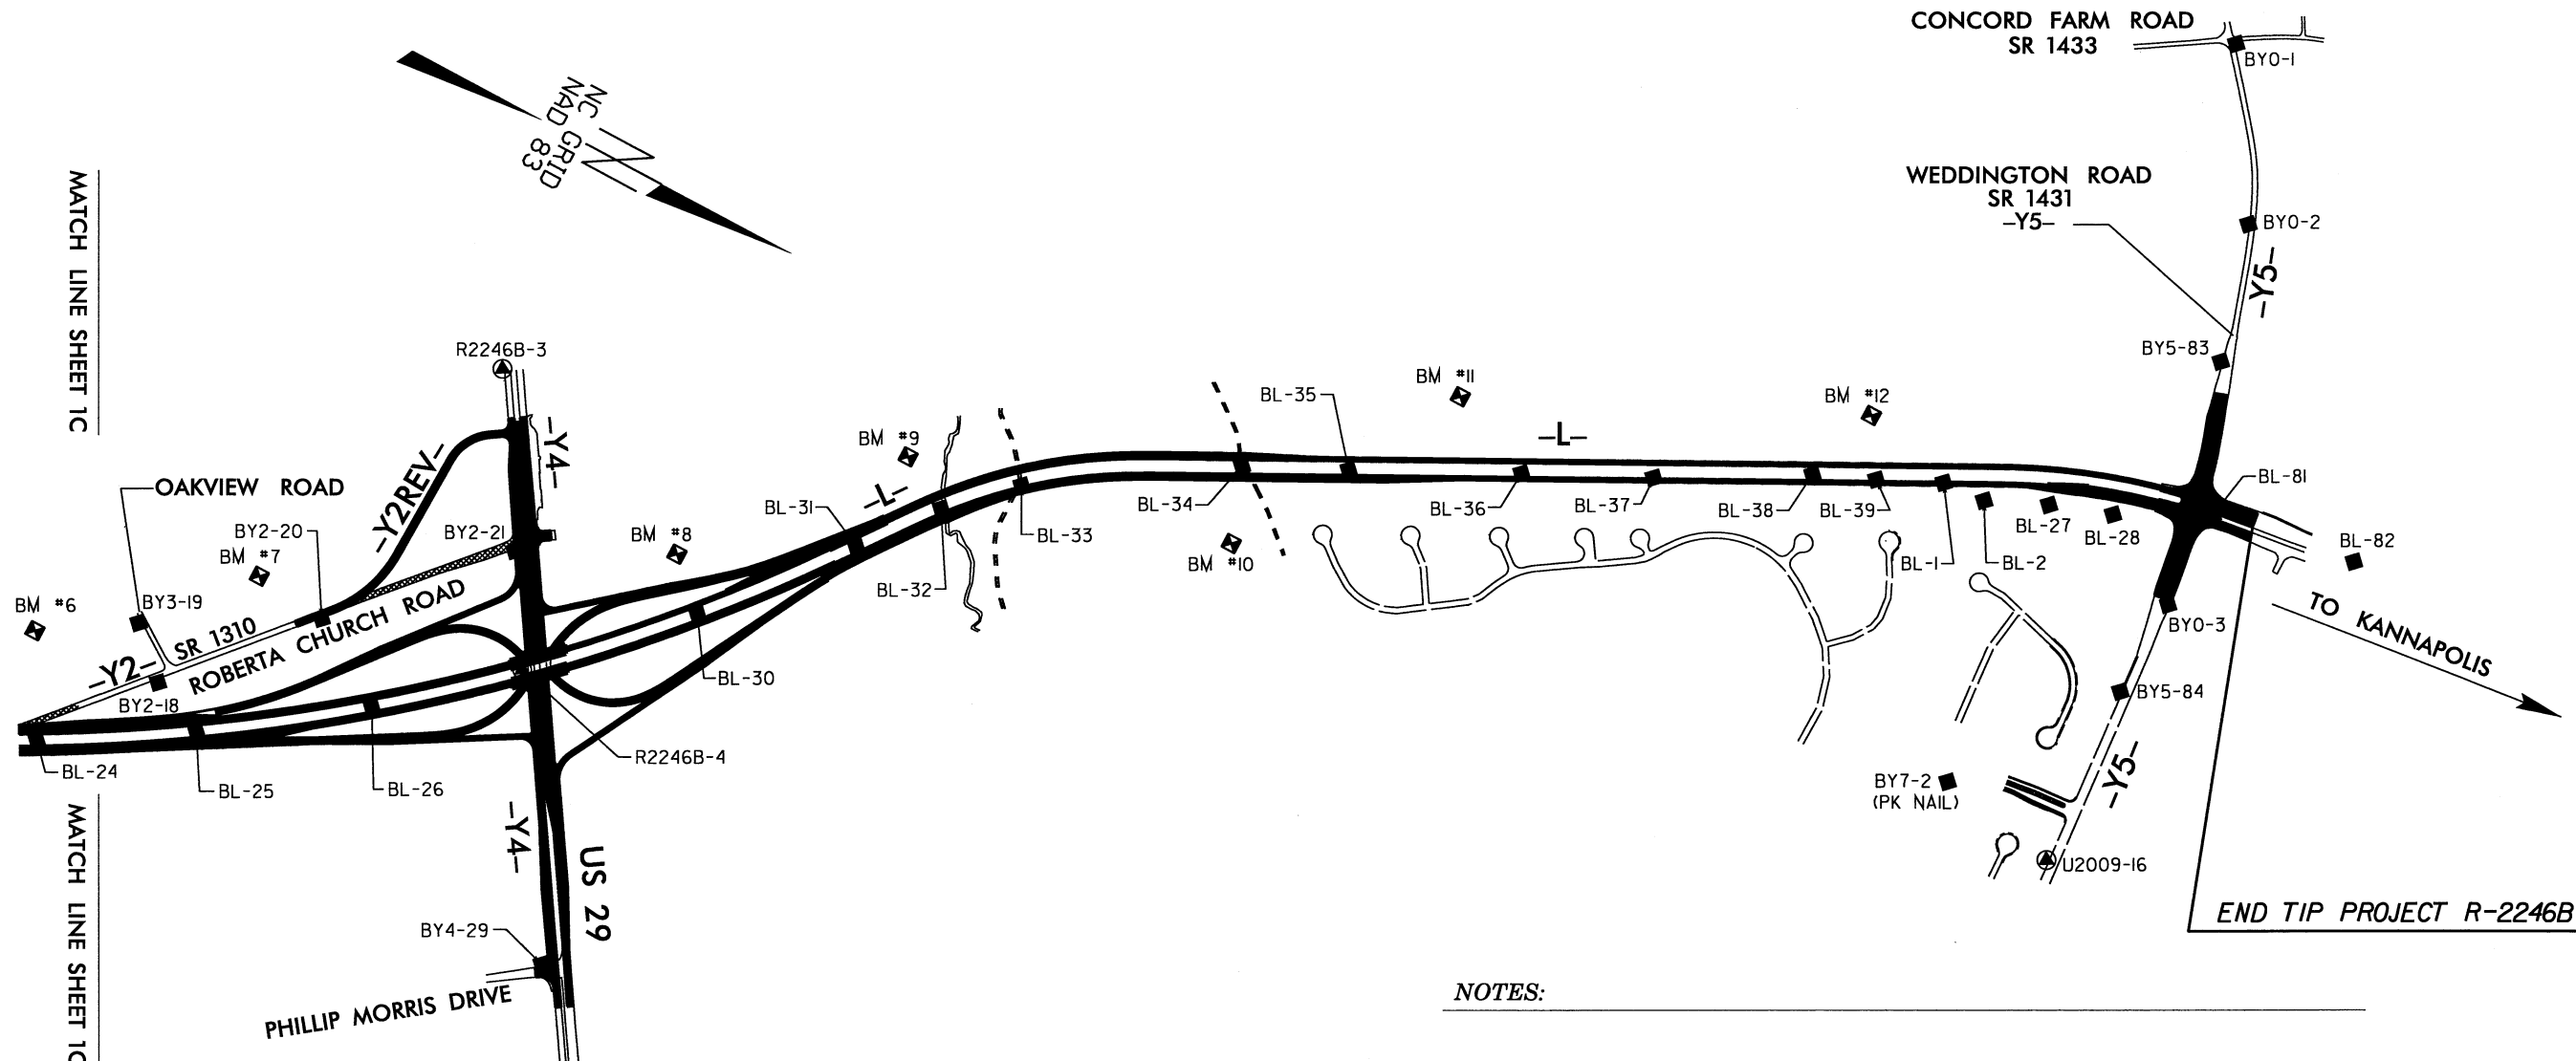

DATUM DESCRIPTION

THE LOCALIZED COORDINATE SYSTEM DEVELOPED FOR THIS PROJECT IS BASED ON THE STATE PLANE COORDINATES ESTABLISHED BY NCGS FOR MONUMENT "WINDSOR" WITH NAD 83 STATE PLANE GRID COORDINATES OF NORTHING: 626437.435(±) EASTING: 1510910.502(±) ELEVATION: (±)

THE AVERAGE COMBINED GRID FACTOR USED ON THIS PROJECT (GROUND TO GRID) IS: 0.999849030

THE N.C. LAMBERT GRID BEARING AND LOCALIZED HORIZONTAL GROUND DISTANCE FROM "WINDSOR" TO -L1- STATION 11+00.00 IS S 5°01'00.27" E 36.329.1943 (±)

ALL LINEAR DIMENSIONS ARE LOCALIZED HORIZONTAL DISTANCES

VERTICAL DATUM USED IS NGVD 29

NOTES:

1. THE CONTROL DATA FOR THIS PROJECT CAN BE FOUND ELECTRONICALLY BY SELECTING PROJECT CONTROL DATA AT:
[HTTP://WWW.NCDOT.ORG/DOH/PRECONSTRUCT/HIGHWAY/LOCATION/PROJECT/](http://www.ncdot.org/doh/preconstruct/highway/location/project/)
THE FILES TO BE FOUND ARE AS FOLLOWS:
R2246B_LS_CONTROL.TXT
R2246B_LS_LOCAL.TXT
 2. SITE CALIBRATION INFORMATION HAS NOT BEEN PROVIDED FOR THIS PROJECT. IF FURTHER INFORMATION IS NEEDED, PLEASE CONTACT THE LOCATION & SURVEYS UNIT.
 3. PROJECT CONTROL ESTABLISHED USING GLOBAL POSITIONING SYSTEM. NETWORK ESTABLISHED FROM EXISTING (NON-HARN) MONUMENTATION. SEE SURVEY CONTROL SHEET 1E FOR HORIZONTAL AND VERTICAL COORDINATE VALUES.
- ⊙ INDICATES GEODETIC CONTROL MONUMENTS USED OR SET FOR HORIZONTAL PROJECT CONTROL BY THE NCDOT LOCATION & SURVEYS UNIT.
- ◆ INDICATES BASELINE TRAVERSE MONUMENTS USED OR SET FOR HORIZONTAL PROJECT CONTROL BY THE NCDOT LOCATION & SURVEYS UNIT.
- ⚡ INDICATES BENCHMARKS USED OR SET FOR VERTICAL PROJECT CONTROL BY THE NCDOT LOCATION & SURVEYS UNIT.

NOTE: DRAWING NOT TO SCALE

2/02/11
18-MAR-2011 12:29
R:\Roadway\N-2246b\ls_1e.dgn
\$\$\$\$\$USERNAME\$\$\$\$\$

.....
BM1 ELEVATION - 589.51
N 591828 E 1511675
Y STATION 10+15 45 LEFT
2' CHISELED SQUARE IN A BOX CULVERT ON
THE EAST SIDE OF CEDAR SPRINGS DRIVE
.....
BM2 ELEVATION - 599.49
N 592850 E 1511423
L1 STATION 50+43 299 LEFT
RR SPIKE SET IN THE BASE OF A 12"
QUADRUPLE ELM
.....
BM3 ELEVATION - 605.88
N 593714 E 1511377
Y3 STATION 10+83 100 LEFT
RR SPIKE SET IN THE BASE OF A 16" ELM
.....
BM4 ELEVATION - 622.41
N 594780 E 1511087
L STATION 39+27 239 LEFT
RR SPIKE SET IN THE BASE OF A 16"
SWEETGUM
.....
BM5 ELEVATION - 619.30
N 595932 E 1510511
L STATION 52+22 365 LEFT
1' CHISELED SQAURE ON THE EDGE OF A 12"
CONCRETE PIPE
.....
BM6 ELEVATION - 621.67
N 596597 E 1510111
L STATION 60+37 435 LEFT
RR SPIKE SET IN THE BASE OF A 50" OAK
.....
BM7 ELEVATION - 619.88
N 597281 E 1509497
Y2REV STATION 25+29 229 LEFT
RR SPIKE SET IN THE BASE OF A 26"
WILLOW OAK
.....
BM8 ELEVATION - 618.91
N 598784 E 1508633
L STATION 87+39 250 LEFT
RR SPIKE SET IN THE BASE OF A 14" ASH
.....
BM9 ELEVATION - 599.99
N 599331 E 1507857
L STATION 97+48 231 LEFT
RR SPIKE SET IN THE BASE OF A 40" OAK
.....
BM10 ELEVATION - 617.84
N 600629 E 1507553
L STATION 109+72 306 RIGHT
RR SPIKE SET IN THE BASE OF A 30" OAK
.....
BM11 ELEVATION - 619.03
N 601155 E 1506608
L STATION 118+75 289 LEFT
RR SPIKE SET IN THE BASE OF A 28" OAK
.....
BM12 ELEVATION - 639.59
N 602632 E 1505901
L STATION 135+11 234 LEFT
RR SPIKE SET IN THE BASE OF A 44" OAK
.....
BM13 ELEVATION - 584.77
N 598405 E 1513606
L1 STATION 16+08 12 RIGHT
RR SPIKE IN BASE OF 18" OAK
.....
BM14 ELEVATION - 587.58
N 598058 E 1512971
Y1 STATION 10+86 120 RIGHT
RR SPIKE IN BASE OF 36" TRIPLE WILD
CHERRY
.....
BM15 ELEVATION - 610.33
N 591164 E 1513301
Y1 STATION 22+14
S 83°56'12.59" E DIST 61.02
RR SPIKE IN BASE OF 24" OAK
.....
BM16 ELEVATION - 566.45
N 590982 E 1512428
L1 STATION 29+35 23 RIGHT
RR SPIKE IN BASE OF 12" BOX ELDER
.....
BM17 ELEVATION - 583.26
N 591428 E 1511935
L1 STATION 35+78 99 LEFT
RR SPIKE IN BASE OF 24" ELM
.....
BM18 ELEVATION - 559.72
N 590123 E 1514141
L1 STATION 10+01 93 LEFT
RR SPIKE IN BASE OF 14" BIRCH
.....

BL	POINT	DESC.	NORTH	EAST	ELEVATION	L1 STATION	OFFSET
6		A-6	591393.9332	1513081.2802	617.39	25+11.20	727.71 RT
7		A-7	591699.4348	1512350.6215	577.77	36+67.45	391.47 RT
8		BL-8	591886.2055	1511879.7284	594.01	40+17.79	13.17 LT
9		BL-9	592628.4082	1511748.2585	612.70	47+71.24	14.02 LT
BL	POINT	DESC.	NORTH	EAST	ELEVATION	L STATION	OFFSET
6		A-6	591393.9332	1513081.2802	617.39	OUTSIDE PROJECT LIMITS	
7		A-7	591699.4348	1512350.6215	577.77	OUTSIDE PROJECT LIMITS	
8		BL-8	591886.2055	1511879.7284	594.01	OUTSIDE PROJECT LIMITS	
9		BL-9	592628.4082	1511748.2585	612.70	OUTSIDE PROJECT LIMITS	
85		BL-85	593725.2140	1511617.1860	607.89	27+43.09	1.53 LT
12		BL-12	594236.1345	1511501.0431	608.98	32+68.12	19.86 LT
13		BL-13	594788.6347	1511291.4062	620.51	38+62.31	45.28 LT
14		BL-14	595457.7900	1511021.4010	639.25	45+83.73	60.42 LT
15		72 JAS	595882.6700	1510849.1140	626.79	50+43.00	70.19 LT
17		BL-17	596481.3475	1510680.0835	631.67	56+61.25	17.12 RT
24		BL-24	596804.3565	1510487.0878	624.78	60+36.67	4.68 LT
25		BL-25	597352.2977	1510161.2141	622.29	66+74.40	2.10 RT
26		BL-26	597922.4704	1509743.1564	630.25	73+81.40	3.70 RT
4		R2246B-4	598378.1800	1509329.3080	627.67	79+97.17	6.10 LT
30		BL-30	598888.1878	1508804.7313	615.06	87+29.28	1.23 RT
31		BL-31	599313.1476	1508265.9147	601.61	94+15.66	0.01 RT
32		BL-32	599544.0240	1507977.1245	589.04	97+85.63	10.73 RT
33		BL-33	599782.9995	1507744.7002	596.05	101+21.99	23.70 RT
34		BL-34	600520.3800	1507261.3905	609.76	110+10.00	2.97 LT
35		BL-35	600900.3766	1507074.3367	620.12	114+33.43	6.80 RT
36		BL-36	601513.5193	1506761.4839	626.54	121+21.75	12.77 RT
37		BL-37	601984.7116	1506529.2057	631.67	126+46.95	24.59 RT
38		BL-38	602536.4697	1506219.3951	655.14	132+79.43	4.89 RT
39		BL-39	602769.2987	1506116.6296	642.14	135+33.39	21.38 RT
61		BL-1 R2246C	603011.5925	1506000.9250	647.18	138+01.73	30.76 RT
62		BL-2 R2246C	603186.6480	1505988.4970	652.46	139+62.77	100.65 RT
27		BL-27 R2246C	603421.8040	1505881.7960	664.20	142+28.61	107.33 RT
28		BL-28 R2246C	603664.2454	1505795.3775	662.27	144+97.25	110.79 RT
81		BL-81	604016.6130	1505607.9310	651.19	148+92.32	8.11 RT
82		BL-82	604608.4690	1505508.2310	640.40	OUTSIDE PROJECT LIMITS	
BL1	POINT	DESC.	NORTH	EAST	ELEVATION	L1 STATION	OFFSET
100		BL-100	590217.6010	1514212.3430	557.72	9+73.49	22.40 RT
101		BL-101	590473.9648	1513470.6651	586.81	17+61.86	36.57 RT
111		BL-111	590786.9477	1513075.7459	608.77	22+48.64	169.42 RT
102		BL-102	590883.8269	1512841.2789	613.91	24+73.33	91.46 RT
103		BL-103	590908.7076	1512573.1446	588.13	27+70.90	53.37 RT
104		BL-104	590989.2145	1512468.0770	566.12	29+08.17	54.81 RT
105		BL-105	591118.0260	1512342.8402	571.69	30+94.97	63.89 RT
106		BL-106	591263.6015	1512177.7583	580.81	33+19.21	26.54 RT
107		BL-107	591487.1832	1512033.2709	577.62	35+89.36	15.61 RT
E008		BL-8	591886.2055	1511879.7284	594.01	40+17.79	13.17 LT
BY	POINT	DESC.	NORTH	EAST	ELEVATION	Y STATION	OFFSET
110		BY2A-110	591792.1303	1511648.9592	589.20	OUTSIDE PROJECT LIMITS	
E08		BL-8	591886.2055	1511879.7284	594.01	12+28.07	54.95 LT

DATUM DESCRIPTION
THE LOCALIZED COORDINATE SYSTEM DEVELOPED FOR THIS PROJECT
IS BASED ON THE STATE PLANE COORDINATES ESTABLISHED BY
NCGS FOR MONUMENT "WINDSOR"
WITH NAD 83 STATE PLANE GRID COORDINATES OF
NORTHING: 626437.435(++) EASTING: 1510910.502(++)
ELEVATION: (++)
THE AVERAGE COMBINED GRID FACTOR USED ON THIS PROJECT
(GROUND TO GRID) IS: 0.999849030
THE N.C. LAMBERT GRID BEARING AND
LOCALIZED HORIZONTAL GROUND DISTANCE FROM
"WINDSOR" TO -L1- STATION 11+00.00 IS
S 5°01'00.27" E 36.329.1943 (++)
ALL LINEAR DIMENSIONS ARE LOCALIZED HORIZONTAL DISTANCES
VERTICAL DATUM USED IS NGVD 29

NOTES:

1. THE CONTROL DATA FOR THIS PROJECT CAN BE FOUND ELECTRONICALLY
BY SELECTING PROJECT CONTROL DATA AT:
[HTTP://WWW.NCDOT.ORG/DOH/PRECONSTRUCT/HIGHWAY/LOCATION/PROJECT/](http://www.ncdot.org/DOH/PRECONSTRUCT/HIGHWAY/LOCATION/PROJECT/)
THE FILES TO BE FOUND ARE AS FOLLOWS:
[R2246B_LS_CONTROL.TXT](#)
[R2246B_LS_LOCAL.TXT](#)
2. SITE CALIBRATION INFORMATION HAS NOT BEEN PROVIDED FOR THIS PROJECT.
IF FURTHER INFORMATION IS NEEDED,PLEASE CONTACT THE LOCATION & SURVEYS UNIT.
3. PROJECT CONTROL ESTABLISHED USING GLOBAL POSITIONING SYSTEM.
NETWORK ESTABLISHED FROM EXISTING (NON-HARN) MONUMENTATION.

PROJECT REFERENCE NO.	SHEET NO.
<i>R-2246B</i>	<i>2</i>
ROADWAY DESIGN ENGINEER	PAVEMENT DESIGN ENGINEER



PRELIMINARY PLANS

DO NOT USE FOR CONSTRUCTION

PRELIMINARY PAVEMENT SCHEDULE


C1	PROP. APPROX. 1.5" ASPHALT CONCRETE SURFACE COURSE, TYPE S9.5B, AT AN AVERAGE RATE OF 168 LBS. PER SQ. YD.	E5	PROP. APPROX. 7" ASPHALT CONCRETE BASE COURSE, TYPE B25.0C, AT AN AVERAGE RATE OF 399 LBS. PER SQ. YD. IN EACH OF TWO LAYERS.
C2	PROP. APPROX. 3" ASPHALT CONCRETE SURFACE COURSE, TYPE S9.5B, AT AN AVERAGE RATE OF 168 LBS. PER SQ. YD. IN EACH OF TWO LAYERS.	E6	PROP. VAR. DEPTH ASPHALT CONCRETE BASE COURSE, TYPE B25.0C, AT AN AVERAGE RATE OF 114 LBS. PER SQ. YD. PER 1" DEPTH. TO BE PLACED IN LAYERS NOT LESS THAN 3" IN DEPTH OR GREATER THAN 5.5" IN DEPTH.
C3	PROP. VAR. DEPTH ASPHALT CONCRETE SURFACE COURSE, S9.5B, AT AN AVERAGE RATE OF 112 LBS. PER SQ. YD. PER 1" DEPTH. TO BE PLACED IN LAYERS NOT TO EXCEED 2" IN DEPTH.	J1	PROP. 8" AGGREGATE BASE COURSE.
C4	PROP. APPROX. 3" ASPHALT CONCRETE SURFACE COURSE, TYPE S9.5C, AT AN AVERAGE RATE OF 168 LBS. PER SQ. YD. IN EACH OF TWO LAYERS.	J2	PROP. 10" AGGREGATE BASE COURSE.
C5	PROP. VAR. DEPTH ASPHALT CONCRETE SURFACE COURSE, S9.5C, AT AN AVERAGE RATE OF 112 LBS. PER SQ. YD. PER 1" DEPTH. TO BE PLACED IN LAYERS NOT TO EXCEED 2" IN DEPTH.	P	PRIME COAT AT THE RATE OF .35 GAL. PER SQ. YD.
D1	PROP. APPROX. 2.5" ASPHALT CONCRETE INTERMEDIATE COURSE, TYPE I19.0B, AT AN AVERAGE RATE OF 285 LBS. PER SQ. YD.	R1	2'-6" CONCRETE CURB AND GUTTER.
D2	PROP. APPROX. 3.5" ASPHALT CONCRETE INTERMEDIATE COURSE, TYPE I19.0B, AT AN AVERAGE RATE OF 399 LBS. PER SQ. YD.	R2	5" MONOLITHIC ISLAND.
D3	PROP. APPROX. 4" ASPHALT CONCRETE INTERMEDIATE COURSE, TYPE I19.0B, AT AN AVERAGE RATE OF 456 LBS. PER SQ. YD.	R3	STD. CONCRETE BARRIER (SINGLE FACE).
D4	PROP. VAR. DEPTH ASPHALT CONCRETE INTERMEDIATE COURSE, TYPE I19.0B, AT AN AVERAGE RATE OF 114 LBS. PER SQ. YD. PER 1" DEPTH, TO BE PLACED IN LAYERS NOT LESS THAN 2.5" IN DEPTH OR GREATER THAN 4" IN DEPTH.	R4	SHOULDER BERM GUTTER.
D5	PROP. APPROX. 3.5" ASPHALT CONCRETE INTERMEDIATE COURSE, TYPE I19.0C, AT AN AVERAGE RATE OF 399 LBS. PER SQ. YD.	R5	CONCRETE VALLEY GUTTER.
D6	PROP. VAR. DEPTH ASPHALT CONCRETE INTERMEDIATE COURSE, TYPE I19.0C, AT AN AVERAGE RATE OF 114 LBS. PER SQ. YD. PER 1" DEPTH, TO BE PLACED IN LAYERS NOT LESS THAN 2.5" IN DEPTH OR GREATER THAN 4" IN DEPTH.	S	PROP 4" CONCRETE SIDEWALK
E1	PROP. APPROX. 4" ASPHALT CONCRETE BASE COURSE, TYPE B25.0B, AT AN AVERAGE RATE OF 456 LBS. PER SQ. YD.	T	EARTH MATERIAL.
E2	PROP. APPROX. 6" ASPHALT CONCRETE BASE COURSE, TYPE B25.0B, AT AN AVERAGE RATE OF 342 LBS. PER SQ. YD. IN EACH OF TWO LAYERS.	U	EXISTING PAVEMENT.
E3	PROP. VAR. DEPTH ASPHALT CONCRETE BASE COURSE, TYPE B25.0B, AT AN AVERAGE RATE OF 114 LBS. PER SQ. YD. PER 1" DEPTH. TO BE PLACED IN LAYERS NOT LESS THAN 3" IN DEPTH OR GREATER THAN 5.5" IN DEPTH.	W	VARIABLE DEPTH ASPHALT PAVEMENT (SEE STANDARD WEDGING DETAIL).
E4	PROP. APPROX. 3" ASPHALT CONCRETE BASE COURSE, TYPE B25.0C, AT AN AVERAGE RATE OF 342 LBS. PER SQ. YD.		

NOTE: PAVEMENT EDGE SLOPES ARE 1:1 UNLESS SHOWN OTHERWISE.

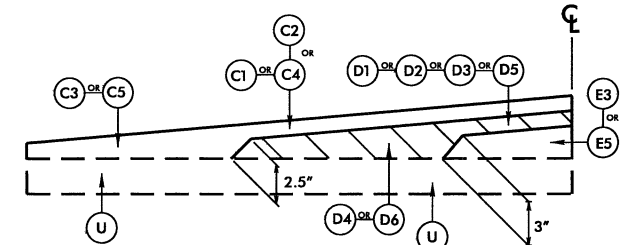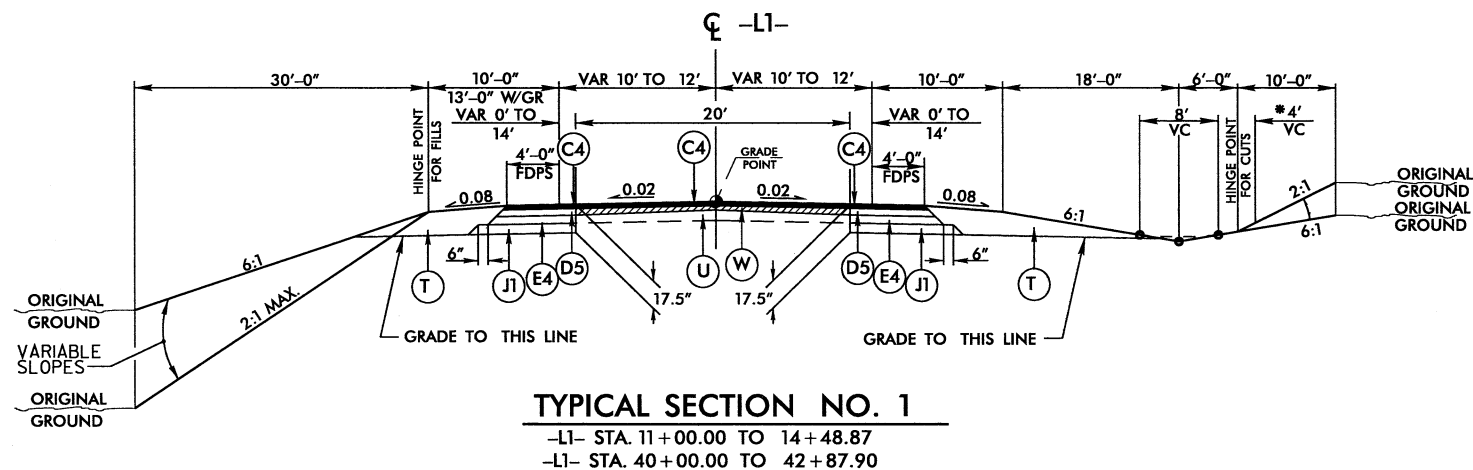

LINE	SURFACE		INTERMEDIATE				BASE	
	C3	C5			D4	D6	E3	E5
L1 (USE WITH T.S.1 & 3)		X				X		X
L (USE WITH T.S.4 & 6)		X				X		X
Y & Y3 (USE WITH T.S.7)	X				X			X
Y1, Y2REV, Y8 & Y9 (USE WITH T.S.9,10,16)	X				X			X
Y4 & Y5 (USE WITH T.S.12 THRU 15)	X				X			X


DETAIL SHOWING METHOD OF WEDGING

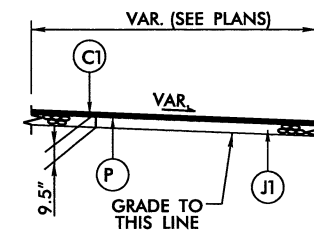ROADWAY

**MISC. PAVED PRIVATE DRIVES
AND TURNAROUNDS**

REMARKS


SEE PLANS FOR LOCATIONS

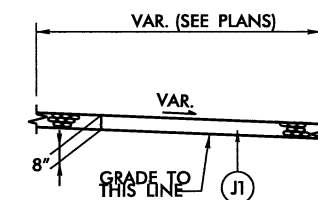

ROADWAY



MISC. UNPAVED PRIVATE DRIVES

REMARKS

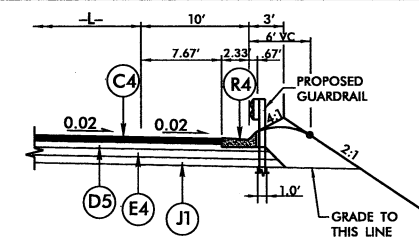
REMARKS
SEE PLANS FOR LOCATIONS

DETAIL 'A'


GUARDRAIL WHERE SHOULDER BERM GUTTER IS REQUIRED
(USE IN CONJUNCTION W/TS NO. 2, 4 & 5)

 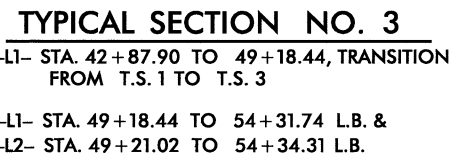

PAVEMENT SCHEDULE	
(C1)	1.5" S9.5B
(C2)	3.0" S9.5B
(C3)	VAR S9.5B
(C4)	3.0" S9.5C
(C5)	VAR S9.5C
(D1)	2.5" I19.0B
(D2)	3.5" I19.0B
(D3)	4.0" I19.0B
(D4)	VAR. I19.0B
(D5)	3.5" I19.0C
(D6)	VAR. I19.0C
(E1)	4.0" B25.0B
(E2)	6.0" B25.0B
(E3)	VAR. B25.0B
(E4)	3.0" B25.0C
(E5)	7.0" B25.0C
(E6)	VAR. B25.0C
(J1)	8.0" ABC
(J2)	10.0" ABC
(P)	PRIME COAT
(R1)	2'-6" C & G
(R2)	5" MONOLITHIC CONC ISLAND
(R3)	STD. CONC. BARRIER (SINGLE FACE)
(R4)	SHOULDER BERM GUTTER
(R5)	VALLEY GUTTER
(T)	EARTH MATERIAL
(U)	EXISTING PAVEMENT
(W)	WEDGING


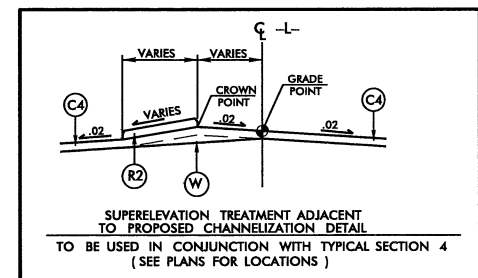


PROJECT REFERENCE NO.	SHEET NO.
R-2246B	2-B
ROADWAY DESIGN ENGINEER	PAVEMENT DESIGN ENGINEER
PRELIMINARY PLANS DO NOT USE FOR CONSTRUCTION	

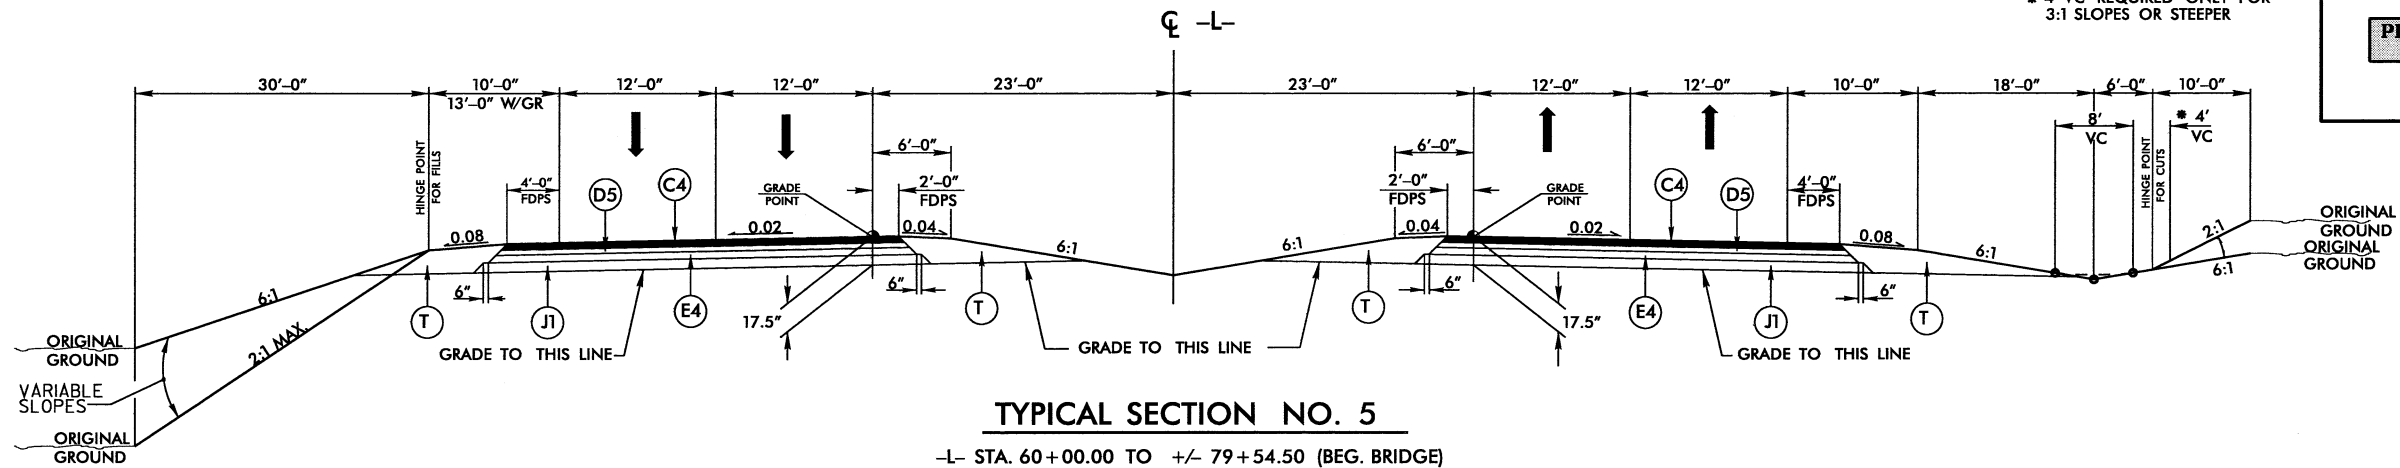


TYPICAL SECTION NO. 5

-L- STA. 60+00.00 TO +/- 79+54.50 (BEG. BRIDGE)
-L- STA. +/- 81+87.09 (END BRIDGE) TO 148+00.00

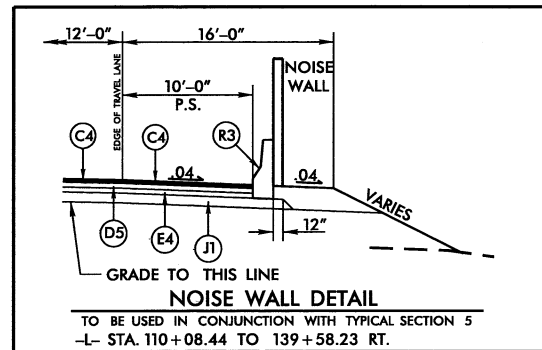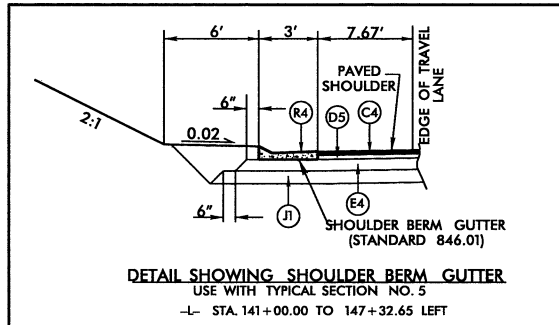


PAVEMENT SCHEDULE	
C1	1.5" S9.5B
C2	3.0" S9.5B
C3	VAR S9.5B
C4	3.0" S9.5C
C5	VAR S9.5C
D1	2.5" I19.0B
D2	3.5" I19.0B
D3	4.0" I19.0B
D4	VAR. I19.0B
D5	3.5" I19.0C
D6	VAR. I19.0C
E1	4.0" B25.0B
E2	6.0" B25.0B
E3	VAR. B25.0B
E4	3.0" B25.0C
E5	7.0" B25.0C
E6	VAR. B25.0C
J1	8.0" ABC
J2	10.0" ABC
P	PRIME COAT
R1	2'-6" C & G
R2	5" MONOLITHIC CONC ISLAND
R3	STD. CONC. BARRIER (SINGLE FACE)
R4	SHOULDER BERM GUTTER
R5	VALLEY GUTTER
T	EARTH MATERIAL
U	EXISTING PAVEMENT
W	WEDGING

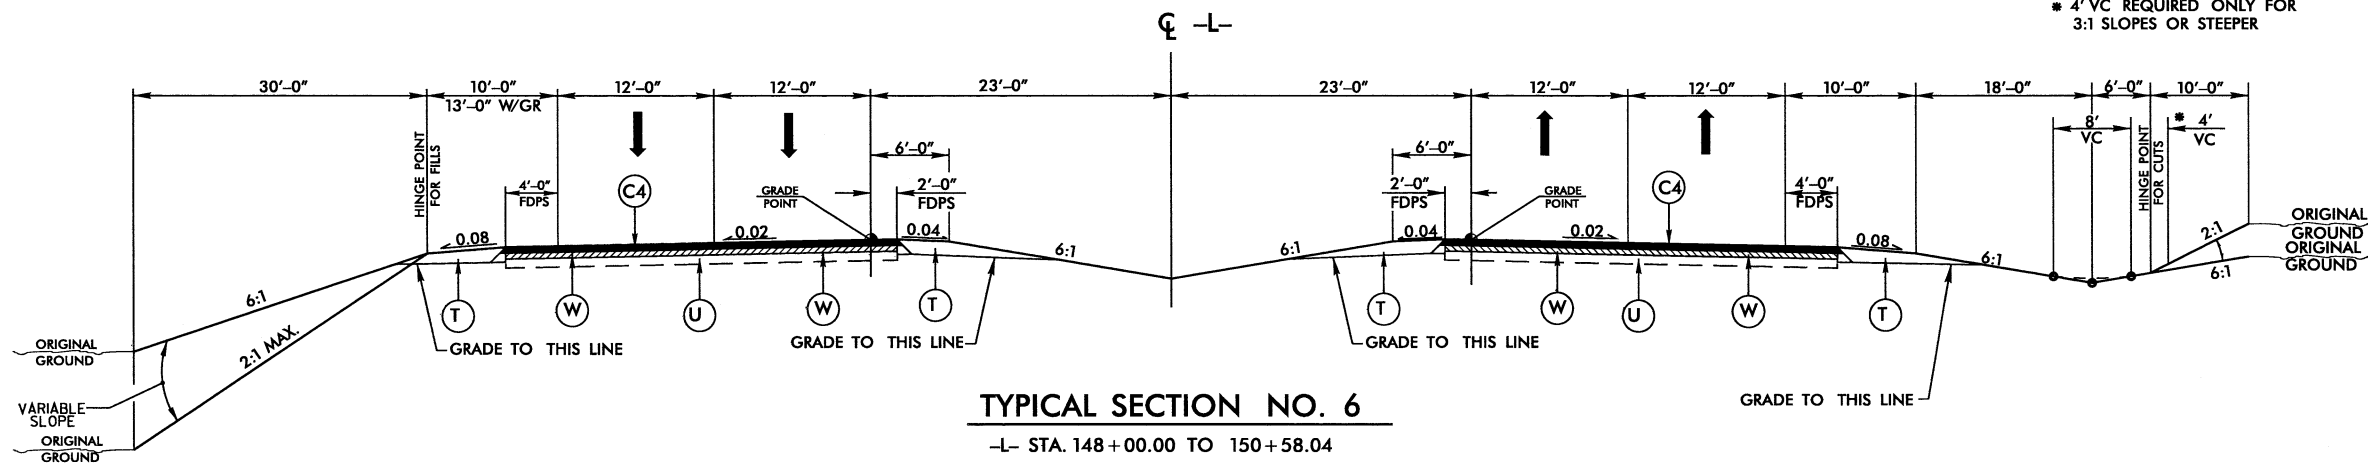


TYPICAL SECTION NO. 6

-L- STA. 148+00.00 TO 150+58.04



PROJECT REFERENCE NO.	SHEET NO.
R-2246B	2-C
ROADWAY DESIGN ENGINEER	PAVEMENT DESIGN ENGINEER
PRELIMINARY PLANS DO NOT USE FOR CONSTRUCTION	

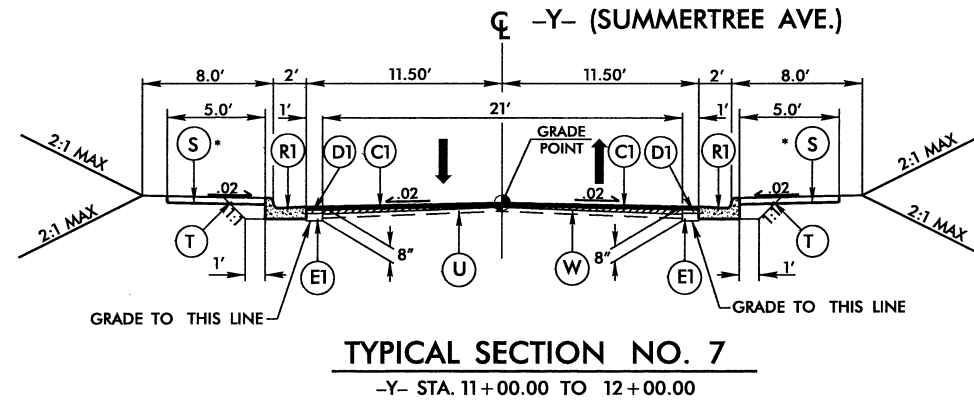



* SEE PLANS FOR LOCATION OF SIDEWALK

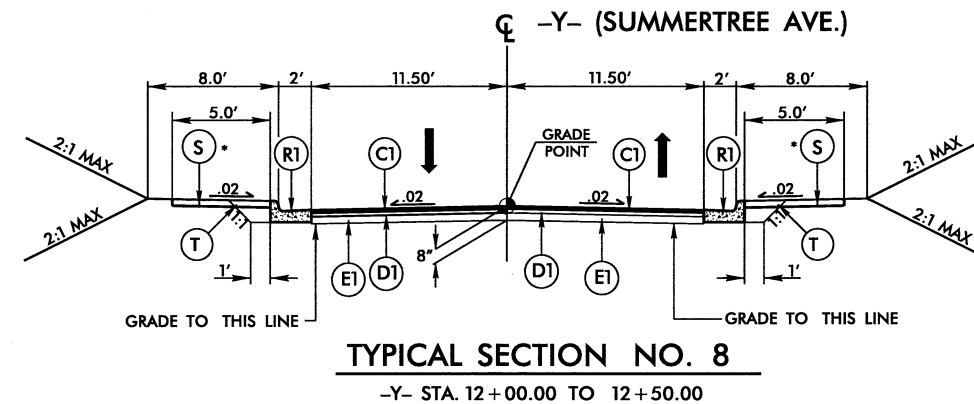

* SEE PLANS FOR LOCATION OF SIDEWALK

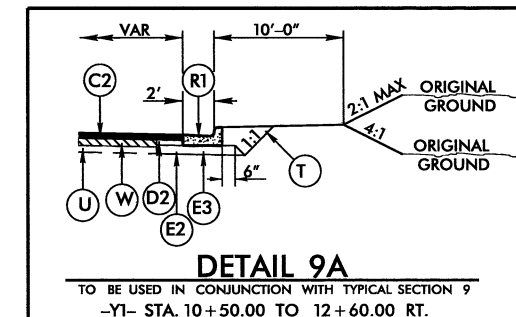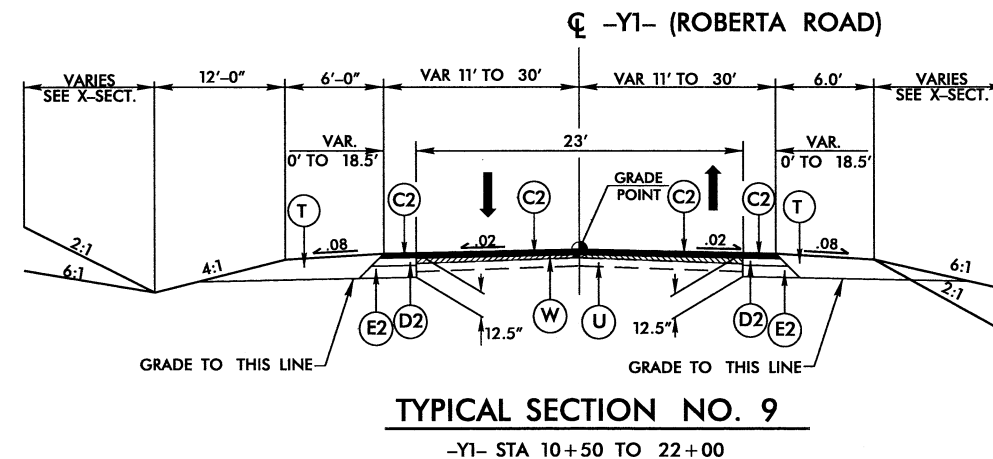

PAVEMENT SCHEDULE	
C1	1.5" S9.5B
C2	3.0" S9.5B
C3	VAR S9.5B
C4	3.0" S9.5C
C5	VAR S9.5C
D1	2.5" I19.0B
D2	3.5" I19.0B
D3	4.0" I19.0B
D4	VAR. I19.0B
D5	3.5" I19.0C
D6	VAR. I19.0C
E1	4.0" B25.0B
E2	6.0" B25.0B
E3	VAR. B25.0B
E4	3.0" B25.0C
E5	7.0" B25.0C
E6	VAR. B25.0C
J1	8.0" ABC
J2	10.0" ABC
P	PRIME COAT
R1	2'-6" C & G
R2	5" MONOLITHIC CONC ISLAND
R3	STD. CONC. BARRIER (SINGLE FACE)
R4	SHOULDER BERM GUTTER
R5	VALLEY GUTTER
T	EARTH MATERIAL
U	EXISTING PAVEMENT
W	WEDGING

 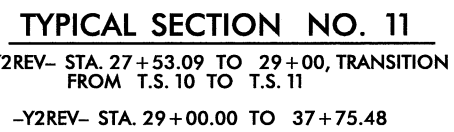

* SEE PLANS FOR LOCATION OF SIDEWALK



-Y4- STA. 6+50.00 TO 7+50.00, TRANSITION
FROM T.S. 12 TO T.S. 13



-Y4- STA. 7+50.00 TO 12+00.00
 ** -Y4- STA. 12+00.00 TO 17+00.00
 * -Y4- STA. 17+00.00 TO 26+74.29
 # SEE PLANS FOR ISLAND LOCATION



TO BE USED IN CONJUNCTION WITH TYPICAL SECTION 13
-Y4- STA. 11+85.00 TO 16+00.00 LT.



TO BE USED IN CONJUNCTION WITH TYPICAL SECTIONS 13
(SEE PLANS FOR LOCATIONS)





-Y4- STA. 28+74.29 TO 40+00.00


PAYMENT SCHEDULE

(C1)	1.5" S9.5B
(C2)	3.0" S9.5B
(C3)	VAR S9.5B
(C4)	3.0" S9.5C
(C5)	VAR S9.5C
(D1)	2.5" I19.0B
(D2)	3.5" I19.0B
(D3)	4.0" I19.0B
(D4)	VAR. I19.0B
(D5)	3.5" I19.0C
(D6)	VAR. I19.0C
(E1)	4.0" B25.0B
(E2)	6.0" B25.0B
(E3)	VAR. B25.0B
(E4)	3.0" B25.0C
(E5)	7.0" B25.0C
(E6)	VAR. B25.0C
(J1)	8.0" ABC
(J2)	10.0" ABC
(P)	PRIME COAT
(R1)	2'-6" C & G
(R2)	5" MONOLITHIC CONC ISLAND
(R3)	STD. CONC. BARRIER (SINGLE FACE)
(R4)	SHOULDER BERM GUTTER
(R5)	VALLEY GUTTER
(T)	EARTH MATERIAL
(U)	EXISTING PAVEMENT
(W)	WEDGING


PROJECT REFERENCE NO.	SHEET NO.
R-2246B	2-F
ROADWAY DESIGN ENGINEER	PAVEMENT DESIGN ENGINEER
PRELIMINARY PLANS DO NOT USE FOR CONSTRUCTION	




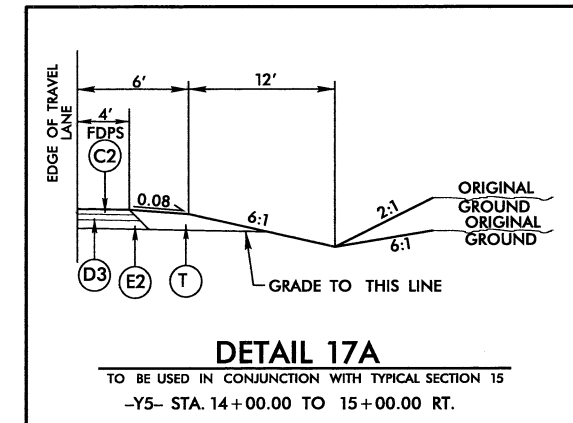
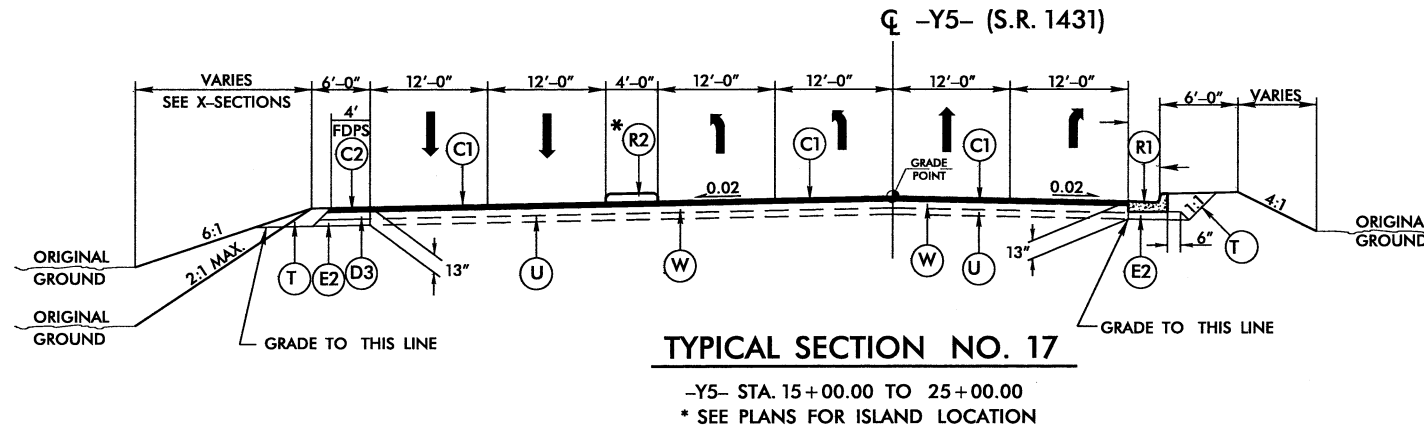


PAVEMENT SCHEDULE	
C1	1.5" S9.5B
C2	3.0" S9.5B
C3	VAR S9.5B
C4	3.0" S9.5C
C5	VAR S9.5C
D1	2.5" I19.0B
D2	3.5" I19.0B
D3	4.0" I19.0B
D4	VAR. I19.0B
D5	3.5" I19.0C
D6	VAR. I19.0C
E1	4.0" B25.0B
E2	6.0" B25.0B
E3	VAR. B25.0B
E4	3.0" B25.0C
E5	7.0" B25.0C
E6	VAR. B25.0C
J1	8.0" ABC
J2	10.0" ABC
P	PRIME COAT
R1	2'-6" C & G
R2	5" MONOLITHIC CONC ISLAND
R3	STD. CONC. BARRIER (SINGLE FACE)
R4	SHOULDER BERM GUTTER
R5	VALLEY GUTTER
T	EARTH MATERIAL
U	EXISTING PAVEMENT
W	WEDGING

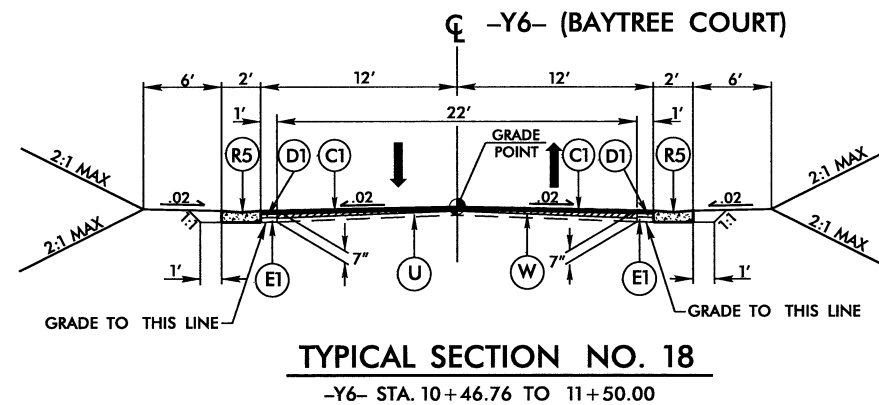

* SEE PLANS FOR LOCATION OF SIDEWALK

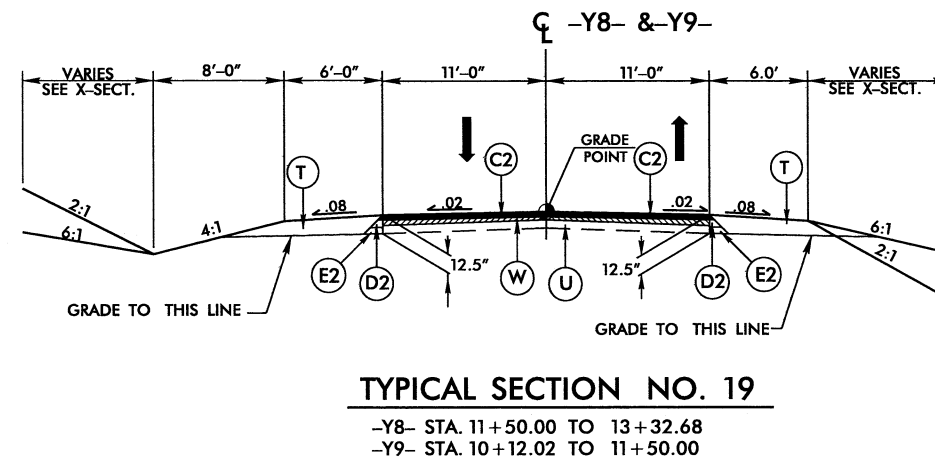

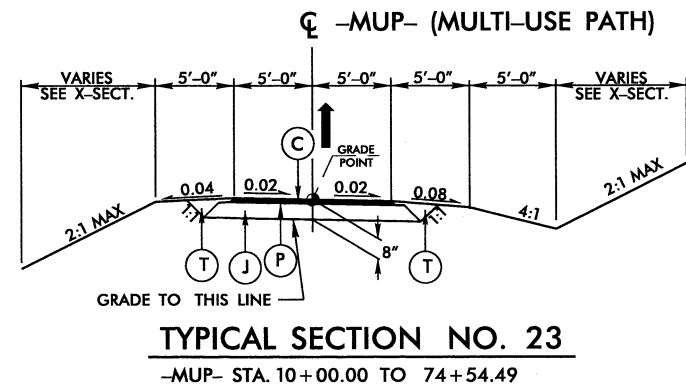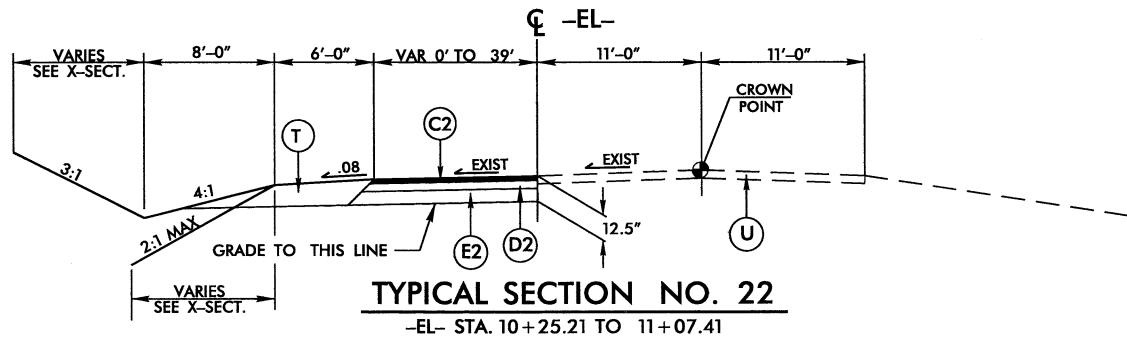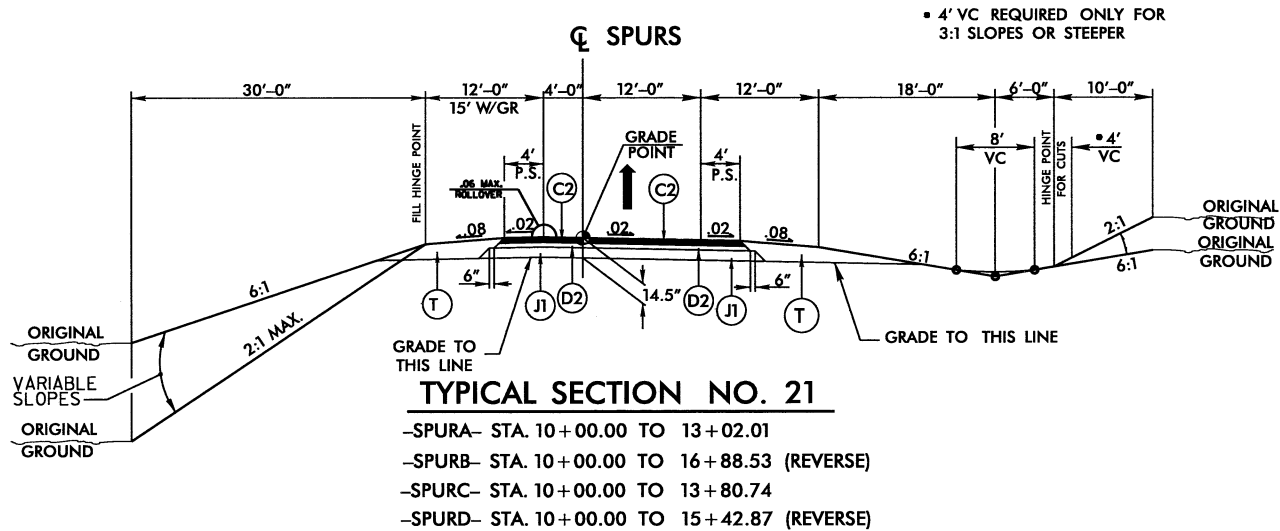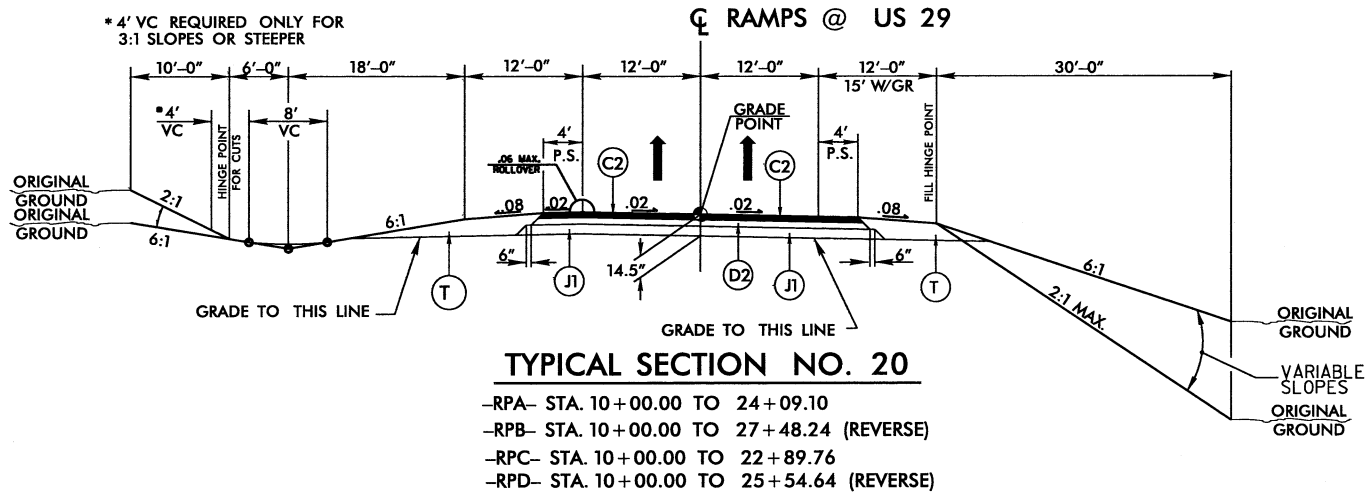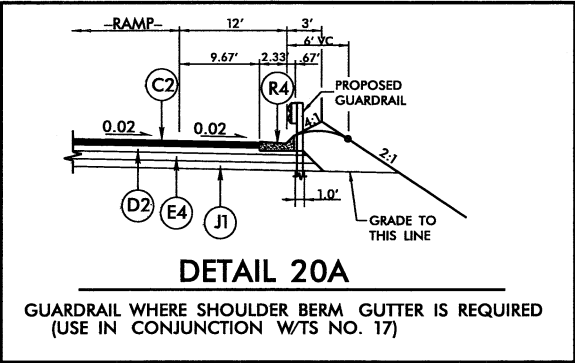


PROJECT REFERENCE NO.	SHEET NO.
R-2246B	2-G
ROADWAY DESIGN ENGINEER	PAYMENT DESIGN ENGINEER
PRELIMINARY PLANS DO NOT USE FOR CONSTRUCTION	


PAVEMENT SCHEDULE	
C1	1.5" S9.5B
C2	3.0" S9.5B
C3	VAR S9.5B
C4	3.0" S9.5C
C5	VAR S9.5C
D1	2.5" I19.0B
D2	3.5" I19.0B
D3	4.0" I19.0B
D4	VAR. I19.0B
D5	3.5" I19.0C
D6	VAR. I19.0C
E1	4.0" B25.0B
E2	6.0" B25.0B
E3	VAR. B25.0B
E4	3.0" B25.0C
E5	7.0" B25.0C
E6	VAR. B25.0C
J1	8.0" ABC
J2	10.0" ABC
P	PRIME COAT
R1	2'-6" C & G
R2	5" MONOLITHIC CONC ISLAND
R3	STD. CONC. BARRIER (SINGLE FACE)
R4	SHOULDER BERM GUTTER
R5	VALLEY GUTTER
T	EARTH MATERIAL
U	EXISTING PAVEMENT
W	WEDGING

DRAINAGE DITCH DETAILS


PROJECT REFERENCE NO. R-2246B		SHEET NO. 2-H	
RW SHEET NO.			
ROADWAY DESIGN ENGINEER		HYDRAULICS ENGINEER	
PRELIMINARY PLANS DO NOT USE FOR CONSTRUCTION			

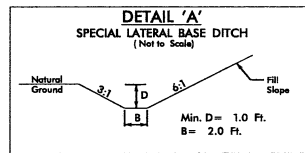


FROM STA. 10+50 TO STA. 21+50-L-(Rt)

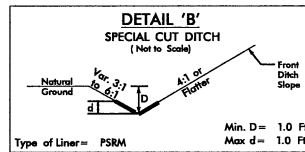


FROM STA. 14+17.65 TO STA. 14+50-L-(L)
FROM STA. 12+50 TO STA. 12+97.48-YB-(L)
FROM STA. 14+50 TO STA. 16+50-YB-(Rt)
FROM STA. 37+00 TO STA. 39+00-Y4-(L)

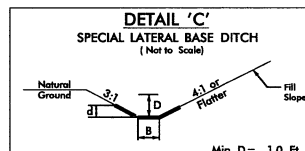


FROM STA. 21+50-L-(Rt) TO STA. 17+75-Y1-(Rt)

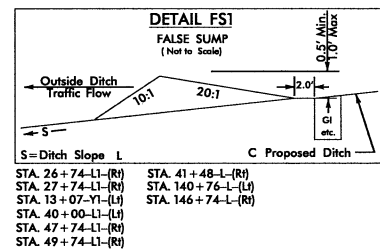


STA. 26+74-L-(Rt) STA. 41+48-L-(Rt)
STA. 27+74-L-(Rt) STA. 140+76-L-(L)
STA. 13+07-Y1-(L) STA. 146+74-L-(Rt)
STA. 40+00-L-(L)
STA. 47+74-L-(Rt)
STA. 49+74-L-(Rt)

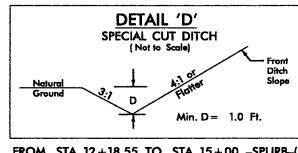


FROM STA. 12+18.55 TO STA. 15+00 -SPURB-(L)
FROM STA. 17+75 TO STA. 20+50 -Y1-(L)
FROM STA. 17+75 TO STA. 20+71.95 -Y1-(Rt)
FROM STA. 33+61.46 TO STA. 35+50 -L1-(L)
FROM STA. 23+00 TO STA. 24+00 -L-(Rt)
FROM STA. 50+00 TO STA. 54+31.74 -L1-(Rt)
FROM STA. 20+15 TO STA. 22+50 -YB-(Rt)
FROM STA. 44+20 TO STA. 46+00 -L1-(L)
FROM STA. 40+00 TO STA. 43+90 -L1-(L)

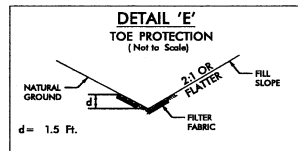


FROM STA. 27+50 TO STA. 29+50-L-(L)

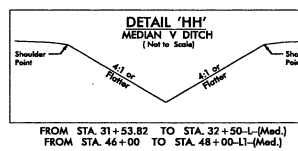


FROM STA. 31+53.82 TO STA. 32+50-L-(Med.)
FROM STA. 46+00 TO STA. 48+00-L-(Med.)

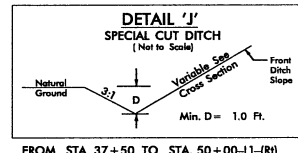


FROM STA. 37+50 TO STA. 50+00-L1-(Rt)

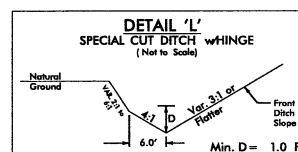


FROM STA. 40+50 TO STA. 41+30.96-L-(Rt)
FROM STA. 31+53.82 TO STA. 33+50-L-(Rt)
FROM STA. 29+50 TO STA. 31+53.82-L-(Rt)

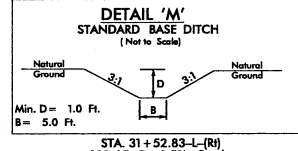


STA. 31+52.83-L-(Rt)
183 LF @ 0.5% Grade
FROM STA. 109+05.38 TO STA. 109+84.87-L-(L)
112 LF @ 0.4% grade

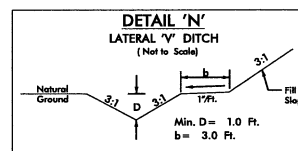


FROM STA. 24+00 TO STA. 26+50-L-(Rt)

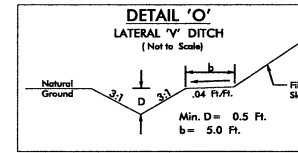


FROM STA. 51+00 TO STA. 51+86-L-(L)
FROM STA. 51+86 TO STA. 53+75-L-(L)

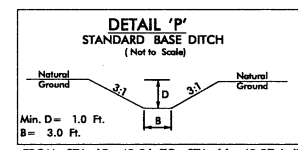


FROM STA. 65+42.96 TO STA. 66+40.07-L-(Rt)
172 LF @ .26% Grade

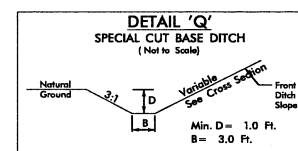


FROM STA. 66+40.07 TO STA. 68+50-L-(Rt)

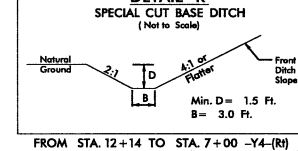


FROM STA. 12+14 TO STA. 7+00 -Y4-(Rt)
FROM STA. 25+03.94 TO STA. 27+37.65 -Y4-(Rt)

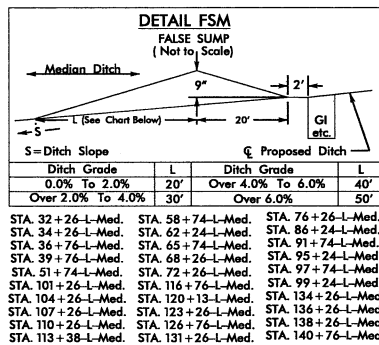


STA. 32+26-L-Med. STA. 58+74-L-Med. STA. 76+26-L-Med.
STA. 34+26-L-Med. STA. 62+24-L-Med. STA. 86+24-L-Med.
STA. 36+76-L-Med. STA. 65+74-L-Med. STA. 91+74-L-Med.
STA. 39+76-L-Med. STA. 68+26-L-Med. STA. 95+24-L-Med.
STA. 51+74-L-Med. STA. 72+26-L-Med. STA. 97+74-L-Med.
STA. 101+26-L-Med. STA. 116+76-L-Med. STA. 99+24-L-Med.
STA. 104+26-L-Med. STA. 120+13-L-Med. STA. 134+26-L-Med.
STA. 107+26-L-Med. STA. 123+26-L-Med. STA. 136+26-L-Med.
STA. 110+26-L-Med. STA. 126+76-L-Med. STA. 138+26-L-Med.
STA. 113+38-L-Med. STA. 131+26-L-Med. STA. 140+76-L-Med.

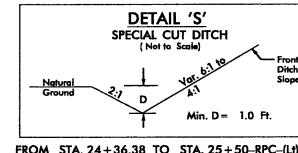


FROM STA. 24+36.38 TO STA. 25+50-RPC-(L)
FROM STA. 27+37.65 TO STA. 28+00-Y4-(Rt)

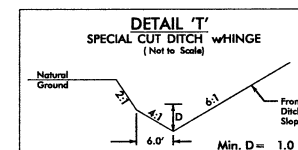


FROM STA. 23+50 TO STA. 24+50-RPB-(Rt)
FROM STA. 31+00 TO STA. 32+00-L-(L)

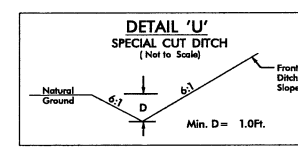


FROM STA. 24+50 TO STA. 23+50-RPD-(Rt)

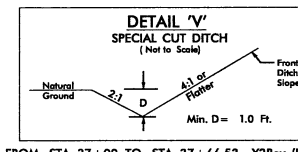


FROM STA. 37+00 TO STA. 37+66.53 -Y2Rev-(Rt)
FROM STA. 26+00 TO STA. 32+00 -Y2Rev-(L)
FROM STA. 26+50 TO STA. 31+50 -Y2Rev-(Rt)
FROM STA. 32+50 TO STA. 35+50 -Y2Rev-(Rt)
FROM STA. 13+00 TO STA. 18+00 -Y4-(Rt)
FROM STA. 5+50 TO STA. 6+95 -Y4-(L)
FROM STA. 11+50 TO STA. 6+95 -Y4-(L)
FROM STA. 19+16.94 TO STA. 17+21 -Y4-(L)
FROM STA. 13+87.13 TO STA. 13+52 -SPURB-(Rt)

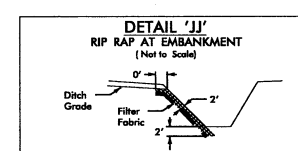


FROM STA. 35+21 TO STA. 35+54-L1-(Rt)

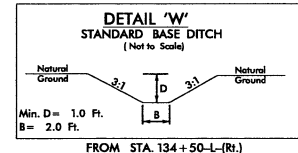


FROM STA. 134+50-L-(Rt)
52 LF @ 2.61% grade

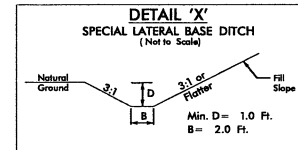


FROM STA. 134+50 TO STA. 139+00-L-(Rt)
FROM STA. 139+00 TO STA. 140+00-L-(Rt)

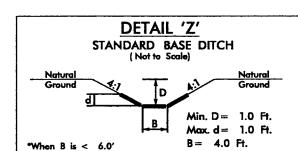


FROM STA. 121+73.33 TO STA. 121+87.78-L-(L)
23 LF @ 1.42% grade
FROM STA. 122+89.40 TO STA. 123+22.25-L-(Rt)
35 LF @ 4.14% grade

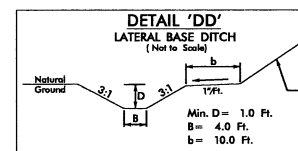


FROM STA. 96+00 TO STA. 97+21-L-(Rt)

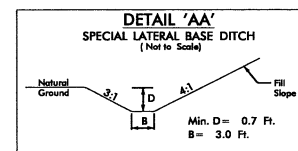


FROM STA. 121+87.78 TO STA. 127+50-L-(L)

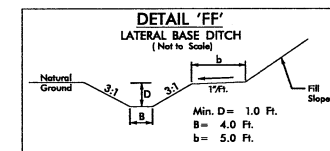

FROM STA. 91+50 TO STA. 97+50-L-(L)

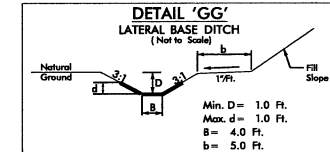






FROM STA. 97+50 TO STA. 98+43-L-(L)

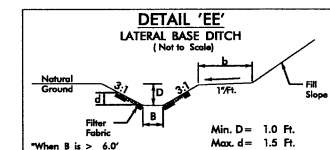



FROM STA. 97+21 TO STA. 98+04.58-L-(Rt)

PROJECT REFERENCE NO.	SHEET NO.
R-2246B	2-1
RW SHEET NO.	
ROADWAY DESIGN ENGINEER	HYDRAULICS ENGINEER
PRELIMINARY PLANS DO NOT USE FOR CONSTRUCTION	

SPECIAL DRAINAGE DETAILS

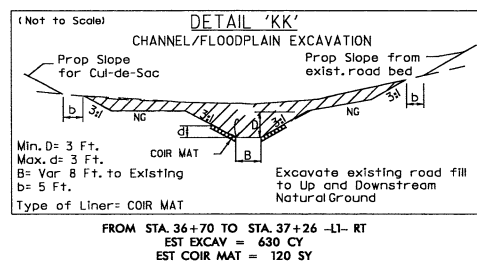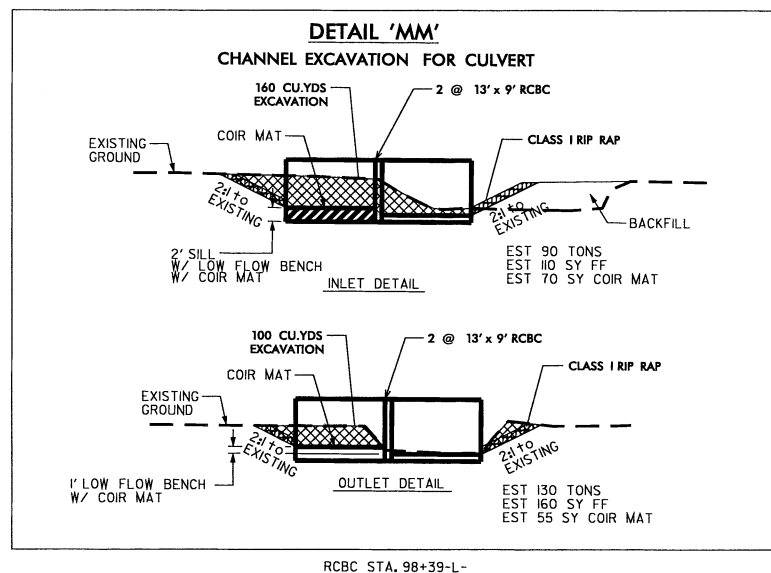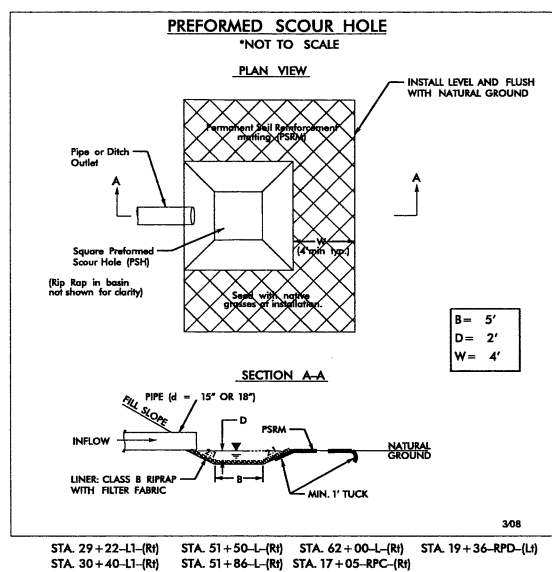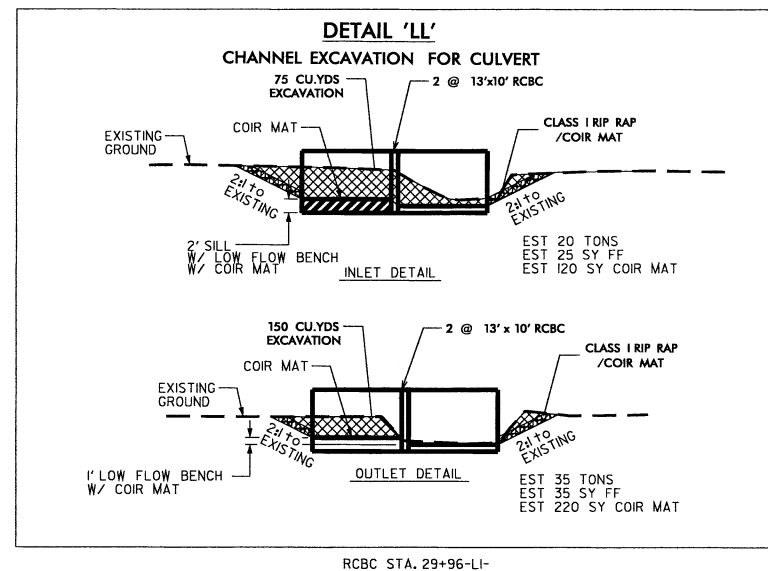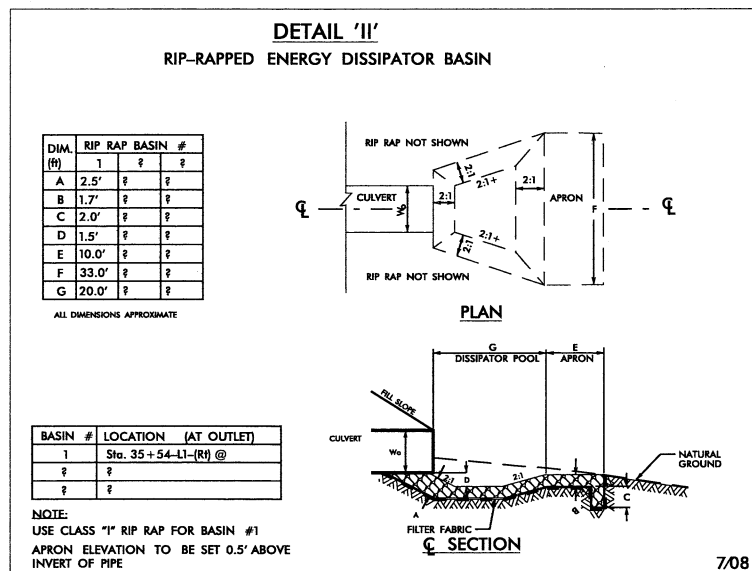

 


 

***NOTE:
 *APPROX. LOCATION OF UNDERGROUND BLOCK
 WALL SAID WALL IS APPROX. 6' DEEP.
 TENSION RODS ARE ATTACHED FROM UNDERGROUND
 WALL TO BASEMENT WALL TO ASSIST IN PREVENTING
 WALL FROM LEANING FORWARD*

PROJECT REFERENCE NO.		SHEET NO.	
R-2246B		6	
RAW SHEET NO.			
ROADWAY DESIGN ENGINEER		HYDRAULICS ENGINEER	
PRELIMINARY PLANS DO NOT USE FOR CONSTRUCTION			

FOR PROFILE OF -L1- SEE SHEET 20
FOR PROFILE OF -L2- SEE SHEET 21
FOR PROFILE OF -Y- SEE SHEET 27

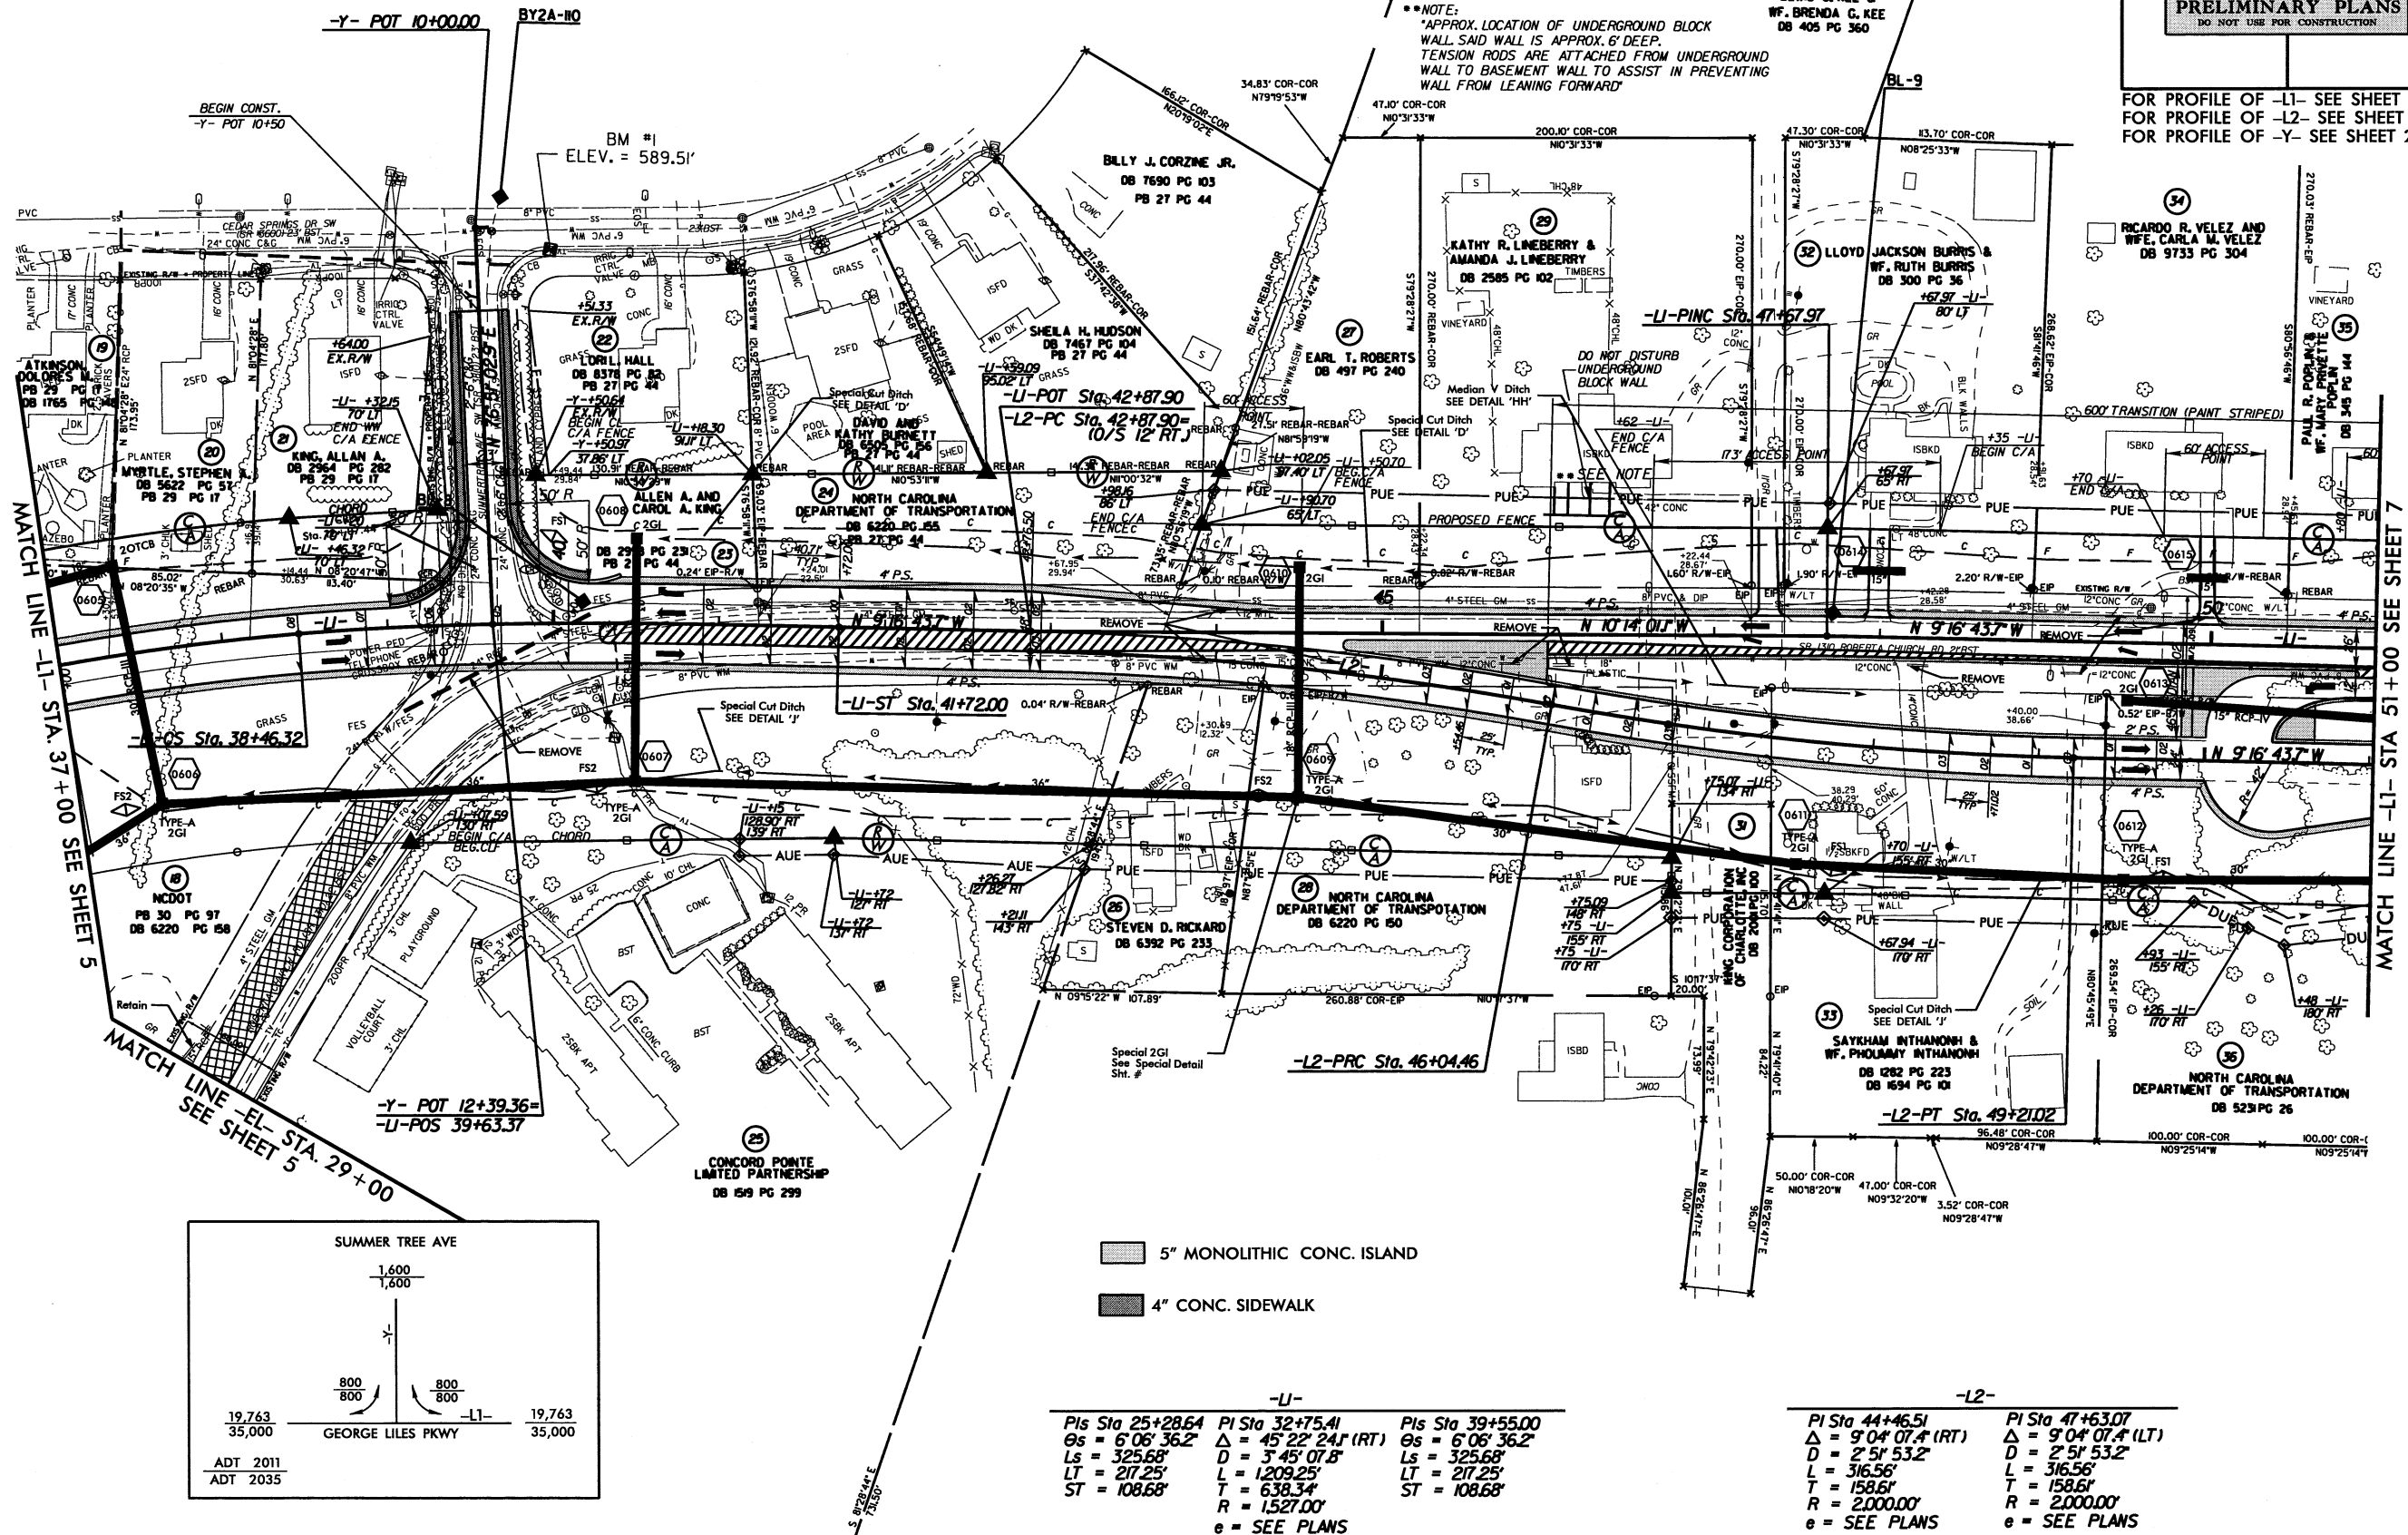

7-JUL-2012 15:55
R:\Roadway\Proj\R2246B_rdy-psh-s7.dgn

 5" MONOLITHIC CONC. ISLAND

 4" CONC. SIDEWALK

-γ3-

PI Sta 11+16.35
 $\Delta = 27^\circ 48' 28.3''$ (RT)
 $D = 12^\circ 11' 26.1''$
 $L = 228.11'$
 $T = 116.35'$
 $R = 470.00'$
 $e = \text{SEE PLANS}$

-U-POT Sta. 54+31.74 LB. =
-L-POT 23+00.00 LA
(10/S 35.00' LT)

-Y6-POT Sta. 12+19.32

-L2-PT Sta. 54+34.31 LB. =
~~-L-PT 23+00.00 LA.~~
 (0/S 35.00' RT)

ALLIDA LANE
DB 1642 PG 186
APR 25 1966

~~NAD~~ 8.3

BM #3
-ELEV. = 605.88

KEITH TALBERT &
WF. JOYCE M. SECCO
DB 1672 PG 239

FOR DRAINAGE DITCH
DETAILS, SEE SHEETS
2-H AND 2-I

PROJECT REFERENCE NO.
R-2246B

SHEET NO.

RW SHEET NO.


ROADWAY DESIGN

HYDRAULICS

PRELIMINARY PLANS


DO NOT USE FOR CONSTRUCTION

FOR PROFILE OF -L1- SEE SHEET 20
FOR PROFILE OF -L2- SEE SHEET 21
FOR PROFILE OF -L- SEE SHEET 21
FOR PROFILE OF -Y3- SEE SHEET 27

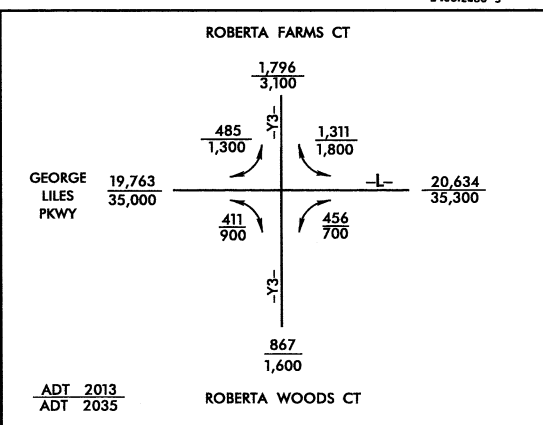


Pls. Sta 29+82.79	Pls. Sta 33+26.06
$\Theta_s = 1^{\circ} 31' 40.4''$	$\Delta = 8^{\circ} 26' 14.3'' (LT)$
$L_s = 200.00'$	$D = 1^{\circ} 31' 40.4''$
$LT = 133.34'$	$L = 552.22'$
$ST = 66.67'$	$T = 276.61'$
	$R = 3,750.00'$
	$e = \text{SEE PLANS}$

-Y3-POT Sta. 17+48.88

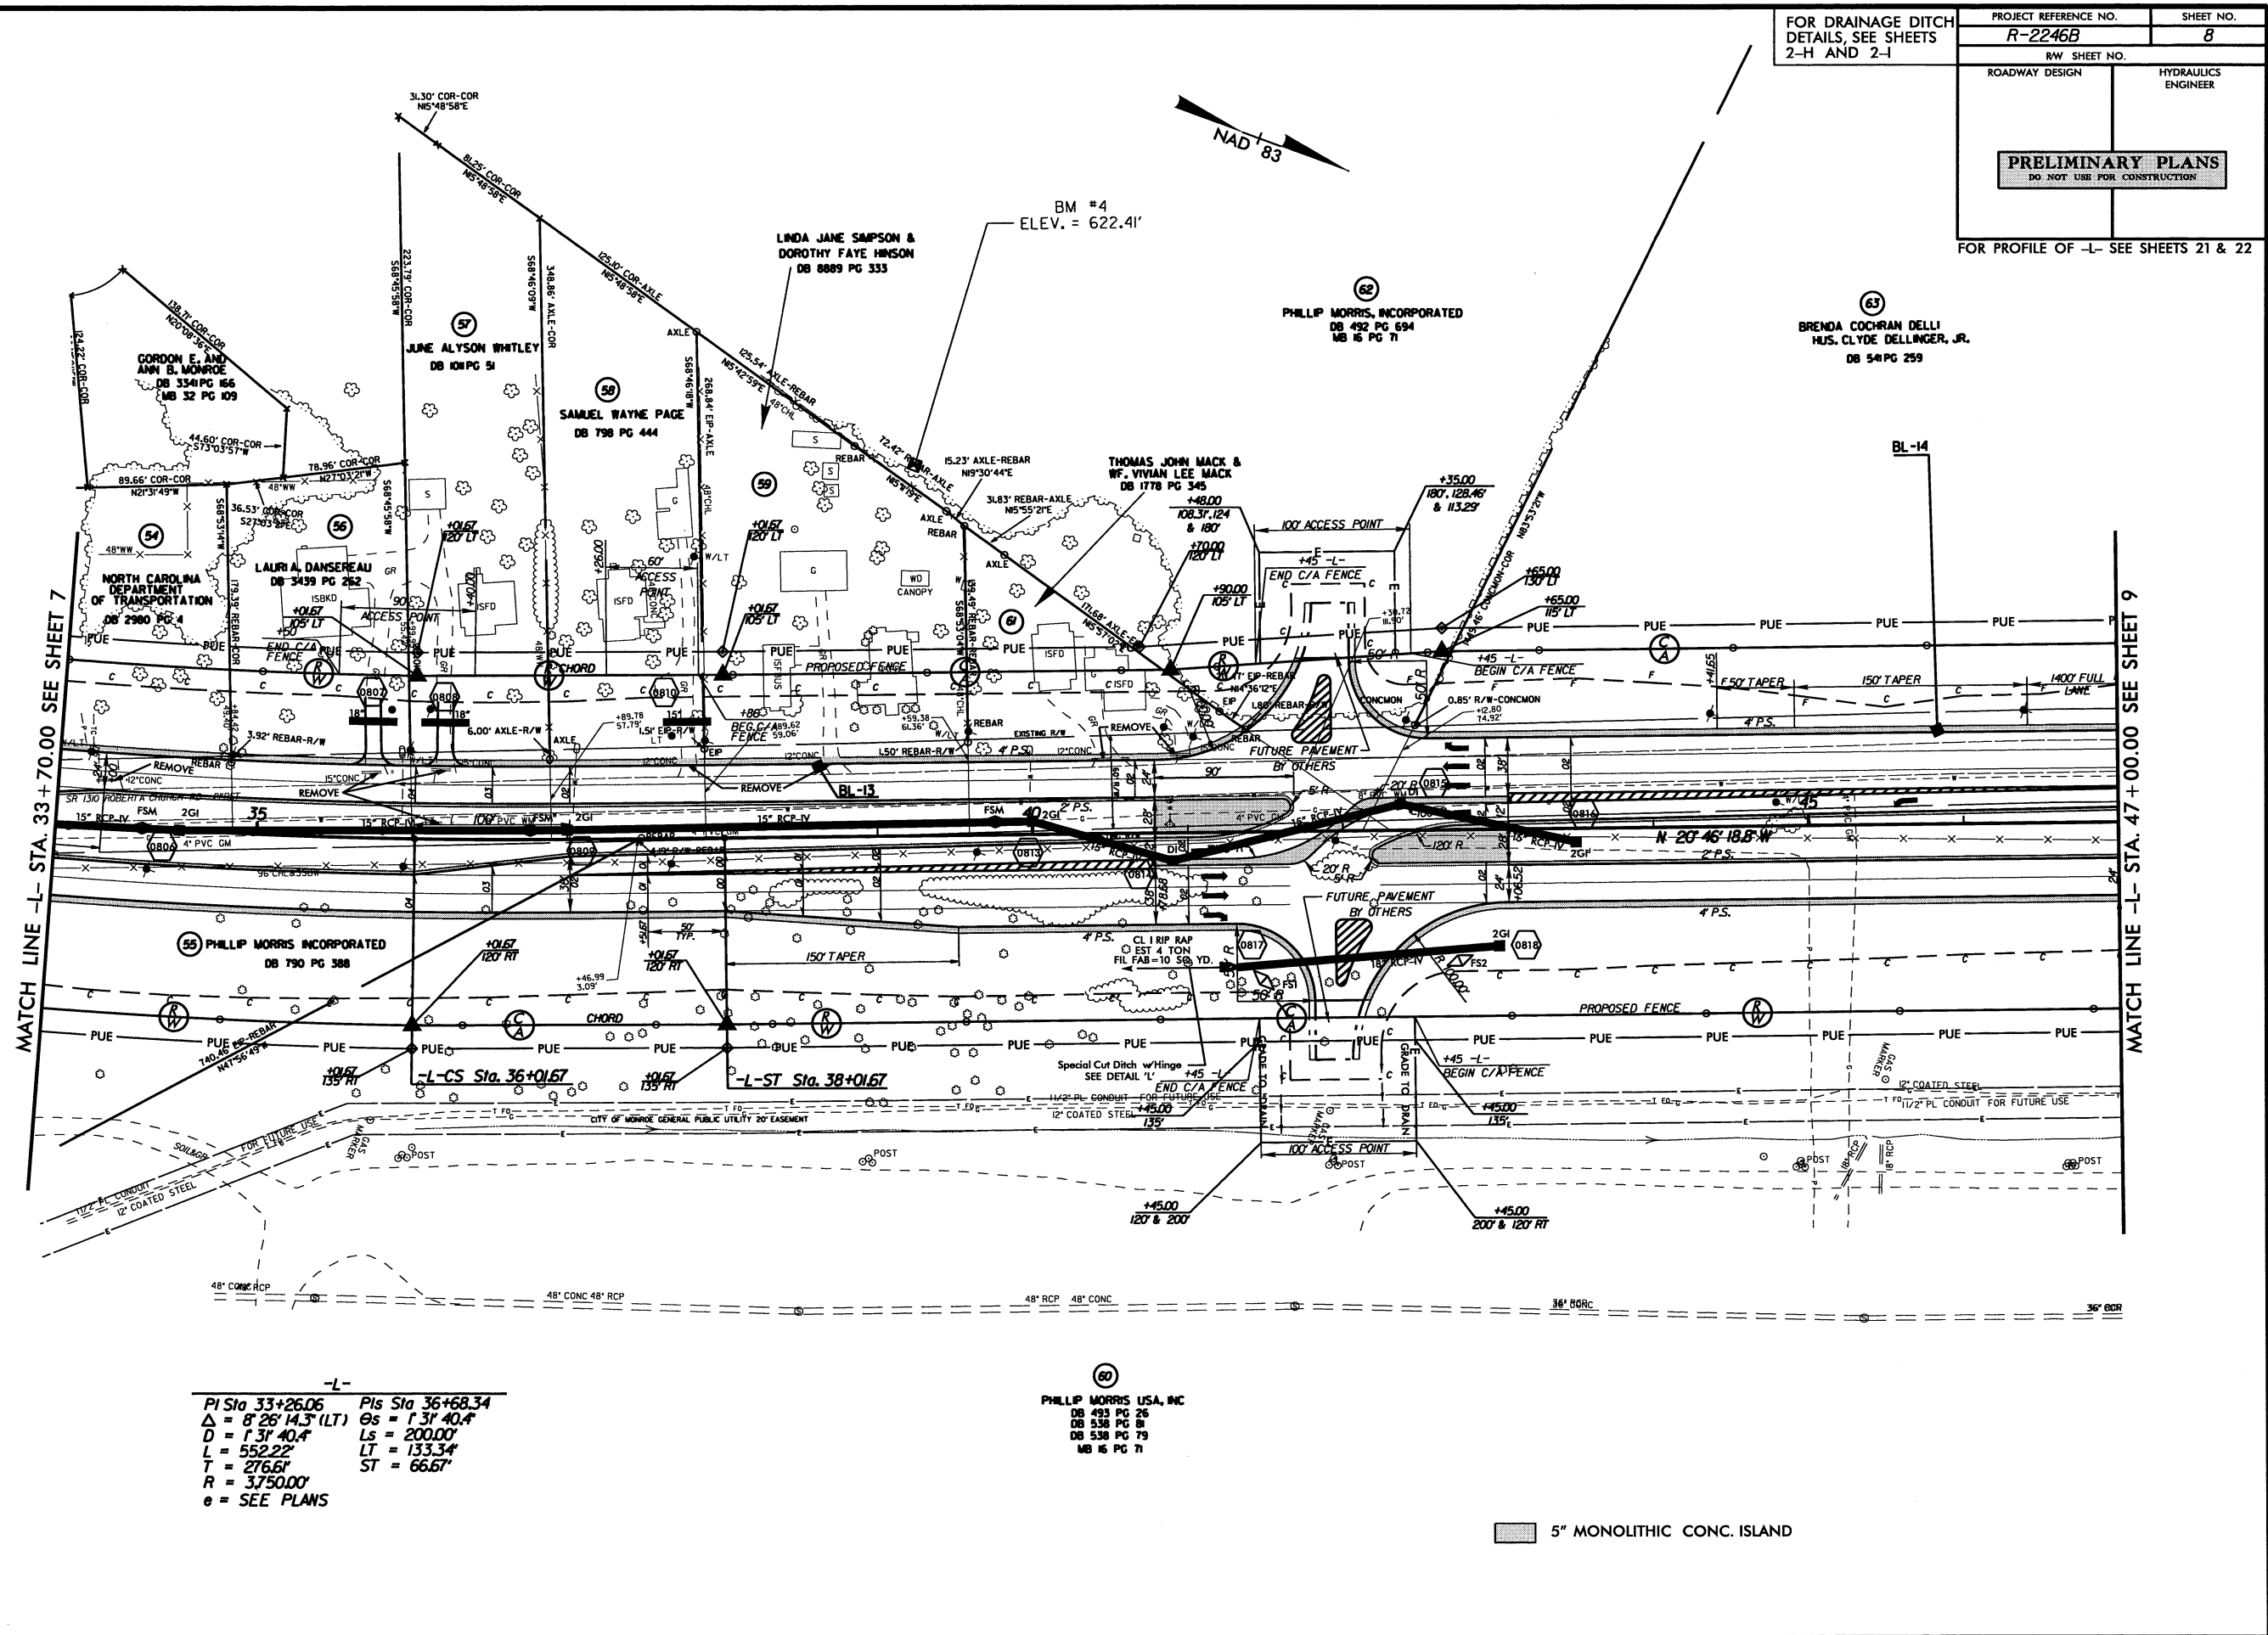

8/17/99

17 JUL 2002 15:57
H:\PROJECTS\2246B\RD2246B.rdj-ph.s9.dgn
\$\$\$\$BUTTERMAN\$\$\$

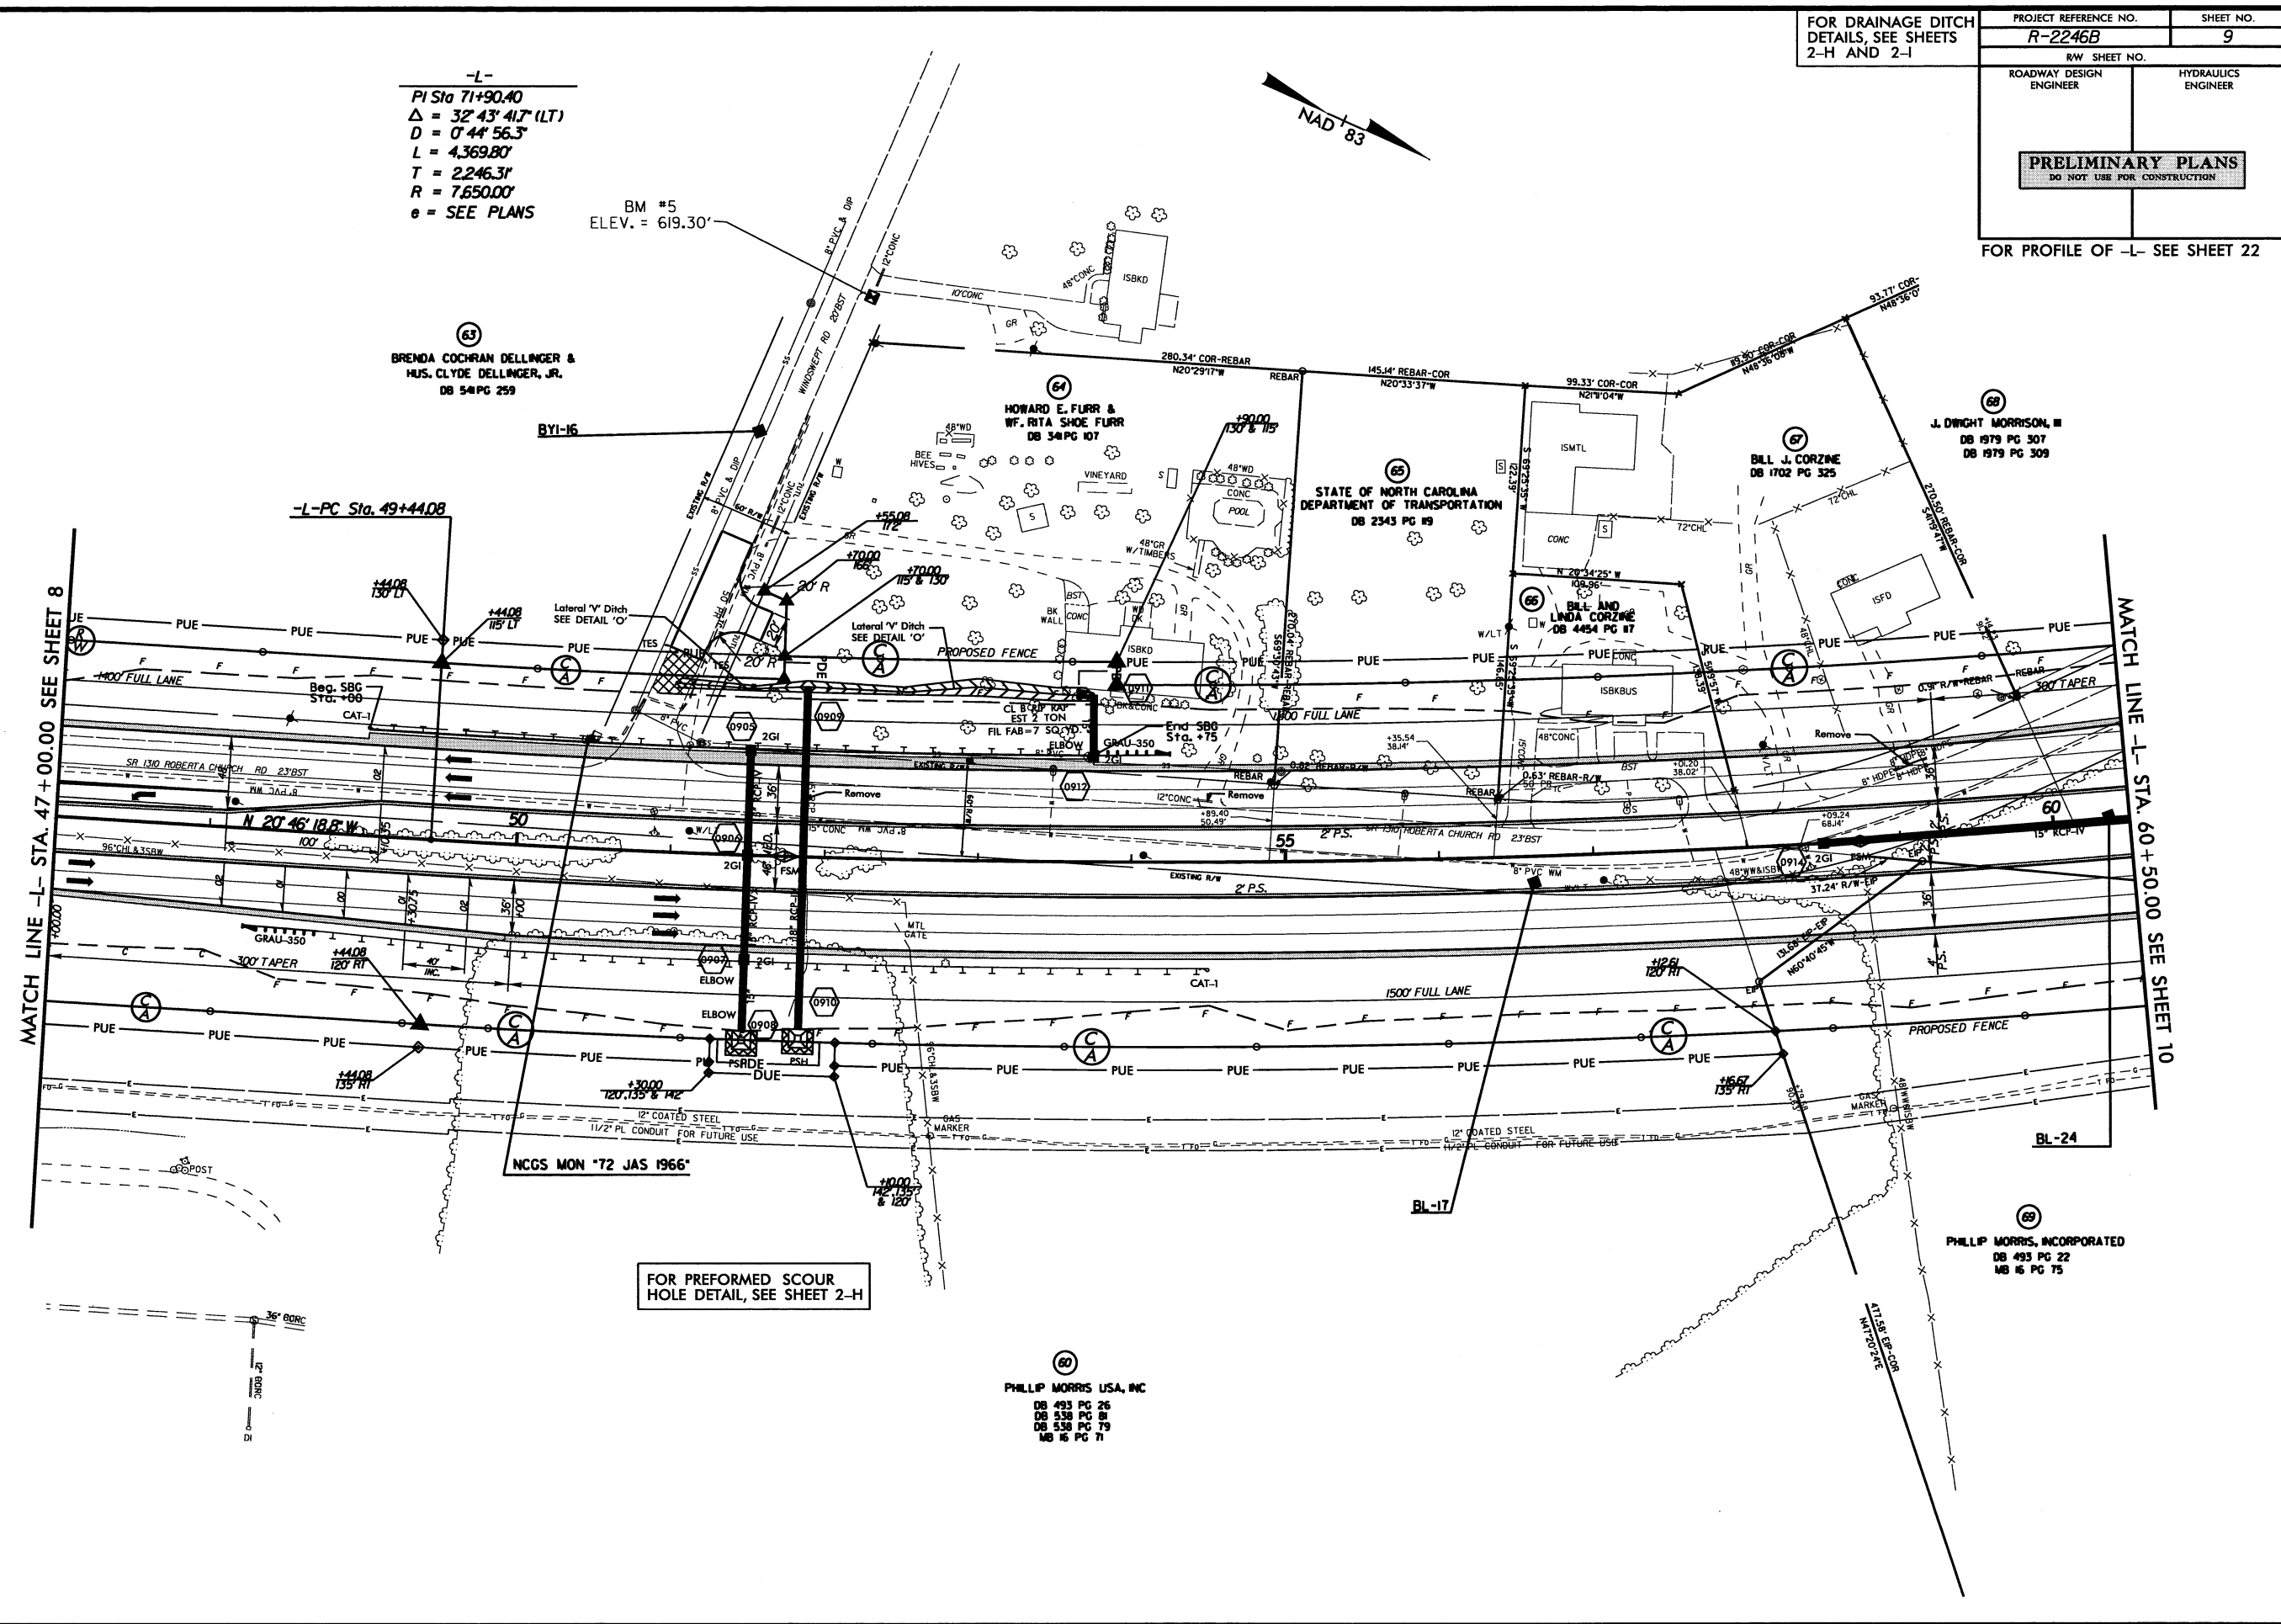

-L-
PI Sta 71+90.40
 $\Delta = 32' 43' 41.7''$ (LT)
 $D = 0' 44' 56.3''$
 $L = 4,369.80'$
 $T = 2,246.31'$
 $R = 7,650.00'$
 $e = \text{SEE PLANS}$

BM #5
ELEV. = 619.30'

NAD 83

FOR DRAINAGE DITCH DETAILS, SEE SHEETS 2-H AND 2-I	PROJECT REFERENCE NO.	SHEET NO.
	R-2246B	9
	RW SHEET NO.	
	ROADWAY DESIGN ENGINEER	HYDRAULICS ENGINEER
	PRELIMINARY PLANS DO NOT USE FOR CONSTRUCTION	
FOR PROFILE OF -L- SEE SHEET 22		

FOR PREFORMED SCOUR
HOLE DETAIL, SEE SHEET 2-H

60
PHILLIP MORRIS USA, INC
DB 493 PG 26
DB 538 PG 31
DB 538 PG 79
MB 16 PG 71

69
PHILLIP MORRIS, INCORPORATED
DB 493 PG 22
MB 16 PG 75



-TRGV-		-TRGV-	
PS = 25.500	PS = 25.500	PS = 25.500	PS = 25.500
Δ = 40 OF 412.171	Δ = 40 OF 412.171	Δ = 40 OF 412.171	Δ = 40 OF 412.171
D = 20.330	D = 20.330	D = 20.330	D = 20.330
L = 34.007	L = 34.007	L = 34.007	L = 34.007
T = 100.00	T = 100.00	T = 100.00	T = 100.00
R = 30.000	R = 30.000	R = 30.000	R = 30.000
0 = SEE PLANS	0 = SEE PLANS	0 = SEE PLANS	0 = SEE PLANS

FOR PROFILE OF -L- SEE SHEETS 23 & 24
FOR PROFILE OF -Y2REV- SEE SHEET 27
FOR PROFILE OF -Y4- SEE SHEET 28
FOR PROFILE OF -RPA- SEE SHEET 31
FOR PROFILE OF -SPURA- SEE SHEET 31
FOR PROFILE OF -SPURB- SEE SHEET 32
FOR PROFILE OF -SPURB- SEE SHEET 32
FOR PROFILE OF -RPC- SEE SHEET 33
FOR PROFILE OF -SPURC- SEE SHEET 33
FOR PROFILE OF -RPD- SEE SHEET 34
FOR PROFILE OF -SPURD- SEE SHEET 34

PROJECT INSTANCE NO. H-2269	SHEET NO. 10
BY SHEET NO.	
ROADWAY DESIGN ENGINEER	HYDRAULICS ENGINEER
INCOMPLETE PLANS DO NOT USE FOR R.F.T. ACQUISITION	

FOR DRAINAGE DITCH
DETAILS, SEE SHEET 2-H


FOR PREFORMED SCOUR
HOLE DETAIL, SEE SHEET 2-I

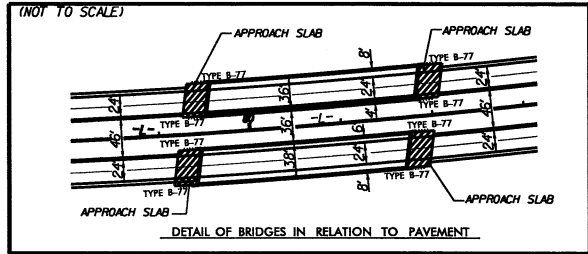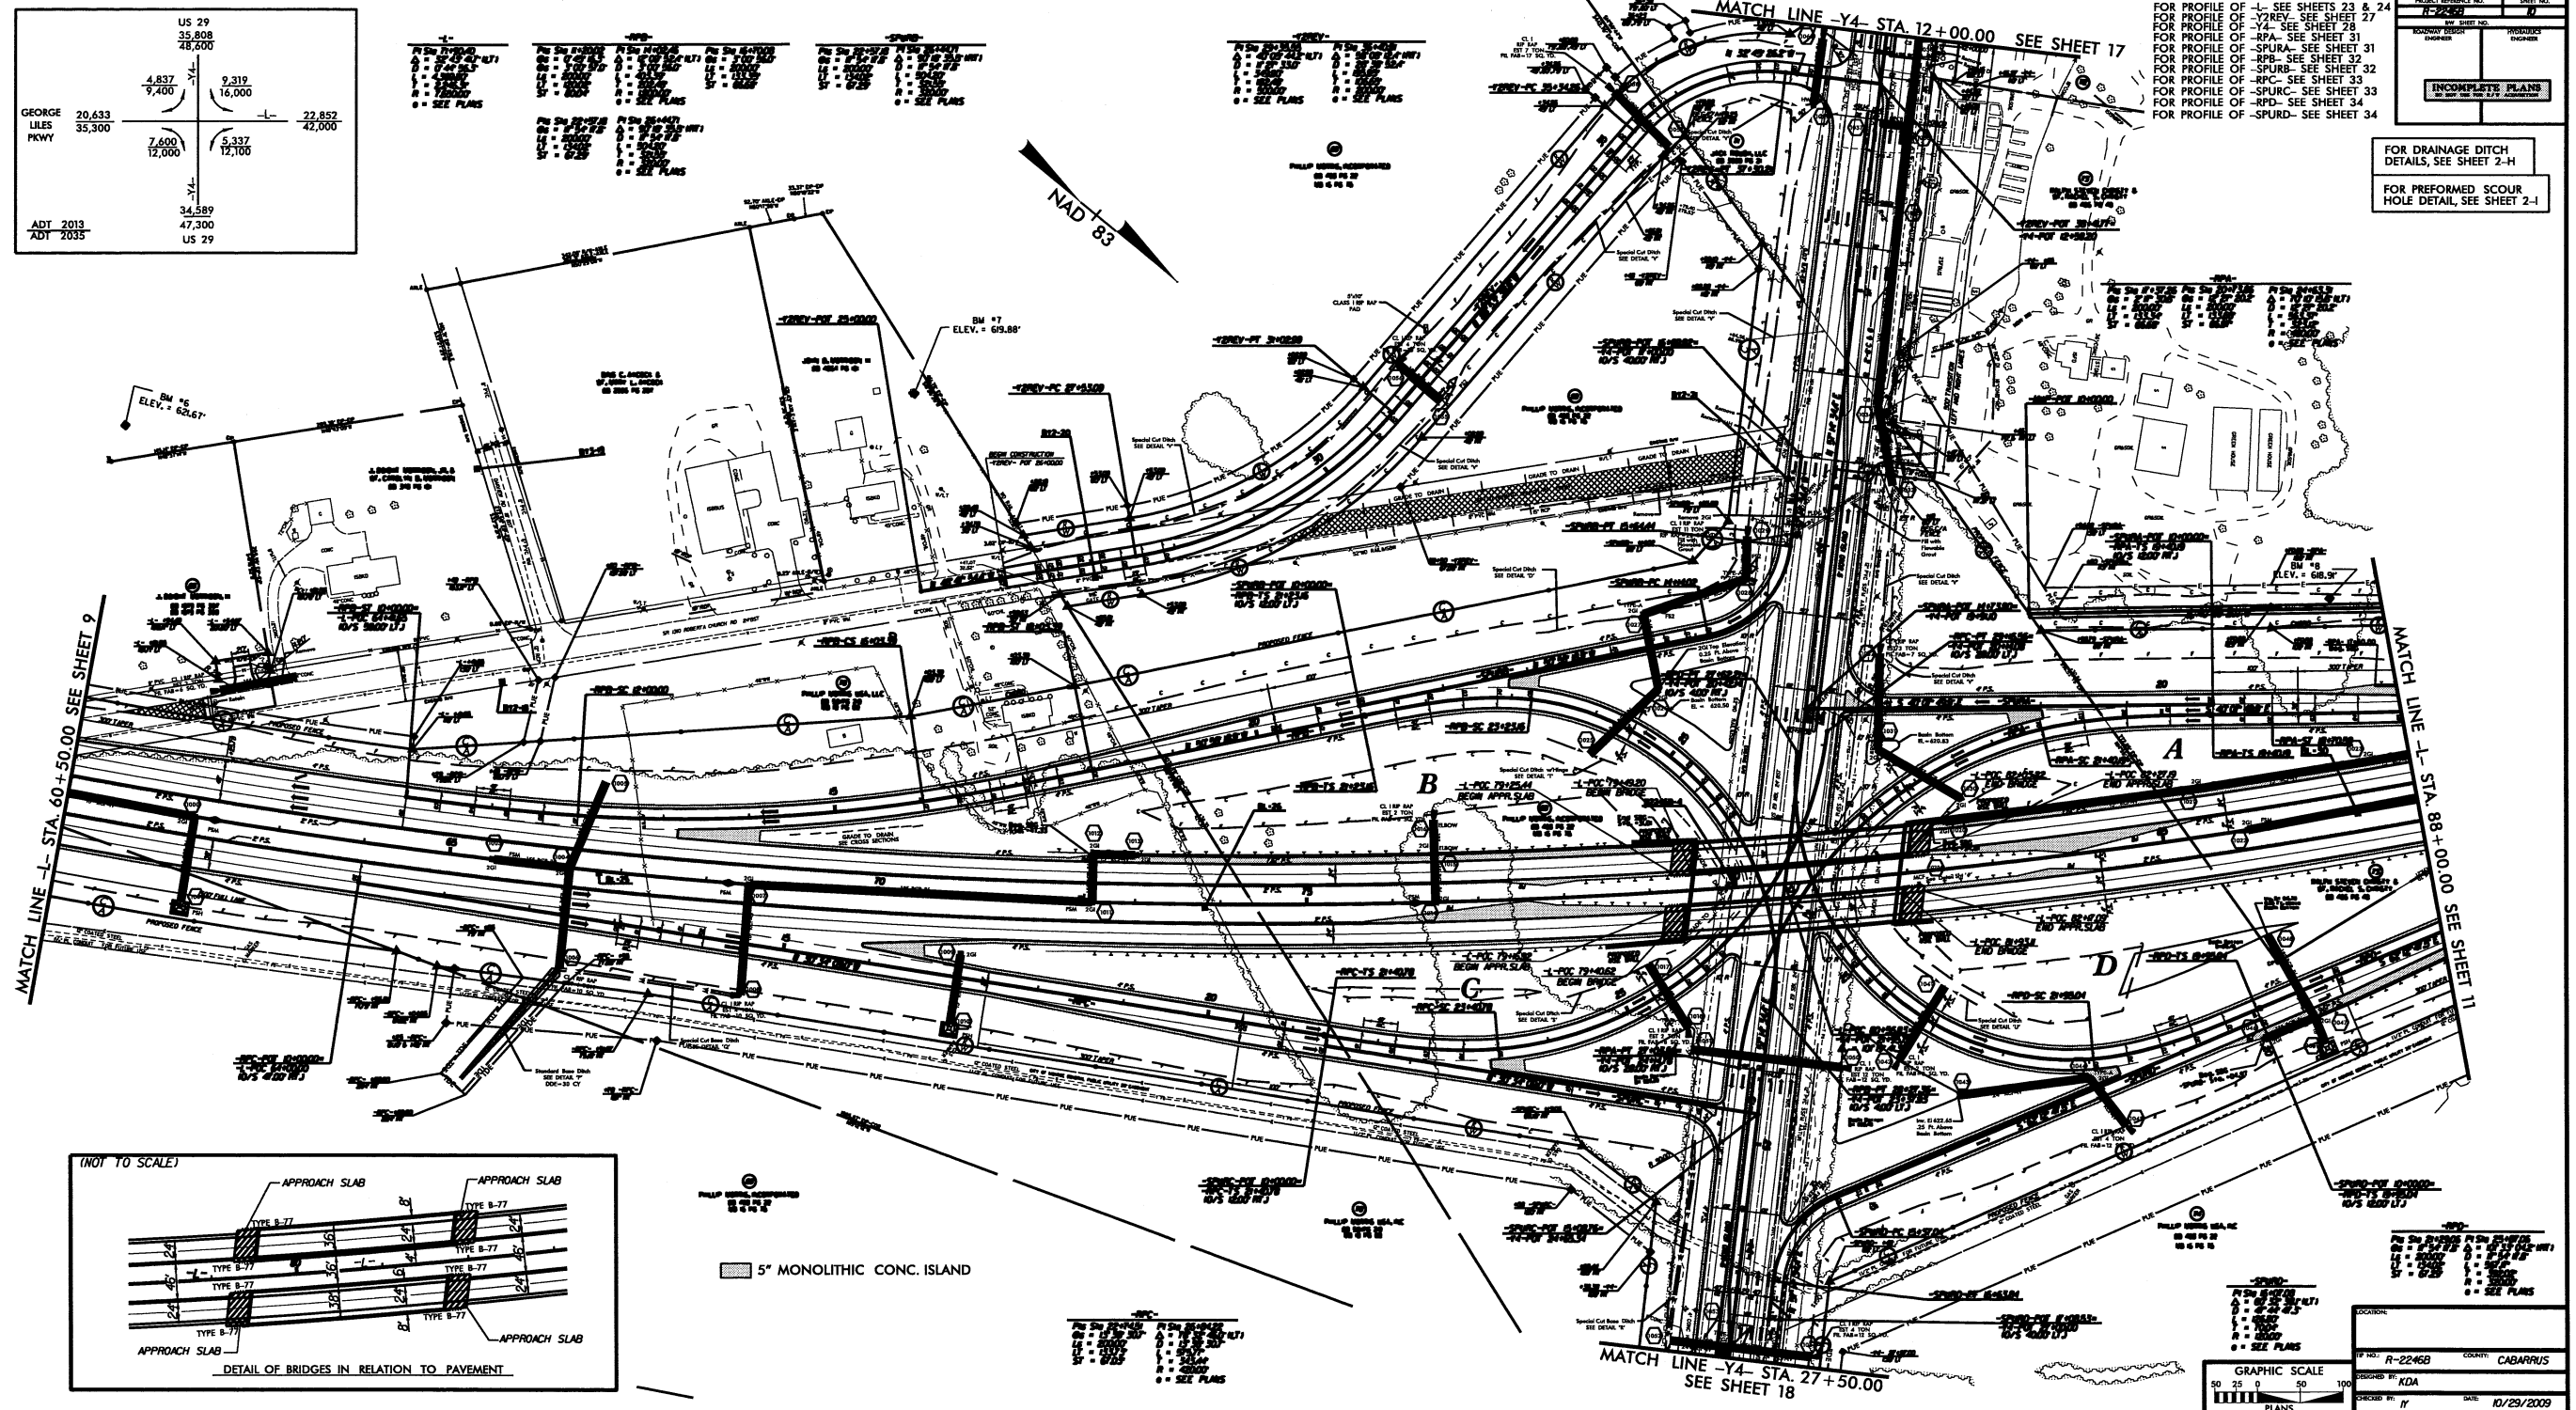

 5" MONOLITHIC CONC. ISLAND

-RVC-

PR	SR	22-145	PR	SR	25-0422
GR	=	15 30 30J	Δ	=	10 50 30J
LE	=	20000	D	=	15 30 30J
LT	=	13075	I	=	5957
ST	=	0/05	Y	=	3434
			R	=	4200
			0	=	SEE PLANS

 


IP NO.: R-2246B COUNTY: CABARRUS
DESIGNED BY: KDA
CHECKED BY: IF DATE: 10/29/2009

8/17/99

SYNOPSIS
DESCRIPTION
REVISIONS
DATE
BY
CHECKED
APPROVED
PROJECT NO.
SHEET NO.

MATCH LINE -L- STA. 88+00.00 SEE SHEET 10

5 DENOTES IMPACTS IN SURFACE WATER
15 DENOTES TEMPORARY IMPACTS IN SURFACE WATER

 


FOR CHANNEL EXCAVATION FOR CULVERT DETAIL, SEE SHEET 2-I

FOR DRAINAGE DITCH DETAILS, SEE SHEET 2-H

PROJECT REFERENCE NO.	SHEET NO.
R-2246B	11
R/W SHEET NO.	
ROADWAY DESIGN ENGINEER	HYDRAULICS ENGINEER
PRELIMINARY PLANS DO NOT USE FOR CONSTRUCTION	

FOR PROFILE OF -L- SEE SHEET 24
FOR PROFILE OF -RPA- SEE SHEET 31
FOR PROFILE OF -RPD- SEE SHEET 34

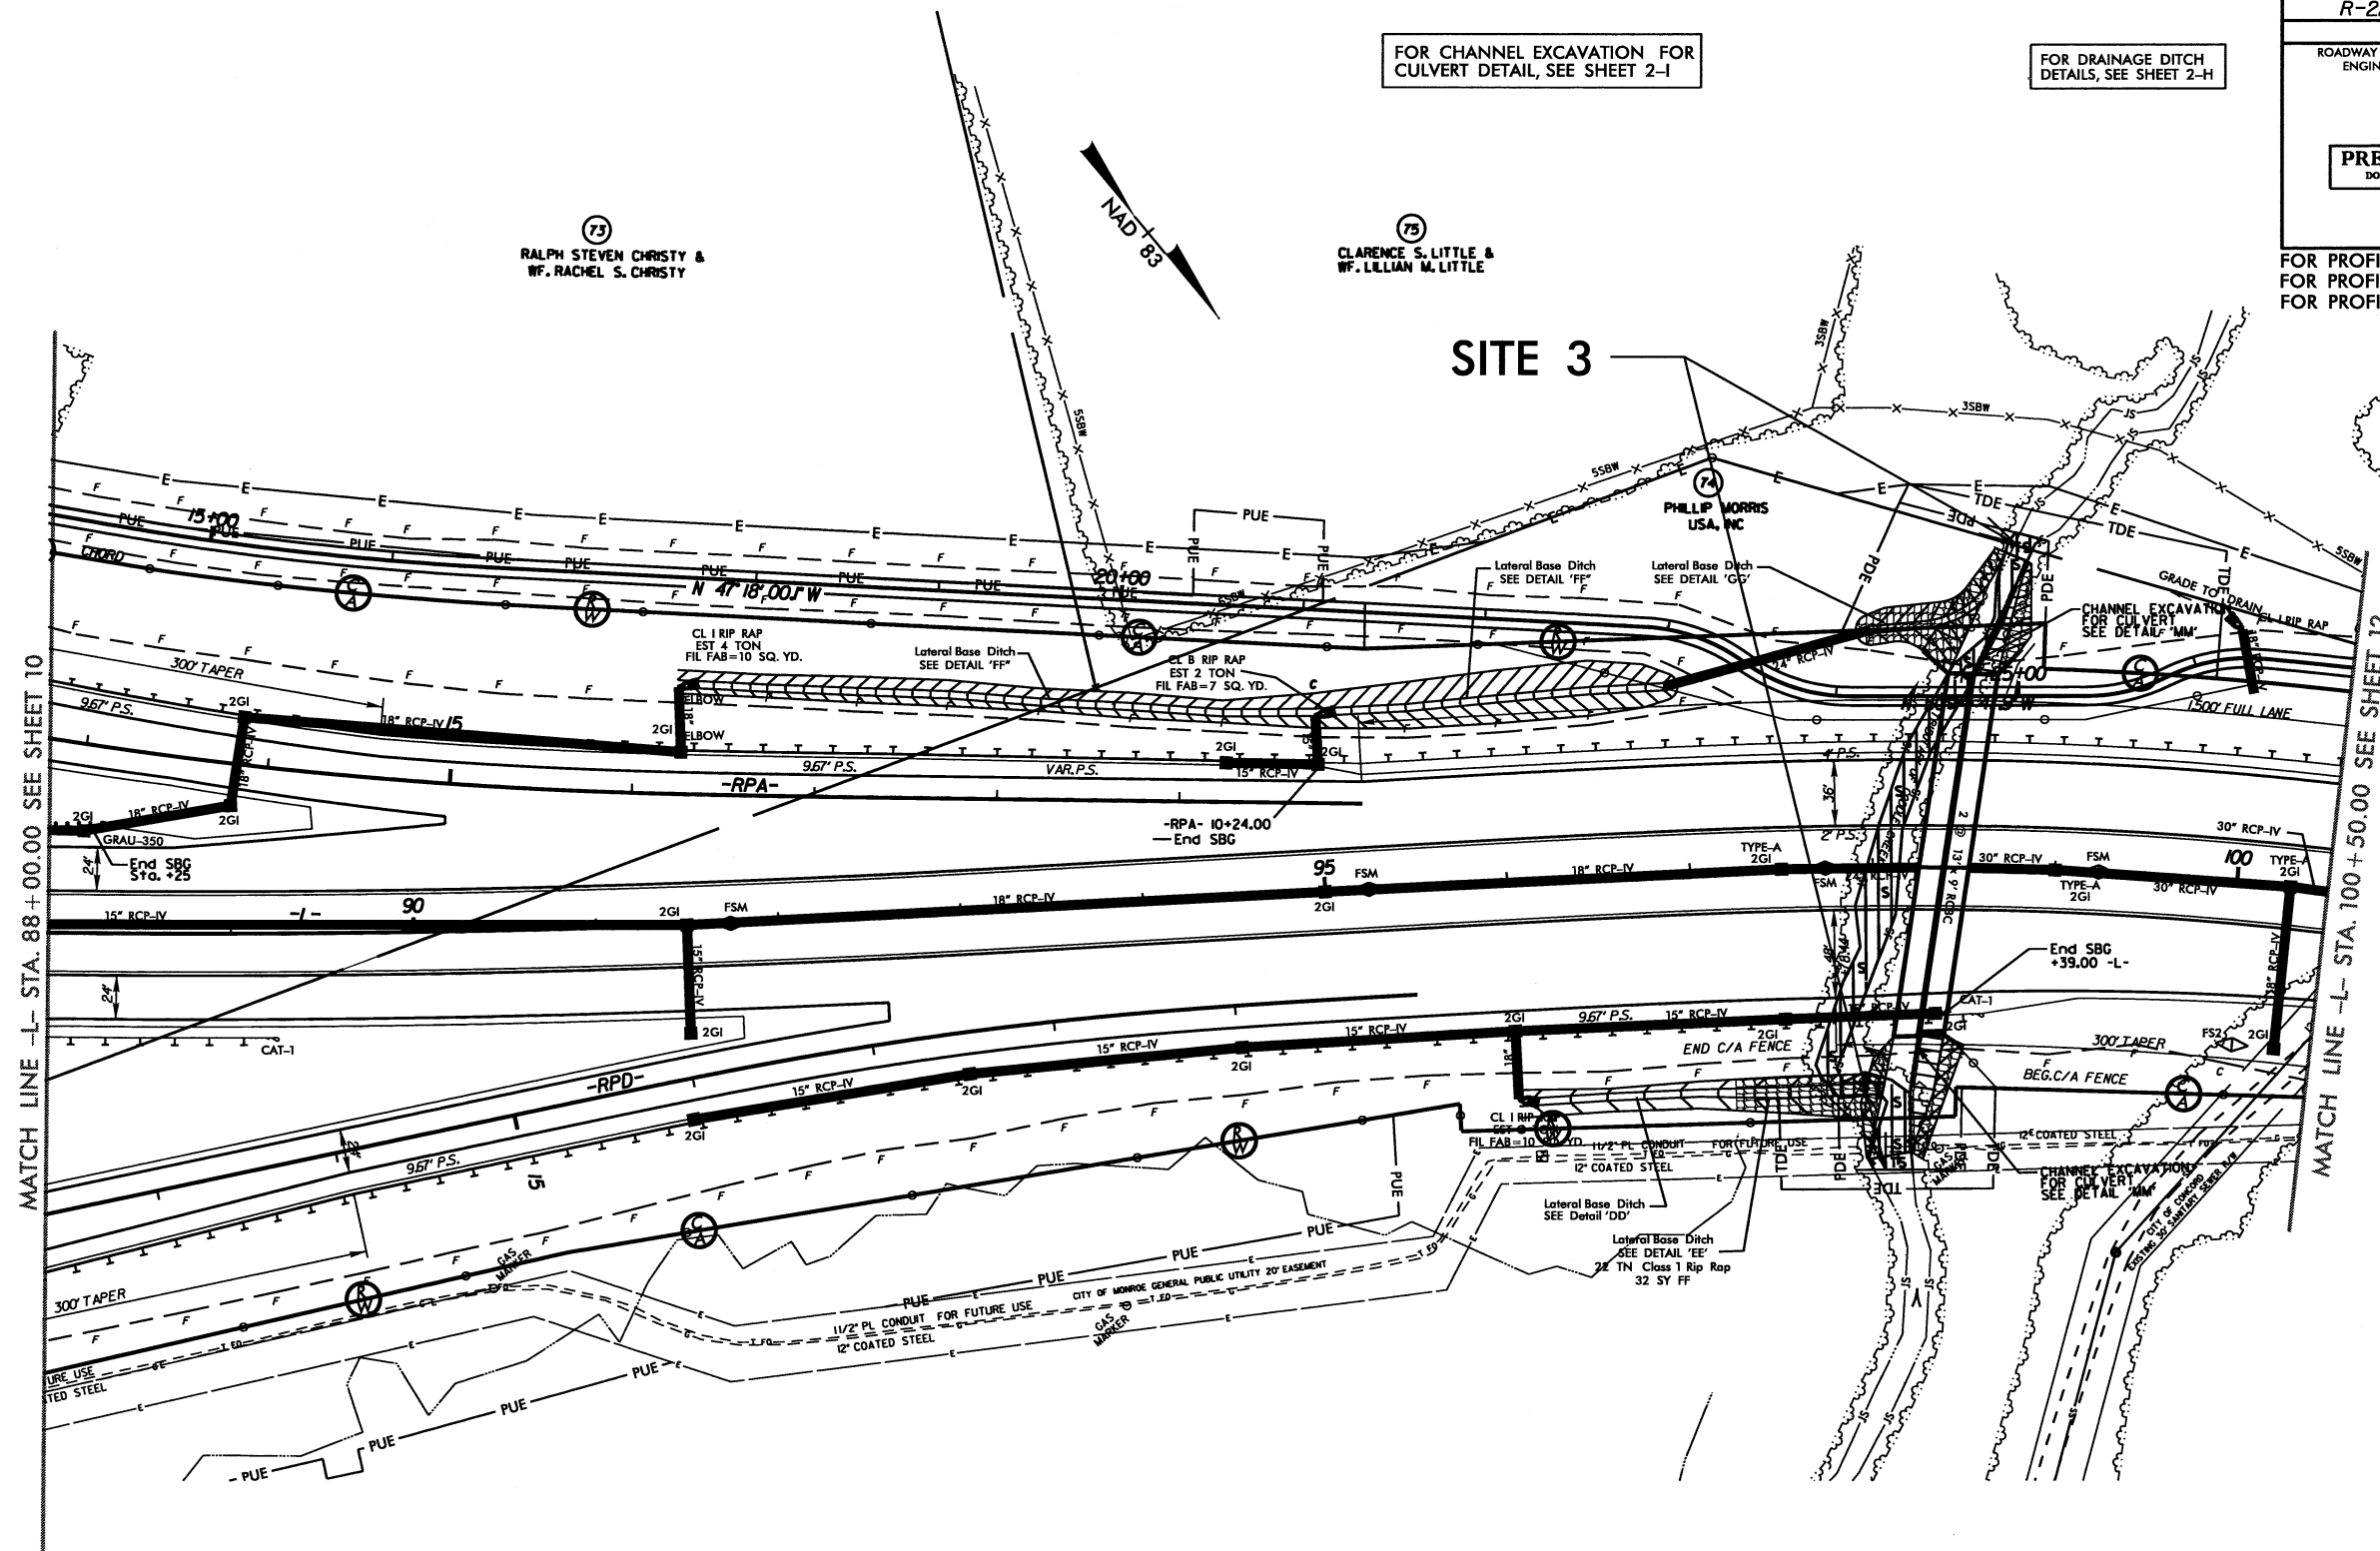


8/17/99

REVISIONS


SYSTEMS
DOWNS
NAME

PROJECT REFERENCE NO. R-2246B		SHEET NO. 12	
RW SHEET NO.			
ROADWAY DESIGN ENGINEER		HYDRAULICS ENGINEER	
PRELIMINARY PLANS DO NOT USE FOR CONSTRUCTION			

FOR PROFILE OF -L- SEE SHEETS 24 & 25

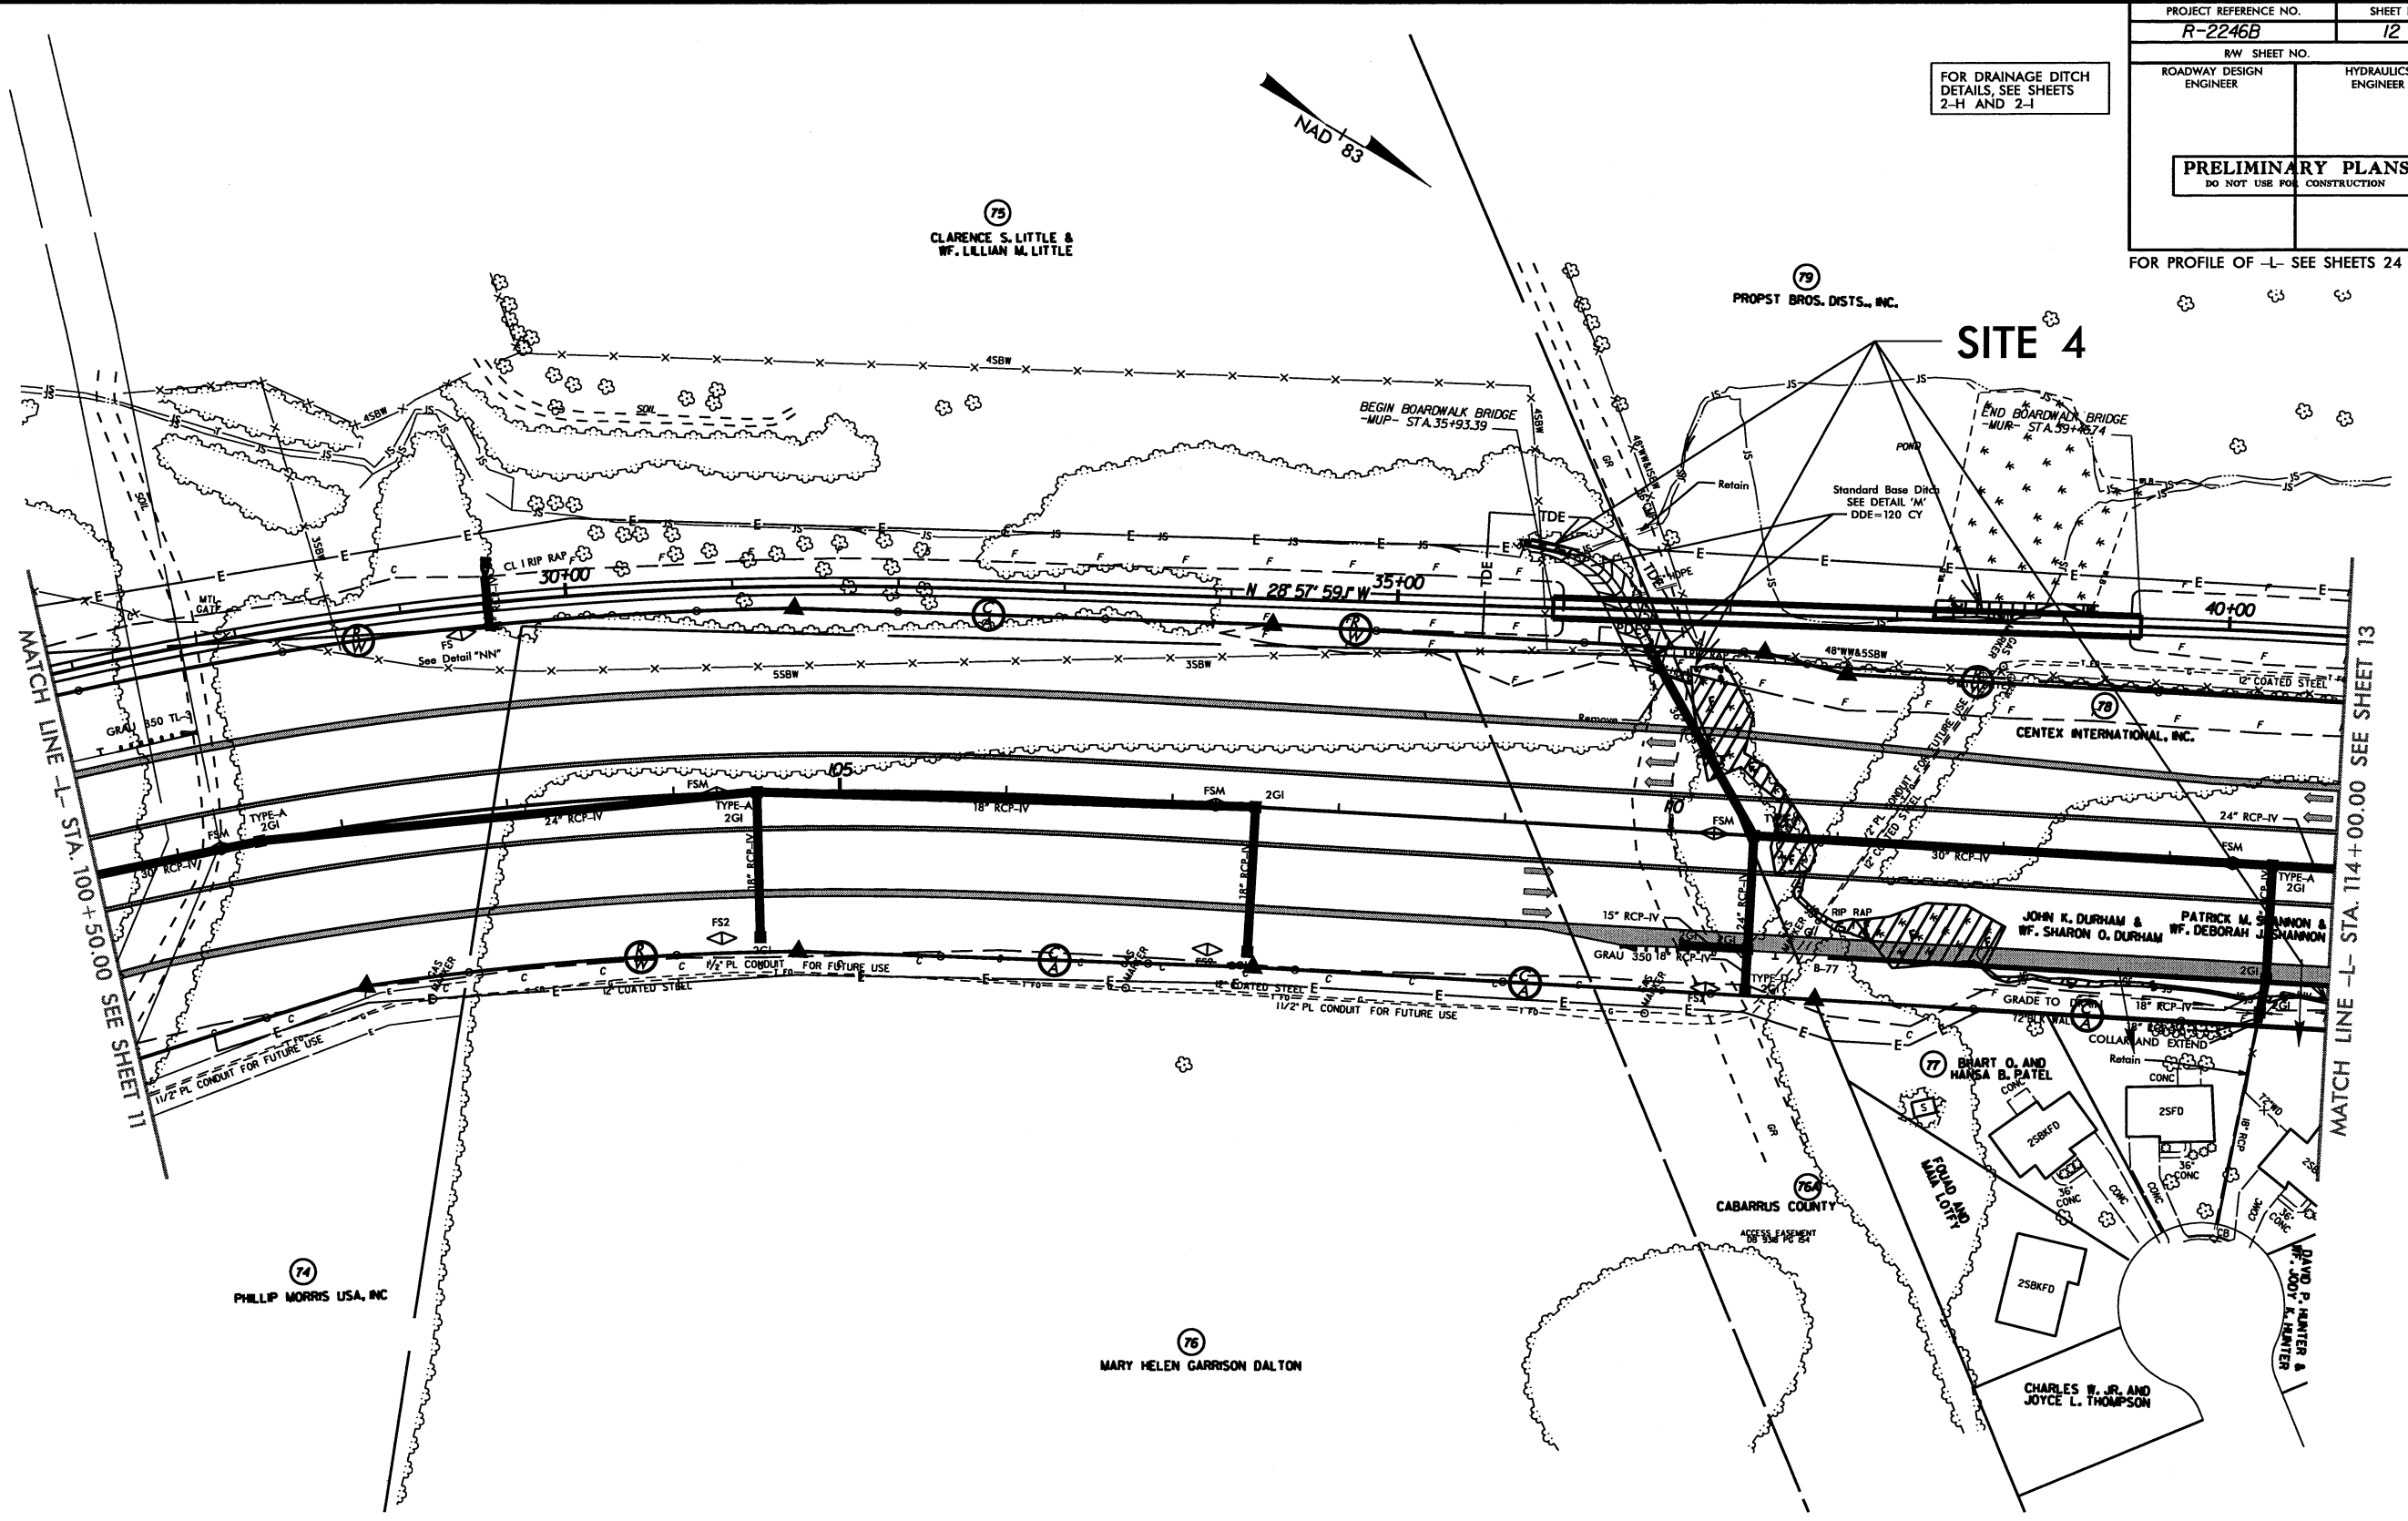


- DENOTES FILL IN WETLAND
- DENOTES MECHANIZED CLEARING
- DENOTES HAND CLEARING
- DENOTES TEMPORARY IMPACTS IN SURFACE WATER
- DENOTES IMPACTS IN SURFACE WATER

 


8/17/99

PROJECT REFERENCE NO.	SHEET NO.
R-2246B	13
R/W SHEET NO.	
ROADWAY DESIGN ENGINEER	HYDRAULICS ENGINEER
PRELIMINARY PLANS	
DO NOT USE FOR CONSTRUCTION	

FOR PROFILE OF -L- SEE SHEET 25

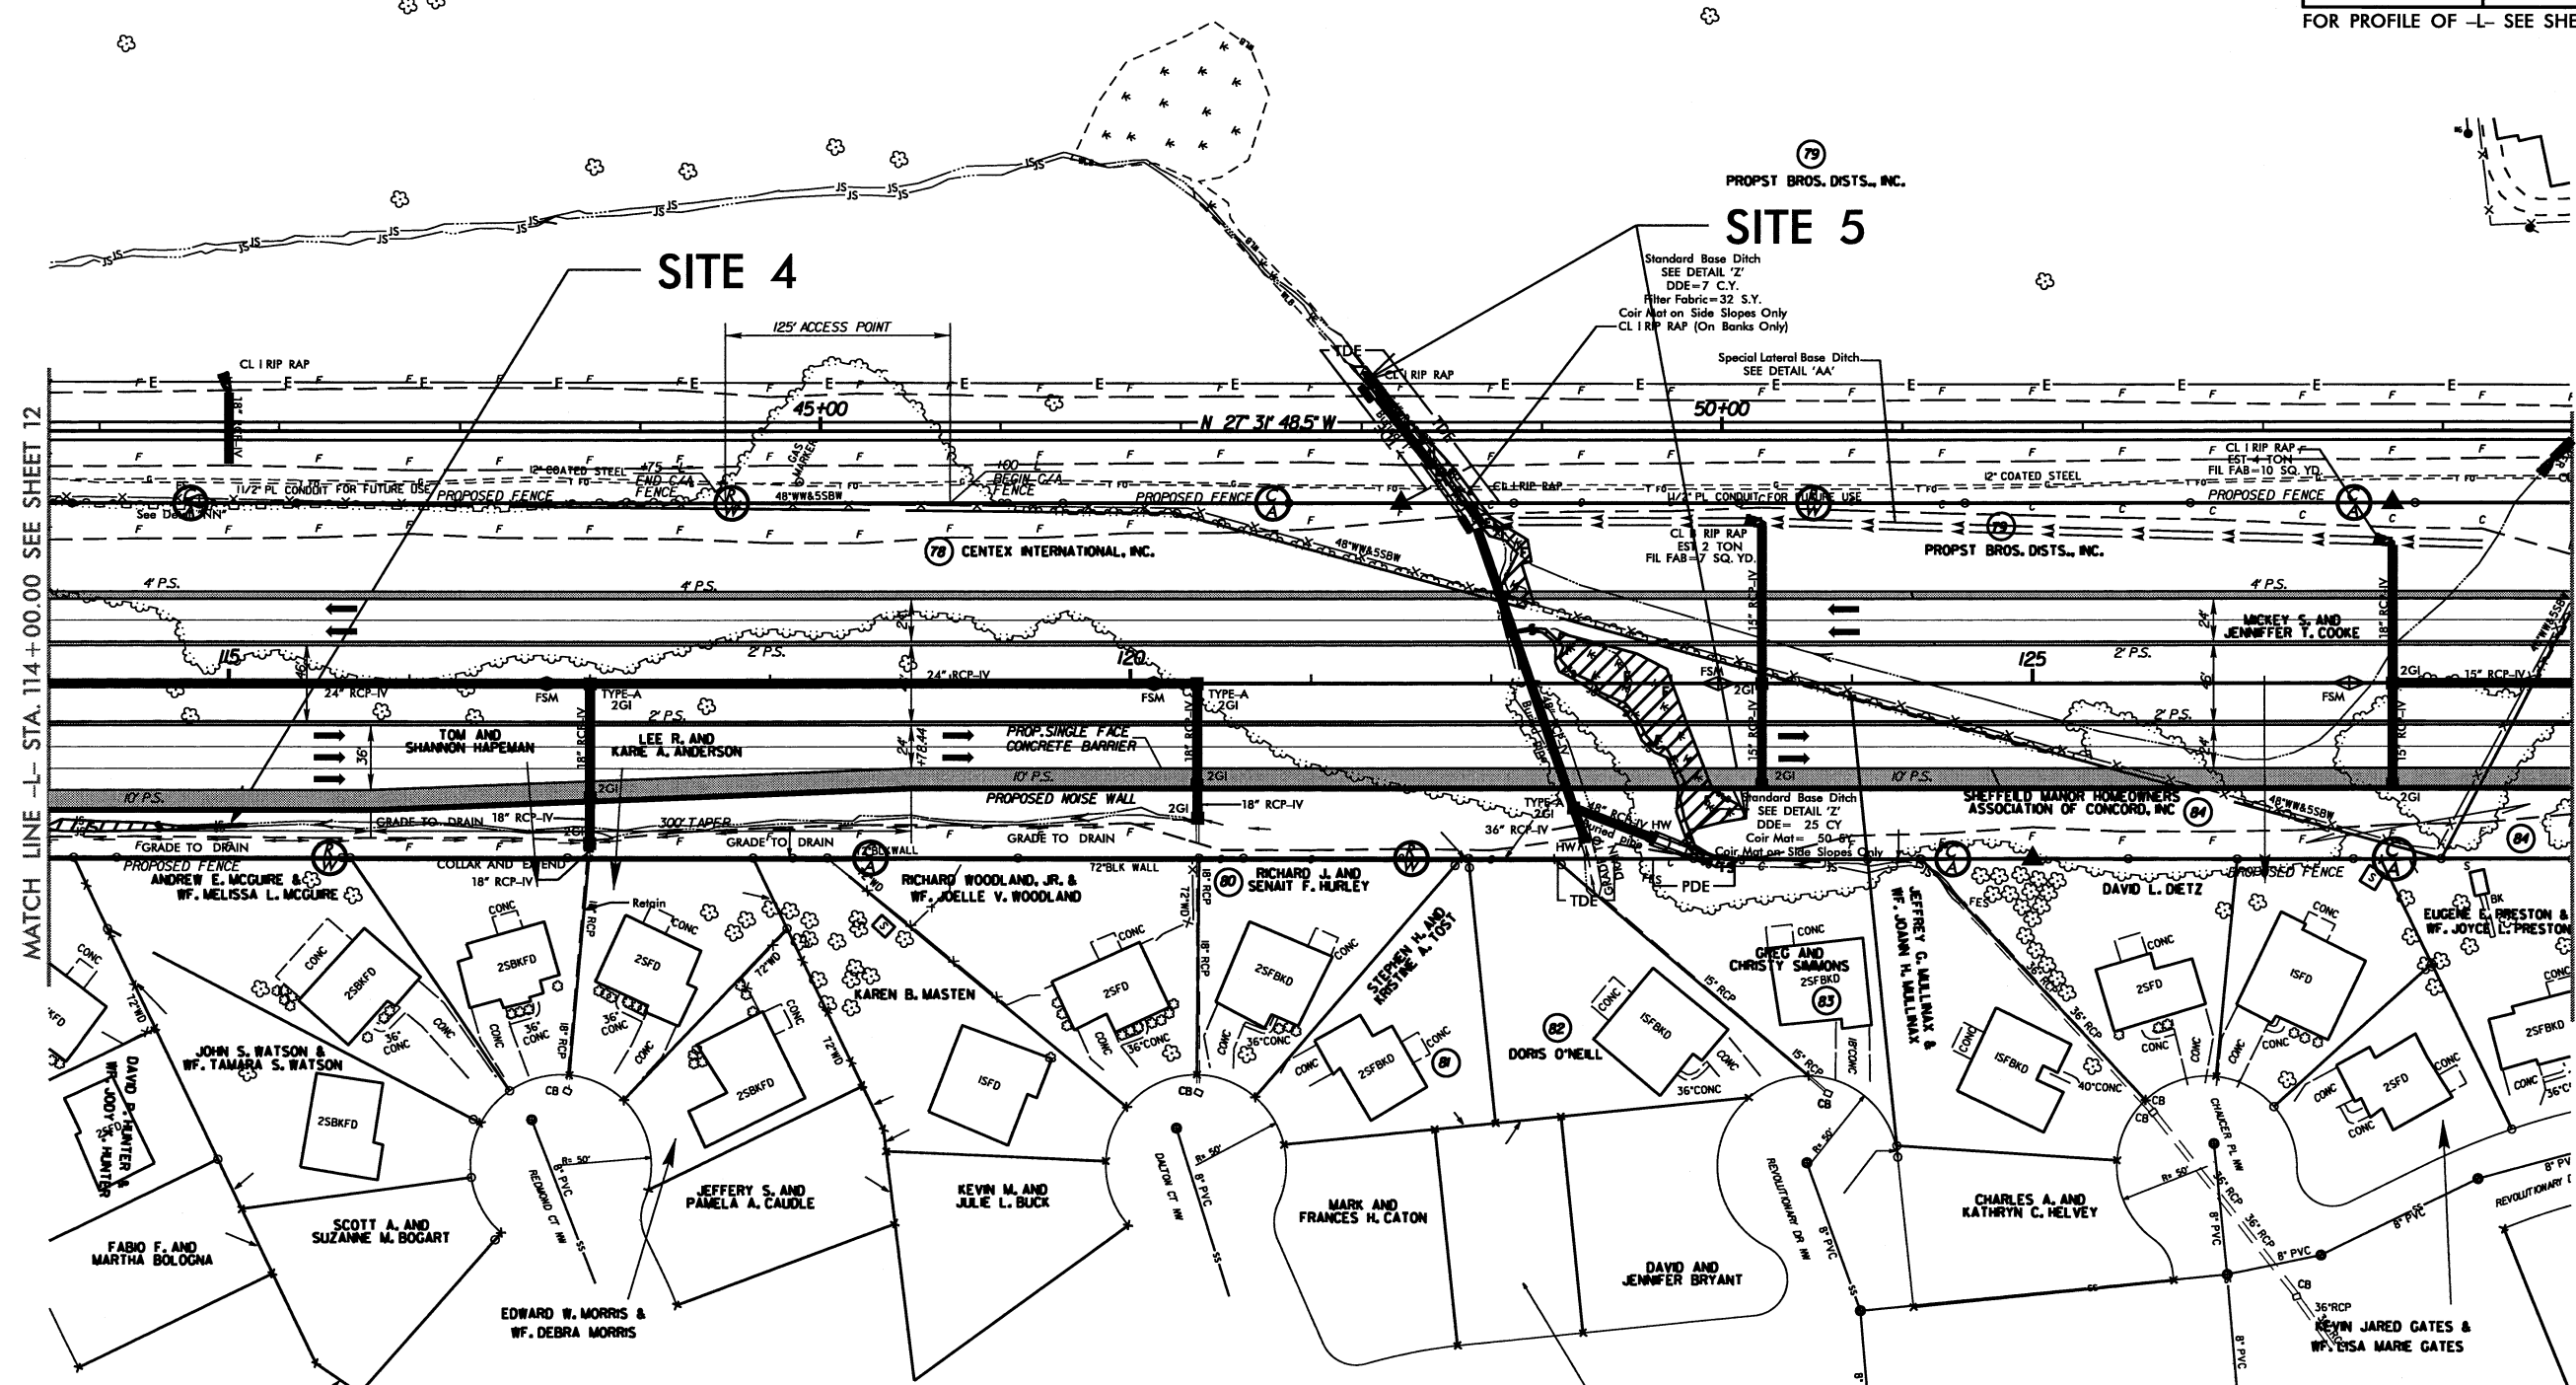

- [Hatched Box] DENOTES EXCAVATION IN WETLAND
- [Dotted Box] DENOTES MECHANIZED CLEARING
- [Hatched Box] DENOTES FILL IN WETLAND
- [Hatched Box] DENOTES TEMPORARY IMPACTS IN SURFACE WATER
- [Hatched Box] DENOTES IMPACTS IN SURFACE WATER

 

MATCH LINE -L- STA. 114+00.00 SEE SHEET 12

MATCH LINE -L- STA. 128+00.00 SEE SHEET 14


REVISIONS

R/W REVISION 9-9-2011, N - REVISED R/W AND ADDED PDE ON PARCEL 84 NEAR -L- STA 135+00 AND 136+60.97 & ELIMATED ACCESS POINT ON PARCEL 84.

REVISIONS

R/W REVISION 3-06-2012, N - ELIMATED PROPOSED R/W FROM PARCELS 85, 86, 87, 88, 89, 90 & 91.
R/W REVISION - ADDED ACCESS POINT ON PARCEL 92 BETWEEN -L- STA 141+47.51 TO 142+13.13 RT. 3/30/2012 - N
R/W REVISION - ELIMATED TIE & TCE FROM PARCELS 90 AND 91, 7/ /2012 - N

19-JUL-2012 15:39
R:\PROJECTS\2012\246B\246B.rdy.psh.s14.dgn
R:\PROJECTS\2012\246B\246B.rdy.psh.s14.dgn

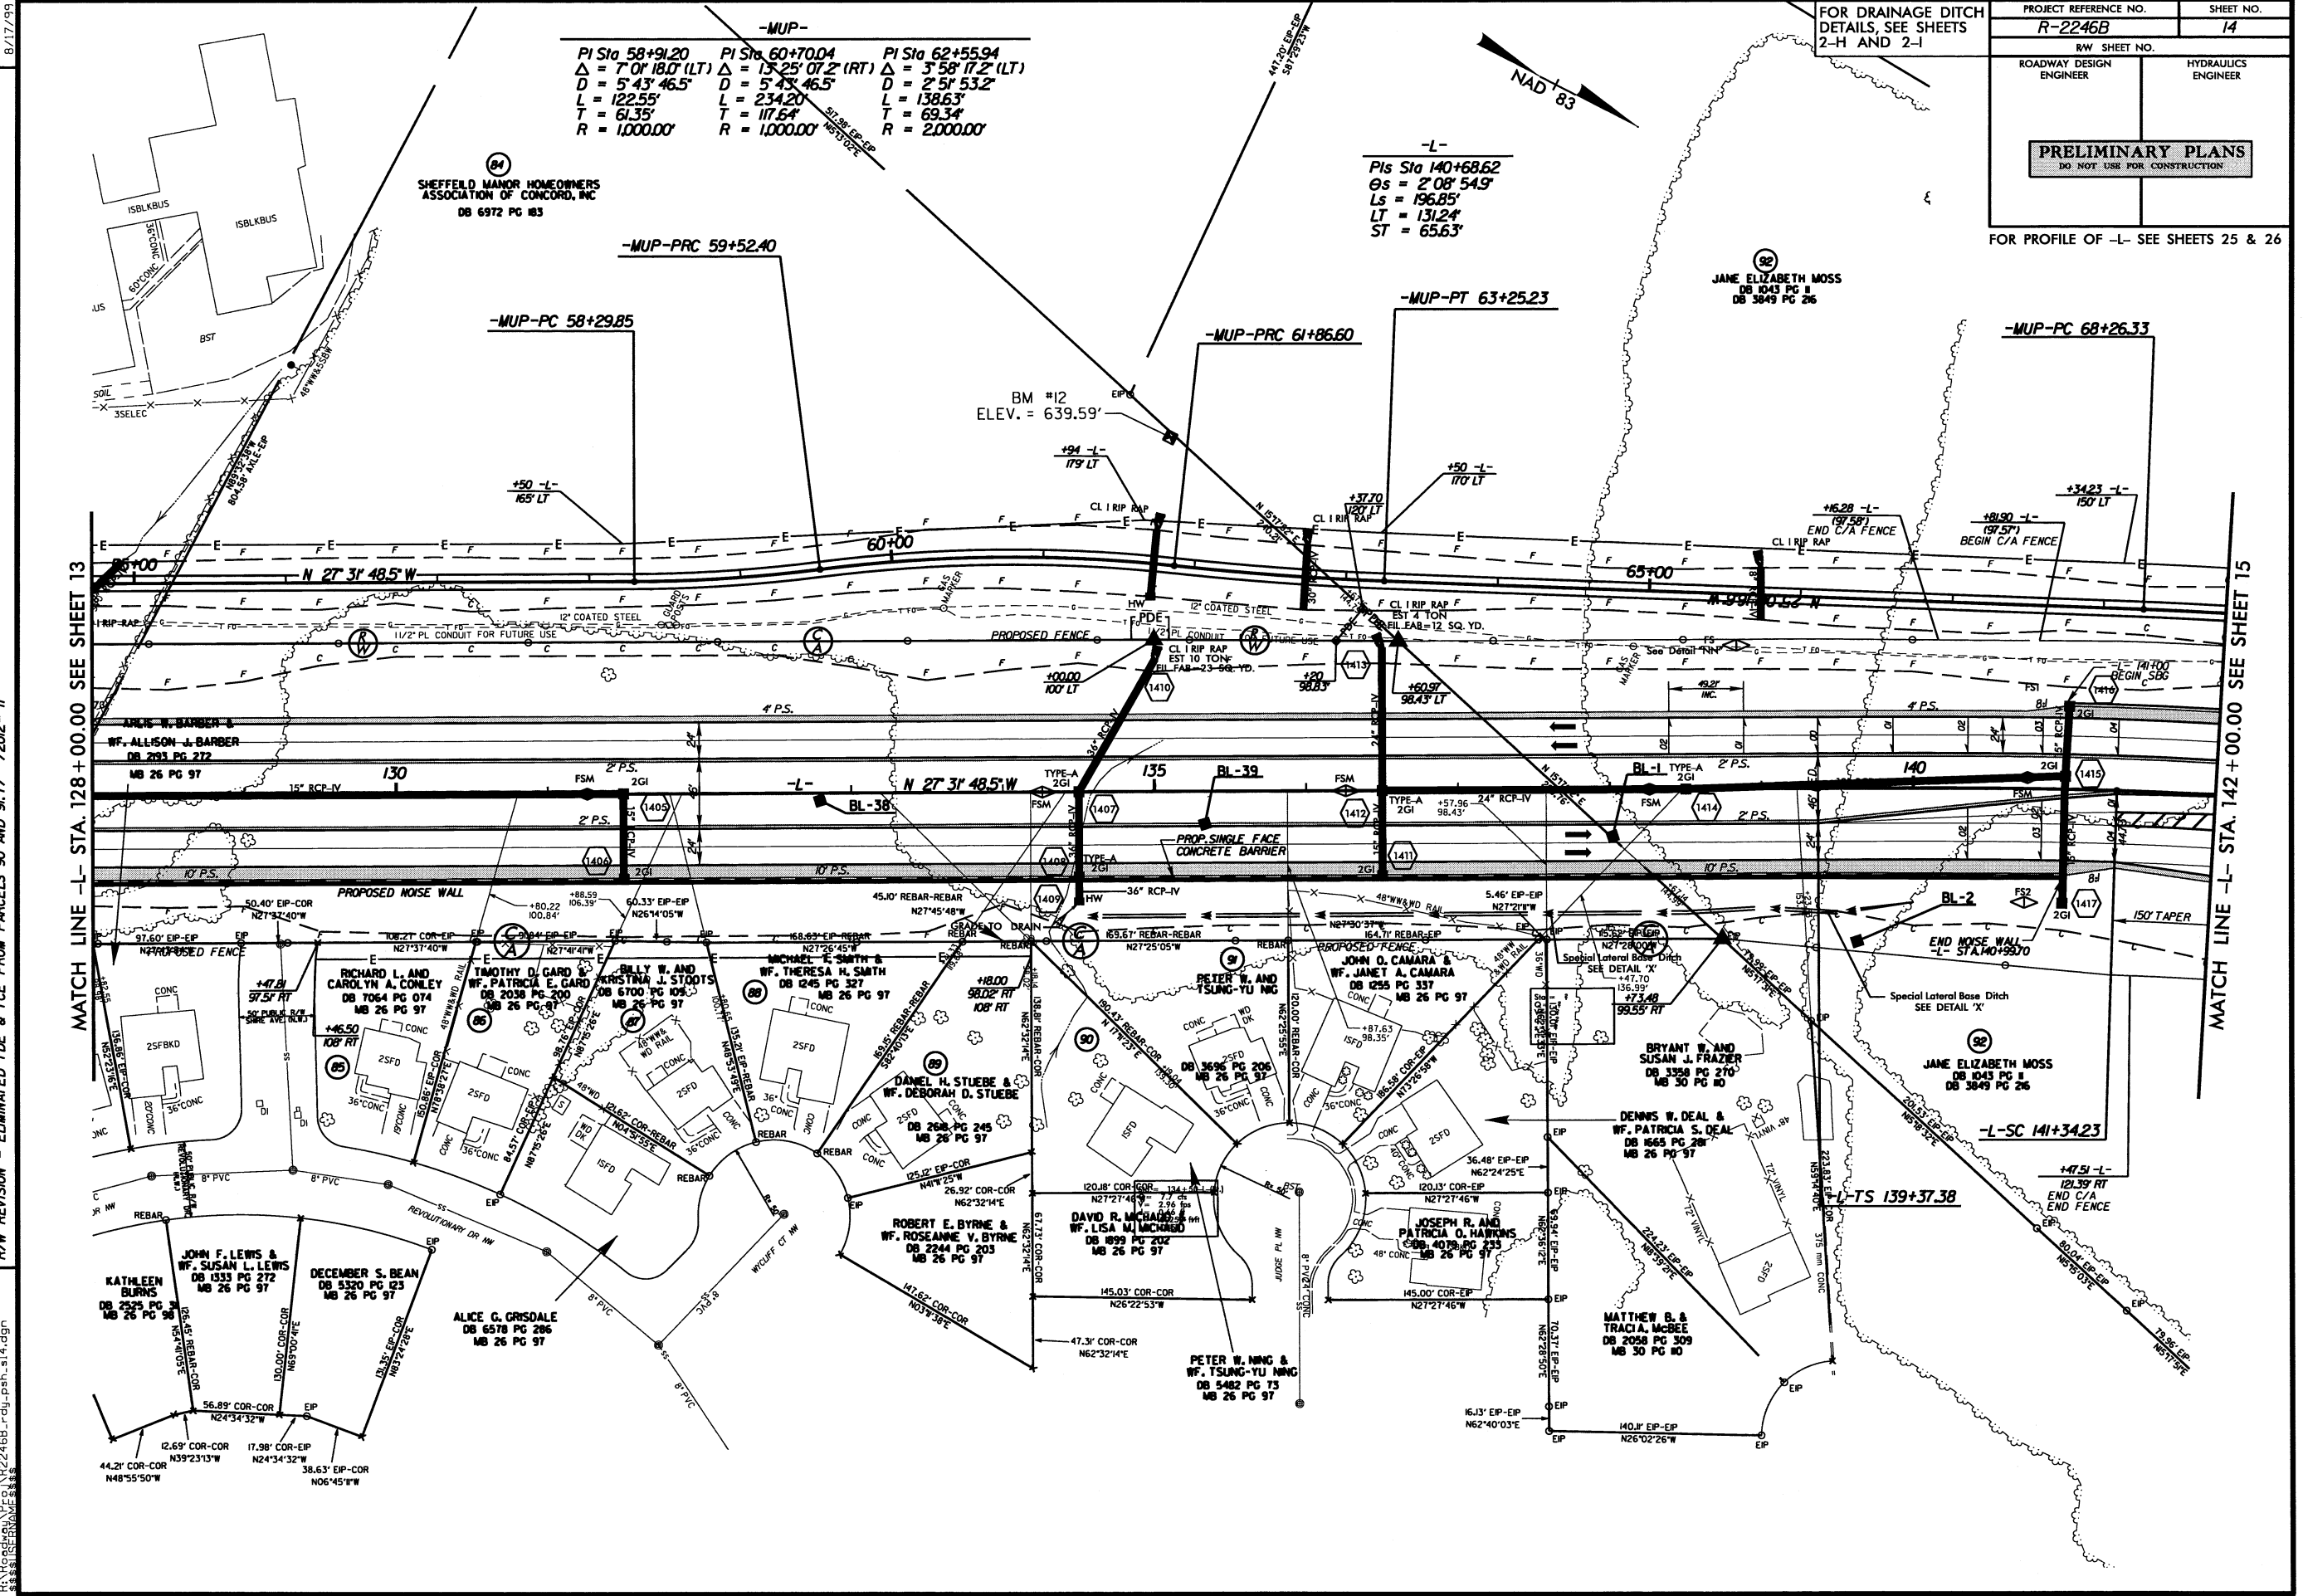

-MUP-
PI Sta 58+91.20 Δ = 7' 0" 18.0' (LT) D = 5' 43' 46.5" L = 122.55' T = 61.35' R = 1,000.00'
PI Sta 60+70.04 Δ = 13' 25' 07.2' (RT) D = 5' 43' 46.5" L = 234.20' T = 117.64' R = 1,000.00'
PI Sta 62+55.94 Δ = 3' 58' 17.2' (LT) D = 2' 51' 53.2" L = 138.63' T = 69.34' R = 2,000.00'

-L-
Pis Sta 140+68.62
Gs = 2' 08' 54.9"
Ls = 196.85'
LT = 131.24'
ST = 65.63'

FOR DRAINAGE DITCH
DETAILS, SEE SHEETS
2-H AND 2-I

PROJECT REFERENCE NO.	SHEET NO.
R-2246B	14
R/W SHEET NO.	
ROADWAY DESIGN ENGINEER	HYDRAULICS ENGINEER
PRELIMINARY PLANS DO NOT USE FOR CONSTRUCTION	
FOR PROFILE OF -L- SEE SHEETS 25 & 26	

5" MONOLITHIC CONC. ISLAND

NAD 83

-L-
 Pts Sta 140+68.62 Pts Sta 145+00.05 Pts Sta 149+26.82
 $\Delta s = 2'08''54.9''$ $\Delta = 15'52''10.2''$ (RT) $\Delta s = 2'08''54.9''$
 $Ls = 196.85'$ $D = 2'10''58.7''$ $Ls = 196.85'$
 $LT = 131.24'$ $L = 726.97'$ $LT = 131.24'$
 $ST = 65.63'$ $T = 365.83'$ $ST = 65.63'$
 $R = 2624.67'$
 $e = \text{SEE PLANS}$

-MUP-
 Pts Sta 70+66.31 Pts Sta 73+38.05
 $\Delta = 10'00''51.0''$ (RT) $\Delta = 18'43''30.4''$ (RT)
 $D = 2'05''30.4''$ $D = 28'38''52.4''$
 $L = 478.74'$ $L = 65.36'$
 $T = 239.98'$ $T = 32.98'$
 $R = 2739.10'$ $R = 200.00'$

-Y5-
 Pts Sta 17+05.99
 $\Delta = 10'11''23.2''$ (RT)
 $D = 4'03''48.7''$
 $L = 250.76'$
 $T = 125.71'$
 $R = 1400.00'$
 $e = \text{SEE PLANS}$

BEGIN C&G
 -Y5- STA.15+00.00 RT.
 Special Cut Ditch
 SEE DETAIL 'B'
 CL B RIP RAP
 EST 2 TON
 FIL FAB-7 SQ. YD.

-Y5-PC 15+80.28

-MUP-PT 73+70.44

-MUP-PC 73+05.07

JANE ELIZABETH MOSS
 DB 1043 PG 1
 DB 3849 PG 26

JANE ELIZABETH MOSS
 DB 1043 PG 1
 DB 3849 PG 26

-Y5-PC 22+56.15

-Y5- POT STA.22+50.00
END PAVING-Y5- POC STA.23+70.00
END CONSTRUCTION

FOR DRAINAGE DITCH
 DETAILS, SEE SHEETS
 2-H AND 2-I

PROJECT REFERENCE NO.
R-2246B

SHEET NO.
15

RW SHEET NO.

ROADWAY DESIGN
ENGINEERHYDRAULICS
ENGINEER

PRELIMINARY PLANS
 DO NOT USE FOR CONSTRUCTION

FOR PROFILE OF -L- SEE SHEET 26
 FOR PROFILE OF -Y5- SEE SHEET 29

-L-
 Pts Sta 153+62.09 Pts Sta 157+01.70
 $\Delta s = 2'08''54.9''$ $\Delta = 11'55''11.2''$ (LT)
 $Ls = 196.85'$ $D = 2'10''58.7''$
 $LT = 131.24'$ $L = 546.03'$
 $ST = 65.63'$ $T = 274.01'$
 $R = 2624.67'$

COBLE FAMILY FARM LTD
 DB 1777 PG 273

END TIP PROJECT R-2246B
 -L- STA. 150+58.04


-SC 154+27.70

-L- POC STA 155+50.00
END CONSTRUCTION

-L-POT 152+30.85


COBLE FAMILY FARM LTD
 DB 3029 PG 174

-Y5-
 Pts Sta 24+18.52
 $\Delta = 4'01''13.0''$ (RT)
 $D = 1'14''18.8''$
 $L = 324.59'$
 $T = 162.36'$
 $R = 1625.98'$
 $e = \text{SEE PLANS}$

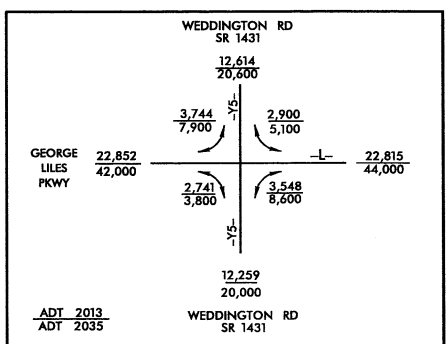

NOTE: -YI- PROPOSED RW HAS BEEN SET TO ACCOMMODATE FUTURE WIDENING		FOR DRAINAGE DITCH DETAILS, SEE SHEETS 2-H AND 2-I	
PROJECT REFERENCE NO. R-2246B		SHEET NO. 16	
RW SHEET NO.		HYDRAULICS ENGINEER	
ROADWAY DESIGN ENGINEER			
PRELIMINARY PLANS DO NOT USE FOR CONSTRUCTION			

FOR PROFILE OF -YI- SEE SHEET 26

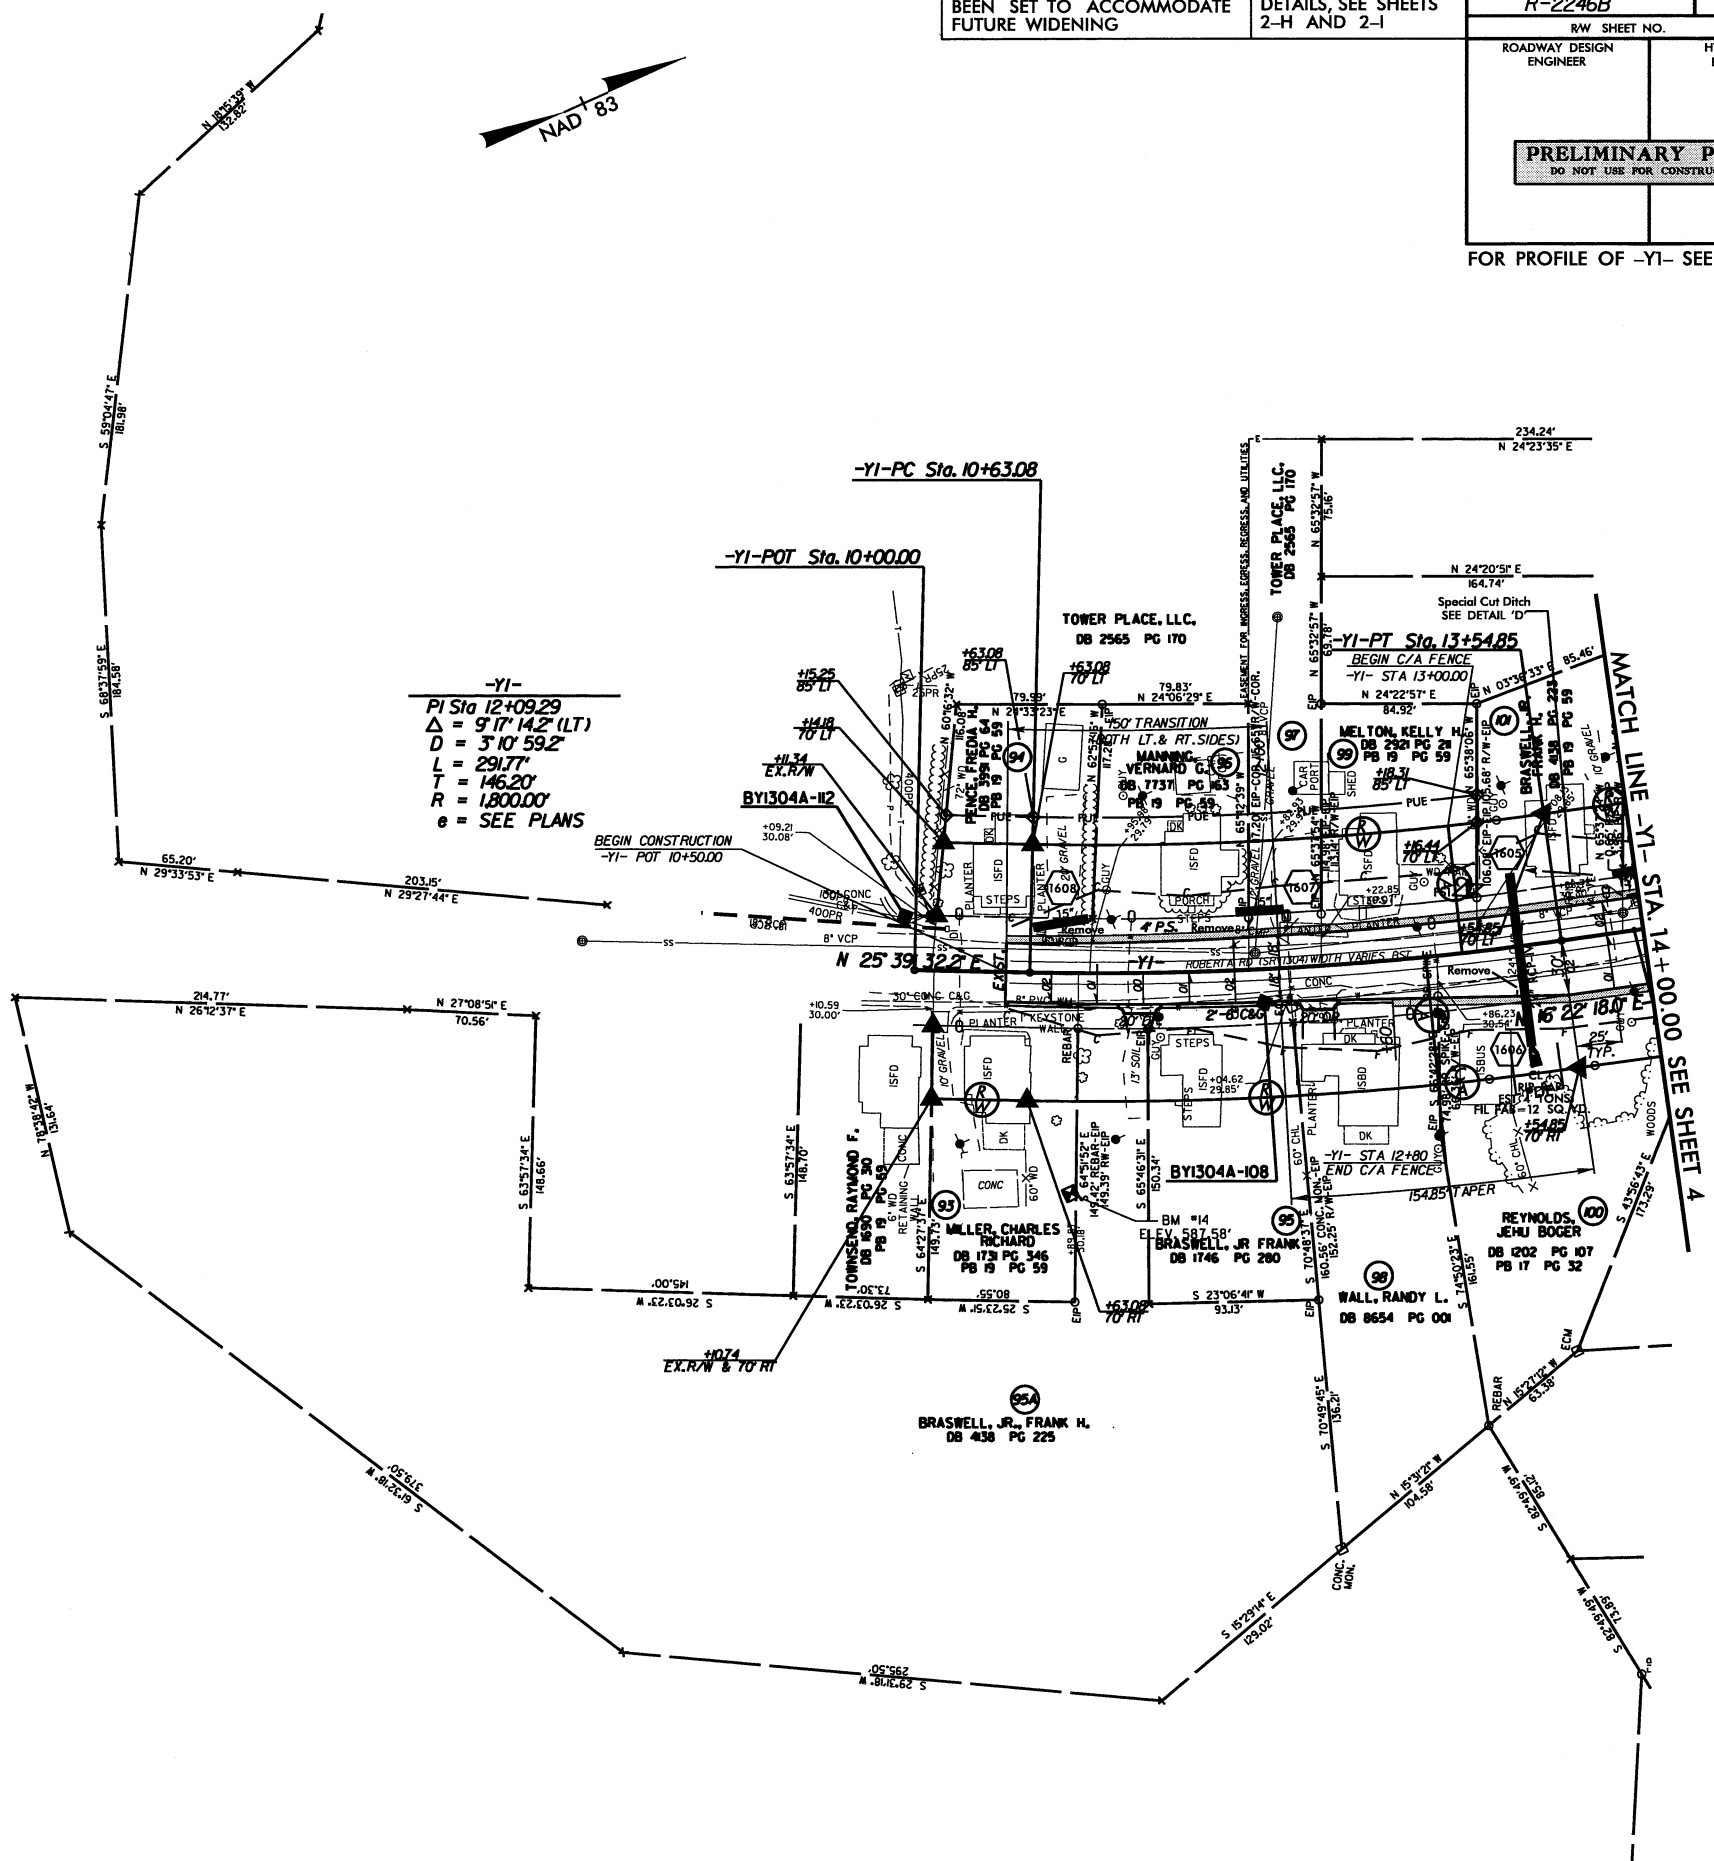

-YI-
PI Sta 12+09.29
Δ = 9'17" 14.2' (LT)
D = 3'10" 59.2'
L = 291.77'
T = 146.20'
R = 1800.00'
e = SEE PLANS


-YI-PC Sta. 10+63.08
-YI-POT Sta. 10+00.00

-YI-PT Sta. 13+54.85
BEGIN C/A FENCE
-YI- STA 13+00.00

MATCH LINE -YI- STA. 14+00.00 SEE SHEET 4

8/17/99


17-JUL-2012 16:04
R:\Roadway\99\2246B\rdy-ph.s17.dgn
\$\$\$\$\$DISSEMINATED\$\$\$\$\$

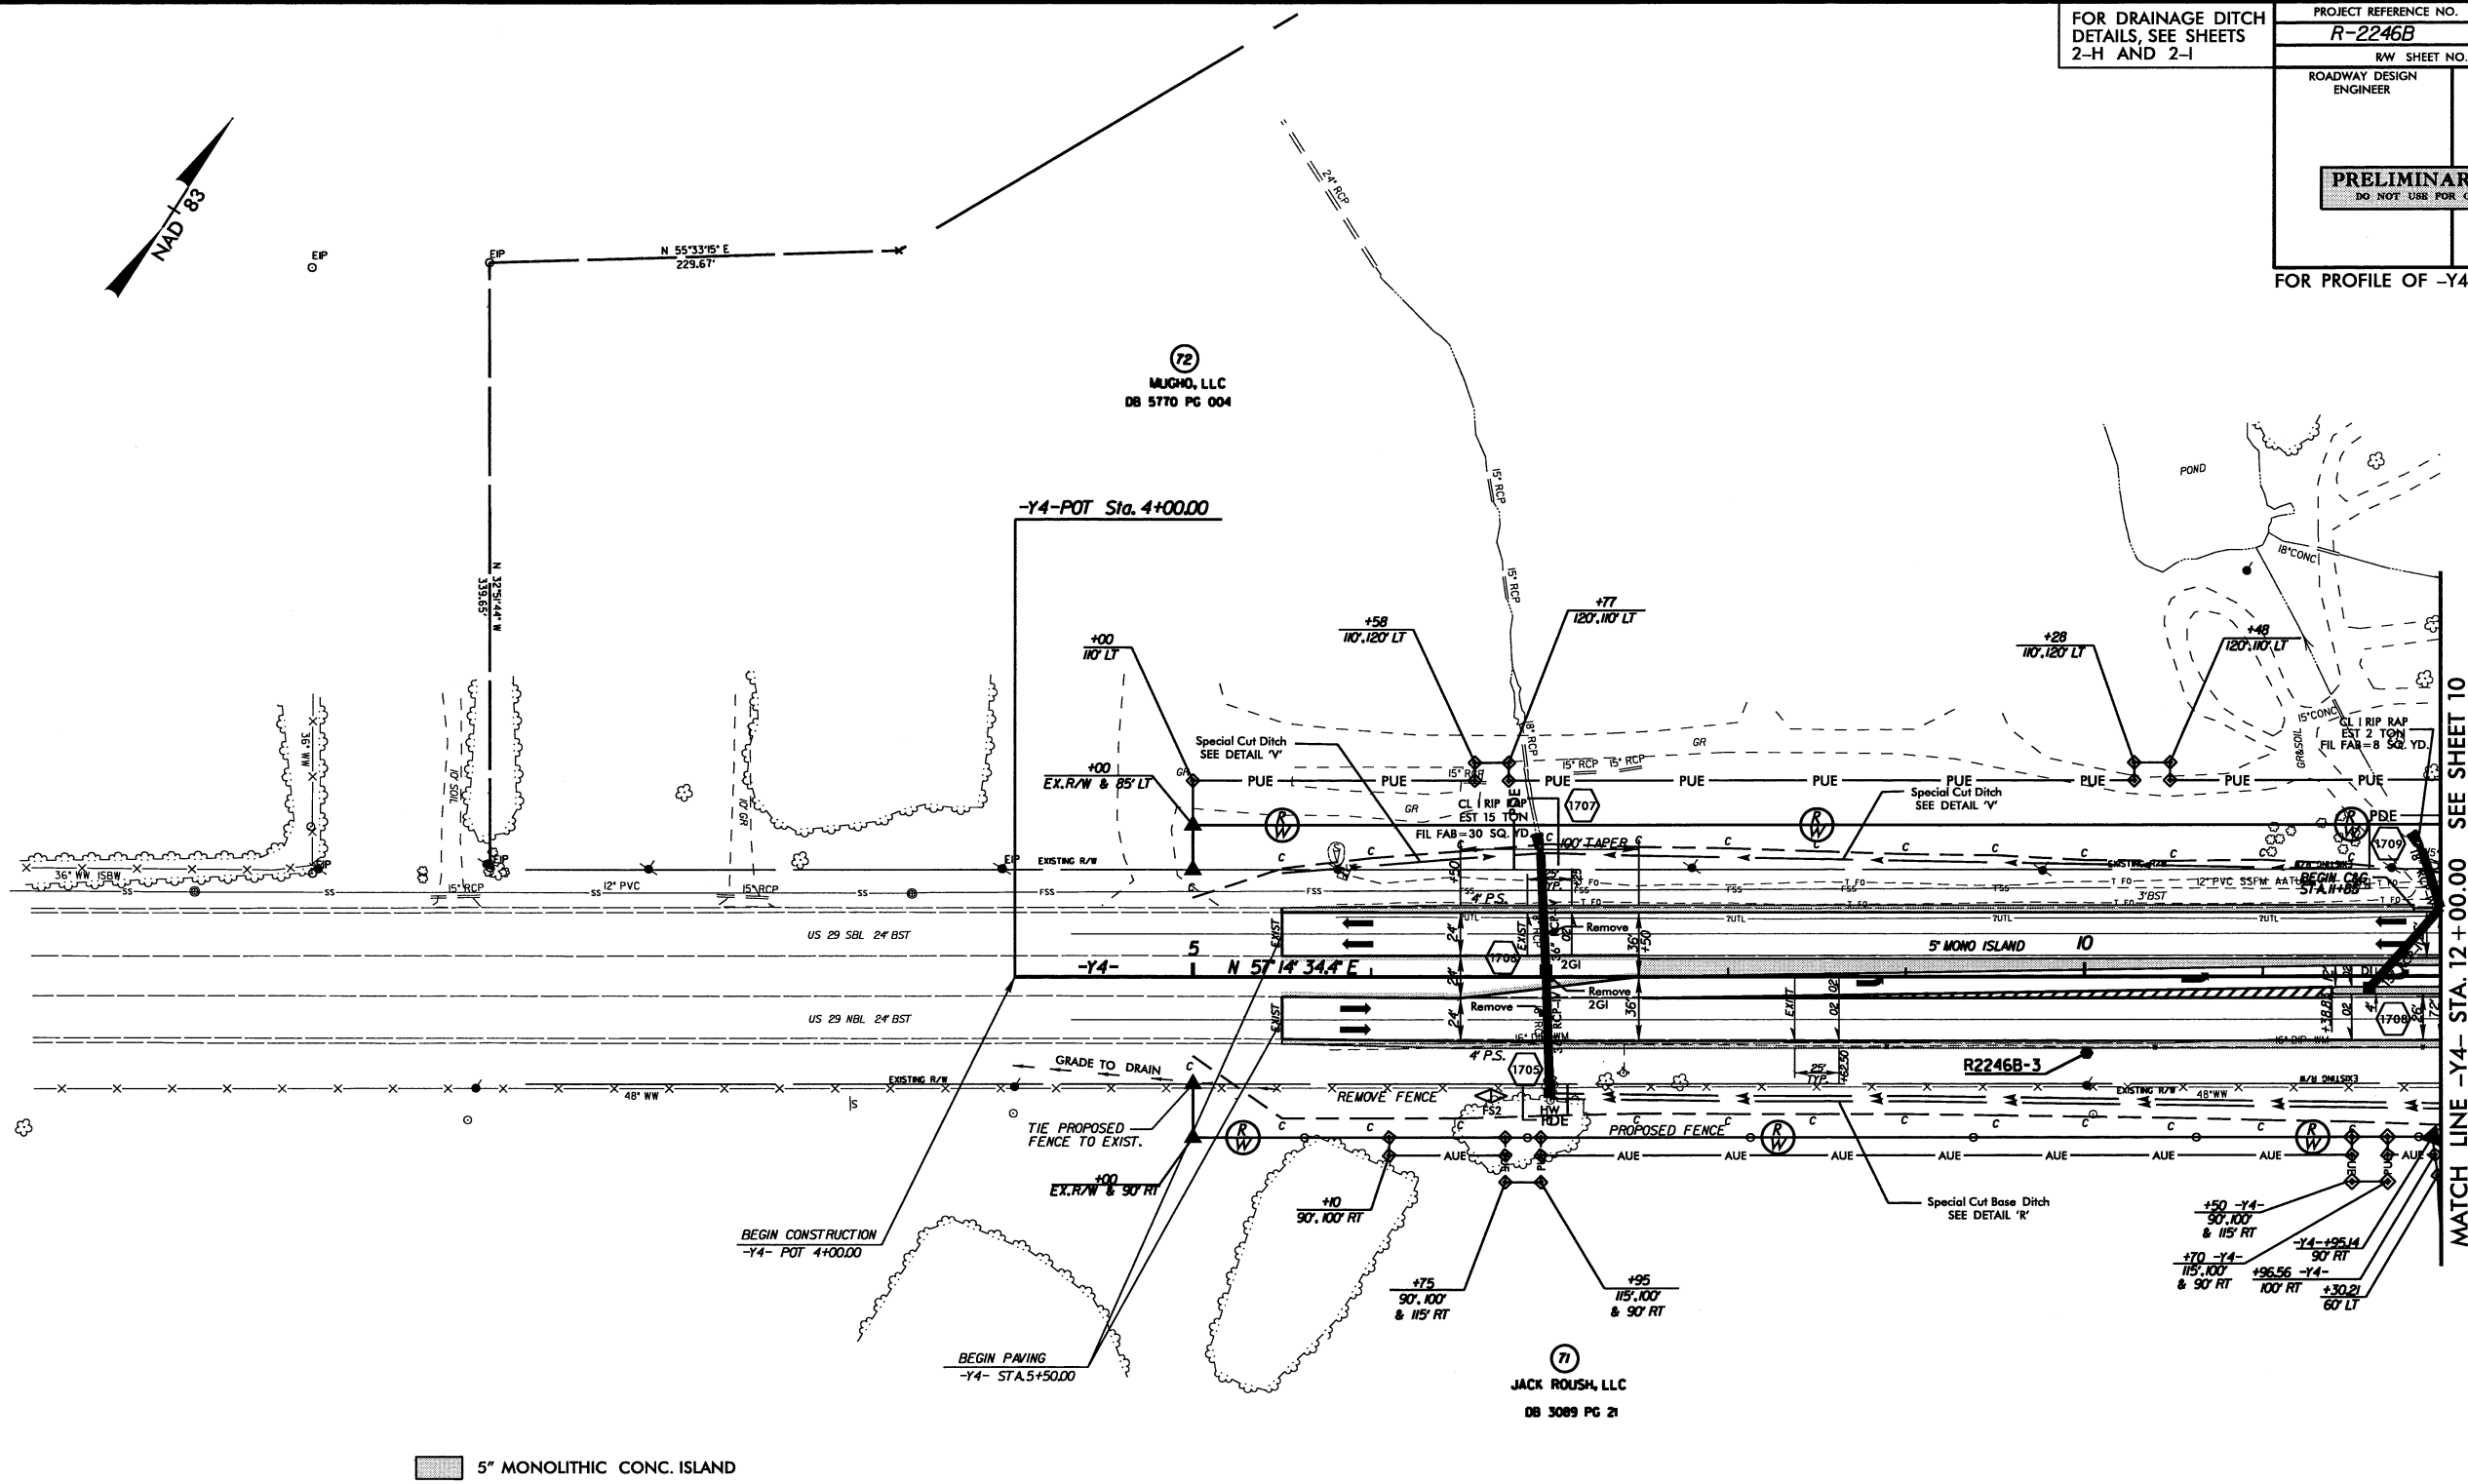

FOR DRAINAGE DITCH DETAILS, SEE SHEETS 2-H AND 2-I		PROJECT REFERENCE NO. R-2246B	SHEET NO. 17
		R/W SHEET NO.	
ROADWAY DESIGN ENGINEER		HYDRAULICS ENGINEER	
PRELIMINARY PLANS DO NOT USE FOR CONSTRUCTION			
FOR PROFILE OF -Y4- SEE SHEET 28			


FOR DRAINAGE DITCH DETAILS, SEE SHEETS 2-H AND 2-I	PROJECT REFERENCE NO.		SHEET NO.	
	R-2246B		18	
	RW SHEET NO.			
	ROADWAY DESIGN ENGINEER		HYDRAULICS ENGINEER	
PRELIMINARY PLANS DO NOT USE FOR CONSTRUCTION				

FOR PROFILE OF -Y4- SEE SHEETS 28 & 29

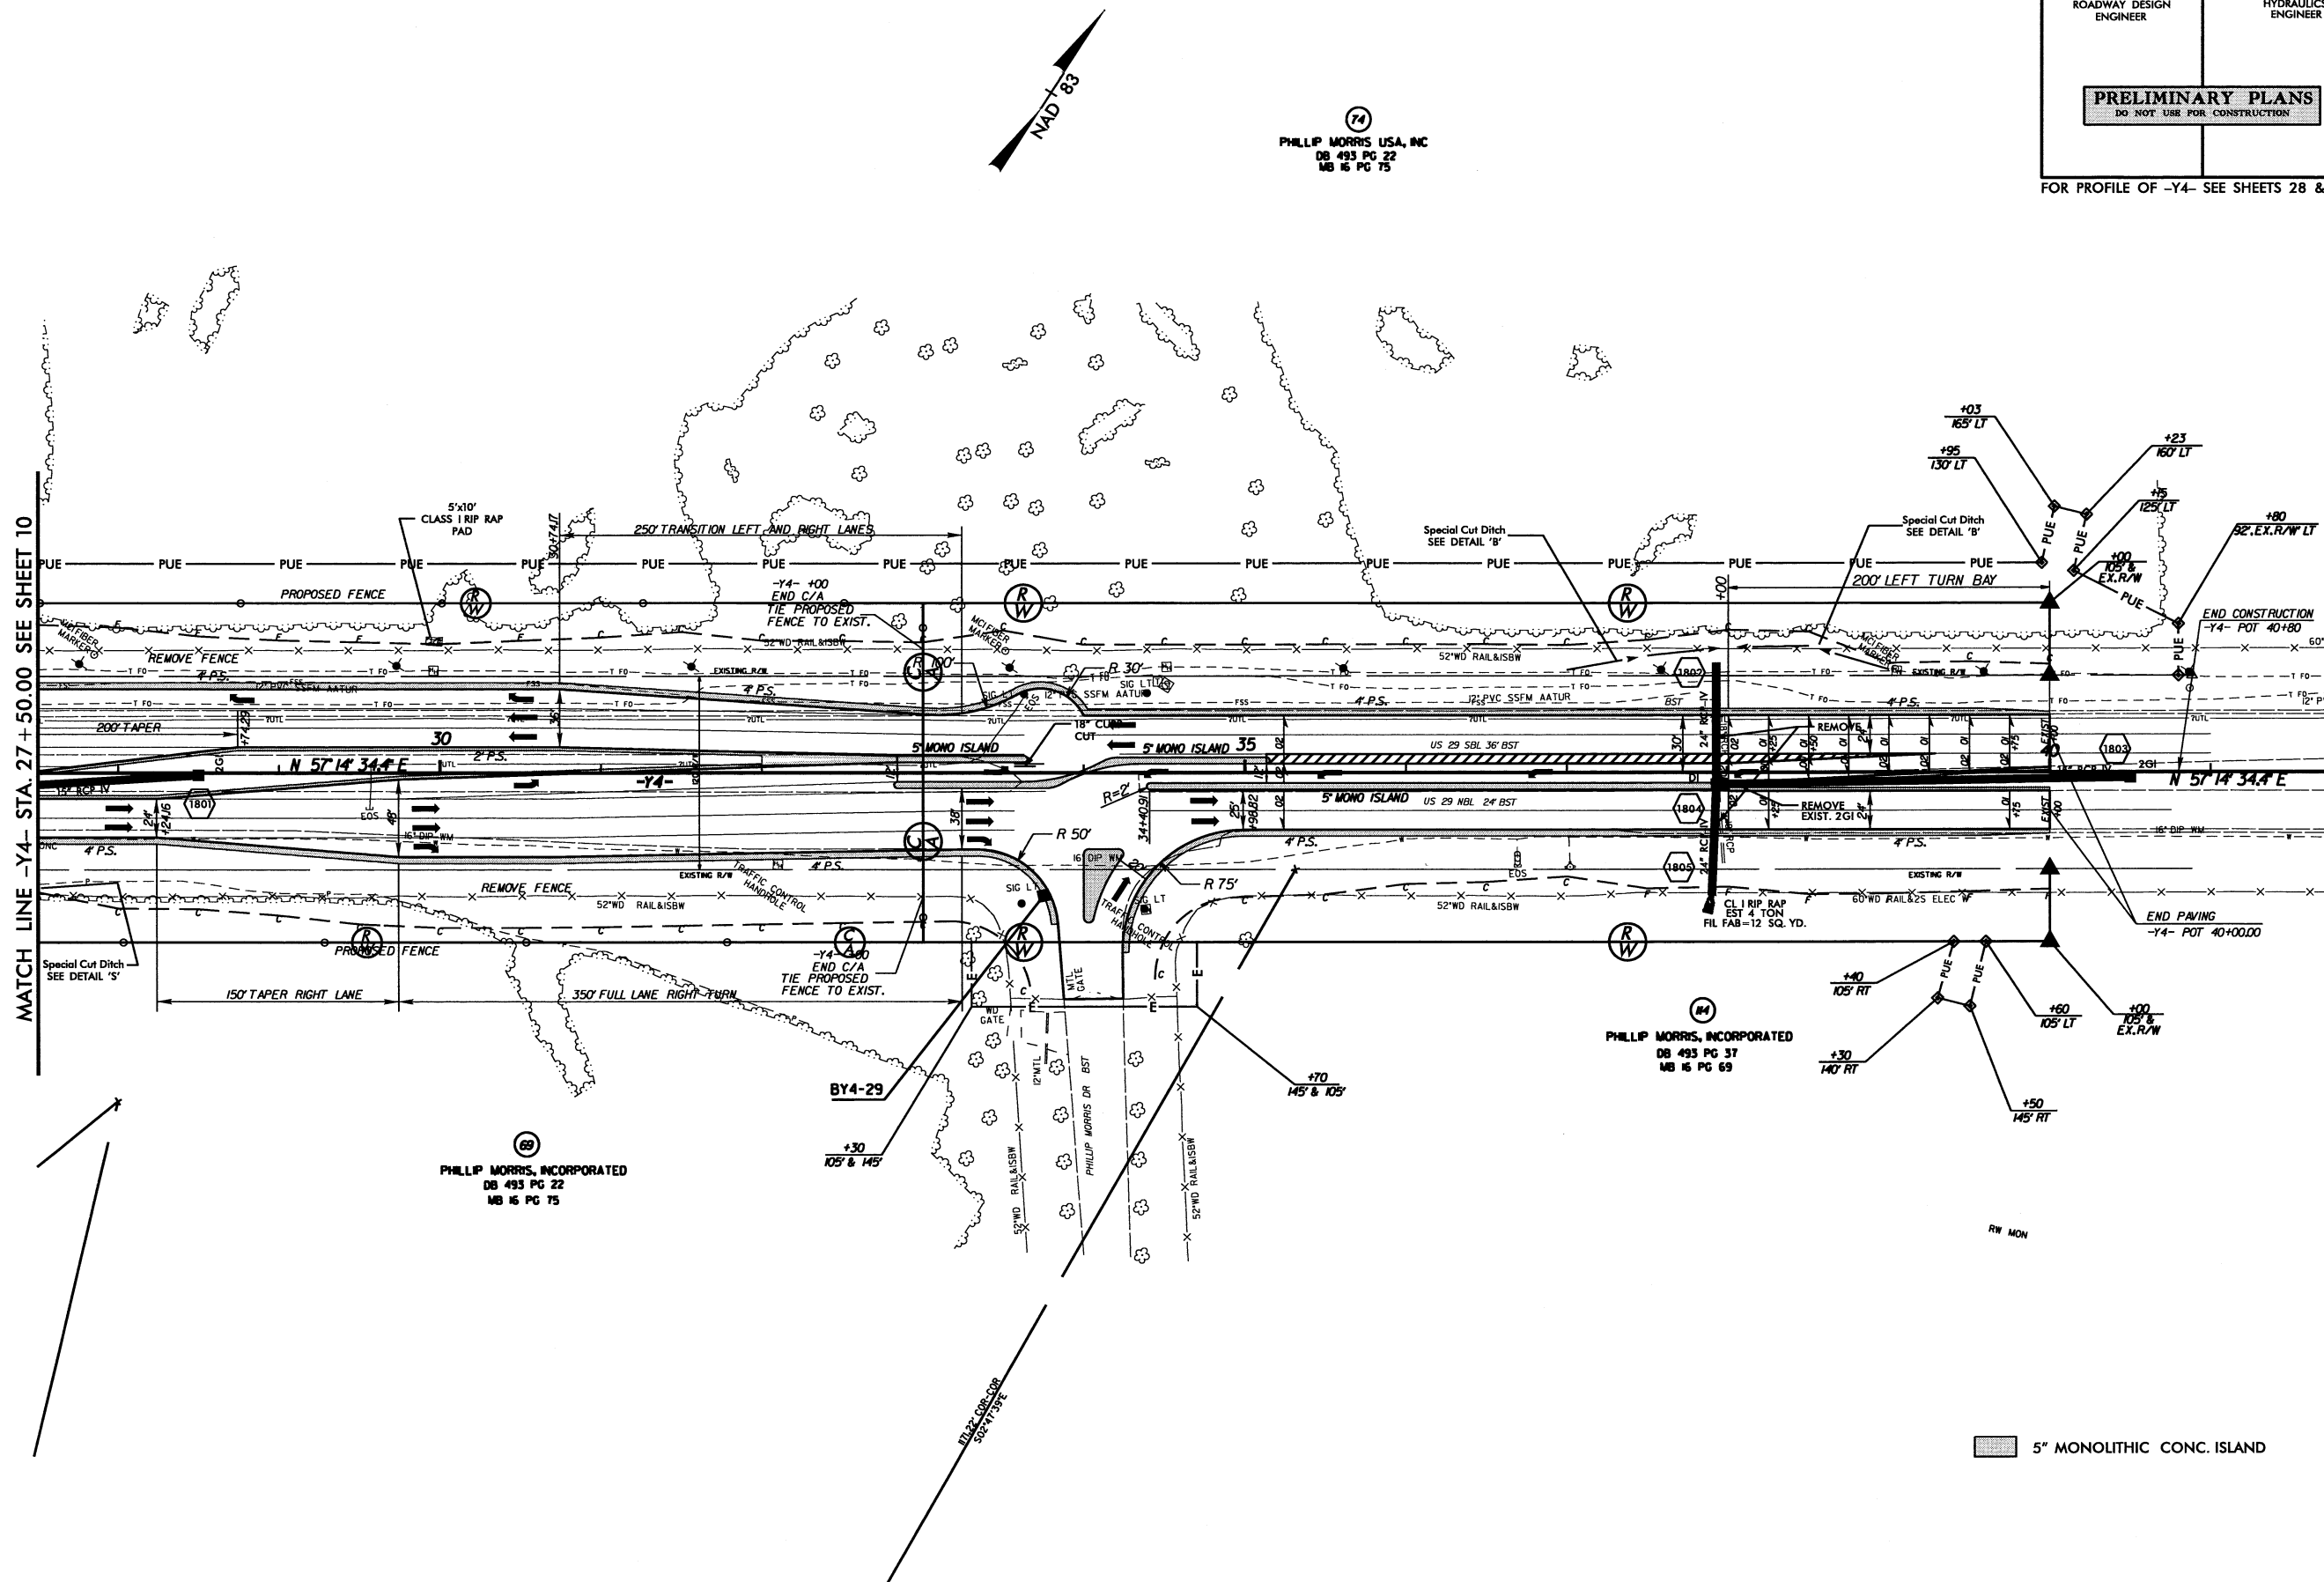


5/28/99

17-SEP-2002 14:17
C:\PROJECTS\2246B\rdy-pl\shsta.dgn
2246B.DWG

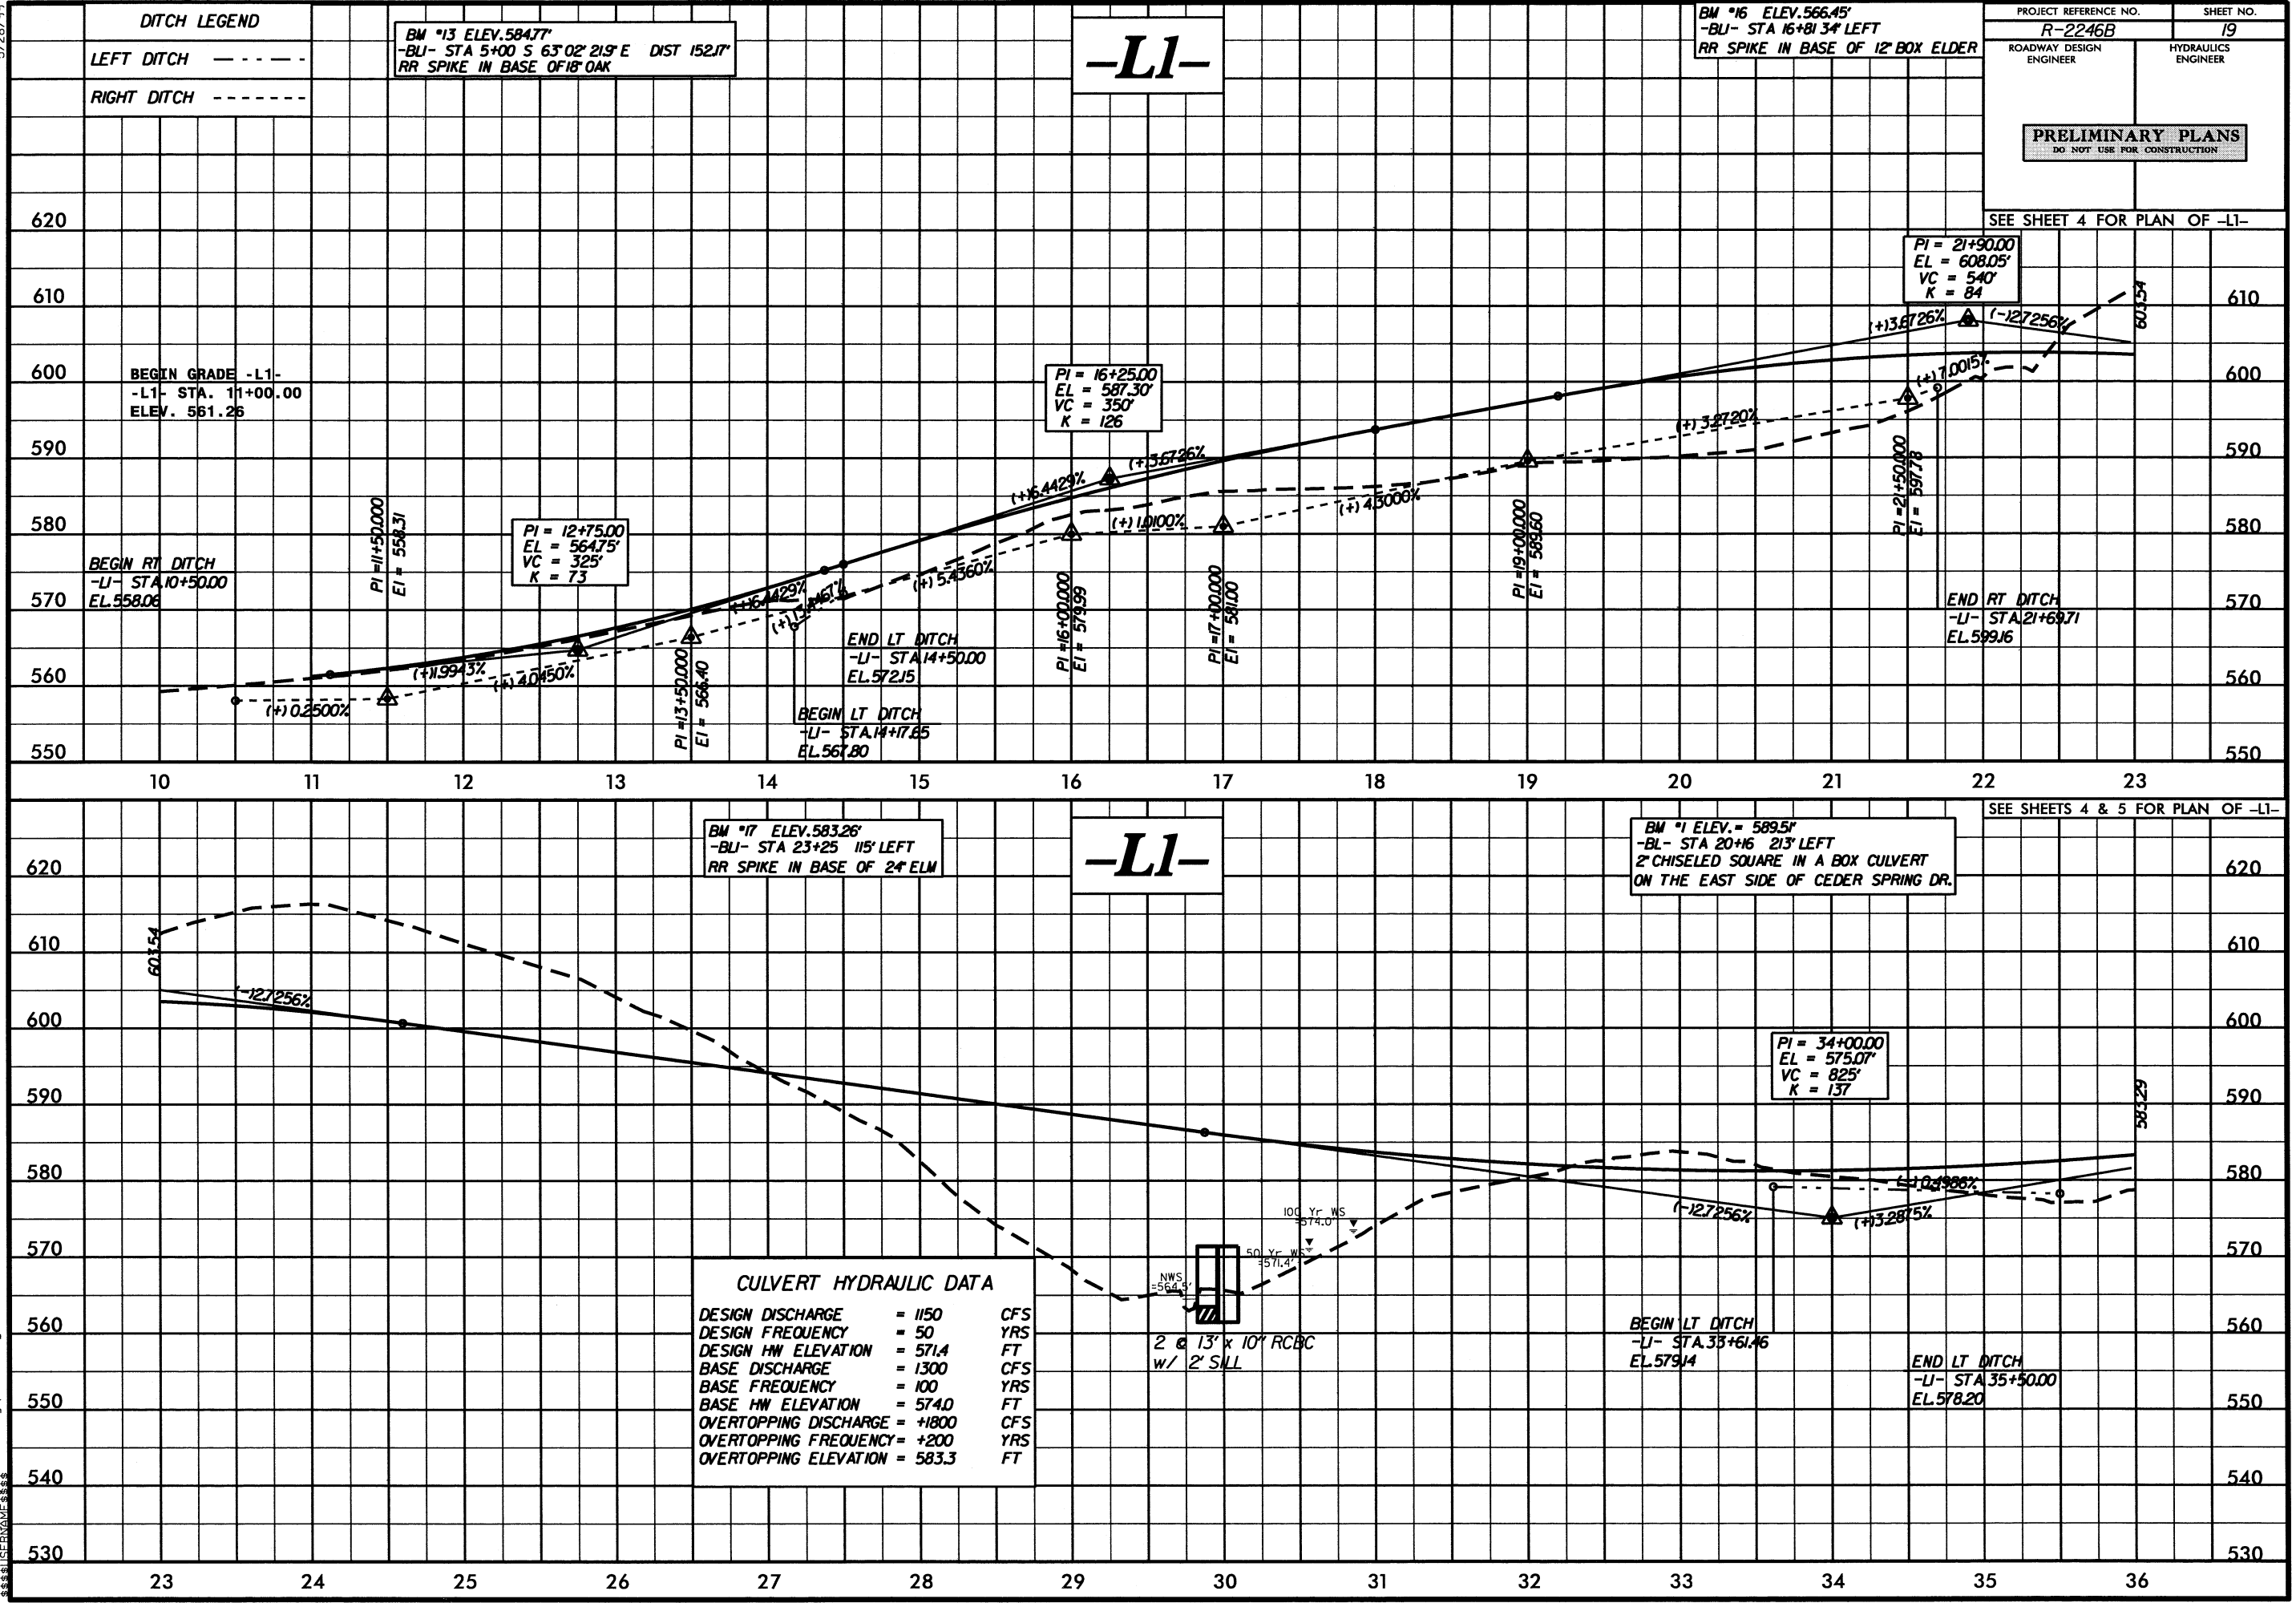

5/28/99

17-SEP-2002 14:17
R-2246b_rdu-plshts.dgn
R-2246b_rdu-plshts.dgn

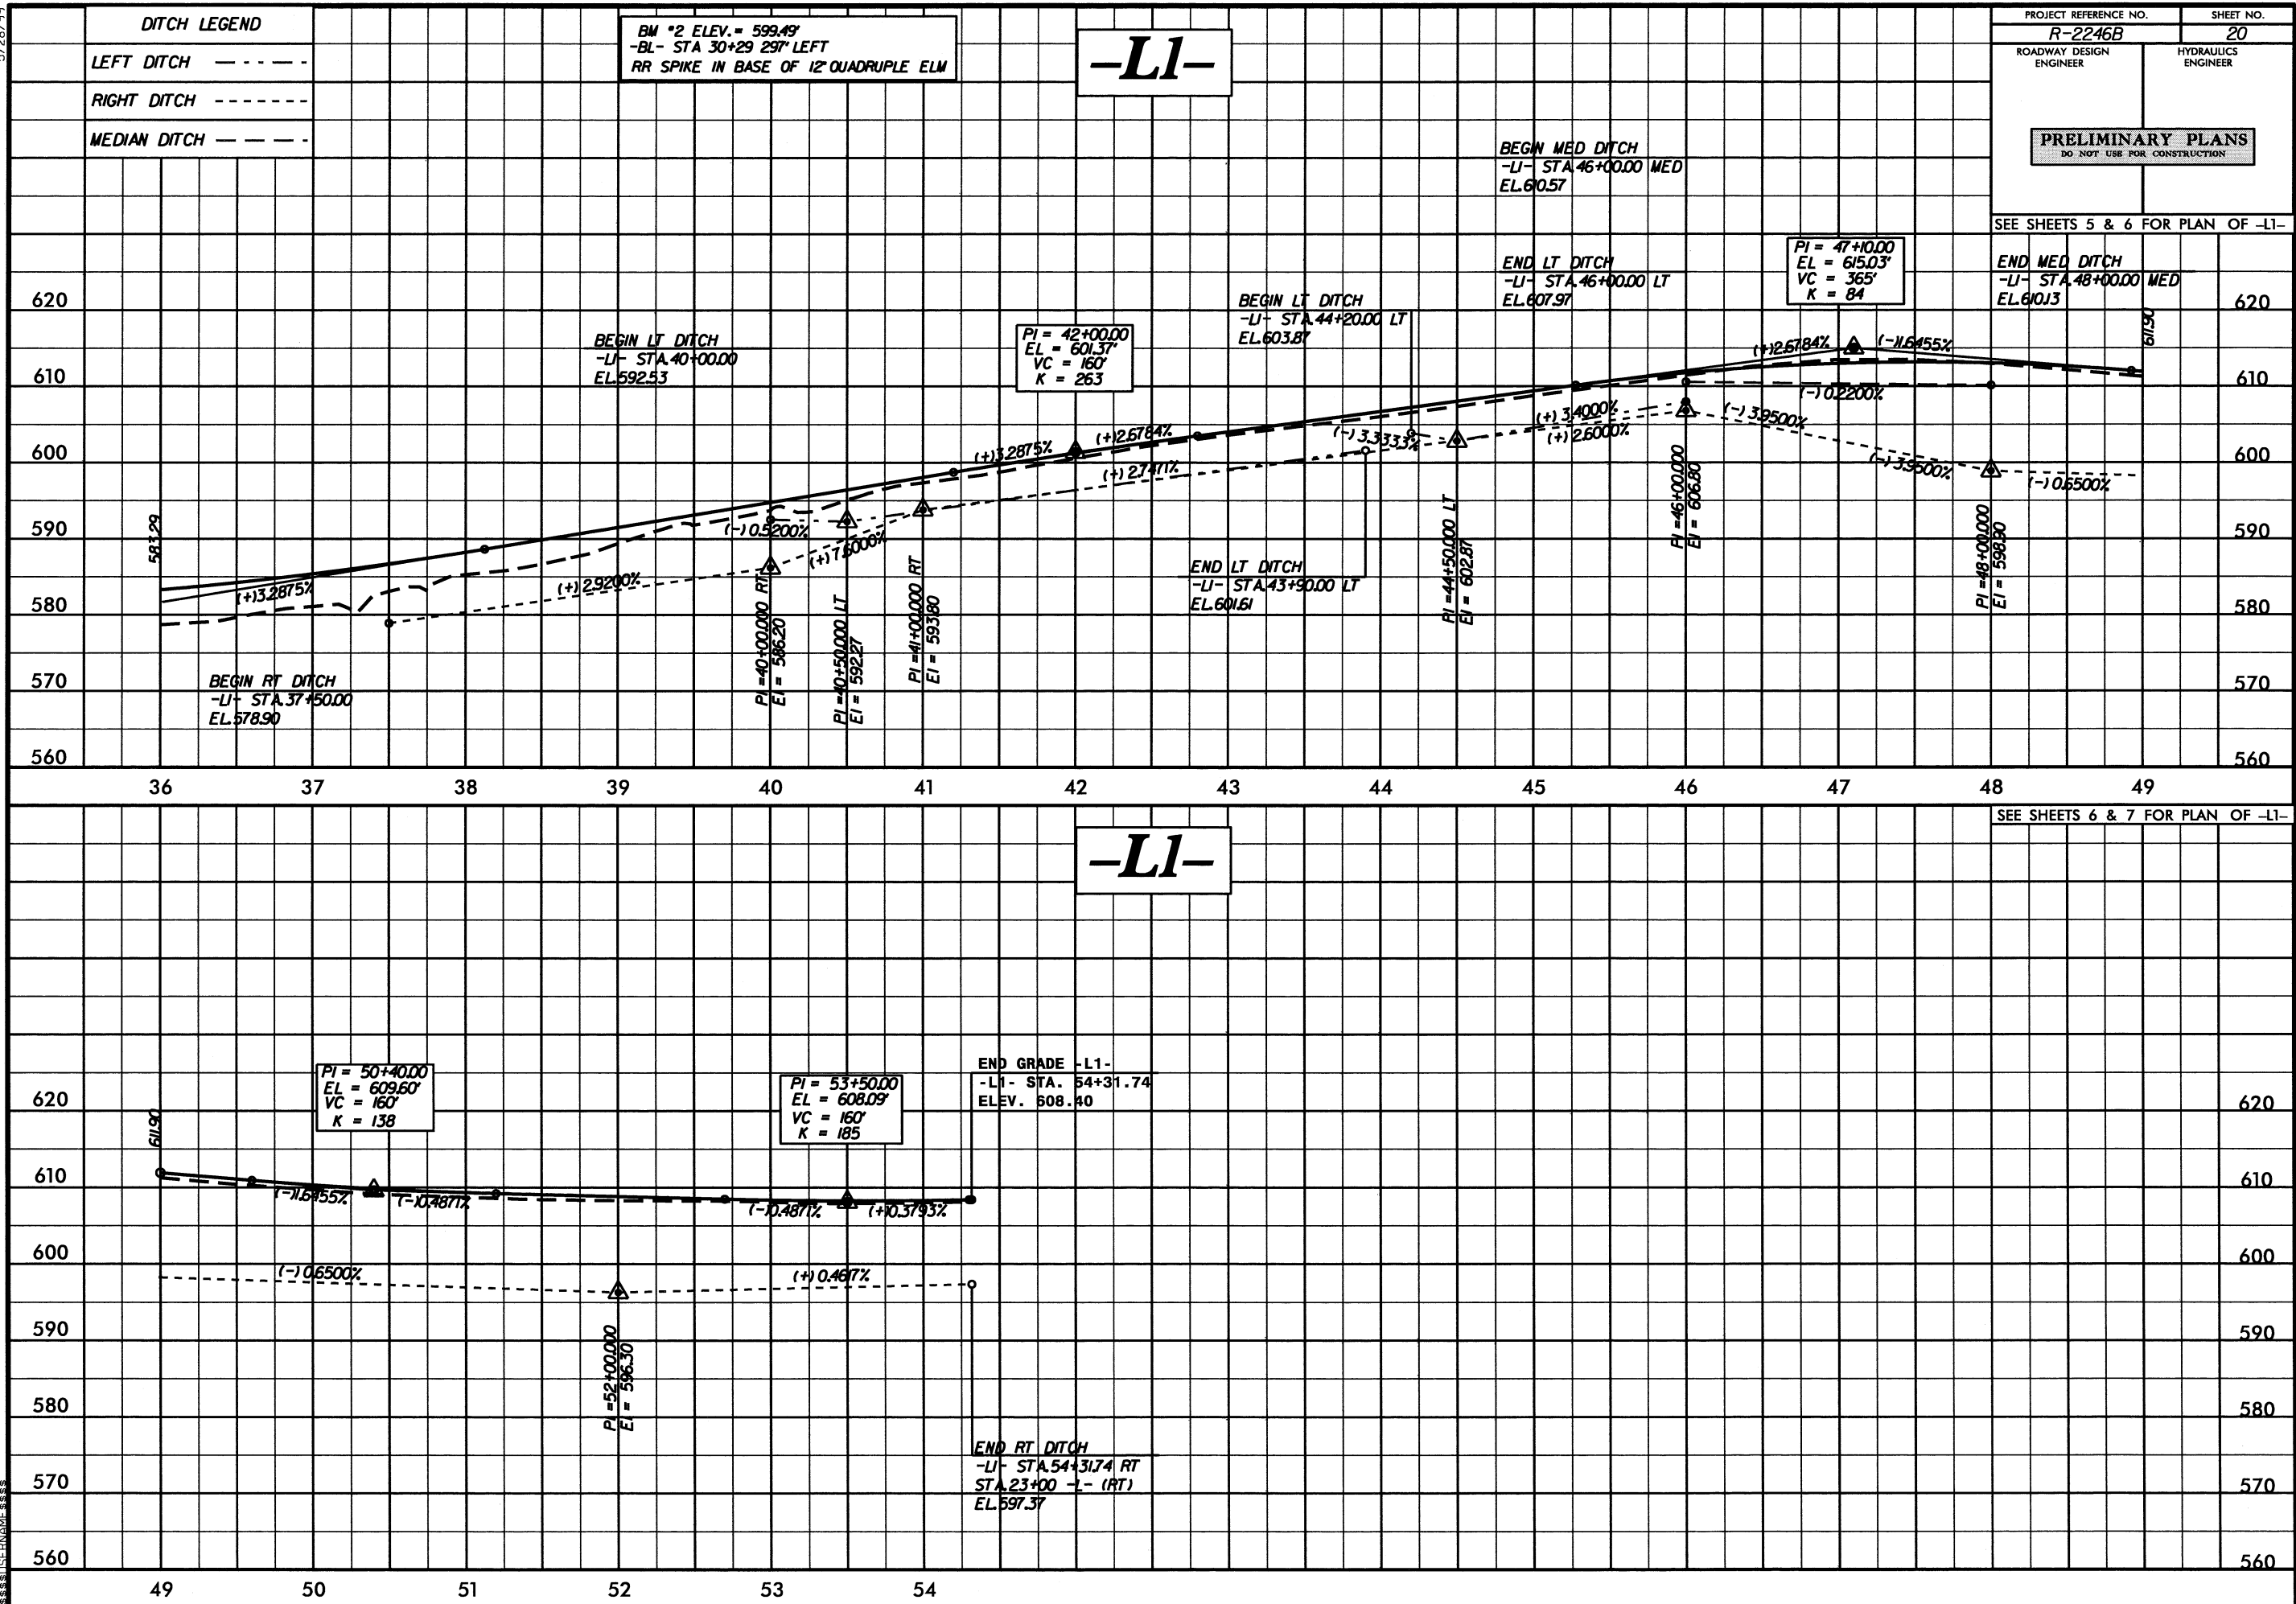

5/28/99

DITCH LEGEND	
LEFT DITCH	-----
RIGHT DITCH	-----
MEDIAN DITCH	-----


BM *3 ELEV. = 605.88'
-L- STA 27+71.240' LEFT
RR SPIKE SET IN THE BASE OF 16" ELM

-L2-

PROJECT REFERENCE NO. R-2246B	SHEET NO. 21
ROADWAY DESIGN ENGINEER	HYDRAULICS ENGINEER


PRELIMINARY PLANS
DO NOT USE FOR CONSTRUCTION

SEE SHEETS 6 & 7 FOR PLAN OF -L2-

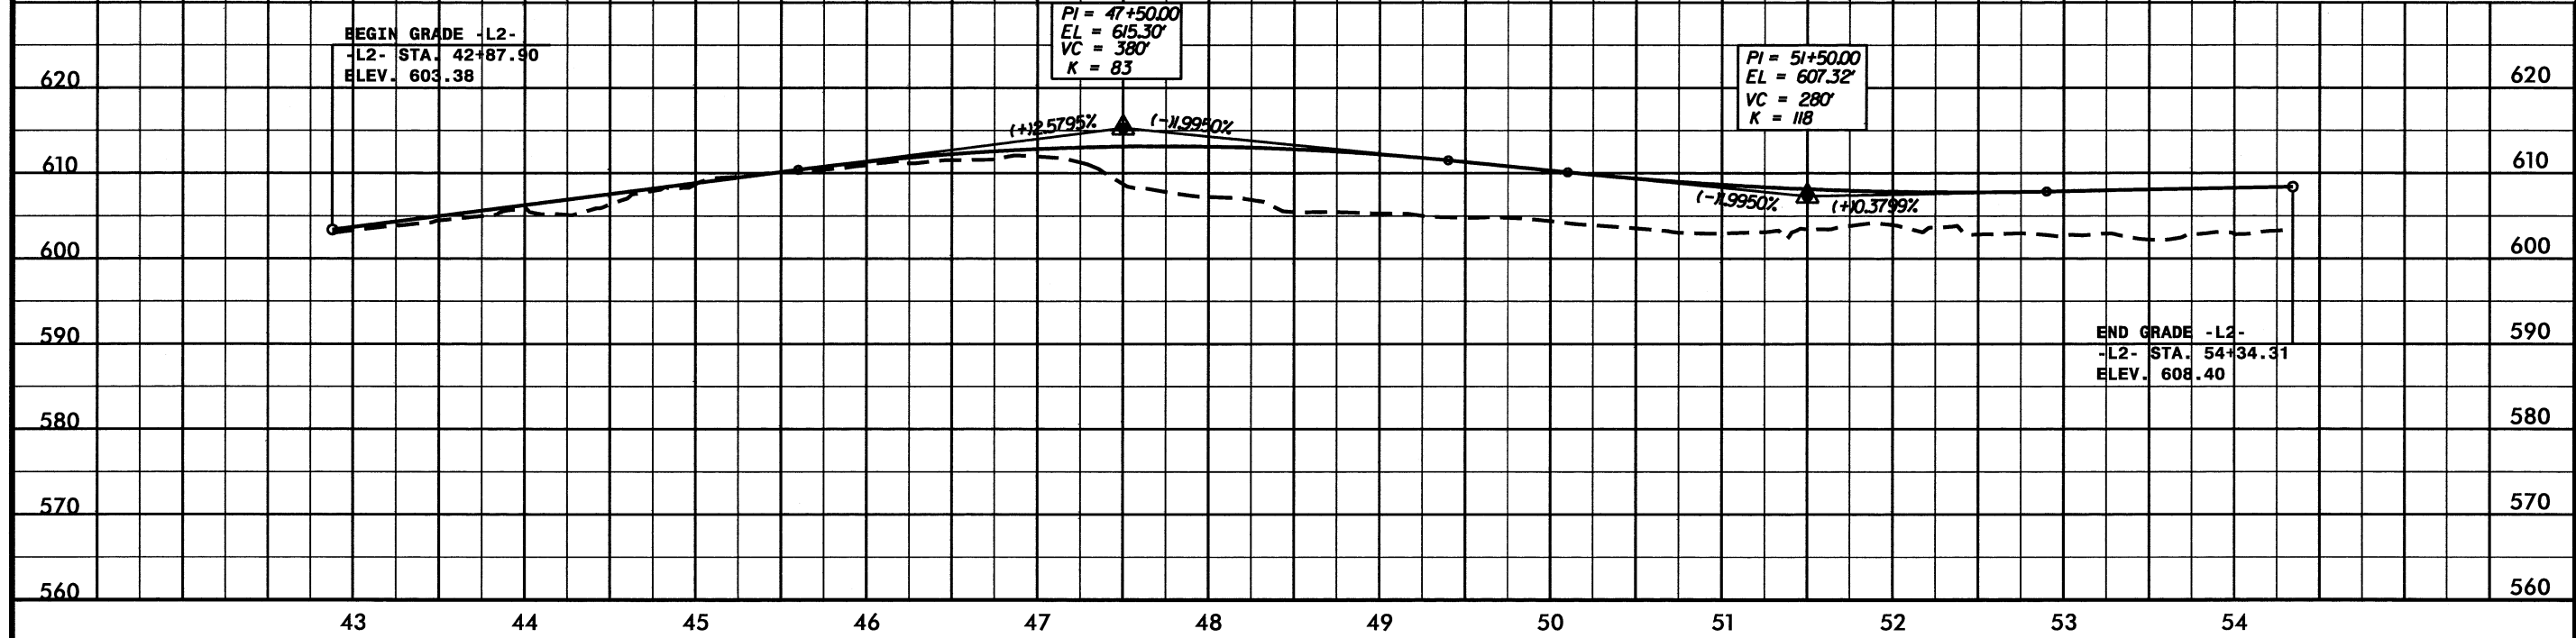

SEE SHEETS 7 & 8 FOR PLAN OF -L-


-L-

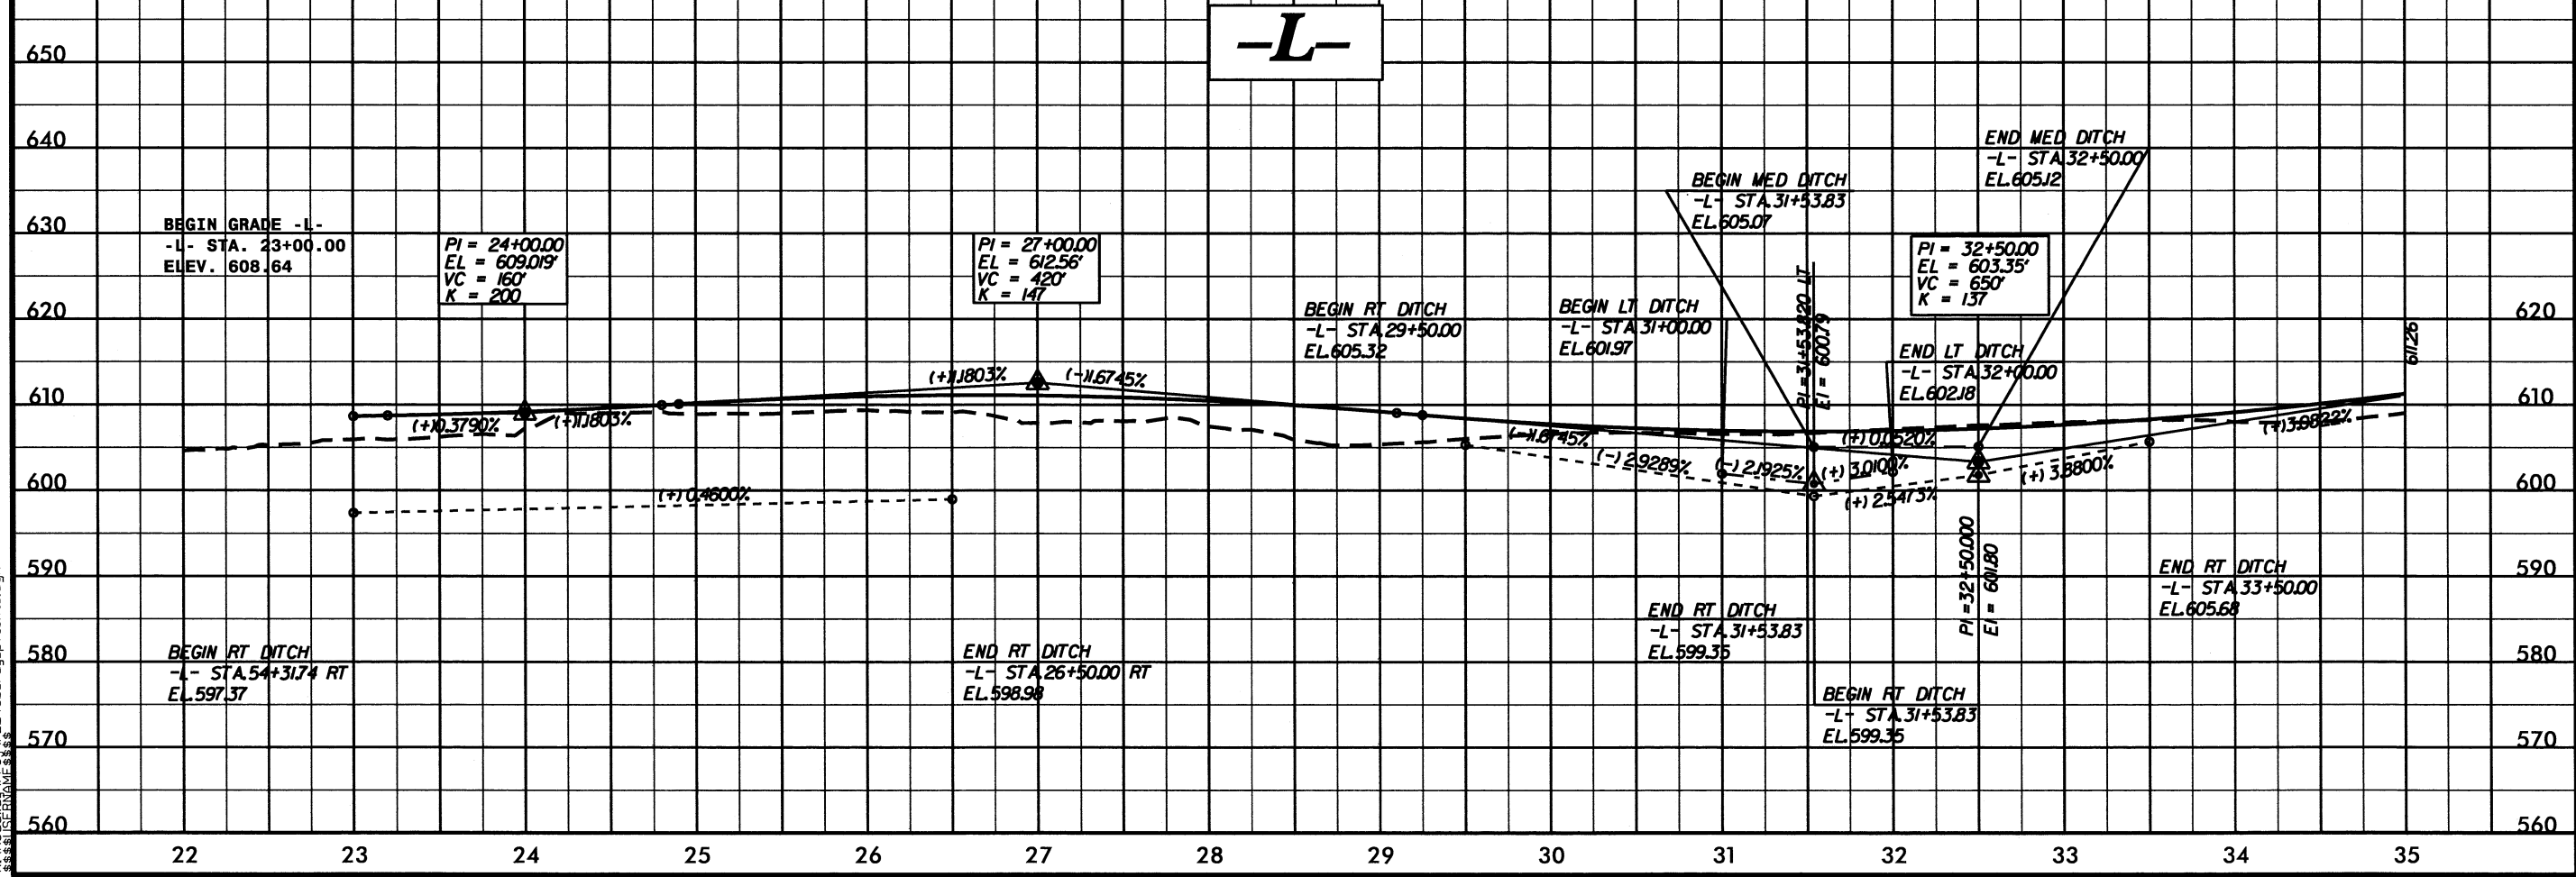

SEP-2012 11:17
R-2246b_rdy-plsht.dgn
5/28/99 10:58 AM


5/28/99

17-SEP-2012 10:17 AM N:\2246B_r.dwg-plsht.dgn
\$\$\$\$\$REVISION\$\$\$\$\$

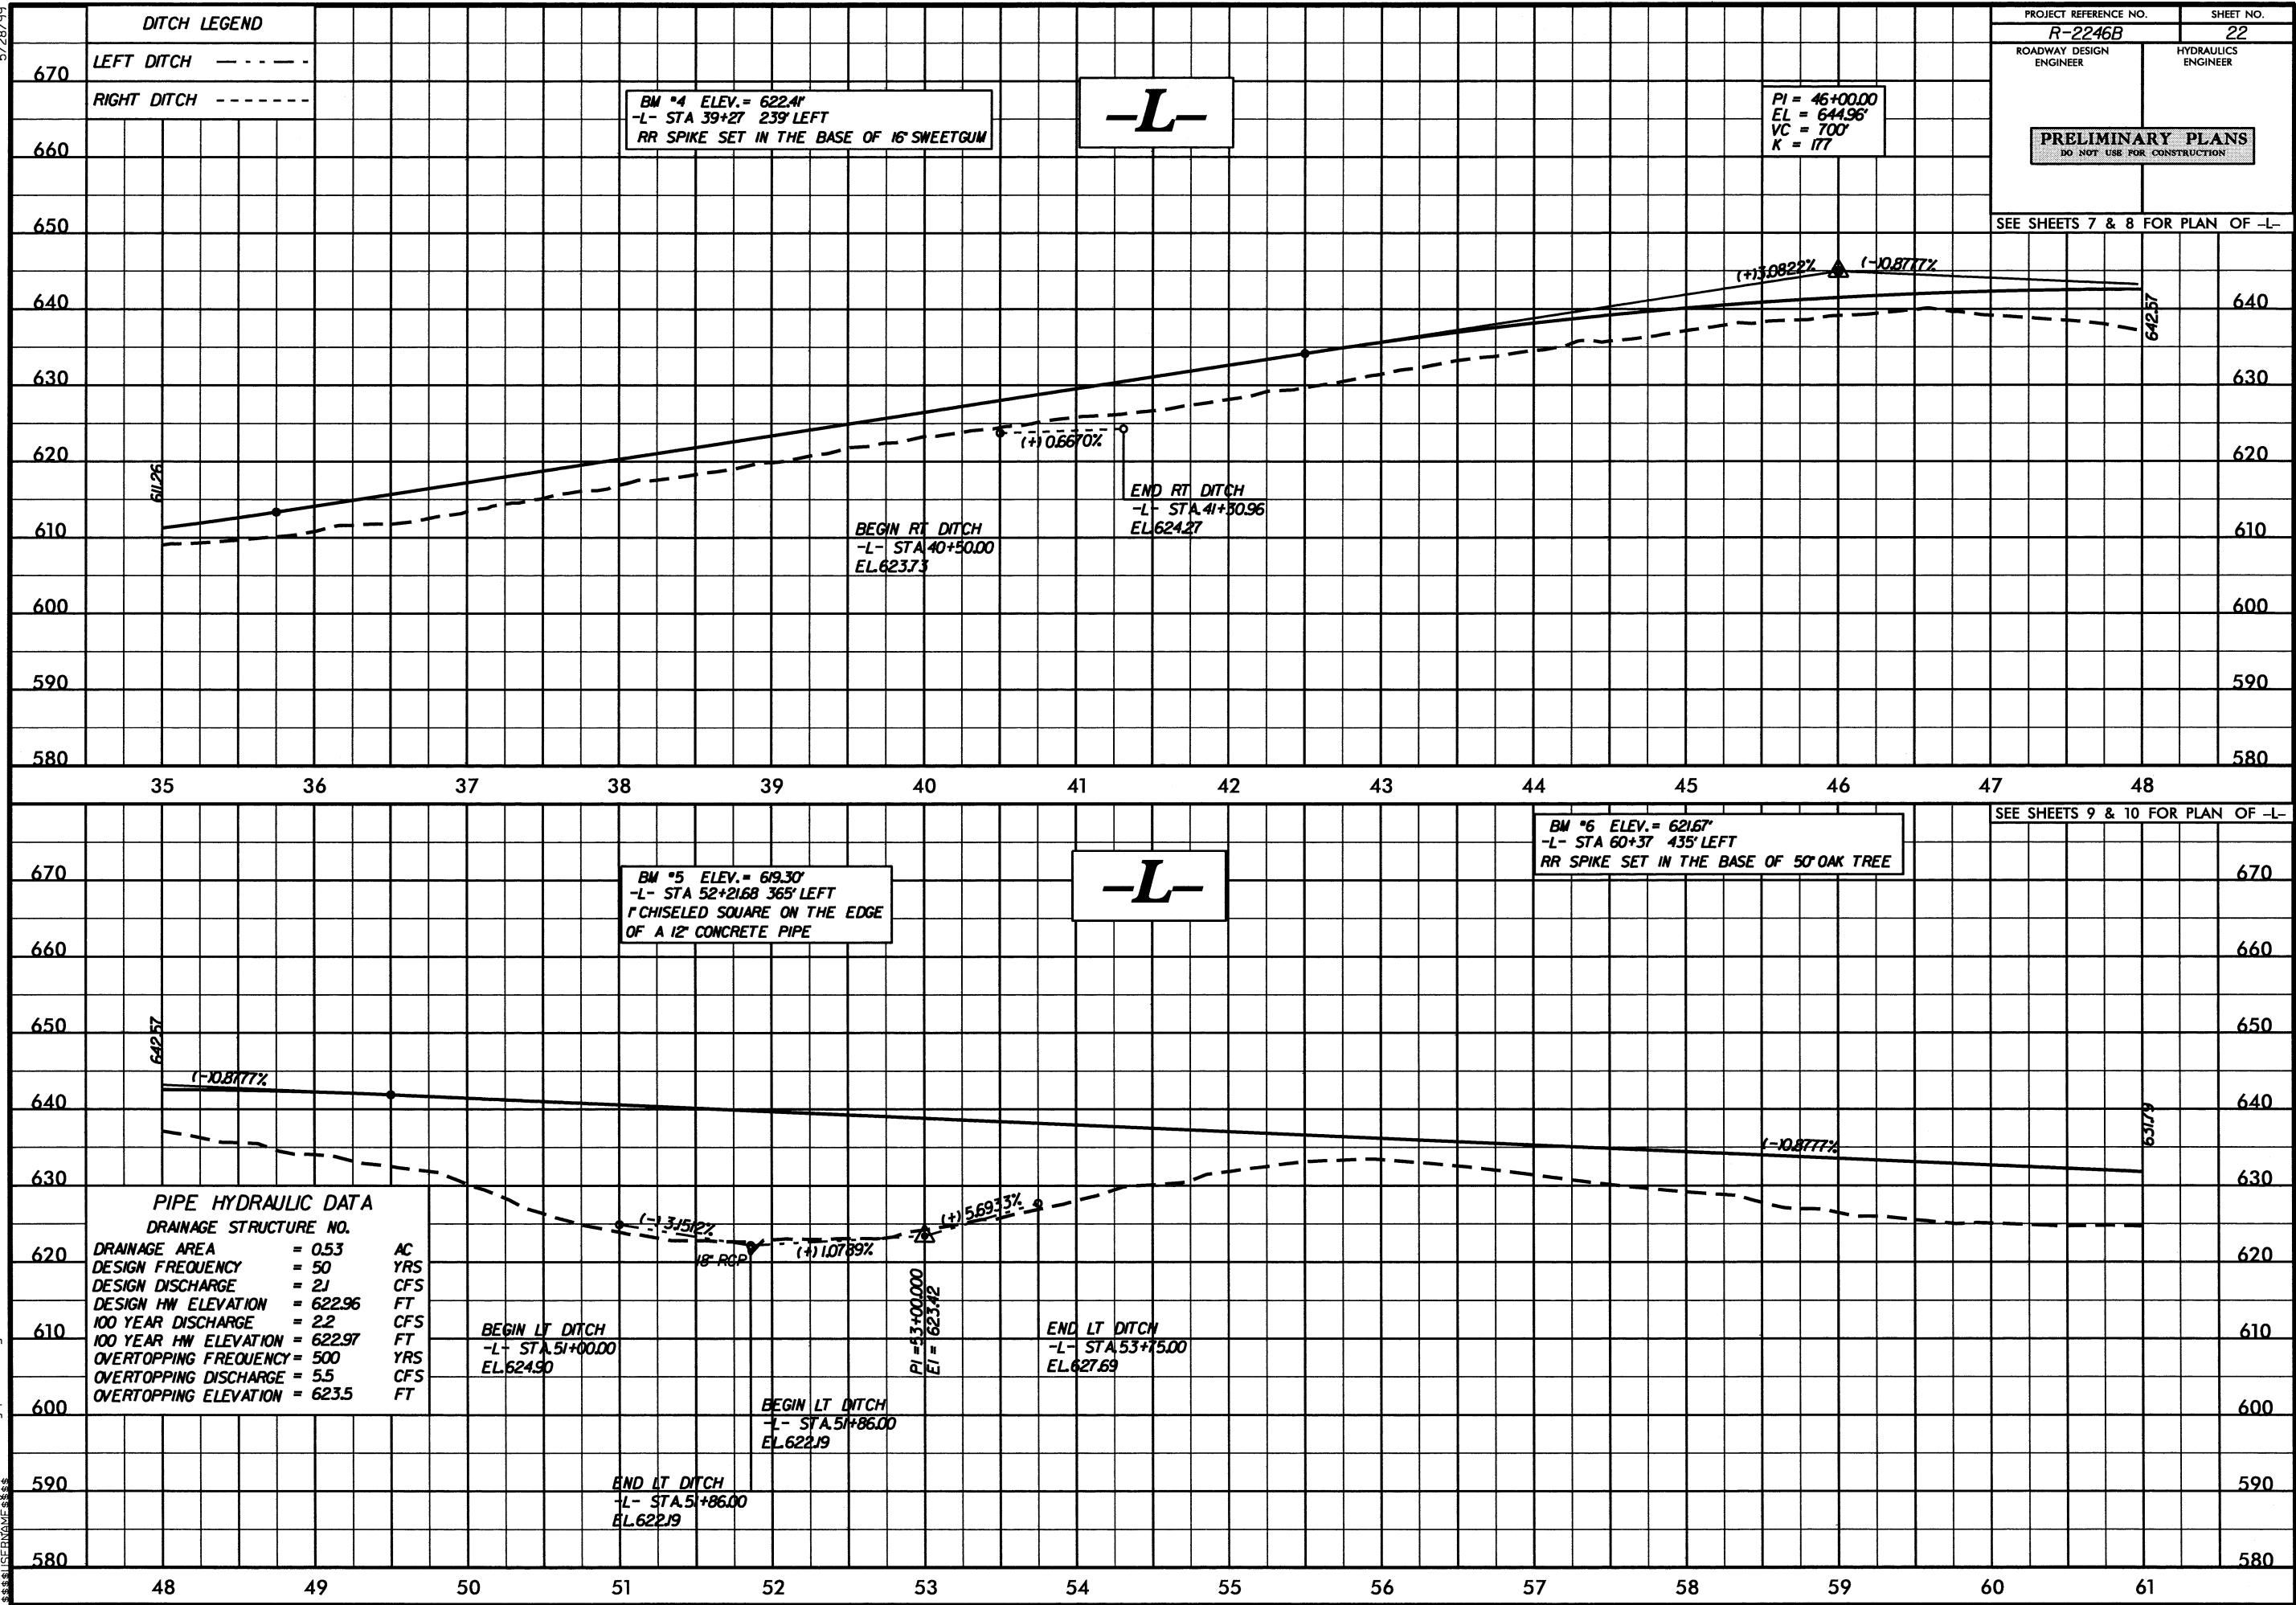


5/28/99

7 SEP 2002 11:17
R-2246B.rdy.pflsht.dgn
R-2246B.dwg

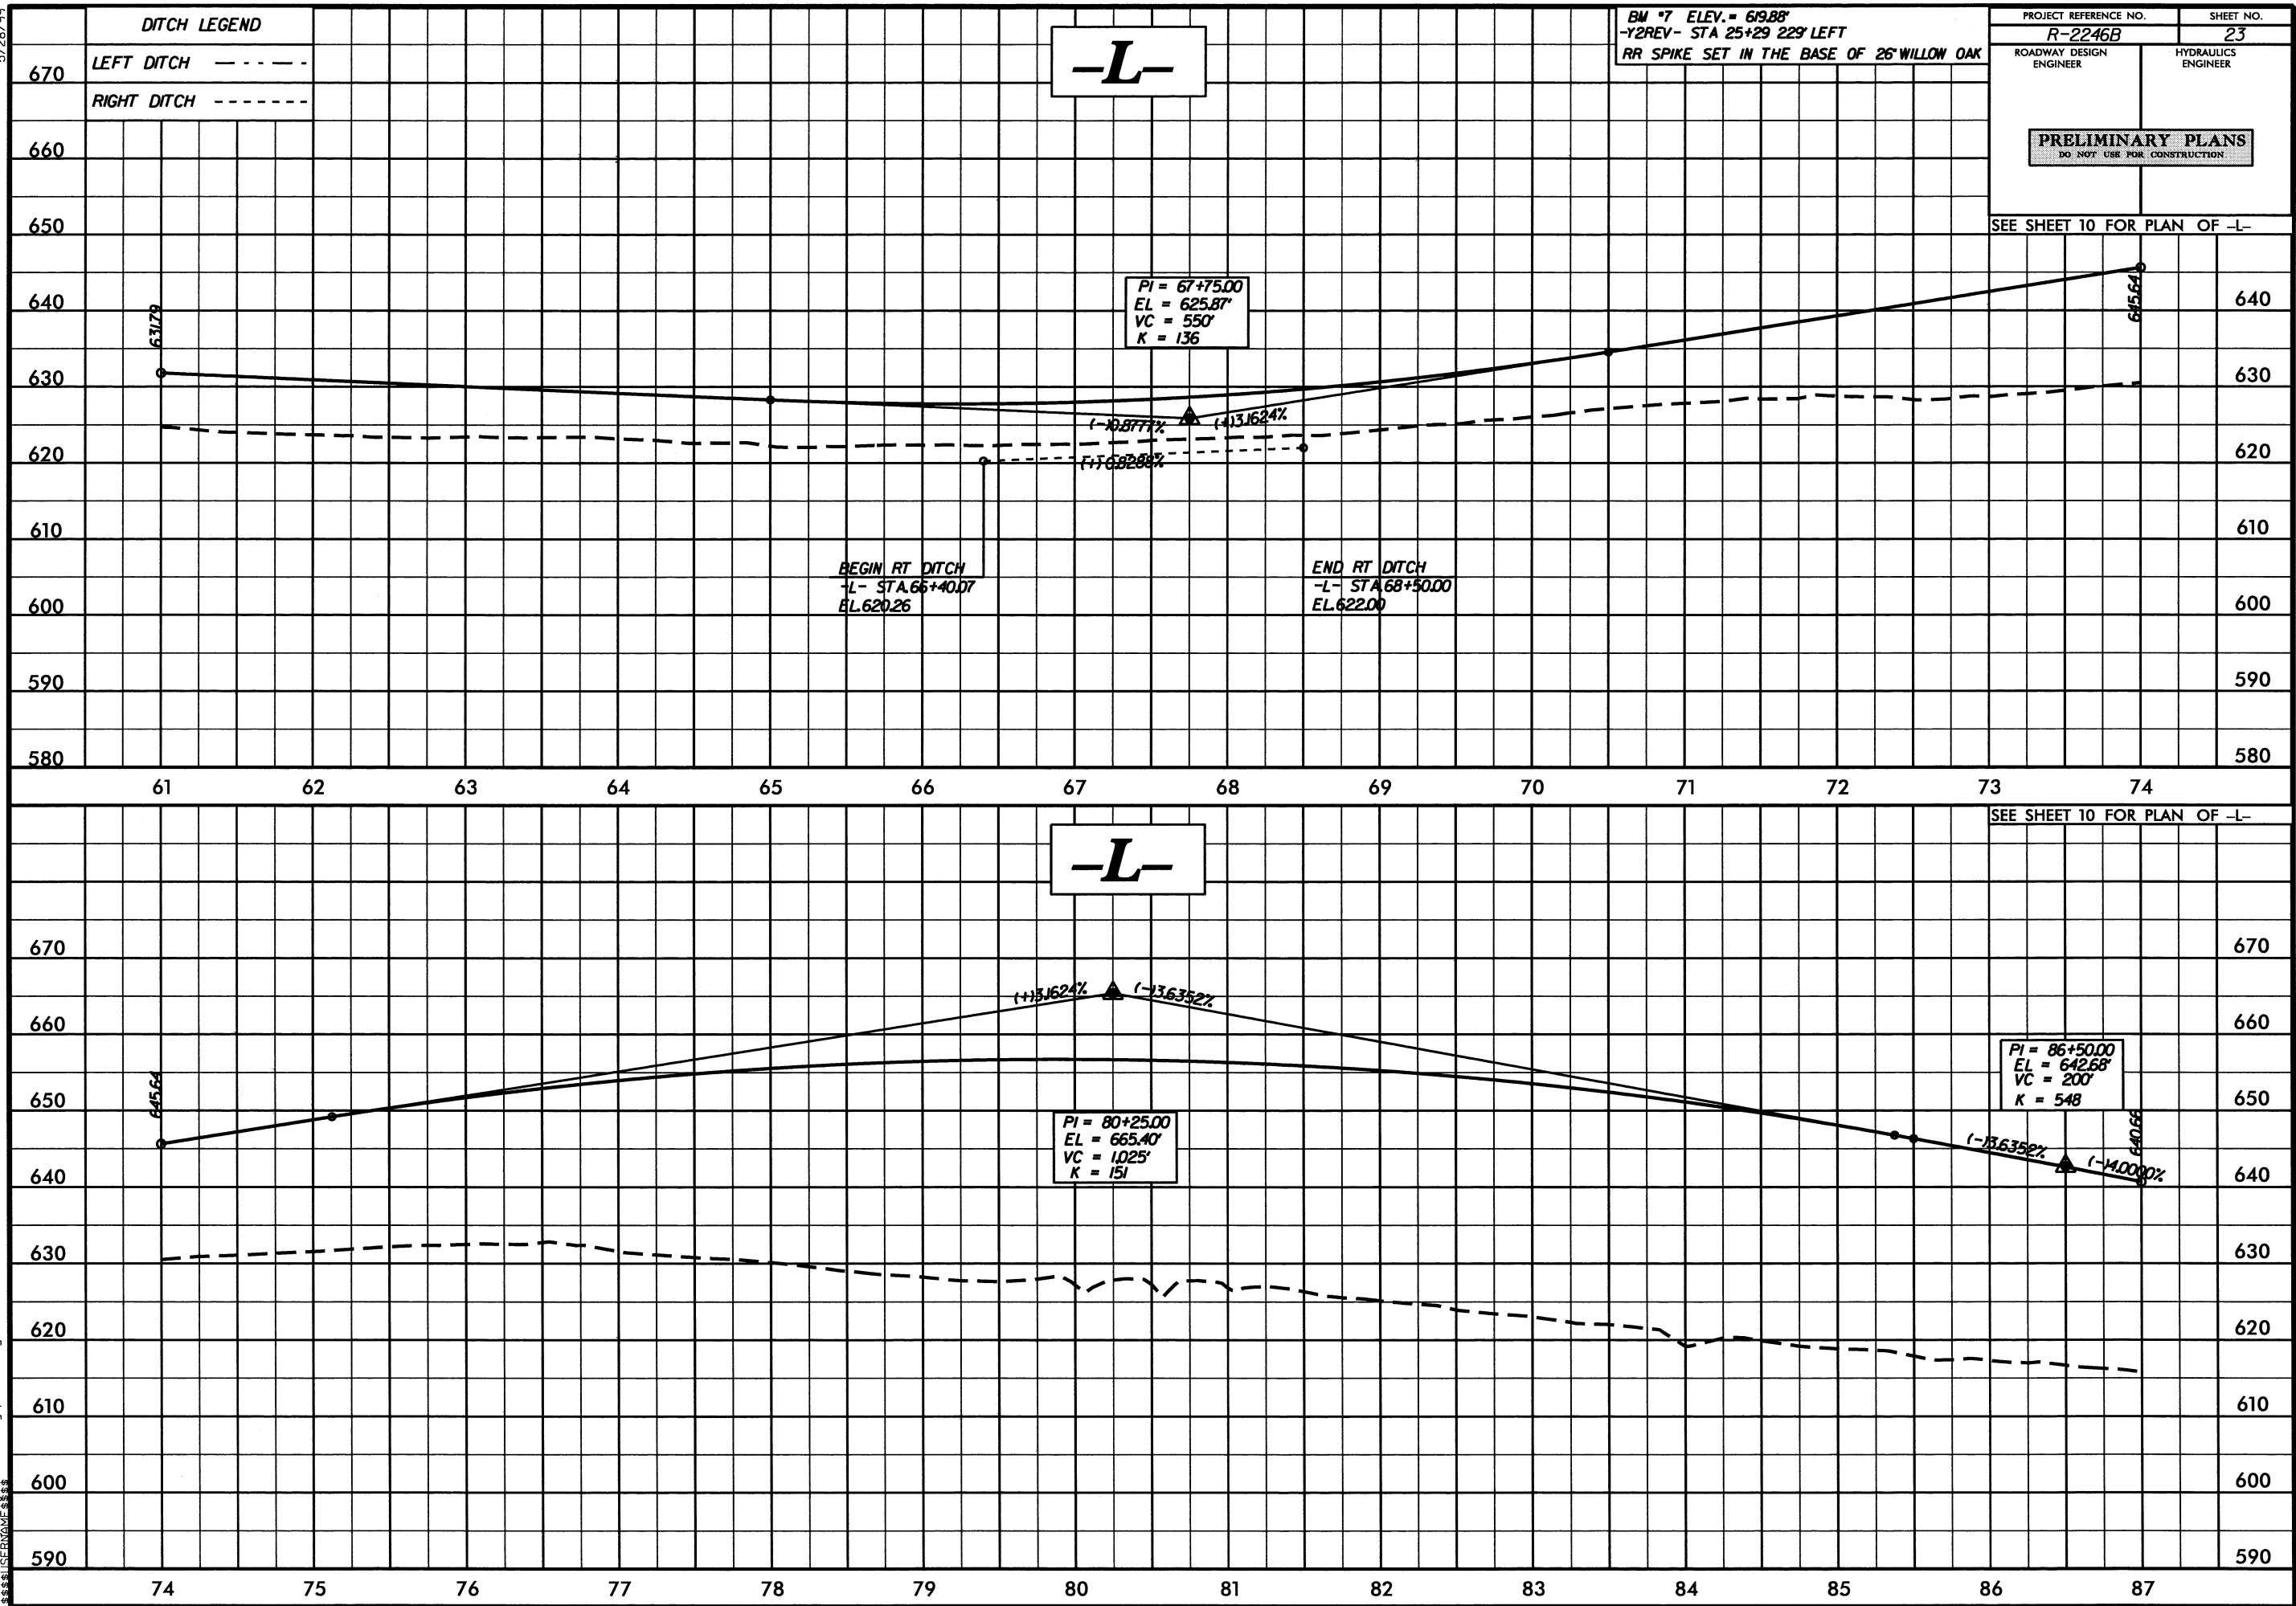

5/28/99
17 SEP 2002 14:17
R:\2246b_rdy-plshts.dgn
R-2246b.dgn

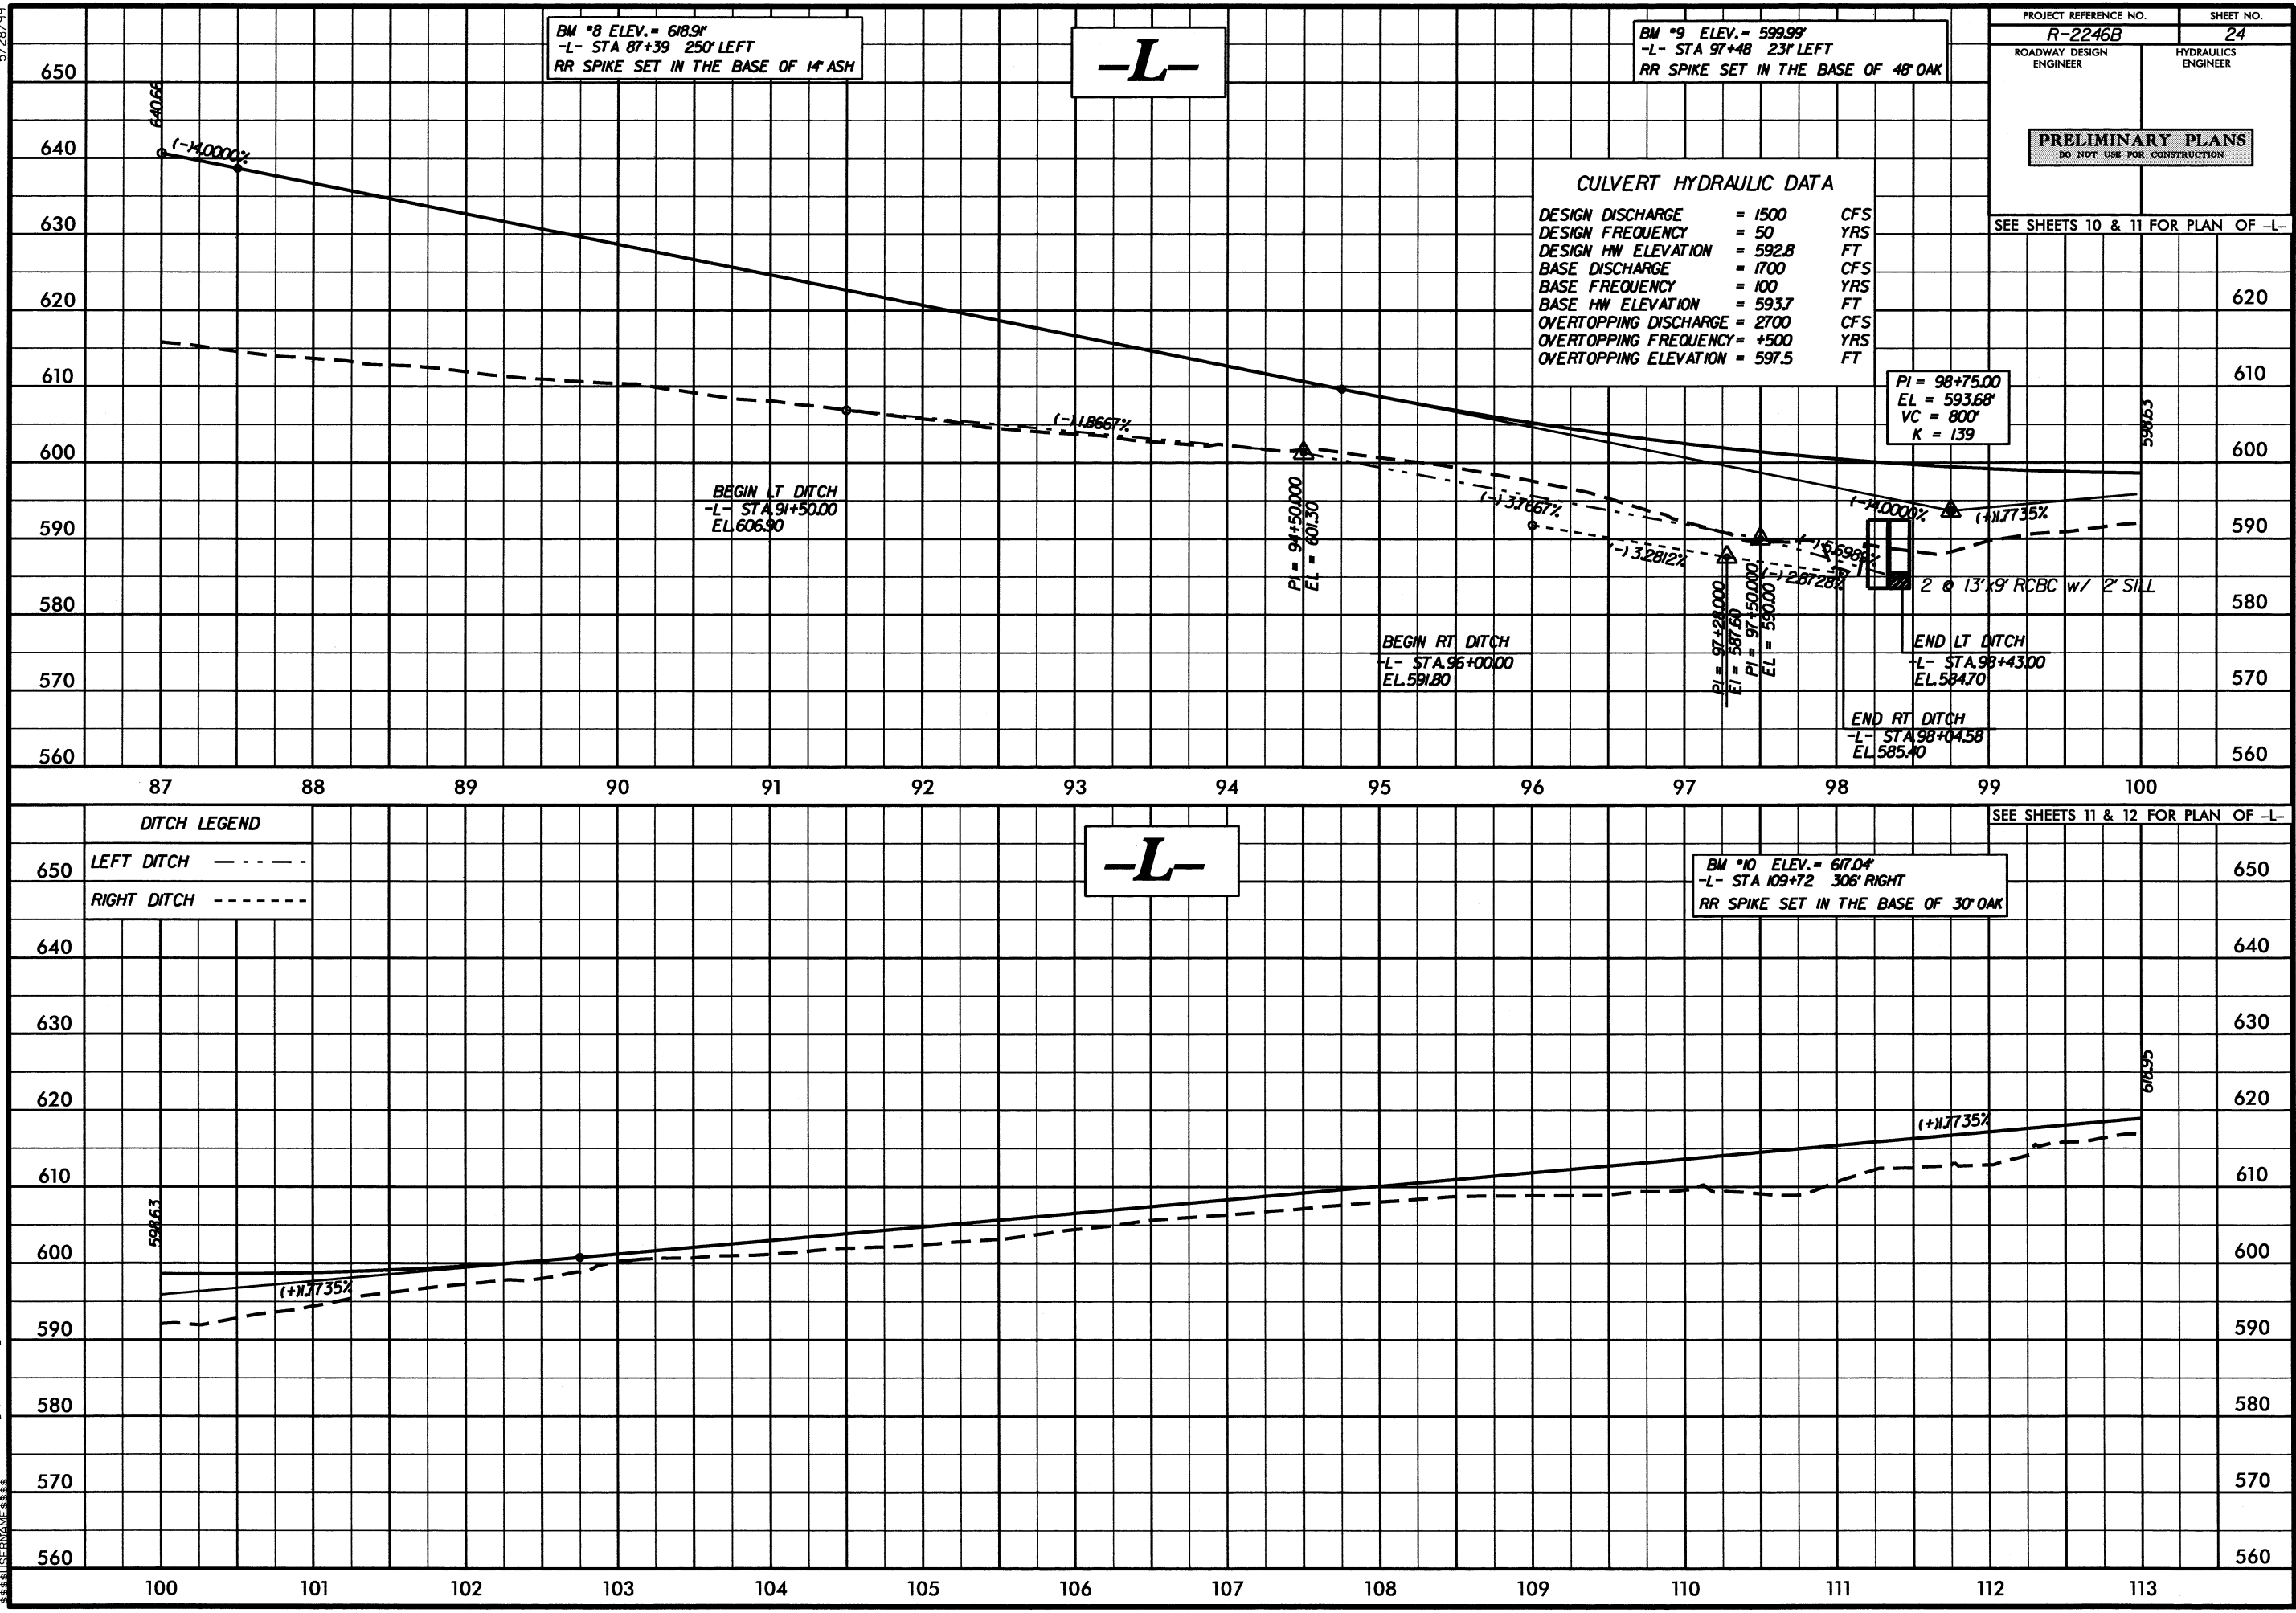


5/28/99

DITCH LEGEND
LEFT DITCH - - - - -
RIGHT DITCH - - - - -

BM *11 ELEV. = 619.03'
L- STA 118+75 289' LEFT
RR SPIKE SET IN THE BASE OF 28" OAK

-L-


PROJECT REFERENCE NO. R-2246B	SHEET NO. 25
ROADWAY DESIGN ENGINEER	HYDRAULICS ENGINEER
PRELIMINARY PLANS DO NOT USE FOR CONSTRUCTION	
SEE SHEETS 12 & 13 FOR PLAN OF -L-	

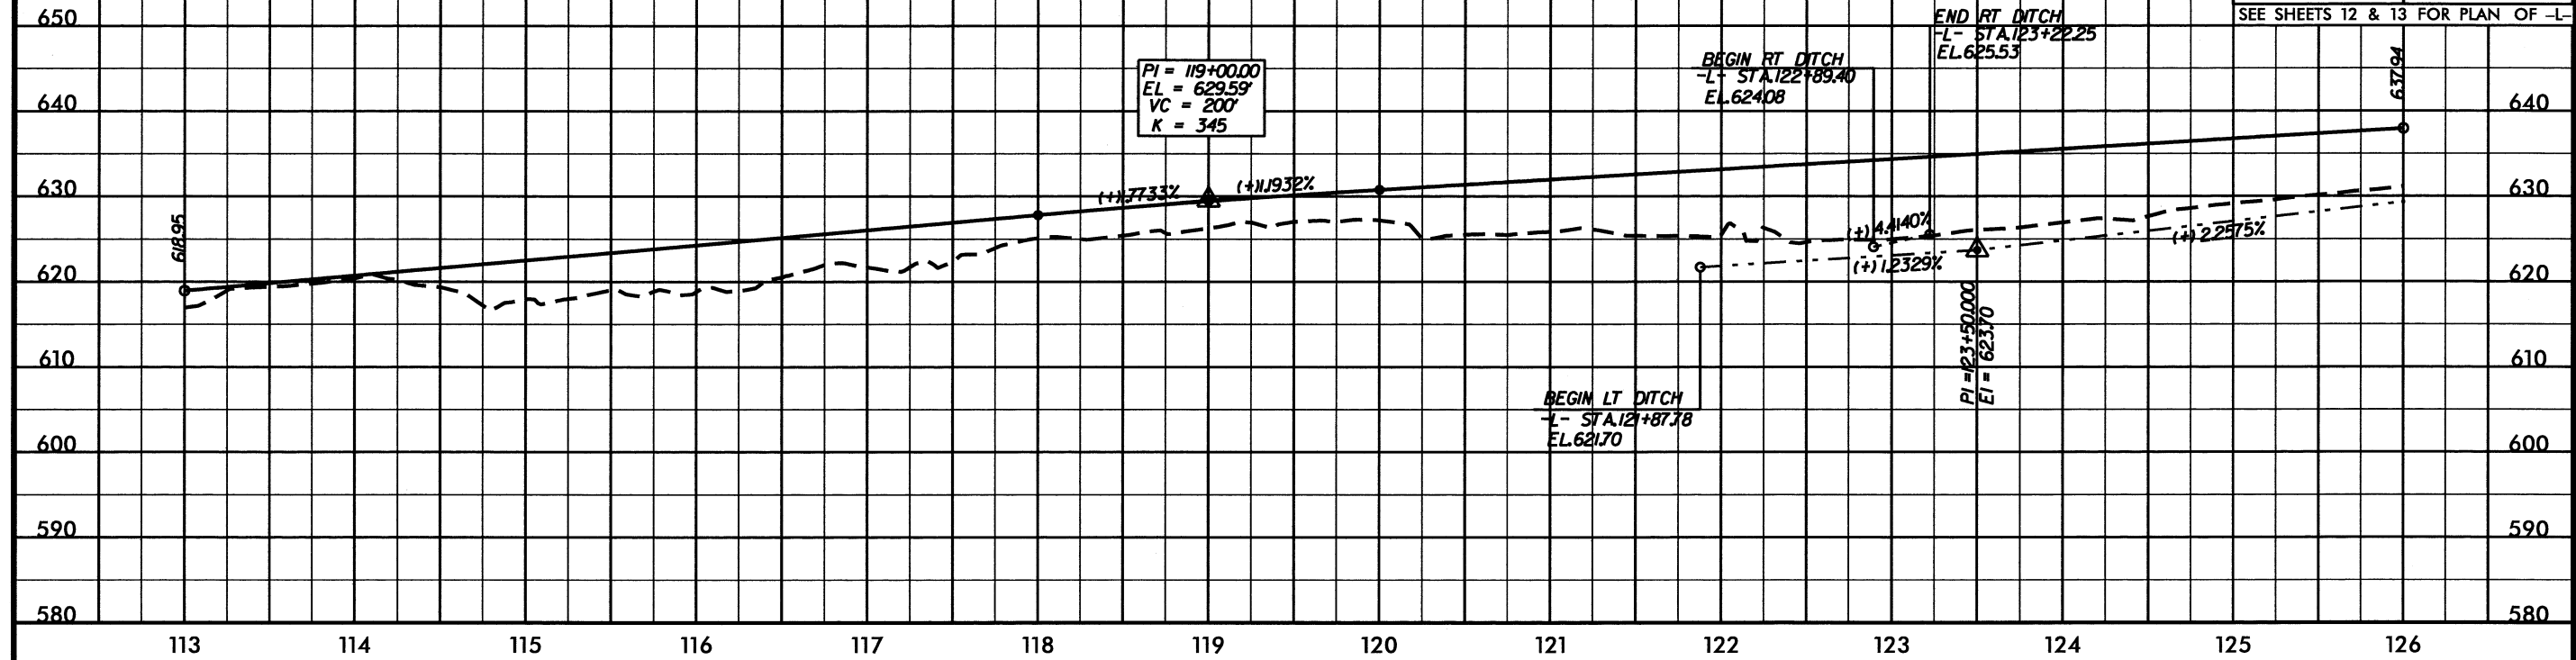


-L-

BM *12 ELEV. = 639.59'
L- STA 135+11 234' LEFT
RR SPIKE SET IN THE BASE OF 44" OAK

SEE SHEETS 13 & 14 FOR PLAN OF -L-

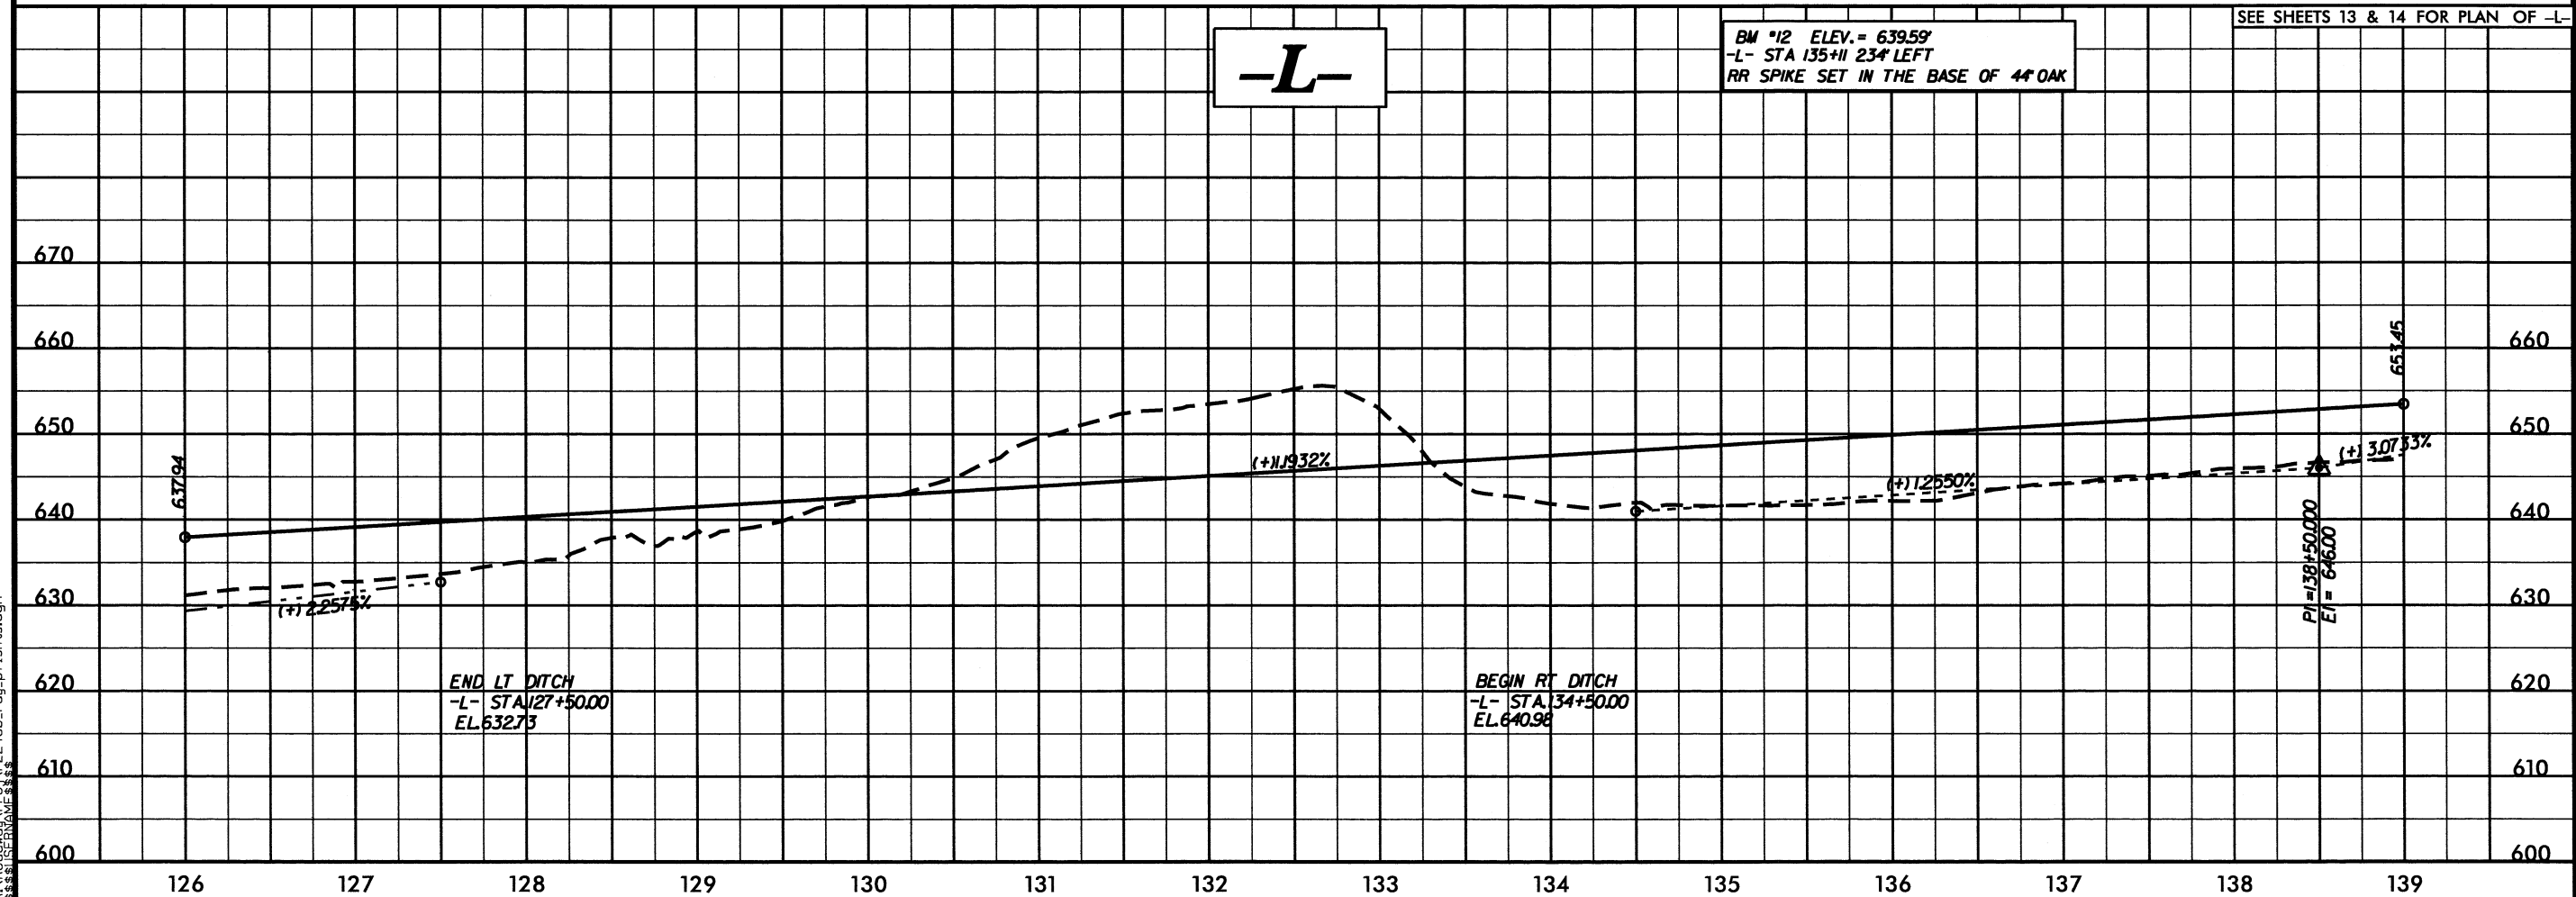

SEP-2002 118
R-2246B-rdy-plshts.dgn
R-2246B.dwg

 

5/28/99


SEE SHEET 7 FOR PLAN OF -Y3-

BM *3 ELEV. = 605.88'
-L- STA 27+71.240' LEFT
RR SPIKE SET IN THE BASE OF 16' ELM

-Y3-

-Y-

PROJECT REFERENCE NO. R-2246B		SHEET NO. 27
ROADWAY DESIGN ENGINEER	HYDRAULICS ENGINEER	
PRELIMINARY PLANS DO NOT USE FOR CONSTRUCTION		
SEE SHEET 6 FOR PLAN OF -Y-		

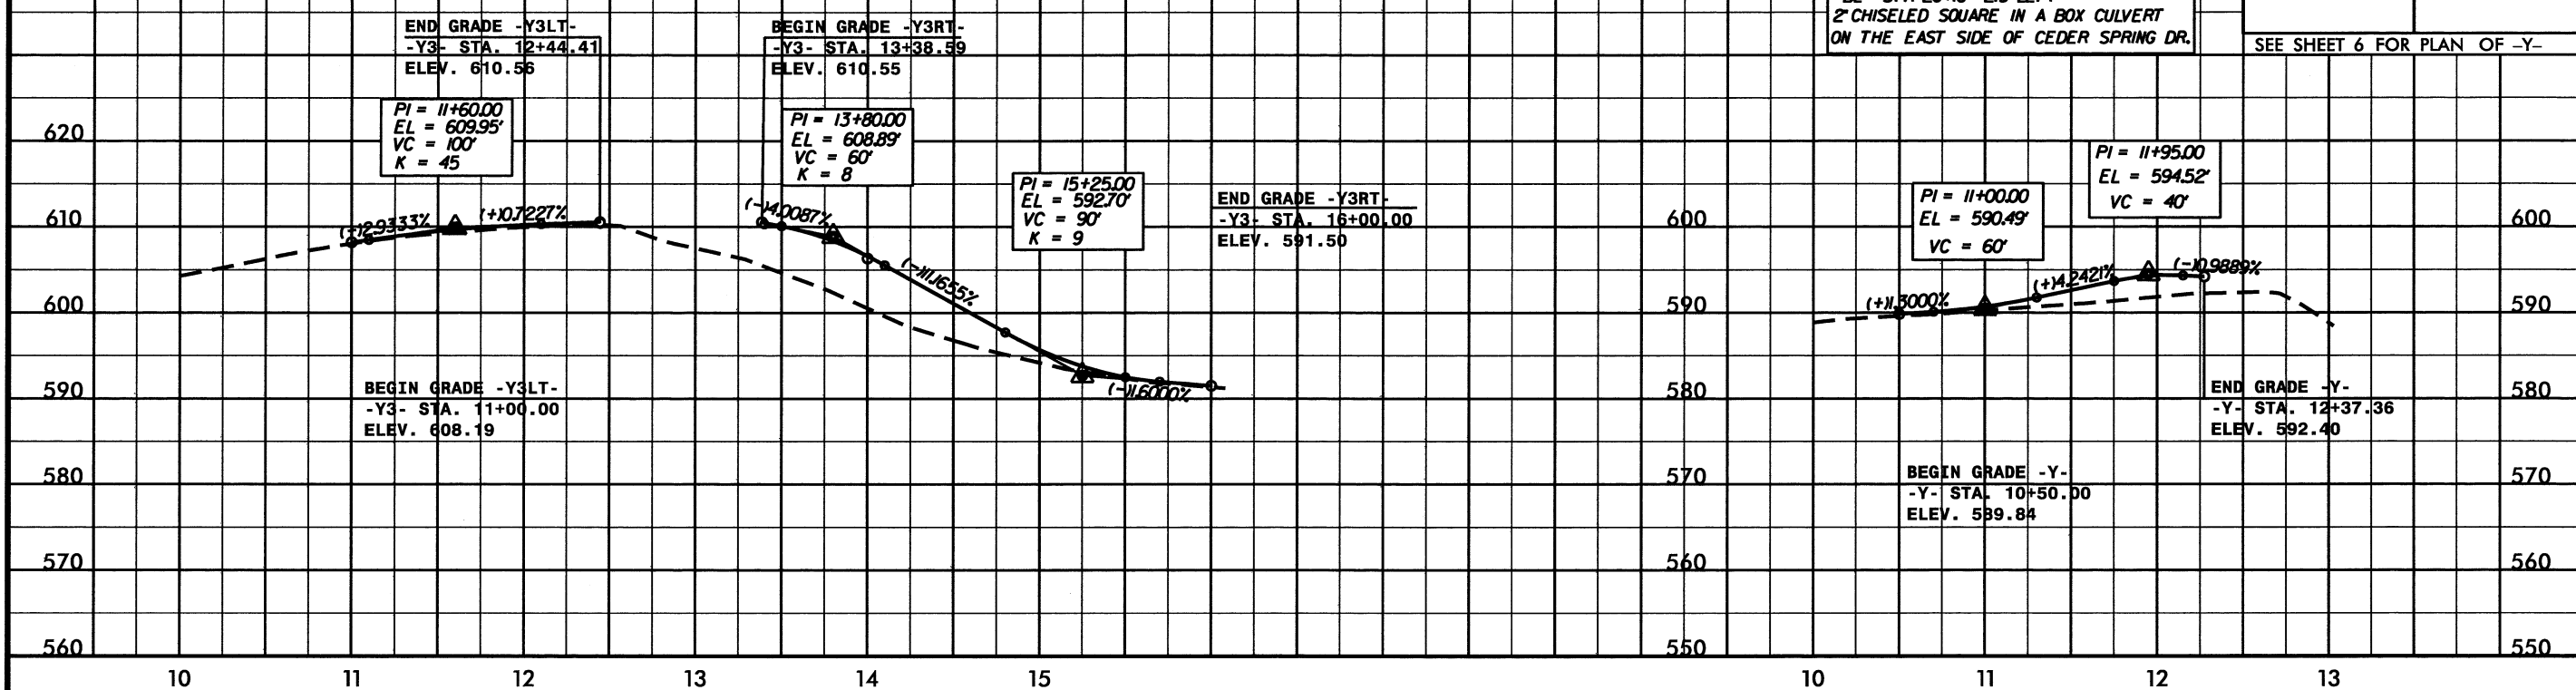

DITCH LEGEND
LEFT DITCH - - - - -
RIGHT DITCH - - - - -

BM *7 ELEV. = 619.88'
-Y2REV- STA 25+29.229' LEFT
RR SPIKE SET IN THE BASE OF 26' WILLOW OAK


-Y2REV-

PIPE HYDRAULIC DATA
DRAINAGE STRUCTURE NO.

DRAINAGE AREA	= 3.9	AC
DESIGN FREQUENCY	= 25	YRS
DESIGN DISCHARGE	= 14.0	CFS
DESIGN HW ELEVATION	= 612.24	FT
100 YEAR DISCHARGE	= 17.0	CFS
100 YEAR HW ELEVATION	= 612.43	FT
OVERTOPPING FREQUENCY	= 100 +	YRS
OVERTOPPING DISCHARGE	= 21.0	CFS
OVERTOPPING ELEVATION	= 612.65	FT

PIPE HYDRAULIC DATA
DRAINAGE STRUCTURE NO.


DRAINAGE AREA	= 8.69	AC
DESIGN FREQUENCY	= 25	YRS
DESIGN DISCHARGE	= 23.0	CFS
DESIGN HW ELEVATION	= 607.54	FT
100 YEAR DISCHARGE	= 26.0	CFS
100 YEAR HW ELEVATION	= 607.66	FT
OVERTOPPING FREQUENCY	= 500 +	YRS
OVERTOPPING DISCHARGE	= 80.0	CFS
OVERTOPPING ELEVATION	= 611.81	FT

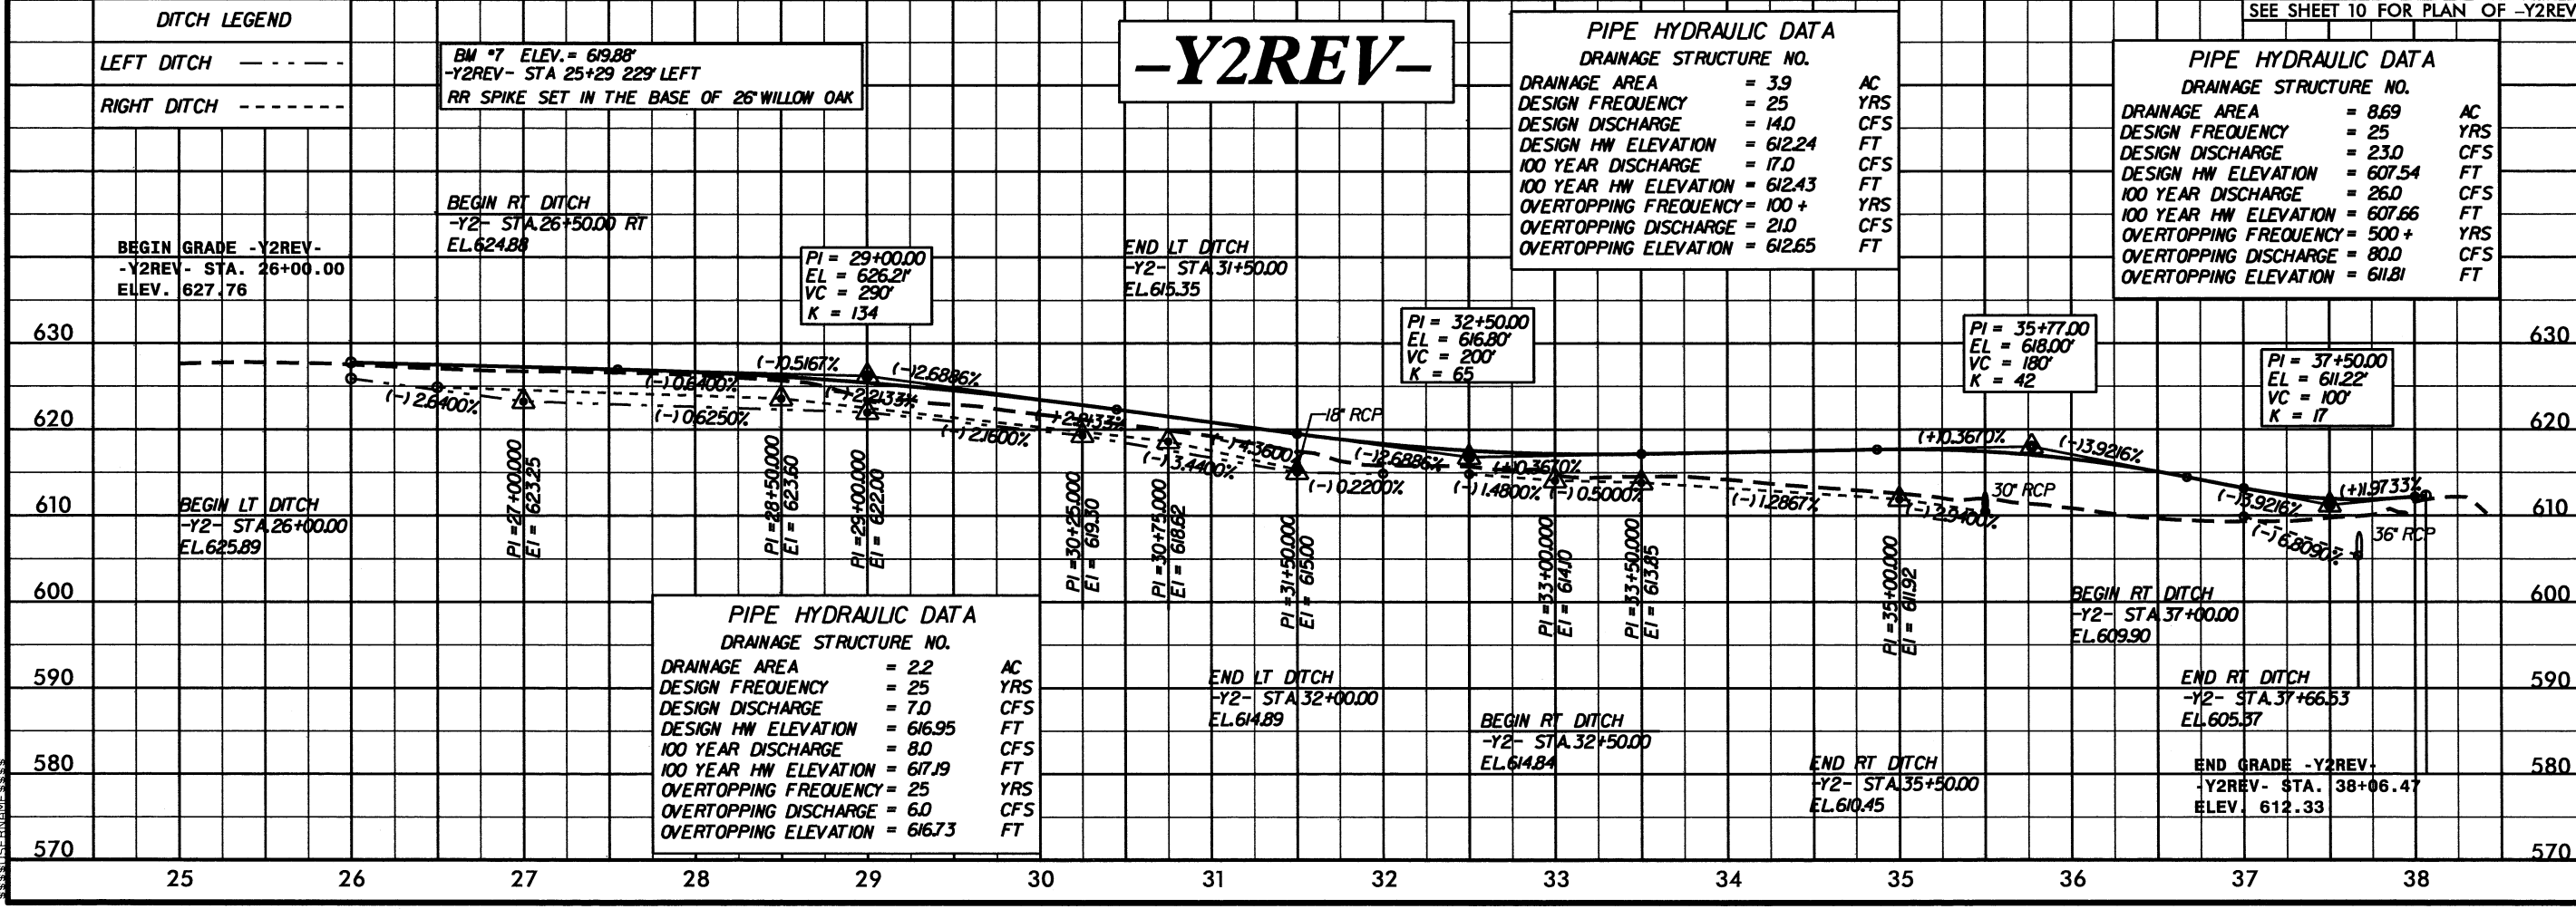

PIPE HYDRAULIC DATA
DRAINAGE STRUCTURE NO.

DRAINAGE AREA	= 2.2	AC
DESIGN FREQUENCY	= 25	YRS
DESIGN DISCHARGE	= 7.0	CFS
DESIGN HW ELEVATION	= 616.95	FT
100 YEAR DISCHARGE	= 8.0	CFS
100 YEAR HW ELEVATION	= 617.19	FT
OVERTOPPING FREQUENCY	= 25	YRS
OVERTOPPING DISCHARGE	= 6.0	CFS
OVERTOPPING ELEVATION	= 616.73	FT

17-SEP-2012 11:18
R:\Roadway\Projects\2246b_rdy_p\figs\figs.dgn

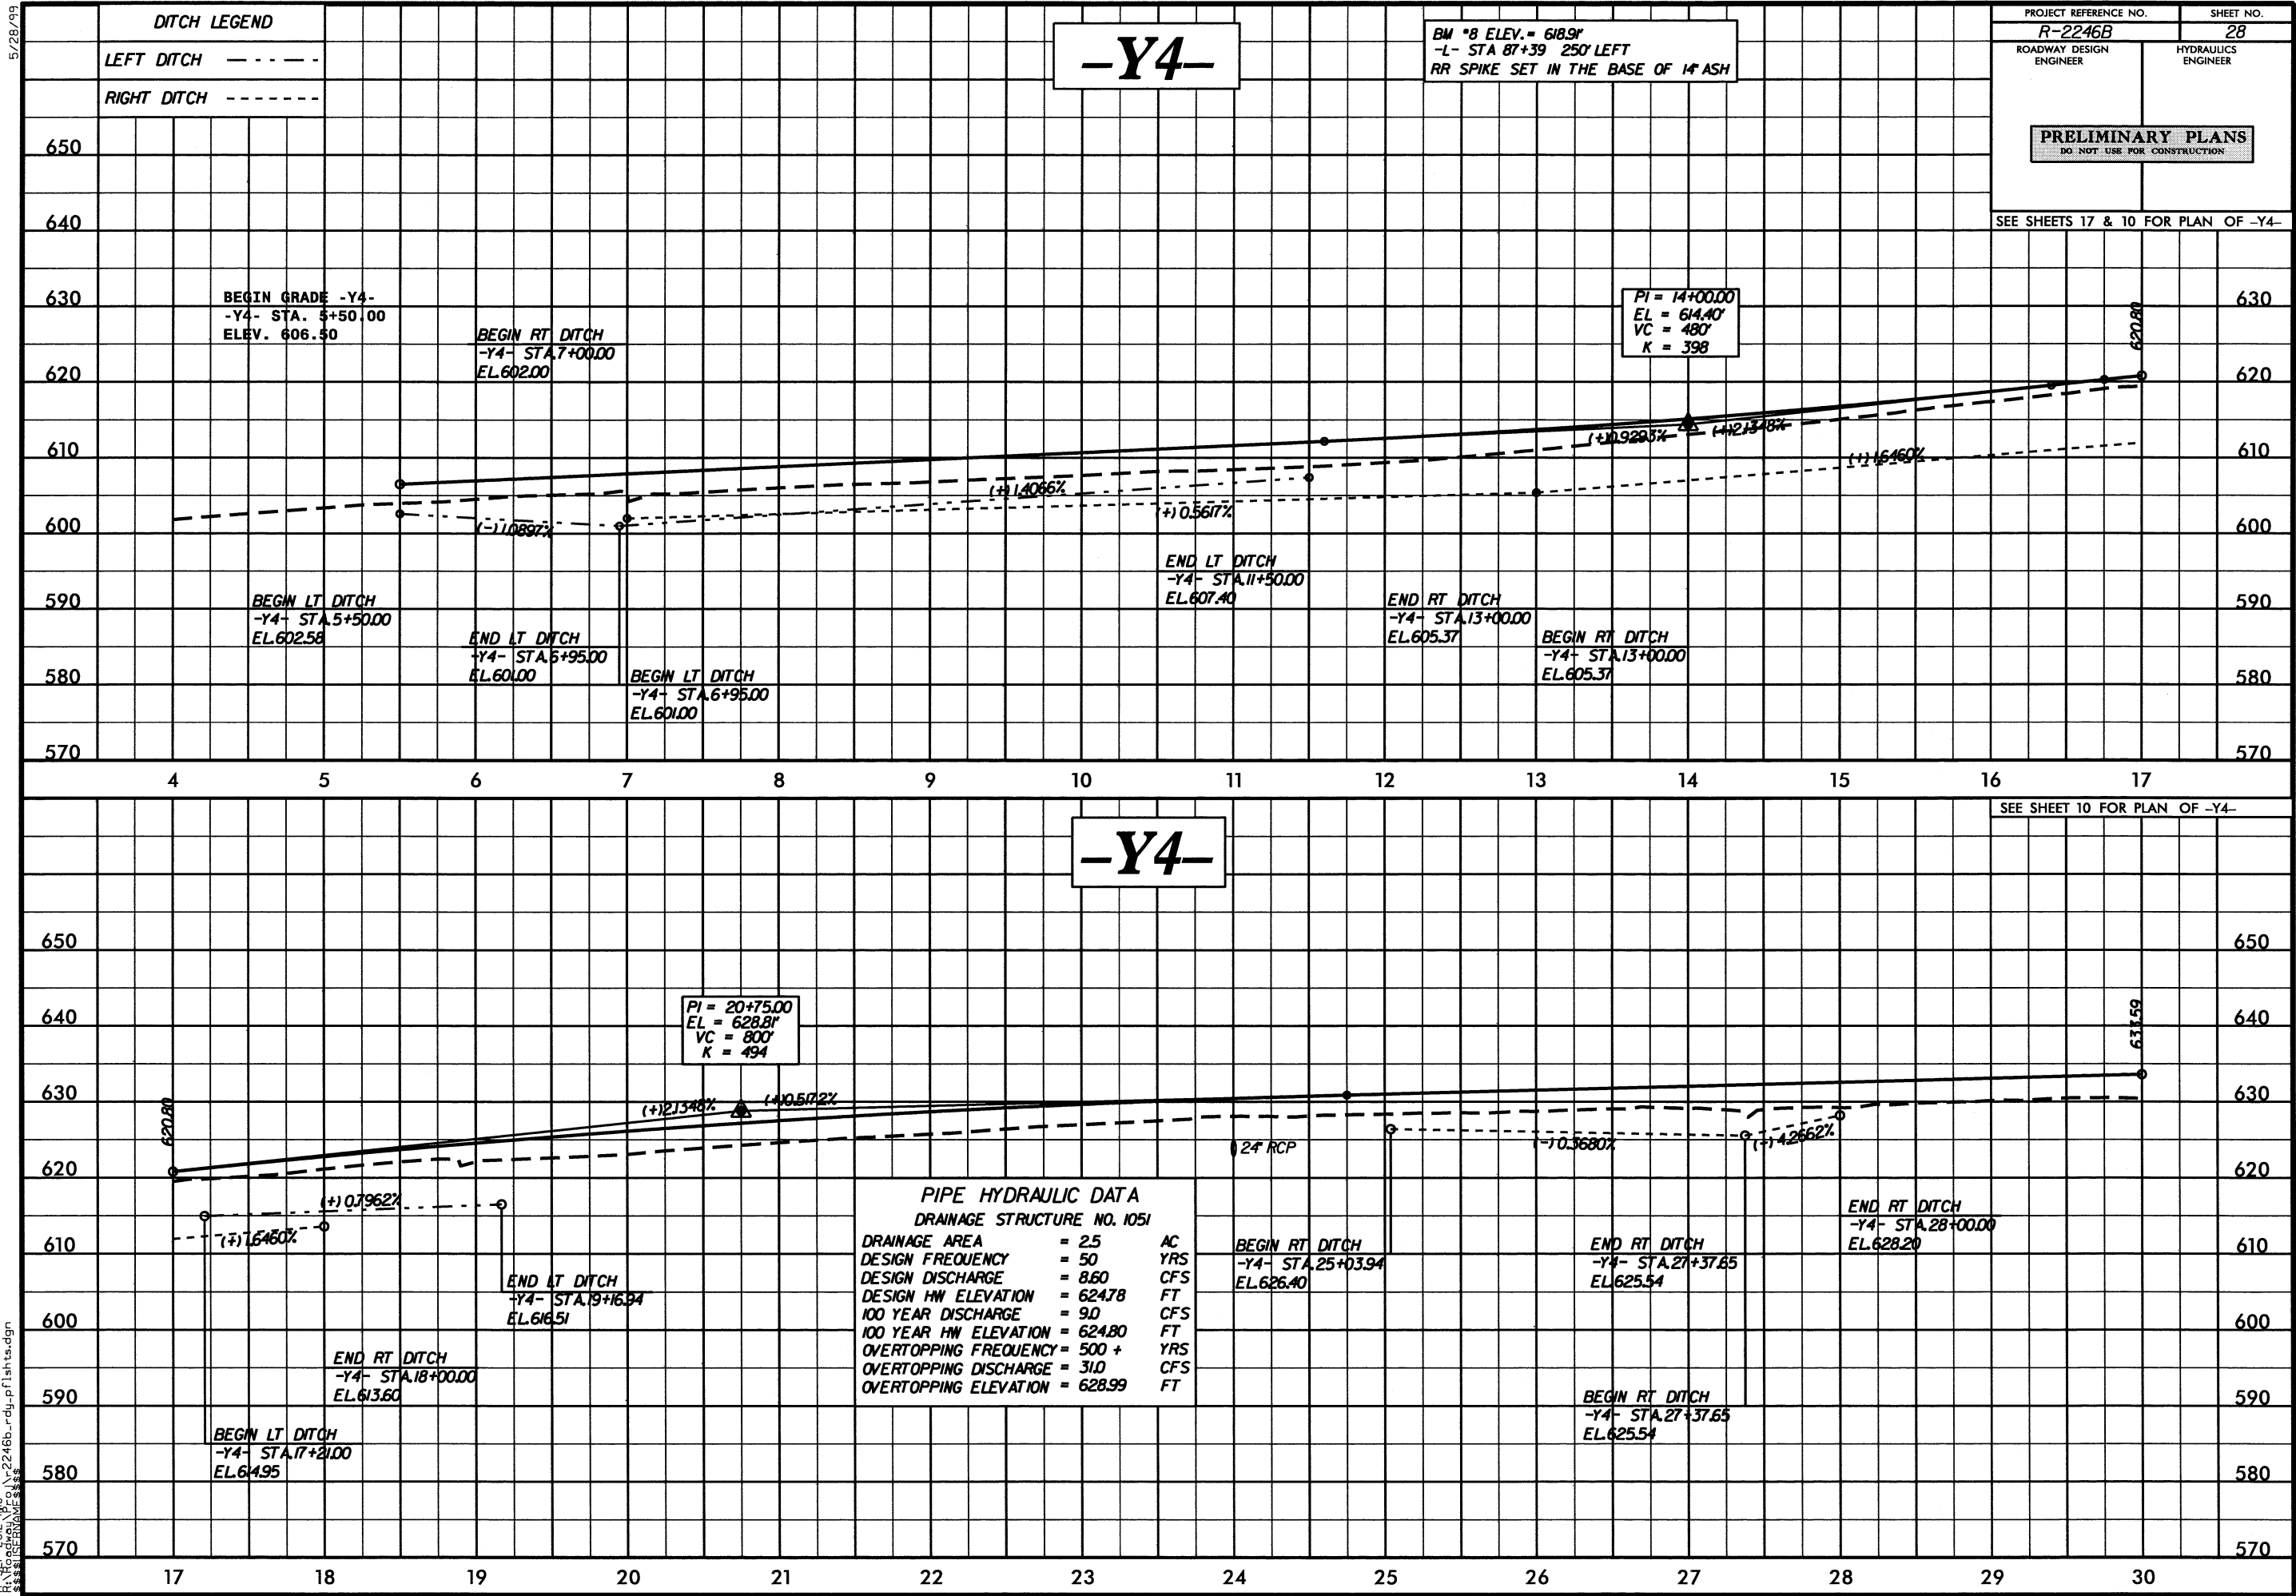

DITCH LEGEND

LEFT DITCH - - - - -

RIGHT DITCH - - - - -

-Y4-

BM *8 ELEV. = 618.9'
-L- STA 87+39 250' LEFT
RR SPIKE SET IN THE BASE OF 14" ASH

PROJECT REFERENCE NO.
R-2246B

SHEET NO.
28

ROADWAY DESIGN
ENGINEER

HYDRAULICS
ENGINEER

PRELIMINARY PLANS
DO NOT USE FOR CONSTRUCTION

SEE SHEETS 17 & 10 FOR PLAN OF -Y4-

-Y4-

SEE SHEET 10 FOR PLAN OF -Y4-

PIPE HYDRAULIC DATA			
DRAINAGE STRUCTURE NO. 1051			
DRAINAGE AREA	= 2.5	AC	
DESIGN FREQUENCY	= 50	YRS	
DESIGN DISCHARGE	= 8.60	CFS	
DESIGN HW ELEVATION	= 624.78	FT	
100 YEAR DISCHARGE	= 9.0	CFS	
100 YEAR HW ELEVATION	= 624.80	FT	
OVERTOPPING FREQUENCY	= 500 +	YRS	
OVERTOPPING DISCHARGE	= 31.0	CFS	
OVERTOPPING ELEVATION	= 628.99	FT	

5/28/99

7-SEP-2002 148
R-2246b_rdy.plt
R-2246b_rdy.plt

DITCH LEGEND	
LEFT DITCH	-----
RIGHT DITCH	-----

-Y4-

PROJECT REFERENCE NO.
R-2246B


SHEET NO.
29

ROADWAY DESIGN ENGINEER

HYDRAULICS ENGINEER


PRELIMINARY PLANS
DO NOT USE FOR CONSTRUCTION

SEE SHEET 18 FOR PLAN OF -Y4-

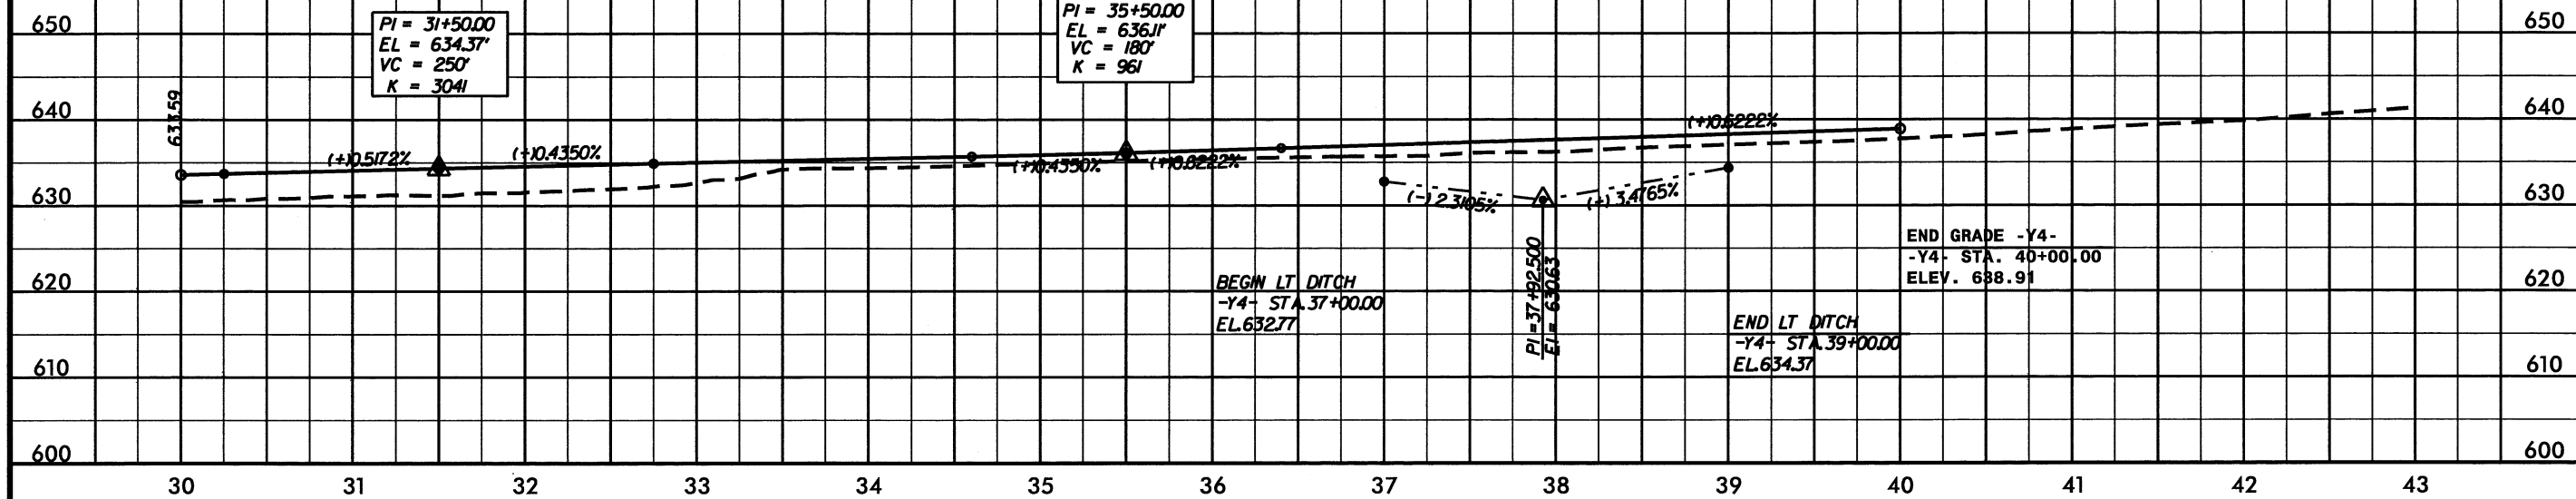


-Y5-

SEE SHEET 15 FOR PLAN OF -Y5-

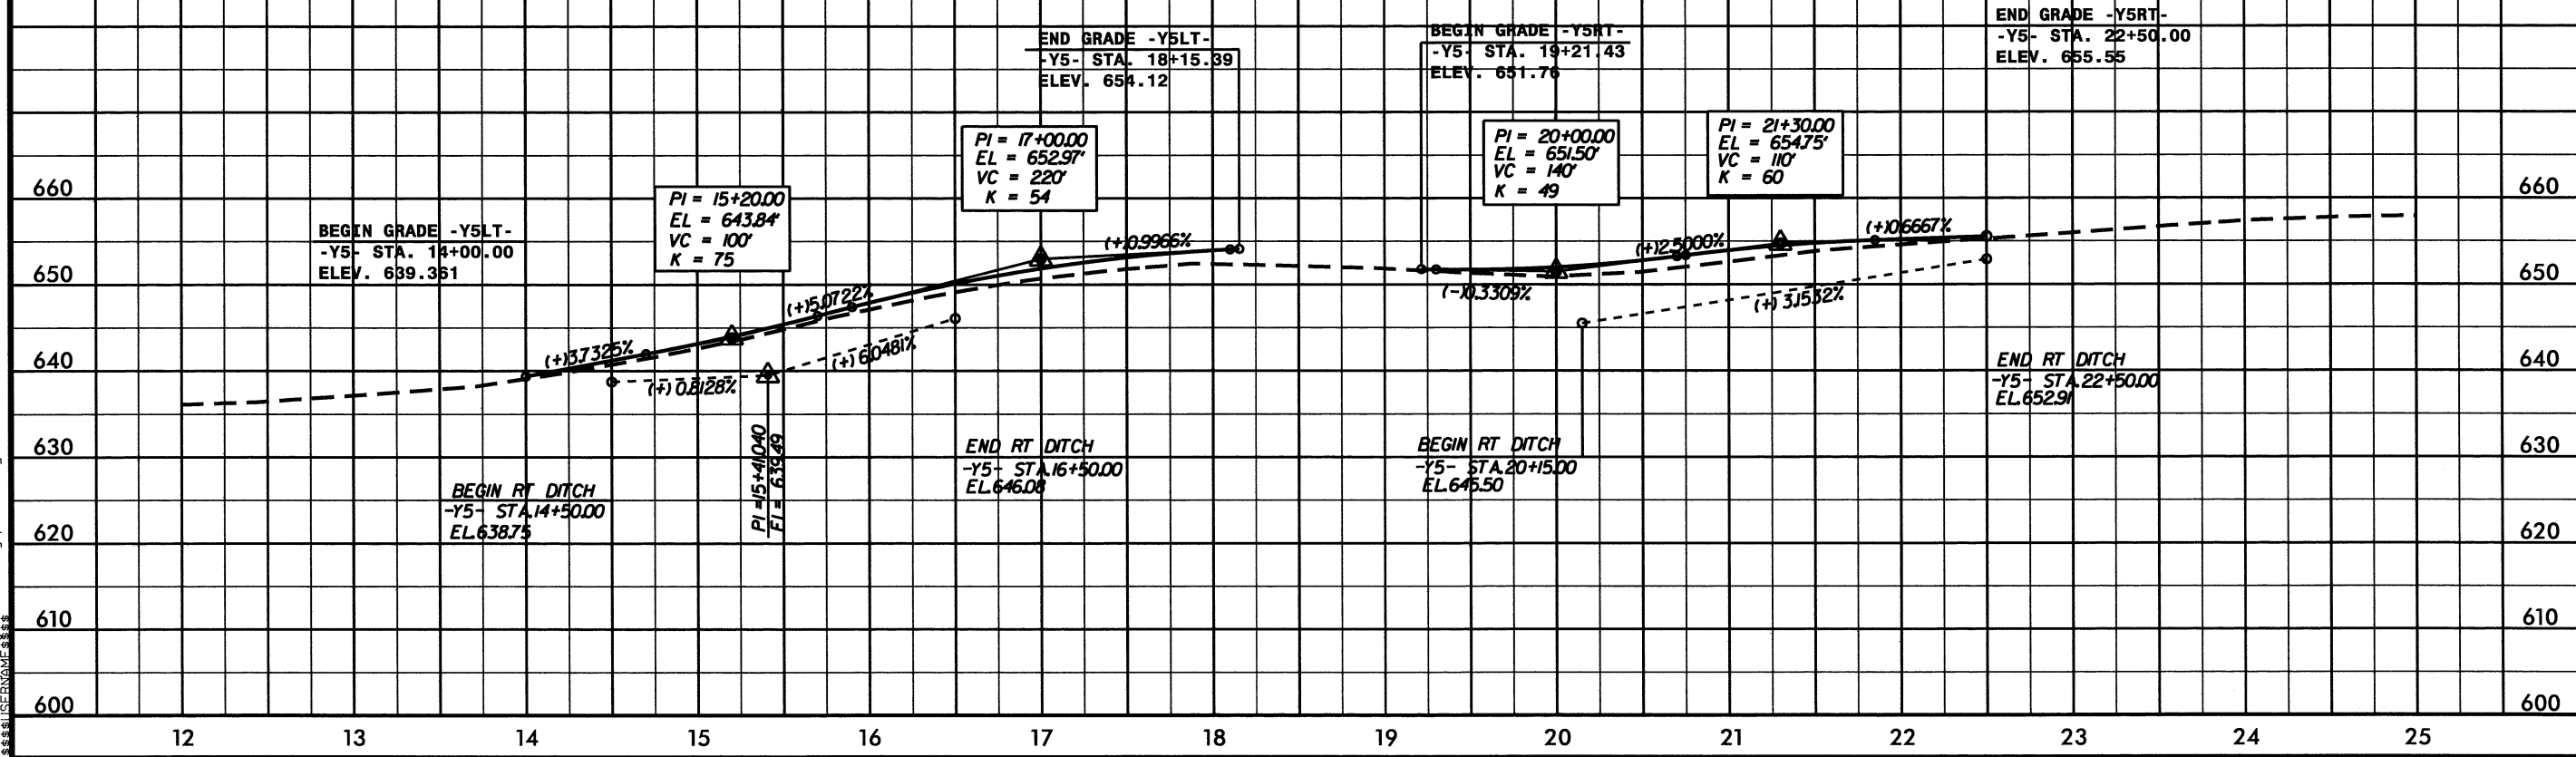

5/28/99

17 SEP 2012 11:18
N:\2246b-rd-j-pflahts.dgn
\$\$\$\$\$

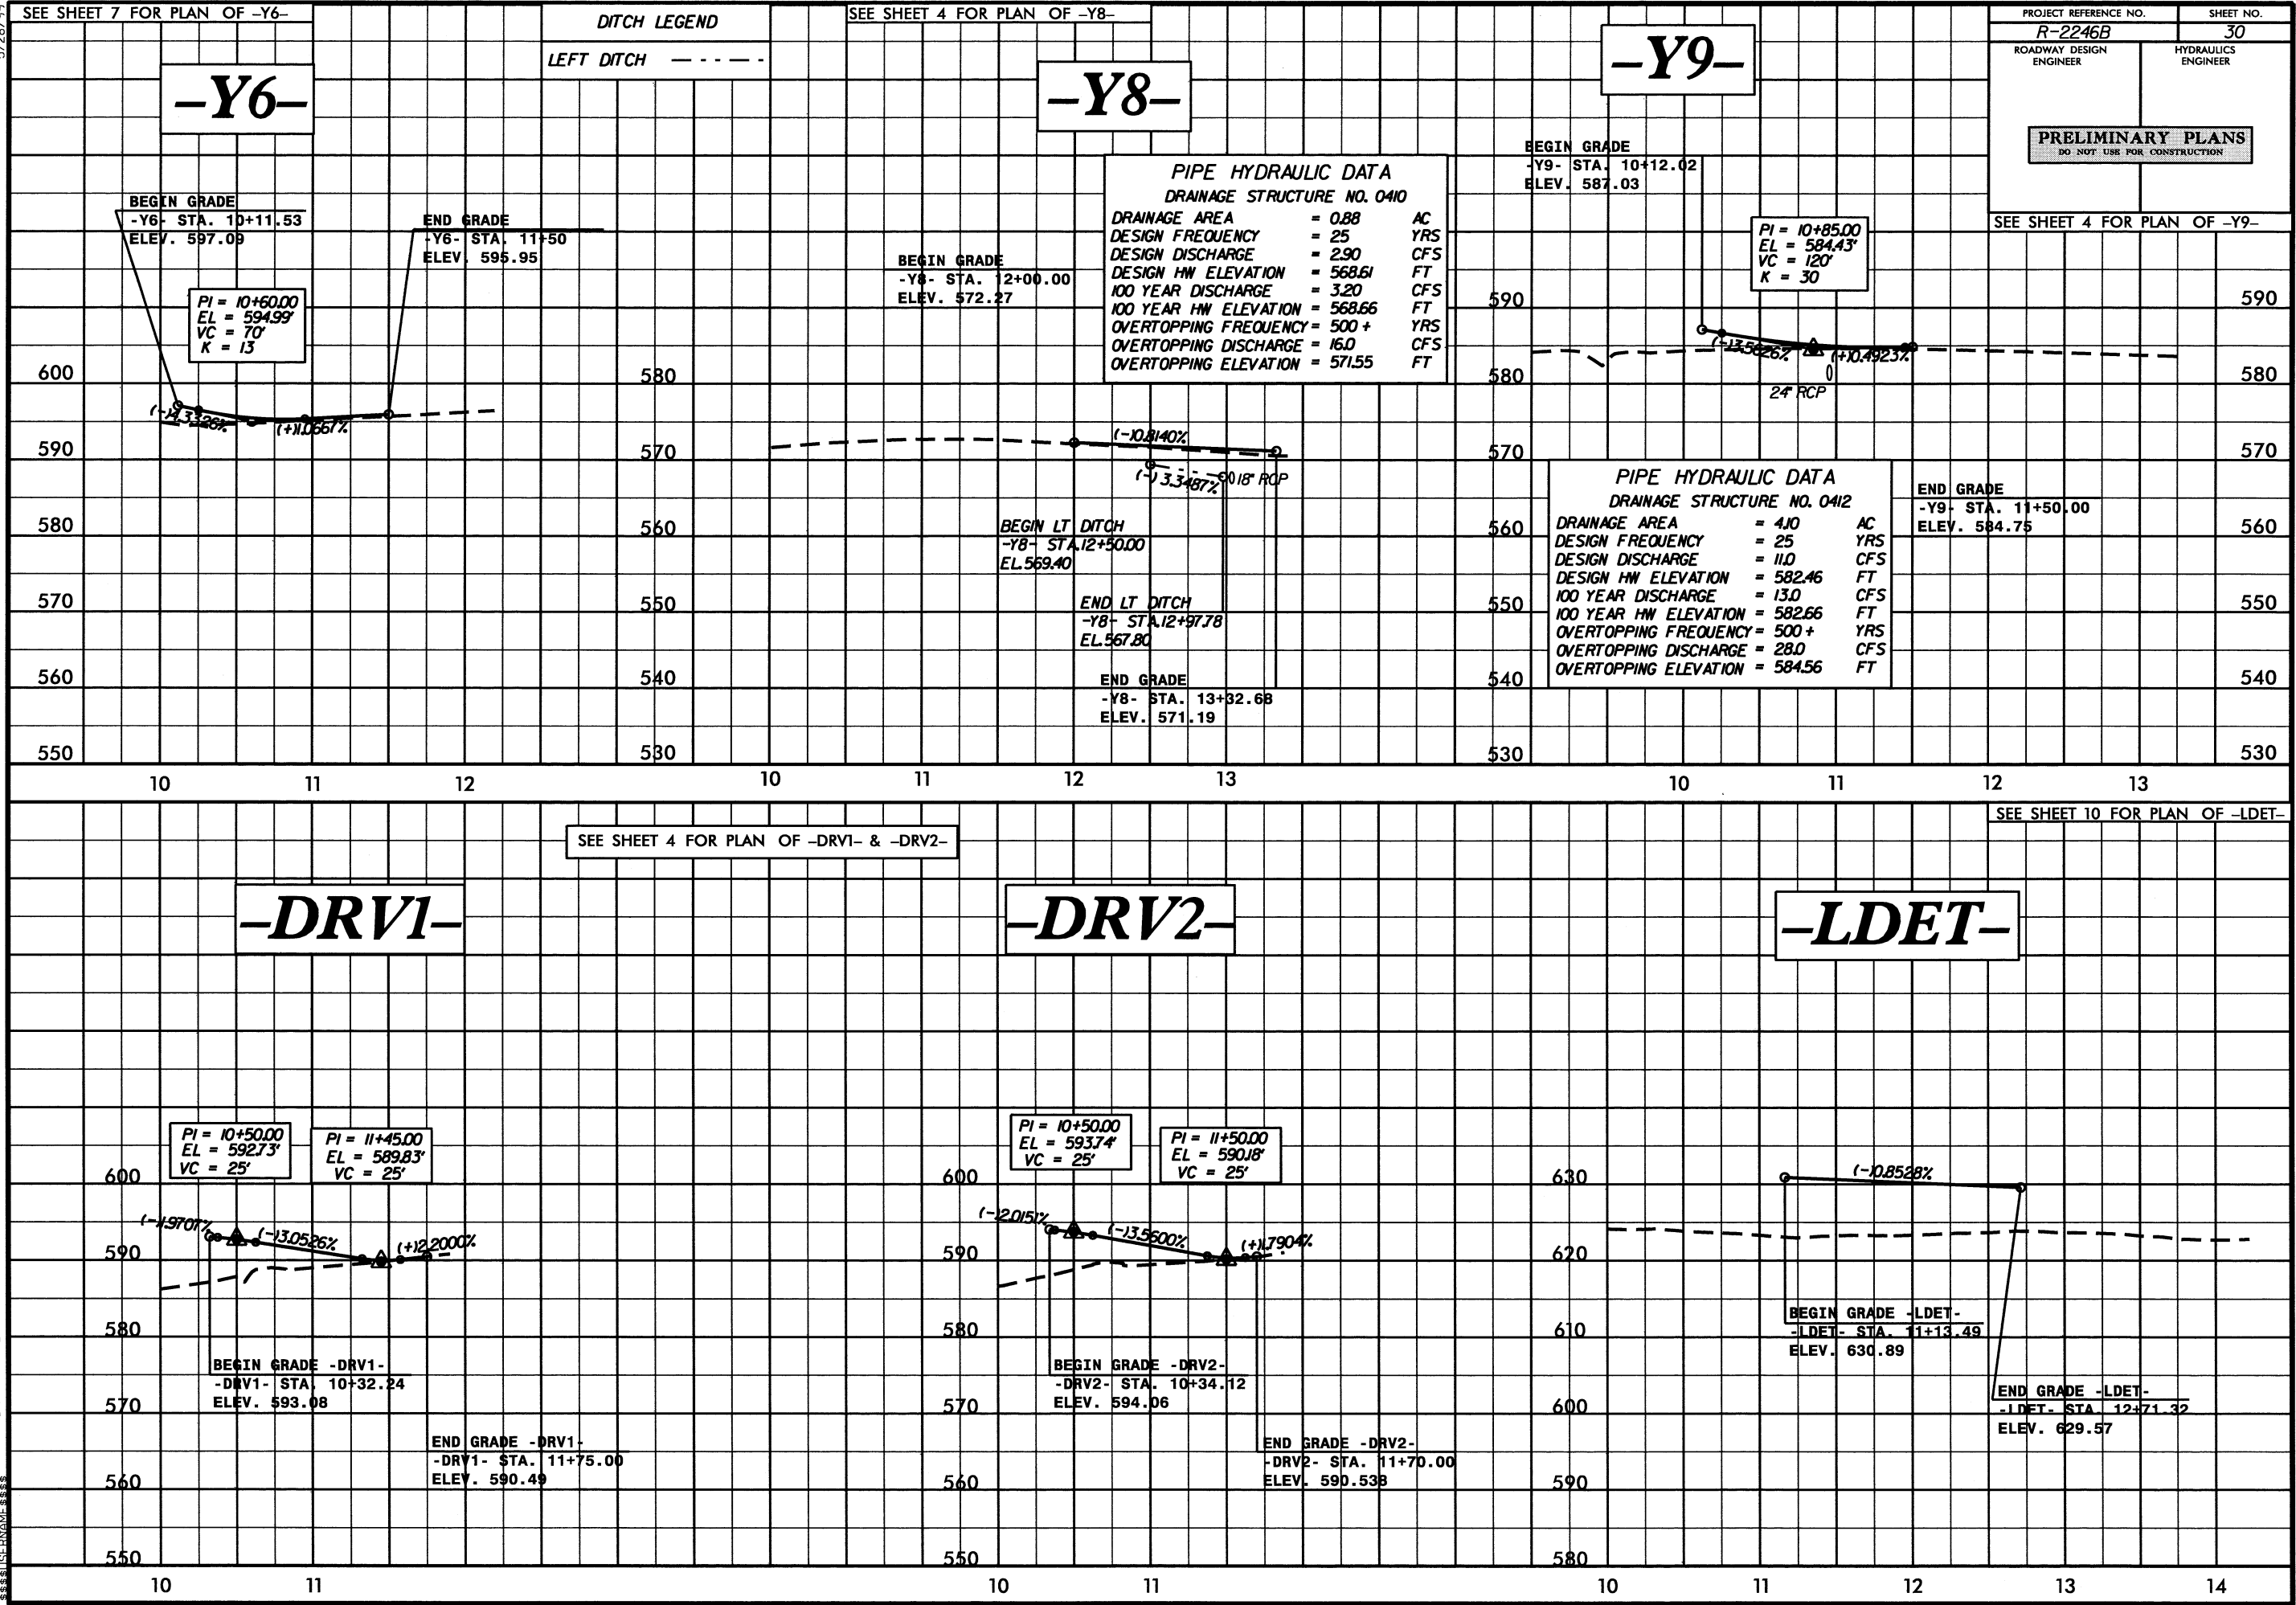


PROJECT REFERENCE NO.		SHEET NO.	
R-2246B		31	
ROADWAY DESIGN ENGINEER		HYDRAULICS ENGINEER	


PRELIMINARY PLANS

DO NOT USE FOR CONSTRUCTION

SEE SHEETS 10 & 11 FOR PLAN OF -RPA-

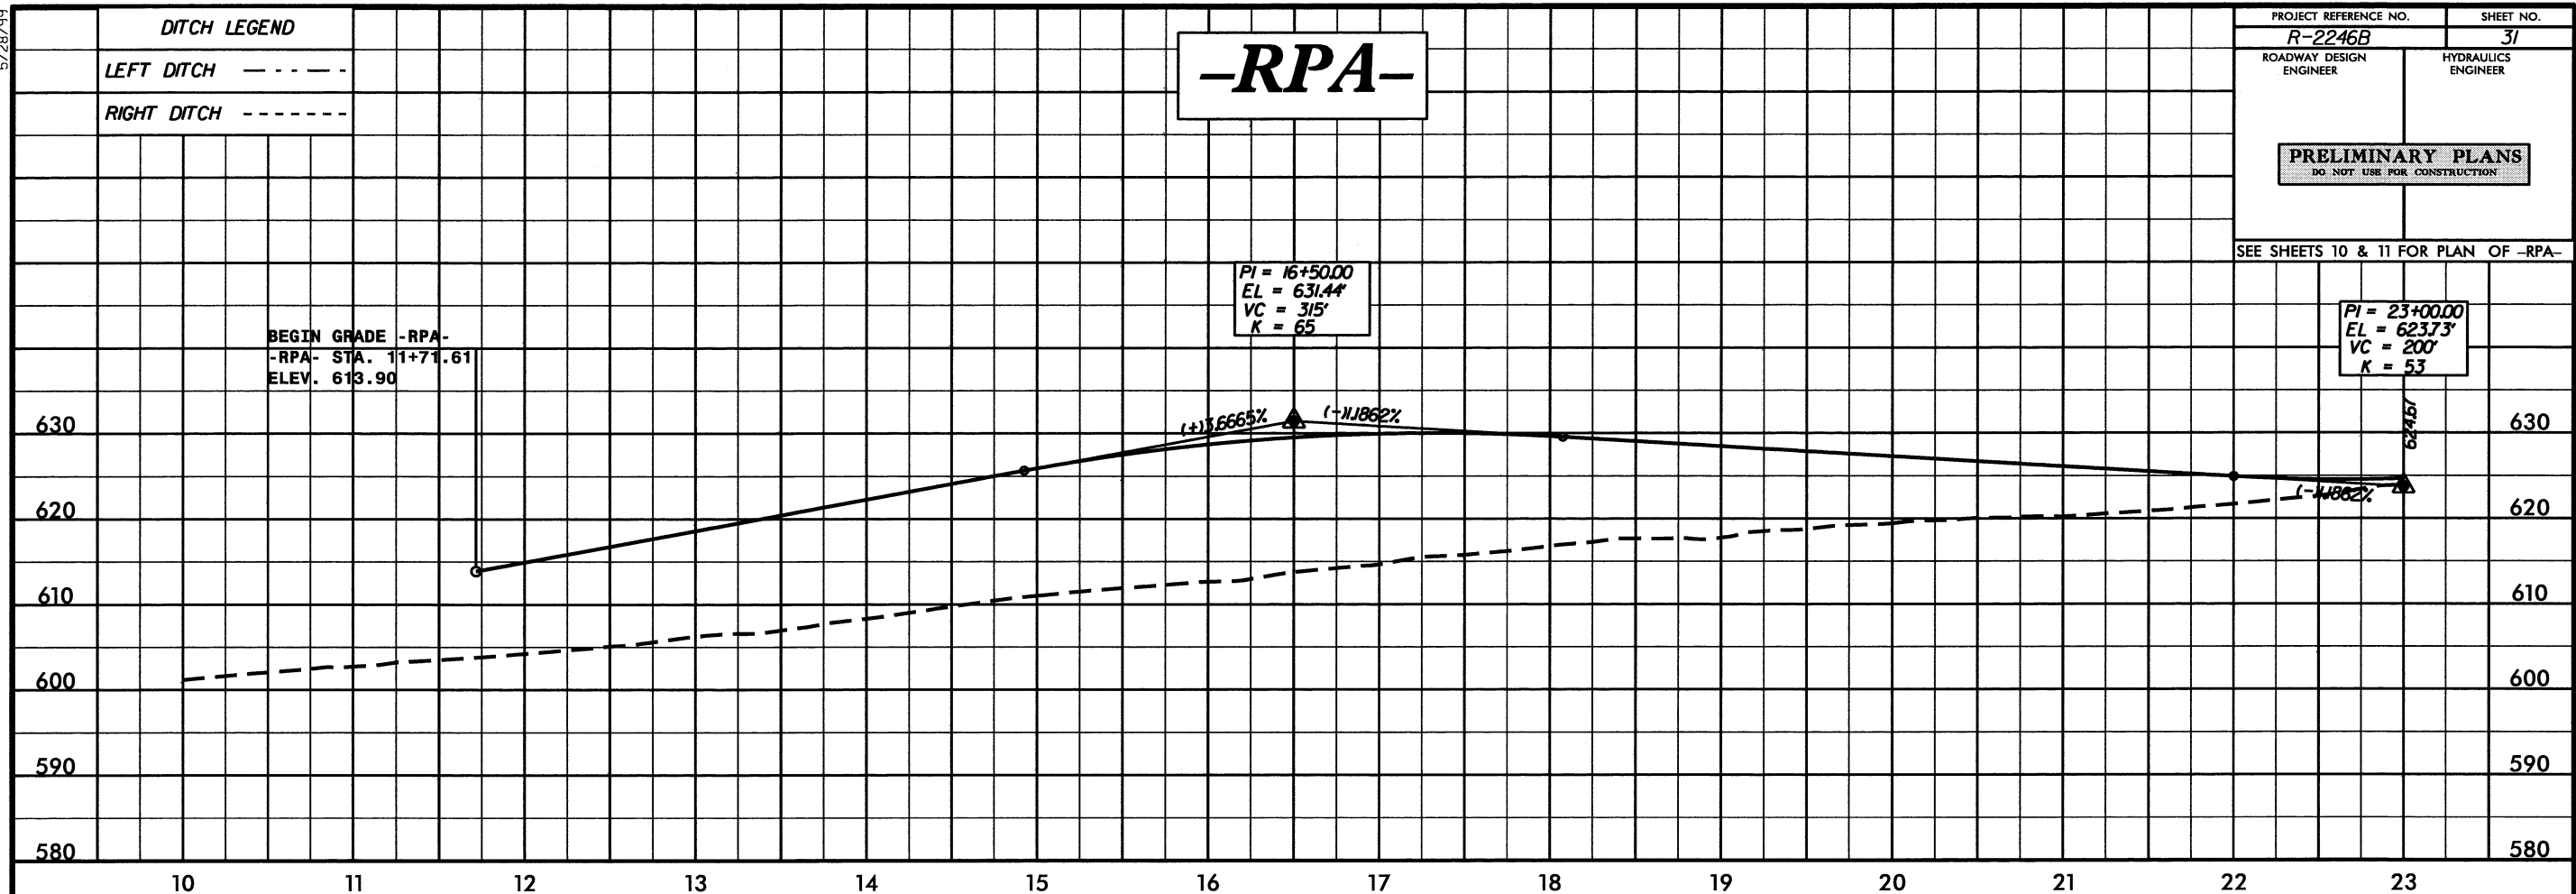


SEE SHEET 10 FOR PLAN OF -SPURA-

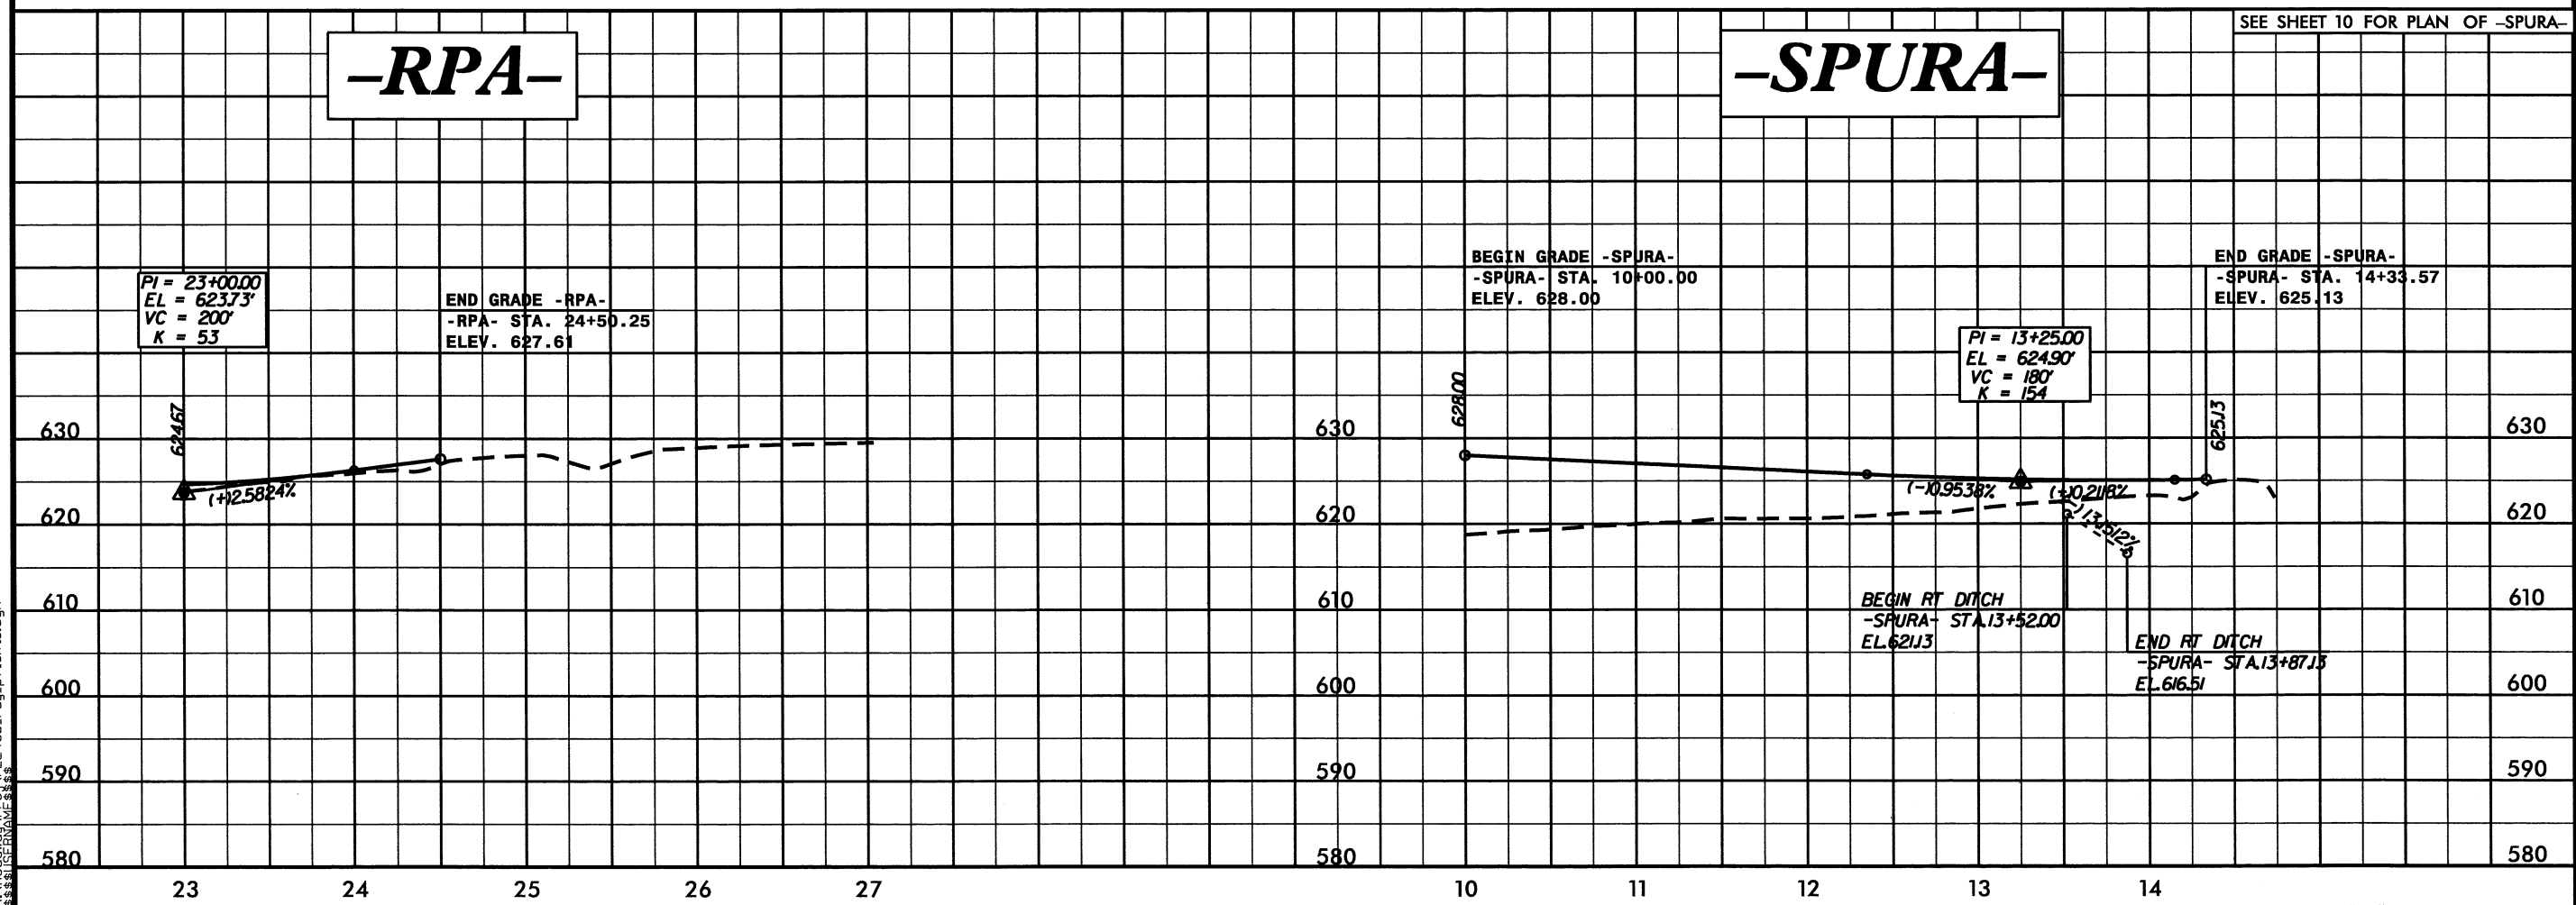

5/28/99

17 SEP 2012 11:18
R:\2246B\2246B-rd-plshts.dgn
\$\$\$\$\$


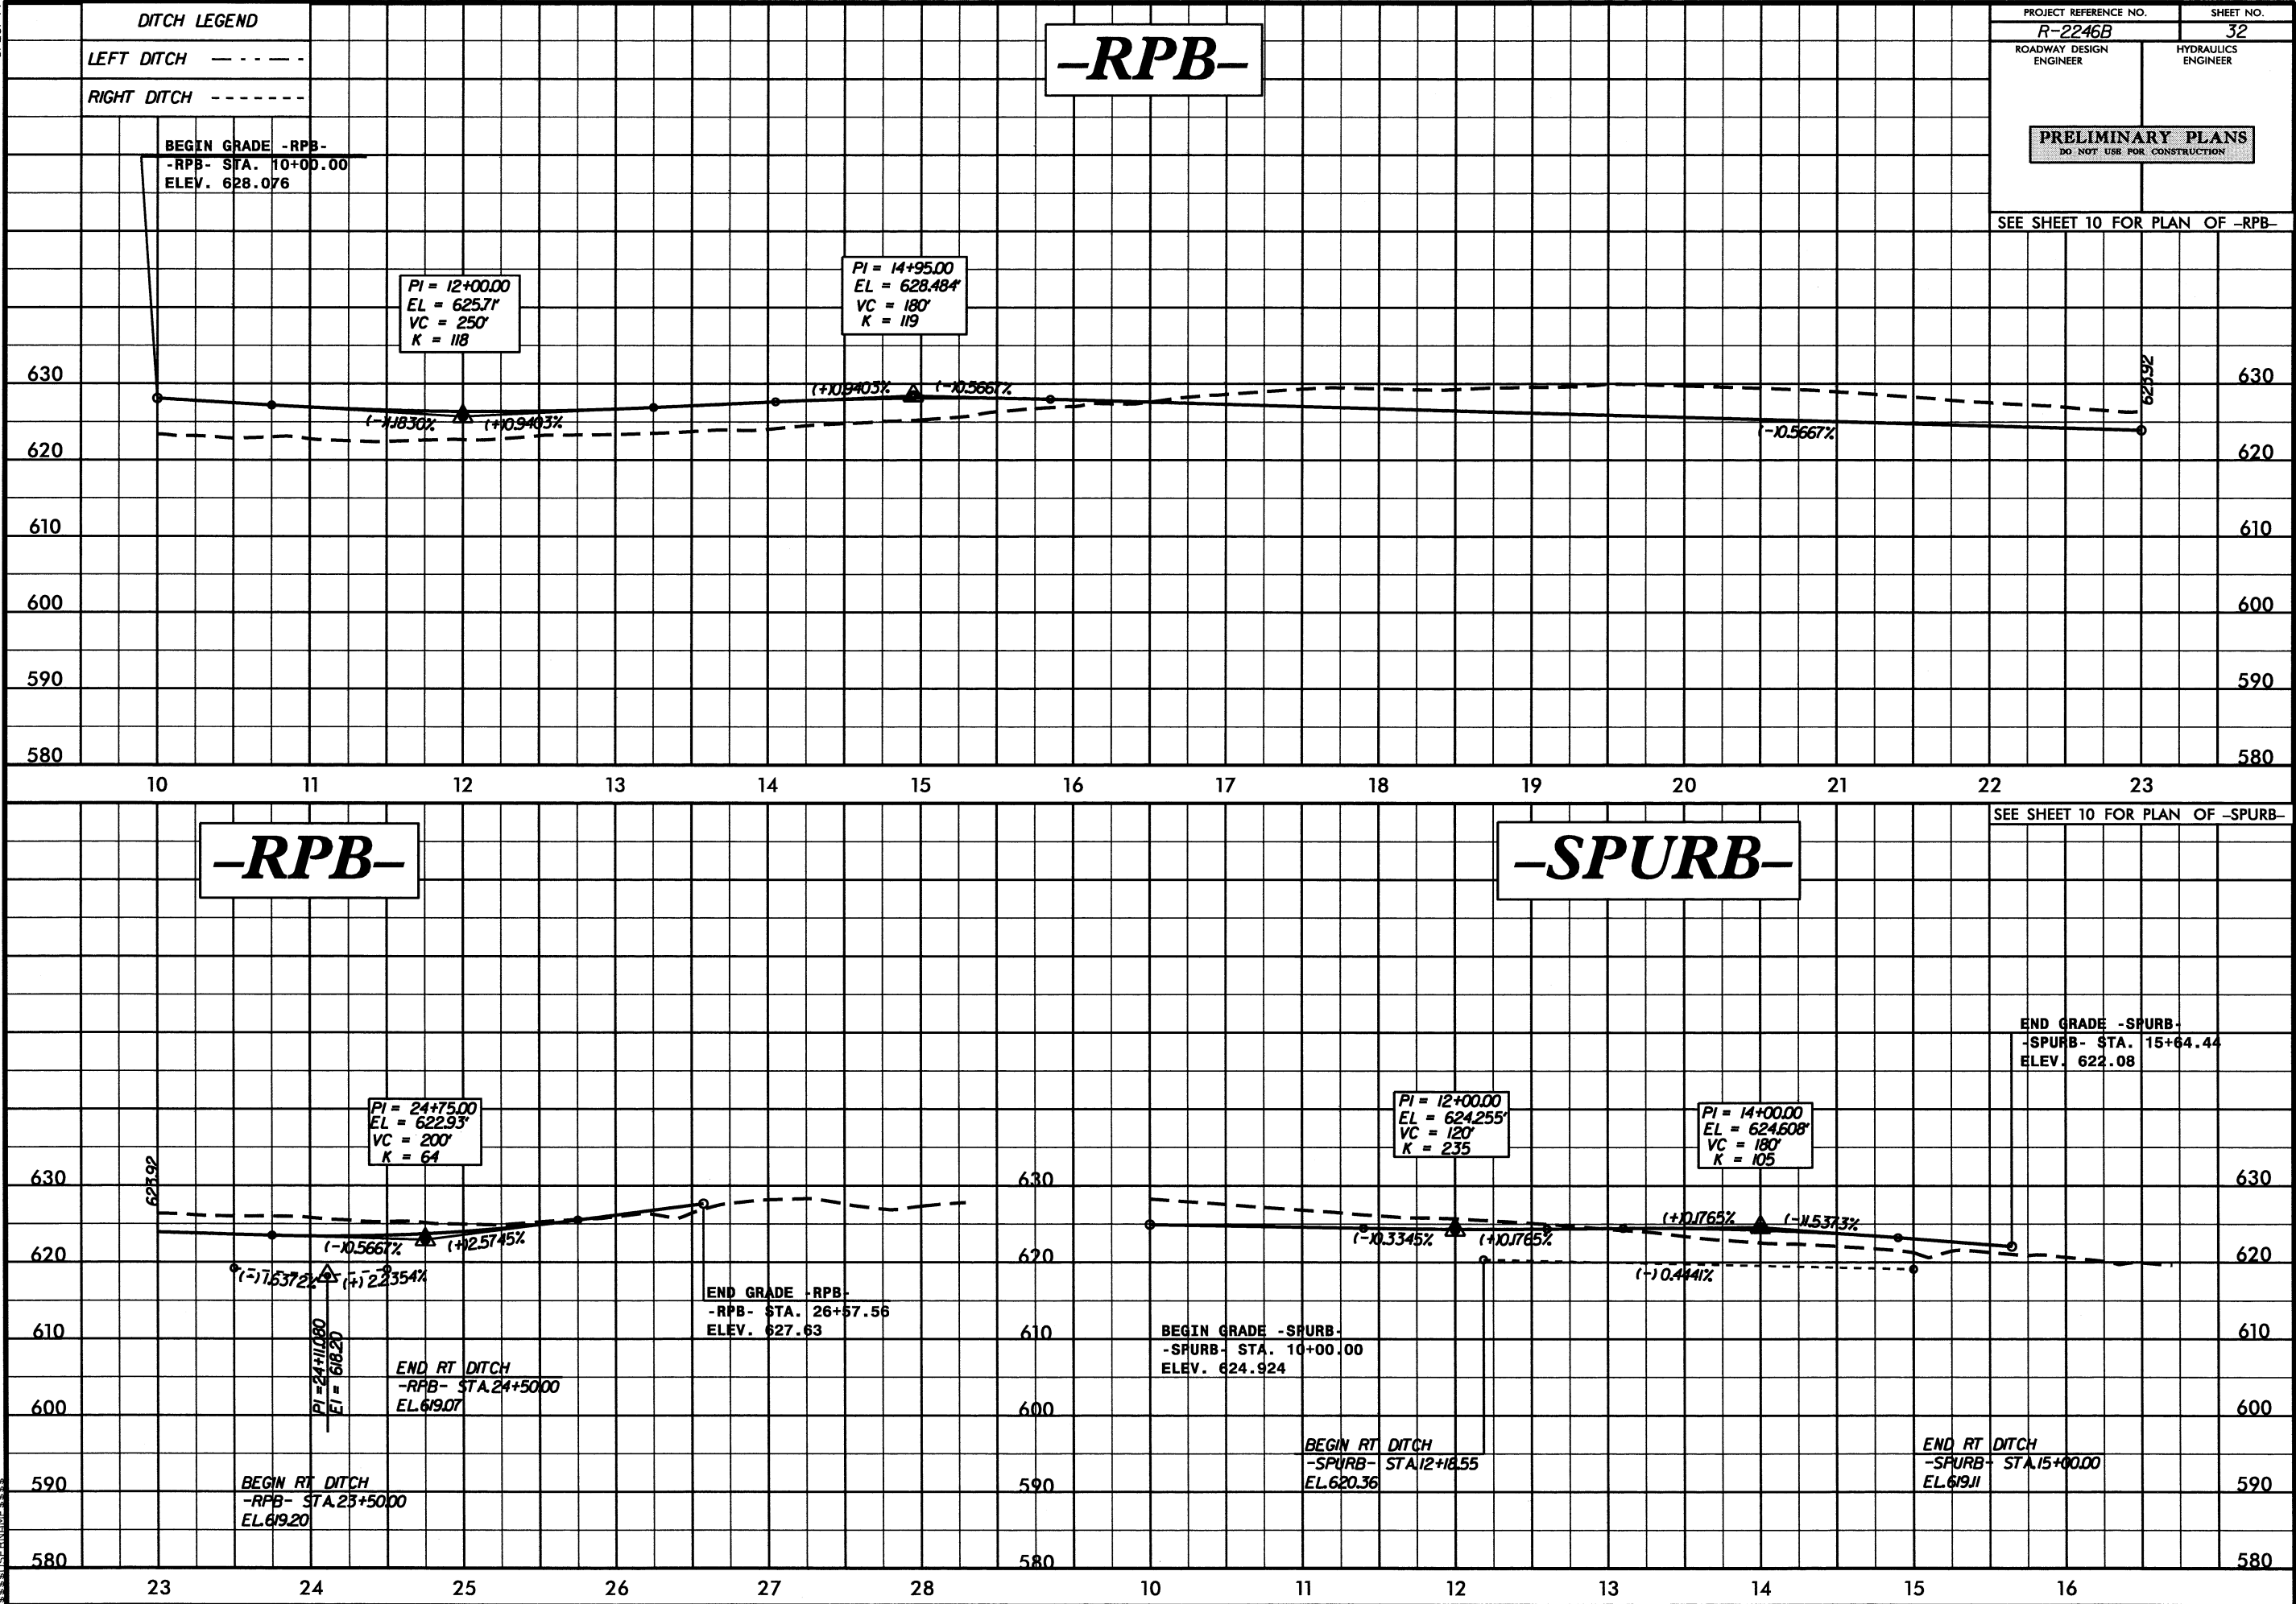


5/28/99

17 SEP 2012 11:18
R:\PROJECTS\2246b_rdy_pfl\shs.dgn
\$\$\$\$\$REFERENCE\$\$\$\$\$

DITCH LEGEND				
LEFT DITCH	----	----	----	----
RIGHT DITCH	-----	-----	-----	-----

PROJECT REFERENCE NO. R-2246B	SHEET NO. 33
ROADWAY DESIGN ENGINEER	HYDRAULICS ENGINEER
PRELIMINARY PLANS DO NOT USE FOR CONSTRUCTION	
SEE SHEET 10 FOR PLAN OF -RPC-	

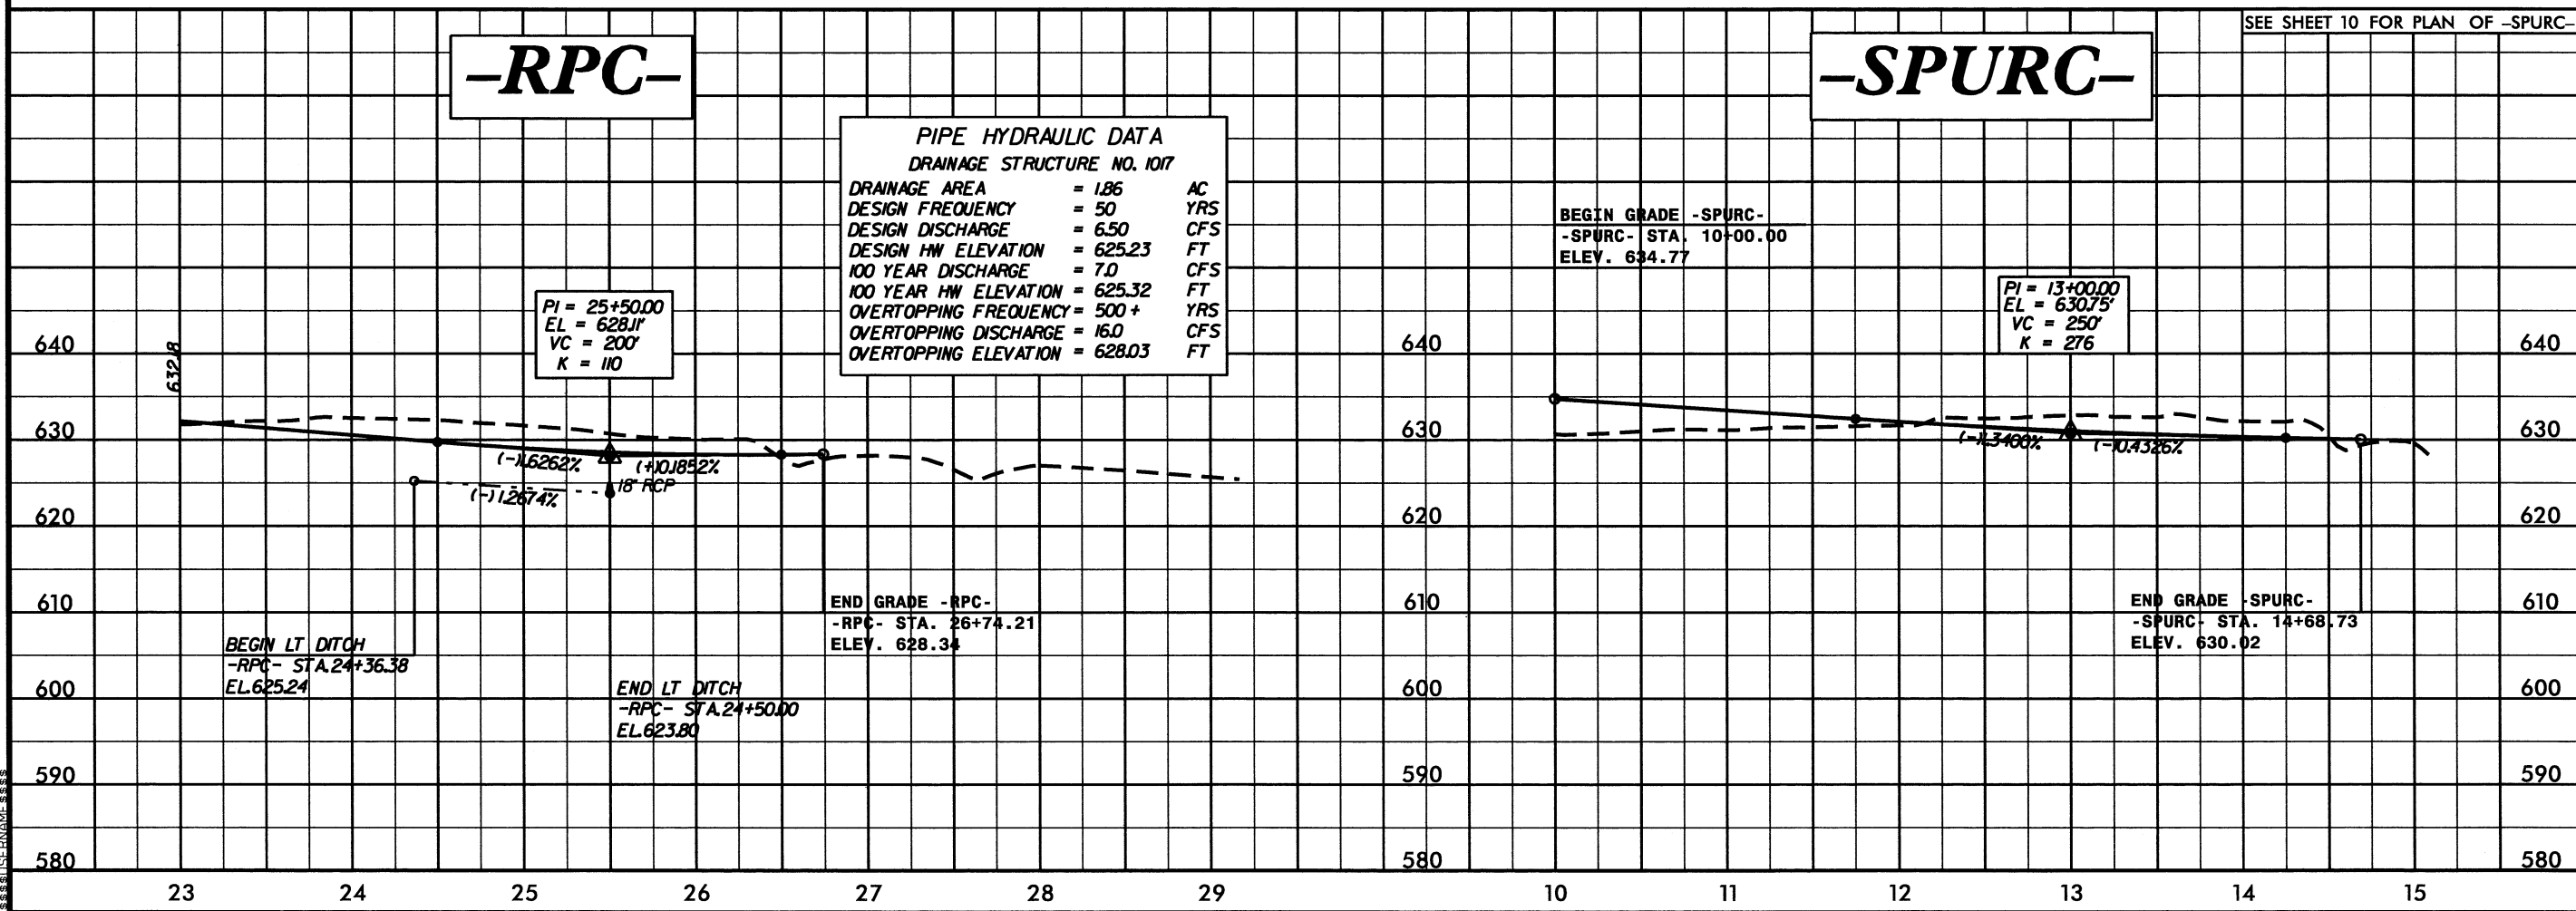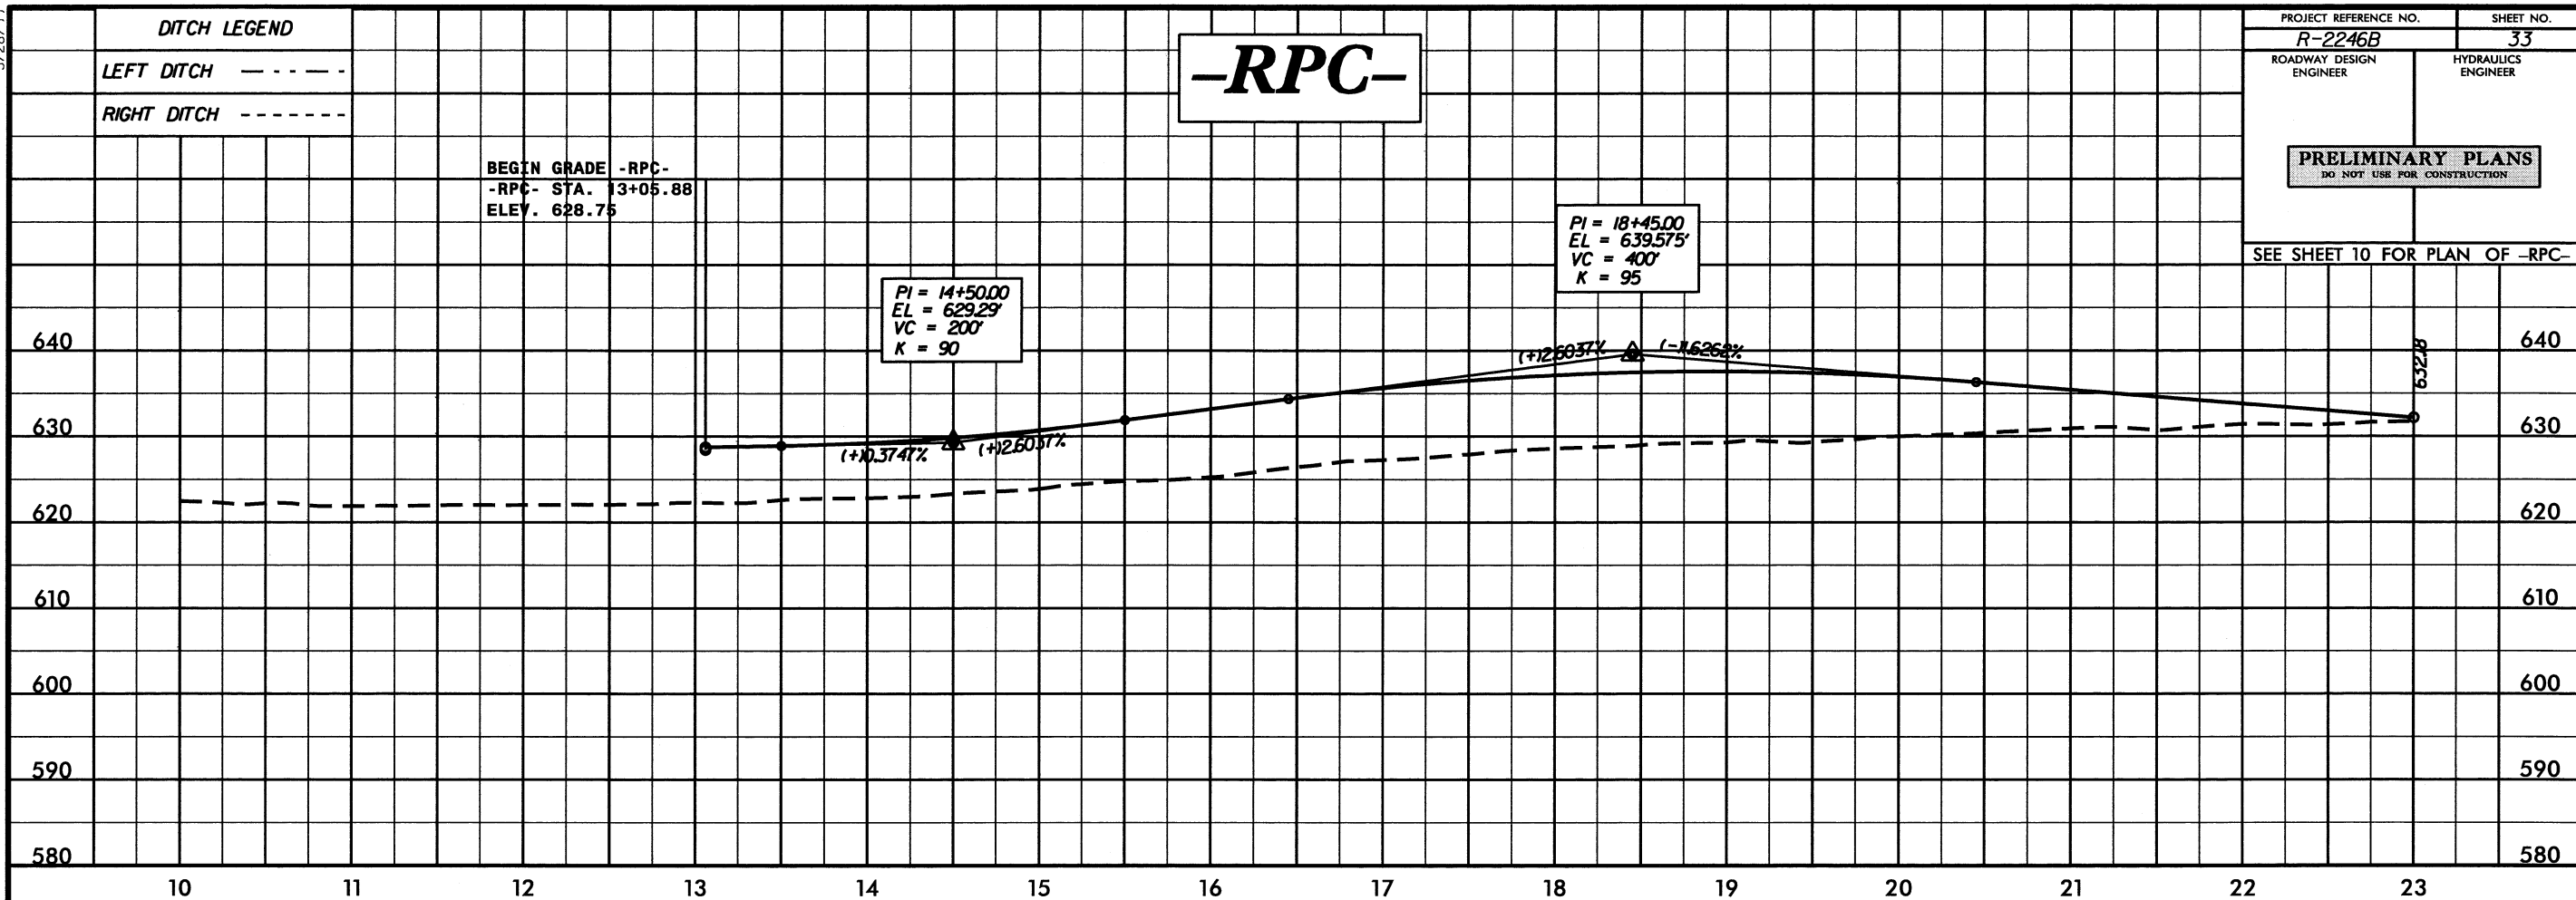


5/28/99

SEP-2002 148
R-2246B-rd-rd-plsh-ta.dgn
R-2246B

DITCH LEGEND	
LEFT DITCH	-----
RIGHT DITCH	-----

-RPD-

PROJECT REFERENCE NO. R-2246B		SHEET NO. 34
ROADWAY DESIGN ENGINEER		HYDRAULICS ENGINEER
PRELIMINARY PLANS DO NOT USE FOR CONSTRUCTION		
SEE SHEETS 10 & 11 FOR PLAN OF -RPD-		

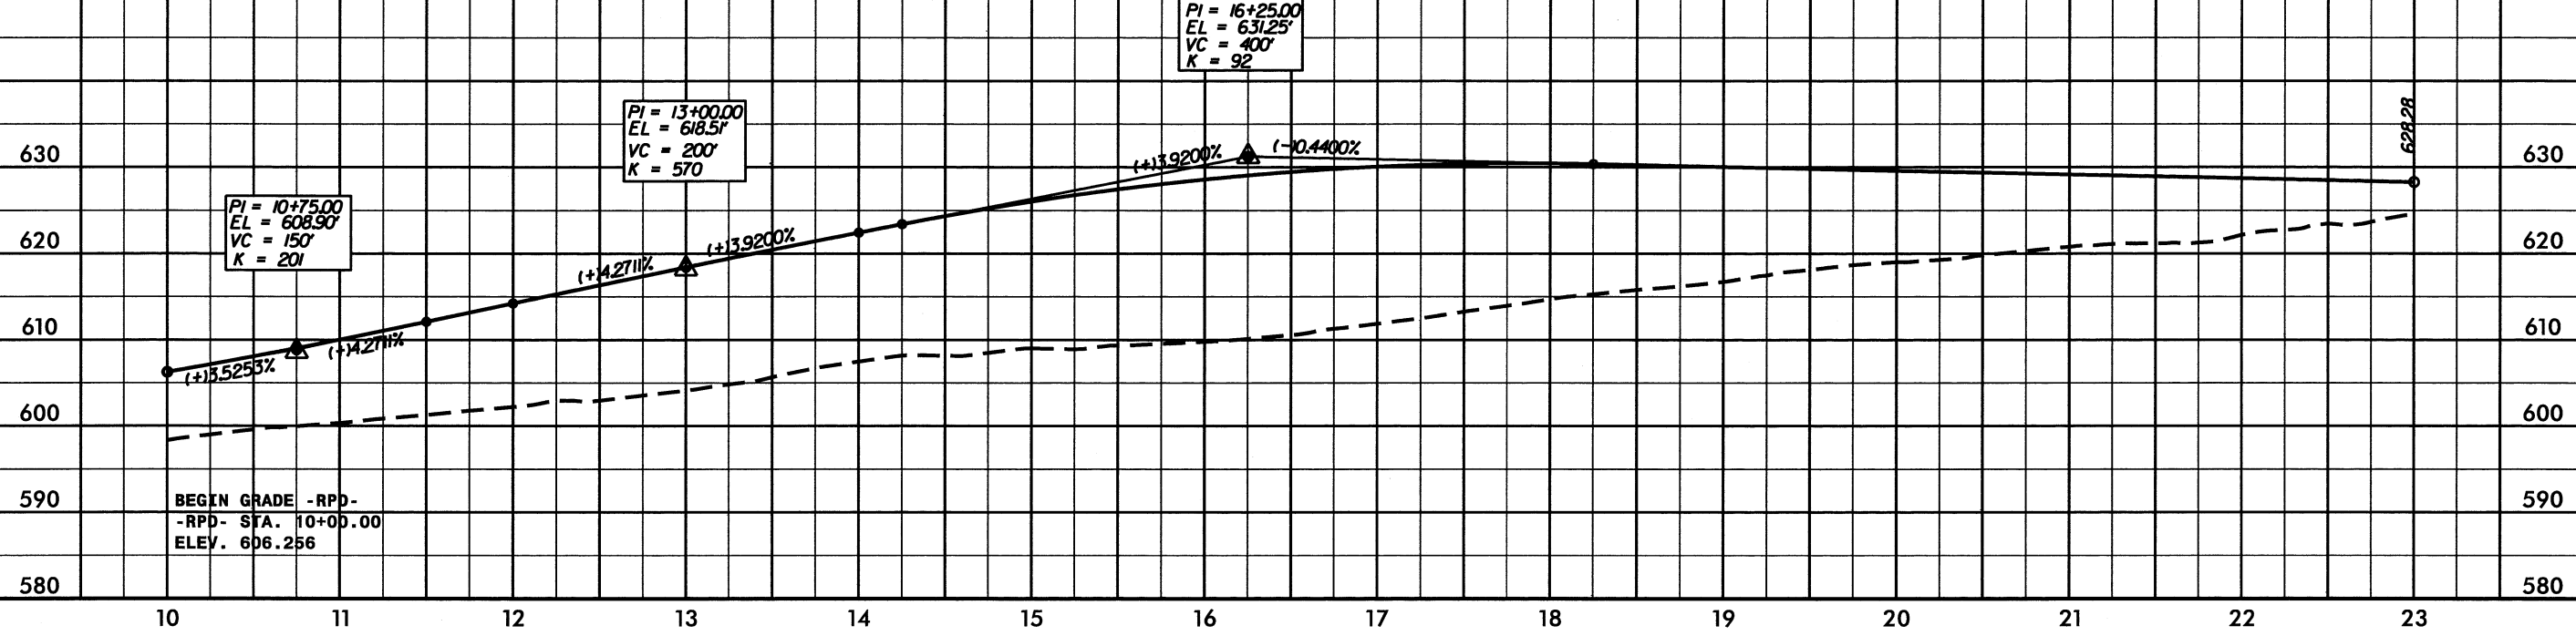


-RPD-

-SPURD-

SEE SHEET 10 FOR PLAN OF -SPURD-

PIPE HYDRAULIC DATA		
DRAINAGE STRUCTURE NO. 1041		
DRAINAGE AREA	= 0.65	AC
DESIGN FREQUENCY	= 50	YRS
DESIGN DISCHARGE	= 2.80	CFS
DESIGN HW ELEVATION	= 627.04	FT
100 YEAR DISCHARGE	= 3.0	CFS
100 YEAR HW ELEVATION	= 627.07	FT
OVERTOPPING FREQUENCY	= 500 +	YRS
OVERTOPPING DISCHARGE	= 16.0	CFS
OVERTOPPING ELEVATION	= 627.43	FT

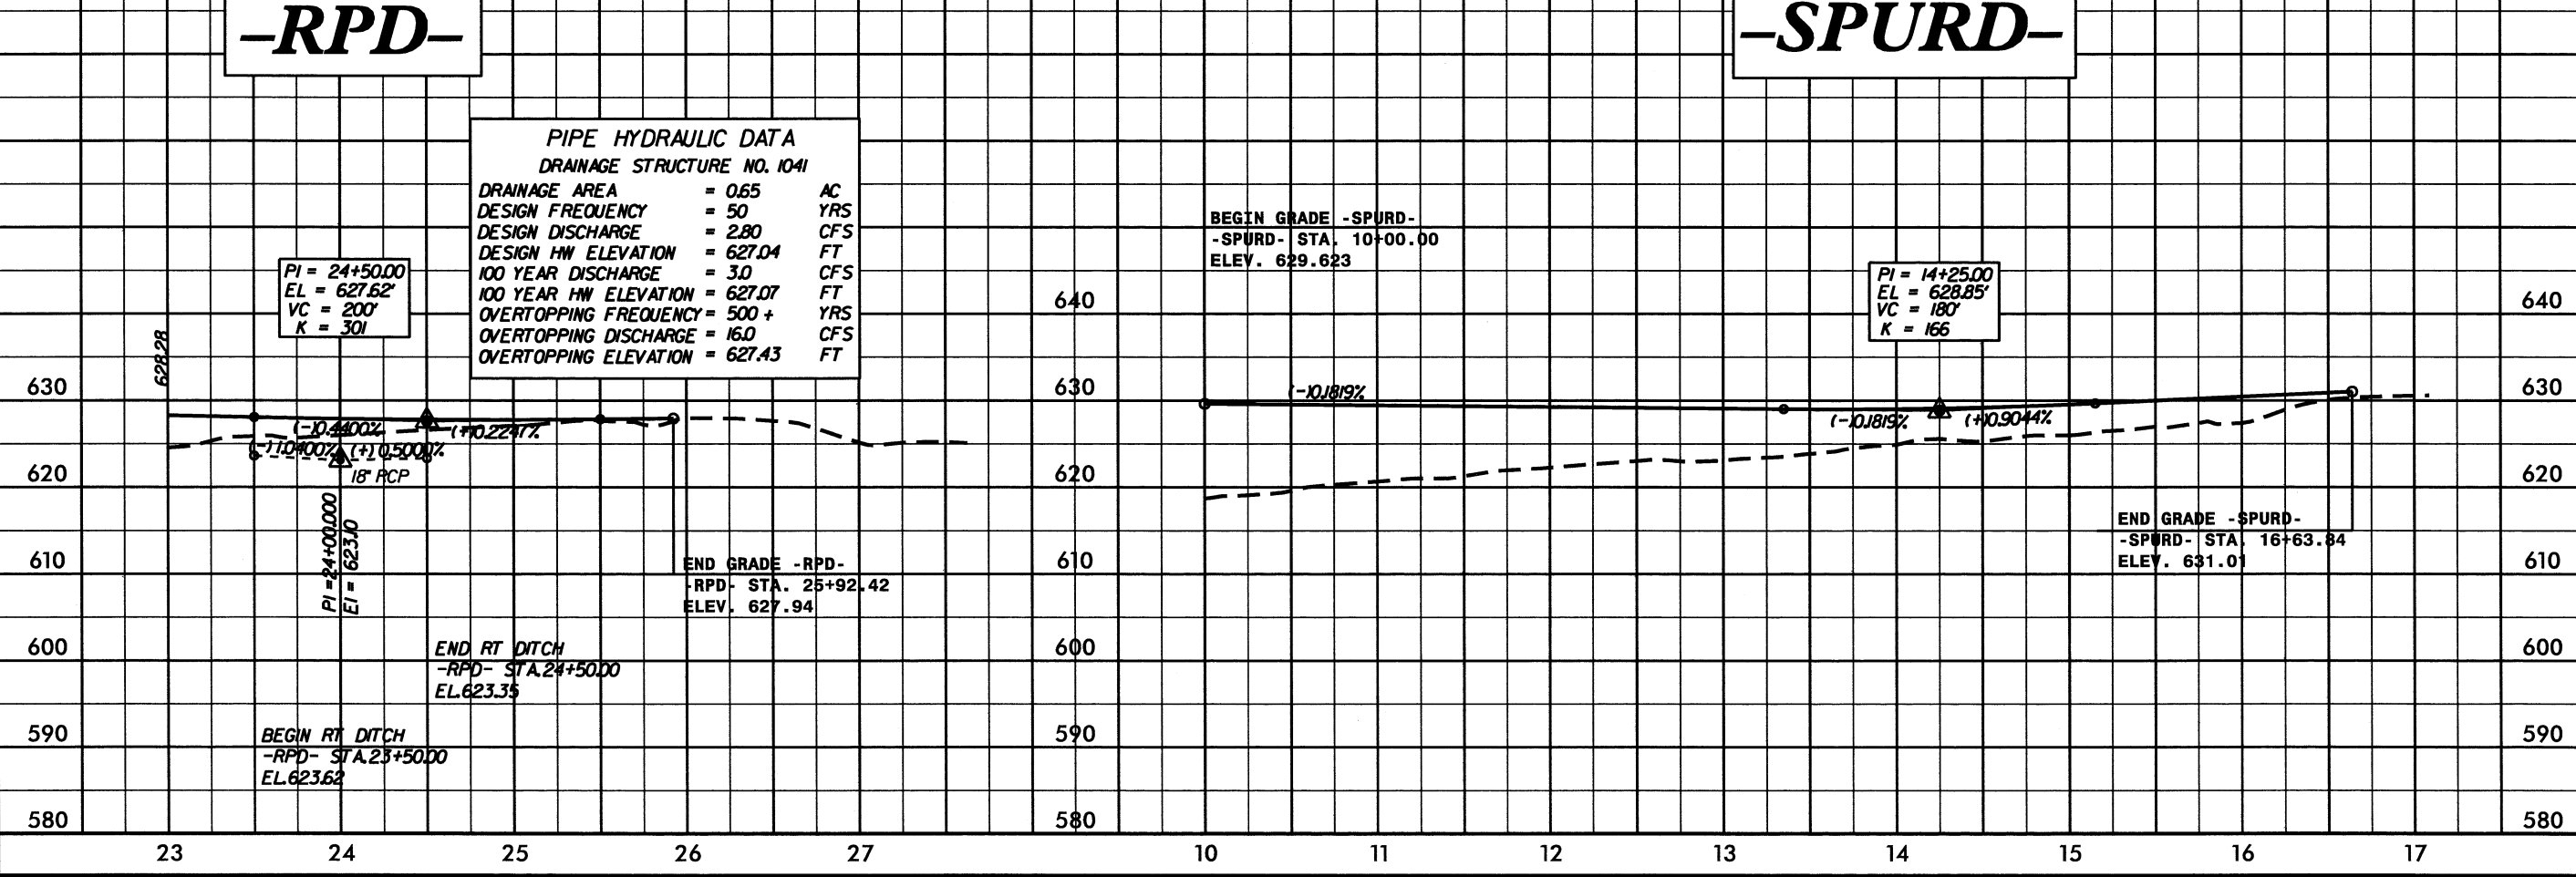

5/28/99

SEE SHEETS 10 & 11 FOR PLAN OF -MUP-

PROJECT REFERENCE NO.

R-2246B

SHEET NO.


35

ROADWAY DESIGN
ENGINEER


HYDRAULICS
ENGINEER

PRELIMINARY PLANS

DO NOT USE FOR CONSTRUCTION

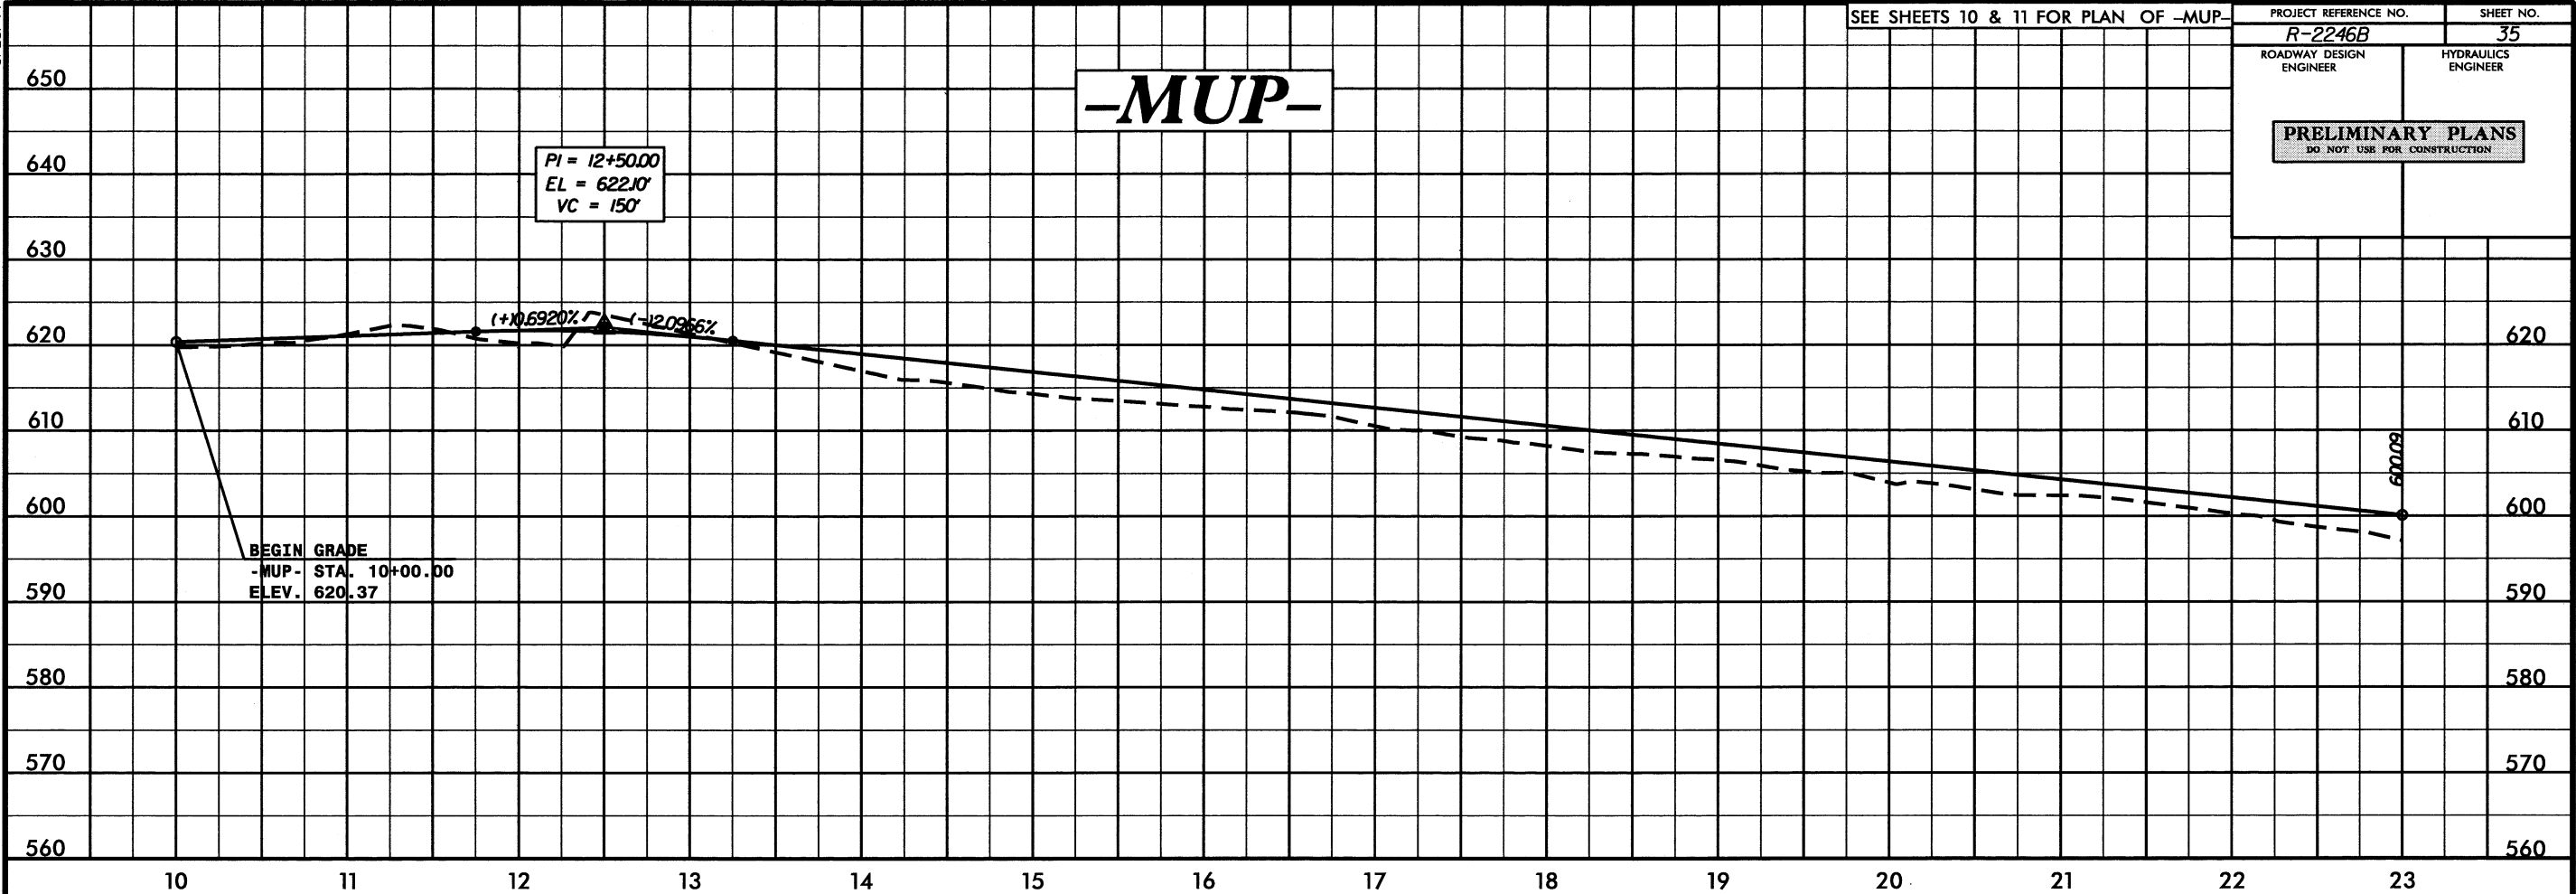


SEE SHEETS 11 & 12 FOR PLAN OF -MUP-

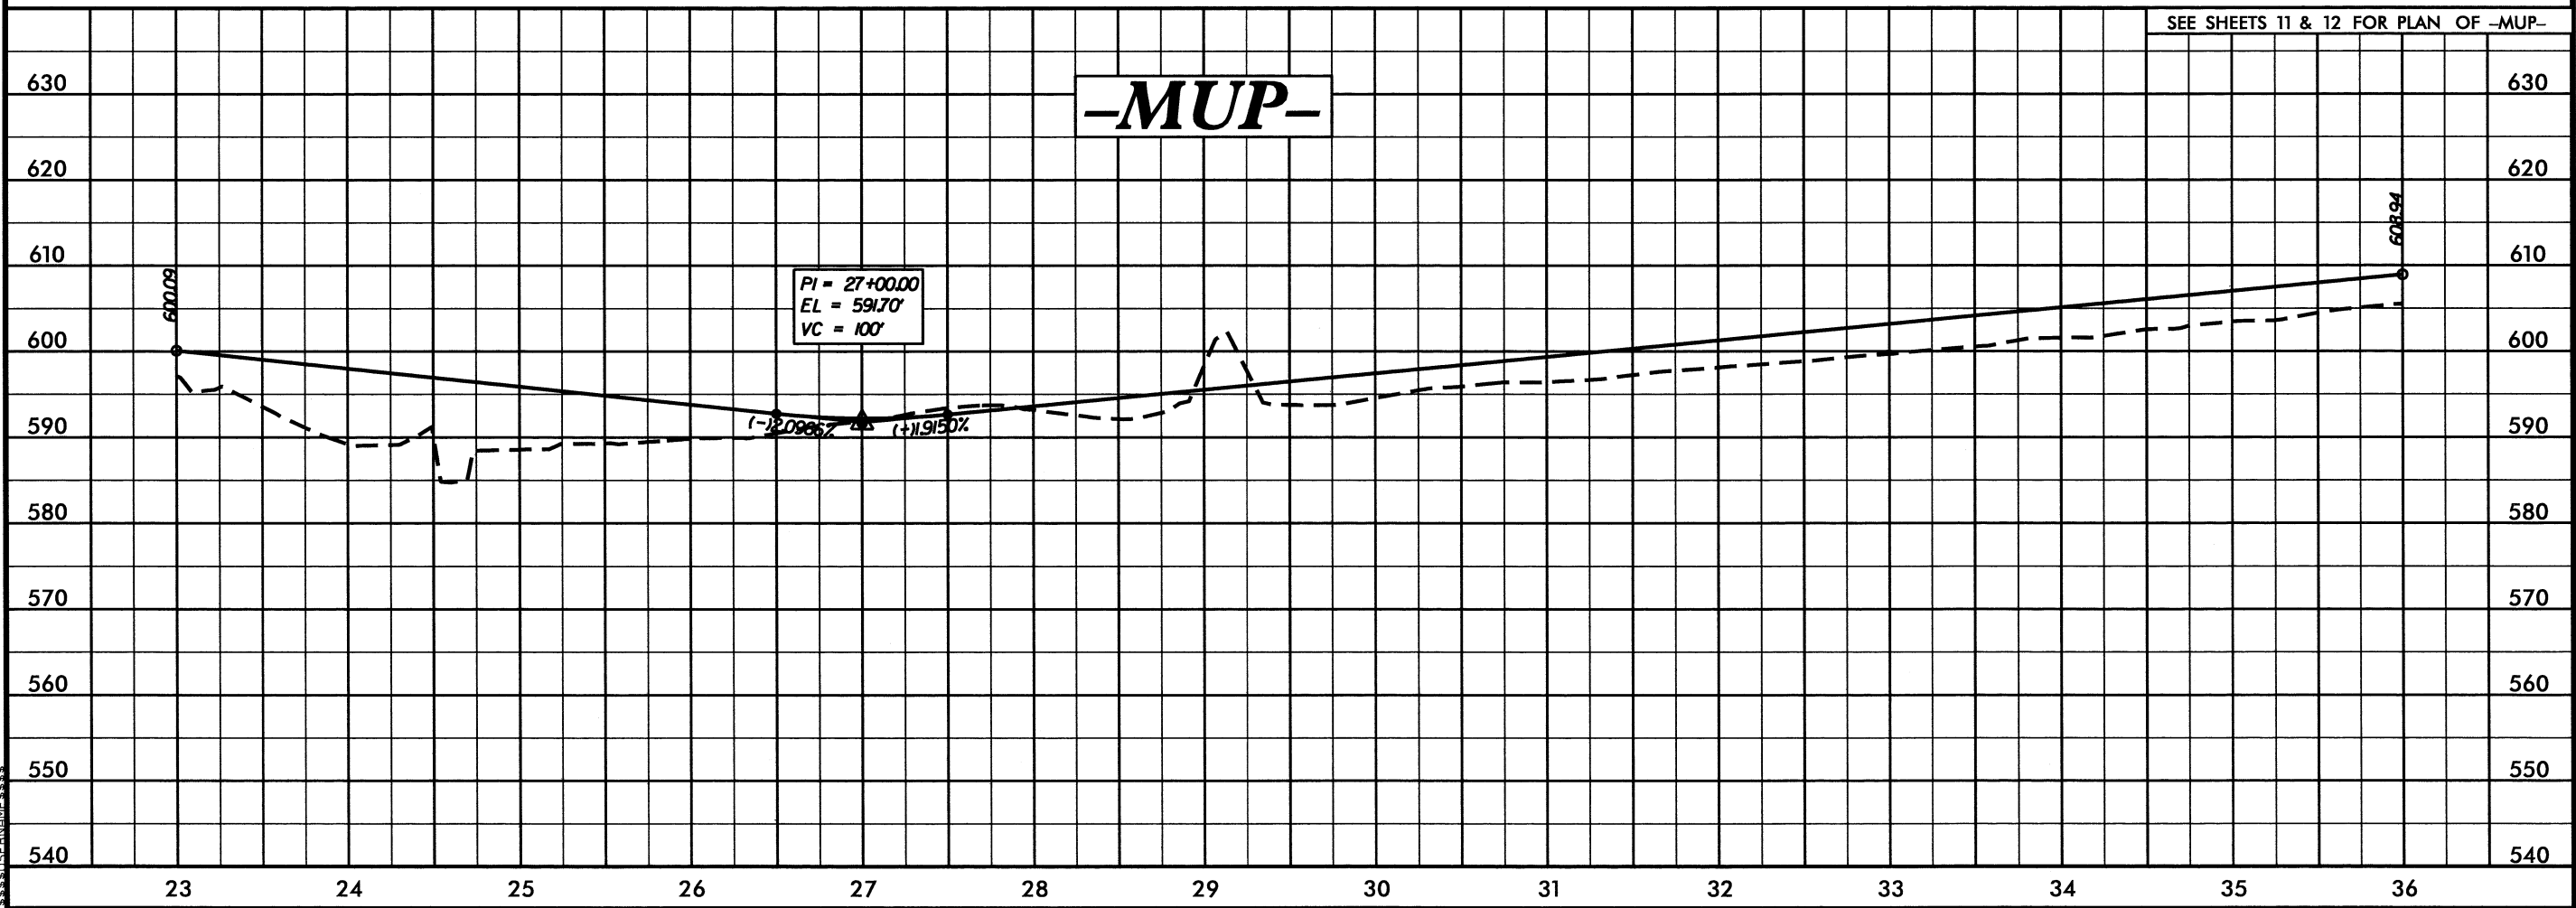

17 SEP 2002 11:08
R:\01\2246b_rdy-plshts.dgn
\$\$\$\$\$
R-2246B

5/28/99

17 SEP 2002 11:08
H:\PROJECTS\2246b_r.dwg-plotted.dgn
\$\$\$\$\$

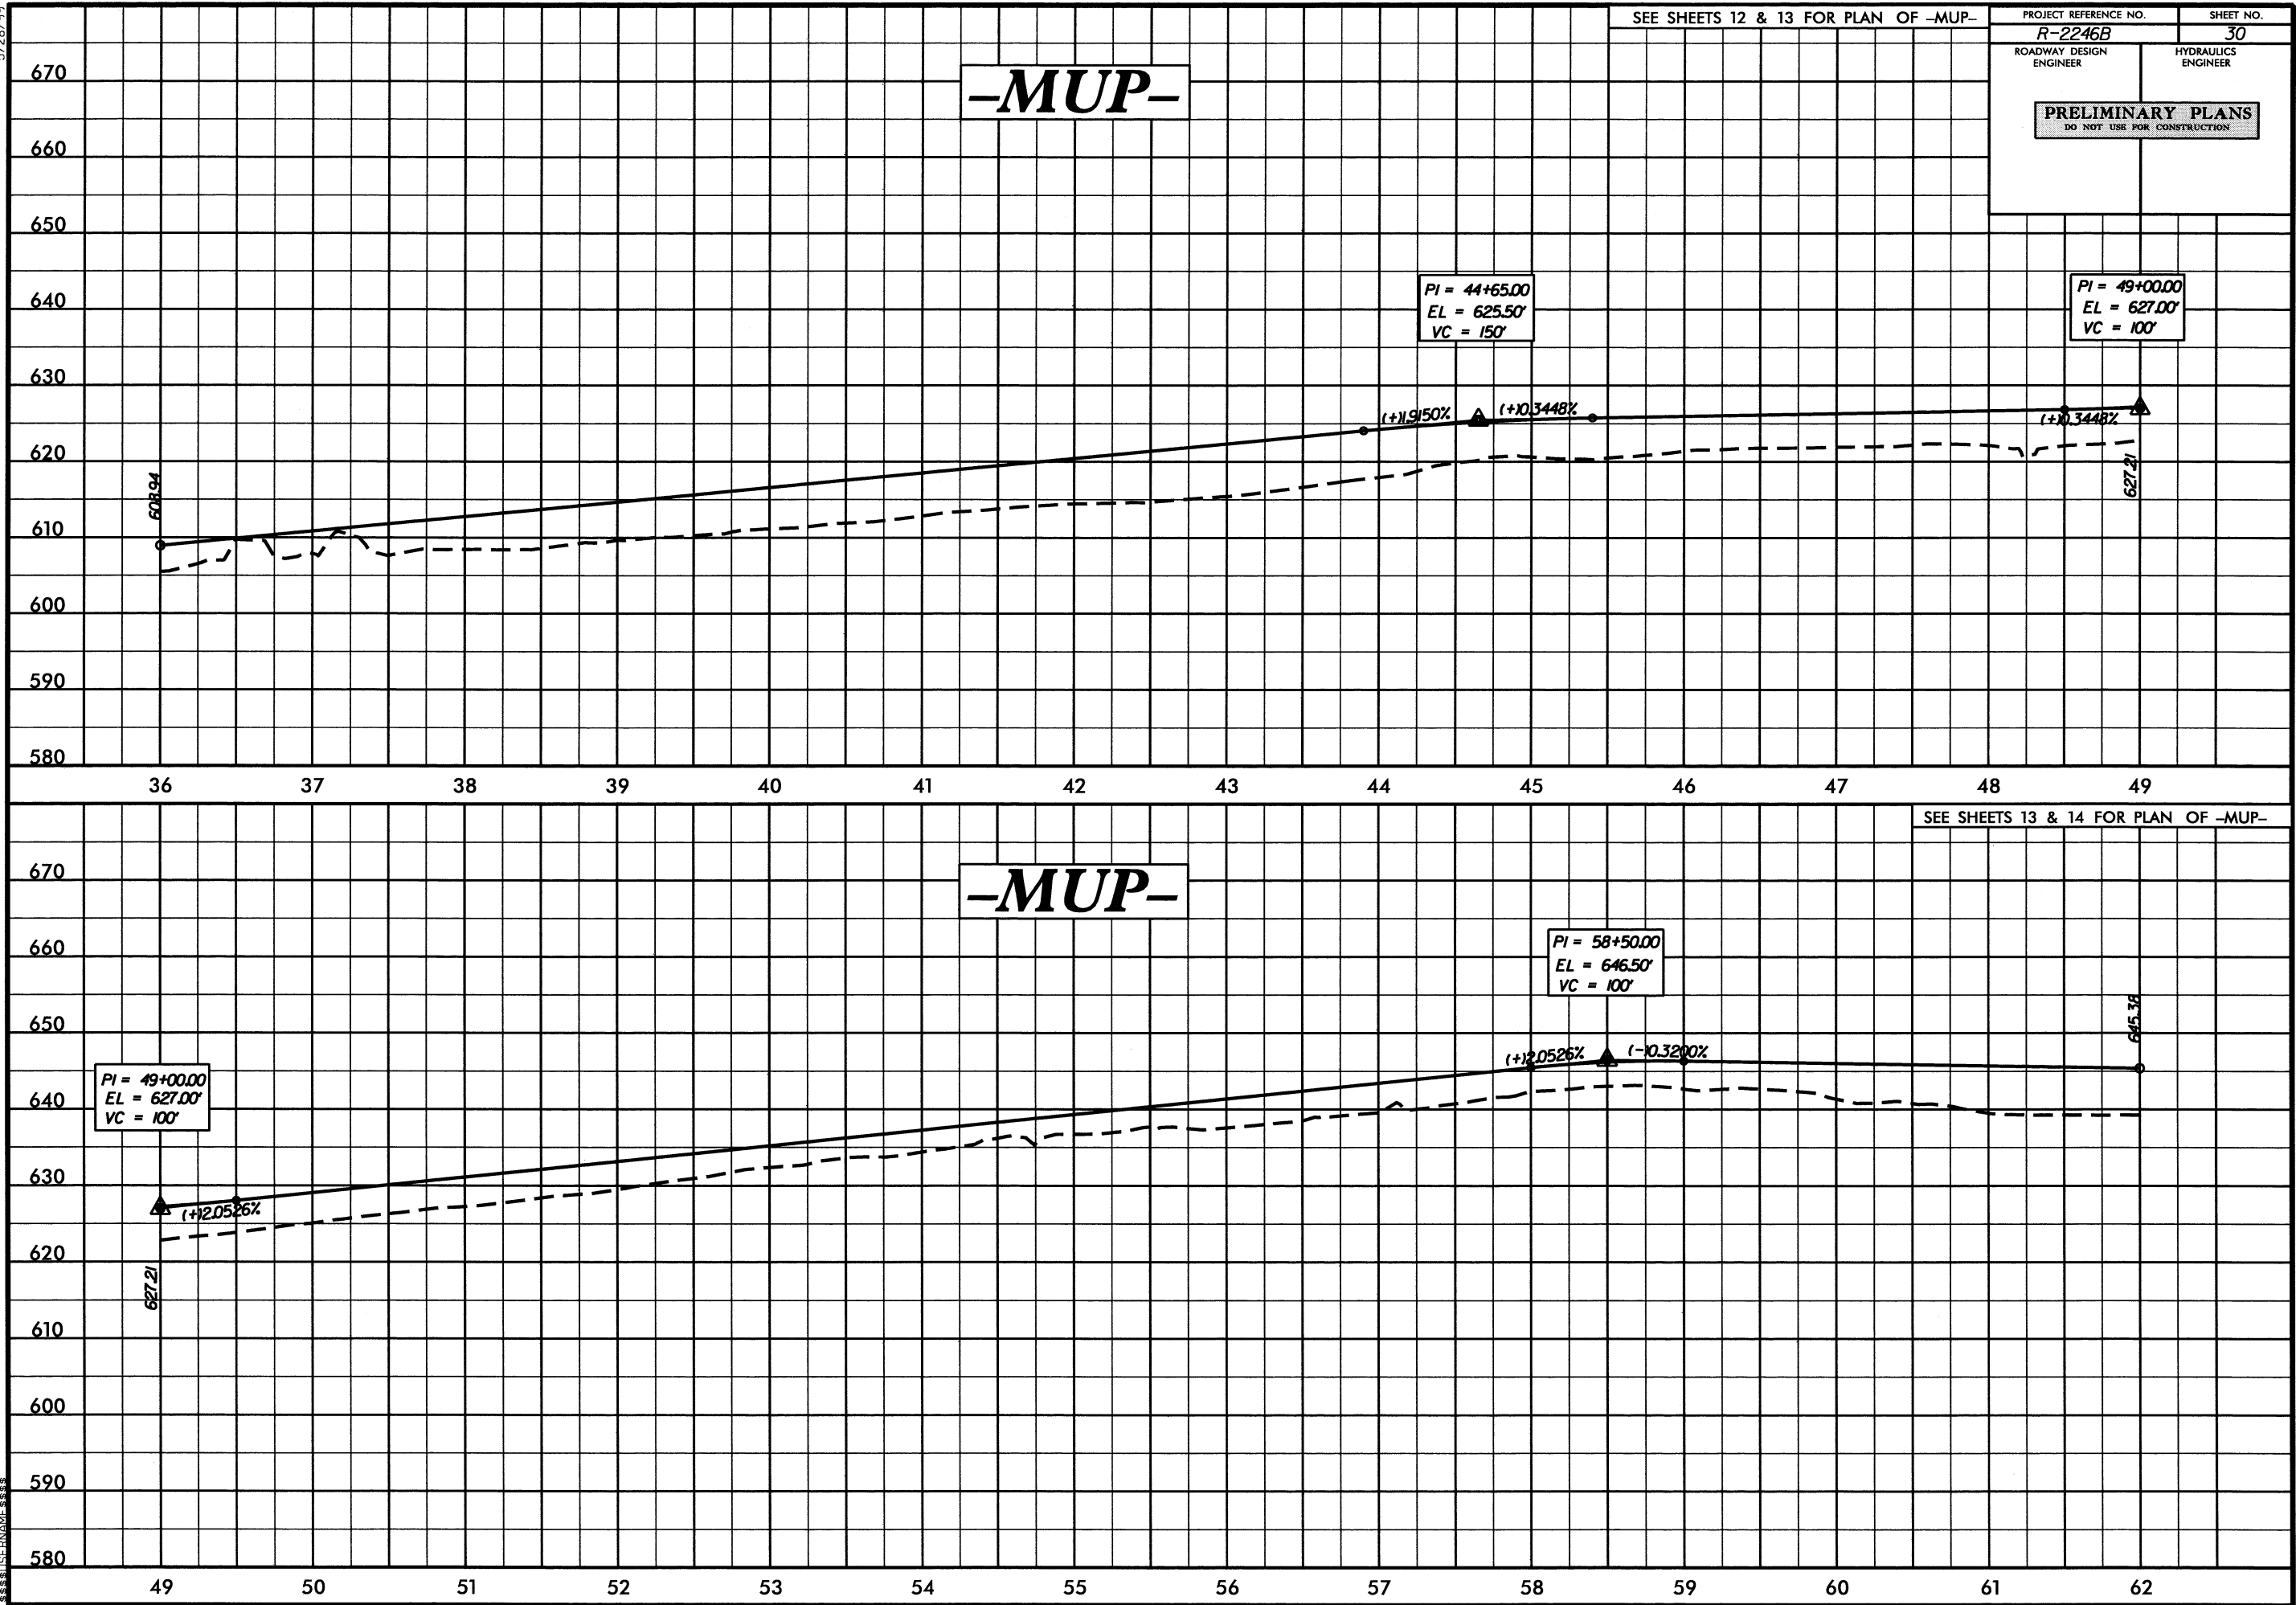

PROJECT REFERENCE NO. R-2246B		SHEET NO. 30	
ROADWAY DESIGN ENGINEER		HYDRAULICS ENGINEER	
PRELIMINARY PLANS DO NOT USE FOR CONSTRUCTION			

5/28/99

SEE SHEETS 14 & 15 FOR PLAN OF -MUP-

PROJECT REFERENCE NO. SHEET NO.

R-2246B 30

ROADWAY DESIGN ENGINEER HYDRAULICS ENGINEER

PRELIMINARY PLANS
DO NOT USE FOR CONSTRUCTION

-MUP-

670

660

650

640

630

620

610

600

62

63

64

65

66

67

68

69

70

71

72

73

74

PI = 64+75.00
EL = 644.50'
VC = 100'

PI = 69+20.00
EL = 661.00'
VC = 100'

PI = 72+65.00
EL = 659.30'
VC = 150'

END GRADE
-MUP- STA. 74+71.97
ELEV. 655.00

17 SEP 2002 11:18
P:\PROJECTS\2246B\rdy_pflshta.dgn
\$\$\$\$\$REFERENCE\$\$\$\$\$