



STATE OF NORTH CAROLINA
DIVISION OF HIGHWAYS

YANCEY COUNTY

STREAM PLAN SUBMITTAL - SEGMENT 4
for NCDOT

STATE	STATE PROJECT REFERENCE NO.	SHEET NO.
N.C.	M-0572G	R-0.1
STATE PROJ. NO.		F. A. PROJ. NO.
DF1813.1100999.1.2		ER24384
DF1813.1100999.2.2		ER24384
DF1813.1100999.3.2		ER24384
		DESCRIPTION
		PE
		R/W, UTILITIES
		CONSTRUCTION

NORTH CAROLINA
DEPARTMENT OF TRANSPORTATION
YANCEY COUNTY

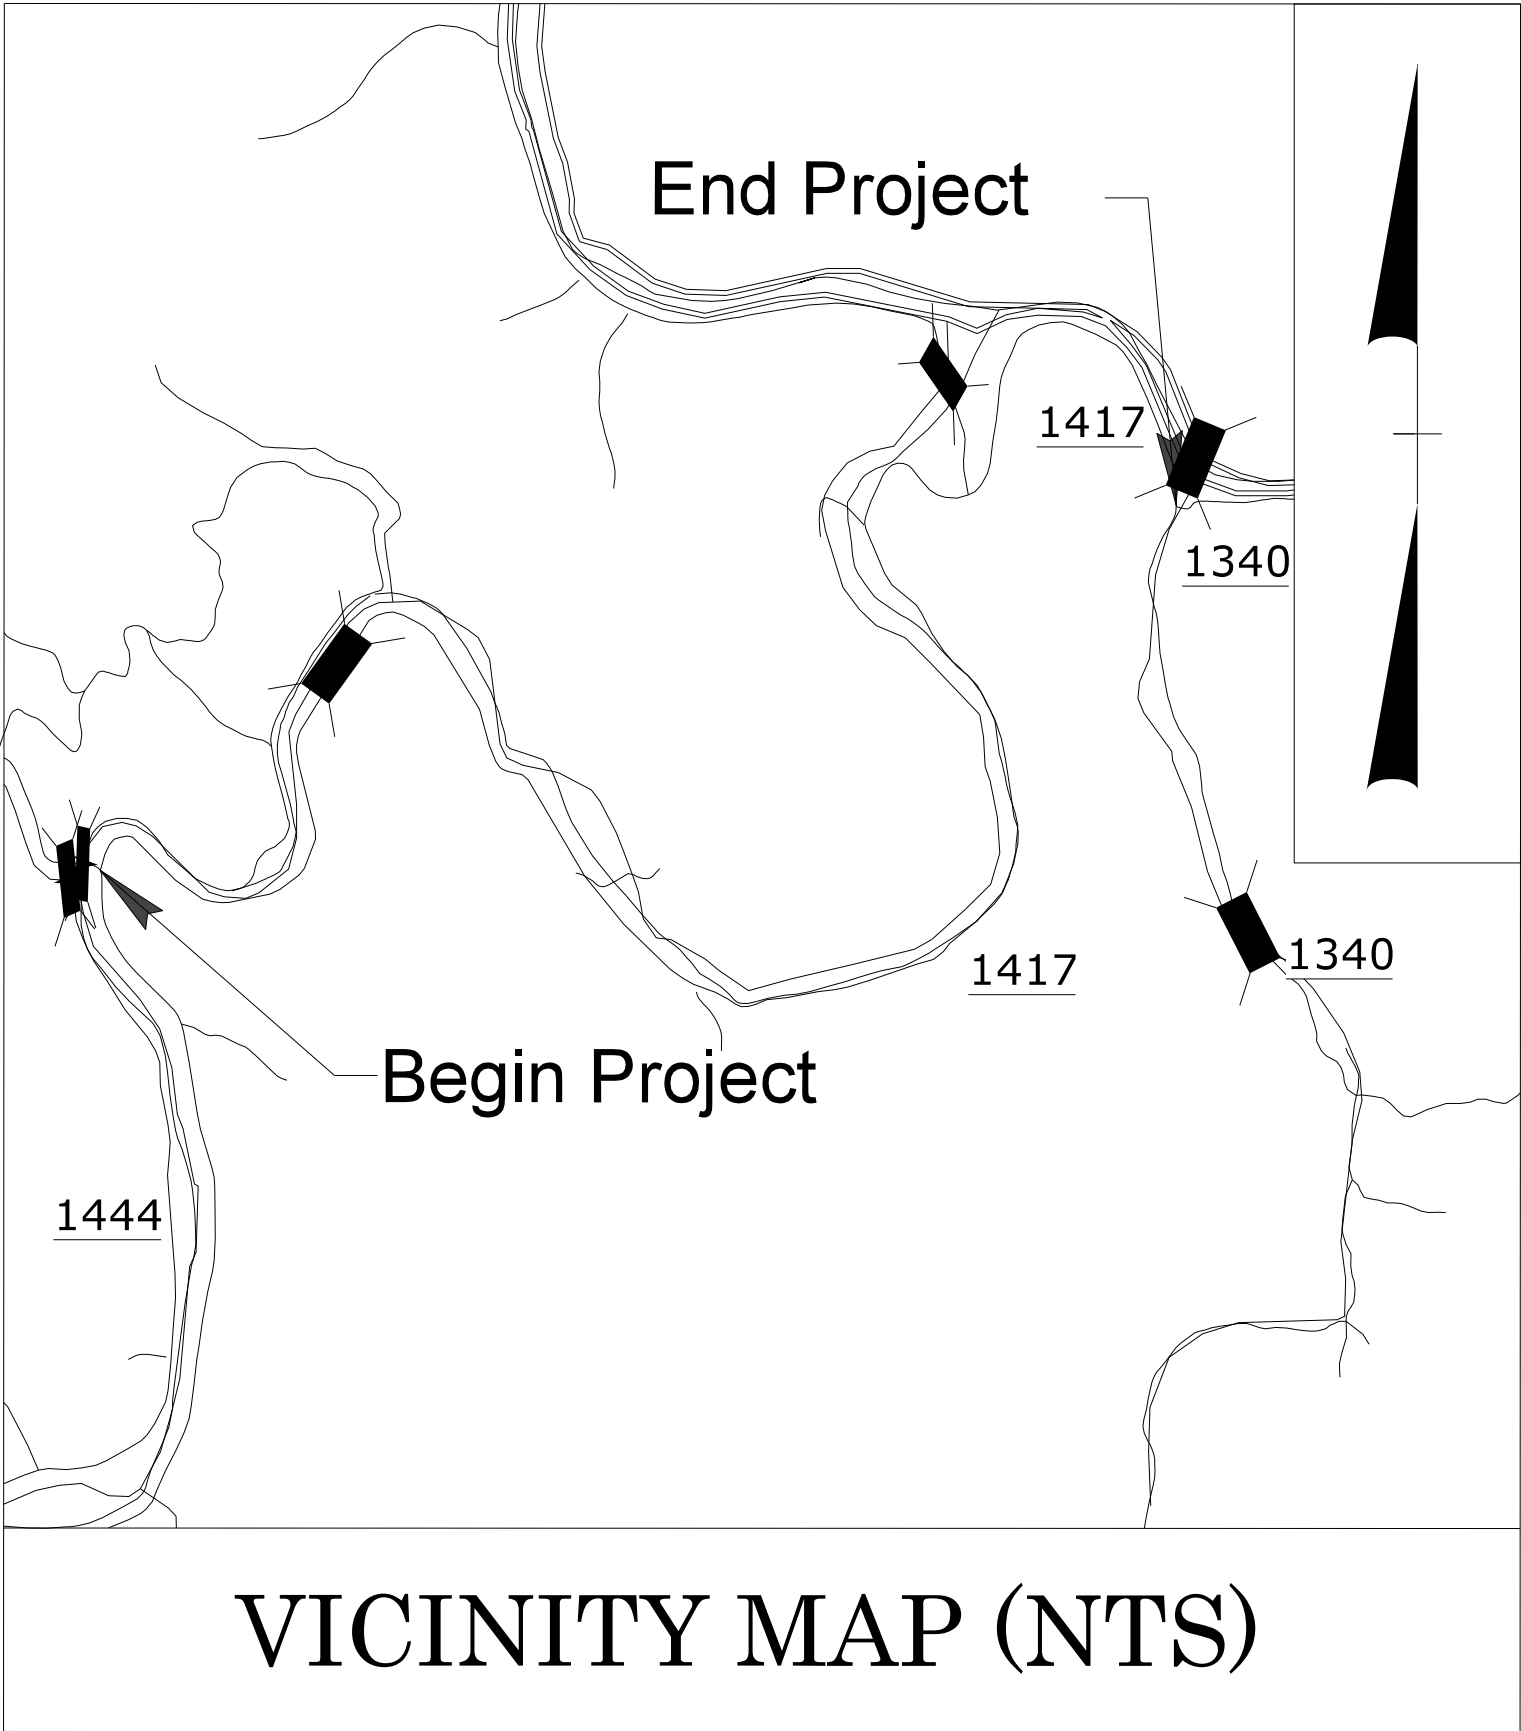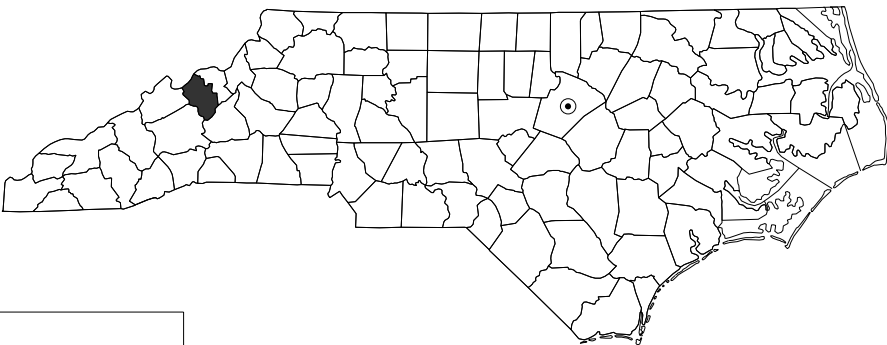

Sheet Index

Cover Sheet	R-0.1
General Notes and Symbols	R-0.2
Plan and Profile Sheets	R-1.1 - 1.12
Overview Sheet	R-2.0
Cross Sections	R-2.1 - R-2.35
Erosion and Sediment Control Sheet	R-3.1 - R-3.2
Details	R-4.1
Planting Plan	R-5.1 - 5.2
Planting Details	R-5.3

Project Directory

Engineering:
JMT - Johnson, Mirmiran, & Thompson, Inc
License No. C-3097
40 Wight Ave
Cockeysville, MD 21030
Jeremy Koser, Project Engineer
410-316-2360

Structural Engineering:
JMT - Johnson, Mirmiran, & Thompson, Inc
108 Asheville Commerce Parkway
Candler, NC 28715
Ryan Shipman, Structures Section Head
828-221-0979

Roadway Engineering:
JMT - Johnson, Mirmiran, & Thompson, Inc
4700 Falls of Neuse Rd, Suite 100
Raleigh, NC 27609
Chad Rogers, Vice President
980-270-5851

STREAM PLANS
ISSUED JUNE 19, 2026

1: ADDED PLANTING PLAN, SCHEDULES AND DETAILS

General Notes

- All erosion and sediment control practices shall comply with the North Carolina Erosion and Sediment Control Planning and Design Manual.
 - The contractor shall ensure safe working conditions are always maintained at the Site. Contractor shall monitor river flows and weather forecasts and move equipment from flood prone areas if rain is predicted. All materials shall be stored in an orderly manner, away from waterways, and in appropriate containers and/or enclosures.
 - Under no circumstances will Contractor exceed the limits of disturbance and/or go outside of temporary disaster construction easement (TDCE) areas shown in the plans.
- VEGETATION GENERAL NOTES:
- Vegetation onsite to be used as transplant material (river cane, small trees, and sod mats) shall not be disturbed until Contractor is prepared to install transplants. These will be identified by the Engineer during the pre-construction site walk.
 - Contractor is to make every effort to avoid damaging or removing existing trees. Any required tree clearing shall occur outside of bat moratoria (March 15 to November 15).
 - If necessary due to timing, trees will be removed pre-project with no or minimal ground disturbance. Trees will be cut at their base leaving root balls in place. All pre-project tree clearing shall occur outside of bat moratoria time of year restriction dates in accordance with permit requirements to protect potential bat habitat.
 - Non-native vegetation encountered during clearing, grubbing, and grading shall be hauled offsite.

Initial Site Preparation


- Contact North Carolina "One Call" Center (800-632-4949) before any excavation. Contact the Division of Energy, Mineral and Land Resources (DEMLR) Asheville Regional Office at 828-296-4500 to schedule a pre-construction meeting at least 48 hours prior to project activation.
- Mobilize equipment and materials to the Site.
- Identify and establish construction access points, staging and stockpile areas, and silt fence.
 - Construction access is located off US19W.
 - Preliminary locations for staging and stockpile areas have been provided in the plans, but these may be field adjusted by the contractor with engineer approval given the following conditions are met.
 - Stockpiles, laydown or waste areas, concrete washouts, portable toilets, and fuels must be located within the permitted limits of disturbance, the TDCE, and are at least 50 feet away from any open water conveyances, such as basins, ditches, storm drain inlets, etc.
 - Additional stockpile areas and staging areas not meeting these conditions will require approval of the Division of Energy, Mineral, and Land Resources, the client, and the engineer.
- Establish haul roads.
 - On river right, adjacent to US19W, install the first lift of Vegetated Rock Toe to be used as a haul road using recovered river material, as detailed in the Vegetated Rock Toe detail. The height of the first lift can be field adjusted based on available material and contractor equipment requirements for height above water surface. The contractor shall work with the onsite stream engineer on changes to lift height, or if quarry material is needed.
 - All haul roads shall be monitored for sediment loss daily. In the event of sediment loss, a double row of silt fence or other acceptable sediment and erosion control practices shall be installed. Silt fence outlets shall be located at points of low elevation or a maximum spacing of 150 ft and offset between double rows of silt fence to maximize sediment capture.
- Set up temporary facilities, locate equipment within the staging area, and stockpile materials needed for the initial stages of construction within the stockpile area(s).
- NPDES Preparation and Monitoring
 - Install and maintain an onsite rain gauge and logbook to record the rainfall amounts and dates.
 - Maintain an approved copy of the E&SC plan with placard and approval letter and a copy of the NPDES permit. Twelve months of complete inspection forms shall be kept on-site and available for inspection at all times until project closure by NCDEQ.
 - The contractor shall conduct self-inspections of the erosion and sedimentation control measures and complete the following combined self-inspection form found on the DEMLR website: <https://deq.nc.gov/about/divisions/energy-mineral-land-resources/erosion-sediment-control/forms>.
 - Monitor site for sediment loss and inspect all erosion control features after each rain event and as dictated by the NPDES Permit. Maintain erosion control features according to the North Carolina Erosion and Sediment Control Planning and Design Manual.
- Stream work consists of One main element: Vegetated Rock Toe (Cane River). Contractor will work in and adjacent to the live channel. Erosion will be managed with careful phasing of work.
 - Vegetated Rock Toe: Recovered river material, or imported quarry stone as approved by the onsite stream engineer, shall be installed as the first lift of Vegetated Rock Toe in the live channel. Soil application will occur above baseflow water elevation to minimize sedimentation. Follow sequencing notes in the Vegetated Rock Toe detail.
- Routine crossing of the live river is not anticipated due to an existing bridge and road access on both sides of the channel. The designated haul road must be utilized per the approved plan to conduct stream enhancement work.

Stream Construction Sequence

- Contractor shall develop a phasing plan and schedule for stream work to be approved by the engineer prior to beginning work. It is anticipated that stream work may be completed to a point to support bridge construction, then be stabilized and finalized later after bridge construction is underway or complete. Contractor shall adhere to the approved phasing plan and schedule unless otherwise approved by the engineer. All aspects of construction should be considered within the proposed phasing plan and schedule.
- After initial erosion control measures are installed as discussed in Initial Site Preparation and Erosion Control, cobble/gravel excavated during river and roadway side slope excavation shall be used for the construction of stream elements.
- Begin construction of stream elements. Where feasible and if multiple dedicated crews are available, multiple sections of stream work may be constructed concurrently.
 - If bedrock is encountered, work with onsite stream engineer to adjust the stream profile/cross section. Bedrock/large boulder blasting is not desirable and should be avoided if possible.
 - To balance materials and earthwork:
 - Excess excavation material may be used to increase the slope of the low in-stream benches and the top of the vegetated rock toe areas, as directed by the onsite stream engineer. See notes on cross sections. Work with onsite stream engineer to locate areas where stream bench slopes can be increased consistently across the project area.
- Upon completion of stream elements, transplant vegetation as directed by the engineer.
- Seed all disturbed areas with a mix of temporary (erosion control) and permanent riparian seed mix as completed and in compliance with the NPDES permit, as detailed below.
 - Ground stabilization will be applied within 14 calendar days from last land disturbing activity on flatter areas.
 - For steep slopes, that area must be stabilized within 7 calendar days.
 - Prepare floodplain for seeding by ripping and raking/smoothing between bankfull and the grading limits.
 - Any areas within the TDCE that have not been graded shall be treated according to the planting plan.
- Install live stakes, bare roots, and containerized plantings along the stream banks in the dormant season (October 10 to April 25) according to the plans and specifications.

Construction Demobilization

- Contractor shall ensure that the site is free of trash and leftover materials prior to demobilization of equipment from the site.
- Complete the removal of any additional stockpiled material from the site.
- Perform final walkthrough with engineer and complete punch list items before removing grading equipment and construction materials from the site.
- Demobilize grading equipment from the site.
- All rock and other stockpiled materials must be removed from within the limits of disturbance and TDCE. All areas within the TDCE that do not have a project design element shall be returned to pre-project conditions or better.
- Seed, mulch, and stabilize staging areas, stockpile areas, haul roads, and construction entrances.
- Remove all temporary erosion control measures once permanent stabilization has been achieved.

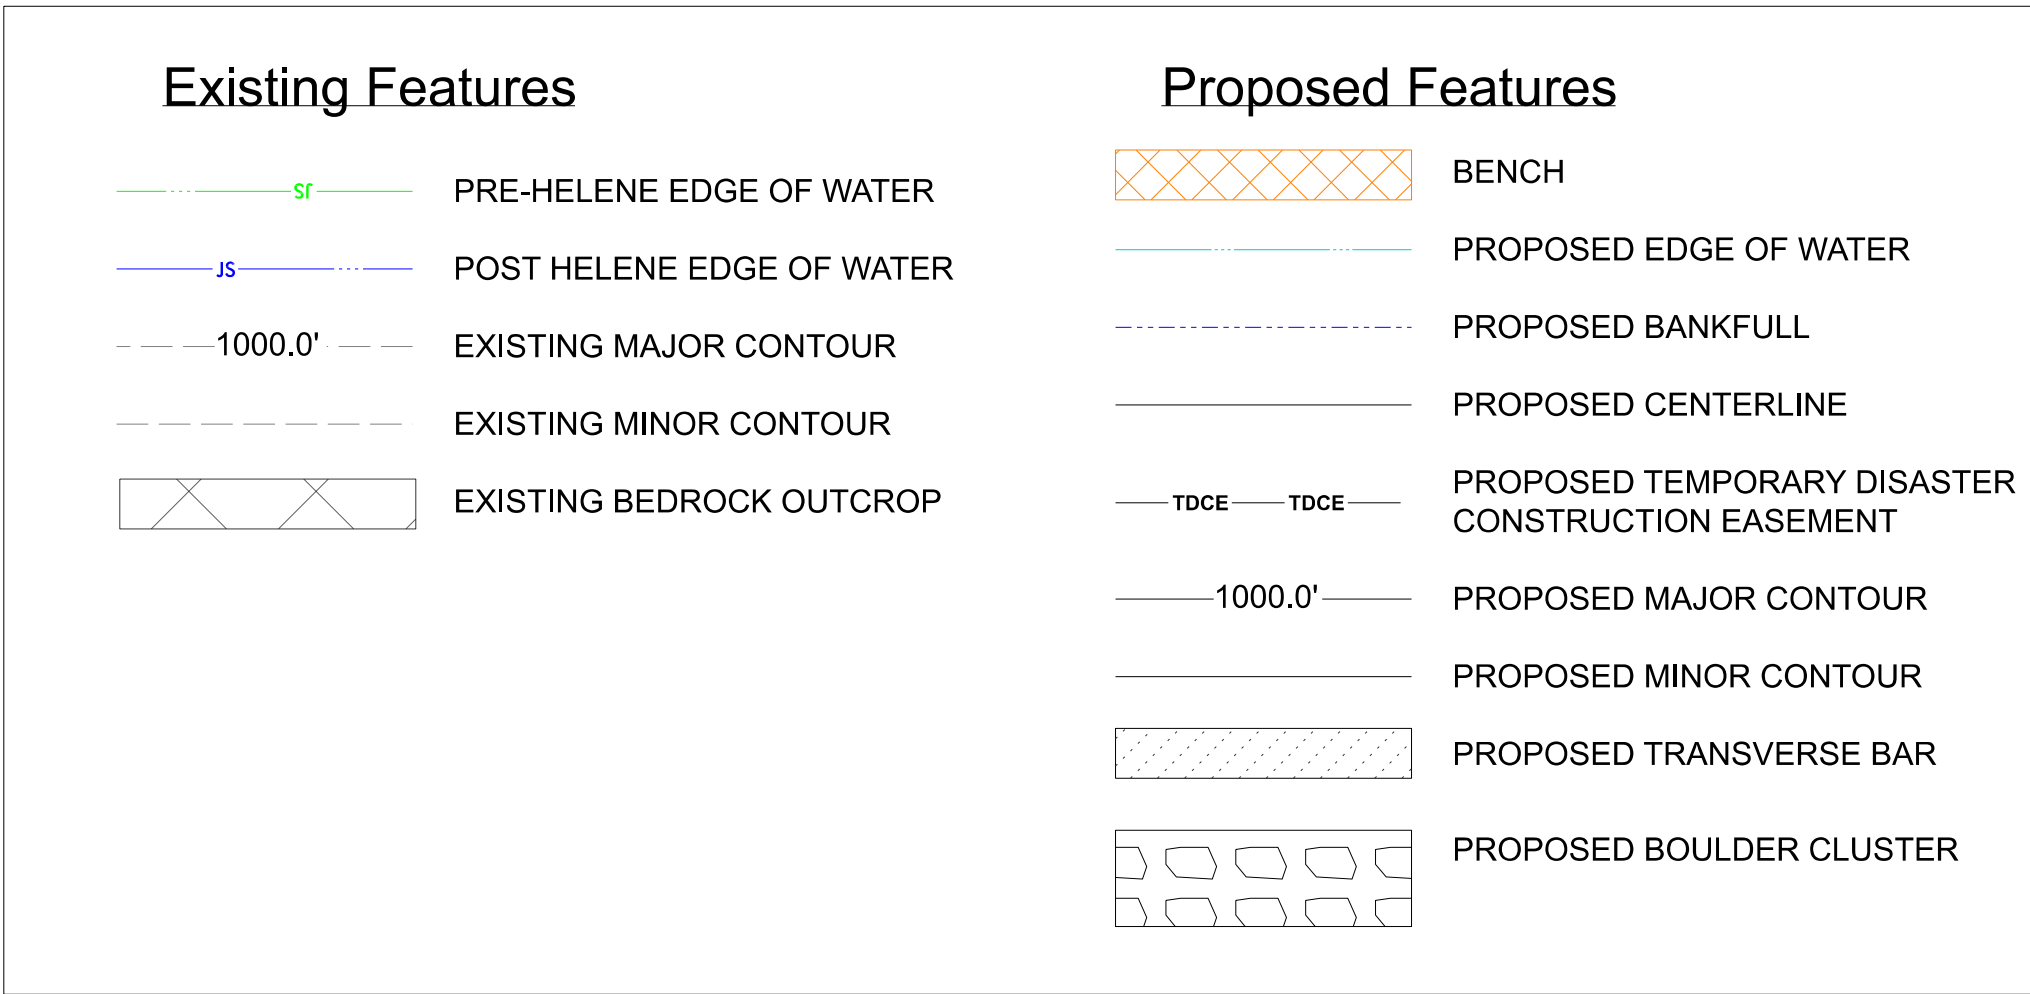

M-0572G

WP2R-0.2

NORTH CAROLINA

DEPARTMENT OF TRANSPORTATION

YANCEY COUNTY



ROADWAY DESIGN UNIT

ROADWAY DESIGN

ENGINEER

HYDRAULICS

ENGINEER

INCOMPLETE PLANS

DO NOT USE FOR RFP ACQUISITION

DOCUMENT NOT CONSIDERED FINAL

UNLESS ALL SIGNATURES COMPLETED



Johnson, Mirmiran, & Thompson Inc.

2550 West Tyvola Road, Suite 120

Charlotte NC 28217

License No: C-3097



SUMMERS-TAYLOR

SEMA | JMT

AN E&S GROUP

CANE RIVER

STREAM PLAN SUBMITTAL

General Notes and Symbols

Segment 4 Plans

Revisions

--	--	--	--	--	--


Date: 10-01-2025




Job Number: M-0572G

Project Engineer: JJK

Drawn By: KEB, JET

Checked By: JJK

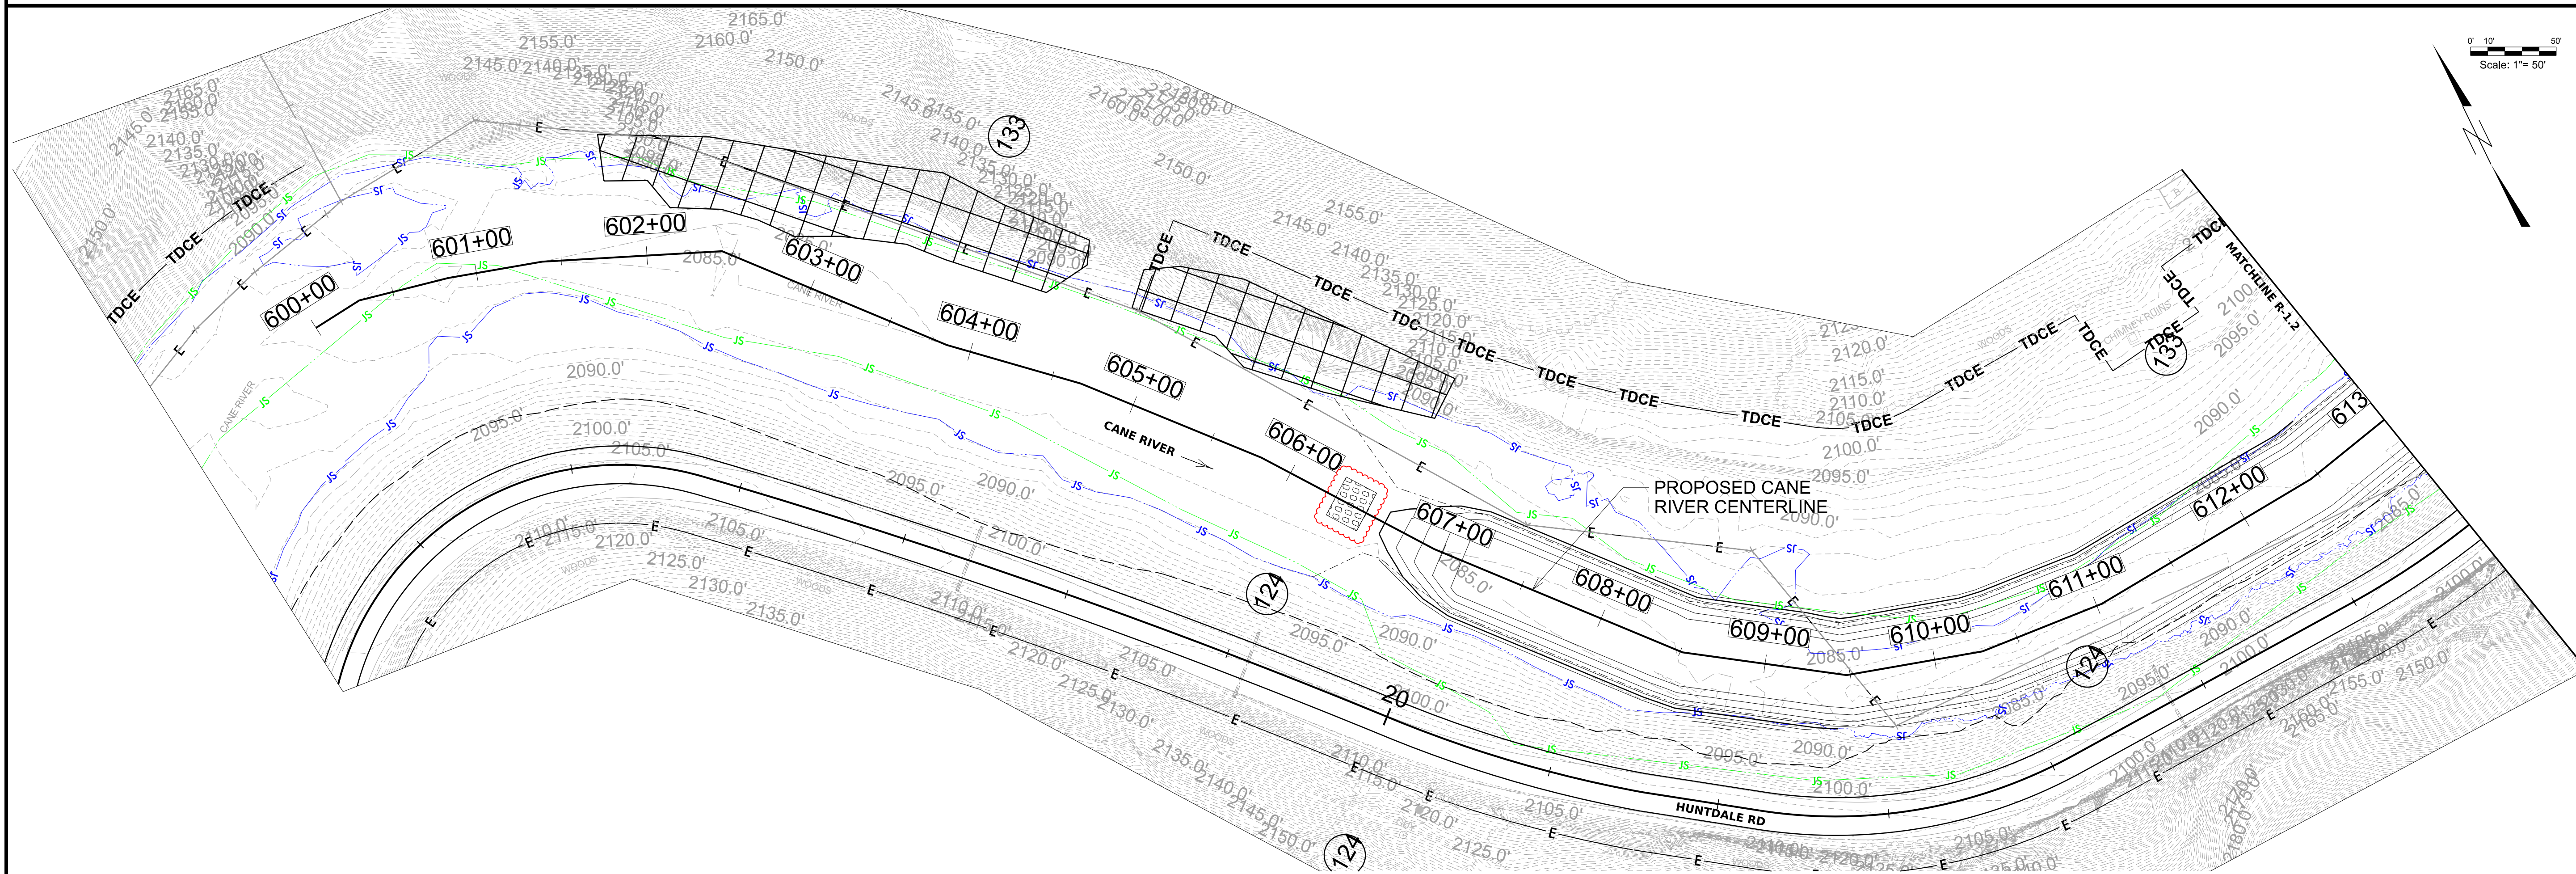

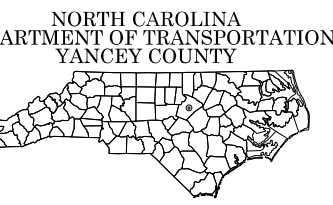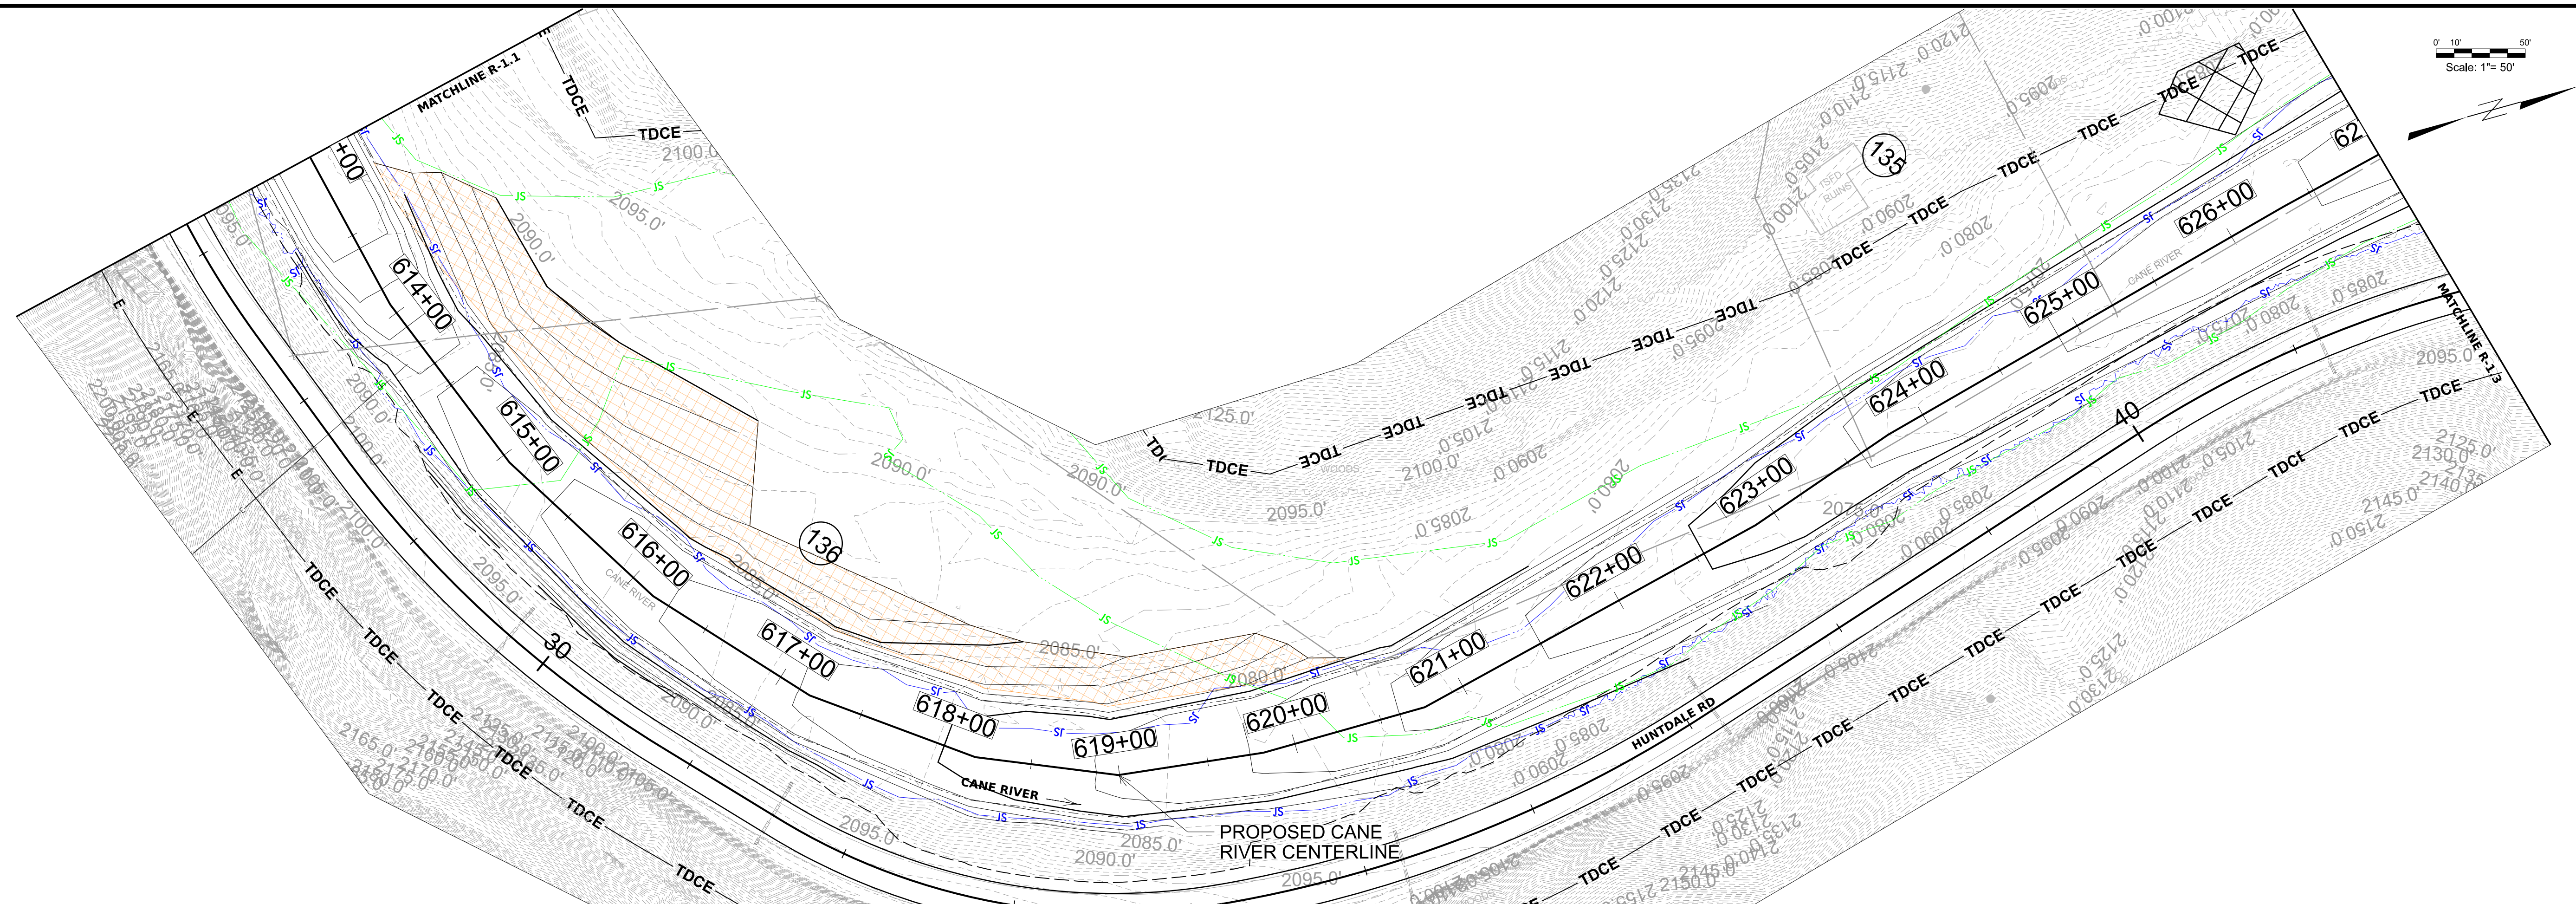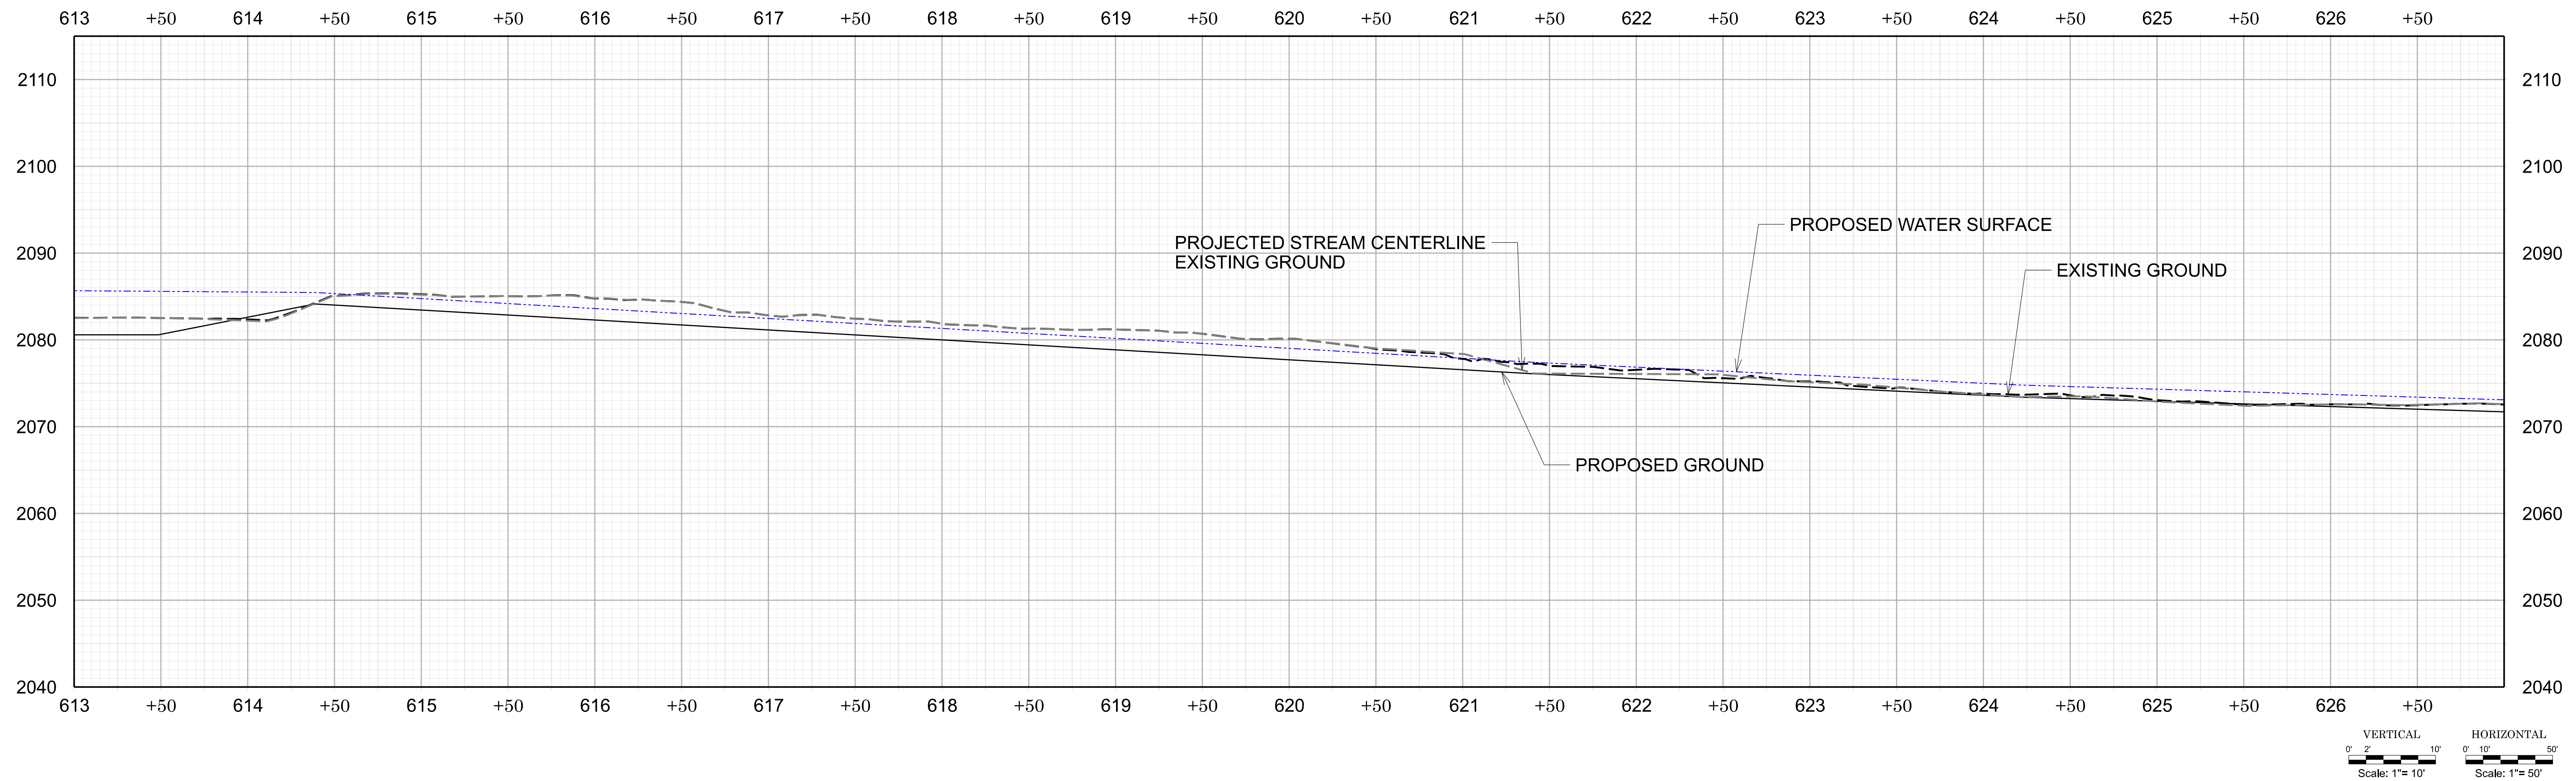

ROADWAY DESIGN UNIT

ROADWAY DESIGN
ENGINEER

HYDRAULICS
ENGINEER

INCOMPLETE PLANS
DO NOT USE FOR B/W ACQUISITION

CURRENT NOT CONSIDERED FINAL
UNTIL ALL SIGNATURES COMPLETE





son, Mirmiran, & Thompson
50 West Tyvola Road, Suite 120
Charlotte NC, 28217
Phone No: C-3097

CANE RIVER
STREAM PLAN SUBMITTAL

Plan and Profile Segment 4 Plans

[illegible]

Job Number:	M-0372G
Project Engineer:	JK
Drawn By:	KEB, HET
Checked By:	JK

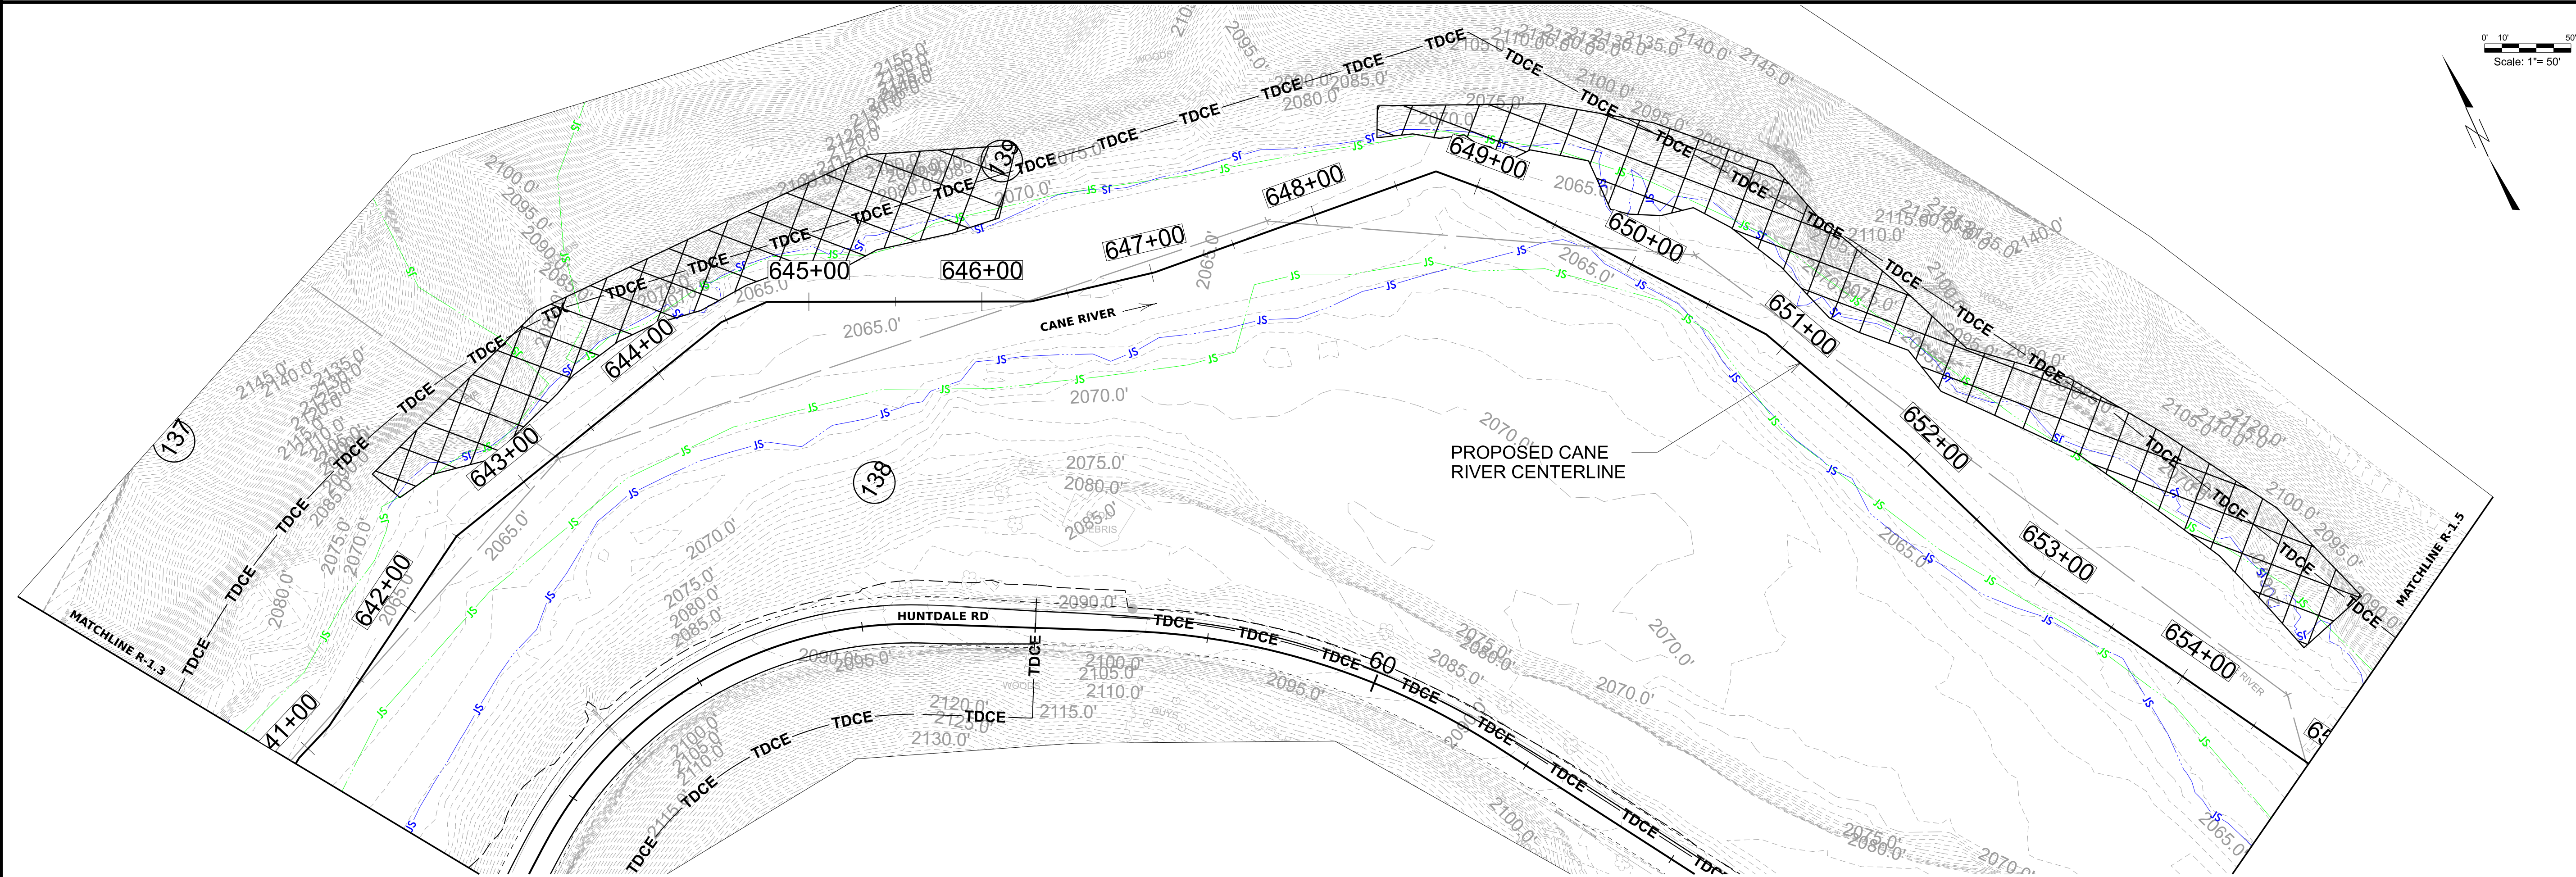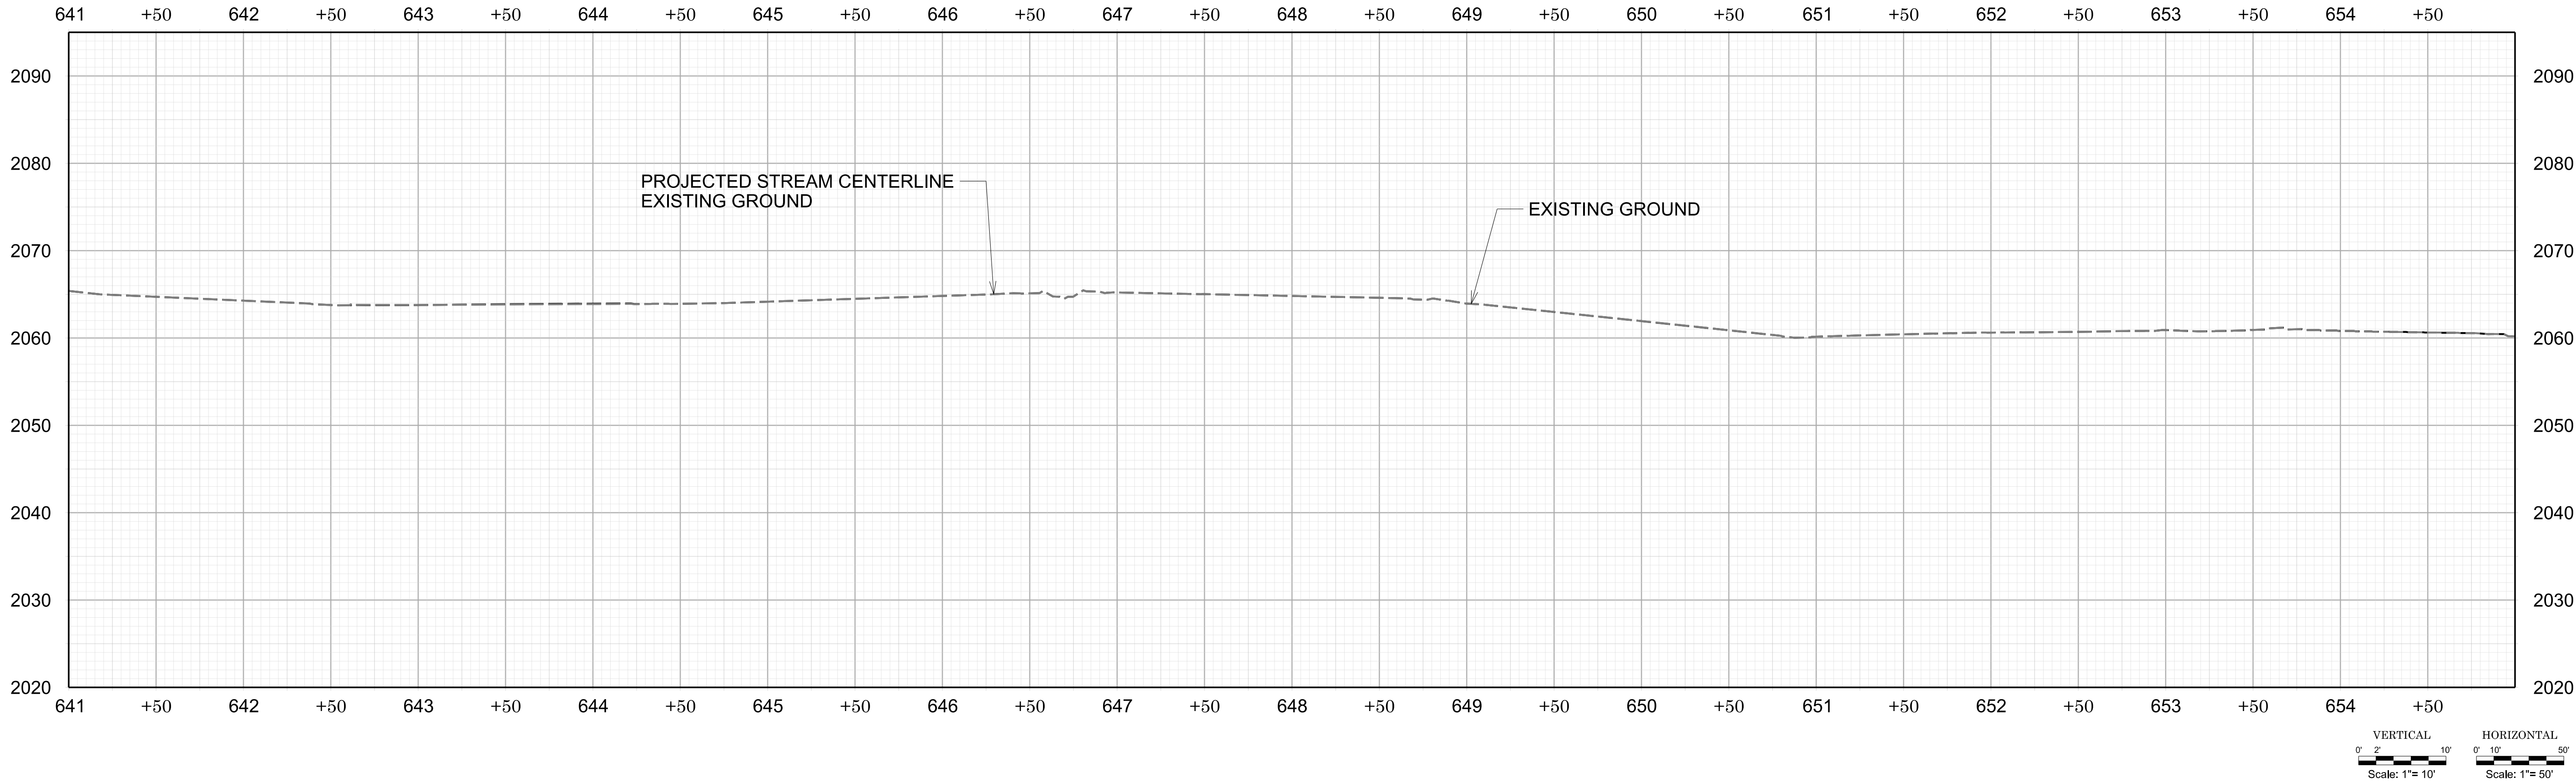

M-0572G

WP2R-1.4

NORTH CAROLINA
DEPARTMENT OF TRANSPORTATION
YANCEY COUNTY

ROADWAY DESIGN UNIT

ROADWAY DESIGN
ENGINEER

HYDRAULICS
ENGINEER

INCOMPLETE PLANS
DO NOT USE FOR R.F.P. ACQUISITION
DOCUMENT NOT CONSIDERED FINAL
UNLESS ALL SIGNATURES COMPLETED

JMT

Johnson, Mirmiran, & Thompson, Inc.
2550 West Tryon Road, Suite 120
Charlotte NC 28217
License No: C-3097

SUMMERS-TAYLOR
SEMA | JMT

REGISTERED PROFESSIONAL ENGINEERS

CANE RIVER
STREAM PLAN SUBMITTAL

Plan and Profile
Segment 4 Plans

Revisions

--	--	--	--	--	--	--	--	--	--

Date

11/14/2023

Job Number

M-0572G

Project Document



JK

Drawn By

ASB

Checked By

JK

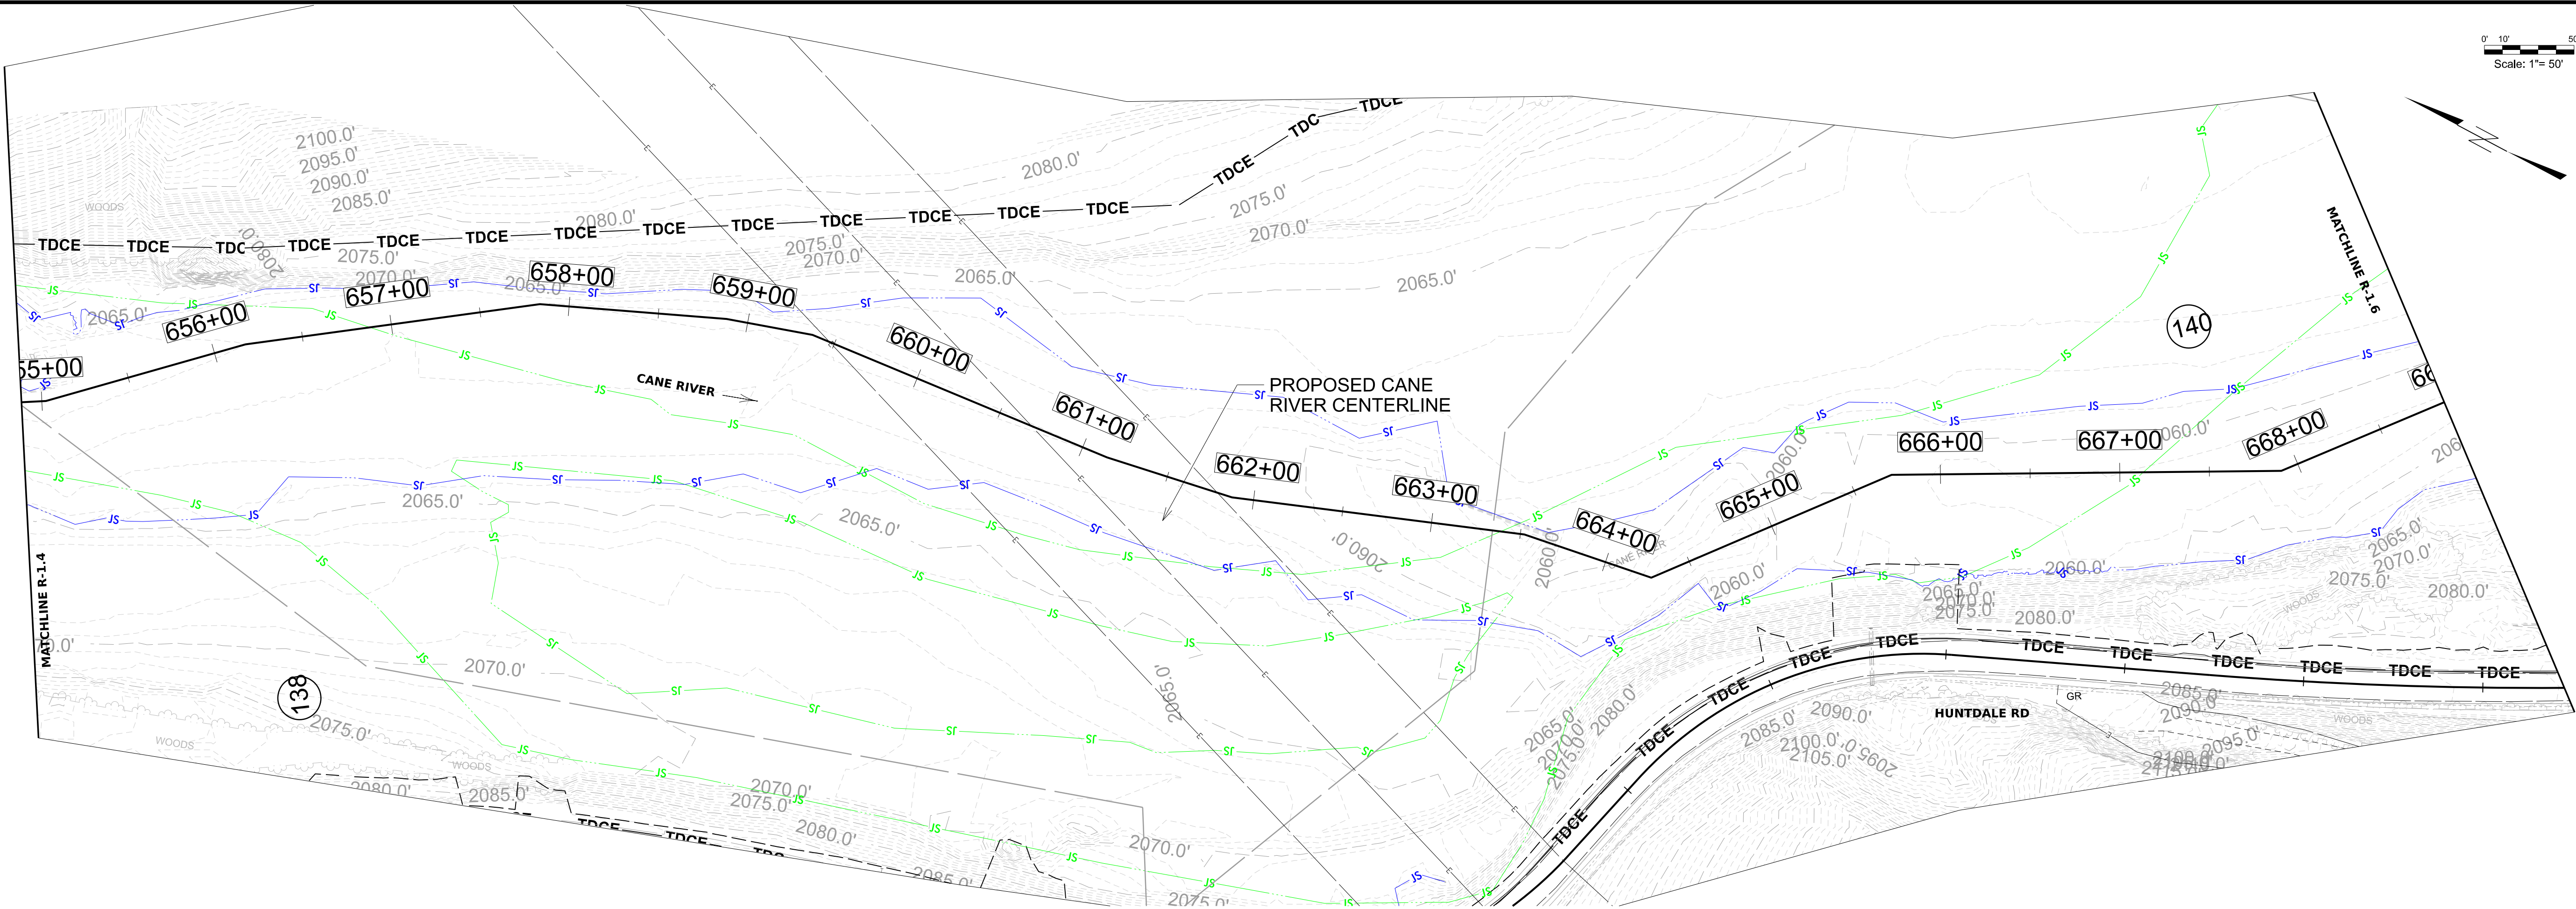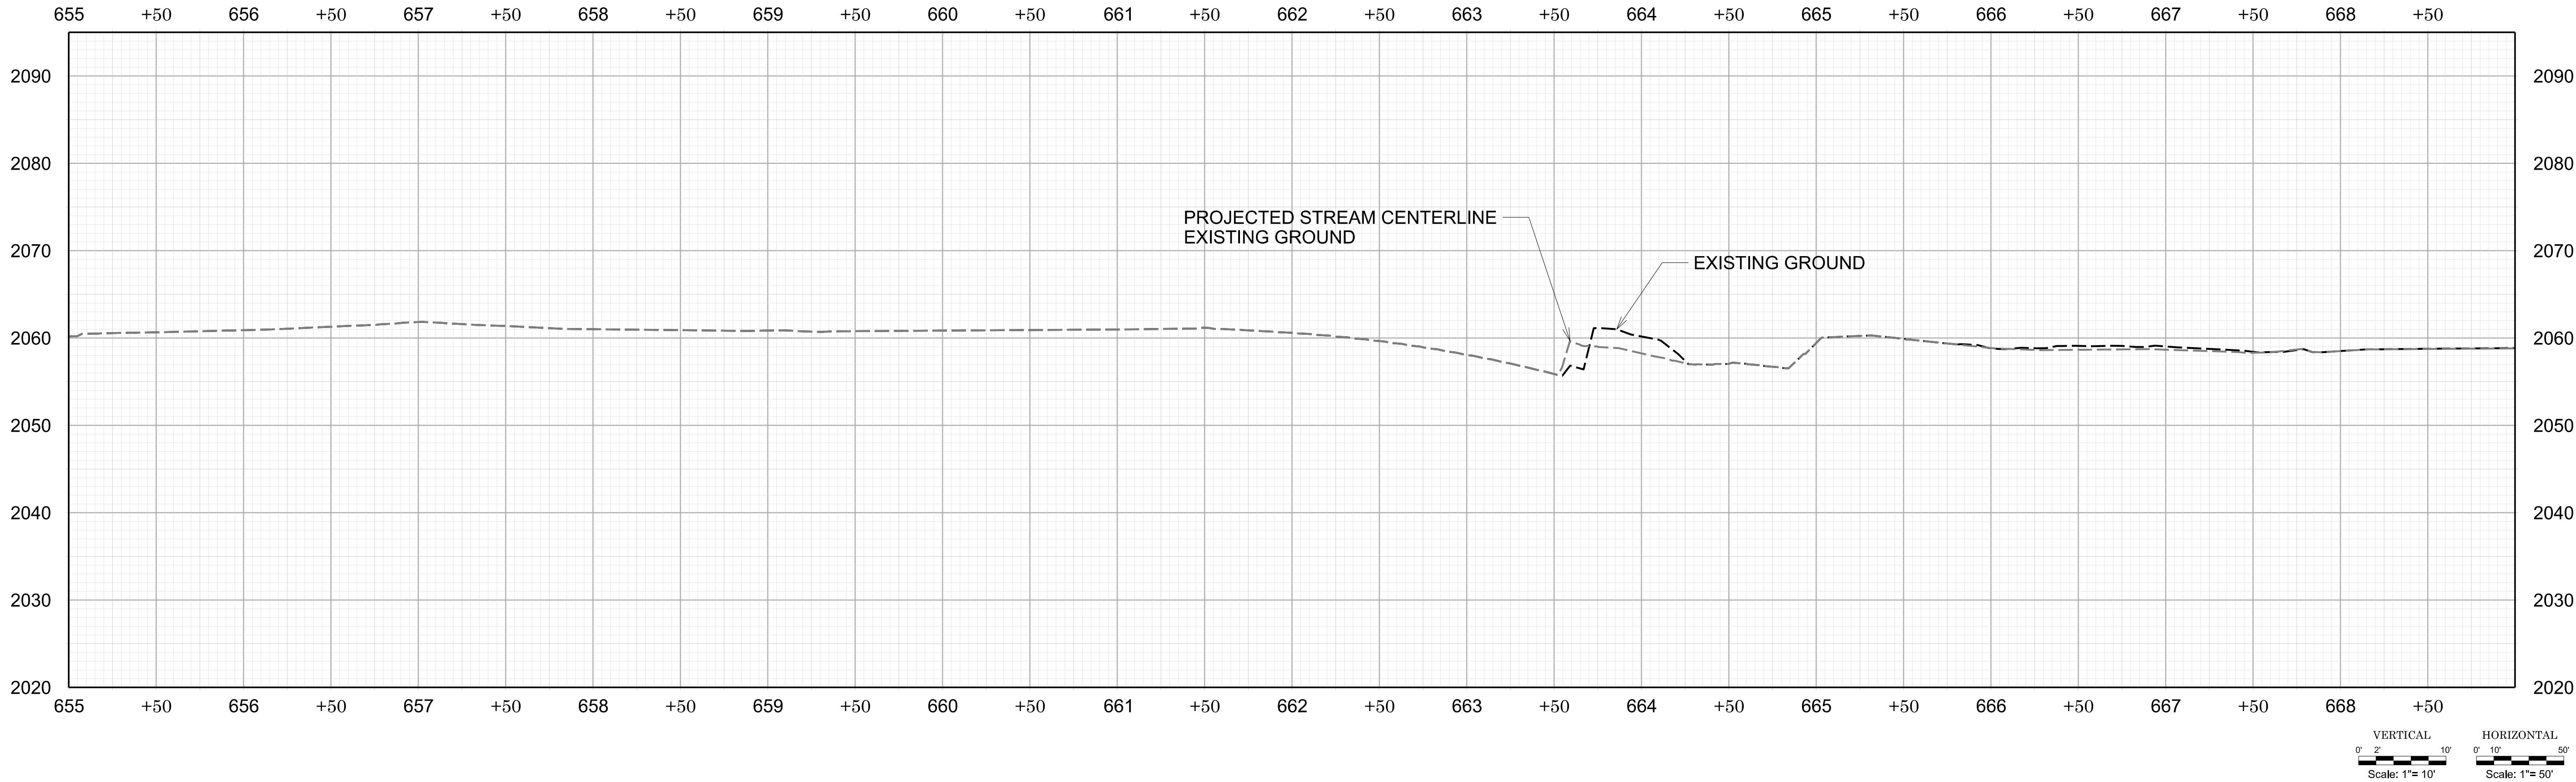

M-0572G

WP2 | R-1.5

NORTH CAROLINA
DEPARTMENT OF TRANSPORTATION
YANCEY COUNTY

ROADWAY DESIGN UNIT

ROADWAY DESIGN
ENGINEER

HYDRAULICS
ENGINEER

INCOMPLETE PLANS
DO NOT USE FOR R.F.P. ACQUISITION

DOCUMENT NOT CONSIDERED FINAL
UNLESS ALL SIGNATURES COMPLETED

JMT

Johnson, Mirmiran, & Thompson, Inc.
2550 West Tyvola Road, Suite 120
Charlotte NC, 28217
License No: C-3097

SUMMERS-TAYLOR
SEMA | JMT

SEMA | JMT

CANE RIVER
STREAM PLAN SUBMITTAL

Plan and Profile
Segment 4 Plans

Revisions

--	--	--	--	--	--	--	--	--	--


Date: 11/14/2023

Job Number: M-0572G

Project Name: R-1.5


Drawn By: ASB

Checked By: JLS

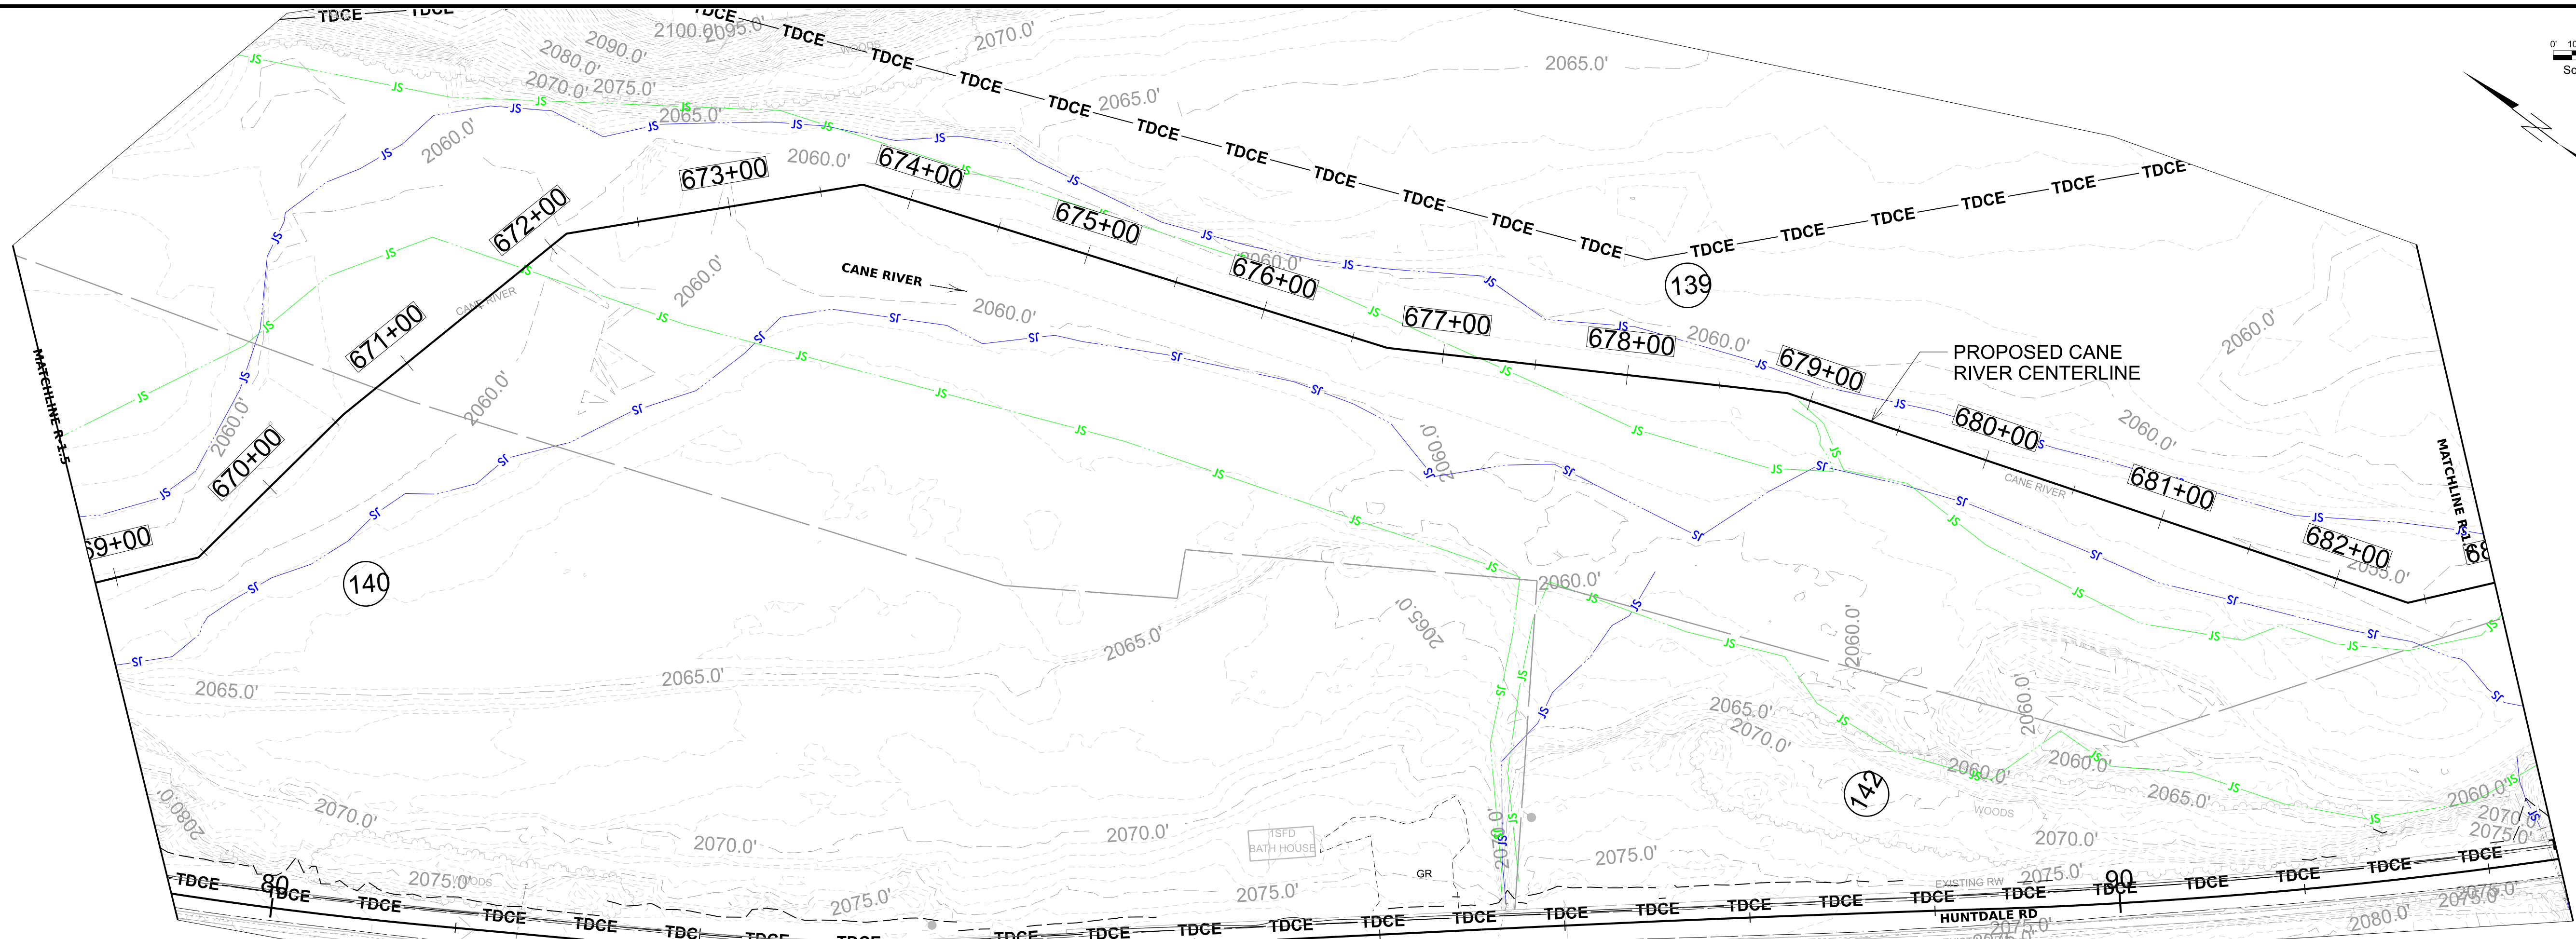




Revisions

Date: 10-31-2025
Job Number: M-0572G
Project Engineer: JK
Drawn By: KEB, HET
Checked By: JK

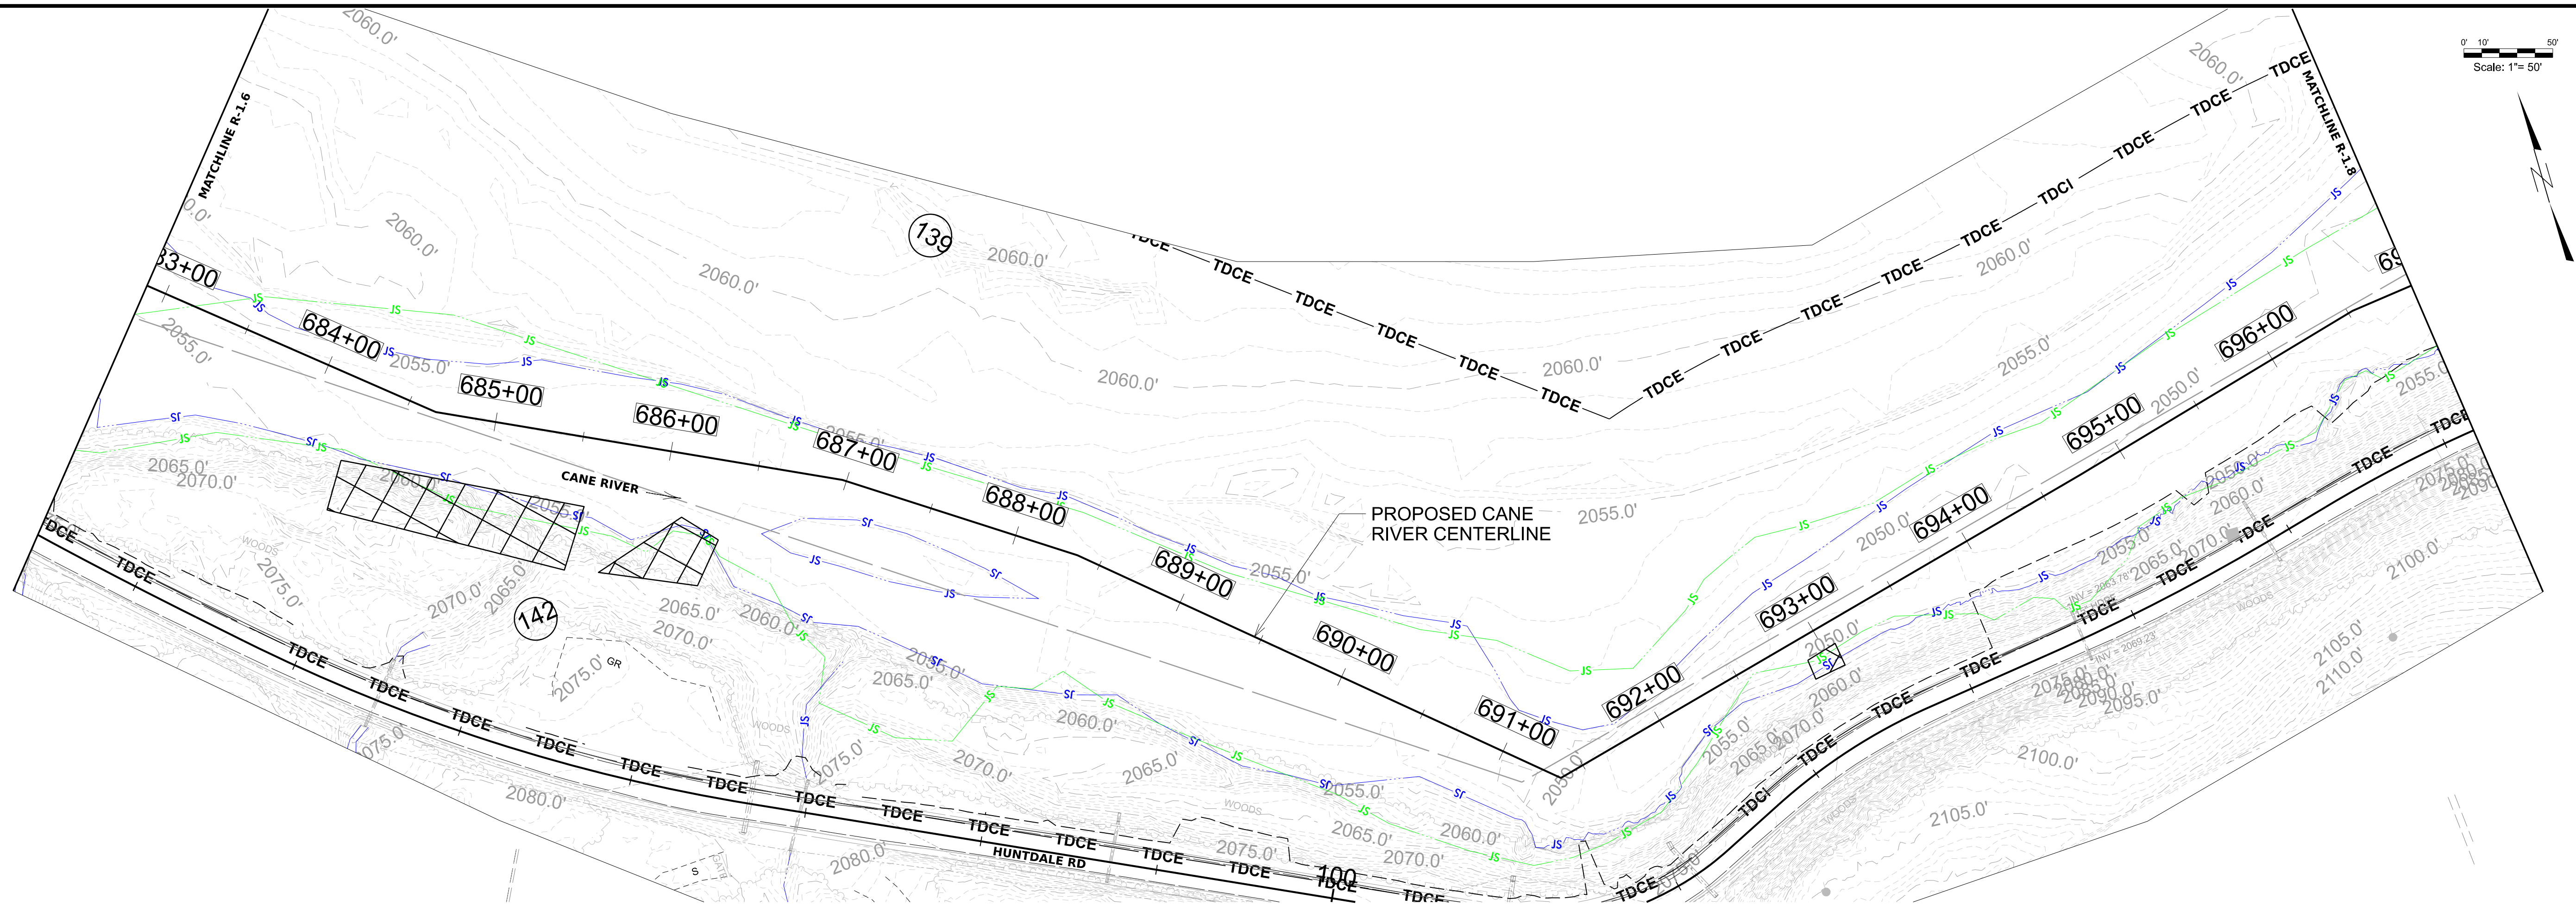

Date:	10-31-2025
Job Number:	M-05789
Crew/Fortifier:	JLK
Drawn By:	KBB HHT
Checked By:	JLK
Precipitation:	

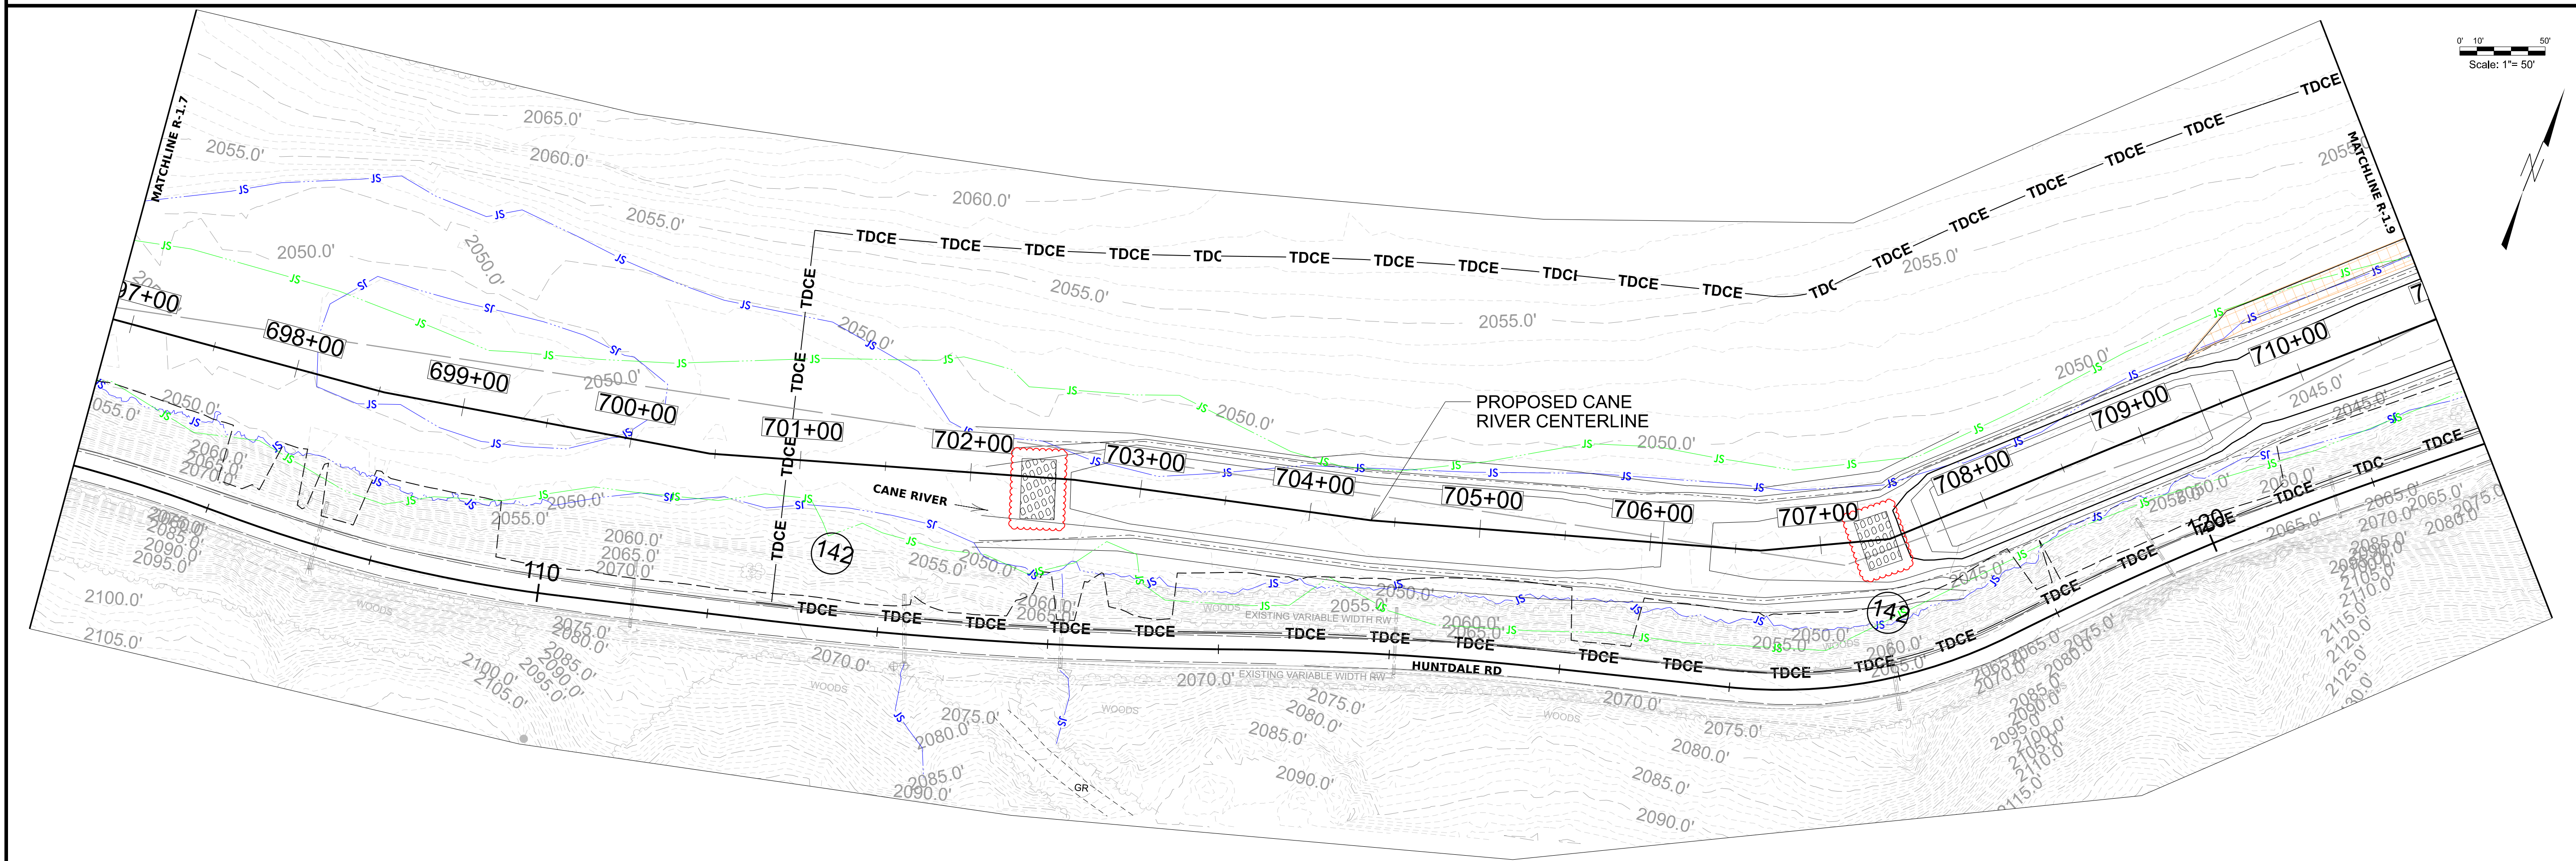

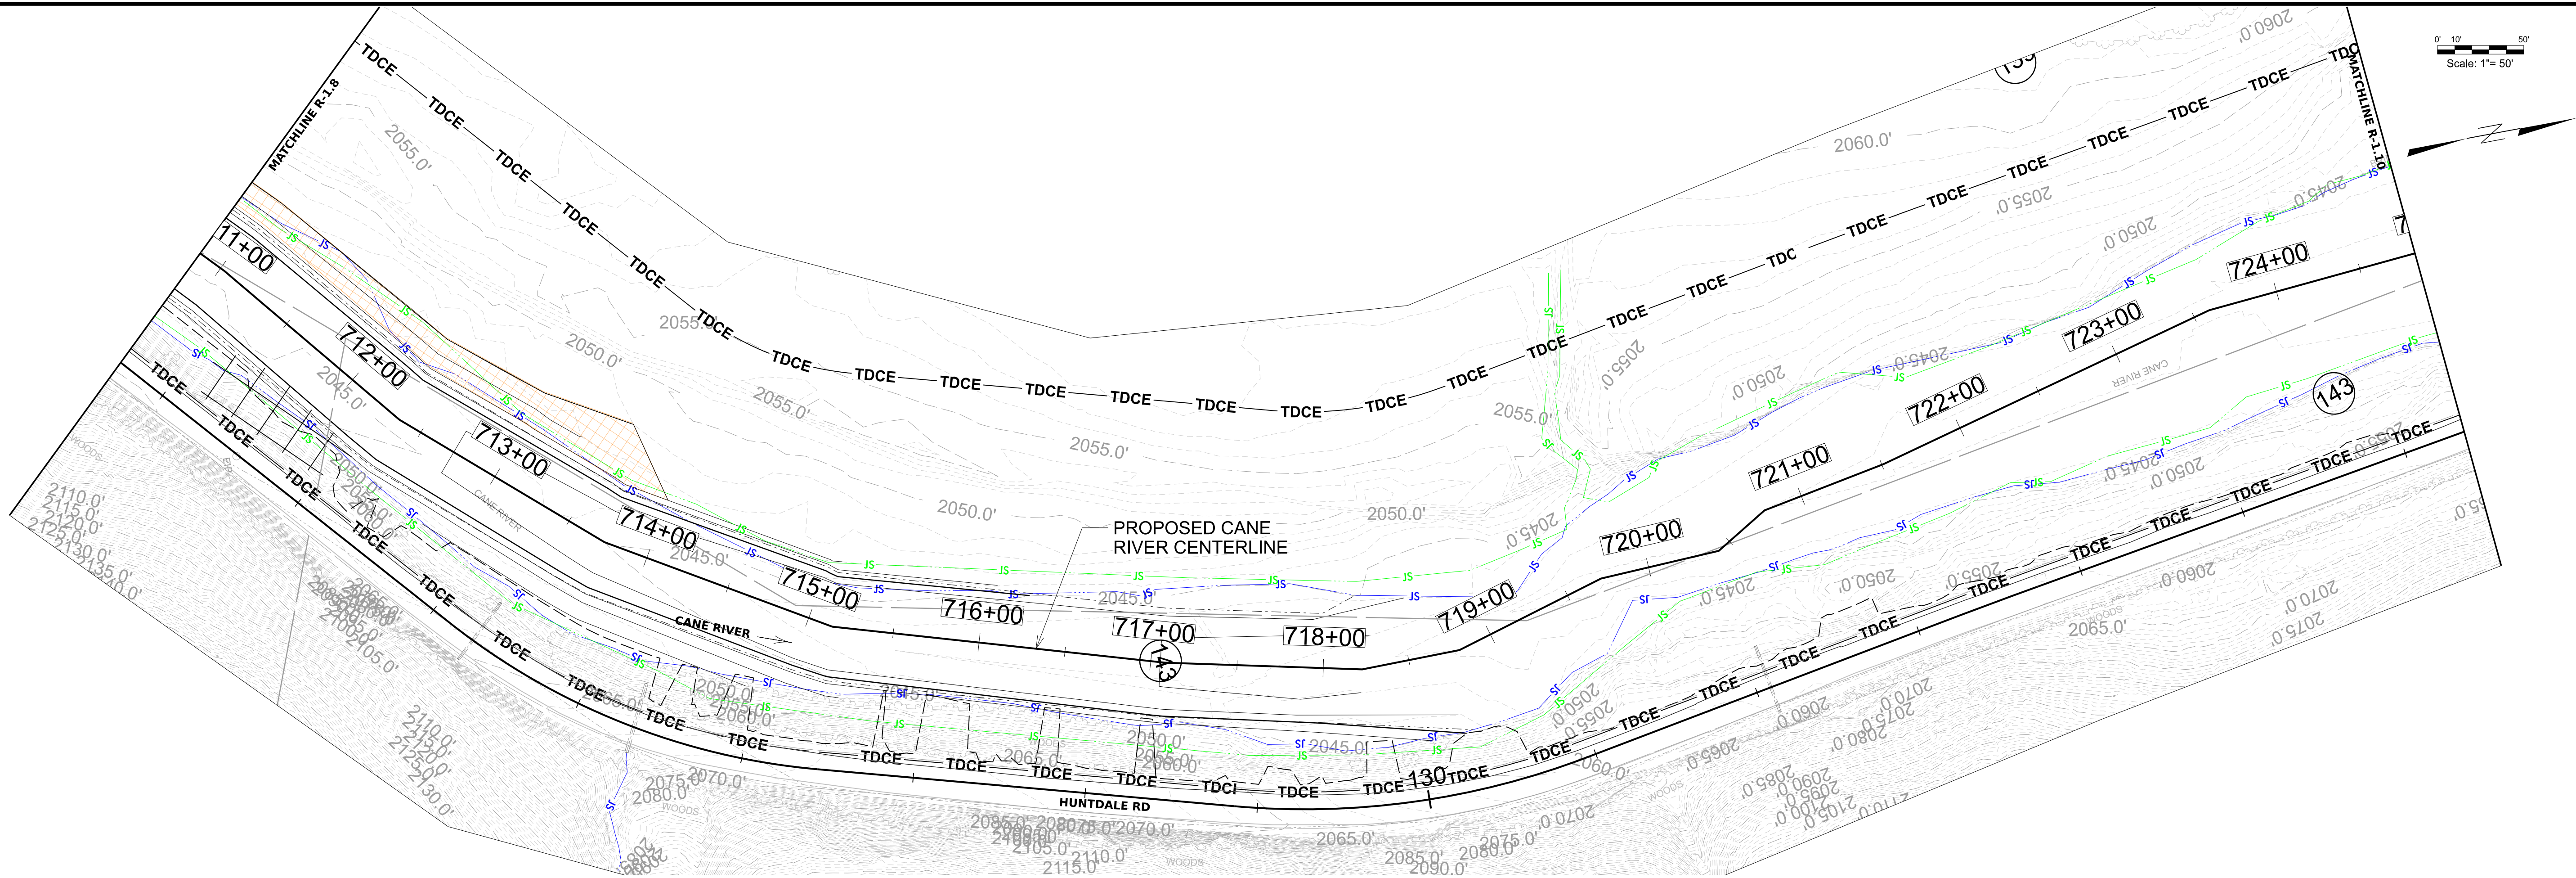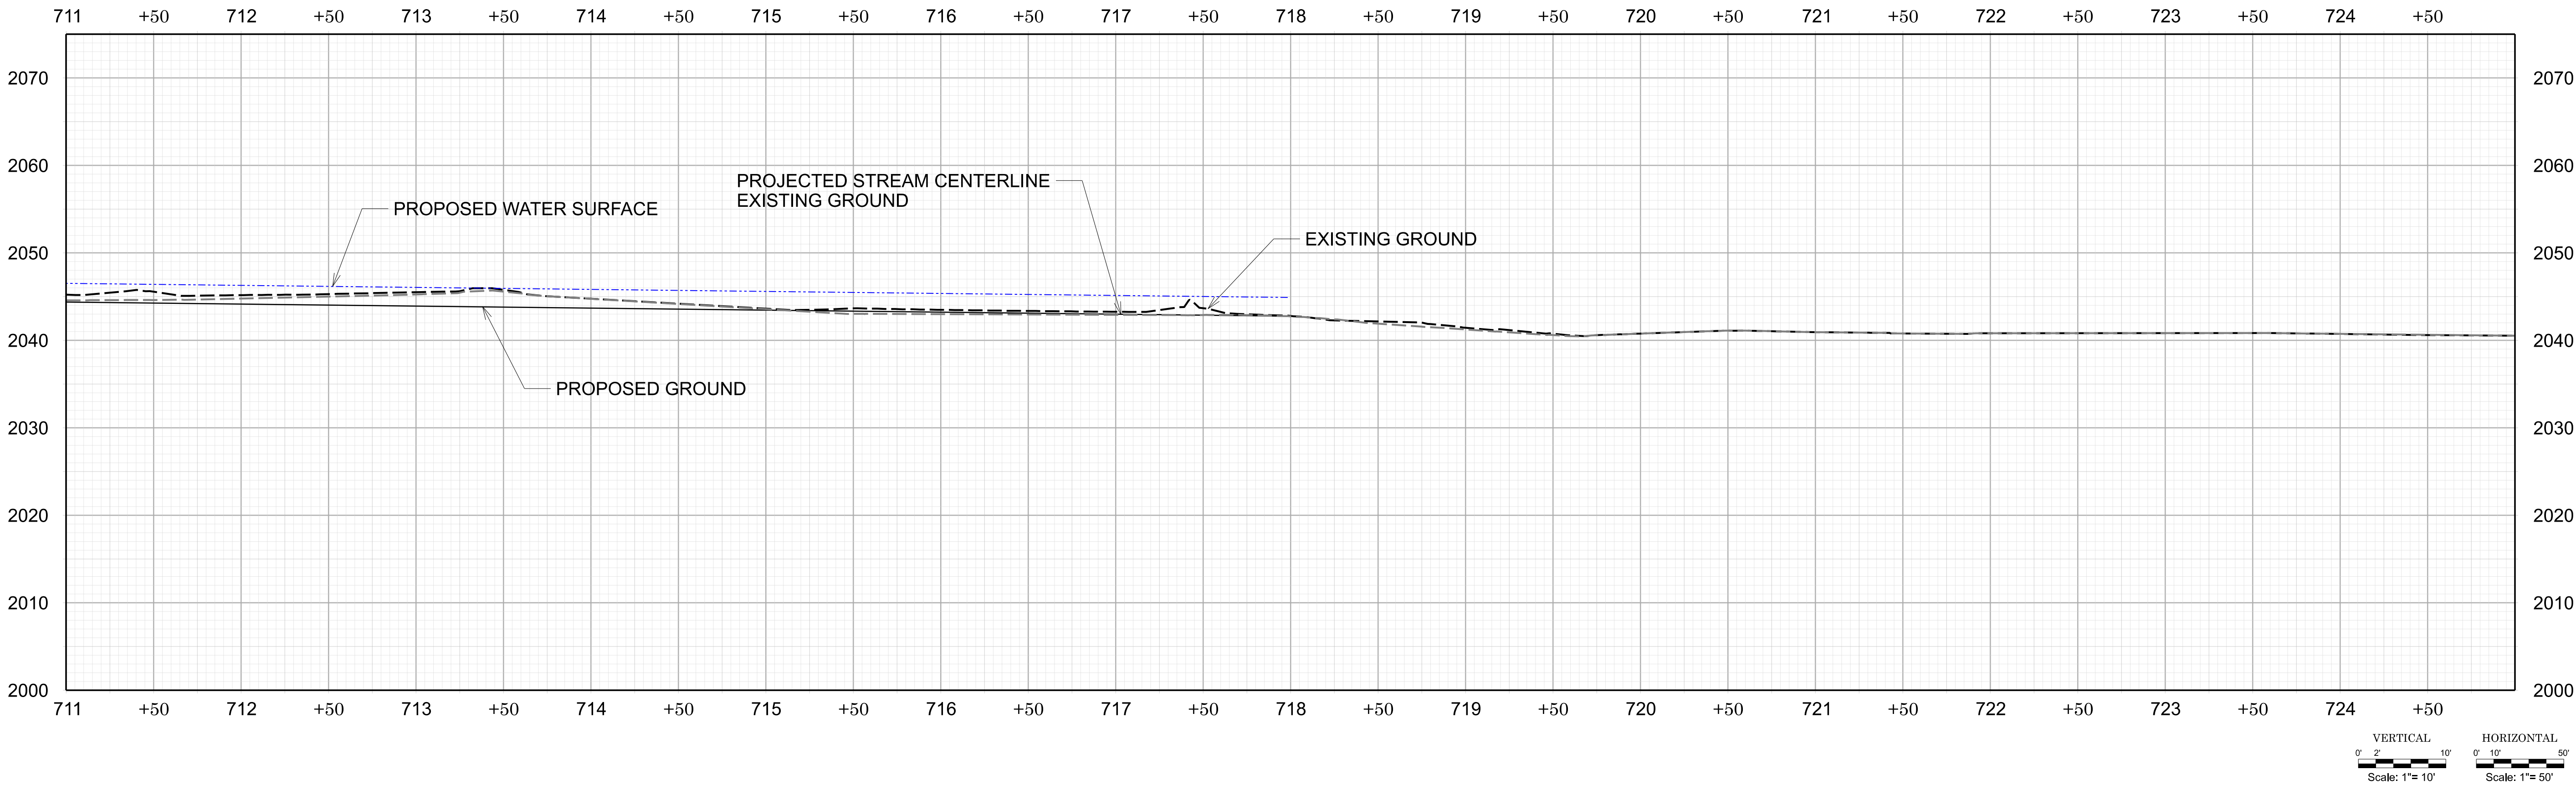

M-05726

WP2 | R-1.9

NORTH CAROLINA
DEPARTMENT OF TRANSPORTATION
YANCEY COUNTY

ROADWAY DESIGN UNIT

ROADWAY DESIGN
ENGINEER

HYDRAULICS
ENGINEER

INCOMPLETE PLANS
DO NOT USE FOR R.F.P. ACQUISITION
DOCUMENT NOT CONSIDERED FINAL
UNLESS ALL SIGNATURES COMPLETED

JMT

Johnson, Mirmiran, & Thompson, Inc.
2550 West Tyvola Road, Suite 120
Charlotte NC 28217
License No: C-3097

SUMMERS-TAYLOR
SEMA | JMT

SEMA | JMT

CANE RIVER
STREAM PLAN SUBMITTAL

Plan and Profile
Segment 4 Plans

Revisions

--	--	--	--	--	--	--	--	--	--


Date: 11/14/2023

Job Number: M-05726

Project Engineer: JLS

Drawing No: 4584-1191

Checked By: JLS

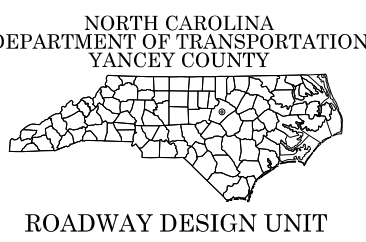ROADWAY DESIGN
ENGINEERHYDRAULICS
ENGINEER

INCOMPLETE PLANS
DO NOT USE FOR R/W ACQUISITION

**DOCUMENT NOT CONSIDERED FINAL
UNLESS ALL SIGNATURES COMPLETED**





CANE RIVER
STREAM PLAN SUBMITTAL

Plan and Profile Segment 4 Plans

Revisions

Date: 10-31-2025
Job Number: M-0572G
Project Engineer: JJK
Drawn By: KBB, HET
Checked By: JJK

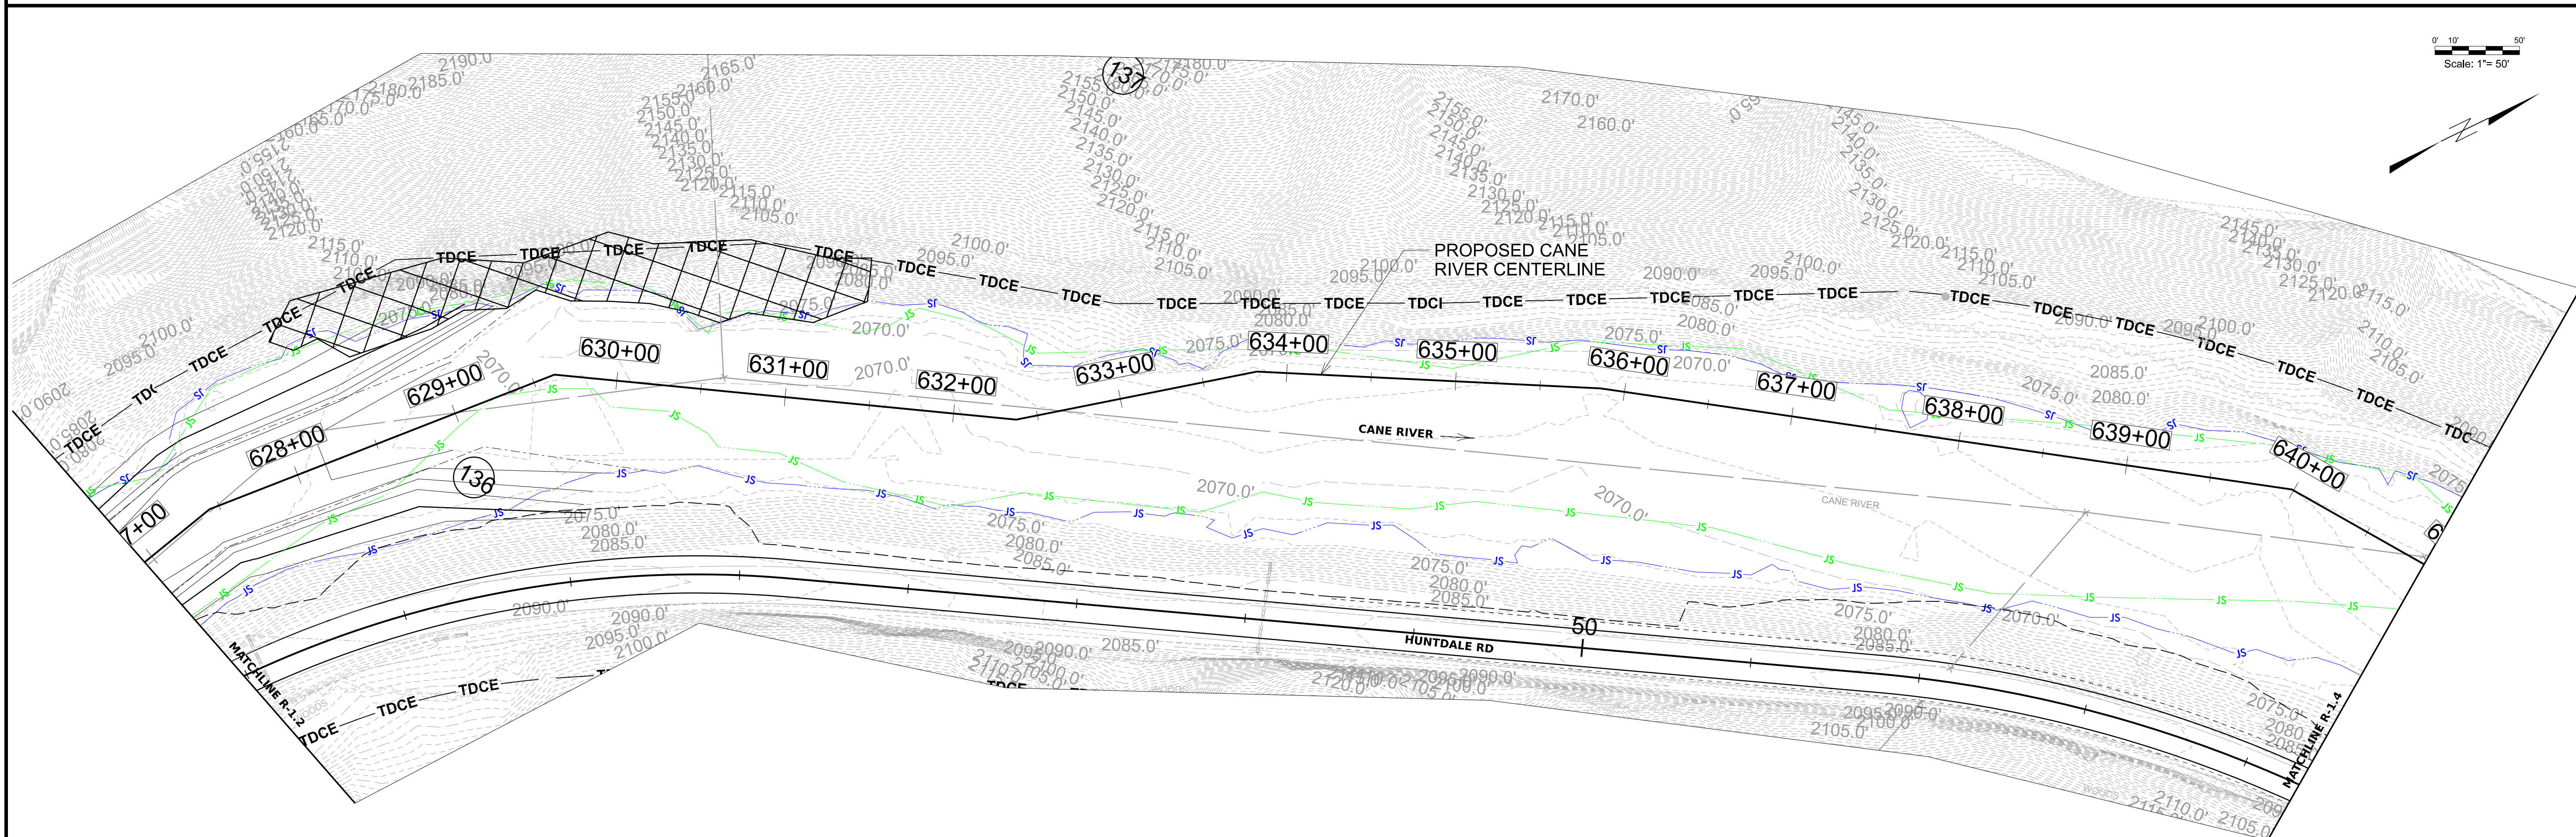

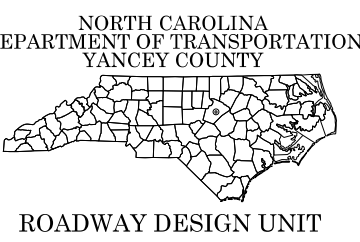

HYDRAULICS
ENGINEER

INCOMPLETE PLANS
DO NOT USE FOR R/W ACQUISITION

DOCUMENT NOT CONSIDERED FINAL
UNLESS ALL SIGNATURES COMPLETED



CANE RIVER STREAM PLAN SUBMITTAL

Plan and Promise Segment 4 Plans

Revisions



Date: 10-31-2025

Job Number: M-0572G

Printer Engineer: JJK

Drawn By: KEB HET

Checked By: JJK

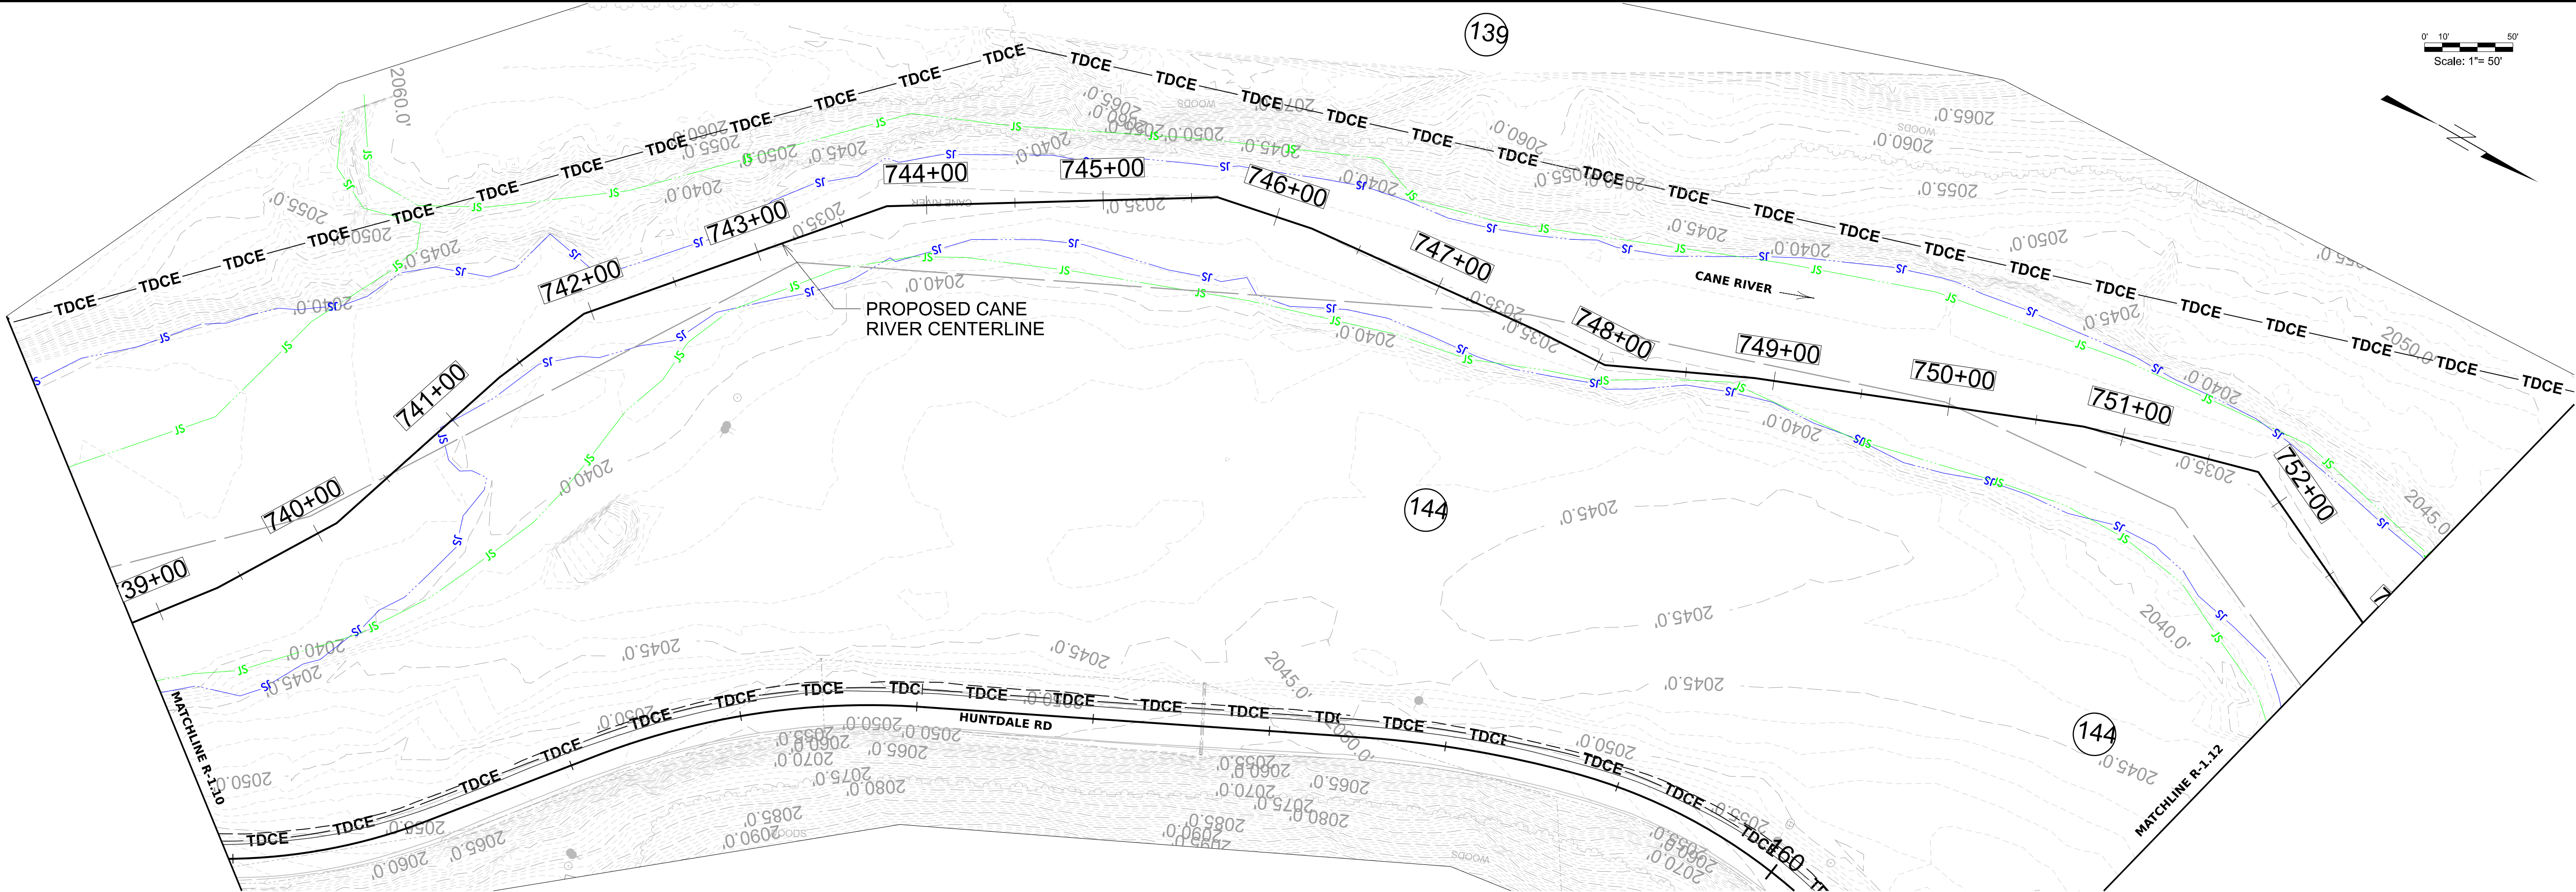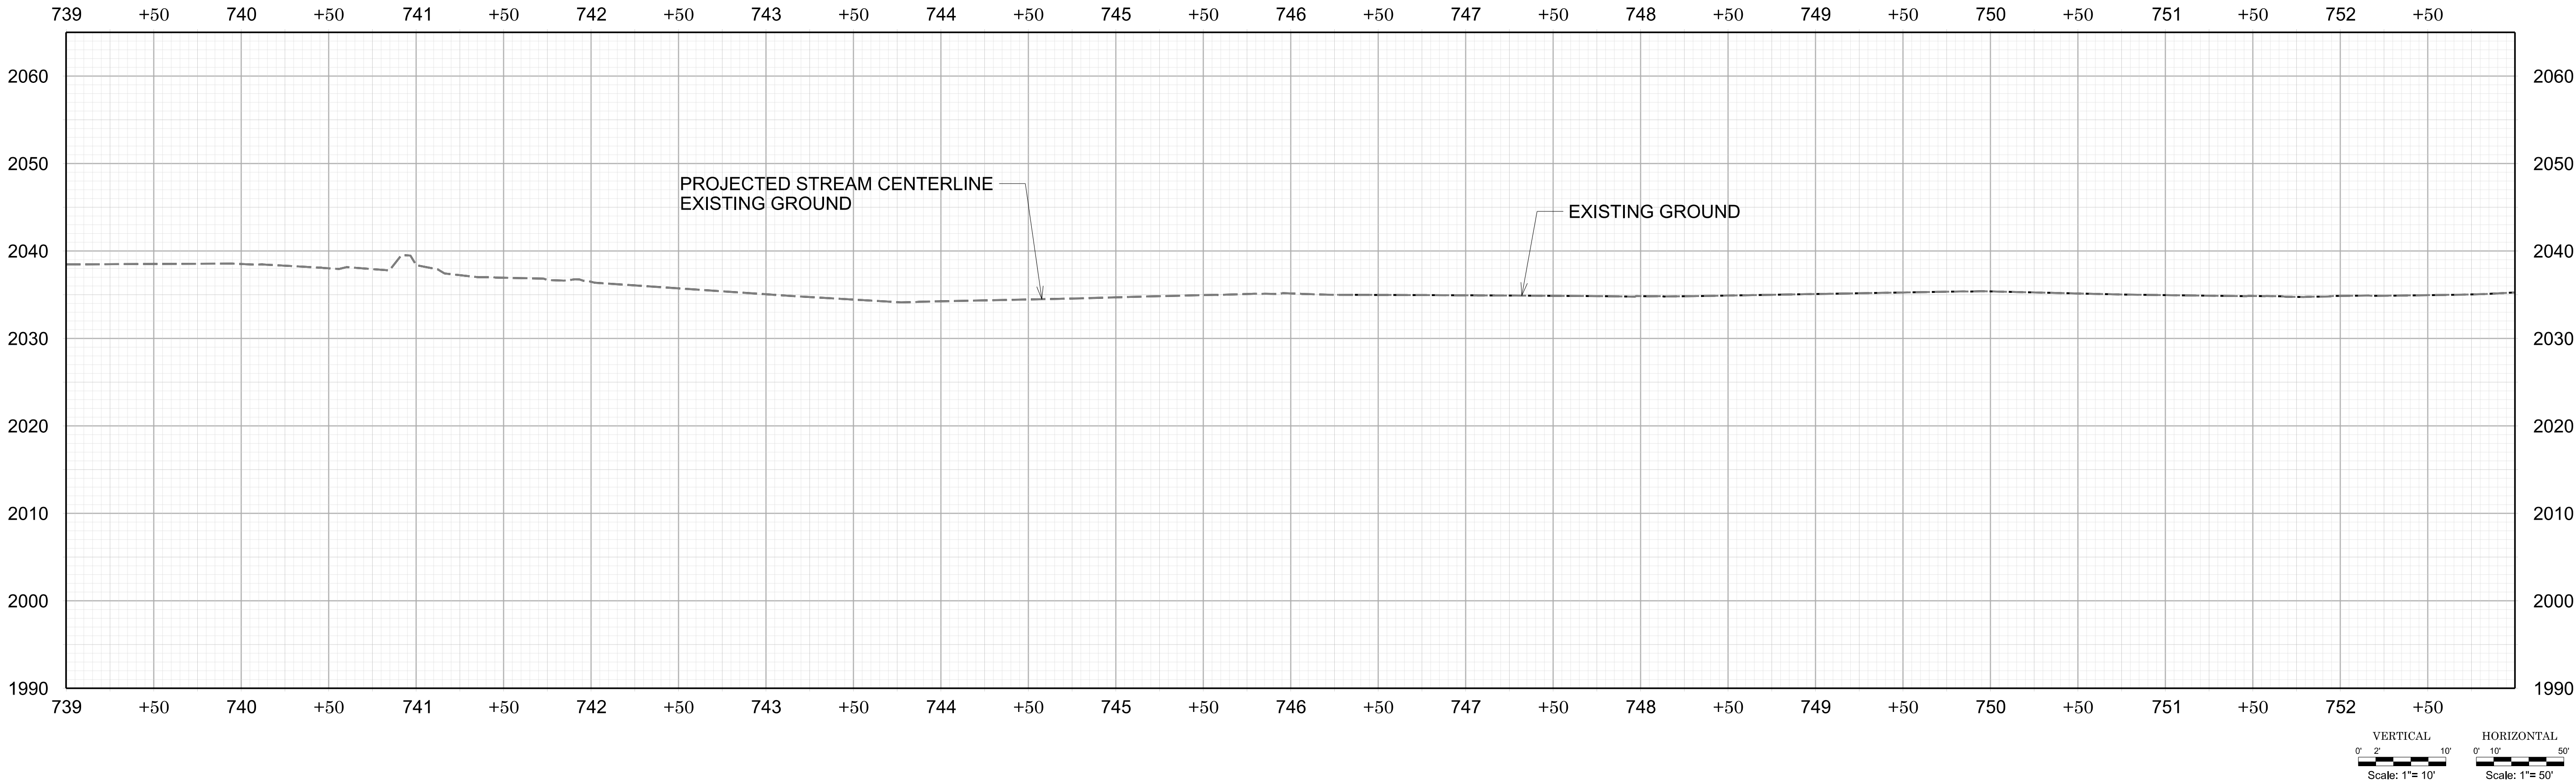

M-05726

WP2 | R-1.11

NORTH CAROLINA
DEPARTMENT OF TRANSPORTATION
YANCEY COUNTY

ROADWAY DESIGN UNIT

ROADWAY DESIGN
ENGINEER

HYDRAULICS
ENGINEER

INCOMPLETE PLANS
DO NOT USE FOR R.F.P. ACQUISITION
DOCUMENT NOT CONSIDERED FINAL
UNLESS ALL SIGNATURES COMPLETED

JMT

Johnson, Mirmiran, & Thompson, Inc.
2550 West Tyvola Road, Suite 120
Charlotte NC, 28217
License No: C-3097

SUMMERS-TAYLOR
SEMA | JMT

Summers-Taylor & Associates, Inc.

CANE RIVER
STREAM PLAN SUBMITTAL

Plan and Profile
Segment 4 Plans

Revisions

--	--	--	--	--	--	--	--	--	--

Date:

11/14/2023

Job Number:

M-05726

Project Engineer:


JLS

Drawn By:

ASB JLS

Checked By:

JLS

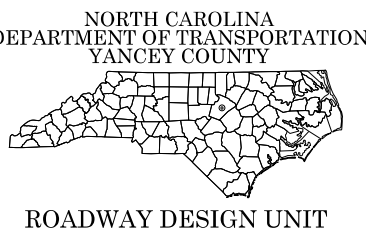HYDRAULICS
ENGINEER

INCOMPLETE PLANS
DO NOT USE FOR R/W ACQUISITION

**DOCUMENT NOT CONSIDERED FINAL
UNLESS ALL SIGNATURES COMPLETED**

JMT
Johnson, Mirmiran, & Thompson Inc.
2550 West Tyvola Road, Suite 120
Charlotte NC, 28217
License No: C-3097




CANE RIVER
STREAM PLAN SUBMITTAL

Plan and Profile Segment 4 Plans

Revisions

Date: 10-31-2025
Job Number: M-0572G
Project Engineer: JJK
Drawn By: KEB, HET
Checked By: JJK

 



M-05726
WP2 | R-2.0

NORTH CAROLINA
DEPARTMENT OF TRANSPORTATION
JANUARY COUNTY

ROADWAY DESIGN UNIT
ENGINEER

HYDRAULICS
ENGINEER

INCOMPLETE PLANS
DO NOT USE FOR R.F.P. ACQUISITION
DOCUMENT NOT CONSIDERED FINAL
UNLESS ALL SIGNATURES COMPLETED

JMT
Johnson, Mirmiran, & Thompson, Inc.
2550 West Tyvola Road, Suite 120
Charlotte NC, 28217
License No: C-3097



SUMMERS-TAYLOR
SEMA | JMT

CANE RIVER
STREAM PLAN SUBMITTAL

Overall Layout
Segment 4 Plans



Revisions									
-----------	--	--	--	--	--	--	--	--	--

Date:	11/14/2023
Job Number:	M-05726
Project Engineer:	JLS
Drawn By:	ASB
Checked By:	JLS

 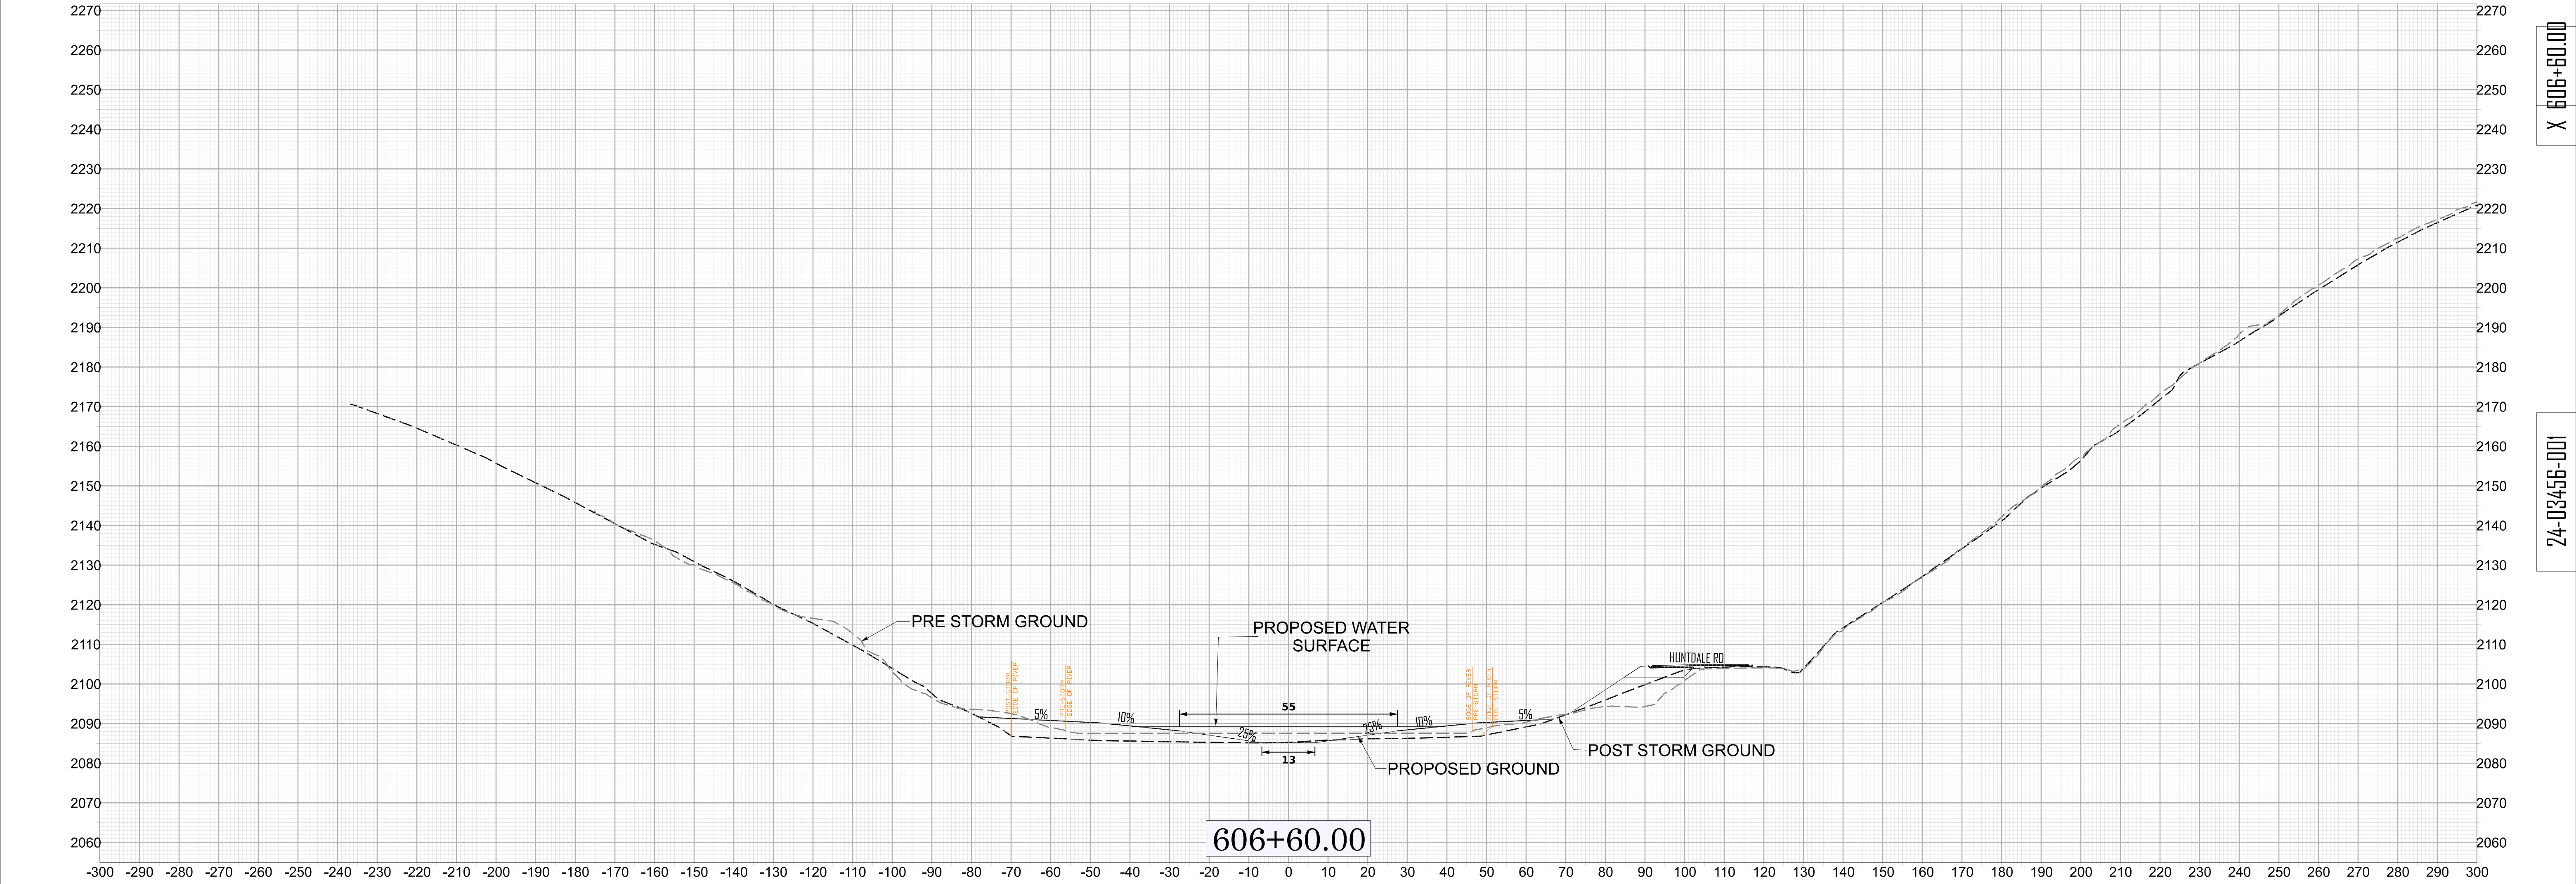


X 606+60.00



24-03456-001

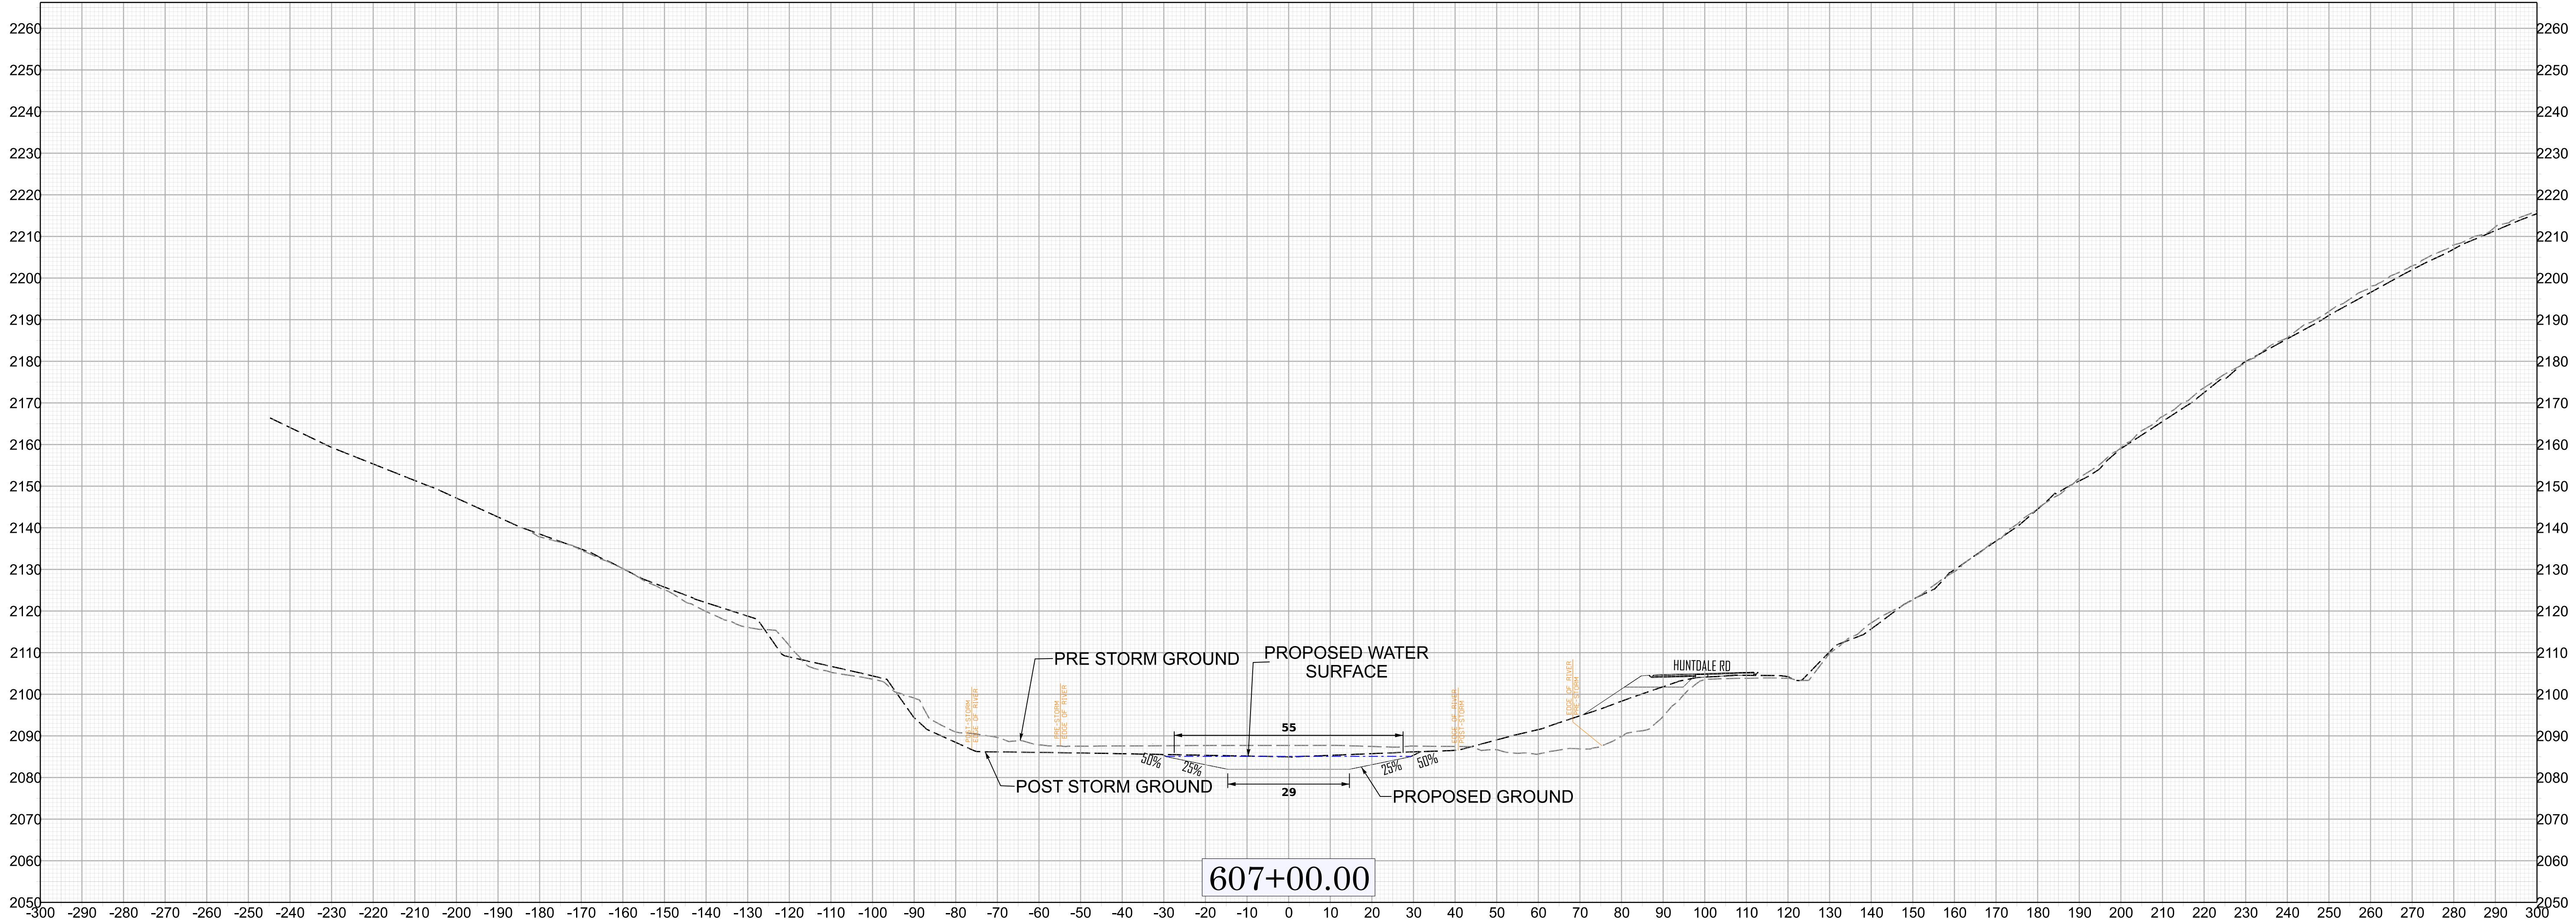 

X 607+00.00


24-03456-001

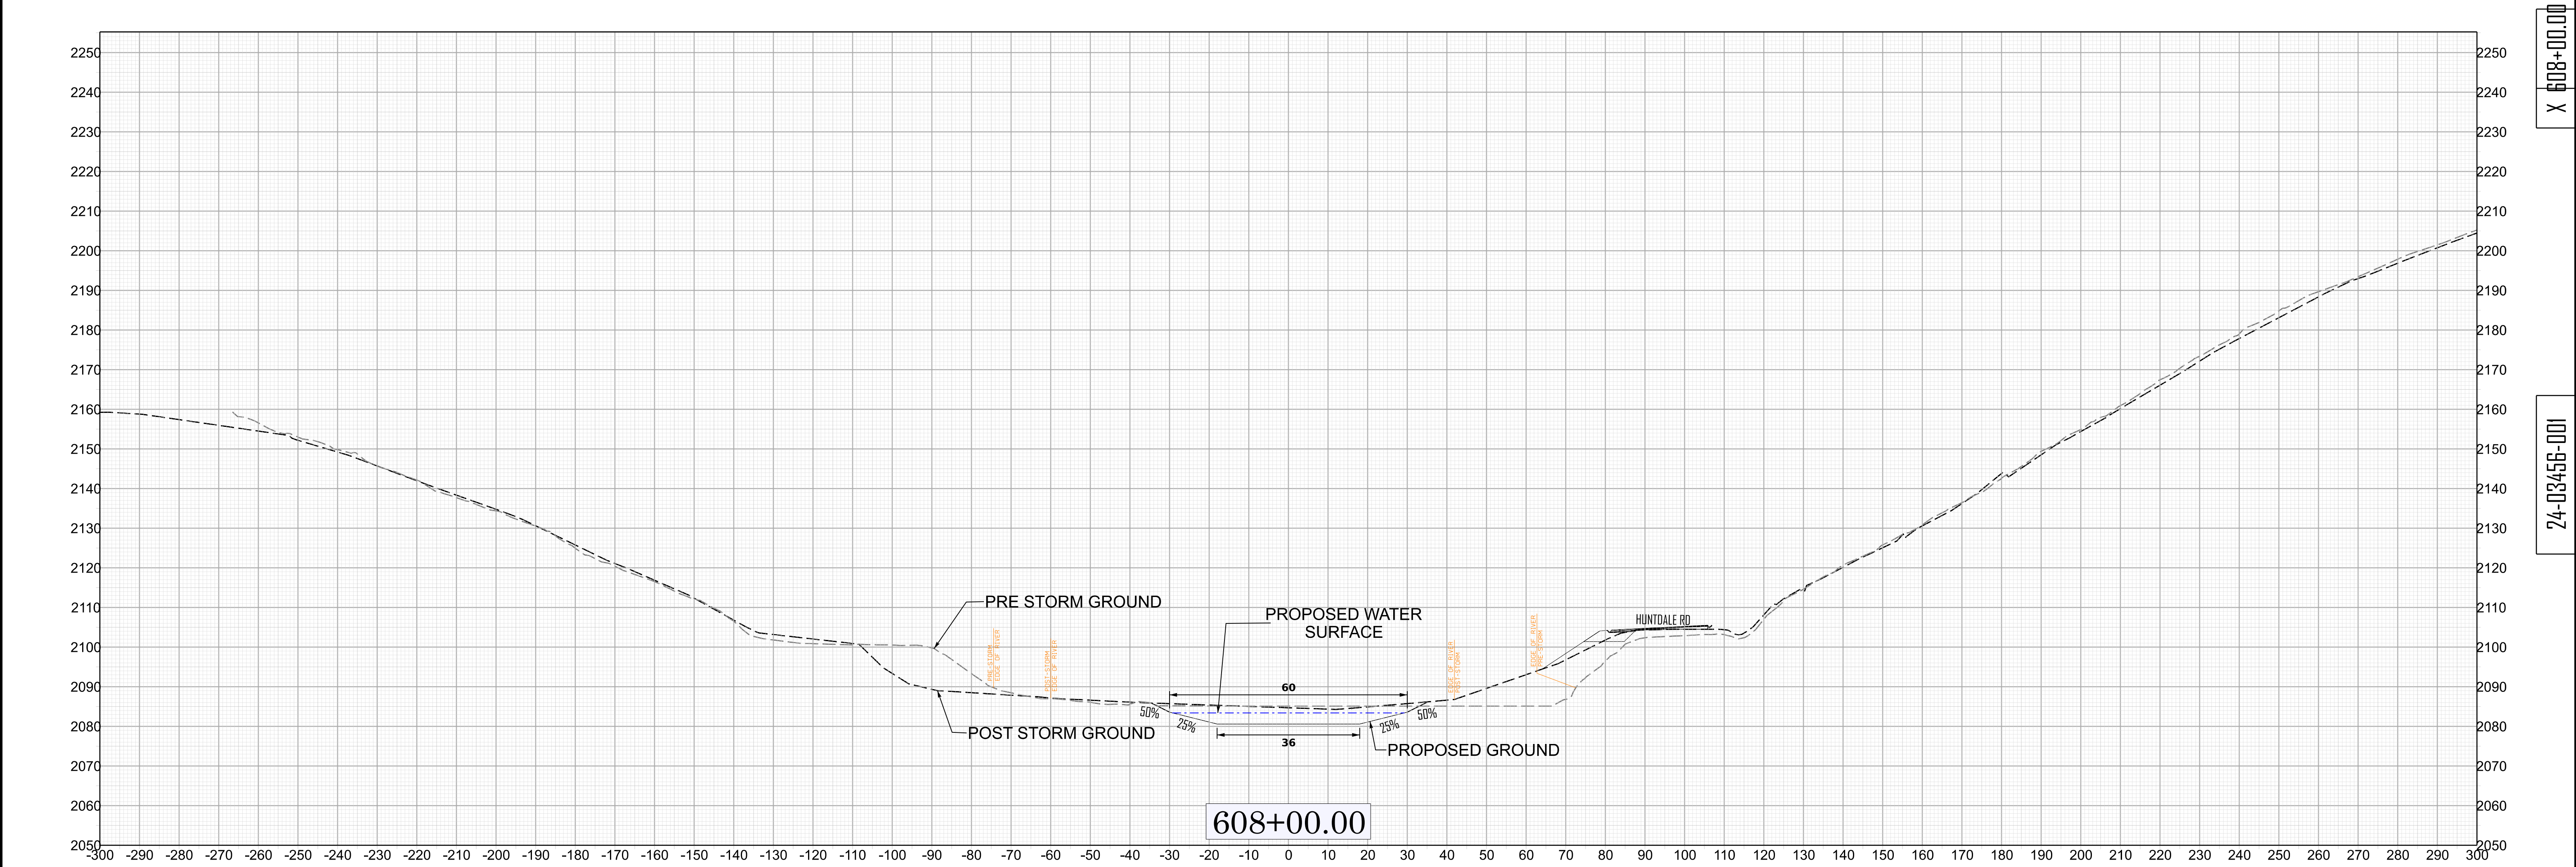


 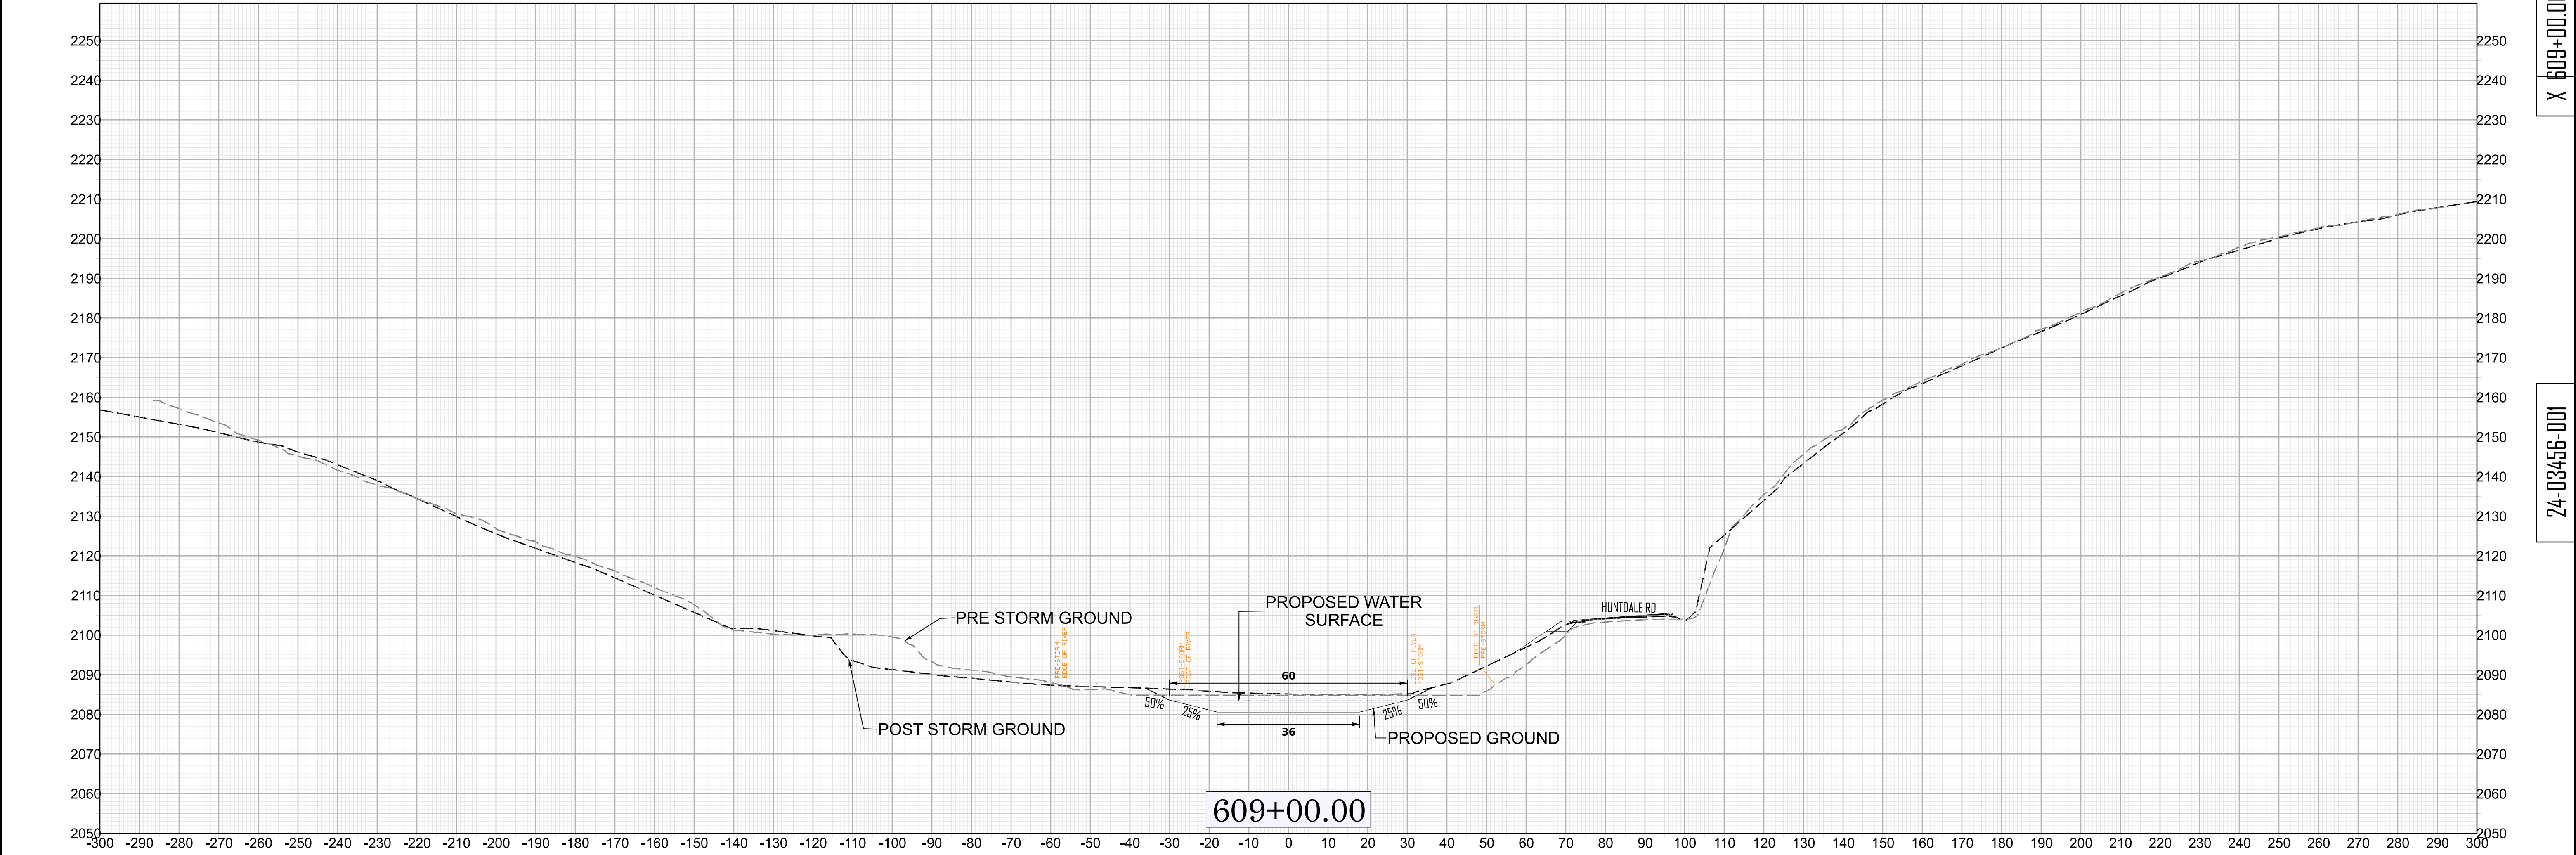



X 609+00.00


24-03456-001

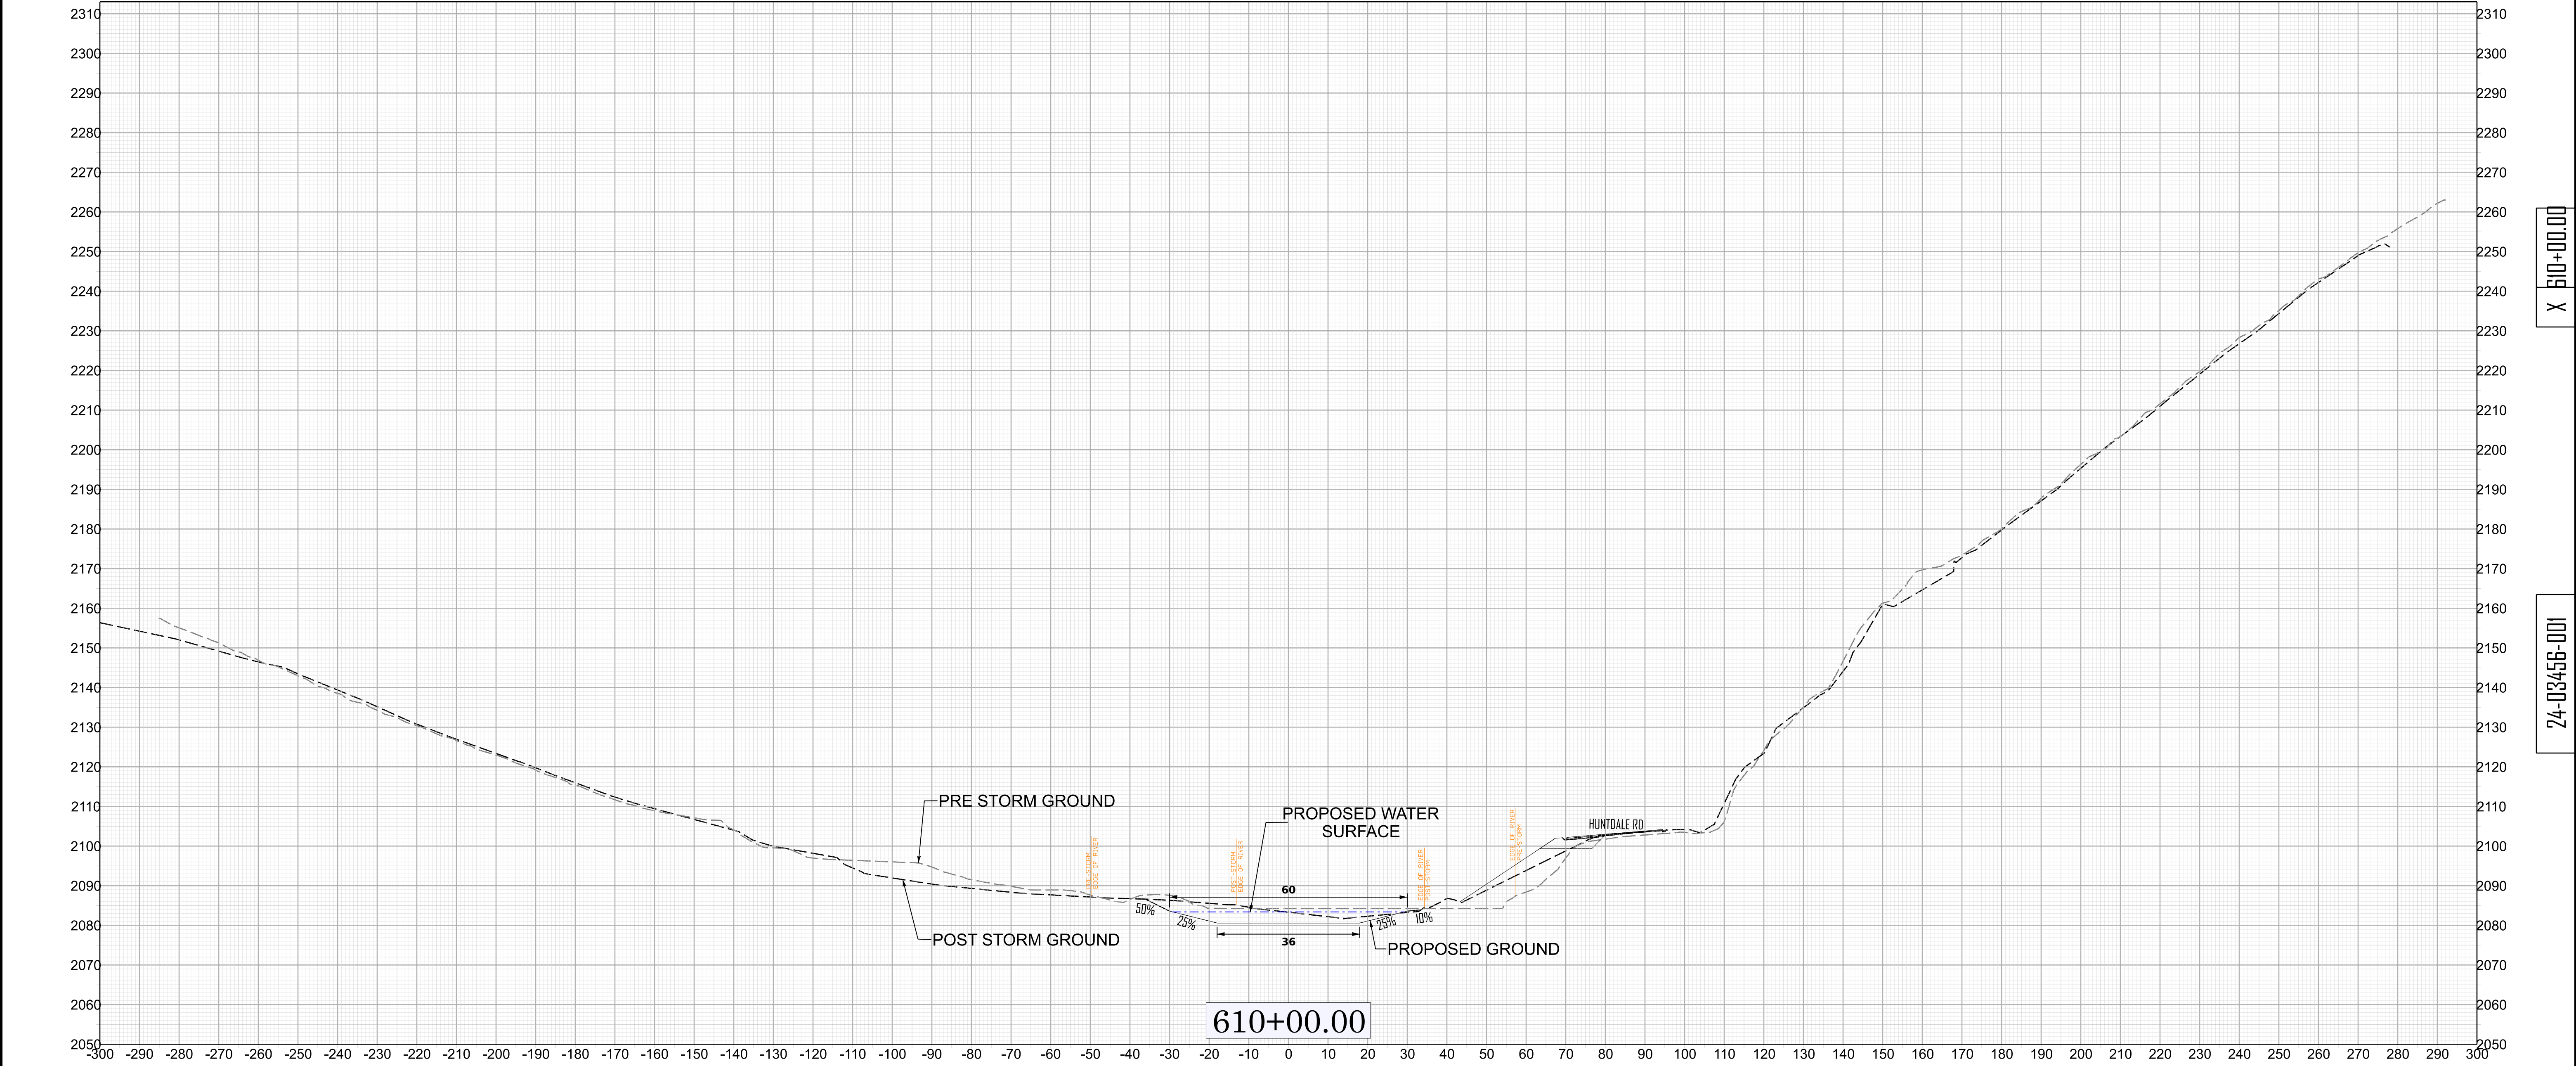


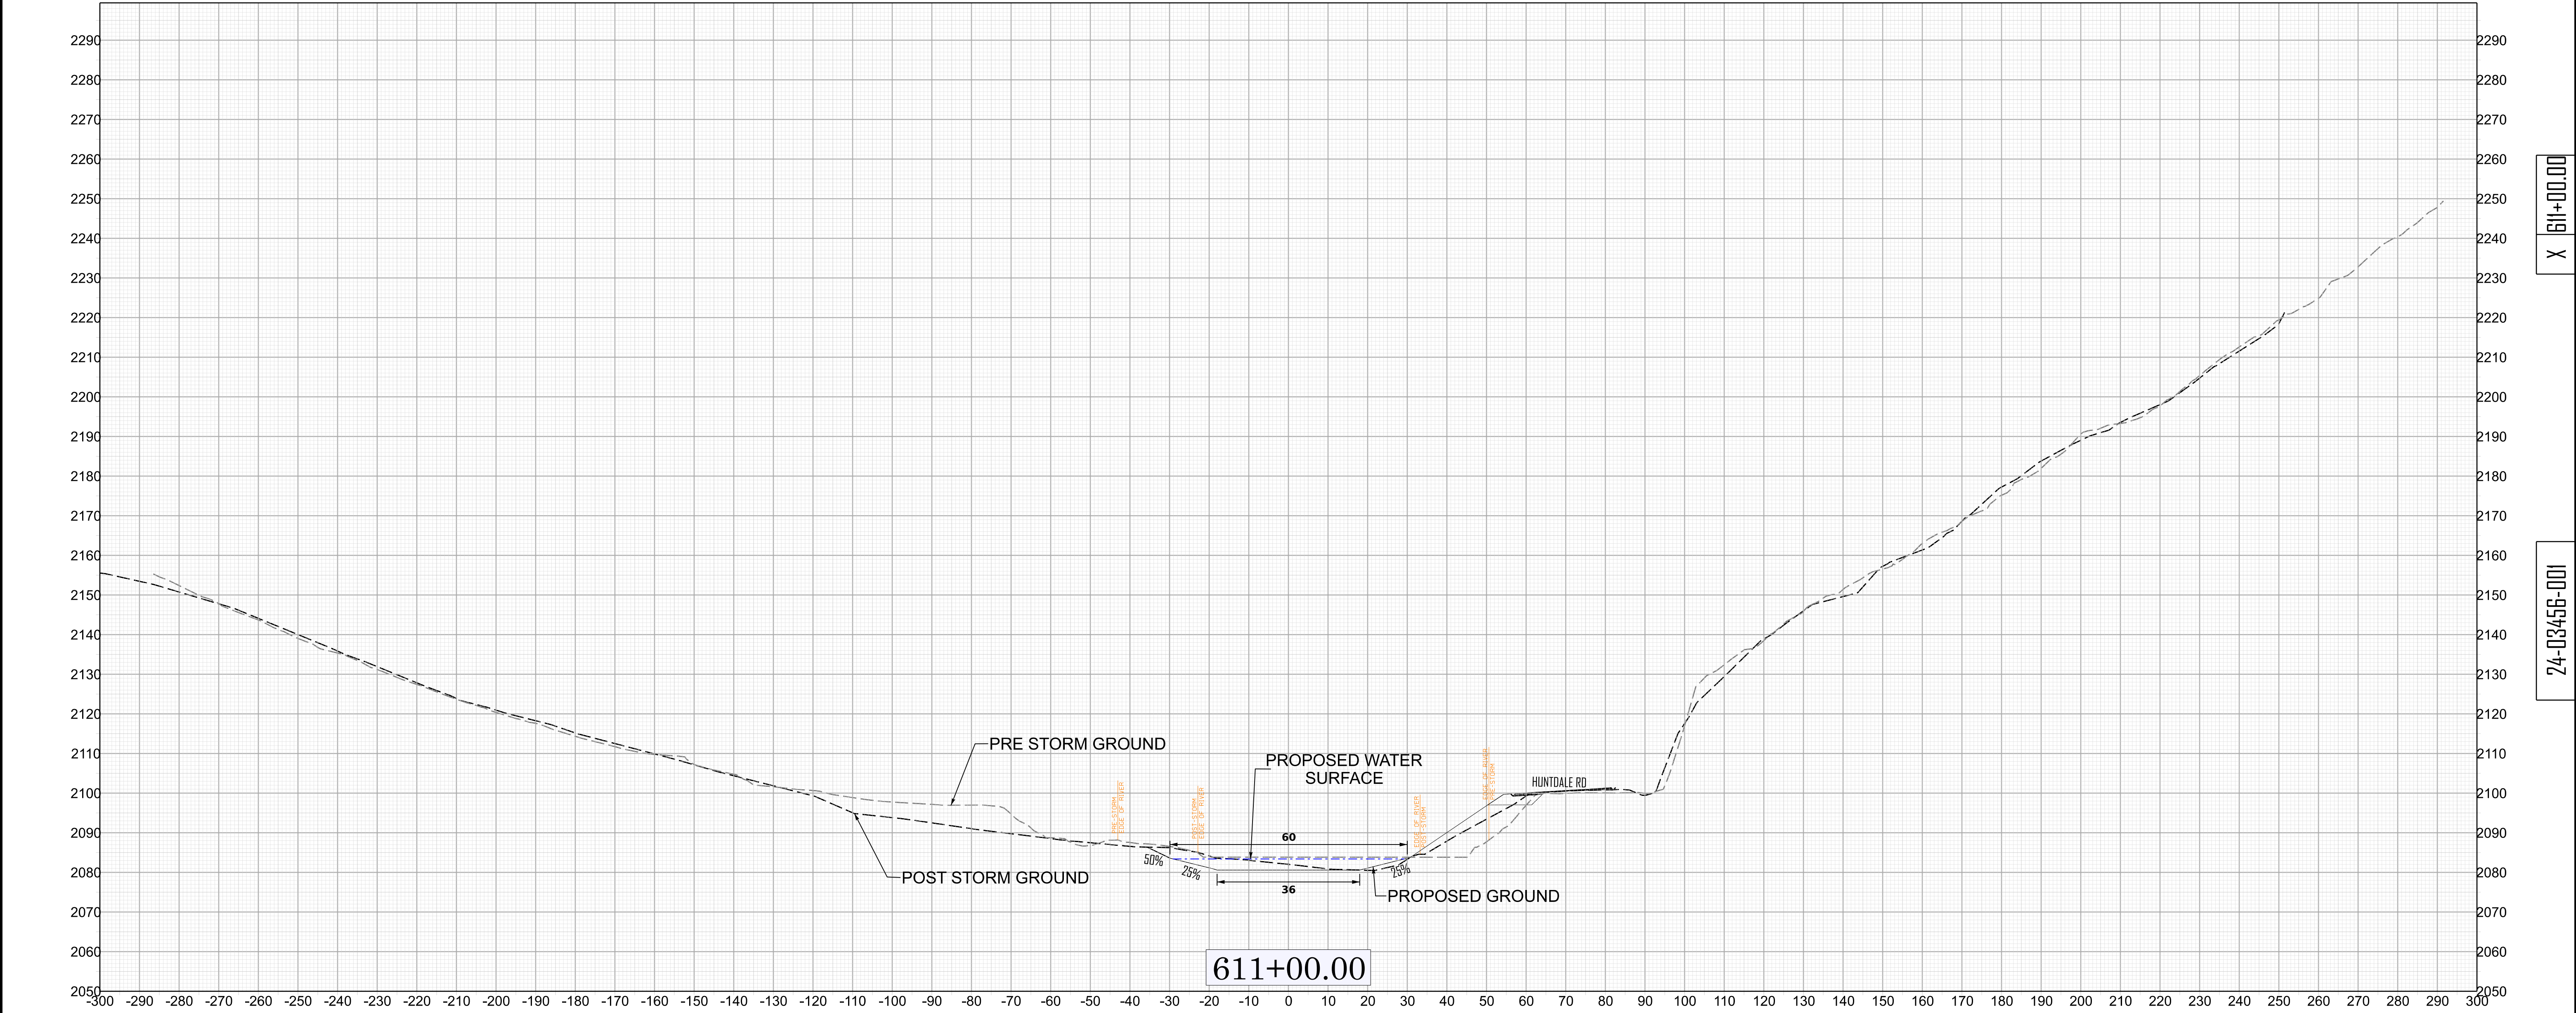


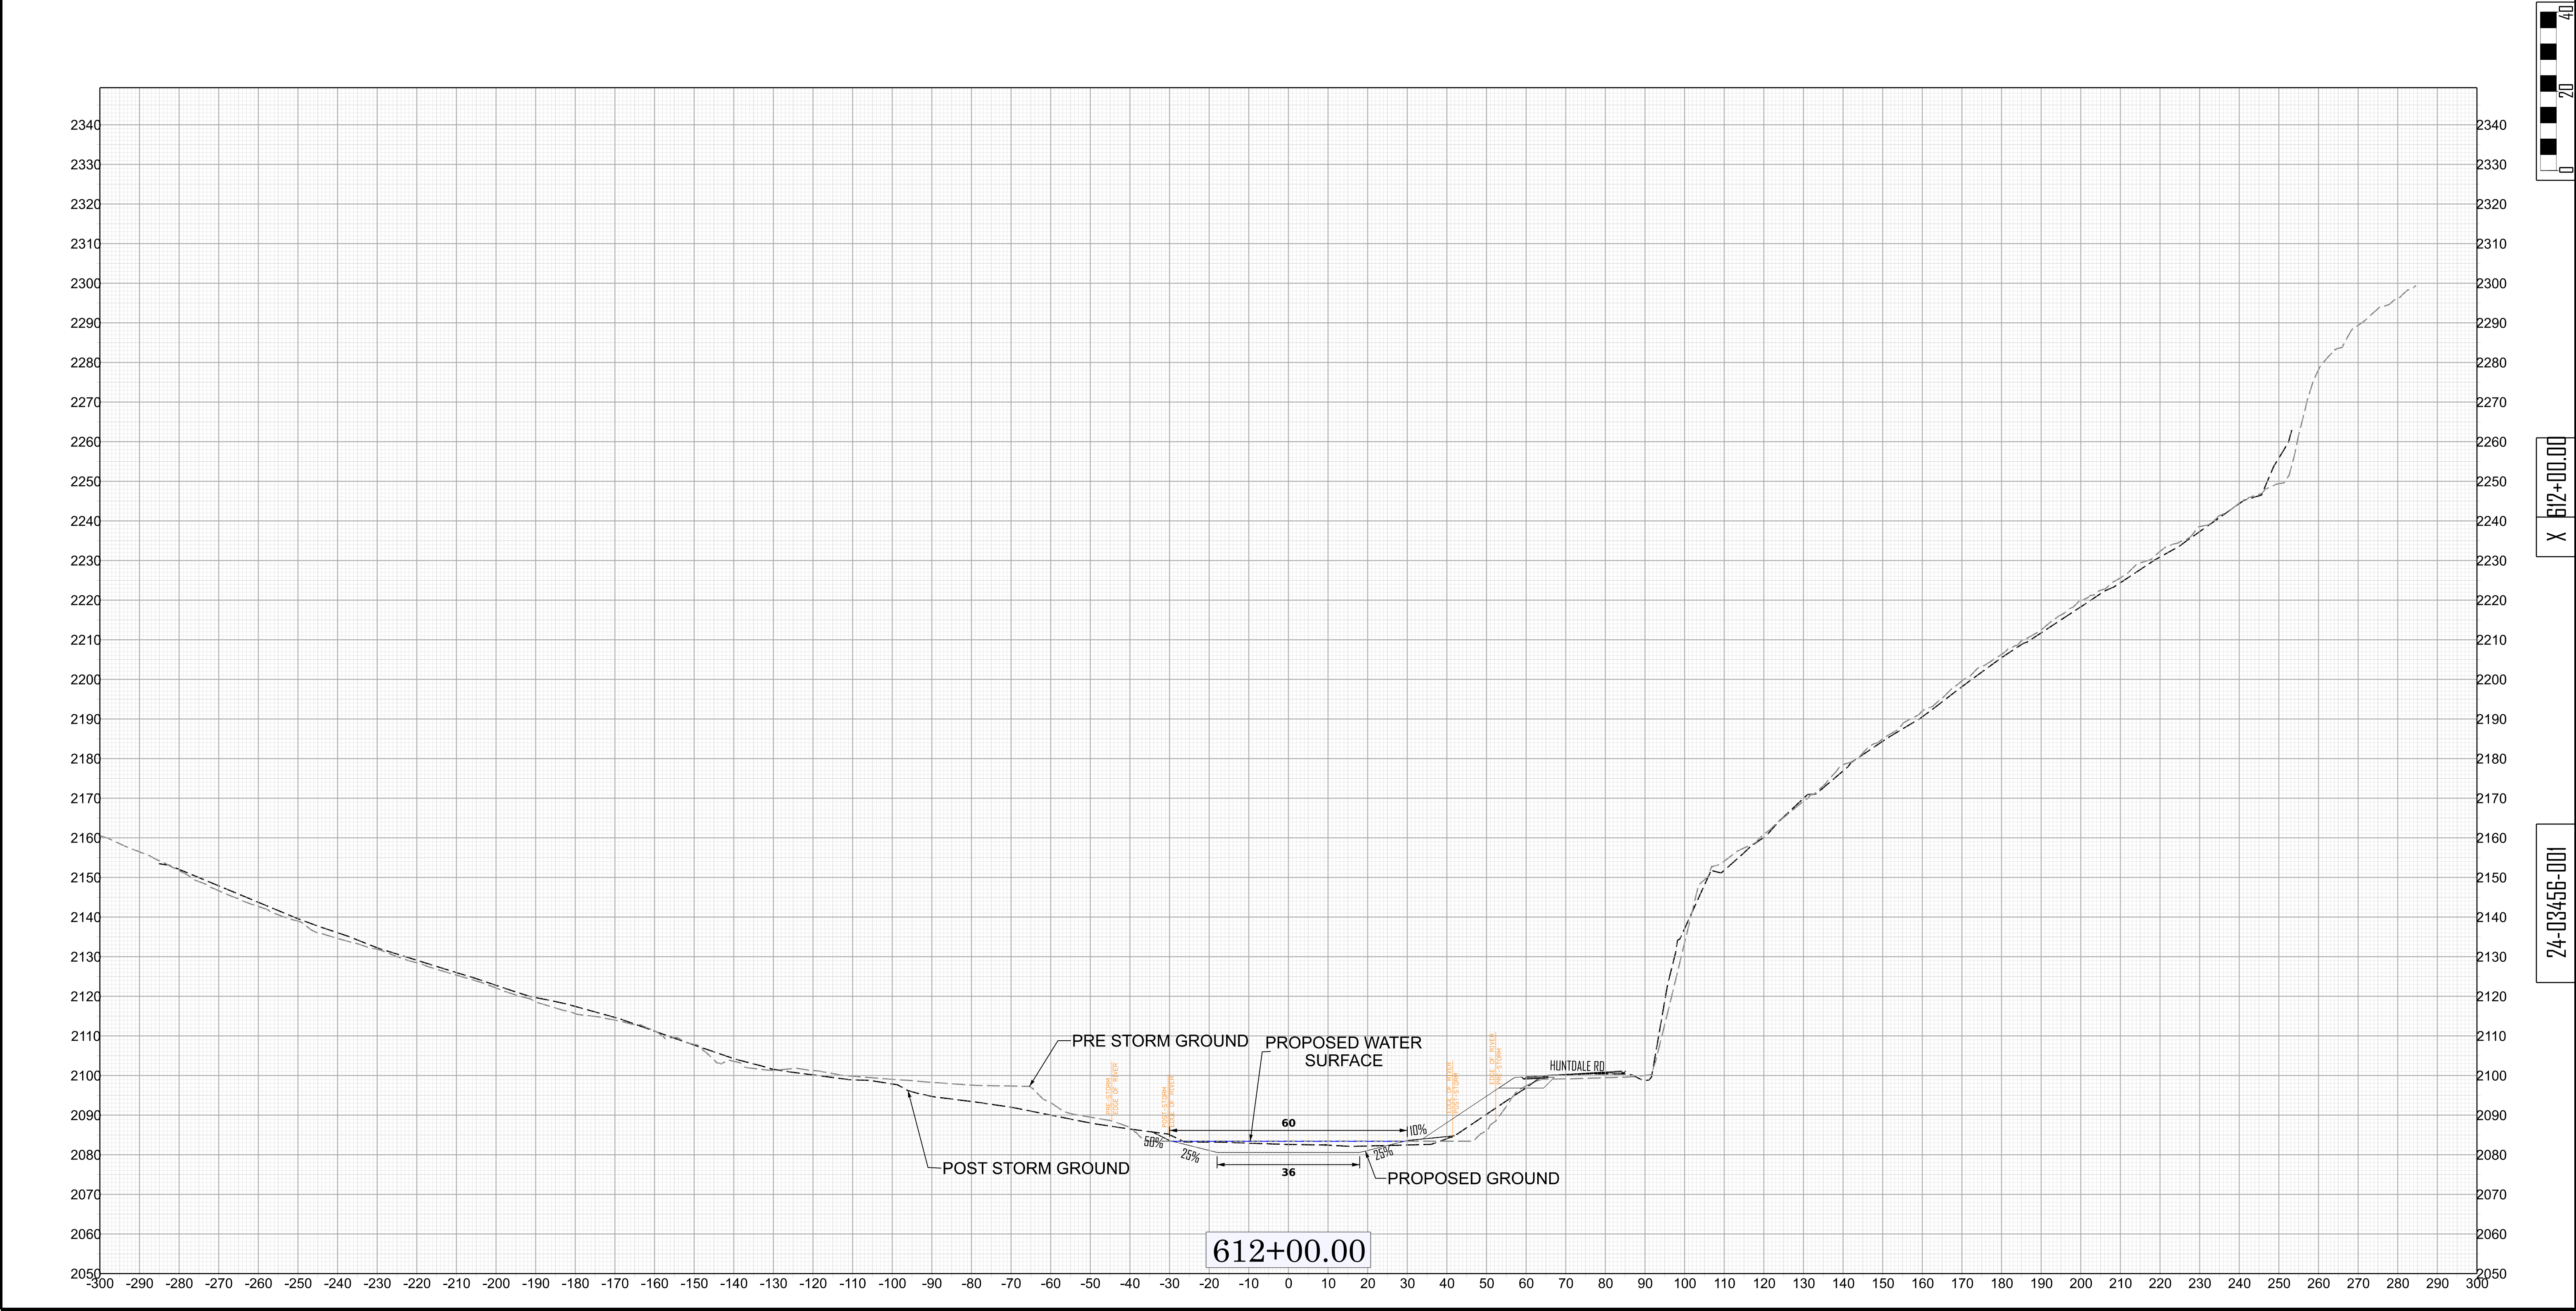


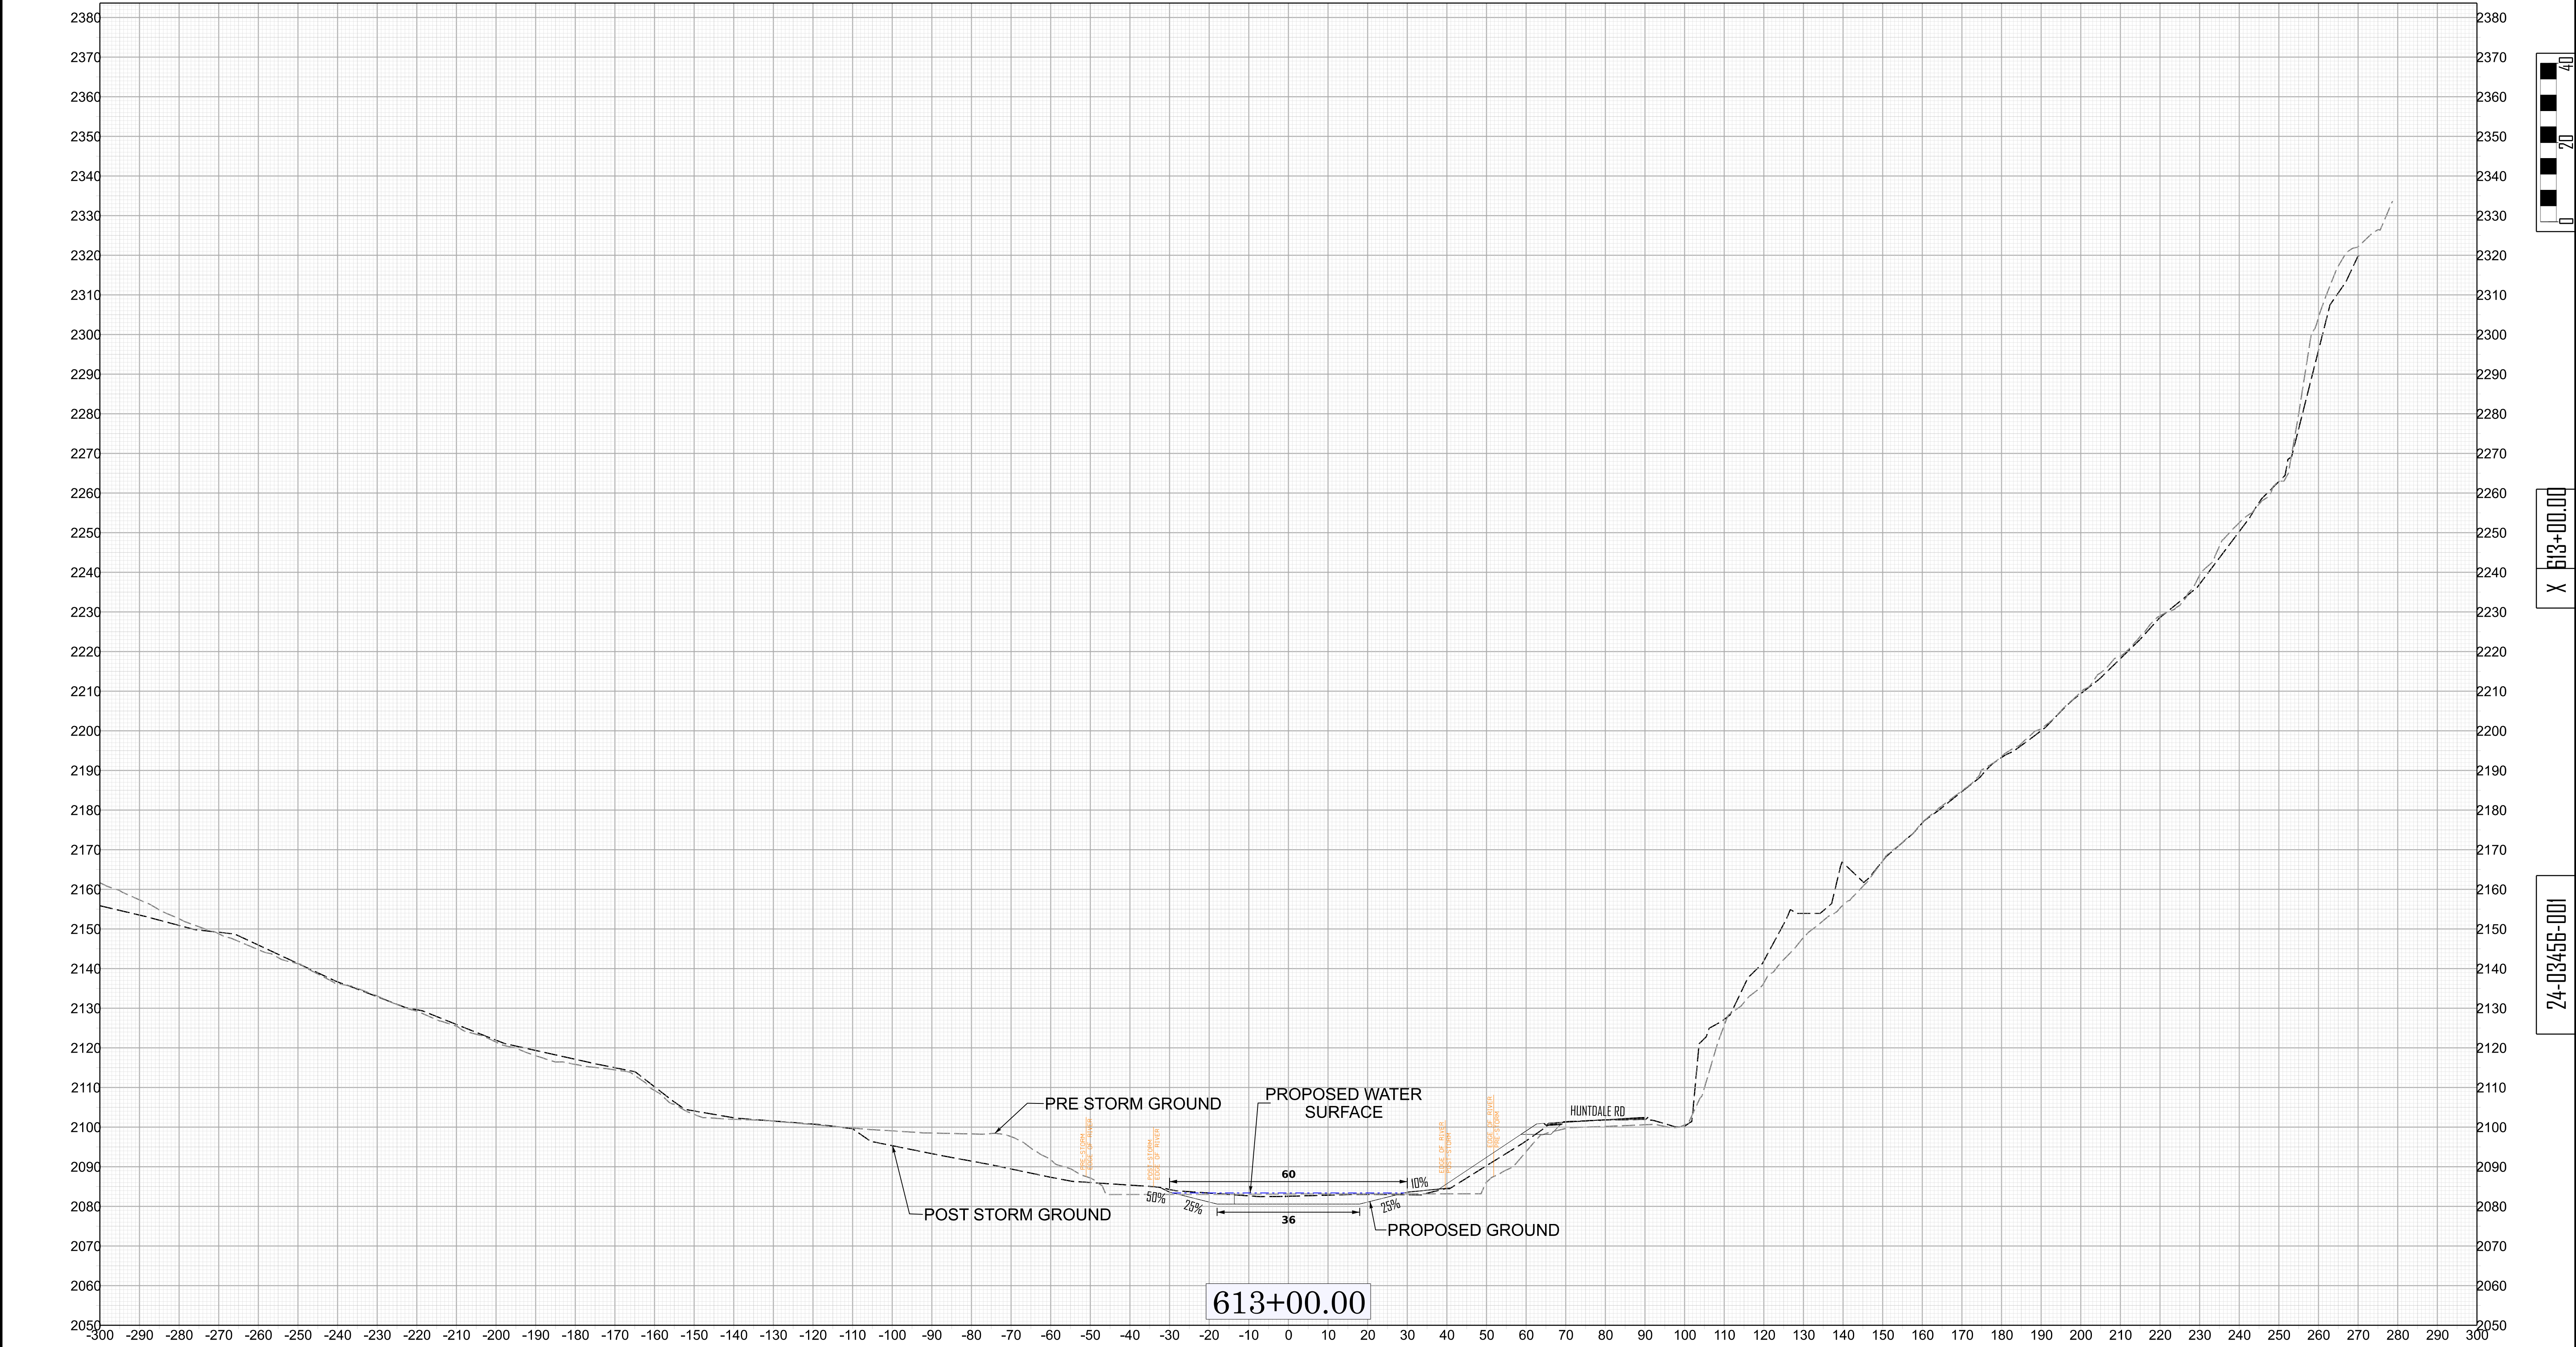


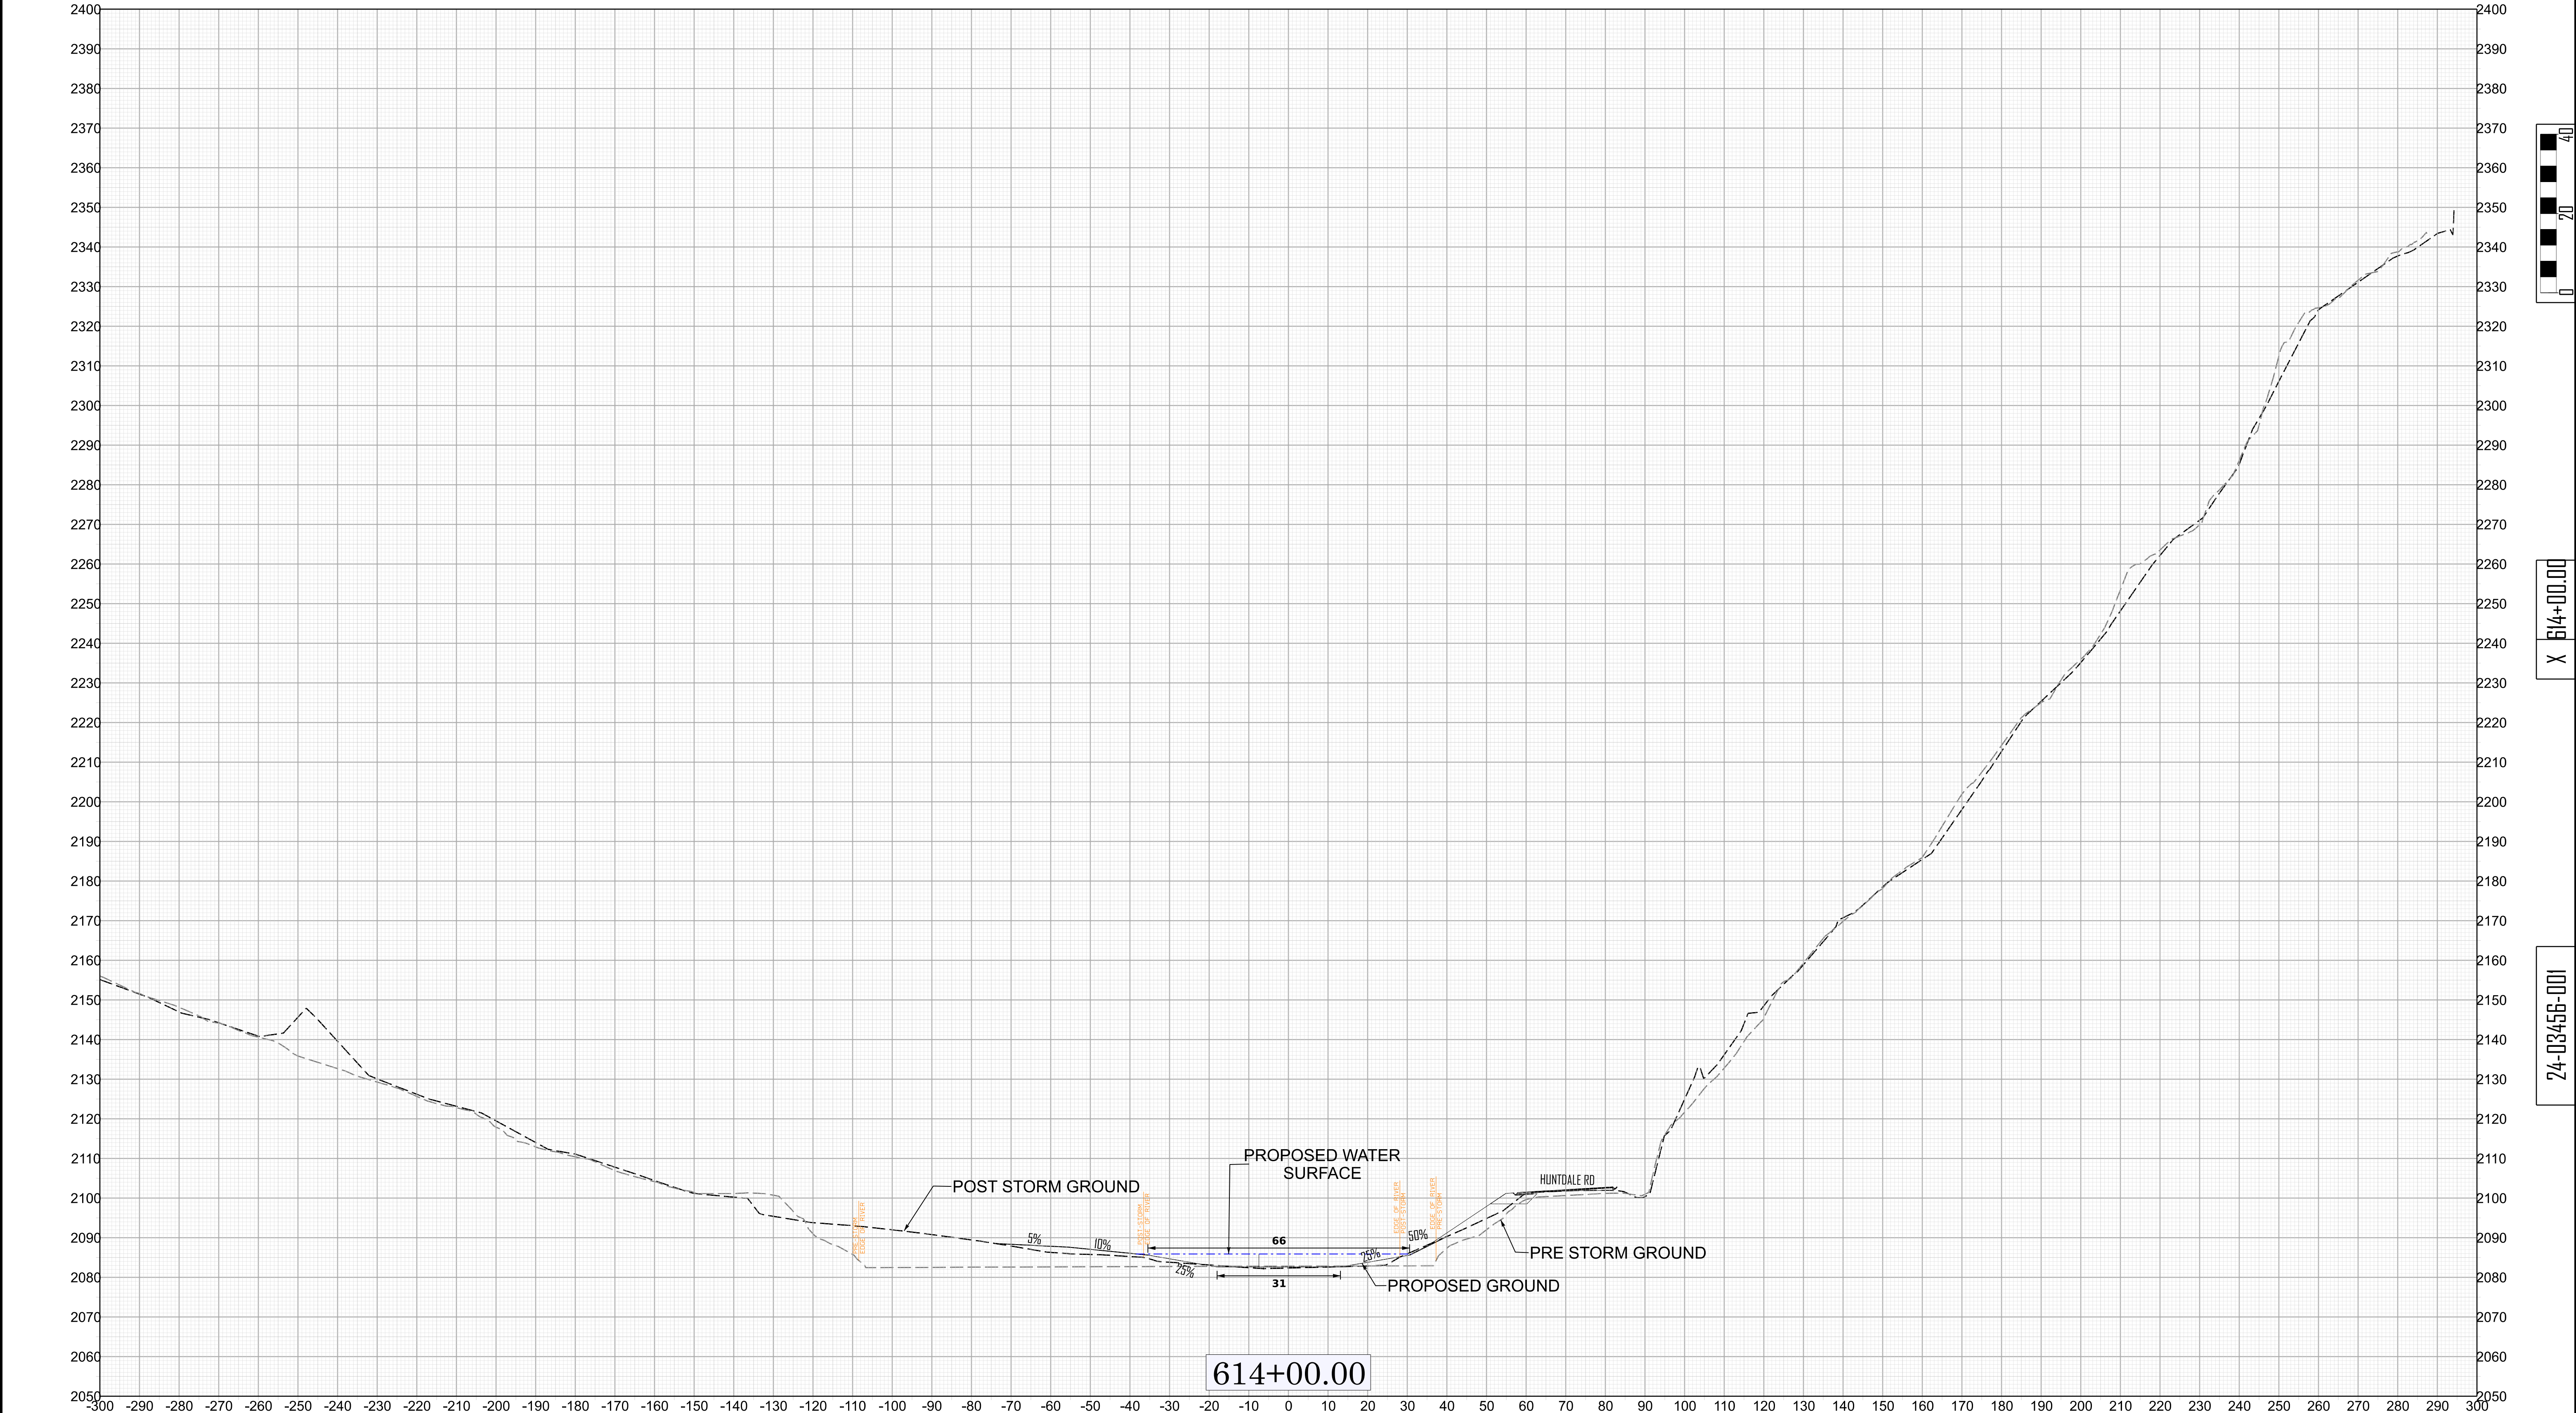


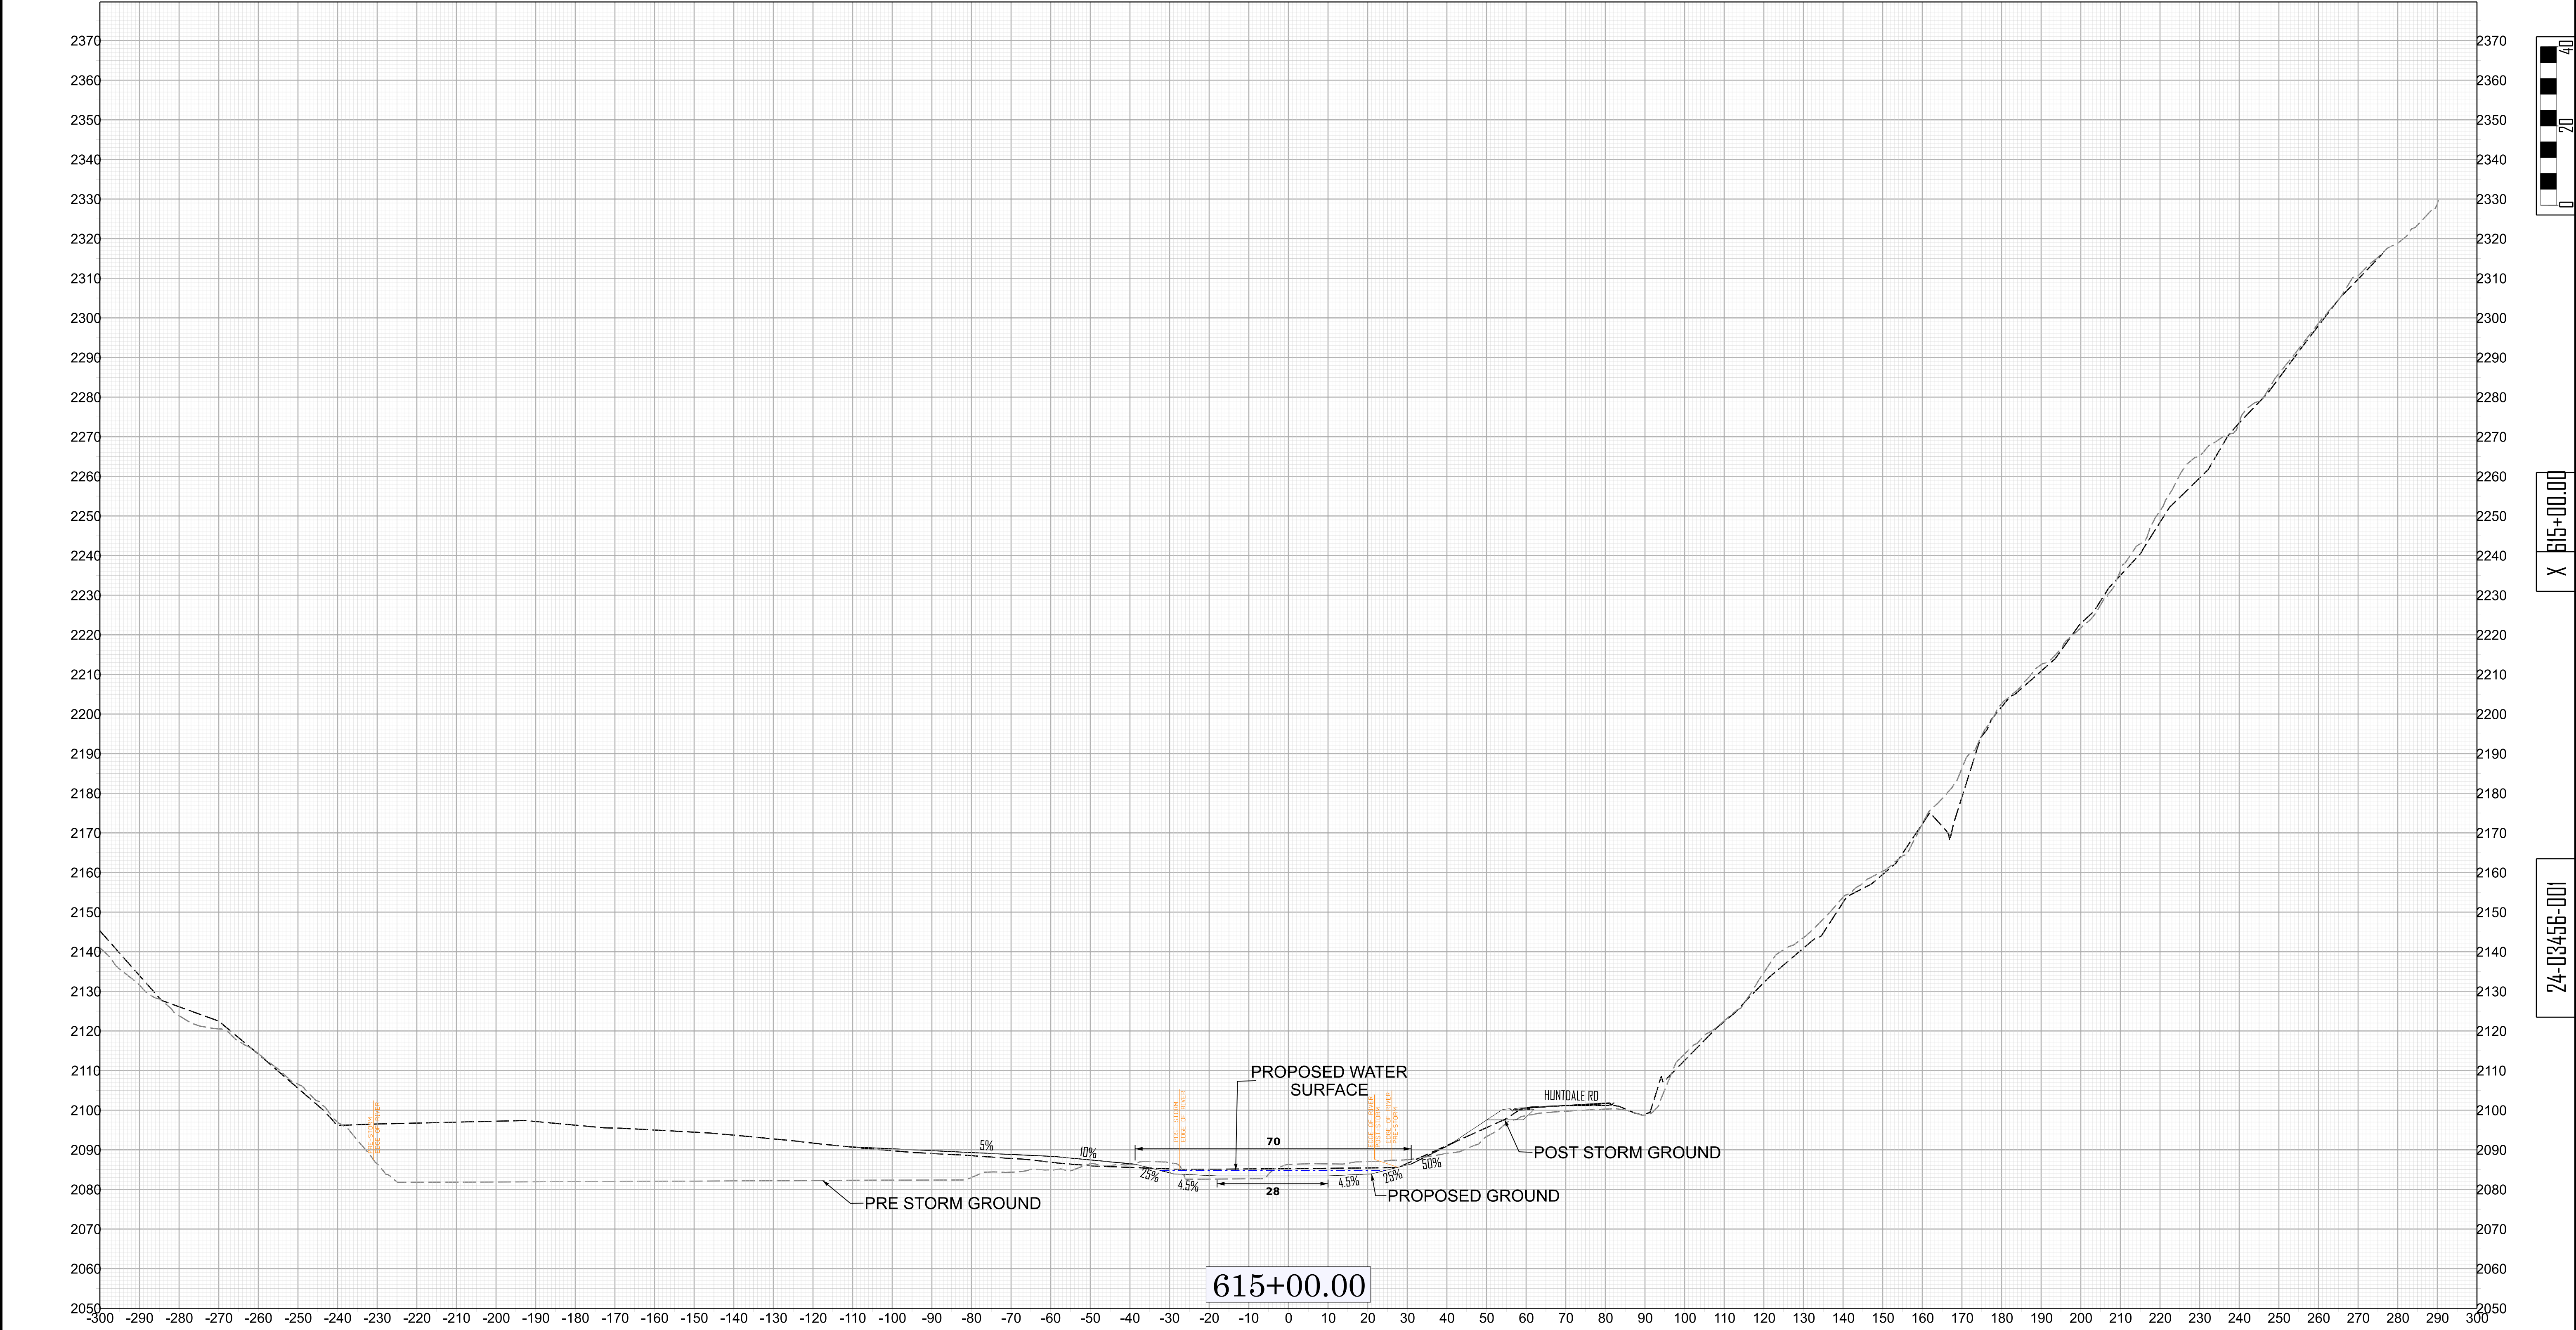


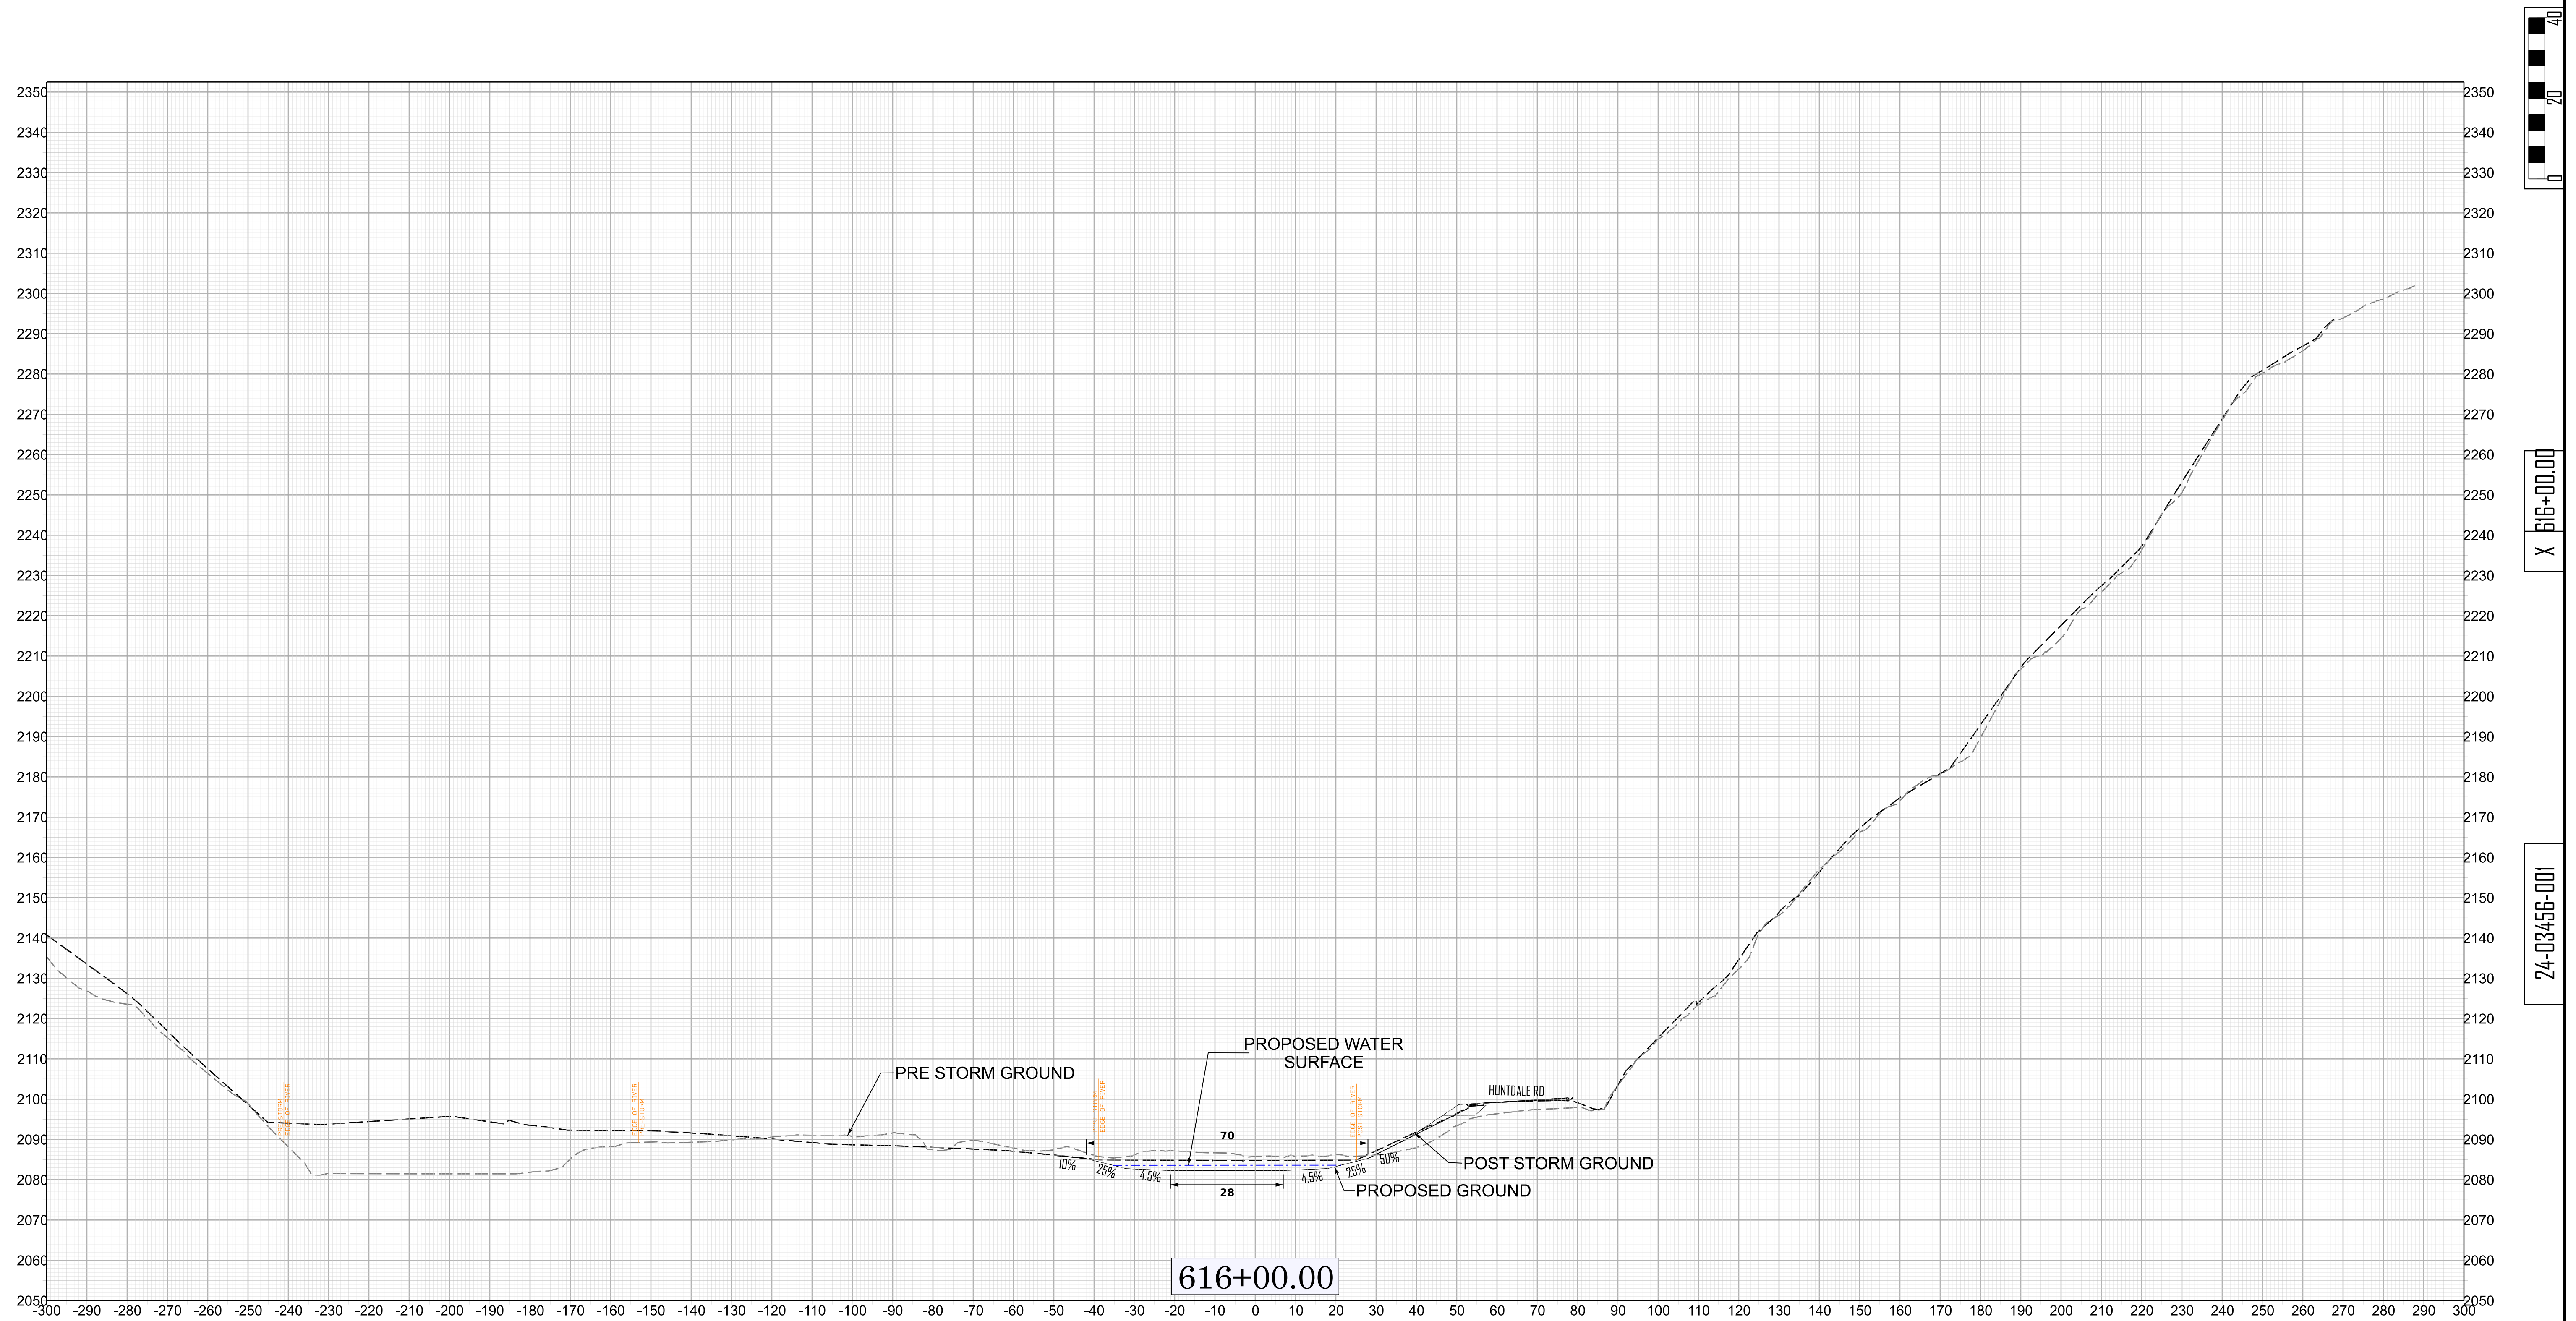


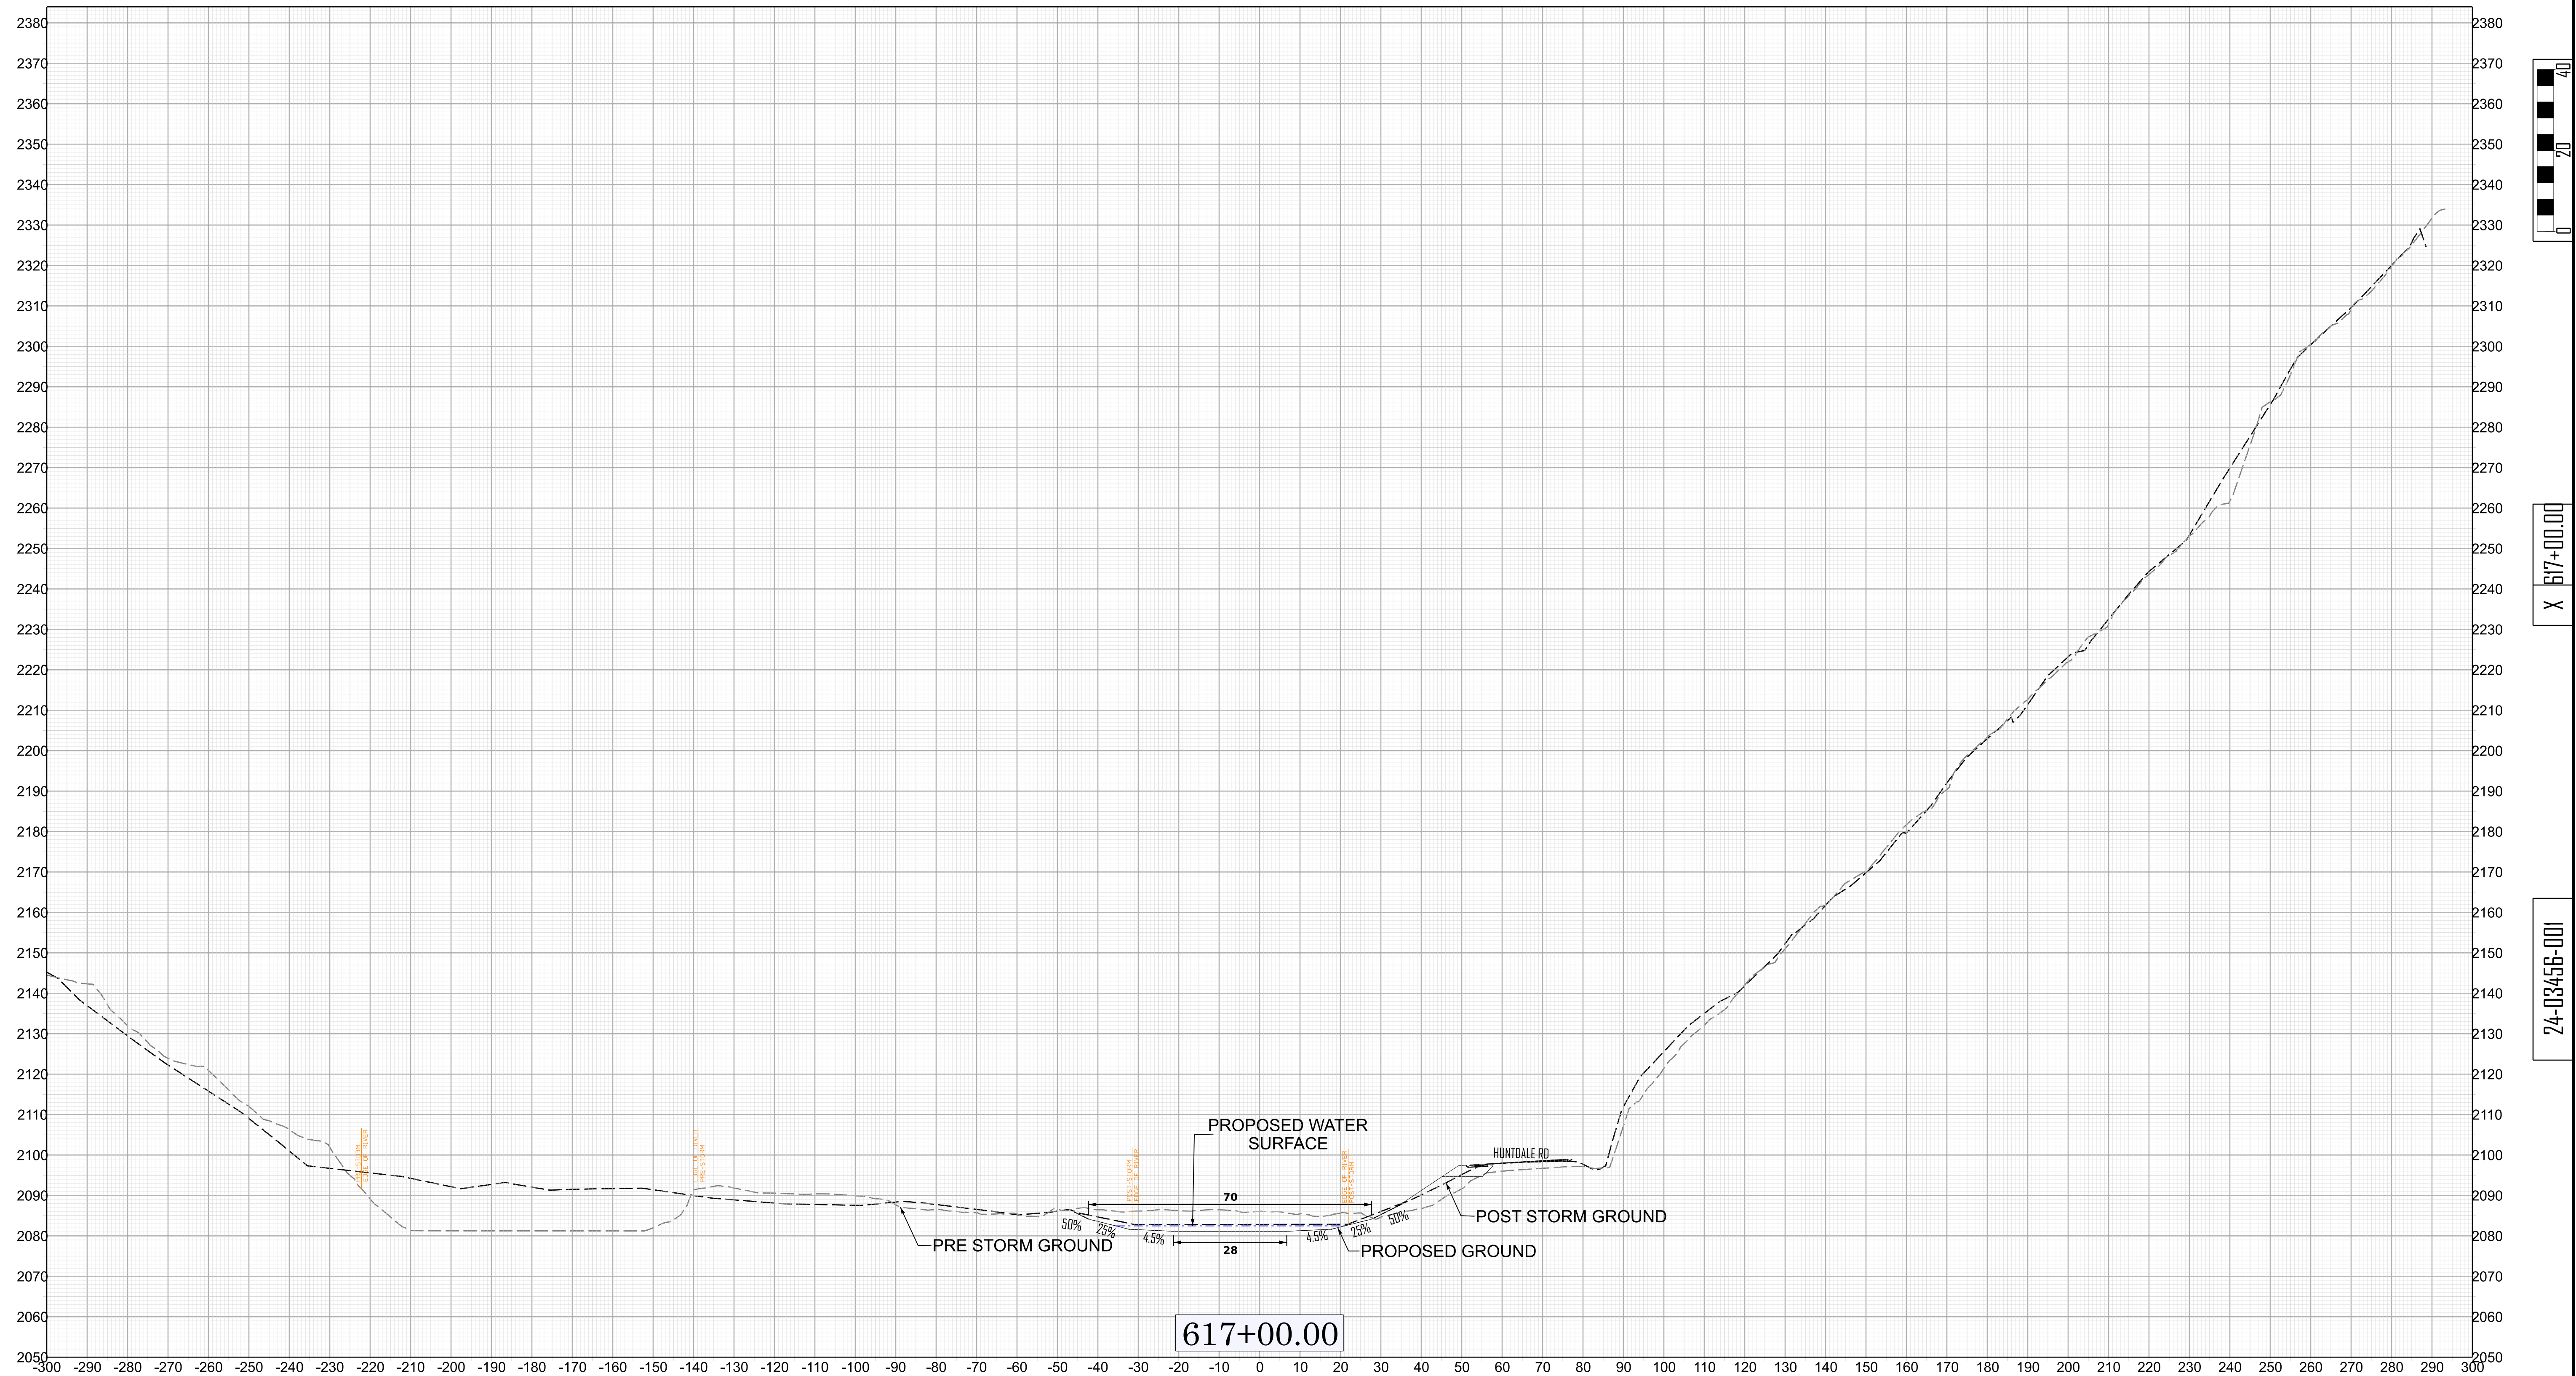


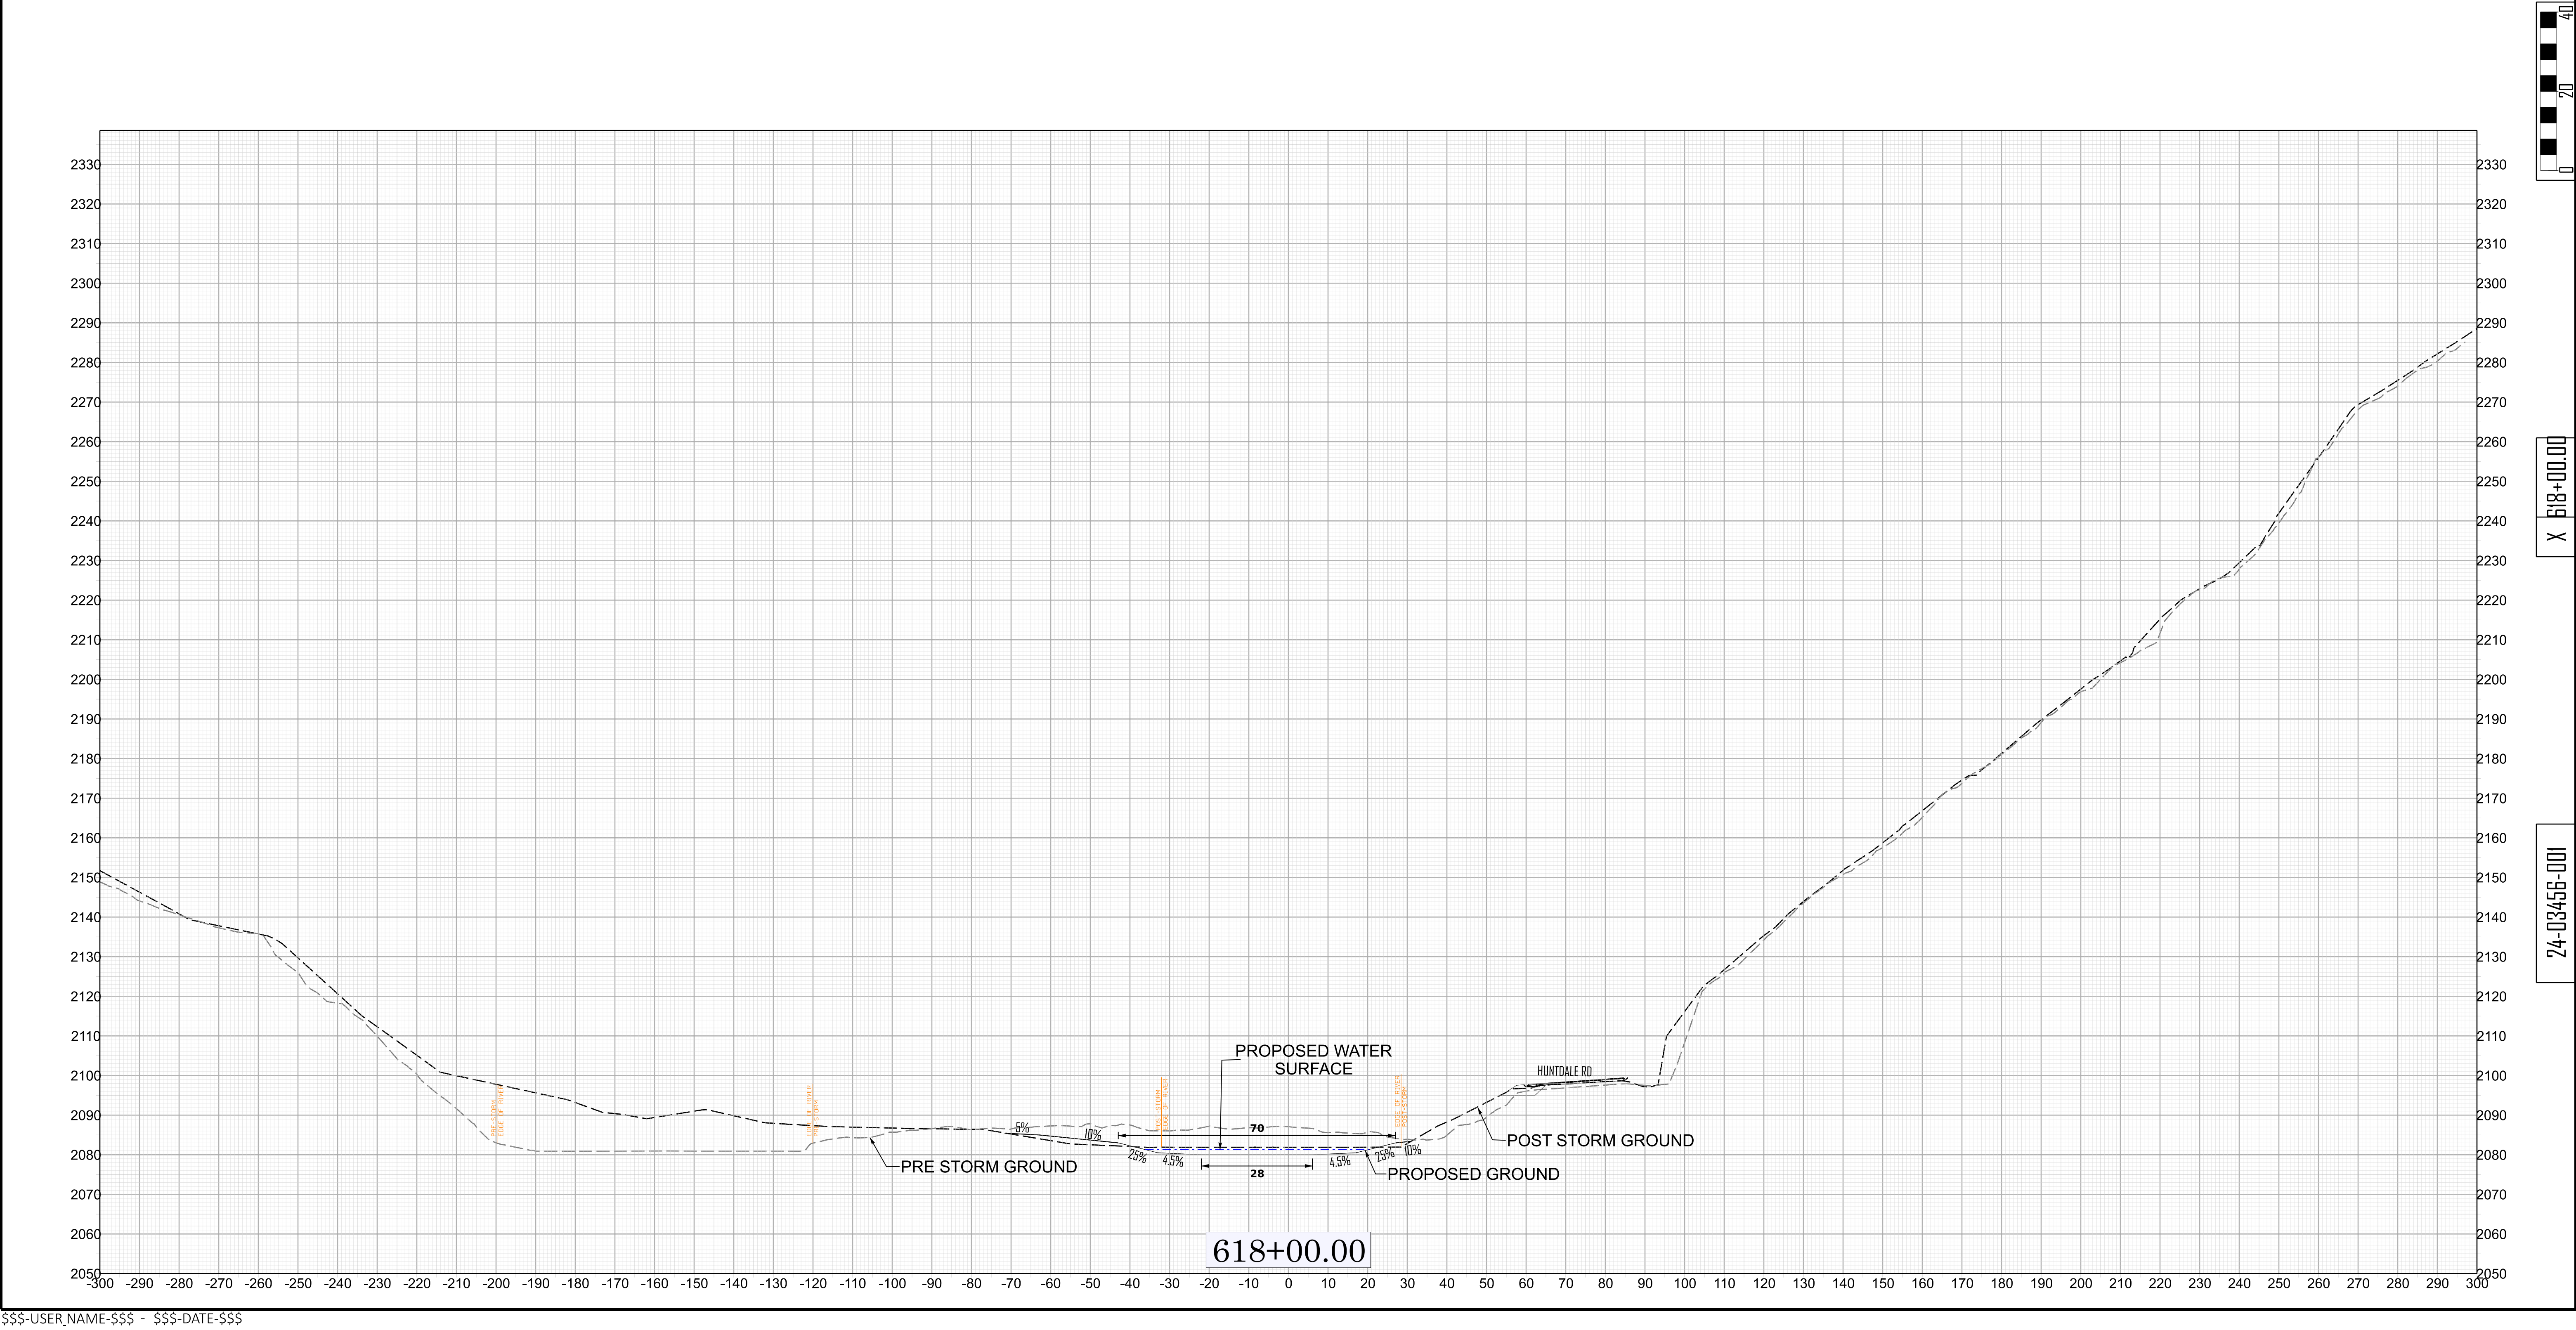

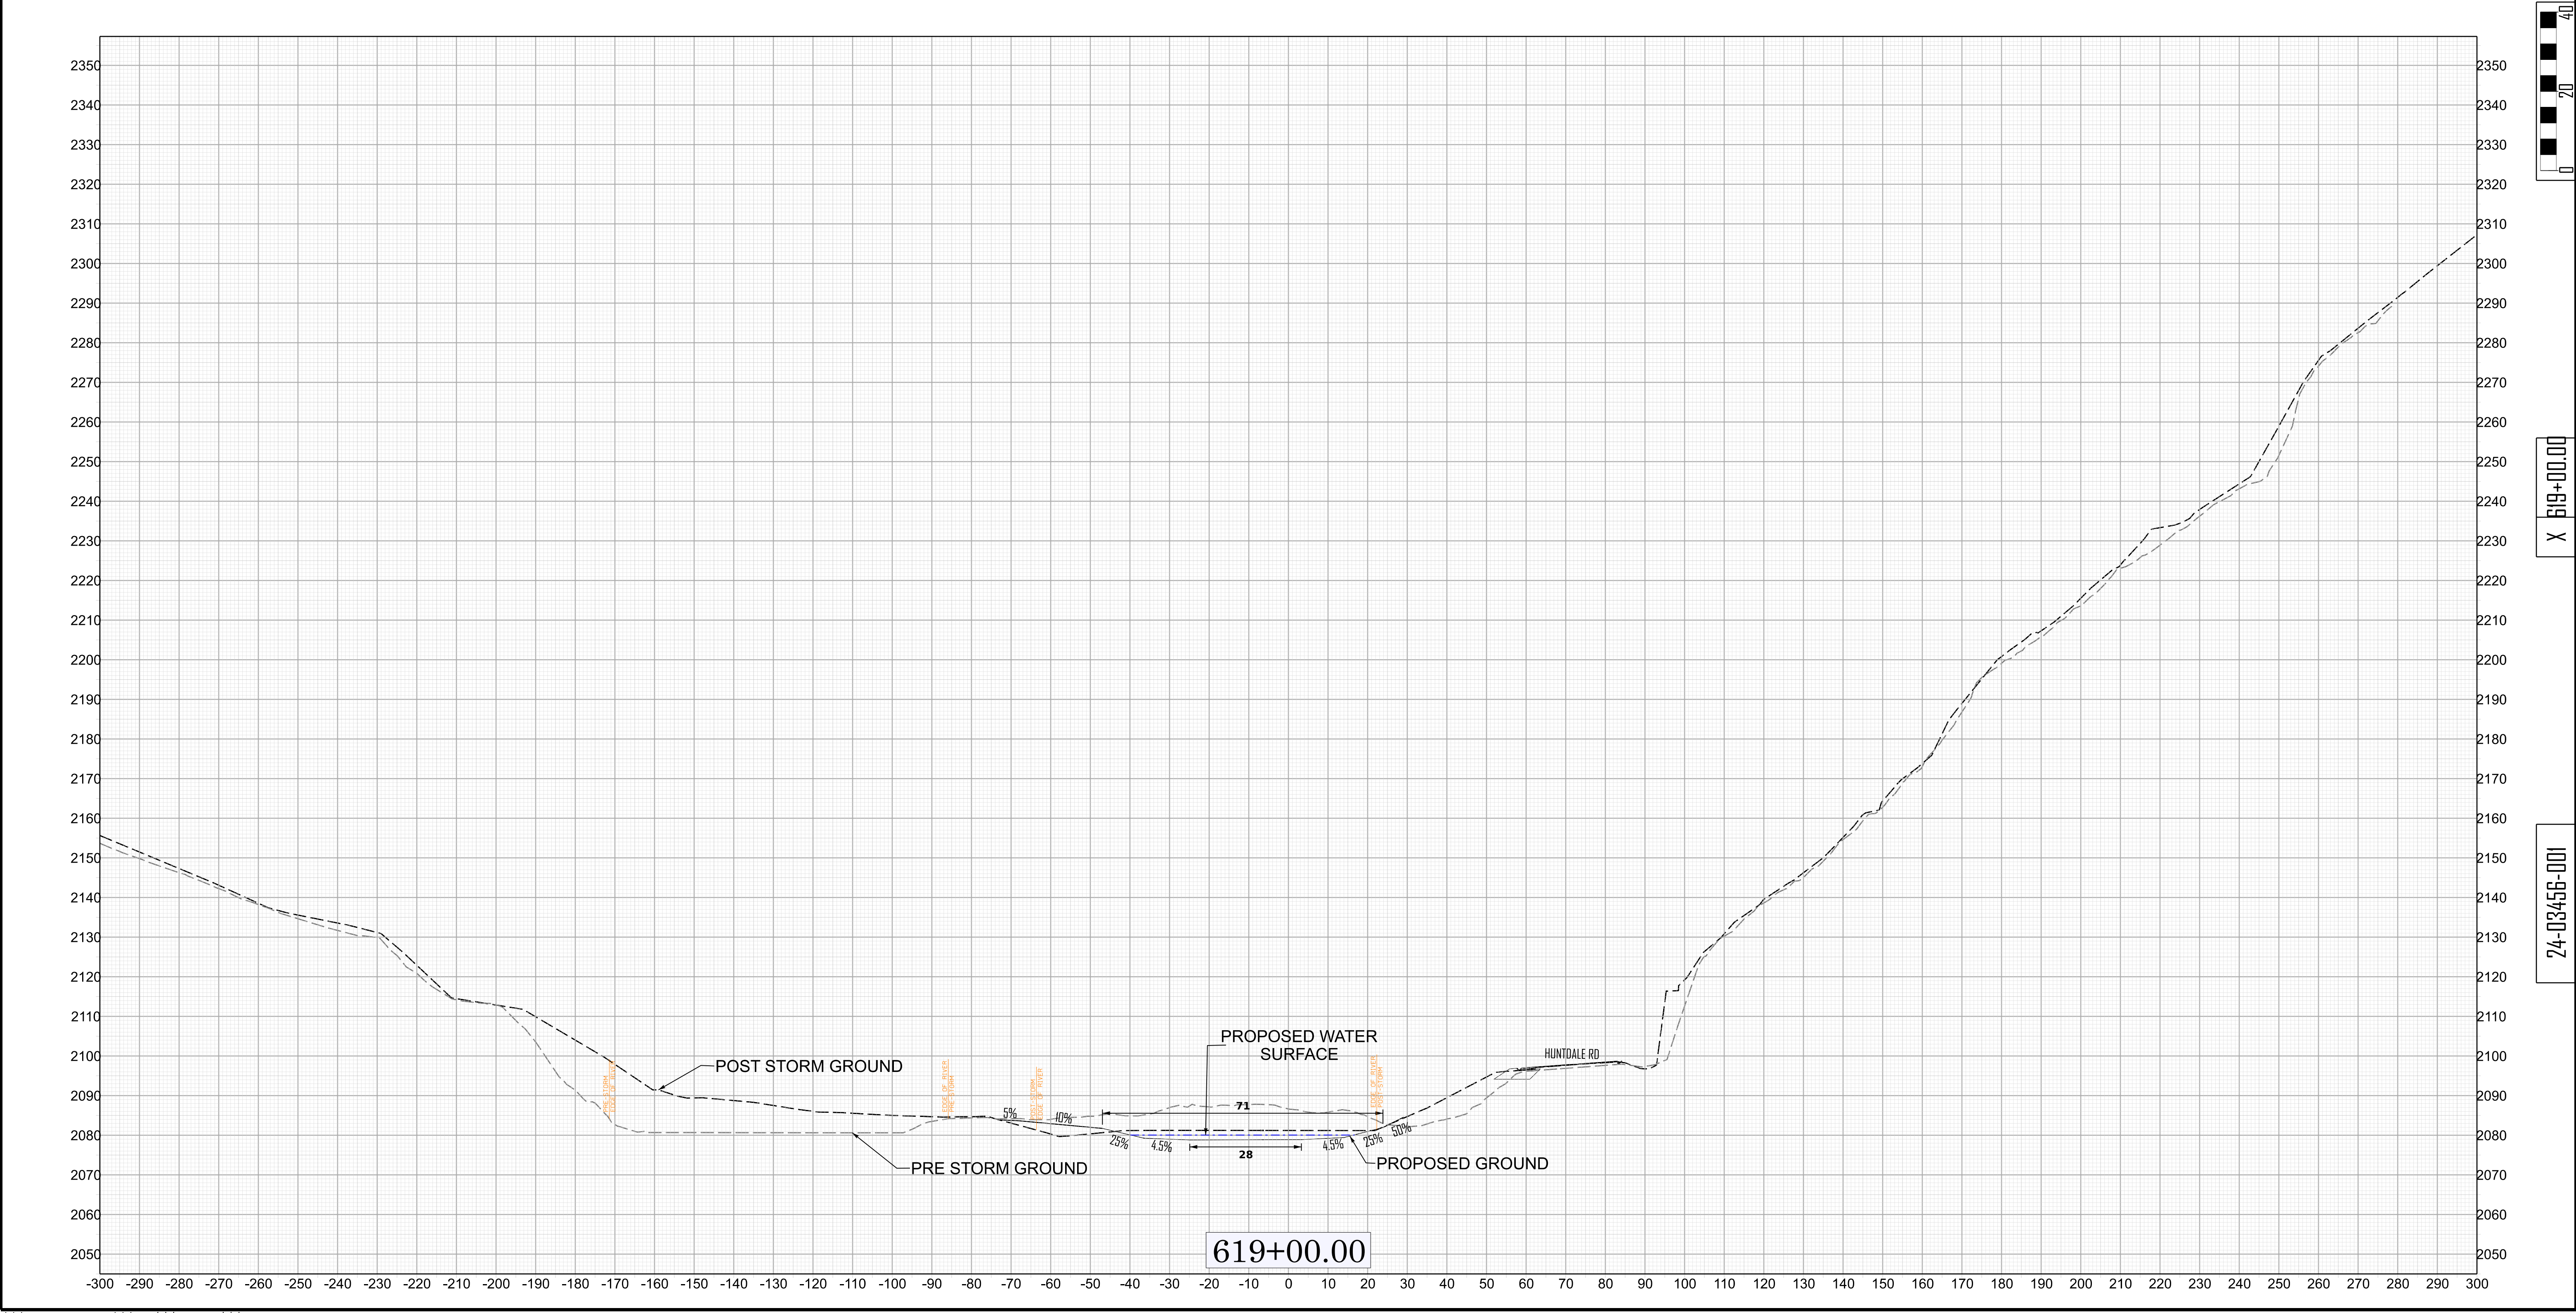

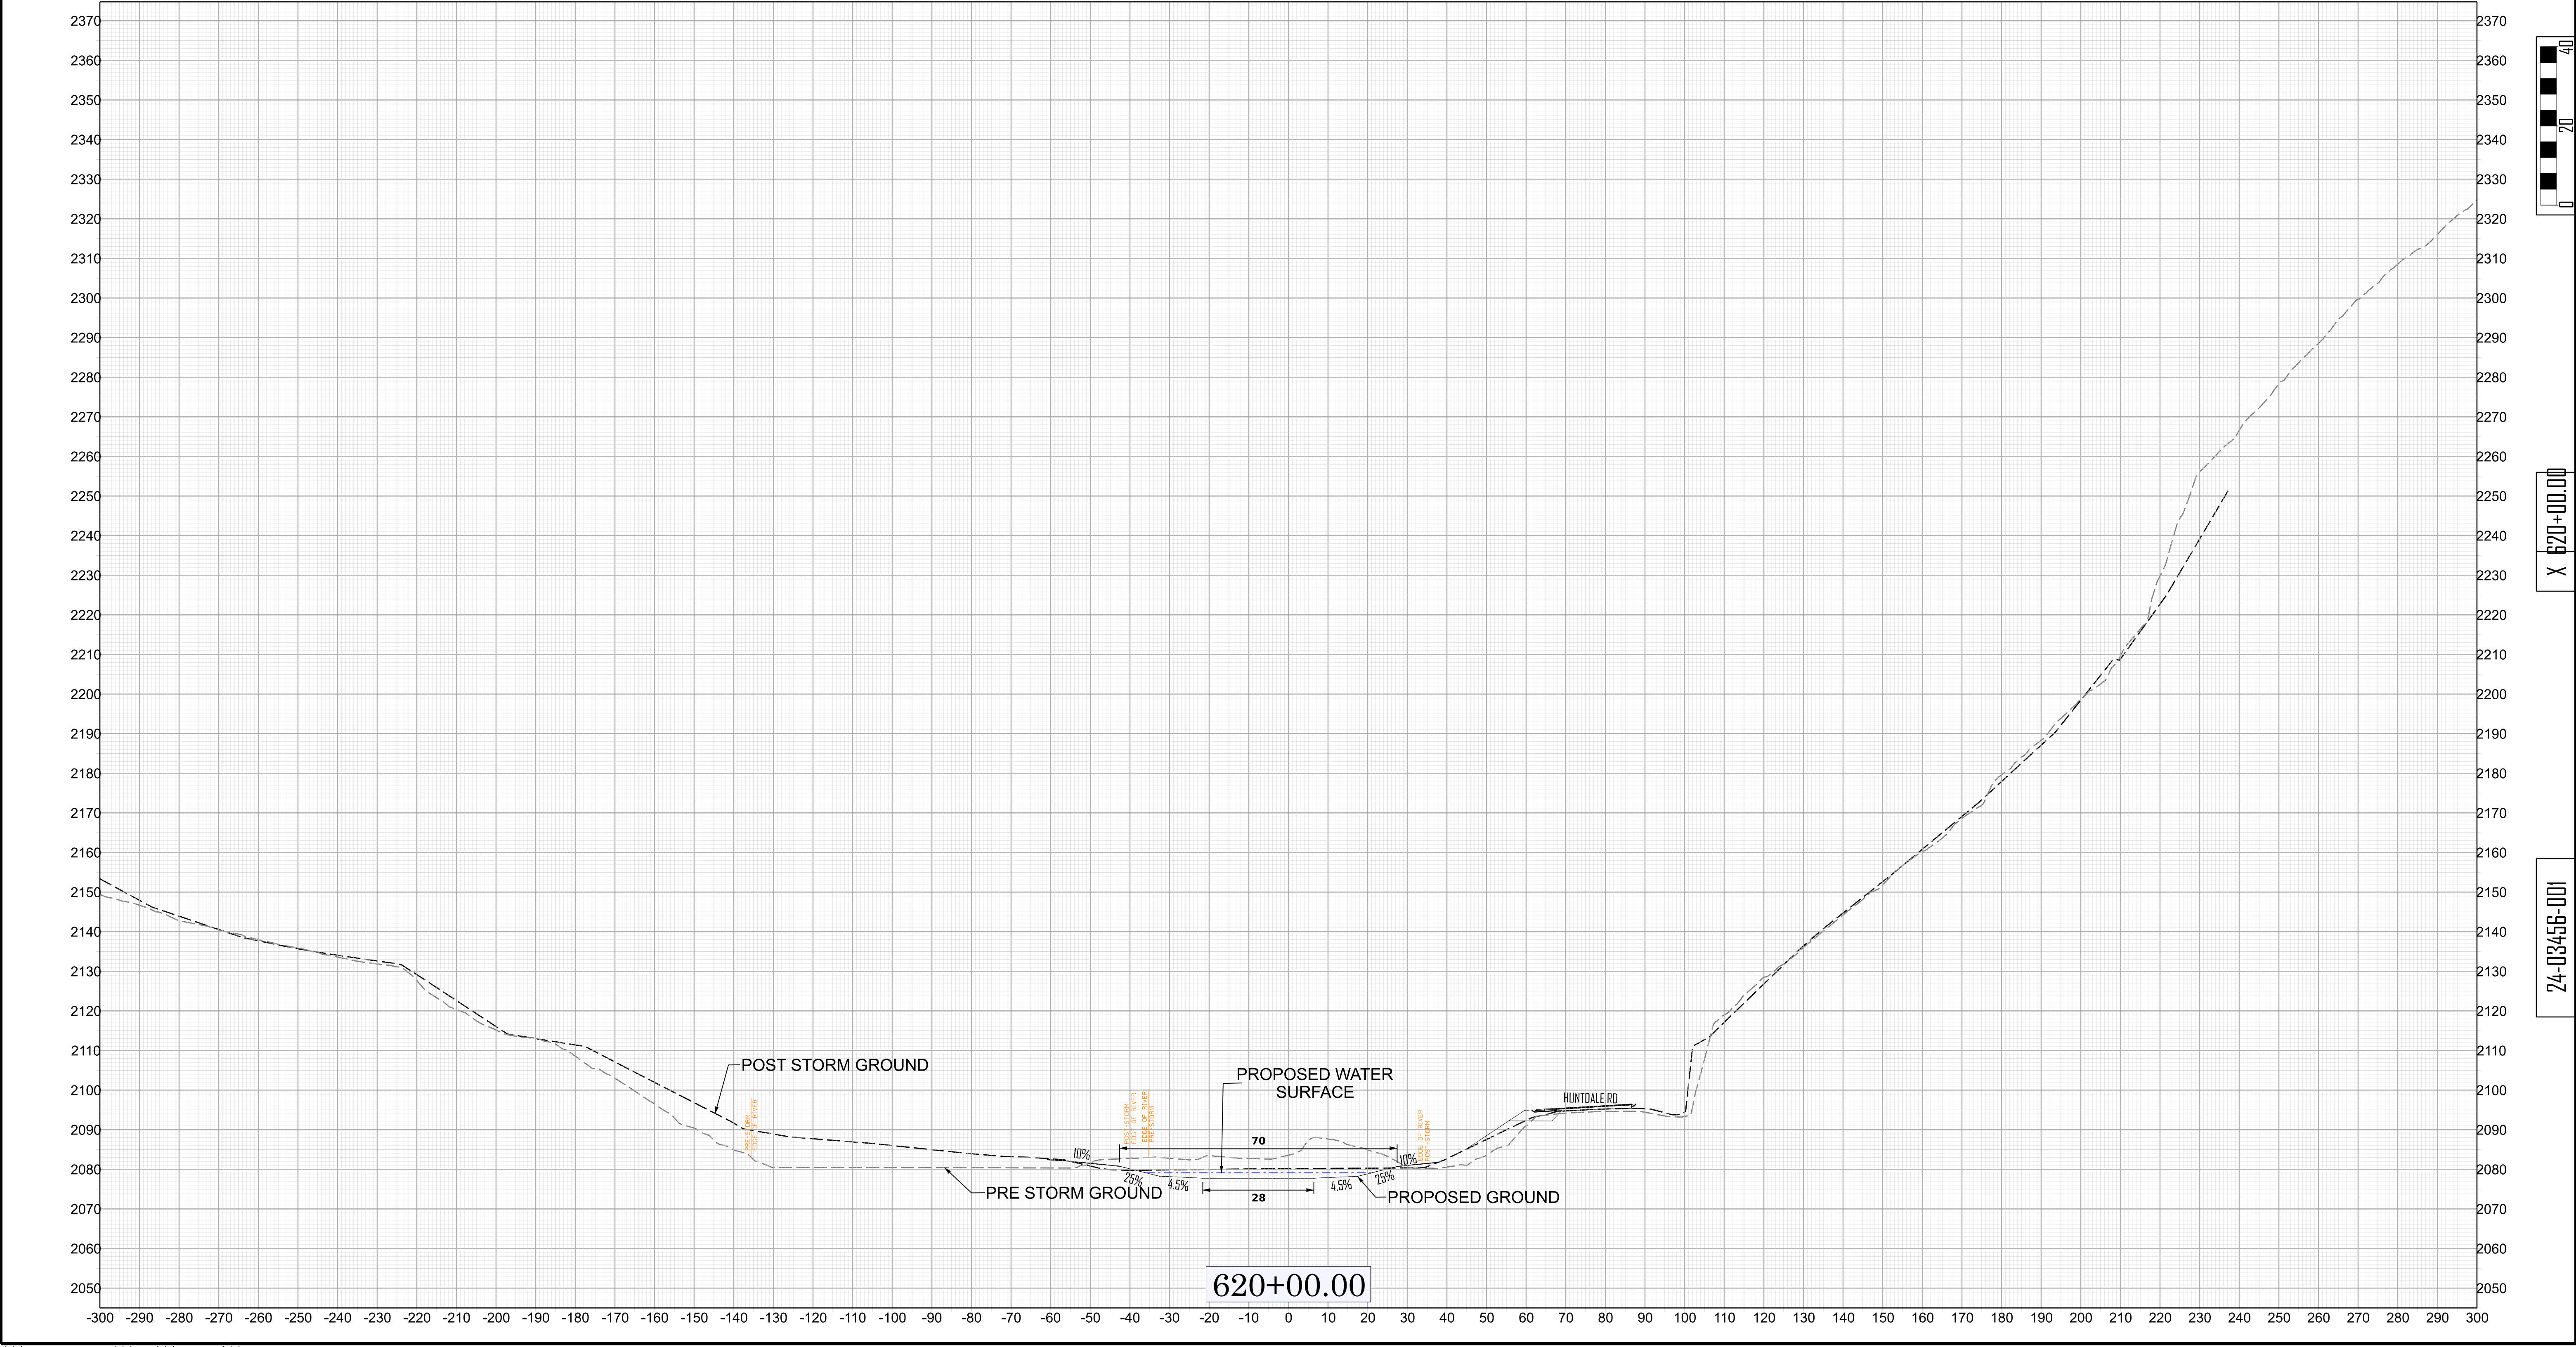


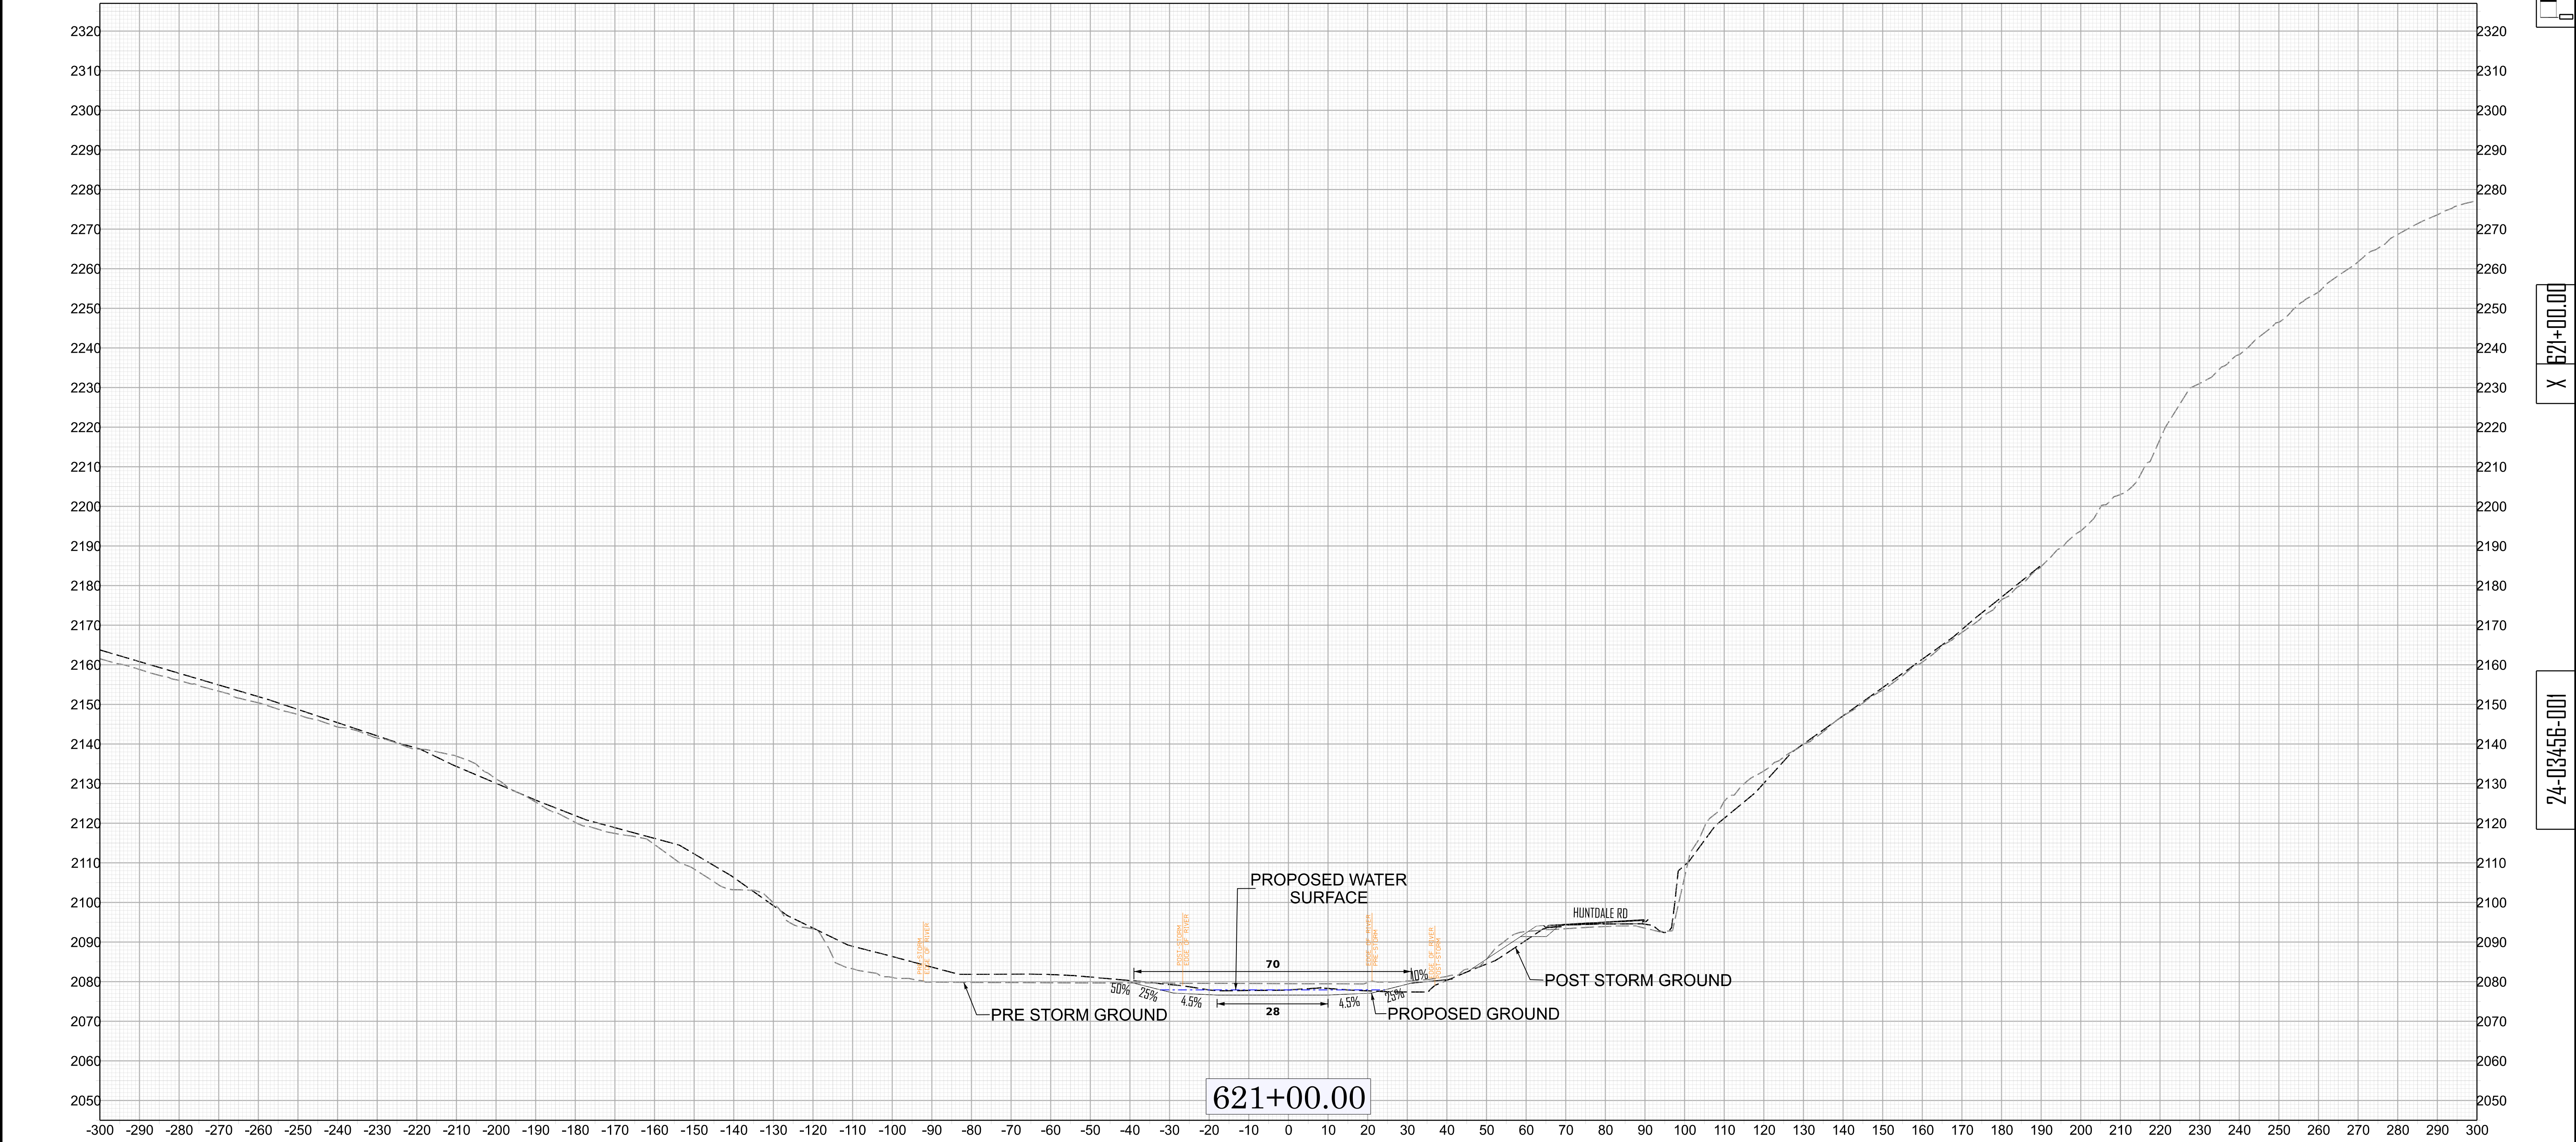



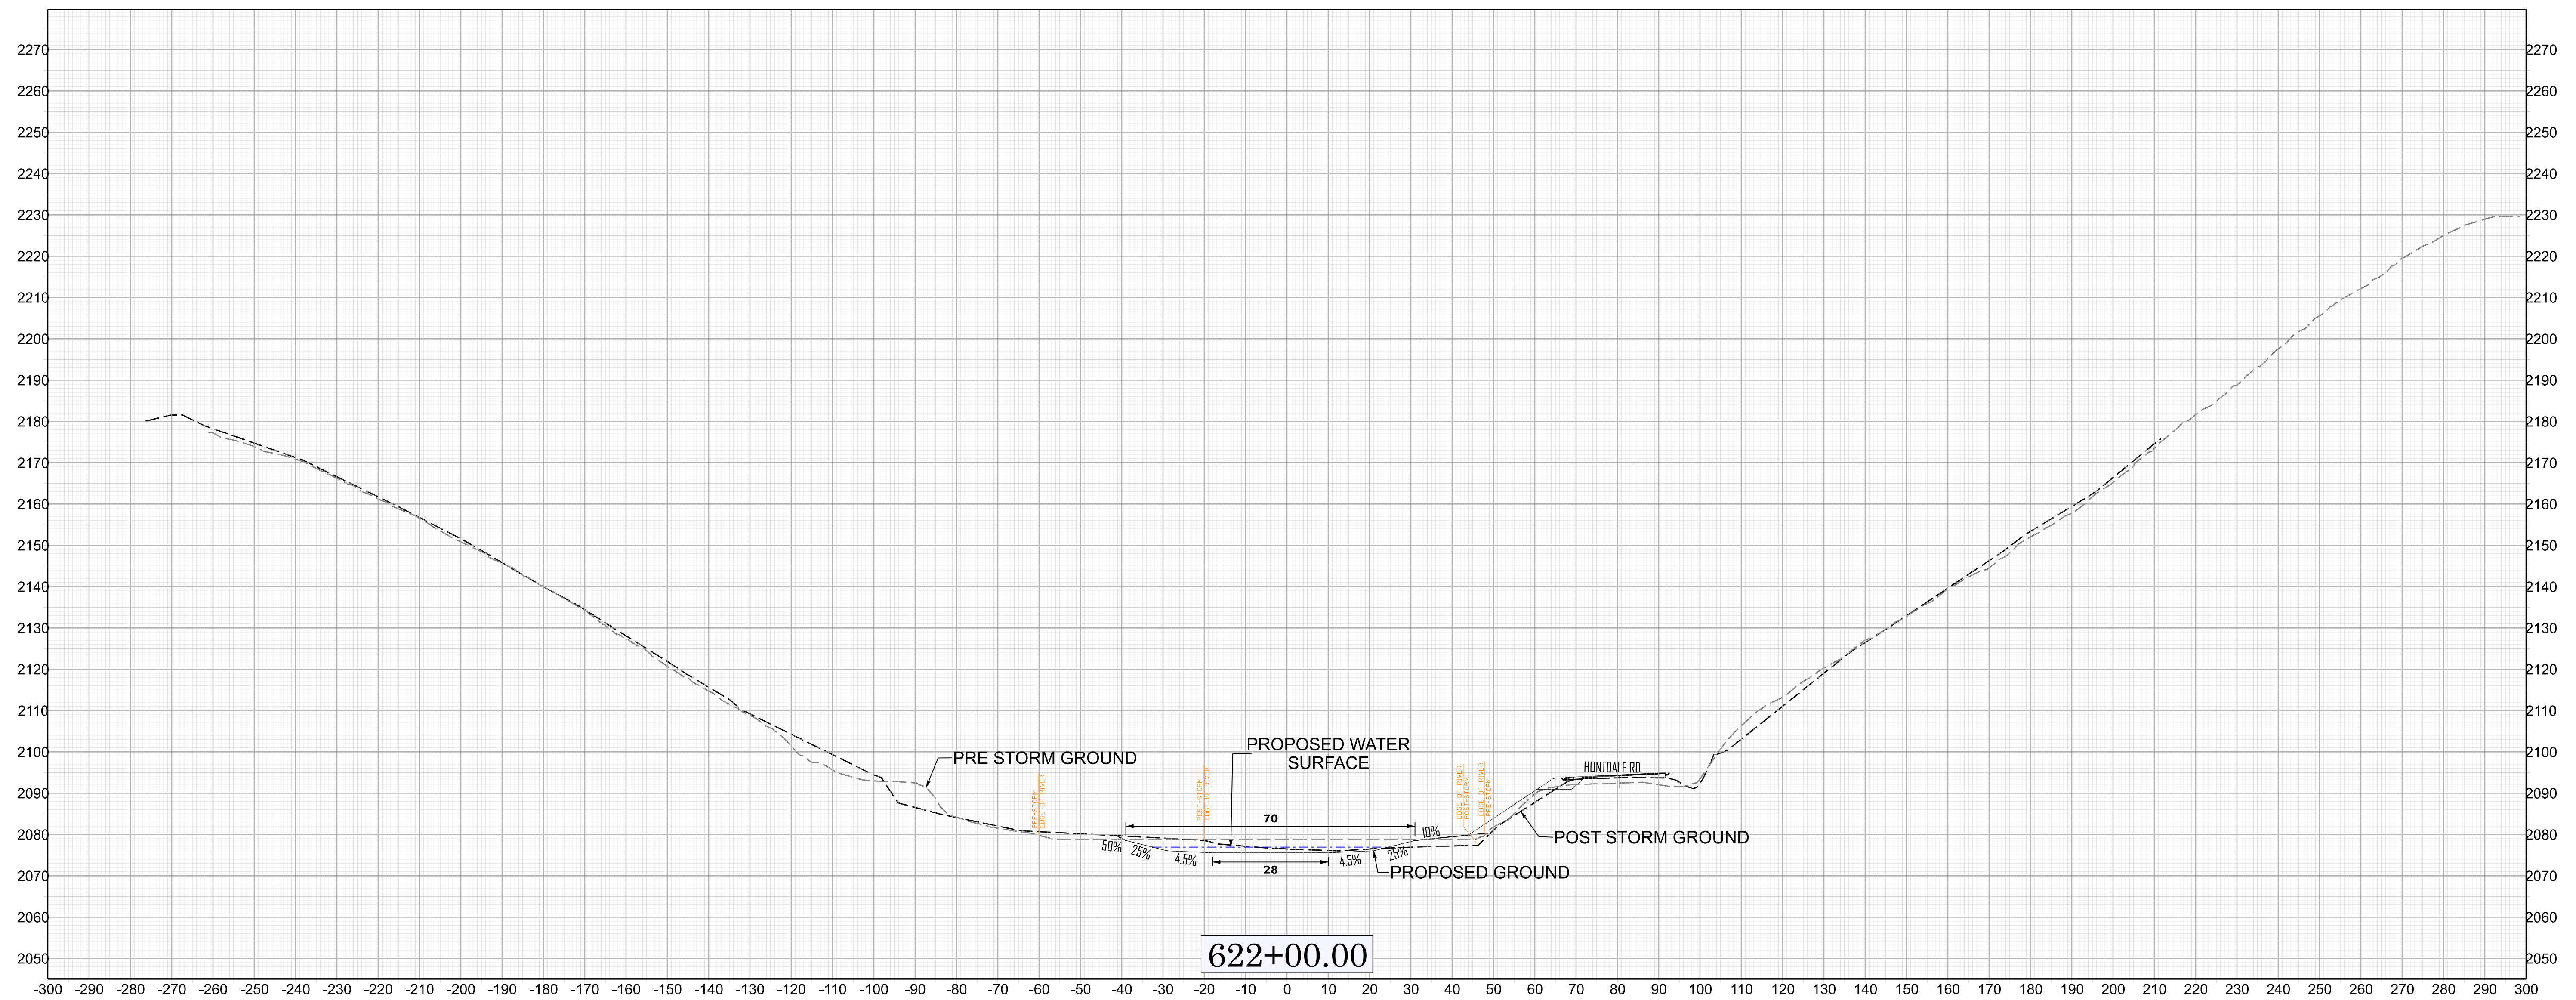



00:00+779 X



24-03456-001


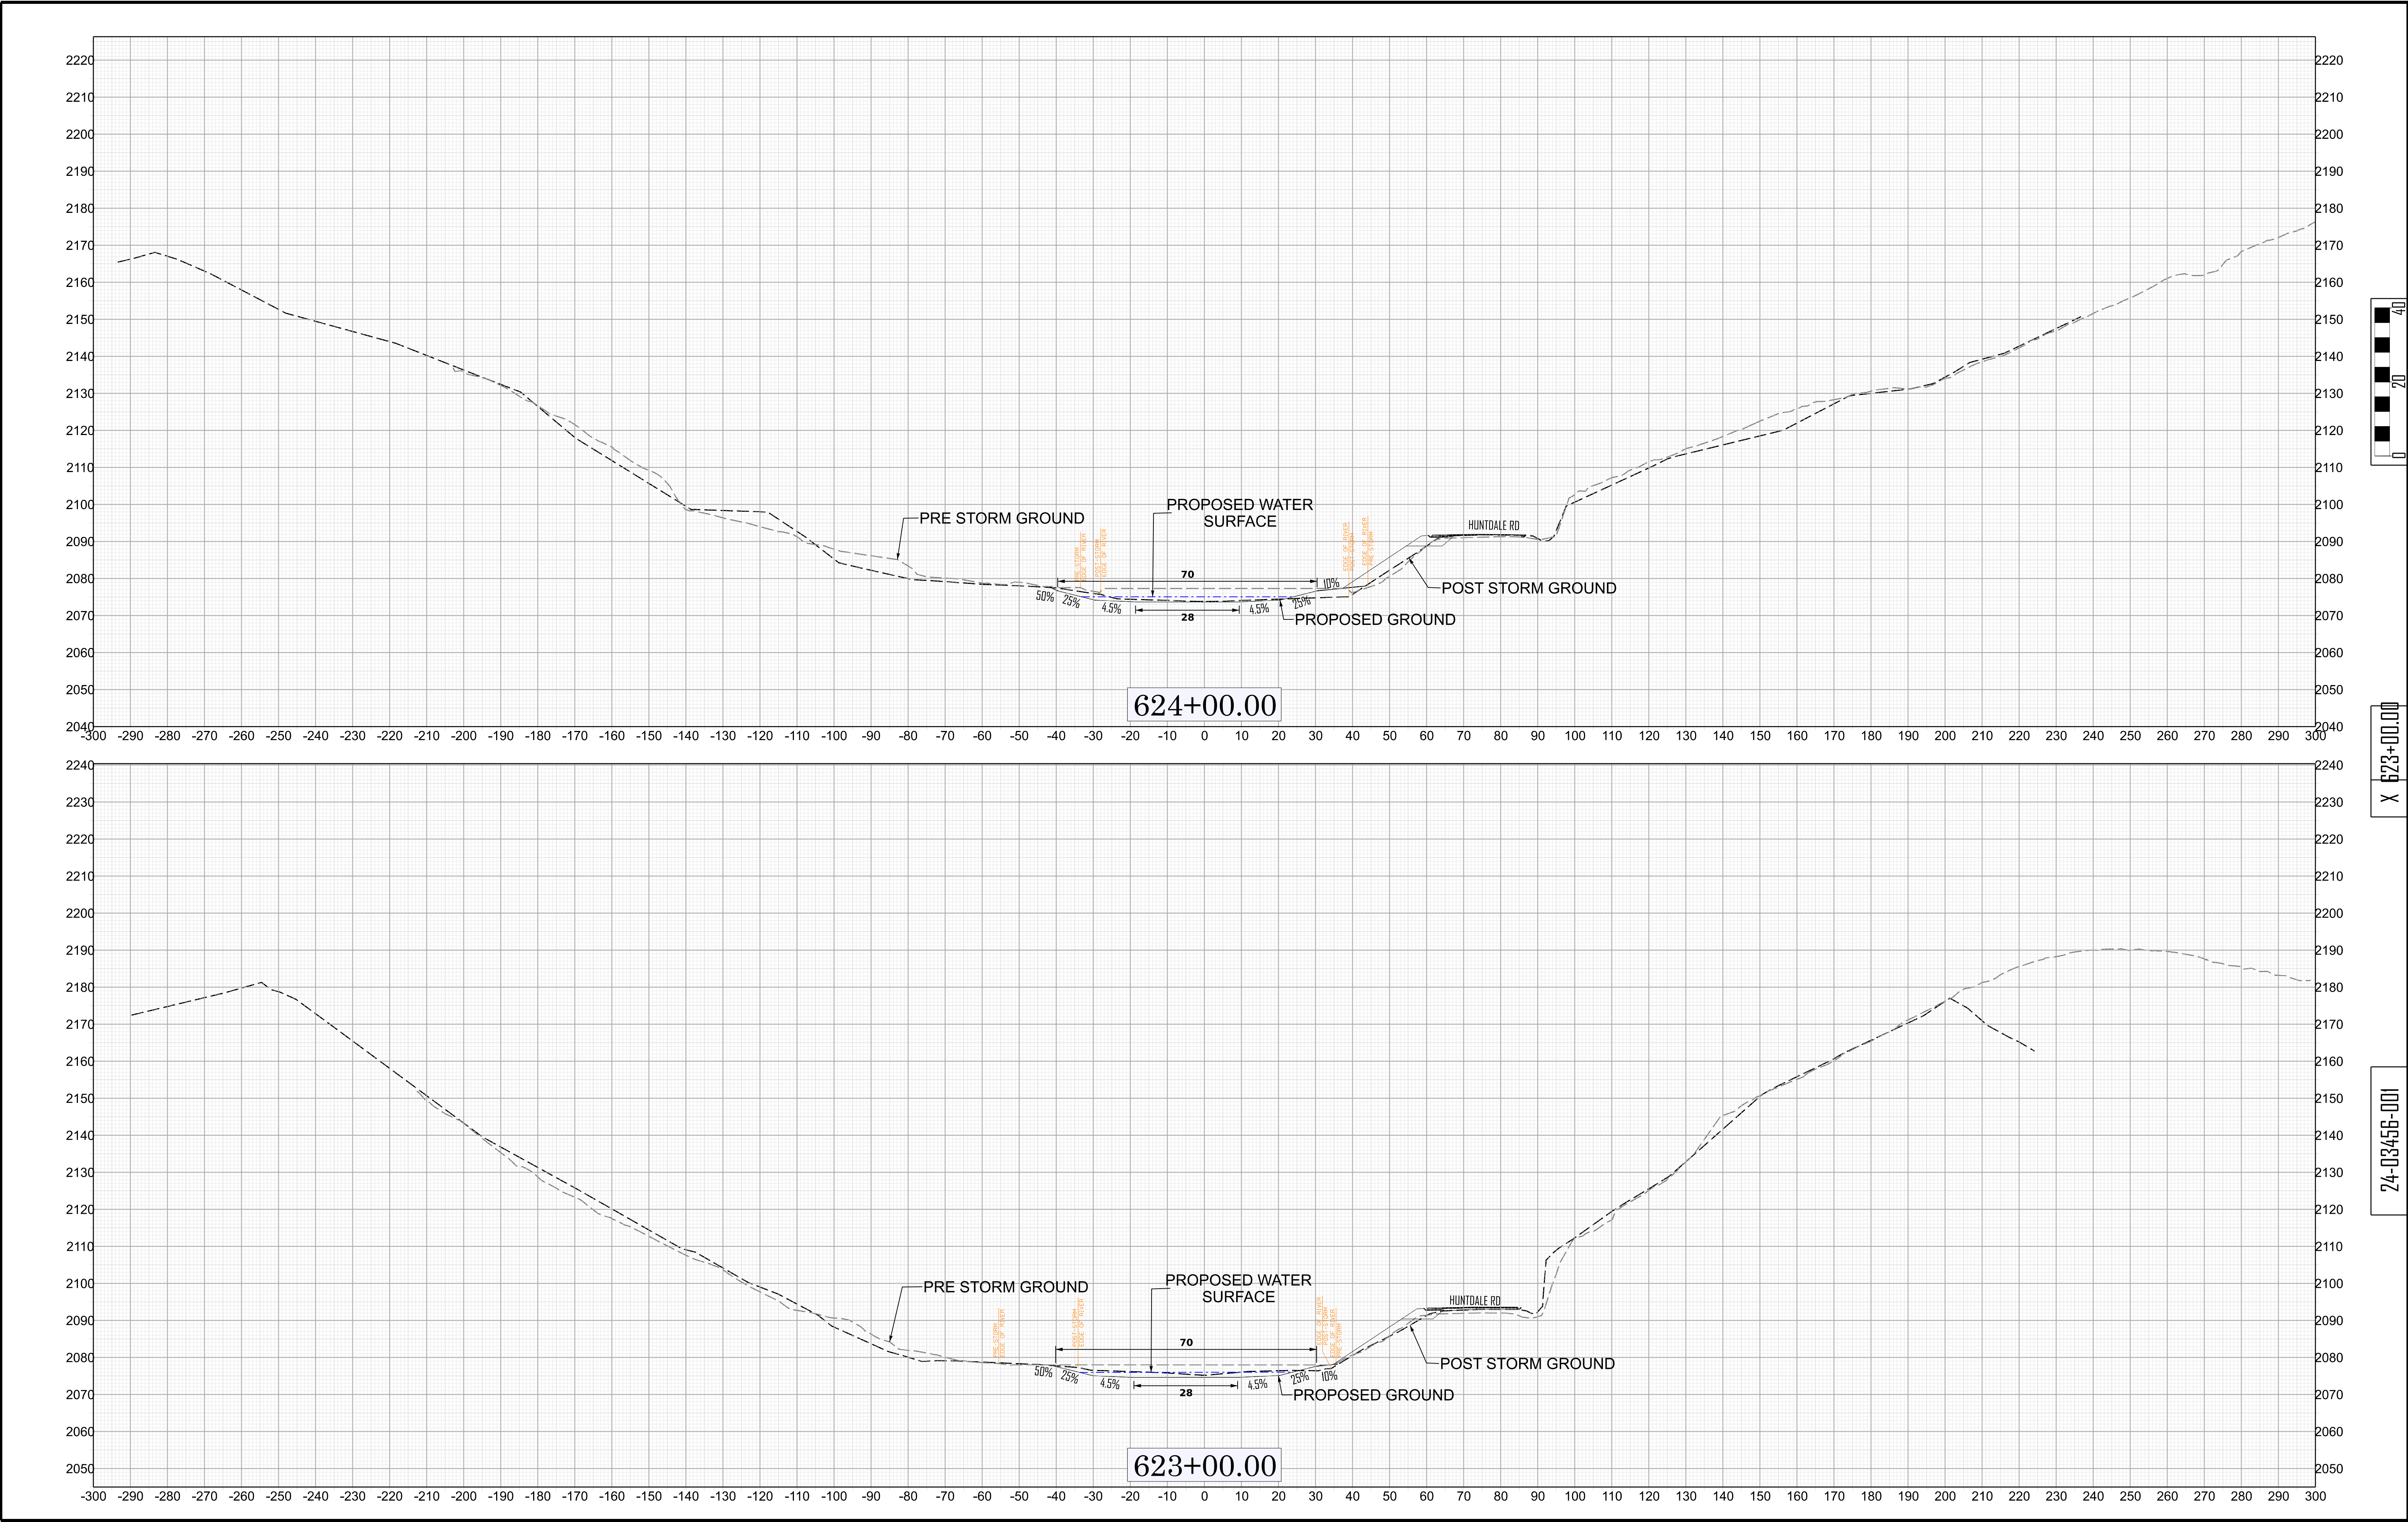



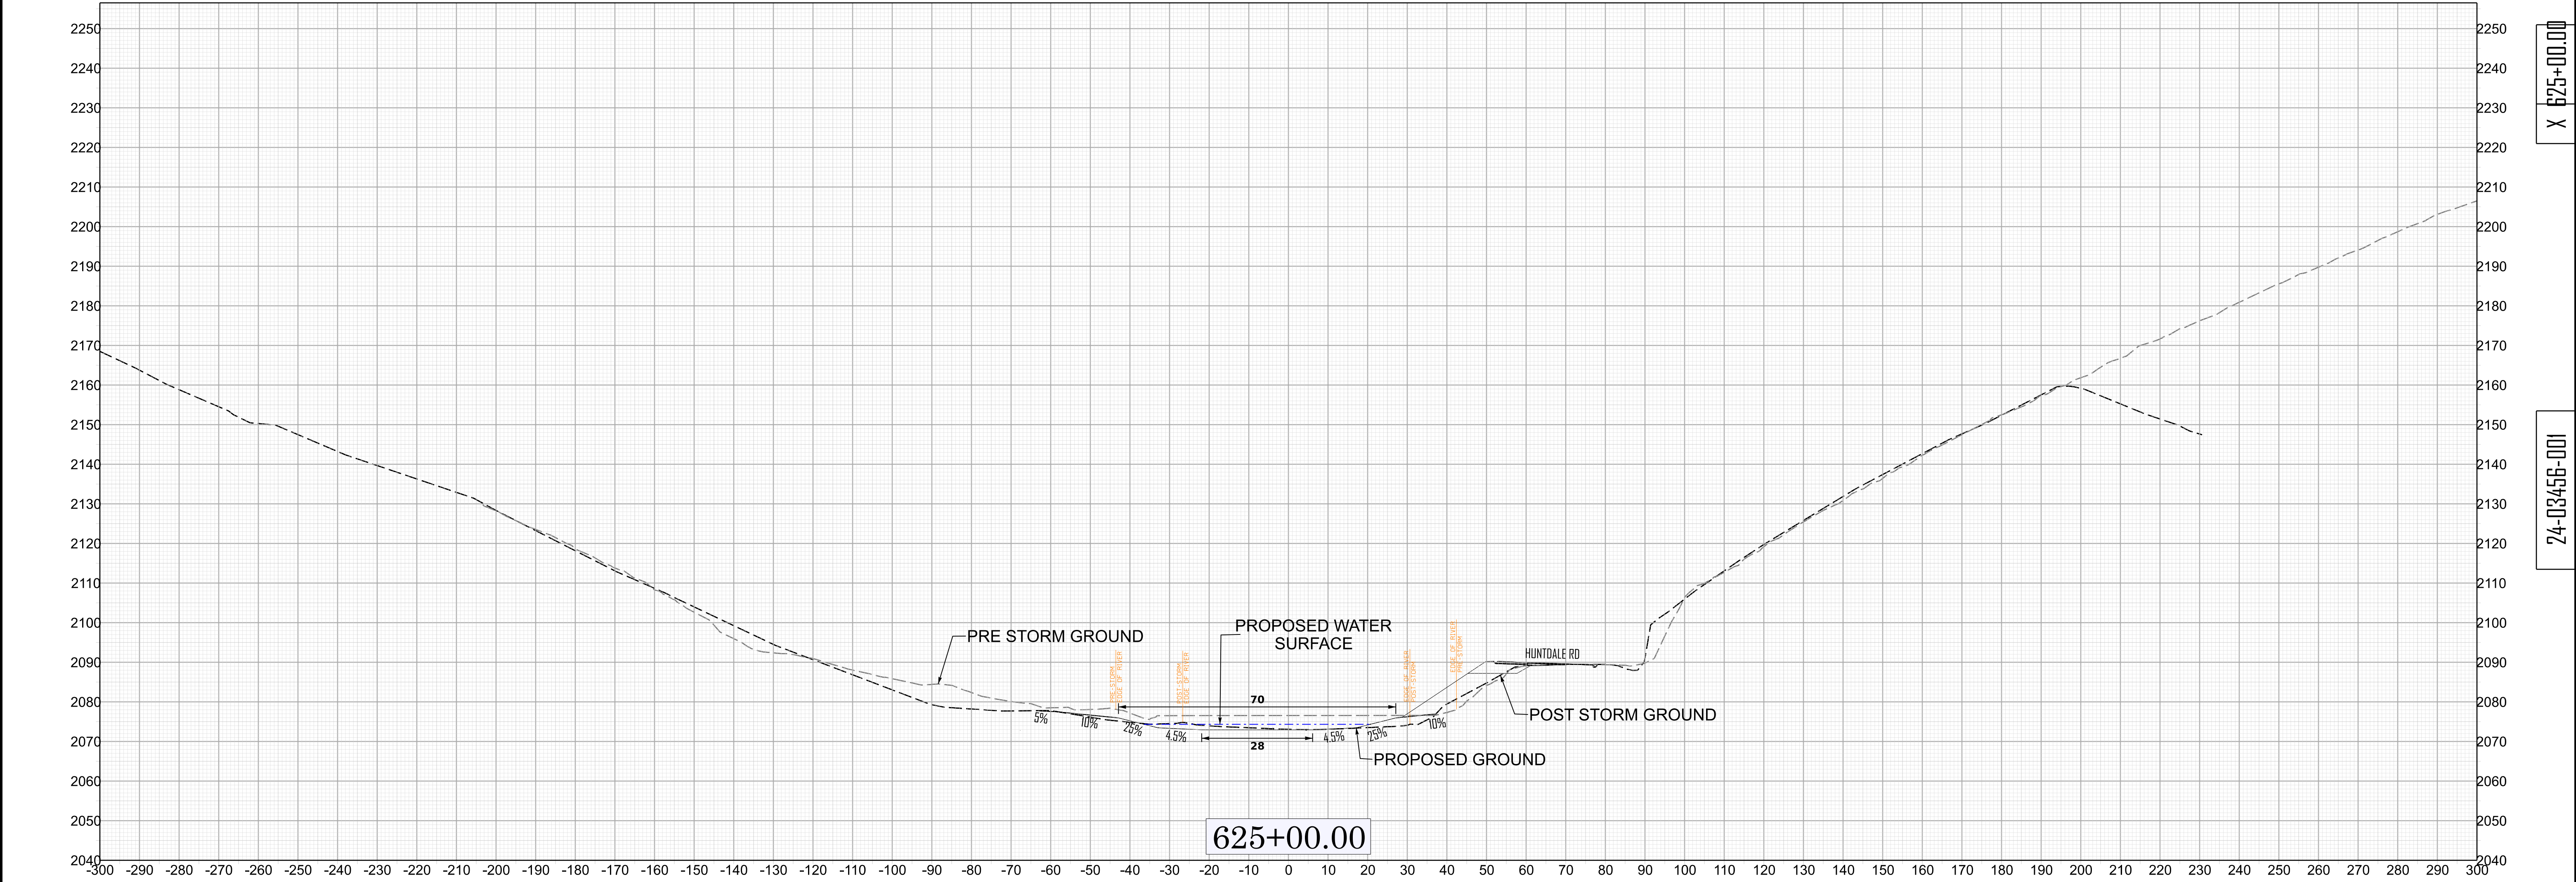


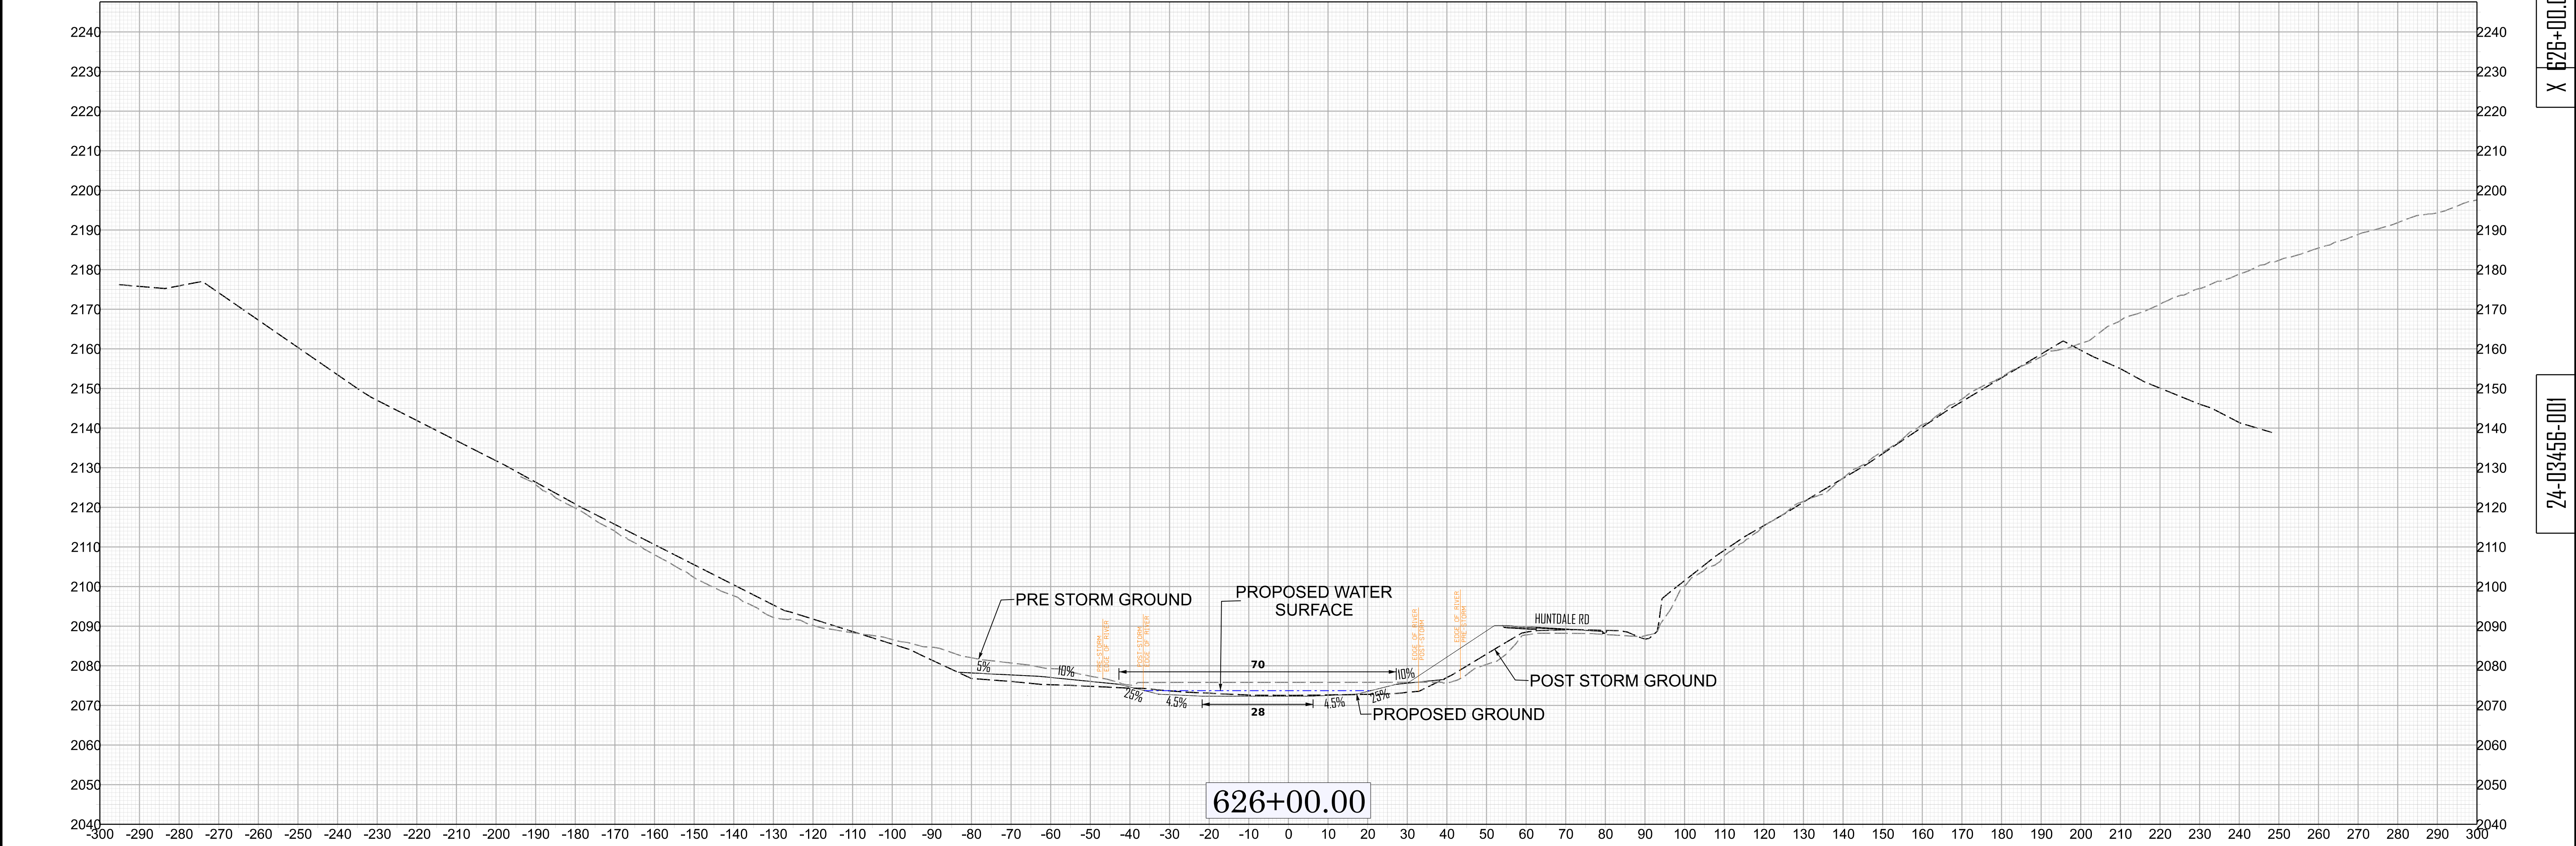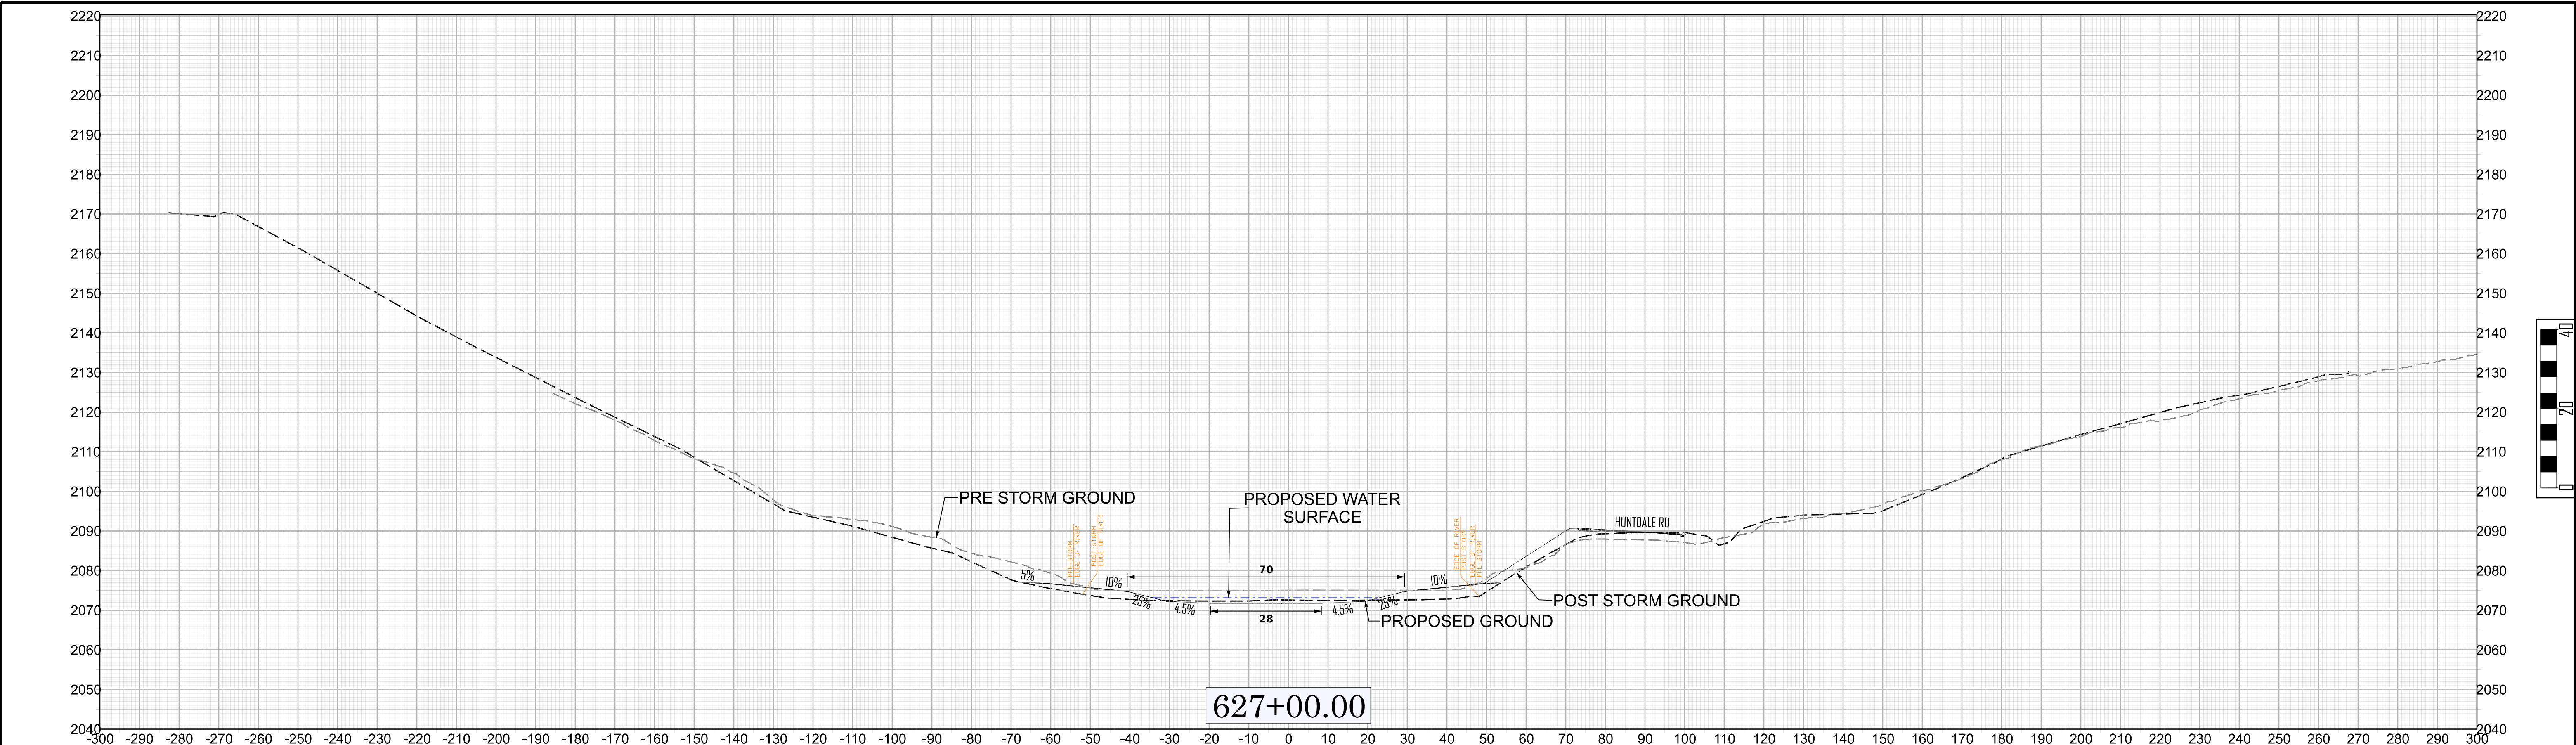


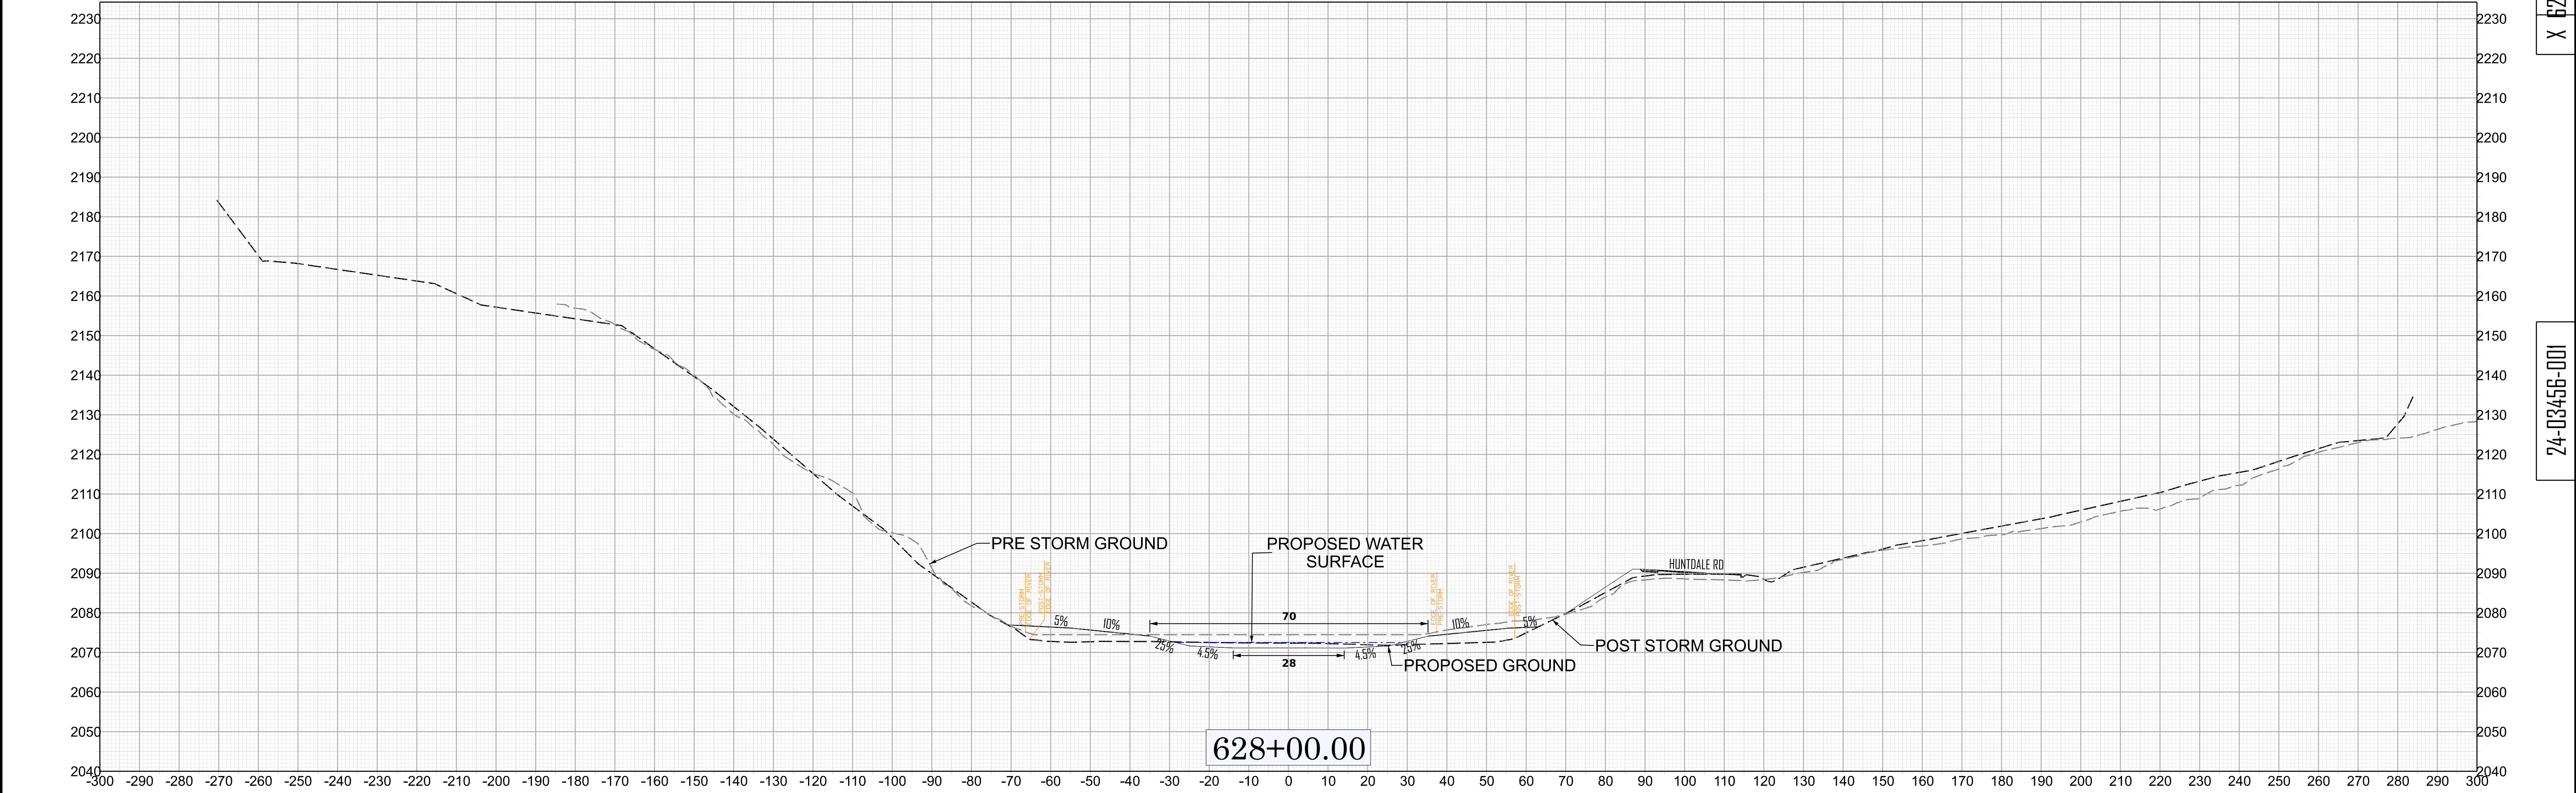


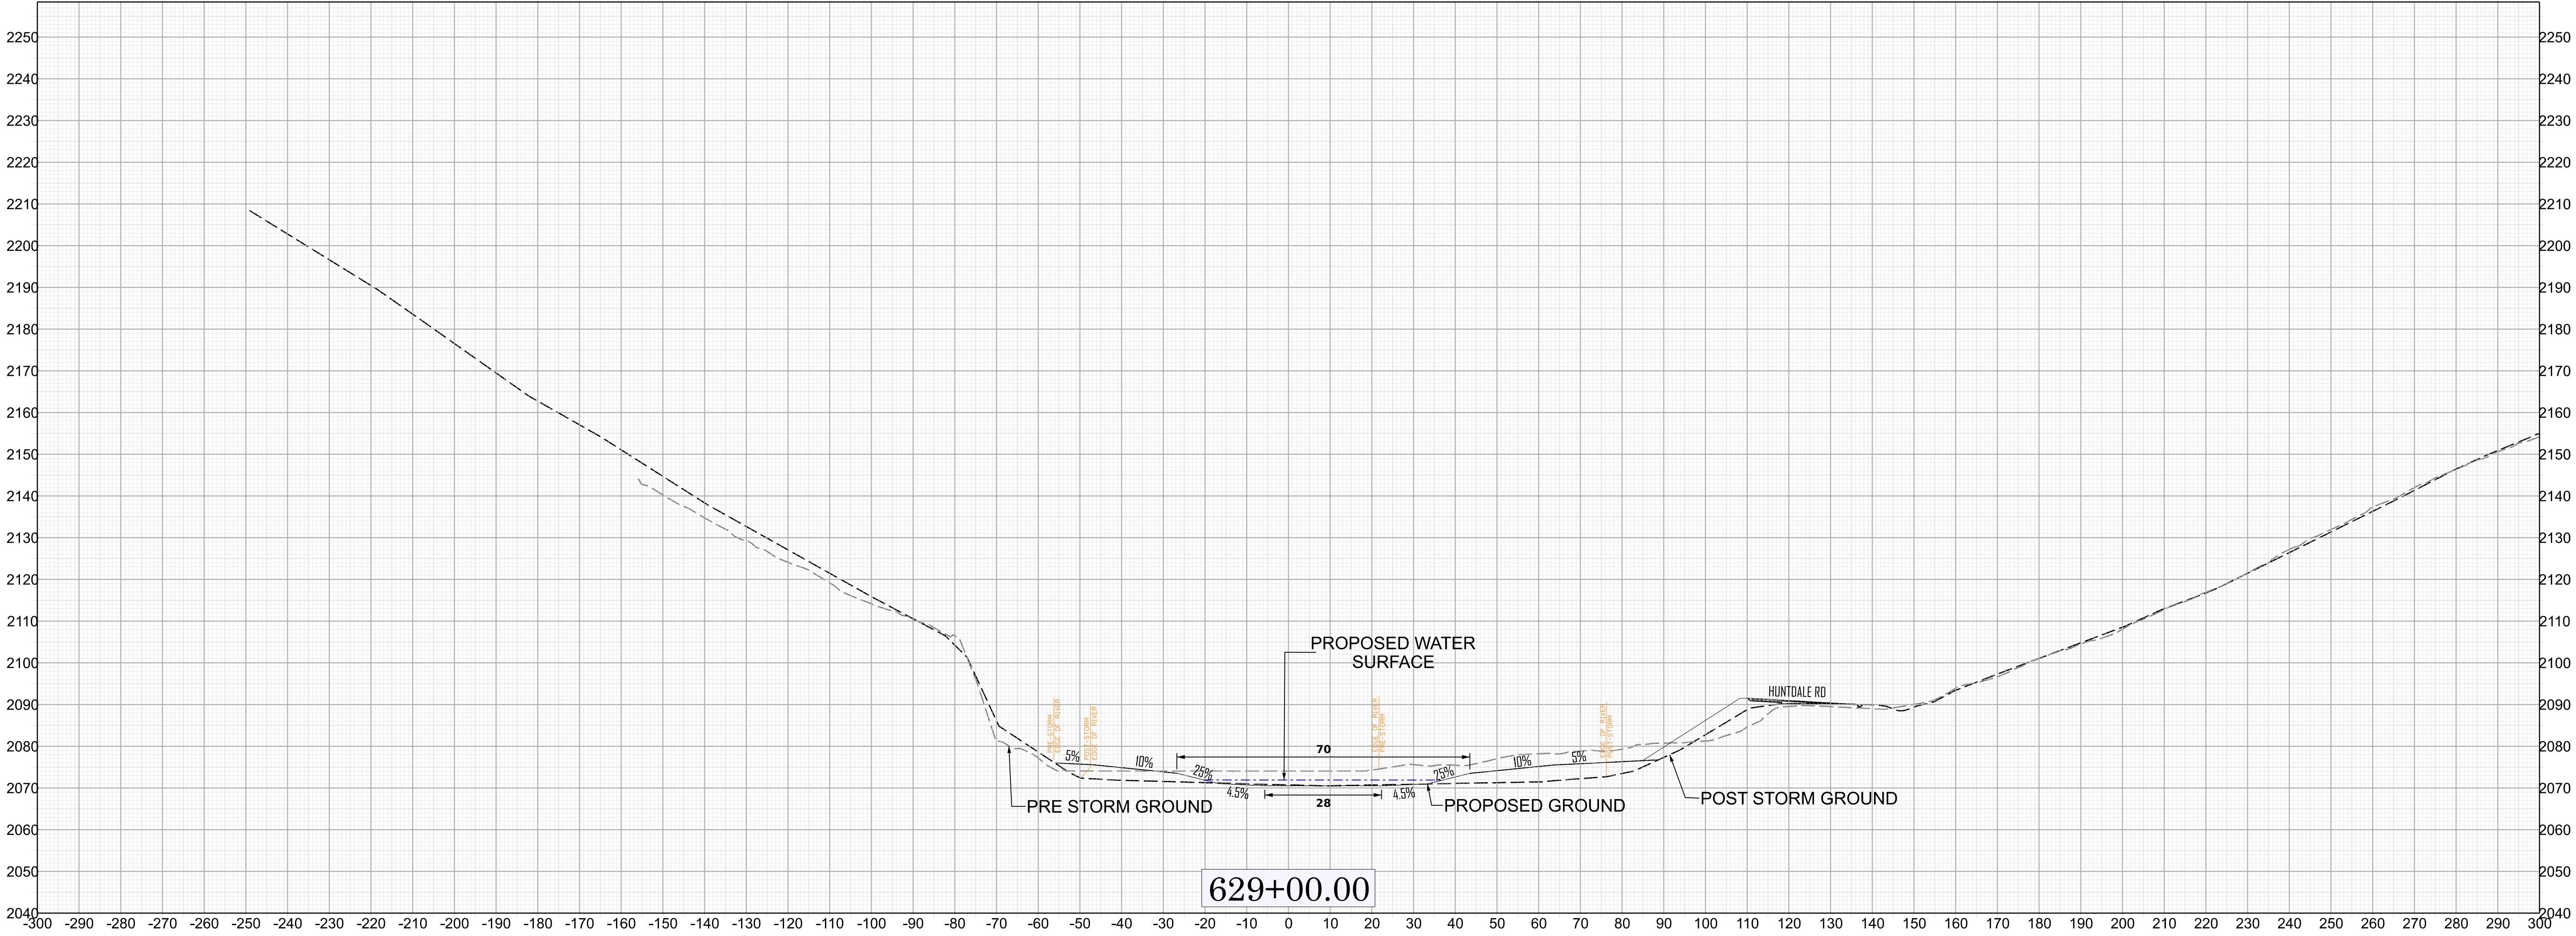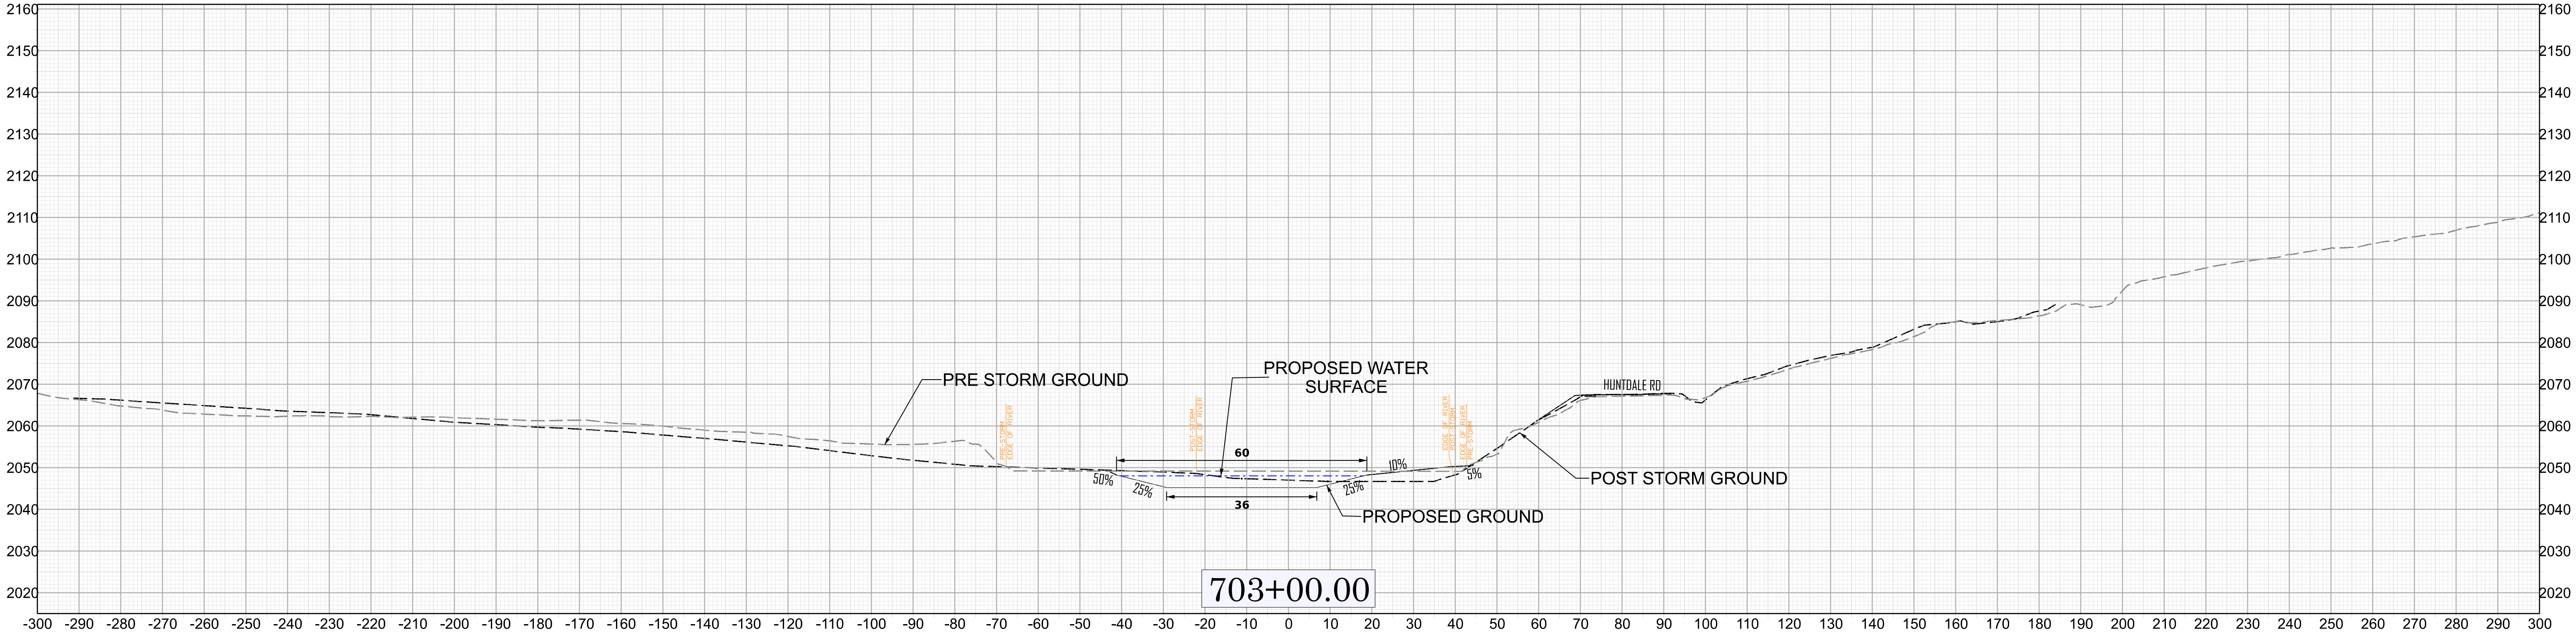

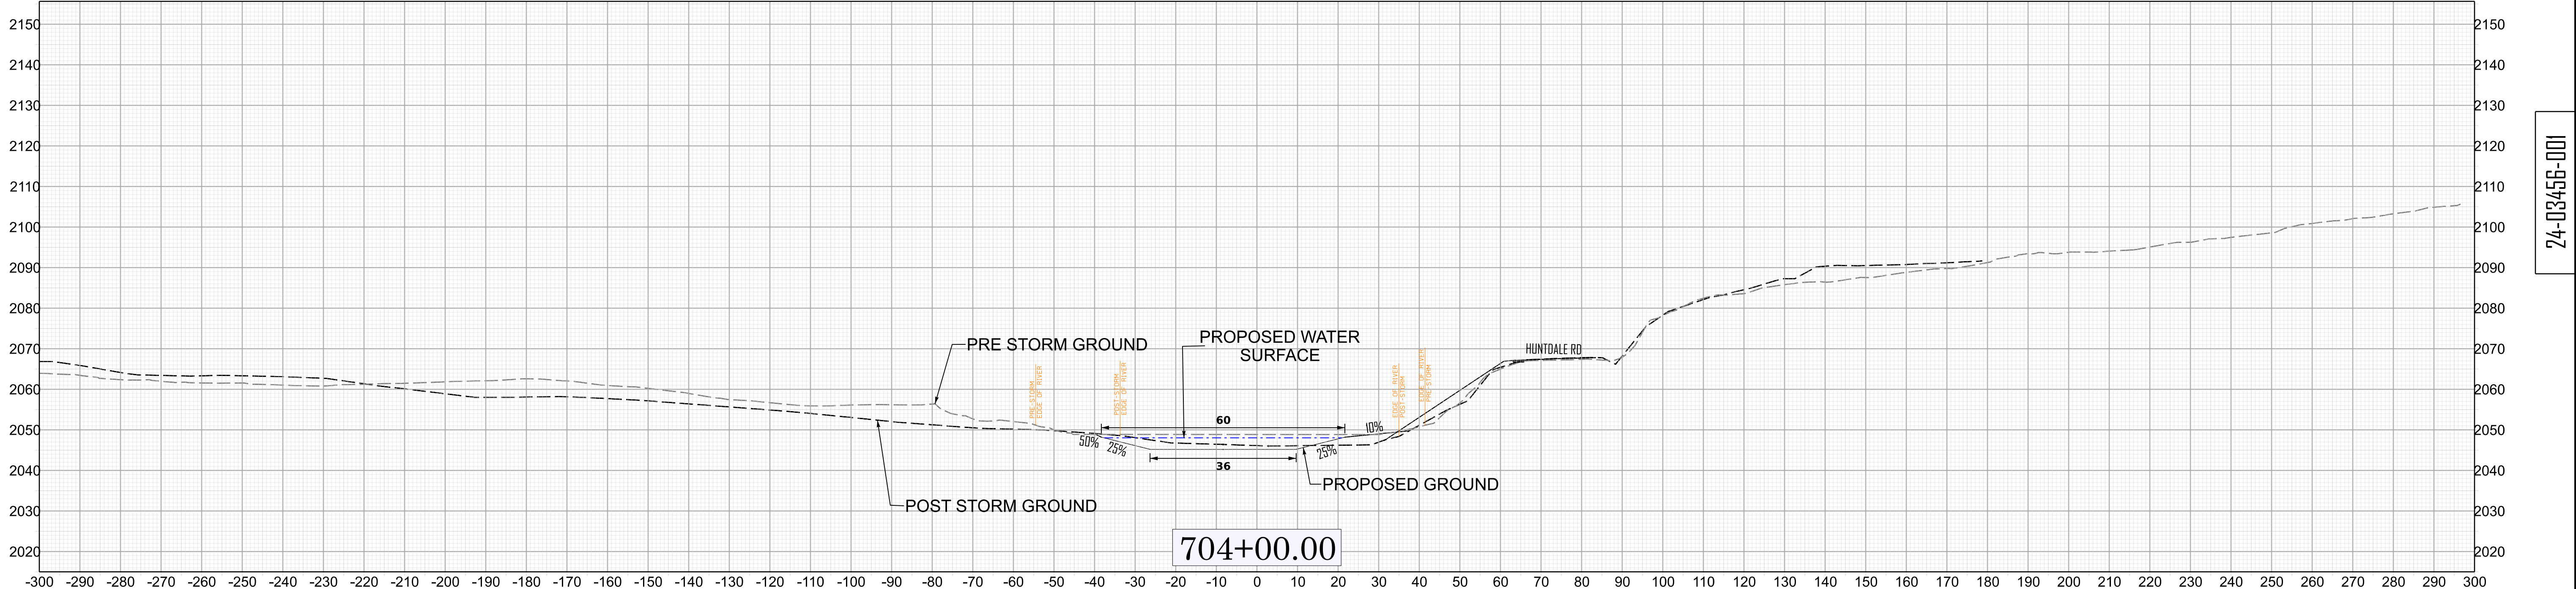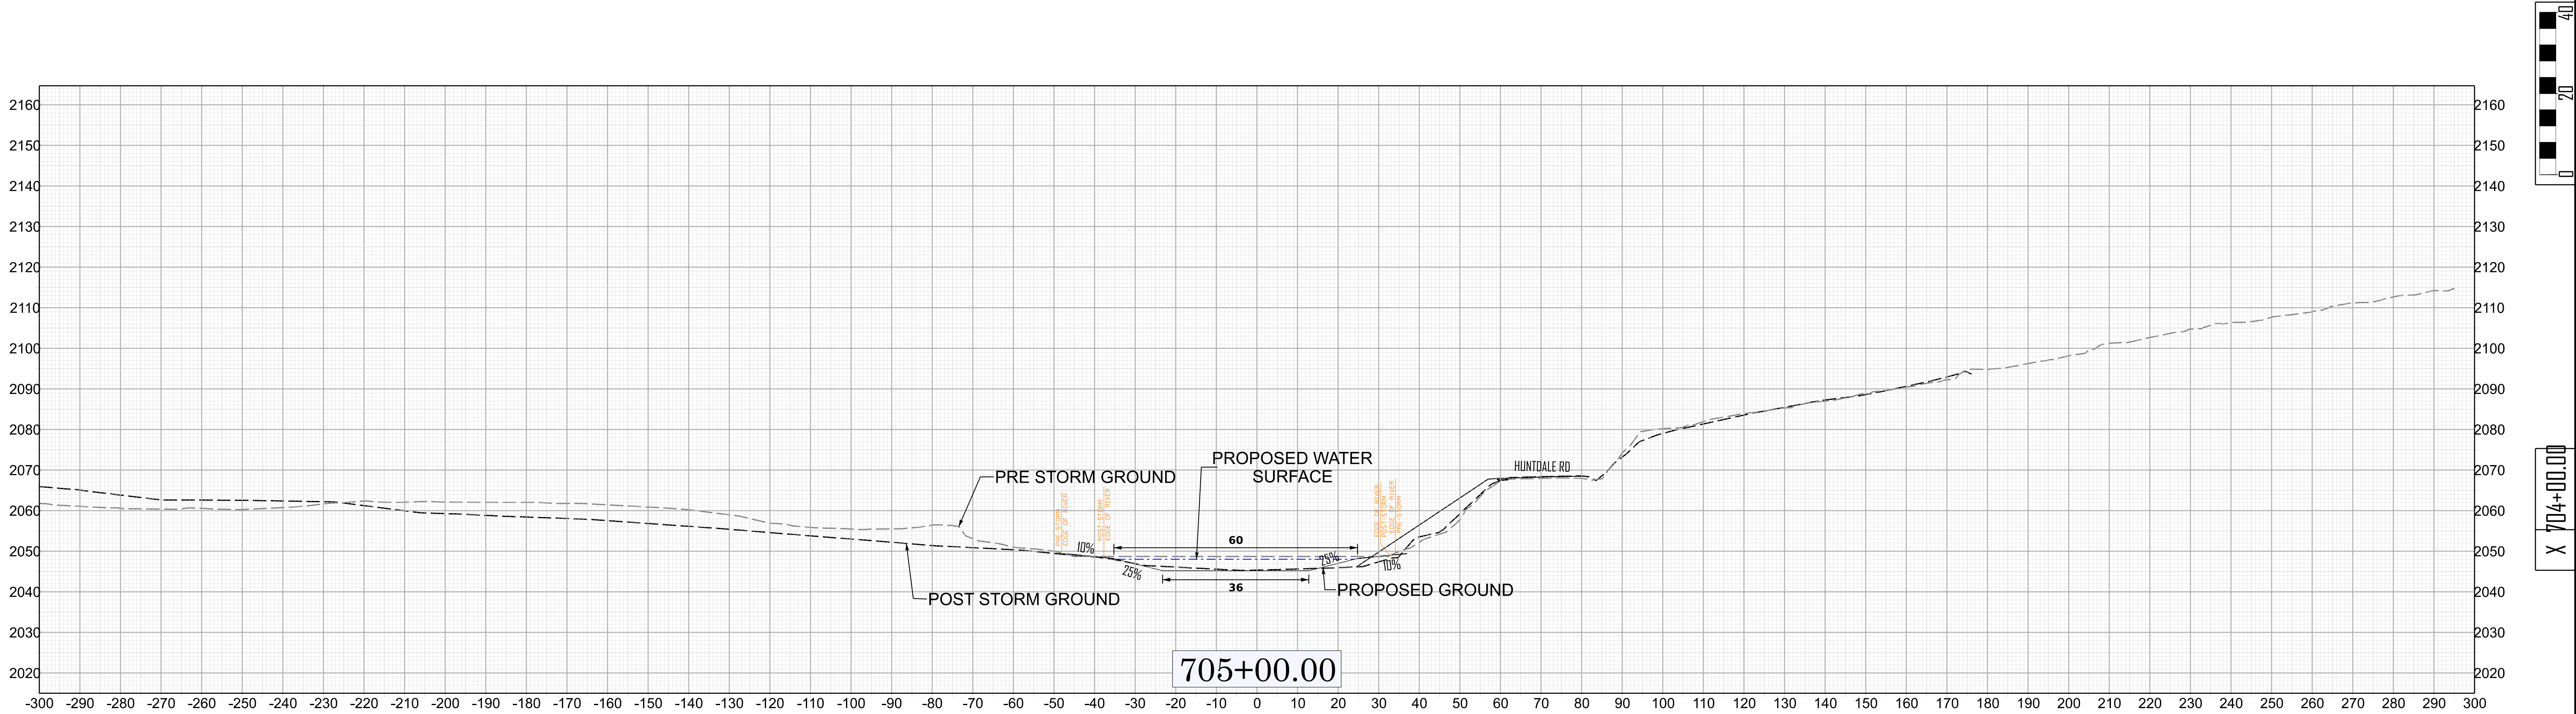

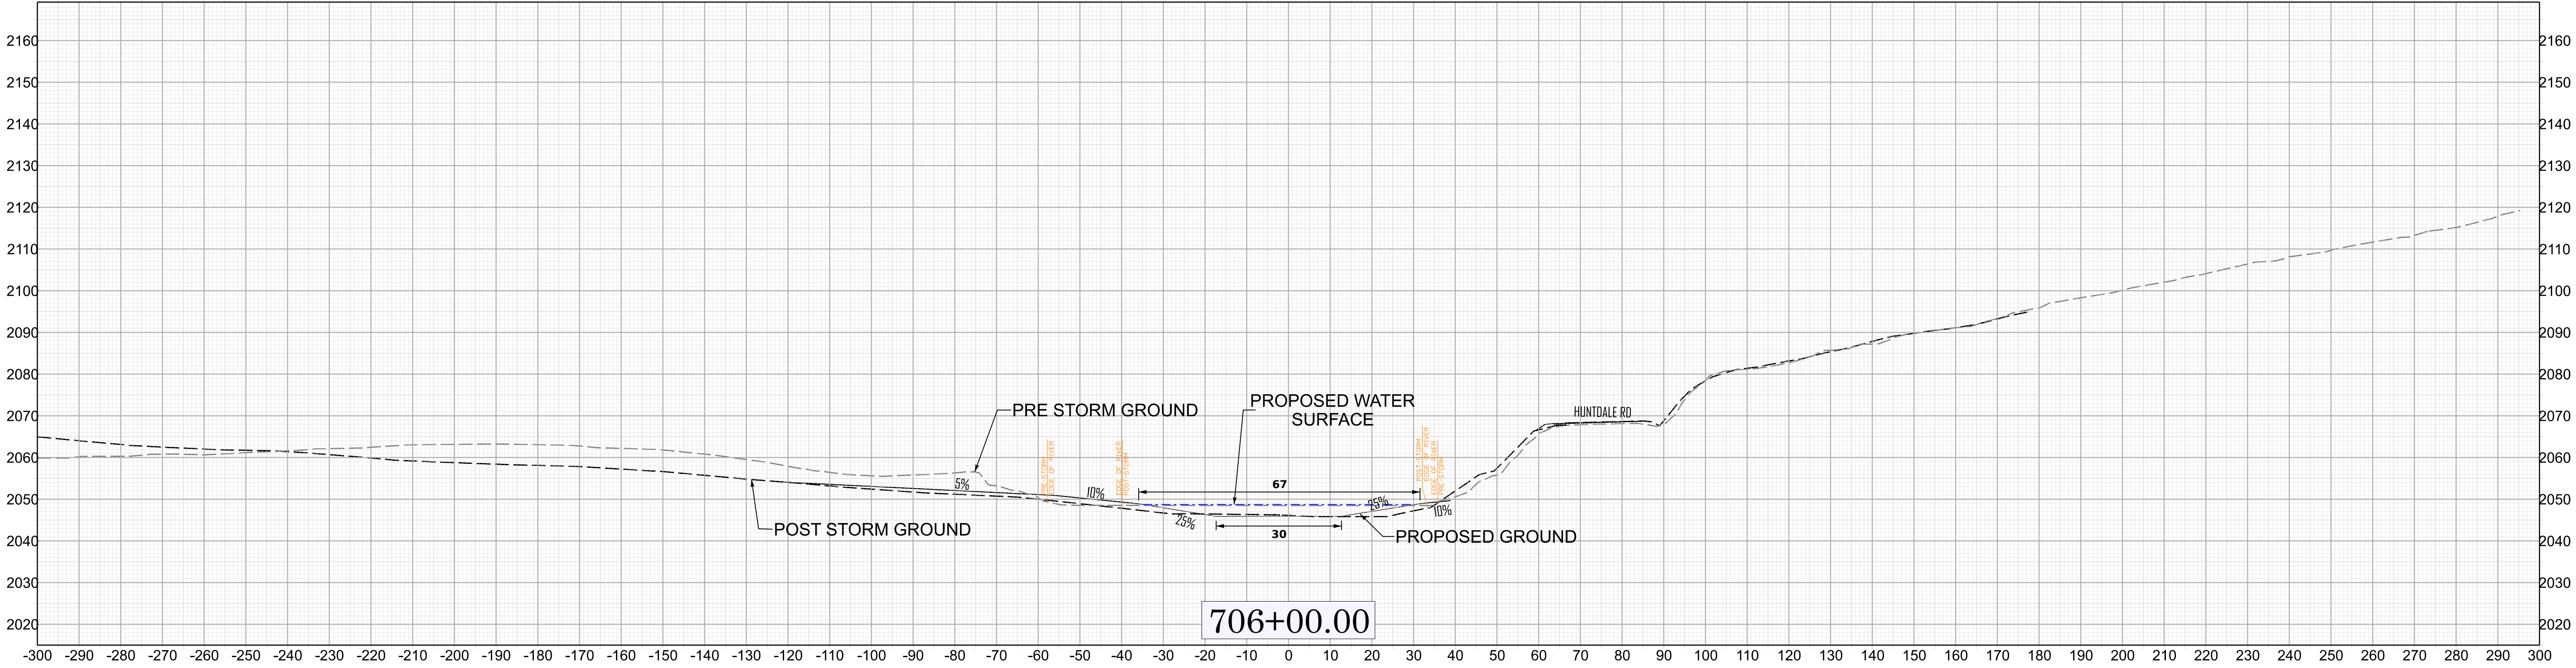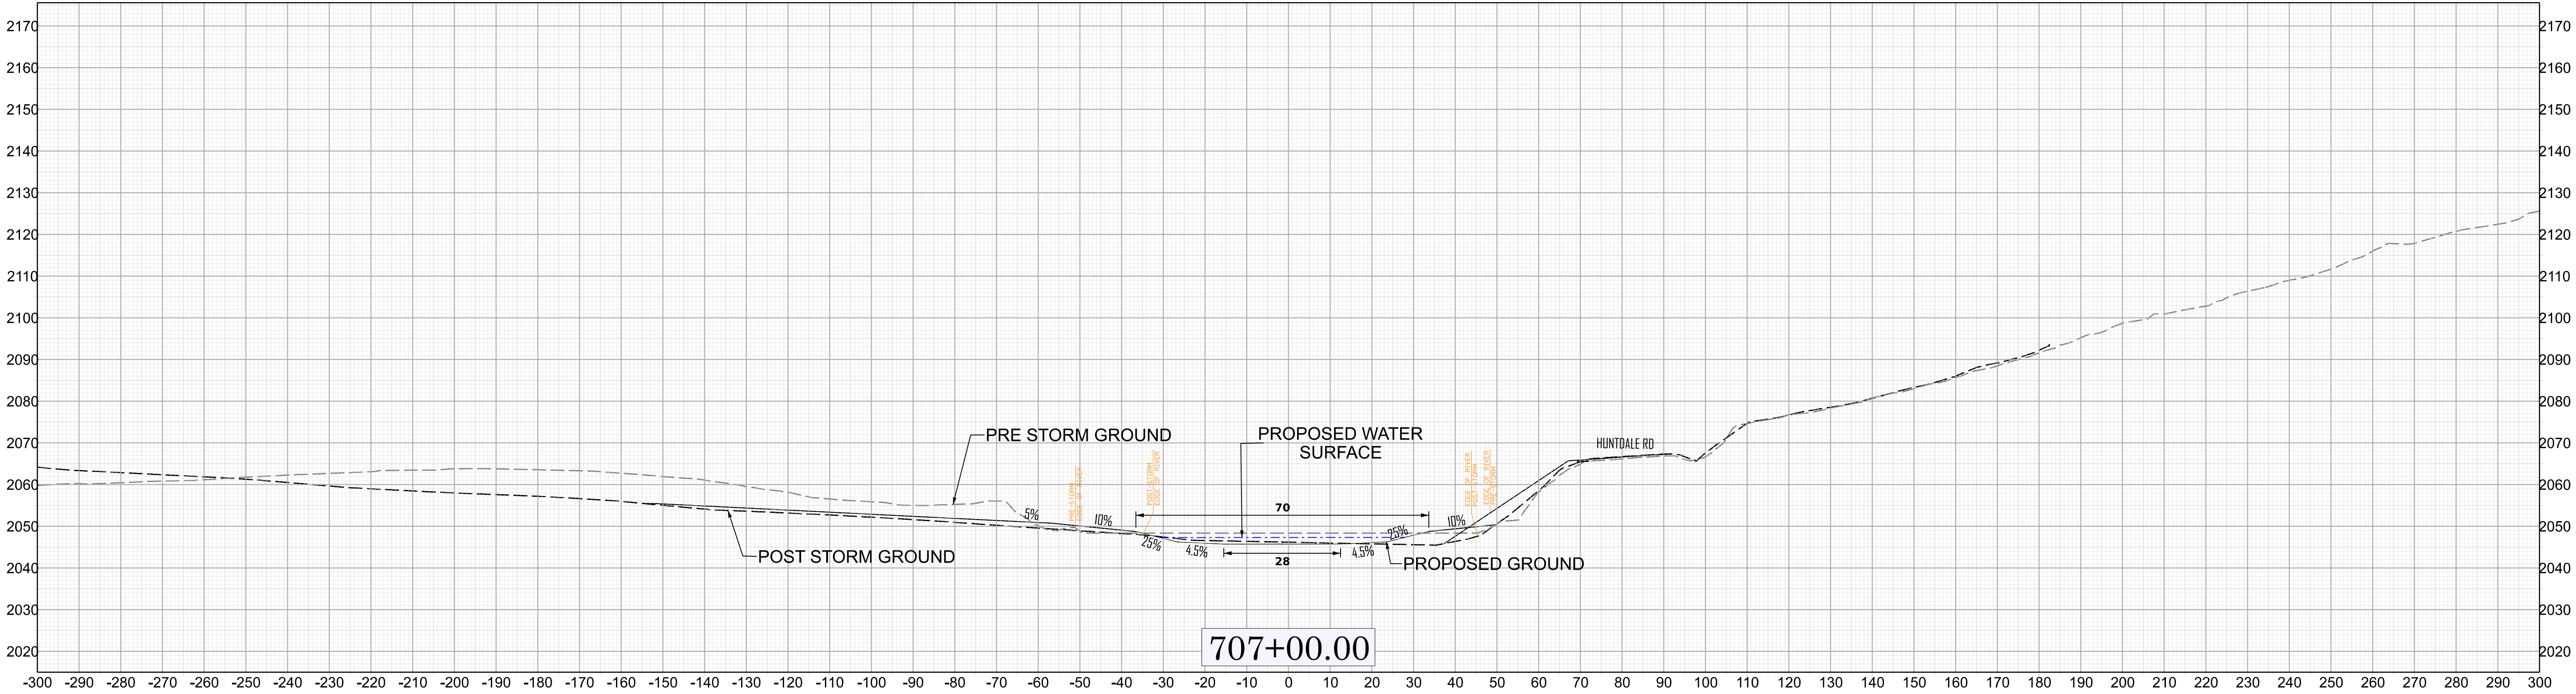


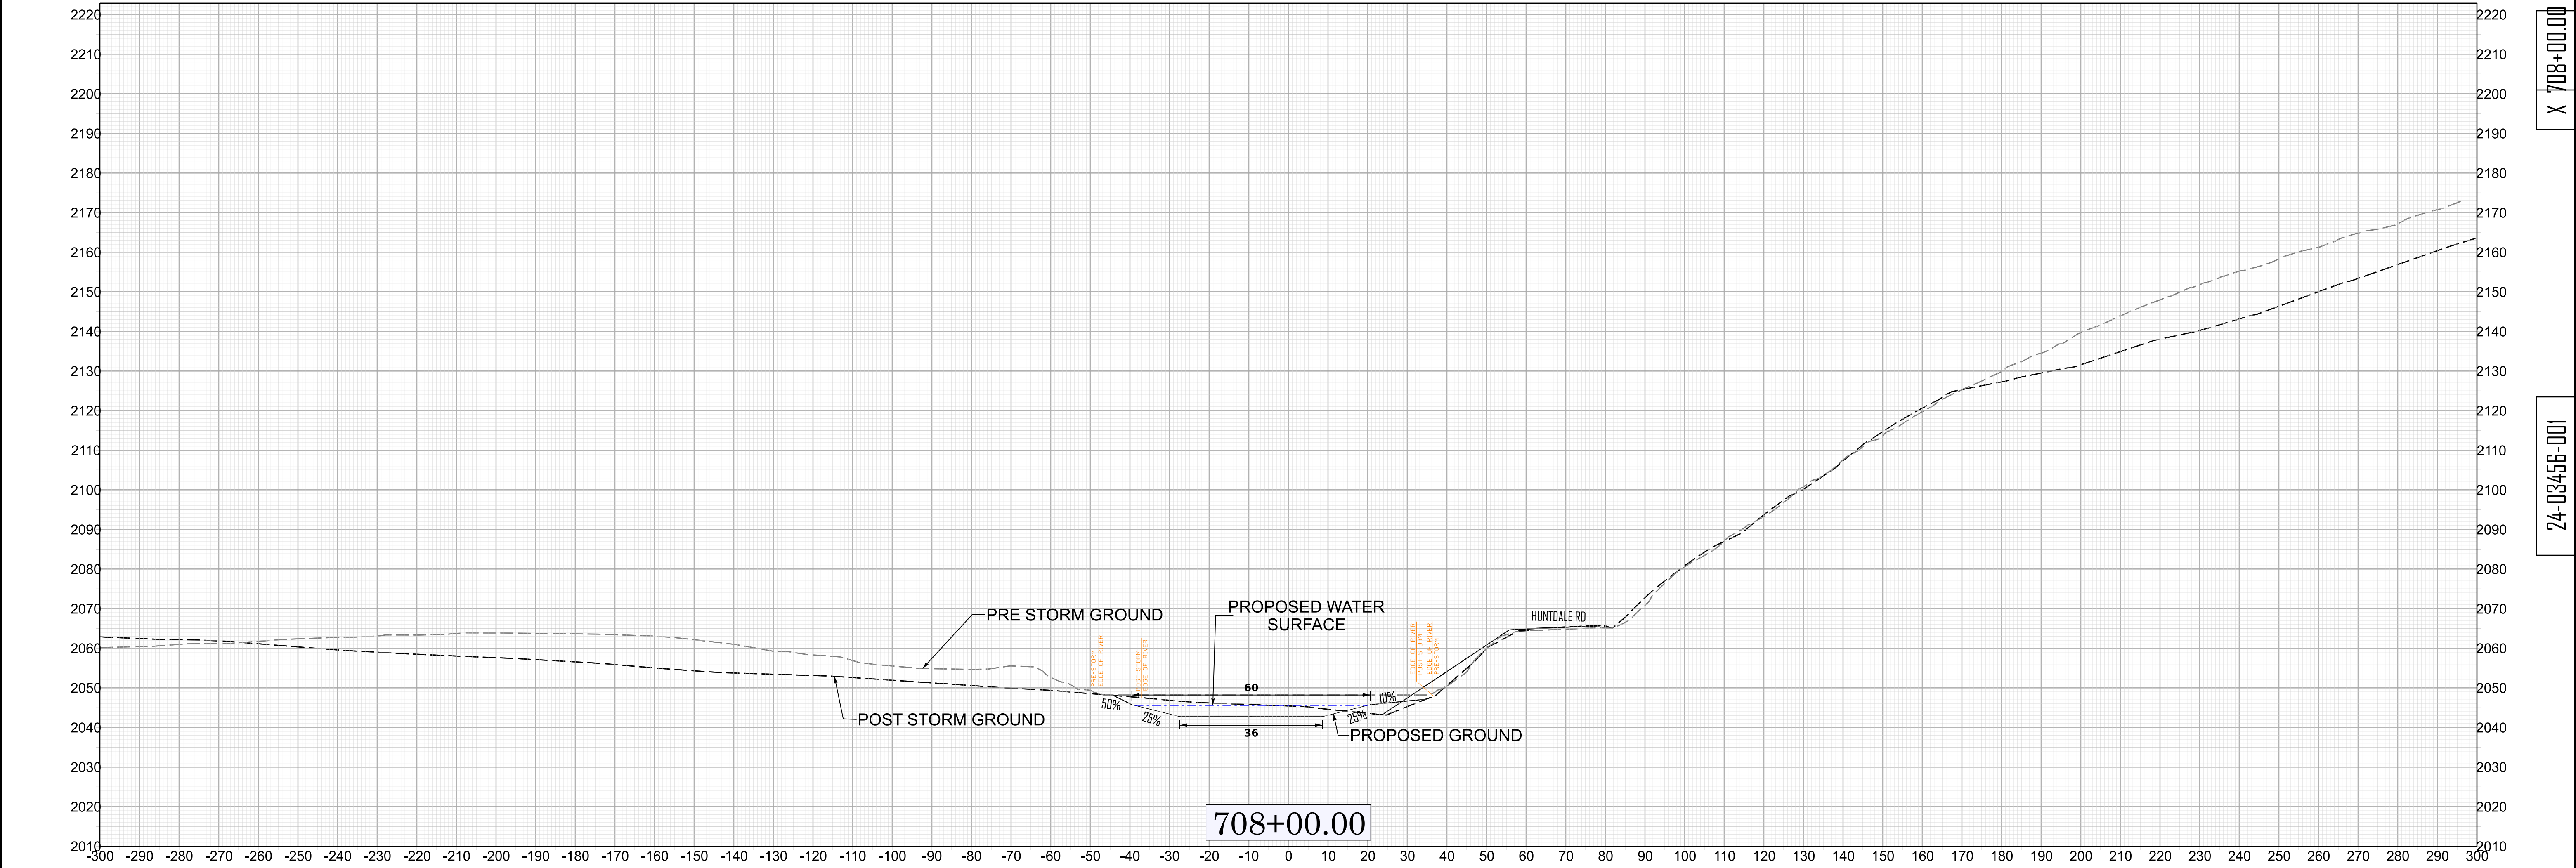



 


X 709+00.00

24-03456-001

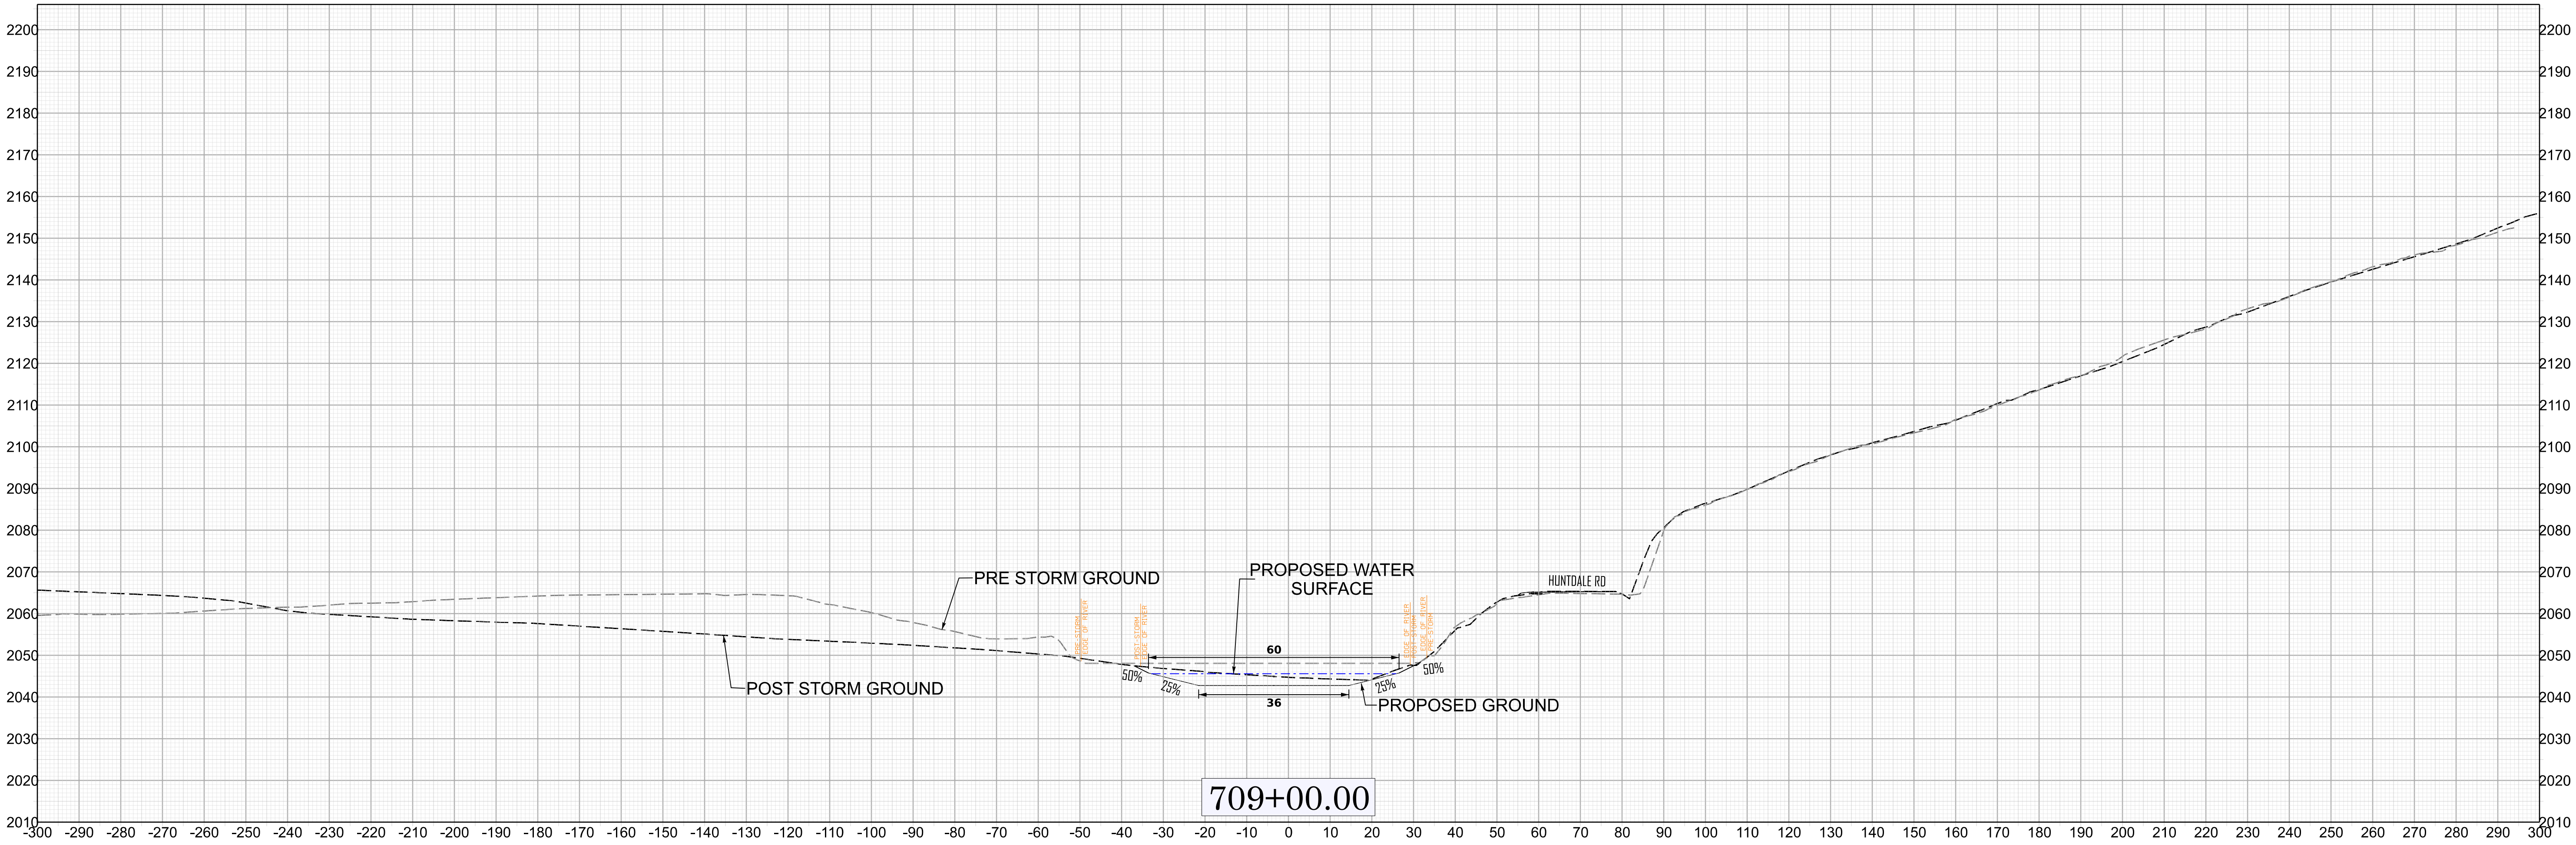


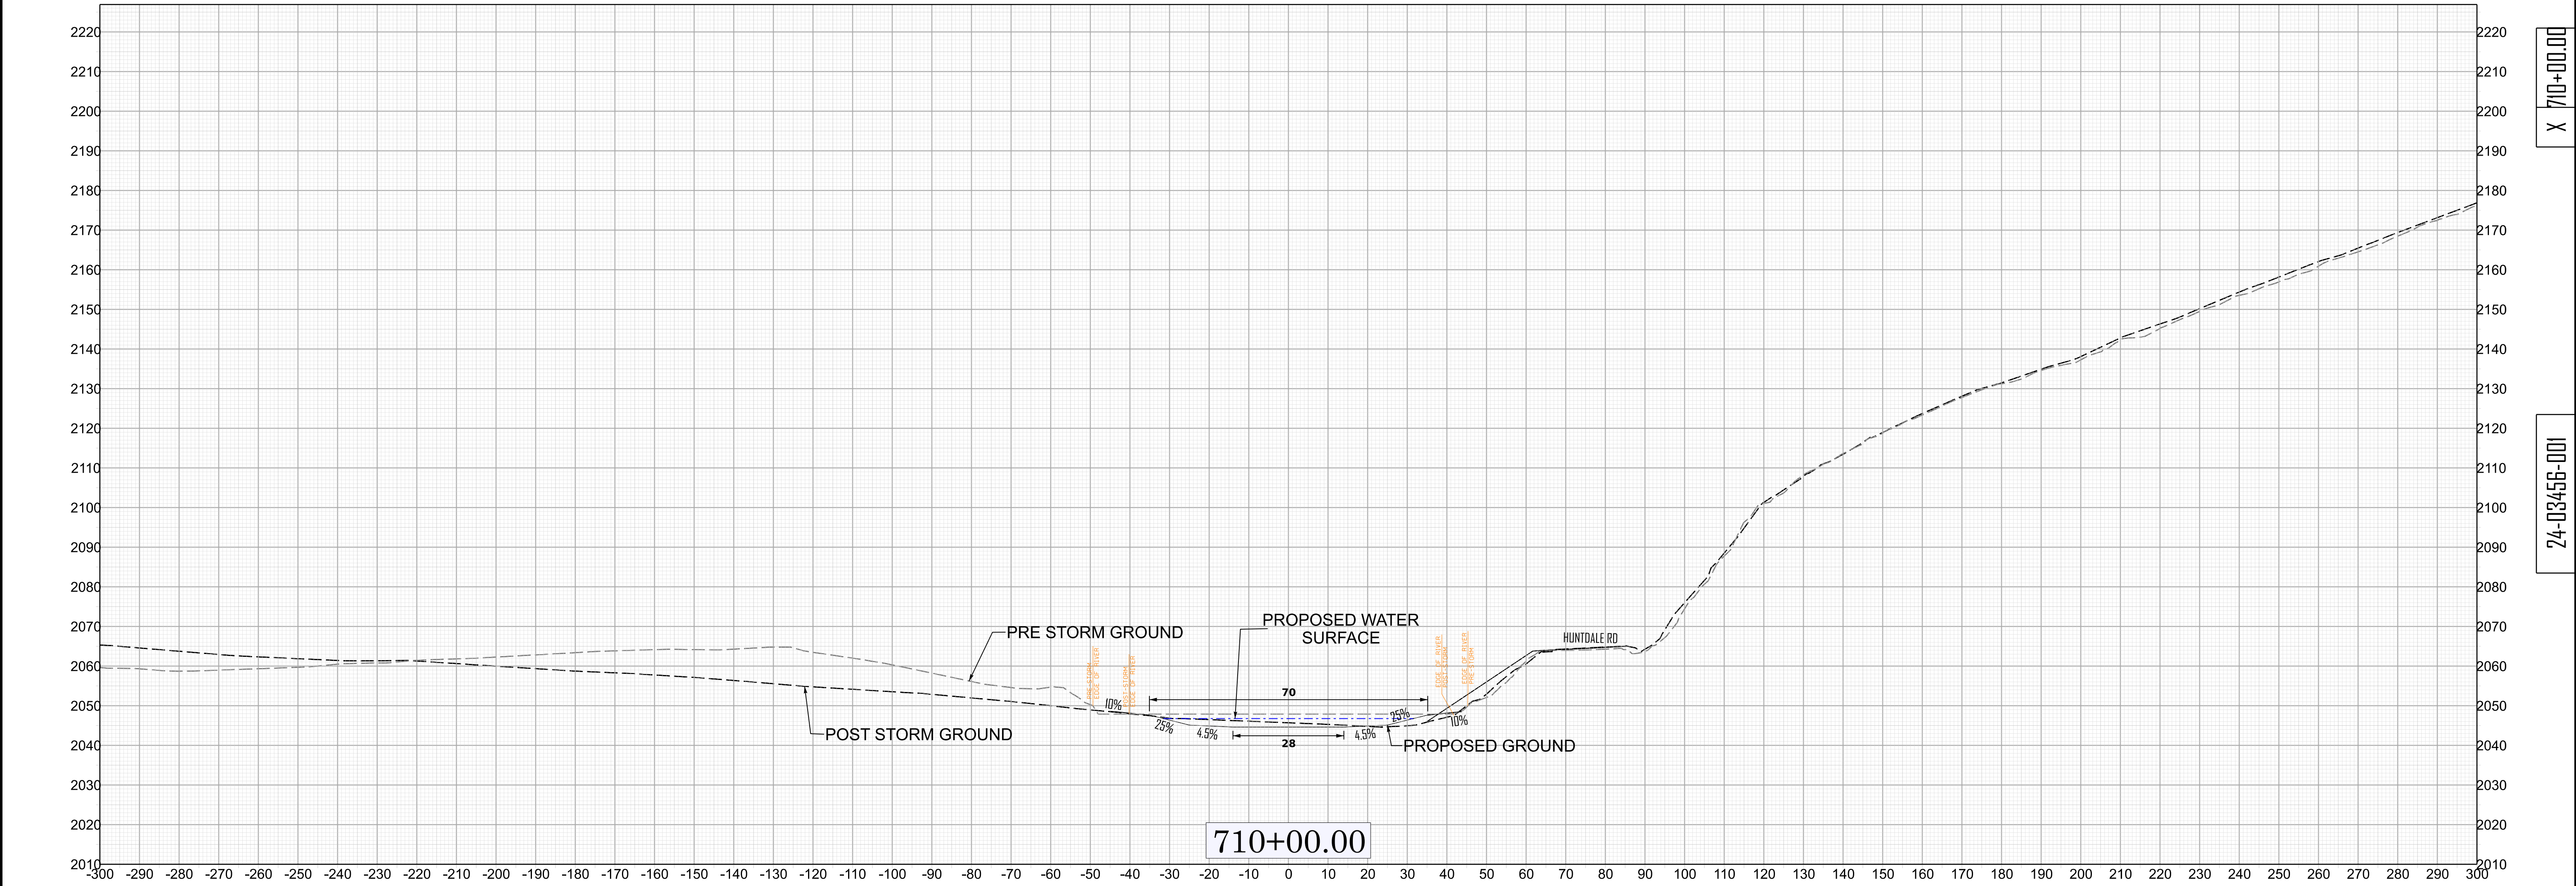


 
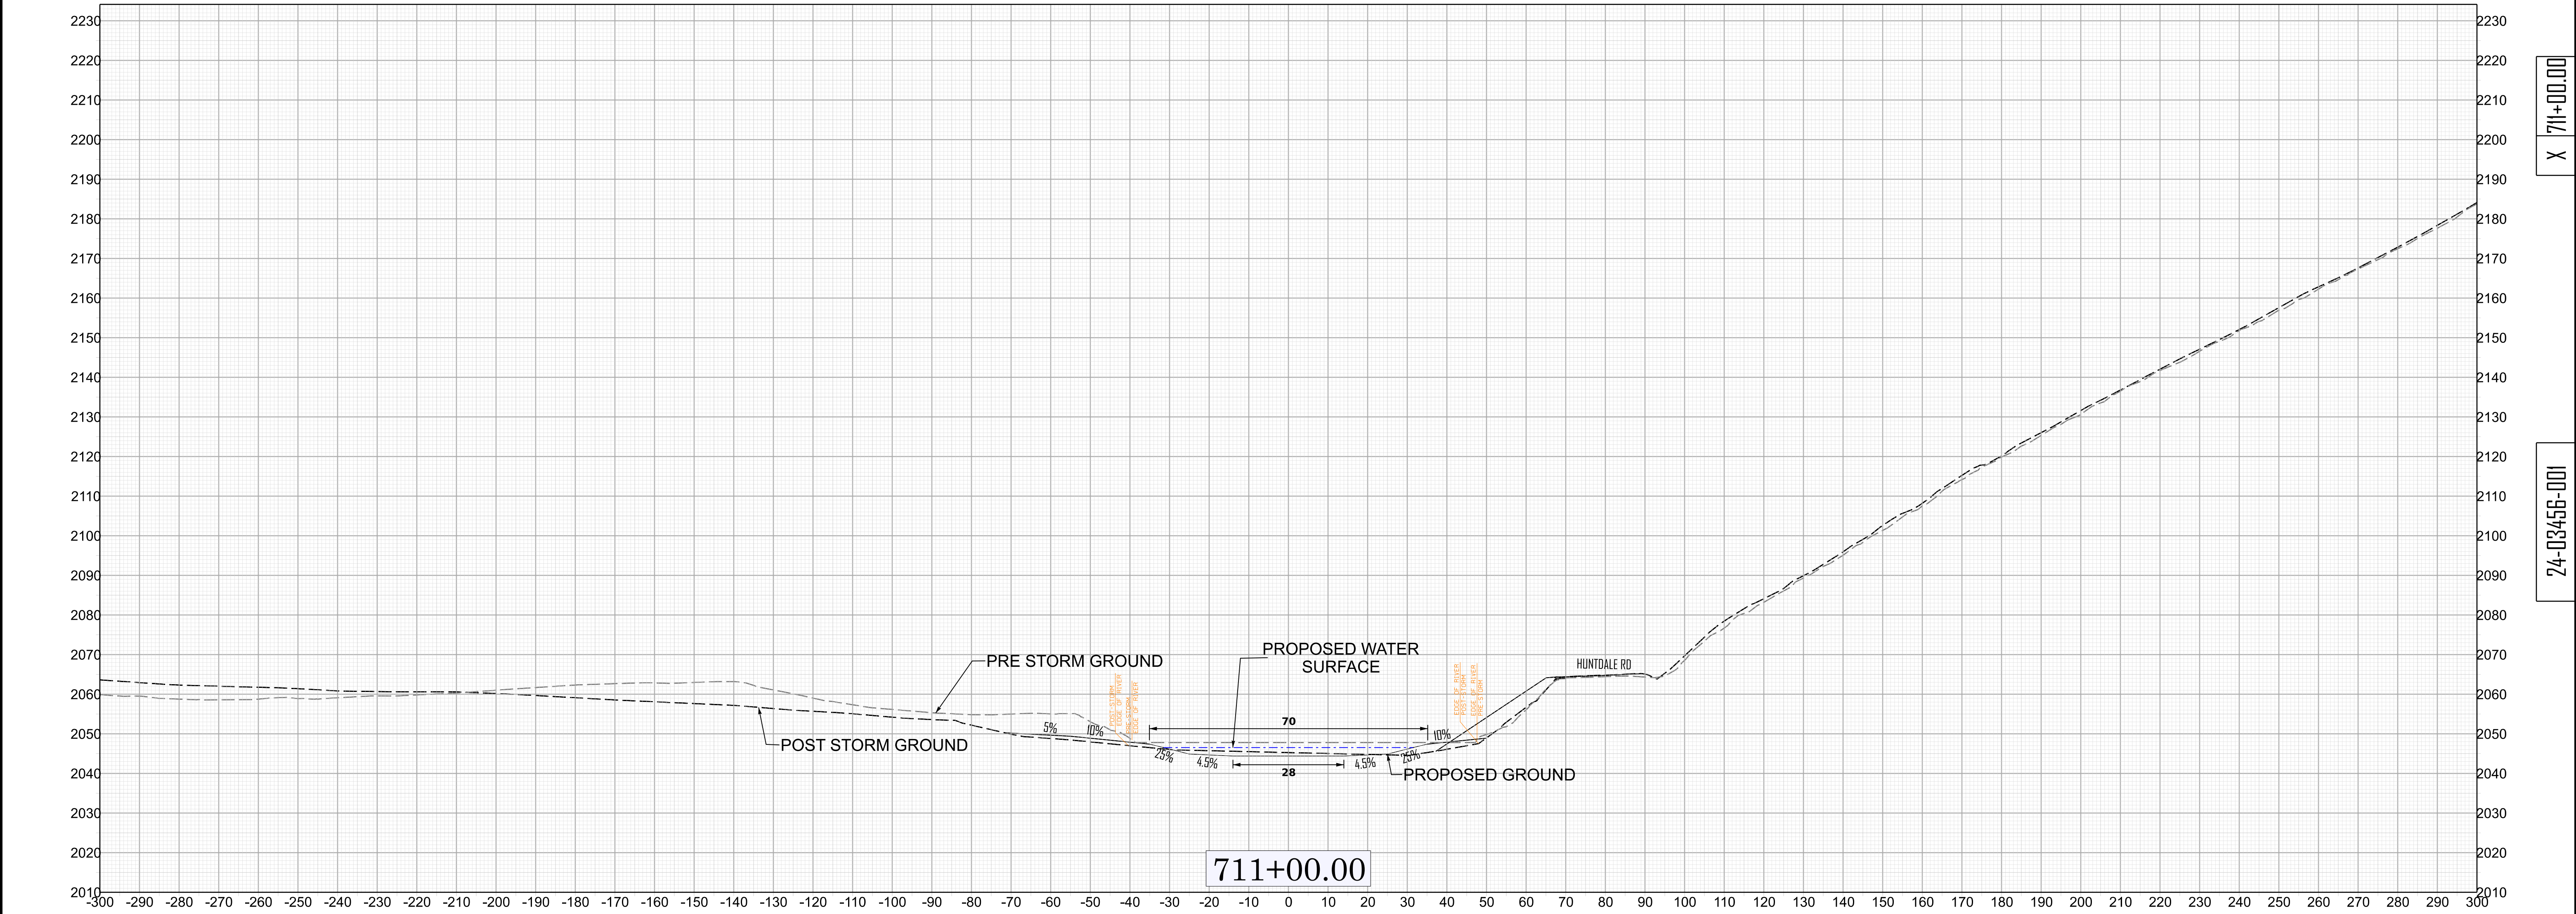


X 711+00.00

24-03456-001

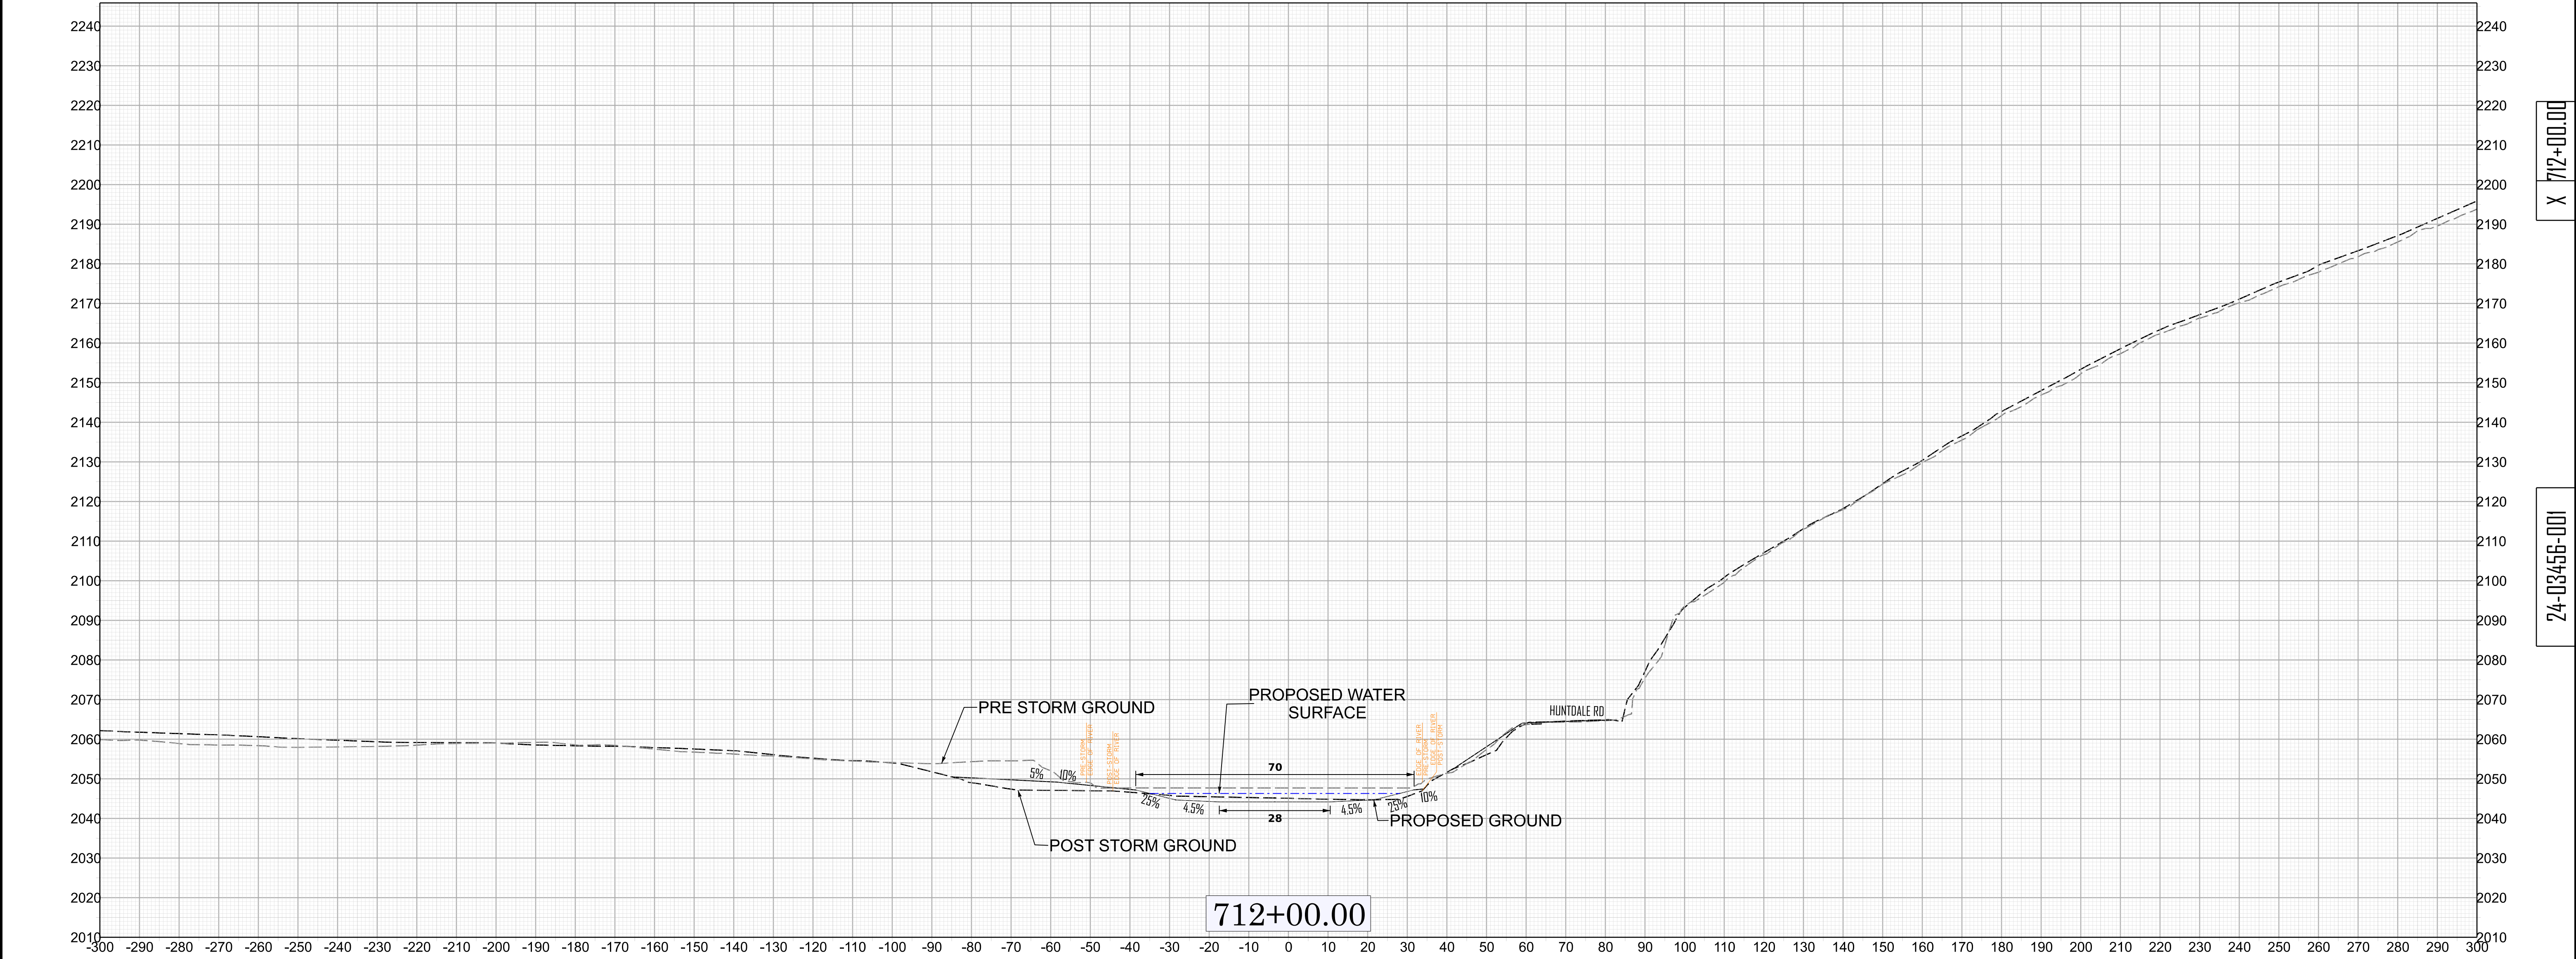


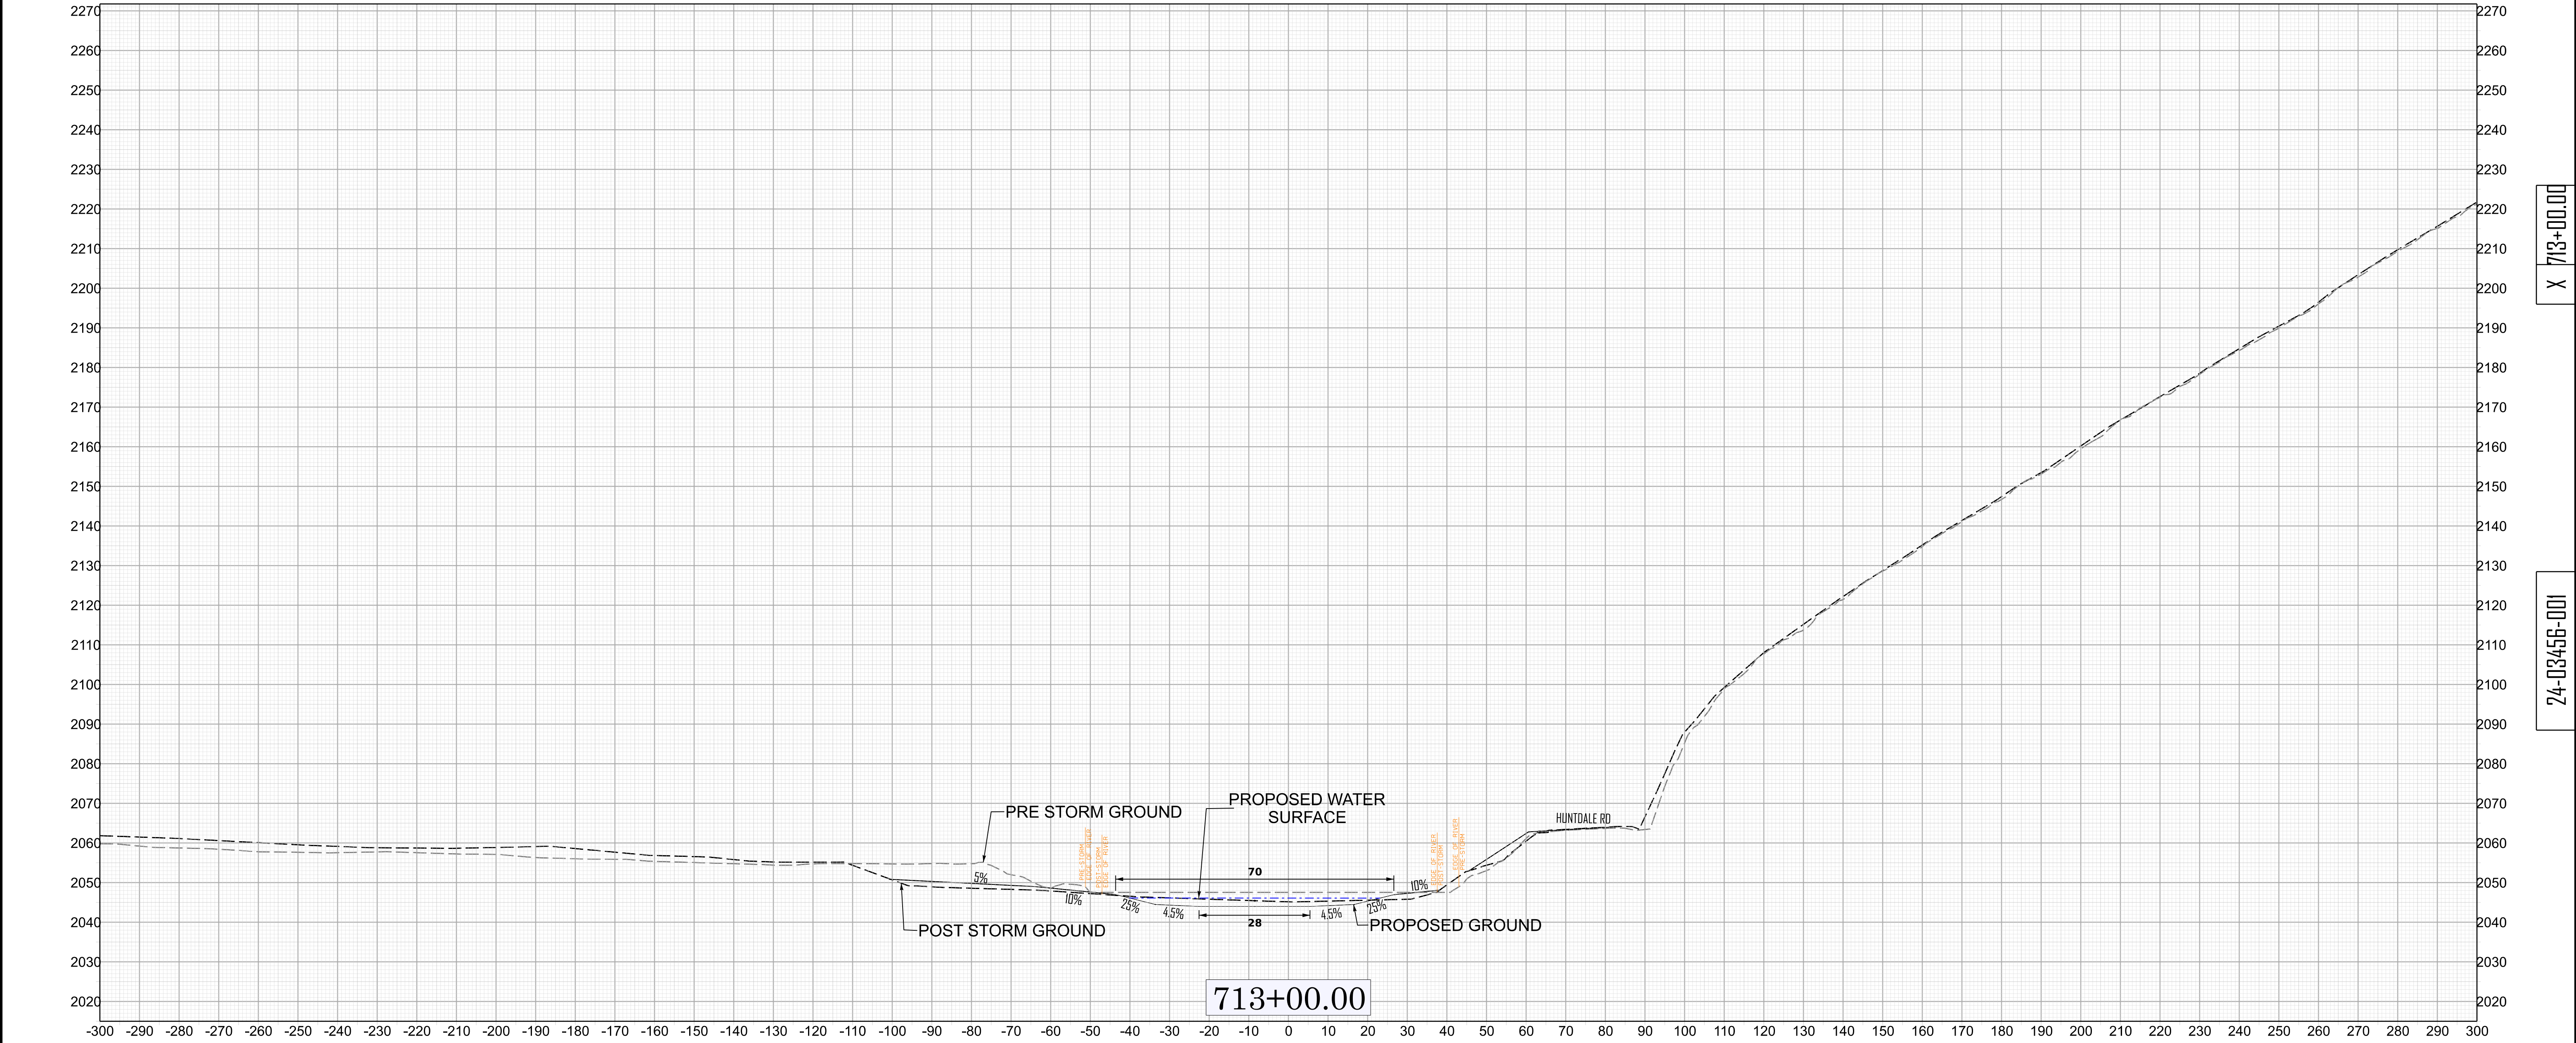


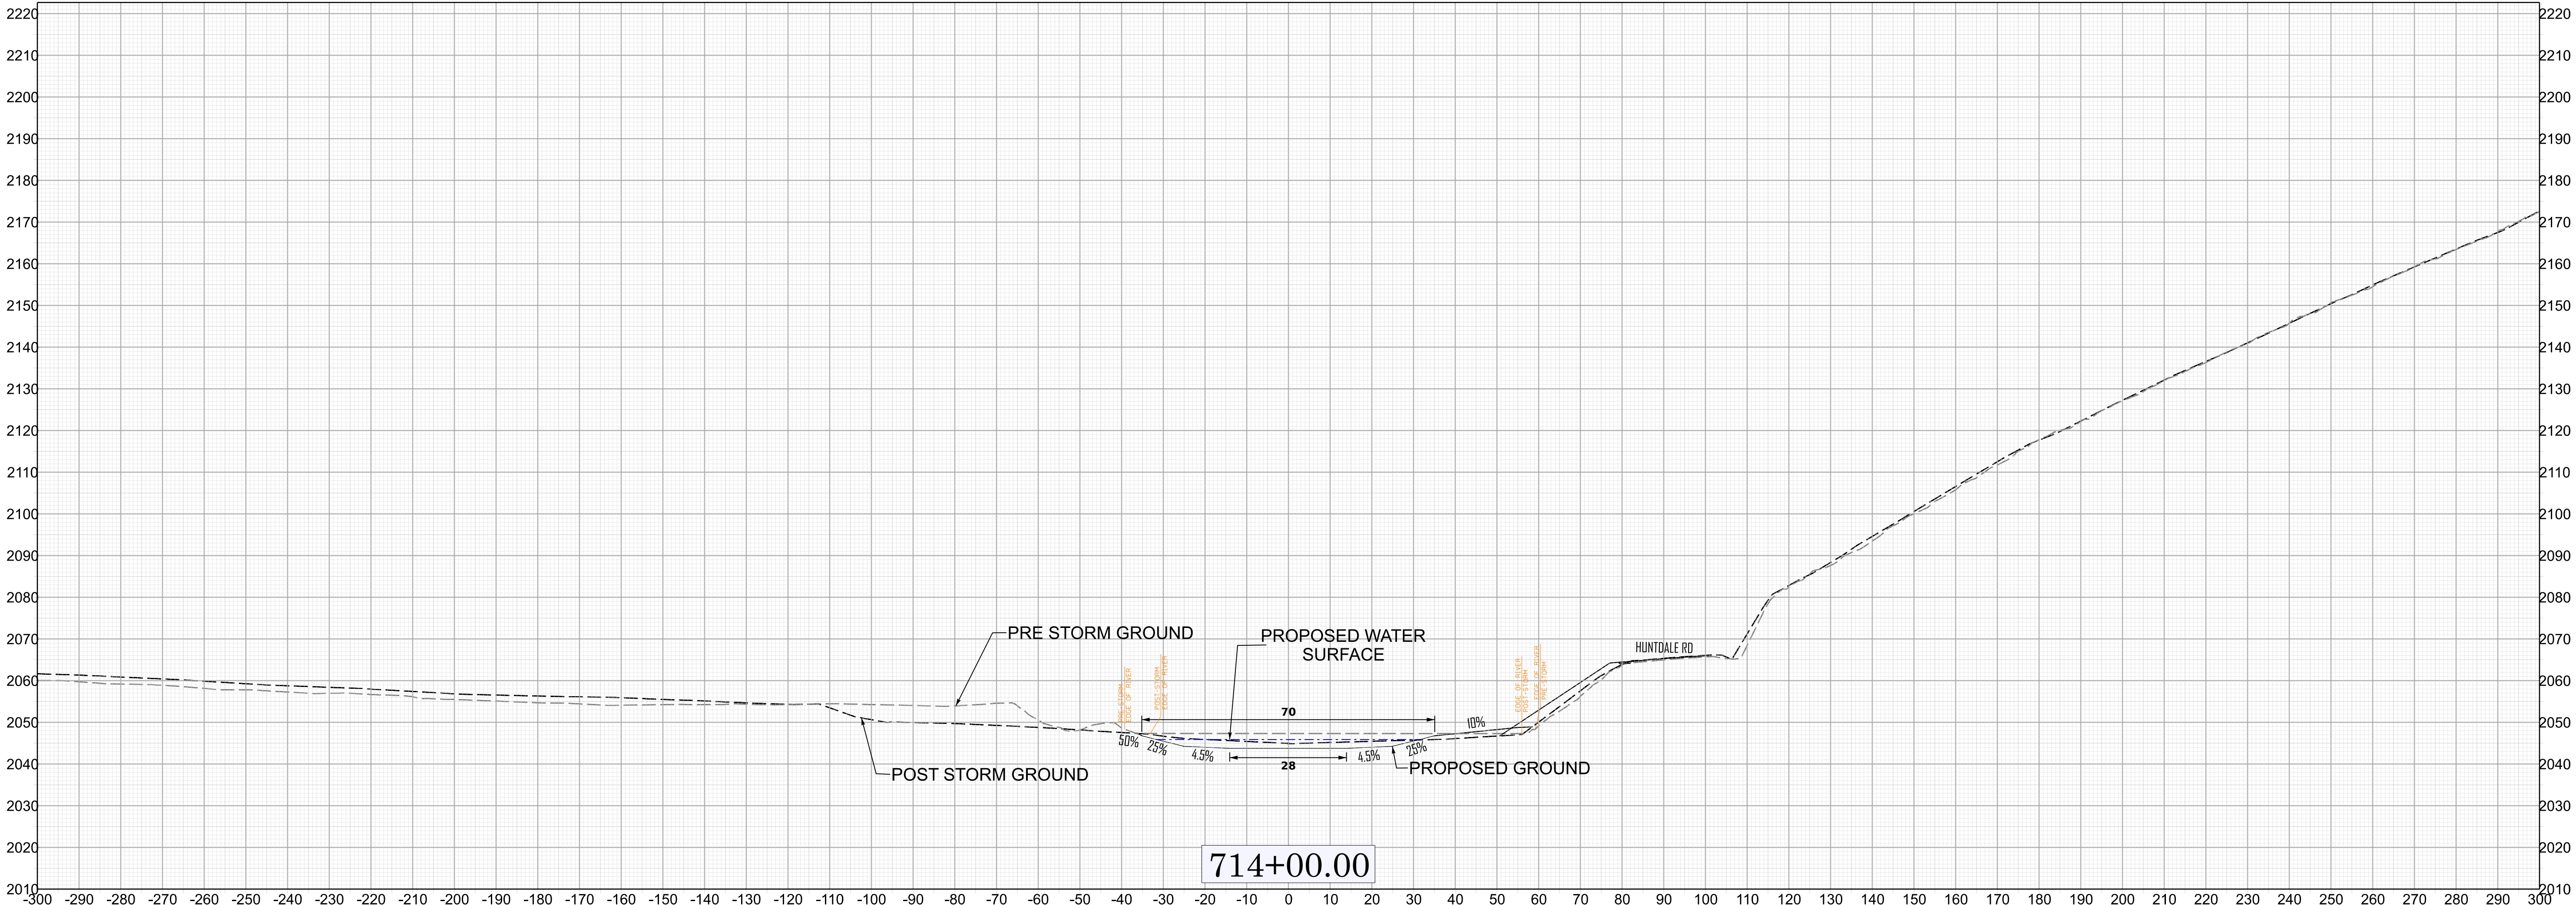 



X 714+00.00


24-03456-001

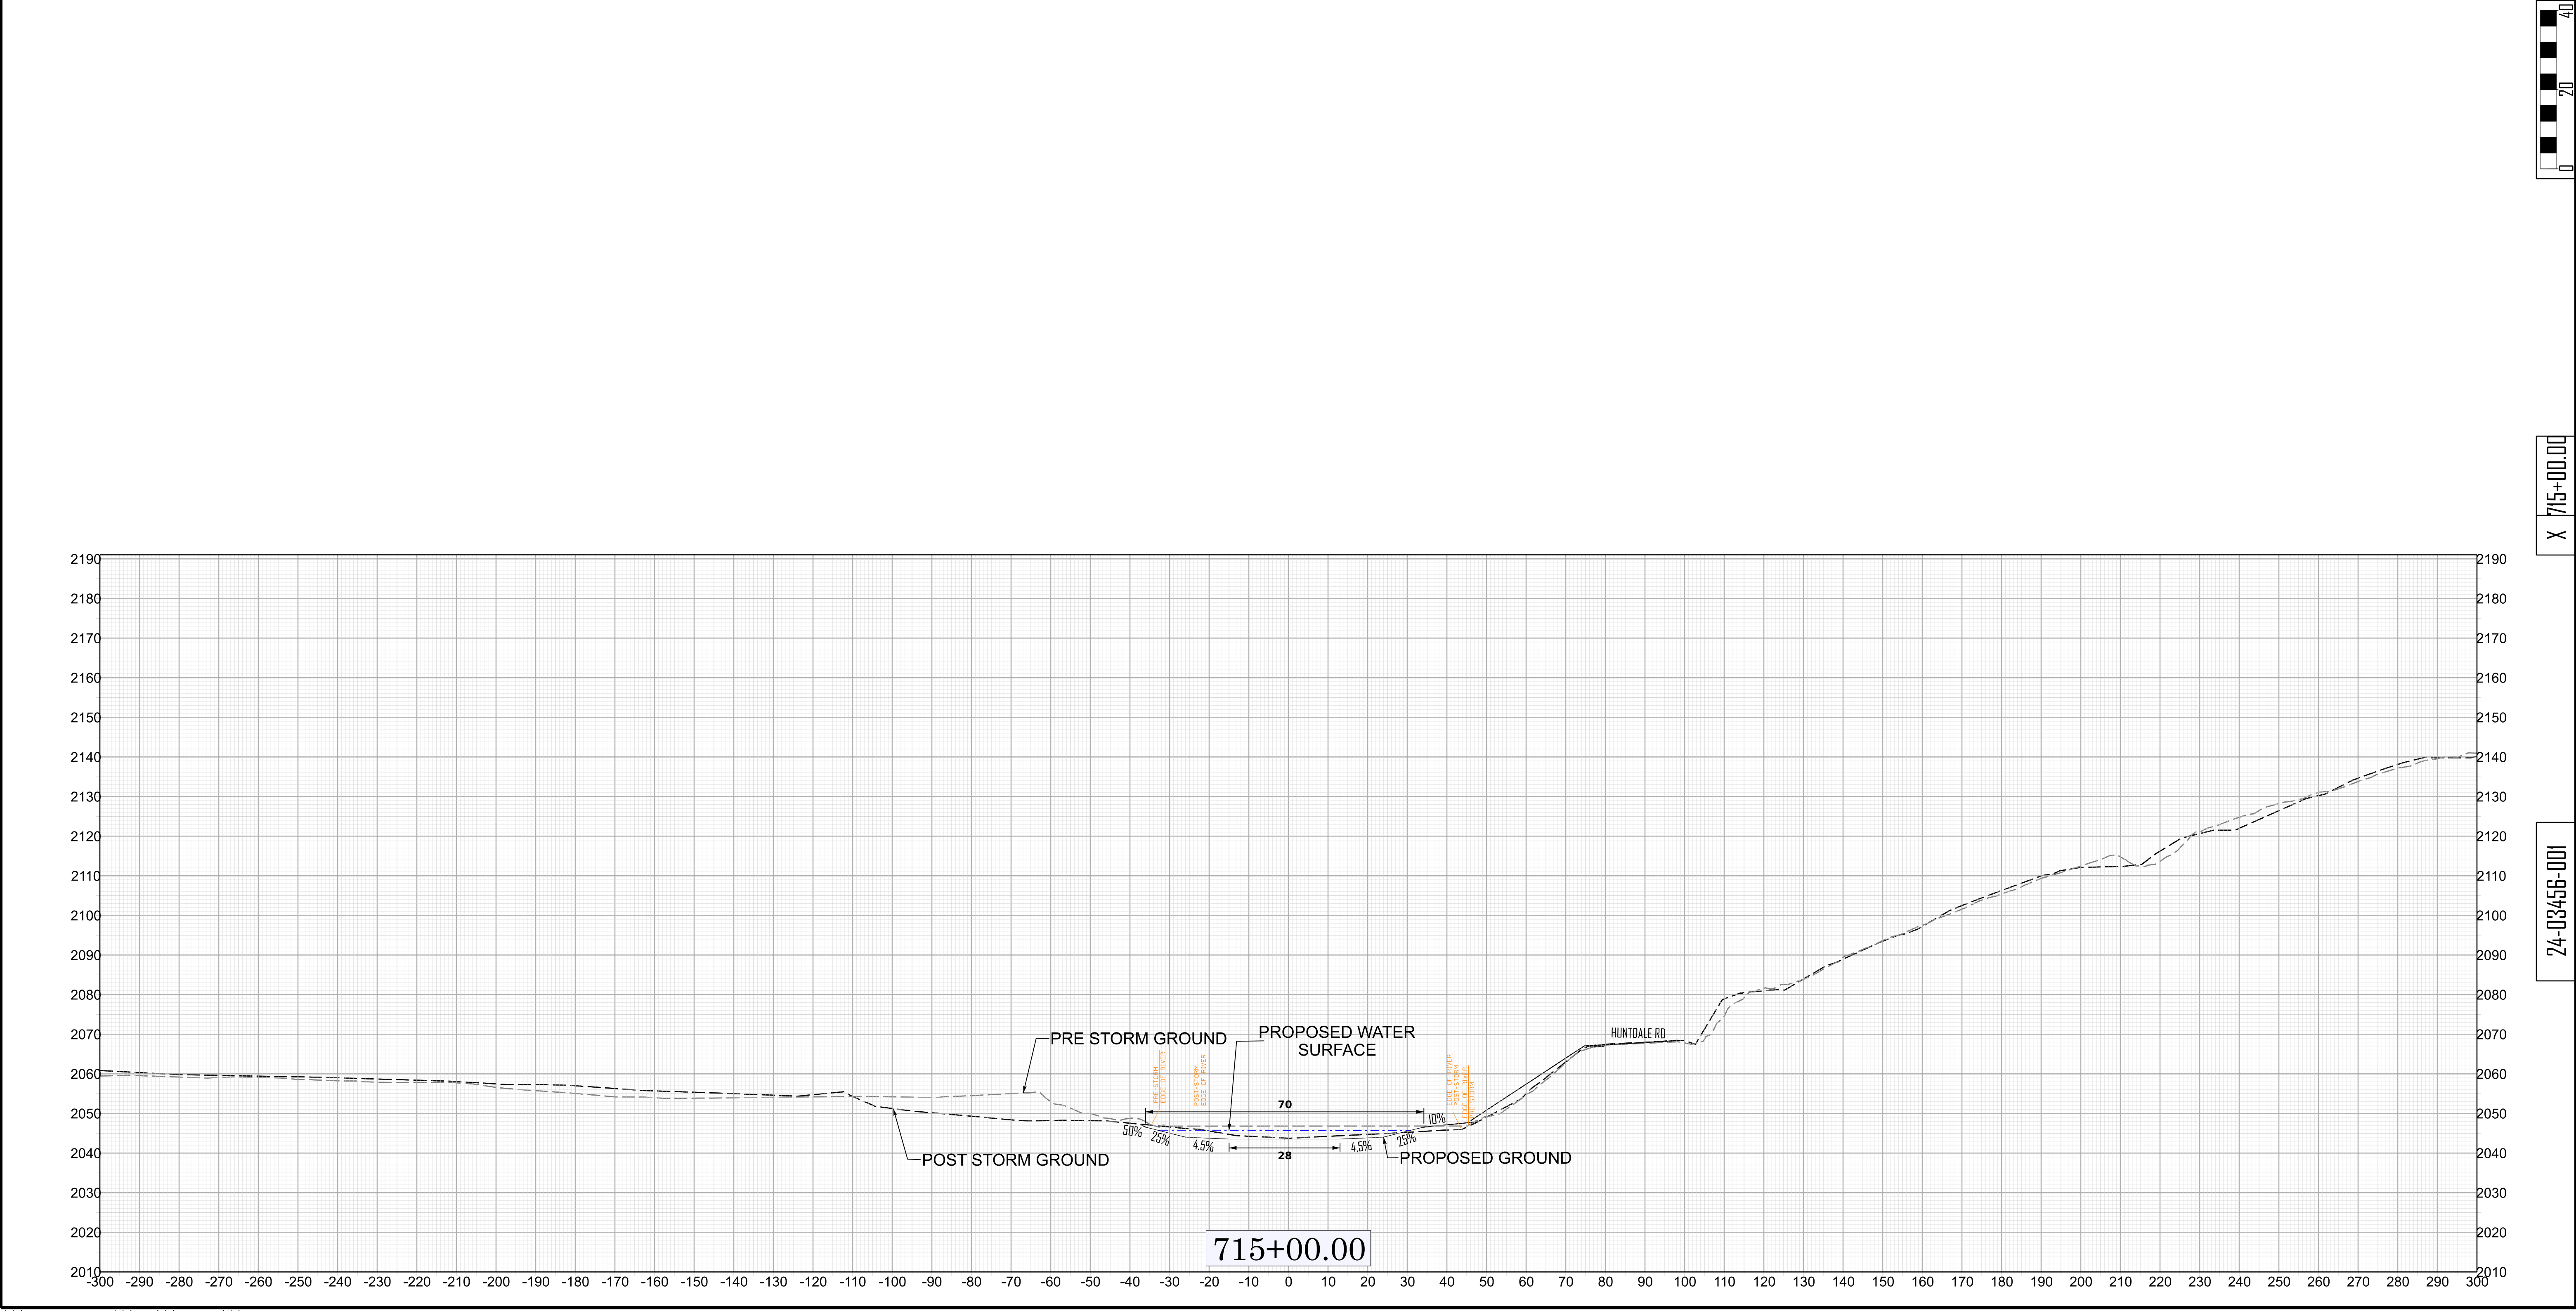

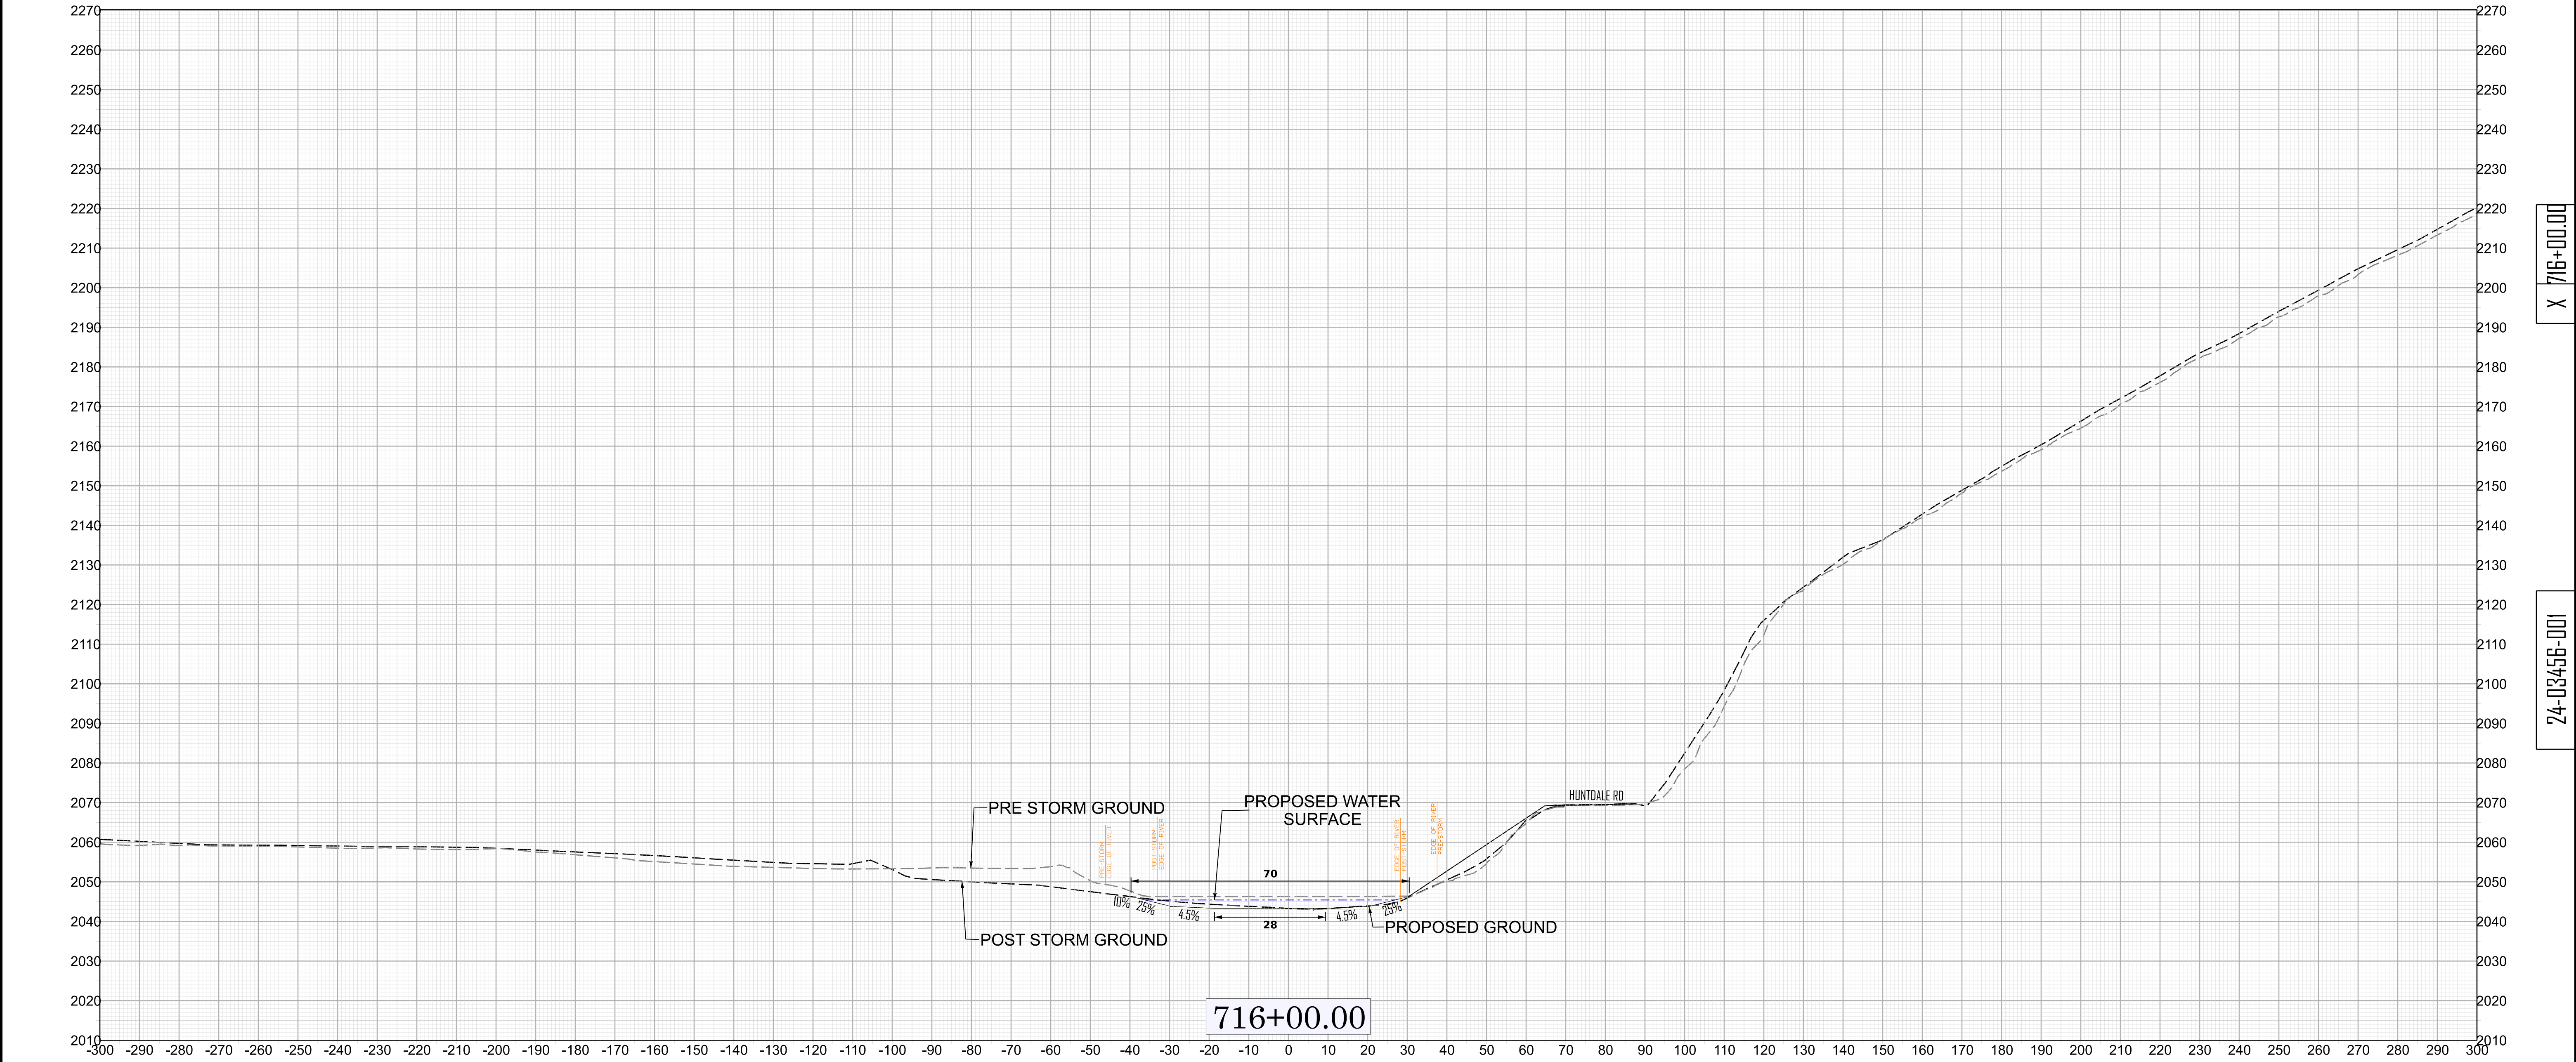


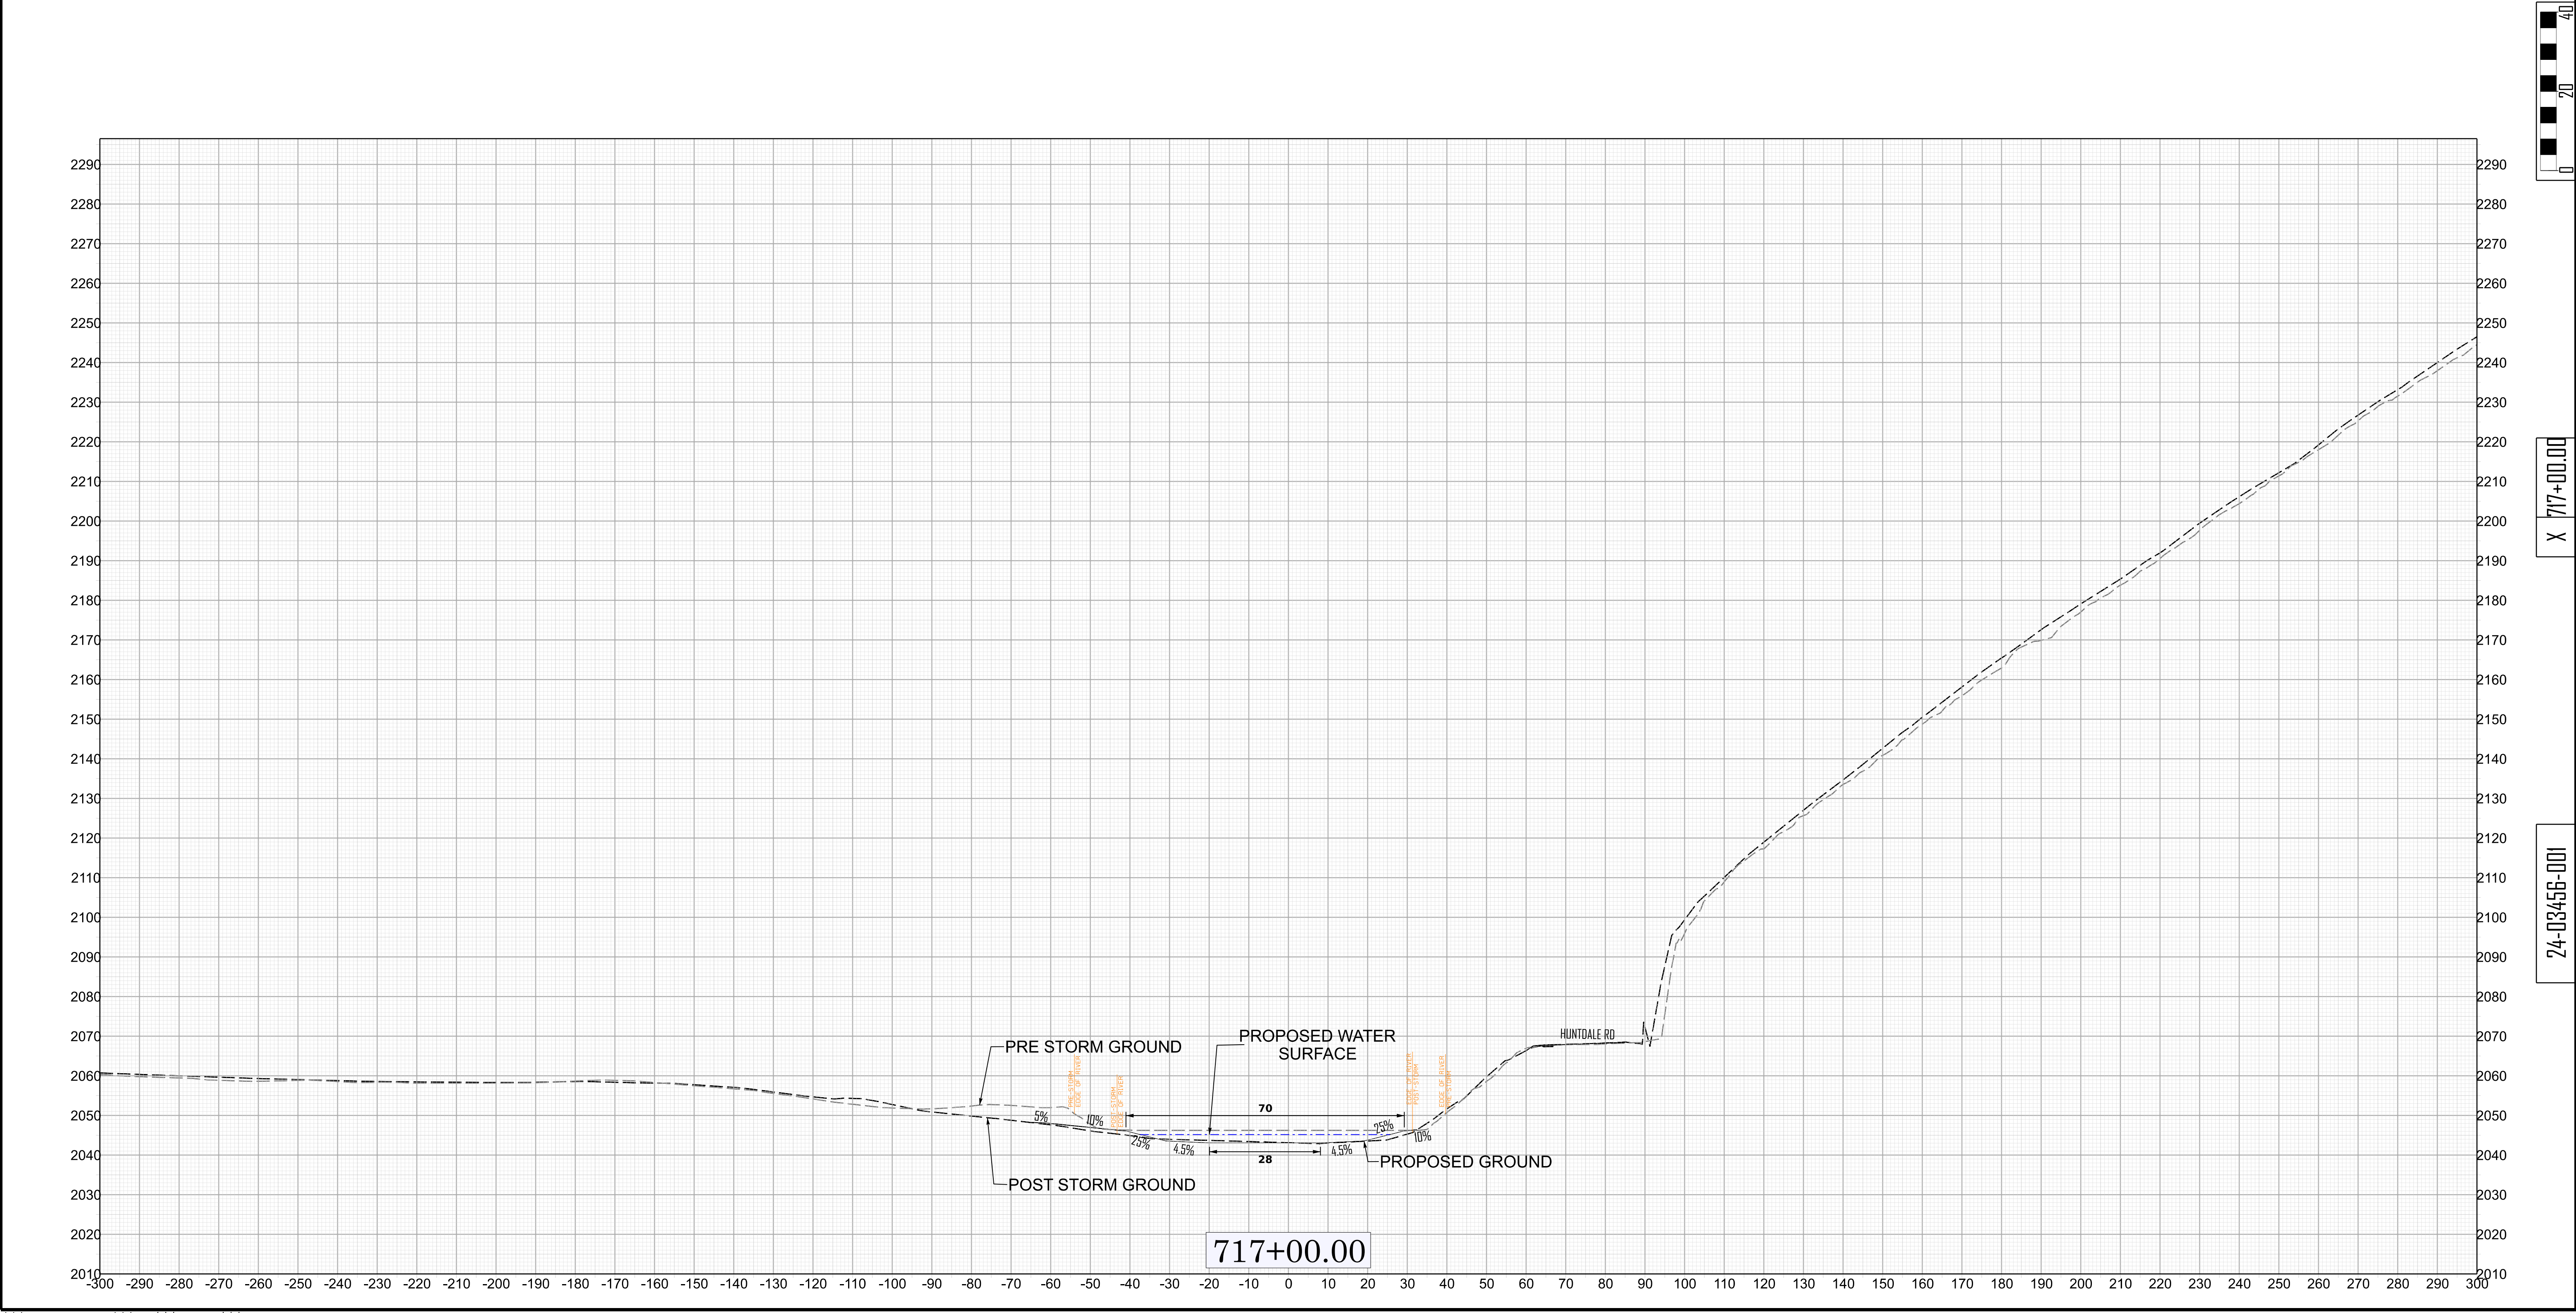

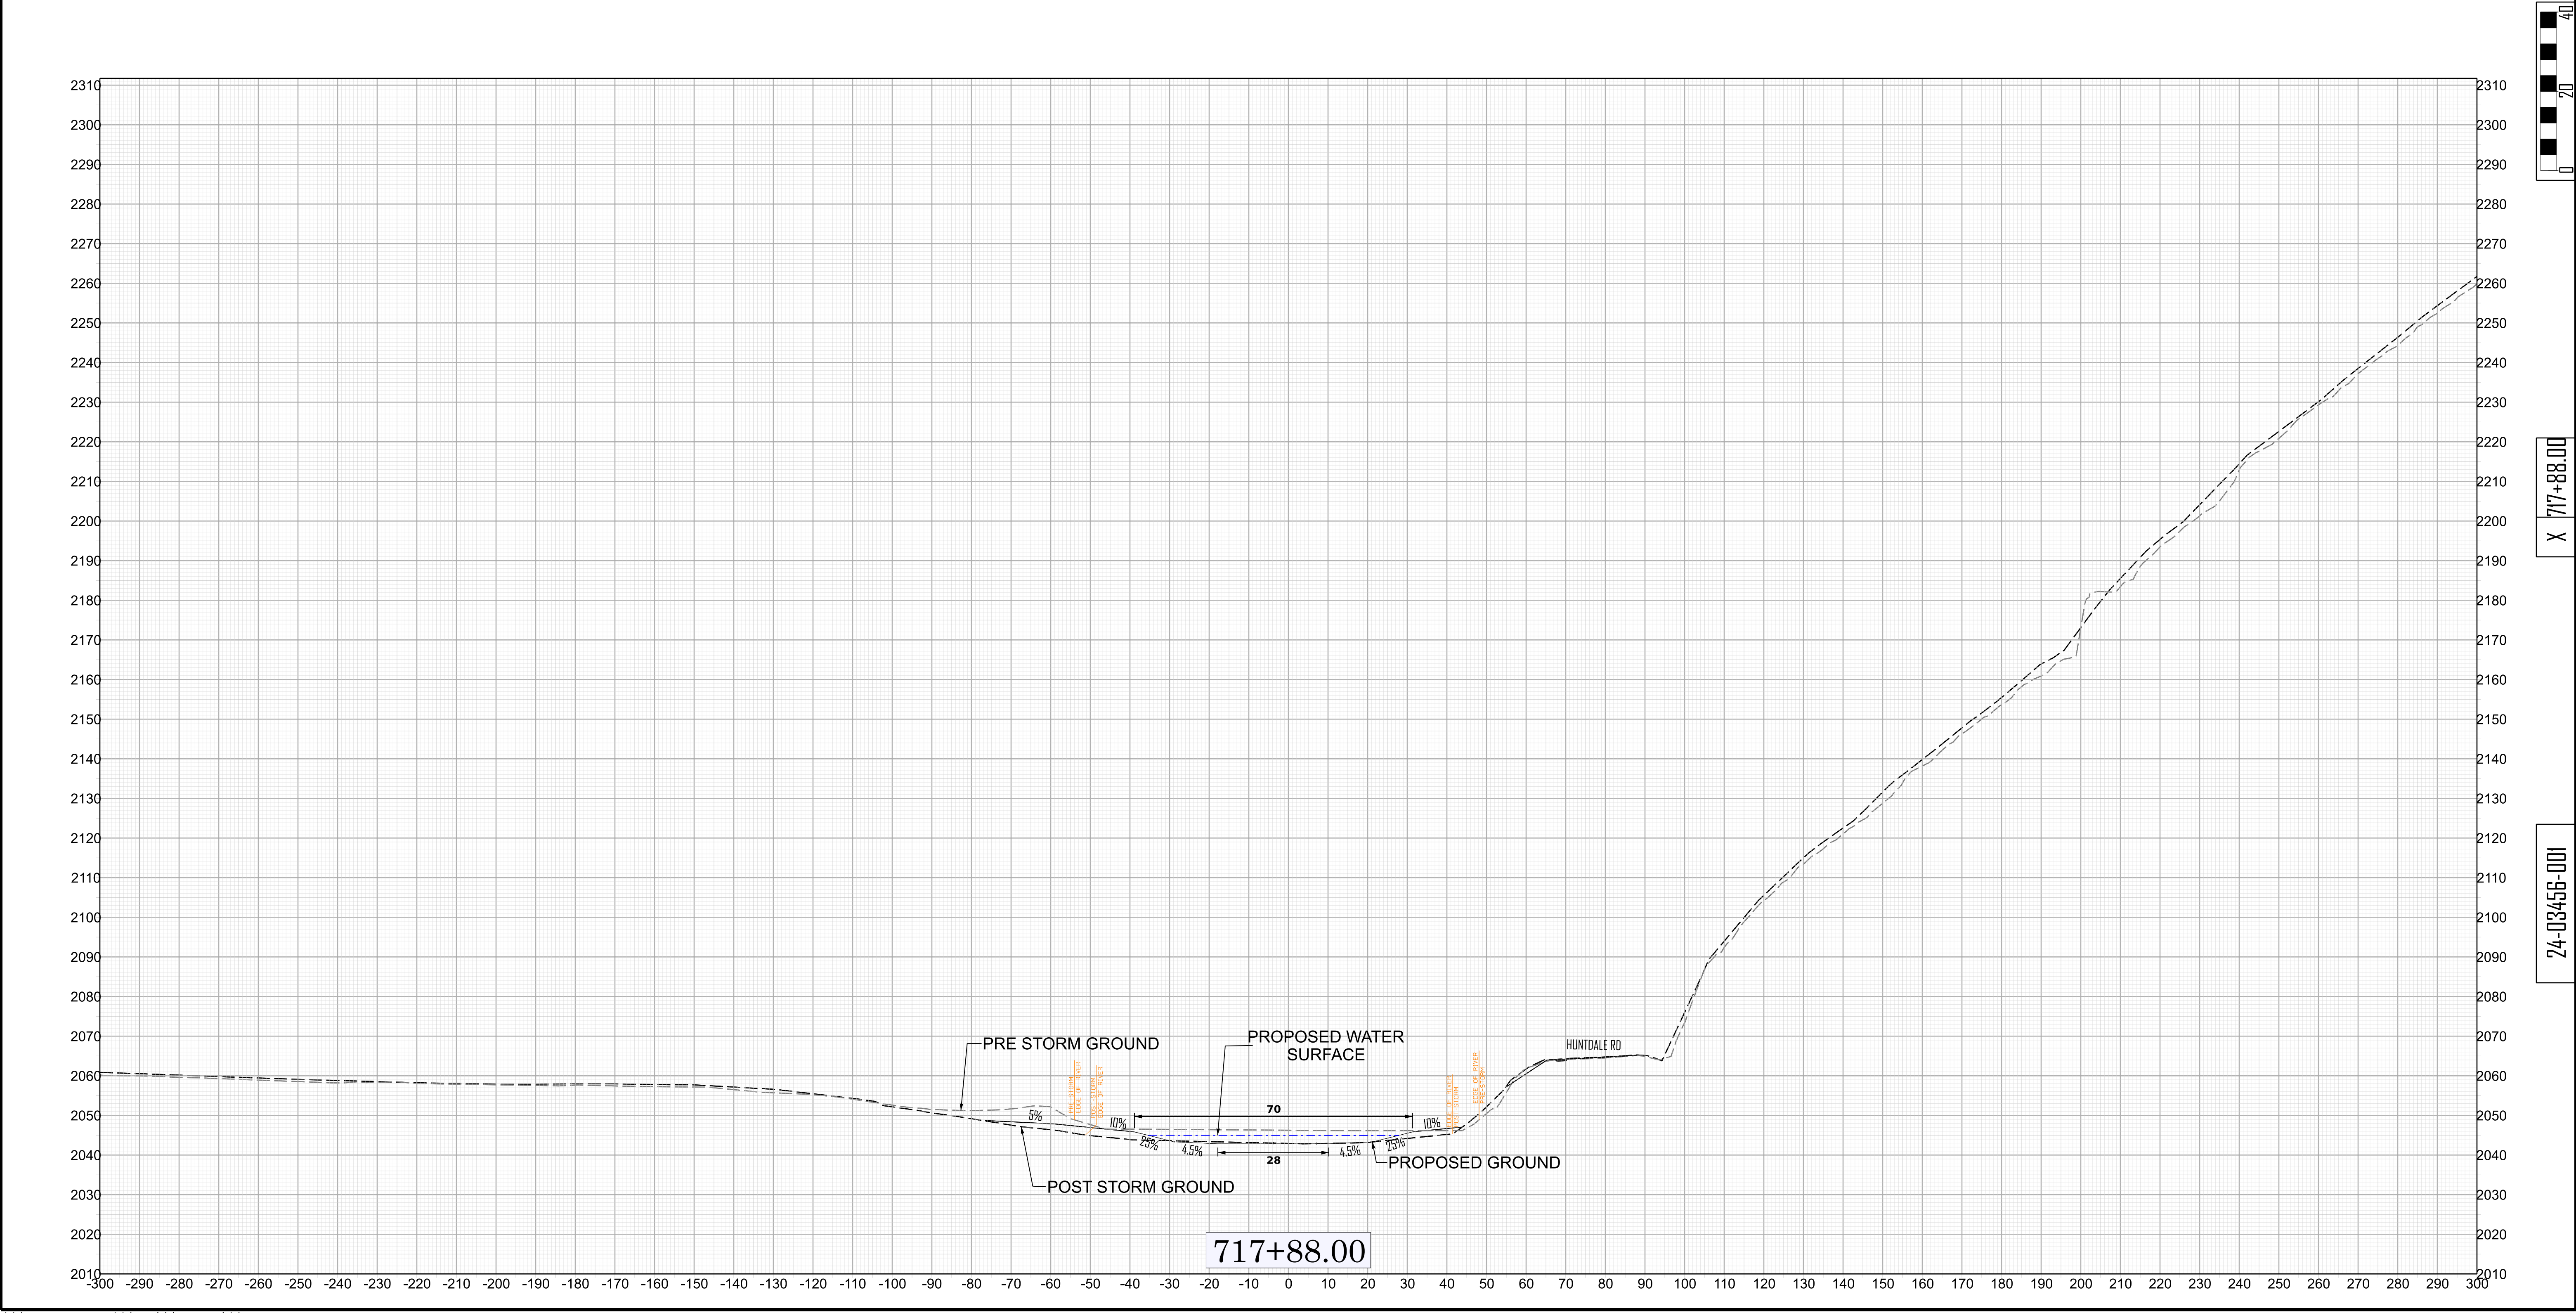


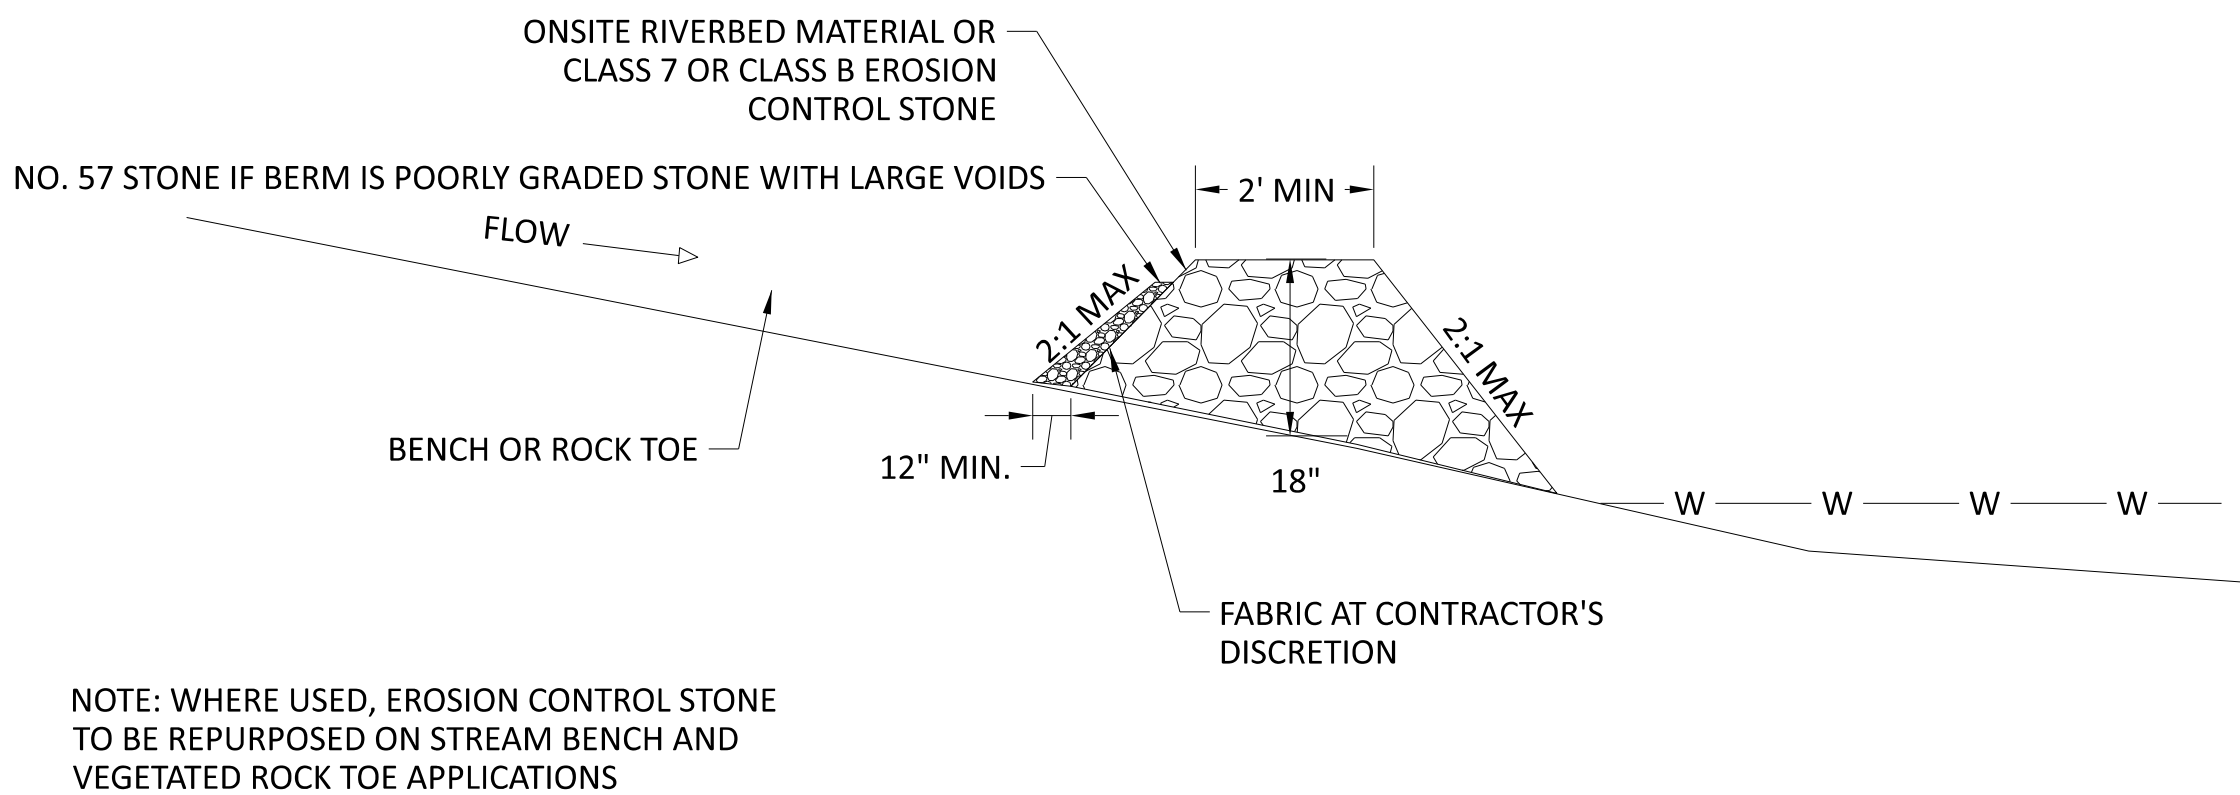


1 Rock Berm
R-6.2 Not to Scale

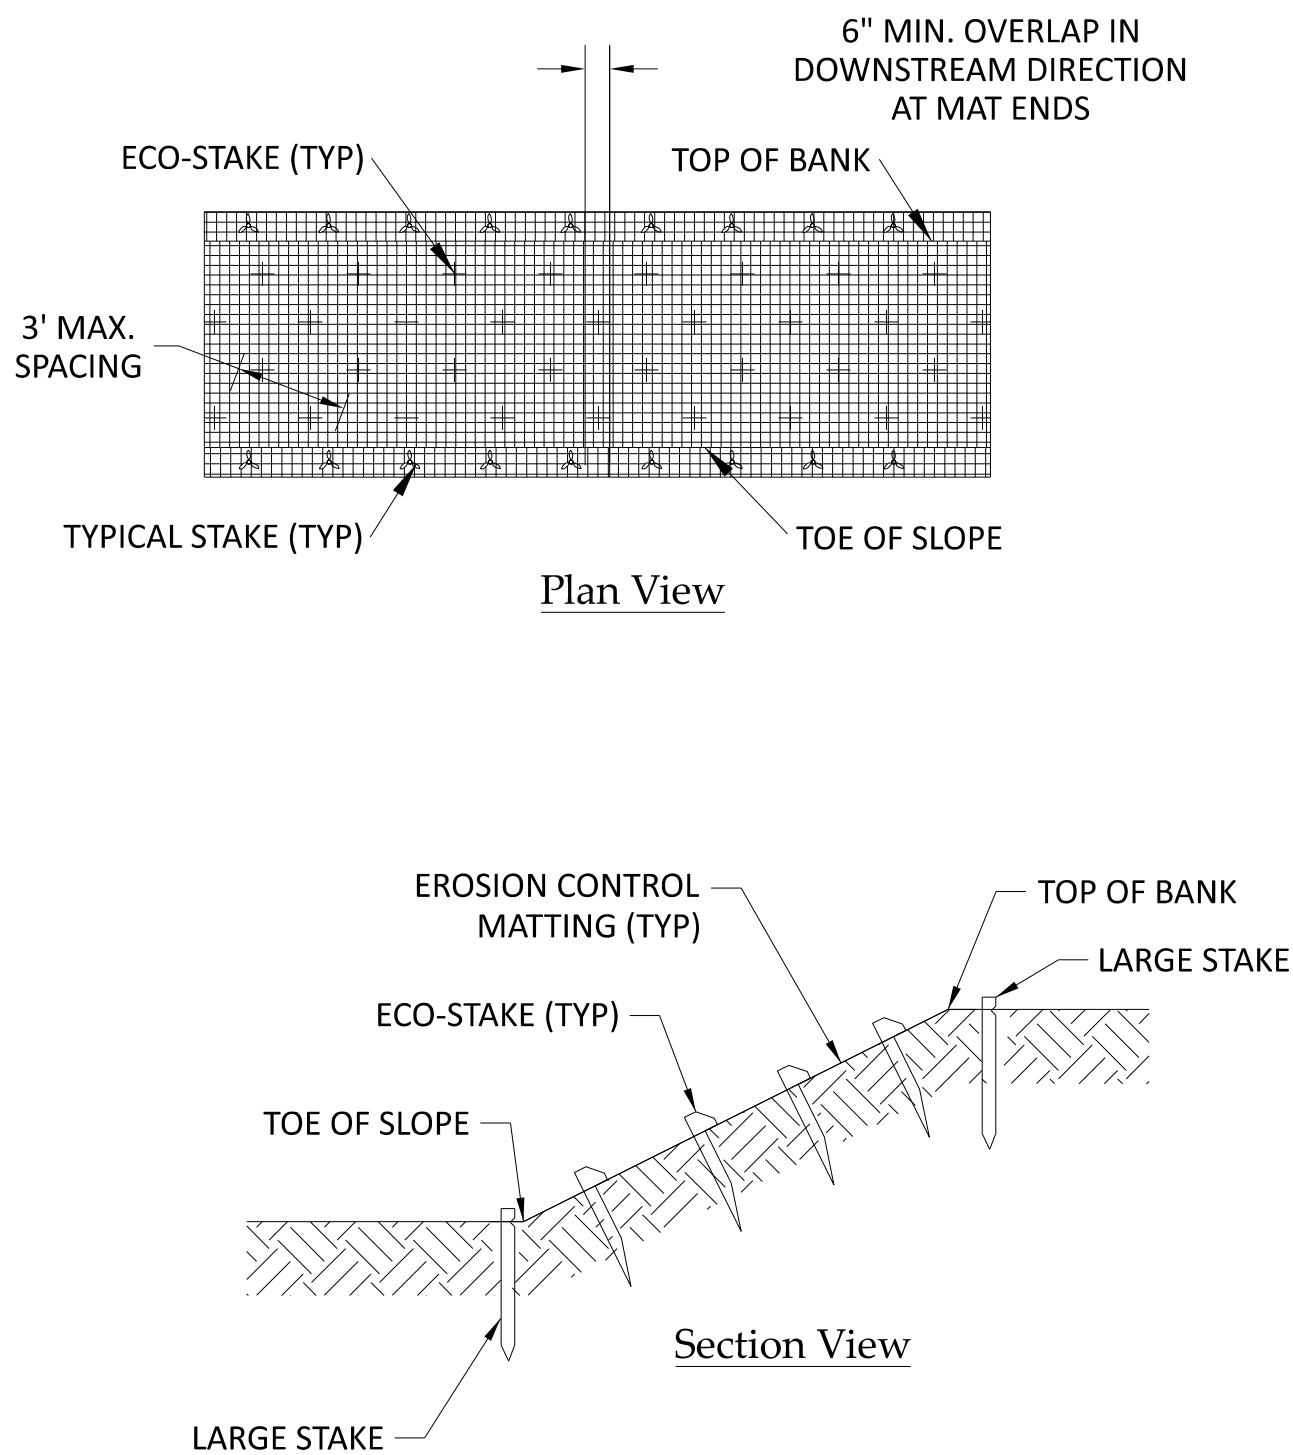

3 Erosion Control (Coir Fiber) Matting
R-6.2 Not to Scale

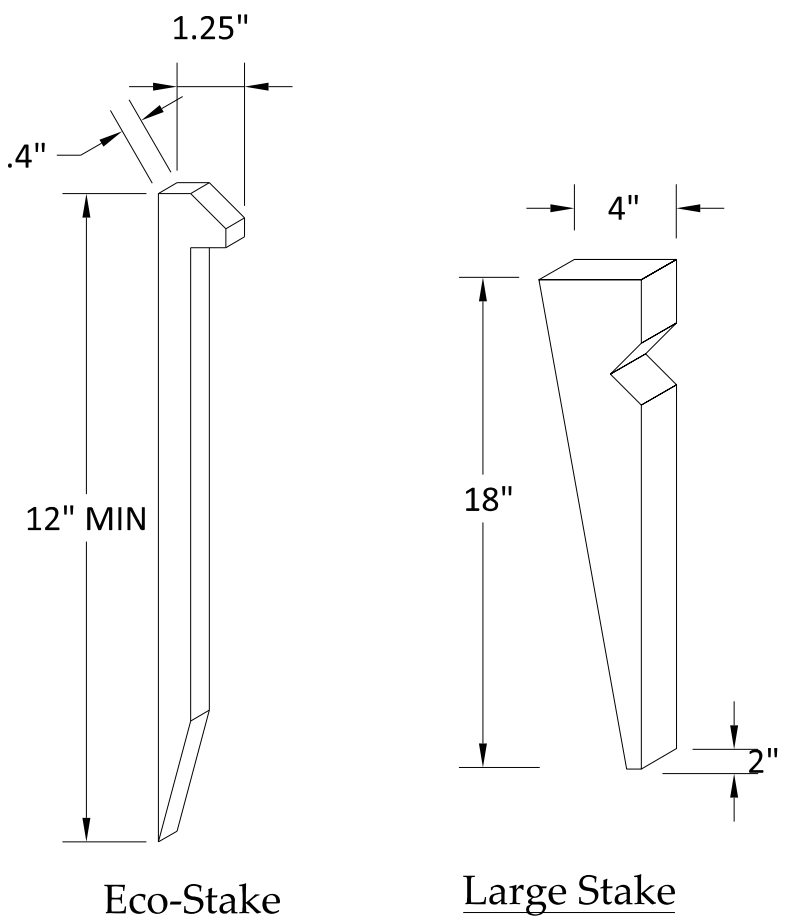


Large Stake
DIMENSIONS MAY VARY BY MANUFACTURER BUT SHALL BE SUBJECT TO DESIGNER APPROVAL. SHALL RESIST BREAKAGE PER SPEC.

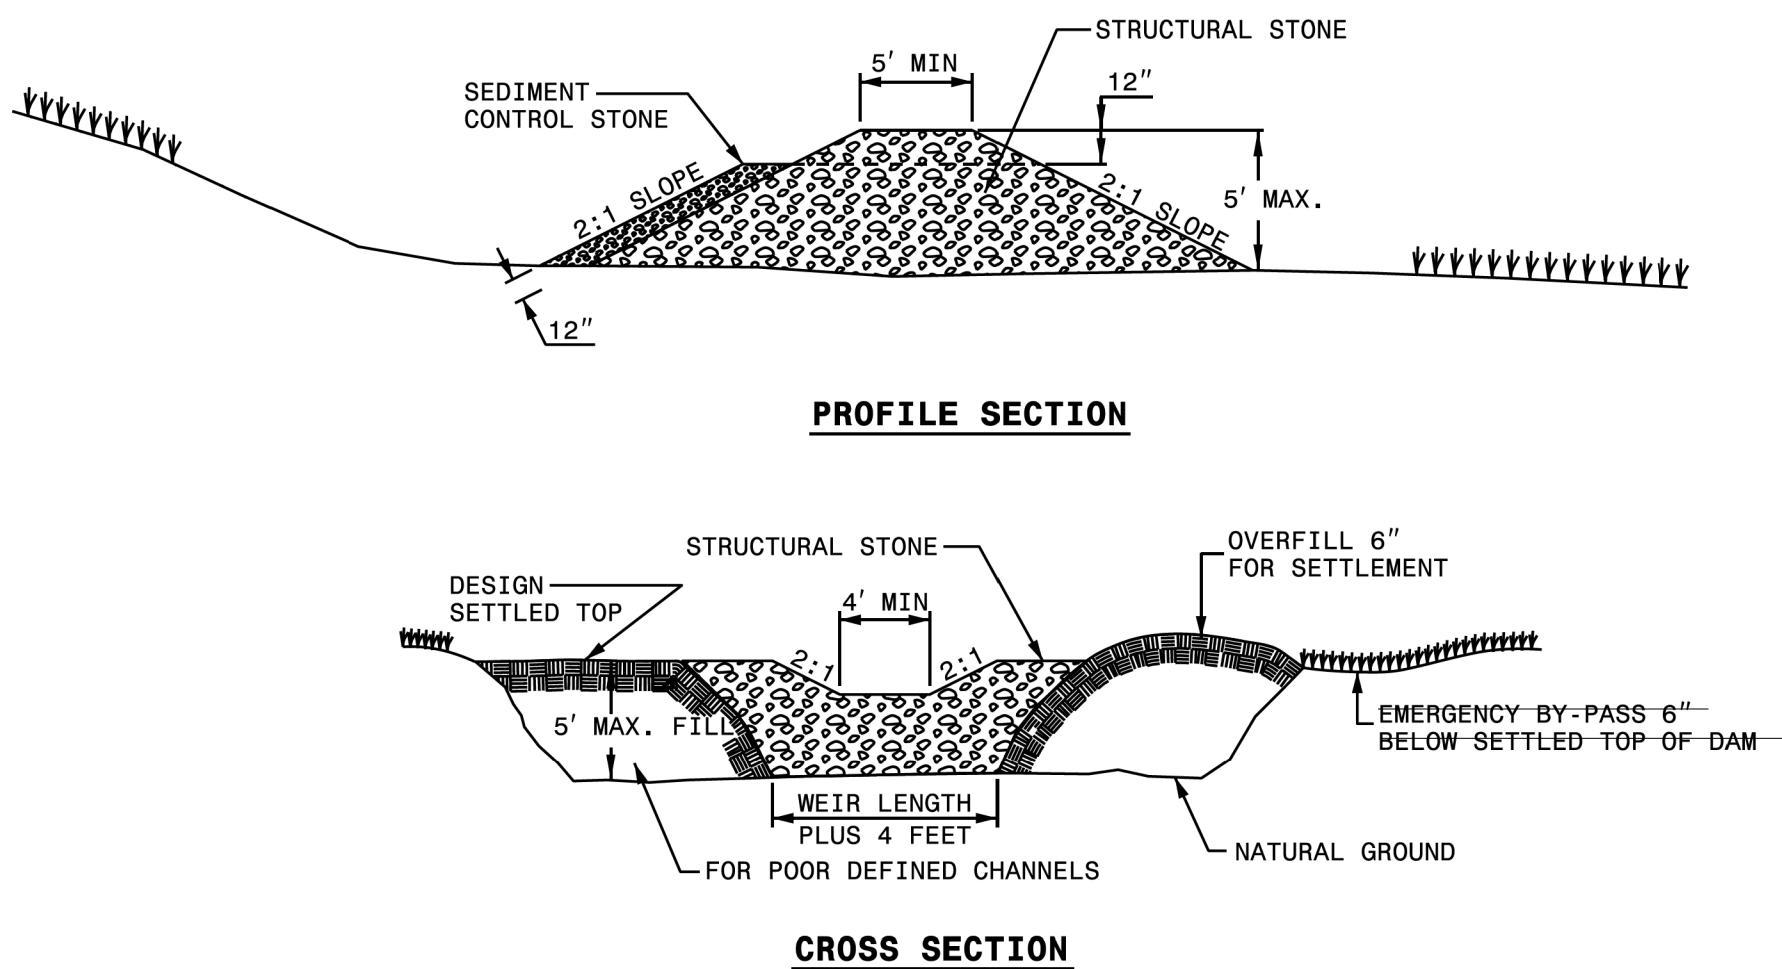

NOTES
USE CLASS B EROSION CONTROL STONE FOR STRUCTURAL STONE.
USE NO. 5 OR NO. 57 STONE FOR SEDIMENT CONTROL STONE.
DIKE MAY EXTEND ALONG MORE THAN ONE SIDE OF THE TRAP AREA. PROVIDE A TOTAL SEDIMENT STORAGE VOLUME OF 3600± CUBIC FEET PER ACRE OF DISTURBED AREA. SOME OF THE REQUIRED VOLUME MAY BE PROVIDED BY OTHER UP OR DOWNSTREAM CONTROLS.
AN UNDERLAY OF STRUCTURAL STONE WITH FILTRATION GEOTEXTILE MAY BE REQUIRED AS DIRECTED.
INSTALL COIR FIBER BAFFLES ON THE UPSTREAM SIDE OF THE DAM IN ACCORDANCE WITH STANDARD DRAWING NO. 1640.01.
SEED AND PLACE MATTING FOR EROSION CONTROL ON ALL INTERIOR AND EXTERIOR SLOPES OF SEDIMENT BASIN AS DIRECTED.

2 Rock Filter Dam
R-6.2 Not to Scale

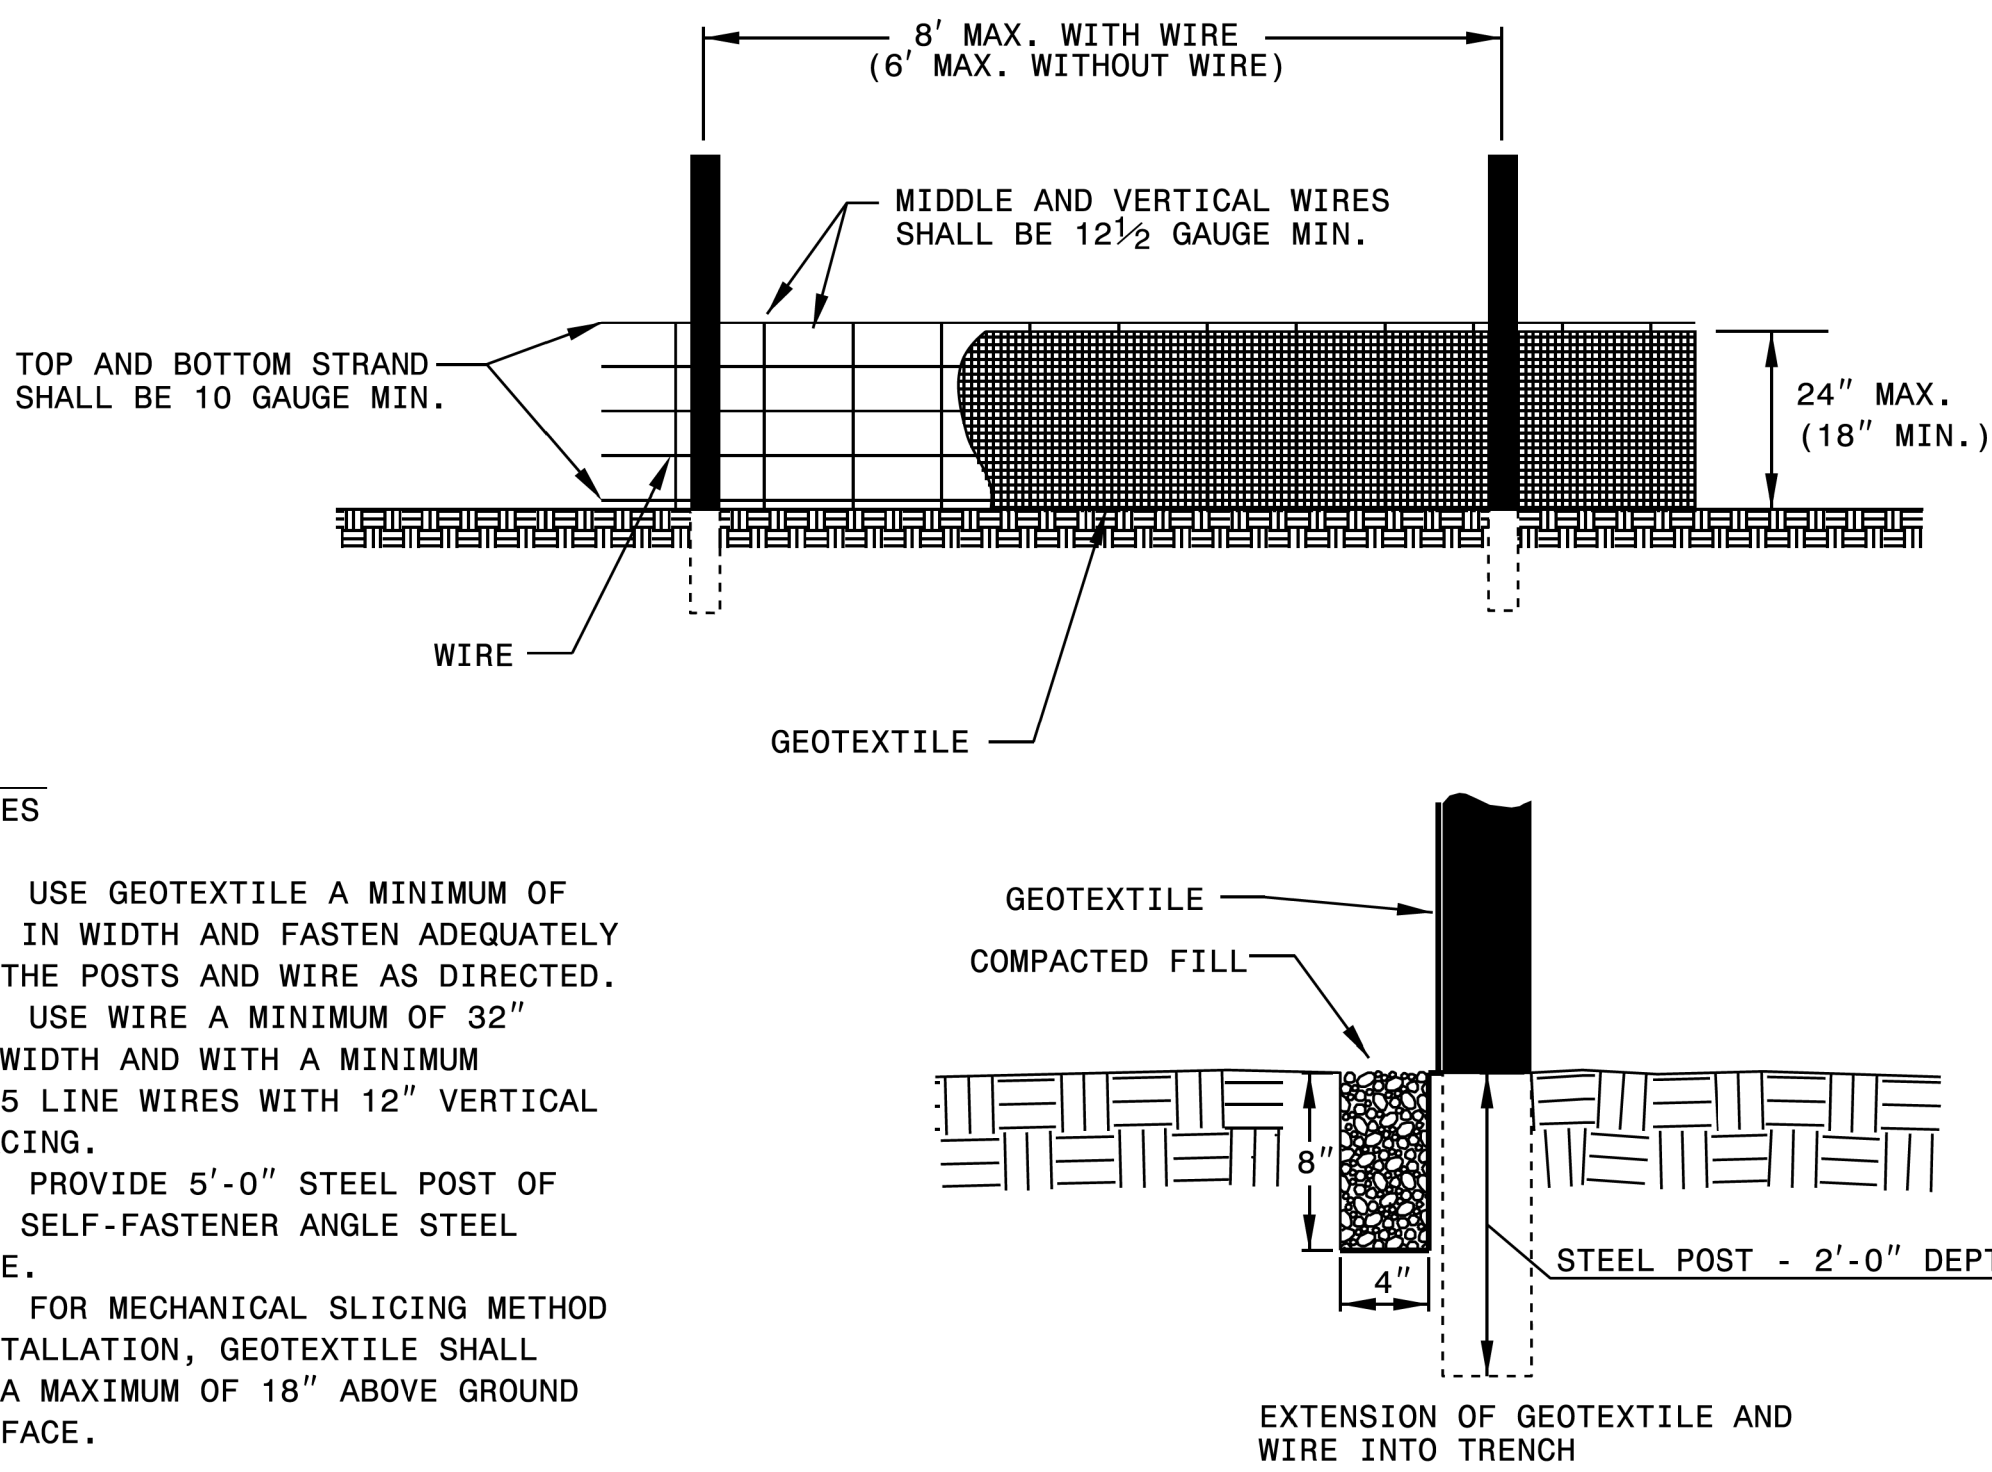

NOTES
USE GEOTEXTILE A MINIMUM OF 36" IN WIDTH AND FASTEN ADEQUATELY TO THE POSTS AND WIRE AS DIRECTED.
USE WIRE A MINIMUM OF 32" IN WIDTH AND WITH A MINIMUM OF 5 LINE WIRES WITH 12" VERTICAL SPACING.
PROVIDE 5'-0" STEEL POST OF THE SELF-FASTENER ANGLE STEEL TYPE.
FOR MECHANICAL SLICING METHOD INSTALLATION, GEOTEXTILE SHALL BE A MAXIMUM OF 18" ABOVE GROUND SURFACE.

4 Temporary Silt Fence
R-6.2 Not to Scale

STATE OF NORTH CAROLINA
DEPT. OF TRANSPORTATION
DIVISION OF HIGHWAYS
RALEIGH, N.C.
ROADWAY STANDARD DRAWING FOR
TEMPORARY ROCK SEDIMENT DAM TYPE B
SHEET 1 OF 1
1634.02

M-0572G

WP2R-3.1

NORTH CAROLINA
DEPARTMENT OF TRANSPORTATION
YANCY COUNTY

ROADWAY DESIGN UNIT

ROADWAY DESIGN
ENGINEER

HYDRAULICS
ENGINEER

INCOMPLETE PLANS
DO NOT USE FOR AS-BUILT DOCUMENTS

DOCUMENT NOT CONSIDERED FINAL
UNLESS ALL SIGNATURES COMPLETED

JMT


Johnson, Mirmiran, & Thompson Inc.
2550 West Tyvola Road, Suite 120
Charlotte NC 28217
License No: C-3097

SUMMERS-TAYLOR
SEMA | JMT

ROADWAY DESIGN

CANE RIVER
STREAM PLAN SUBMITTAL
Erosion Control Details
Segment 4 Plans

Revisions									
Date:	10/01/2025	Job Number:	M-0572G	Project Engineer:	JRK	Drawn By:	KER.HET	Checked By:	JRK

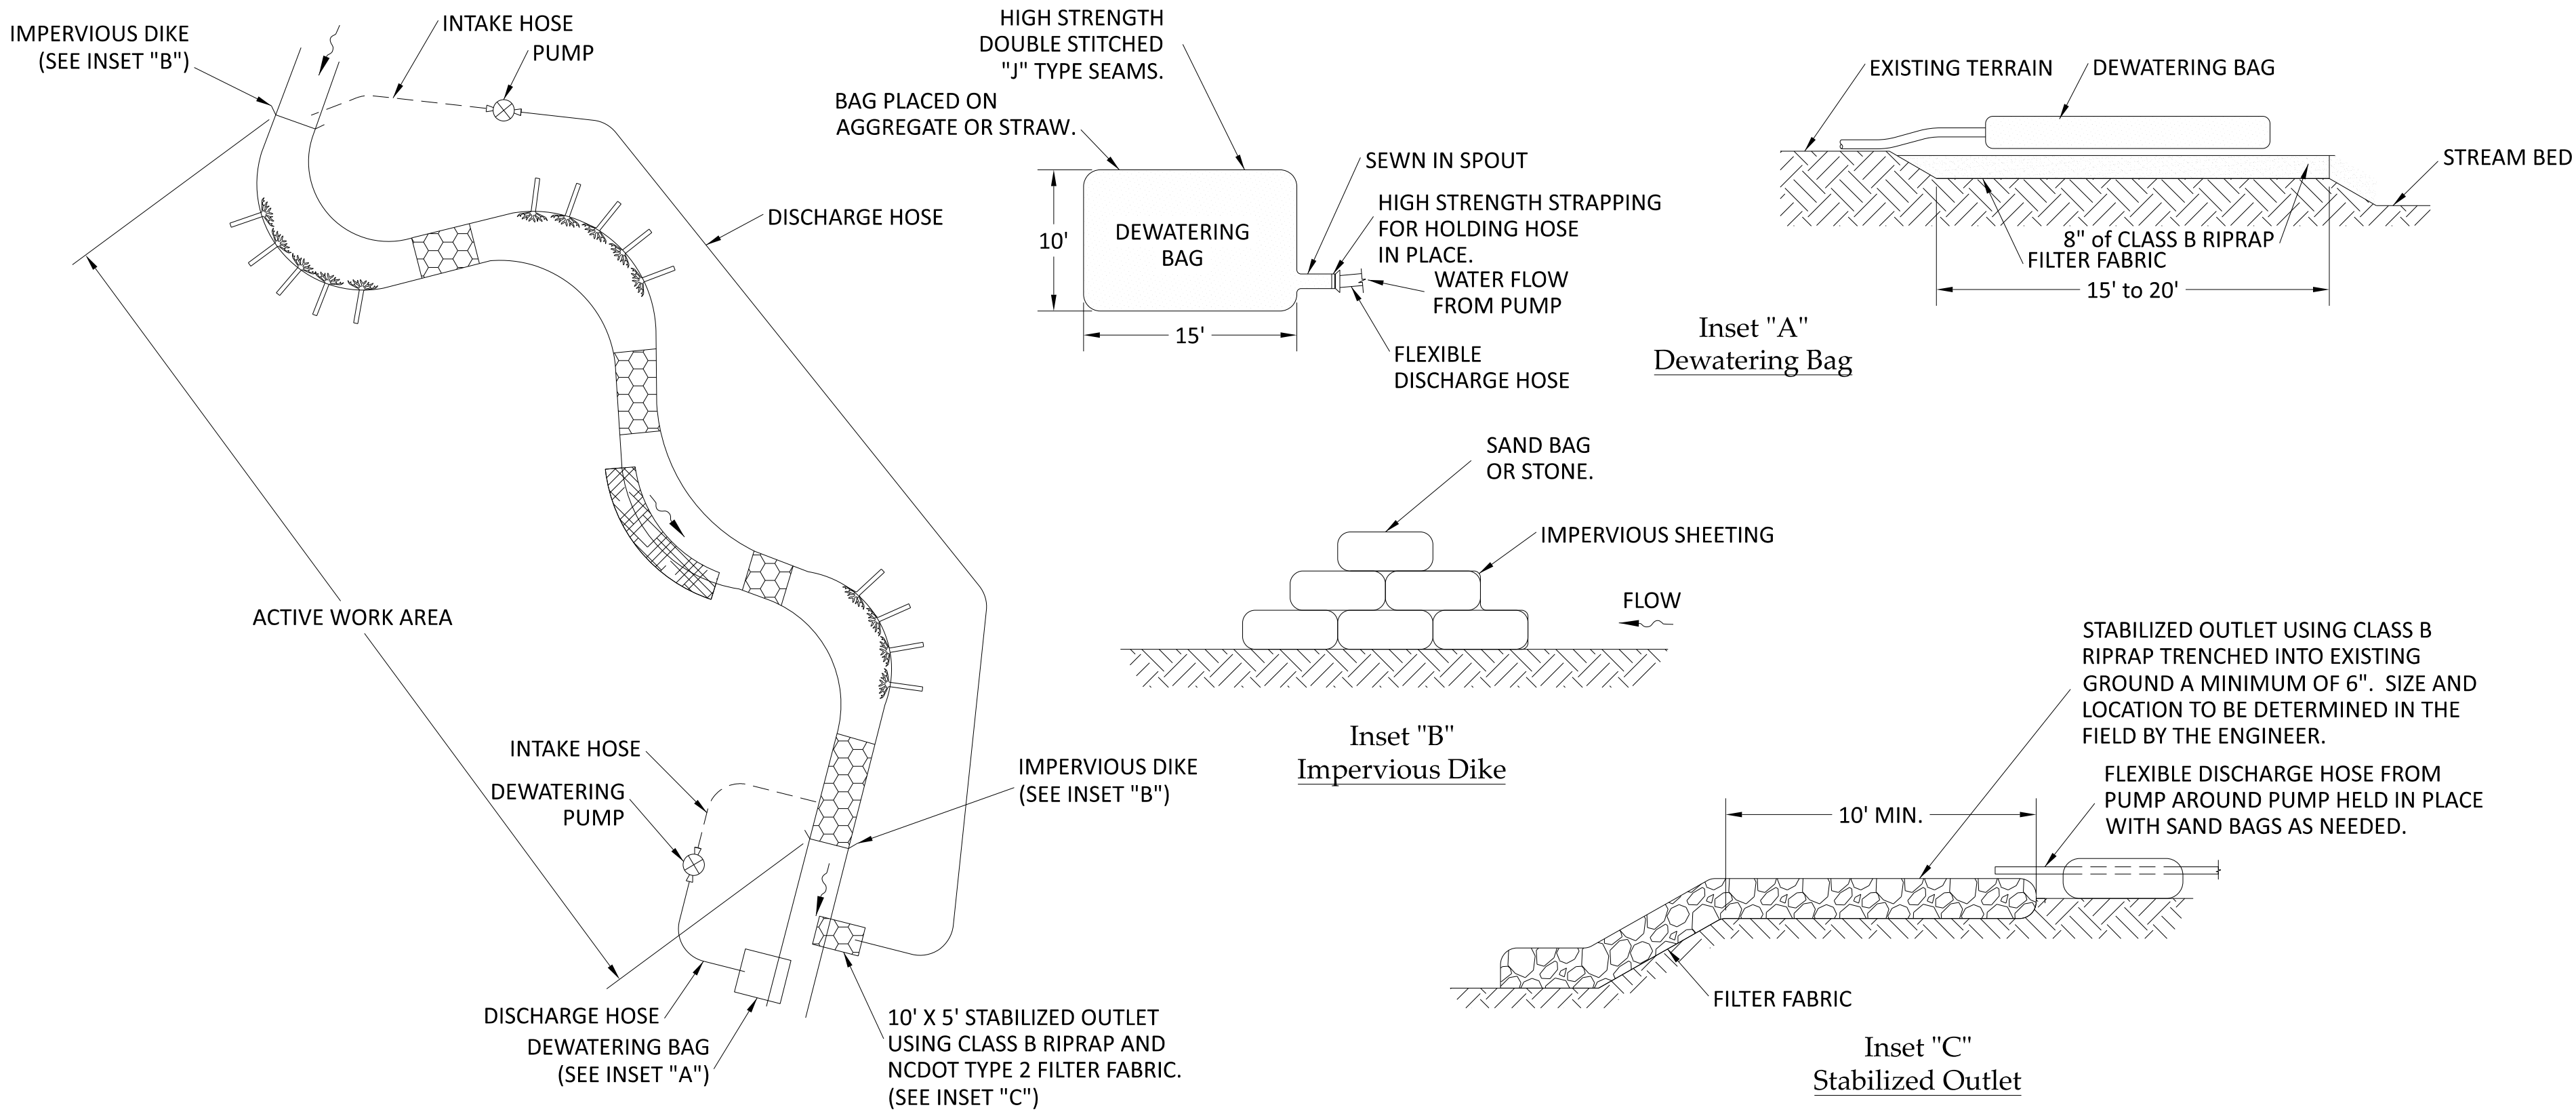

Plan View

1
R-6.3 Pump Around System
Not to Scale

- NOTES:
1. PROVIDE STABILIZED OUTLET TO STREAMBED.
 2. PLACE BAG ON FLAT GROUND OR STAKE AROUND IT TO PREVENT IT ROLLING DOWNHILL.

NOTES

USE NO. 5 OR NO. 57 STONE FOR SEDIMENT CONTROL STONE.


USE HARDWARE CLOTH 24 GAUGE WIRE MESH WITH 1/4 INCH MESH OPENINGS.

INSTALL 5 FT. SELF FASTENER ANGLE STEEL POST 2 FT. DEEP MINIMUM.

ATTACH HARDWARE CLOTH TO POSTS WITH WIRE STAPLE OR OTHER ACCEPTABLE METHODS.

SPACE POSTS A MAXIMUM OF 3 FT.

FOR INSTALLATION BETWEEN SECTIONS OF SILT FENCE, EXTEND SEDIMENT CONTROL STONE A MINIMUM OF 12" ON EACH SIDE OF SPECIAL SEDIMENT CONTROL FENCE SECTION.

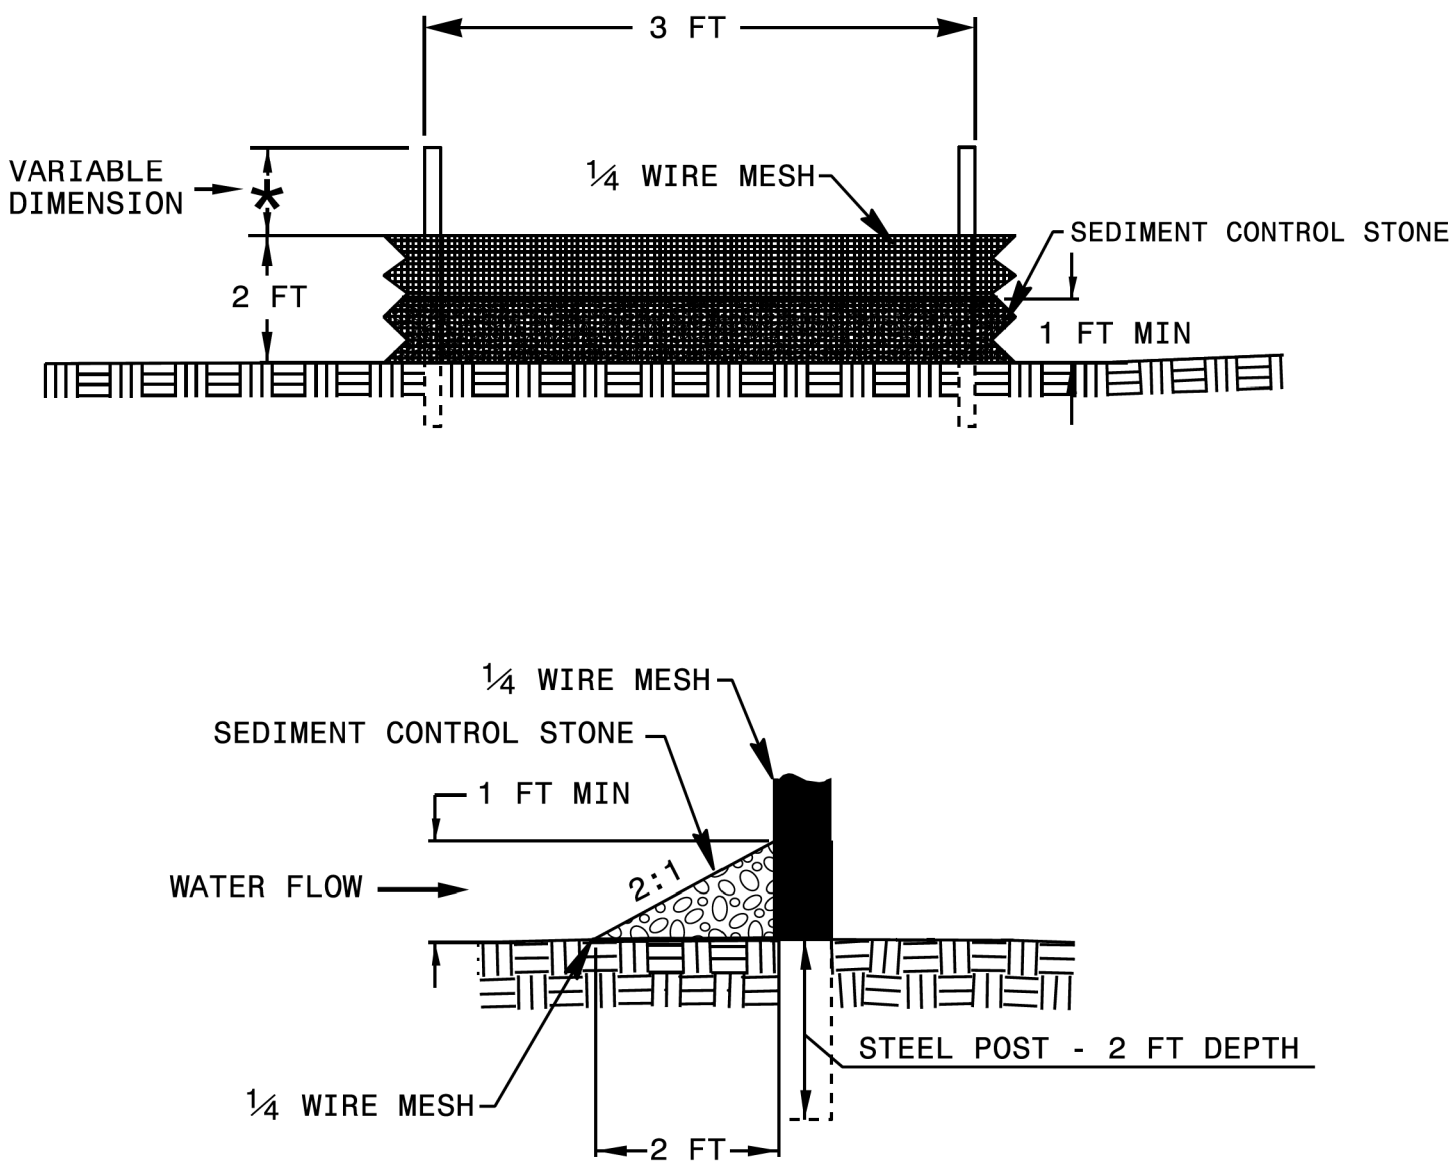

2
R-6.3 Special Sediment Control Fence
Not to Scale

STATE OF
NORTH CAROLINA
DEPT. OF TRANSPORTATION
DIVISION OF HIGHWAYS
RALEIGH, N.C.

ROADWAY STANDARD DRAWING FOR
SPECIAL SEDIMENT CONTROL FENCE

SHEET 1 OF 1
1606.01

M-0572G
WP2 R-3.2

NORTH CAROLINA
DEPARTMENT OF TRANSPORTATION
YANCEY COUNTY
ROADWAY DESIGN UNIT

ROADWAY DESIGN
ENGINEER

HYDRAULICS
ENGINEER

INCOMPLETE PLANS
DO NOT USE FOR AS-BUILT
DOCUMENT NOT CONSIDERED FINAL
UNLESS ALL SIGNATURES COMPLETED

JMT
Johnson, Mirmiran, & Thompson Inc.
2550 West Tyvola Road, Suite 120
Charlotte NC, 28217
License No: C-3097

SUMMERS-TAYLOR
SEMA | JMT
CONSULTING GROUP


CANE RIVER
STREAM PLAN SUBMITTAL

Revisions

Date: 10-01-2025
Job Number: M-0572G
Project Engineer: JJK
Drawn By: KEB, HET
Checked By: JJK

Erosion Control Details
Segment 4 Plans


SCENARIO 1: BUILT IN CUT

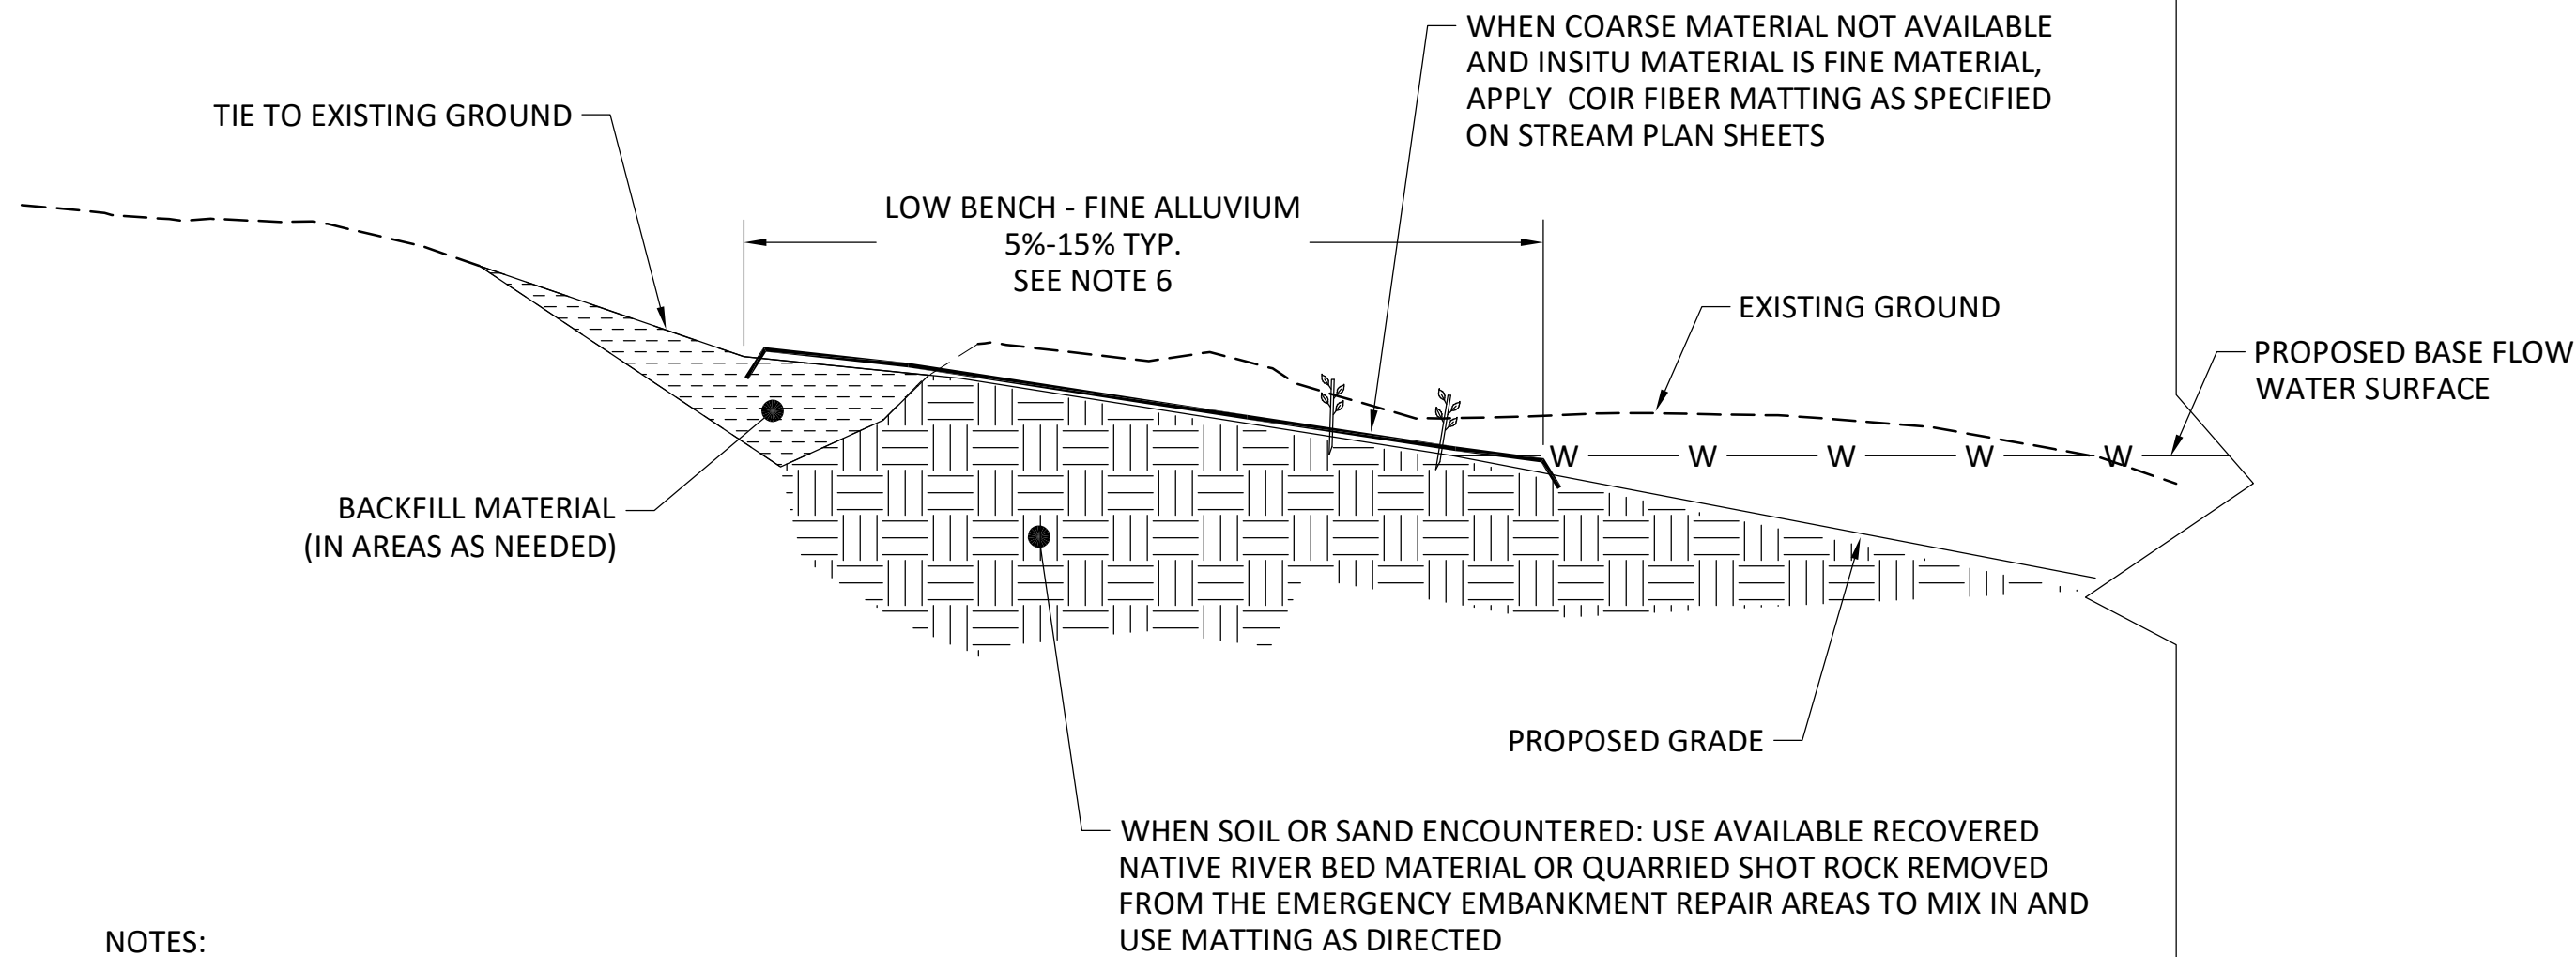

NOTES:

- BACKFILL SHALL CONSIST OF A UNIFORM MIX OF FINE AND COARSE ALLUVIUM, WHERE AVAILABLE.
- IN AREAS AT LEAST 10' FROM FRONT OF LOW BENCH, ONSITE SOIL MAY BE INCORPORATED AT A RATIO OF 50%.
- SEE STREAMBANK PLANTING ZONE TABLE ON PLANTING DETAILS SHEET.
- SEE EROSION CONTROL DETAILS SHEET FOR EROSION CONTROL MATTING DETAIL.
- REFER TO NOTES ON SHEET R-0.2 FOR CONSTRUCTION SEQUENCING.
- THE SLOPE OF THE LOW BENCH - FINE ALLUVIUM BUILT IN FILL MAY BE ADJUSTED UP TO A MAXIMUM OF 15% TO HELP BALANCE EARTHWORK. WORK WITH STREAM ENGINEER TO DETERMINE WHERE SLOPES WILL BE INCREASED - MAINTAIN CONSISTENCY AND SMOOTH TRANSITIONS.

SCENARIO 2: BUILT IN FILL

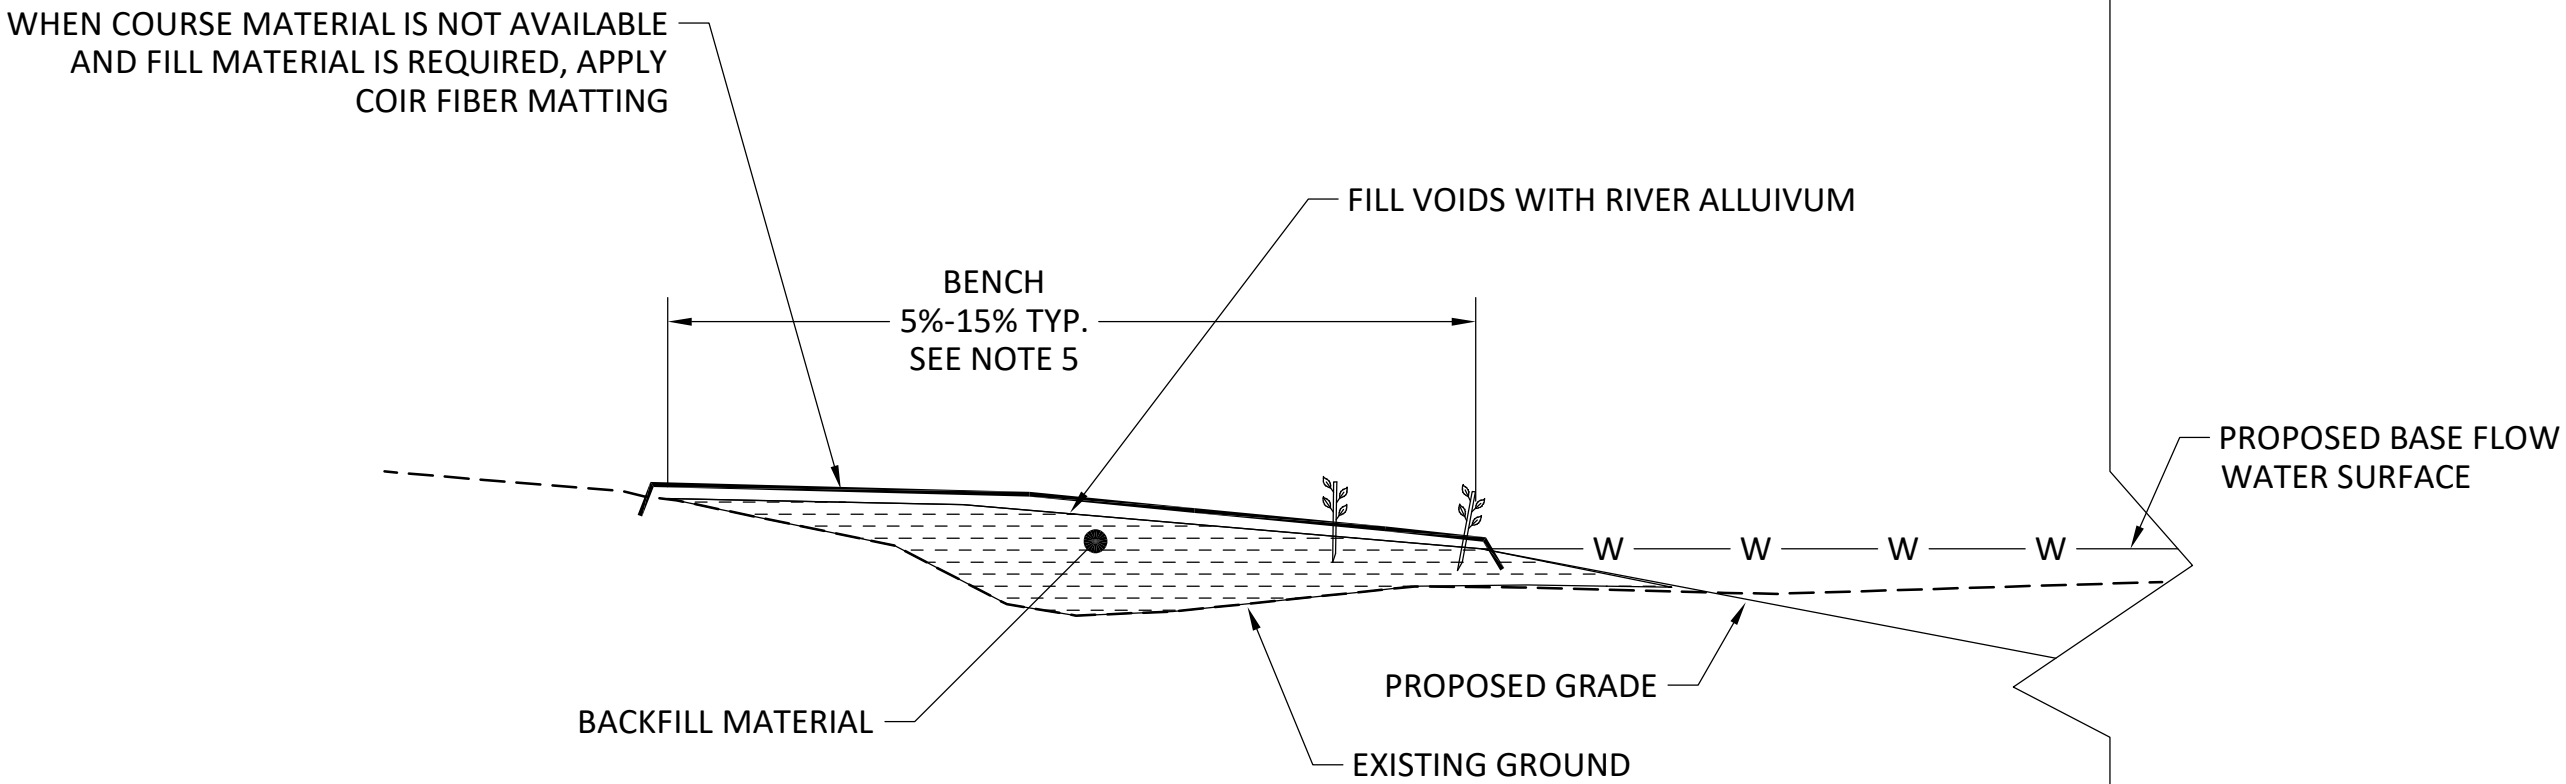


NOTES:

- BACKFILL SHALL CONSIST OF A UNIFORM MIX OF FINE AND COARSE ALLUVIUM OR QUARRIED SHOT ROCK REMOVED FROM THE EMERGENCY EMBANKMENT REPAIR AREAS AS APPROVED BY FIELD STREAM ENGINEER.
- PLACE FINER MATERIAL GENERATED DURING ONSITE EXCAVATIONS ON TOP TO PROVIDE A PLANTING SURFACE.
- SEE STREAMBANK PLANTING ZONE TABLE ON PLANTING DETAILS SHEET.
- WHERE EXCESS LIVE CUTTINGS ARE AVAILABLE FROM OTHER ONSITE AREAS, WORK INTO FILL AREAS AS DIRECTED BY ONSITE STREAM ENGINEER.
- REFER TO NOTES ON SHEET R-0.2 FOR CONSTRUCTION SEQUENCING.
- THE SLOPE OF THE BENCH BUILT IN FILL MAY BE ADJUSTED UP TO A MAXIMUM OF 15% TO HELP BALANCE EARTHWORK. WORK WITH STREAM ENGINEER TO DETERMINE WHERE SLOPES WILL BE INCREASED - MAINTAIN CONSISTENCY AND SMOOTH TRANSITIONS.


LOW BENCH - FINE ALLUVIUM

NOT TO SCALE

1

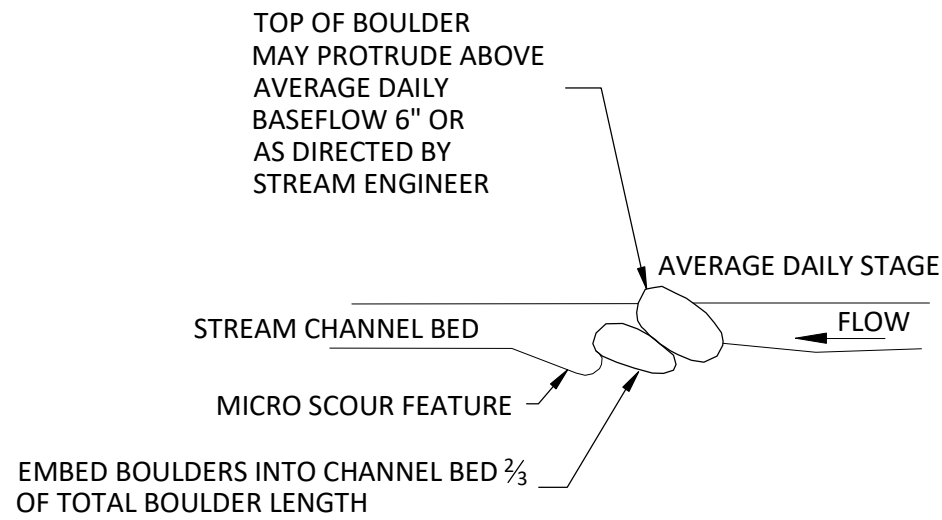

SECTION A-A

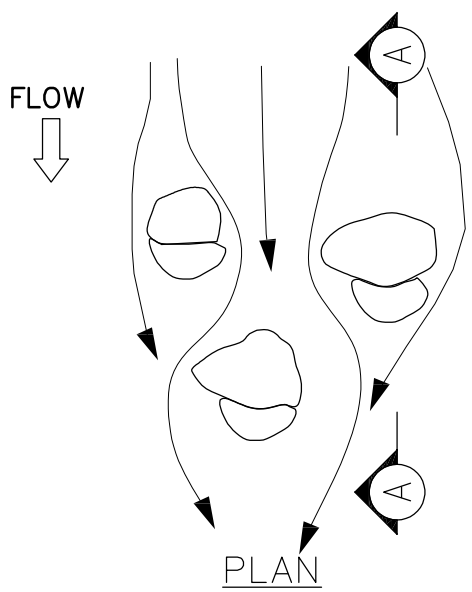


NOTES:

- BOULDER SIZE MUST BE A MINIMUM OF 3' L X 2' W X 2' H
- BOULDERS SHOULD BE SHINGLED TO CREATE CONTACT BETWEEN ROCKS
- MUST BE FIELD FIT. CONFIGURATION AND NUMBER MAY VARY
- BOULDERS ARE NOT TO BE PLACED IN A STRAIGHT LINE

BOULDER CLUSTER

NOT TO SCALE

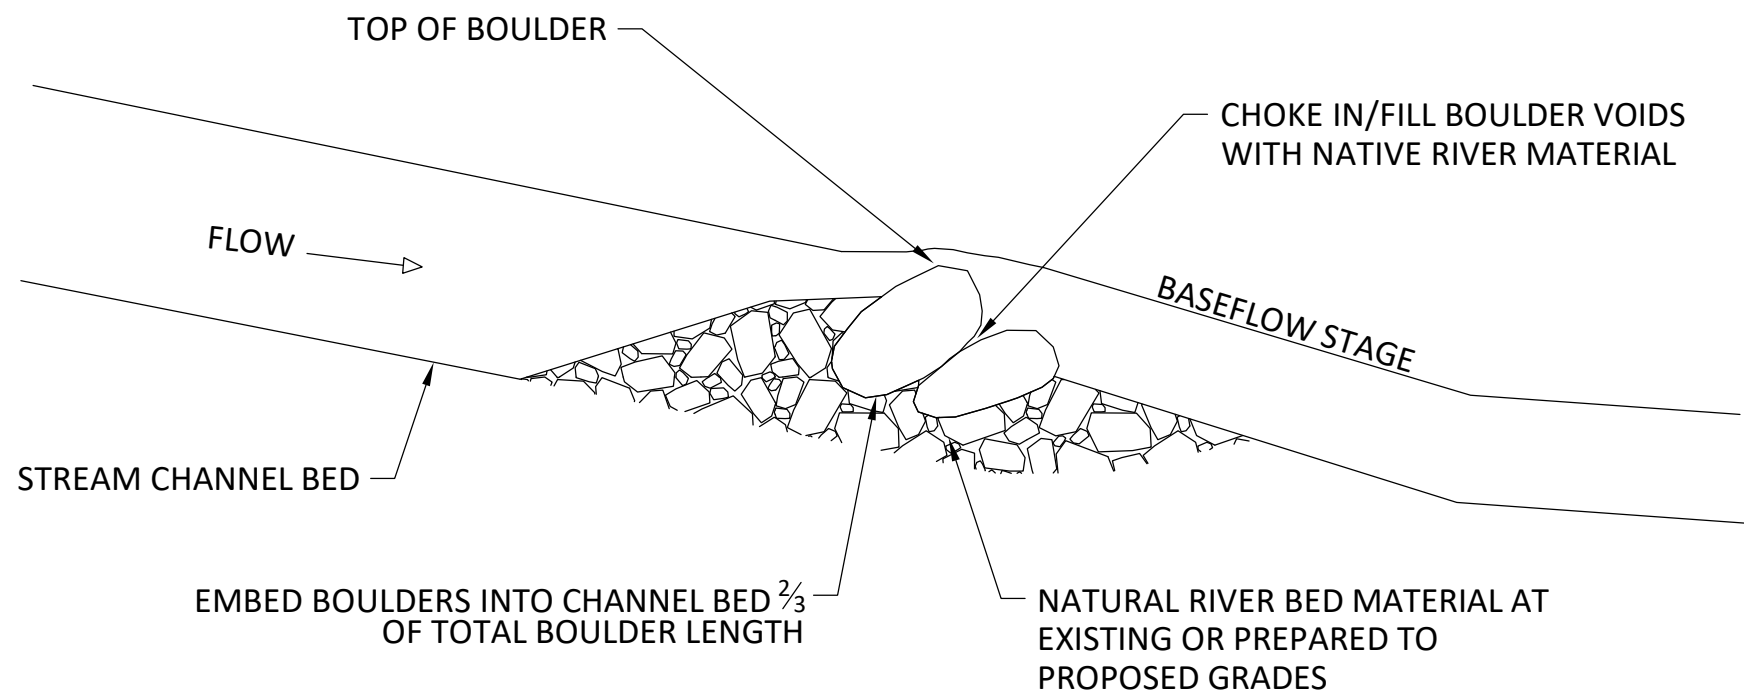

TRANSVERSE BAR STRUCTURE TYPICAL SECTION

NOT TO SCALE

NOTES:

- BOULDER SIZE MUST BE BE MINIMUM OF 3' L X 2' W X 2' H
- BOULDERS SHOULD BE SHINGLED TO CREATE CONTACT BETWEEN ROCKS

M-0572G

WP2

R-4.1

NORTH CAROLINA

DEPARTMENT OF TRANSPORTATION

YANCEY COUNTY



ROADWAY DESIGN UNIT

ROADWAY DESIGN

ENGINEER

HYDRAULICS

ENGINEER

INCOMPLETE PLANS

DO NOT BE USED FOR CONSTRUCTION

DOCUMENT NOT CONSIDERED FINAL

UNLESS ALL SIGNATURES COMPLETED



Johnson, Mirmiran, & Thompson Inc.

2550 West Tyvola Road, Suite 120

Charlotte, NC 28217

License No: C-3097

CANE RIVER
STREAM PLAN SUBMITTAL

Restoration Practice Details
Segment 4 Plans

Revisions

Date: 10-31-2025


Job Number: M-0572G

Project Engineer: JJK

Drawn By: KER, HET

Checked By: JJK

1: ADDED BOULDER CLUSTER, BOULDER AND FOOTER DETAIL, TRANSVERSE BAR STRUCTURE TYPICAL SECTION

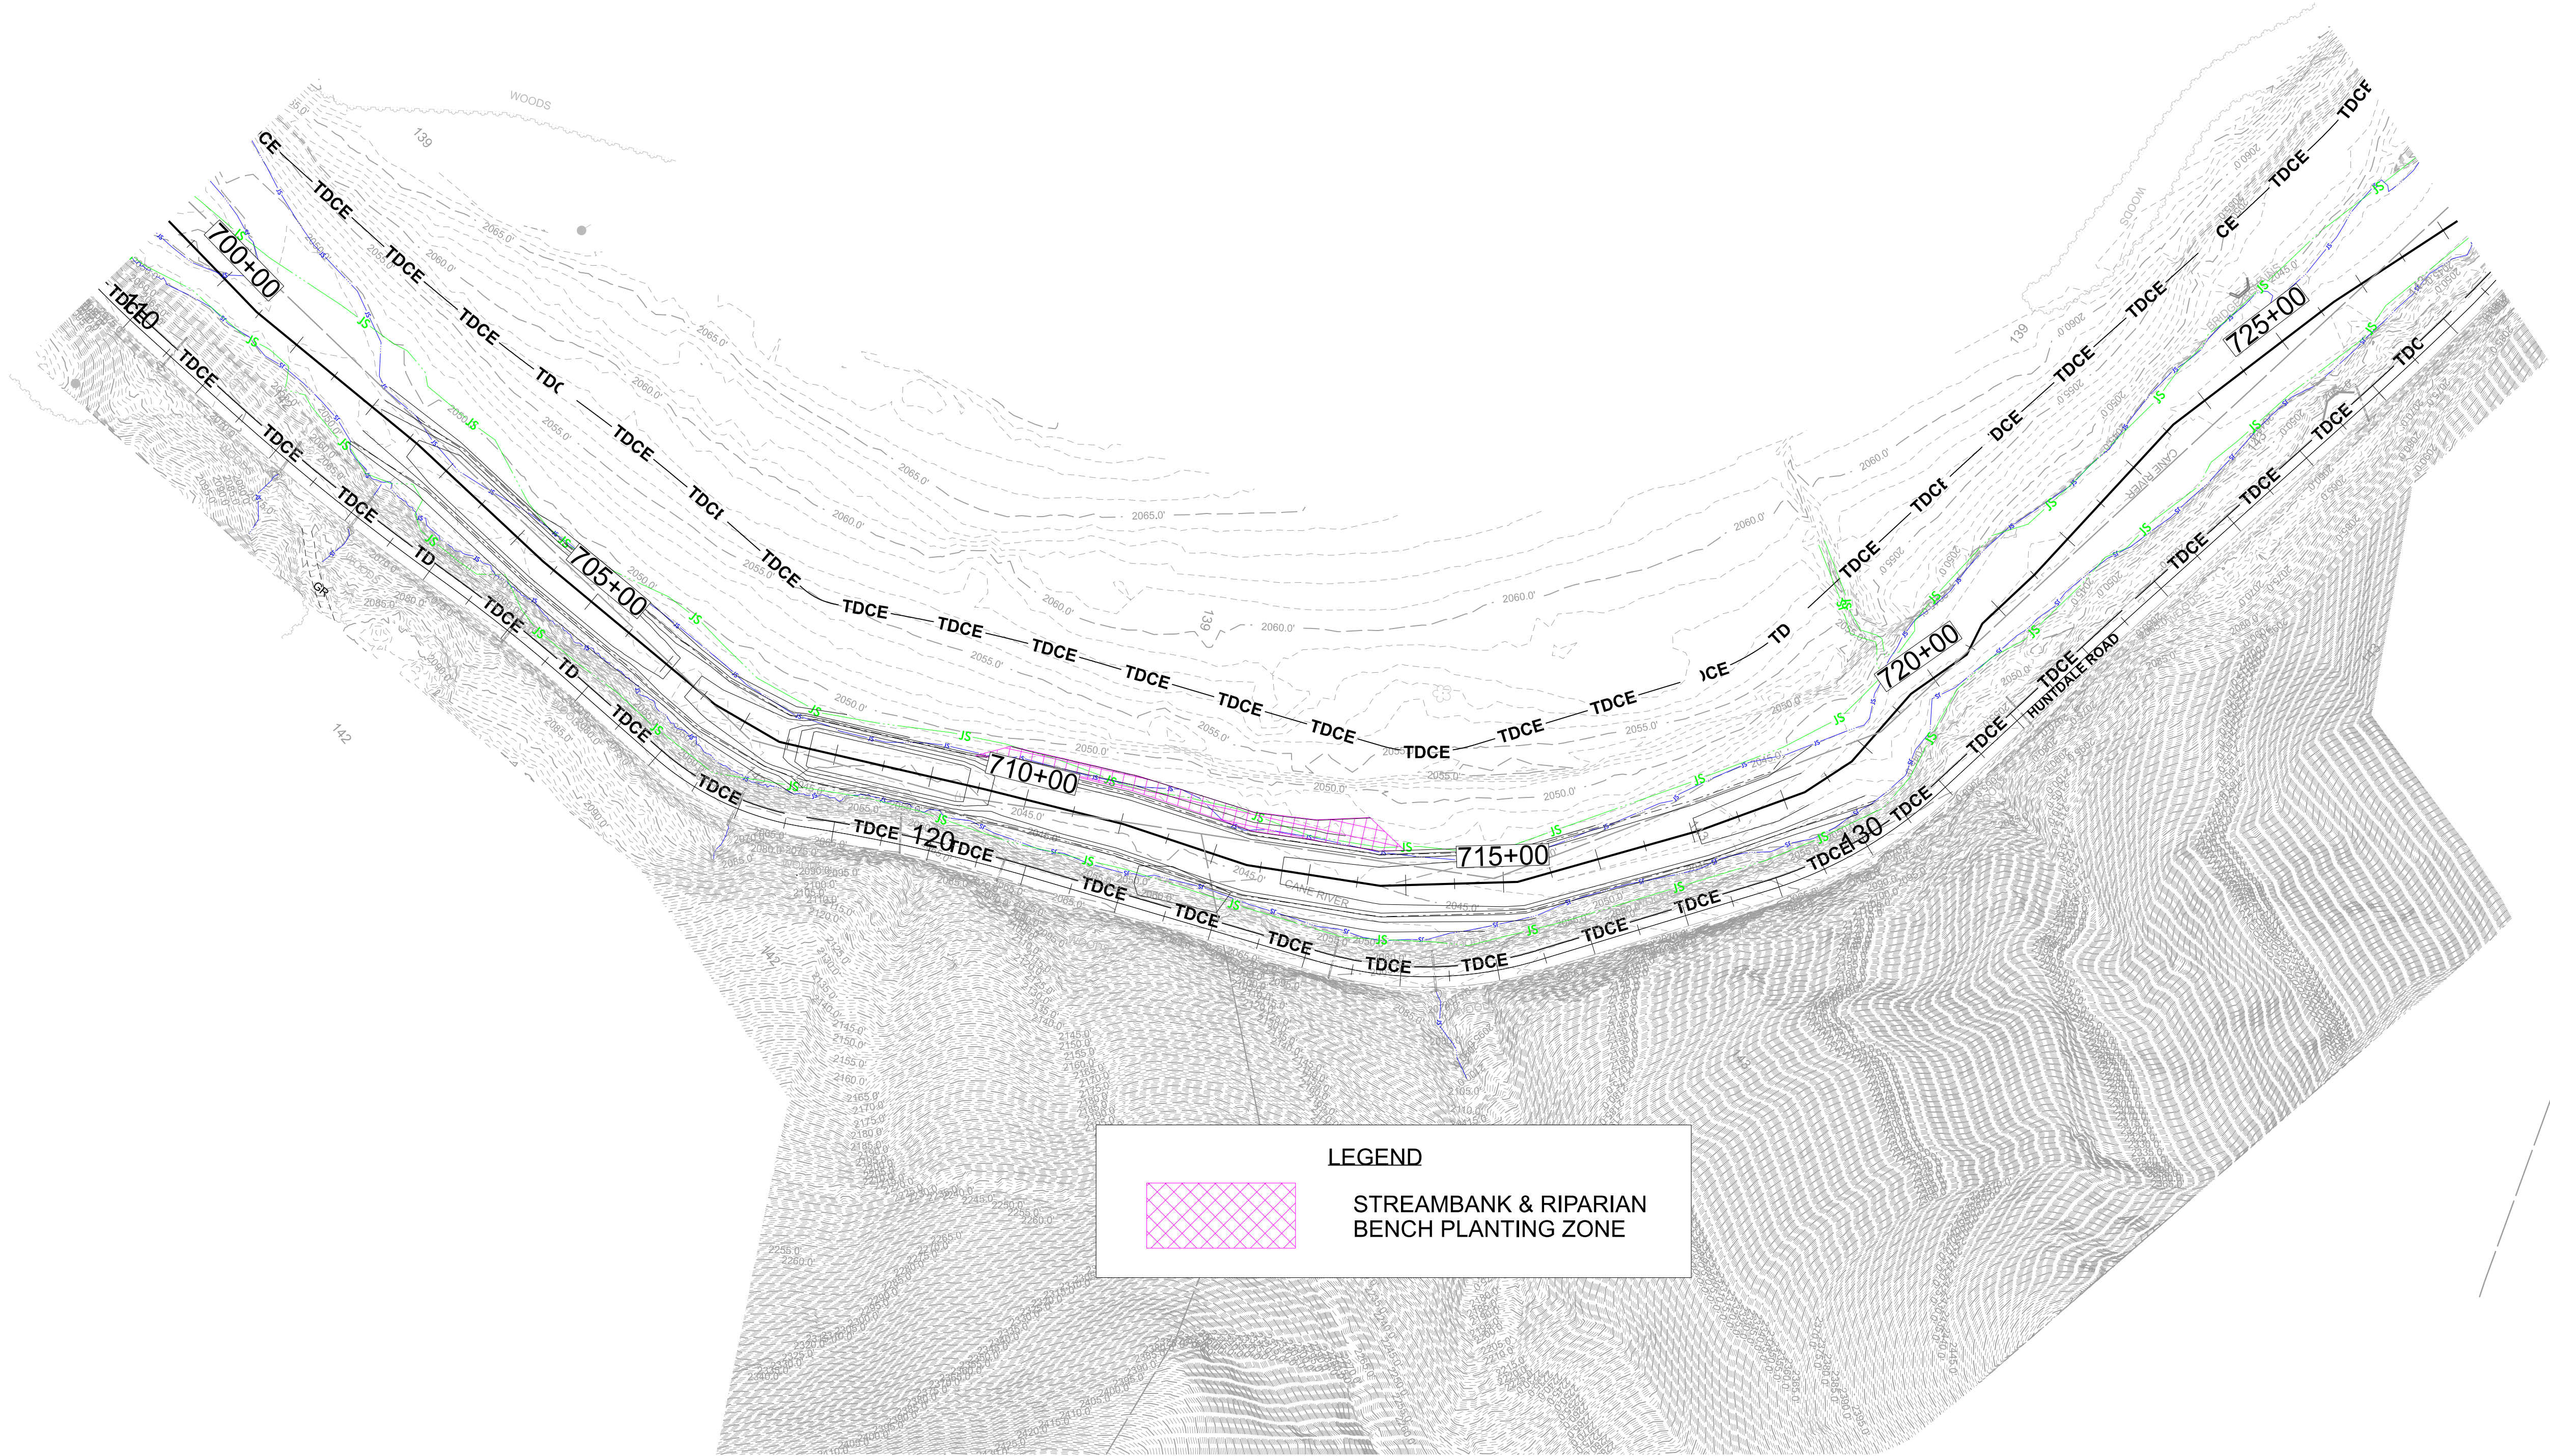

M-0572G

WP2R-5.1

NORTH CAROLINA
DEPARTMENT OF TRANSPORTATION
FAYAT COUNTY



ROADWAY DESIGN UNIT

ROADWAY DESIGN
ENGINEER

HYDRAULICS
ENGINEER

INCOMPLETE PLANS
DO NOT USE FOR R.F.P. ACQUISITION

DOCUMENT NOT CONSIDERED FINAL
UNLESS ALL SIGNATURES COMPLETED


Johnson, Mirmiran, & Thompson Inc.
2550 West Tyvola Road, Suite 120
Charlotte NC 28217
License No: C-3097




CANE RIVER
STREAM PLAN SUBMITTAL

Planting Plan
Segment 4 Plans

Revisions


--	--	--	--	--	--

Date:	11/14/2023
Job Number:	M-0572G
Project Name:	JIS
Drawn By:	ASB/H
Checked By:	JIS

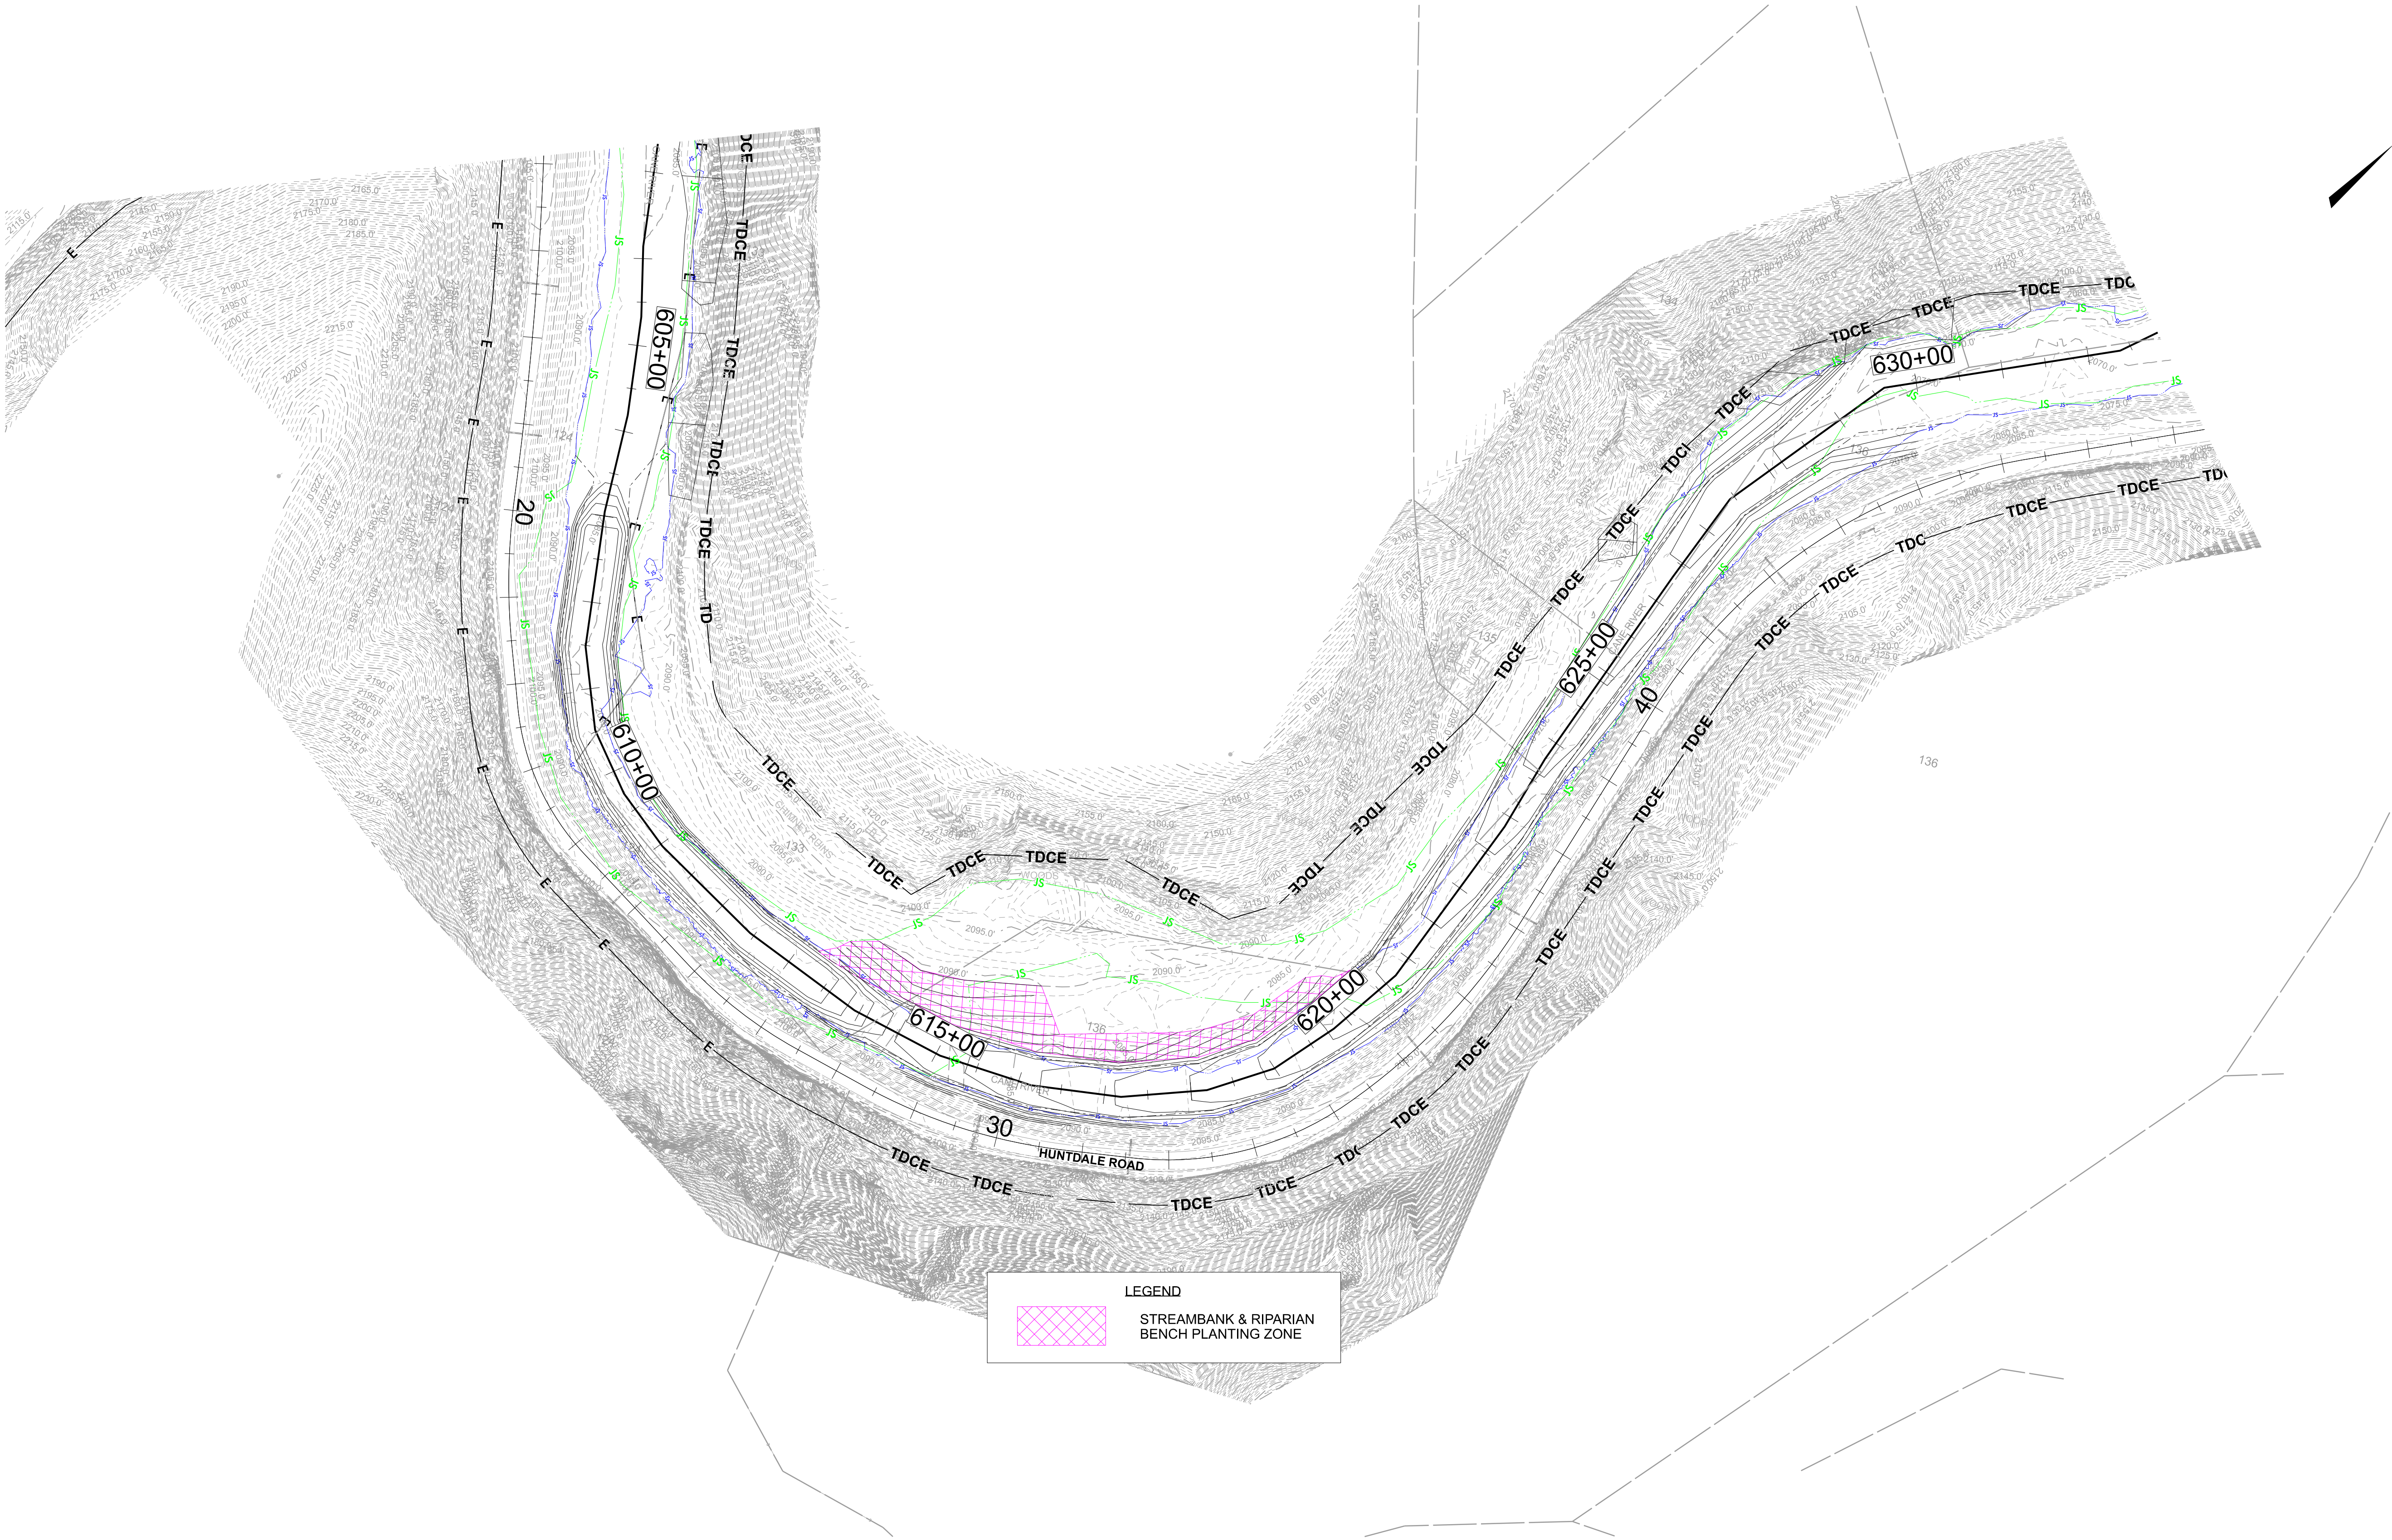

LEGEND

STREAMBANK & RIPARIAN
BENCH PLANTING ZONE

 

M-0572G

WP2R-5.2

NORTH CAROLINA
DEPARTMENT OF TRANSPORTATION
FAY COUNTY

ROADWAY DESIGN UNIT

ROADWAY DESIGN
ENGINEER

HYDRAULICS
ENGINEER

INCOMPLETE PLANS
DO NOT USE FOR R.F.P. ACQUISITION

DOCUMENT NOT CONSIDERED FINAL
UNLESS ALL SIGNATURES COMPLETED

Johnson, Mirmiran, & Thompson, Inc.
2550 West Tyvola Road, Suite 120
Charlotte NC 28217
License No: C-3097

SUMMERS-TAYLOR
SEMA | JMT

CANE RIVER
STREAM PLAN SUBMITTAL

Planting Plan
Segment 4 Plans


Revisions

--	--	--	--	--	--	--	--	--	--

Date:	11/14/2023
Job Number:	M-0572G
Project Engineer:	JLS
Drawn By:	ASB, JLS
Checked By:	JLS

Streambank & Riparian Bench Planting Zone- Cane River							
Live whips (if final preparation during dormant season) or Live Stakes (if final preparation during growing season)							
Species	Common Name	Live Whip Spacing	Live Stake Spacing	Size	Stratum	Wetland Indicator Status	% of Stems
Cornus amonmum	Silky Dogwood	1' x 2 rows	3' x 2 rows	0.5"-1.5" cal.	Subcanopy	FACW	10%
Salix sericea	Silky Willow	1' x 2 rows	3' x 2 rows	0.5"-1.5" cal.	Subcanopy	OBL	50%
Cephalanthus occidentalis	Buttonbrush	1' x 2 rows	3' x 2 rows	0.5"-1.5" cal.	Shrub	OBL	10%
Physocarpus opulifolius	Ninebark	1' x 2 rows	3' x 2 rows	0.5"-1.5" cal.	Shrub	FACW	10%
Salix nigra	Black Willow	1' x 2 rows	3' x 2 rows	0.5"-1.5" cal.	Canopy	OBL	20%
							100%

- NOTE:
- Bench Planting - Riparian Buffer Planting zone bare roots shall be applies to the flat benches in this zone. Whips and livestales in the table above are for sloping and top of bank locations adjacent to the base flow channel.
 - Fascine, where proposed perpendicular to stream on benches, shall be a mix of at least 3 livestake species from streambank planting zone species list.

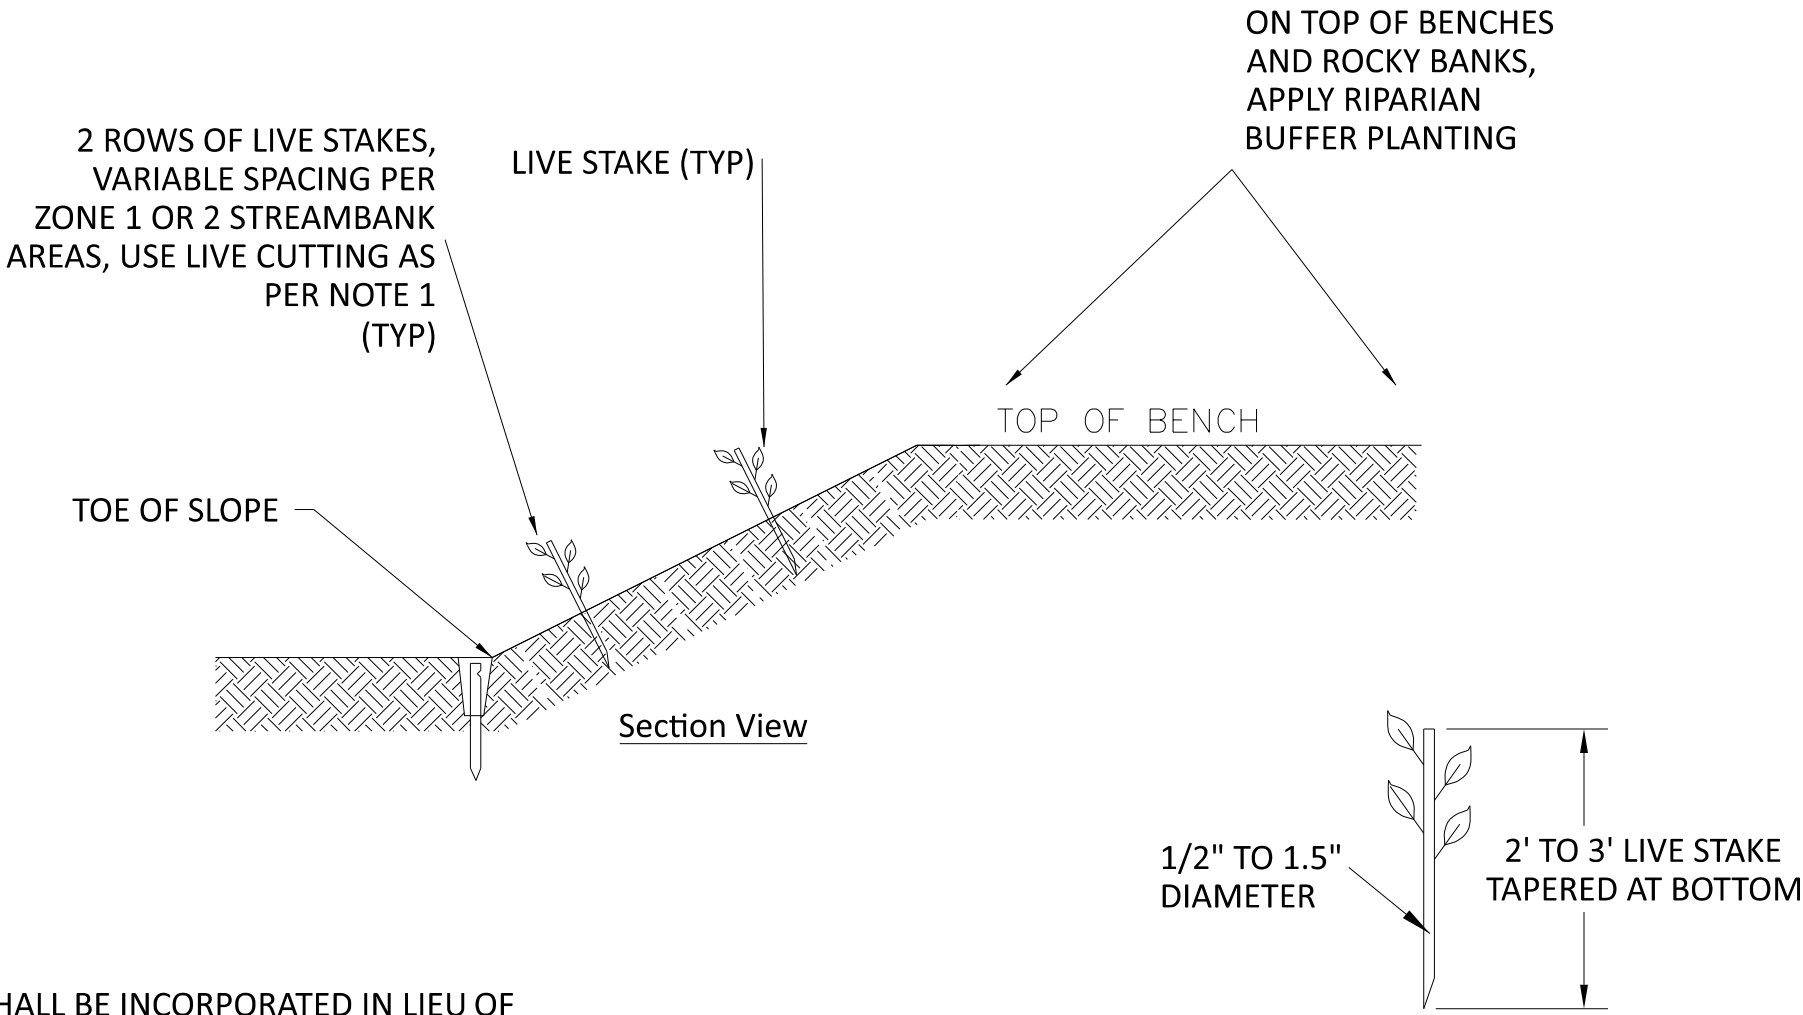

- NOTE:
- LIVE CUTTINGS SHALL BE INCORPORATED IN LIEU OF LIVESTAKING WHEN CONSTRUCTING FINAL BENCH PREPARATION IN DORMANT SEASON.
 - LIVE CUTTINGS MAY BE USED IN AREAS THAT ARE CONSTRUCTED IN FILL AT THE CONTRACTORS CONVENIENCE IN LIEU OF LIVESTAKING BUT IS NOT REQUIRED.
 - LIVE STAKING SHOULD BE COMPLETED DURING THE DORMANT SEASON.

- JOINT PLANTING:
- WHEN LIVESTAKING IS NECESSARY, USE REBAR OR OTHER TECHNIQUE TO FORM PILOT HOLE. PILOT HOLE SHALL BE TO REQUIRED LIVE STAKING DEPTH AND SHOULD BE OF SIMILAR TO EQUAL DIAMETER AS LIVESTAKE TO PROMOTE GOOD SOIL CONTACT.

2
R
6.4

Live Staking & Live Whips

Not to Scale

M-0572G

WPI | R-5.3

NORTH CAROLINA
DEPARTMENT OF TRANSPORTATION
YANCEY COUNTY



ROADWAY DESIGN UNIT

ROADWAY DESIGN
ENGINEER

HYDRAULICS
ENGINEER

INCOMPLETE PLANS
DO NOT USE FOR RFP ACQUISITION

DOCUMENT NOT CONSIDERED FINAL
UNLESS ALL SIGNATURES COMPLETED


Johnson, Mirmiran, & Thompson Inc.
2550 West Tyvola Road, Suite 120
Charlotte NC, 28217
License No: C-3097



CANE RIVER AND BENT CREEK
STREAM PLAN SUBMITTAL

Planting Details
Segment 4 Plans

Revisions

--	--	--	--	--	--	--

Date:	10-01-2025
Job Number:	M-0572G
Project Engineer:	JK
Drawn By:	KEB, HET
Checked By:	JK