
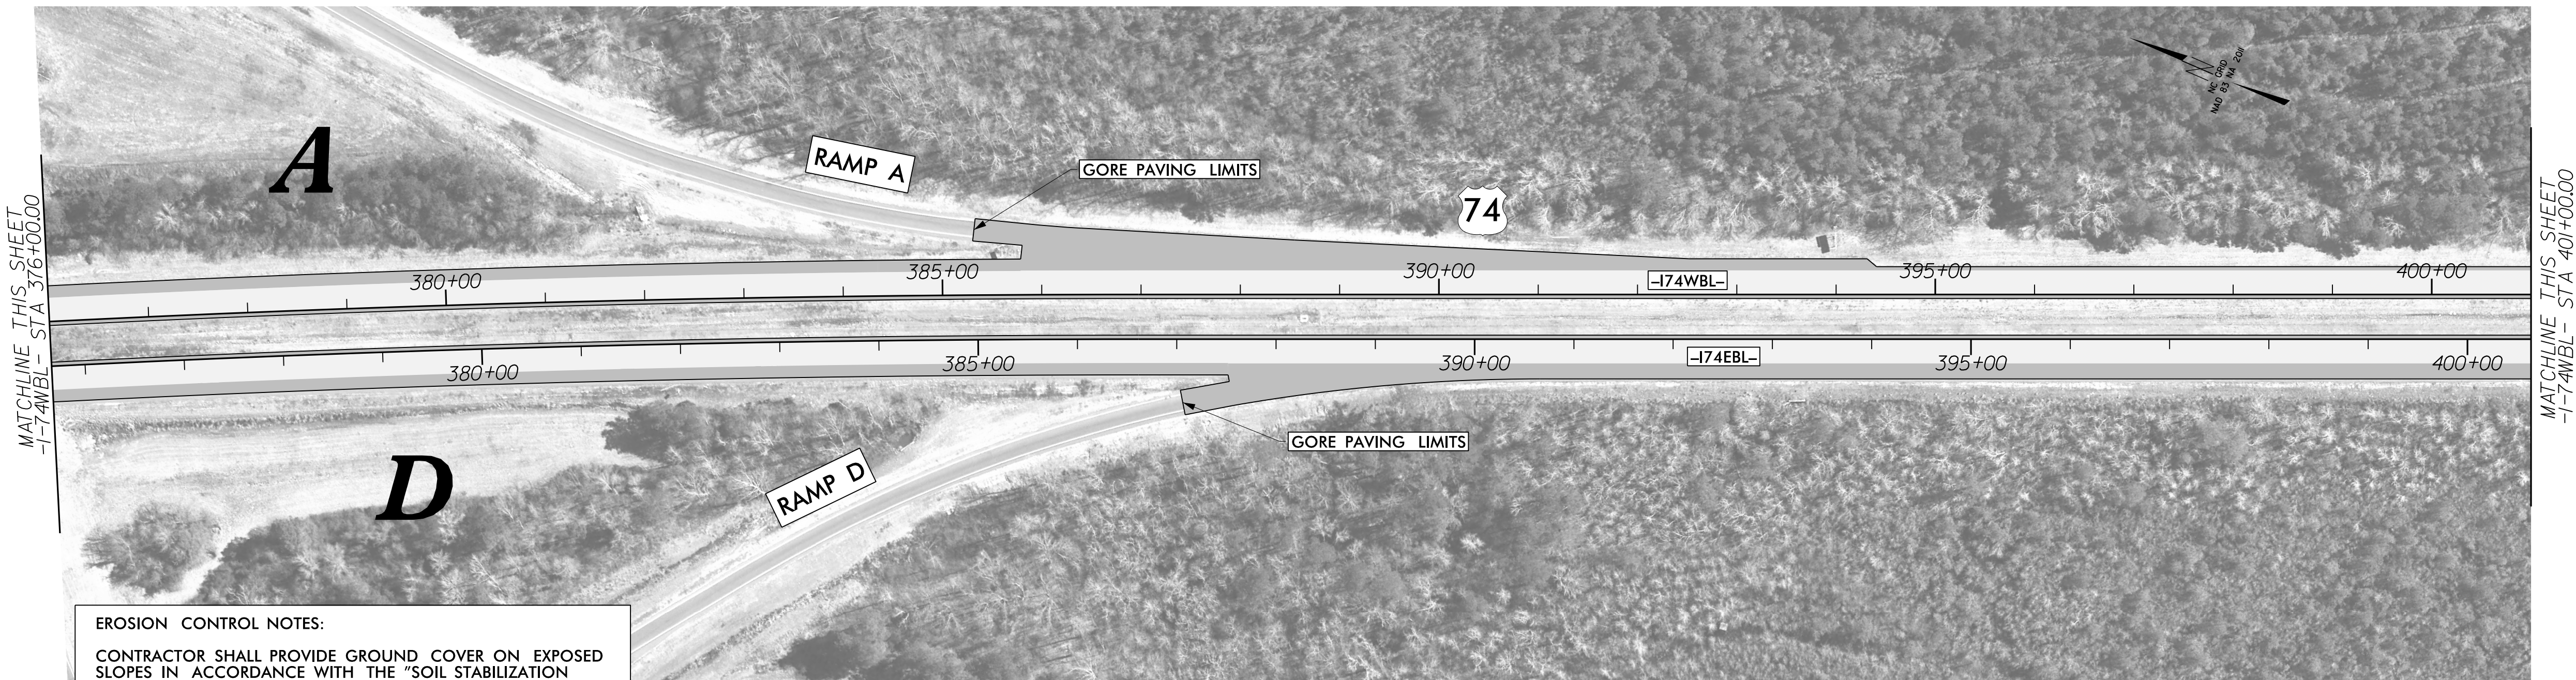


8/17/99


3:44:12 PM
N:\450005\002\CADD\NCDOT\Roadway\Proj\HI-0016.RDY_PSH-09.dgn
mlltts

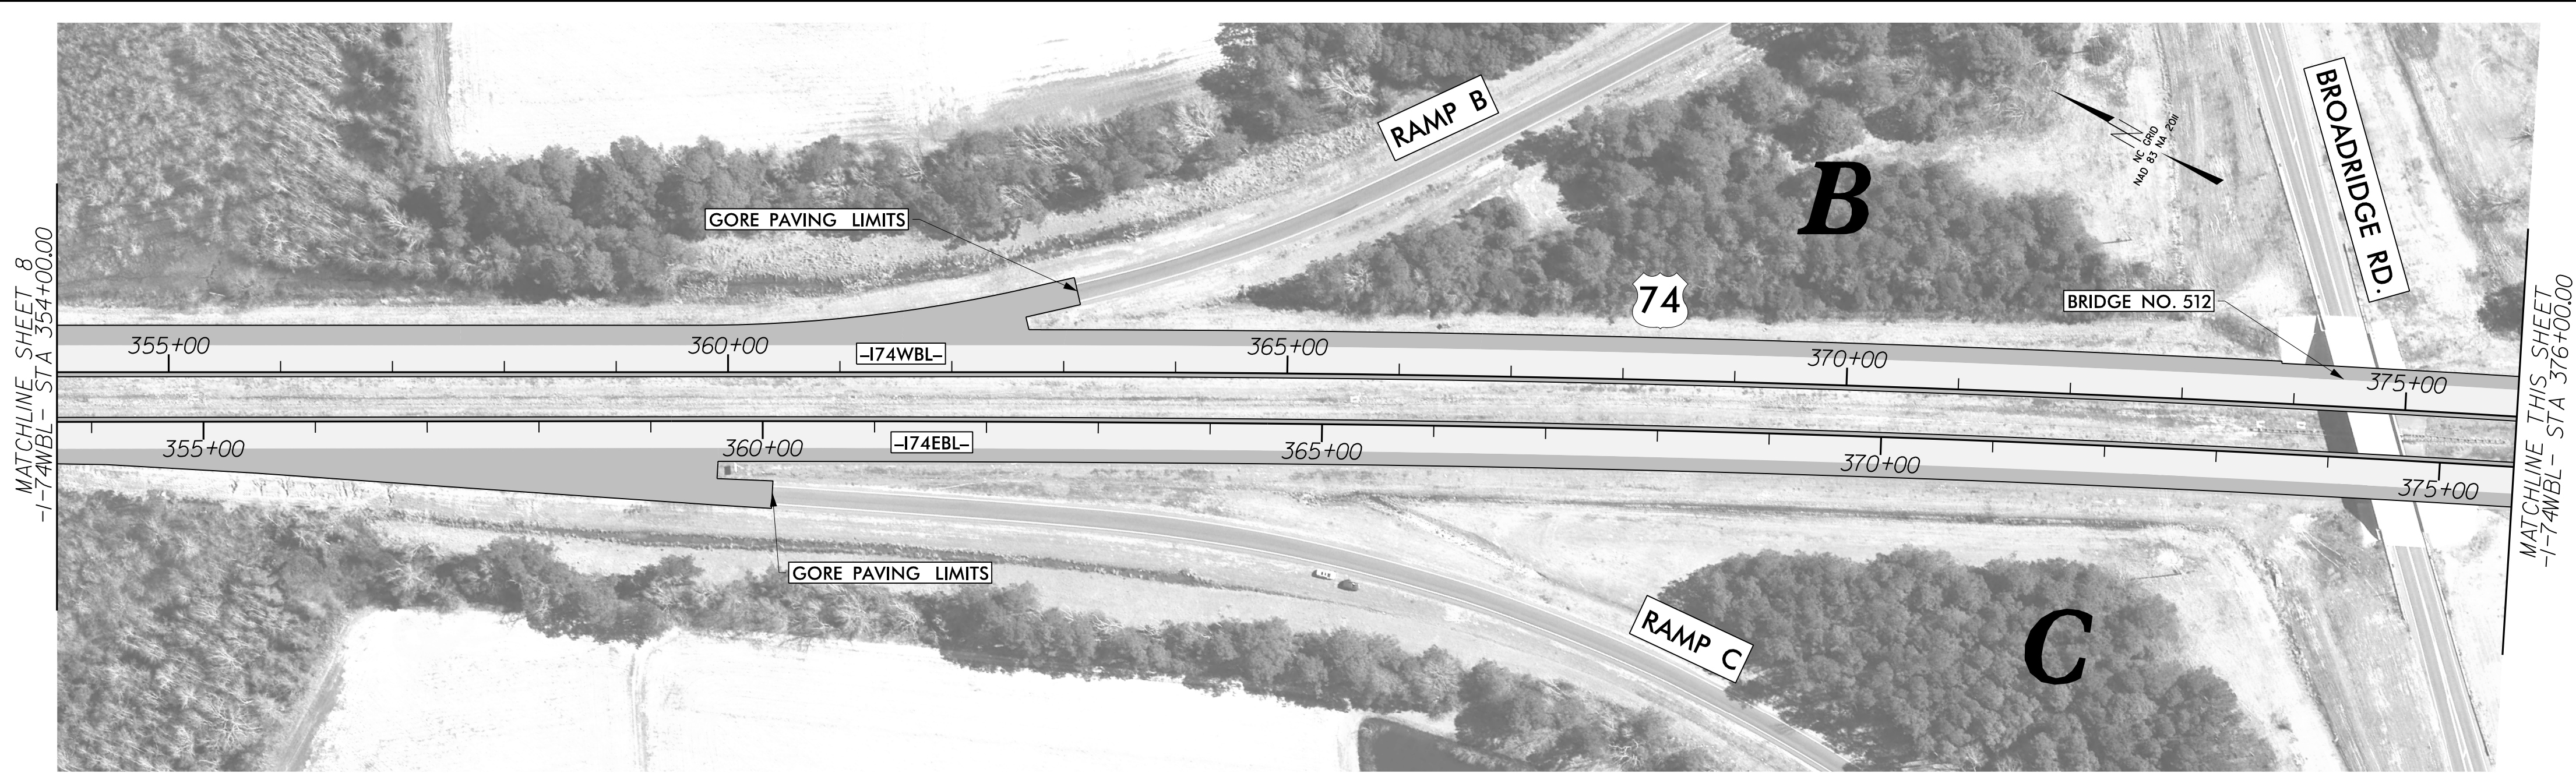


EROSION CONTROL NOTES:

CONTRACTOR SHALL PROVIDE GROUND COVER ON EXPOSED SLOPES IN ACCORDANCE WITH THE "SOIL STABILIZATION TIMEFRAMES", SEE EC-1.

INSTALL EROSION CONTROL MEASURES IN ACCORDANCE WITH EROSION CONTROL DETAIL AND AS DIRECTED BY ENGINEER. SEE EC-2.

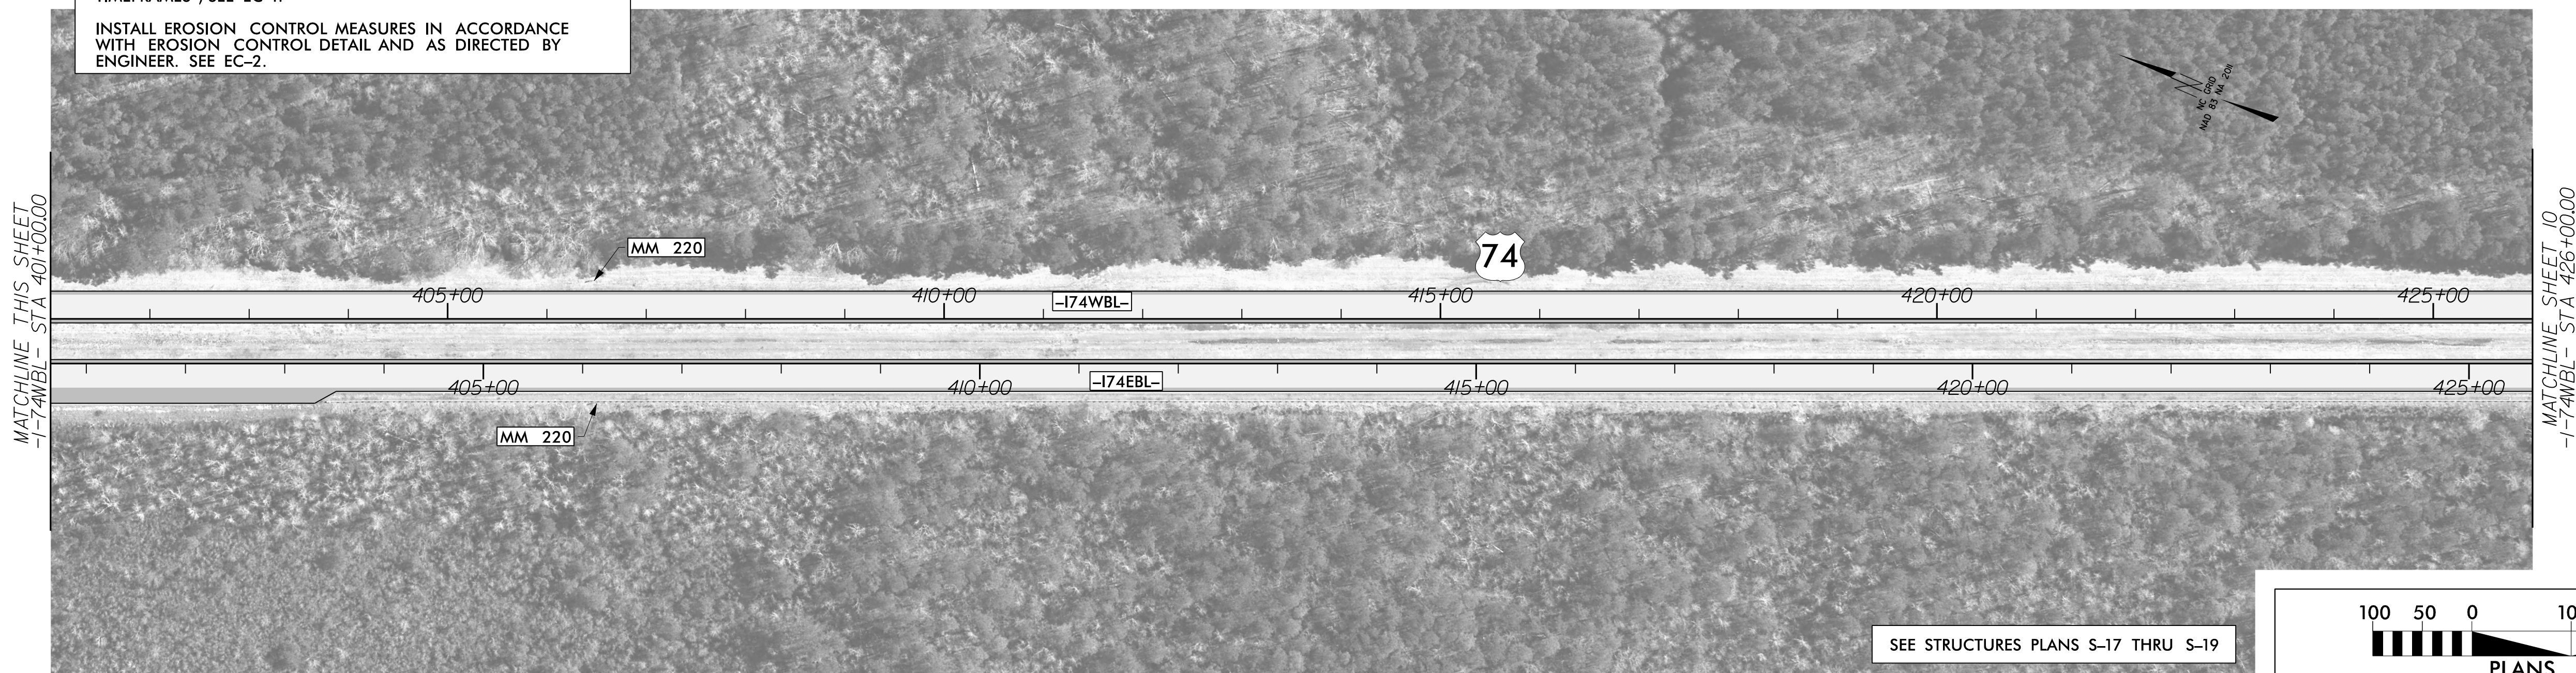

SEE STRUCTURES PLANS S-17 THRU S-19

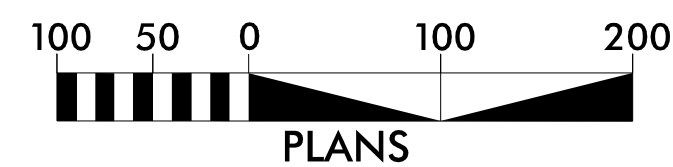

PROJECT REFERENCE NO.

HI-0016

SHEET NO.

9



Whitman, Requardt & Associates, LLP
1201 Edwards Mill Road, Suite 320, Raleigh, North Carolina 27606