


8/17/99


11/15/02 AM  
N:\178006-002\CADD\NCDOT\Roadway\Proj\HI-0016.RDY\_PSH-10.dgn  
Molits

MATCHLINE SHEET 9  
-I-74WBL- STA 426+00.00

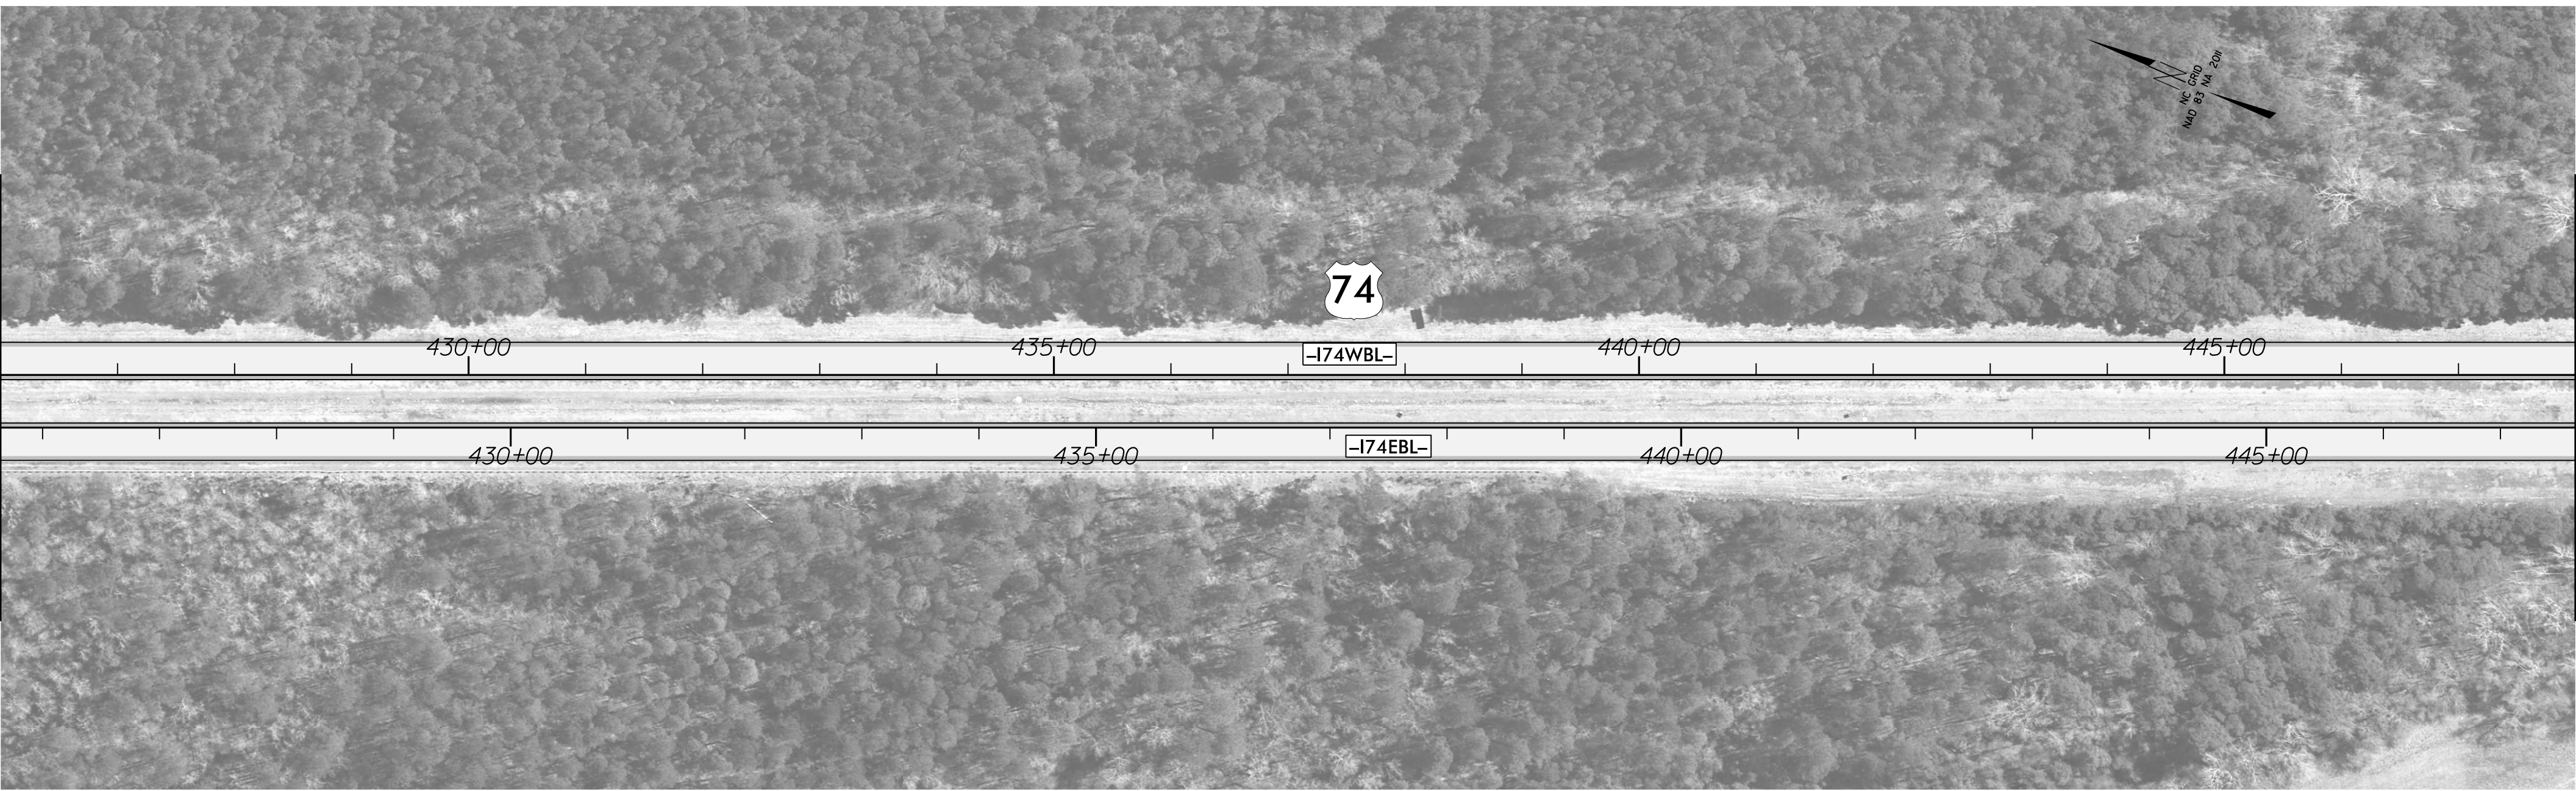

MATCHLINE THIS SHEET  
-I-74WBL- STA 448+00.00

MATCHLINE THIS SHEET  
-I-74WBL- STA 448+00.00

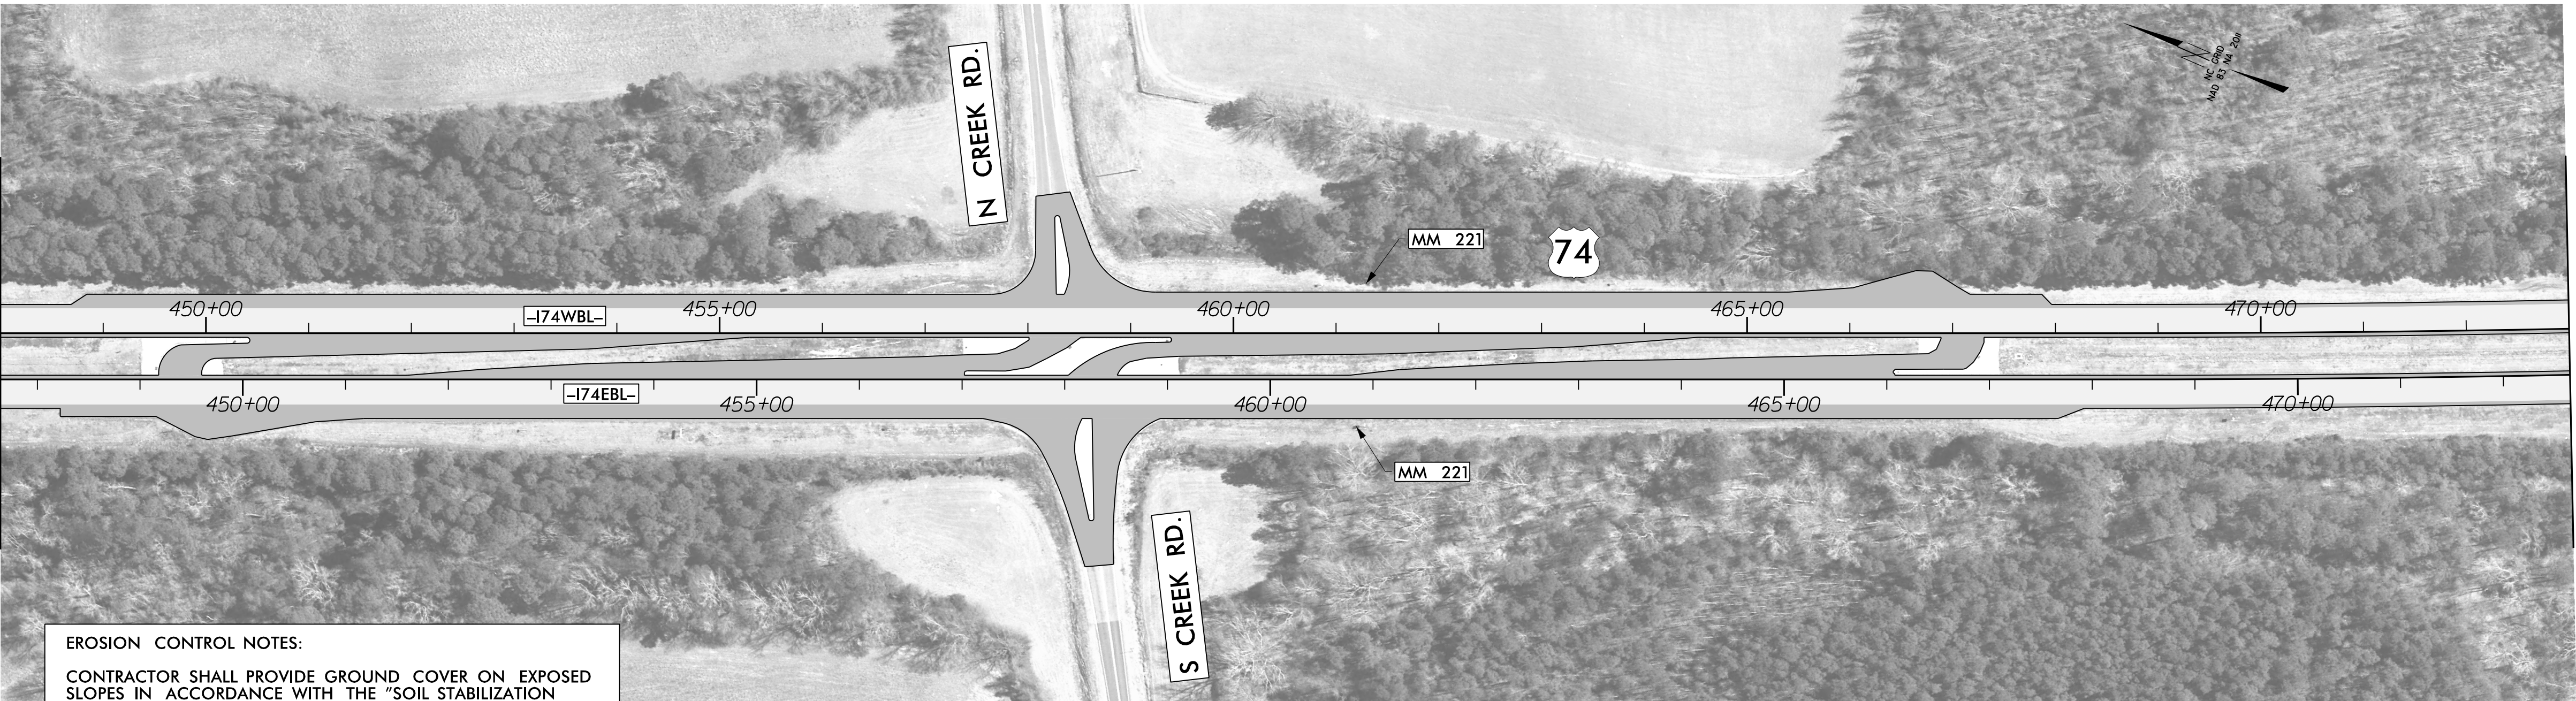


MATCHLINE THIS SHEET  
-I-74WBL- STA 473+00.00

EROSION CONTROL NOTES:

CONTRACTOR SHALL PROVIDE GROUND COVER ON EXPOSED SLOPES IN ACCORDANCE WITH THE "SOIL STABILIZATION TIMEFRAMES", SEE EC-1.

INSTALL EROSION CONTROL MEASURES IN ACCORDANCE WITH EROSION CONTROL DETAIL AND AS DIRECTED BY ENGINEER. SEE EC-2.

MATCHLINE THIS SHEET  
-I-74WBL- STA 473+00.00

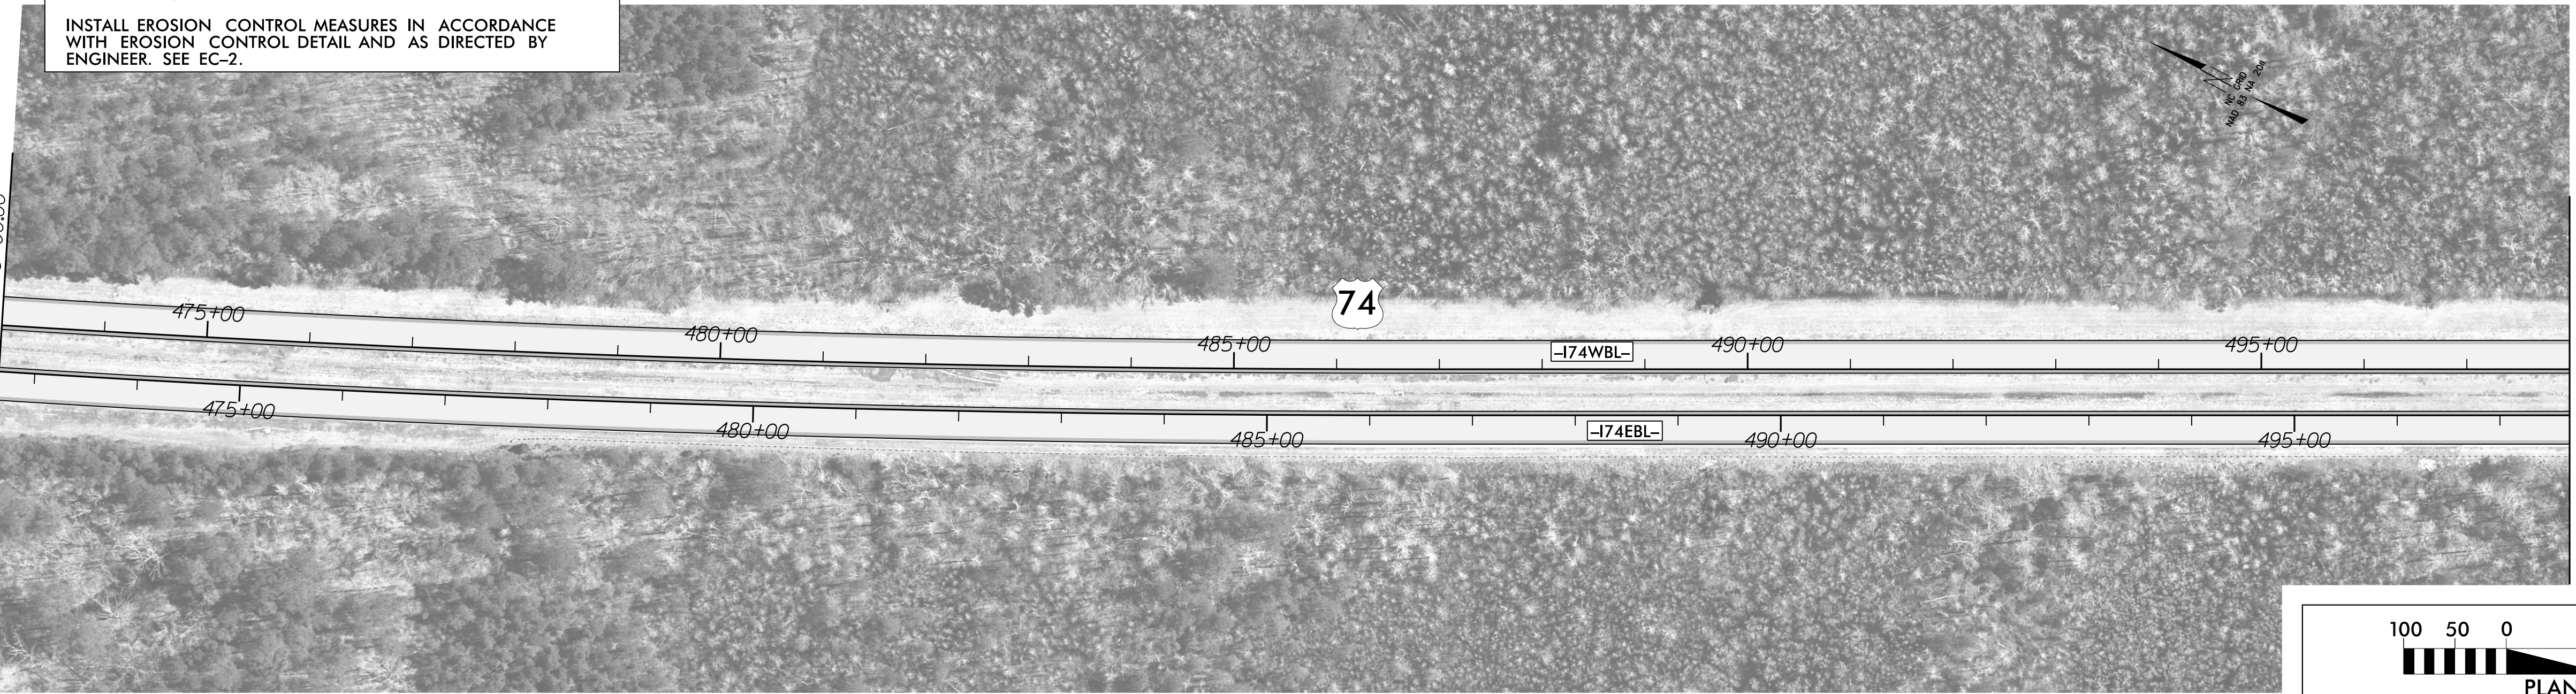

MATCHLINE SHEET 11  
-I-74WBL- STA 498+00.00

| PROJECT REFERENCE NO. | SHEET NO. |
|-----------------------|-----------|
| HI-0016               | 10        |



**Whitman, Requardt & Associates, LLP**  
1201 Edwards Mill Road, Suite 320, Raleigh, North Carolina 27606

