

5/14/99

ROADSIDE ENVIRONMENTAL PROJECT ENGINEER

LEVEL III CERTIFIED BY:
ALLISON THOMPSON, PE
CERTIFICATION NUMBER: 4282
ISSUED: MARCH 6, 2025

Dewberry



MI ENGINEERING
1011 SCHAUB DRIVE, SUITE 100
RALEIGH, NC 27606
(919) 851-6806
FIRM PE NUMBER: P-0671

Stantec

Stantec Consulting Services Inc.
801 Jones Franklin Road
Suite 300
Raleigh, NC 27606
Tel. (919) 851-6866
Fax. (919) 851-7024
www.stantec.com
License No. F-0672

PROJECT REFERENCE NO.

R-3300A

SHEET NO.

EC-13/CONST.13

R/W SHEET NO.

ROADWAY DESIGN
ENGINEER


HYDRAULICS
ENGINEER

NAD 83/NSRS 2007

100 x 19 x 3
1.5 inch Skimmer
with 1.25 inch
Orifice Diameter
7 ft. weir
ID 13.1

60 x 12 x 3
1.5 inch Skimmer
with 0.625 inch
Orifice Diameter
4 ft. weir
ID 13.2

* DO NOT BURY EQUALIZER PIPES
**PIPE TO BE CAMBERED AS DIRECT BY THE
ENGINEER -- SEE PROJECT SPECIAL PROVISION

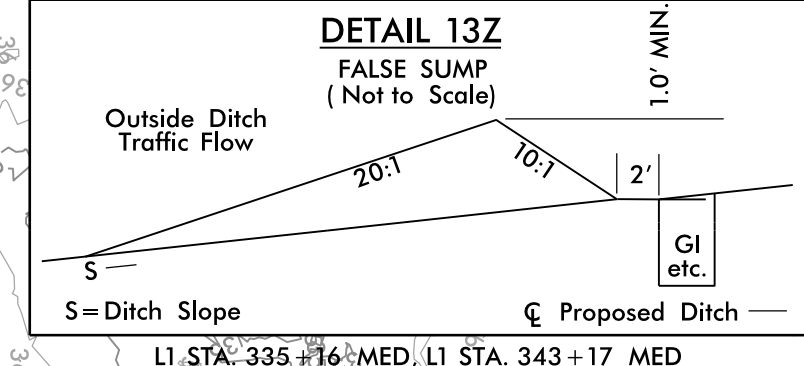

CLEARING AND GRUBBING
EROSION CONTROL FOR
CONSTRUCTION SHEET 13

NOTE:

PLACE TEMPORARY ROCK SEDIMENT DAMS TYPE - B
AND TEMPORARY ROCK SILT CHECKS TYPE - A AT
DRAINAGE OUTLETS.

SEE SHEET 45 FOR -L1- PROFILE
SEE SHEET 2B-1 FOR HORIZONTAL CURVE DATA

3/5/2025
Hydraulics\Environ\Control\Plans\R3300A_ec.psh.13.dgn






5/14/99

REVISIONS

REV. FEB 2024: REVISED PUE ON PARCEL 12. -STANTEC

3/5/2025

Hydraulics\Erosion Control\Plans\3300A_ec.psh.14.dgn

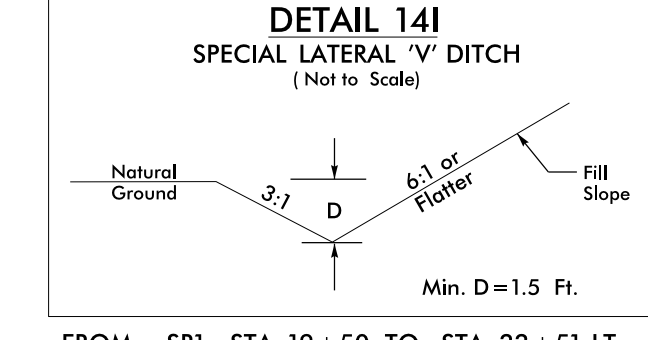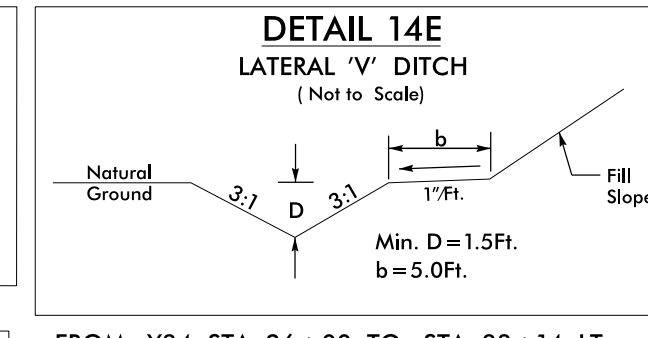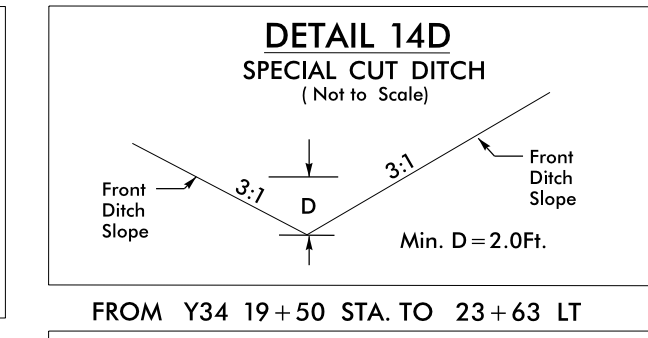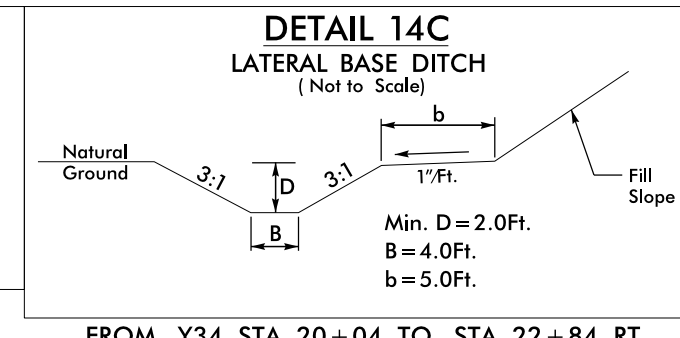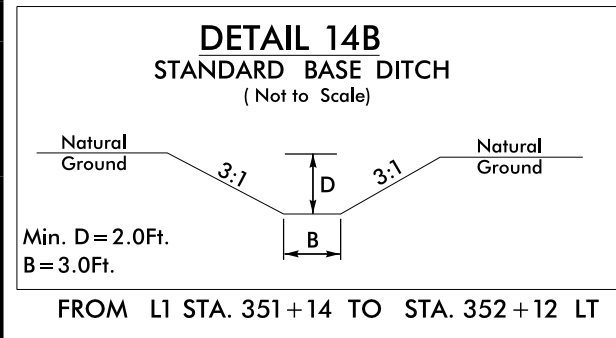

ROADSIDE ENVIRONMENTAL PROJECT ENGINEER

LEVEL III CERTIFIED BY:
ALLISON THOMPSON, PE
CERTIFICATION NUMBER: 4282
ISSUED: MARCH 6, 2025

Dewberry


2410 WYCLIFF ROAD
SUITE 410
RALEIGH, NC 27607
PHONE: 919.881.9939
NC COA No. F-0629

MI ENGINEERING
1011 SCHAUB DRIVE, SUITE 100
RALEIGH, NC 27606
(919) 851-6806
FIRM PE NUMBER: P-0671

Stantec


Stantec Consulting Services Inc.
801 Jones Franklin Road
Suite 300
Raleigh, NC 27606
Tel. (919) 851-6866
Fax. (919) 851-7024
www.stantec.com
License No. F-0672

PROJECT REFERENCE NO.		SHEET NO.
R-3300A		EC-14/CONST.14
RW SHEET NO.		HYDRAULICS ENGINEER
ROADWAY DESIGN ENGINEER		

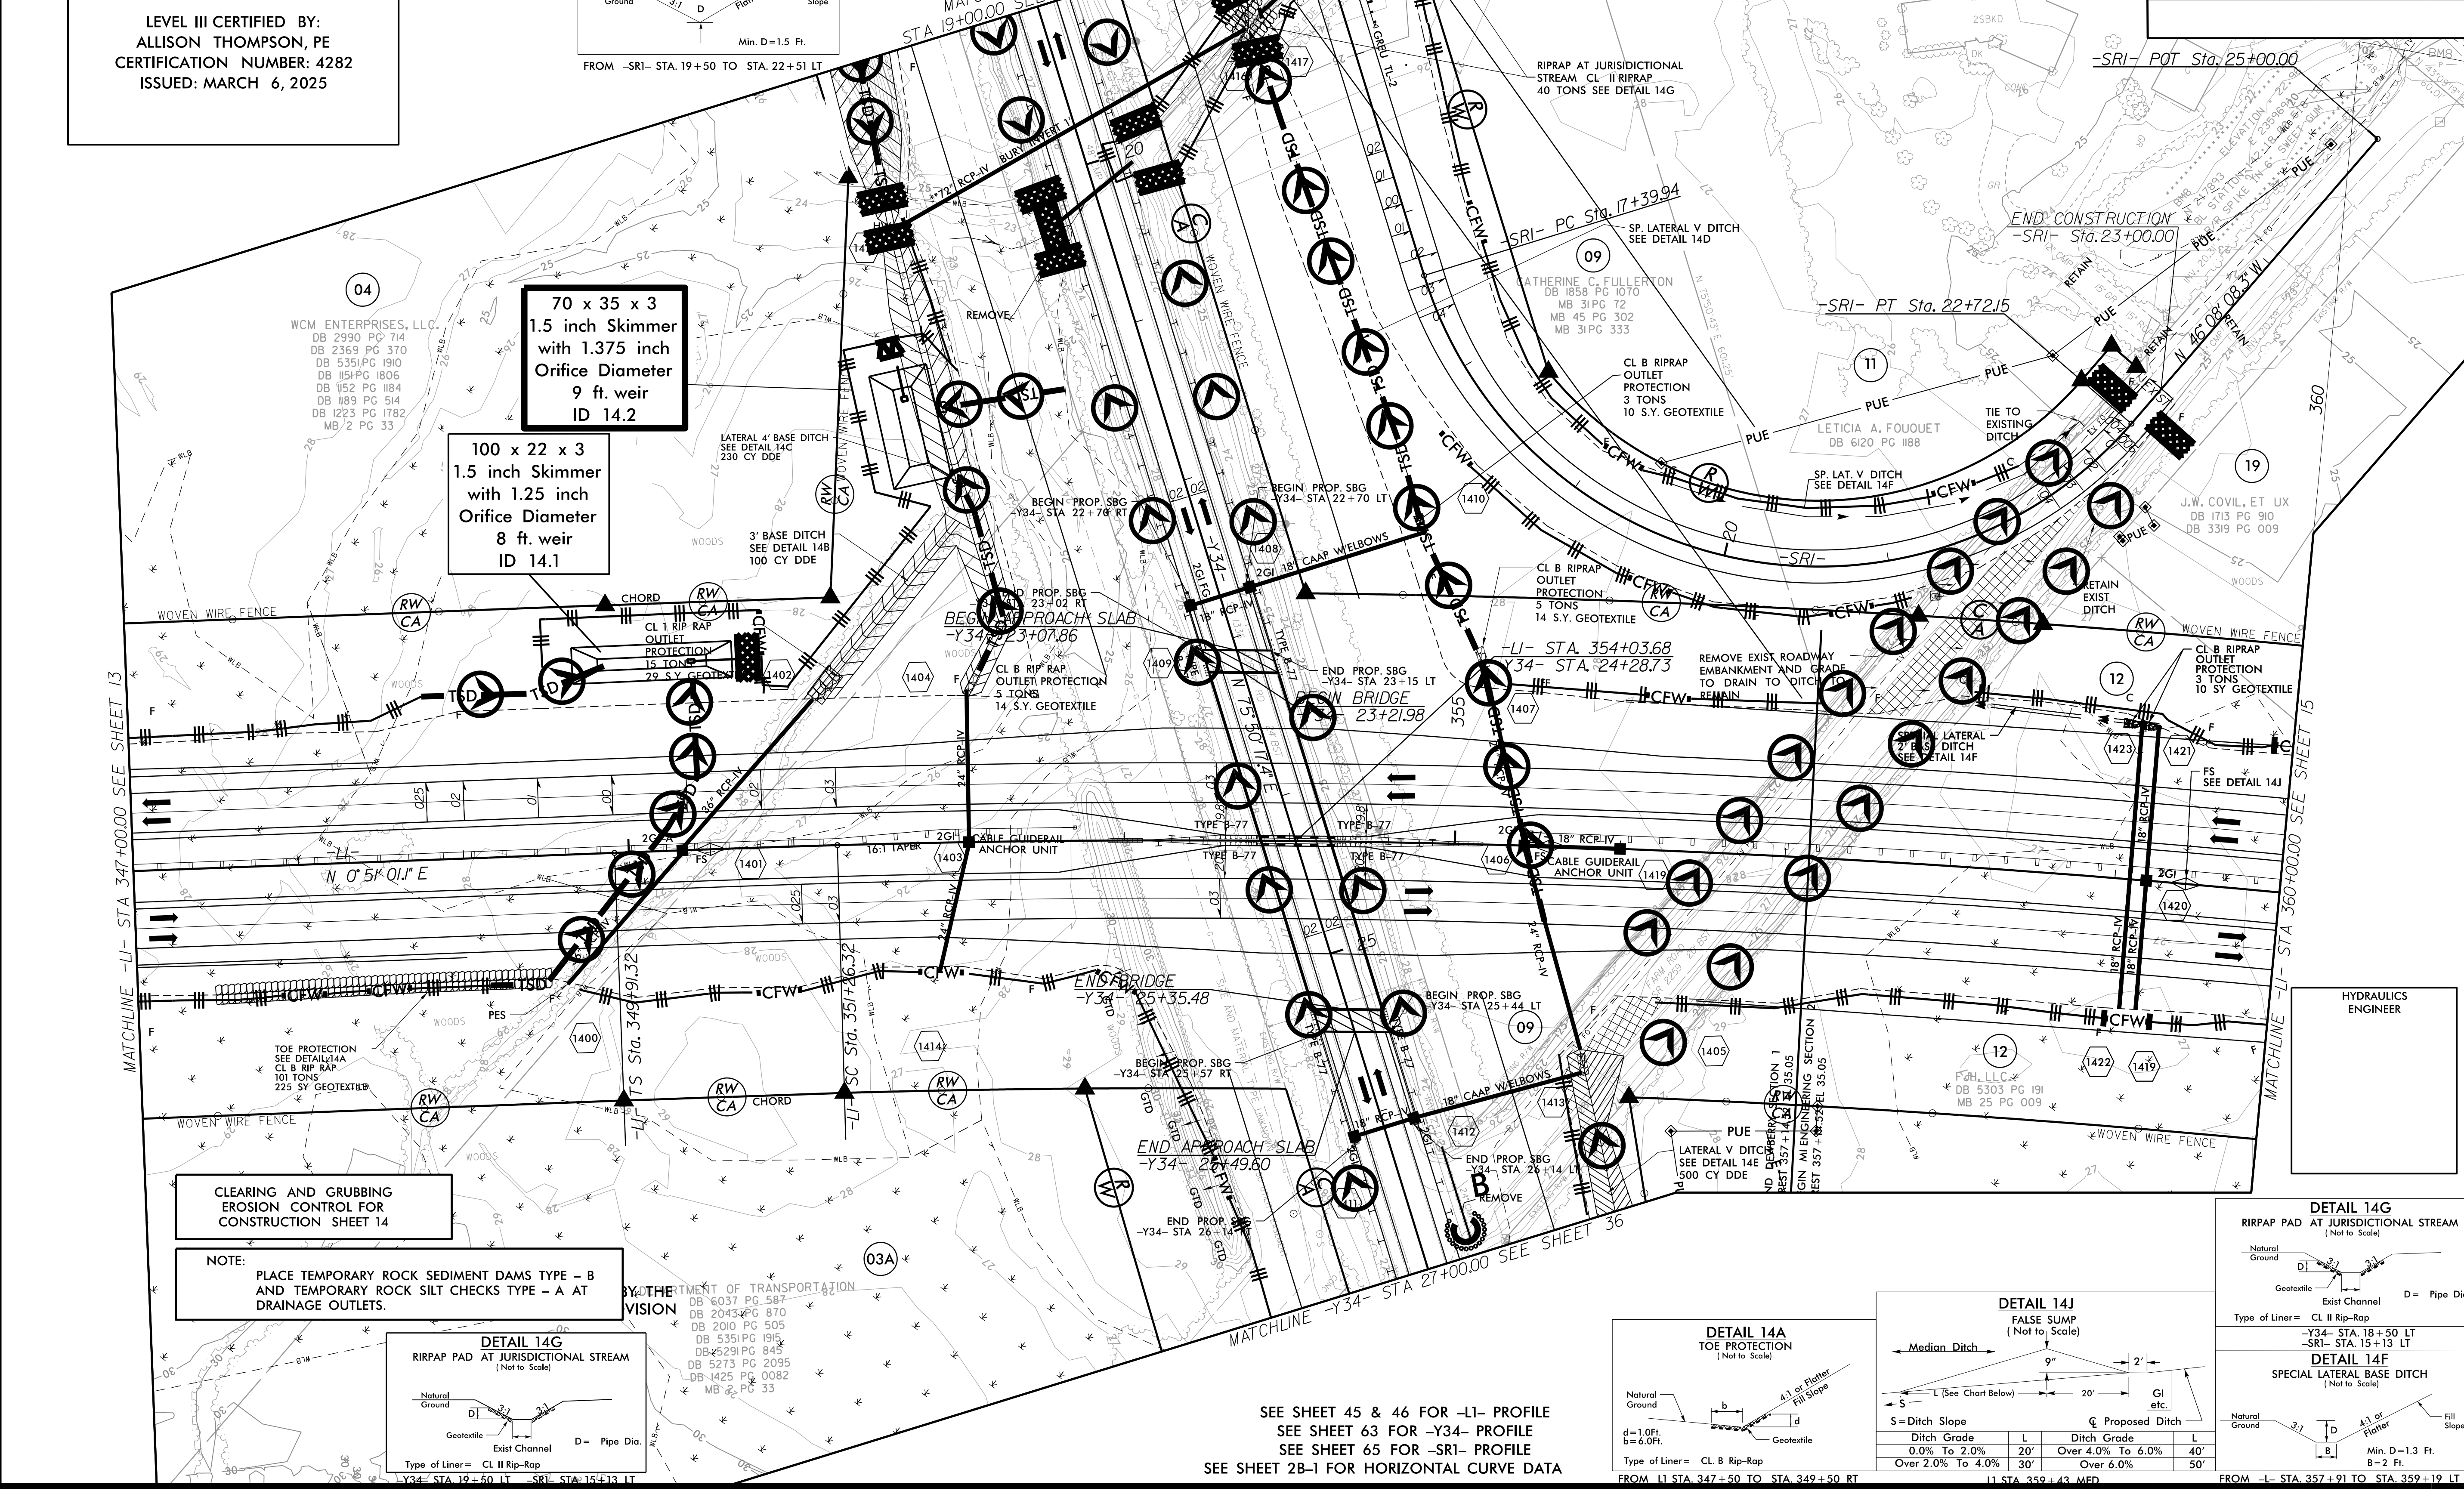


CLEARING AND GRUBBING
EROSION CONTROL FOR
CONSTRUCTION SHEET 14

NOTE:
PLACE TEMPORARY ROCK SEDIMENT DAMS TYPE - B
AND TEMPORARY ROCK SILT CHECKS TYPE - A AT
DRAINAGE OUTLETS.

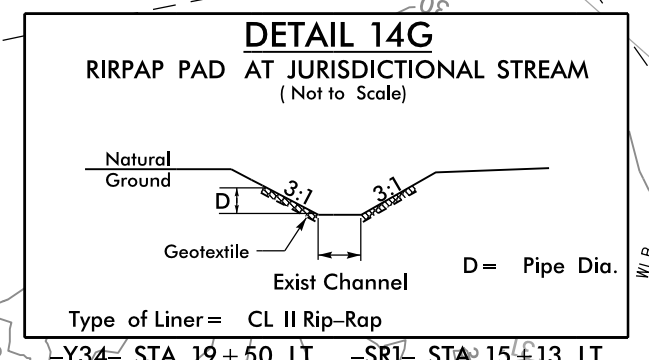



SEE SHEET 45 & 46 FOR -L1- PROFILE
SEE SHEET 63 FOR -Y34- PROFILE
SEE SHEET 65 FOR -SRI- PROFILE
SEE SHEET 28-1 FOR HORIZONTAL CURVE DATA

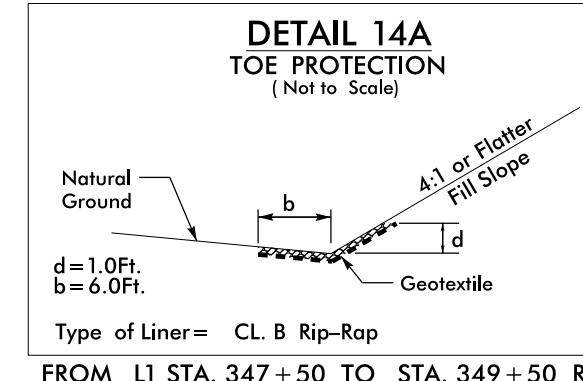

DETAIL 14J
FALSE SUMP
(Not to Scale)

Type of Liner = CL II Rip-Rap

FROM L1 STA. 357+91 TO STA. 359+19 LT

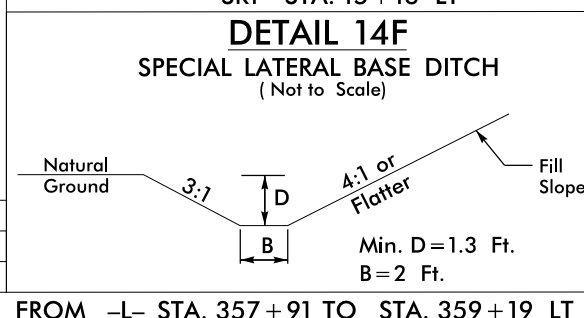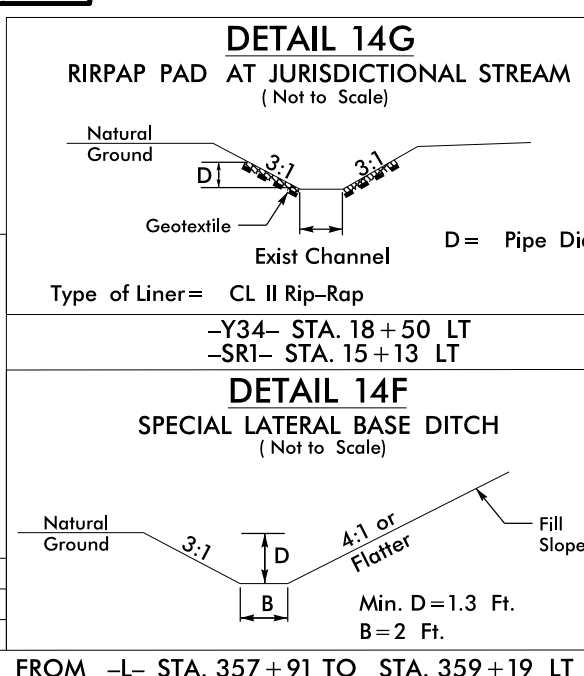



CULVERT CONSTRUCTION SEQUENCE STA. 15 + 35 –SR1–

72" RCP

(NOT TO SCALE)

PROJECT REFERENCE NO.	SHEET NO.
R-3300A	EC-14A/CONST.14A
R/W SHEET NO.	
ROADWAY DESIGN ENGINEER	HYDRAULICS ENGINEER

1. CONSTRUCT STILLING BASIN PER NCDOT DWG 1630.04 AT SIZE SPECIFIED.
2. CONSTRUCT TEMPORARY DIVERSION CHANNEL WITH LINER.
3. CONSTRUCT IMPERVIOUS DIKE UPSTREAM AND DOWNSTREAM
4. DIVERT FLOW THROUGH TEMPORARY DIVERSION CHANNEL.
5. CONSTRUCT PROPOSED CULVERT.
6. CONSTRUCT WINGWALLS, INLET AND OUTLET CHANNEL.
7. REMOVE IMPERVIOUS DIKES, ALLOWING FLOW THROUGH PROPOSED CULVERT.
8. FILL TEMPORARY DIVERSION CHANNEL FROM UPSTREAM END.
9. REMOVE STILLING BASIN.
10. CONSTRUCT ROADWAY.

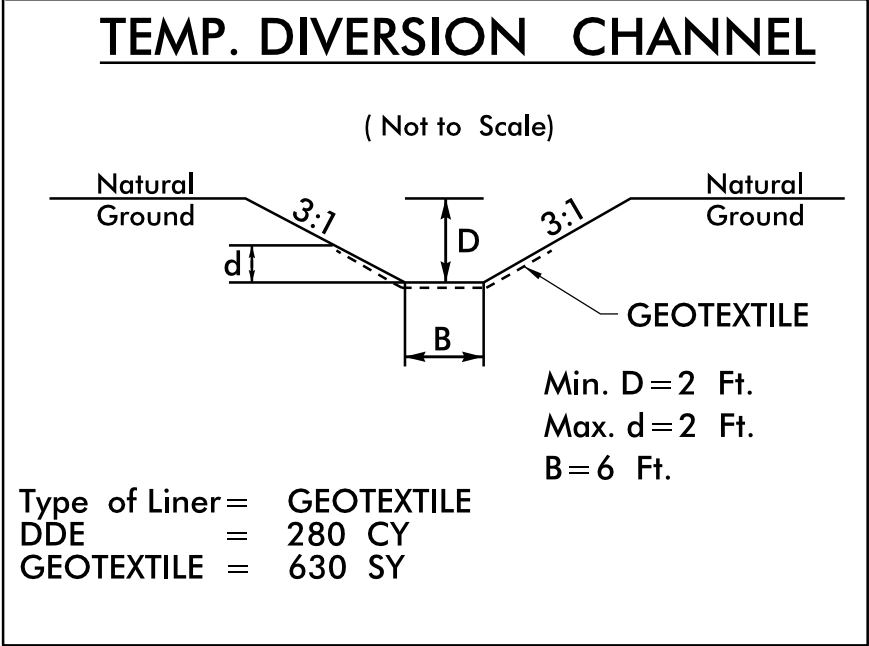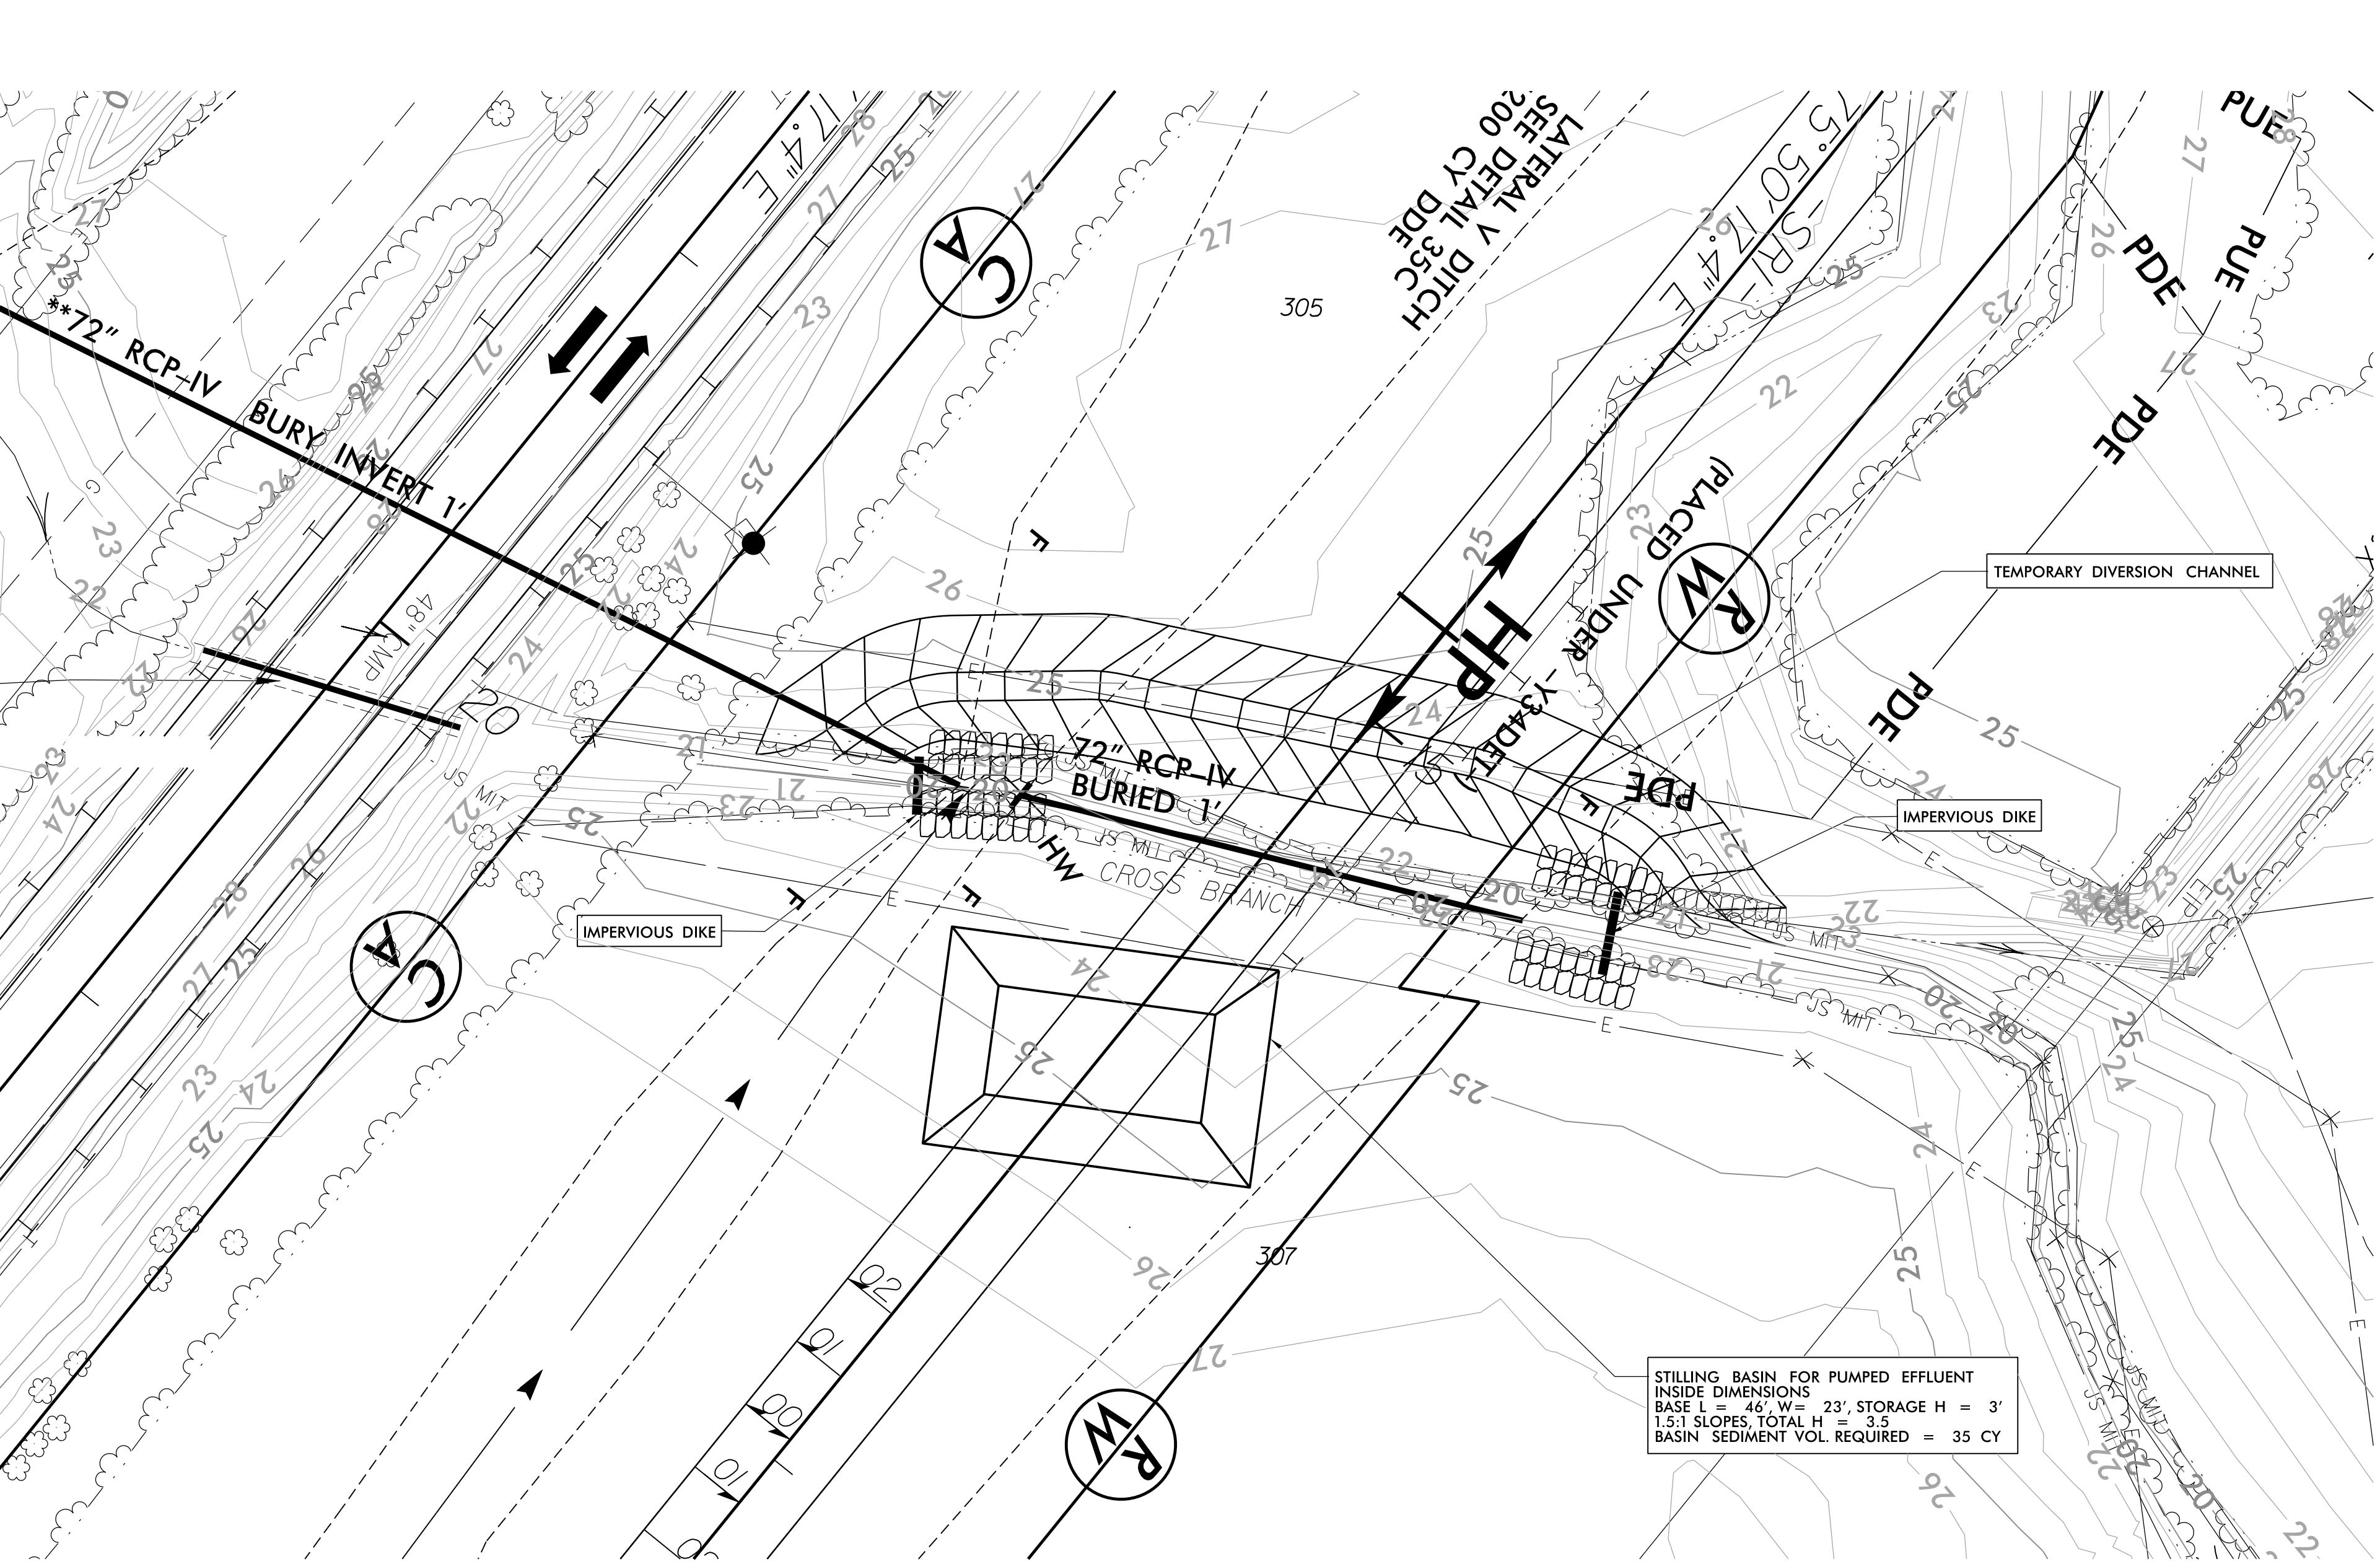

ROADSIDE ENVIRONMENTAL PROJECT ENGINEER

LEVEL III CERTIFIED BY:
ALLISON THOMPSON, PE
CERTIFICATION NUMBER: 4282
ISSUED: MARCH 6, 2025



2410 WYCLIFF ROAD
SUITE 410
RALEIGH, NC 27607
PHONE: 919.881.9199
NC CDA No. F-0929



Stantec Consulting Services Inc.
801 Jones Franklin Road
Suite 300
Raleigh, NC 27606
Tel. (919) 851-6866
Fax. (919) 851-7024
www.stantec.com
License No. F-0672

PROJECT REFERENCE NO.

R-3300A

SHEET NO.

EC-15/CONST.15

R/W SHEET NO.

ROADSIDE ENVIRONMENTAL PROJECT ENGINEER

LEVEL III CERTIFIED BY:
KAREN HEFNER, PE
CERTIFICATION NUMBER: 3824
ISSUED: MARCH 6, 2025





MI ENGINEERING
1011 SCHAUB DRIVE, SUITE 100
RALEIGH, NC 27606
(919) 851-6606
FIRM PE NUMBER: P-0671


CLEARING AND GRUBBING
EROSION CONTROL FOR
CONSTRUCTION SHEET 15

NOTE:
PLACE TEMPORARY ROCK SEDIMENT DAMS TYPE - B
AND TEMPORARY ROCK SILT CHECKS TYPE - A AT
DRAINAGE OUTLETS.


NAD 83/NSRS 2007

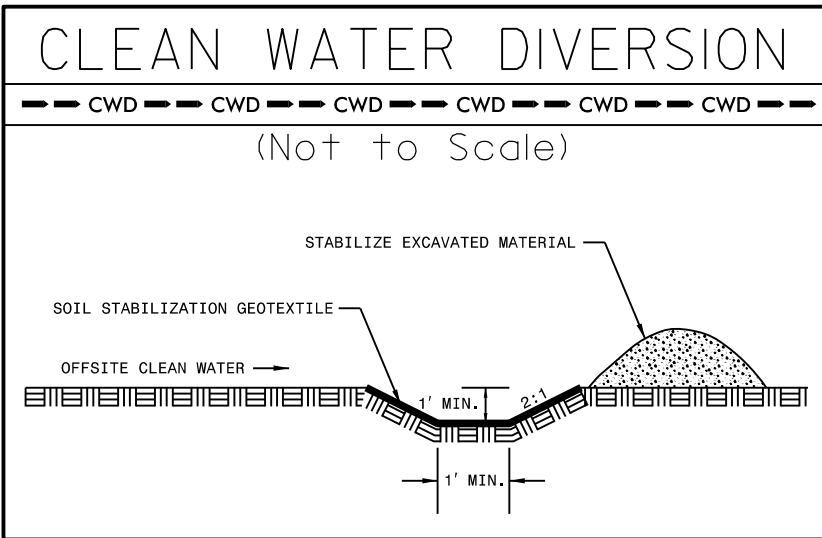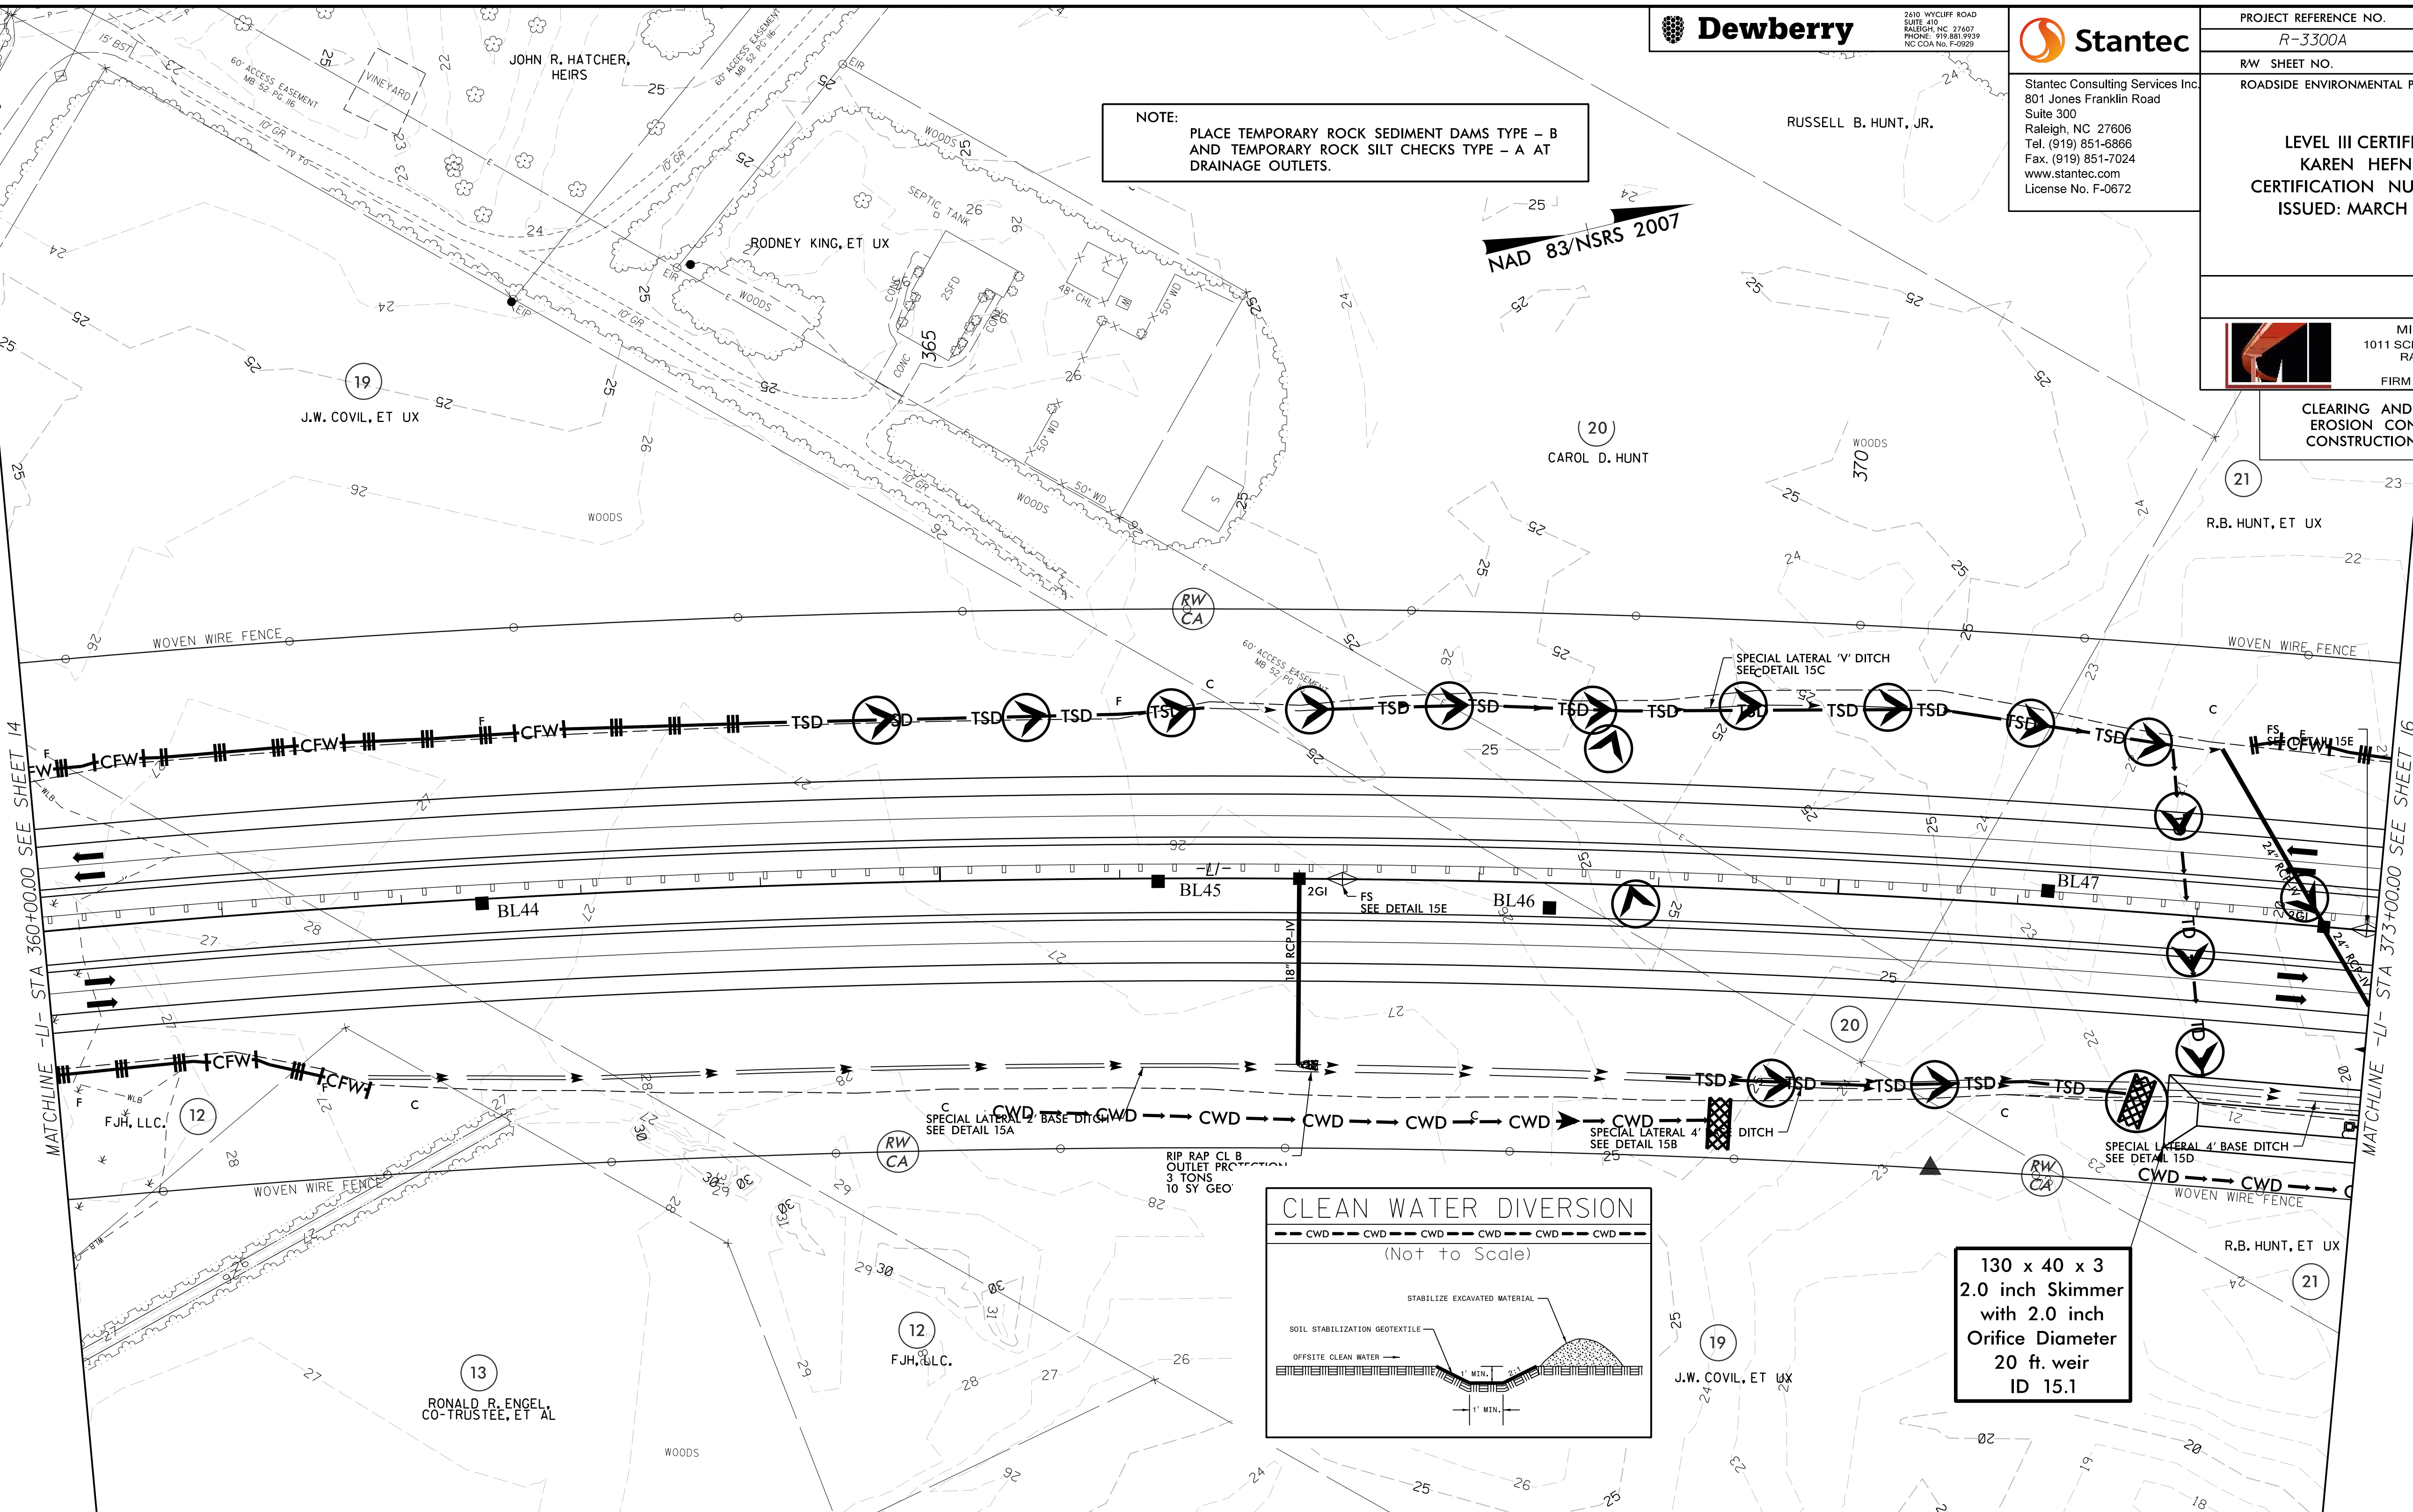


130 x 40 x 3
2.0 inch Skimmer
with 2.0 inch
Orifice Diameter
20 ft. weir
ID 15.1

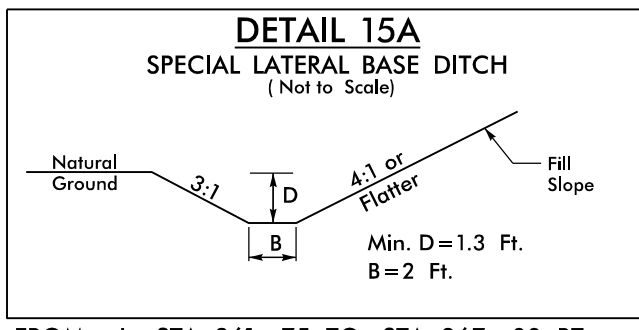


FROM -L- STA. 361+75 TO STA. 367+00 RT.

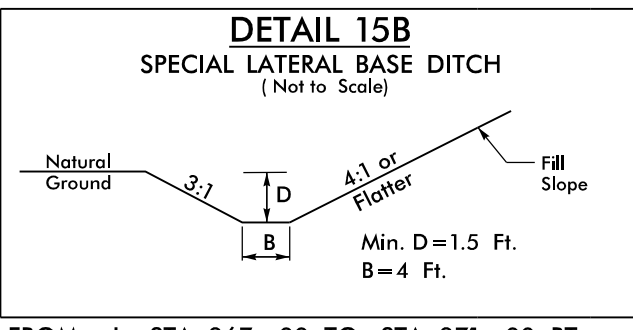


FROM -L- STA. 367+00 TO STA. 371+00 RT.

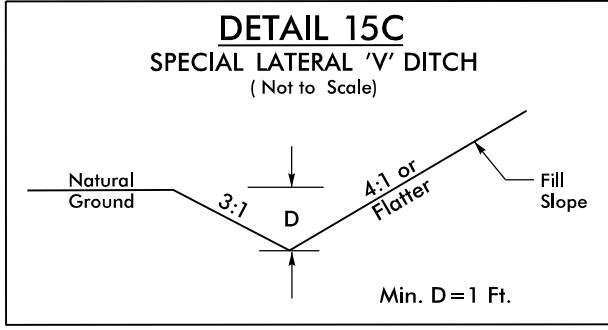


FROM -L- STA. 366+50 TO STA. 372+07 LT.

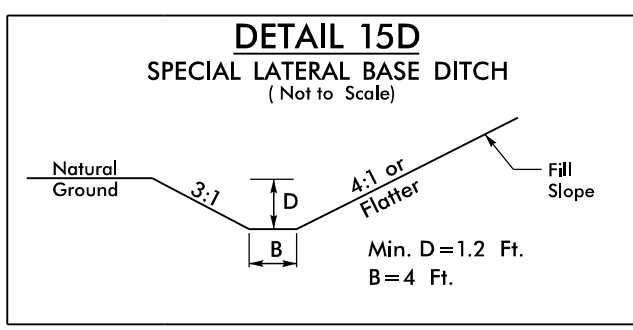

FROM -L- STA. 371+00 TO STA. 373+33 RT.

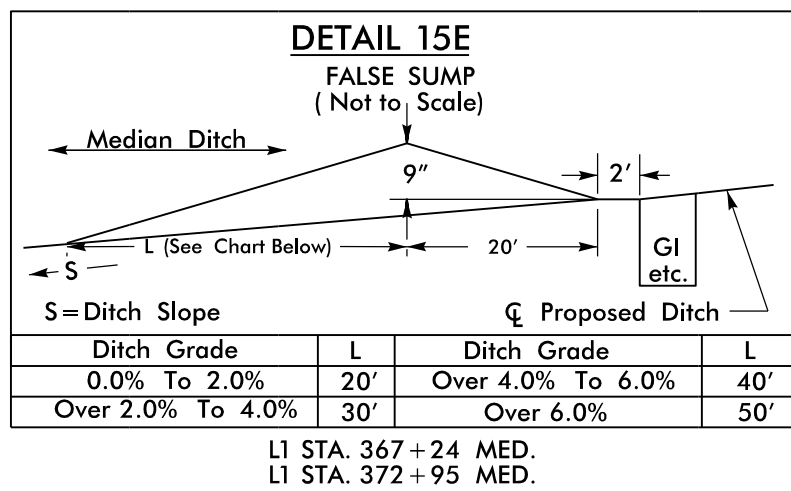

SEE SHEET 46 FOR -L1- PROFILE

 


Stantec Consulting Services Inc.
801 Jones Franklin Road
Suite 300
Raleigh, NC 27606
Tel. (919) 851-6866
Fax. (919) 851-7024
www.stantec.com
License No. F-0672

ROADSIDE ENVIRONMENTAL PROJECT ENGINEER

LEVEL III CERTIFIED BY:
KAREN HEFNER, PE
CERTIFICATION NUMBER: 3824
ISSUED: MARCH 6, 2025




MI ENGINEERING
1011 SCHAUB DRIVE, SUITE 100
RALEIGH, NC 27606
(919) 851-6606
FIRM PE NUMBER : P-0671





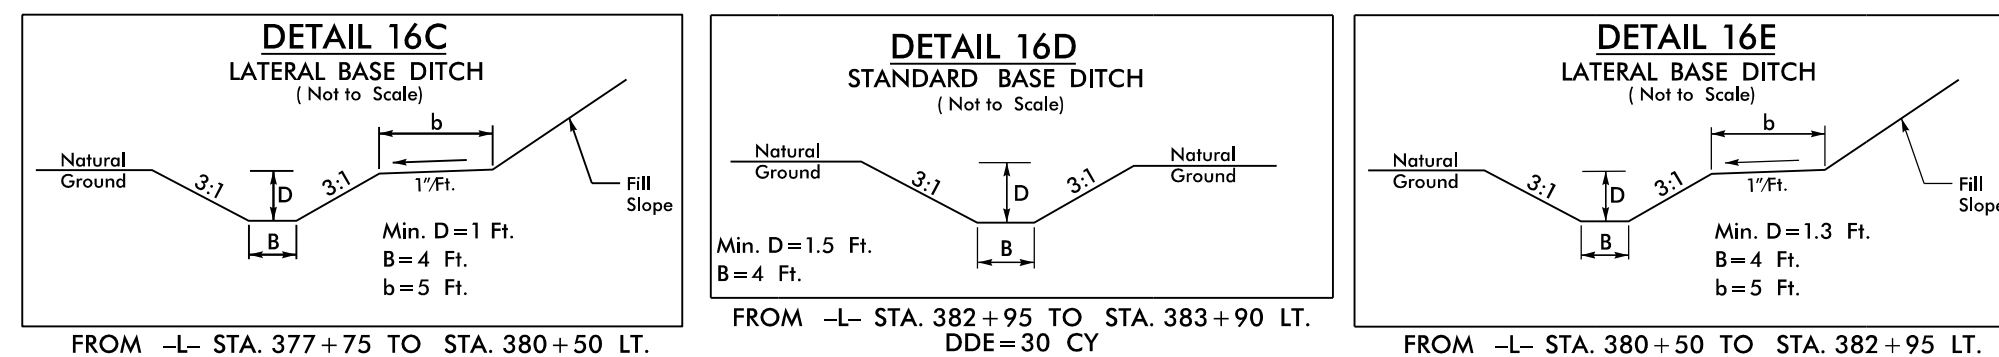
CLEARING AND GRUBBING
EROSION CONTROL FOR
CONSTRUCTION SHEET 16

INSTALL PIPE(S) IN JURISDICTIONAL AREAS WITHOUT IMPACTING STREAM UNTIL
AREA STABILIZED AND ACCORDING TO NCDOT BEST MANAGEMENT
PRACTICES FOR CONSTRUCTION AND MAINTENANCE ACTIVITIES MANUAL.

NOTE: PLACE TEMPORARY R
AND TEMPORARY RO
DRAINAGE OUTLETS.

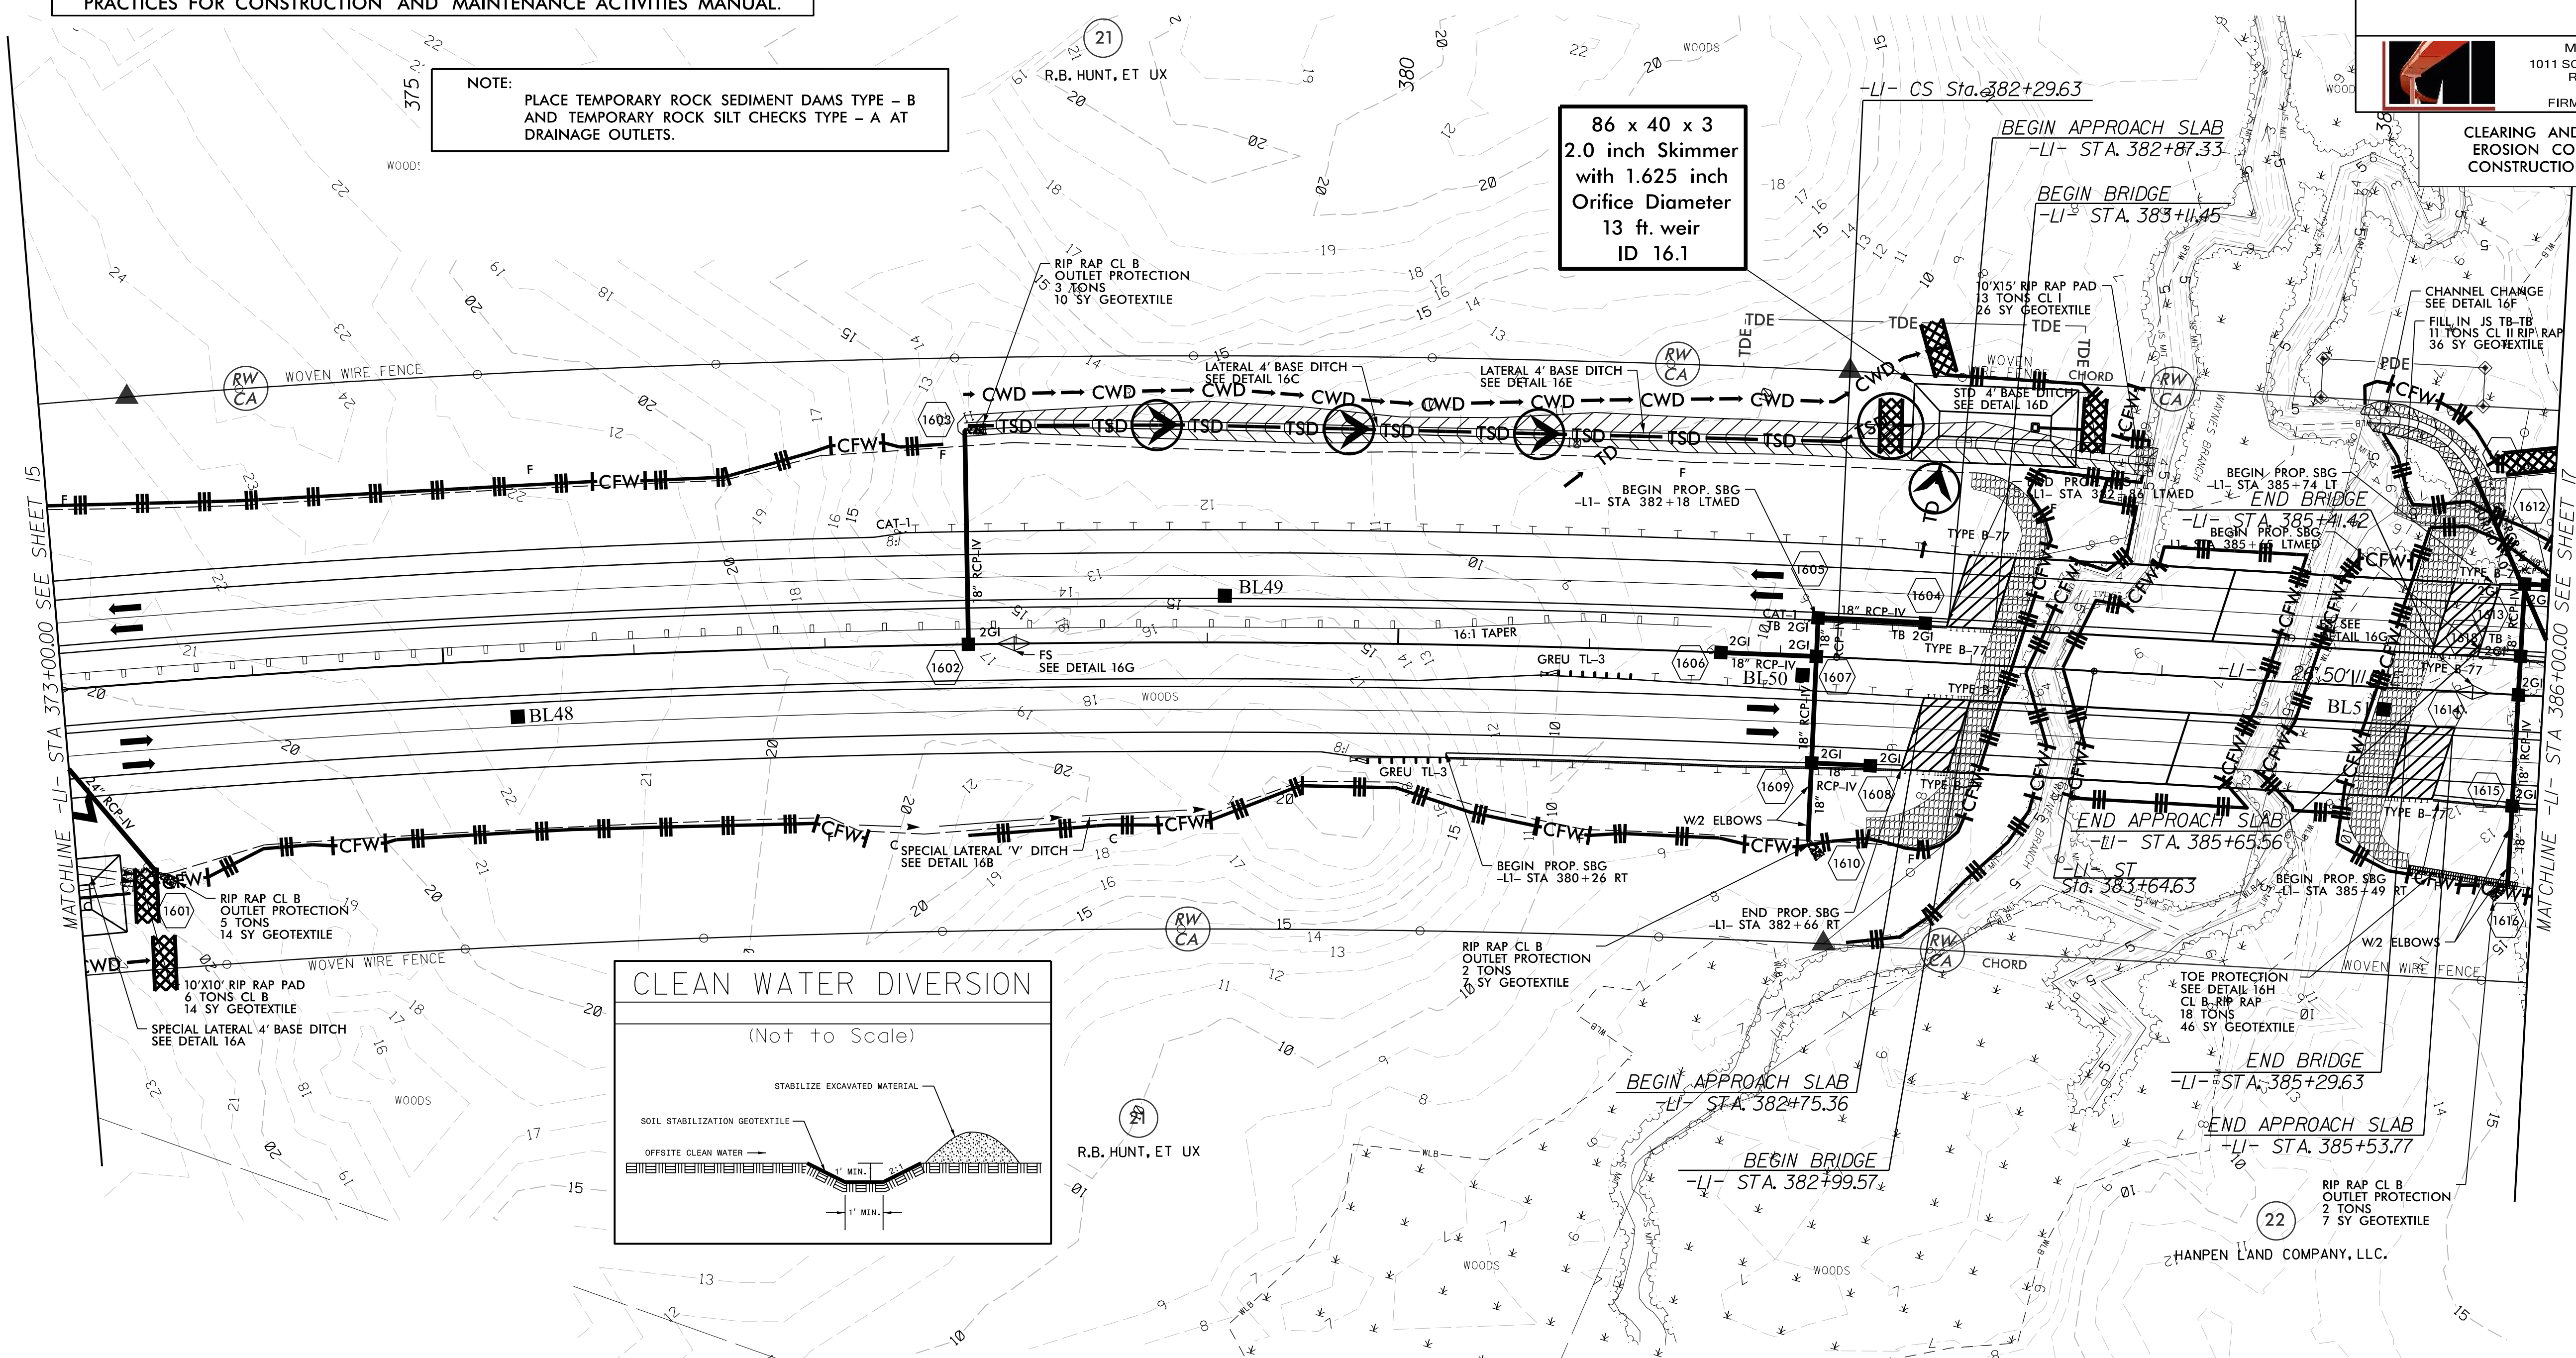

** PIPE TO BE CAMBERED AS DIRECT BY THE
ENGINEER - SEE PROJECT SPECIAL PROVISION

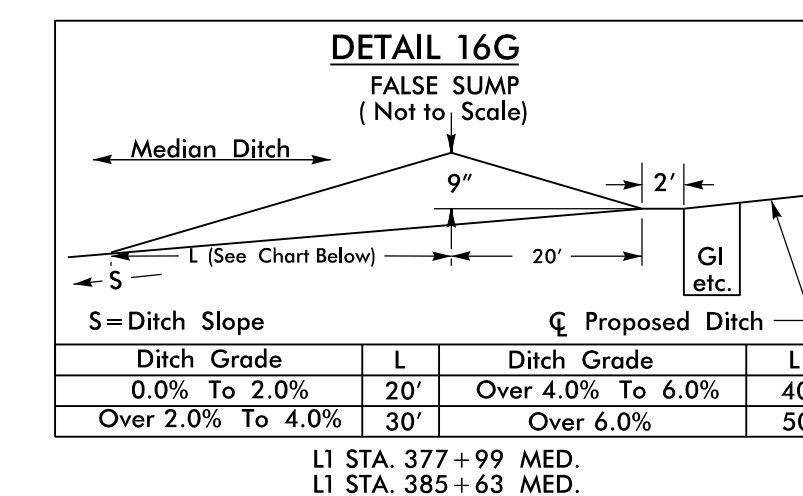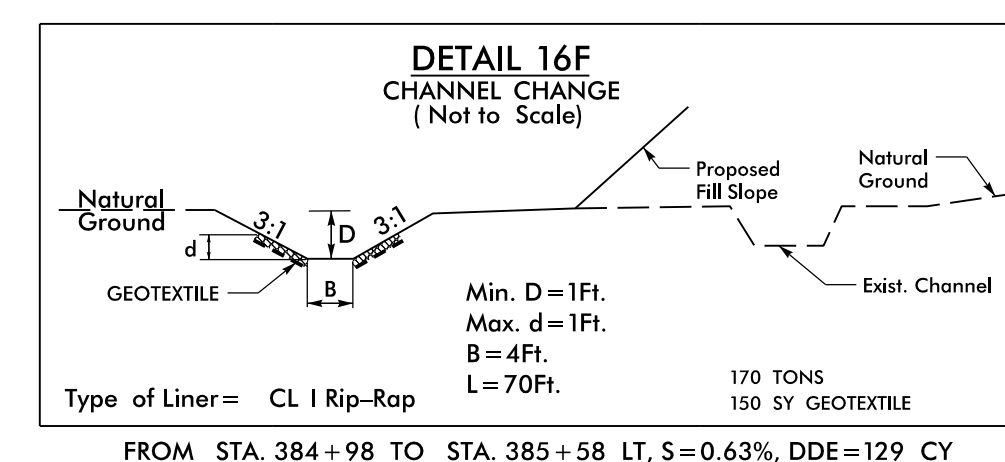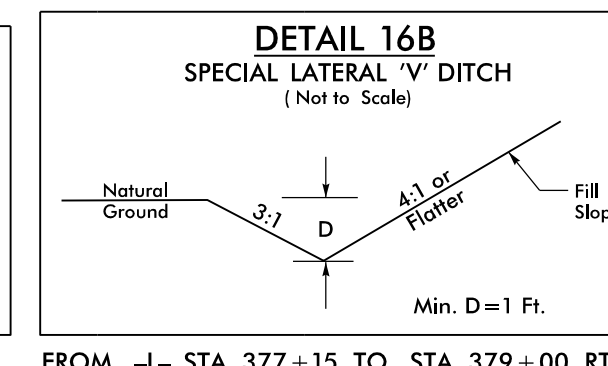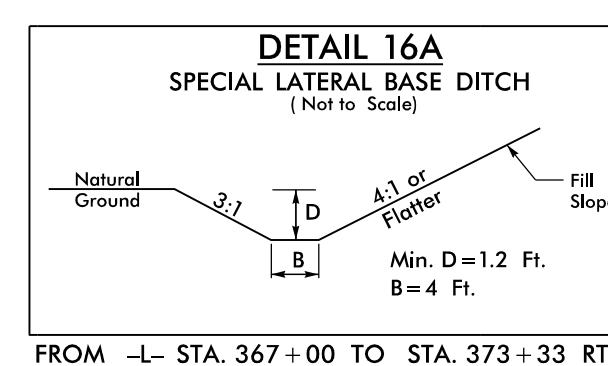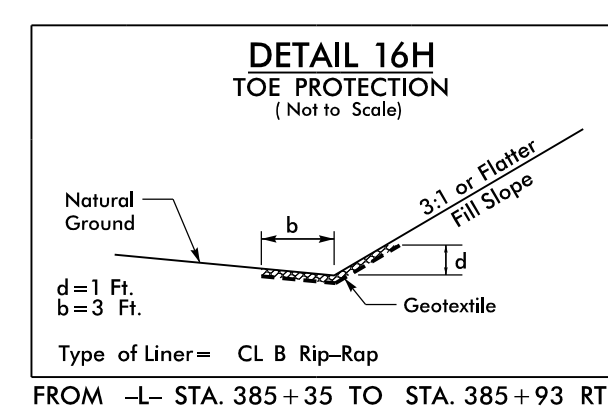

SEE SHEETS 46 & 47 FOR -L1- PROFILE


3/6/2025
R:\Version Control\CADD\3300A_EC_psh_16.C&G.dgn
MI ENGINEERING, RALEIGH NC




NOTE:

PLACE TEMPORARY ROCK SEDIMENT DAMS TYPE - B
AND TEMPORARY ROCK SILT CHECKS TYPE - A AT
DRAINAGE OUTLETS.


NAD 83/NSRS 2007

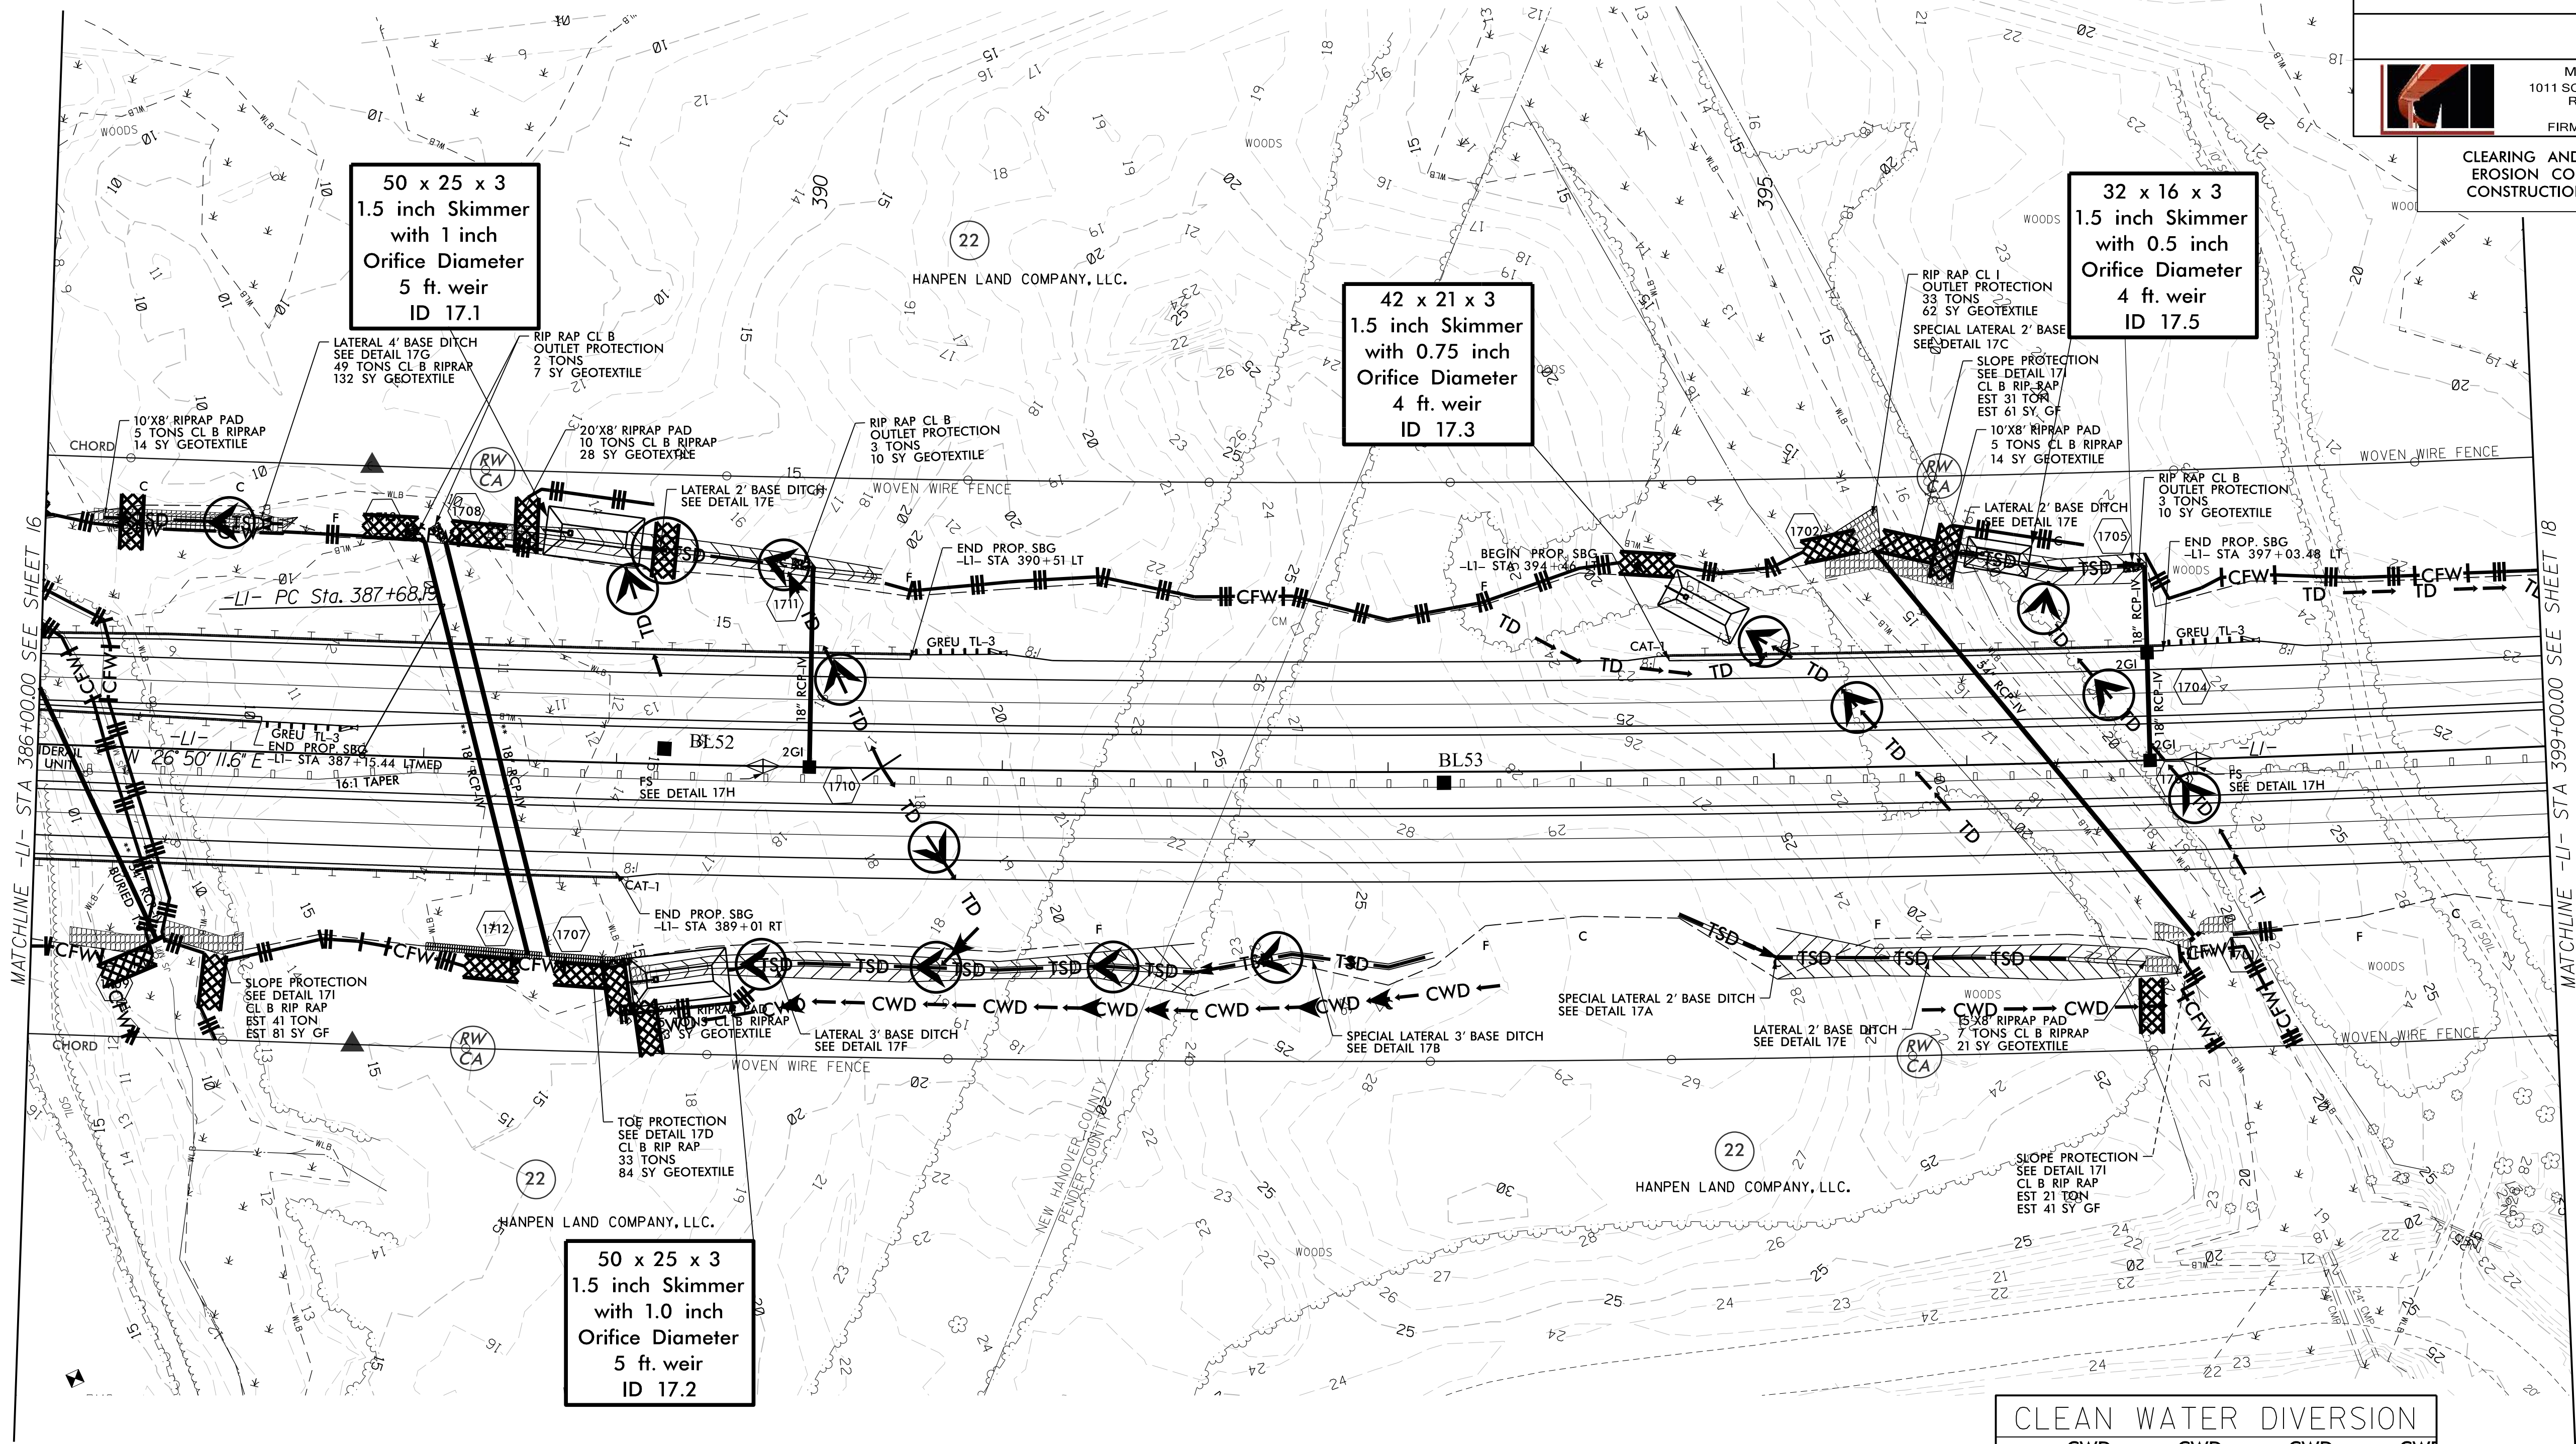



** PIPE TO BE CAMBERED AS DIRECT BY THE
ENGINEER - SEE PROJECT SPECIAL PROVISION

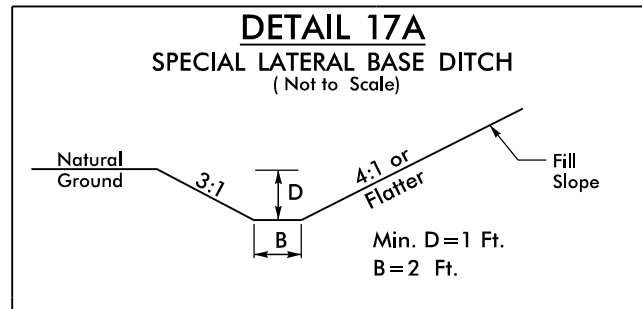

FROM -L- STA. 394+50 TO STA. 395+50 RT

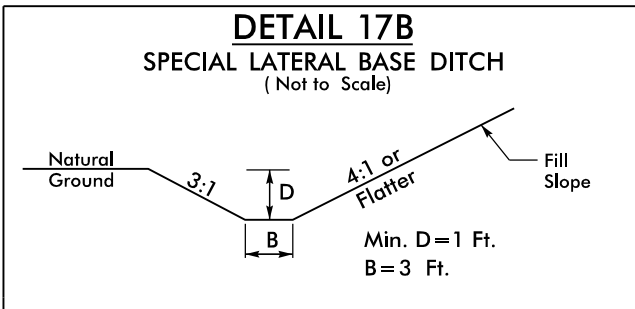


FROM -L- STA. 392+00 TO STA. 393+23 RT.

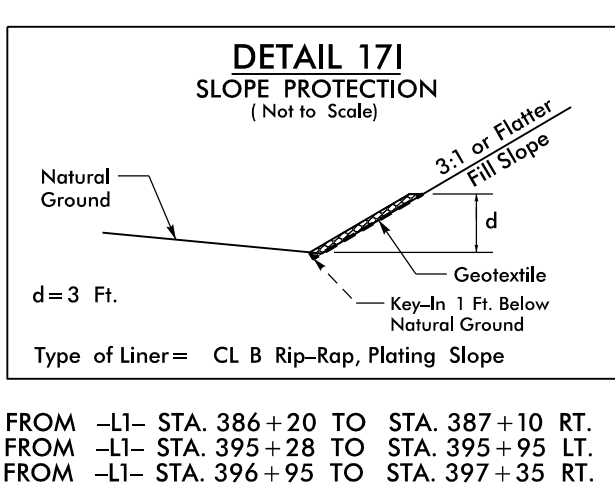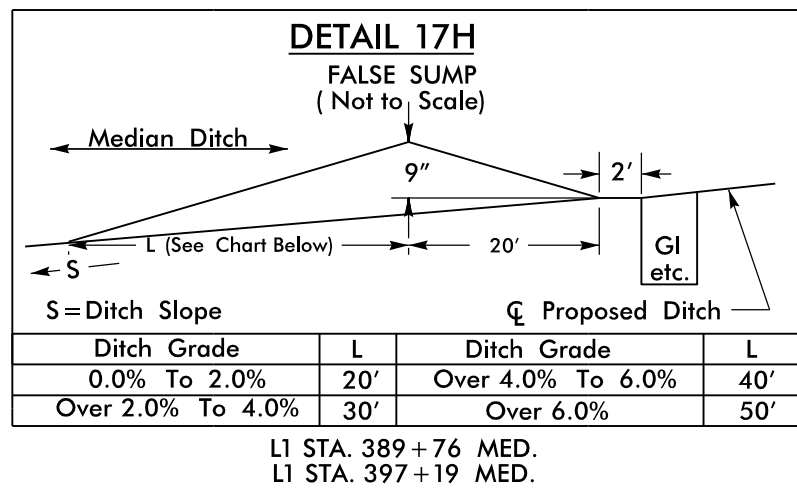


CLEAN WATER DIVERSION






→ CWD → CWD → CWD → CWD
(Not to Scale)

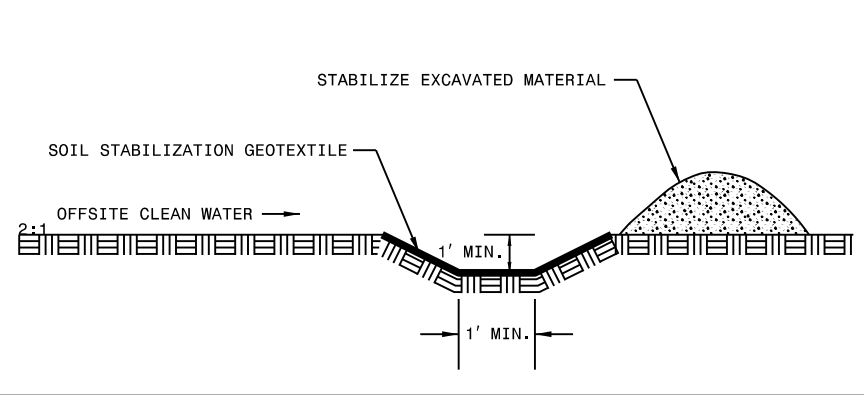

SEE SHEET 47 FOR -L1- PROFILE

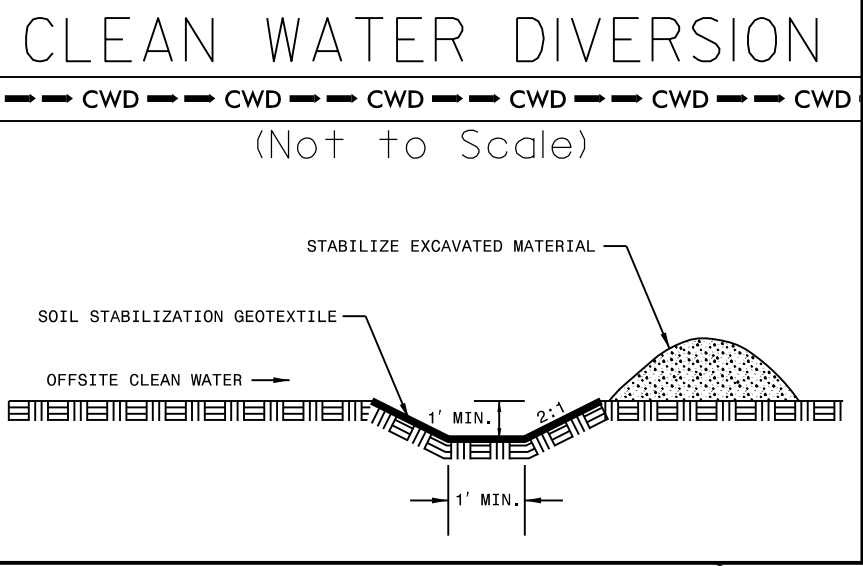

NOTE:
PLACE TEMPORARY ROCK SEDIMENT DAMS TYPE - B
AND TEMPORARY ROCK SILT CHECKS TYPE - A AT
DRAINAGE OUTLETS.

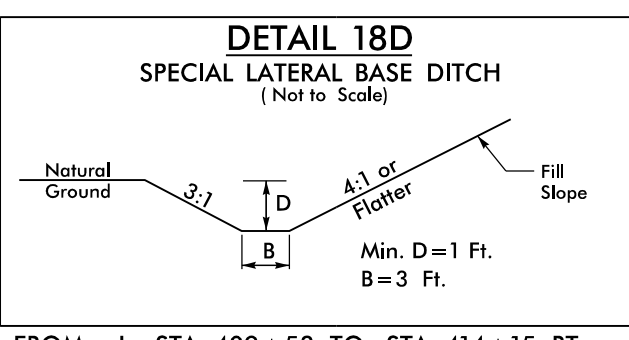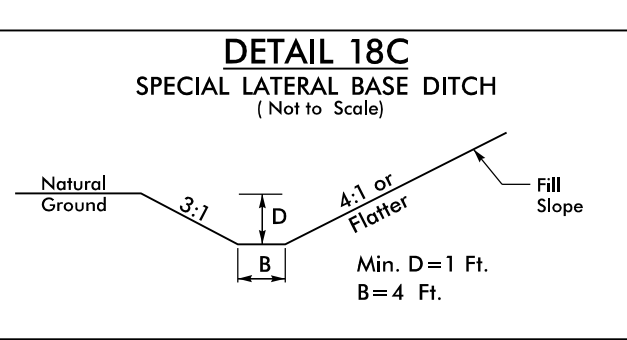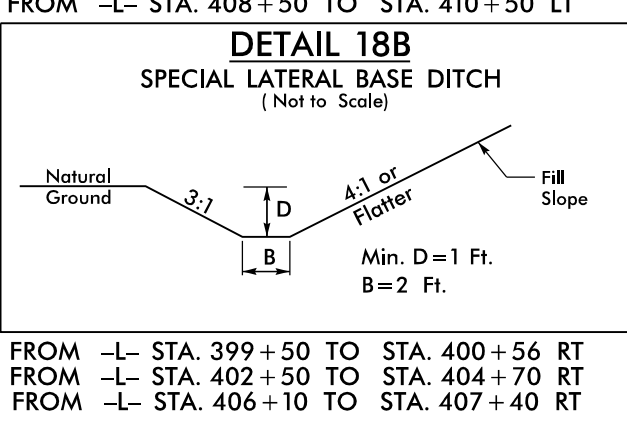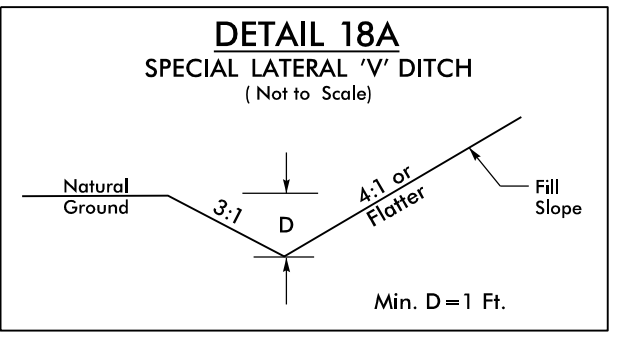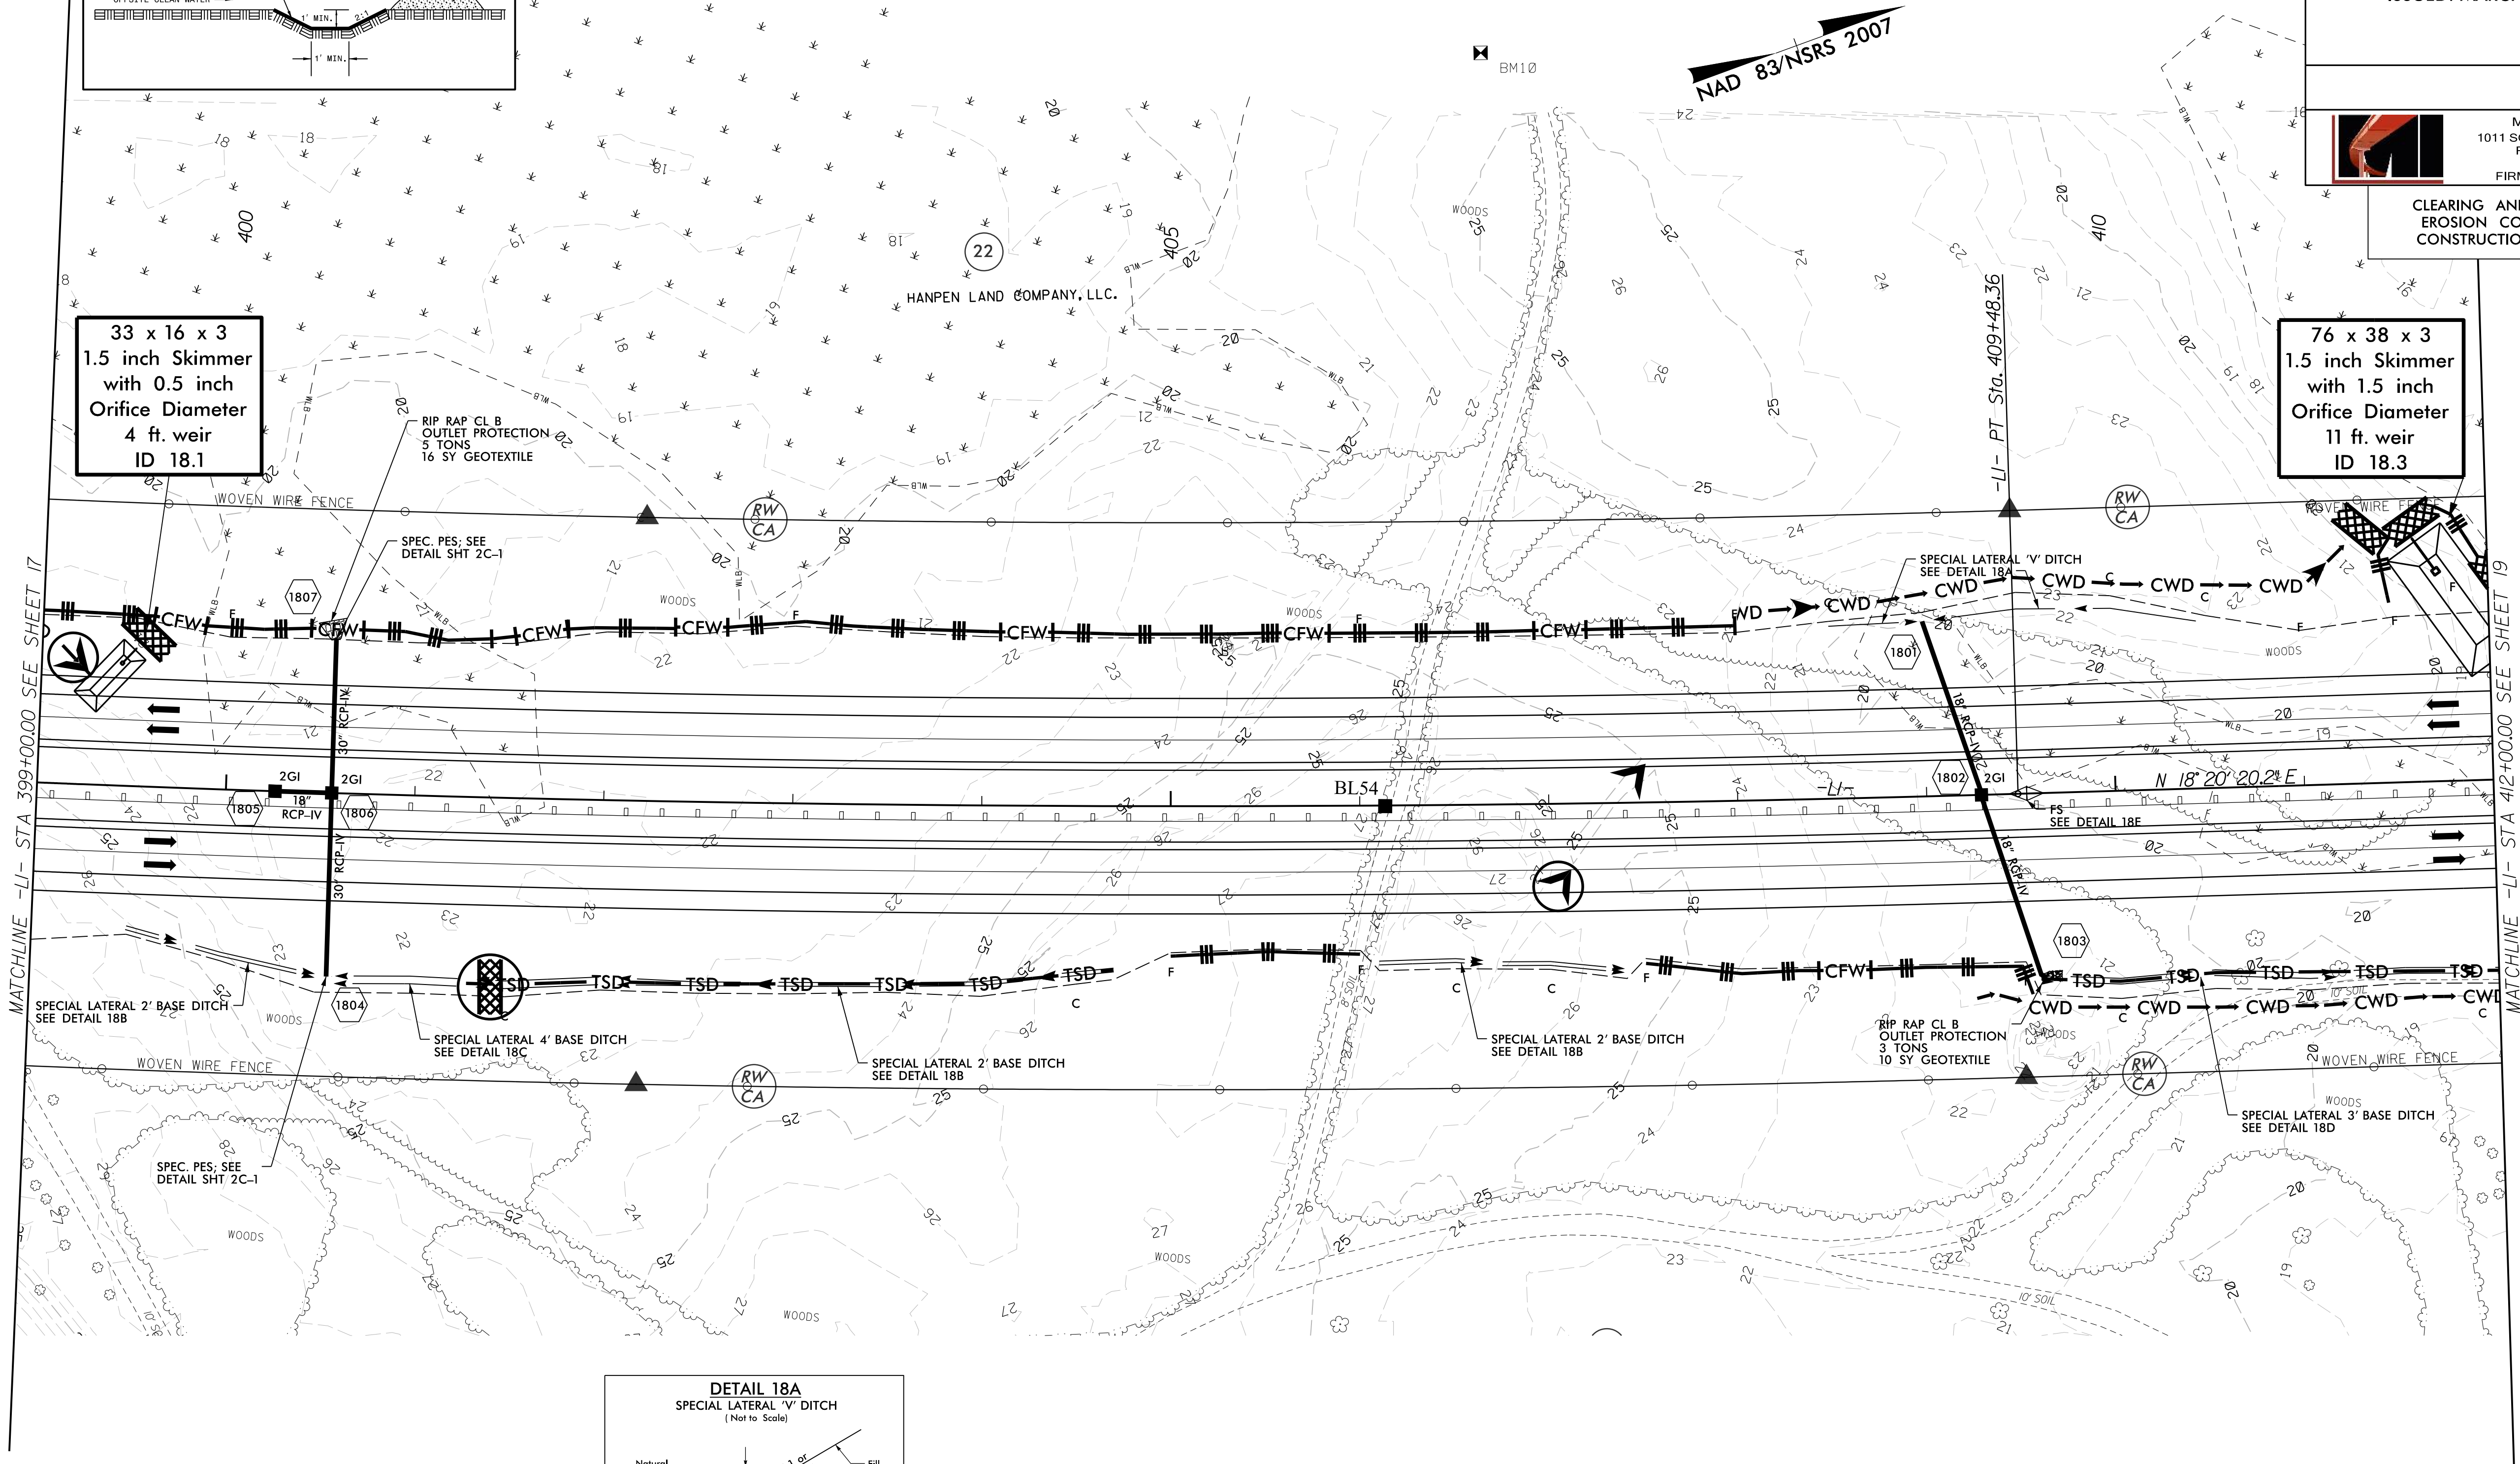

DETAIL 18E
FALSE SUMP
(Not to Scale)





Diagram showing the cross-section of a False Sump. It illustrates the ditch profile with a 3:1 slope, a 4:1 or flatter slope, and a minimum depth of 1 foot. The ditch width is specified as B=3 Ft.

S=Ditch Slope		Q=Proposed Ditch	
Ditch Grade	L	Ditch Grade	L
0.0% To 2.0%	20'	Over 4.0% To 6.0%	40'
Over 2.0% To 4.0%	30'	Over 6.0%	50'

L1 STA. 409+53 MED.

SEE SHEETS 47 & 48 FOR -L1- PROFILE

NOTE:
PLACE TEMPORARY ROCK SEDIMENT DAMS TYPE - B
AND TEMPORARY ROCK SILT CHECKS TYPE - A AT
DRAINAGE OUTLETS.

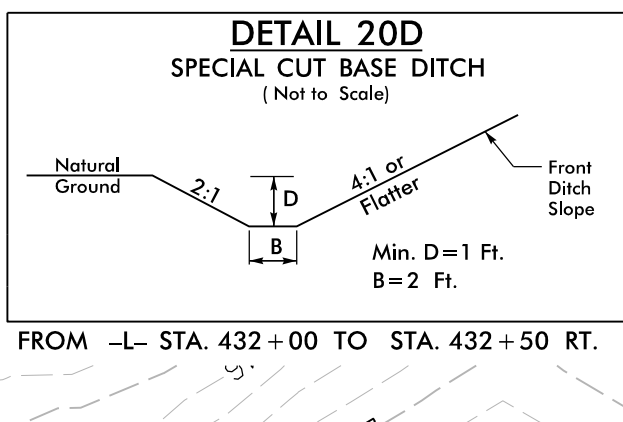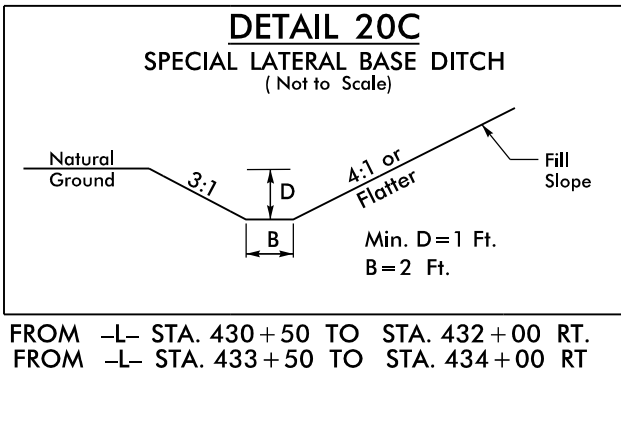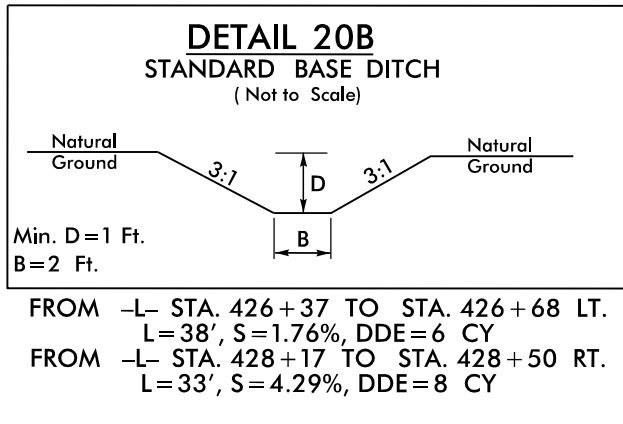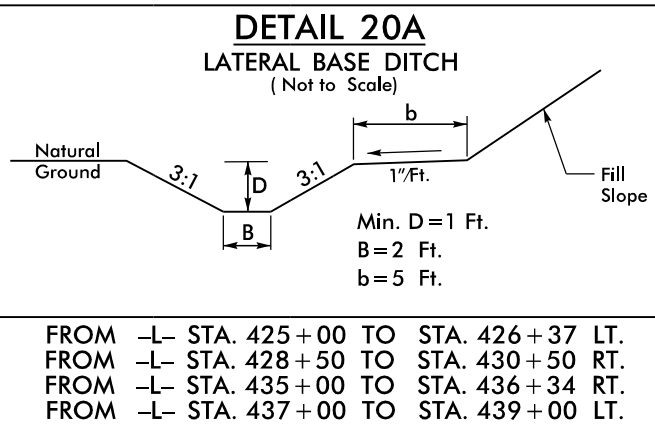

2010 WYCLIFF ROAD
SUITE 400
RALEIGH, NC 27607
PHONE: 919.881.9939
NC CDA No. F-0929



Stantec Consulting Services Inc.
801 Jones Franklin Road
Suite 300
Raleigh, NC 27606
Tel. (919) 851-6866
Fax. (919) 851-7024
www.stantec.com
License No. F-0672

PROJECT REFERENCE NO. **R-3300A** SHEET NO. **EC-20/CONST.20**


R/W SHEET NO.

ROADSIDE ENVIRONMENTAL PROJECT ENGINEER

LEVEL III CERTIFIED BY:
KAREN HEFNER, PE
CERTIFICATION NUMBER: 3824
ISSUED: MARCH 6, 2025

MI ENGINEERING
1011 SCHAUB DRIVE, SUITE 100
RALEIGH, NC 27606
(919) 851-6606
FIRM PE NUMBER: P-0671

CLEARING AND GRUBBING
EROSION CONTROL FOR
CONSTRUCTION SHEET 20

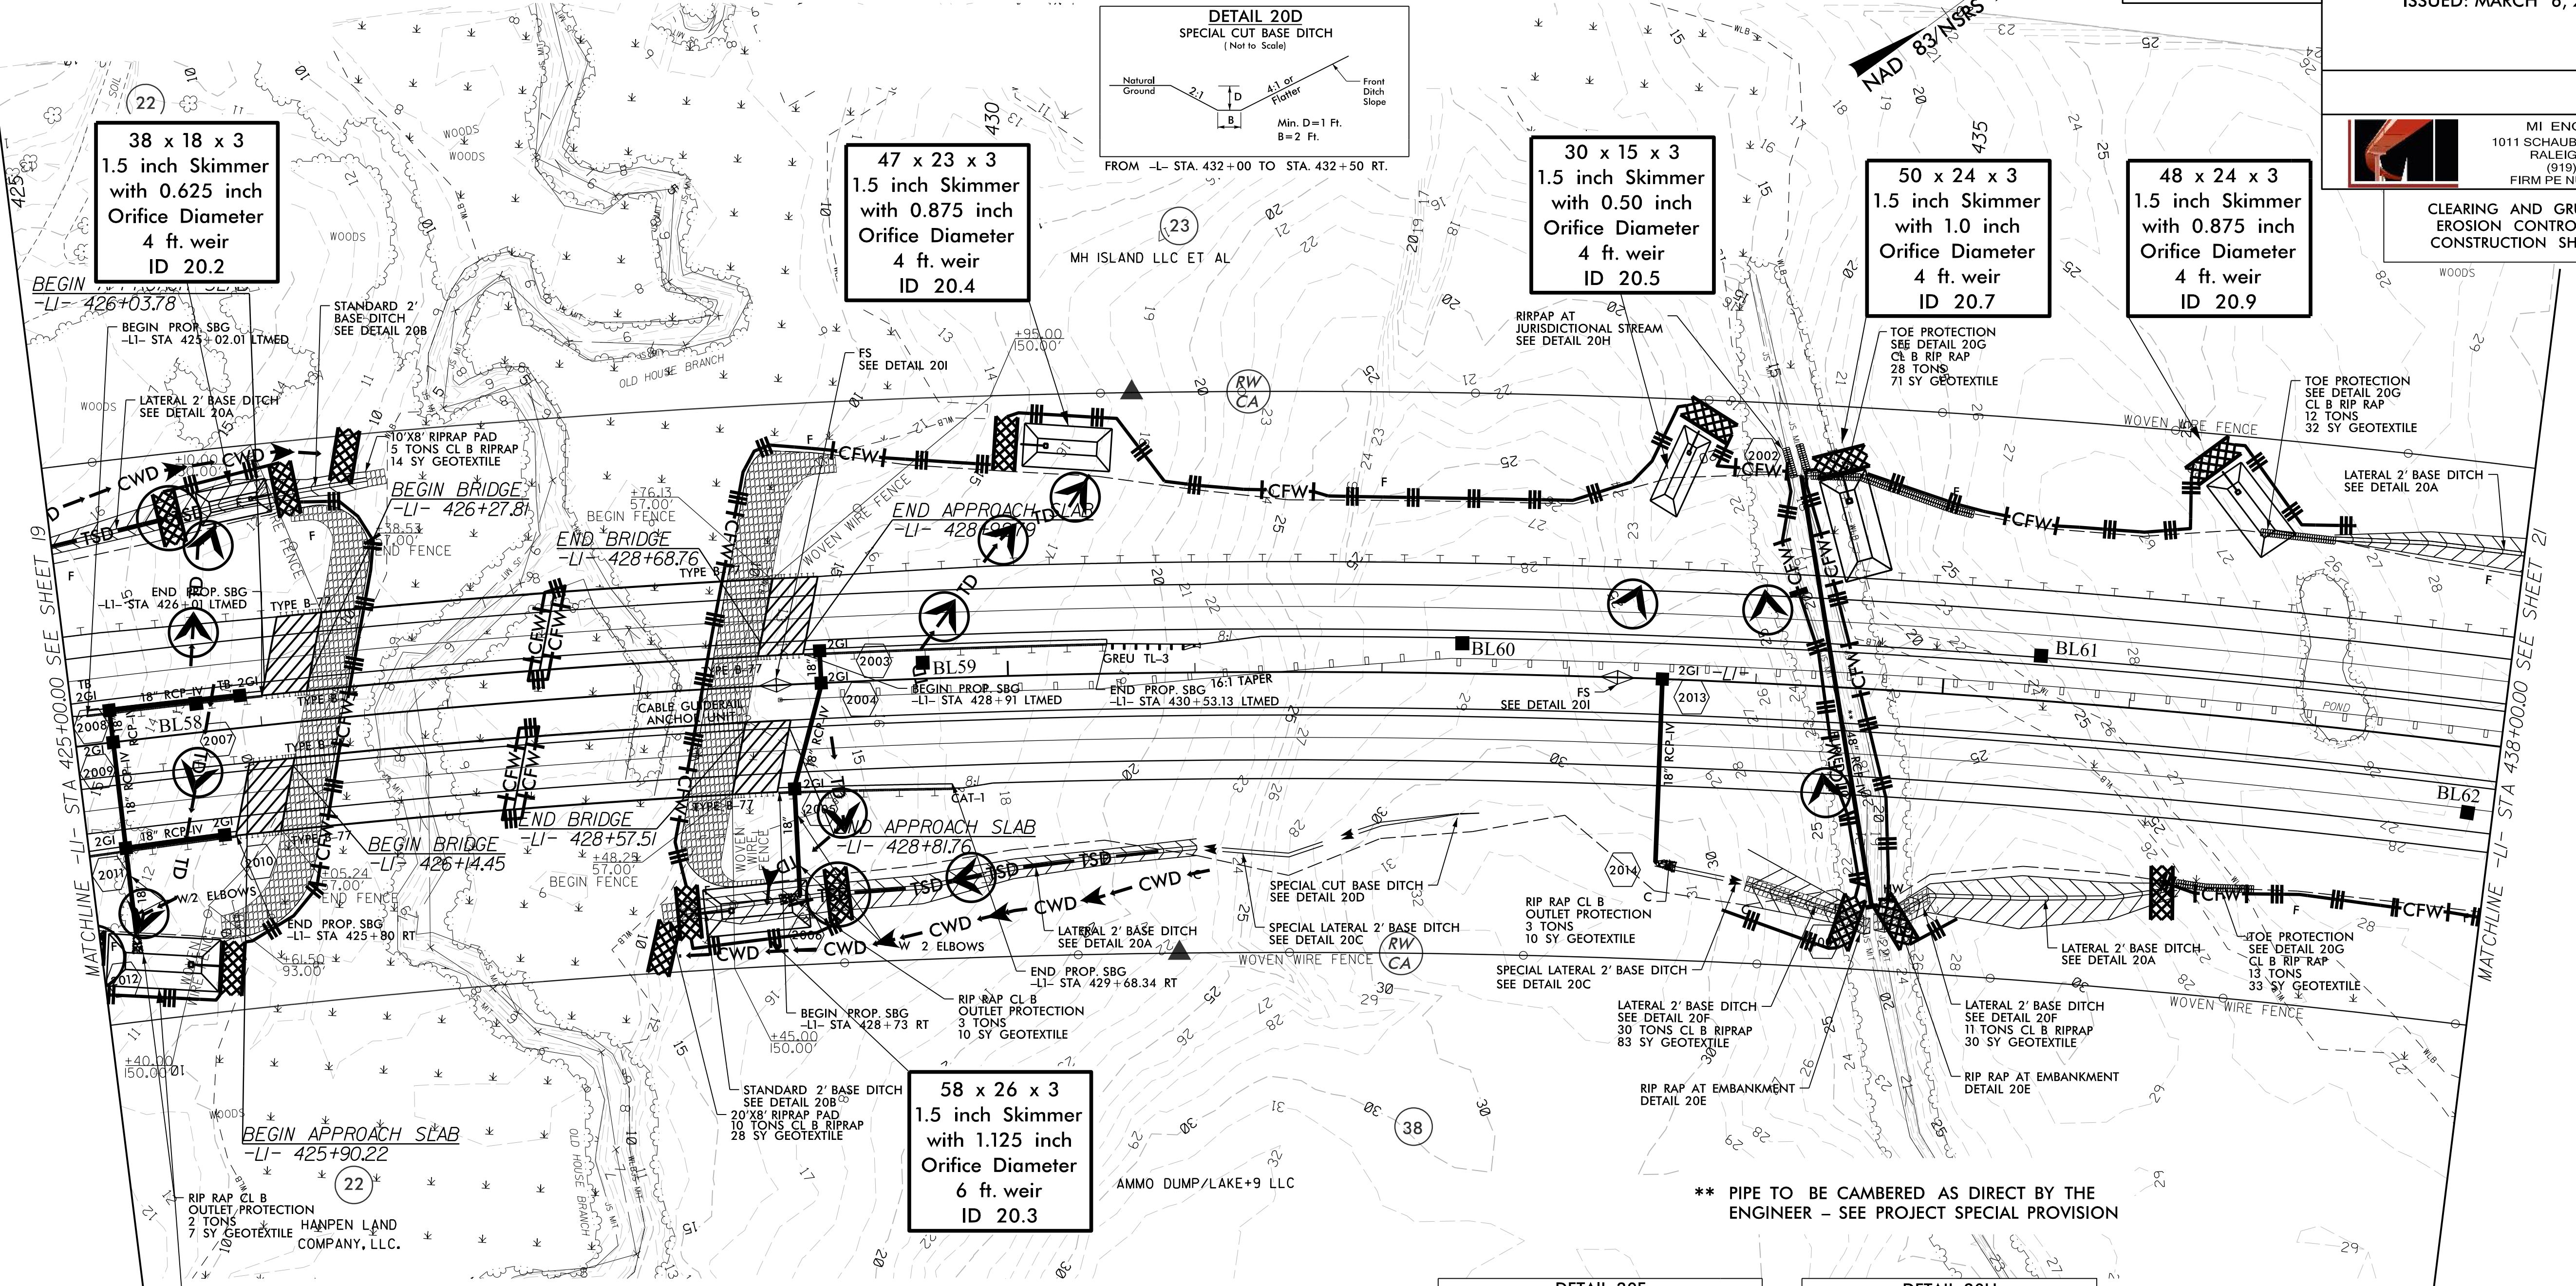

38 x 18 x 3
1.5 inch Skimmer
with 0.625 inch
Orifice Diameter
4 ft. weir
ID 20.2

47 x 23 x 3
1.5 inch Skimmer
with 0.875 inch
Orifice Diameter
4 ft. weir
ID 20.4

30 x 15 x 3
1.5 inch Skimmer
with 0.50 inch
Orifice Diameter
4 ft. weir
ID 20.5

50 x 24 x 3
1.5 inch Skimmer
with 1.0 inch
Orifice Diameter
4 ft. weir
ID 20.7





48 x 24 x 3
1.5 inch Skimmer
with 0.875 inch
Orifice Diameter
4 ft. weir
ID 20.9

58 x 26 x 3
1.5 inch Skimmer
with 1.125 inch
Orifice Diameter
6 ft. weir
ID 20.3

58 x 28 x 3
1.5 inch Skimmer
with 1.125 inch
Orifice Diameter
6 ft. weir
ID 20.1

INSTALL PIPE(S) IN JURISDICTIONAL AREAS WITHOUT IMPACTING STREAM UNTIL
AREA STABILIZED AND ACCORDING TO NCDOT BEST MANAGEMENT
PRACTICES FOR CONSTRUCTION AND MAINTENANCE ACTIVITIES MANUAL.

** PIPE TO BE CAMBERED AS DIRECT BY THE
ENGINEER - SEE PROJECT SPECIAL PROVISION

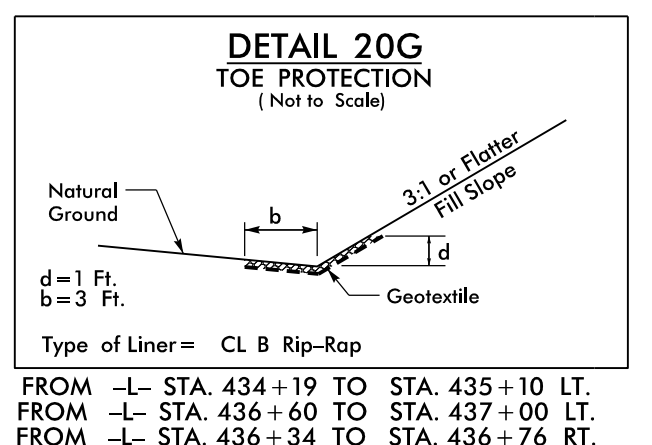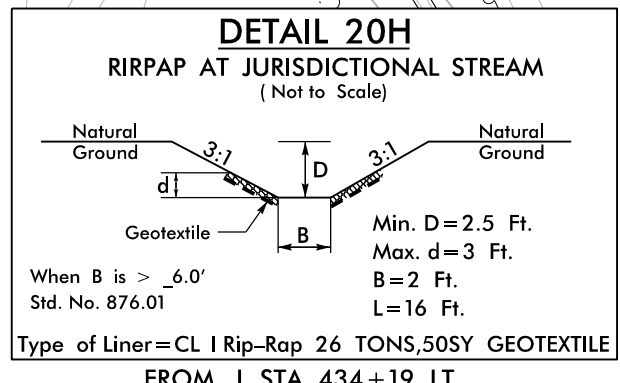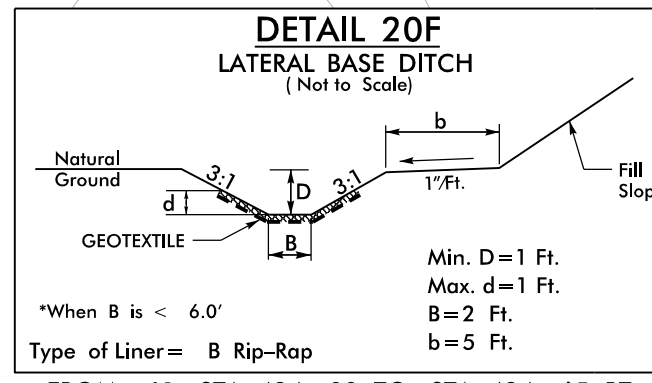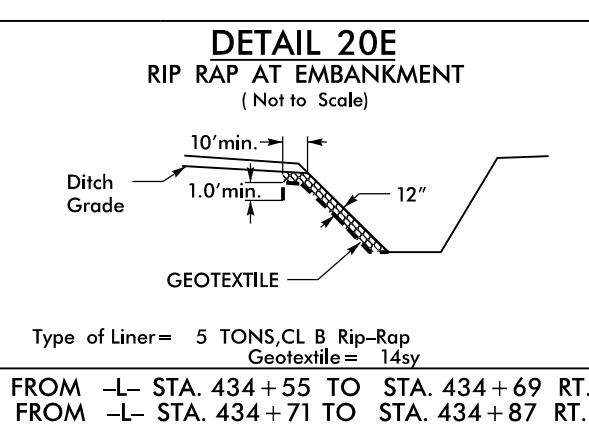


DETAIL 20I
FALSE SUMP
(Not to Scale)

S=Ditch Slope


Ditch Grade	L	Ditch Grade	L
0.0% To 2.0%	20'	Over 4.0% To 6.0%	40'
Over 2.0% To 4.0%	30'	Over 6.0%	50'

L1 STA. 428+76 MED.
L1 STA. 433+26 MED.


SEE SHEETS 48 & 49 FOR -L1- PROFILE

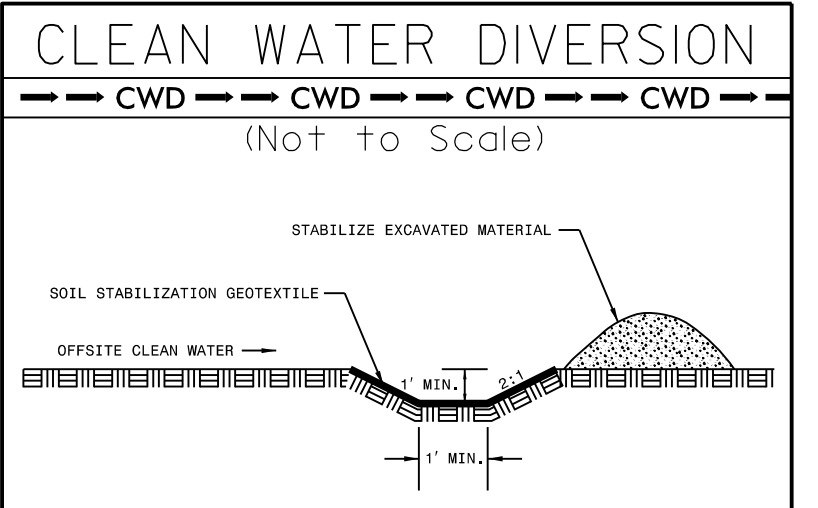


3/6/2025
RALEIGH, NC
MI ENGINEERING, RALEIGH, NC

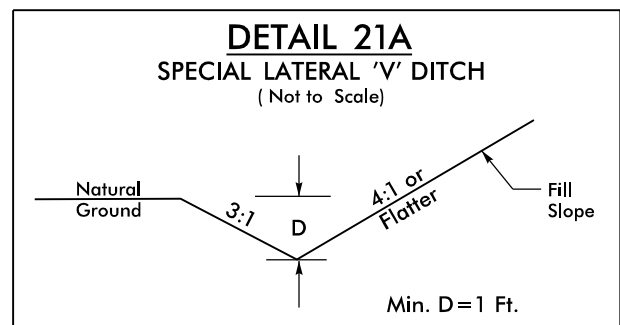


FROM -L- STA. 438+77 TO STA. 439+77 RT.
FROM -L- STA. 445+94 TO STA. 447+50 LT.
FROM -L- STA. 450+90 TO STA. 454+04 LT.
FROM -L- STA. 446+55 TO STA. 447+25 RT.

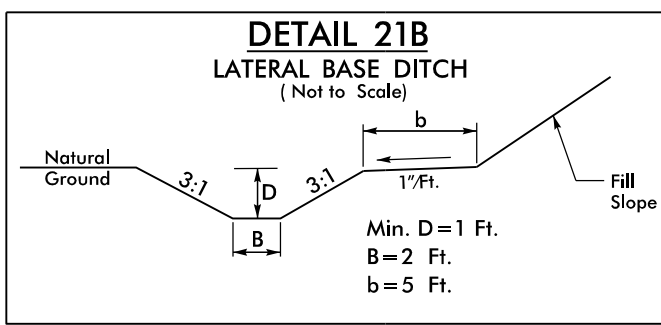


FROM -L- STA. 437+50 TO STA. 439+00 LT.

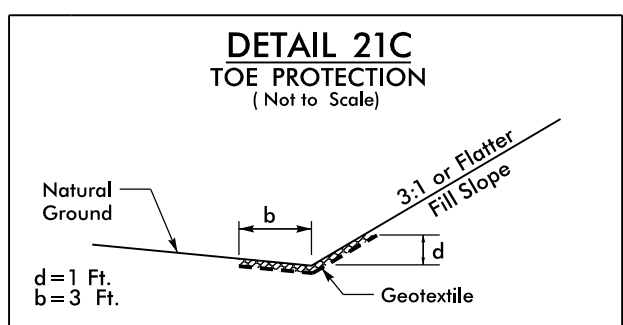

FROM -L- STA. 447+50 TO STA. 450+03 LT.
FROM -L- STA. 447+34 TO STA. 449+43 RT.

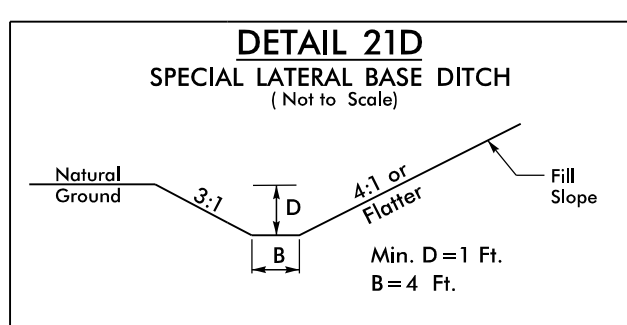

FROM -L- STA. 444+75 TO STA. 446+55 RT.

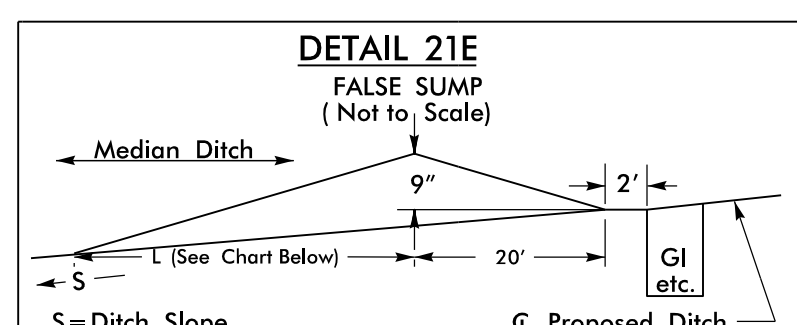

Ditch Grade	L	Ditch Grade	L
0.0% To 2.0%	20'	Over 4.0% To 6.0%	40'
Over 2.0% To 4.0%	30'	Over 6.0%	50'

L1 STA. 439+58 MED.
L1 STA. 449+76 MED.

Dewberry

2610 WYCLIFF ROAD
SUITE 400
RALEIGH, NC 27607
PHONE: 919.881.9199
NC CDA No. F-0929

Stantec

Stantec Consulting Services Inc.
801 Jones Franklin Road
Suite 300
Raleigh, NC 27606
Tel. (919) 851-6866
Fax. (919) 851-7024
www.stantec.com
License No. F-0672






PROJECT REFERENCE NO. **R-3300A** SHEET NO. **EC-21/CONST.21**

R/W SHEET NO. **ROADSIDE ENVIRONMENTAL PROJECT ENGINEER**


LEVEL III CERTIFIED BY:
KAREN HEFNER, PE
CERTIFICATION NUMBER: 3824
ISSUED: MARCH 6, 2025

MI ENGINEERING
1011 SCHAUB DRIVE, SUITE 100
RALEIGH, NC 27606
(919) 851-6606
FIRM PE NUMBER: P-0671

**CLEARING AND GRUBBING
EROSION CONTROL FOR
CONSTRUCTION SHEET 21**

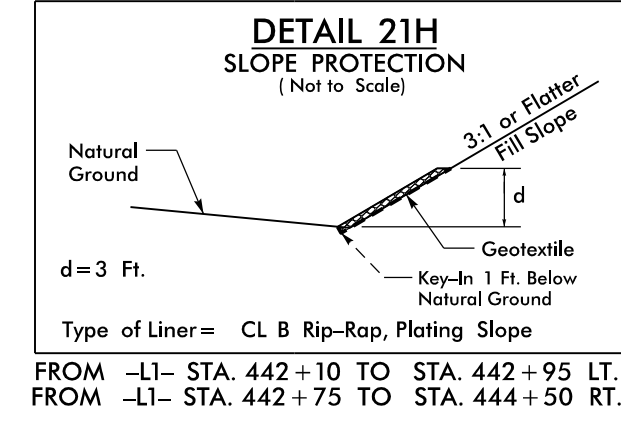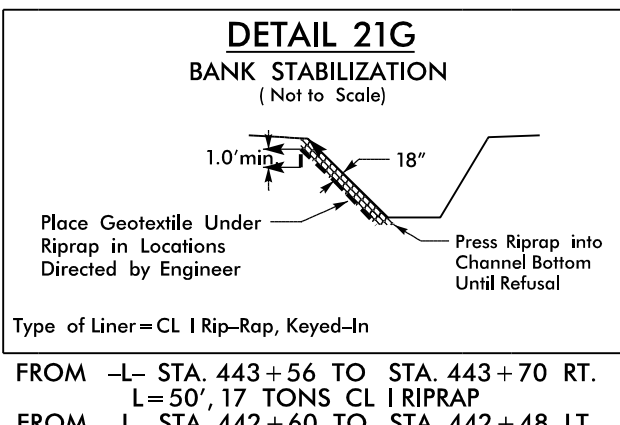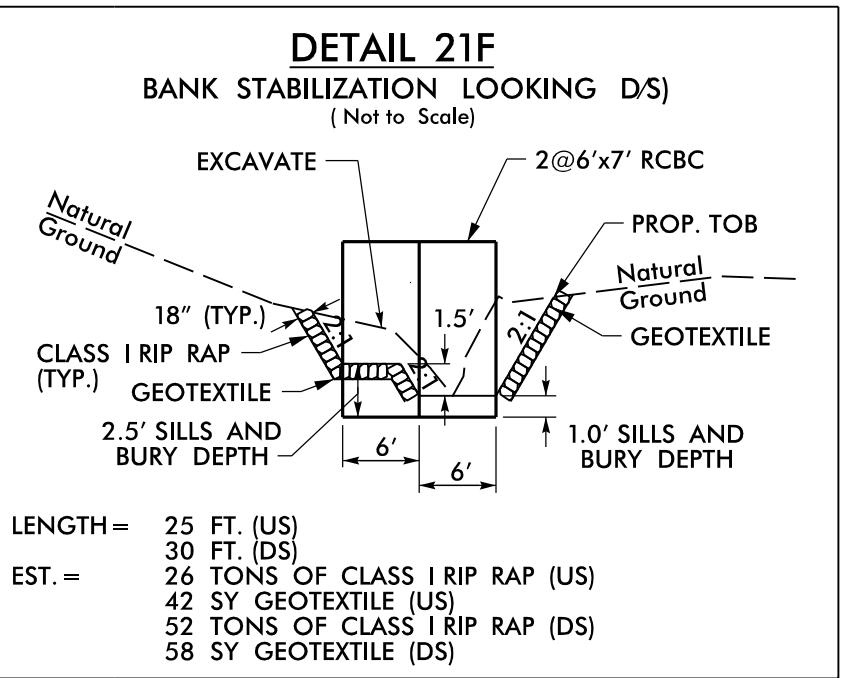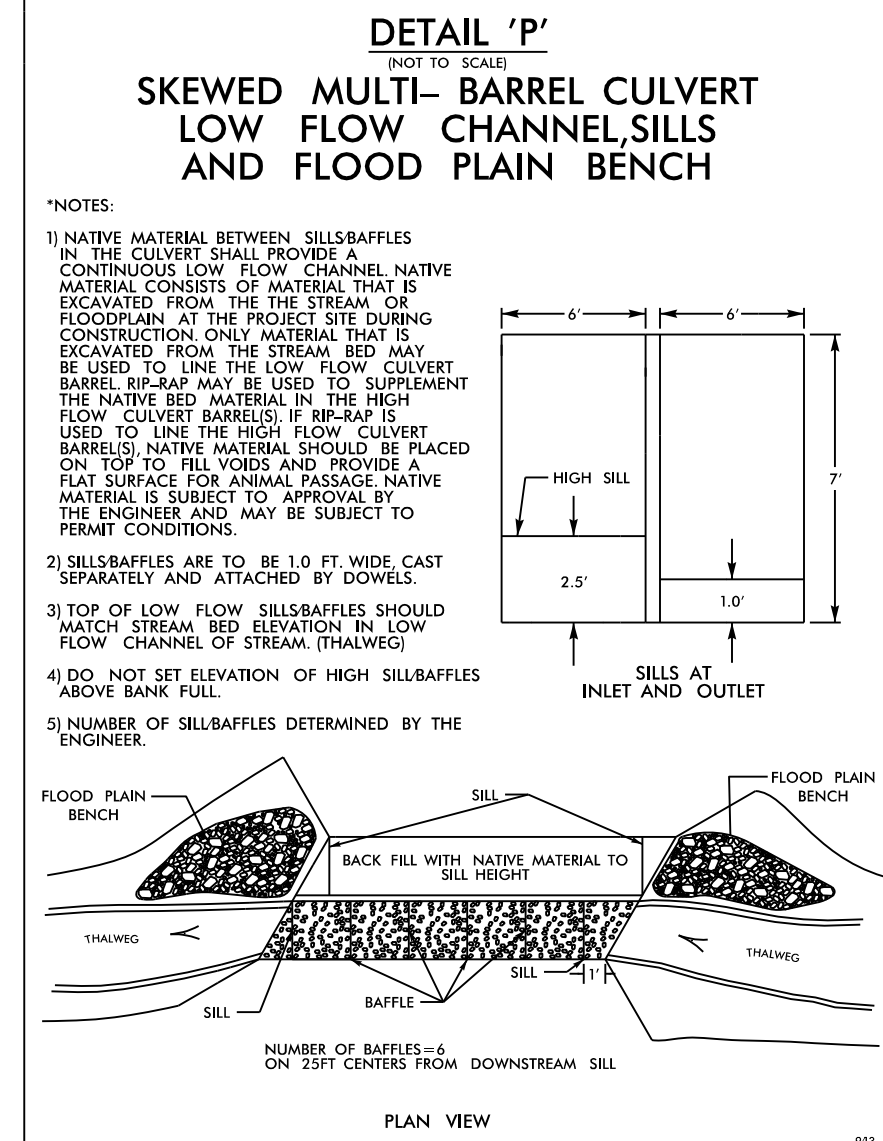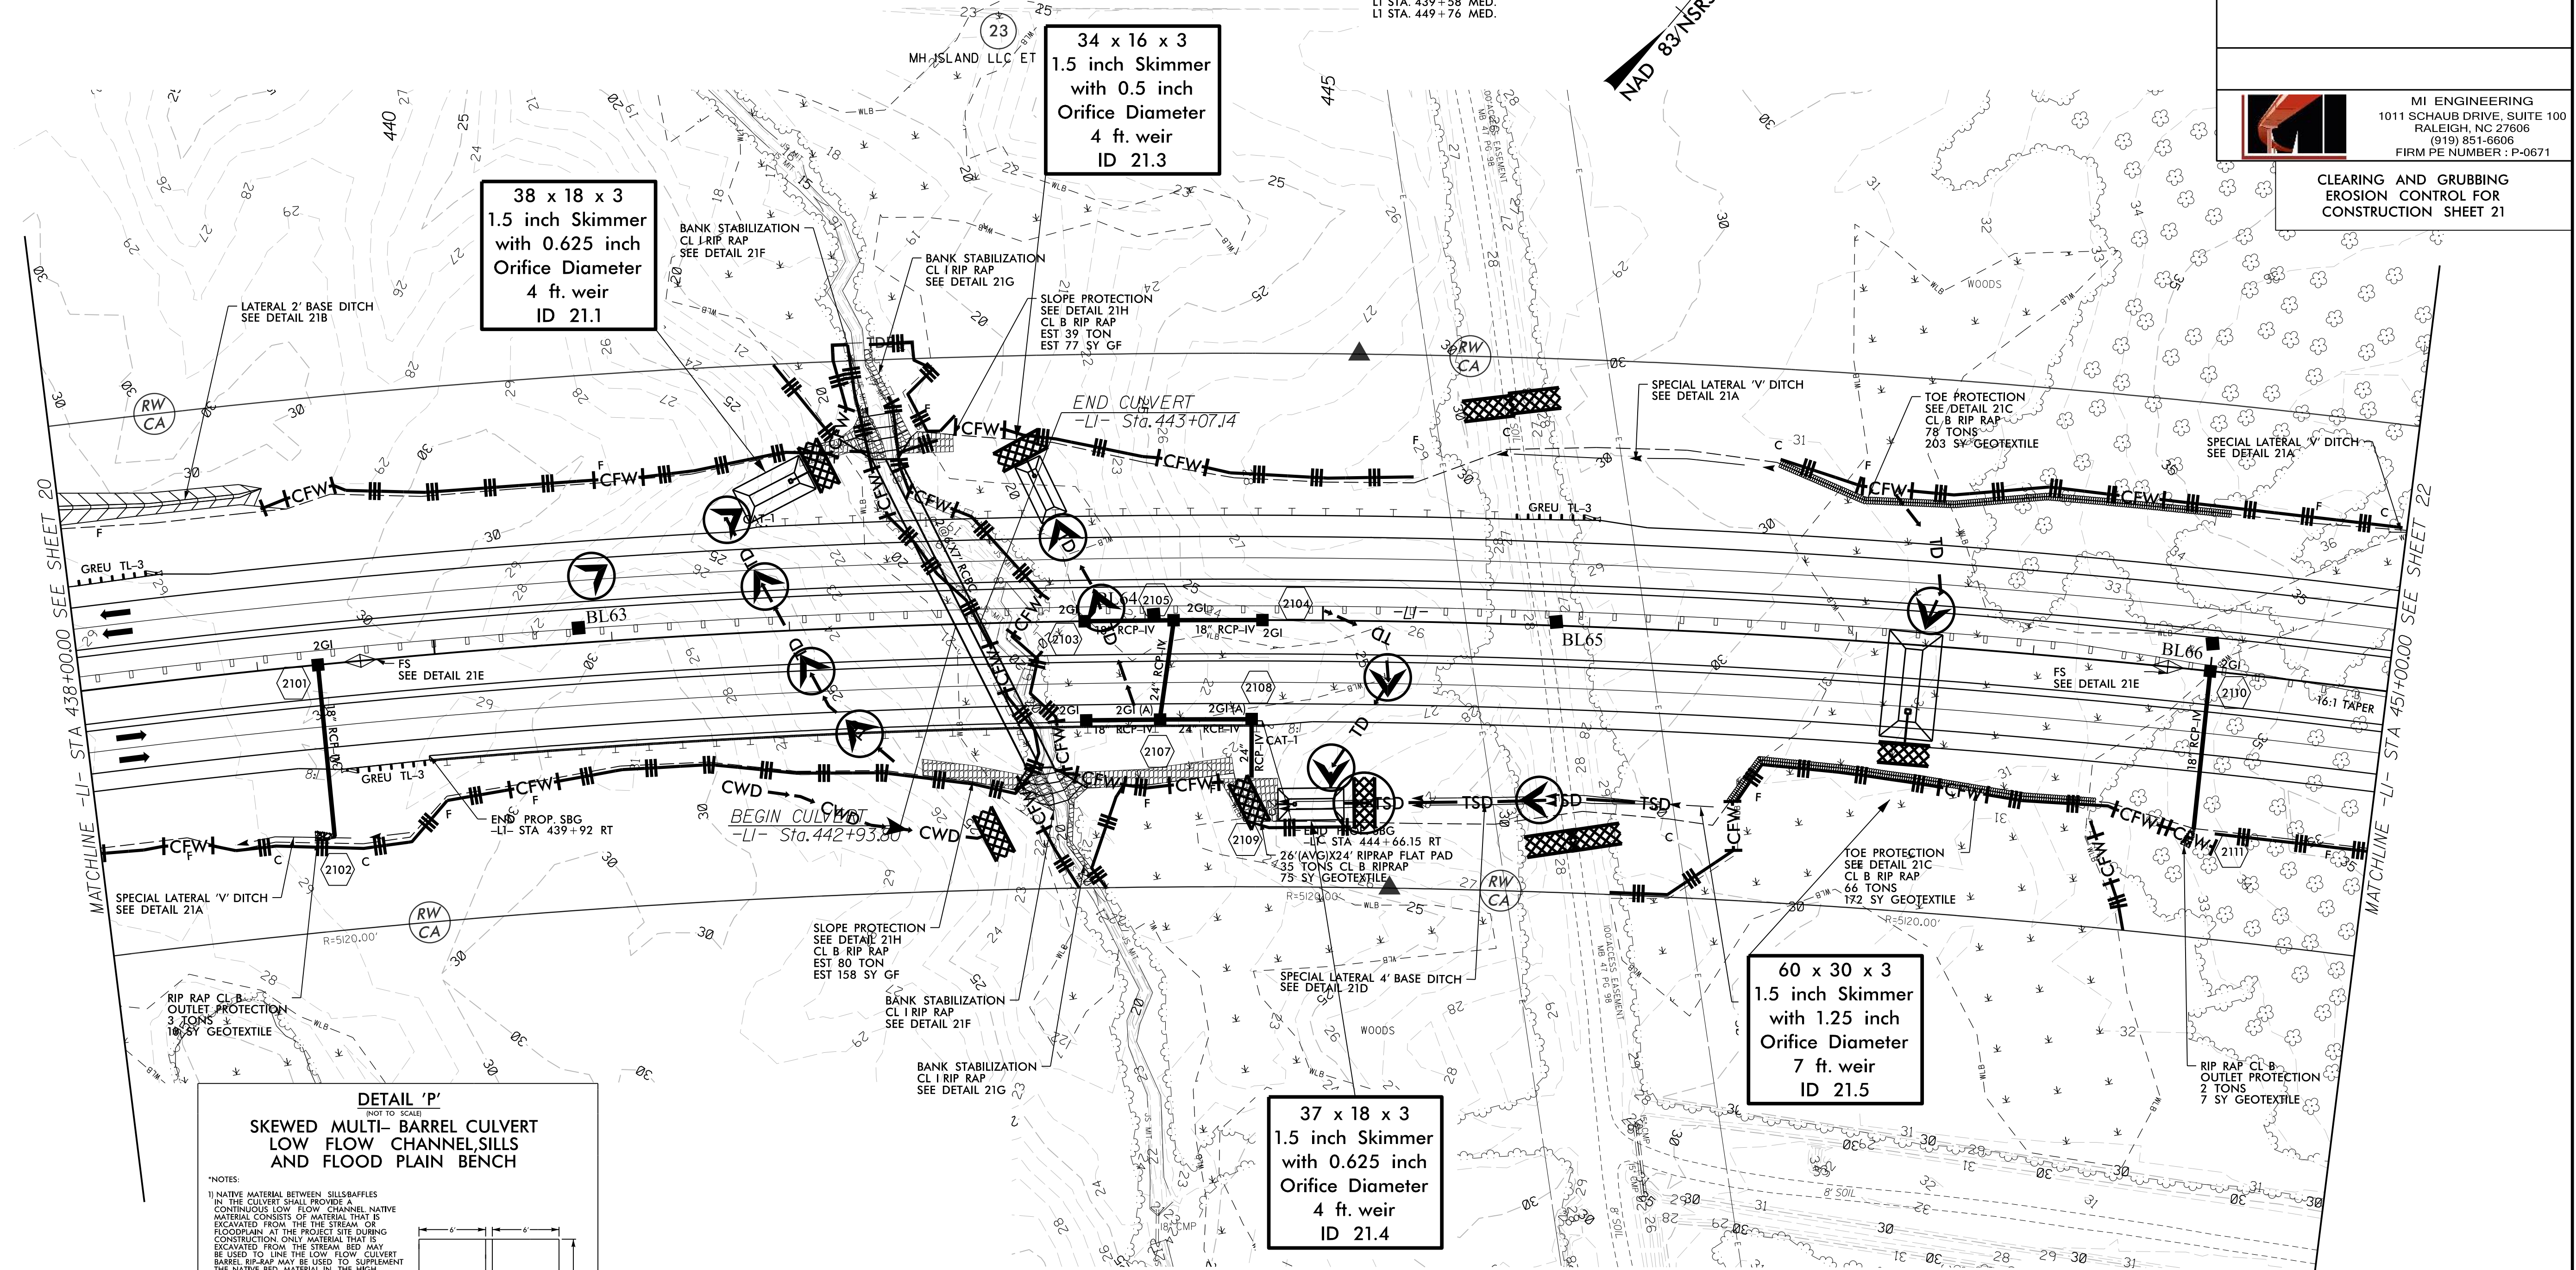


NOTE:
PLACE TEMPORARY ROCK SEDIMENT DAMS TYPE - B
AND TEMPORARY ROCK SILT CHECKS TYPE - A AT
DRAINAGE OUTLETS.

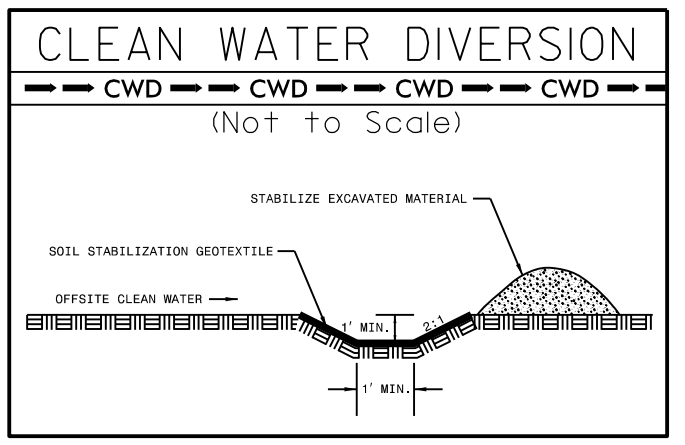


SEE SHEET 49 FOR -L1- PROFILE


3/6/2025
R:\Projects\2025\3300A\3300A.dgn
MI ENGINEERING, RALEIGH, NC

CULVERT CONSTRUCTION SEQUENCE STA. 443 + 00.5 -L- 2@6'X7' RCBC (NOT TO SCALE)

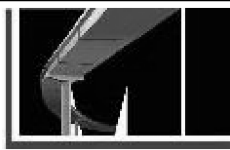
PROJECT REFERENCE NO.	SHEET NO.
R-3300A	EC-21A/CONST.21
RW SHEET NO.	
ROADSIDE ENVIRONMENTAL PROJECT ENGINEER	
LEVEL III CERTIFIED BY: KAREN HEFNER, PE CERTIFICATION NUMBER: 3824 ISSUED: MARCH 6, 2025	
 MI ENGINEERING 1011 SCHAUB DRIVE, SUITE 100 RALEIGH, NC 27606 (919) 851-6606 FIRM PE NUMBER: P-0671	

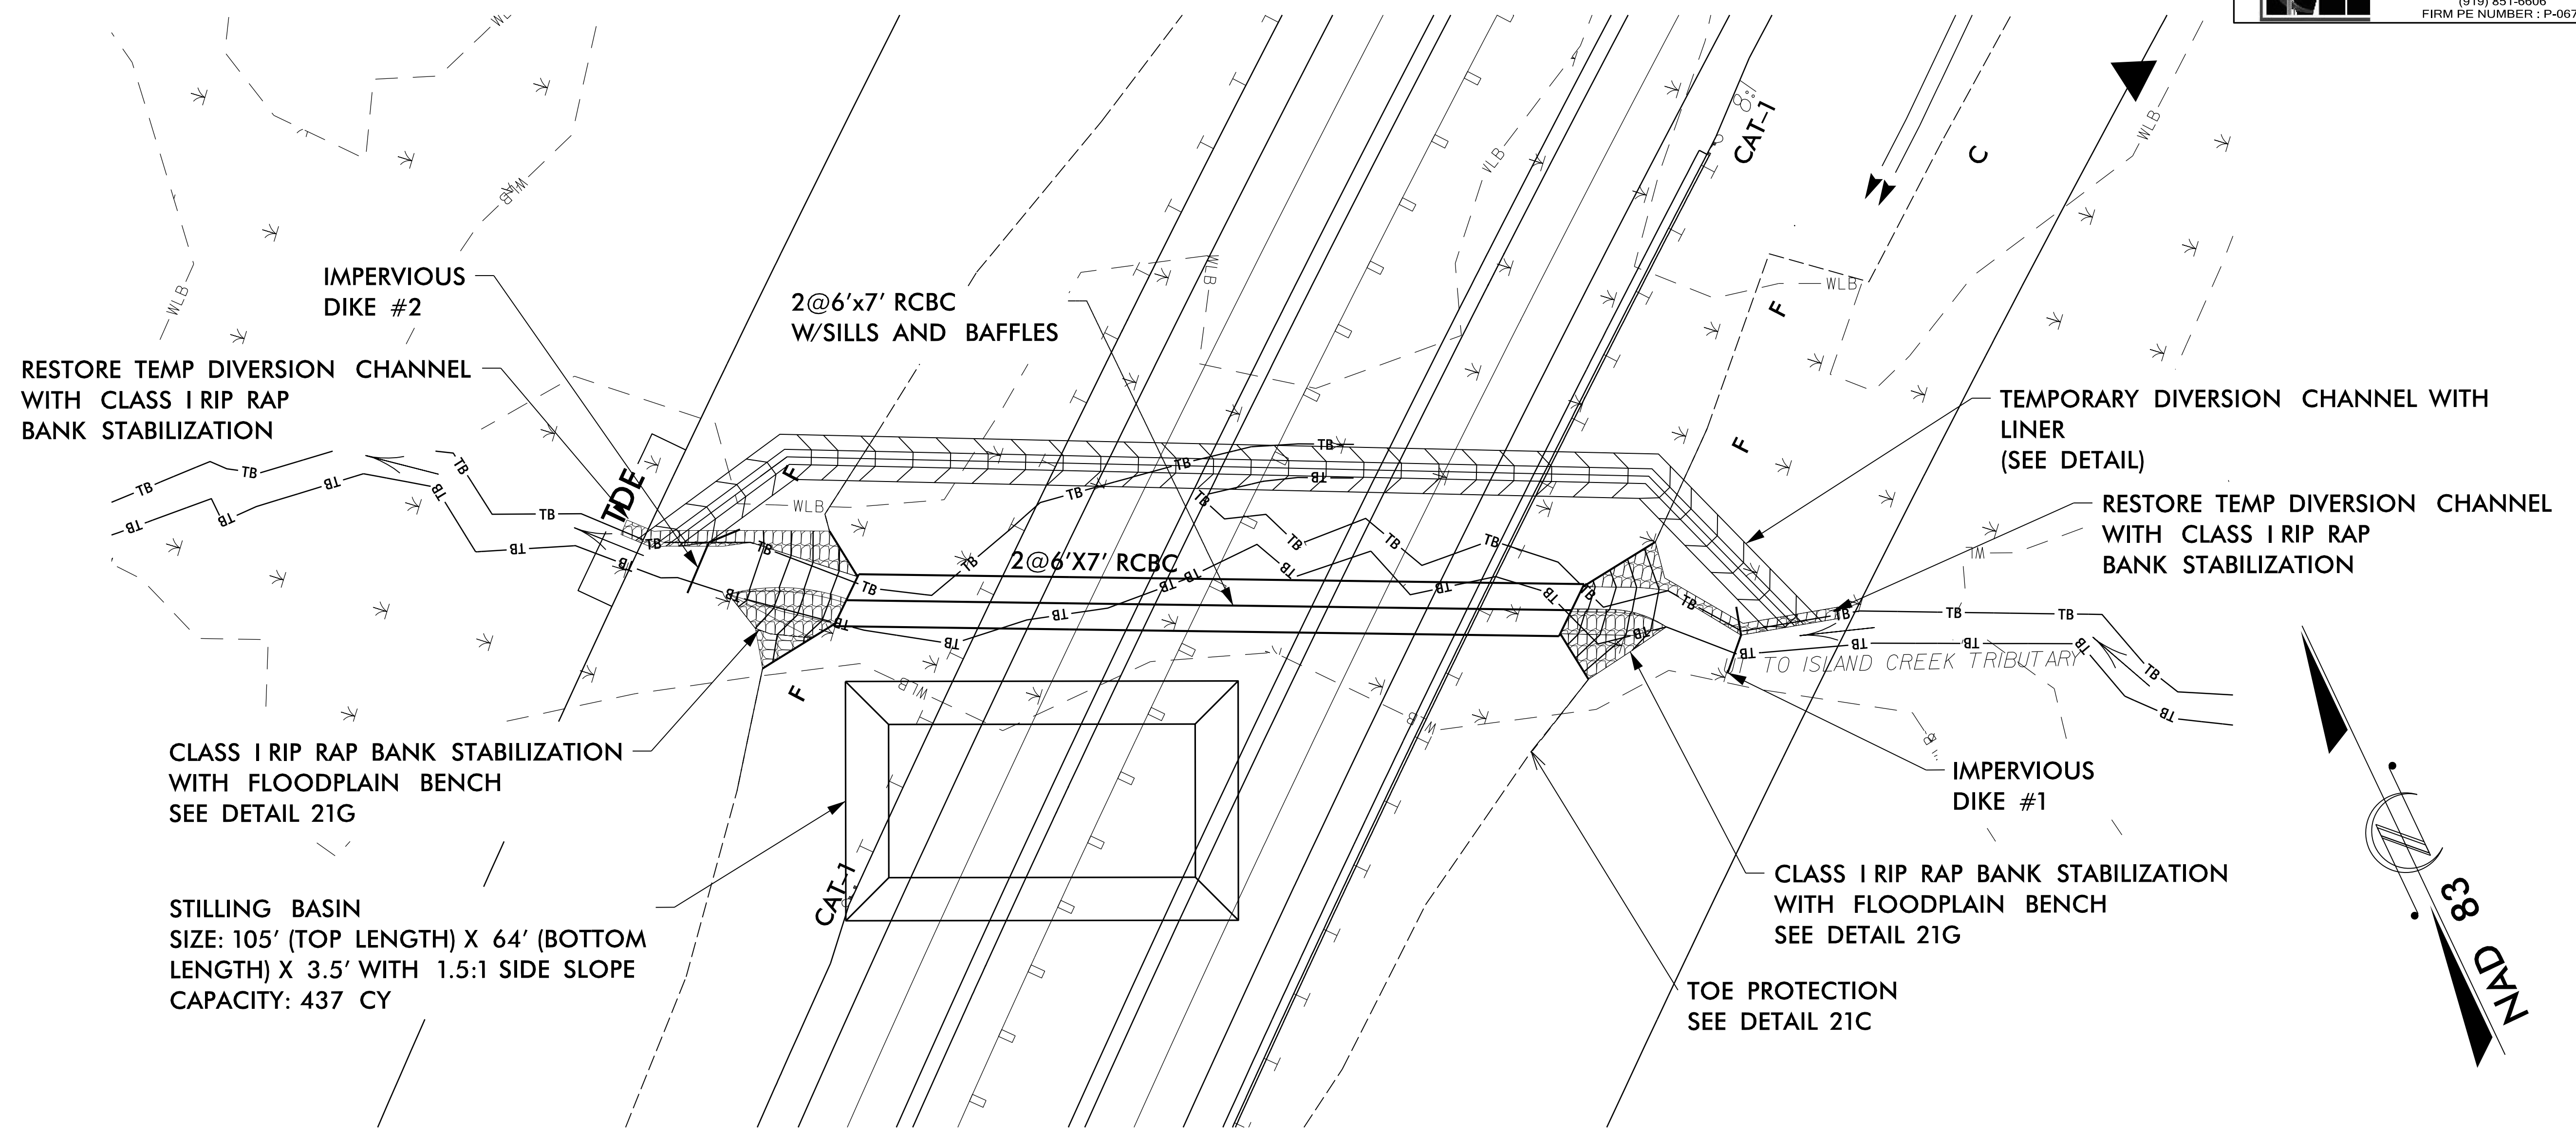


1. CONSTRUCT STILLING BASIN
2. CONSTRUCT TEMPORARY DIVERSION CHANNEL WITH LINER (SEE DETAIL), IMPERVIOUS DIKES #1 AND #2, AND DIRECT FLOW INTO TEMPORARY DIVERSION CHANNEL.
3. DEWATER CONSTRUCTION AREA UTILIZING STILLING BASIN FOR PUMPED EFFLUENT.
4. CONSTRUCT PROPOSED 2@6'X7' RCBC WITH SILLS, UPSTREAM AND DOWNSTREAM CLASS I RIP RAP STABILIZATION WITH FLOODPLAIN BENCH IN ACCORDANCE WITH THE PLANS.
5. EXCAVATE ANY ACCUMULATED SILT AND DEWATER BEFORE REMOVAL OF IMPERVIOUS DIKES.
6. REMOVE TEMPORARY DIVERSION CHANNEL WITH LINER AND IMPERVIOUS DIKES #1 AND #2.
7. DIRECT FLOW THROUGH 2@6'X7' RCBC WITH SILLS.
8. COMPLETE ROADWAY.

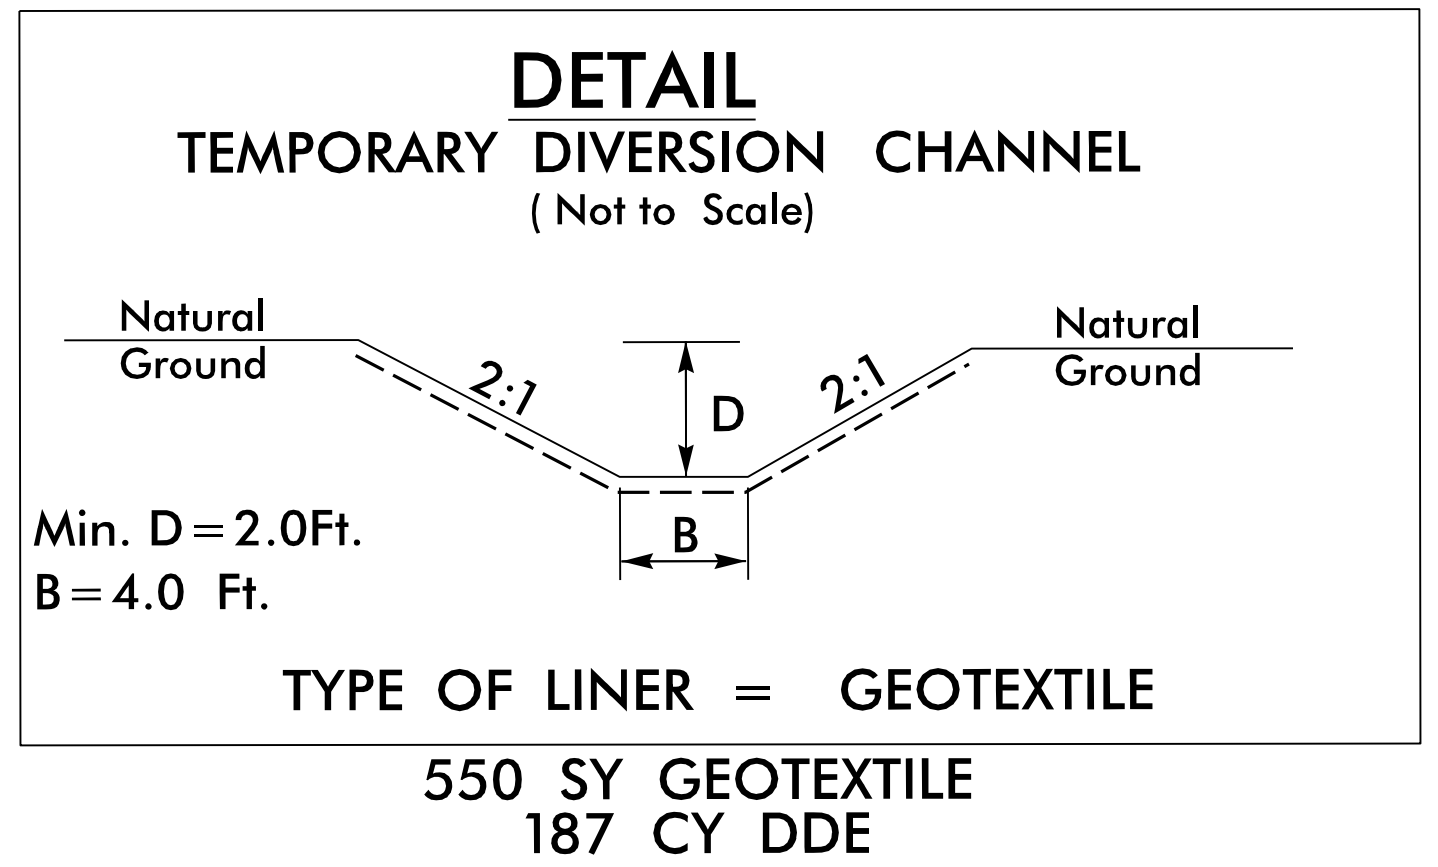


3/6/2025
R:\Erosion Control\CADD\R3300A_ec_psh_21A_C&G_CUL1.dgn
MI ENGINEERING, RALEIGH, NC

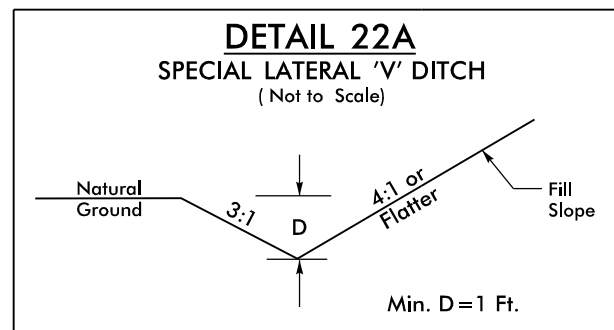


FROM -L- STA. 450+90 TO STA. 454+04 LT.
FROM -L- STA. 454+40 TO STA. 455+30 LT.
FROM -L- STA. 455+36 TO STA. 456+78 LT.

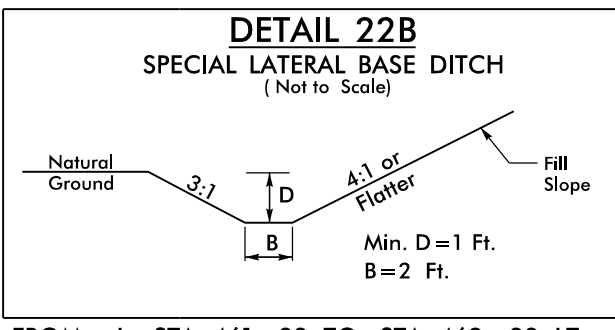

FROM -L- STA. 461+83 TO STA. 462+33 LT.

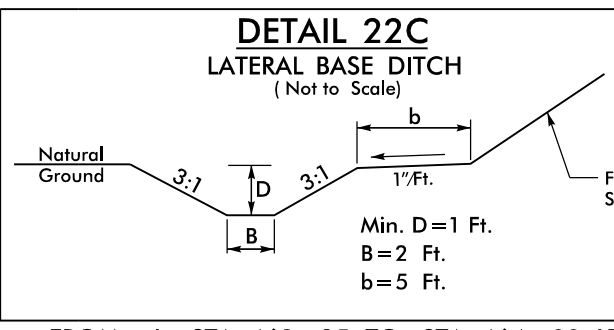

FROM -L- STA. 463+25 TO STA. 464+00 LT.

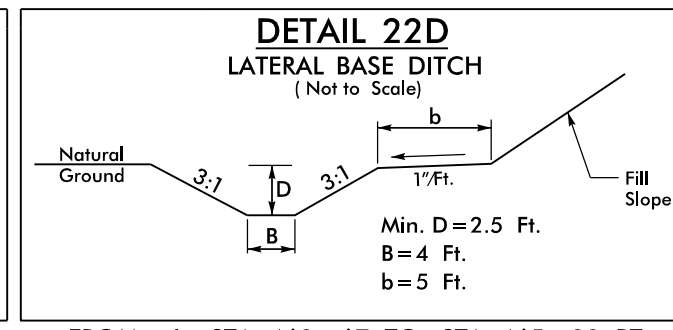

FROM -L- STA. 460+67 TO STA. 465+00 RT.



2610 WYCLIFF ROAD
SUITE 401
RALEIGH, NC 27607
PHONE: 919.881.9199
NC CDA No. F-0929



Stantec Consulting Services Inc.
801 Jones Franklin Road
Suite 300
Raleigh, NC 27606
Tel. (919) 851-6866
Fax. (919) 851-7024
www.stantec.com
License No. F-0672


PROJECT REFERENCE NO. **R-3300A** SHEET NO. **EC-22/CONST.22**

R/W SHEET NO. **ROADSIDE ENVIRONMENTAL PROJECT ENGINEER**

LEVEL III CERTIFIED BY:
KAREN HEFNER, PE
CERTIFICATION NUMBER: 3824
ISSUED: MARCH 6, 2025

MI ENGINEERING
1011 SCHAUB DRIVE, SUITE 100
RALEIGH, NC 27606
(919) 851-6606
FIRM PE NUMBER: P-0671

**CLEARING AND GRUBBING
EROSION CONTROL FOR
CONSTRUCTION SHEET 22**

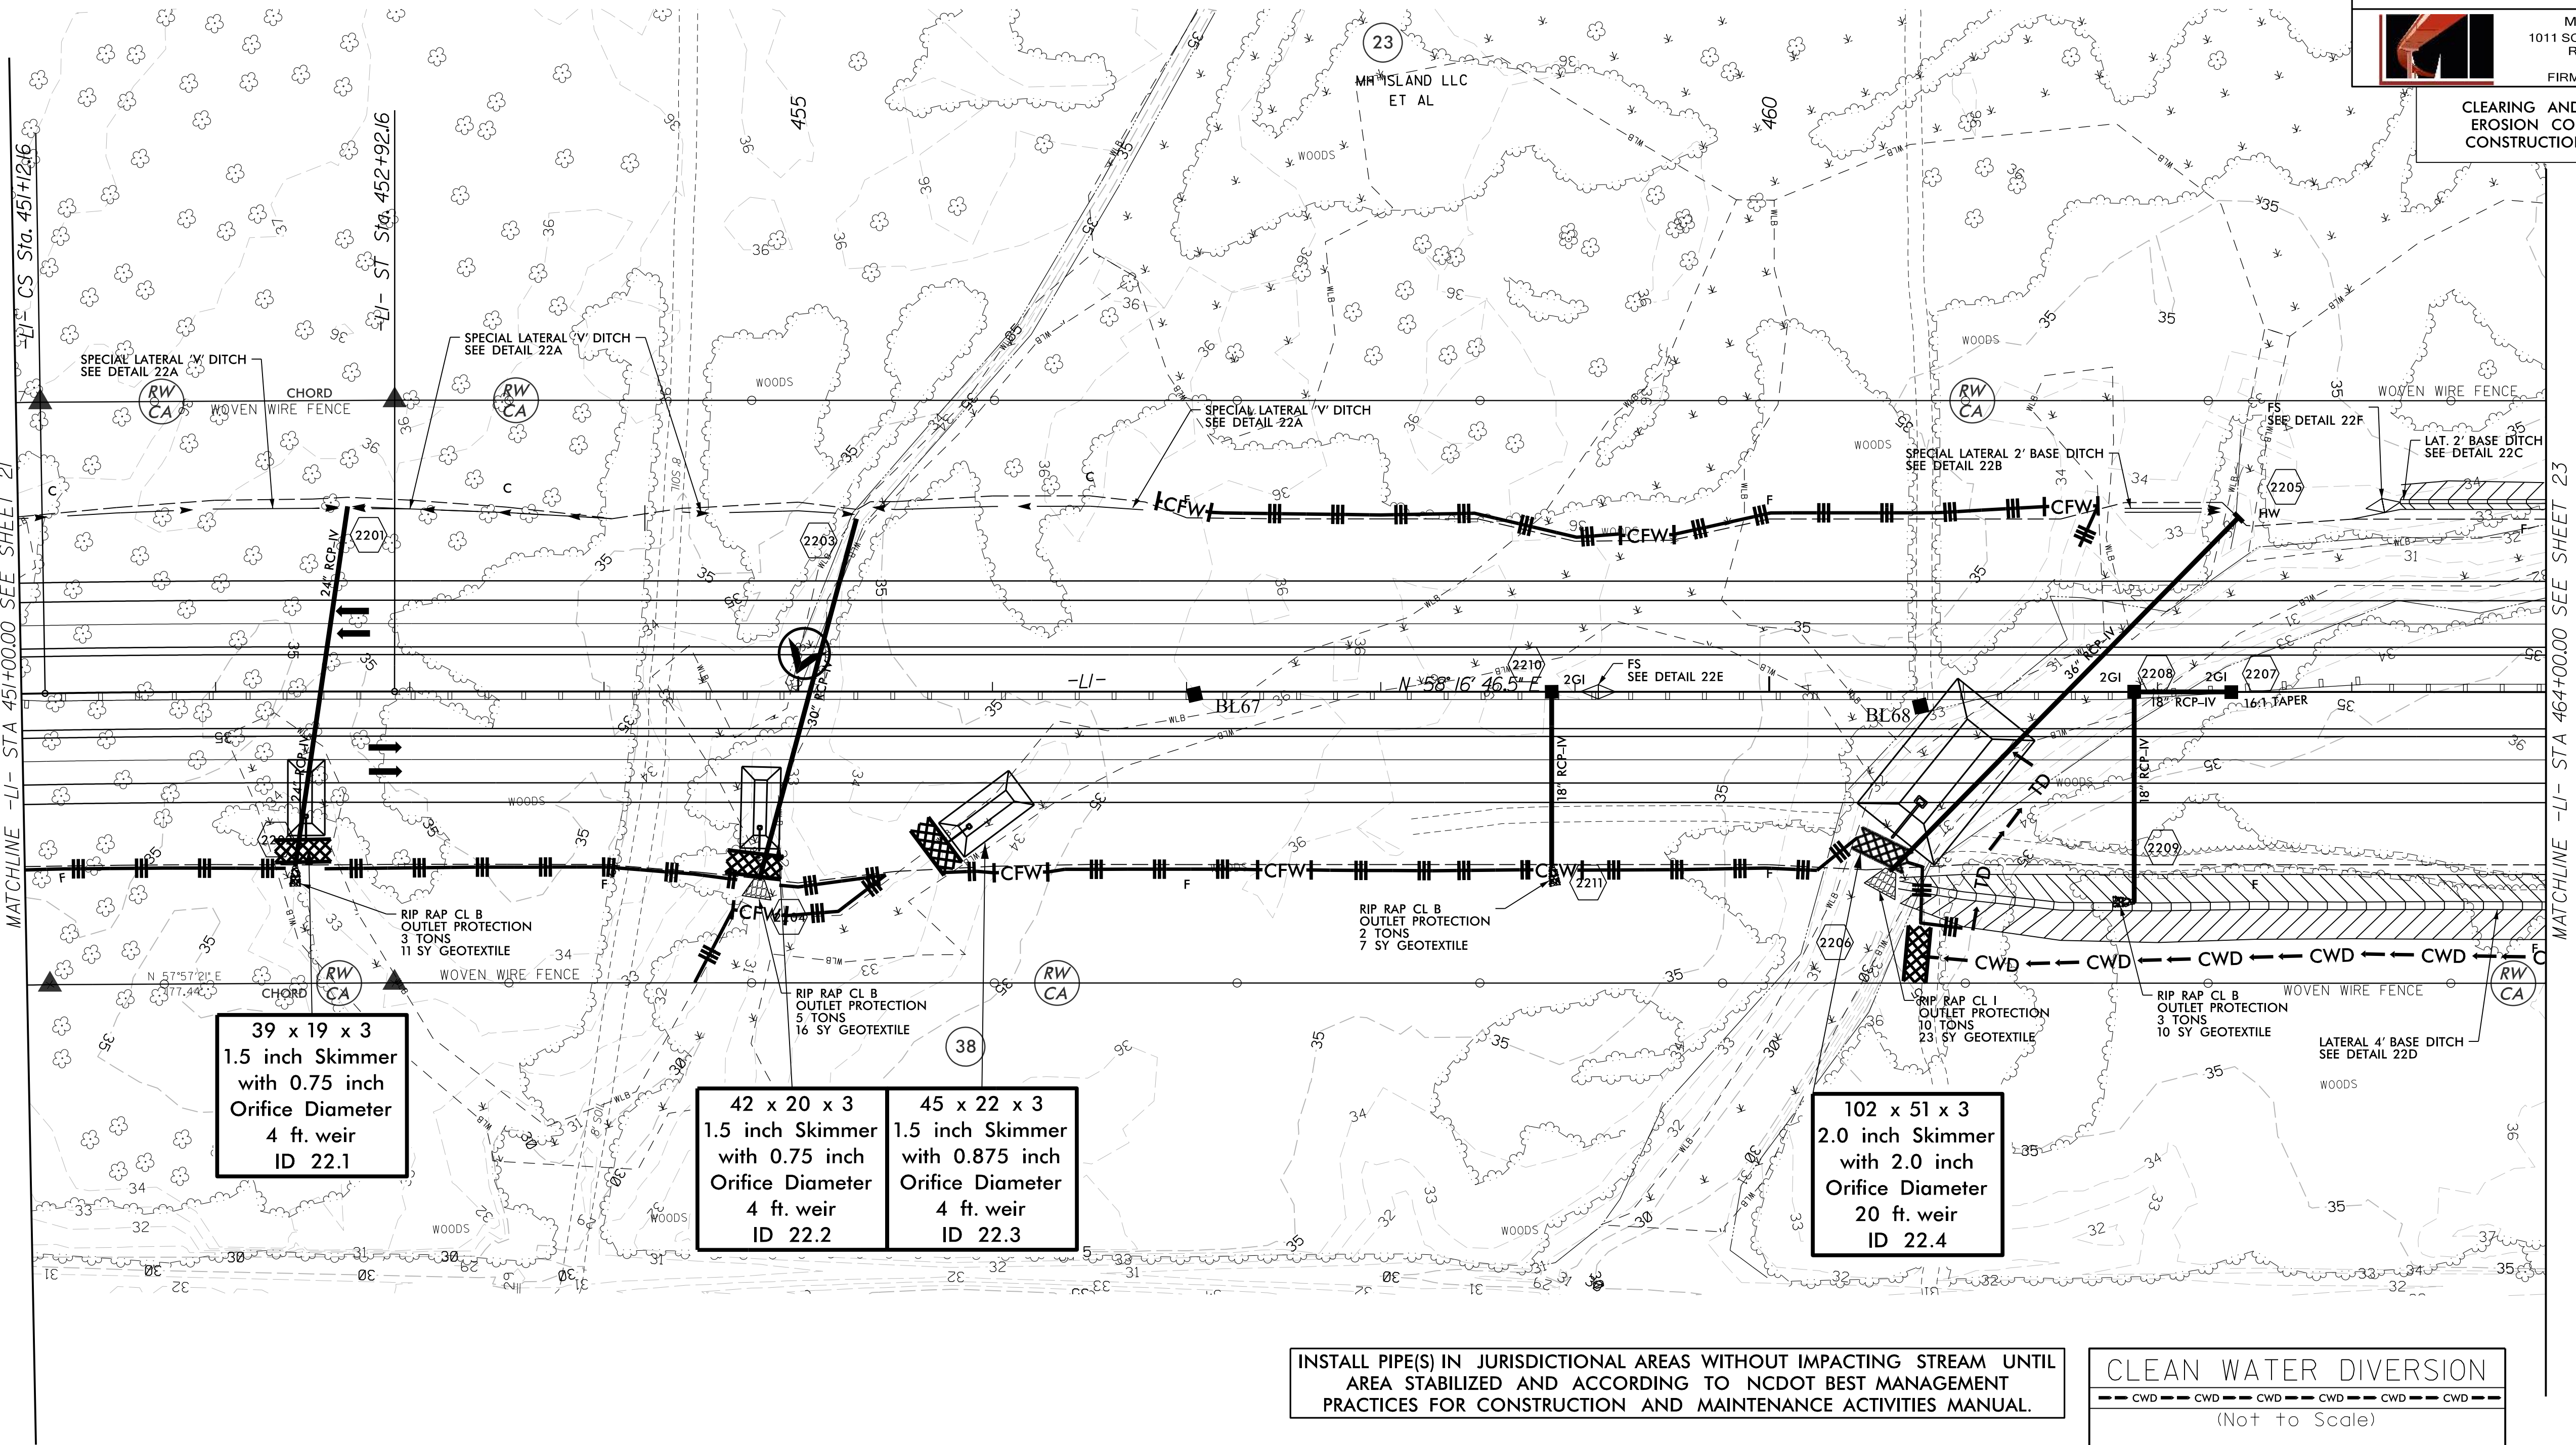



39 x 19 x 3
1.5 inch Skimmer
with 0.75 inch
Orifice Diameter
4 ft. weir
ID 22.1

42 x 20 x 3
1.5 inch Skimmer
with 0.75 inch
Orifice Diameter
4 ft. weir
ID 22.2


45 x 22 x 3
1.5 inch Skimmer
with 0.875 inch
Orifice Diameter
4 ft. weir
ID 22.3

102 x 51 x 3
2.0 inch Skimmer
with 2.0 inch
Orifice Diameter
20 ft. weir
ID 22.4

INSTALL PIPE(S) IN JURISDICTIONAL AREAS WITHOUT IMPACTING STREAM UNTIL
AREA STABILIZED AND ACCORDING TO NCDOT BEST MANAGEMENT
PRACTICES FOR CONSTRUCTION AND MAINTENANCE ACTIVITIES MANUAL.

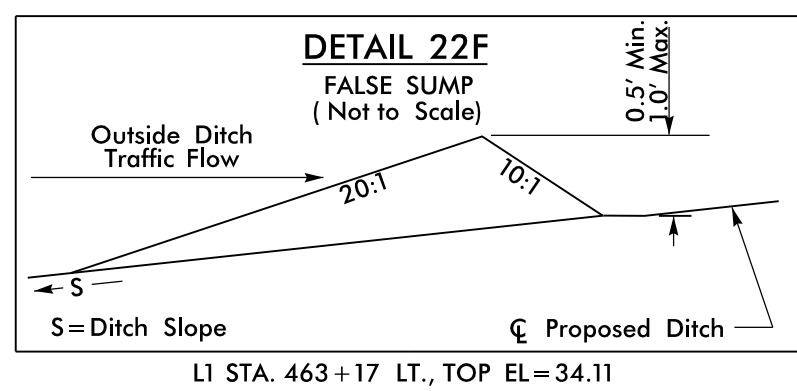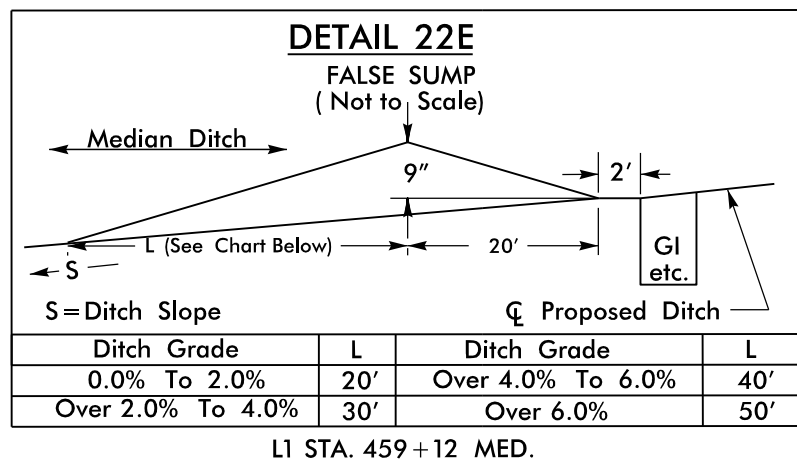


NOTE:
PLACE TEMPORARY ROCK SEDIMENT DAMS TYPE - B
AND TEMPORARY ROCK SILT CHECKS TYPE - A AT
DRAINAGE OUTLETS.

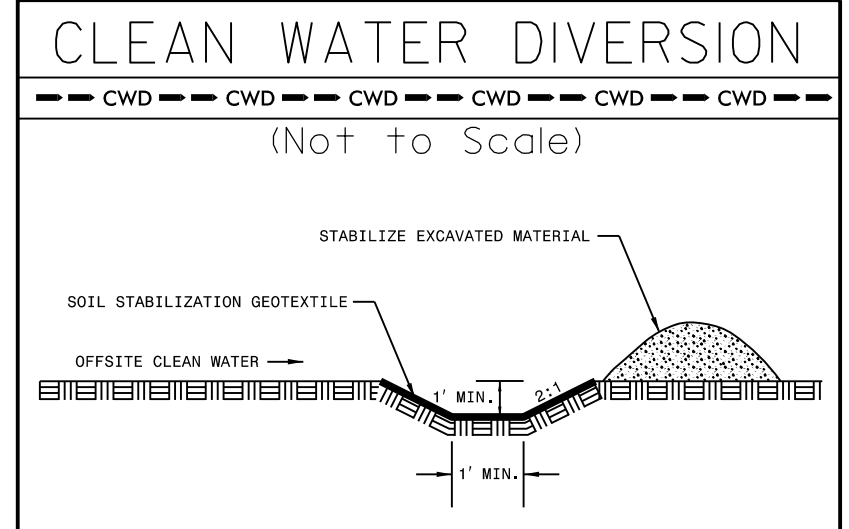


SEE SHEETS 49 & 50 FOR -L1- PROFILE

3/6/2025
RALEIGH, NC
MI ENGINEERING, RALEIGH, NC

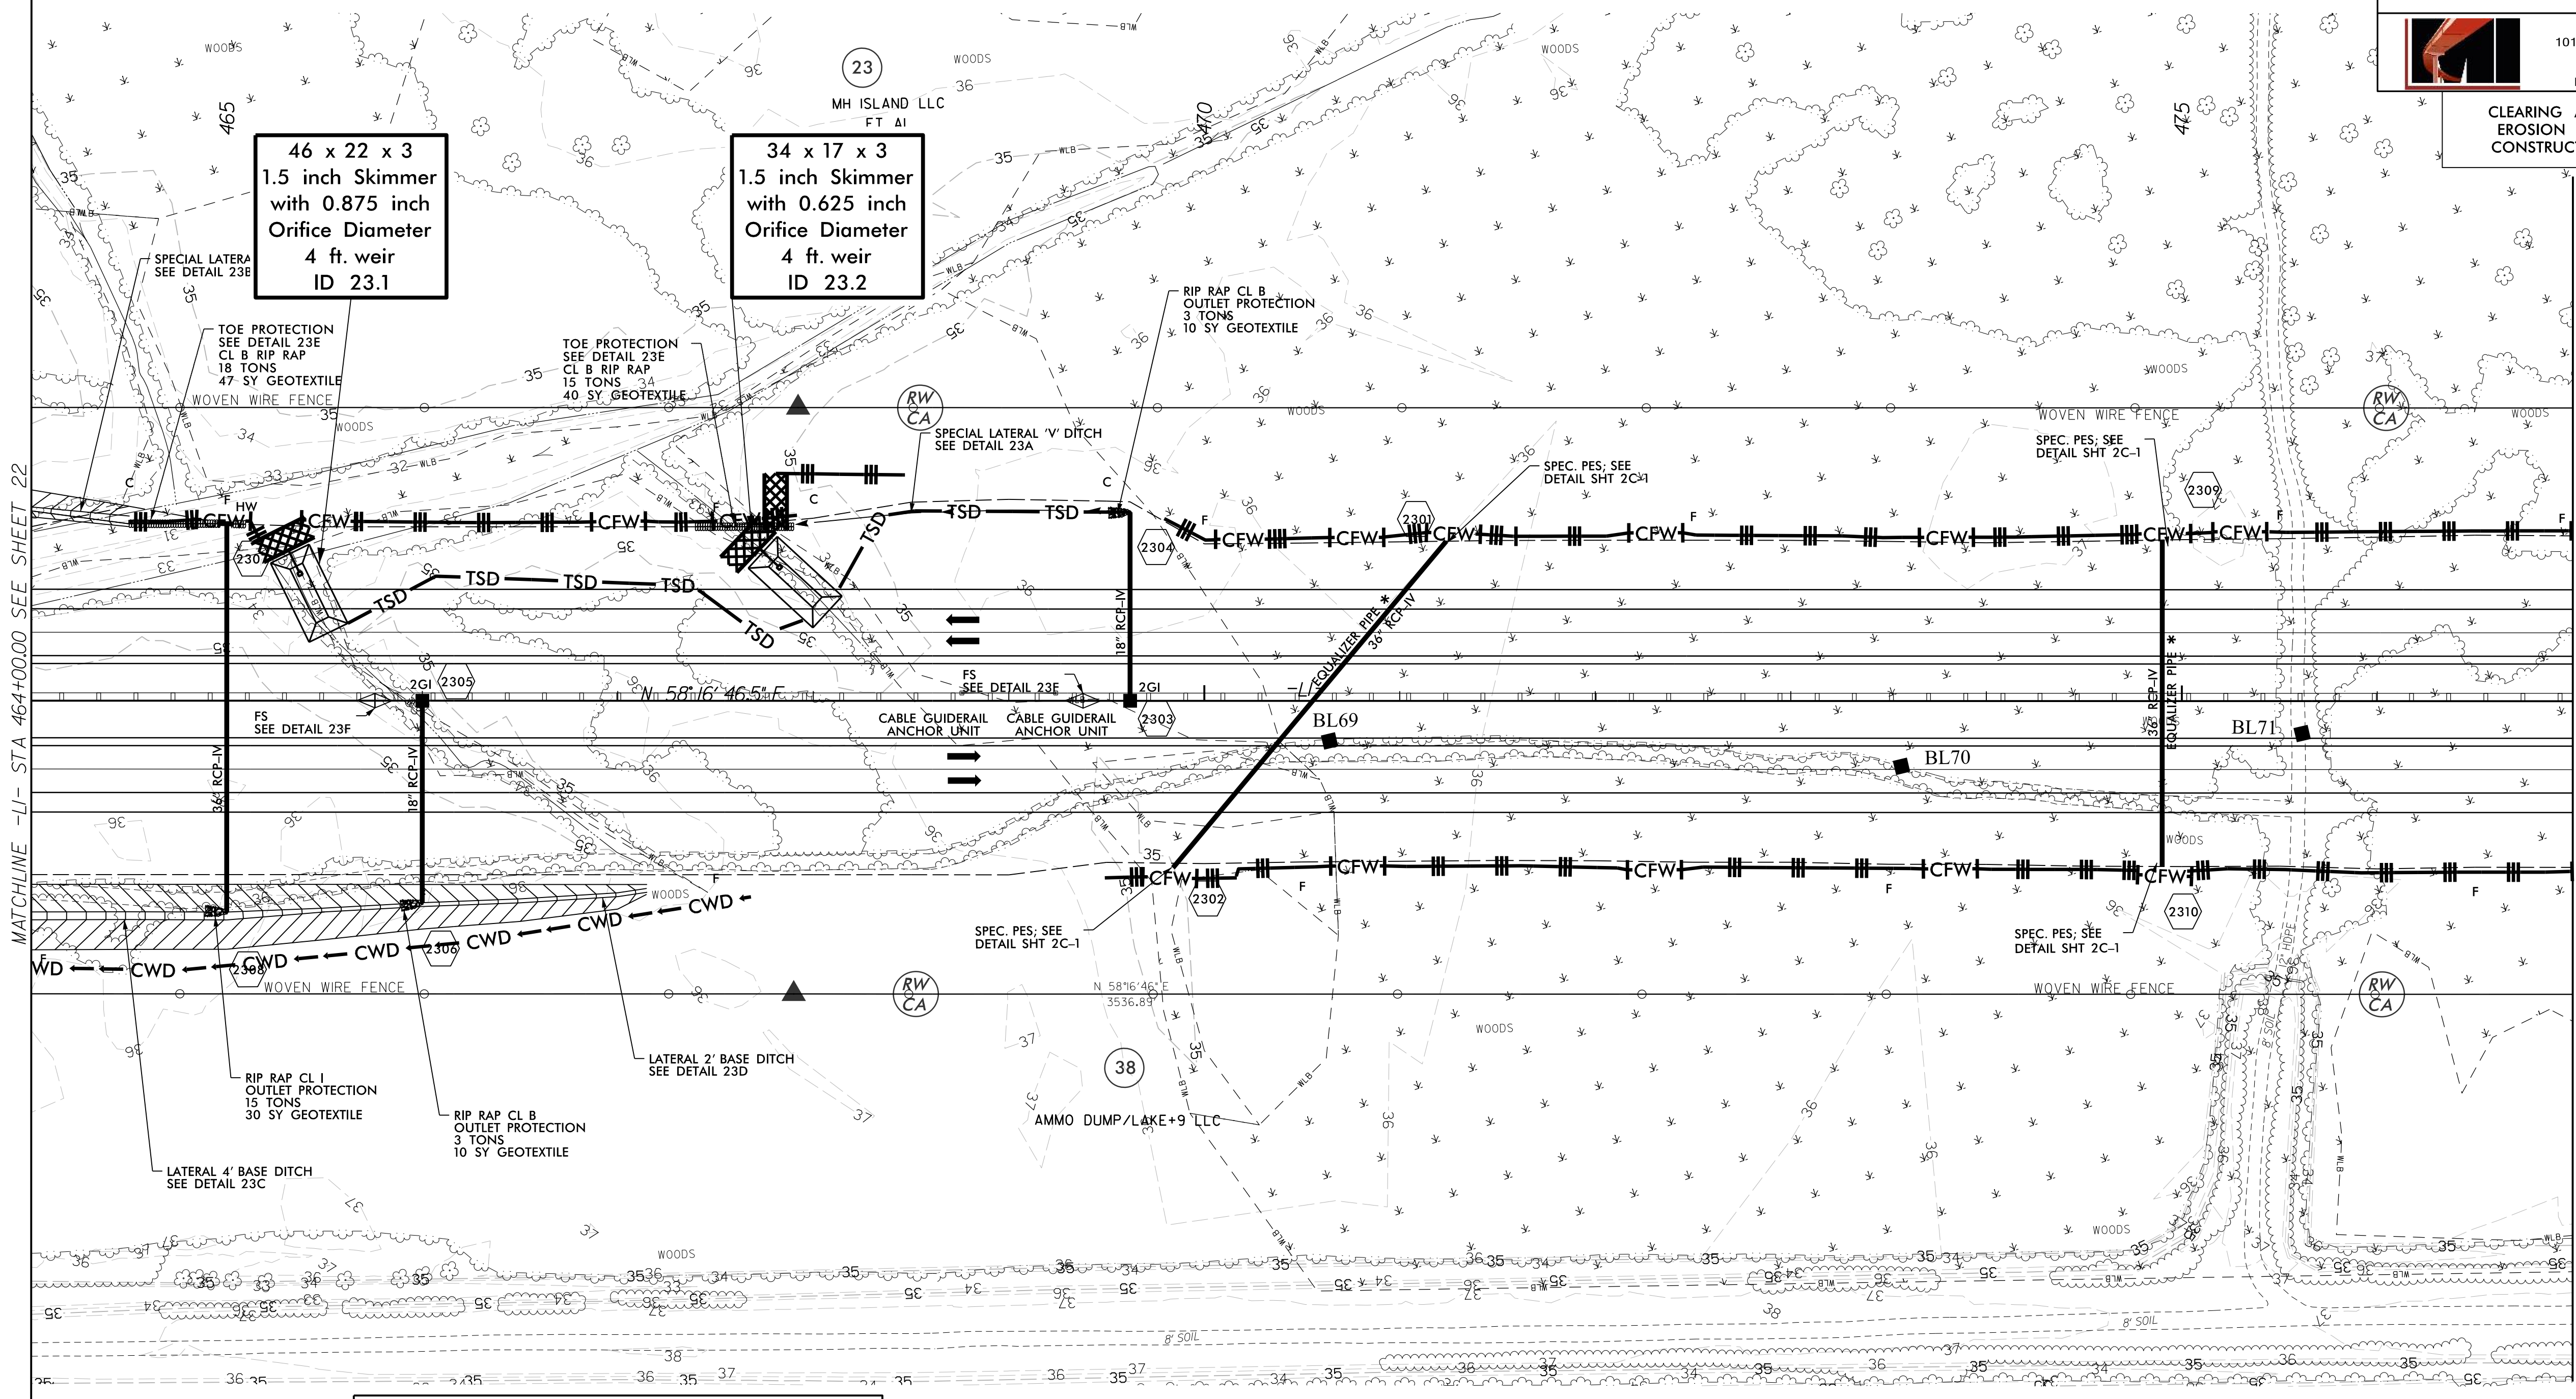


NOTE:
PLACE TEMPORARY ROCK SEDIMENT DAMS TYPE - B
AND TEMPORARY ROCK SILT CHECKS TYPE - A AT
DRAINAGE OUTLETS.


* DO NOT BURY EQUALIZER PIPES

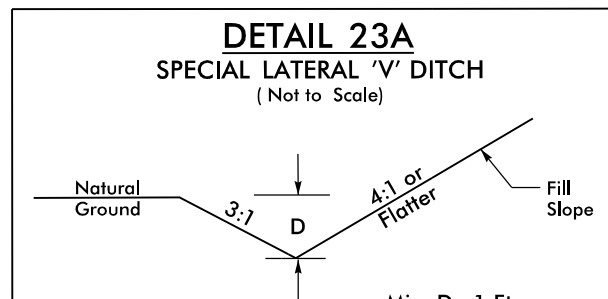


FROM -L- STA. 467+90 TO STA. 469+62 LT.

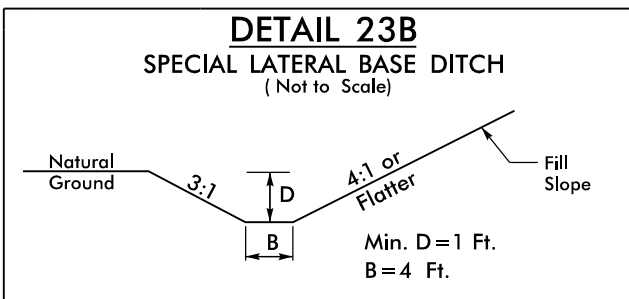


FROM -L- STA. 464+00 TO STA. 464+50 LT.

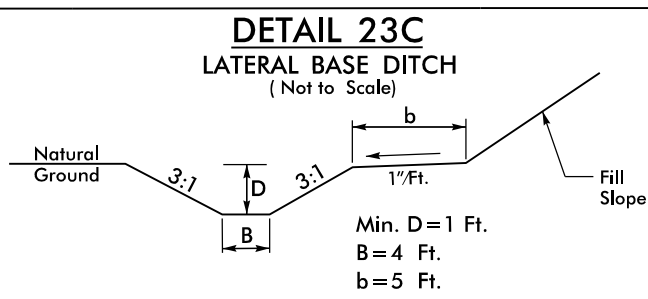


FROM -L- STA. 460+67 TO STA. 465+00 RT.

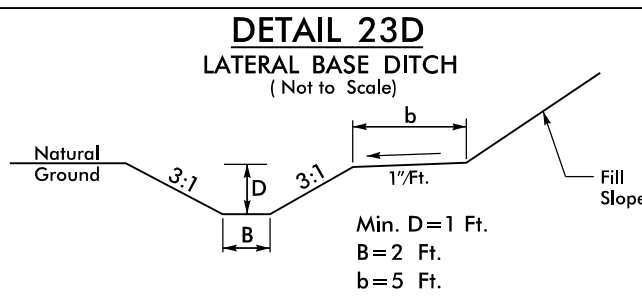


FROM -L- STA. 465+00 TO STA. 467+15 RT.

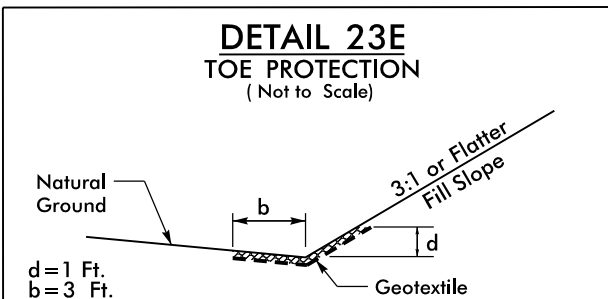


FROM -L- STA. 464+50 TO STA. 465+10 LT.
FROM -L- STA. 467+40 TO STA. 467+90 LT.

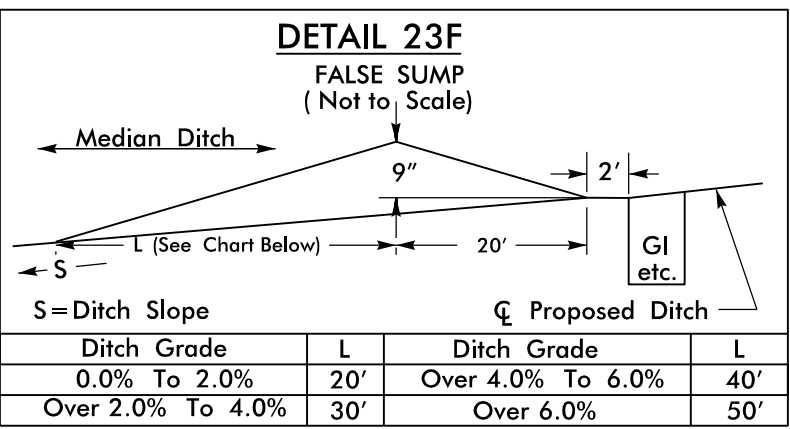

CLEAN WATER DIVERSION

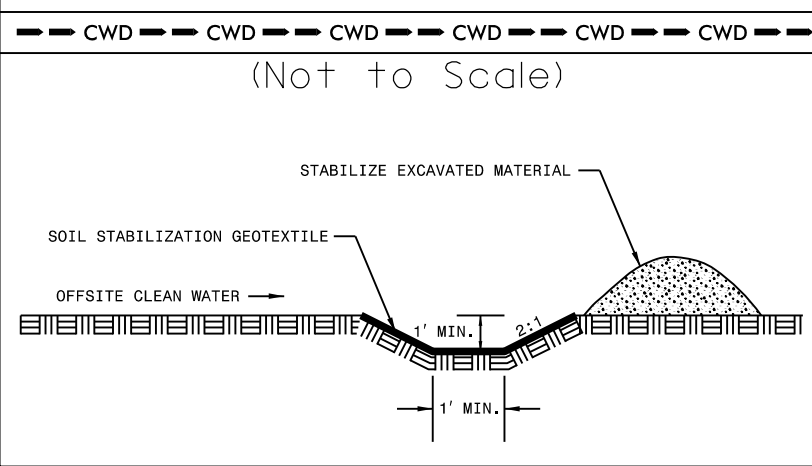

SEE SHEET 50 FOR -L1- PROFILE

 

Stantec Consulting Services Inc.
801 Jones Franklin Road
Suite 300
Raleigh, NC 27606
Tel. (919) 851-6866
Fax. (919) 851-7024
www.stantec.com
License No. E-0672

PROJECT REFERENCE NO. _____

R-3300A

SHEET NO.

FC-24/CONST.2.


ROADSIDE ENVIRONMENTAL PROJECT ENGINEER

LEVEL III CERTIFIED BY:
KAREN HEFNER, PE
CERTIFICATION NUMBER: 3824
ISSUED: MARCH 6, 2025



MI ENGINEERING
1011 SCHAUB DRIVE, SUITE 100
RALEIGH, NC 27606
(919) 851-6606
FIRM PE NUMBER : P-0671

CLEARING AND GRUBBING
EROSION CONTROL FOR
CONSTRUCTION SHEET 24

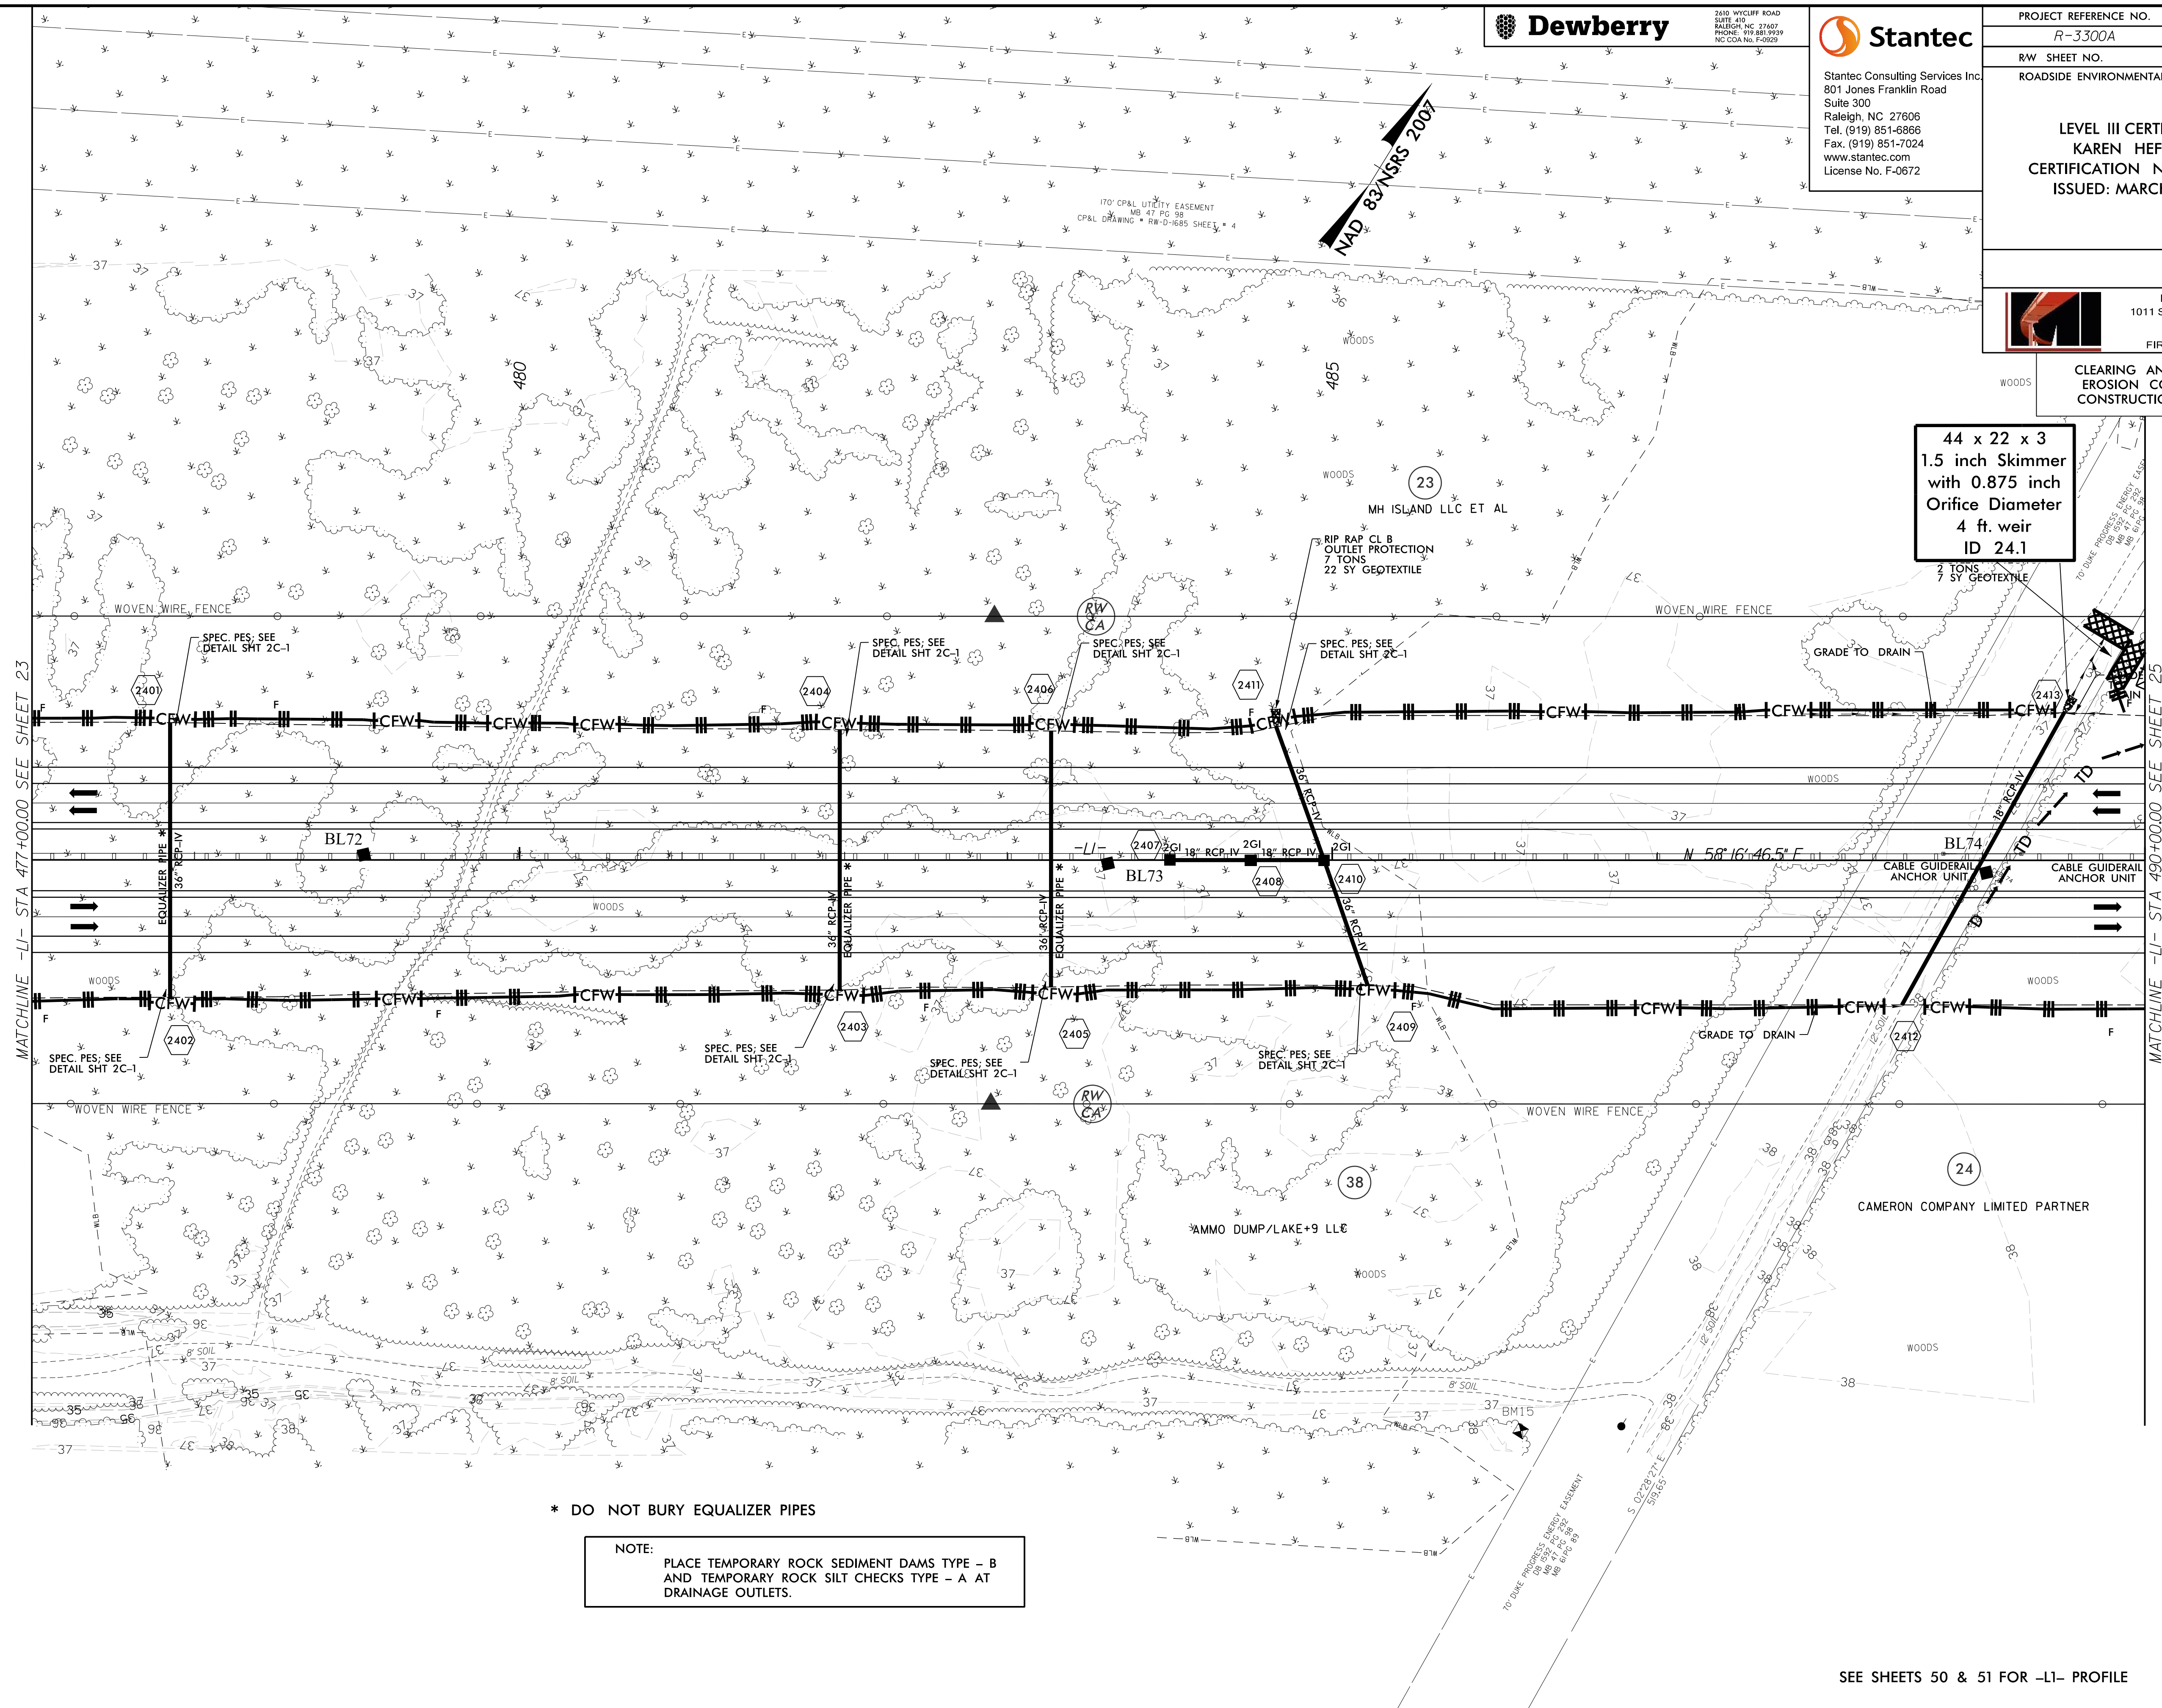


* DO NOT BURY EQUALIZER PIPES






NOTE: PLACE TEMPORARY ROCK SEDIMENT DAMS TYPE - B AND TEMPORARY ROCK SILT CHECKS TYPE - A AT DRAINAGE OUTLETS.

SEE SHEETS 50 & 51 FOR -L1- PROFILE

3/6/2025
R:\Erosion Control\CADD\R3300A_ec_psh_24_C&G.dgn
MI ENGINEERING, RALEIGH NC

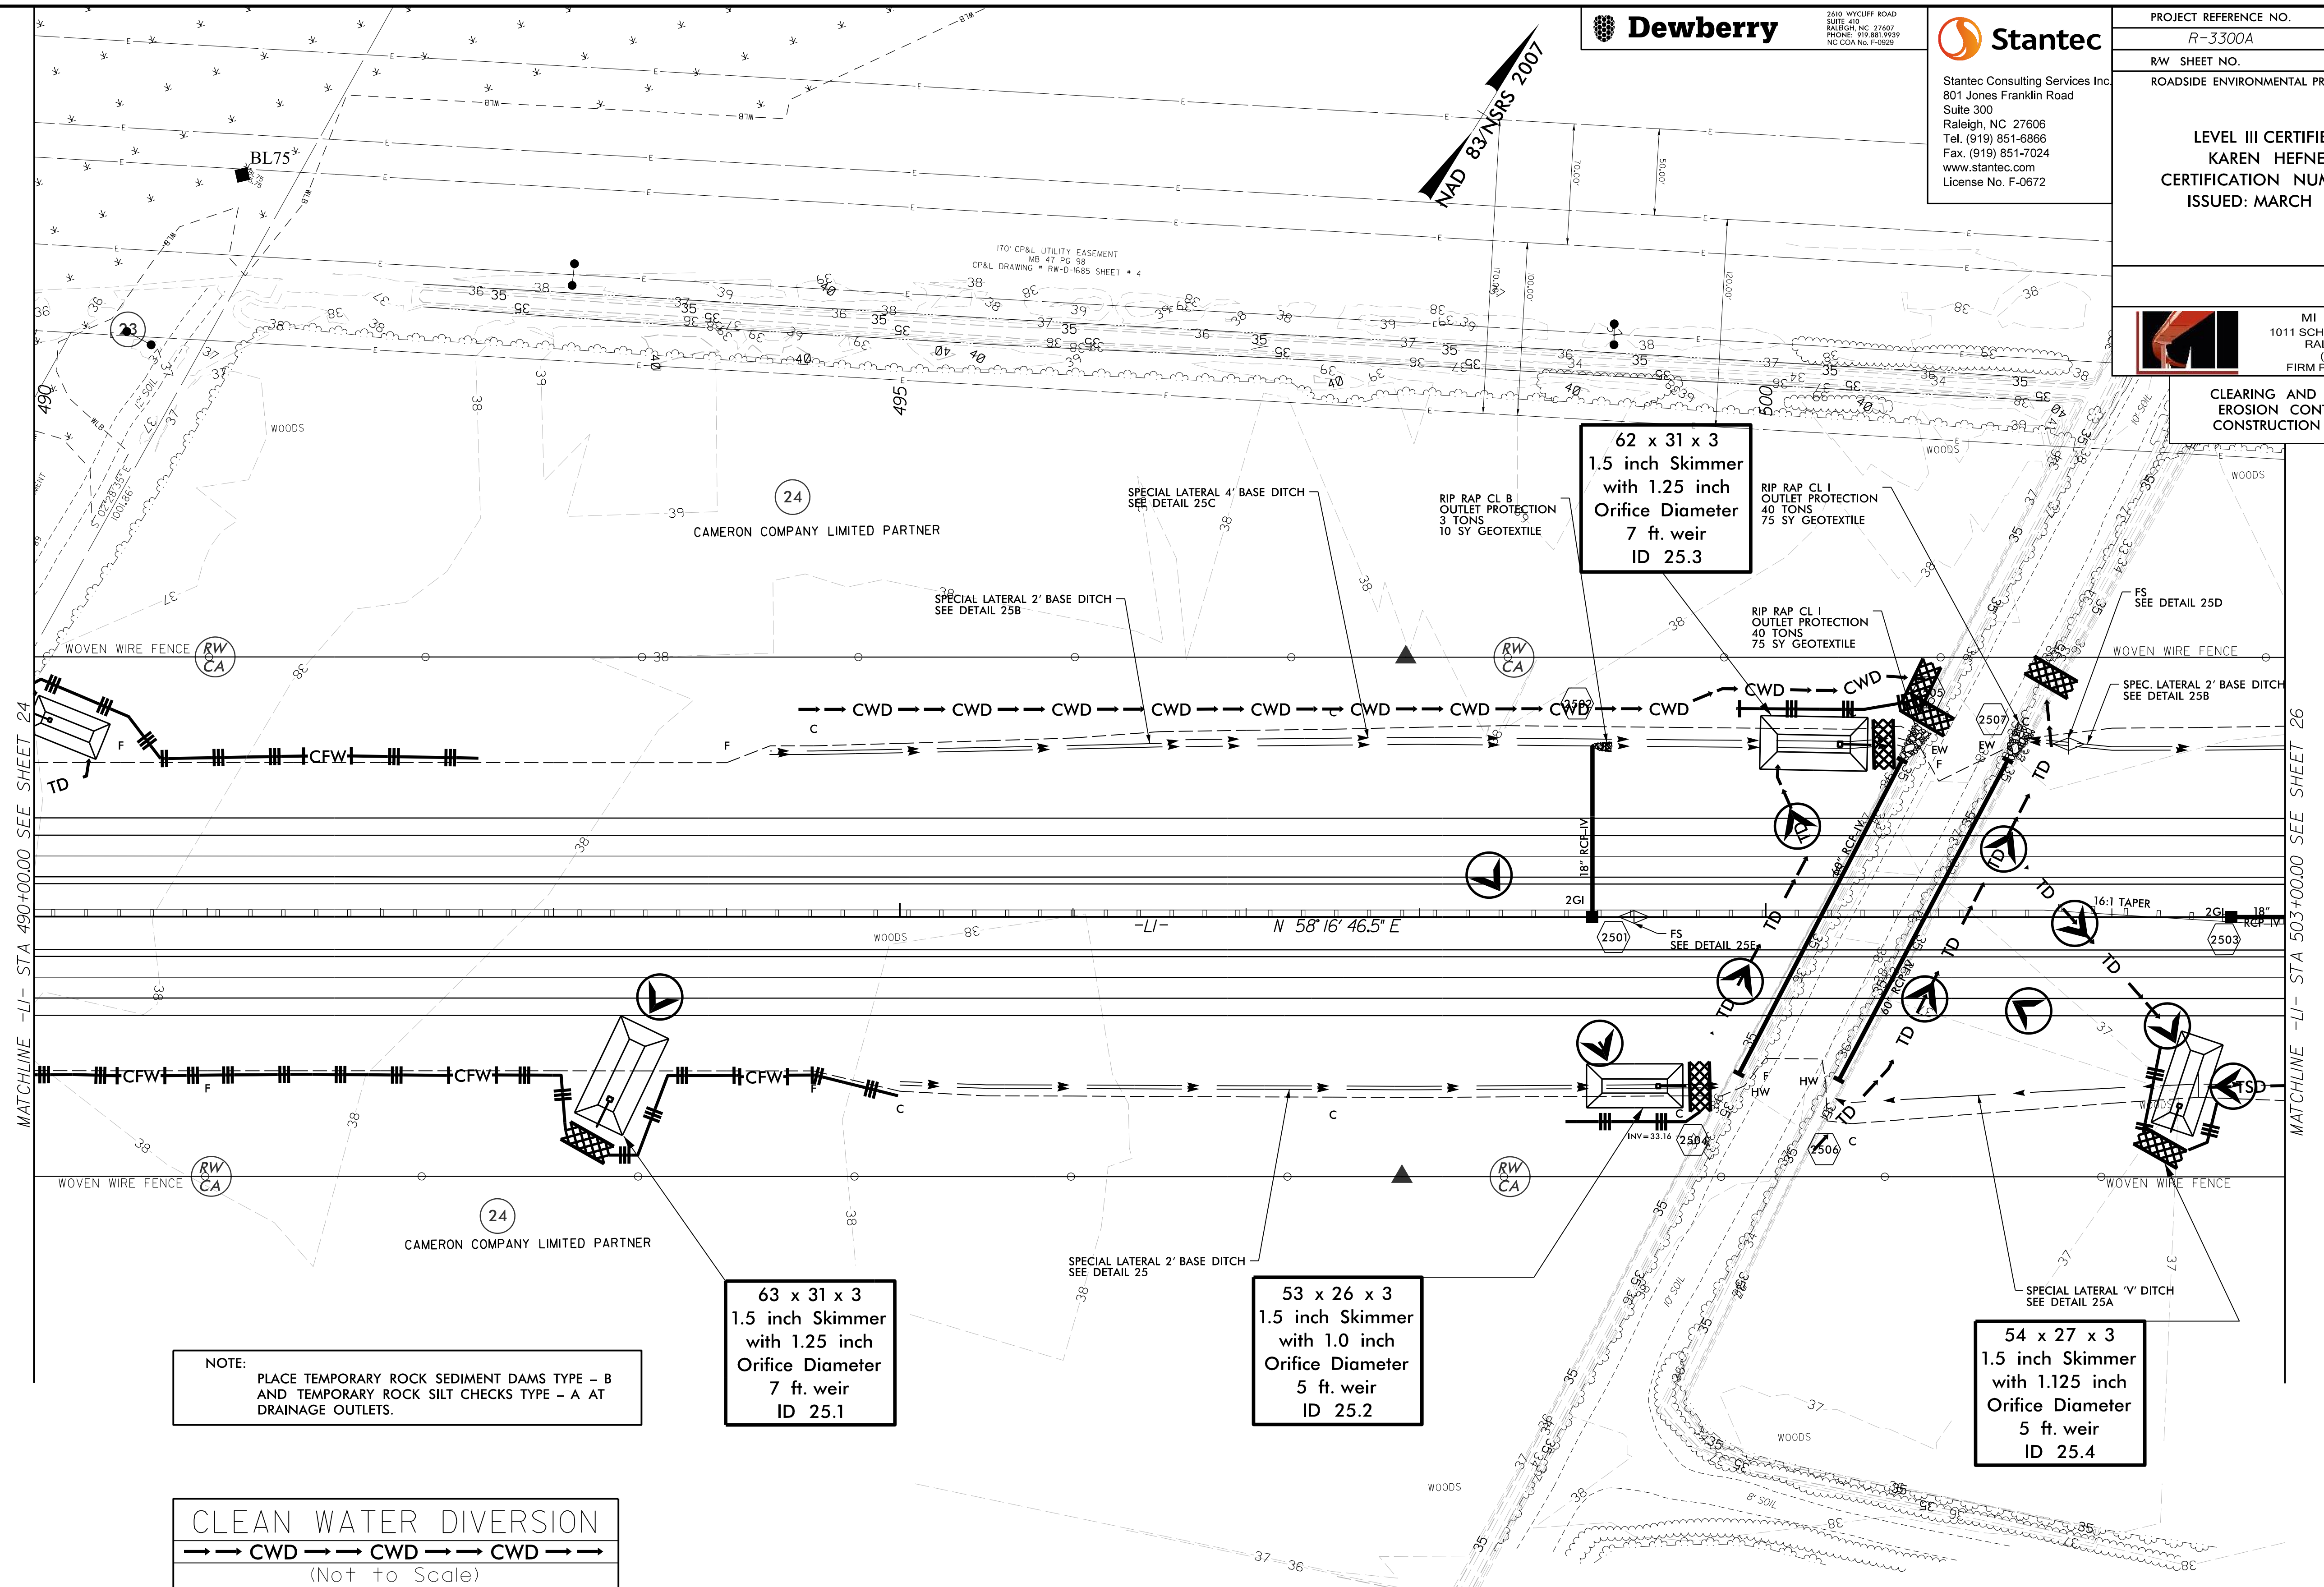


NOTE:
PLACE TEMPORARY ROCK SEDIMENT DAMS TYPE - B
AND TEMPORARY ROCK SILT CHECKS TYPE - A AT
DRAINAGE OUTLETS.

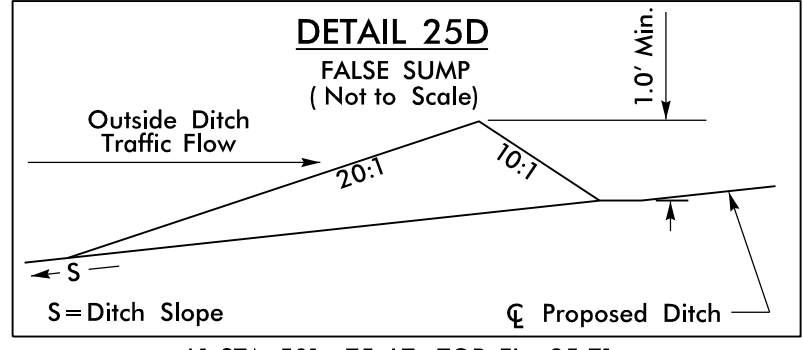
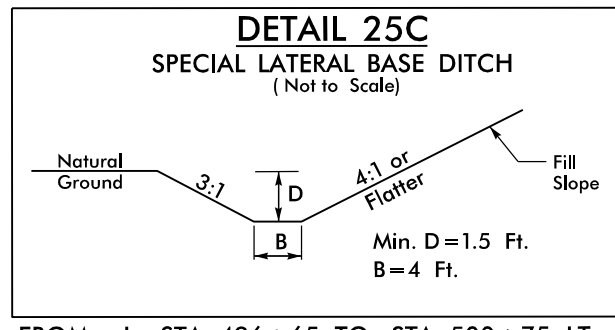
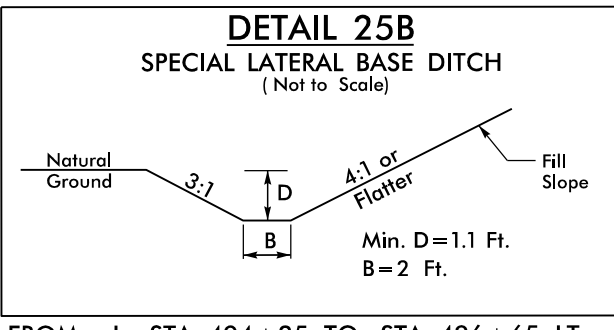
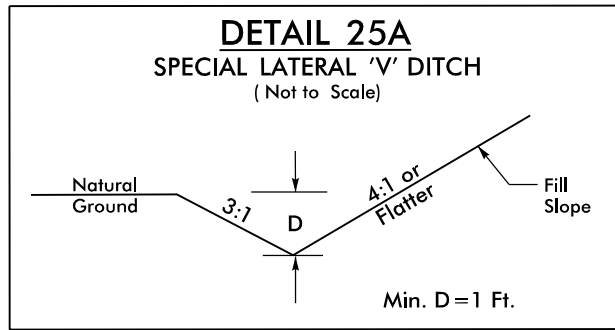
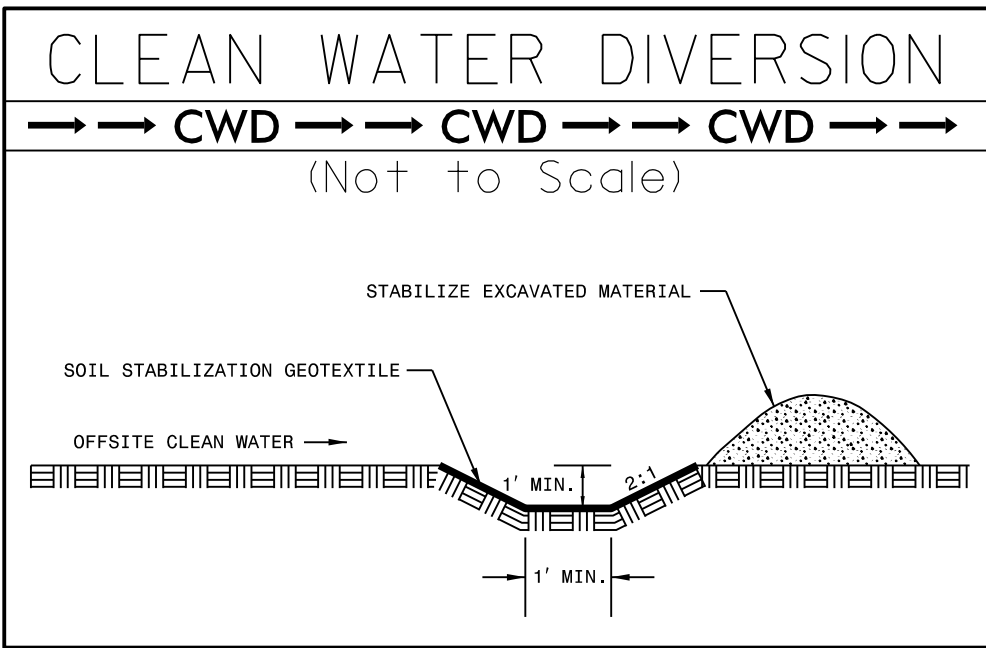


**DETAIL 25E
FALSE SUMP**
(Not to Scale)





Ditch Grade	L	Ditch Grade	L
0.0% To 2.0%	20'	Over 4.0% To 6.0%	40'
Over 2.0% To 4.0%	30'	Over 6.0%	50'

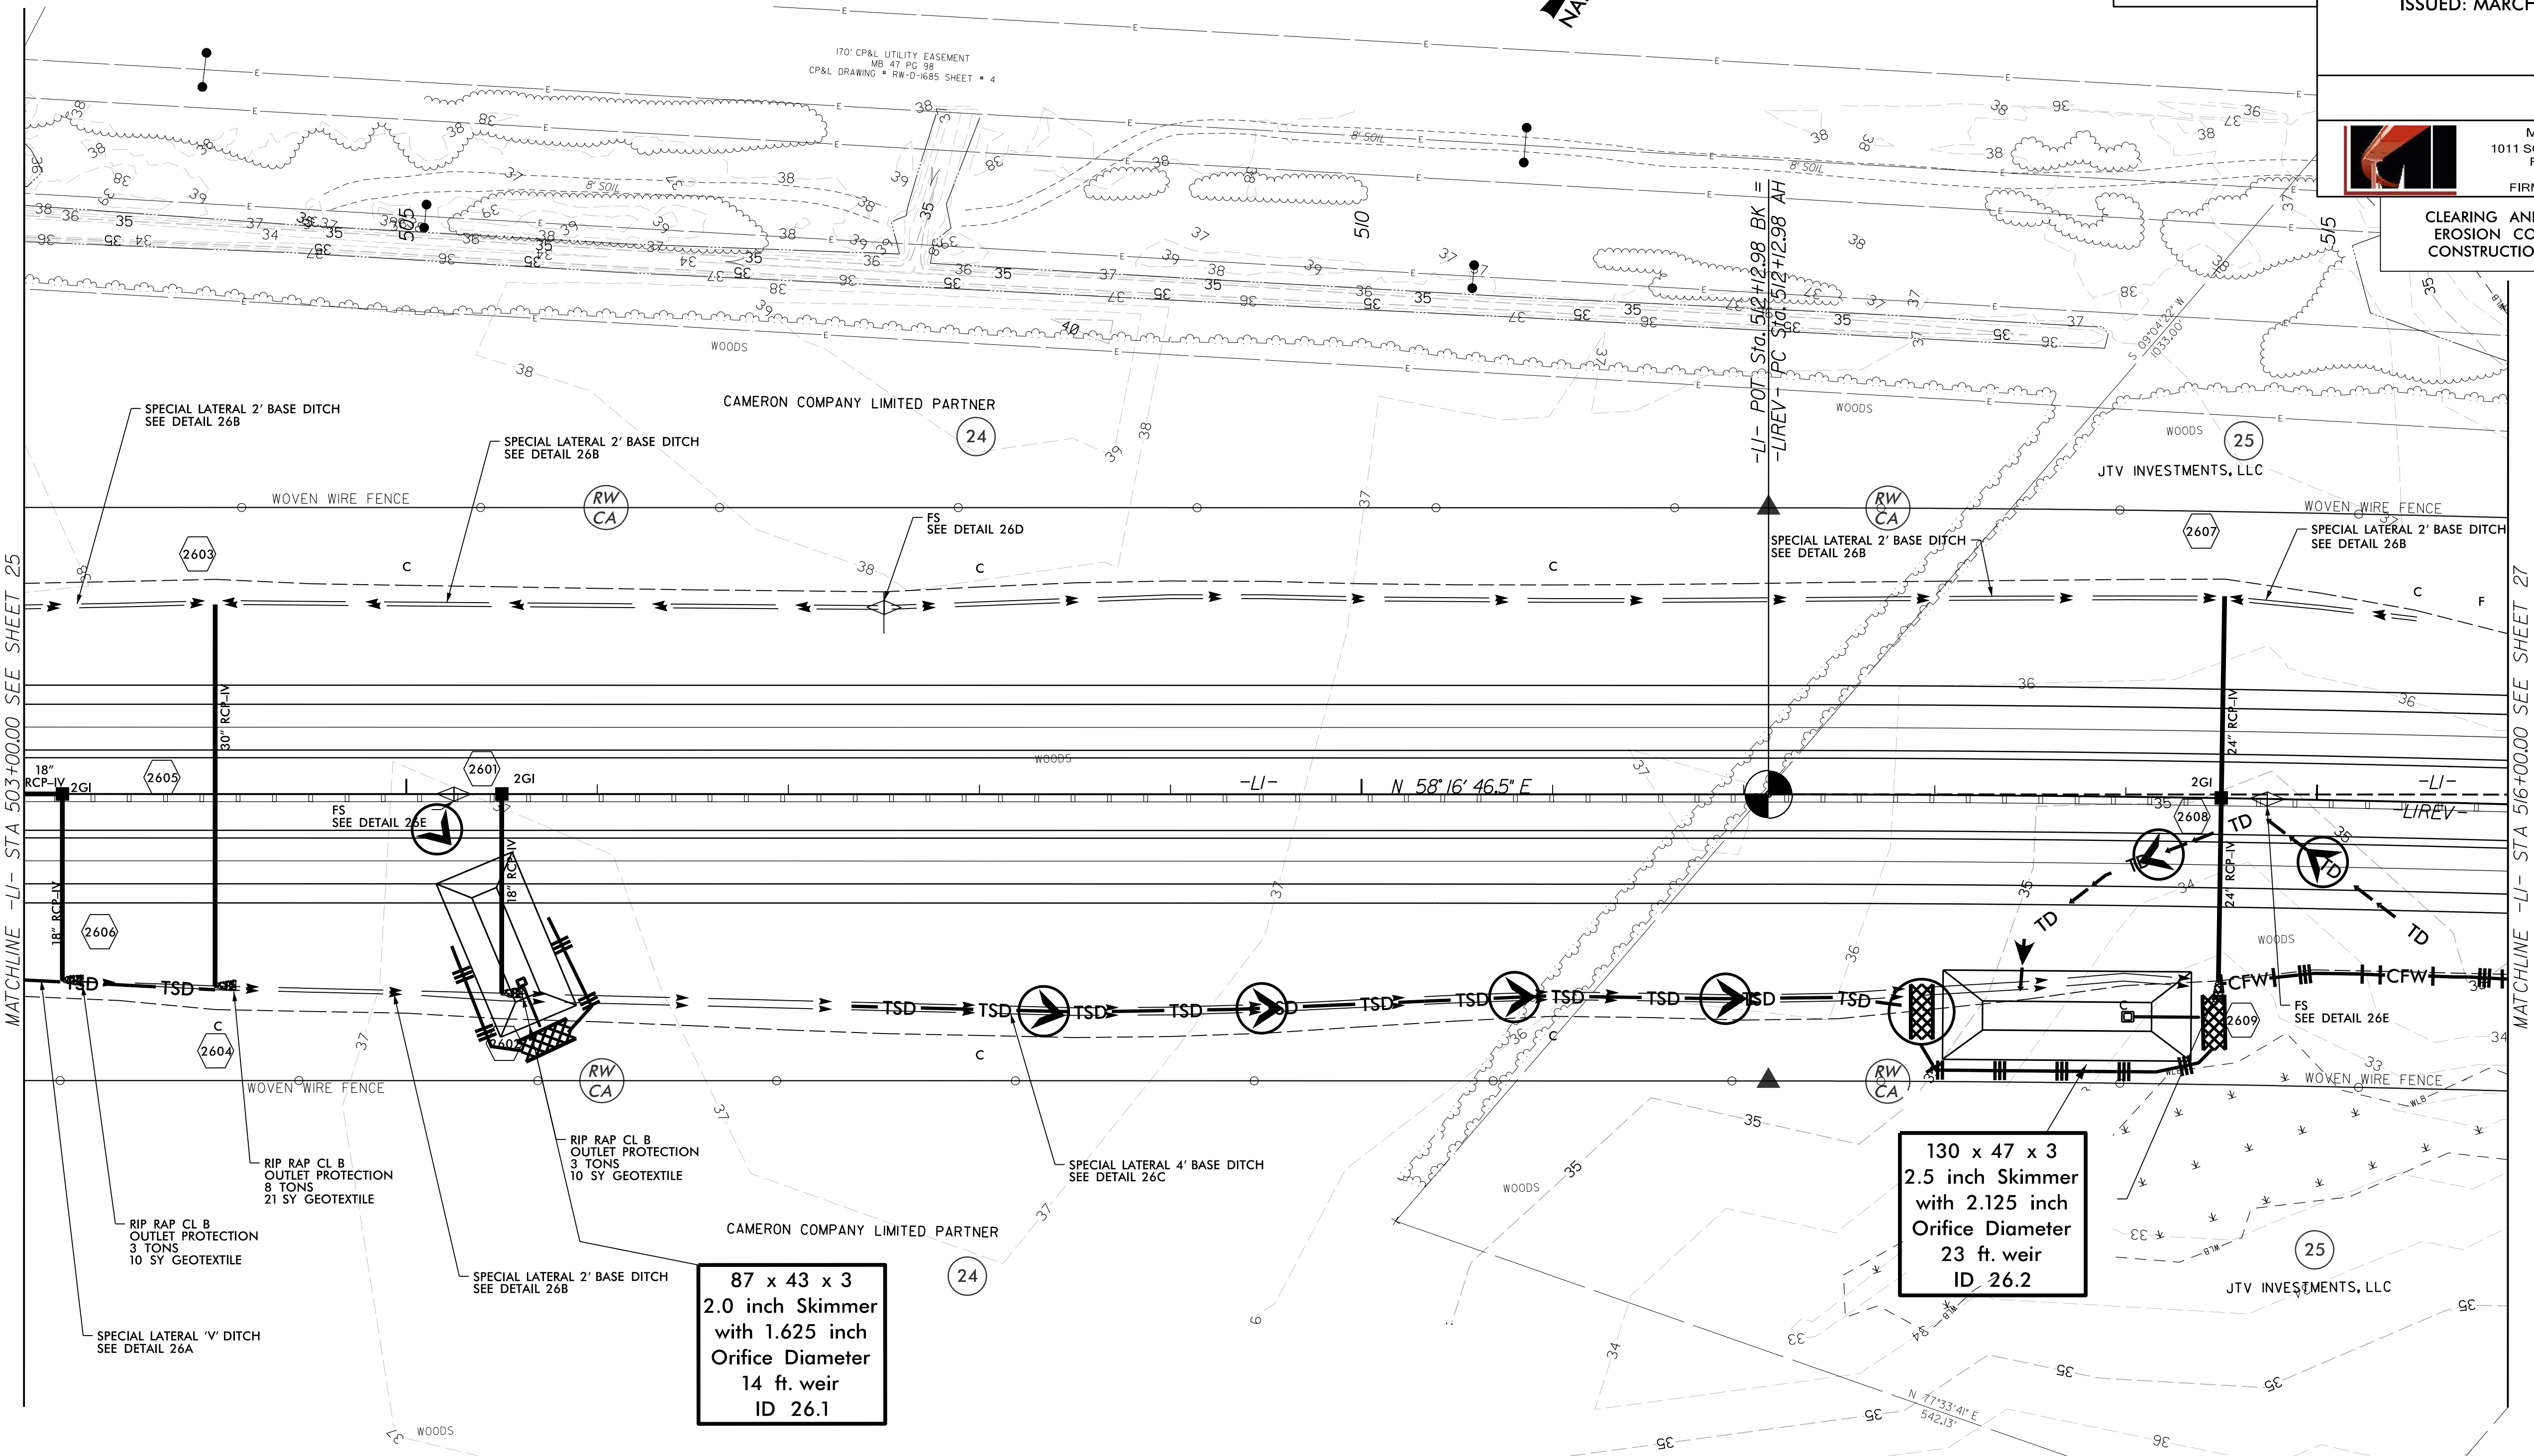

NOTE:
PLACE TEMPORARY ROCK SEDIMENT DAMS TYPE - B
AND TEMPORARY ROCK SILT CHECKS TYPE - A AT
DRAINAGE OUTLETS.

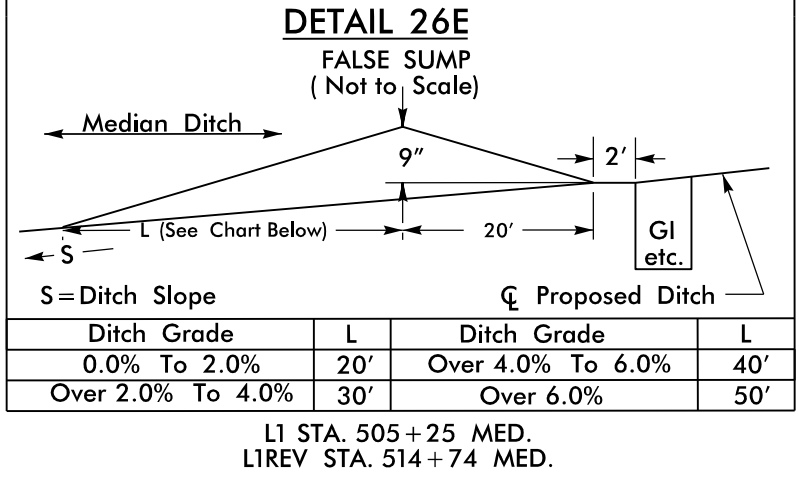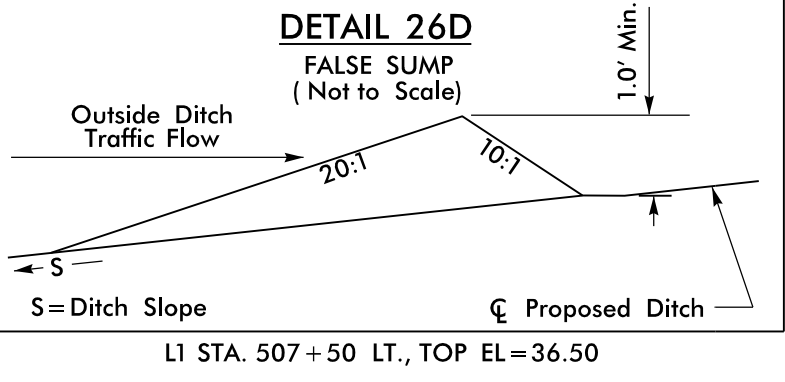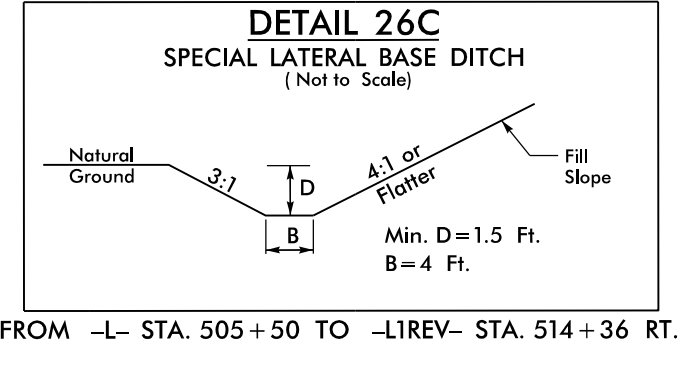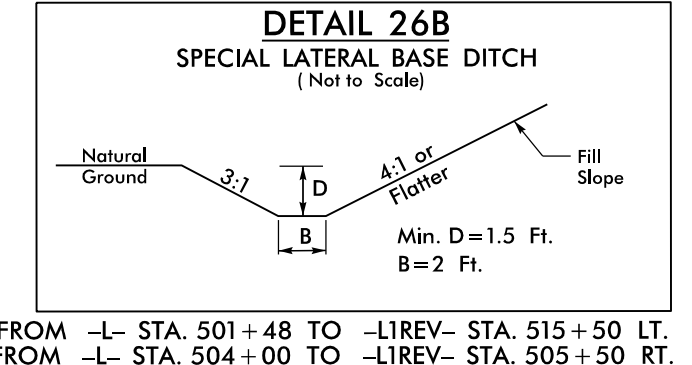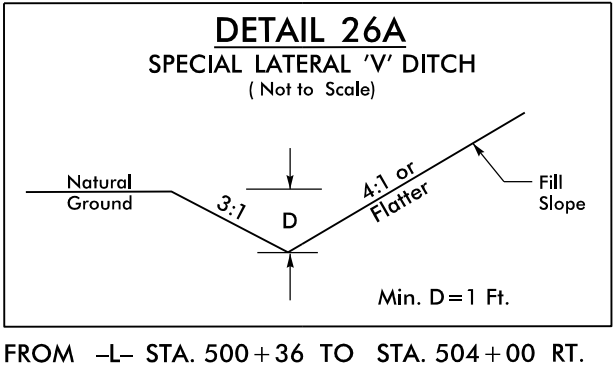

SEE SHEETS 51 & 52 FOR -L1- & -L1REV- PROFILE

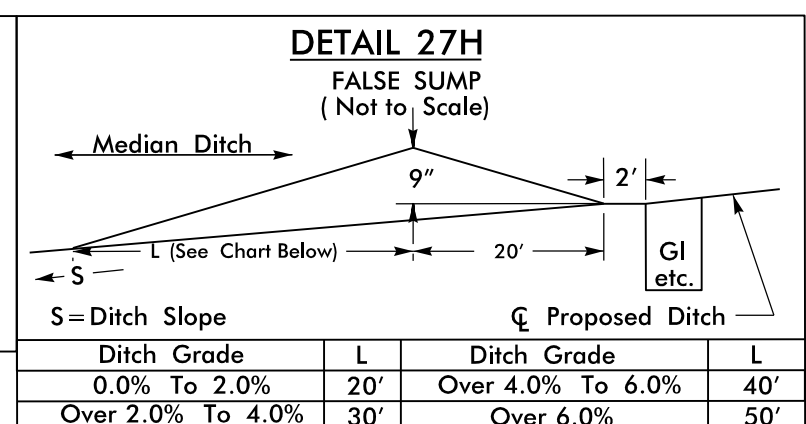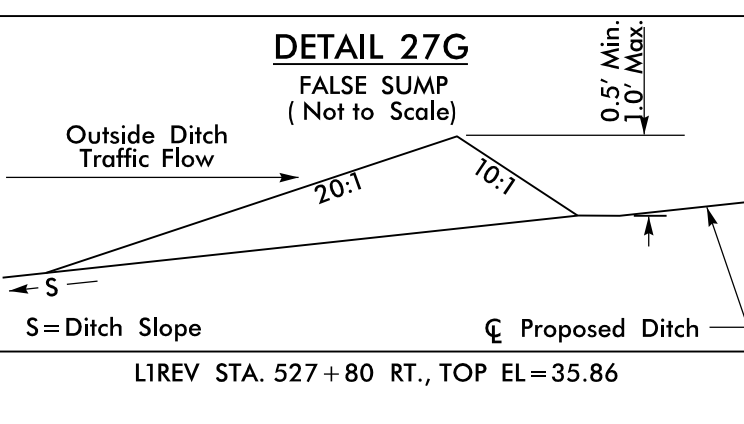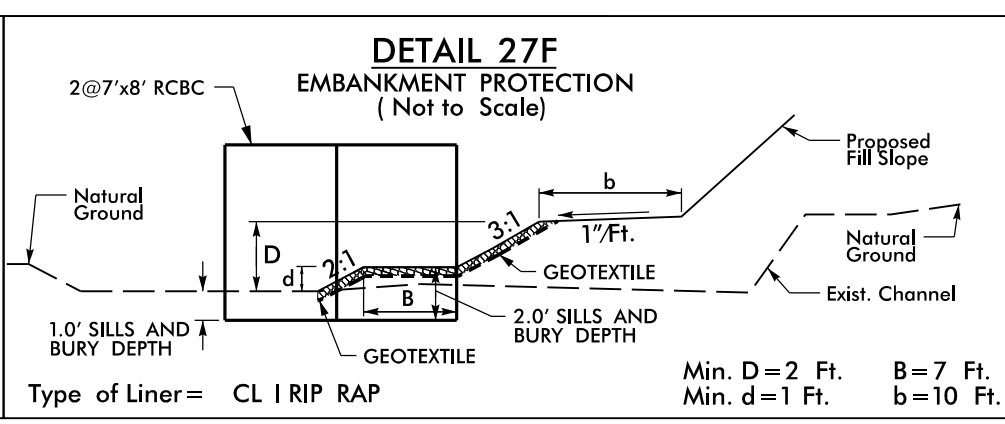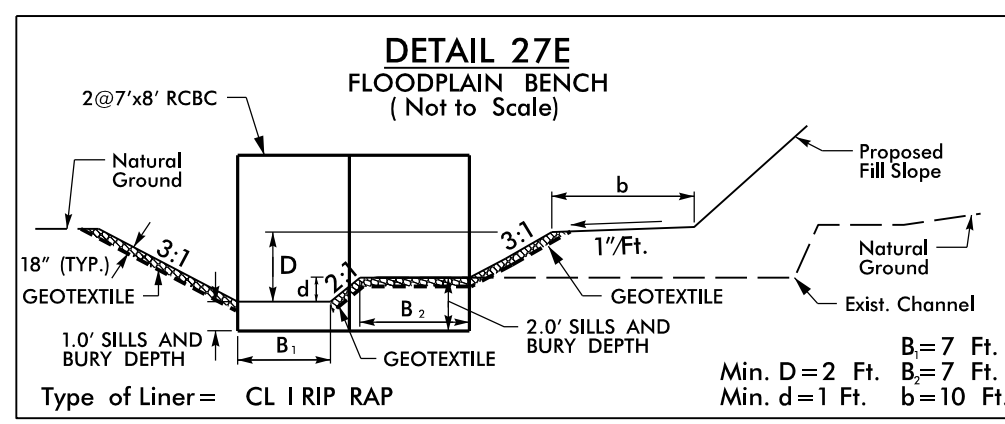

2610 WYCLIFF ROAD
SUITE 410
RALEIGH, NC 27607
PHONE: 919.881.9939
NC CDA No. F-0929



Stantec Consulting Services Inc.
801 Jones Franklin Road
Suite 300
Raleigh, NC 27606
Tel. (919) 851-6866
Fax. (919) 851-7024
www.stantec.com
License No. F-0672

PROJECT REFERENCE NO.
R-3300A

SHEET NO.
EC-27/CONST.27

R/W SHEET NO.

ROADSIDE ENVIRONMENTAL PROJECT ENGINEER

LEVEL III CERTIFIED BY:
KAREN HEFNER, PE
CERTIFICATION NUMBER: 3824
ISSUED: MARCH 6, 2025

MI ENGINEERING
1011 SCHUBA DRIVE, SUITE 100
RALEIGH, NC 27606
(919) 851-6606
FIRM PE NUMBER: P-0671

CLEARING AND GRUBBING
EROSION CONTROL FOR
CONSTRUCTION SHEET 27

INSTALL PIPE(S) IN JURISDICTIONAL AREAS WITHOUT IMPACTING STREAM UNTIL
AREA STABILIZED AND ACCORDING TO NCDOT BEST MANAGEMENT
PRACTICES FOR CONSTRUCTION AND MAINTENANCE ACTIVITIES MANUAL.

NOTE:
PLACE TEMPORARY ROCK SEDIMENT DAMS TYPE - B
AND TEMPORARY ROCK SILT CHECKS TYPE - A AT
DRAINAGE OUTLETS.

42 x 21 x 3
1.5 inch Skimmer
with 0.75 inch
Orifice Diameter
4 ft. weir
ID 27.6

49 x 24 x 3
1.5 inch Skimmer
with 1.0 inch
Orifice Diameter
5 ft. weir
ID 27.1





42 x 21 x 3
1.5 inch Skimmer
with 0.75 inch
Orifice Diameter
4 ft. weir
ID 27.7

60 x 30 x 3
1.5 inch Skimmer
with 1.25 inch
Orifice Diameter
7 ft. weir
ID 27.3

62 x 25 x 3
1.5 inch Skimmer
with 1.125 inch
Orifice Diameter
6 ft. weir
ID 27.2





117 x 35 x 3
2.0 inch Skimmer
with 1.75 inch
Orifice Diameter
16 ft. weir
ID 27.8

52 x 26 x 3
1.5 inch Skimmer
with 1.0 inch
Orifice Diameter
5 ft. weir
ID 27.5

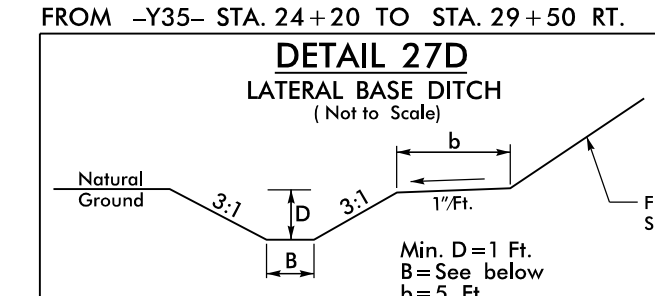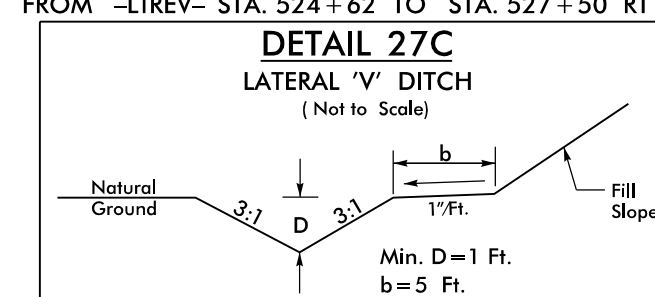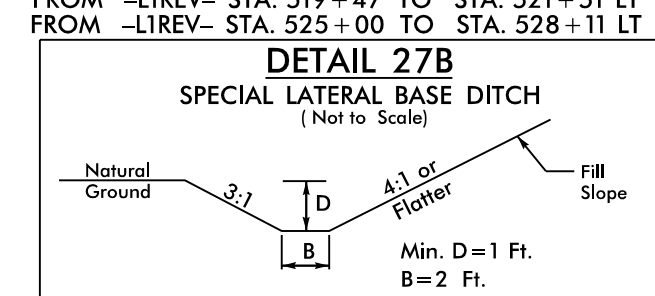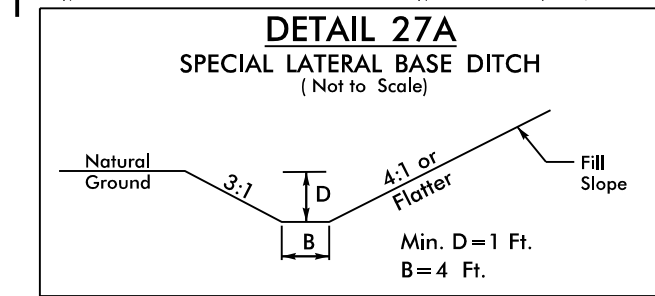

PROP. 2'@7"x8" RCBC NOTES:
CHANNEL IMPROVEMENTS, BANK STABILIZATION
SEE DETAIL WITH CLASS I RIP RAP
REALIGN US CHANNEL TO FLOW THRU EAST BARREL
BACKFILL NORMAL FLOW BARREL WITH 1" NATIVE MATERIAL
SEE SKEWED MULTI-BARREL CULVERT LOW FLOW CHANNEL
SILLS AND FLOOD PLAIN BENCH DETAIL 'PP'

FROM -LIREV- STA. 524+55 TO STA. 525+00 LT., B=4 Ft.
FROM -Y35- STA. 17+00 TO STA. 19+50 RT., B=2 Ft.
FROM -Y35- STA. 19+75 TO STA. 22+00 RT., B=2 Ft.
FROM -Y35- STA. 24+69 TO STA. 28+00 LT., B=2 Ft.

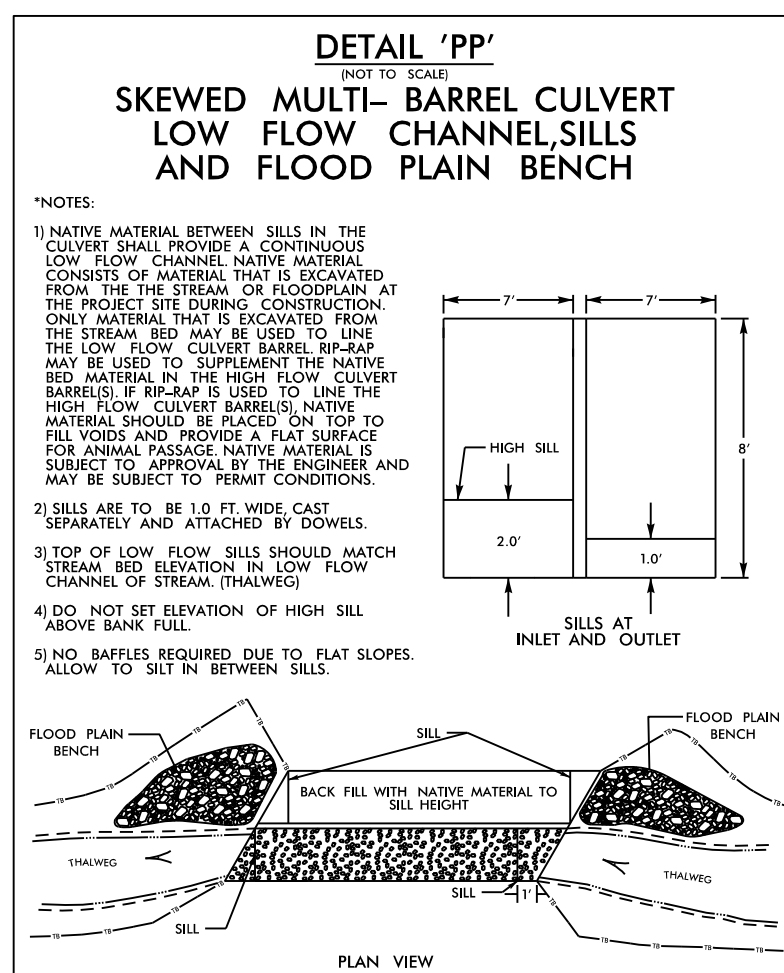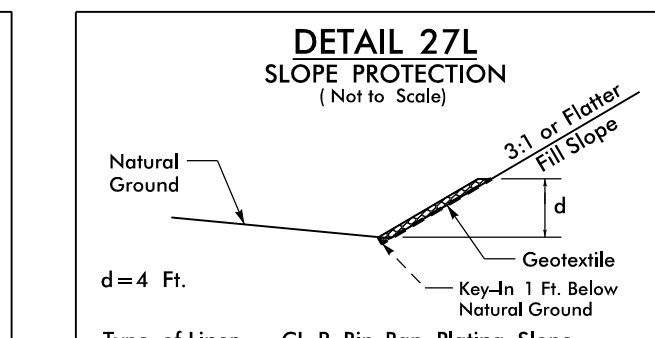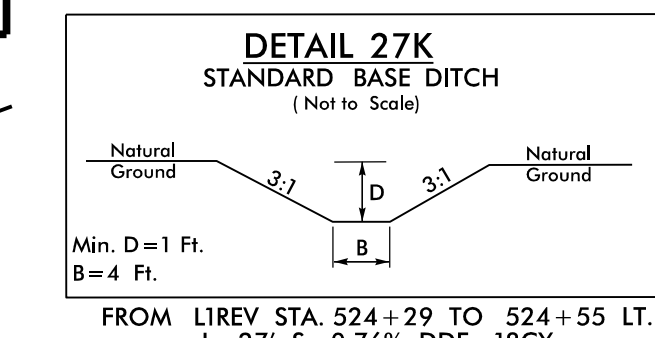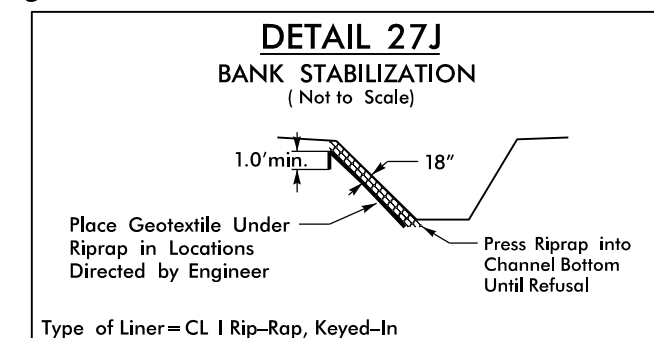


SEE SHEET 52 FOR -LIREV- PROFILE
SEE SHEET 64 FOR -Y35- PROFILE


3/6/2025
RALEIGH, NC
MI ENGINEERING, RALEIGH, NC

CULVERT CONSTRUCTION SEQUENCE STA. 523 + 48.57 -L- 2@7'X8' RCBC, PHASE I (NOT TO SCALE)

PROJECT REFERENCE NO.	SHEET NO.
R-3300A	EC-27A/CONST.27
RW SHEET NO.	
ROADSIDE ENVIRONMENTAL PROJECT ENGINEER	
LEVEL III CERTIFIED BY: KAREN HEFNER, PE CERTIFICATION NUMBER: 3824 ISSUED: MARCH 6, 2025	
 MI ENGINEERING 1011 SCHAUB DRIVE, SUITE 100 RALEIGH, NC 27606 (919) 851-6606 FIRM PE NUMBER: P-0671	

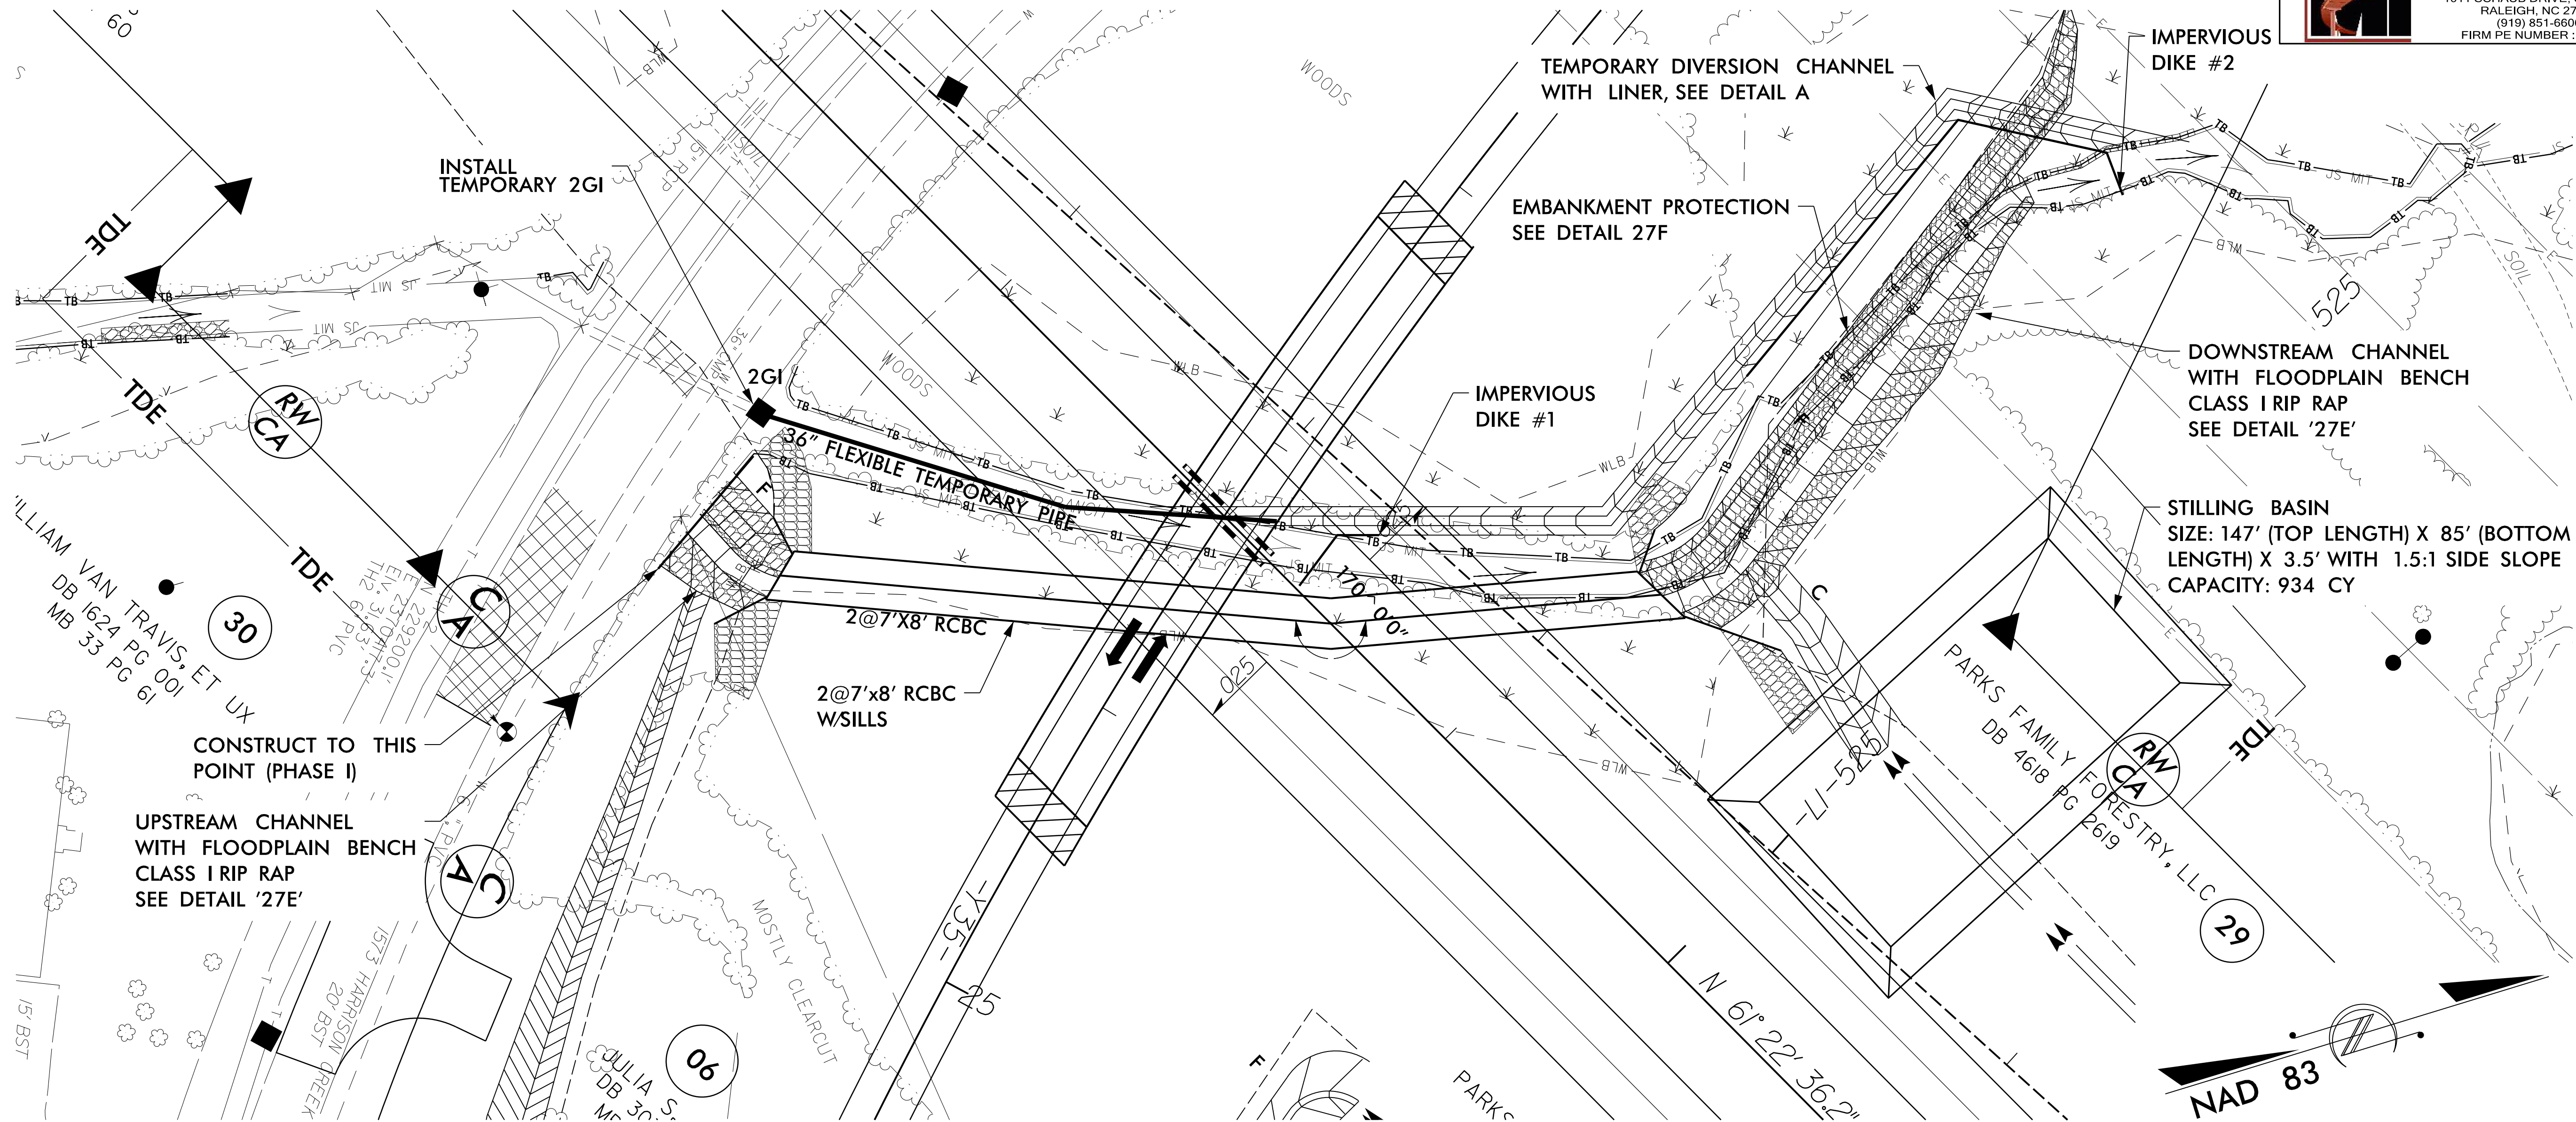


1. CONSTRUCT STILLING BASIN.
2. CONSTRUCT TEMPORARY DIVERSION CHANNEL (DETAIL A) WITH LINER, TEMPORARY FLEXIBLE PIPE, TEMPORARY 2GI, IMPERVIOUS DIKES #1 AND #2, AND DIRECT FLOW INTO TEMPORARY DIVERSION CHANNEL.
3. DEWATER CONSTRUCTION AREA UTILIZING STILLING BASIN FOR PUMPED EFFLUENT.
4. CONSTRUCT PROPOSED 2@7'X8' RCBC WITH SILLS AND DOWNSTREAM CHANNEL WITH CLASS I RIP RAP STABILIZATION AND FLOODPLAIN BENCH IN ACCORDANCE WITH THE PLANS.
5. CONSTRUCT UPSTREAM CHANNEL WITH CLASS I RIP RAP STABILIZATION AND FLOODPLAIN BENCH TO DESIGNATED POINT IN ACCORDANCE WITH THE PLANS.


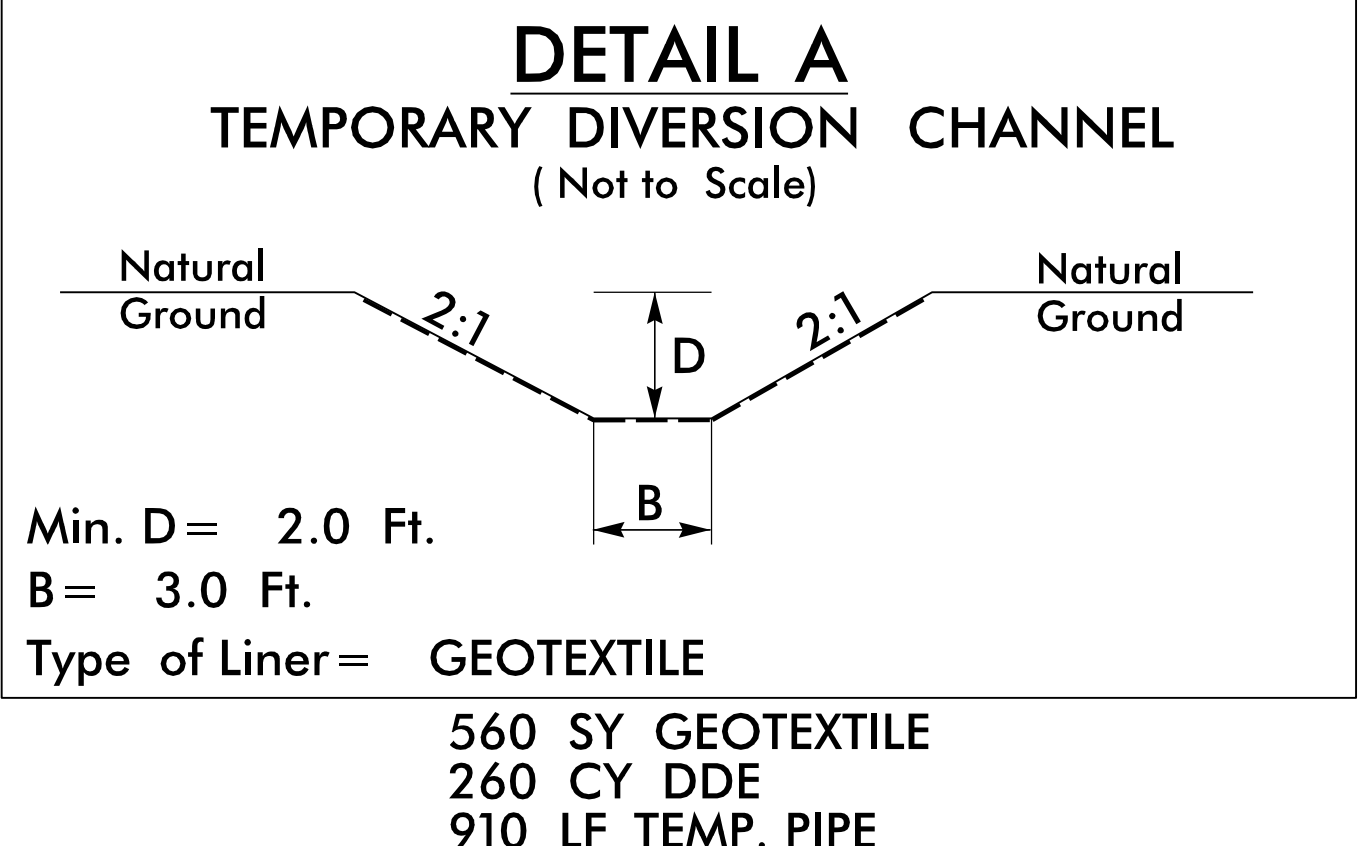


CULVERT CONSTRUCTION SEQUENCE STA. 523 + 48.57 -L- 2@7'X8' RCBC, PHASE II (NOT TO SCALE)

PROJECT REFERENCE NO.	SHEET NO.
R-3300A	EC-27B/CONST.27
RW SHEET NO.	
ROADSIDE ENVIRONMENTAL PROJECT ENGINEER	
LEVEL III CERTIFIED BY: KAREN HEFNER, PE CERTIFICATION NUMBER: 3824 ISSUED: MARCH 6, 2025	
 MI ENGINEERING 1011 SCHAU DRIVE, SUITE 100 RALEIGH, NC 27606 (919) 851-6606 FIRM PE NUMBER: P-0671	

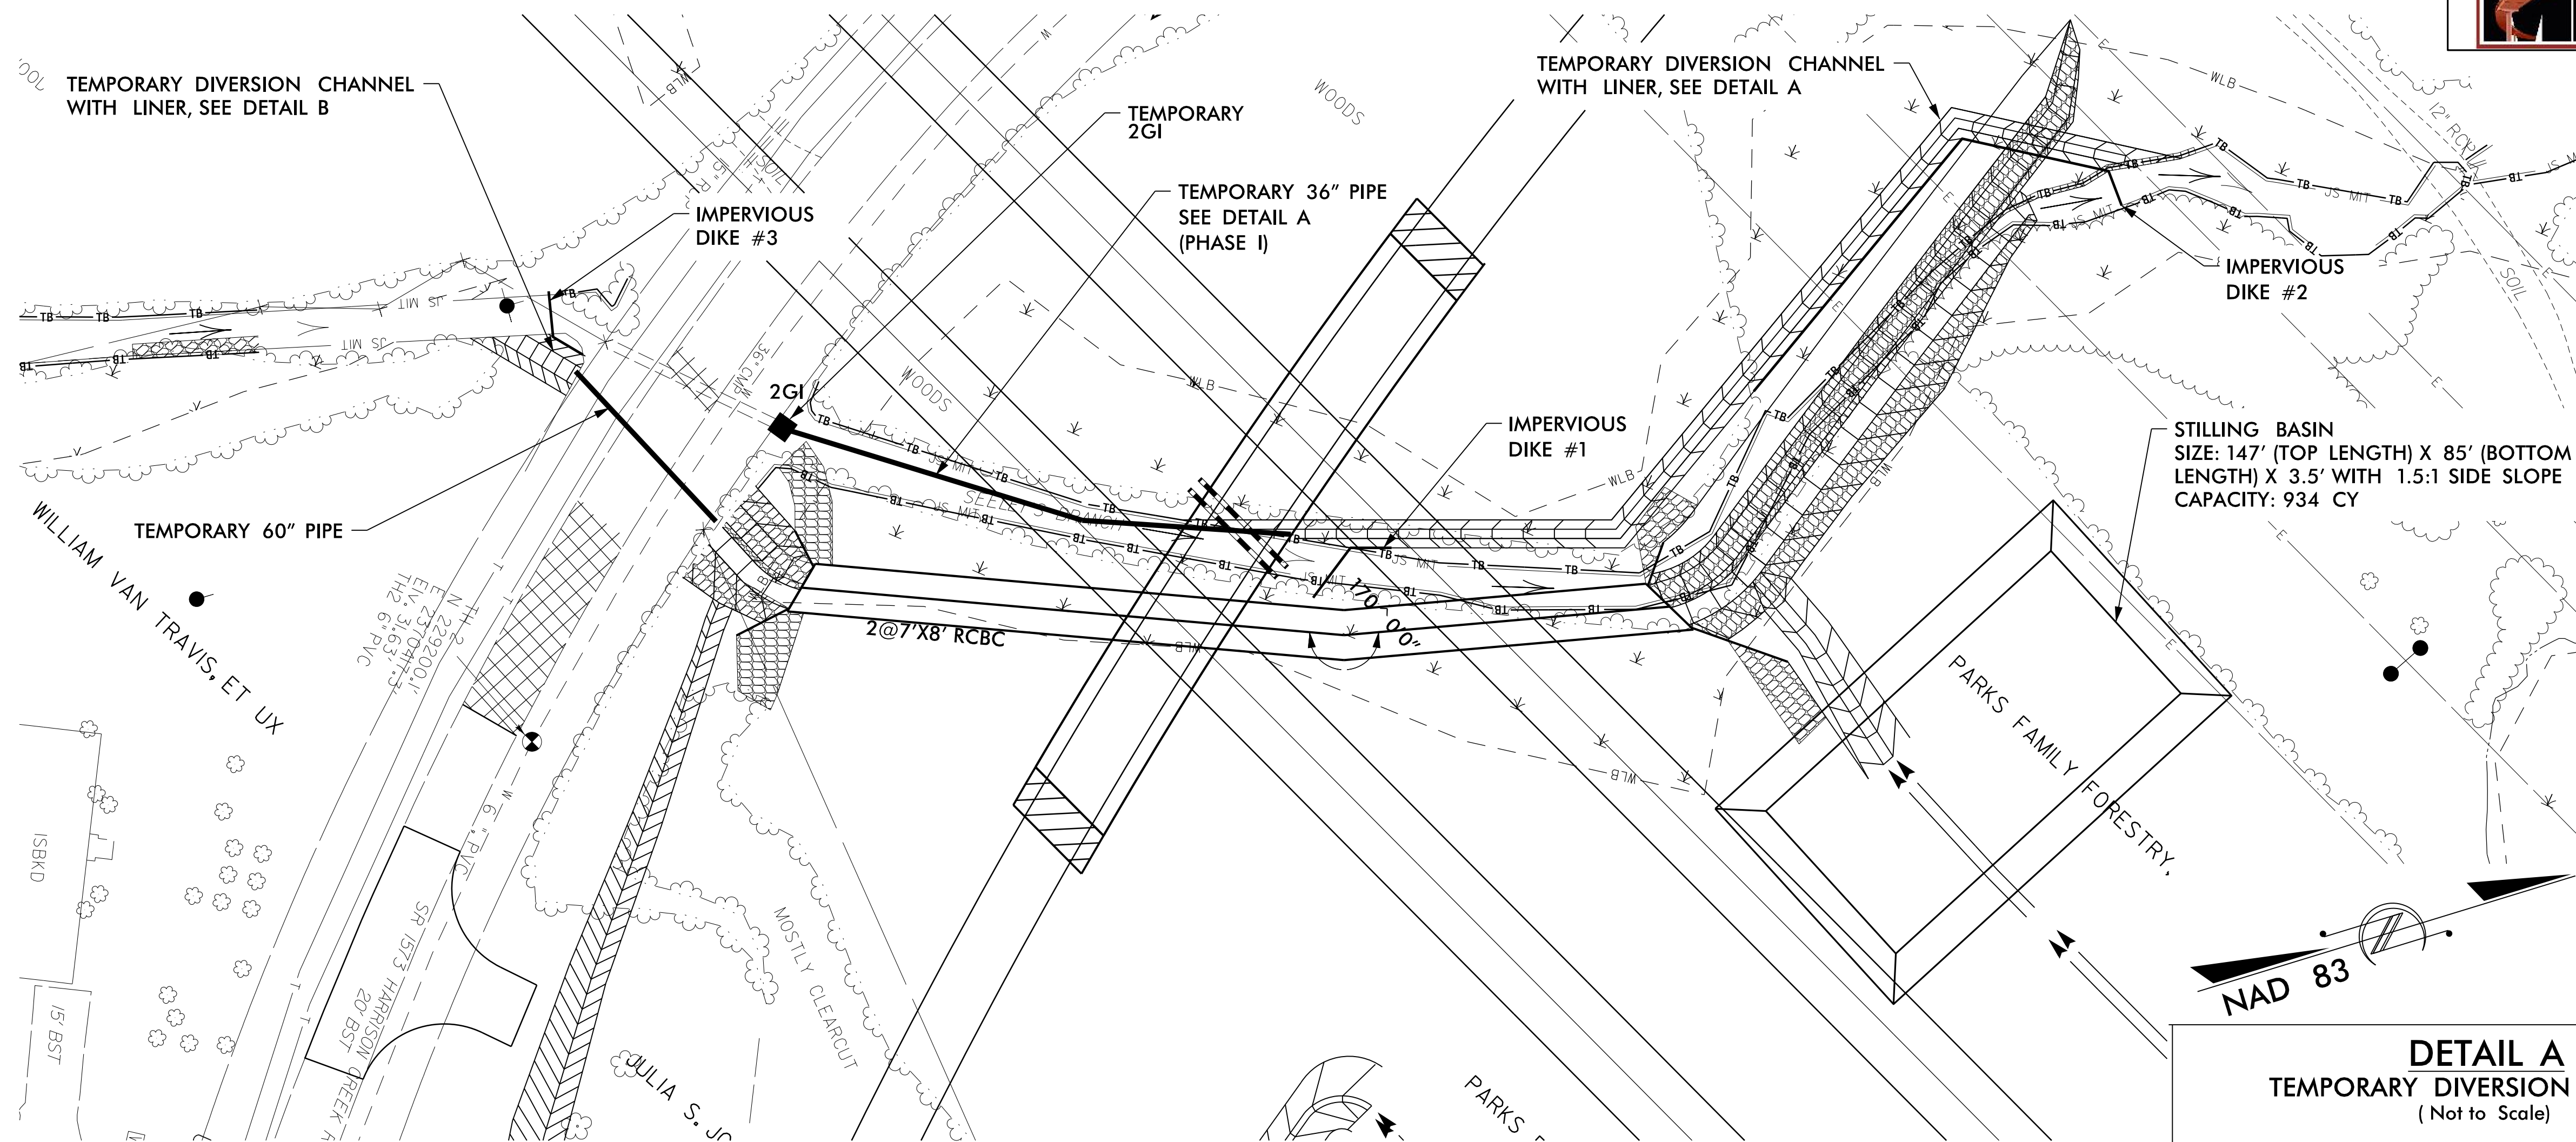


6. INSTALL TEMPORARY 60" PIPE UNDER HARRISON CREEK RD ONE LANE AT A TIME.
7. CONSTRUCT TEMPORARY DIVERSION CHANNEL (DETAIL B) WITH LINER UPSTREAM OF TEMPORARY 60" PIPE, IMPERVIOUS DIKE #3, AND DIRECT FLOW THROUGH TEMPORARY 60" PIPE AND PROPOSED 2@7'X8' RCBC.
8. EXCAVATE ANY ACCUMULATED SILT AND DEWATER BEFORE REMOVAL OF IMPERVIOUS DIKES.
9. REMOVE TEMPORARY 2GI, TEMPORARY DIVERSION CHANNEL (DETAIL A) WITH LINER, TEMPORARY 36" PIPE AND IMPERVIOUS DIKES #1, AND #2.
10. CONSTRUCT -Y35-.

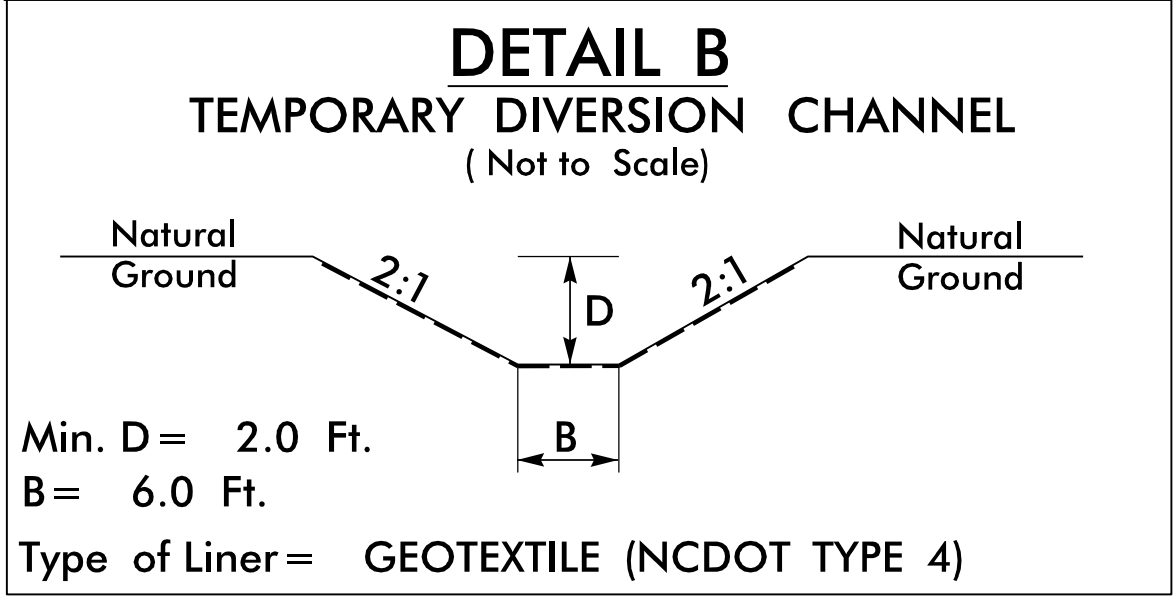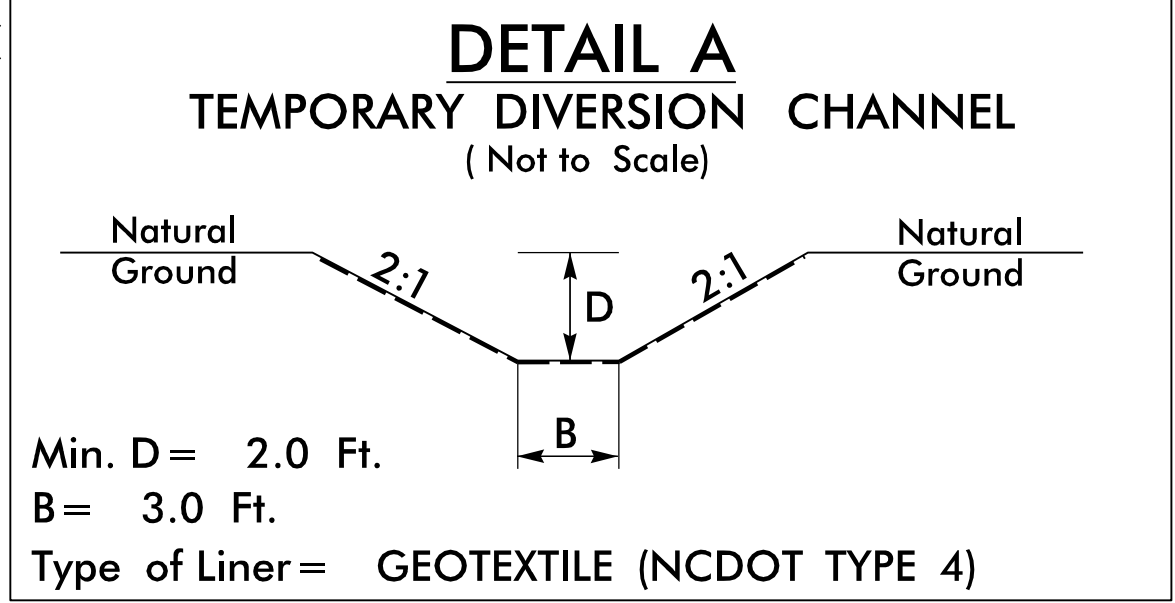








CULVERT CONSTRUCTION SEQUENCE STA. 523+48.57 -L- 2@7'X8' RCBC, PHASE III (NOT TO SCALE)




PROJECT REFERENCE NO.	SHEET NO.
R-3300A	EC-27C/CONST.27
RW SHEET NO.	
ROADSIDE ENVIRONMENTAL PROJECT ENGINEER	
LEVEL III CERTIFIED BY: KAREN HEFNER, PE CERTIFICATION NUMBER: 3824 ISSUED: MARCH 6, 2025	
 MI ENGINEERING 1011 SCHAUB DRIVE, SUITE 100 RALEIGH, NC 27606 (919) 851-6606 FIRM PE NUMBER: P-0671	

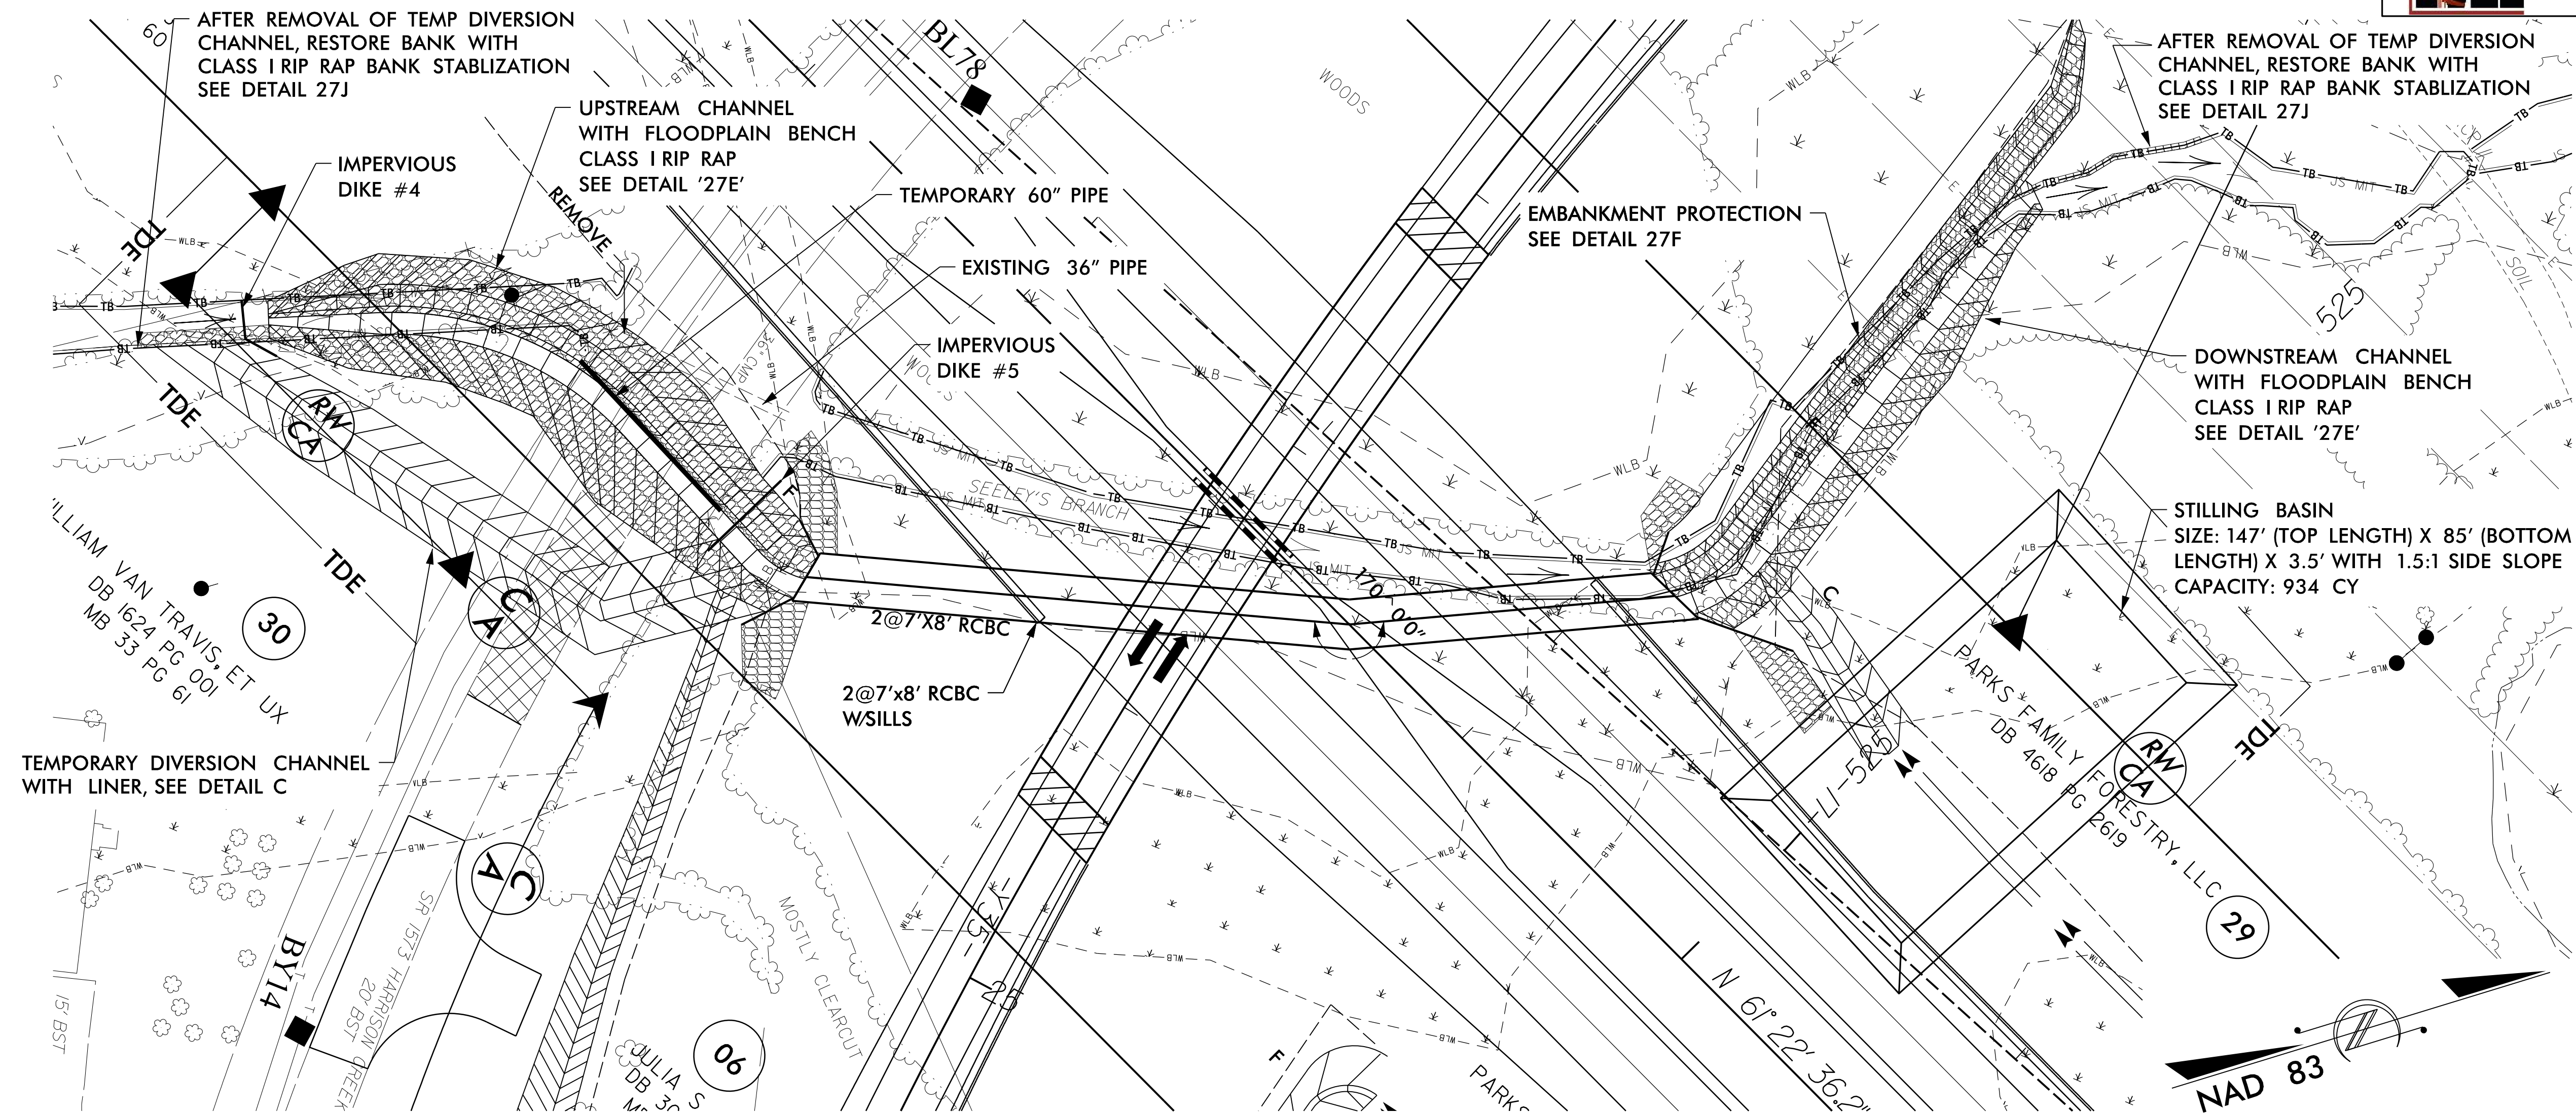

11. CONSTRUCT TEMPORARY DIVERSION CHANNEL (DETAIL C) WITH LINER AND IMPERVIOUS DIKE #4 AND #5. DIRECT FLOW INTO TEMPORARY DIVERSION CHANNEL (DETAIL C) AND PROPOSED 2@7'X8' RCBC WITH SILLS.
12. REMOVE EXISTING 36" PIPE, TEMPORARY 60" PIPE, TEMPORARY DIVERSION CHANNEL (DETAIL B), AND IMPERVIOUS DIKE #3. CONSTRUCT REMAINING UPSTREAM CHANNEL WITH CLASS I RIP RAP STABILIZATION AND FLOODPLAIN BENCH IN ACCORDANCE WITH THE PLANS.
13. EXCAVATE ANY ACCUMULATED SILT AND DEWATER BEFORE REMOVAL OF IMPERVIOUS DIKES.
14. REMOVE TEMPORARY DIVERSION CHANNEL (DETAIL C) WITH LINER AND IMPERVIOUS DIKES #4 AND #5. DIRECT FLOW THORUGH UPSTREAM CHANNEL REALIGNMENT AND 2@7'X8' RCBC WITH SILLS; REMOVE STILLING BASIN.
15. COMPLETE ROADWAY.

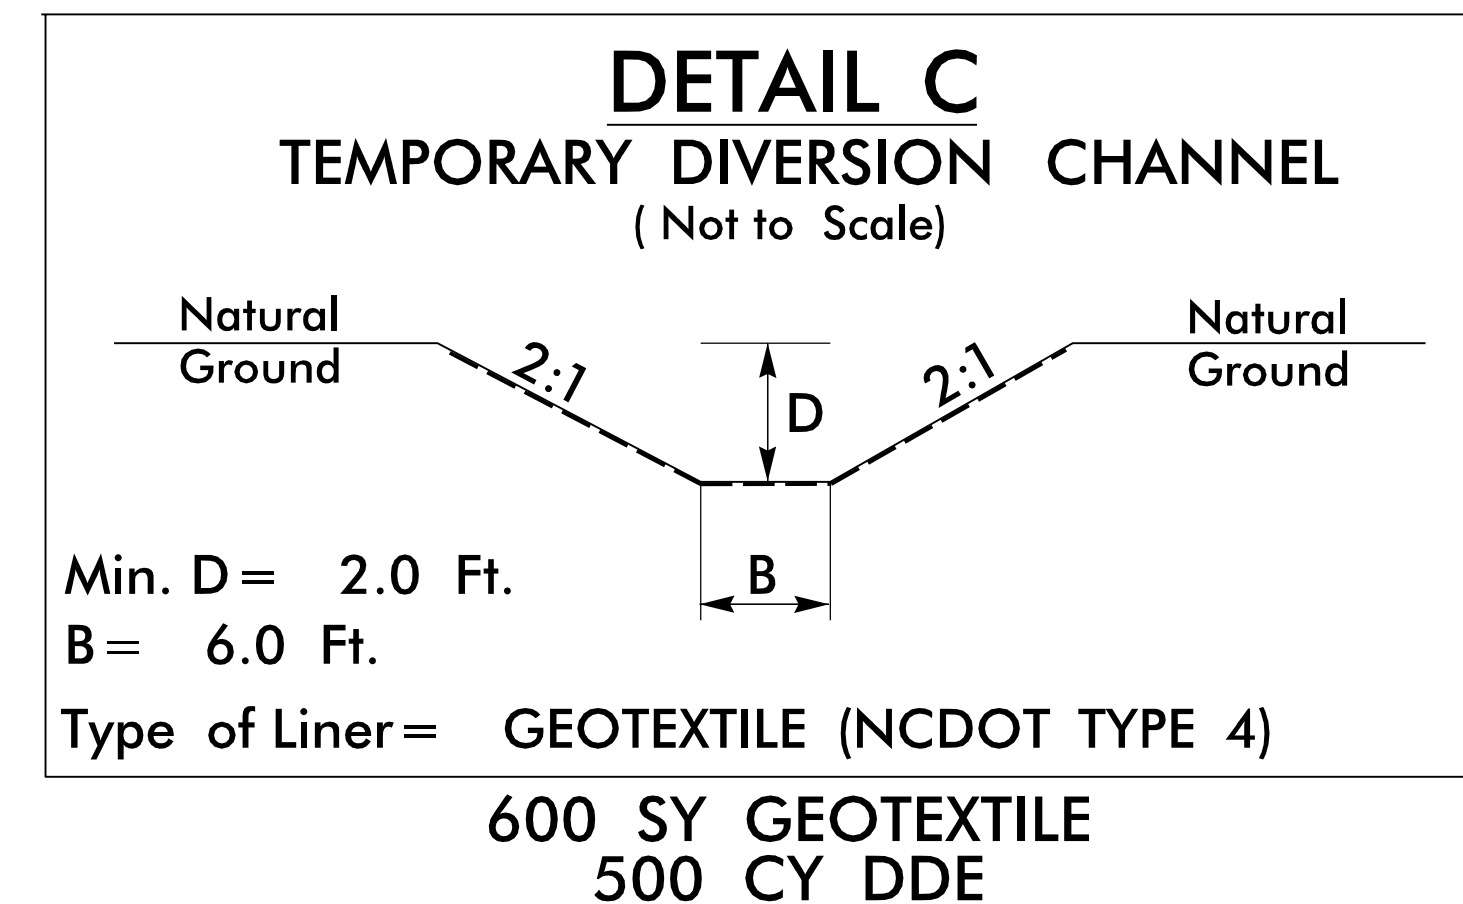

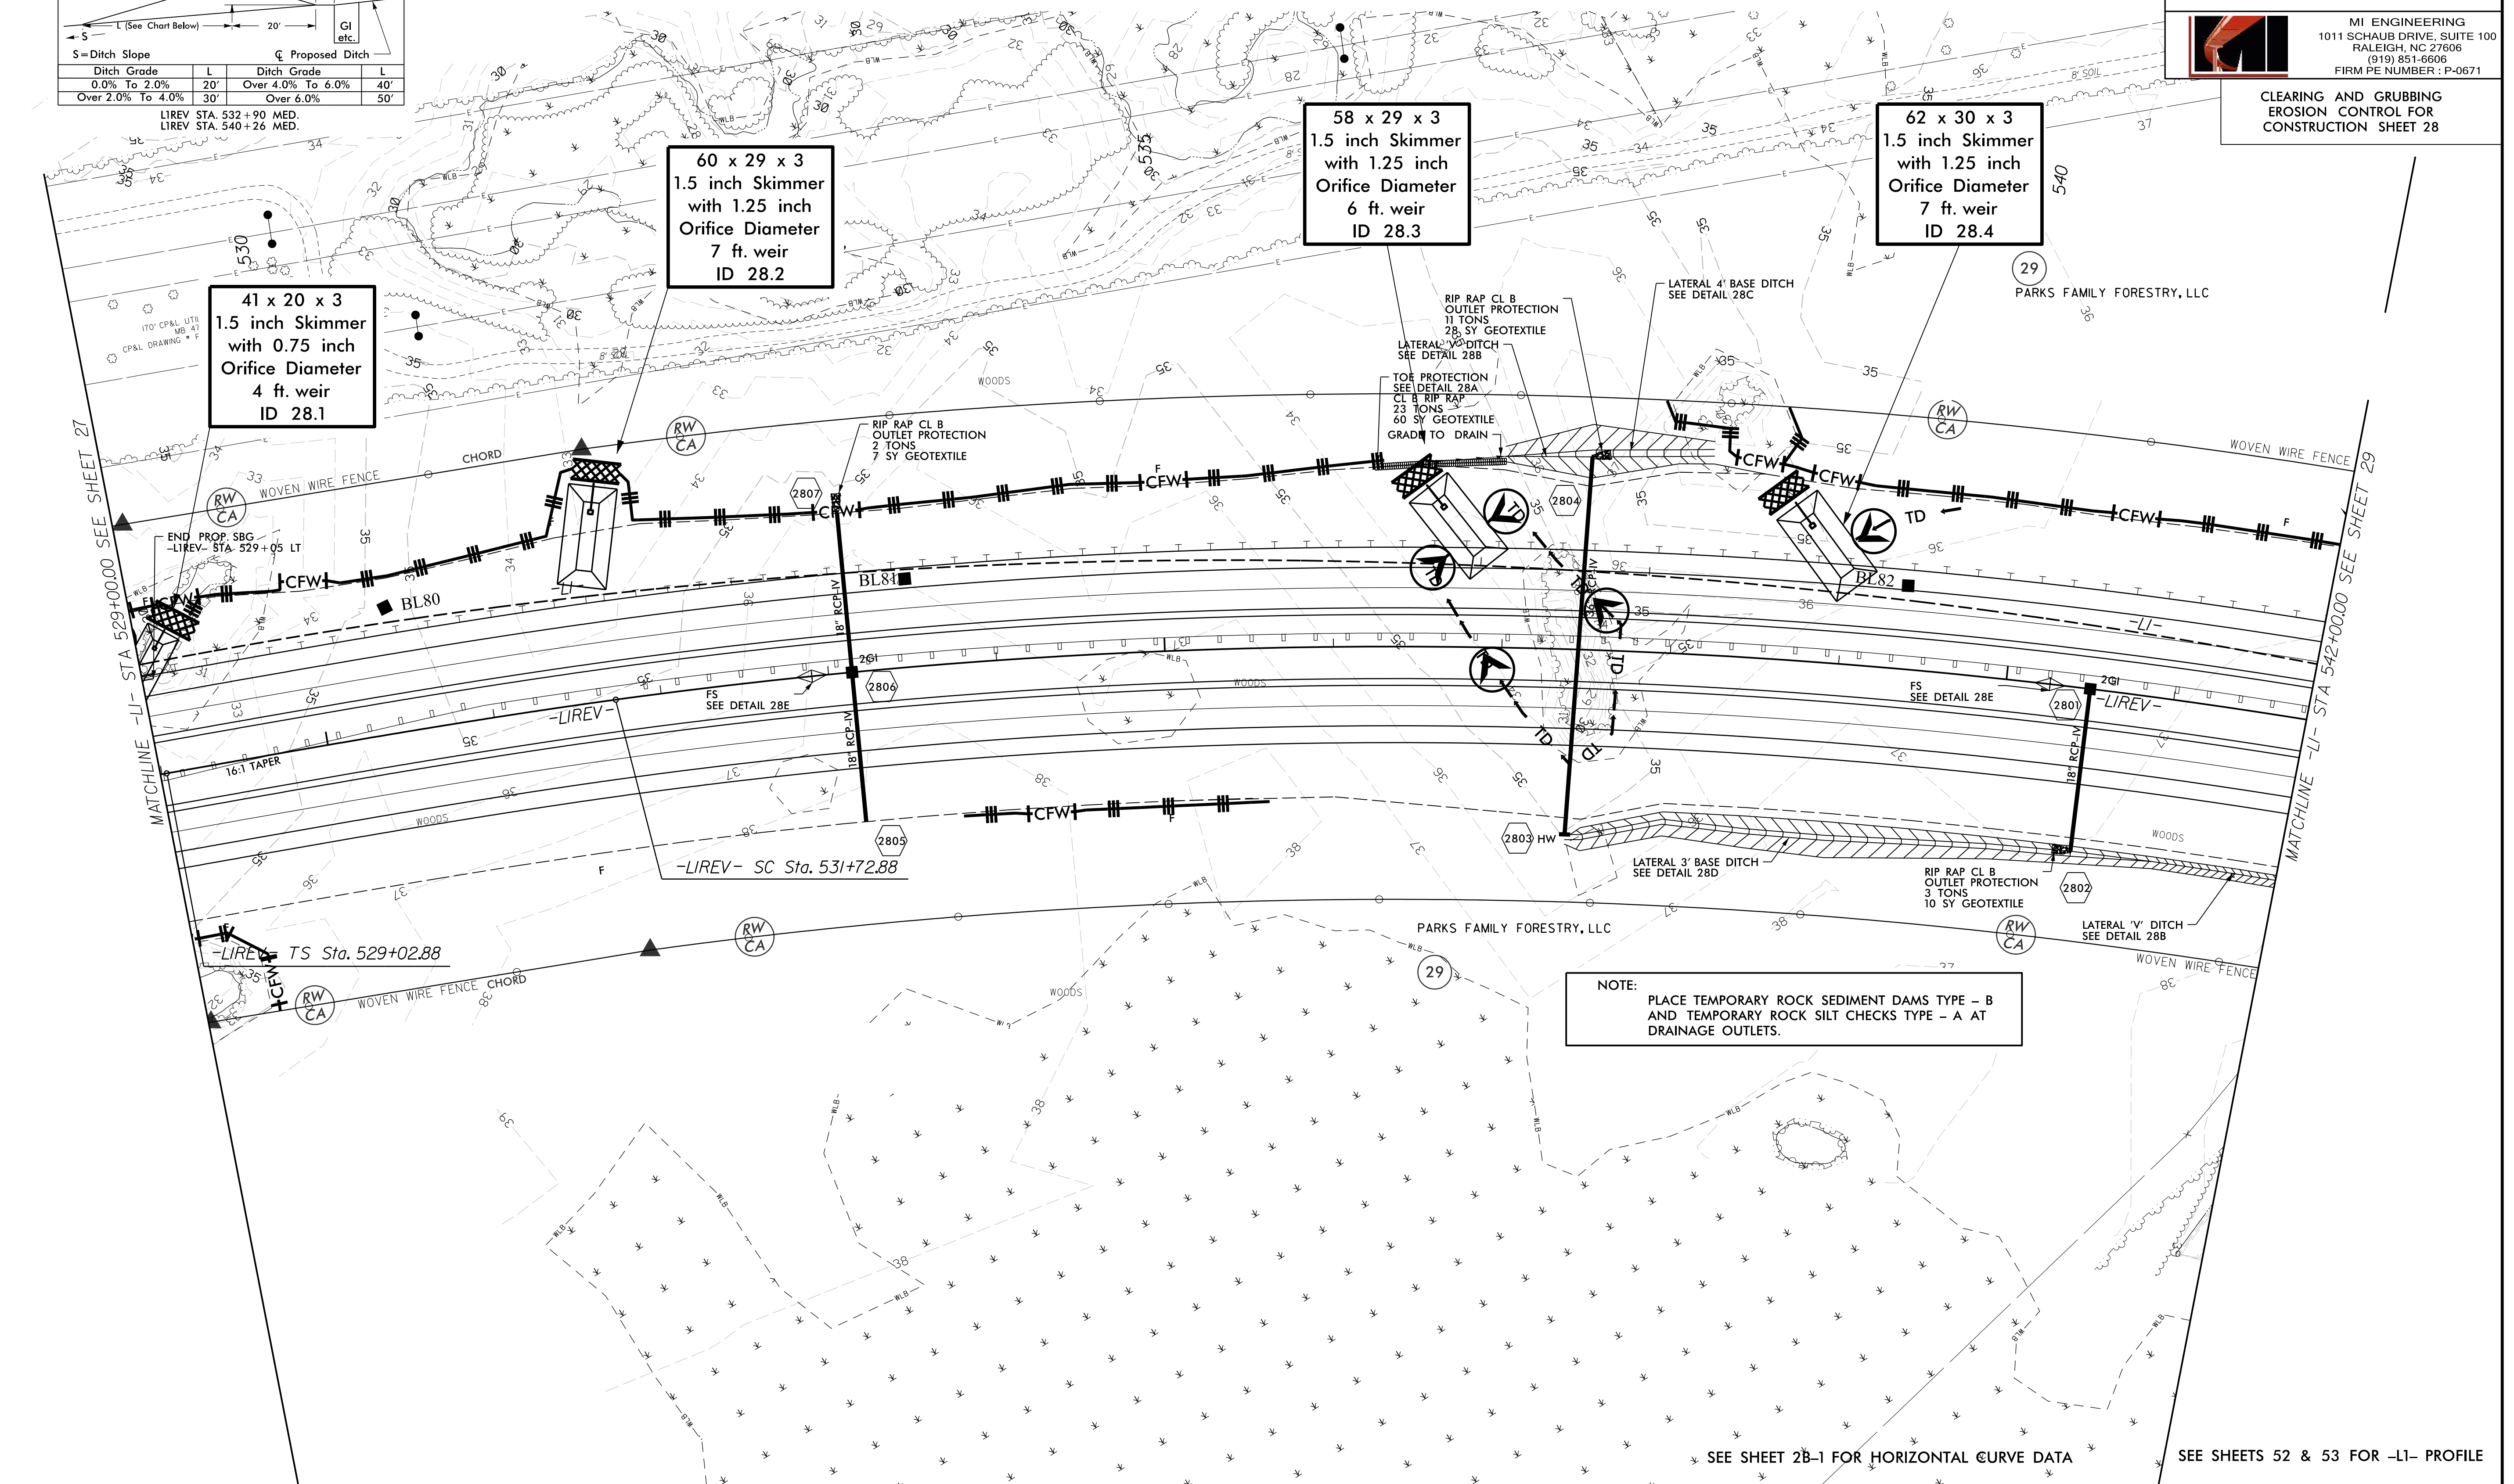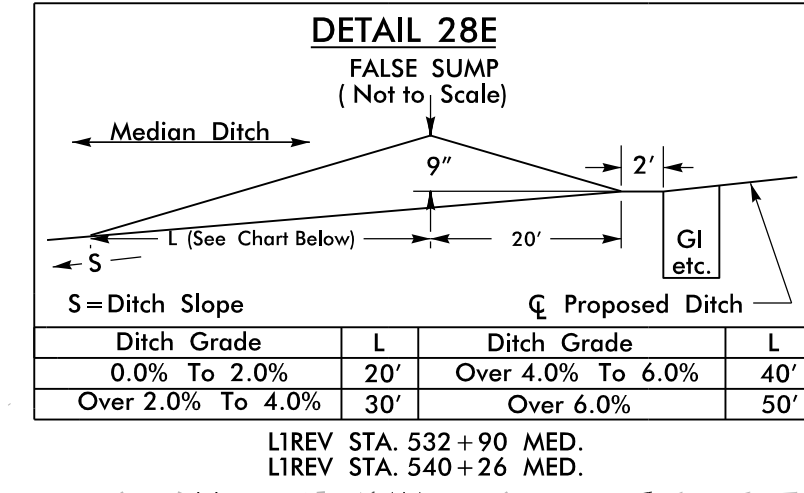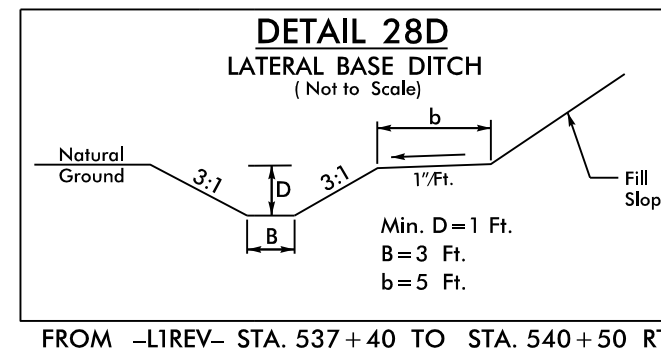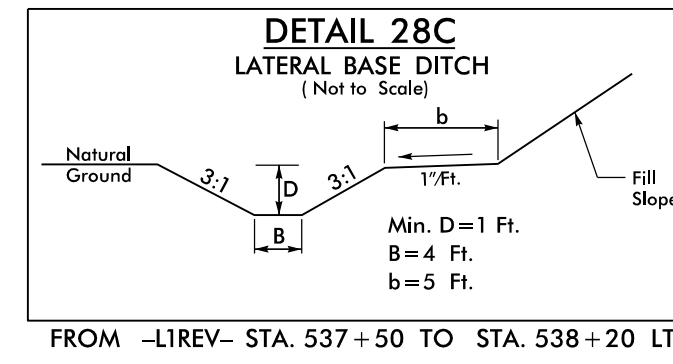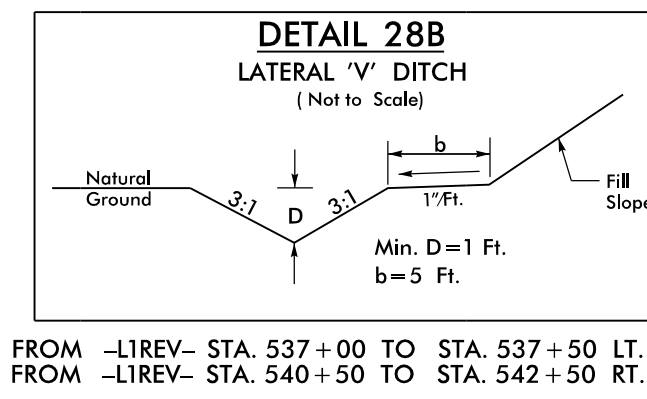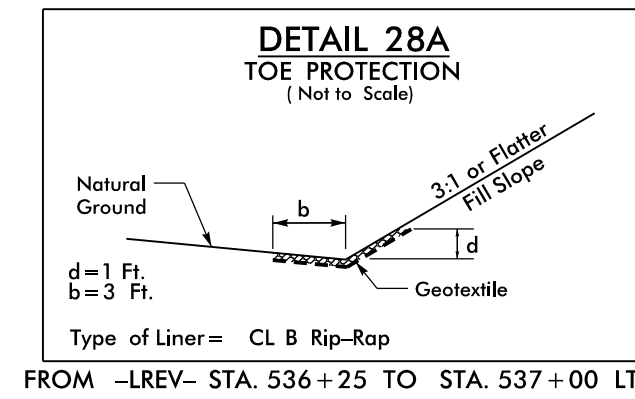


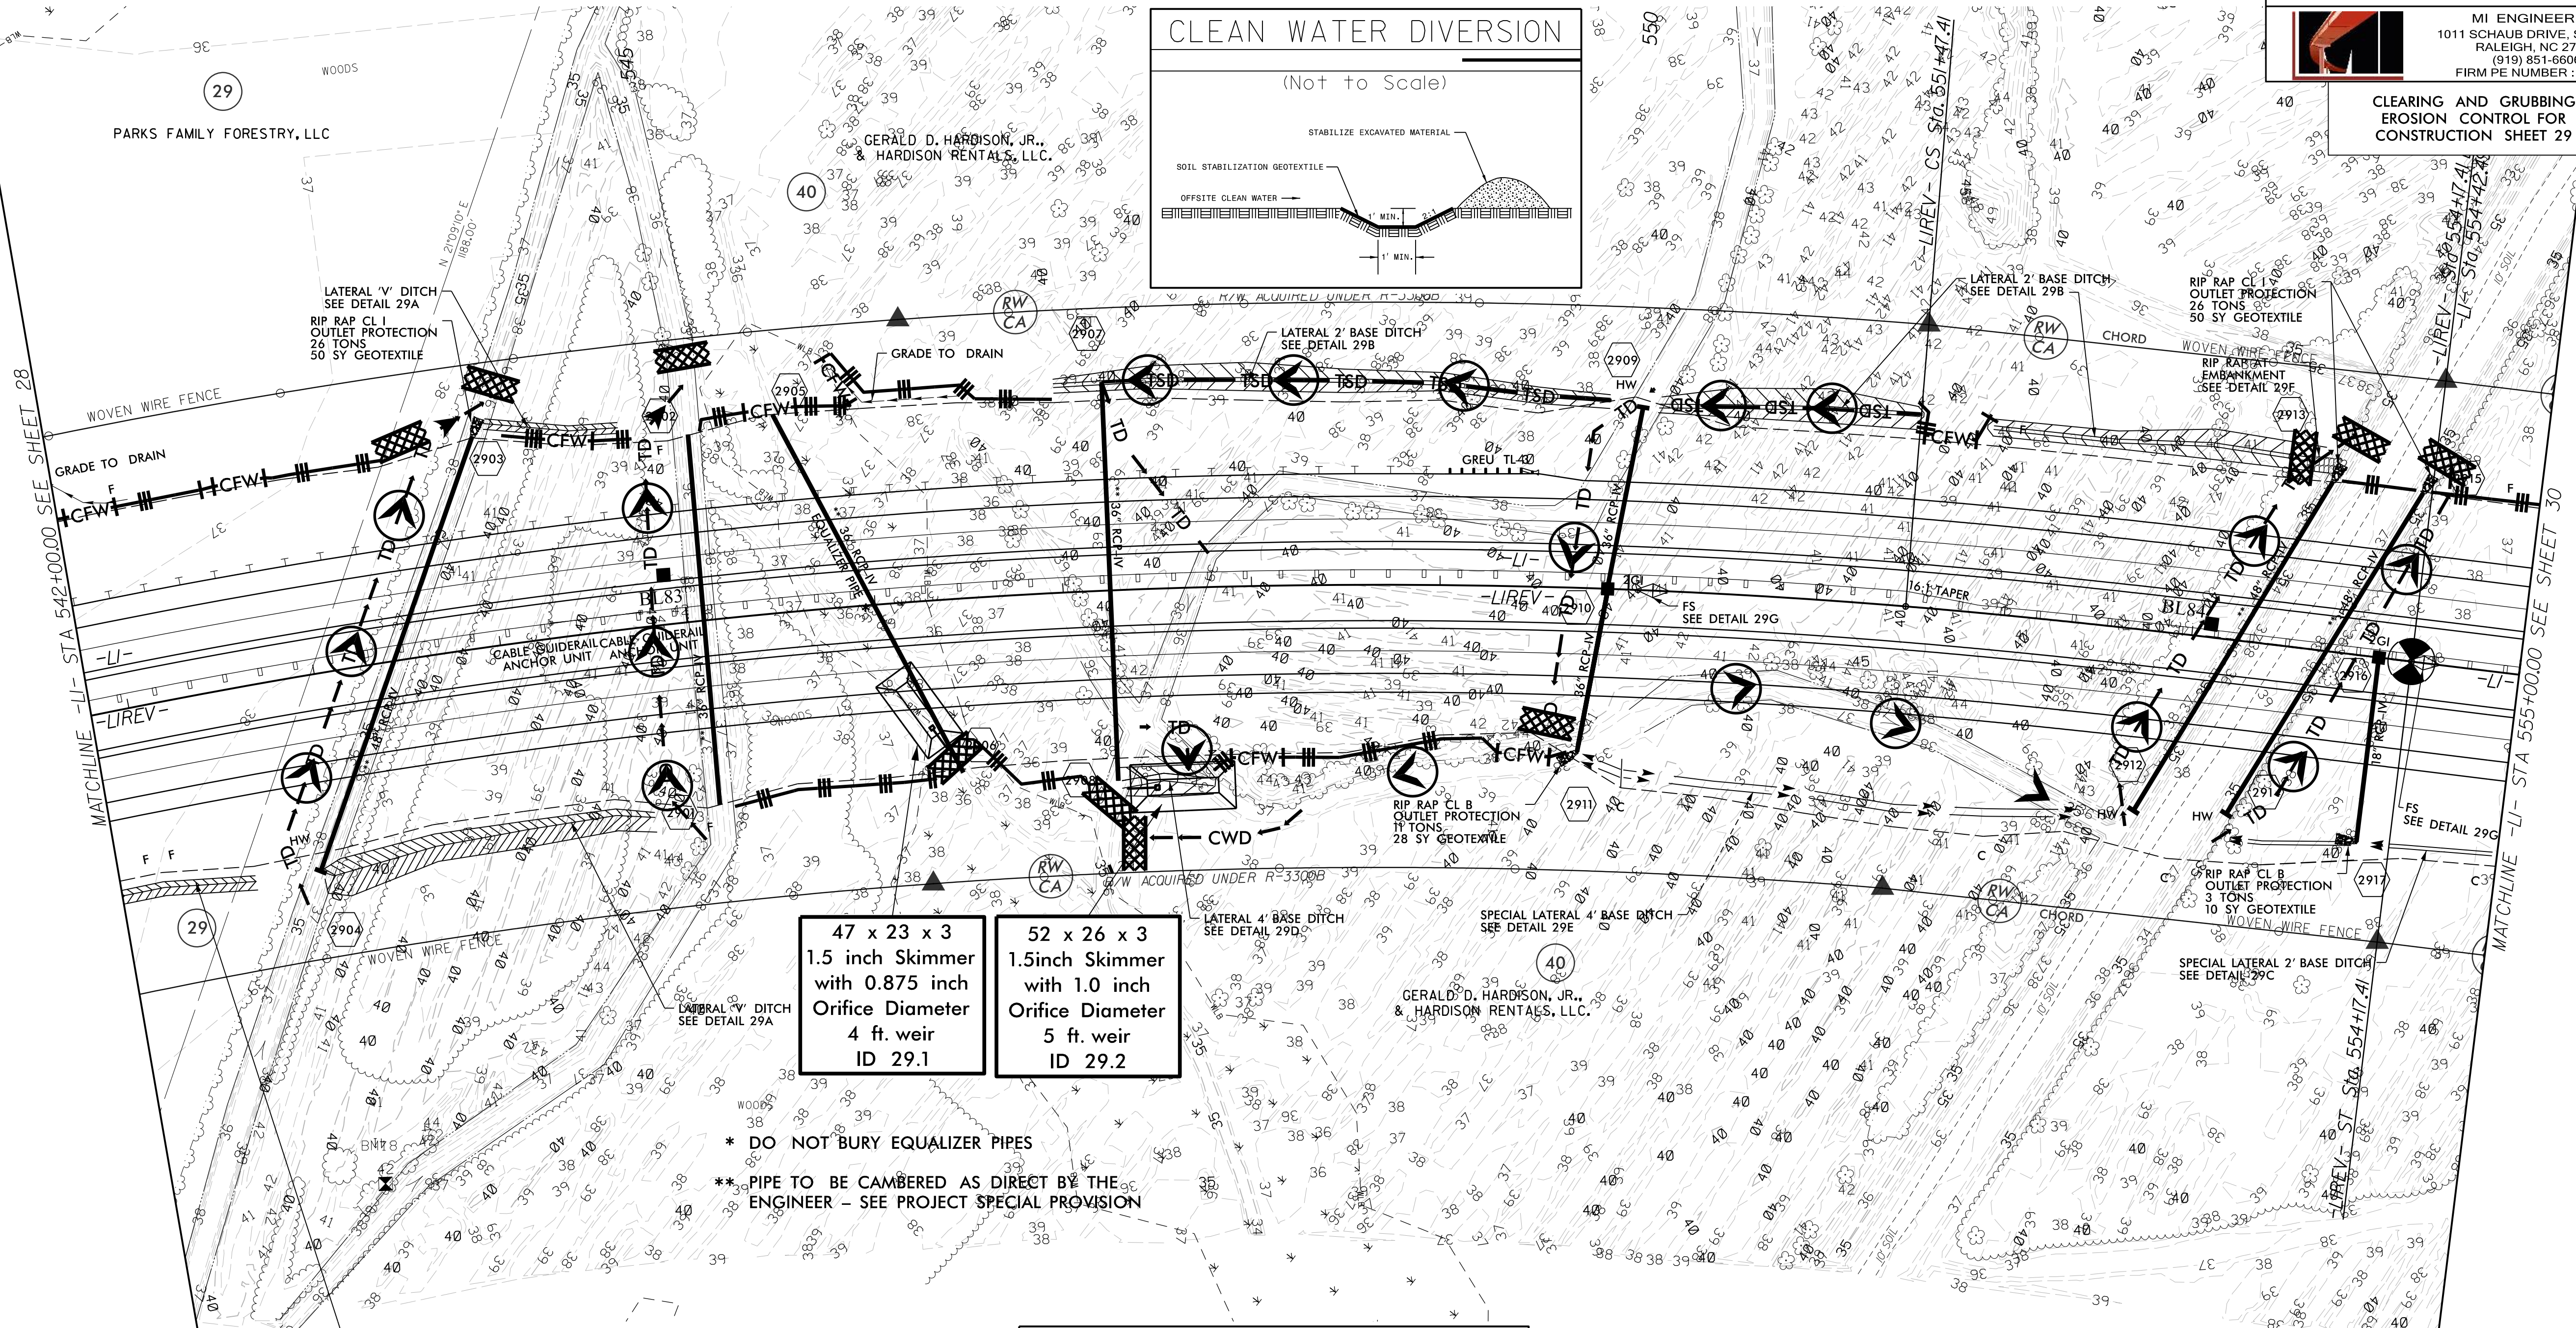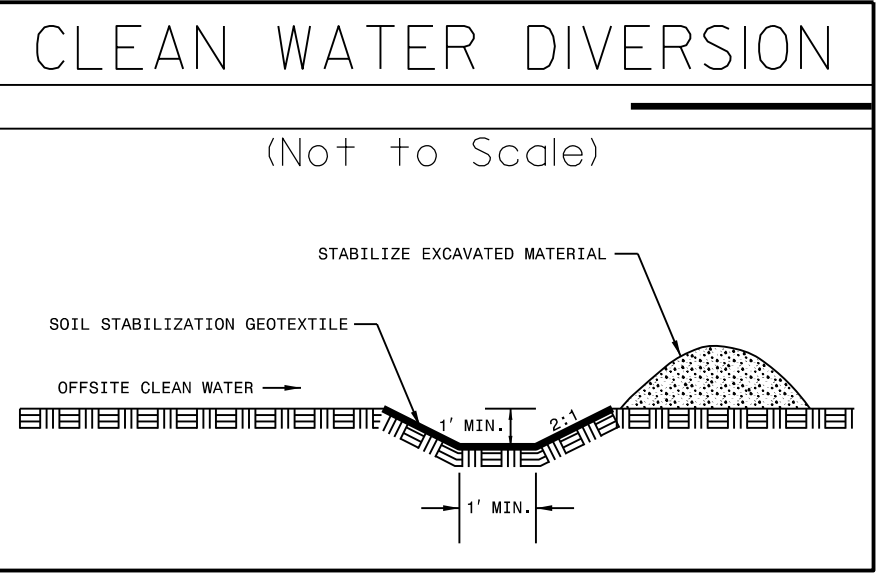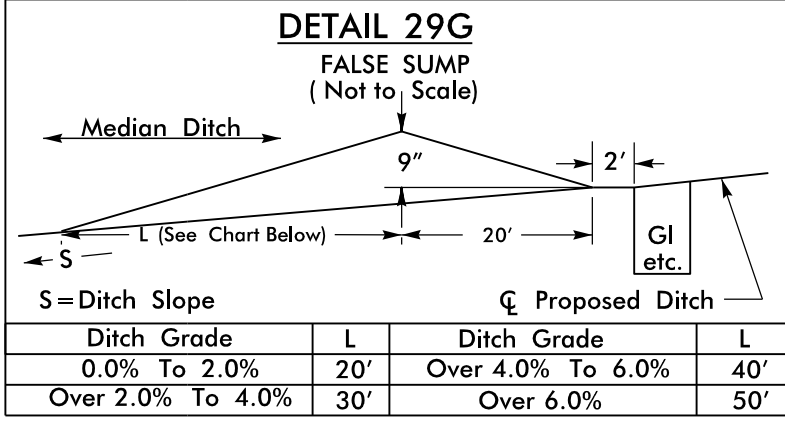


47 x 23 x 3
1.5 inch Skimmer
with 0.875 inch
Orifice Diameter
4 ft. weir
ID 29.1

52 x 26 x 3
1.5 inch Skimmer
with 1.0 inch
Orifice Diameter
5 ft. weir
ID 29.2


NOTE:
PLACE TEMPORARY ROCK SEDIMENT DAMS TYPE - B
AND TEMPORARY ROCK SILT CHECKS TYPE - A AT
DRAINAGE OUTLETS.

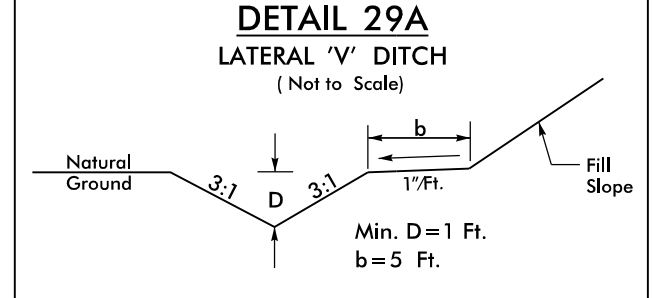


FROM -LIREV- STA. 544+08 TO STA. 544+75 LT.
FROM -LIREV- STA. 540+50 TO STA. 542+50 RT.
FROM -LIREV- STA. 542+88 TO STA. 544+71 RT.

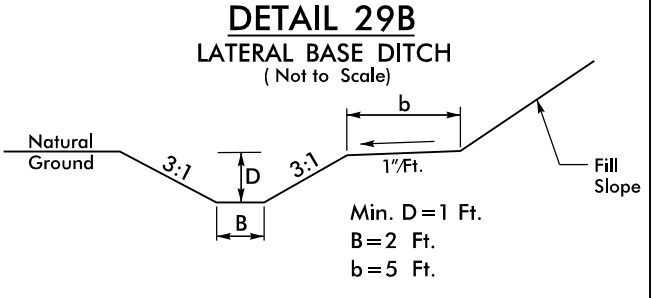


FROM -LIREV- STA. 547+00 TO STA. 549+87 LT.
FROM -LIREV- STA. 550+12 TO STA. 551+46 LT.
FROM -LIREV- STA. 551+85 TO STA. 553+62 LT.

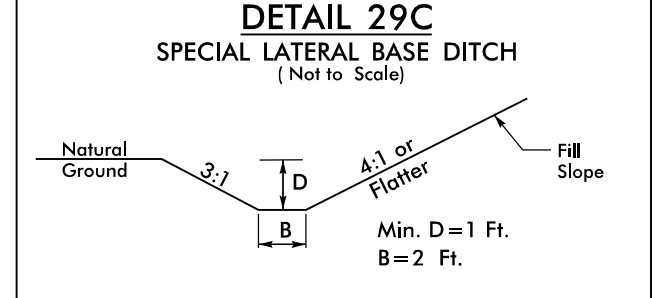


FROM -LIREV- STA. 553+32 TO -LI- STA. 555+00 RT.

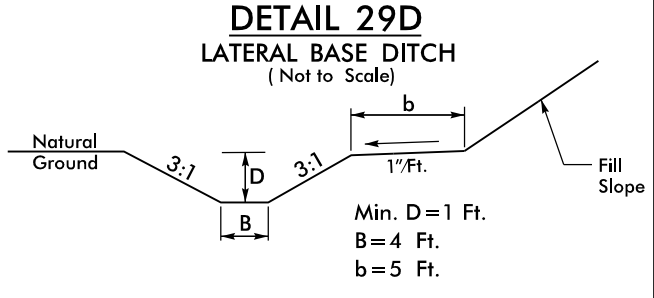

FROM -LIREV- STA. 547+25 TO STA. 547+77 RT.


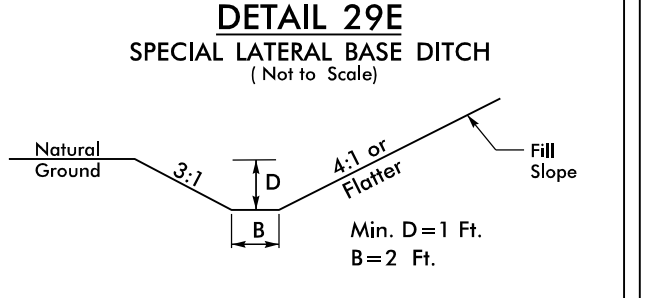


FROM -LIREV- STA. 549+78 TO STA. 552+50 RT.

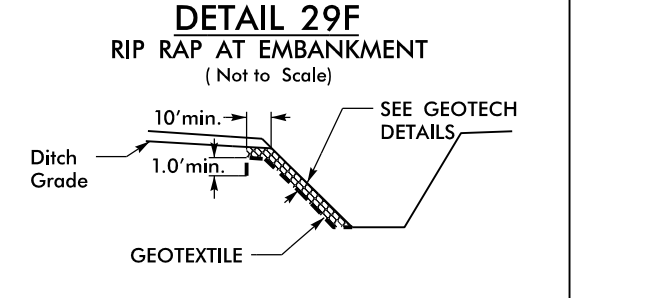


FROM -LIREV- STA. 553+50 TO STA. 553+66 LT.

SEE SHEET 53 FOR -LI- PROFILE

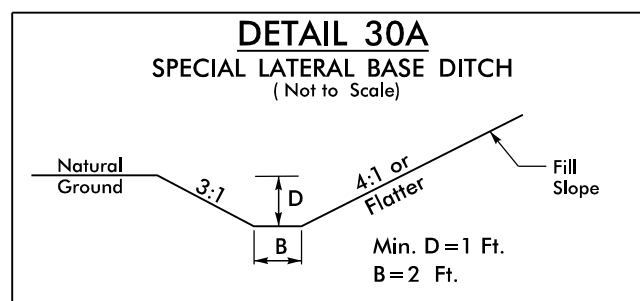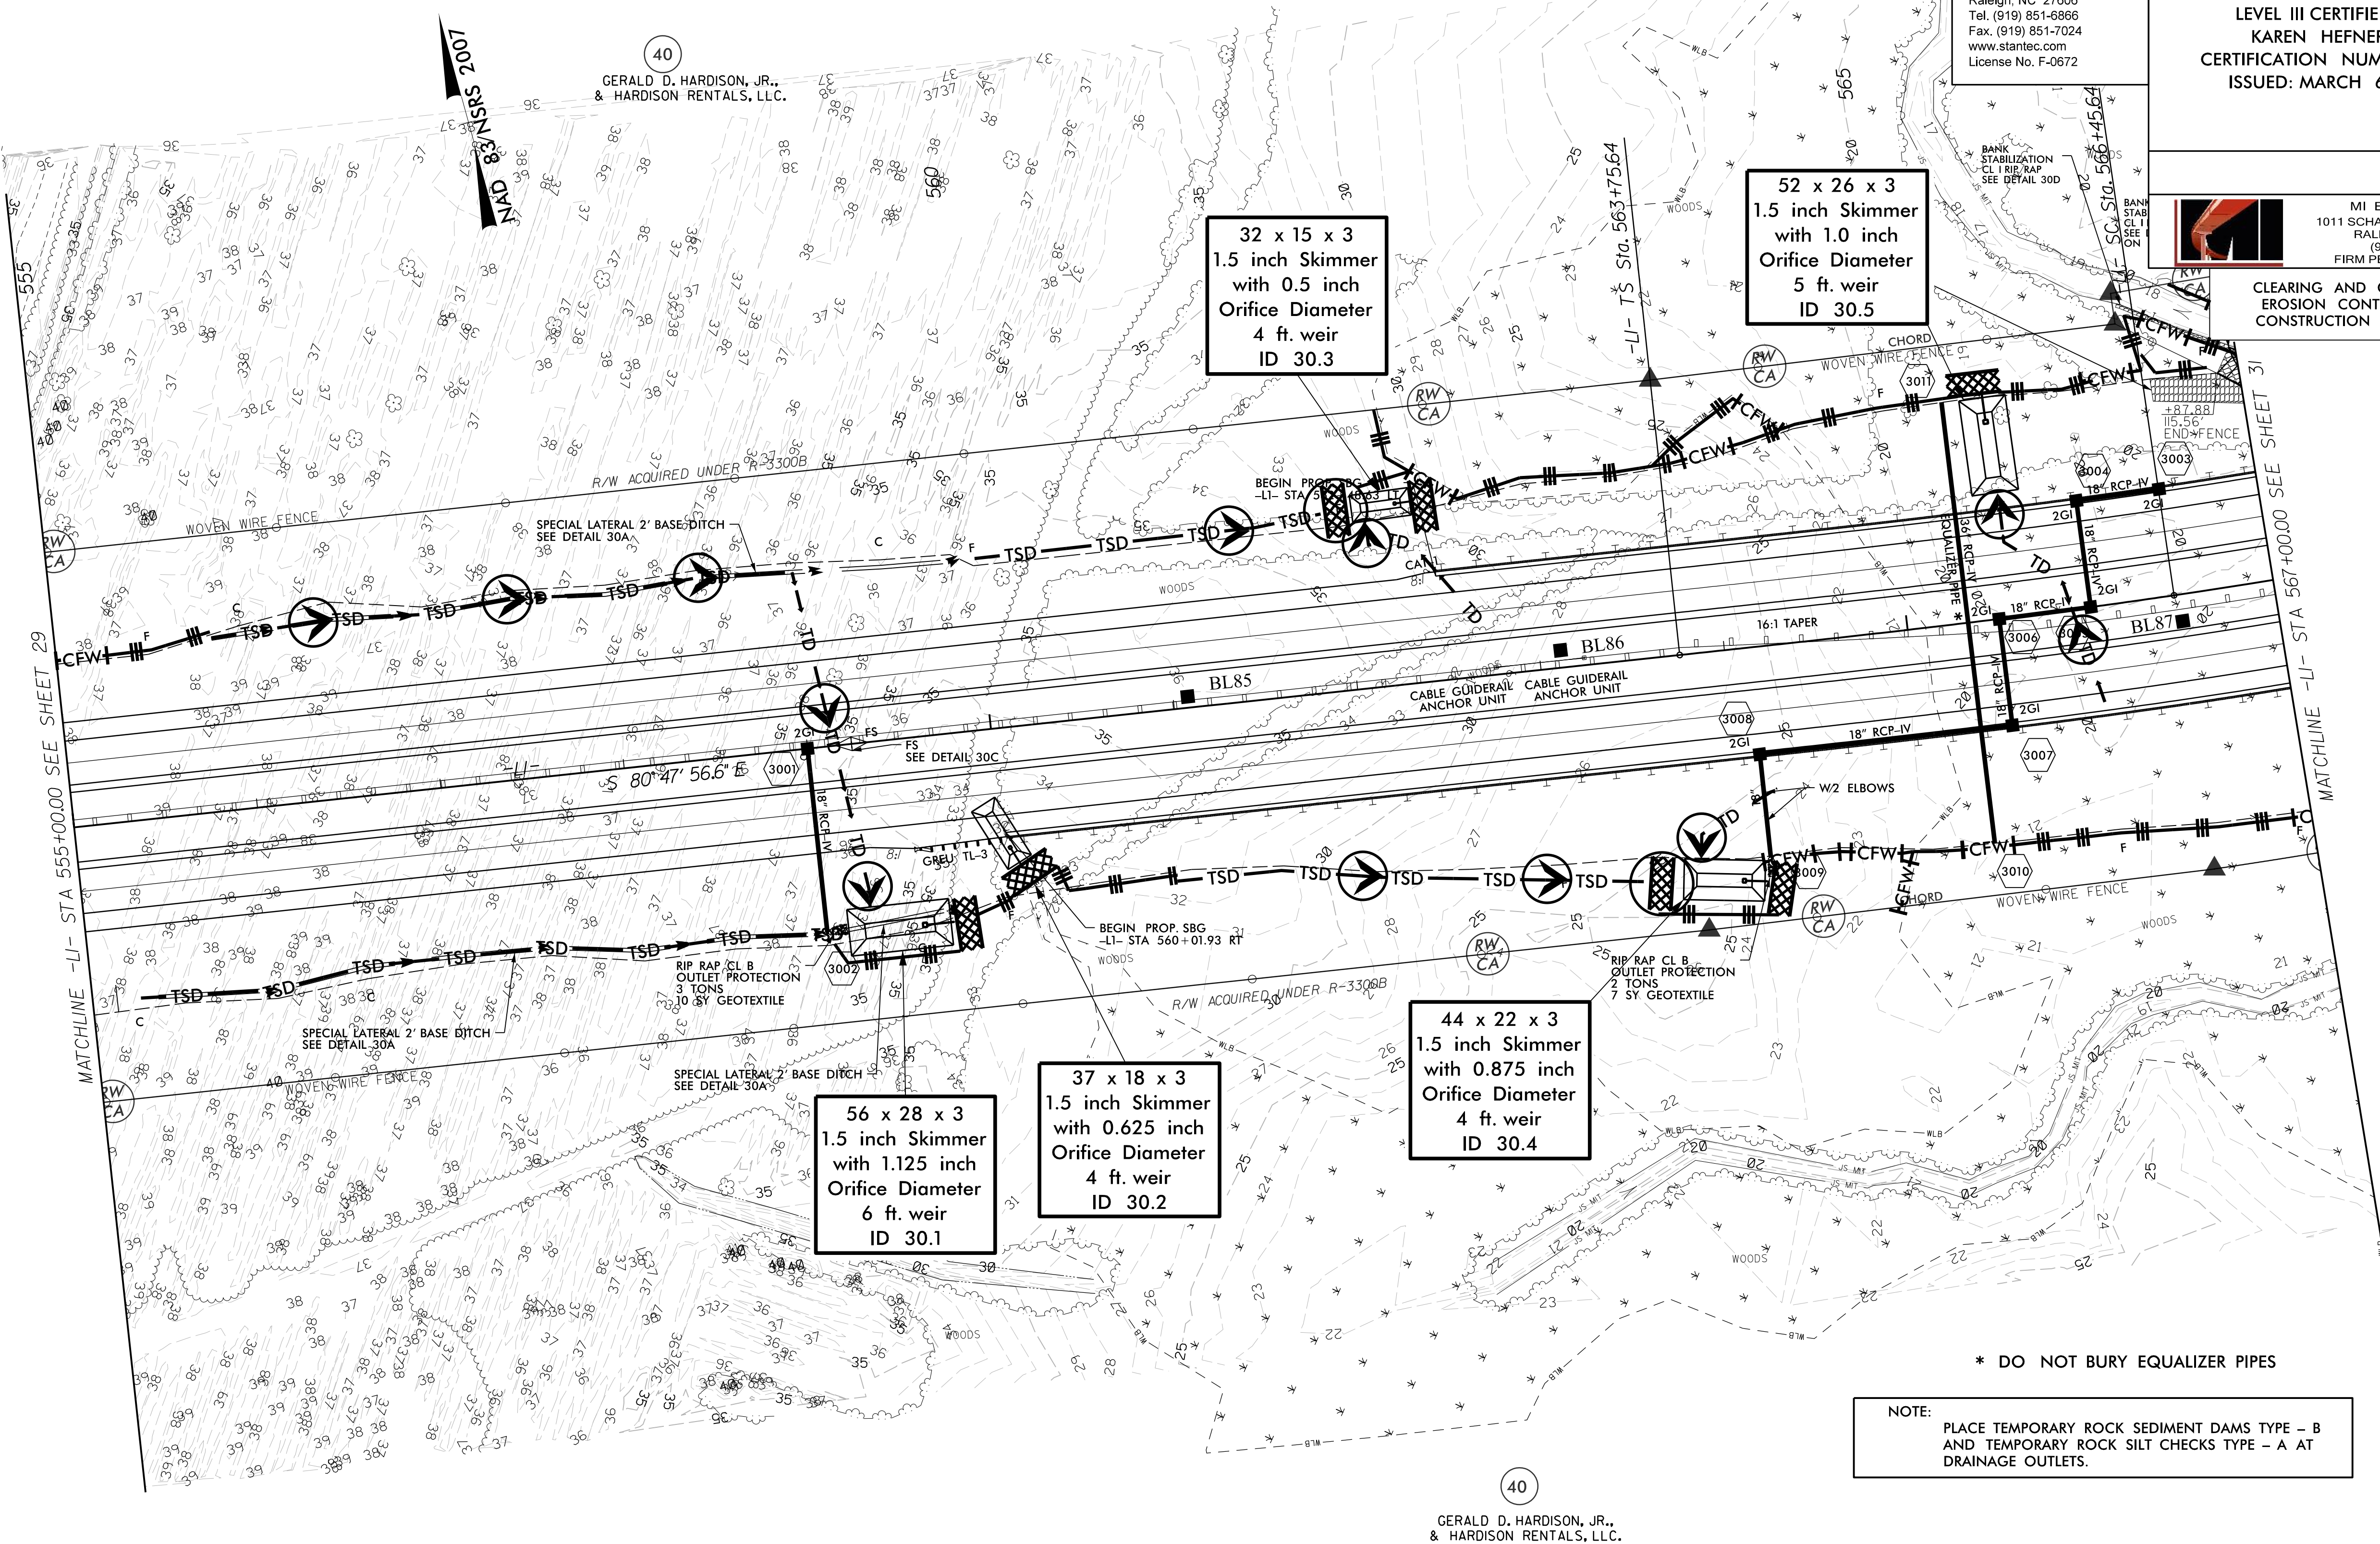


FROM -L- STA. 555+26 TO STA. 559+68 RT.
FROM -L- STA. 555+85 TO STA. 559+88 LT.

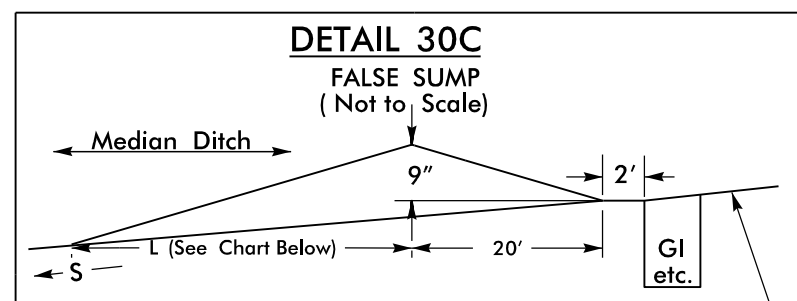


Ditch Grade	L	Ditch Grade	L
0.0% To 2.0%	20'	Over 4.0% To 6.0%	40'
Over 2.0% To 4.0%	30'	Over 6.0%	50'

L1 STA. 559+24 MED.

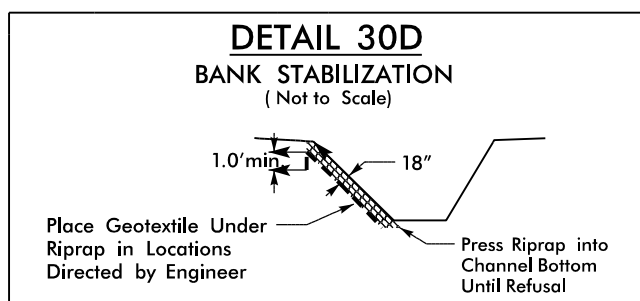


FROM -L- STA. 566+37 TO STA. 566+97 LT.
L=65', 12 TONS, 40' SY GEOTEXTILE

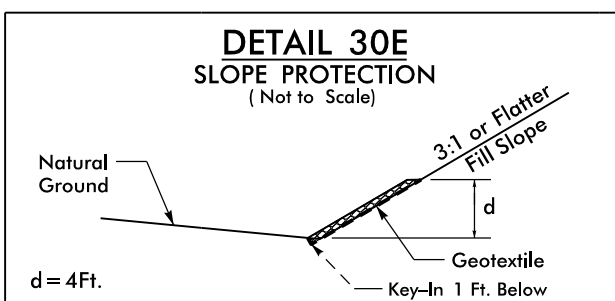

FROM -L1- STA. 566+50 TO STA. 568+00 LT.

SEE SHEETS 53 & 54 FOR -L1- PROFILE
SEE SHEET 28-1 FOR HORIZONTAL CURVE DATA

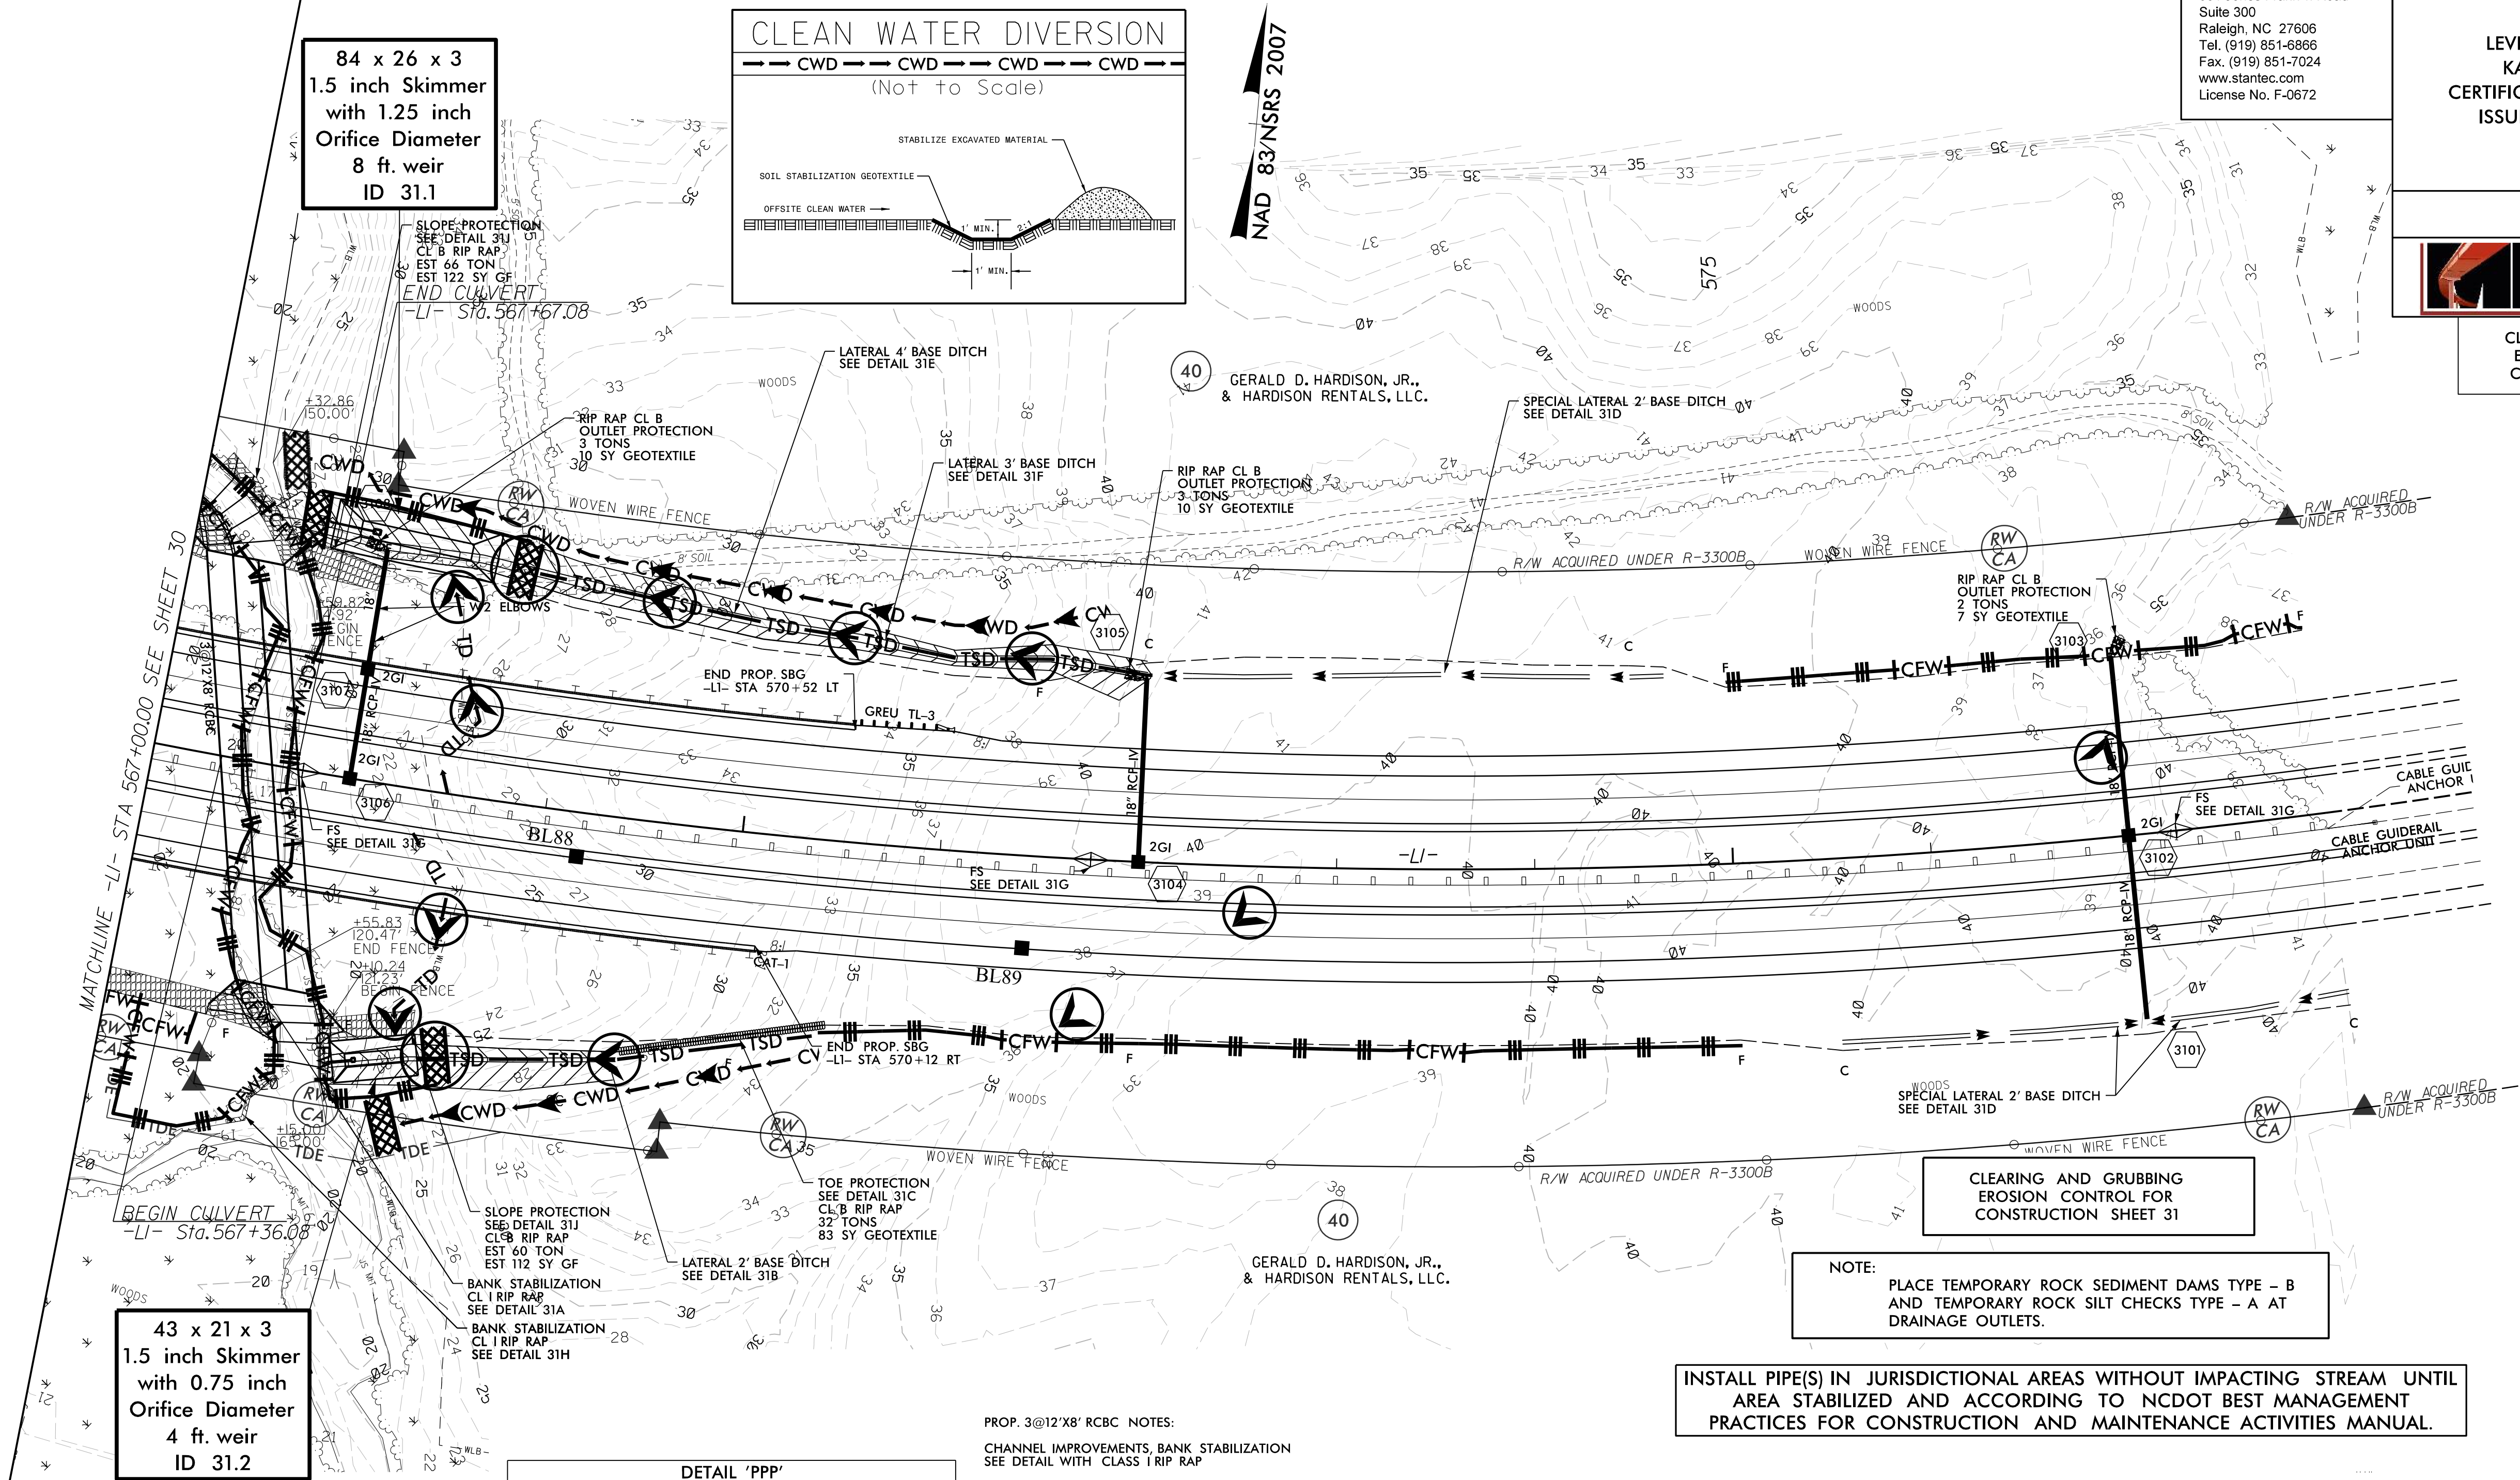

NOTE:

PLACE TEMPORARY ROCK SEDIMENT DAMS TYPE - B AND TEMPORARY ROCK SILT CHECKS TYPE - A AT DRAINAGE OUTLETS.

INSTALL PIPE(S) IN JURISDICTIONAL AREAS WITHOUT IMPACTING STREAM UNTIL AREA STABILIZED AND ACCORDING TO NCDOT BEST MANAGEMENT PRACTICES FOR CONSTRUCTION AND MAINTENANCE ACTIVITIES MANUAL.









PROP. 3@12'X8' RCBC NOTES:

CHANNEL IMPROVEMENTS, BANK STABILIZATION SEE DETAIL WITH CLASS I RIP RAP

REALIGN DS CHANNEL TO FLOW THRU EAST BARRELS


BACKFILL NORMAL FLOW BARREL WITH 1' NATIVE MATERIAL SEE SKEWED MULTI-BARREL CULVERT LOW FLOW CHANNEL SILLS AND FLOOD PLAIN BENCH DETAIL 'PPP'

DETAIL 'PPP' SKEWED MULTI-BARREL CULVERT LOW FLOW CHANNEL, SILLS AND FLOOD PLAIN BENCH

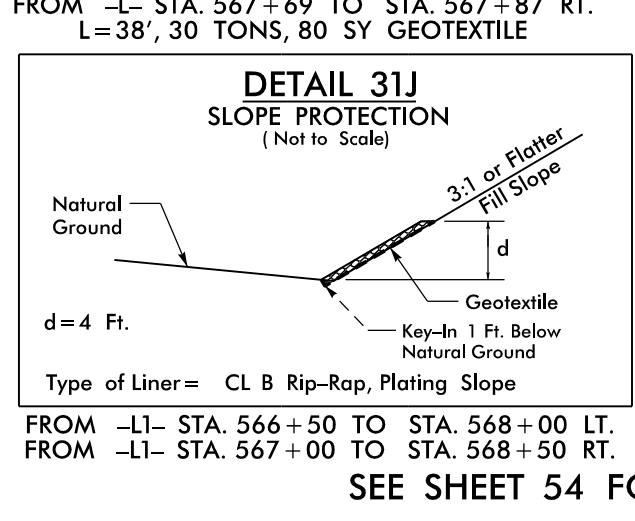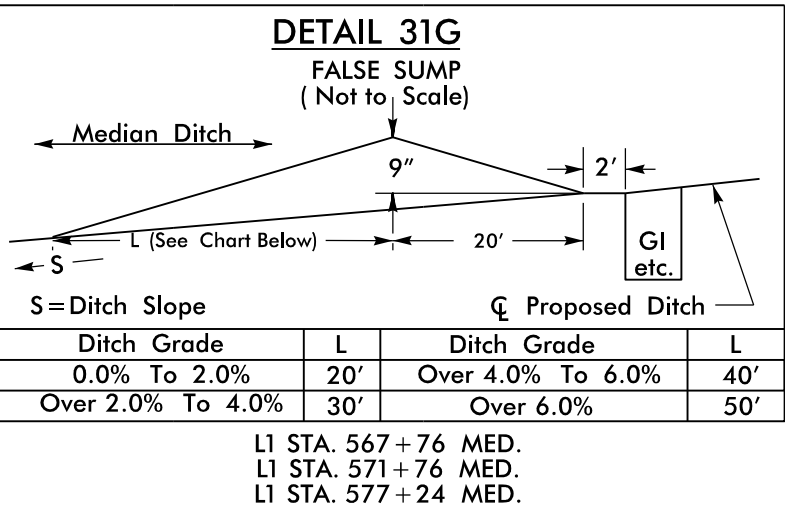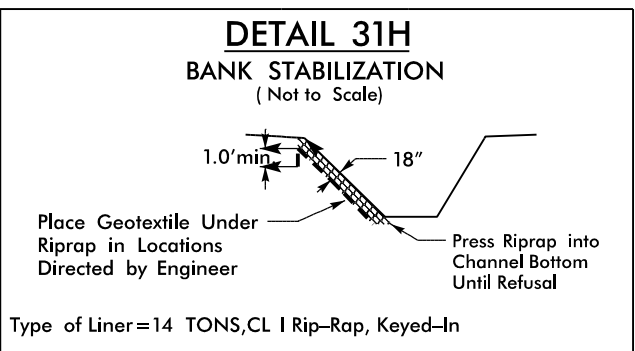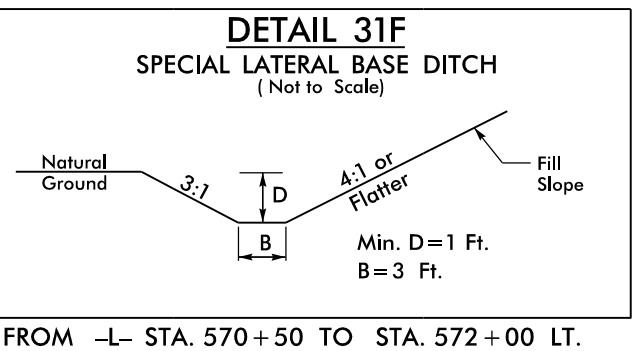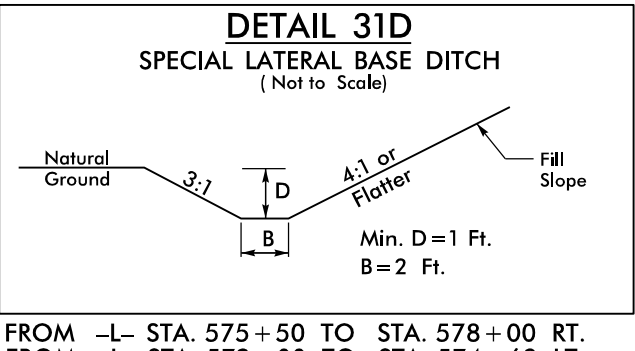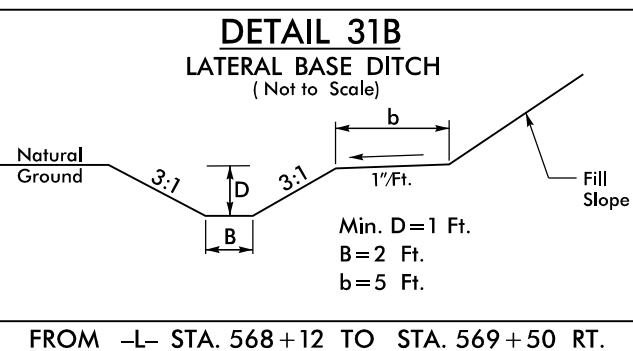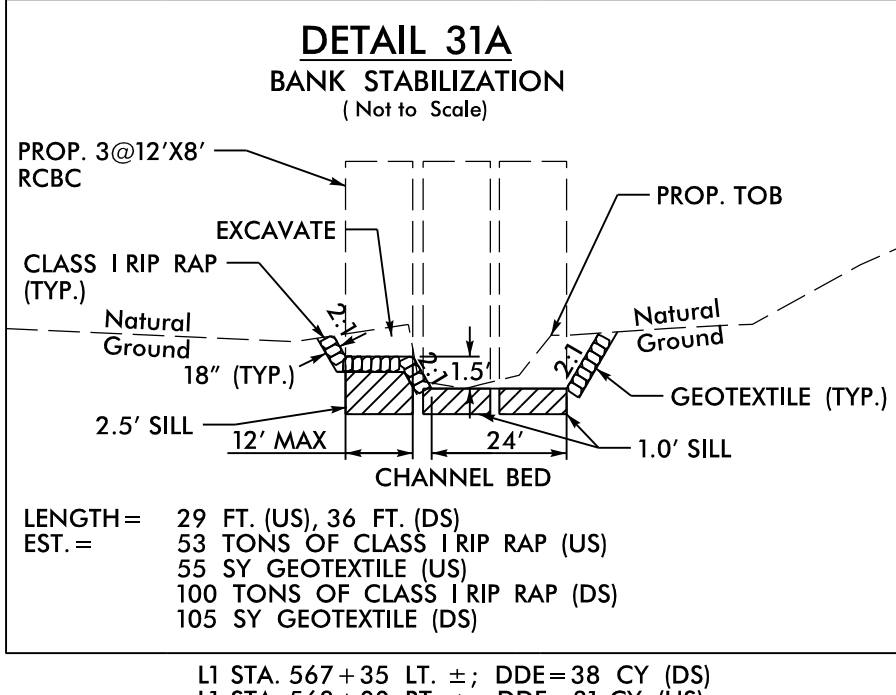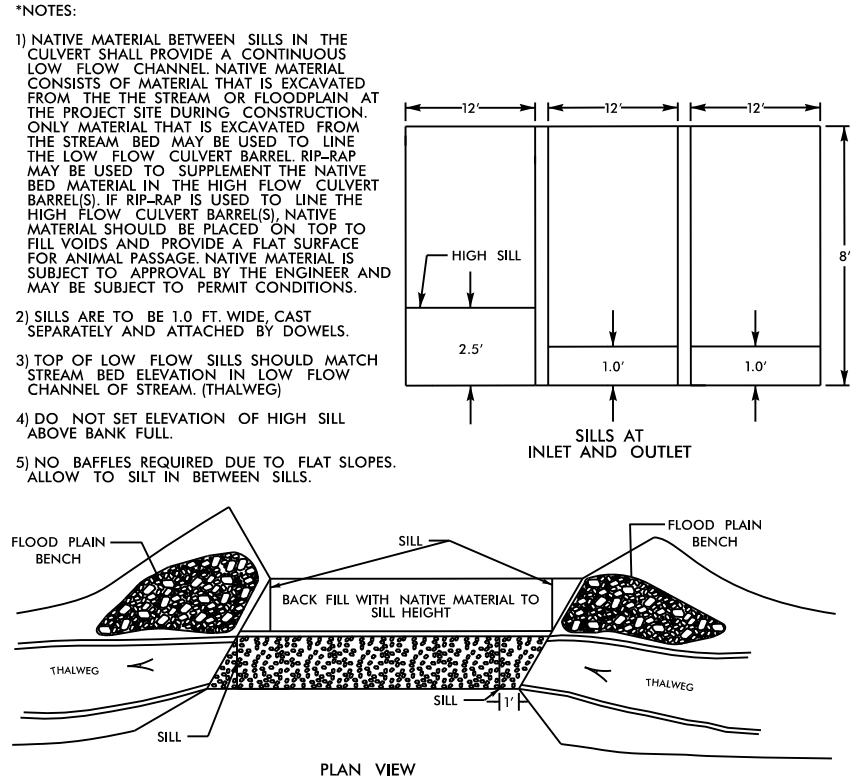


CULVERT CONSTRUCTION SEQUENCE STA. 567+53.7 -L- 3@12'X8' RCBC (NOT TO SCALE)

PROJECT REFERENCE NO.	SHEET NO.
R-3300A	EC-31A/CONST.31
RW SHEET NO.	
ROADSIDE ENVIRONMENTAL PROJECT ENGINEER	
LEVEL III CERTIFIED BY: KAREN HEFNER, PE CERTIFICATION NUMBER: 3824 ISSUED: MARCH 6, 2025	
 MI ENGINEERING 1011 SCHAUB DRIVE, SUITE 100 RALEIGH, NC 27606 (919) 851-6606 FIRM PE NUMBER: P-0671	

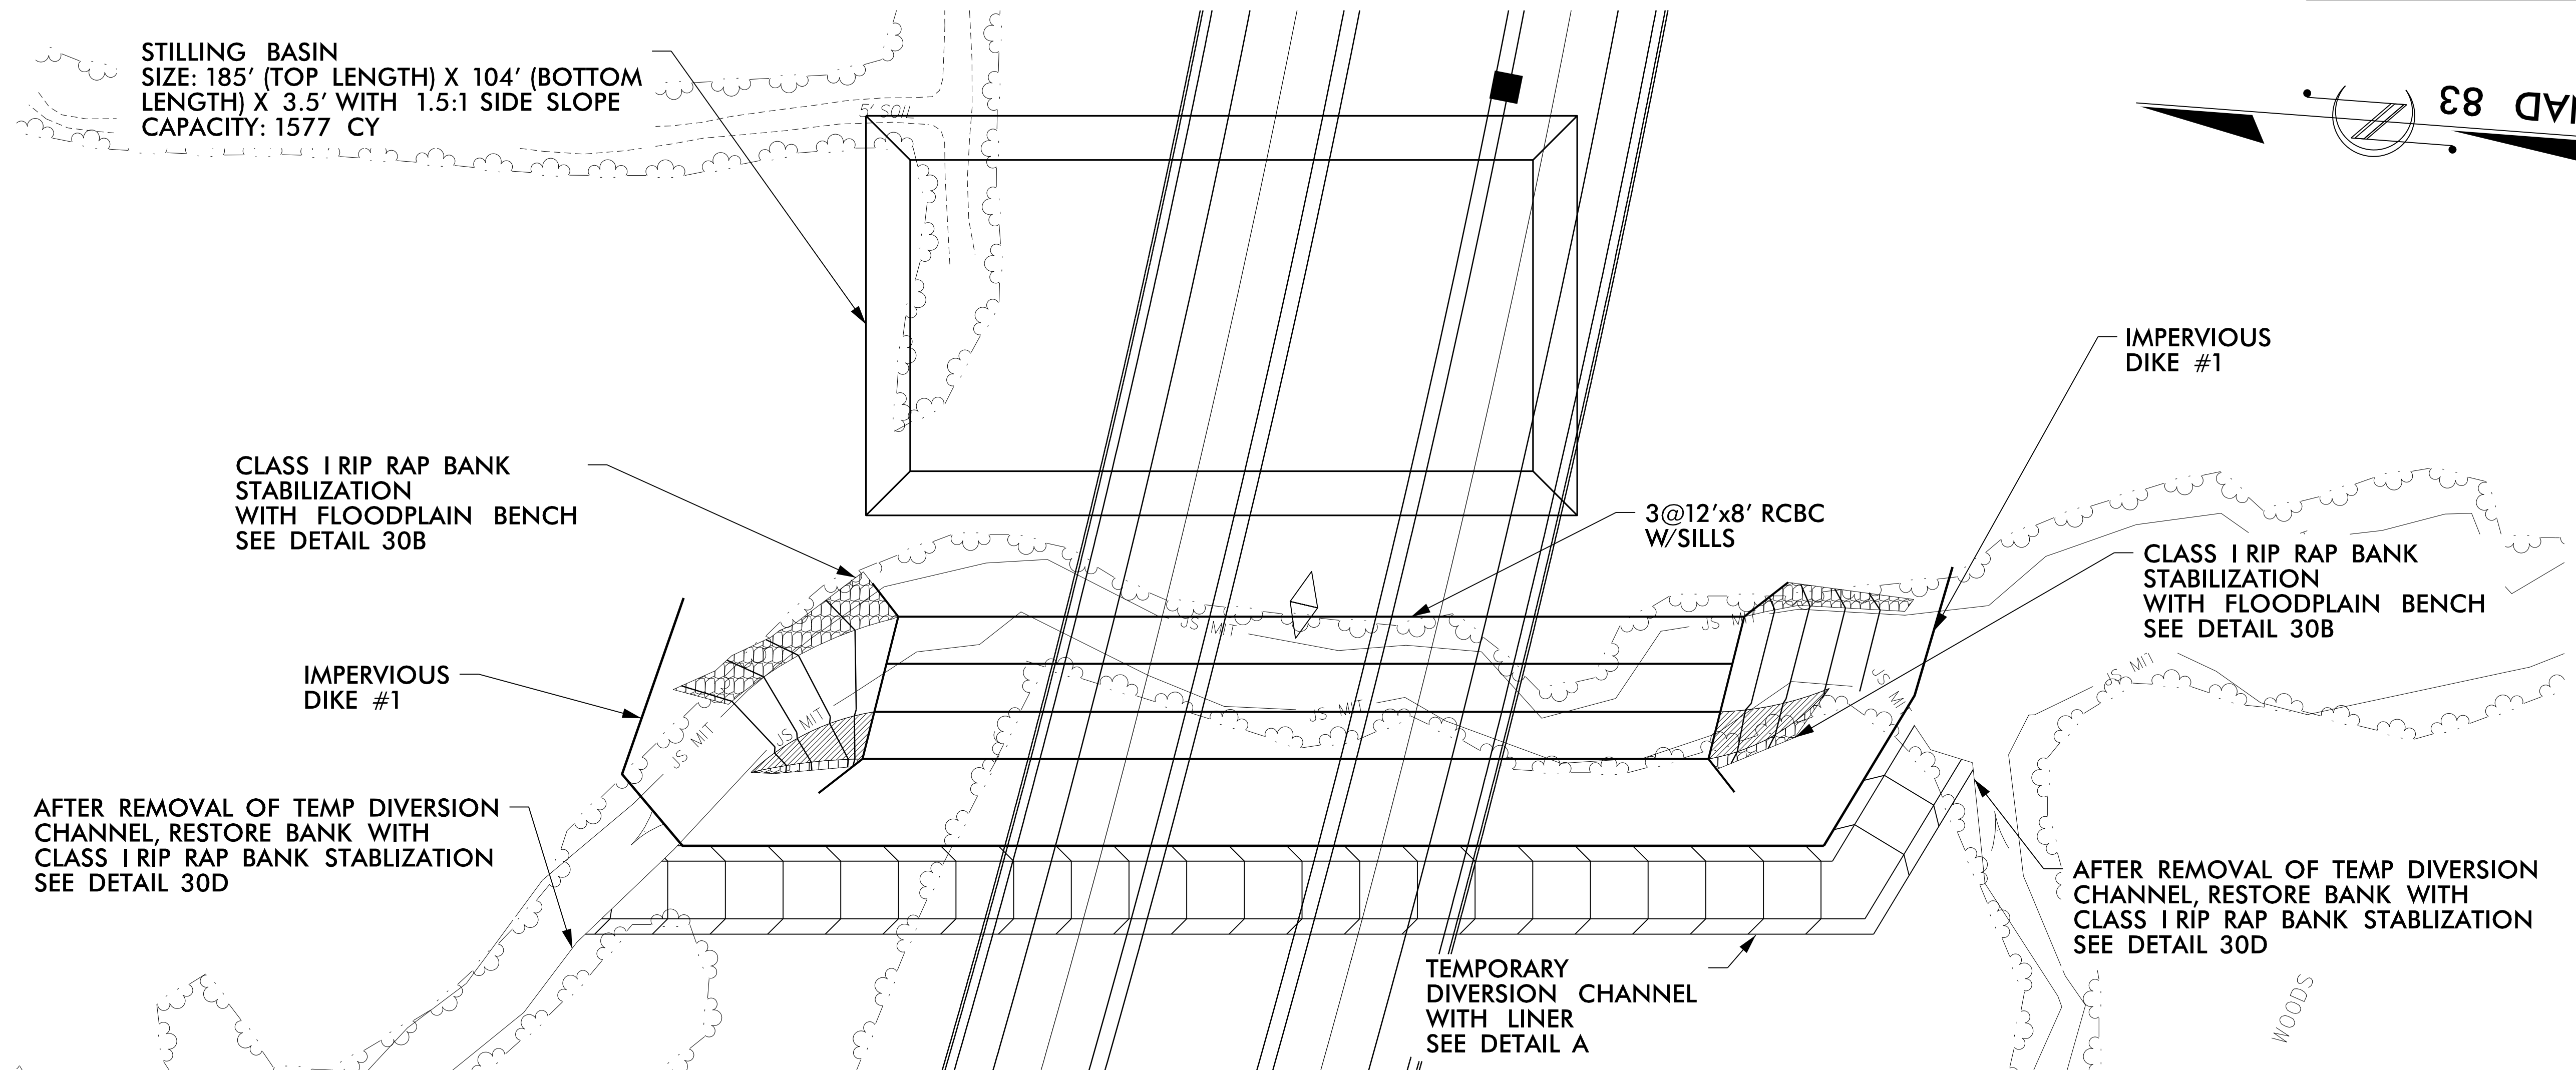

1. CONSTRUCT STILLING BASIN
2. CONSTRUCT TEMPORARY DIVERSION CHANNEL WITH LINER (SEE DETAIL A), IMPERVIOUS DIKE #1 AND DIRECT FLOW INTO TEMPORARY DIVERSION CHANNEL.
3. DEWATER CONSTRUCTION AREA UTILIZING STILLING BASIN FOR PUMPED EFFLUENT.
4. CONSTRUCT PROPOSED 3@12'X8' RCBC WITH SILLS, UPSTREAM AND DOWNSTREAM CLASS I RIP RAP STABILIZATION WITH FLOODPLAIN BENCH IN ACCORDANCE WITH THE PLANS.
5. EXCAVATE ANY ACCUMULATED SILT AND DEWATER BEFORE REMOVAL OF IMPERVIOUS DIKES.
6. REMOVE TEMPORARY DIVERSION CHANNEL WITH LINER AND IMPERVIOUS DIKE #1.
7. DIRECT FLOW THROUGH 3@12'X8' RCBC WITH SILLS.
8. REMOVE STILLING BASIN AND COMPLETE ROADWAY.

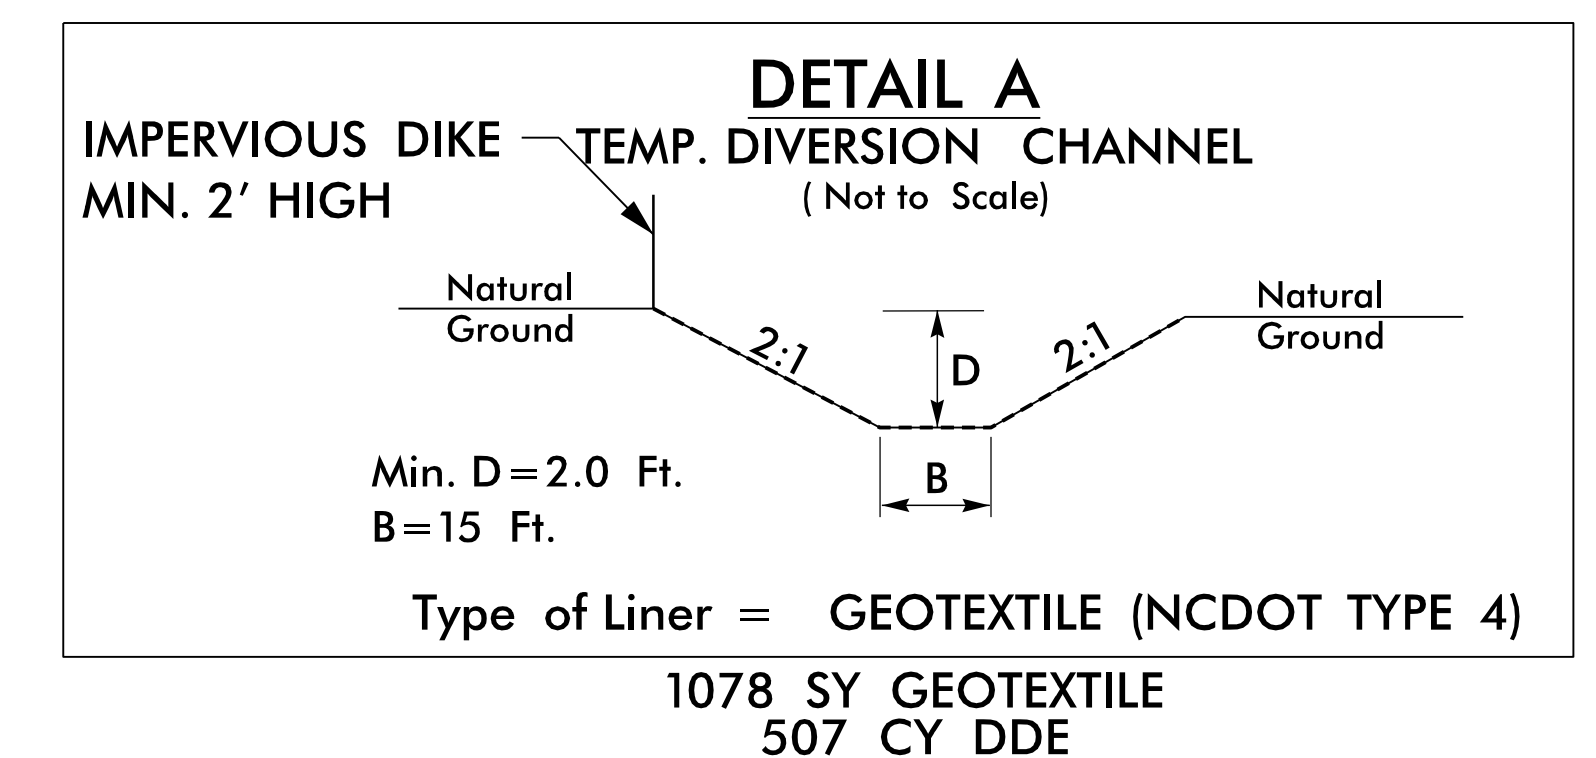

DETAIL 32A
LATERAL BASE DITCH
 (Not to Scale)

Natural Ground

3:1

D

3:1

b

1:1

Fill Slope

Min. $D = 3.0\text{ Ft.}$
 Max. $d = 3.0\text{ Ft.}$
 $B = 4.0\text{ Ft.}$
 $b = 5.0\text{ Ft.}$

FROM Y33RPB STA. 20+90 TO STA. 25+05 RT

CORBETT INDUSTRIES INC
DB 5578 PG 338

0

END CONSTRUCTION
-Y33RPB- Sta. 24+50.53
LATERAL 4' BASE DITCH
SEE DETAIL 32A
600 CY DDE

NAD 83/NSRS 2007

ROADSIDE ENVIRONMENTAL PROJECT ENGINEER

LEVEL III CERTIFIED BY:
ALLISON THOMPSON, PE
CERTIFICATION NUMBER: 4282
ISSUED: MARCH 6, 2025

CLEARING AND GRUBBING
EROSION CONTROL FOR
CONSTRUCTION SHEET 32

NOTE: PLACE TEMPORARY ROCK SEDIMENT DAMS TYPE - B AND TEMPORARY ROCK SILT CHECKS TYPE - A AT DRAINAGE OUTLETS.

SEE SHEET 2B-1 FOR HORIZONTAL CURVE DATA
PIPES INSTALLED UNDER TIP PROJECT U-4751 HAVE BEEN
MODIFIED TO SHOW AS EXISTING ON TIP PROJECT R-3300A
SEE SHEET 60 FOR -Y33RPB- PROFILE



Stantec

Stantec Consulting Services Inc.
801 Jones Franklin Road
Suite 300
Raleigh, NC 27606
Tel. (919) 851-6866
Fax. (919) 851-7024
www.stantec.com
License No. F-0672

ROADSIDE ENVIRONMENTAL PROJECT ENGINEER




LEVEL III CERTIFIED BY:
ALLISON THOMPSON, PE
CERTIFICATION NUMBER: 4282
ISSUED: MARCH 6, 2025



SEE SHEET 61 FOR -Y33RPCA- PROFILE

5/14/99

3/5/2025
Hydraulics\EROSION Control\Plans\R3300A.ec.psh_34.dgn

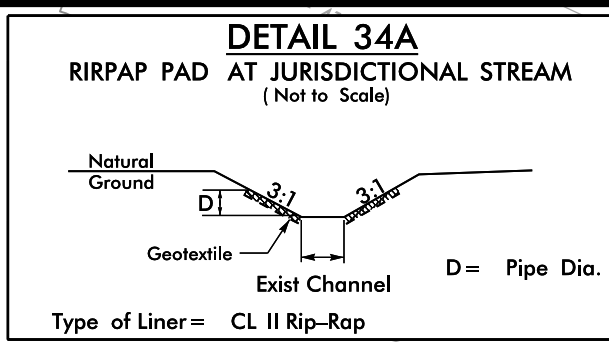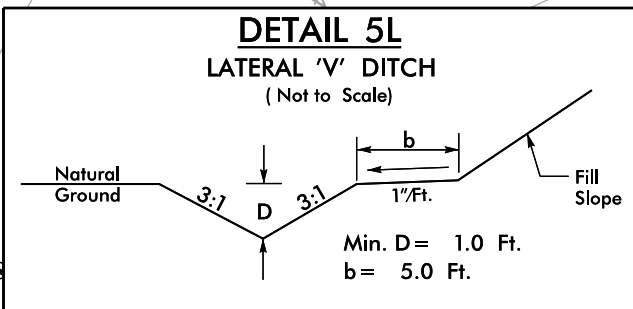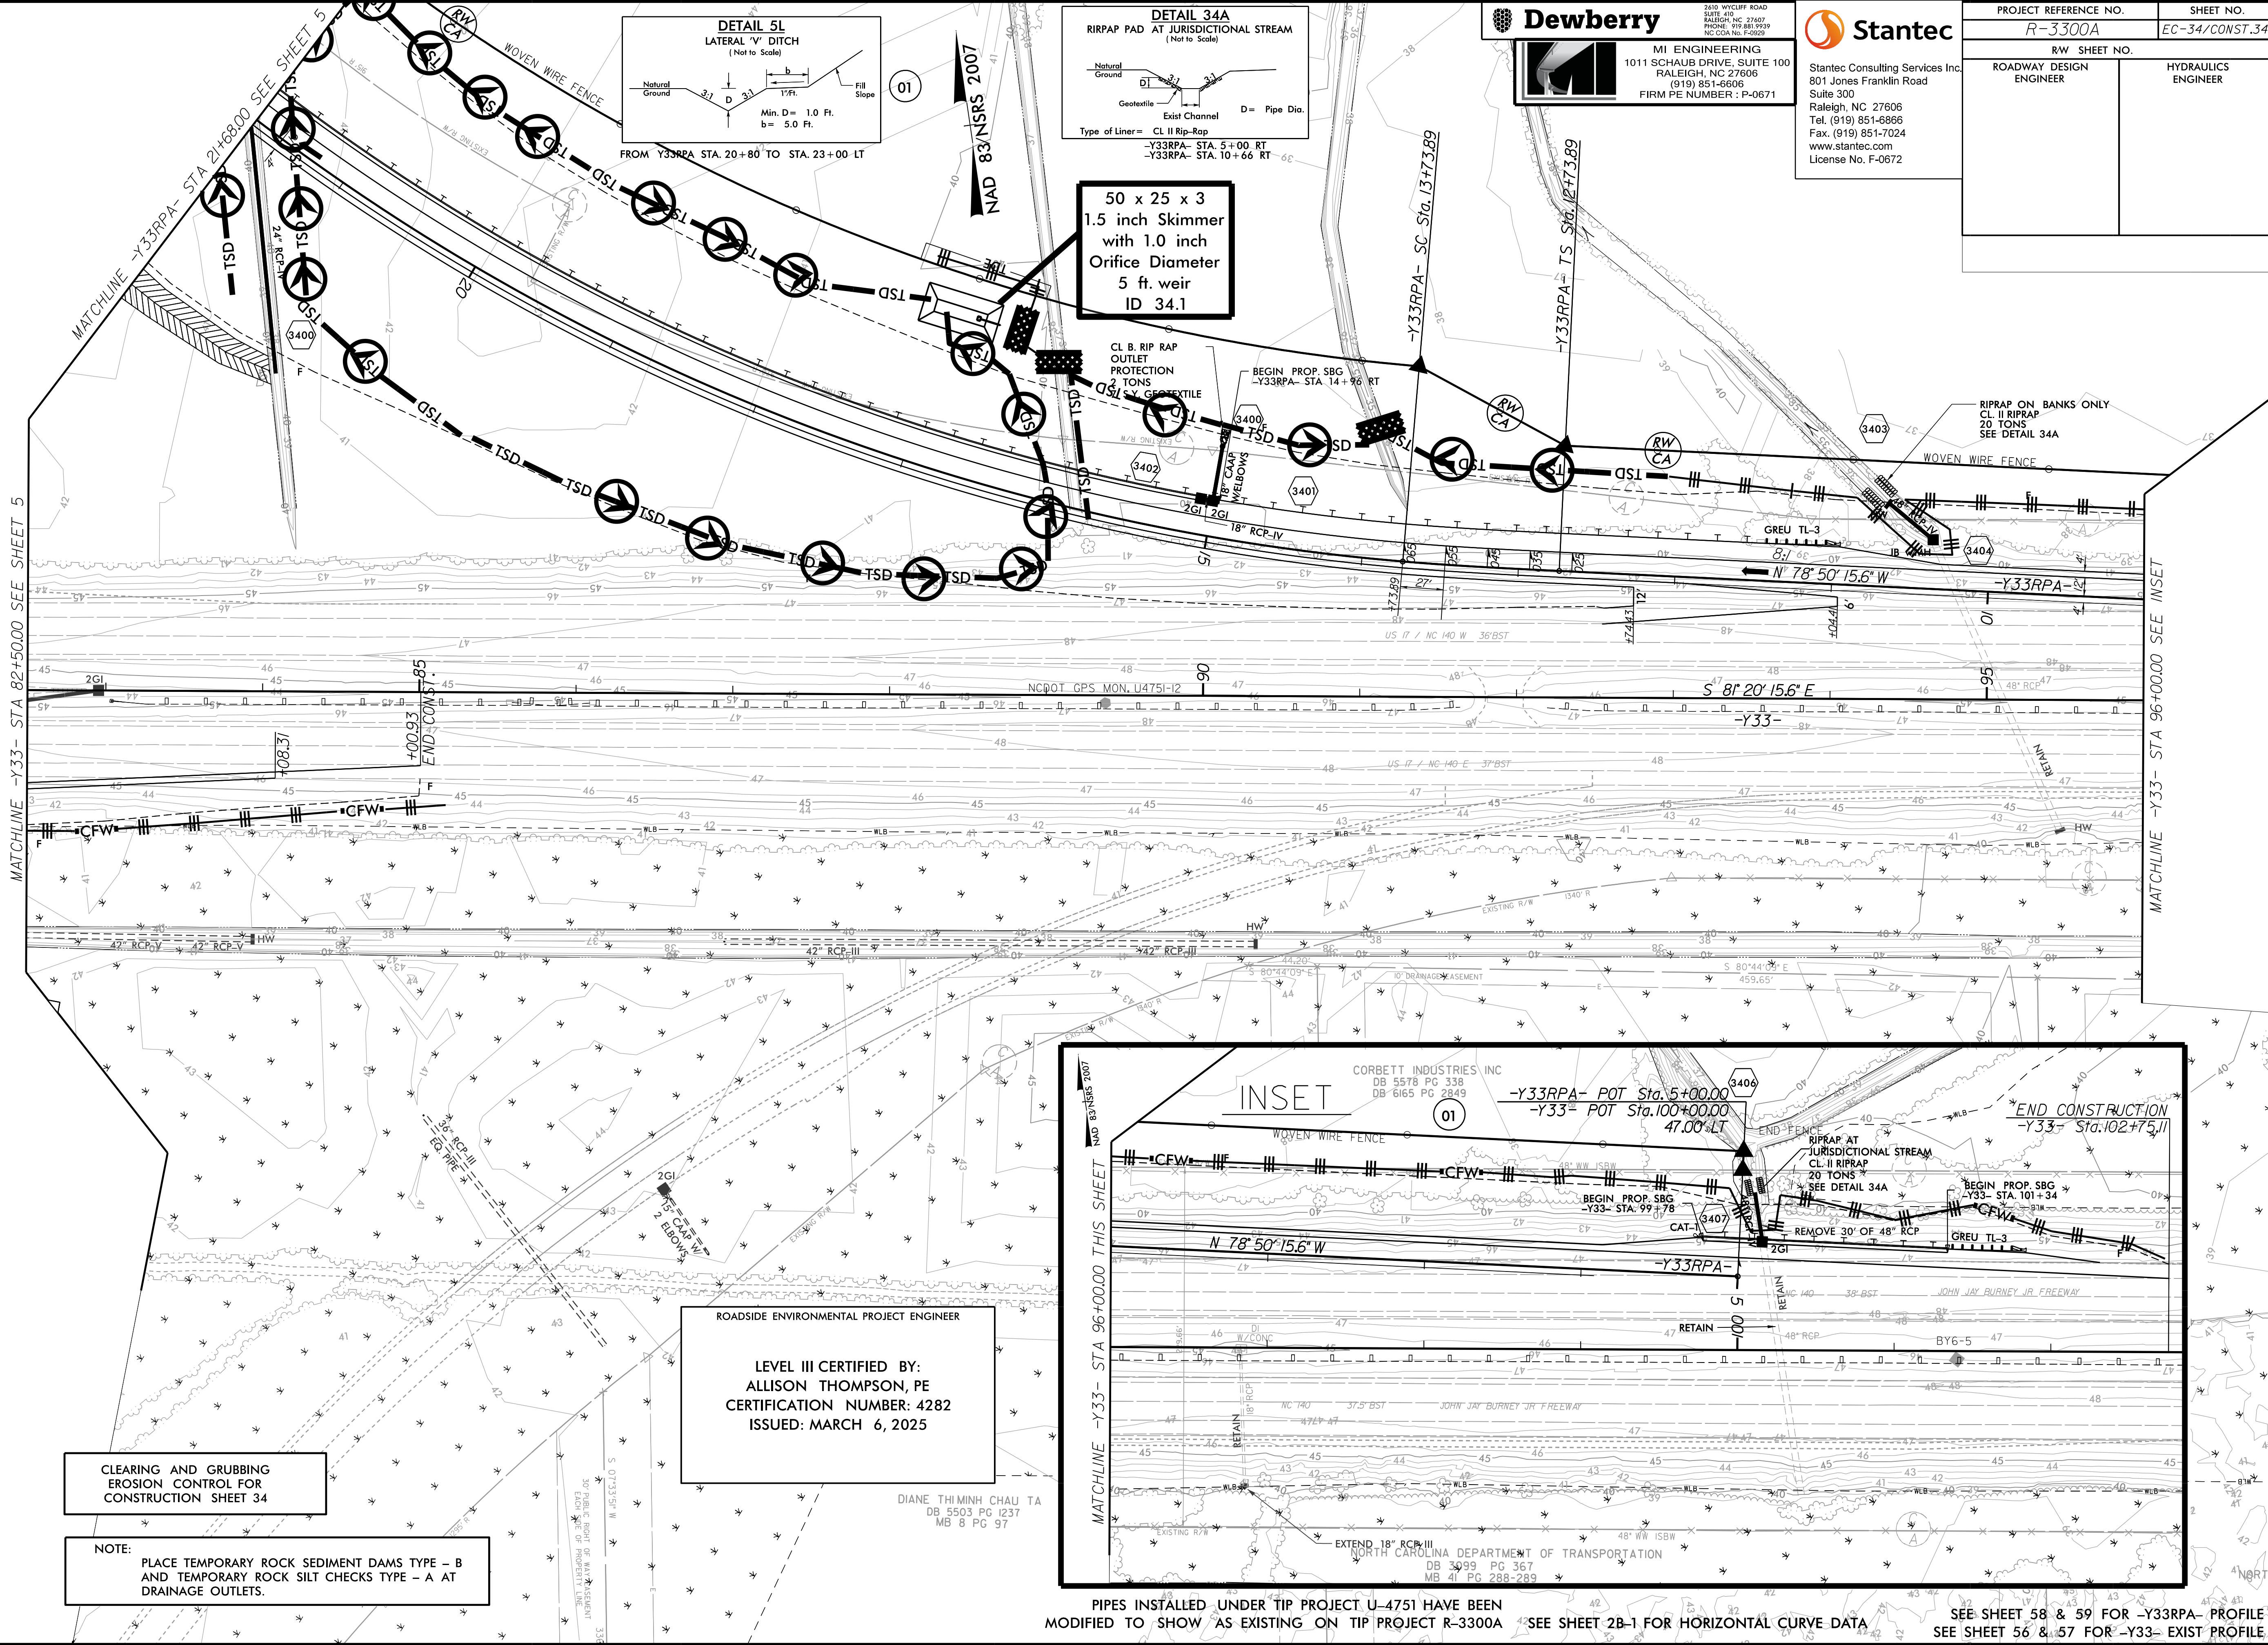

50 x 25 x 3
1.5 inch Skimmer
with 1.0 inch
Orifice Diameter
5 ft. weir
ID 34.1

Dewberry

MI ENGINEERING
1011 SCHUB DRIVE, SUITE 100
RALEIGH, NC 27606
(919) 851-6806
FIRM PE NUMBER: P-0671

Stantec

Stantec Consulting Services Inc.
801 Jones Franklin Road
Suite 300
Raleigh, NC 27606
Tel. (919) 851-6866
Fax. (919) 851-7024
www.stantec.com
License No. F-0672


PROJECT REFERENCE NO.		SHEET NO.
R-3300A		EC-34/CONST.34
RW SHEET NO.		HYDRAULICS ENGINEER
ROADWAY DESIGN ENGINEER		

ROADSIDE ENVIRONMENTAL PROJECT ENGINEER

LEVEL III CERTIFIED BY:
ALLISON THOMPSON, PE
CERTIFICATION NUMBER: 4282
ISSUED: MARCH 6, 2025

CLEARING AND GRUBBING
EROSION CONTROL FOR
CONSTRUCTION SHEET 34

NOTE:
PLACE TEMPORARY ROCK SEDIMENT DAMS TYPE - B
AND TEMPORARY ROCK SILT CHECKS TYPE - A AT
DRAINAGE OUTLETS.





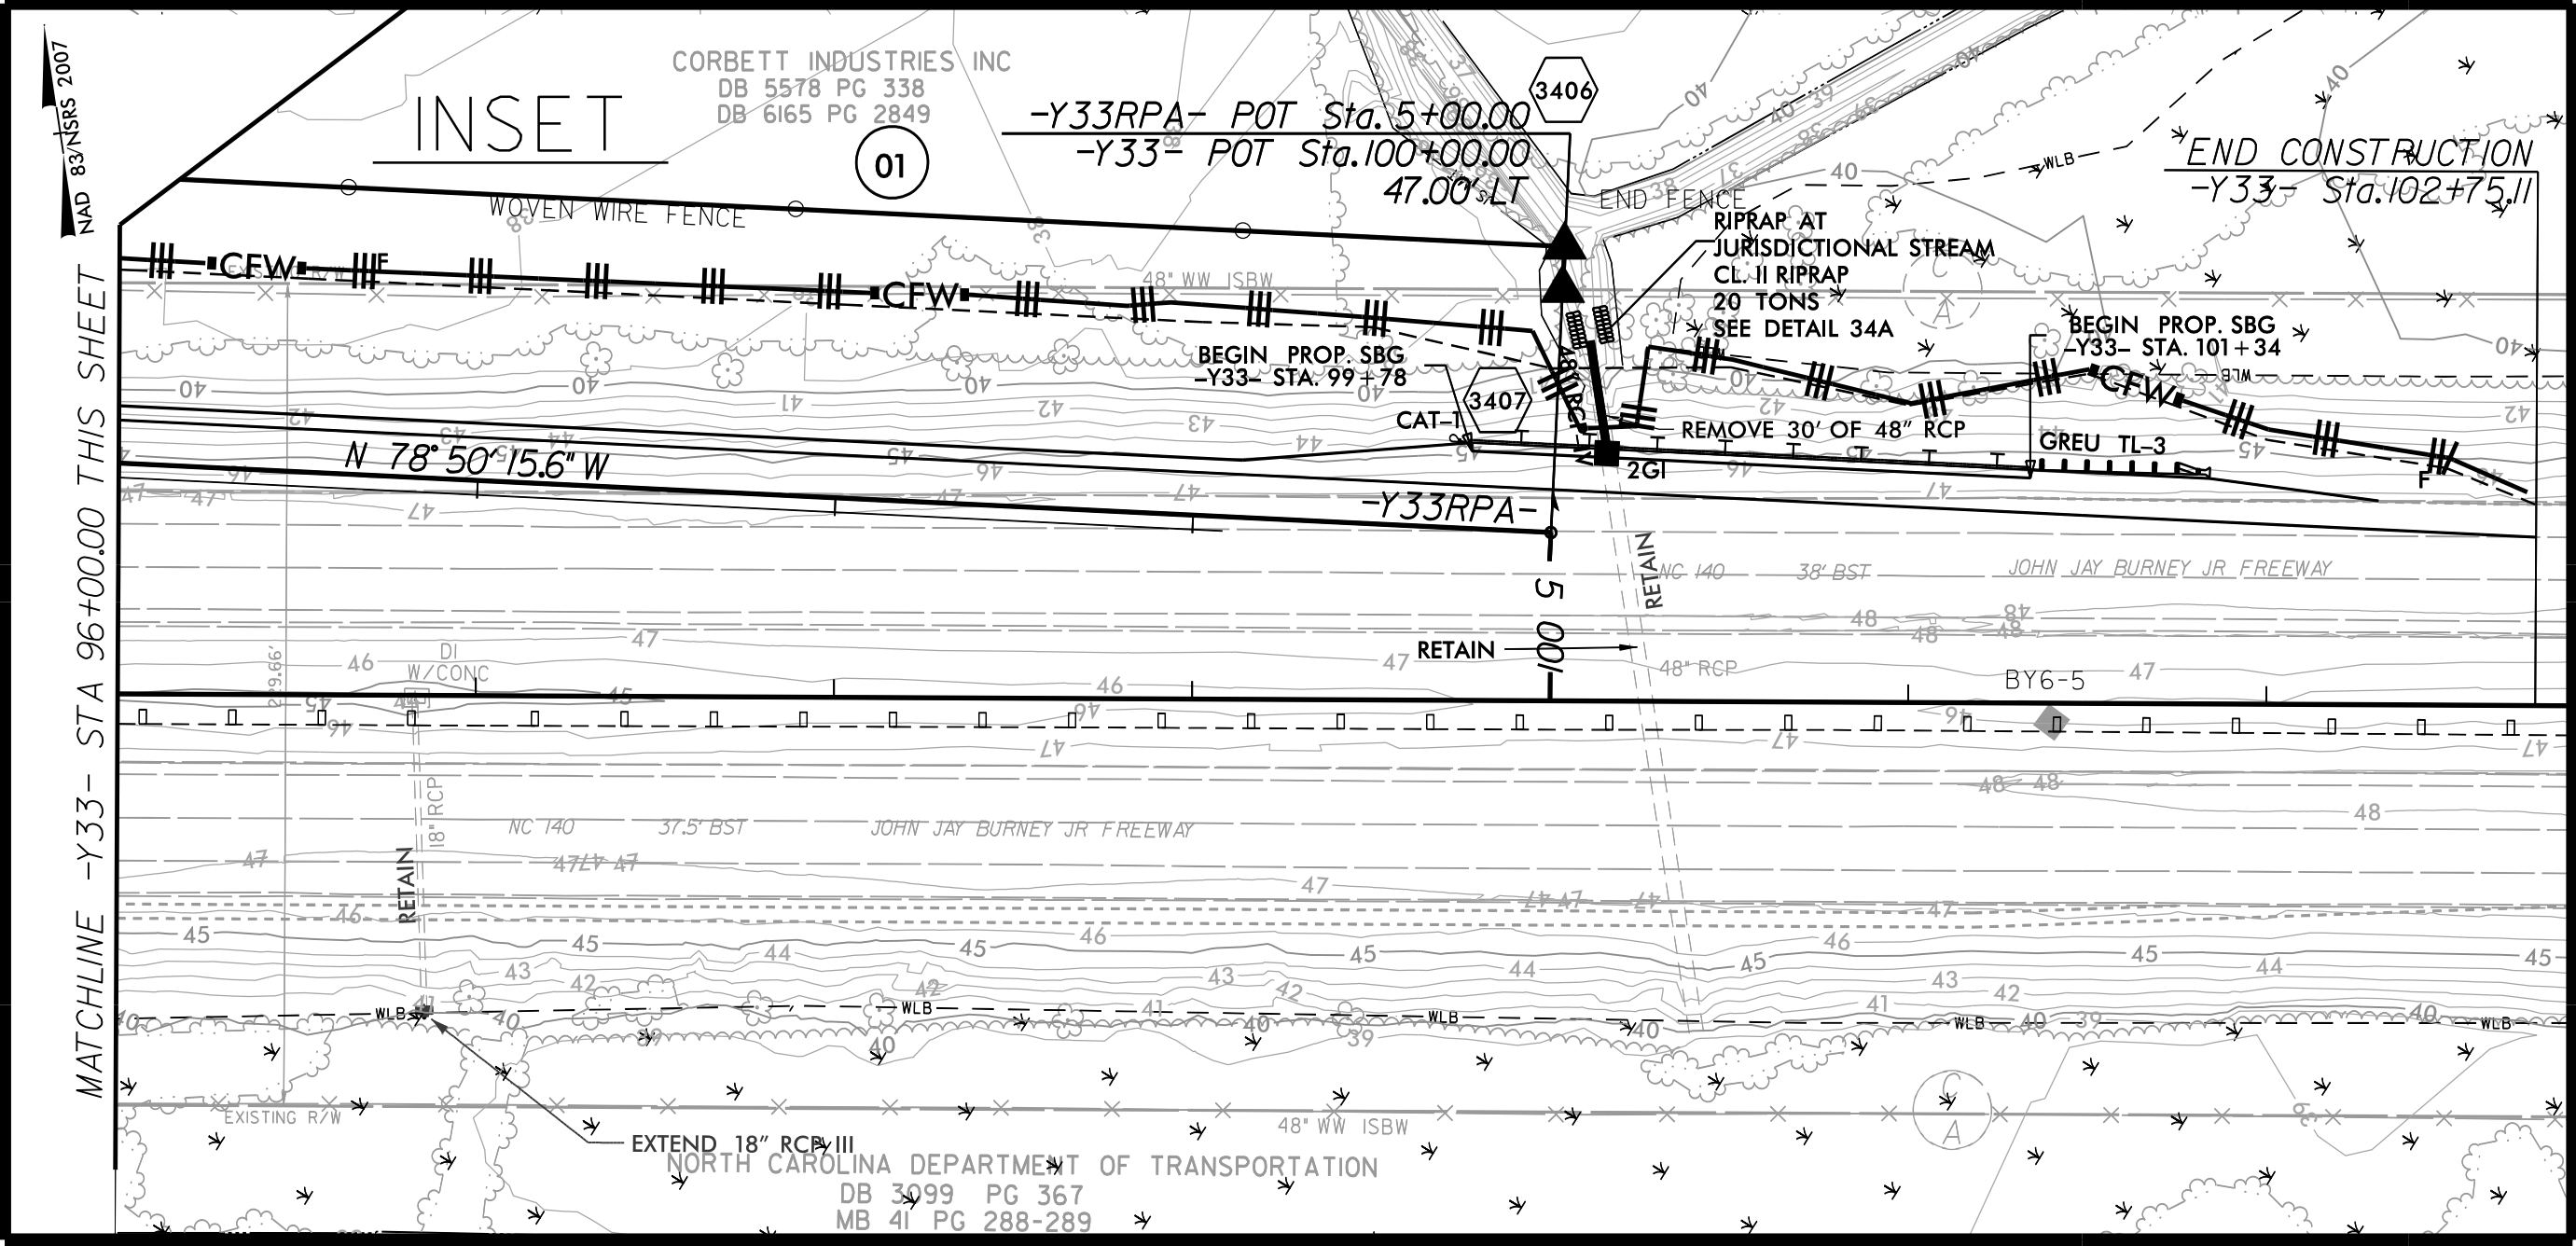


PIPES INSTALLED UNDER TIP PROJECT U-4751 HAVE BEEN
MODIFIED TO SHOW AS EXISTING ON TIP PROJECT R-3300A

SEE SHEET 2B-1 FOR HORIZONTAL CURVE DATA

SEE SHEET 58 & 59 FOR -Y33RPA- PROFILE
SEE SHEET 56 & 57 FOR -Y33- EXIST PROFILE


3/5/2025
Hydraulics\Erosion Control\Plans\R3300A.ec.psh.35.dgn

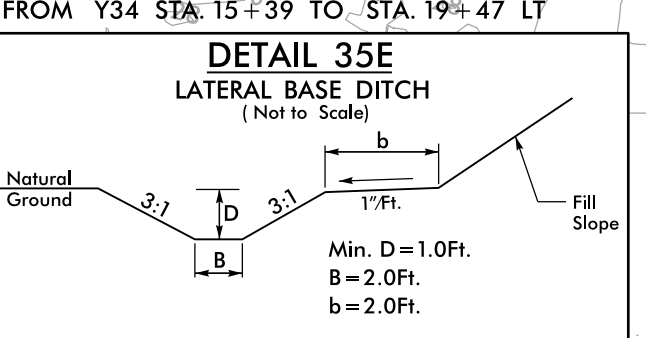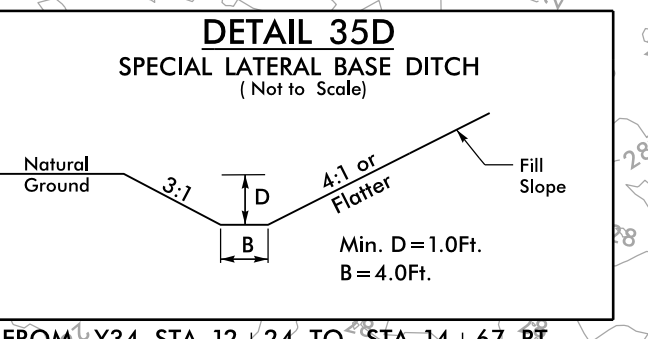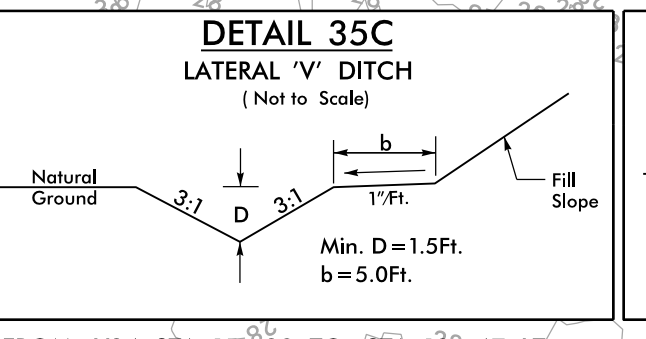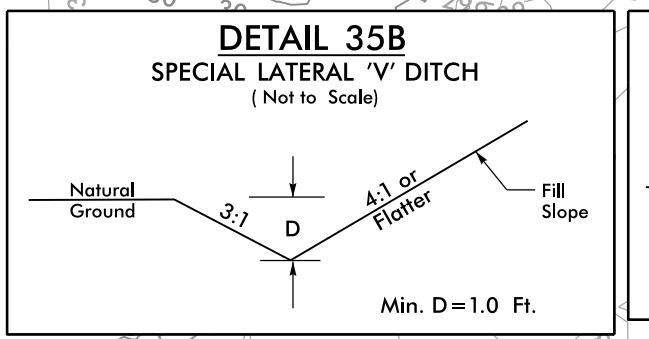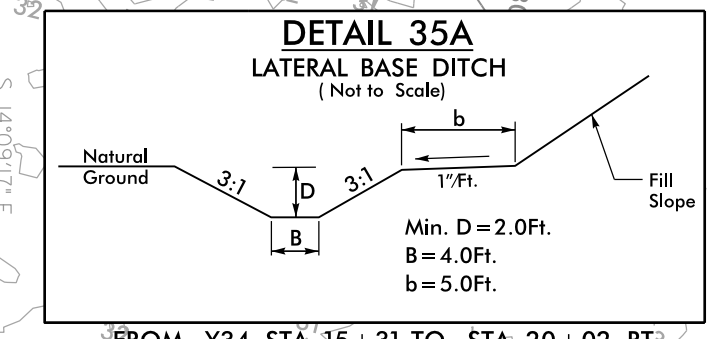

MI ENGINEERING
1011 SCHAUB DRIVE, SUITE 100
RALEIGH, NC 27606
(919) 851-6806
FIRM PE NUMBER: P-0671

Stantec
Stantec Consulting Services Inc.
801 Jones Franklin Road
Suite 300
Raleigh, NC 27606
Tel. (919) 851-6866
Fax. (919) 851-7024
www.stantec.com
License No. F-0672

PROJECT REFERENCE NO. R-3300A		SHEET NO. EC-35/CONST.35	
RW SHEET NO.		HYDRAULICS ENGINEER	
ROADWAY DESIGN ENGINEER			

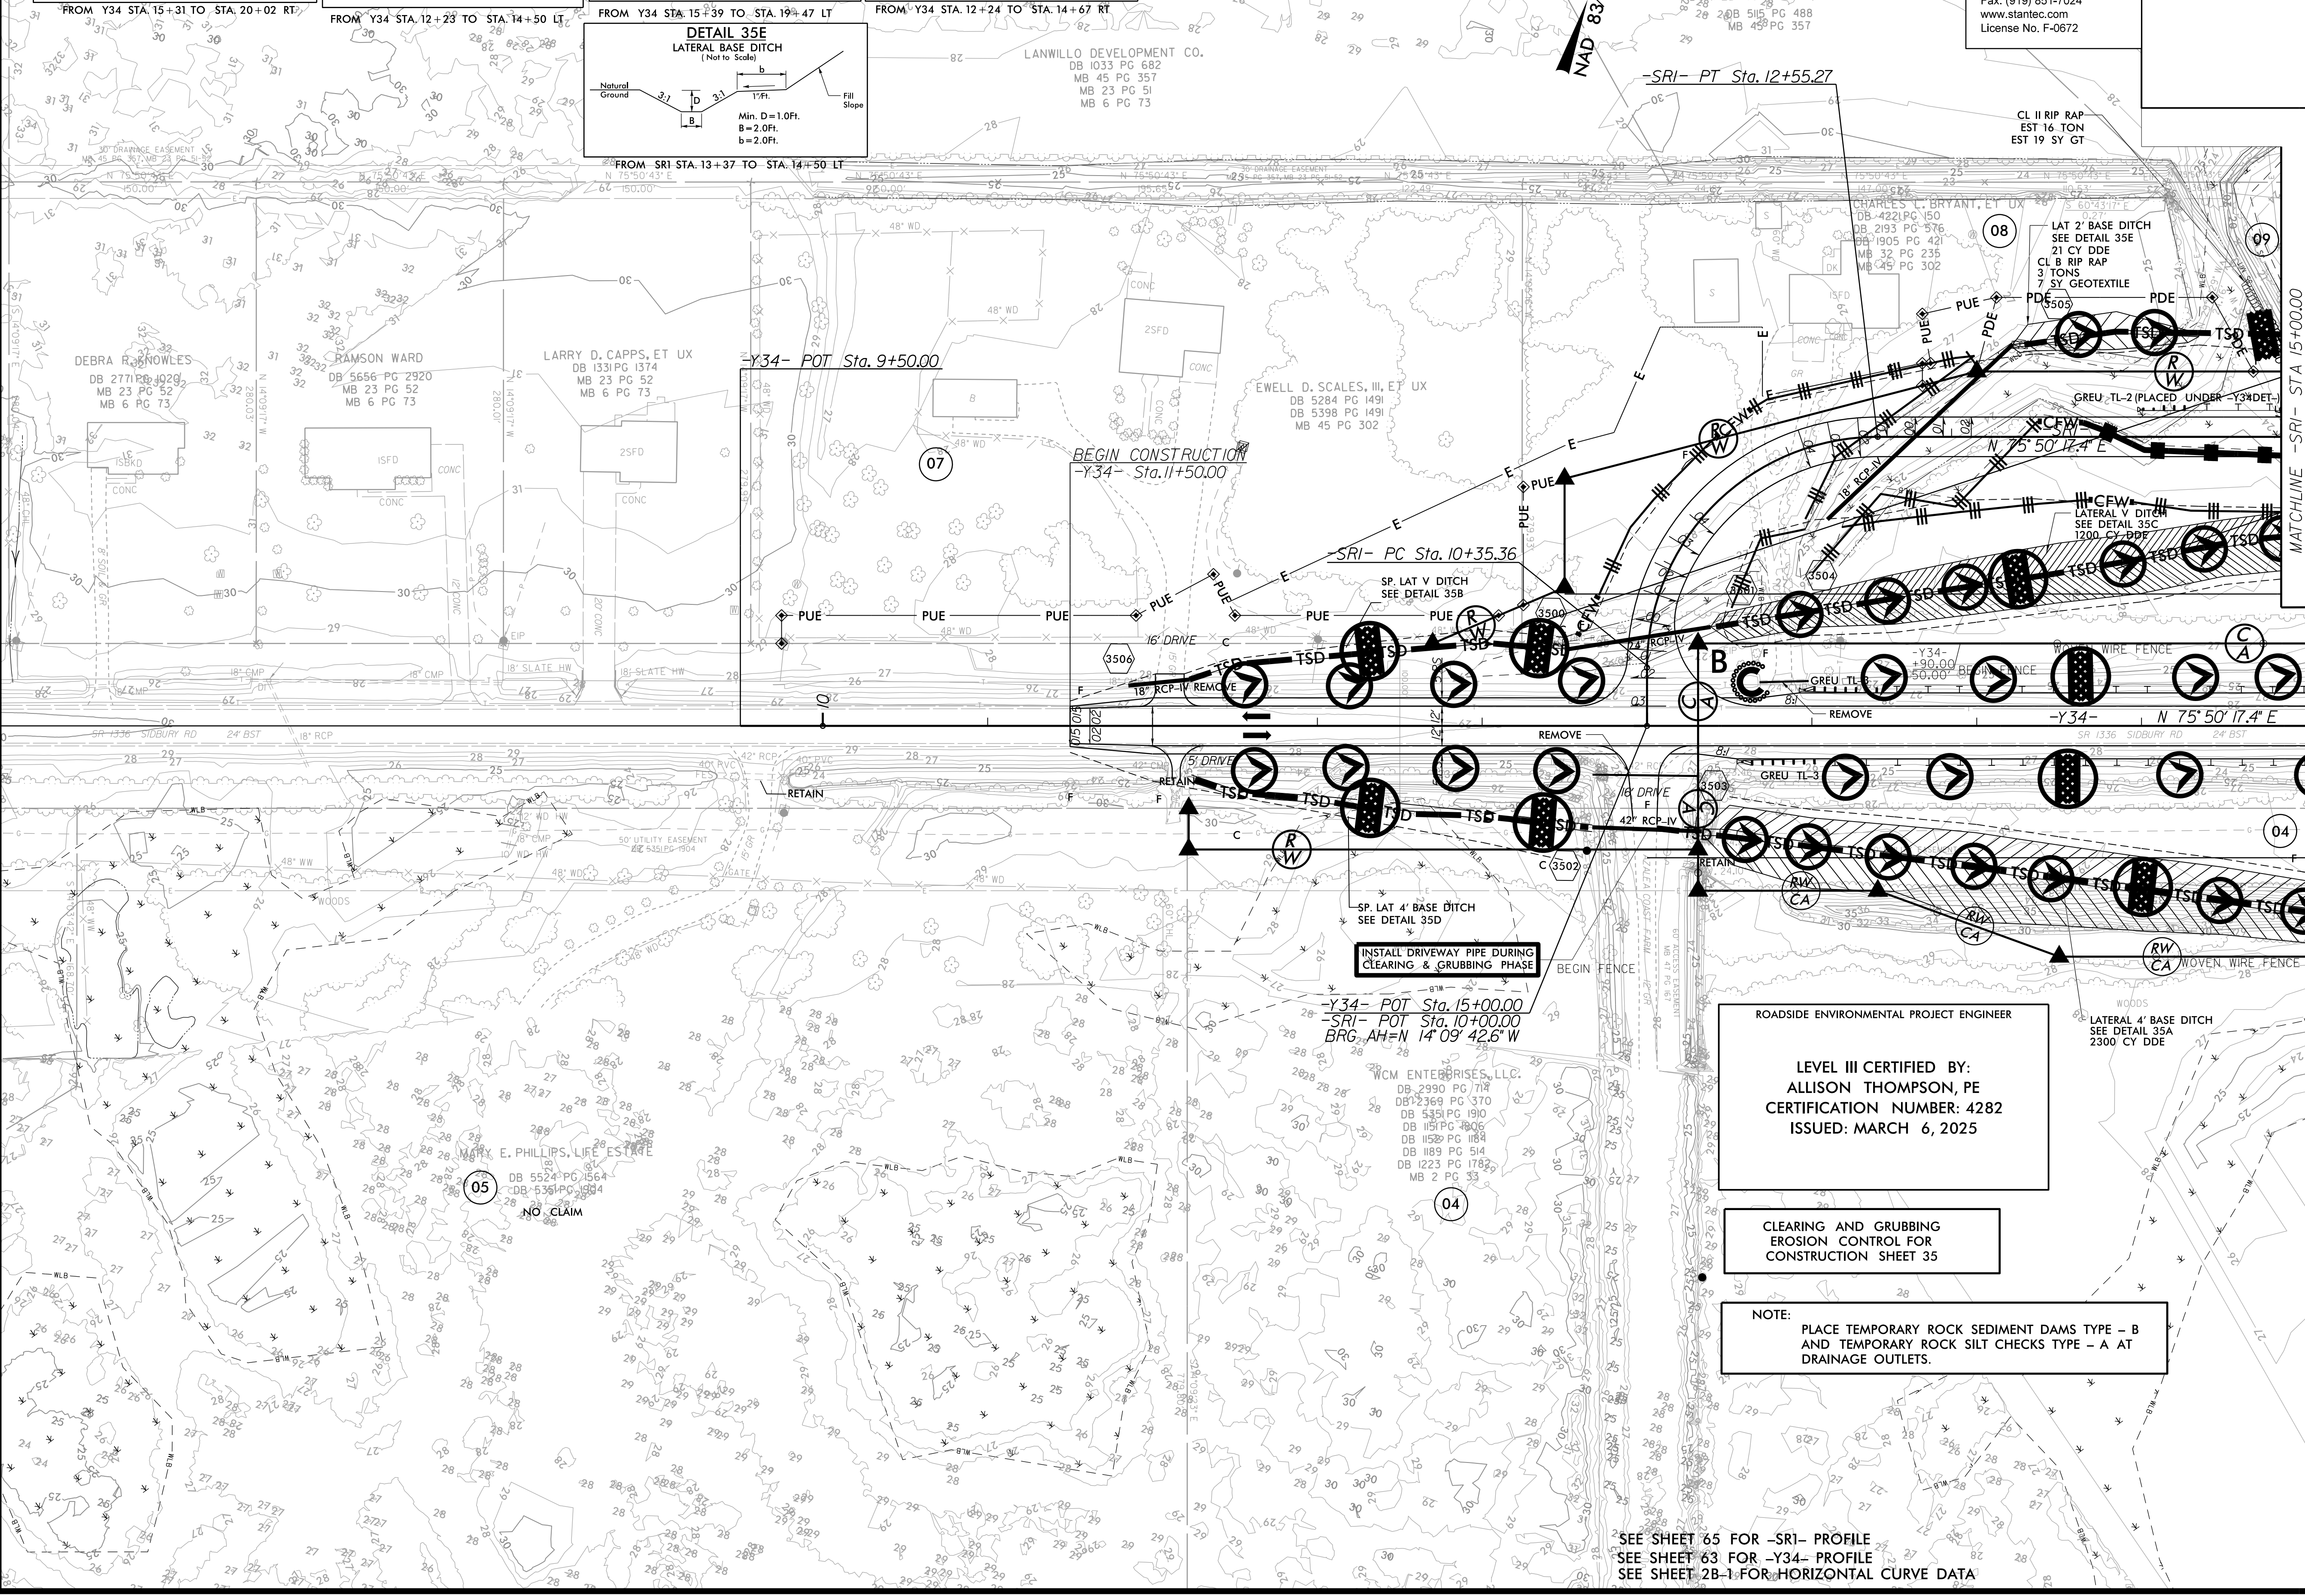

ROADSIDE ENVIRONMENTAL PROJECT ENGINEER

LEVEL III CERTIFIED BY:
ALLISON THOMPSON, PE
CERTIFICATION NUMBER: 4282
ISSUED: MARCH 6, 2025

CLEARING AND GRUBBING
EROSION CONTROL FOR
CONSTRUCTION SHEET 35

NOTE:
PLACE TEMPORARY ROCK SEDIMENT DAMS TYPE - B
AND TEMPORARY ROCK SILT CHECKS TYPE - A AT
DRAINAGE OUTLETS.

SEE SHEET 65 FOR -SRI- PROFILE
SEE SHEET 63 FOR -Y34- PROFILE
SEE SHEET 28-1 FOR HORIZONTAL CURVE DATA

REVISIONS

RW REV. MARCH 2023: REVISED ROW ON PARCELS 18 & 39 - STANTEC
RW REV. FEB 2024: REVISED PUE ON PARCEL 12. - STANTEC

3/5/2025
Hydraulics\Engineering\Control Plans\R3300A.ec.psh-36.dgn

5/14/99

Dewberry









MI ENGINEERING
1011 SCHAUB DRIVE, SUITE 100
RALEIGH, NC 27606
(919) 851-6806
FIRM PE NUMBER: P-0671

Stantec

Stantec Consulting Services Inc.
801 Jones Franklin Road
Suite 300
Raleigh, NC 27606
Tel. (919) 851-6866
Fax. (919) 851-7024
www.stantec.com
License No. F-0672

PROJECT REFERENCE NO.		SHEET NO.
R-3300A		EC-36/CONST.36
RW SHEET NO.		HYDRAULICS ENGINEER
ROADWAY DESIGN ENGINEER		

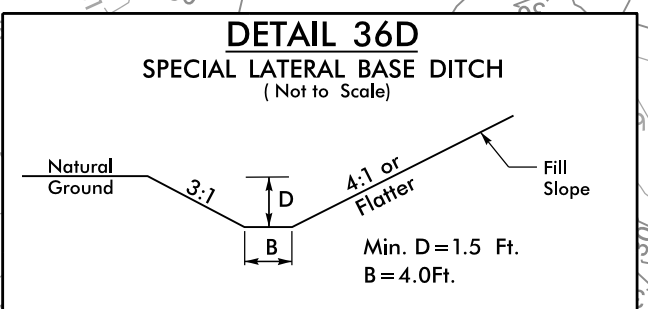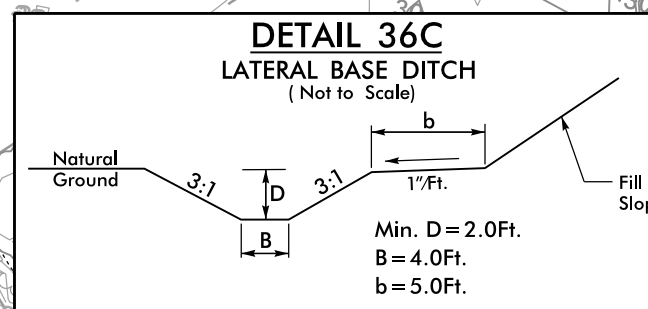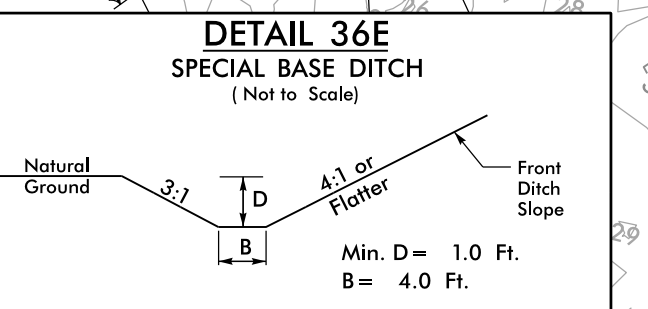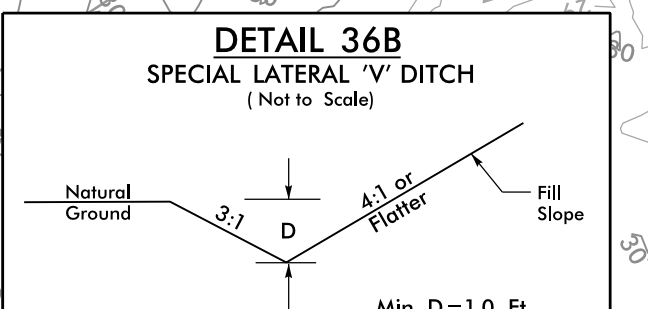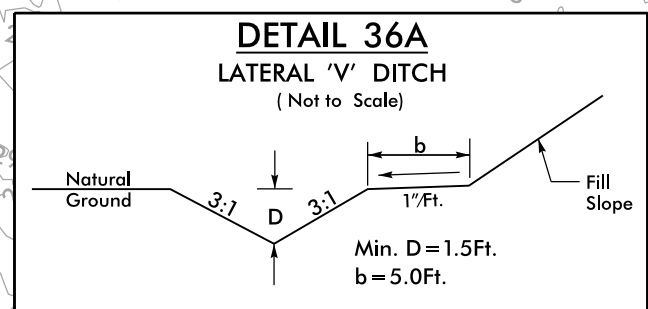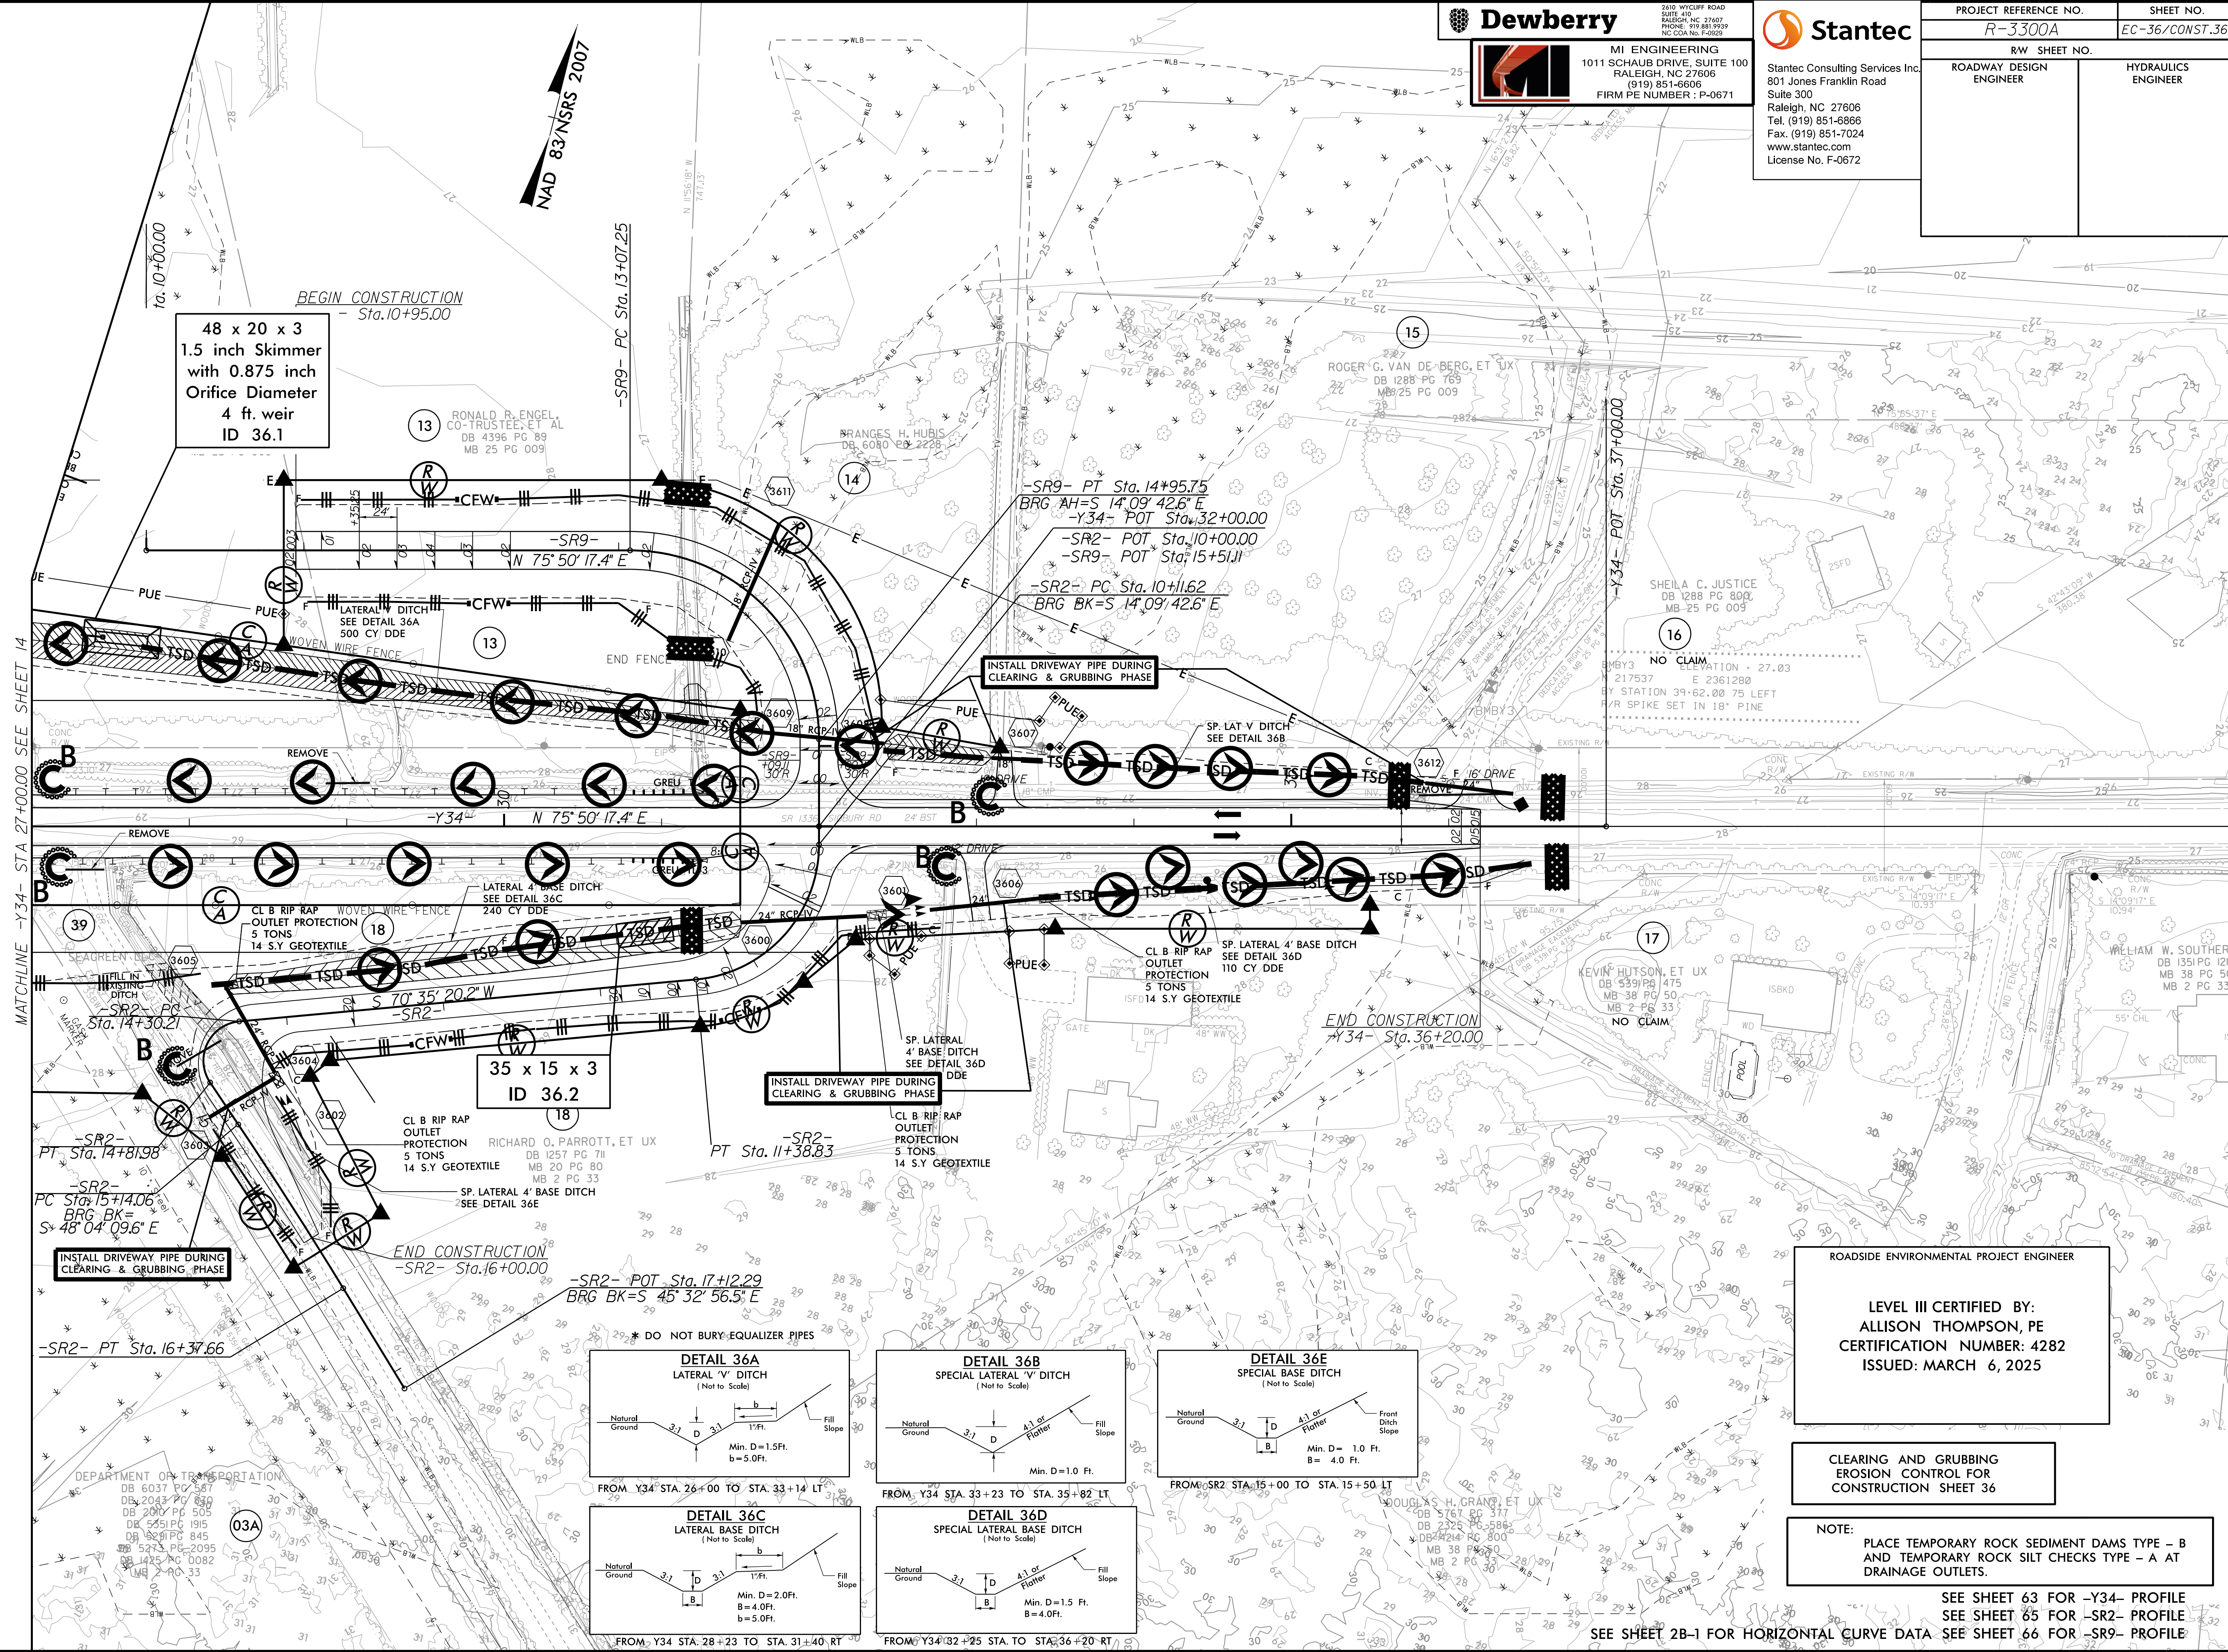

ROADSIDE ENVIRONMENTAL PROJECT ENGINEER

LEVEL III CERTIFIED BY:
ALLISON THOMPSON, PE
CERTIFICATION NUMBER: 4282
ISSUED: MARCH 6, 2025


CLEARING AND GRUBBING
EROSION CONTROL FOR
CONSTRUCTION SHEET 36

NOTE:
PLACE TEMPORARY ROCK SEDIMENT DAMS TYPE - B
AND TEMPORARY ROCK SILT CHECKS TYPE - A AT
DRAINAGE OUTLETS.

SEE SHEET 63 FOR -Y34- PROFILE
SEE SHEET 65 FOR -SR2- PROFILE
SEE SHEET 66 FOR -SR9- PROFILE



3/6/2025
RALEIGH, NC
MI ENGINEERING, RALEIGH, NC

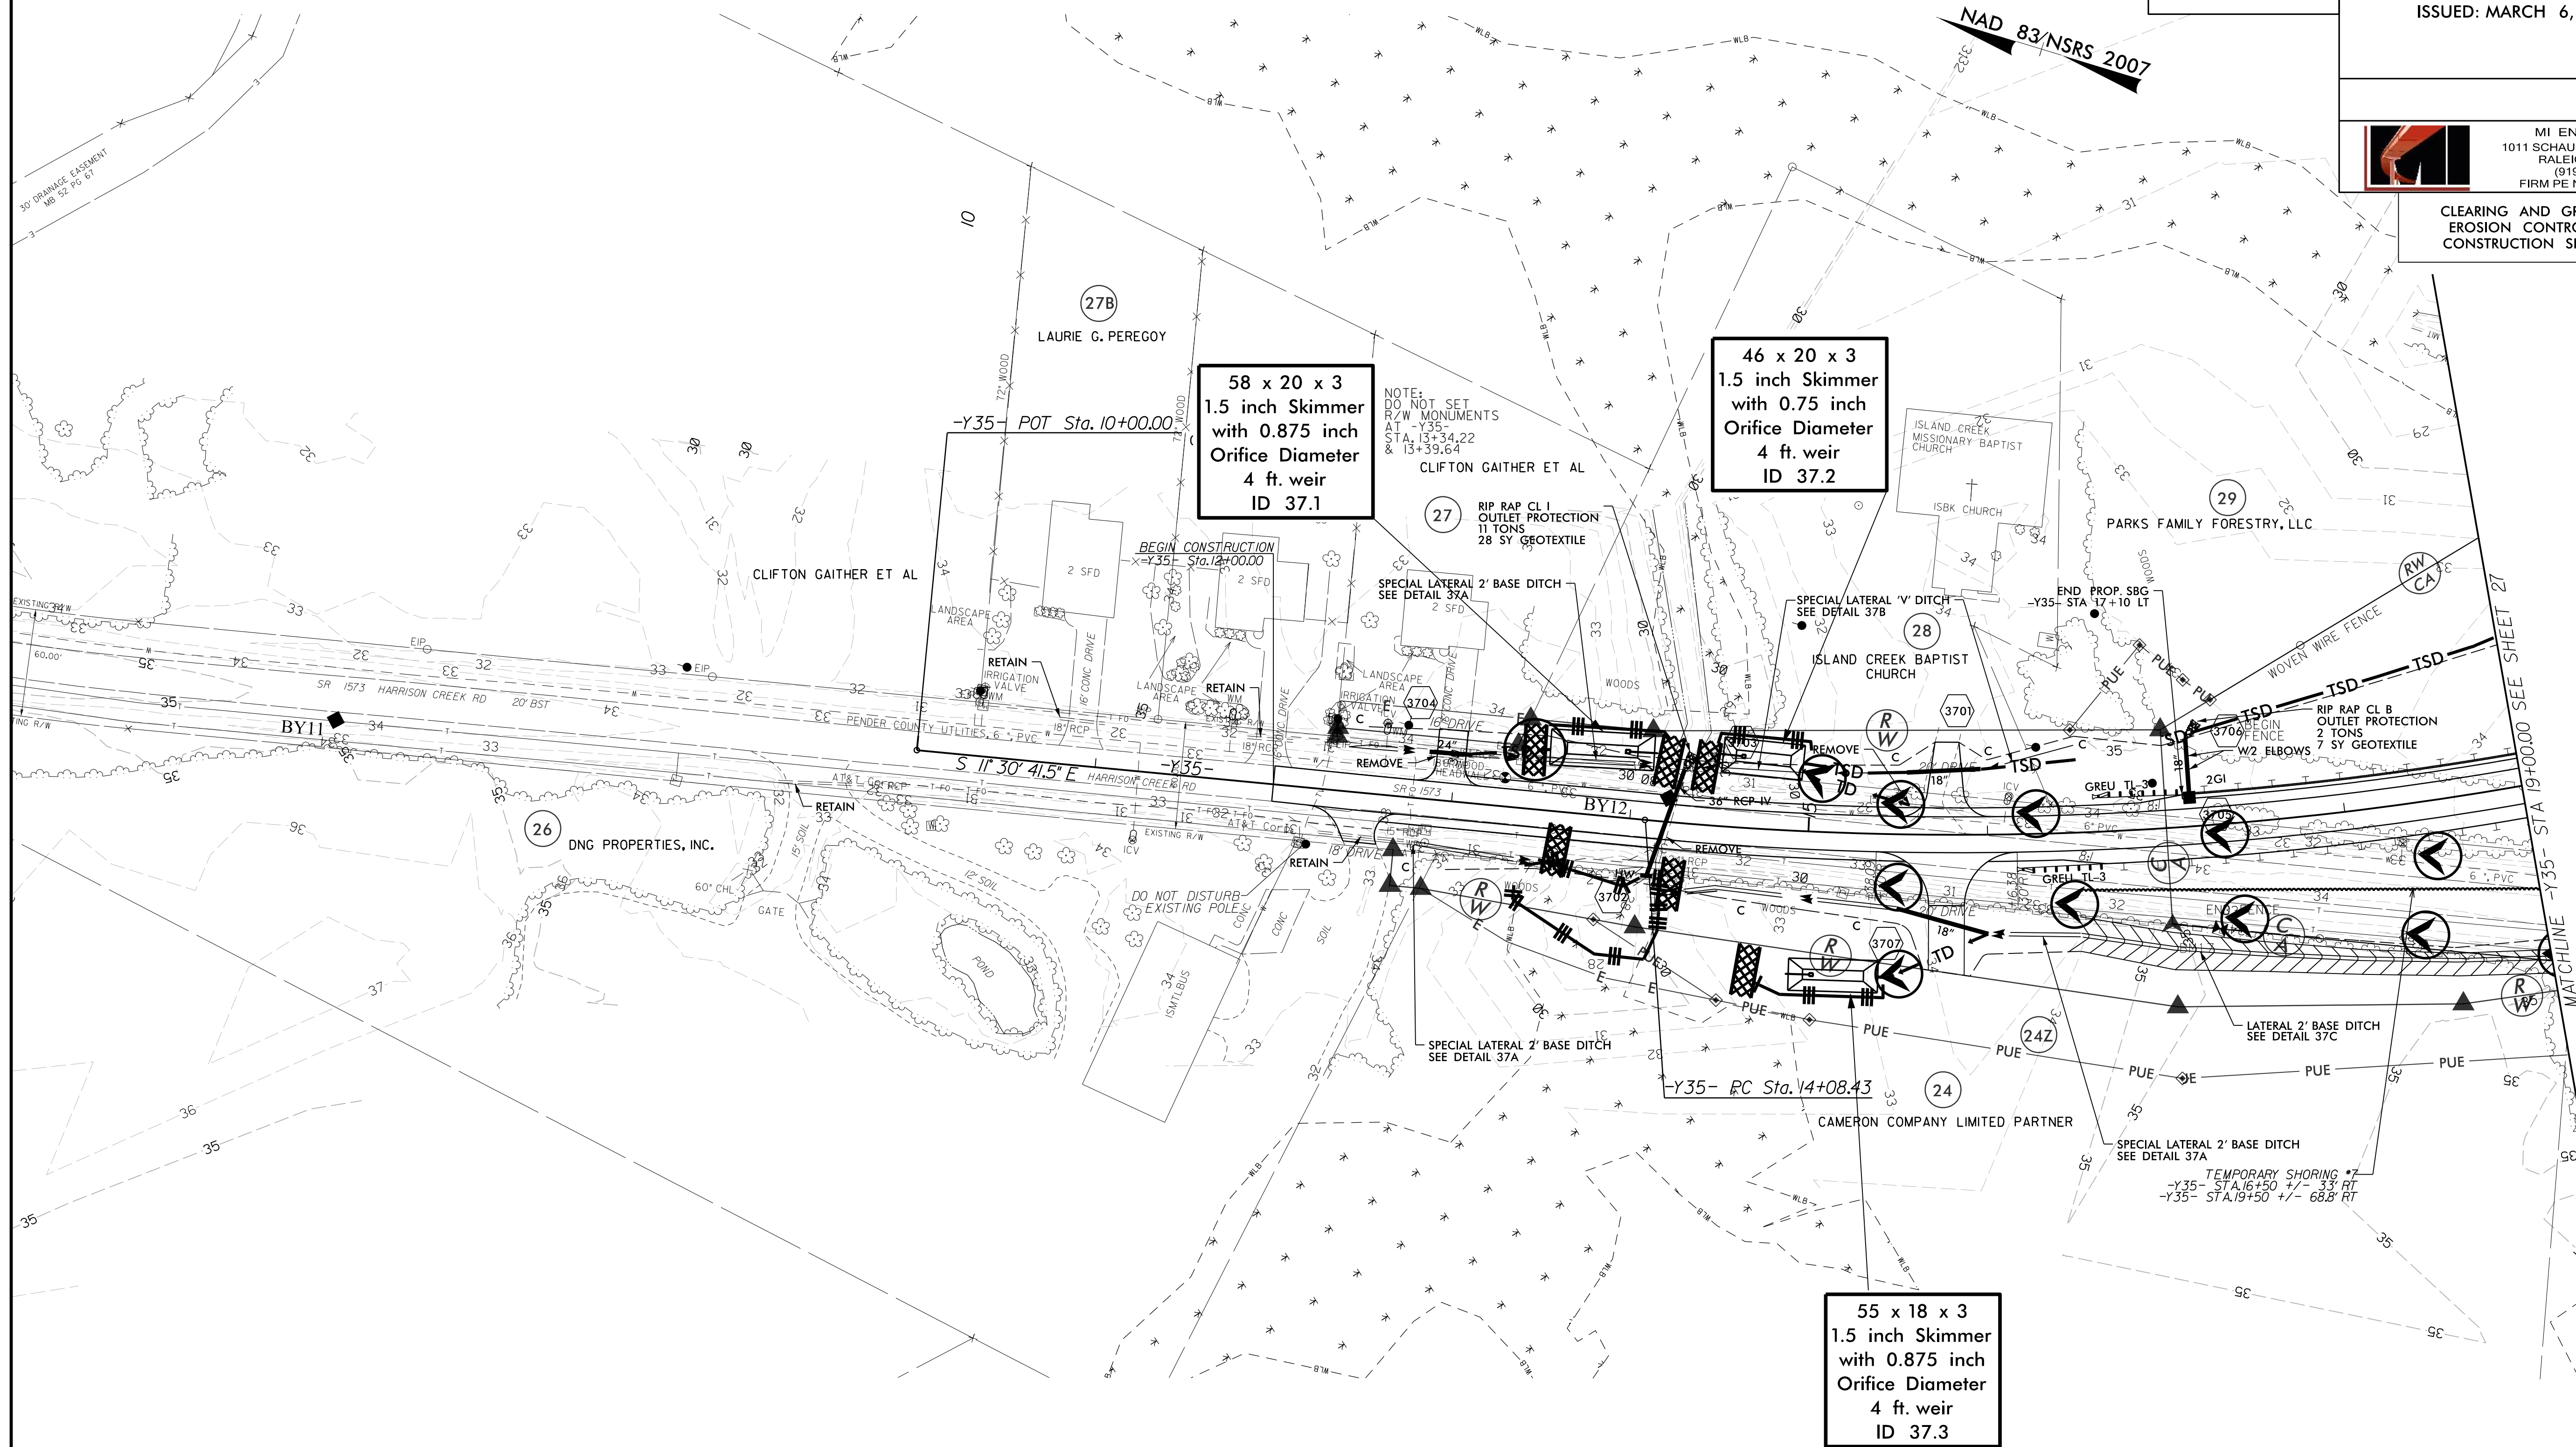


NOTE:

PLACE TEMPORARY ROCK SEDIMENT DAMS TYPE - B
AND TEMPORARY ROCK SILT CHECKS TYPE - A AT
DRAINAGE OUTLETS.

DETAIL 37A


SPECIAL LATERAL BASE DITCH
(Not to Scale)

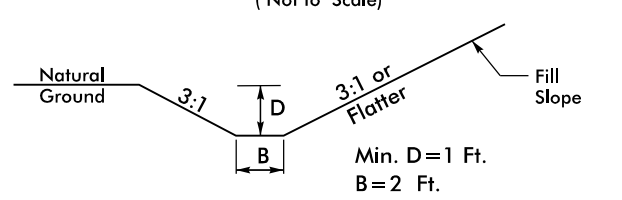

FROM -Y35- STA. 12+50 TO STA. 14+17 LT.
FROM -Y35- STA. 12+75 TO STA. 13+50 RT.
FROM -Y35- STA. 14+24 TO STA. 17+00 RT.

DETAIL 37B


SPECIAL LATERAL V DITCH
(Not to Scale)

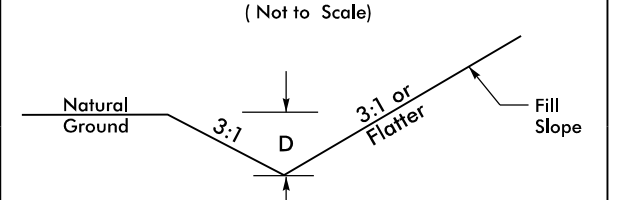

FROM -Y35- STA. 14+33 TO STA. 16+50 LT.

DETAIL 37C

LATERAL BASE DITCH
(Not to Scale)

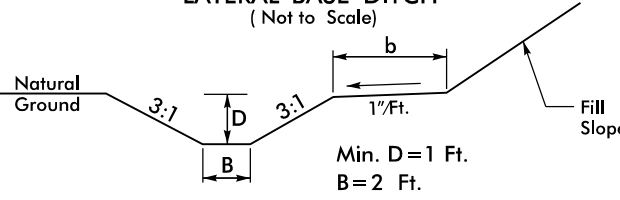

FROM -Y35- STA. 17+00 TO STA. 19+50 RT.