

8/17/99

SYTIME\$\$\$\$\$
CUCULAN\$\$\$\$\$

CLEARING AND GRUBBING
EROSION CONTROL FOR
CONSTRUCTION SHEET 5

NOTE:
PLACE TEMPORARY ROCK SEDIMENT DAMS TYPE - B
AND TEMPORARY ROCK SILT CHECKS TYPE - A AT
DRAINAGE OUTLETS.

NAD 83/
NA 2011


HNTB

HNTB NORTH CAROLINA, P.C.
4000 Center at North Hills St
Suite 500
Raleigh North Carolina 27609
NC License No: C-1554

PROJECT REFERENCE NO.		SHEET NO.
R-5759		EC-5/CONST.5
RW SHEET NO.		
ROADWAY DESIGN ENGINEER	HYDRAULICS ENGINEER	

25 x 40 x 3
1.5 inch Skimmer
with 1.125 inch
Orifice Diameter
7 ft. weir
ID 5.18

MATCHLINE -L- STA. 21+00.00 SEE SHEET 4

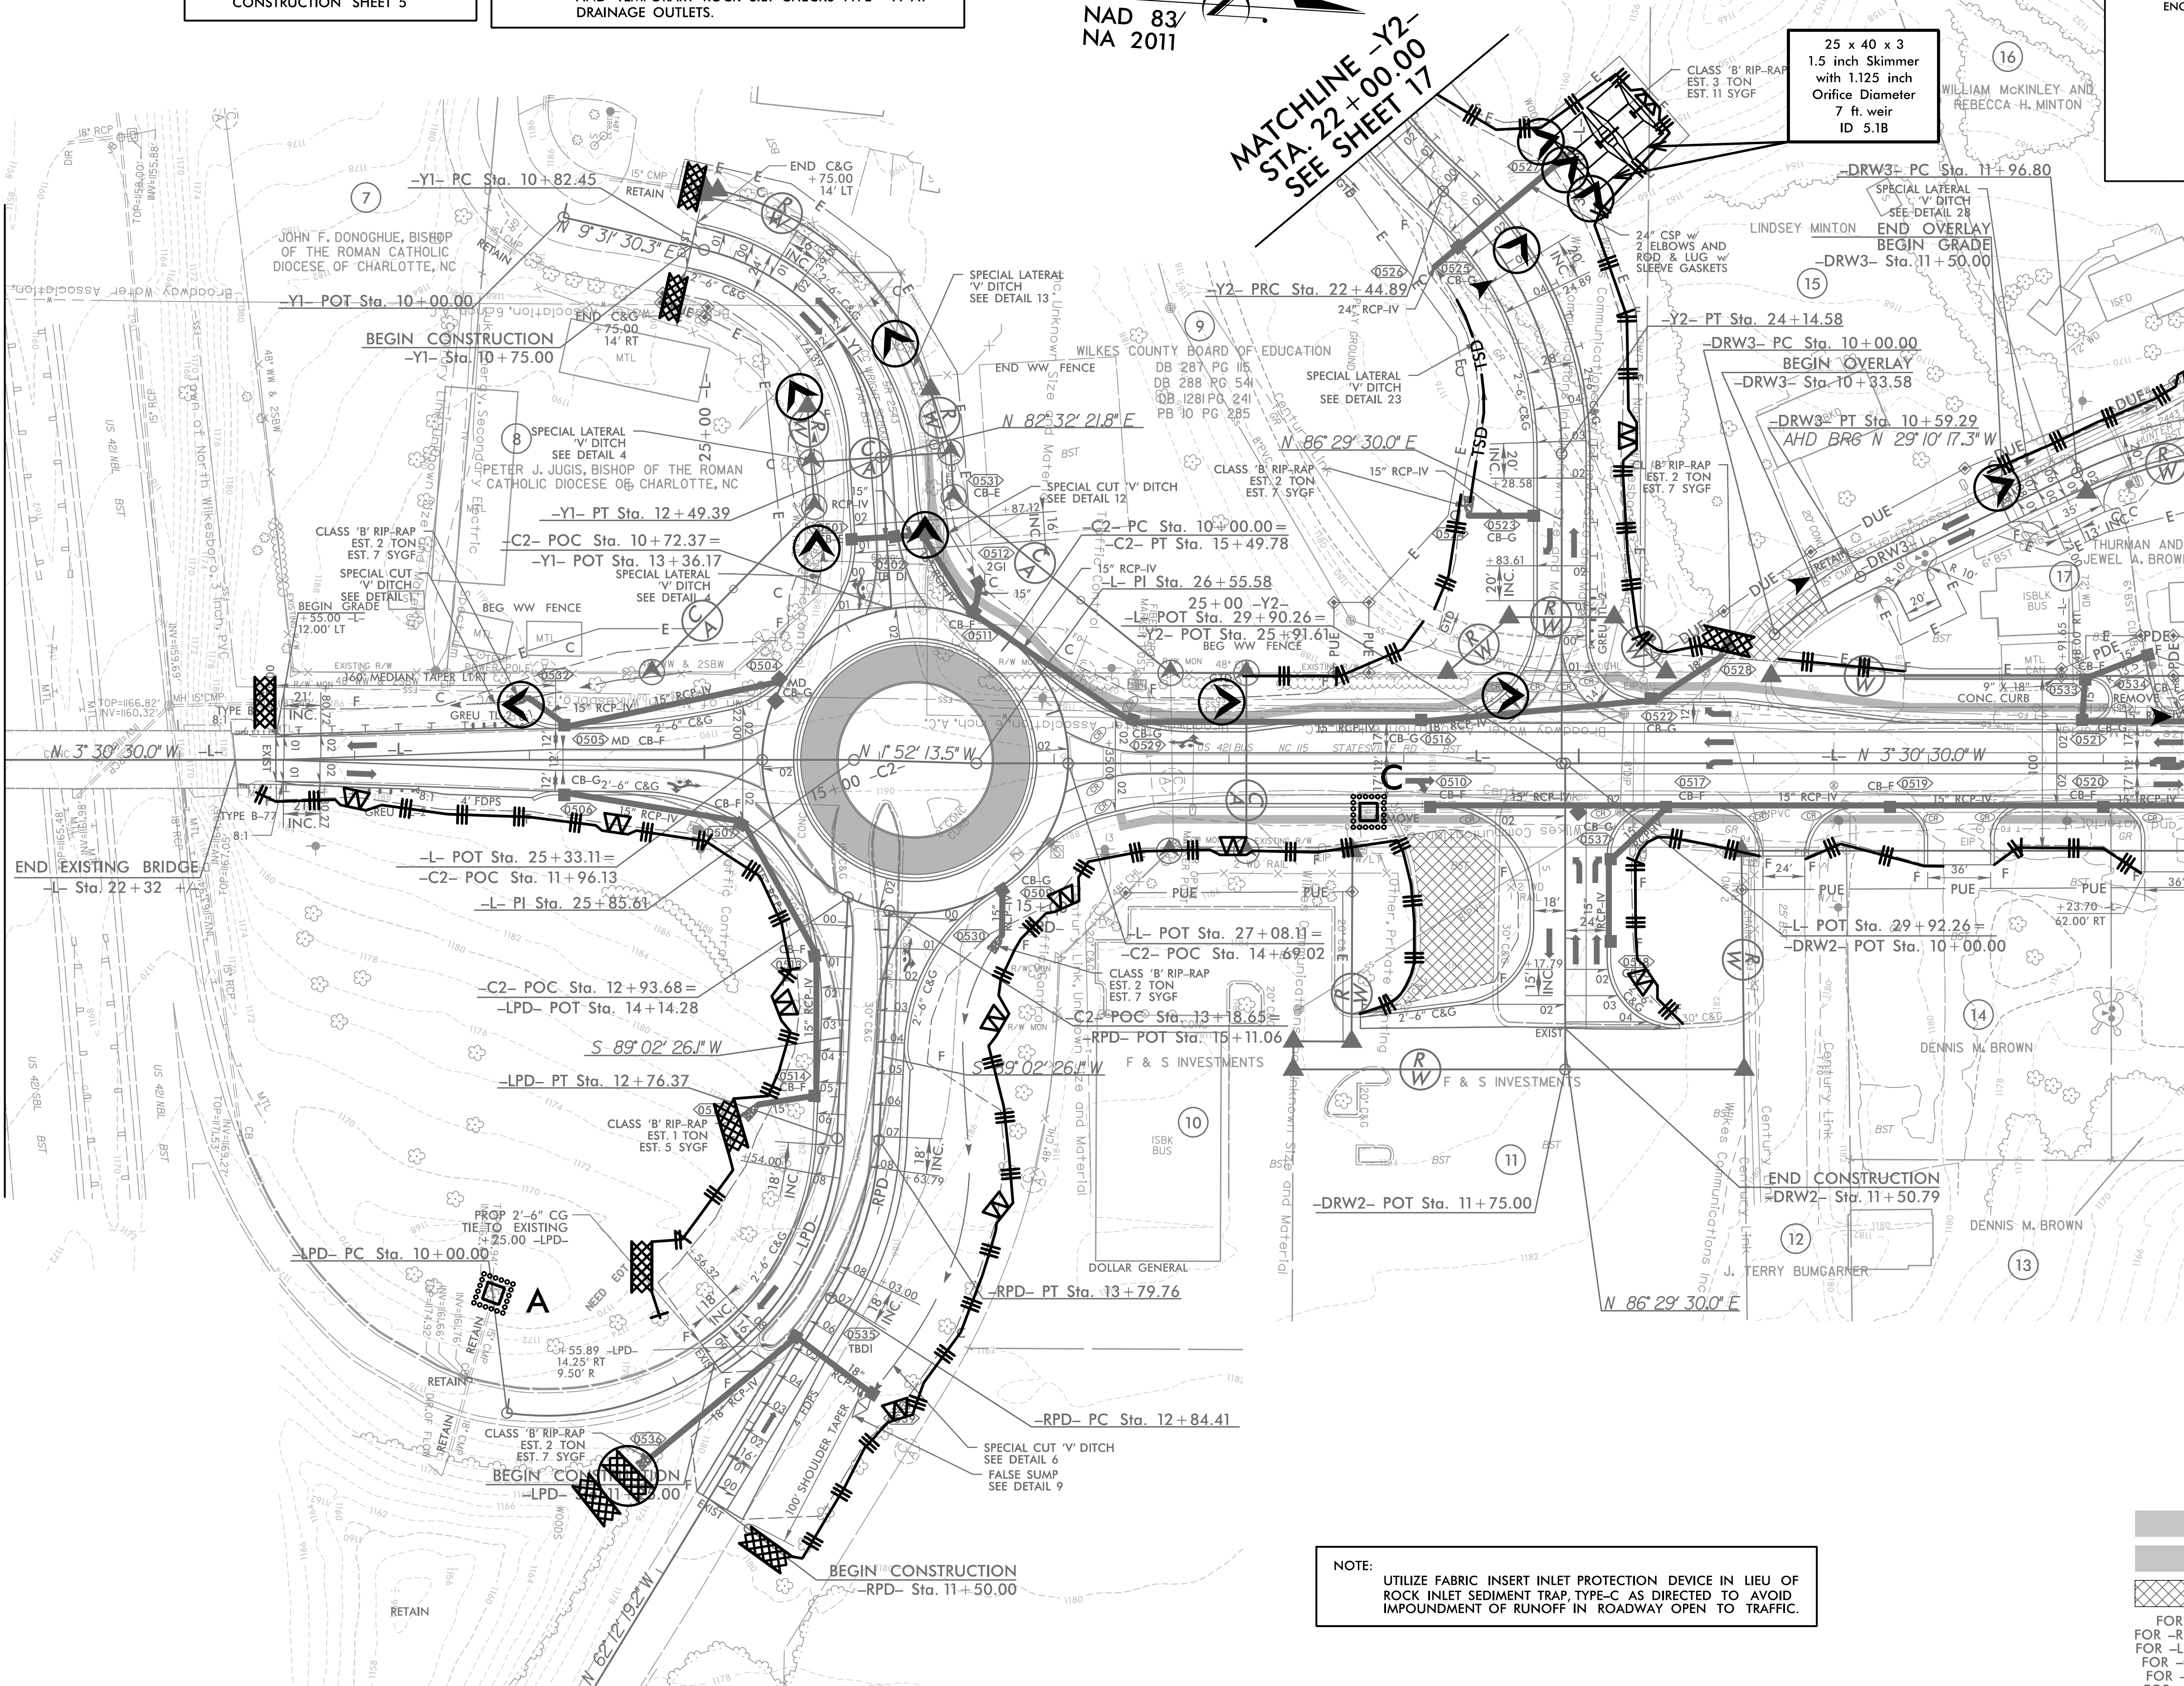

NOTE:
1. ALL DRIVEWAY RADII ARE 20' UNLESS NOTED ON PLANS.
2. ALL OUTSIDE CURB & GUTTER ARE 2'-6" UNLESS OTHERWISE NOTED.
3. ALL ISLANDS ARE KEYED-IN 5" MONOLITHIC CONCRETE ISLANDS UNLESS OTHERWISE NOTED.
4. FOR ROUNDABOUT DIMENSIONS, SEE DETAIL SHEETS 2B-2 AND 2B-3.

MATCHLINE -L- STA. 33+50.00 SEE SHEET 6