


8/17/99

SYSTEMS
SUNSHINE


MATCHLINE -L- STA. 47 + 00.00 SEE SHEET 6

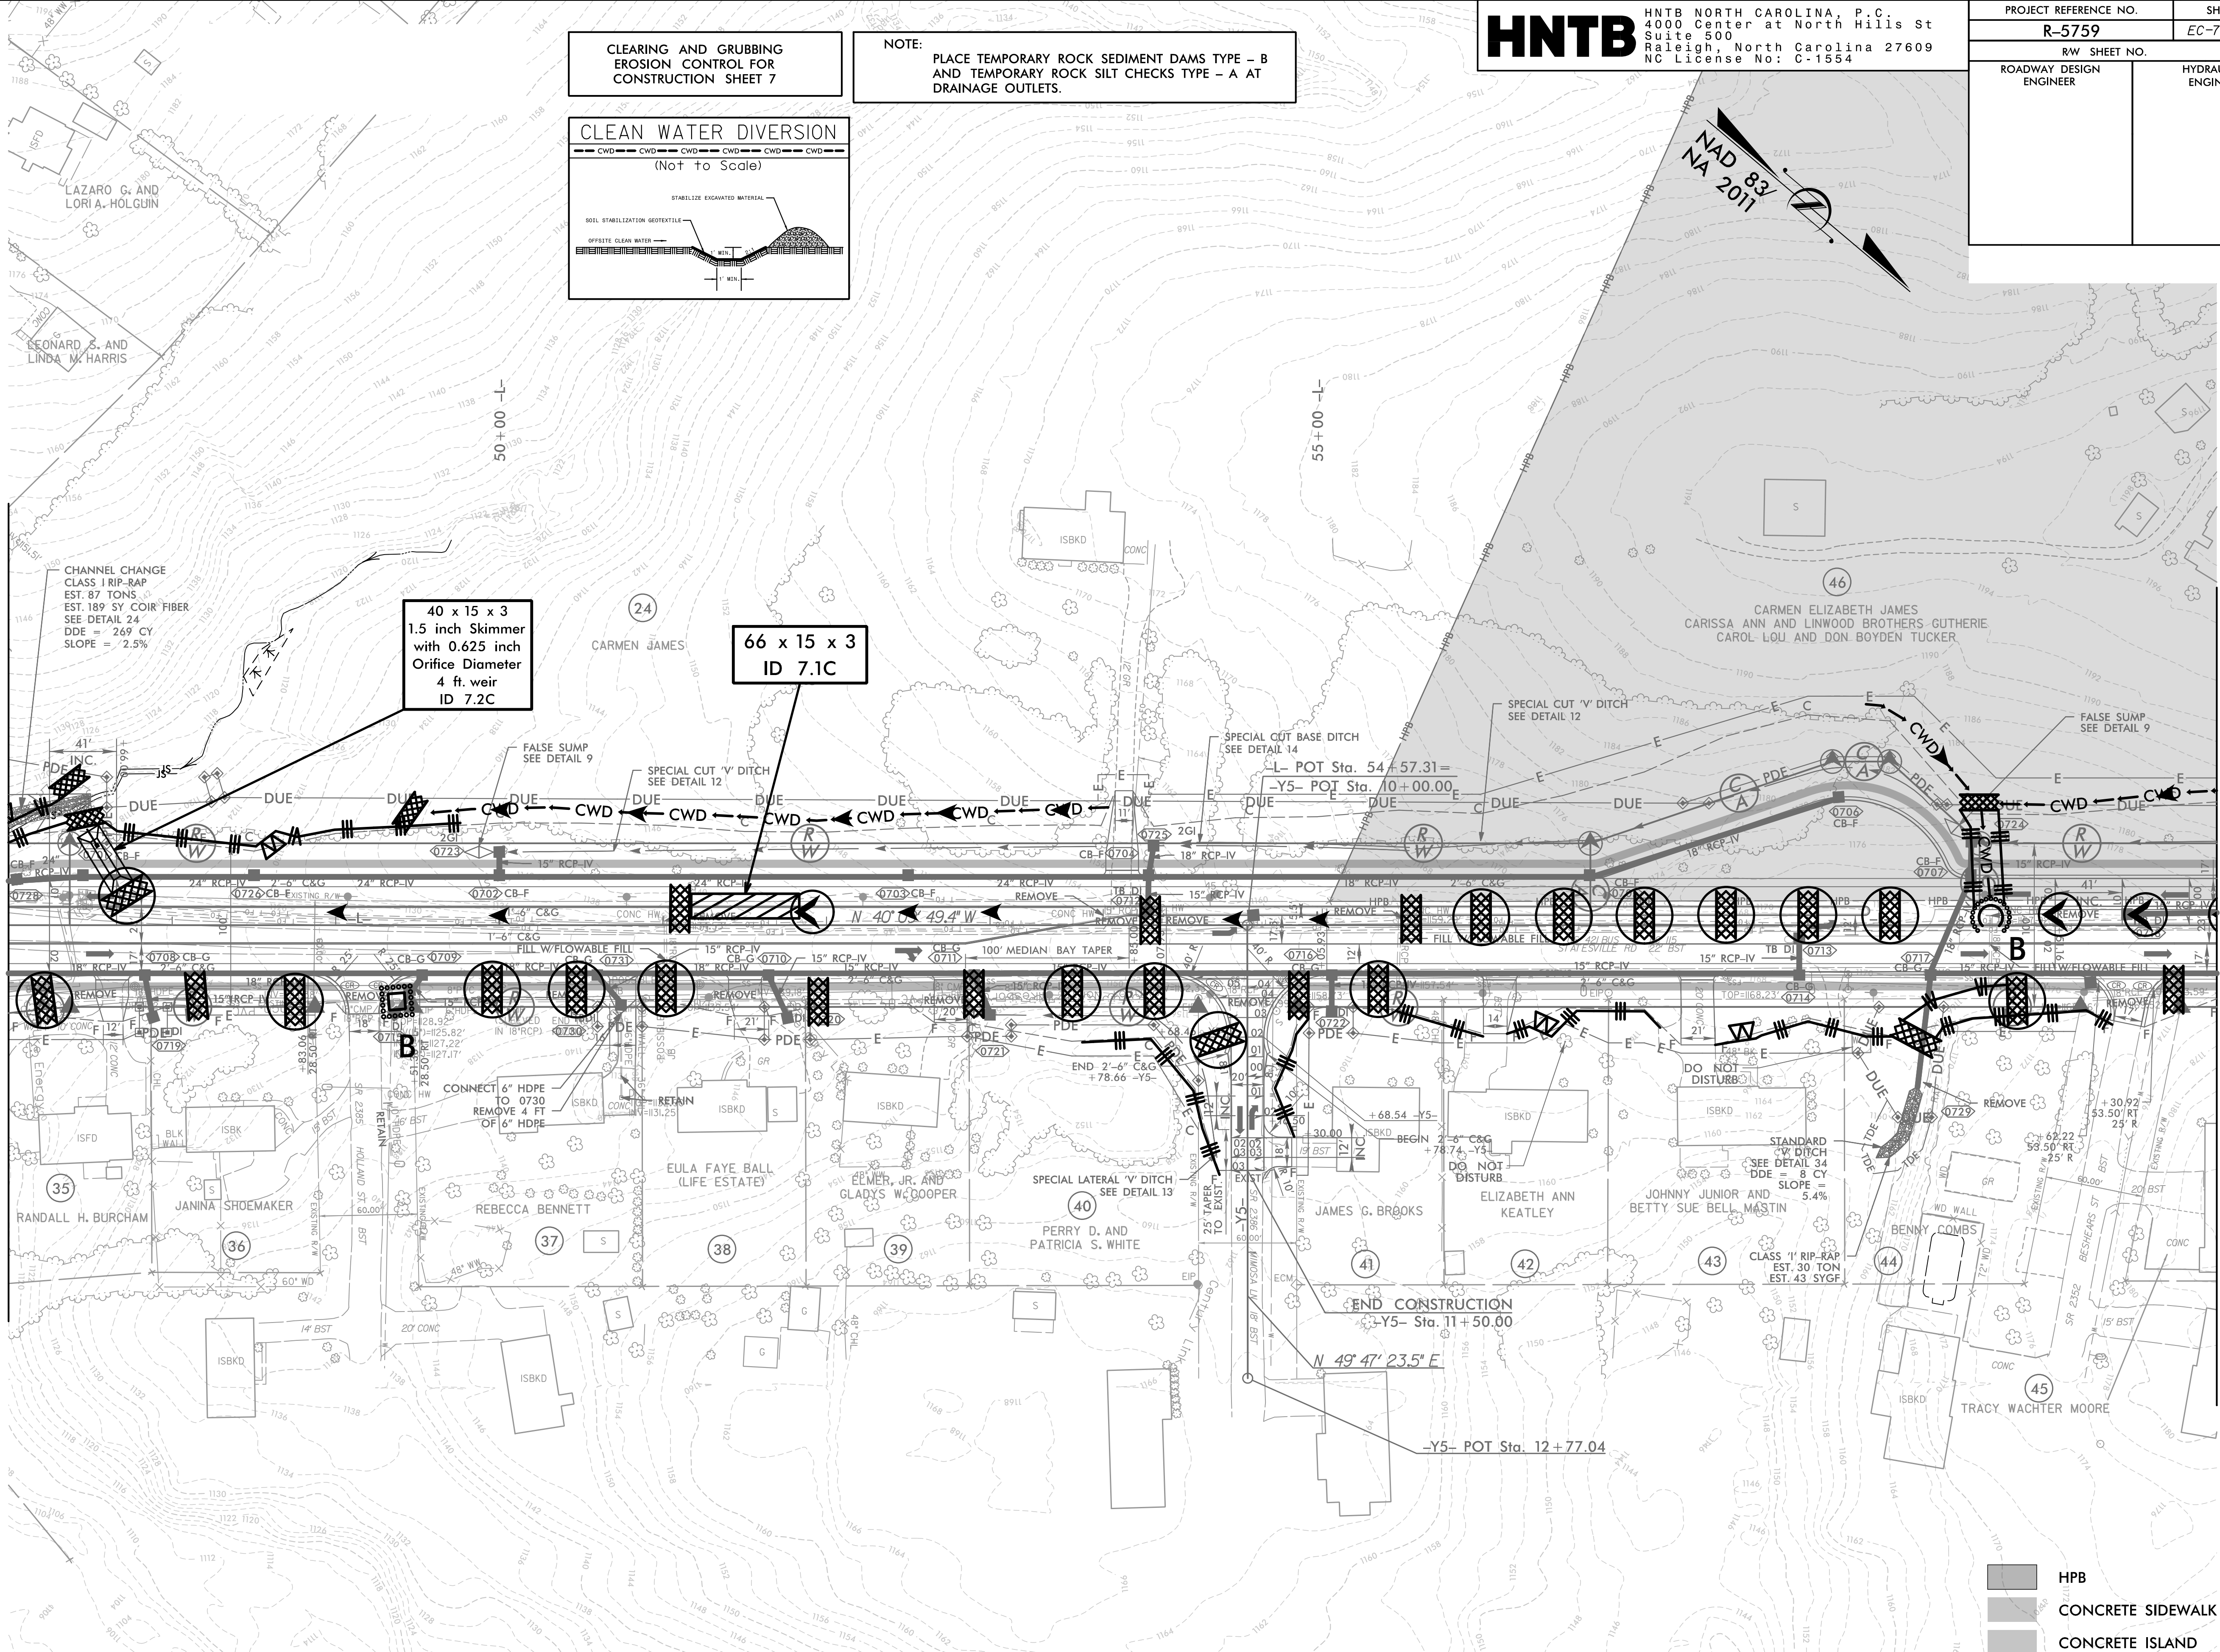

NOTE:
1. ALL DRIVEWAY RADII ARE 20' UNLESS NOTED ON PLANS.
2. ALL OUTSIDE CURB & GUTTER ARE 2'-6" UNLESS OTHERWISE NOTED.
3. ALL ISLANDS ARE KEYED-IN 5" MONOLITHIC CONCRETE ISLANDS UNLESS OTHERWISE NOTED.
4. FOR ISLAND DIMENSIONS, SEE DETAIL 28-5.

CLEARING AND GRUBBING
EROSION CONTROL FOR
CONSTRUCTION SHEET 7

NOTE:
PLACE TEMPORARY ROCK SEDIMENT DAMS TYPE - B
AND TEMPORARY ROCK SILT CHECKS TYPE - A AT
DRAINAGE OUTLETS.

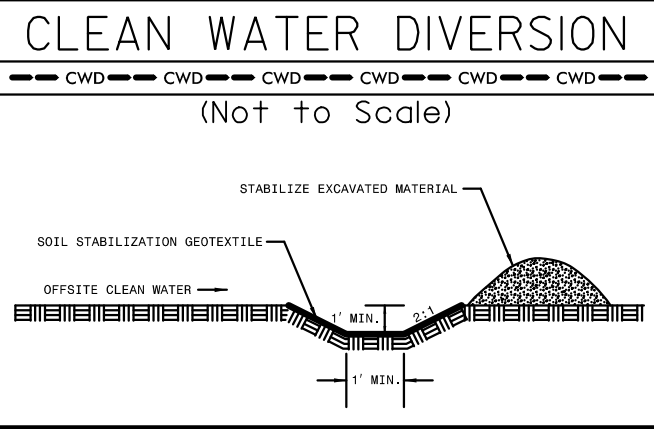

40 x 15 x 3
1.5 inch Skimmer
with 0.625 inch
Orifice Diameter
4 ft. weir
ID 7.2C

66 x 15 x 3
ID 7.1C

PROJECT REFERENCE NO.	SHEET NO.
R-5759	EC-7/CONST.7
RW SHEET NO.	
ROADWAY DESIGN ENGINEER	HYDRAULICS ENGINEER

HPB
CONCRETE SIDEWALK
CONCRETE ISLAND

FOR -L- PROFILE, SEE SHEET 20
FOR -Y5- PROFILE, SEE SHEET 32

MATCHLINE -L- STA. 60 + 50.00 SEE SHEET 8