

8/17/99

*****SYTIME*****
*****CULMAN*****

MATCHLINE -L- STA. 169 + 00.00 SEE SHEET 15

CLEARING AND GRUBBING
EROSION CONTROL FOR
CONSTRUCTION SHEET 16


NOTE:
PLACE TEMPORARY ROCK SEDIMENT DAMS TYPE - B
AND TEMPORARY ROCK SILT CHECKS TYPE - A AT
DRAINAGE OUTLETS.

NOTE:
UTILIZE FABRIC INSERT INLET PROTECTION DEVICE IN LIEU OF
ROCK INLET SEDIMENT TRAP, TYPE-C AS DIRECTED TO AVOID
IMPOUNDMENT OF RUNOFF IN ROADWAY OPEN TO TRAFFIC.

HNTB

HNTB NORTH CAROLINA, P.C.
4000 Center at North Hills St
Suite 500
Raleigh, North Carolina 27609
NC License No: C-1554

PROJECT REFERENCE NO.		SHEET NO.
R-5759		EC-16/CONST.16
RW SHEET NO.		
ROADWAY DESIGN ENGINEER	HYDRAULICS ENGINEER	

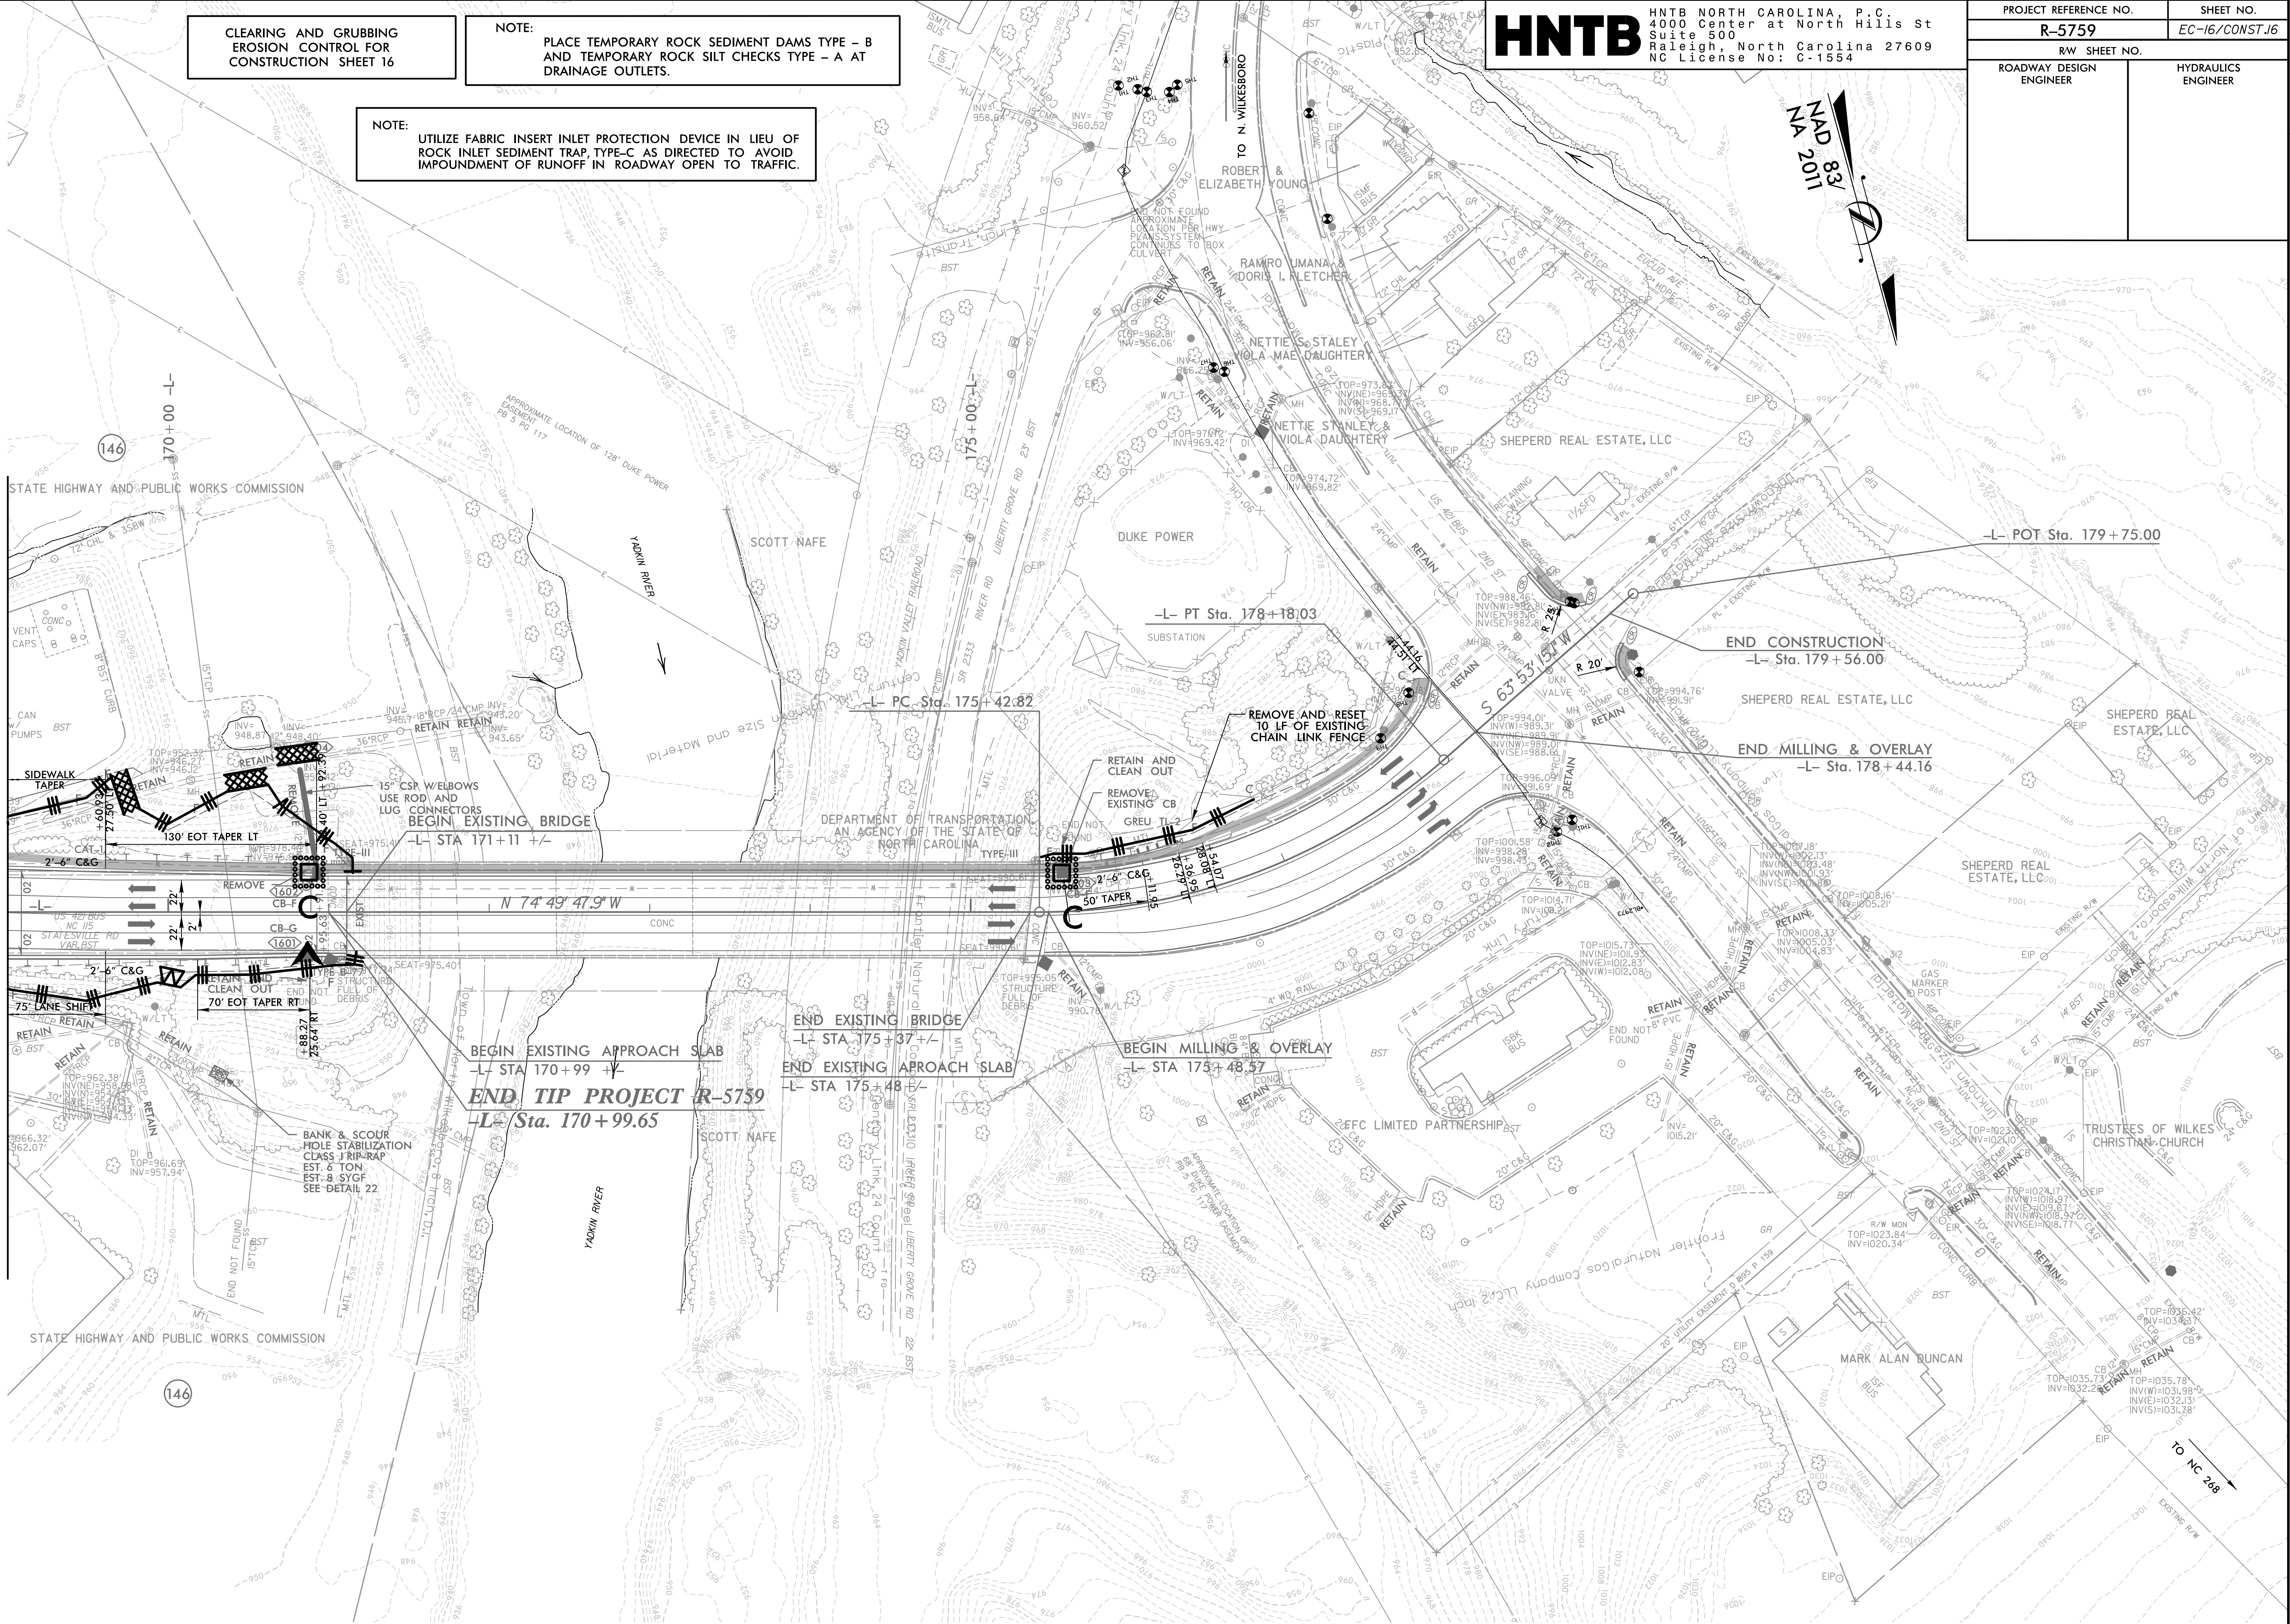

- NOTE:
1. ALL DRIVEWAY RADII ARE 20' UNLESS NOTED ON PLANS.
 2. ALL OUTSIDE CURB & GUTTER ARE 2'-6" UNLESS OTHERWISE NOTED.
 3. ALL ISLANDS ARE KEYED-IN 5" MONOLITHIC CONCRETE ISLANDS UNLESS OTHERWISE NOTED.

FOR -L- PROFILE, SEE SHEET 24