

8/17/99



CLEARING AND GRUBBING  
EROSION CONTROL FOR  
CONSTRUCTION SHEET 18

NOTE:  
PLACE TEMPORARY ROCK SEDIMENT DAMS TYPE - B  
AND TEMPORARY ROCK SILT CHECKS TYPE - A AT  
DRAINAGE OUTLETS.

**HNTB**

HNTB NORTH CAROLINA, P.C.  
4000 Center at North Hills St  
Suite 500  
Raleigh, North Carolina 27609  
NC License No: C-1554

| PROJECT REFERENCE NO.      |  | SHEET NO.              |
|----------------------------|--|------------------------|
| R-5759                     |  | EC-18/CONST.18         |
| RW SHEET NO.               |  |                        |
| ROADWAY DESIGN<br>ENGINEER |  | HYDRAULICS<br>ENGINEER |

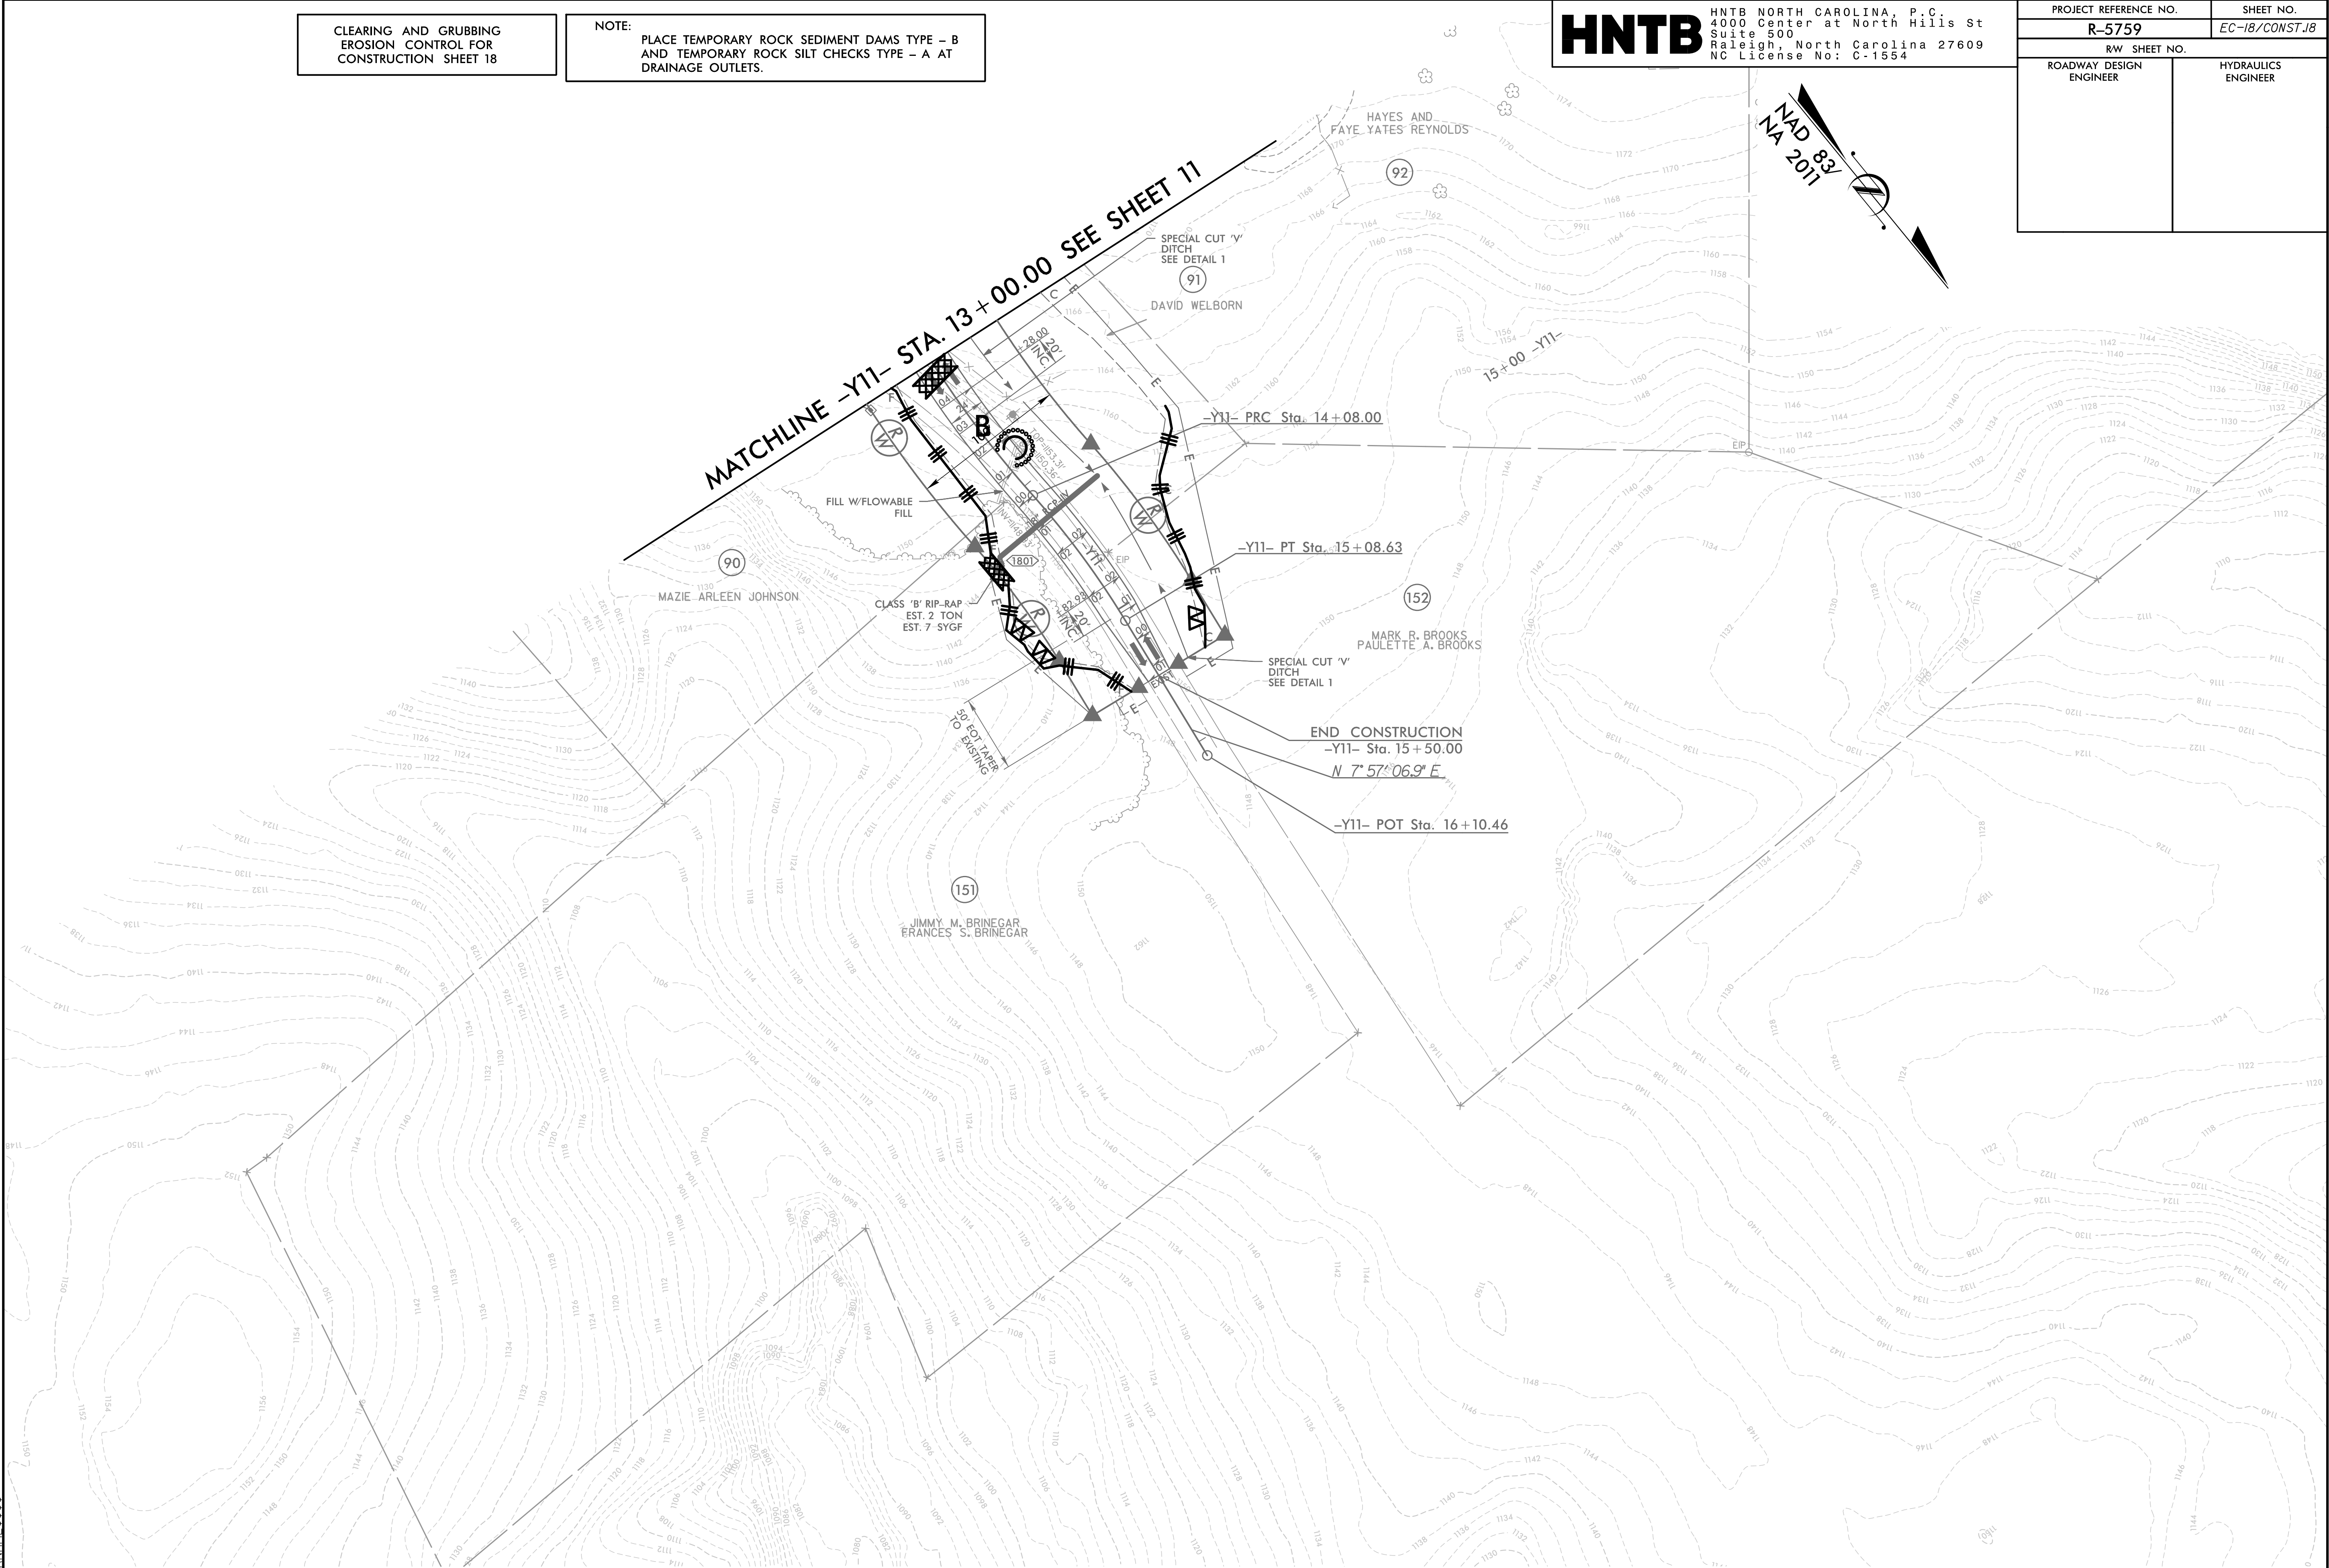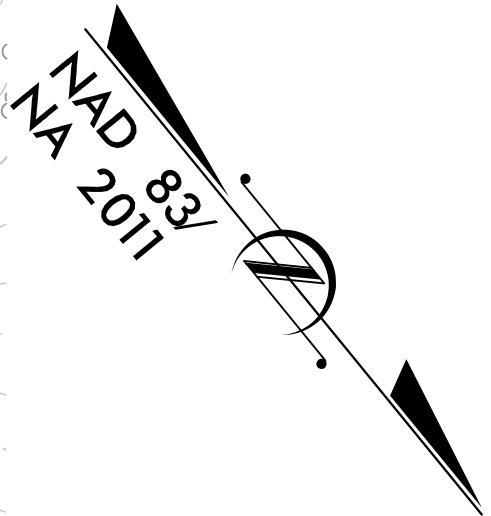

NOTE:  
1. ALL DRIVEWAY RADII ARE 20' UNLESS NOTED ON PLANS.  
2. ALL OUTSIDE CURB & GUTTER ARE 2'-6\"/>

FOR -Y11- PROFILE, SEE SHEET 36