



North Carolina Department of Transportation

Highway Stormwater Program
STORMWATER MANAGEMENT PLAN

FOR NCDOT PROJECTS



(Version 2.08; Released April 2018)

WBS Element: 34232.1.1 TIP No.: I-4400C County(ies): Buncombe Henderson Page 1 of 8

General Project Information

WBS Element:	34232.1.1	TIP Number:	I-4400C	Project Type:	Roadway Widening	Date:	3/5/2019
NCDOT Contact:	Wanda H. Austin, PE CPM			Contractor / Designer:	Joseph Olson, PE		
Address:	253 Webster Road Sylva, NC 28779			Address:	343 E. Six Forks Road, Suite 200, Raleigh, NC 27609		
	Phone: 828-586-2141				Phone: 919-424-0480		
	Email: whaustin@ncdot.gov				Email: jsolson@HNTB.com		
City/Town:	Asheville			County(ies):	Buncombe	Henderson	
River Basin(s):	French Broad			CAMA County?	No	No	
Wetlands within Project Limits?	Yes						

Project Description

Project Length (lin. miles or feet):	3.53	Surrounding Land Use:	Suburban
	Proposed Project		Existing Site
Project Built-Up Area (ac.)	115.6 ac.	71.6 ac.	
Typical Cross Section Description:	8-lane divided interstate highway with a closed median and shoulders		4-lane divided interstate highway with a grass median and shoulders
Annual Avg Daily Traffic (veh/hr/day):	Design/Future: 117,900	Year: 2040	Existing: 72,000 Year: 2019
General Project Narrative: (Description of Minimization of Water Quality Impacts)	I-4400C involves the widening of Interstate I-26 from a 4-lane, median-divided facility to an 8-lane, median-divided facility from 0.5 mile south of US 25 (Asheville Highway) to 0.3 mile south of NC 280 (Airport Road) and ties into the I-4700 TIP Project. The existing typical section is a 4-lane, median-divided facility consisting of 12-foot travel lanes with grassed median. Existing roadway will be replaced with an 8-lane, median-divided facility consisting of 12-foot travel lanes with paved median. Jurisdictional features including wetlands, streams, and a bridge crossing of Cane Creek are present within project limits. The proposed roadway improvements will require the majority of the existing drainage system to be replaced and new roadway ditches. Retaining walls were used in 2 locations to reduce the extent of impacts along the project corridor. Rip Rap pads were used at pipes outlets throughout the project to reduce water velocities into wetlands and jurisdictional streams. Special design "Energy Dissipators" were used at strategic locations where pipe outlets were adjacent to jurisdictional streams. The Sediment and Erosion Control Plan for I-4400C has been designed using Design Standards in Sensitive Watersheds (DSSW), which includes additional limitations on denuded areas and specifies Erosion Control Measures that are designed to protect during a 25-year storm event. Post Construction Stormwater Program will be implemented throughout I-4400C and the additional sections of the I-4400 corridor to the maximum extent practical.		

Waterbody Information

Surface Water Body (1):	SCN - UT to Mud Creek		NCDWR Stream Index No.:	6-55	
NCDWR Surface Water Classification for Water Body	Primary Classification:	Class C			
	Supplemental Classification:				
Other Stream Classification:					
Impairments:					
Aquatic T&E Species?	Comments:				
NRTR Stream ID:	SCN		Buffer Rules in Effect:	N/A	
Project Includes Bridge Spanning Water Body?	No	Deck Drains Discharge Over Buffer?	N/A	Dissipator Pads Provided in Buffer?	N/A
Deck Drains Discharge Over Water Body?	N/A	(If yes, provide justification in the General Project Narrative)		(If yes, describe in the General Project Narrative; if no, justify in the General Project Narrative)	
(If yes, provide justification in the General Project Narrative)					



North Carolina Department of Transportation
Highway Stormwater Program
STORMWATER MANAGEMENT PLAN
FOR NCDOT PROJECTS



(Version 2.08; Released April 2018)

WBS Element: 34232.1.1 TIP No.: I-4400C County(ies): Buncombe Henderson Page 2 of 8

Additional Waterbody Information

Surface Water Body (2):	SCK - UT to Mud Creek		NCDWR Stream Index No.:	6-55	
NCDWR Surface Water Classification for Water Body	Primary Classification:		Class C		
	Supplemental Classification:				
Other Stream Classification:					
Impairments:					
Aquatic T&E Species?	Comments:				
NRTR Stream ID:	SCK		Buffer Rules in Effect:	N/A	
Project Includes Bridge Spanning Water Body?	No	Deck Drains Discharge Over Buffer?	N/A	Dissipator Pads Provided in Buffer?	N/A
Deck Drains Discharge Over Water Body?	N/A	(If yes, provide justification in the General Project Narrative)		(If yes, describe in the General Project Narrative; if no, justify in the General Project Narrative)	
(If yes, provide justification in the General Project Narrative)					

Surface Water Body (3):	SCL - UT to Mud Creek		NCDWR Stream Index No.:	6-55	
NCDWR Surface Water Classification for Water Body	Primary Classification:		Class C		
	Supplemental Classification:				
Other Stream Classification:					
Impairments:					
Aquatic T&E Species?	Comments:				
NRTR Stream ID:	SCL		Buffer Rules in Effect:	N/A	
Project Includes Bridge Spanning Water Body?	No	Deck Drains Discharge Over Buffer?	N/A	Dissipator Pads Provided in Buffer?	N/A
Deck Drains Discharge Over Water Body?	N/A	(If yes, provide justification in the General Project Narrative)		(If yes, describe in the General Project Narrative; if no, justify in the General Project Narrative)	
(If yes, provide justification in the General Project Narrative)					

Surface Water Body (4):	SCO - UT to Mud Creek		NCDWR Stream Index No.:	6-55	
NCDWR Surface Water Classification for Water Body	Primary Classification:		Class C		
	Supplemental Classification:				
Other Stream Classification:					
Impairments:					
Aquatic T&E Species?	Comments:				
NRTR Stream ID:	SCO		Buffer Rules in Effect:	N/A	
Project Includes Bridge Spanning Water Body?	No	Deck Drains Discharge Over Buffer?	N/A	Dissipator Pads Provided in Buffer?	N/A
Deck Drains Discharge Over Water Body?	N/A	(If yes, provide justification in the General Project Narrative)		(If yes, describe in the General Project Narrative; if no, justify in the General Project Narrative)	
(If yes, provide justification in the General Project Narrative)					

Surface Water Body (5):	SCP - UT to Mud Creek		NCDWR Stream Index No.:	6-55	
NCDWR Surface Water Classification for Water Body	Primary Classification:		Class C		
	Supplemental Classification:				
Other Stream Classification:					
Impairments:					
Aquatic T&E Species?	Comments:				
NRTR Stream ID:	SCP		Buffer Rules in Effect:	N/A	
Project Includes Bridge Spanning Water Body?	No	Deck Drains Discharge Over Buffer?	N/A	Dissipator Pads Provided in Buffer?	N/A
Deck Drains Discharge Over Water Body?	N/A	(If yes, provide justification in the General Project Narrative)		(If yes, describe in the General Project Narrative; if no, justify in the General Project Narrative)	
(If yes, provide justification in the General Project Narrative)					



North Carolina Department of Transportation

Highway Stormwater Program
STORMWATER MANAGEMENT PLAN
FOR NCDOT PROJECTS

(Version 2.08; Released April 2018)

WBS Element: 34232.1.1 TIP No.: I-4400C County(ies): Buncombe Henderson Page 3 of 8

Additional Waterbody Information

Surface Water Body (6):	SEN - UT to Mud Creek		NCDWR Stream Index No.:	6-55	
NCDWR Surface Water Classification for Water Body	Primary Classification:		Class C		
	Supplemental Classification:				
Other Stream Classification:					
Impairments:					
Aquatic T&E Species?	Comments:				
NRTR Stream ID:	SEN		Buffer Rules in Effect:	N/A	
Project Includes Bridge Spanning Water Body?	No	Deck Drains Discharge Over Buffer?	N/A	Dissipator Pads Provided in Buffer?	N/A
Deck Drains Discharge Over Water Body?	N/A	(If yes, provide justification in the General Project Narrative)		(If yes, describe in the General Project Narrative; if no, justify in the General Project Narrative)	
(If yes, provide justification in the General Project Narrative)					

Surface Water Body (7):	SCQ - UT to Mud Creek		NCDWR Stream Index No.:	6-55	
NCDWR Surface Water Classification for Water Body	Primary Classification:		Class C		
	Supplemental Classification:				
Other Stream Classification:					
Impairments:					
Aquatic T&E Species?	Comments:				
NRTR Stream ID:	SCQ		Buffer Rules in Effect:	N/A	
Project Includes Bridge Spanning Water Body?	No	Deck Drains Discharge Over Buffer?	N/A	Dissipator Pads Provided in Buffer?	N/A
Deck Drains Discharge Over Water Body?	N/A	(If yes, provide justification in the General Project Narrative)		(If yes, describe in the General Project Narrative; if no, justify in the General Project Narrative)	
(If yes, provide justification in the General Project Narrative)					

Surface Water Body (8):	SCT - UT to Mud Creek		NCDWR Stream Index No.:	6-55	
NCDWR Surface Water Classification for Water Body	Primary Classification:		Class C		
	Supplemental Classification:				
Other Stream Classification:					
Impairments:					
Aquatic T&E Species?	Comments:				
NRTR Stream ID:	SCT		Buffer Rules in Effect:	N/A	
Project Includes Bridge Spanning Water Body?	No	Deck Drains Discharge Over Buffer?	N/A	Dissipator Pads Provided in Buffer?	N/A
Deck Drains Discharge Over Water Body?	N/A	(If yes, provide justification in the General Project Narrative)		(If yes, describe in the General Project Narrative; if no, justify in the General Project Narrative)	
(If yes, provide justification in the General Project Narrative)					

Surface Water Body (9):	SCR - UT to Mud Creek		NCDWR Stream Index No.:	6-55	
NCDWR Surface Water Classification for Water Body	Primary Classification:		Class C		
	Supplemental Classification:				
Other Stream Classification:					
Impairments:					
Aquatic T&E Species?	Comments:				
NRTR Stream ID:	SCR		Buffer Rules in Effect:		
Project Includes Bridge Spanning Water Body?		Deck Drains Discharge Over Buffer?		Dissipator Pads Provided in Buffer?	
Deck Drains Discharge Over Water Body?		(If yes, provide justification in the General Project Narrative)		(If yes, describe in the General Project Narrative; if no, justify in the General Project Narrative)	
(If yes, provide justification in the General Project Narrative)					



North Carolina Department of Transportation

Highway Stormwater Program
STORMWATER MANAGEMENT PLAN
FOR NCDOT PROJECTS

(Version 2.08; Released April 2018)

WBS Element: 34232.1.1 TIP No.: I-4400C County(ies): Buncombe Henderson Page 4 of 8

Additional Waterbody Information

Surface Water Body (10):	SCU - UT to Cane Creek	NCDWR Stream Index No.:	6-57-(9)
NCDWR Surface Water Classification for Water Body	Primary Classification:	Class C	
	Supplemental Classification:		
Other Stream Classification:			
Impairments:			
Aquatic T&E Species?	Comments:		
NRTR Stream ID:	SCU	Buffer Rules in Effect:	N/A
Project Includes Bridge Spanning Water Body?	No	Deck Drains Discharge Over Buffer?	N/A
Deck Drains Discharge Over Water Body?	N/A	(If yes, provide justification in the General Project Narrative)	(If yes, describe in the General Project Narrative; if no, justify in the General Project Narrative)
(If yes, provide justification in the General Project Narrative)			

Surface Water Body (11):	SCX - UT to Cane Creek	NCDWR Stream Index No.:	6-57-(9)
NCDWR Surface Water Classification for Water Body	Primary Classification:	Class C	
	Supplemental Classification:		
Other Stream Classification:			
Impairments:			
Aquatic T&E Species?	Comments:		
NRTR Stream ID:	SCX	Buffer Rules in Effect:	N/A
Project Includes Bridge Spanning Water Body?	No	Deck Drains Discharge Over Buffer?	N/A
Deck Drains Discharge Over Water Body?	N/A	(If yes, provide justification in the General Project Narrative)	(If yes, describe in the General Project Narrative; if no, justify in the General Project Narrative)
(If yes, provide justification in the General Project Narrative)			

Surface Water Body (12):	SCW - CANE CREEK	NCDWR Stream Index No.:	6-57-(9)
NCDWR Surface Water Classification for Water Body	Primary Classification:	Class C	
	Supplemental Classification:		
Other Stream Classification:			
Impairments:			
Aquatic T&E Species?	Comments:		
NRTR Stream ID:	CANE CREEK	Buffer Rules in Effect:	N/A
Project Includes Bridge Spanning Water Body?	No	Deck Drains Discharge Over Buffer?	N/A
Deck Drains Discharge Over Water Body?	N/A	(If yes, provide justification in the General Project Narrative)	(If yes, describe in the General Project Narrative; if no, justify in the General Project Narrative)
(If yes, provide justification in the General Project Narrative)			

Surface Water Body (13):	SCZ - UT to Kimsey Creek	NCDWR Stream Index No.:	6-57-22
NCDWR Surface Water Classification for Water Body	Primary Classification:	Class C	
	Supplemental Classification:		
Other Stream Classification:			
Impairments:			
Aquatic T&E Species?	Comments:		
NRTR Stream ID:	SCZ	Buffer Rules in Effect:	N/A
Project Includes Bridge Spanning Water Body?	No	Deck Drains Discharge Over Buffer?	N/A
Deck Drains Discharge Over Water Body?	N/A	(If yes, provide justification in the General Project Narrative)	(If yes, describe in the General Project Narrative; if no, justify in the General Project Narrative)
(If yes, provide justification in the General Project Narrative)			



North Carolina Department of Transportation
Highway Stormwater Program
STORMWATER MANAGEMENT PLAN
FOR NCDOT PROJECTS



(Version 2.08; Released April 2018)

WBS Element:	34232.1.1	TIP No.:	I-4400C	County(ies):	Buncombe Henderson	Page	5	of	8
Additional Waterbody Information									
Surface Water Body (14):		SCY - Kimsey Creek		NCDWR Stream Index No.:		6-57-22			
NCDWR Surface Water Classification for Water Body		Primary Classification:		Class B					
		Supplemental Classification:							
Other Stream Classification:									
Impairments:									
Aquatic T&E Species?		Comments:							
NRTR Stream ID:		SCY		Buffer Rules in Effect:				N/A	
Project Includes Bridge Spanning Water Body?		No		Deck Drains Discharge Over Buffer?		N/A		Dissipator Pads Provided in Buffer?	
Deck Drains Discharge Over Water Body?		N/A		(If yes, provide justification in the General Project Narrative)		(If yes, describe in the General Project Narrative; if no, justify in the General Project Narrative)			
		(If yes, provide justification in the General Project Narrative)							
Surface Water Body (15):		SDR - UT to Kimsey Creek		NCDWR Stream Index No.:		6-57-22			
NCDWR Surface Water Classification for Water Body		Primary Classification:		Class B					
		Supplemental Classification:							
Other Stream Classification:									
Impairments:									
Aquatic T&E Species?		Comments:							
NRTR Stream ID:		SDR		Buffer Rules in Effect:				N/A	
Project Includes Bridge Spanning Water Body?		No		Deck Drains Discharge Over Buffer?		N/A		Dissipator Pads Provided in Buffer?	
Deck Drains Discharge Over Water Body?		N/A		(If yes, provide justification in the General Project Narrative)		(If yes, describe in the General Project Narrative; if no, justify in the General Project Narrative)			
		(If yes, provide justification in the General Project Narrative)							
Surface Water Body (16):		S1 - UT to Kimsey Creek		NCDWR Stream Index No.:		6-57-22			
NCDWR Surface Water Classification for Water Body		Primary Classification:		Class C					
		Supplemental Classification:							
Other Stream Classification:									
Impairments:									
Aquatic T&E Species?		Comments:							
NRTR Stream ID:		S1		Buffer Rules in Effect:				N/A	
Project Includes Bridge Spanning Water Body?		No		Deck Drains Discharge Over Buffer?		N/A		Dissipator Pads Provided in Buffer?	
Deck Drains Discharge Over Water Body?		N/A		(If yes, provide justification in the General Project Narrative)		(If yes, describe in the General Project Narrative; if no, justify in the General Project Narrative)			
		(If yes, provide justification in the General Project Narrative)							
Surface Water Body (17):				NCDWR Stream Index No.:					
NCDWR Surface Water Classification for Water Body		Primary Classification:							
		Supplemental Classification:							
Other Stream Classification:									
Impairments:									
Aquatic T&E Species?		Comments:							
NRTR Stream ID:				Buffer Rules in Effect:				N/A	
Project Includes Bridge Spanning Water Body?				Deck Drains Discharge Over Buffer?		N/A		Dissipator Pads Provided in Buffer?	
Deck Drains Discharge Over Water Body?				(If yes, provide justification in the General Project Narrative)		(If yes, describe in the General Project Narrative; if no, justify in the General Project Narrative)			
		(If yes, provide justification in the General Project Narrative)							



Page 1 of 8

Swales

[illegible]

Additional Comments



Page 8 of 8


* Refer to the NCDOT Best Management Practices Toolbox (2014), NCDOT Standards, the Federal Highway Administration (FHWA) Hydraulic Engineering Circular No. 14 (HEC-14), Third Edition, Hydraulic Design of Energy Dissipators for Culverts and Channels (July 2006), as applicable, for design guidance and criteria.

7/24/2017

TIP PROJECT: I-4400C

CONTRACT: C204265

7/24/2017
14400C-RDY-TSH.dgn
3:11 PM

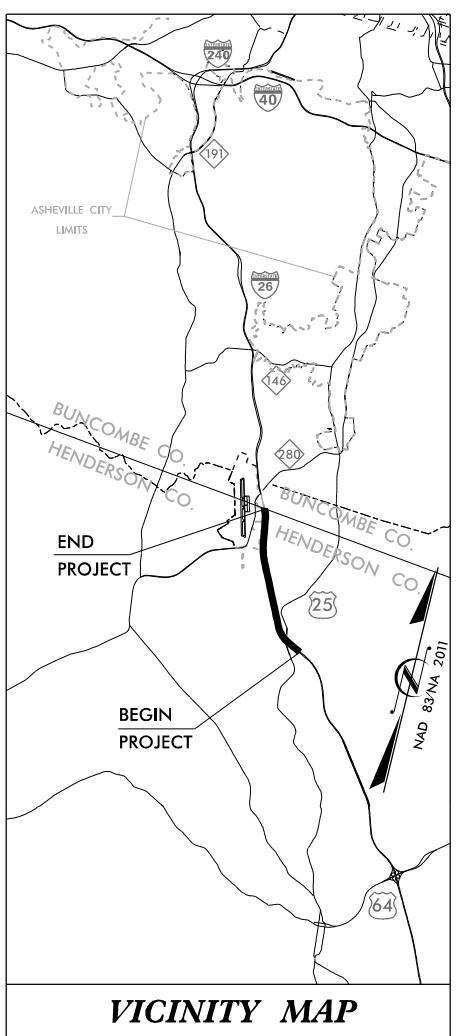


STATE OF NORTH CAROLINA
DIVISION OF HIGHWAYS

BUNCOMBE & HENDERSON COUNTIES


LOCATION: I-26 BETWEEN US 25 (ASHEVILLE HIGHWAY) TO SOUTH OF NC 280
TYPE OF WORK: GRADING, DRAINAGE, PAVING, STRUCTURES, CULVERTS,
RETAINING WALLS, SOUND WALLS, SIGNALS, AND SIGNING

WETLAND AND SURFACE WATER IMPACTS PERMIT

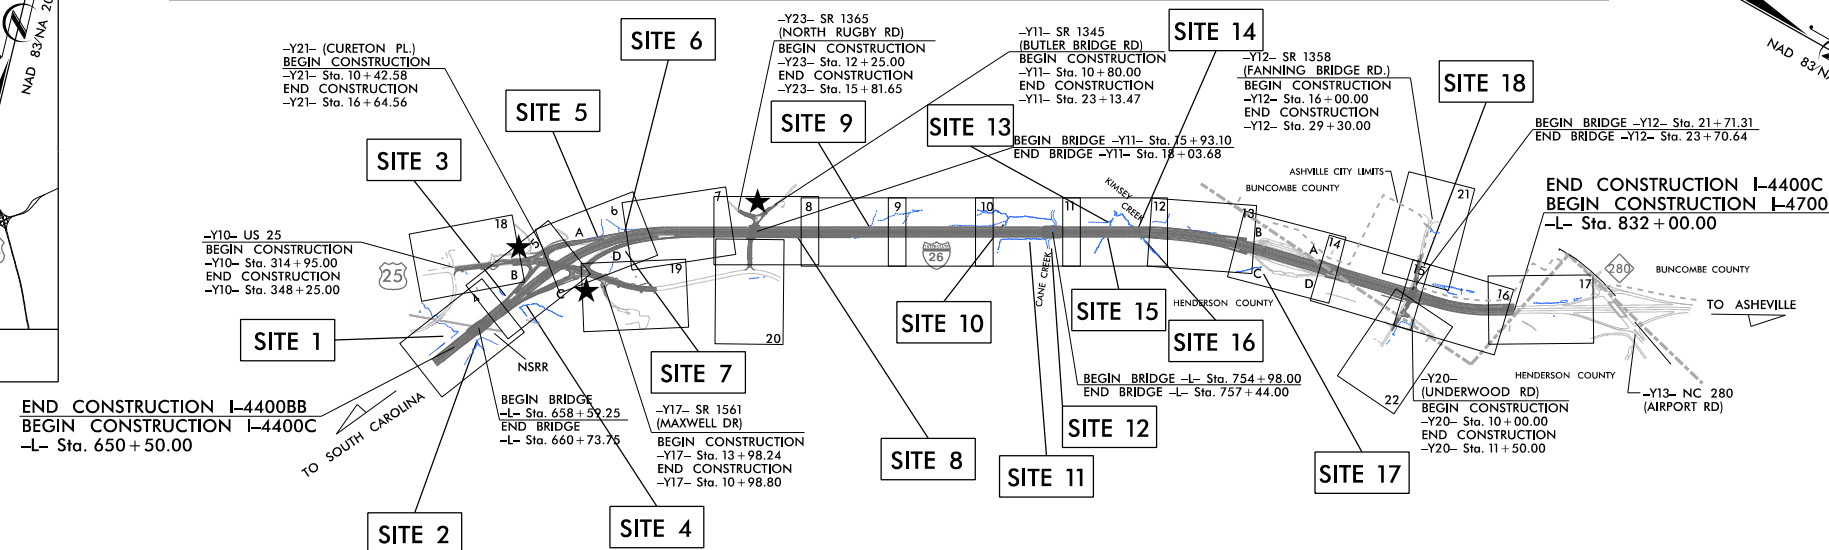

NOTE:
1. THIS IS A CONTROLLED- ACCESS PROJECT WITH ACCESS BEING LIMITED TO INTERCHANGES.

★ PROPOSED TRAFFIC SIGNAL

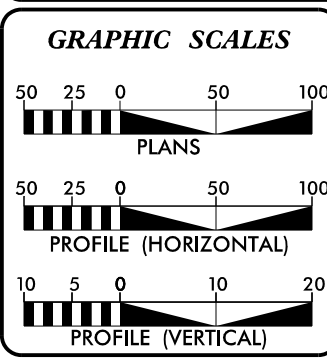

DESIGN DATA

ADT 2019 = 65,900
ADT 2040 = 91,000
K = 10%
D = 55%
T = 10% *
V = 65 MPH**
* TTST = 11% DUAL 4%
**70MPH SOUTH OF US-25
FUNC CLASS = INTERSTATE
STATEWIDE TIER

PROJECT LENGTH

TOTAL LENGTH OF ROADWAY TIP PROJECT
I-4400C = 3.438 MI

TOTAL LENGTH OF STRUCTURES OF TIP PROJECT
I-4400C = 0.087 MI

TOTAL LENGTH OF TIP PROJECT
I-4400C = 3.525 MI
NOTE: LENGTHS WERE CALCULATED USING THE L ALIGNMENT

Prepared In the Office of:
HNTB
HNTB NORTH CAROLINA, P.C.
343 E. Six Forks Road, Suite 200
Raleigh, North Carolina 27609
NC License No: C-1554

2018 STANDARD SPECIFICATIONS

RIGHT OF WAY DATE:
July 2018 (I-4400C)

LETTING DATE:
June 2019

JOSEPH OLSON, P.E.
PROJECT ENGINEER

MARC A. WHITMORE, P.E.
PROJECT DESIGN ENGINEER

WANDA AUSTIN, P.E.
NCDOT CONTACT

HYDRAULICS ENGINEER


ROADWAY DESIGN ENGINEER

SIGNATURE: _____

SIGNATURE: _____

SEAL 046784
ENGINEER
MARC A. WHITMORE

SEAL 047948
ENGINEER
JOHN M. BLANKETT

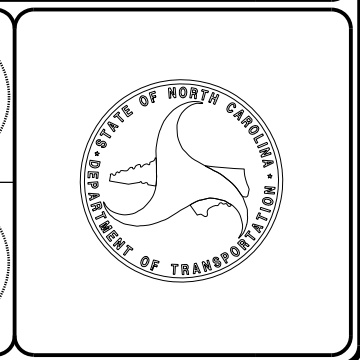

STATE	STATE PROJECT REFERENCE NO.	SHEET NO.	TOTAL SHEETS
N.C.	I-4400C	1	
STATE PROJ. NO.	F.A. PROJ. NO.	DESCRIPTION	
34232.1.FS4	NHPP-026-1(200)13	I-4400C (P.E.)	
34232.2.5	N/A	I-4400C (R/W)	
34232.2.7	N/A	I-4400C (UTIL)	
34232.3.5	NHPP-026-1(200)13	I-4400C (CONST.)	

PERMIT DRAWING
SHEET 1 OF 43

CP4C Meeting Plans
3/6/2019

DITCH DETAILS

HNTB HNTB NORTH CAROLINA, P.C.
2234190 NORTH CAROLINA 27809
NC LICENSE NO. 1-1024





































PROJECT REFERENCE NO. SHEET NO.

1-4400C 2D-1

RW SHEET NO.

HYDRAULICS
ENGINEER

PERMIT DRAWING
SHEET 2 OF 43

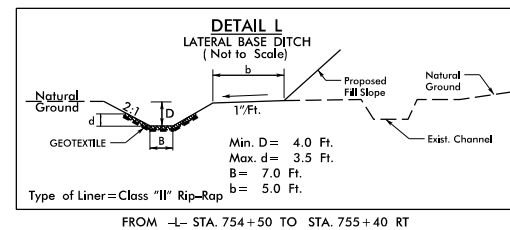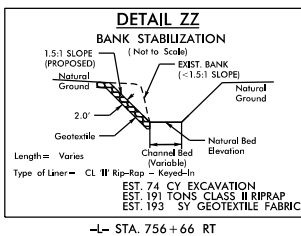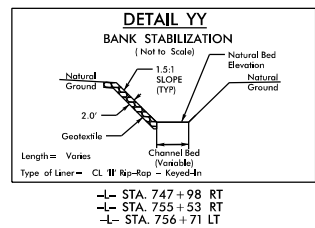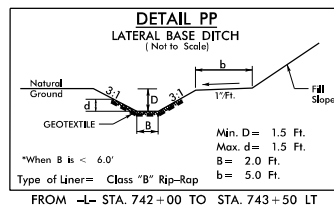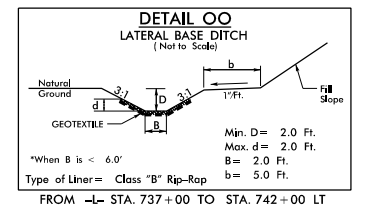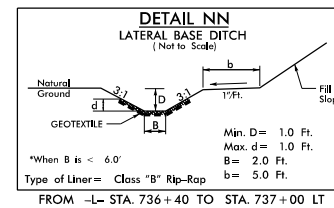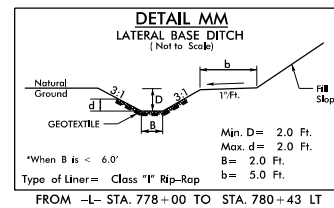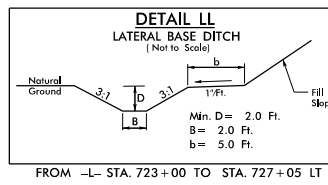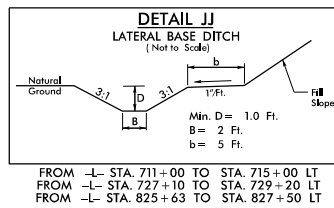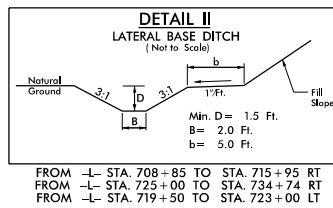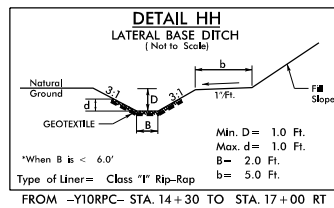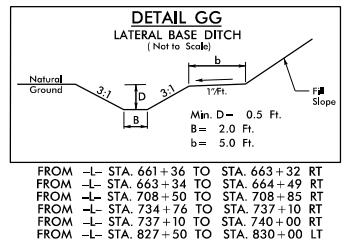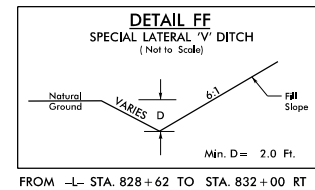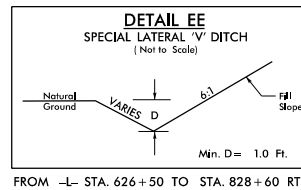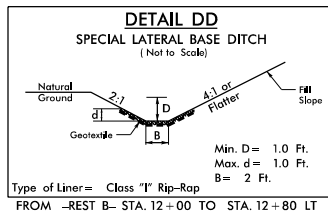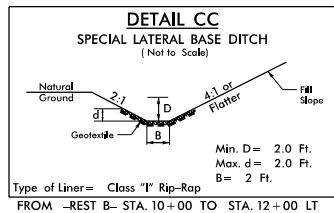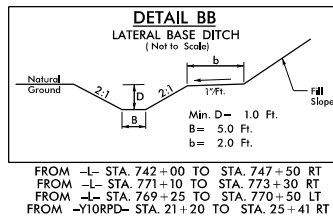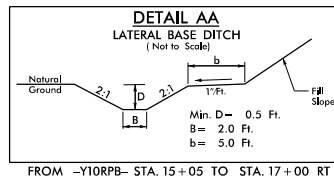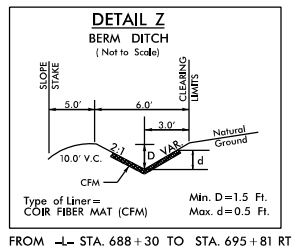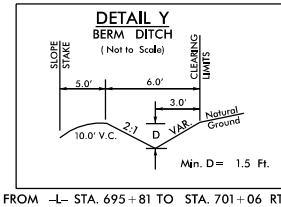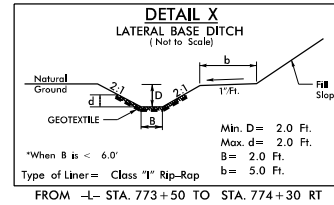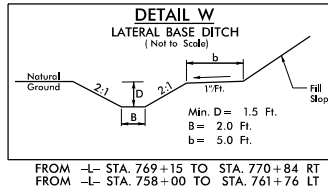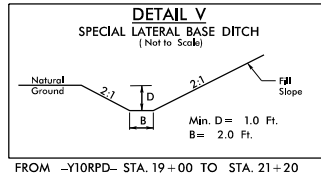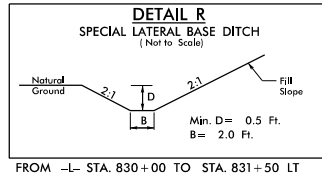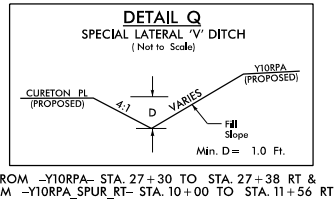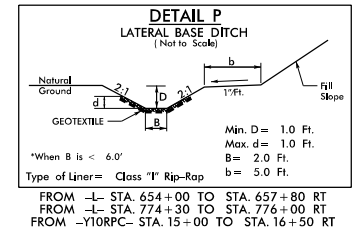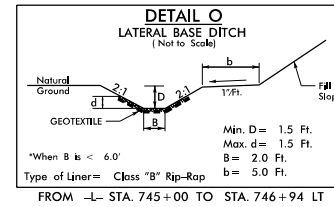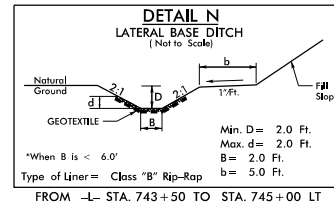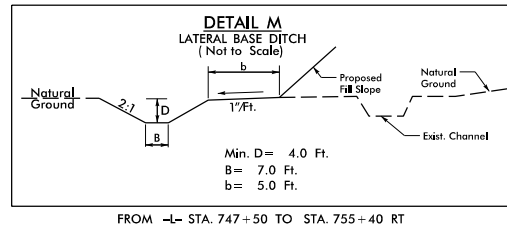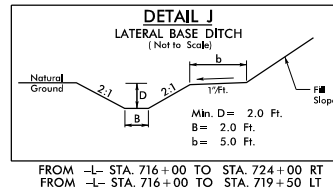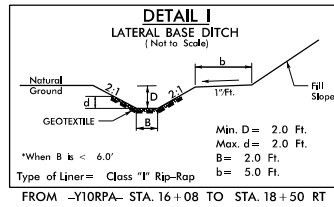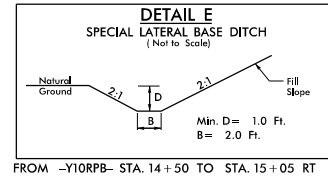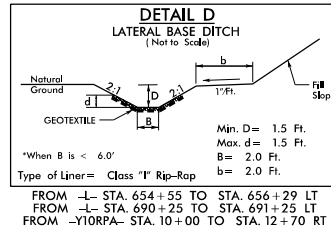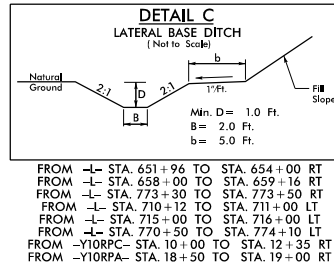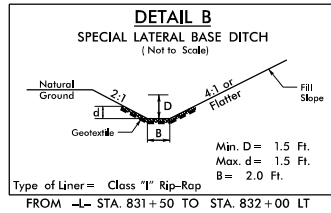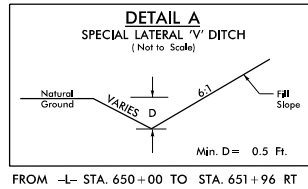

DITCH DETAILS

HNTB HNTB NORTH CAROLINA, P.C.
3405 E. 521 PARKS ROAD, SUITE 200
RALEIGH, NORTH CAROLINA 27609
NC LICENSE NO. 1-1004

PROJECT REFERENCE NO. SHEET NO.


1-4400C

2D-1


RW SHEET NO.

HYDRAULICS
ENGINEER



PERMIT DRAWING
SHEET 2A OF 43

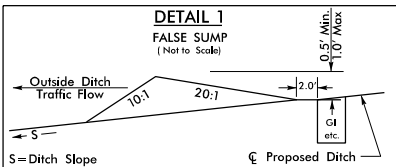


—L- 682+83 RT
—L- 725+09 RT
—L- 789+61 LT
—L- 793+11 LT
—L- 800+11 LT
—RESTA- 10+65 RT
—L- 810+57 LT

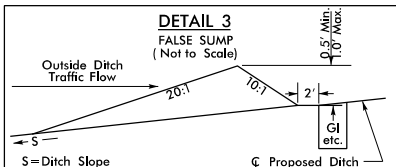


—L- STA. 669+65 LT
—L- STA. 673+90 LT
—L- STA. 678+19 LT
—L- STA. 682+82 LT
—L- STA. 689+83 RT
—L- STA. 699+85 RT
—L- STA. 704+19 RT
—L- STA. 773+41 RT
—L- STA. 783+63 RT
—L- STA. 789+60 RT
—L- STA. 793+11 RT
—L- STA. 800+11 RT
—Y10RPD- STA. 14+69 LT
—Y10RPD- STA. 11+13 LT

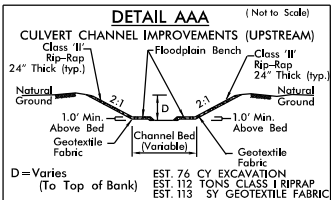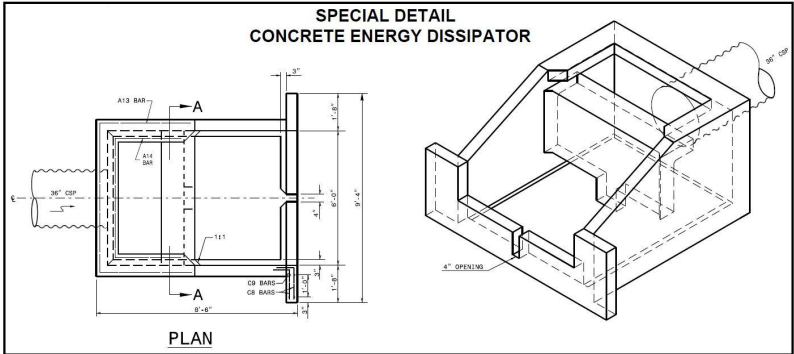


EST. 76 CY EXCAVATION
EST. 112 TONS CLASS 1 RIPRAP
EST. 113 SY GEOTEXTILE FABRIC

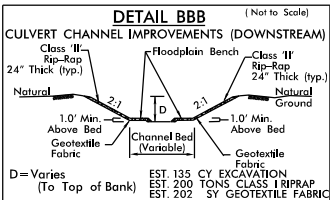


EST. 135 CY EXCAVATION
EST. 200 TONS CLASS 1 RIPRAP
EST. 202 SY GEOTEXTILE FABRIC

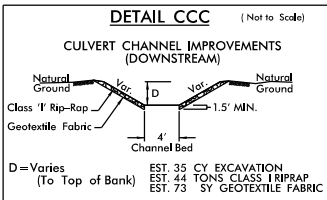


EST. 35 CY EXCAVATION
EST. 44 TONS CLASS 1 RIPRAP
EST. 73 SY GEOTEXTILE FABRIC

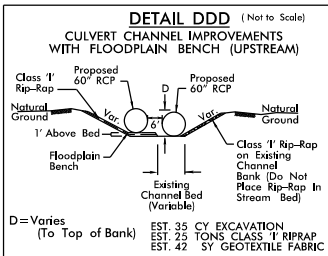


EST. 35 CY EXCAVATION
EST. 25 TONS CLASS 1 RIPRAP
EST. 42 SY GEOTEXTILE FABRIC

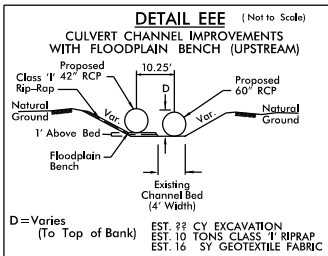

EST. 33 CY EXCAVATION
EST. 10 TONS CLASS 1 RIPRAP
EST. 16 SY GEOTEXTILE FABRIC

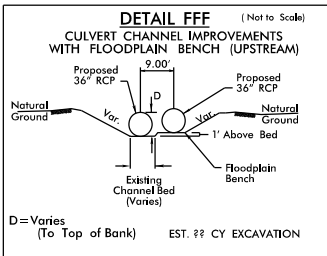

EST. ?? CY EXCAVATION

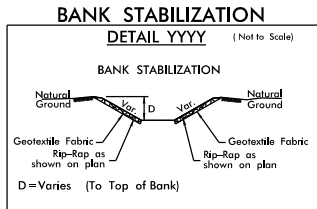

7/19/2017

3/6/2018 2:40:00C_HYD_PRM_PSH_04.dgn

HNTB

WETLAND & STREAM IMPACTS

HNTB


HNTB NORTH CAROLINA, P.C.
343 E. Six Forks Road, Suite 200
Raleigh, North Carolina 27609
NC License No: C-1554

PROJECT REFERENCE NO.		SHEET NO.
I-4400C		4
RW SHEET NO.		
ROADWAY DESIGN		HYDRAULICS ENGINEER

PERMIT DRAWING
SHEET 3 OF 43

LEGEND

- 5/15 DENOTES IMPACTS IN SURFACE WATER
- 15/15 DENOTES TEMPORARY IMPACTS IN SURFACE WATER

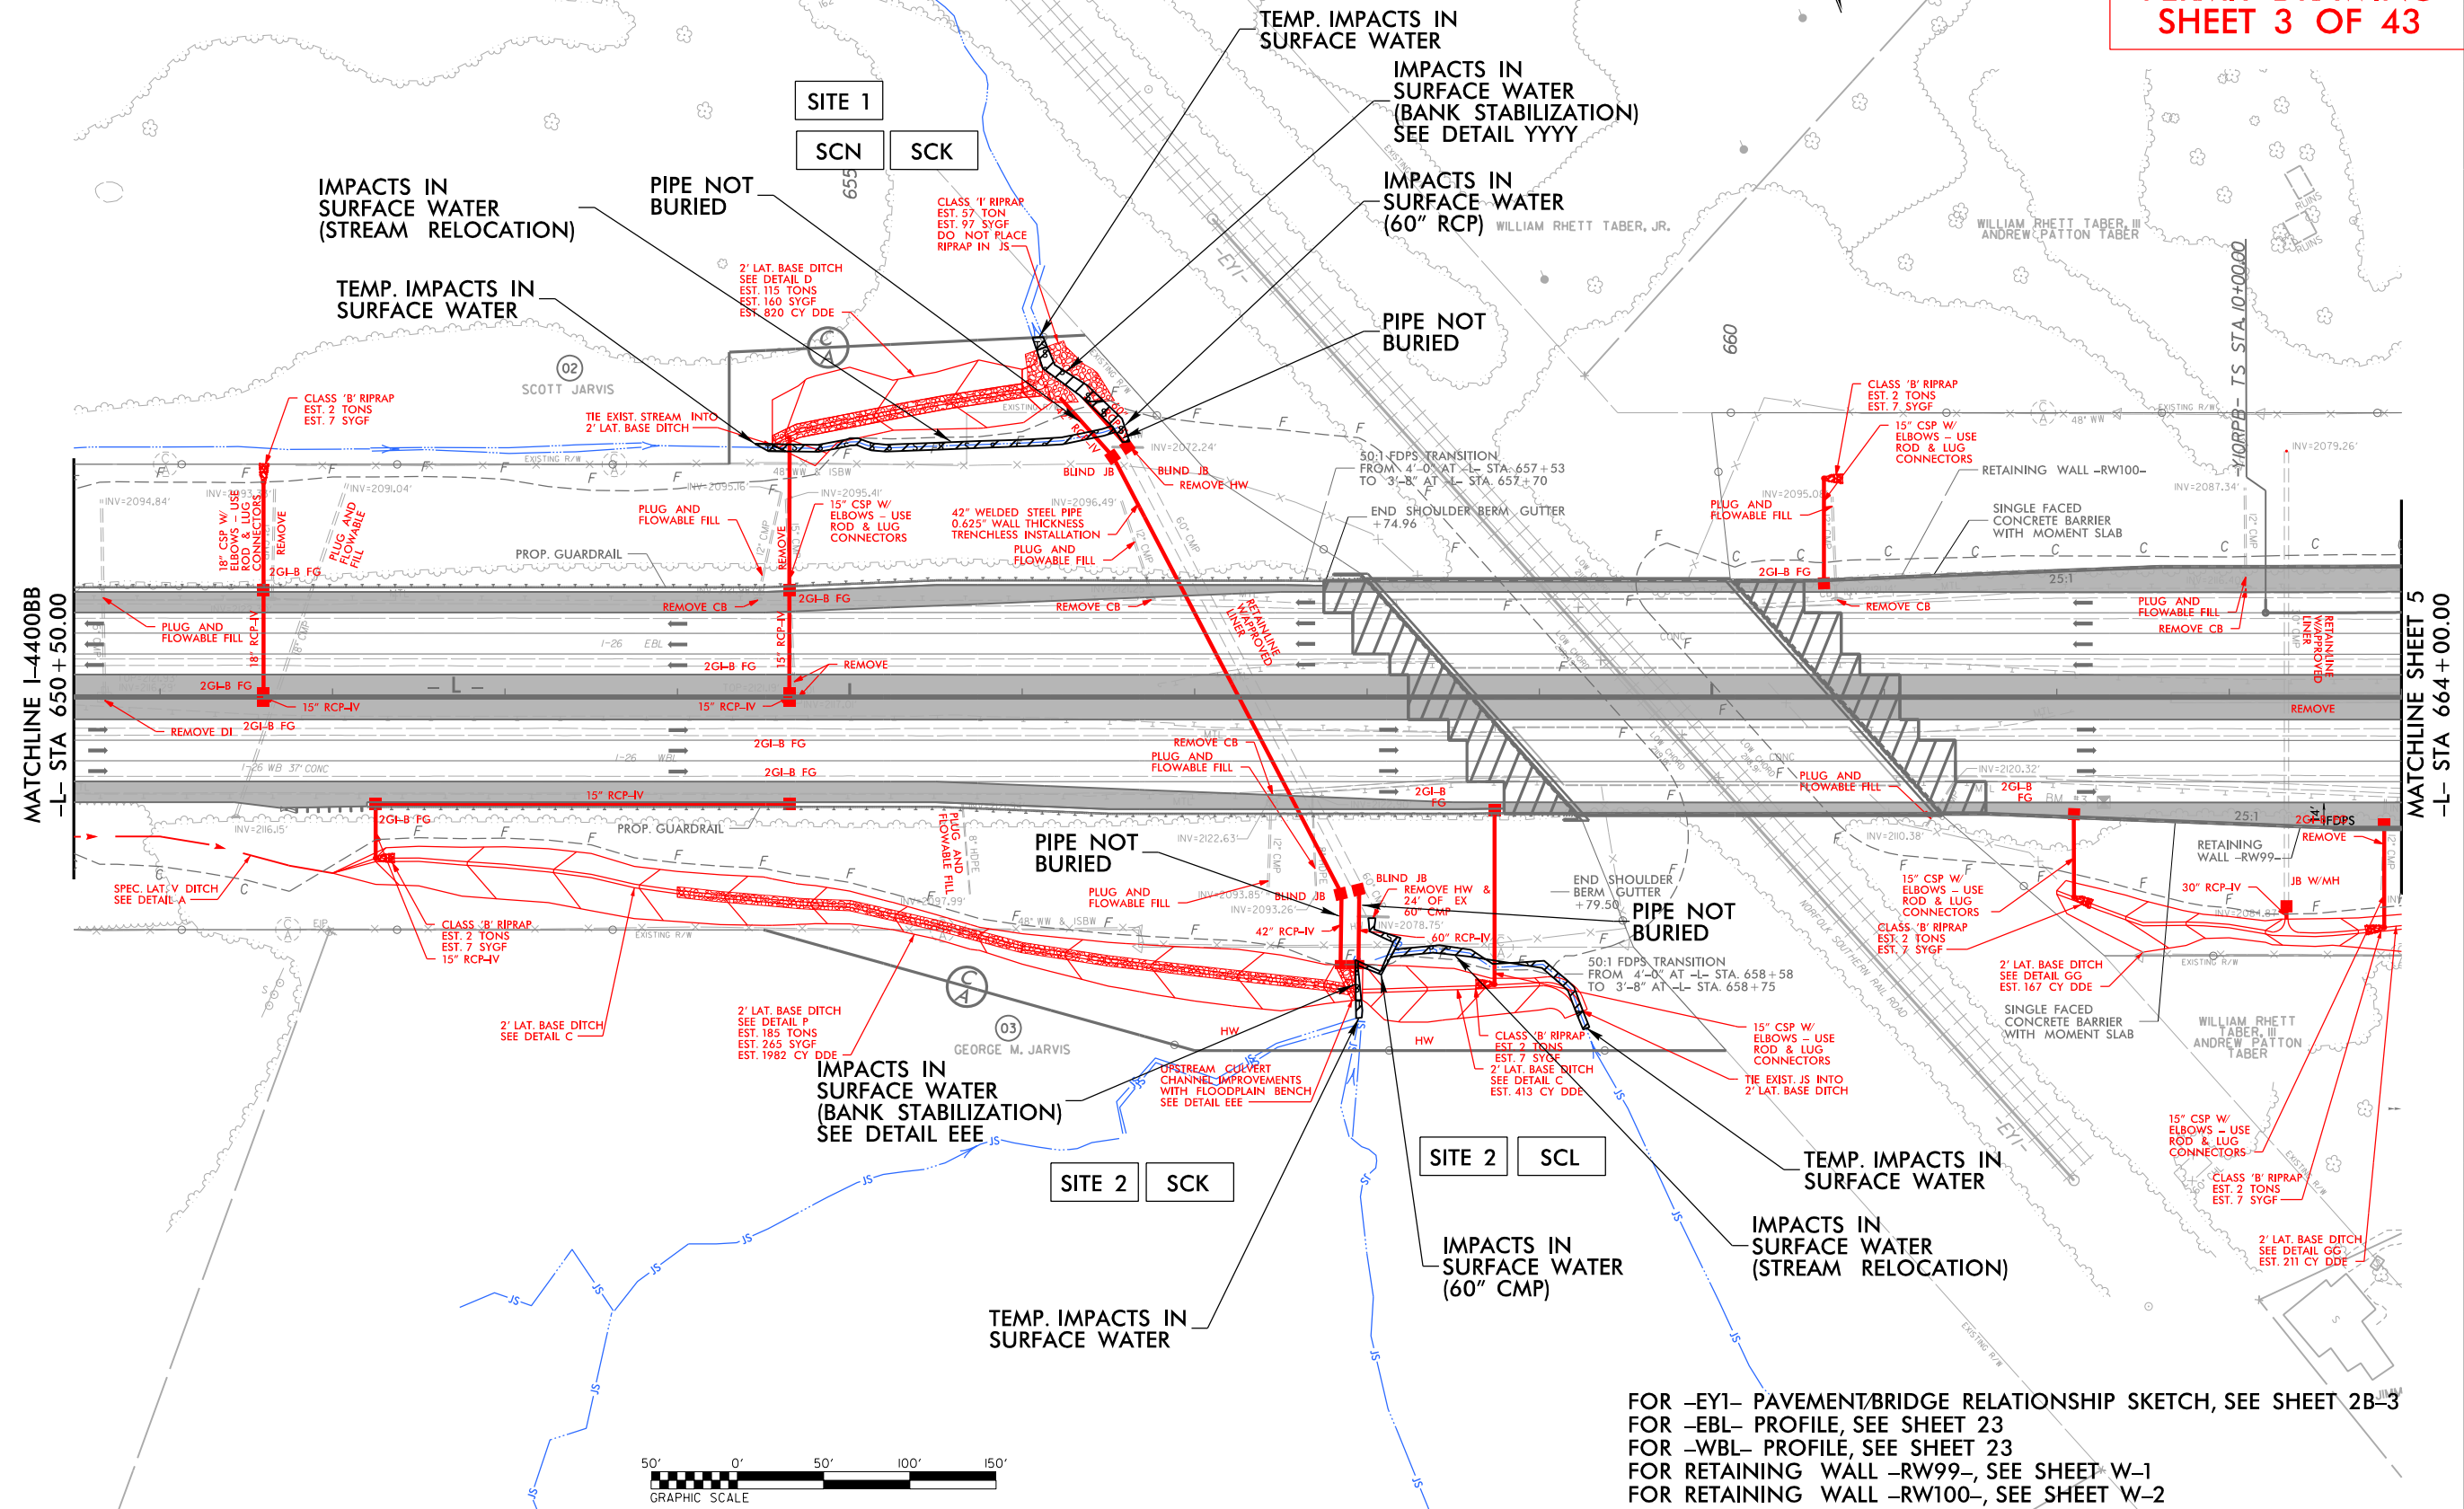

FOR -EY1- PAVEMENT/BRIDGE RELATIONSHIP SKETCH, SEE SHEET 2B-3
FOR -EBL- PROFILE, SEE SHEET 23
FOR -WBL- PROFILE, SEE SHEET 23
FOR RETAINING WALL -RW99-, SEE SHEET W-1
FOR RETAINING WALL -RW100-, SEE SHEET W-2

7/19/2017

3/6/2018 2:40:00C HYD_PRM_PSH_04.dgn

HNTB

WETLAND & STREAM IMPACTS

HNTB

HNTB NORTH CAROLINA, P.C.
343 E. SIX FORKS ROAD, SUITE 200
RALEIGH, NORTH CAROLINA 27609
NC LICENSE NO: C-1554

PROJECT REFERENCE NO.		SHEET NO.
I-4400C		4
RW SHEET NO.		
ROADWAY DESIGN		HYDRAULICS ENGINEER

PERMIT DRAWING
SHEET 4 OF 43


LEGEND

- DENOTES IMPACTS IN SURFACE WATER
- DENOTES TEMPORARY IMPACTS IN SURFACE WATER



MATCHLINE I-4400BB
-L- STA 650 + 50.00

MATCHLINE SHEET 5
-L- STA 664 + 00.00

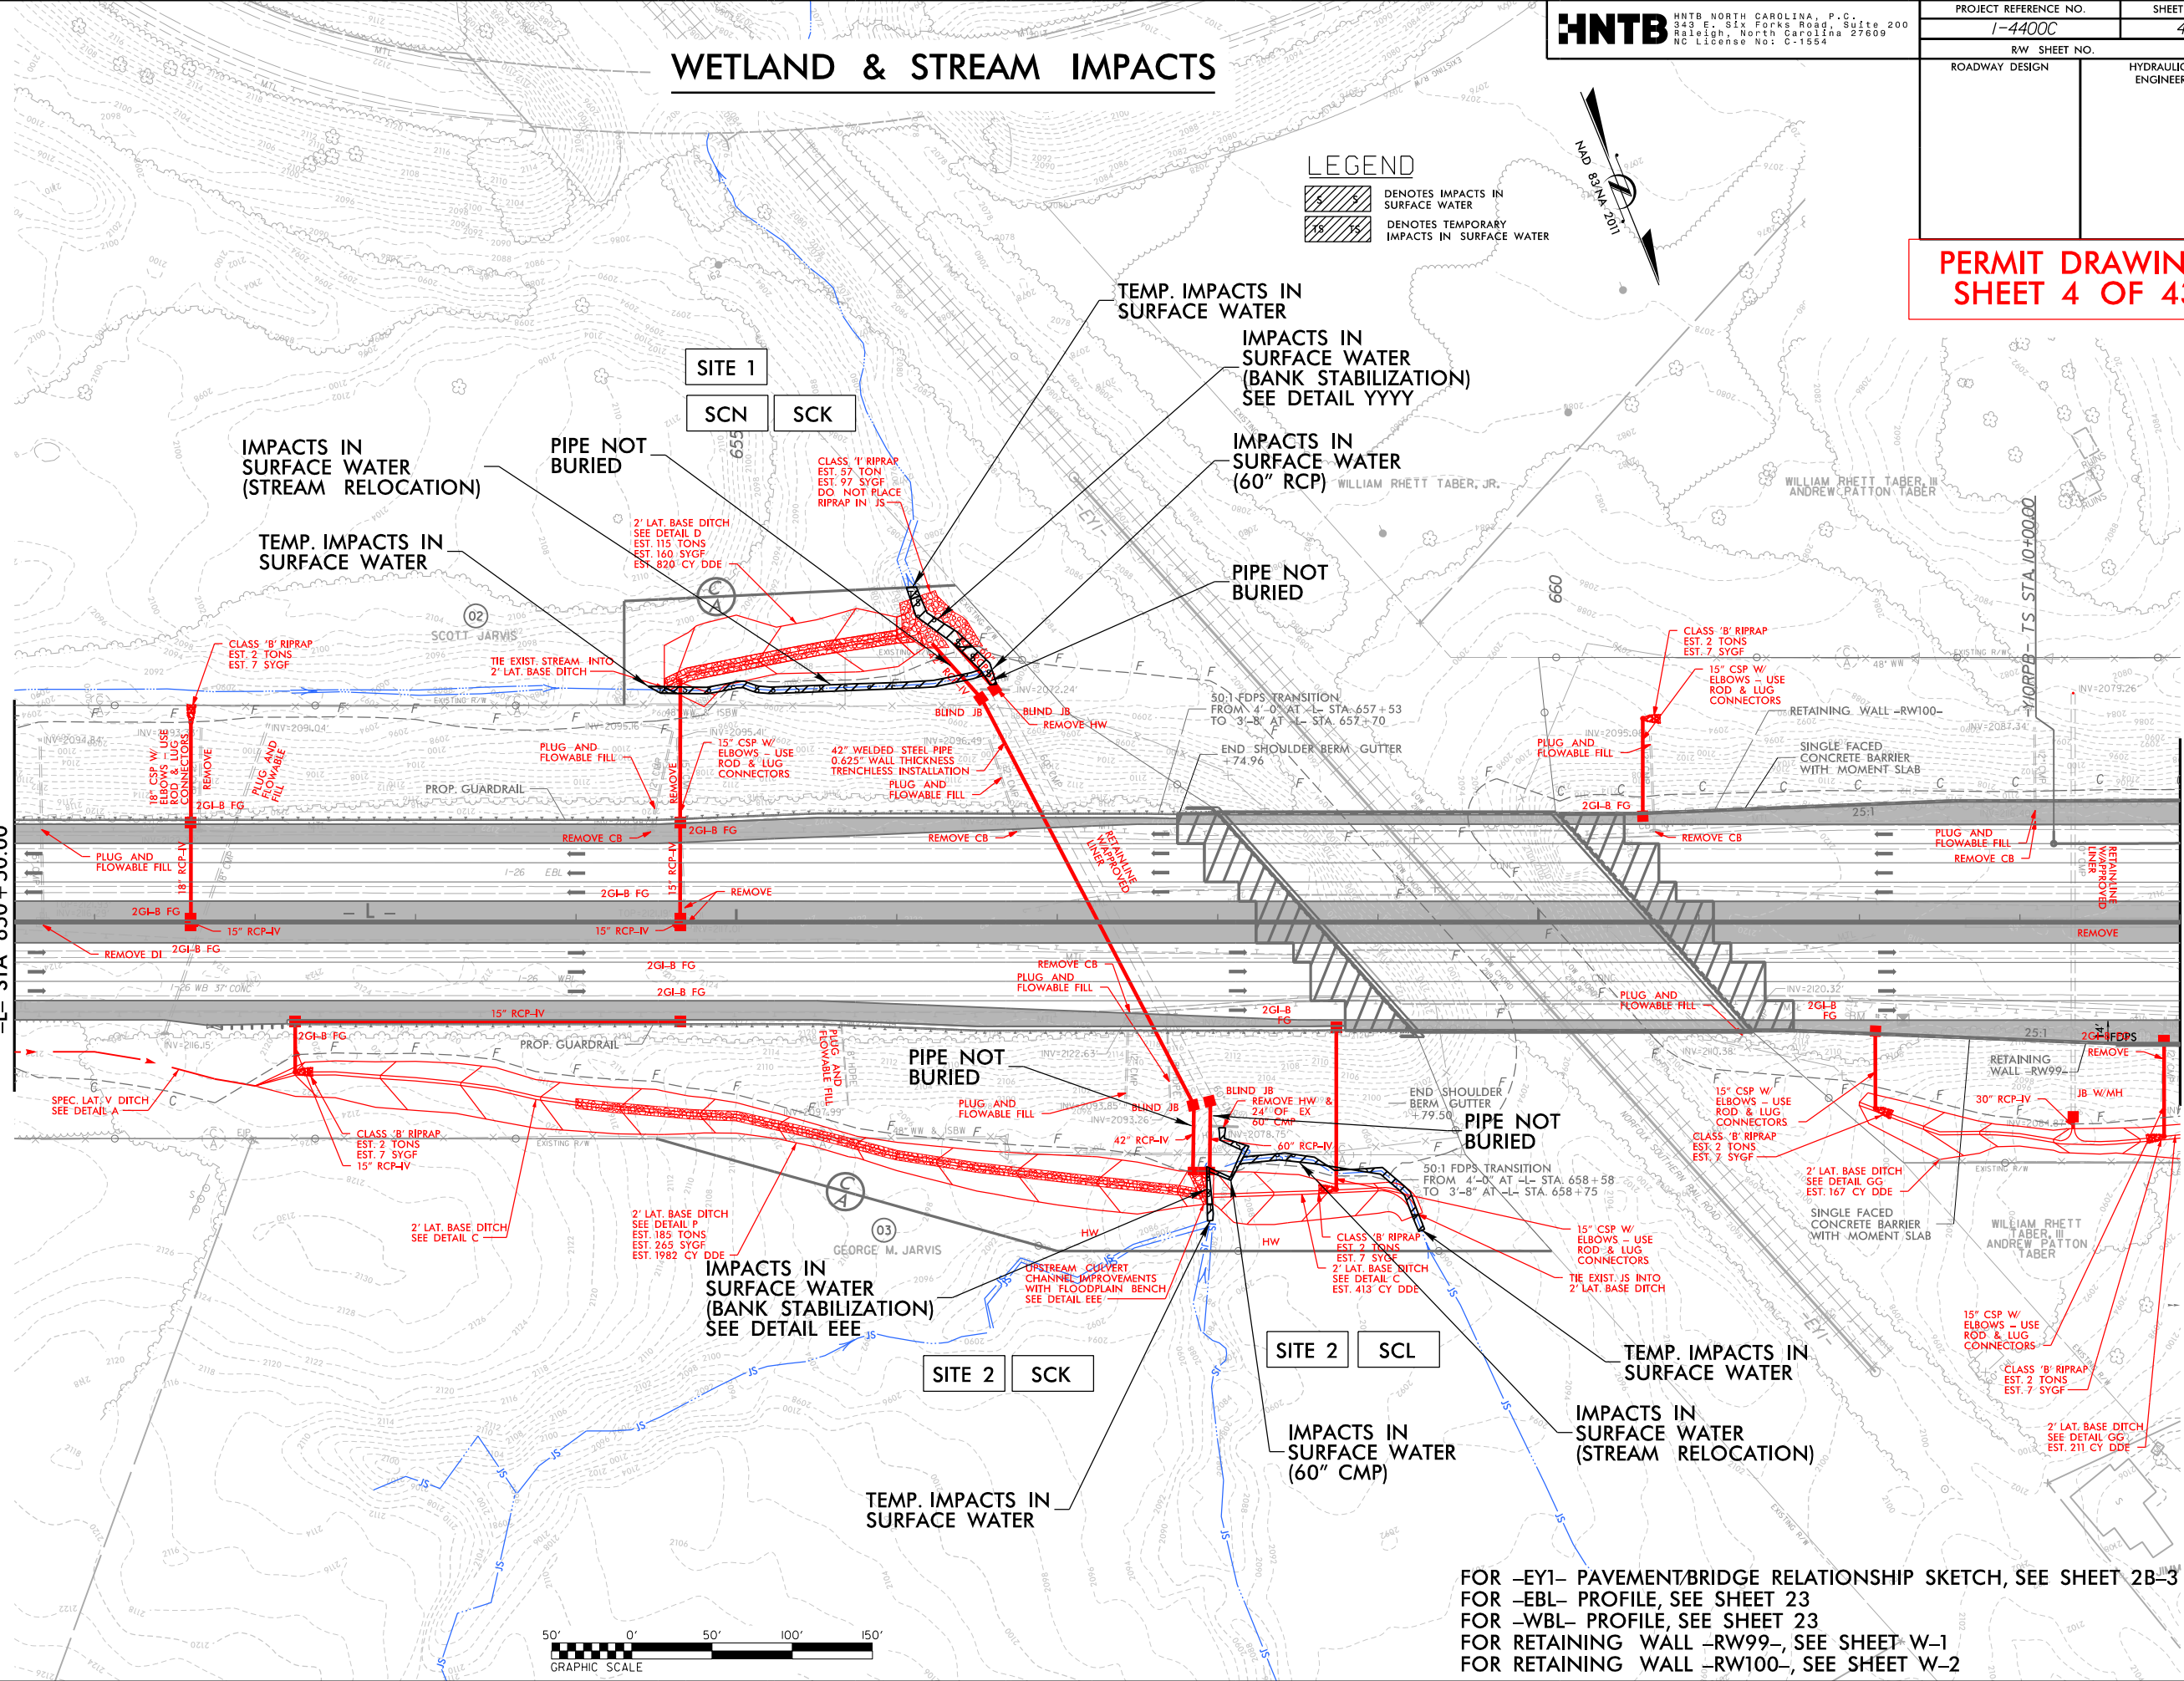

FOR -EY1- PAVEMENT/BIDGE RELATIONSHIP SKETCH, SEE SHEET 2B-3
FOR -EBL- PROFILE, SEE SHEET 23
FOR -WBL- PROFILE, SEE SHEET 23
FOR RETAINING WALL -RW99-, SEE SHEET W-1
FOR RETAINING WALL -RW100-, SEE SHEET W-2

SITE 1 SCN SCK

HNTB
HNTB NORTH CAROLINA, P.C.
343 E. SIX FORKS ROAD, SUITE 200
RALEIGH, NORTH CAROLINA 27609
NC LICENSE NO. C-1554

PROJECT REFERENCE NO.	SHEET NO.
1-4400C	4
RW SHEET NO.	1-4400C-4
ROADWAY DESIGN	HYDRAULICS ENGINEER

PERMIT DRAWING
SHEET 5 OF 43

IMPACTS IN
SURFACE WATER
(STREAM RELOCATION)

2' LAT. BASE DITCH
SEE DETAIL D
EST. 115 TONS
EST. 160 SYGF
EST. 820 CY DDE

TEMP. IMPACTS IN
SURFACE WATER

IMPACTS IN
SURFACE WATER
(BANK STABILIZATION)
SEE DETAIL YYYY


IMPACTS IN
SURFACE WATER
(60" RCP)

TEMP. IMPACTS IN
SURFACE WATER

PIPES NOT
BURIED

42" WELDED STEEL PIPE
0.625" WALL THICKNESS
TRENCHLESS INSTALLATION
PLUG AND
FLOWABLE FILL

LEGEND

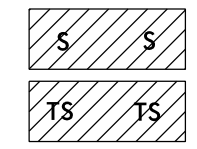

S DENOTES IMPACTS IN
SURFACE WATER
TS DENOTES TEMPORARY
IMPACTS IN SURFACE WATER



REMOVE CB

RETAINLINE
VMA APPROVED

656 657 658 659

REMOVE CB
PLUG AND
FLOWABLE FILL

IMPACTS IN
SURFACE WATER
(STREAM RELOCATION)

2GI-B
FG

IMPACTS IN
SURFACE WATER
(BANK STABILIZATION)
SEE DETAIL EEE

PIPES NOT
BURIED

PLUG AND
FLOWABLE FILL

BLIND JB
REMOVE HW &
24' OF EX
60" CMP

SITE 2

SCL


TEMP. IMPACTS IN
SURFACE WATER

SITE 2 SCK

UPSTREAM CULVERT
CHANNEL IMPROVEMENTS
WITH FLOODPLAIN BENCH
SEE DETAIL EEE

IMPACTS IN
SURFACE WATER
(60" CMP)

TEMP. IMPACTS IN
SURFACE WATER

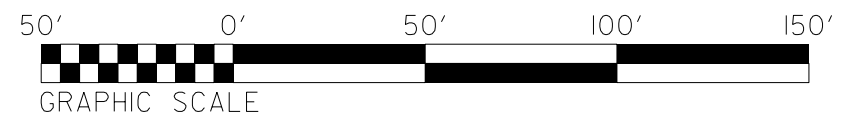

SITE 1 SCN SCK

HNTB
HNTB NORTH CAROLINA, P.C.
343 E. SIX FORKS ROAD, SUITE 200
RALEIGH, NORTH CAROLINA 27609
NC LICENSE NO. C-1554

PROJECT REFERENCE NO.		SHEET NO.
I-4400C		4
RW SHEET NO.		I-4400C-4
ROADWAY DESIGN	HYDRAULICS ENGINEER	

PERMIT DRAWING
SHEET 6 OF 43

IMPACTS IN
SURFACE WATER
(STREAM RELOCATION)

2' LAT. BASE DITCH
SEE DETAIL D
EST. 115 TONS
EST. 160 SYGF
EST. 820 CY DDE

TEMP. IMPACTS IN
SURFACE WATER

IMPACTS IN
SURFACE WATER
(BANK STABILIZATION)
SEE DETAIL YYYY


IMPACTS IN
SURFACE WATER
(60" RCP)

TEMP. IMPACTS IN
SURFACE WATER

**PIPES NOT
BURIED**
42" WELDED STEEL PIPE
0.625" WALL THICKNESS
TRENCHLESS INSTALLATION
PLUG AND
FLOWABLE FILL

BLIND JB
REMOVE HW

LEGEND

 	DENOTES IMPACTS IN SURFACE WATER
	DENOTES TEMPORARY IMPACTS IN SURFACE WATER



REMOVE CB

RETAINLINE
VVA APPROVED

656 657 658 659

REMOVE CB
PLUG AND
FLOWABLE FILL

IMPACTS IN
SURFACE WATER
(STREAM RELOCATION)

2GI-B
FG

IMPACTS IN
SURFACE WATER
(BANK STABILIZATION)
SEE DETAIL EEE

**PIPES NOT
BURIED**

PLUG AND
FLOWABLE FILL

BLIND JB
REMOVE HW &
24' OF EX
60" CMP

42" RCP-IV

60" RCP-IV

TEMP. IMPACTS IN
SURFACE WATER

UPSTREAM CULVERT
CHANNEL IMPROVEMENTS
WITH FLOODPLAIN BENCH
SEE DETAIL EEE


IMPACTS IN
SURFACE WATER
(60" CMP)

TEMP. IMPACTS IN
SURFACE WATER

SITE 2 SCK


SITE 2

SCL

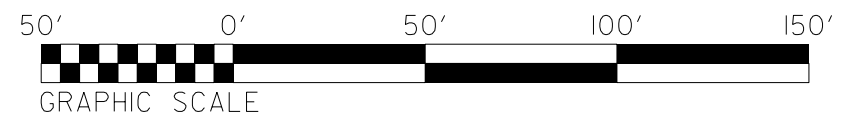


LEGEND

	DENOTES IMPACTS IN SURFACE WATER
	DENOTES TEMPORARY IMPACTS IN SURFACE WATER

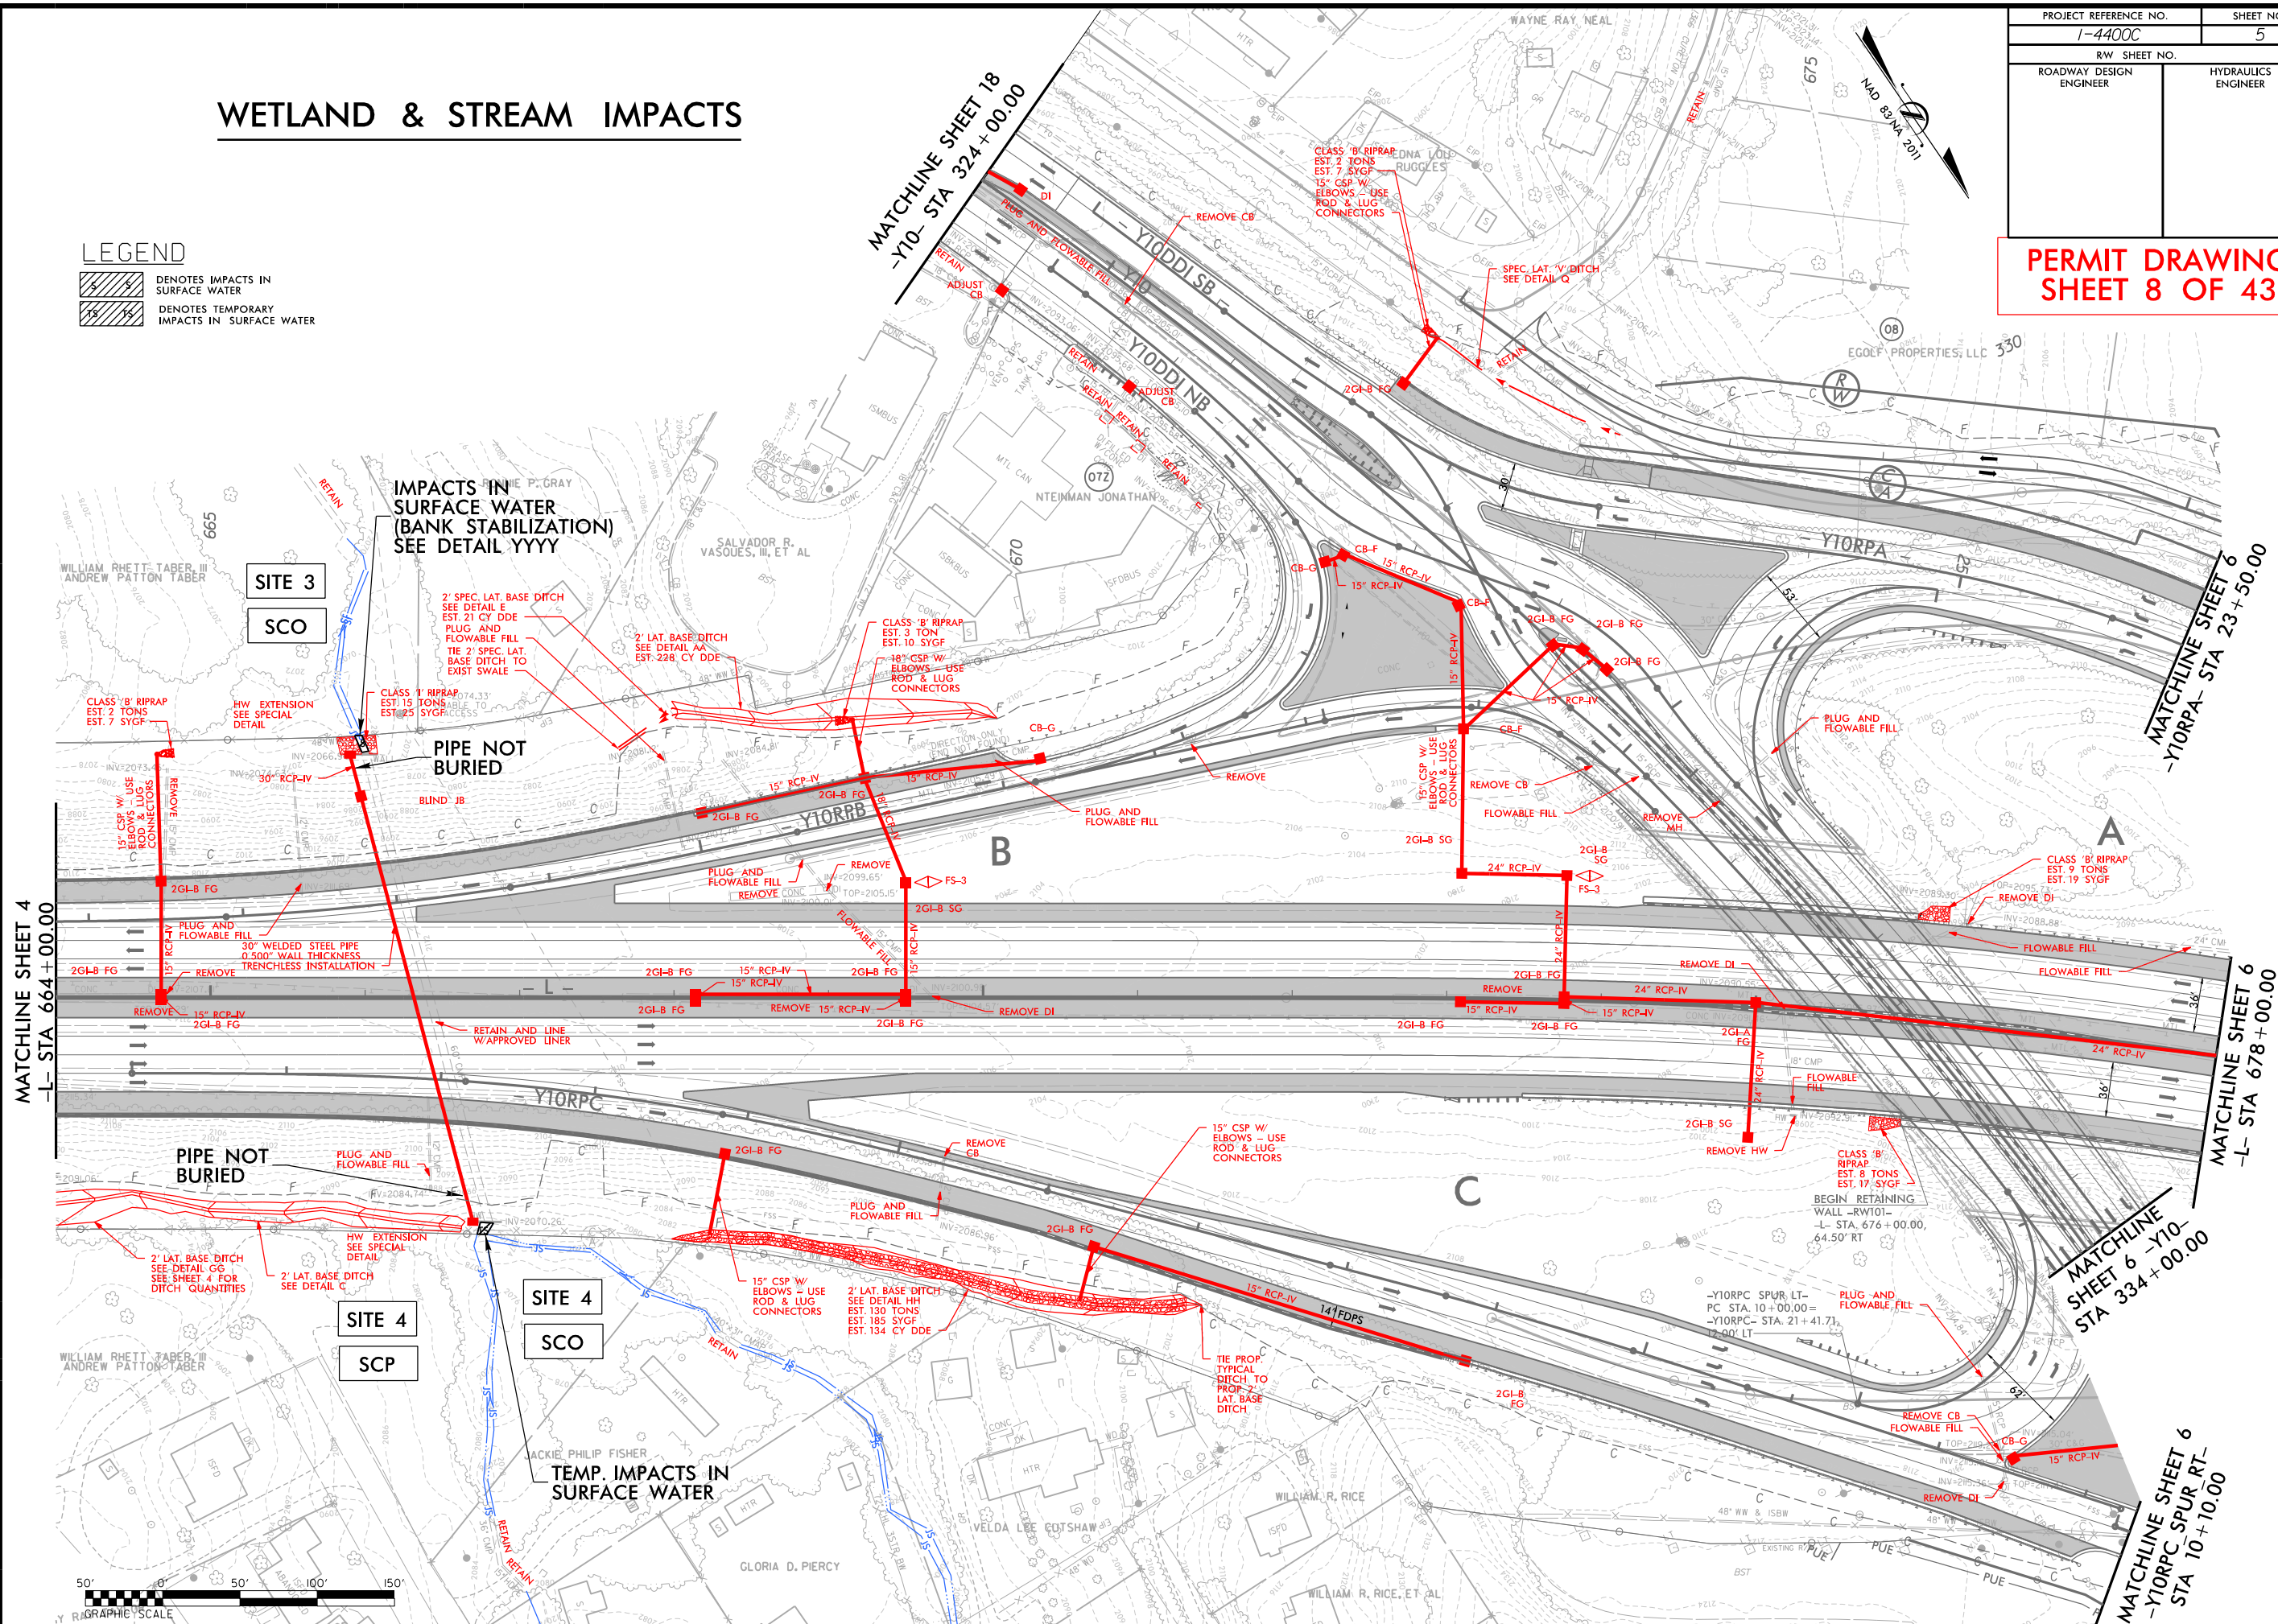


PROJECT REFERENCE NO.	SHEET NO.
1-4400C	5
RW SHEET NO.	1-4400C-5
ROADWAY DESIGN ENGINEER	HYDRAULICS ENGINEER

PERMIT DRAWING
SHEET 9 OF 43

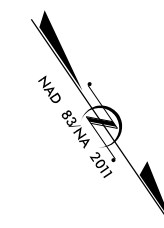

LEGEND


 


DENOTES IMPACTS IN
SURFACE WATER




DENOTES TEMPORARY
IMPACTS IN SURFACE WATER

PIPE NOT
BURIED

 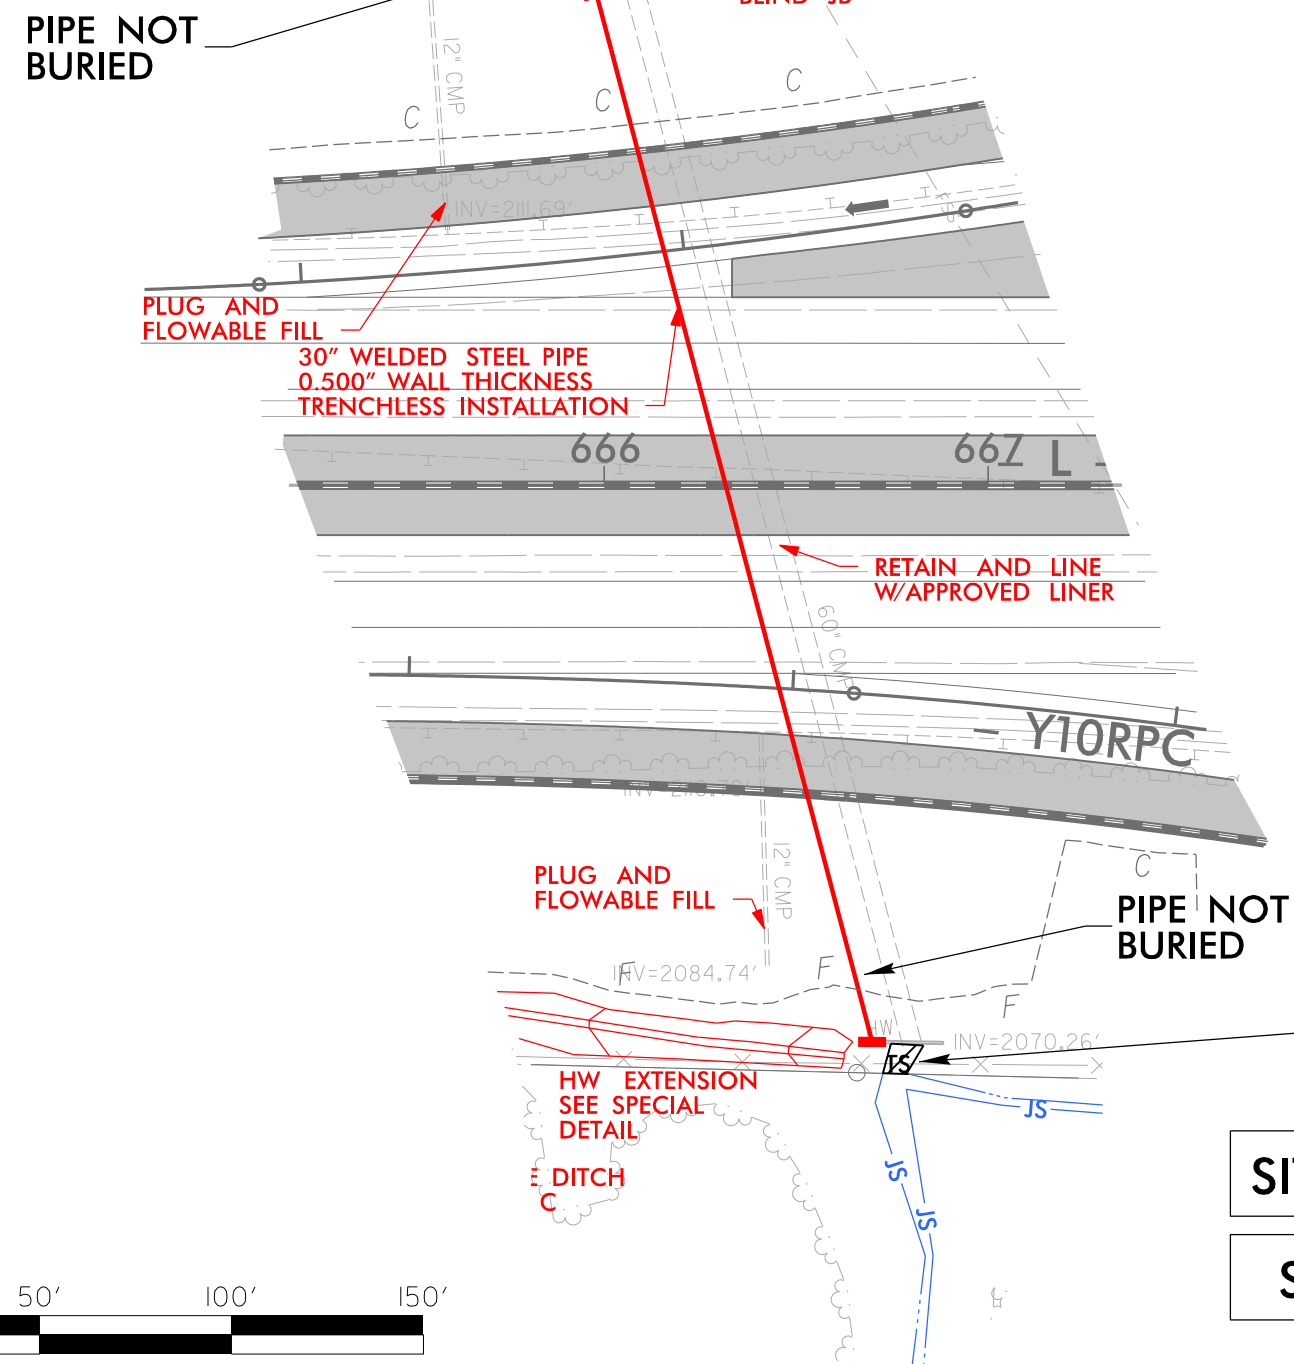

PROJECT REFERENCE NO.	SHEET NO.
1-4400C	5
RW SHEET NO.	1-4400C-5
ROADWAY DESIGN ENGINEER	HYDRAULICS ENGINEER

PERMIT DRAWING
SHEET 10 OF 43

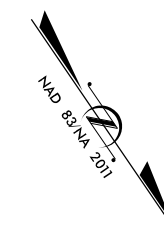


SITE 3 SCO

PIPE NOT BURIED

IMPACTS IN SURFACE WATER
(BANK STABILIZATION)
SEE DETAIL YYYY


LEGEND

 

DENOTES IMPACTS IN SURFACE WATER



DENOTES TEMPORARY IMPACTS IN SURFACE WATER

 

PLUG AND FLOWABLE FILL

PIPE NOT BURIED

TEMP. IMPACTS IN SURFACE WATER

SITE 4

SCP

SCO

SITE 3

SCO

BASE DI
EXIST SV

CLASS 'I' RIPRAP
EST. 15 TONS
EST. 25 SYGF

HW EXTENSION
SEE SPECIAL
DETAIL

30" RCP-IV

BLIND JB

PLUG AND
FLOWABLE FILL

30" WELDED STEEL PIPE
0.500" WALL THICKNESS
TRENCHLESS INSTALLATION

RETAIN AND LINE
W/APPROVED LINER

Y10RPC

HW EXTENSION
SEE SPECIAL
DETAIL

DITCH

\\I-4400C-HYD-PRM_PSH-06.dgn

WETLAND & STREAM IMPACTS

HINTE

HNTB NORTH CAROLINA, P.C.
343 E. Six Forks Road, Suite 200
Raleigh, North Carolina 27609
NC License No: C-1554

PROJECT REFERENCE NO.

1-4400C

RW SHEET NO.


ROADWAY DESIGN	
----------------	--

SHEET NO.

6

HYDRAULICS

PERMIT DRAWING
SHEET 11 OF 43

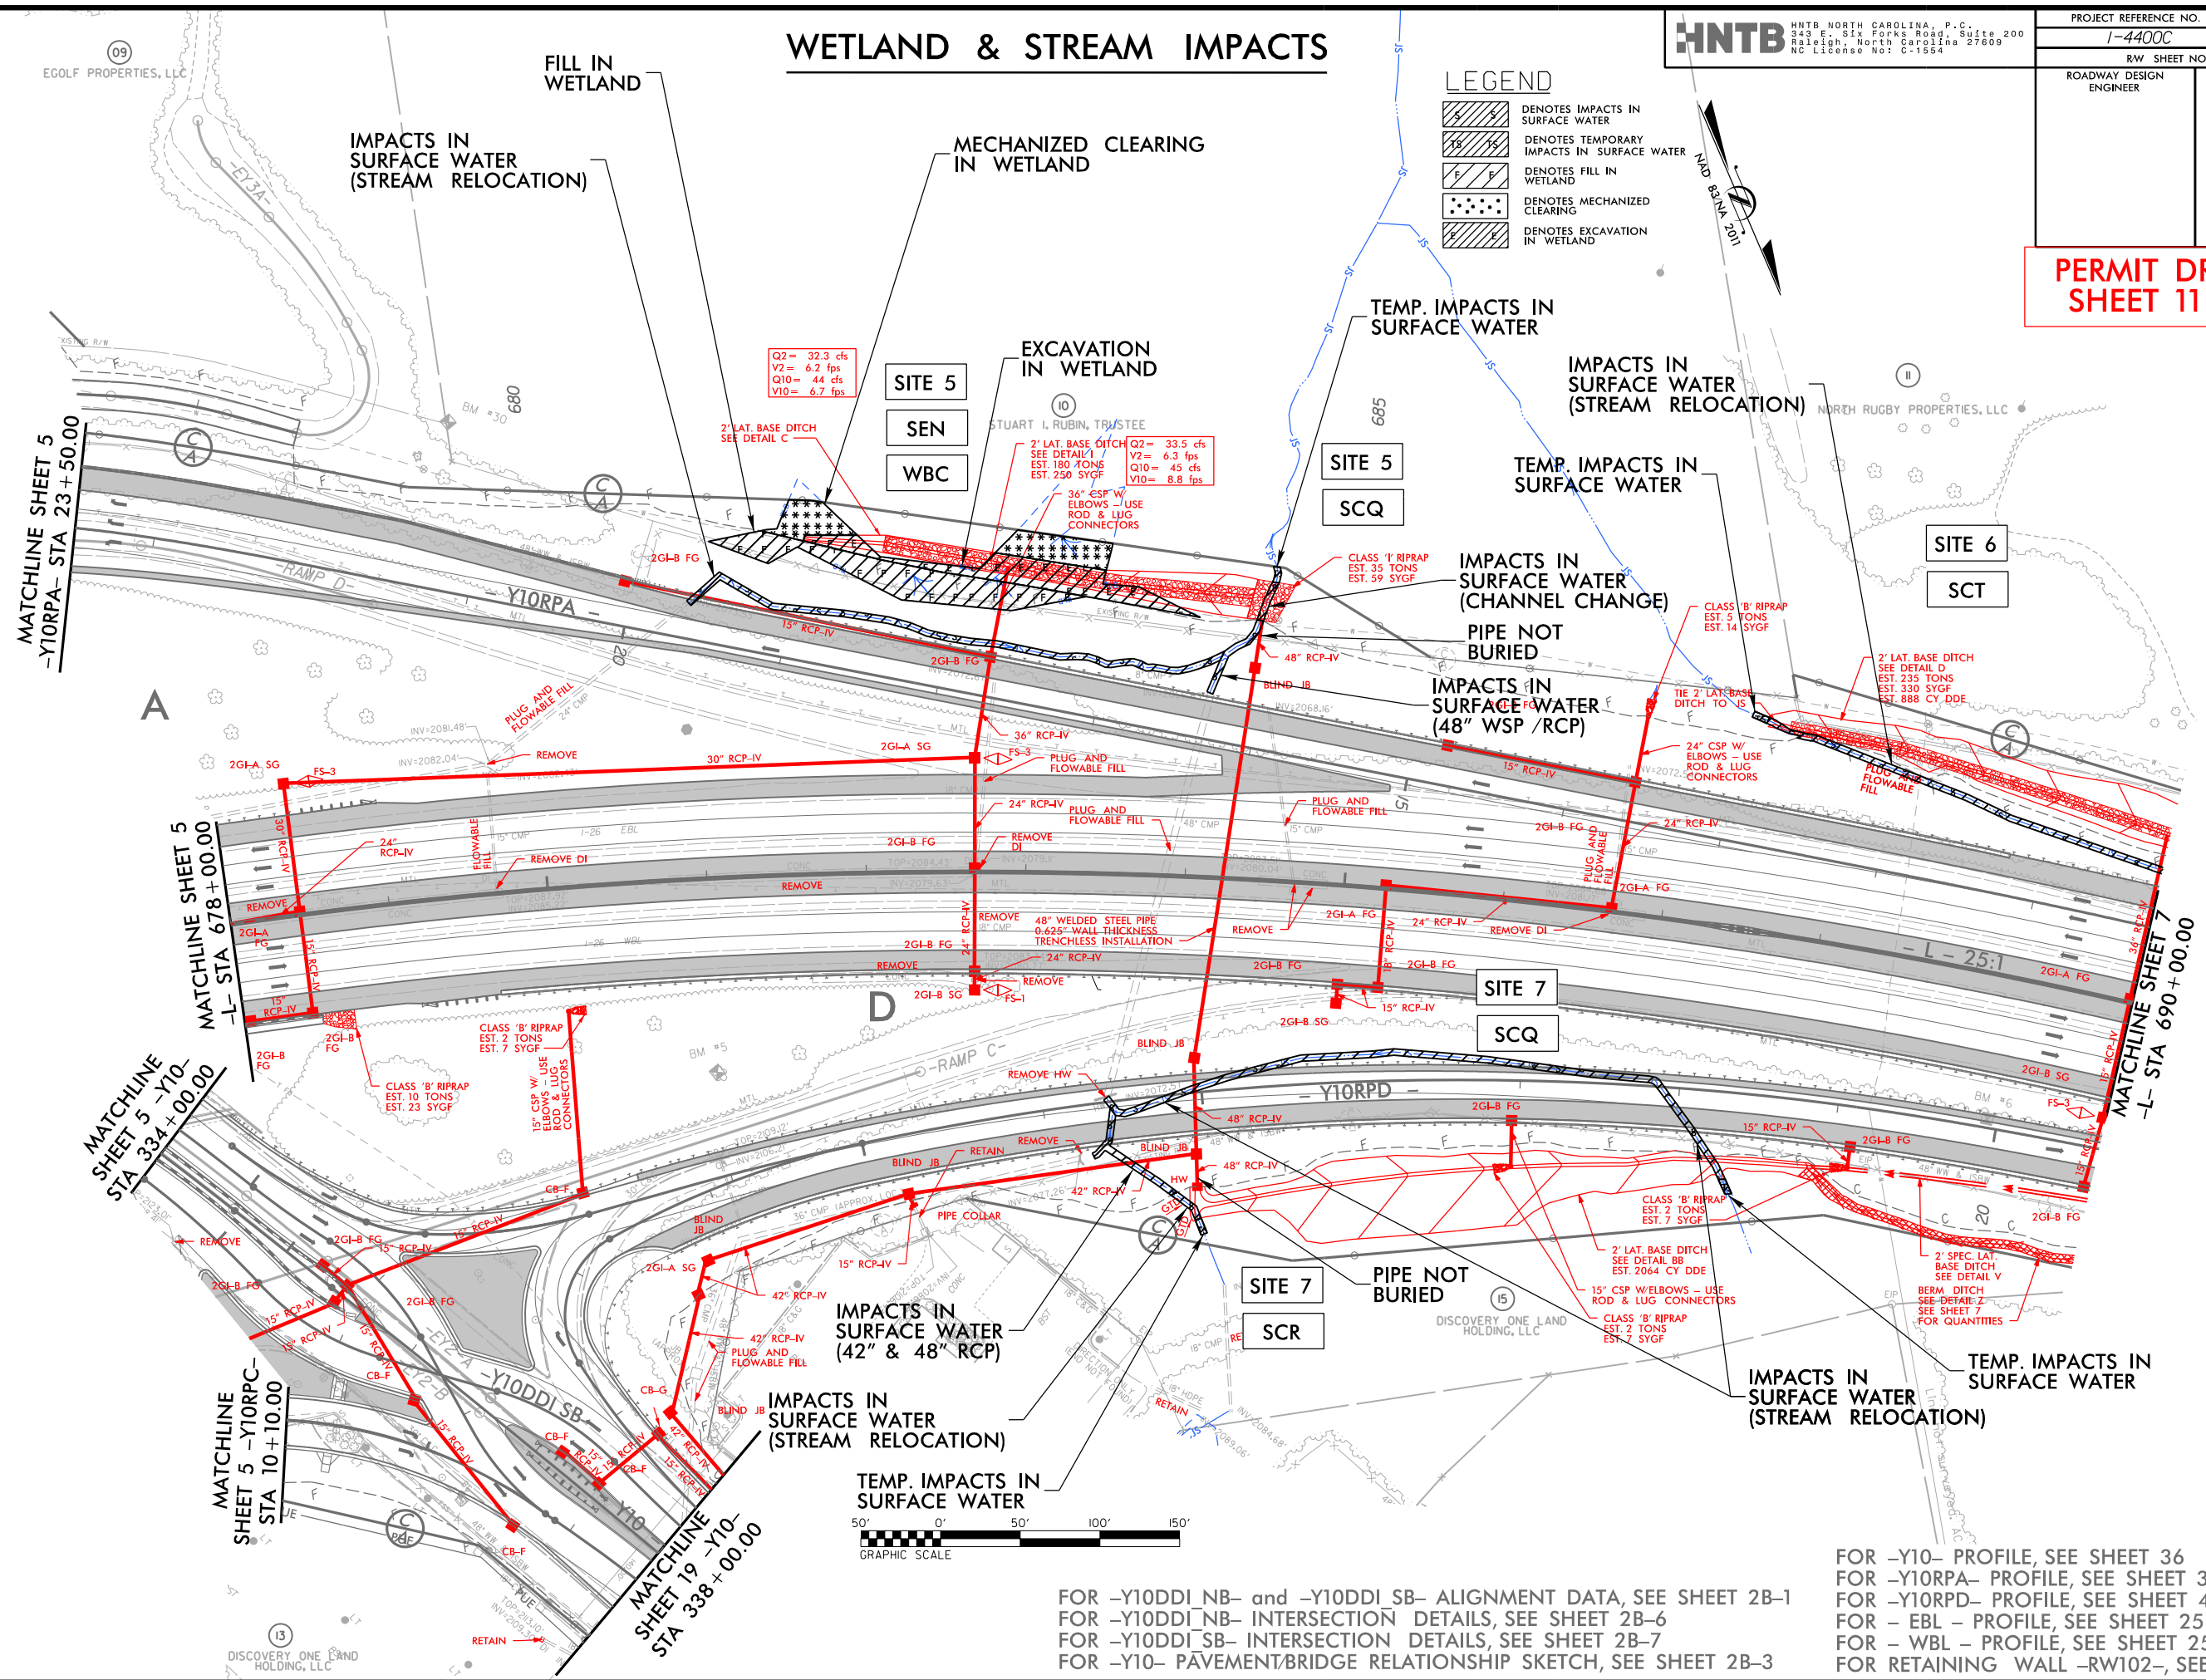

FOR -Y10- PROFILE, SEE SHEET 36
FOR -Y10RPA- PROFILE, SEE SHEET 38
FOR -Y10RPD- PROFILE, SEE SHEET 43
FOR - EBL - PROFILE, SEE SHEET 25
FOR - WBL - PROFILE, SEE SHEET 25
FOR RETAINING WALL -RW102-, SEE SHEET W-4

7/19/2017

3/6/2018
2400C_HYD_PRM_PSH_06.dgn
HNTB

WETLAND & STREAM IMPACTS



HNTB
HNTB NORTH CAROLINA, P.C.
341 E. Six Forks Road, Suite 200
Raleigh, North Carolina 27609
NC License No: C-1554

PROJECT REFERENCE NO.		SHEET NO.
1-4400C		6
RW SHEET NO.		
ROADWAY DESIGN ENGINEER		HYDRAULICS ENGINEER

PERMIT DRAWING
SHEET 12 OF 43


LEGEND

- Denotes Impacts in Surface Water
- Denotes Temporary Impacts in Surface Water
- Denotes Fill in Wetland
- Denotes Mechanized Clearing
- Denotes Excavation in Wetland

 
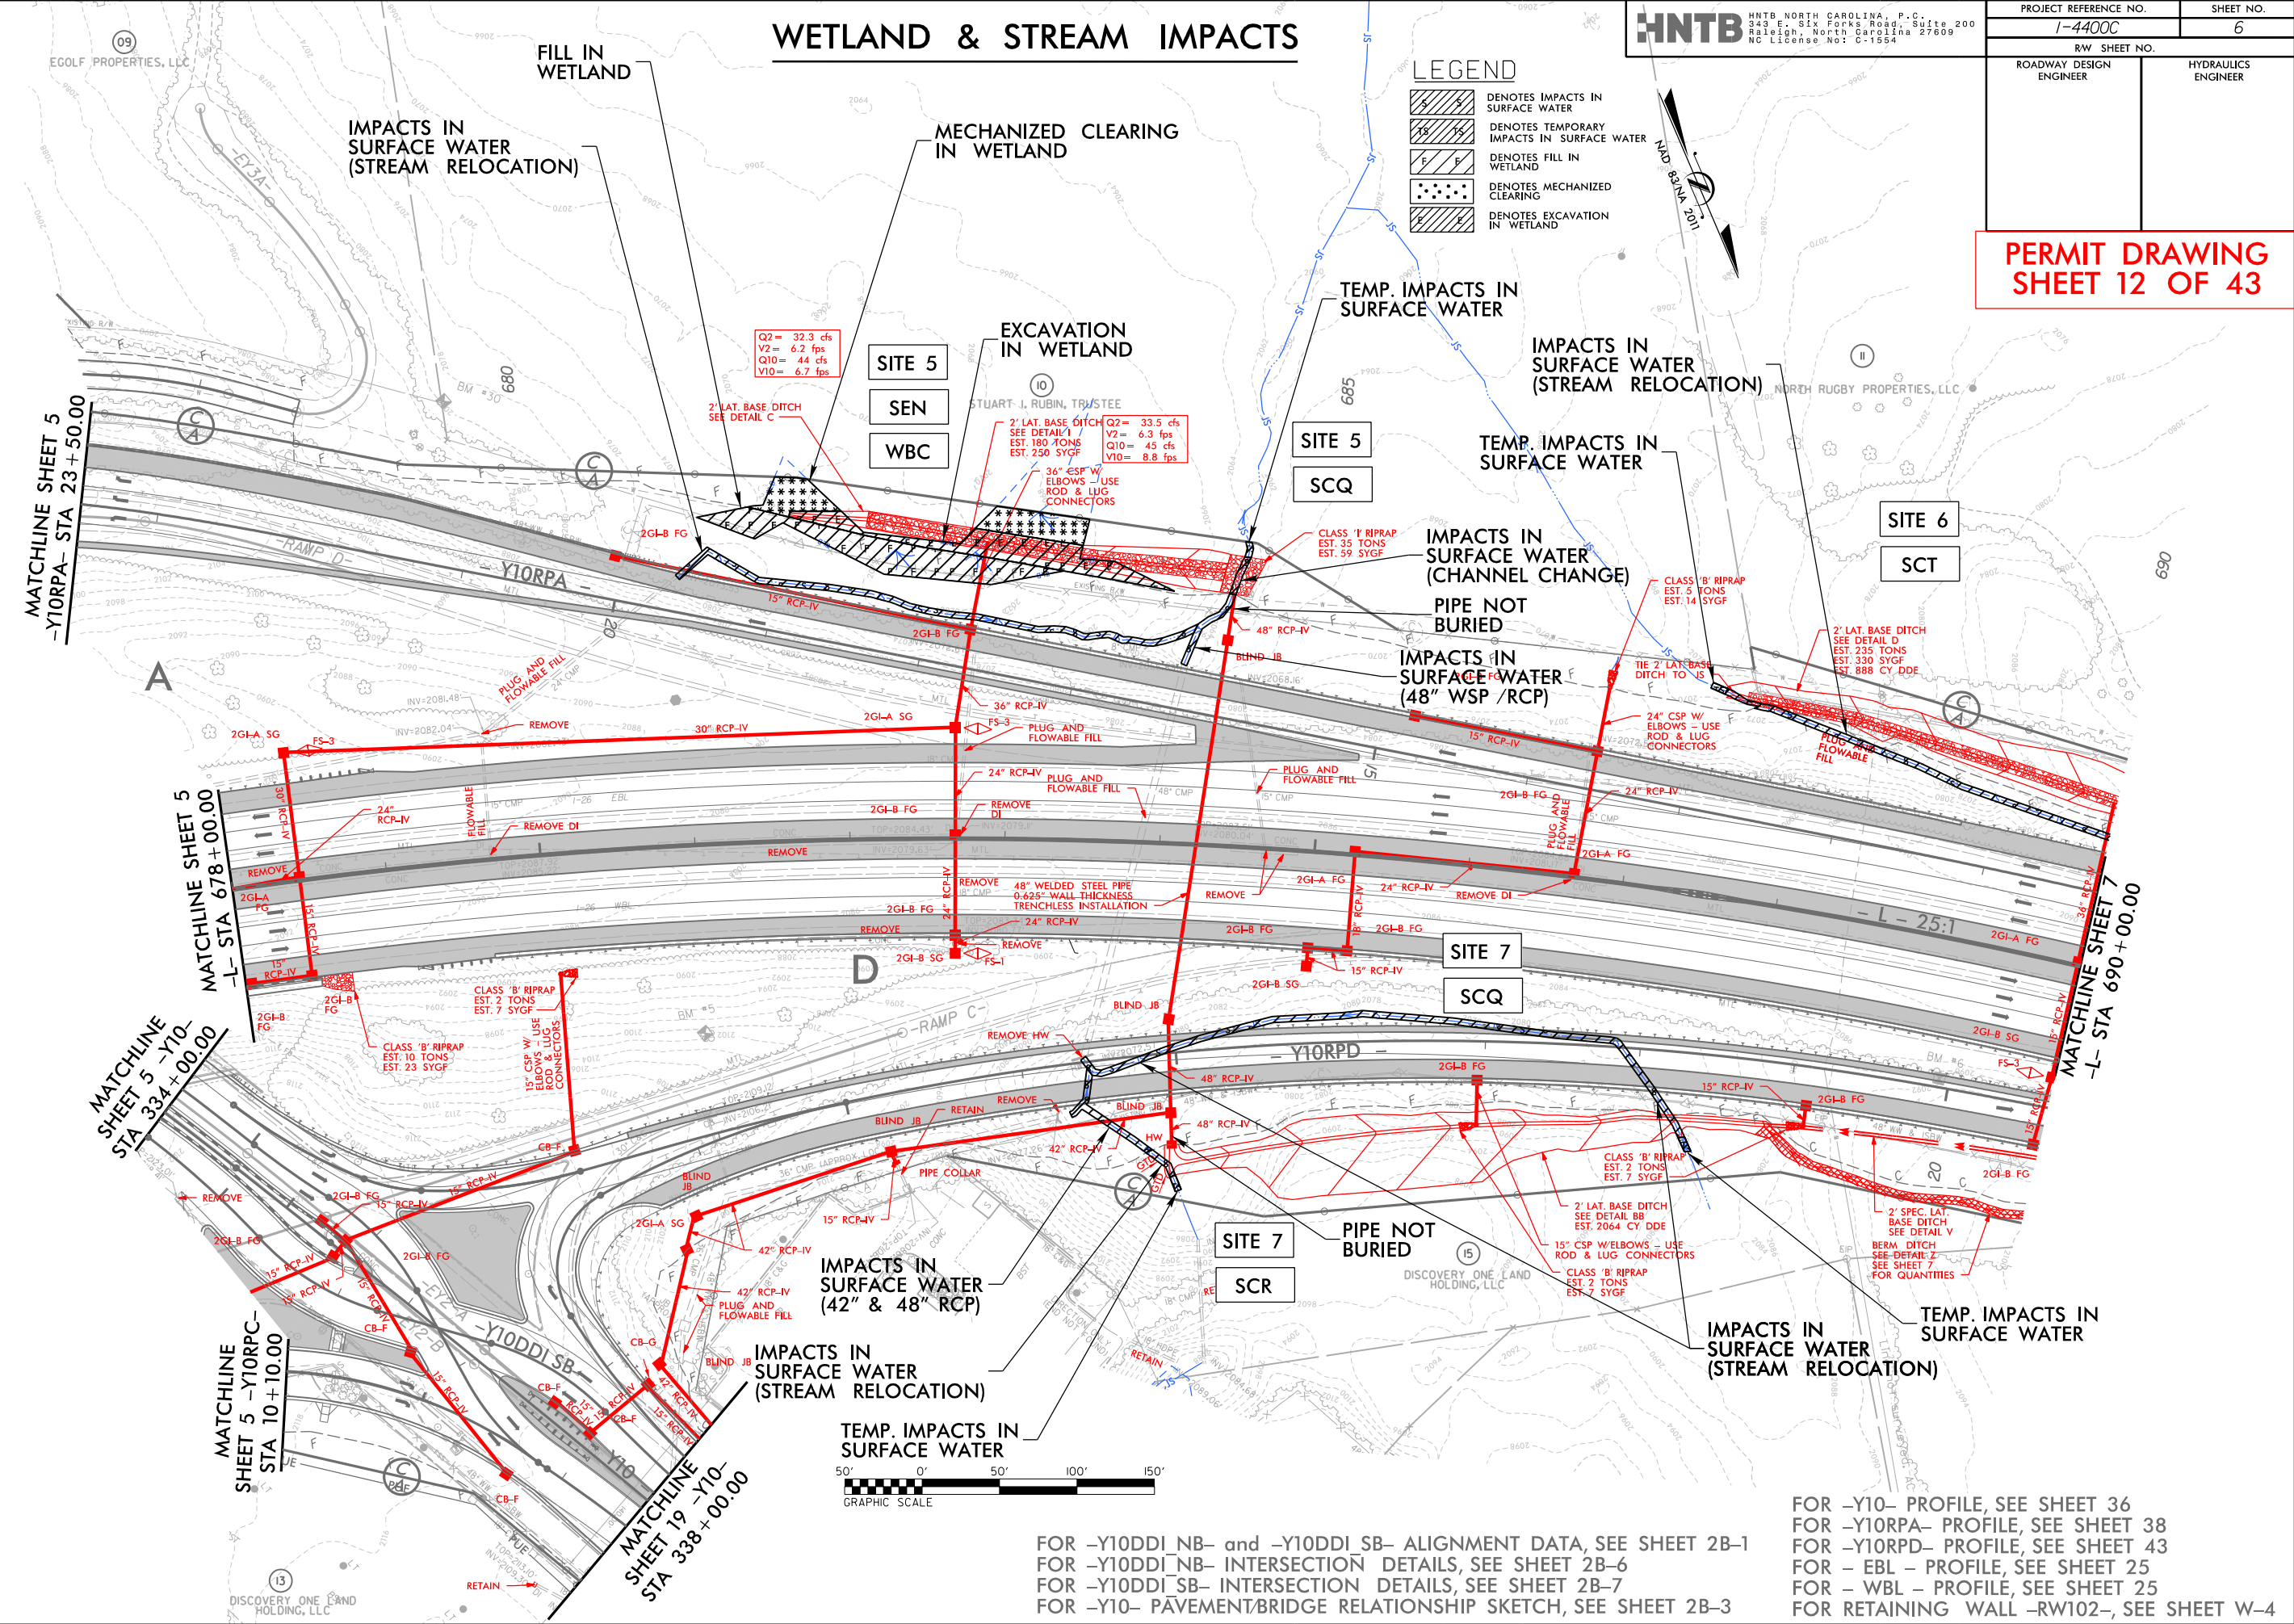


FOR -Y10- PROFILE, SEE SHEET 36
FOR -Y10RPA- PROFILE, SEE SHEET 38
FOR -Y10RPD- PROFILE, SEE SHEET 43
FOR - EBL - PROFILE, SEE SHEET 25
FOR - WBL - PROFILE, SEE SHEET 25
FOR RETAINING WALL -RW102-, SEE SHEET W-4

**PERMIT DRAWING
SHEET 13 OF 43**

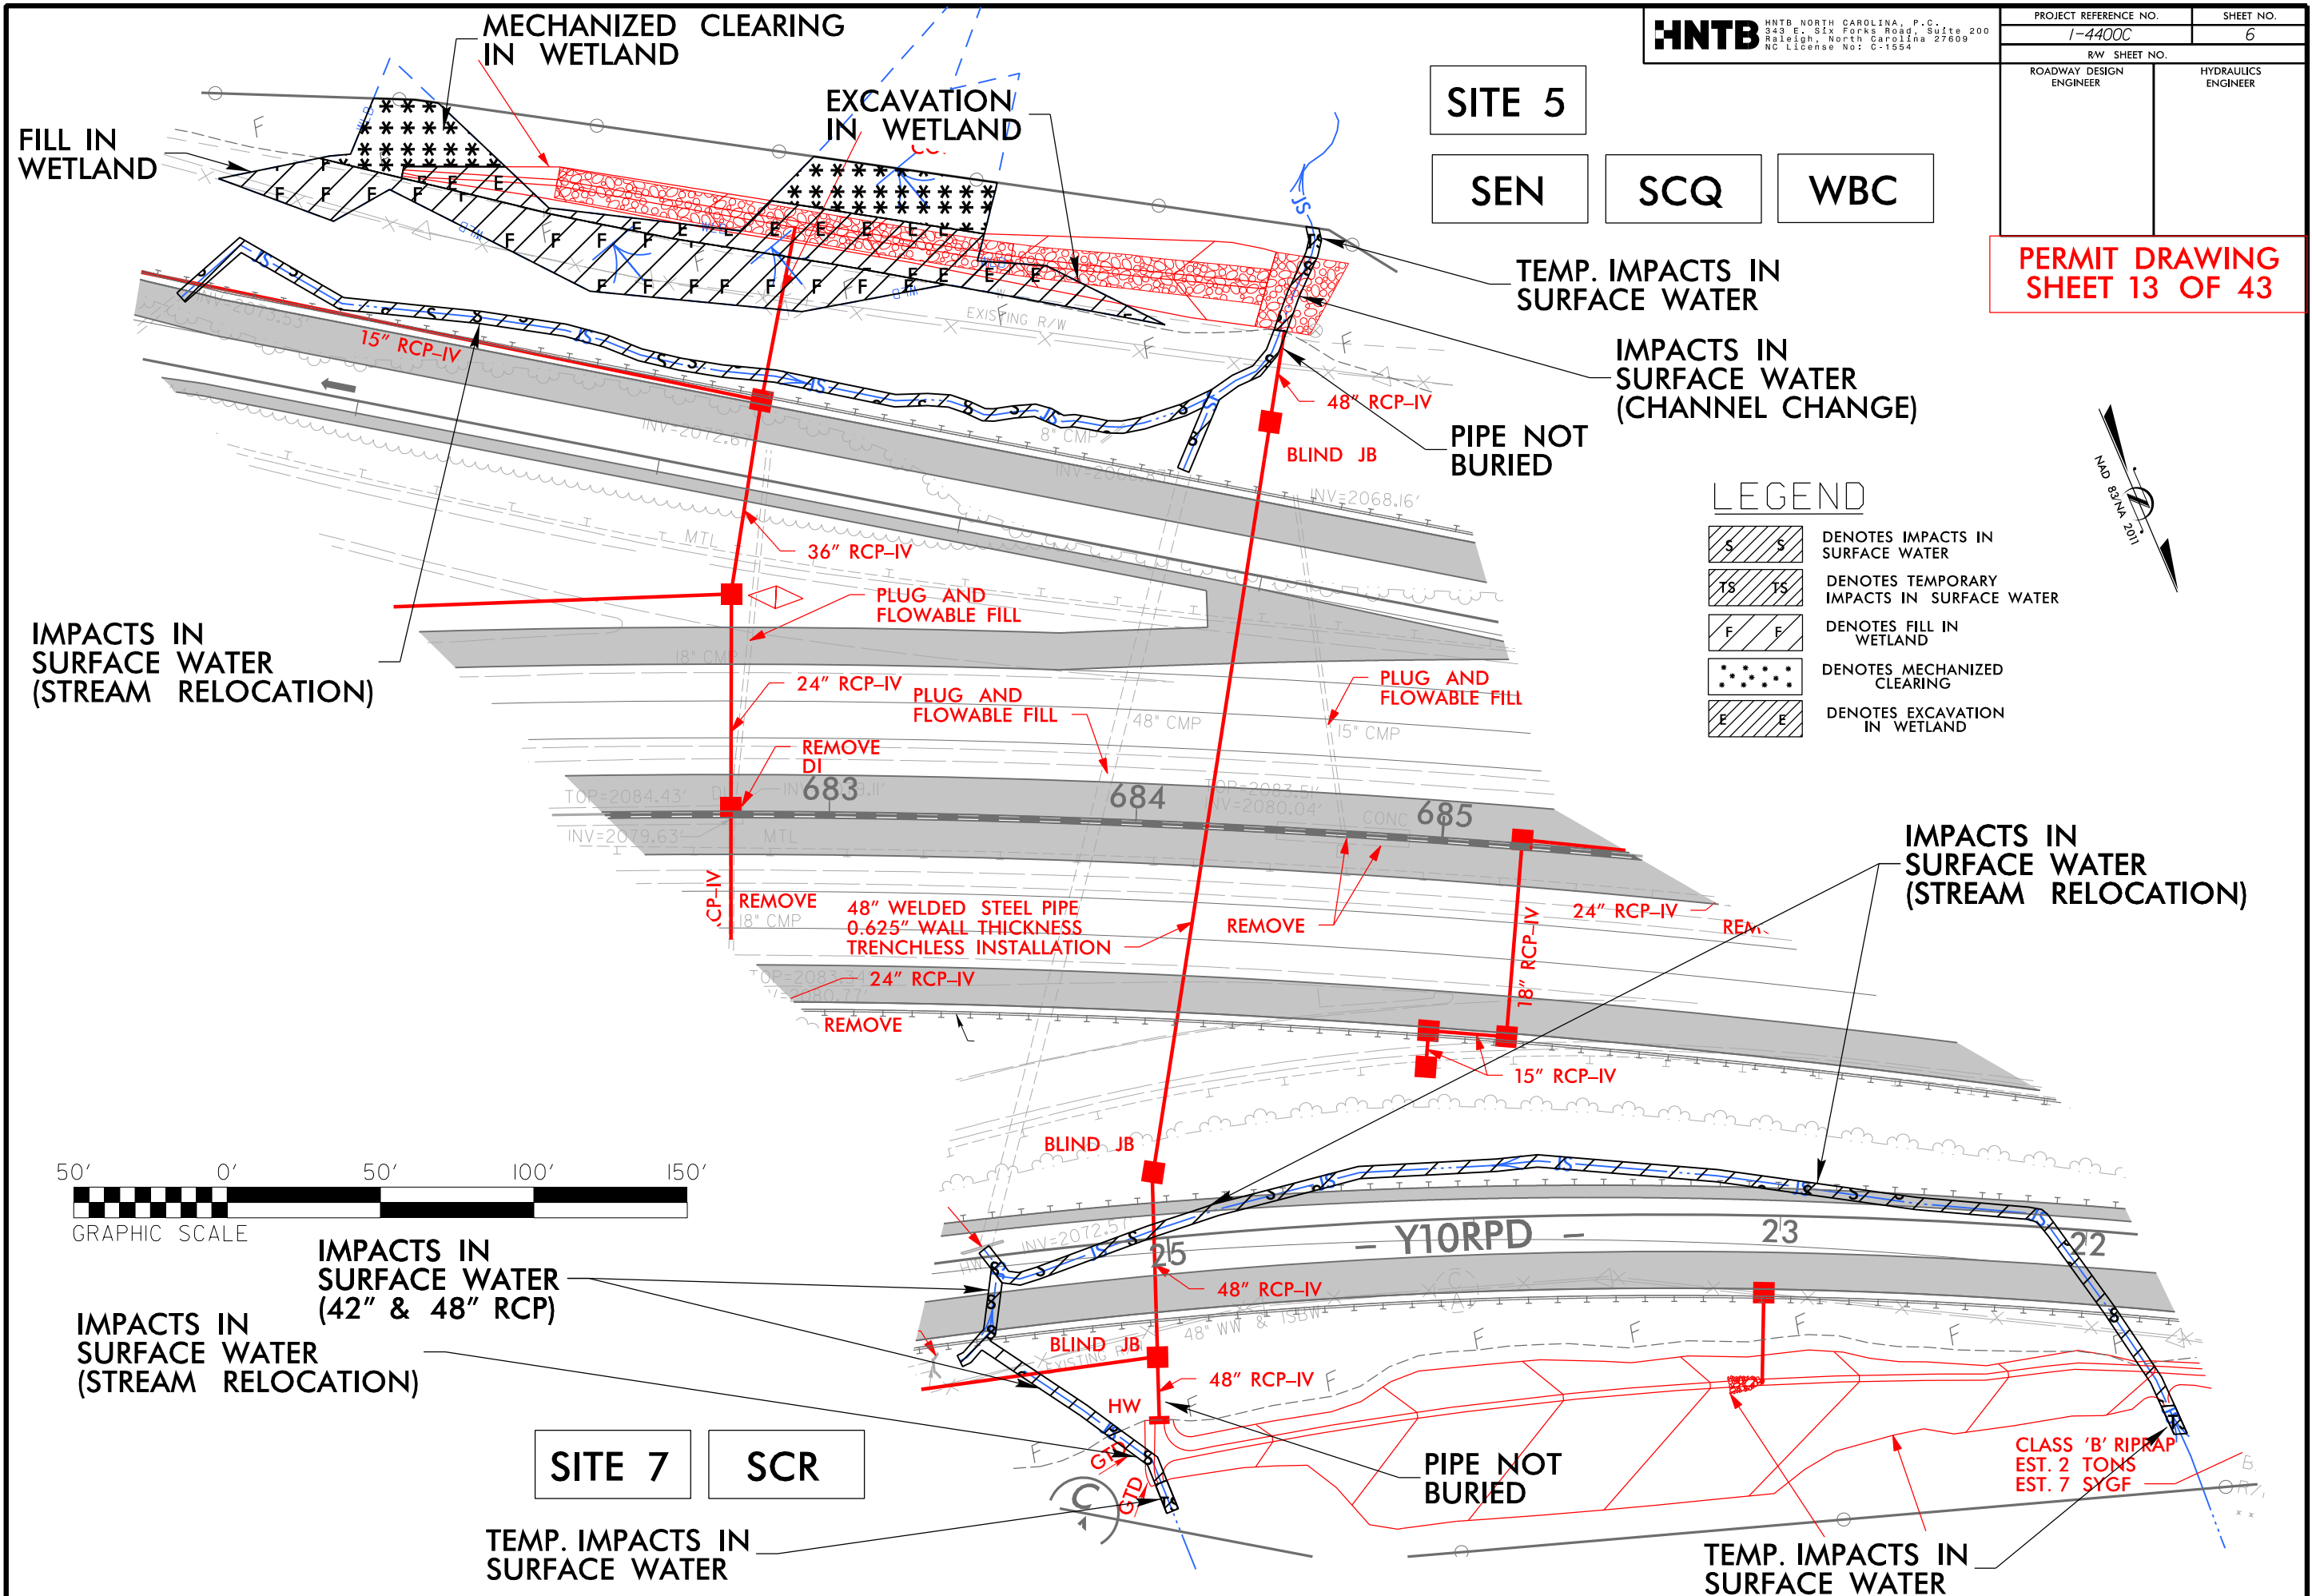

WBC

  	DENOTES IMPACTS IN SURFACE WATER
	DENOTES TEMPORARY IMPACTS IN SURFACE WATER
	DENOTES FILL IN WETLAND
	DENOTES MECHANIZED CLEARING
	DENOTES EXCAVATION IN WETLAND

[illegible]


6/23/16

3/6/2019
I:\15-4400C-HYD.PRM_PSH-XPL
HNTB

150 140 130 120 110 100 90 80 70 60 50 40 30 20 10 0 10 20 30 40 50 60 70 80 90 100 110 120

PROJ. REFERENCE NO.	SHEET NO.
I-4700	
PERMIT DRAWING SHEET 15 OF 43	

WETLAND CROSS SECTIONS

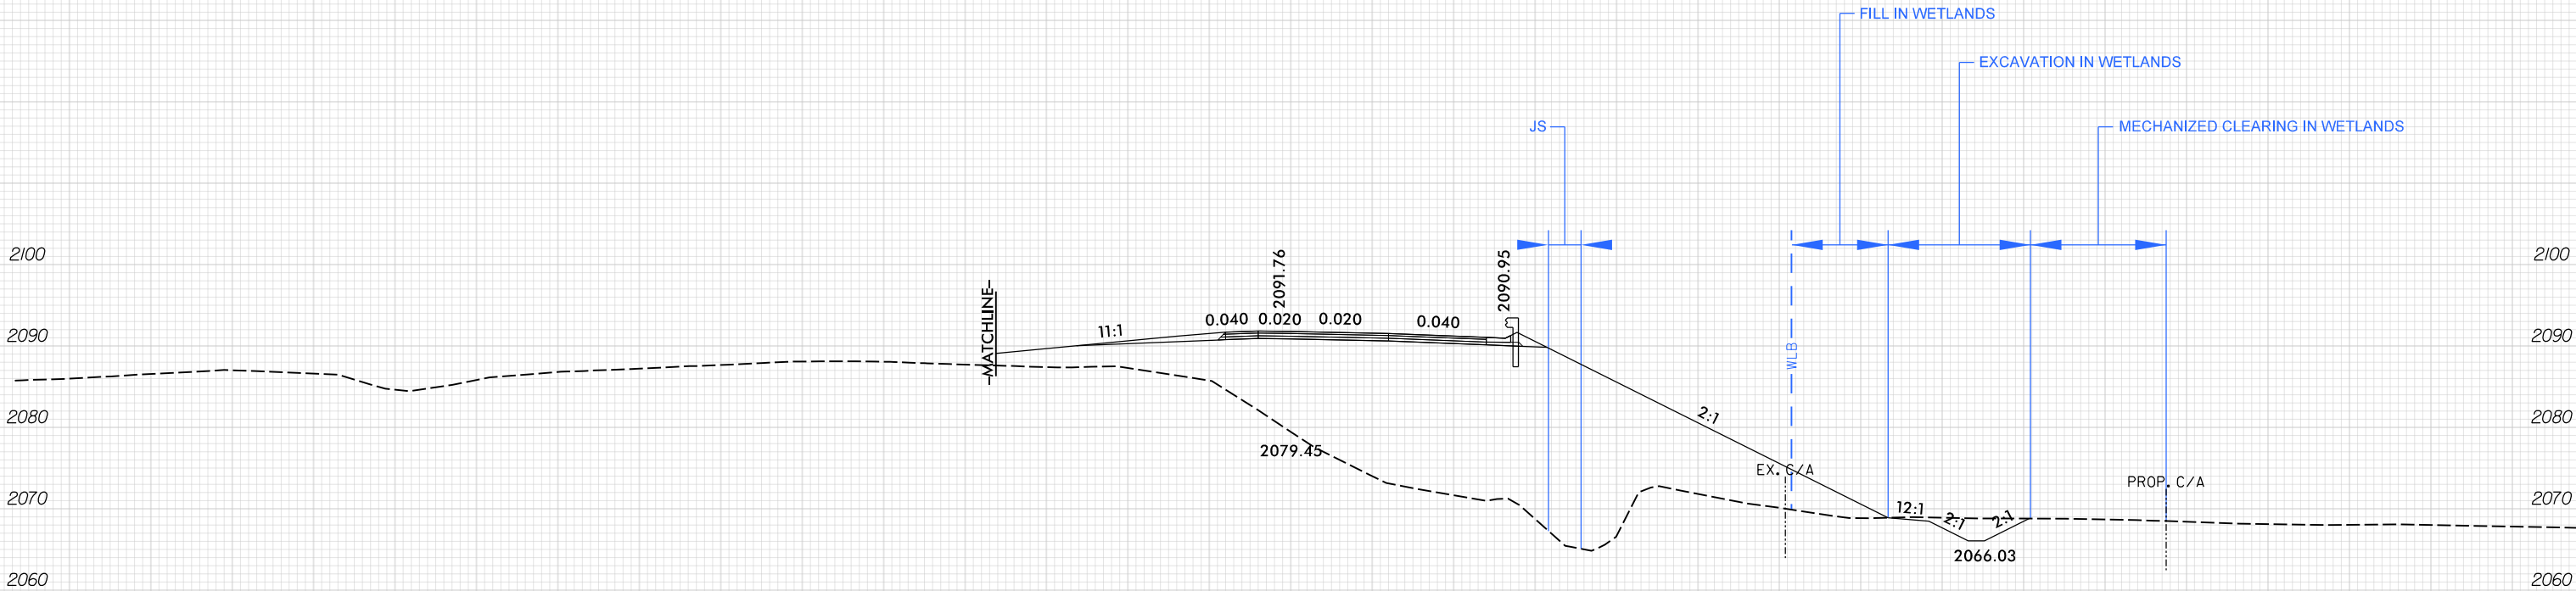

SITE 5
-Y10RPA- 17 + 50.00

SCALE
1"=20' HORIZONTAL
1"=20' VERTICAL

BUNCOMBE & HENDERSON COUNTY
PROJECT: I-4400C
I-26
I-26 BETWEEN US 25 (ASHEVILLE HIGHWAY)
TO SOUTH OF NC 280

150 140 130 120 110 100 90 80 70 60 50 40 30 20 10 0 10 20 30 40 50 60 70 80 90 100


\\I-4400C-HYD-PRM_PSH-07.dgn

HNTB HNTB NORTH CAROLINA, P.C. 343 E. Six Forks Road, Suite 200 Raleigh, North Carolina 27609 NC License No: C-1554	PROJECT REFERENCE NO.		SHEET NO.
	1-4400C		7
	RW SHEET NO.		
LEGEND S S DENOTES IMPACTS IN SURFACE WATER	ROADWAY DESIGN ENGINEER	HYDRAULICS ENGINEER	


WETLAND & STREAM IMPACTS

LEGEND

 DENOTES IMPACTS IN SURFACE WATER

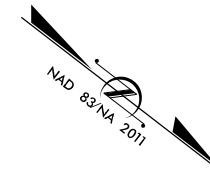

**PERMIT DRAWING
SHEET 16 OF 43**

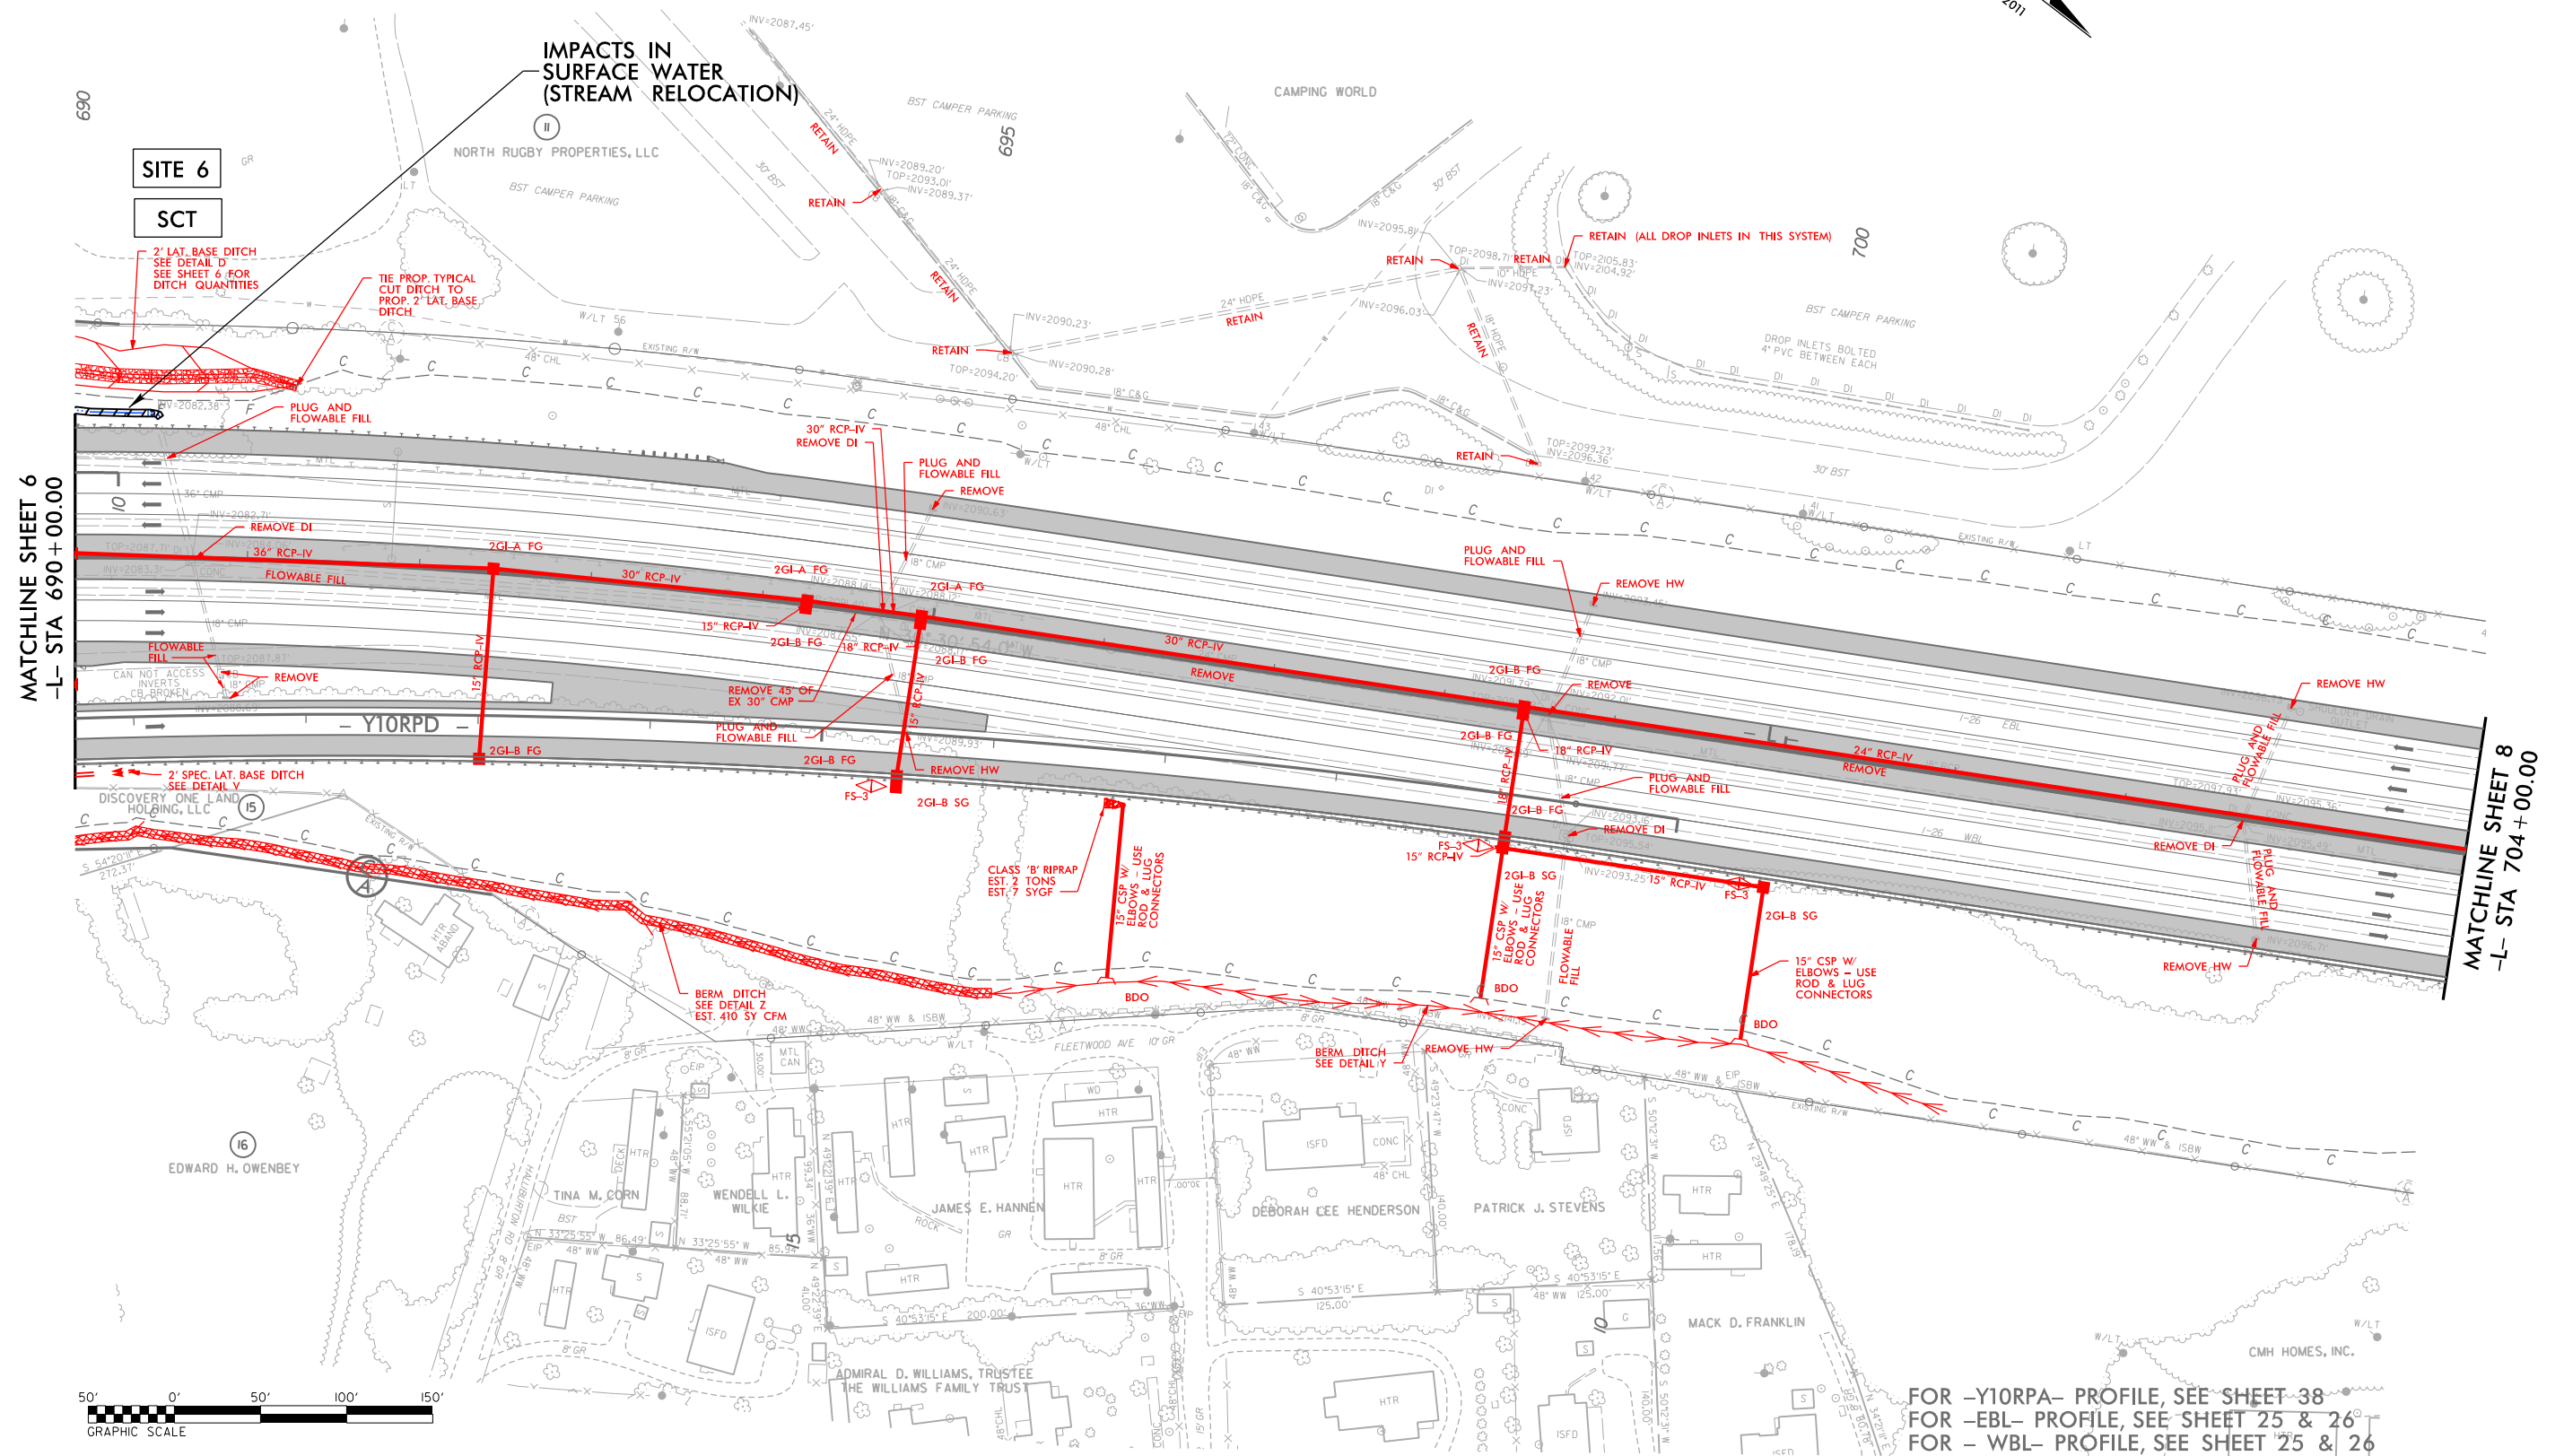

7/19/2017

3/14/2018
2400C_HYD_PRR_07.dgn
HNTB


WETLAND & STREAM IMPACTS

HNTB HNTB NORTH CAROLINA, P.C.
343 E. Six Forks Road, Suite 200
Raleigh, North Carolina 27609
NC License No: C01554

PROJECT REFERENCE NO.		SHEET NO.
1-4400C		7
RW SHEET NO.		
ROADWAY DESIGN ENGINEER		HYDRAULICS ENGINEER


PERMIT DRAWING
SHEET 17 OF 43

LEGEND
DENOTES IMPACTS IN
SURFACE WATER

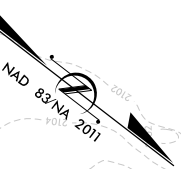

MATCHLINE SHEET 6
-L- STA 690+00.00

MATCHLINE SHEET 8
-L- STA 704+00.00

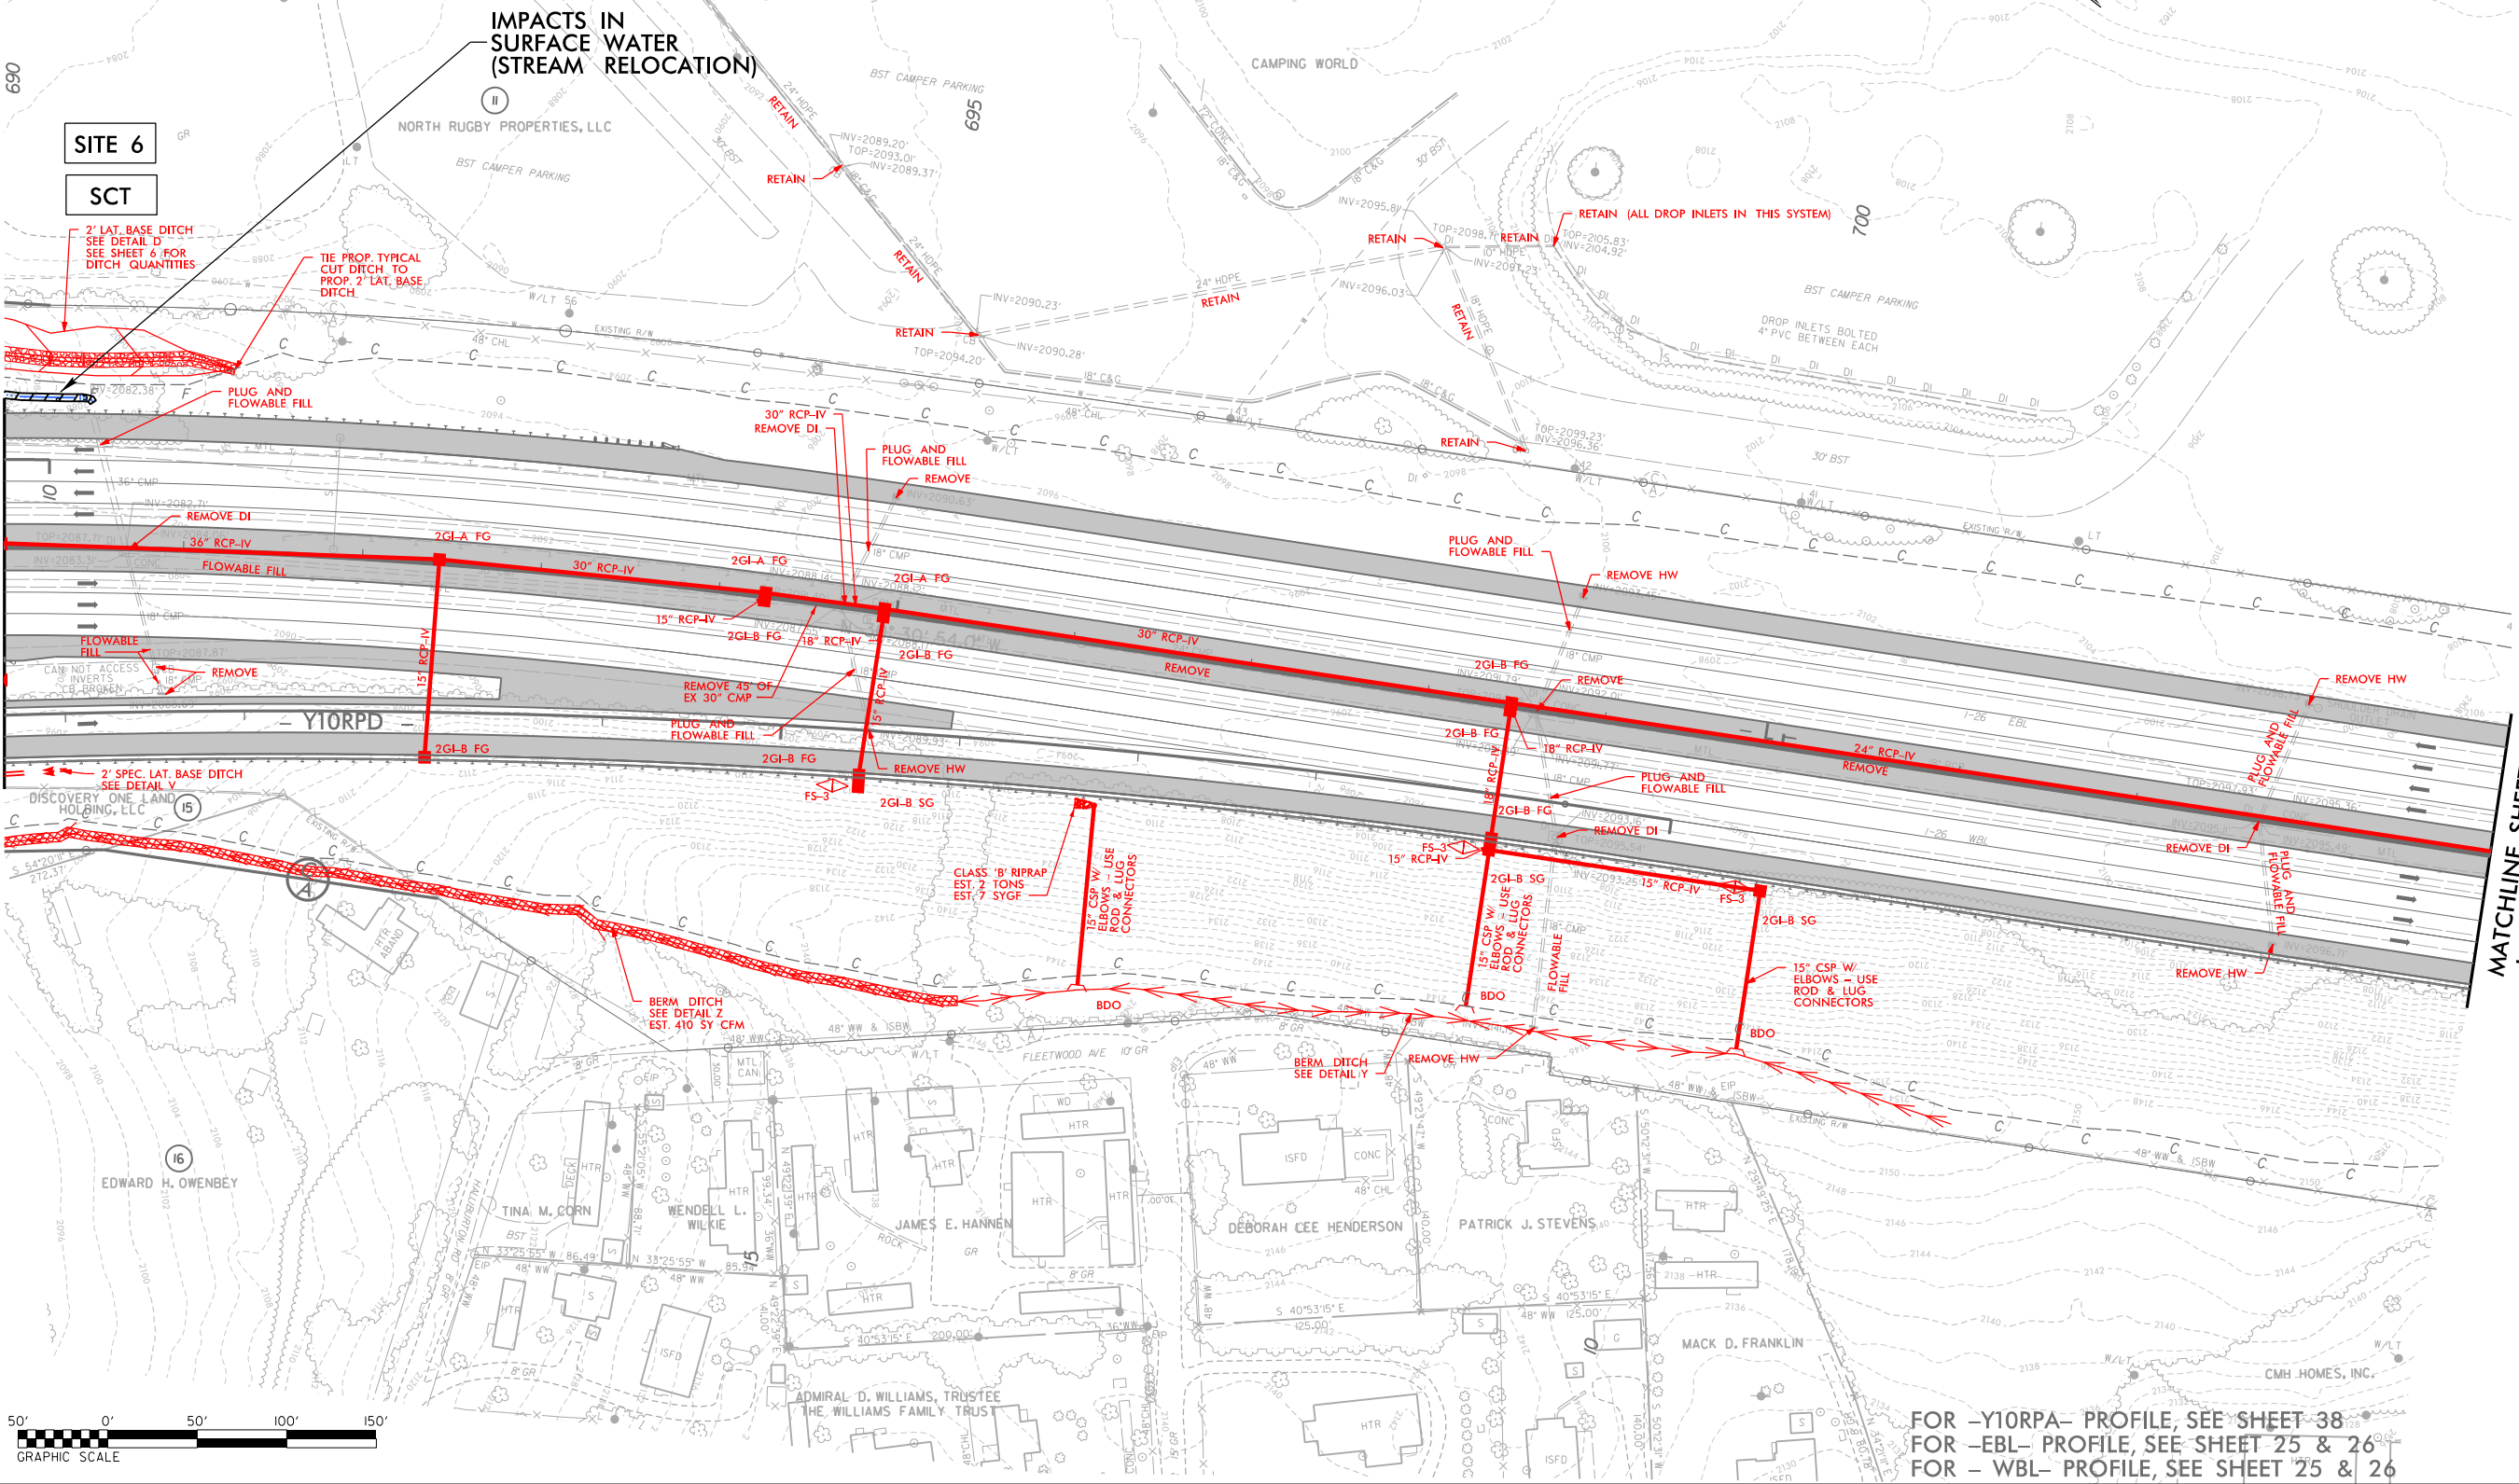

FOR -Y1ORPA- PROFILE, SEE SHEET 38
FOR -EBL- PROFILE, SEE SHEET 25 & 26
FOR -WBL- PROFILE, SEE SHEET 25 & 26

7/19/2017

WETLAND & STREAM IMPACTS

HNTB
HNTB NORTH CAROLINA, P.C.
3413 E. Six Forks Road, Suite 200
Raleigh, North Carolina 27609
NC License No: C-1554


PROJECT REFERENCE NO.		SHEET NO.
1-4400C		8
RW SHEET NO.		HYDRAULICS ENGINEER
ROADWAY DESIGN ENGINEER		

**PERMIT DRAWING
SHEET 18 OF 43**

★ PROPOSED TRAFFIC SIGNAL

LEGEND

- DENOTES FILL IN WETLAND
- DENOTES MECHANIZED CLEARING

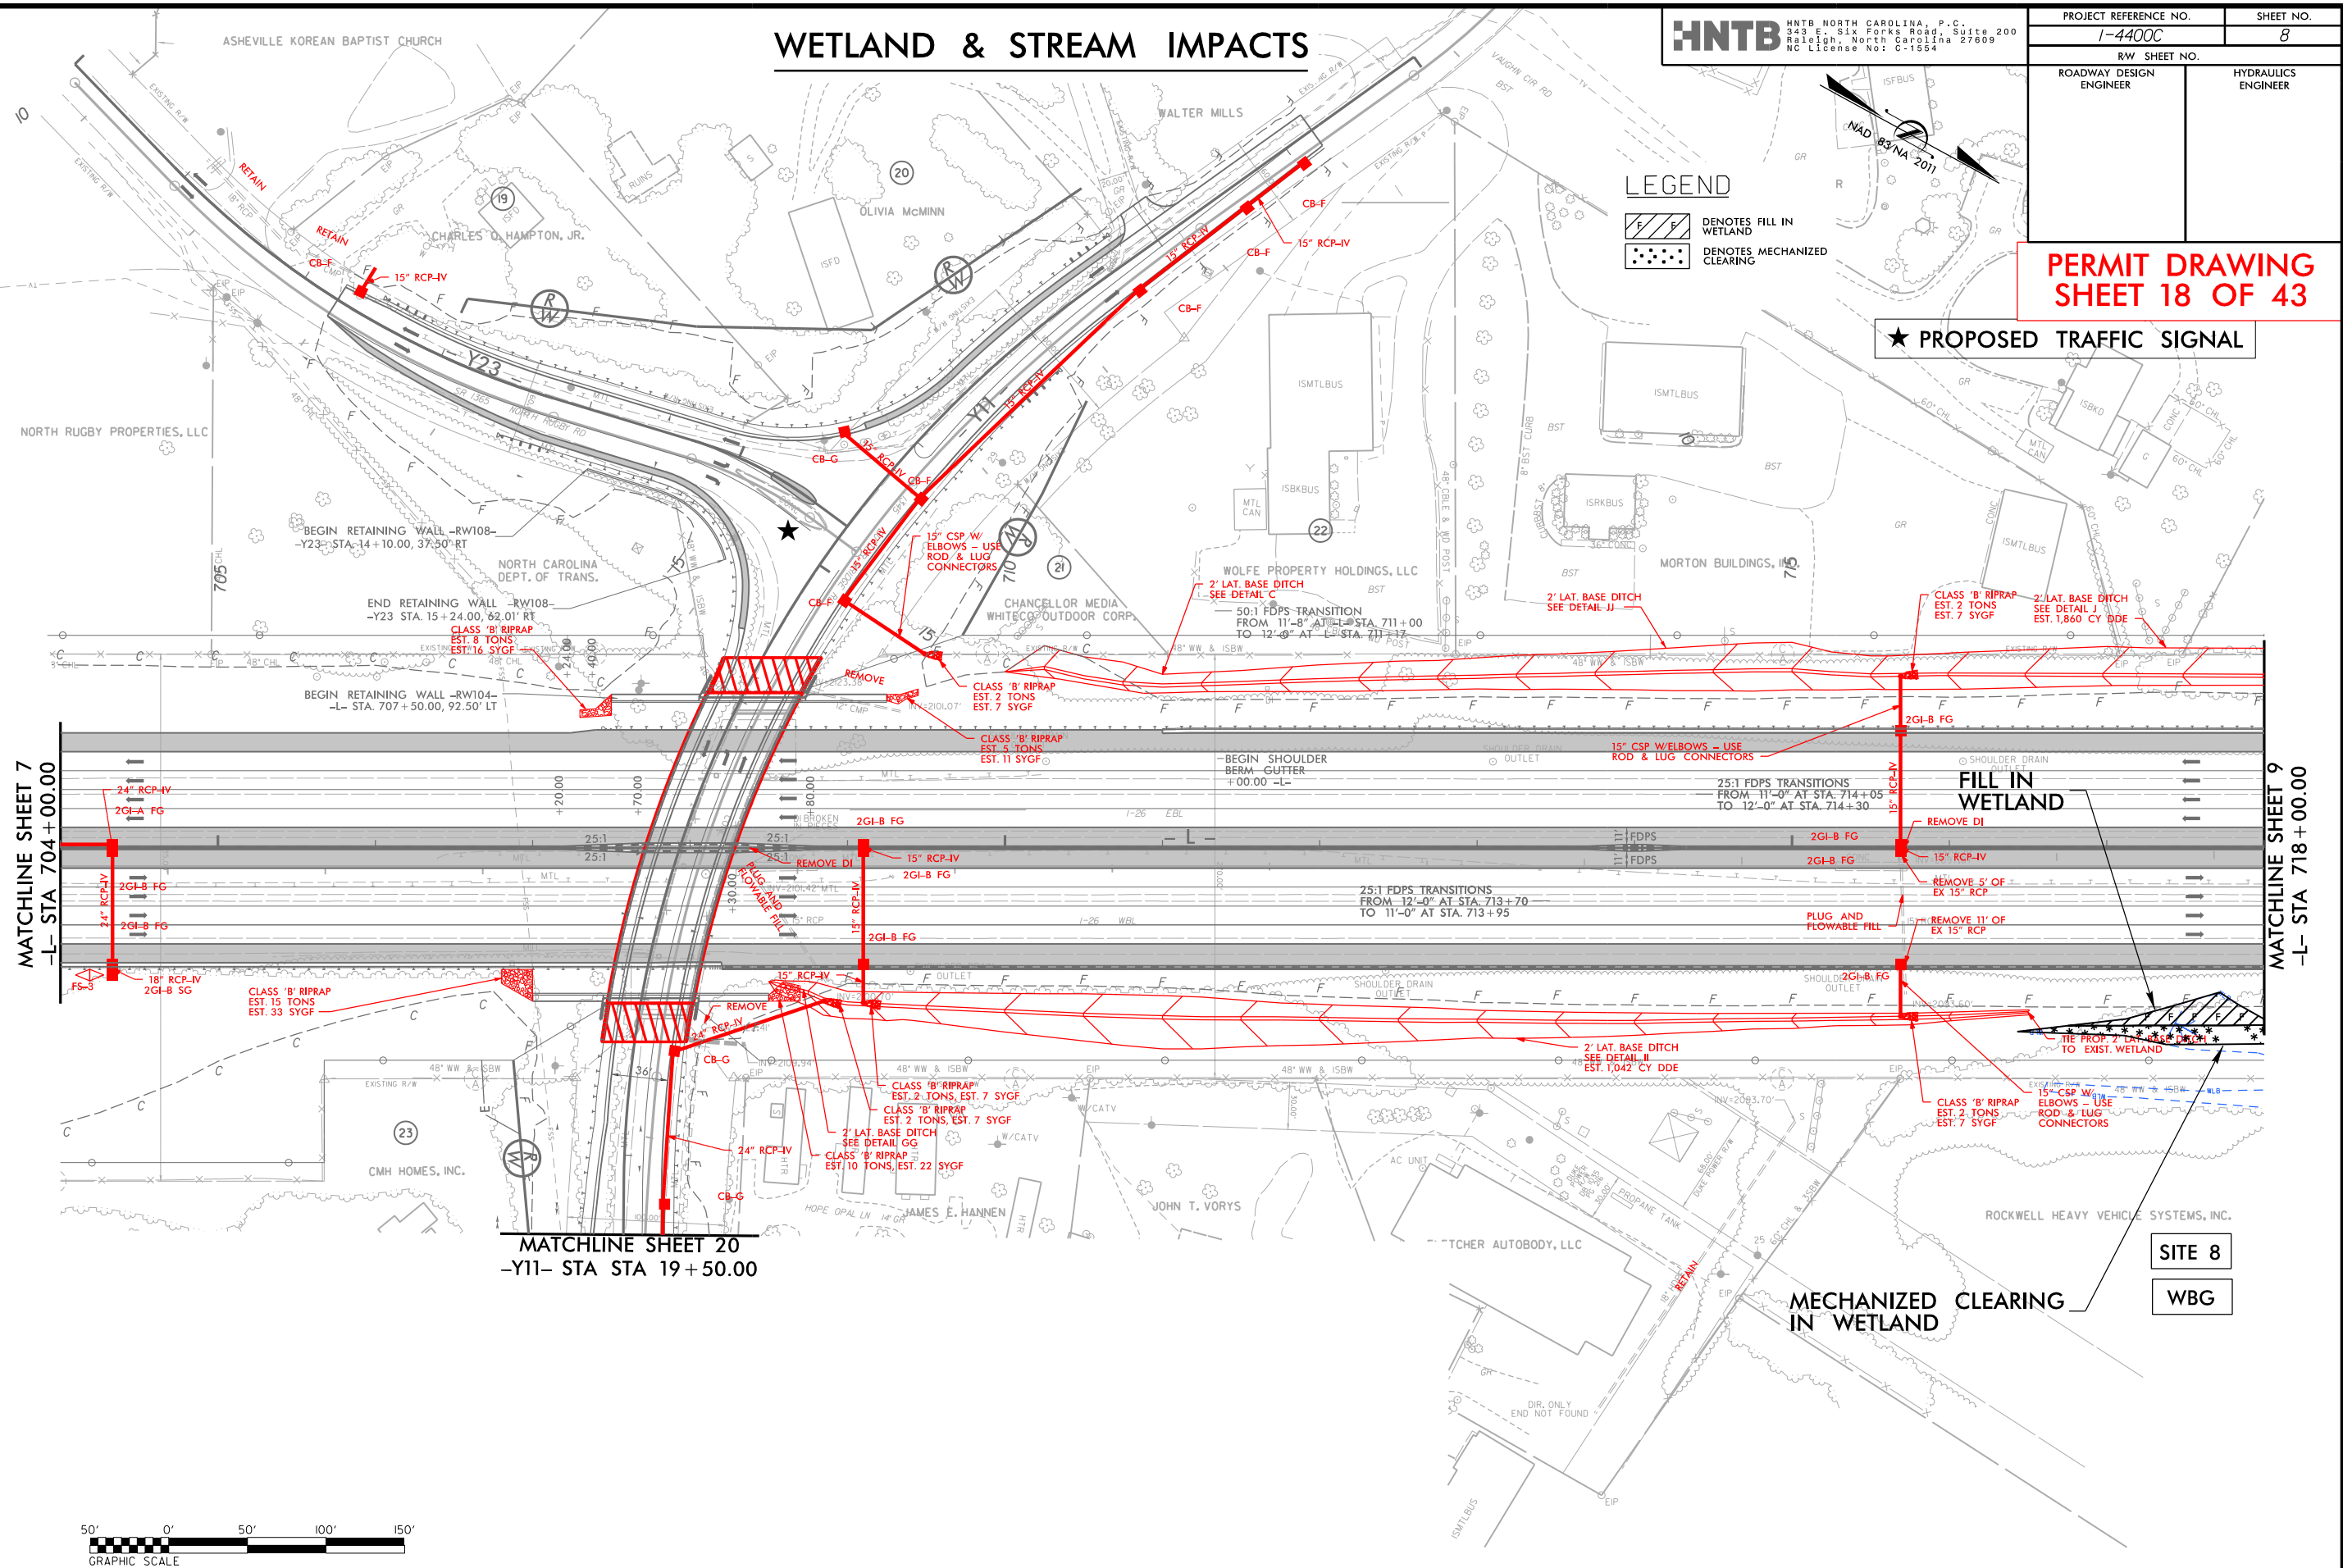

MATCHLINE SHEET 7
-L- STA 704+00.00

MATCHLINE SHEET 9
-L- STA 718+00.00

MATCHLINE SHEET 20
-Y11- STA STA 19+50.00

SITE 8

WBG



3/4/2018 1-4400C-HYD_PRR_PSH_08.dgn
HNTB

7/19/2017

WETLAND & STREAM IMPACTS

HNTB

HNTB NORTH CAROLINA, P.C.
3413 E. Six Forks Road, Suite 200
Raleigh, North Carolina 27609
NC License No: C-1554



PROJECT REFERENCE NO.		SHEET NO.
I-4400C		8
RW SHEET NO.		HYDRAULICS ENGINEER
ROADWAY DESIGN ENGINEER		

PERMIT DRAWING
SHEET 19 OF 43

★ PROPOSED TRAFFIC SIGNAL

LEGEND

- DENOTES FILL IN WETLAND
- DENOTES MECHANIZED CLEARING

 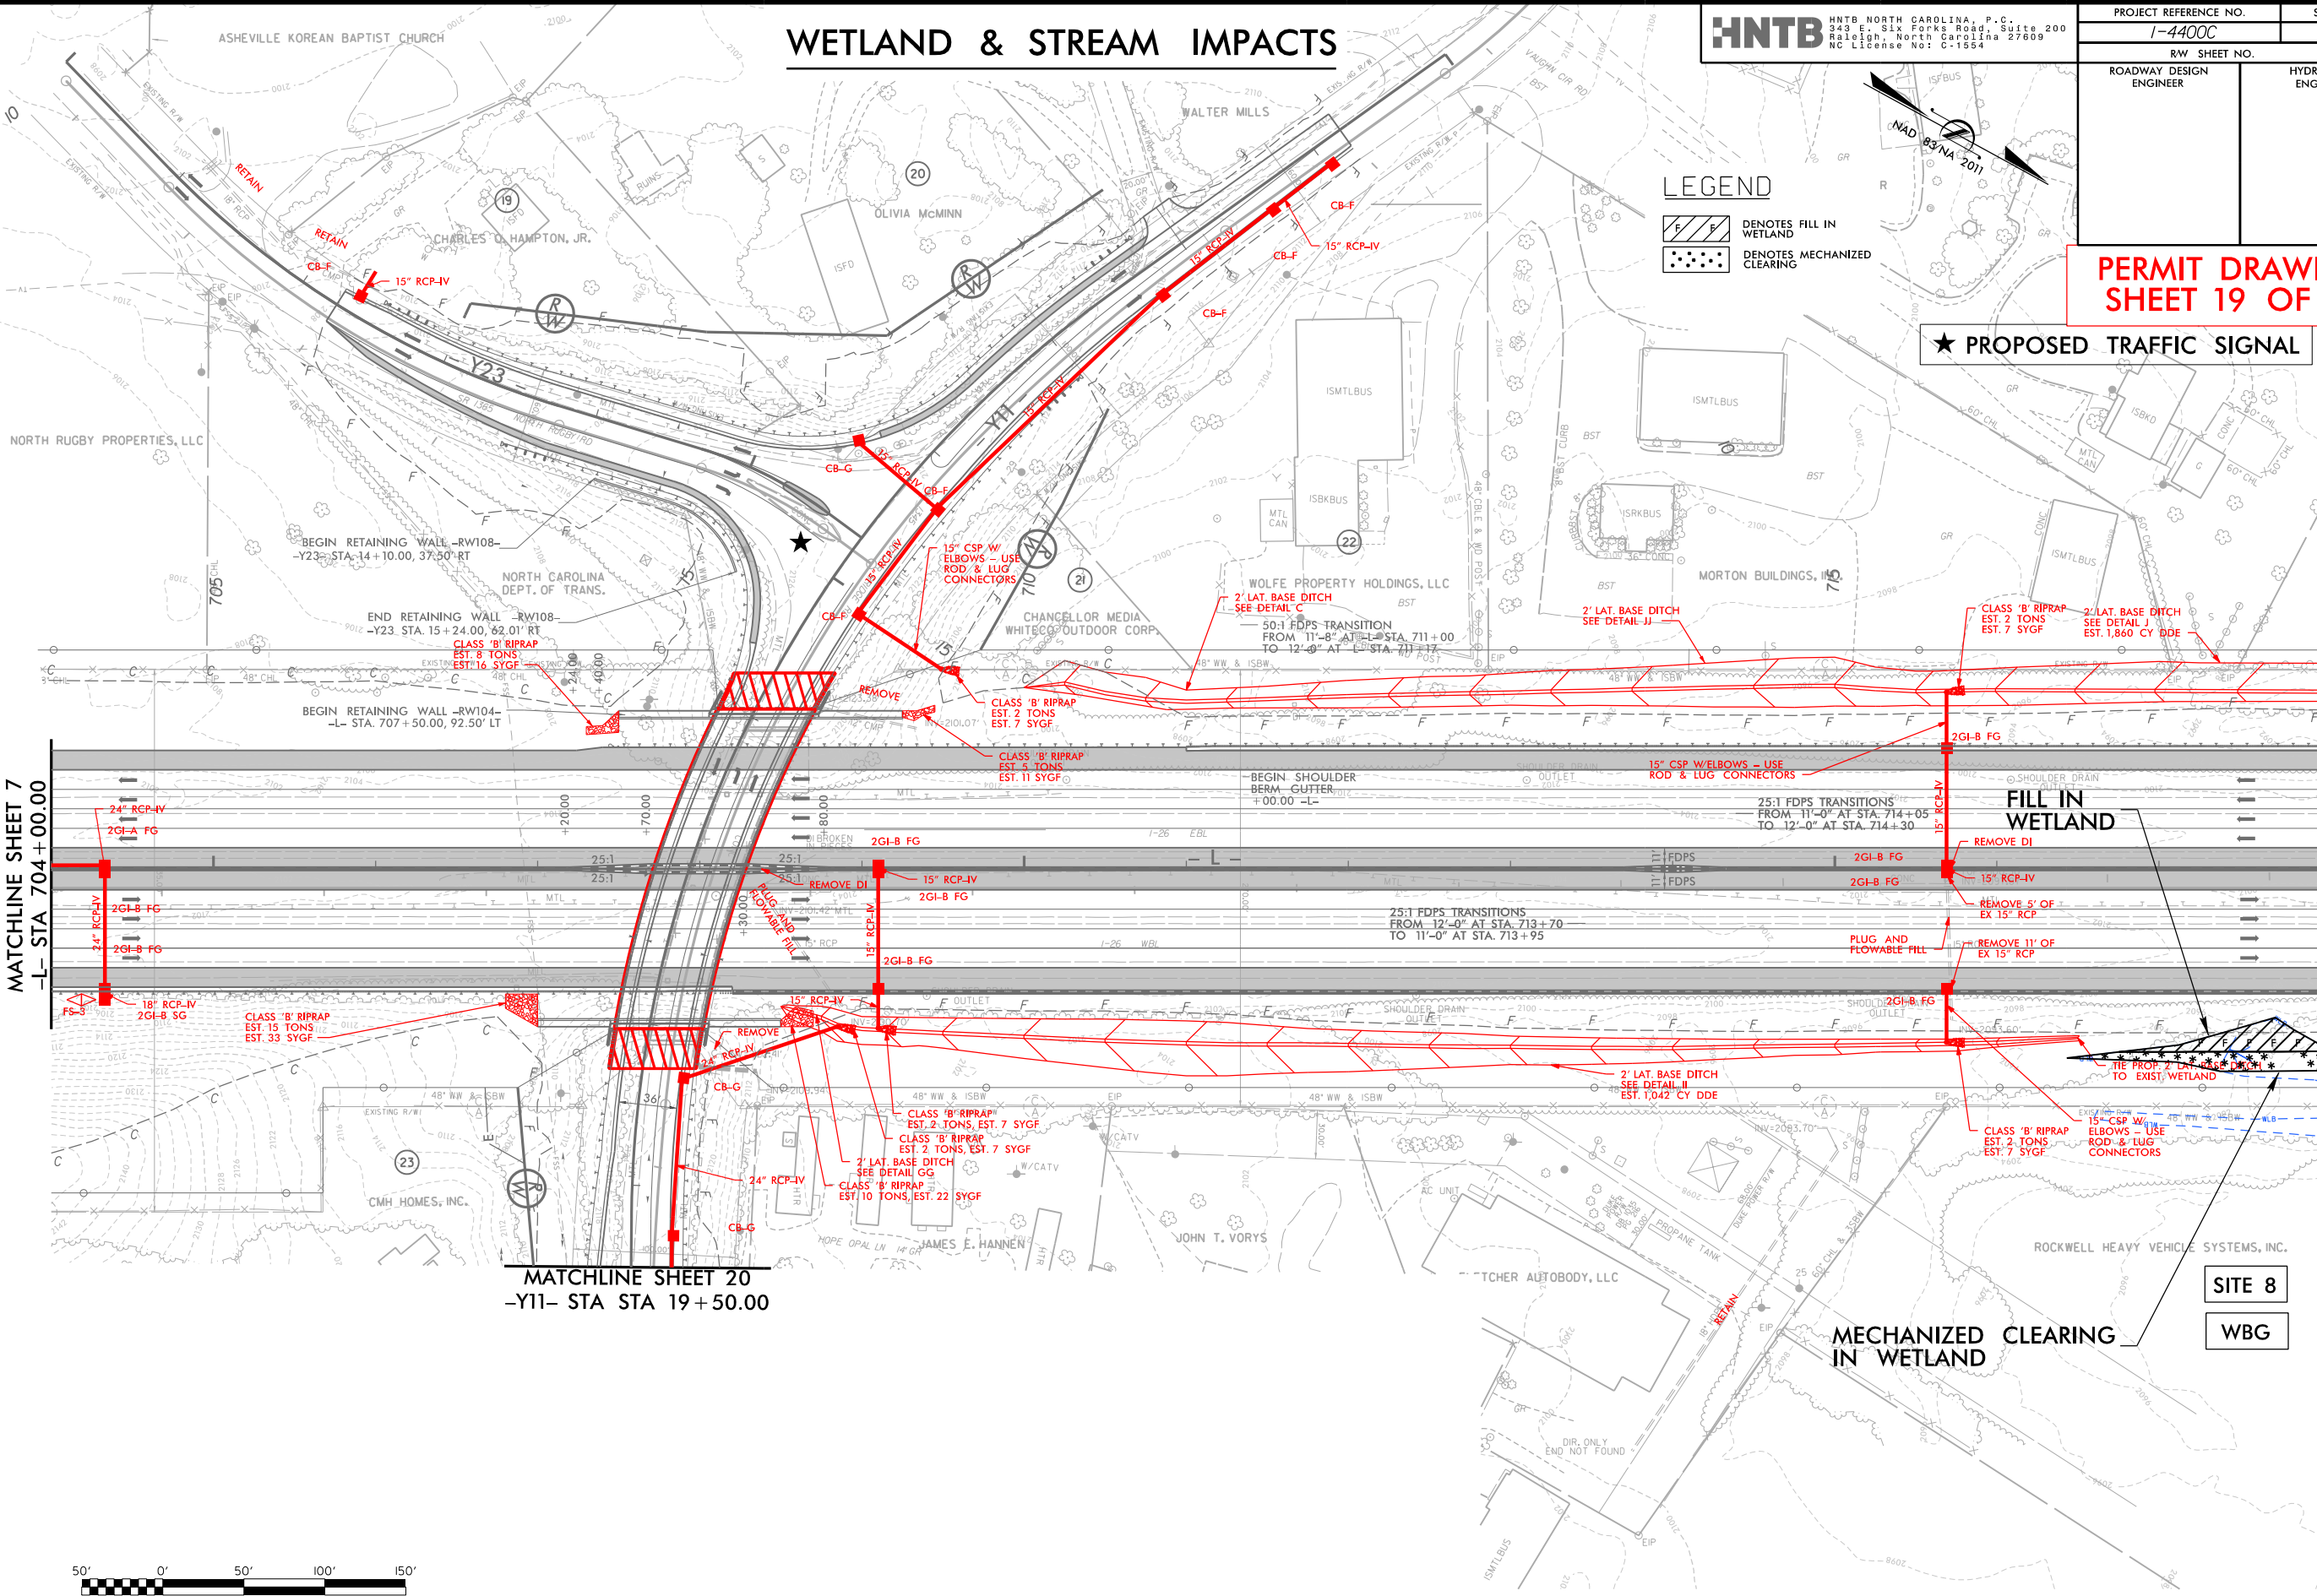

7/19/2017

WETLAND & STREAM IMPACTS

HNTB

HNTB NORTH CAROLINA, P.C.
341 E. Six Forks Road, Suite 200
Raleigh, North Carolina 27609
NC License No: C-1554

PROJECT REFERENCE NO. SHEET NO.

1-4400C 9

RW SHEET NO.

ROADWAY DESIGN
ENGINEER

HYDRAULICS
ENGINEER

PERMIT DRAWING
SHEET 20 OF 43


LEGEND

- DENOTES IMPACTS IN SURFACE WATER
- DENOTES TEMPORARY IMPACTS IN SURFACE WATER
- DENOTES FILL IN WETLAND
- DENOTES MECHANIZED CLEARING



MATCHLINE SHEET 8
-L- STA 718 + 00.00

MATCHLINE SHEET 10
-L- STA 732 + 00.00

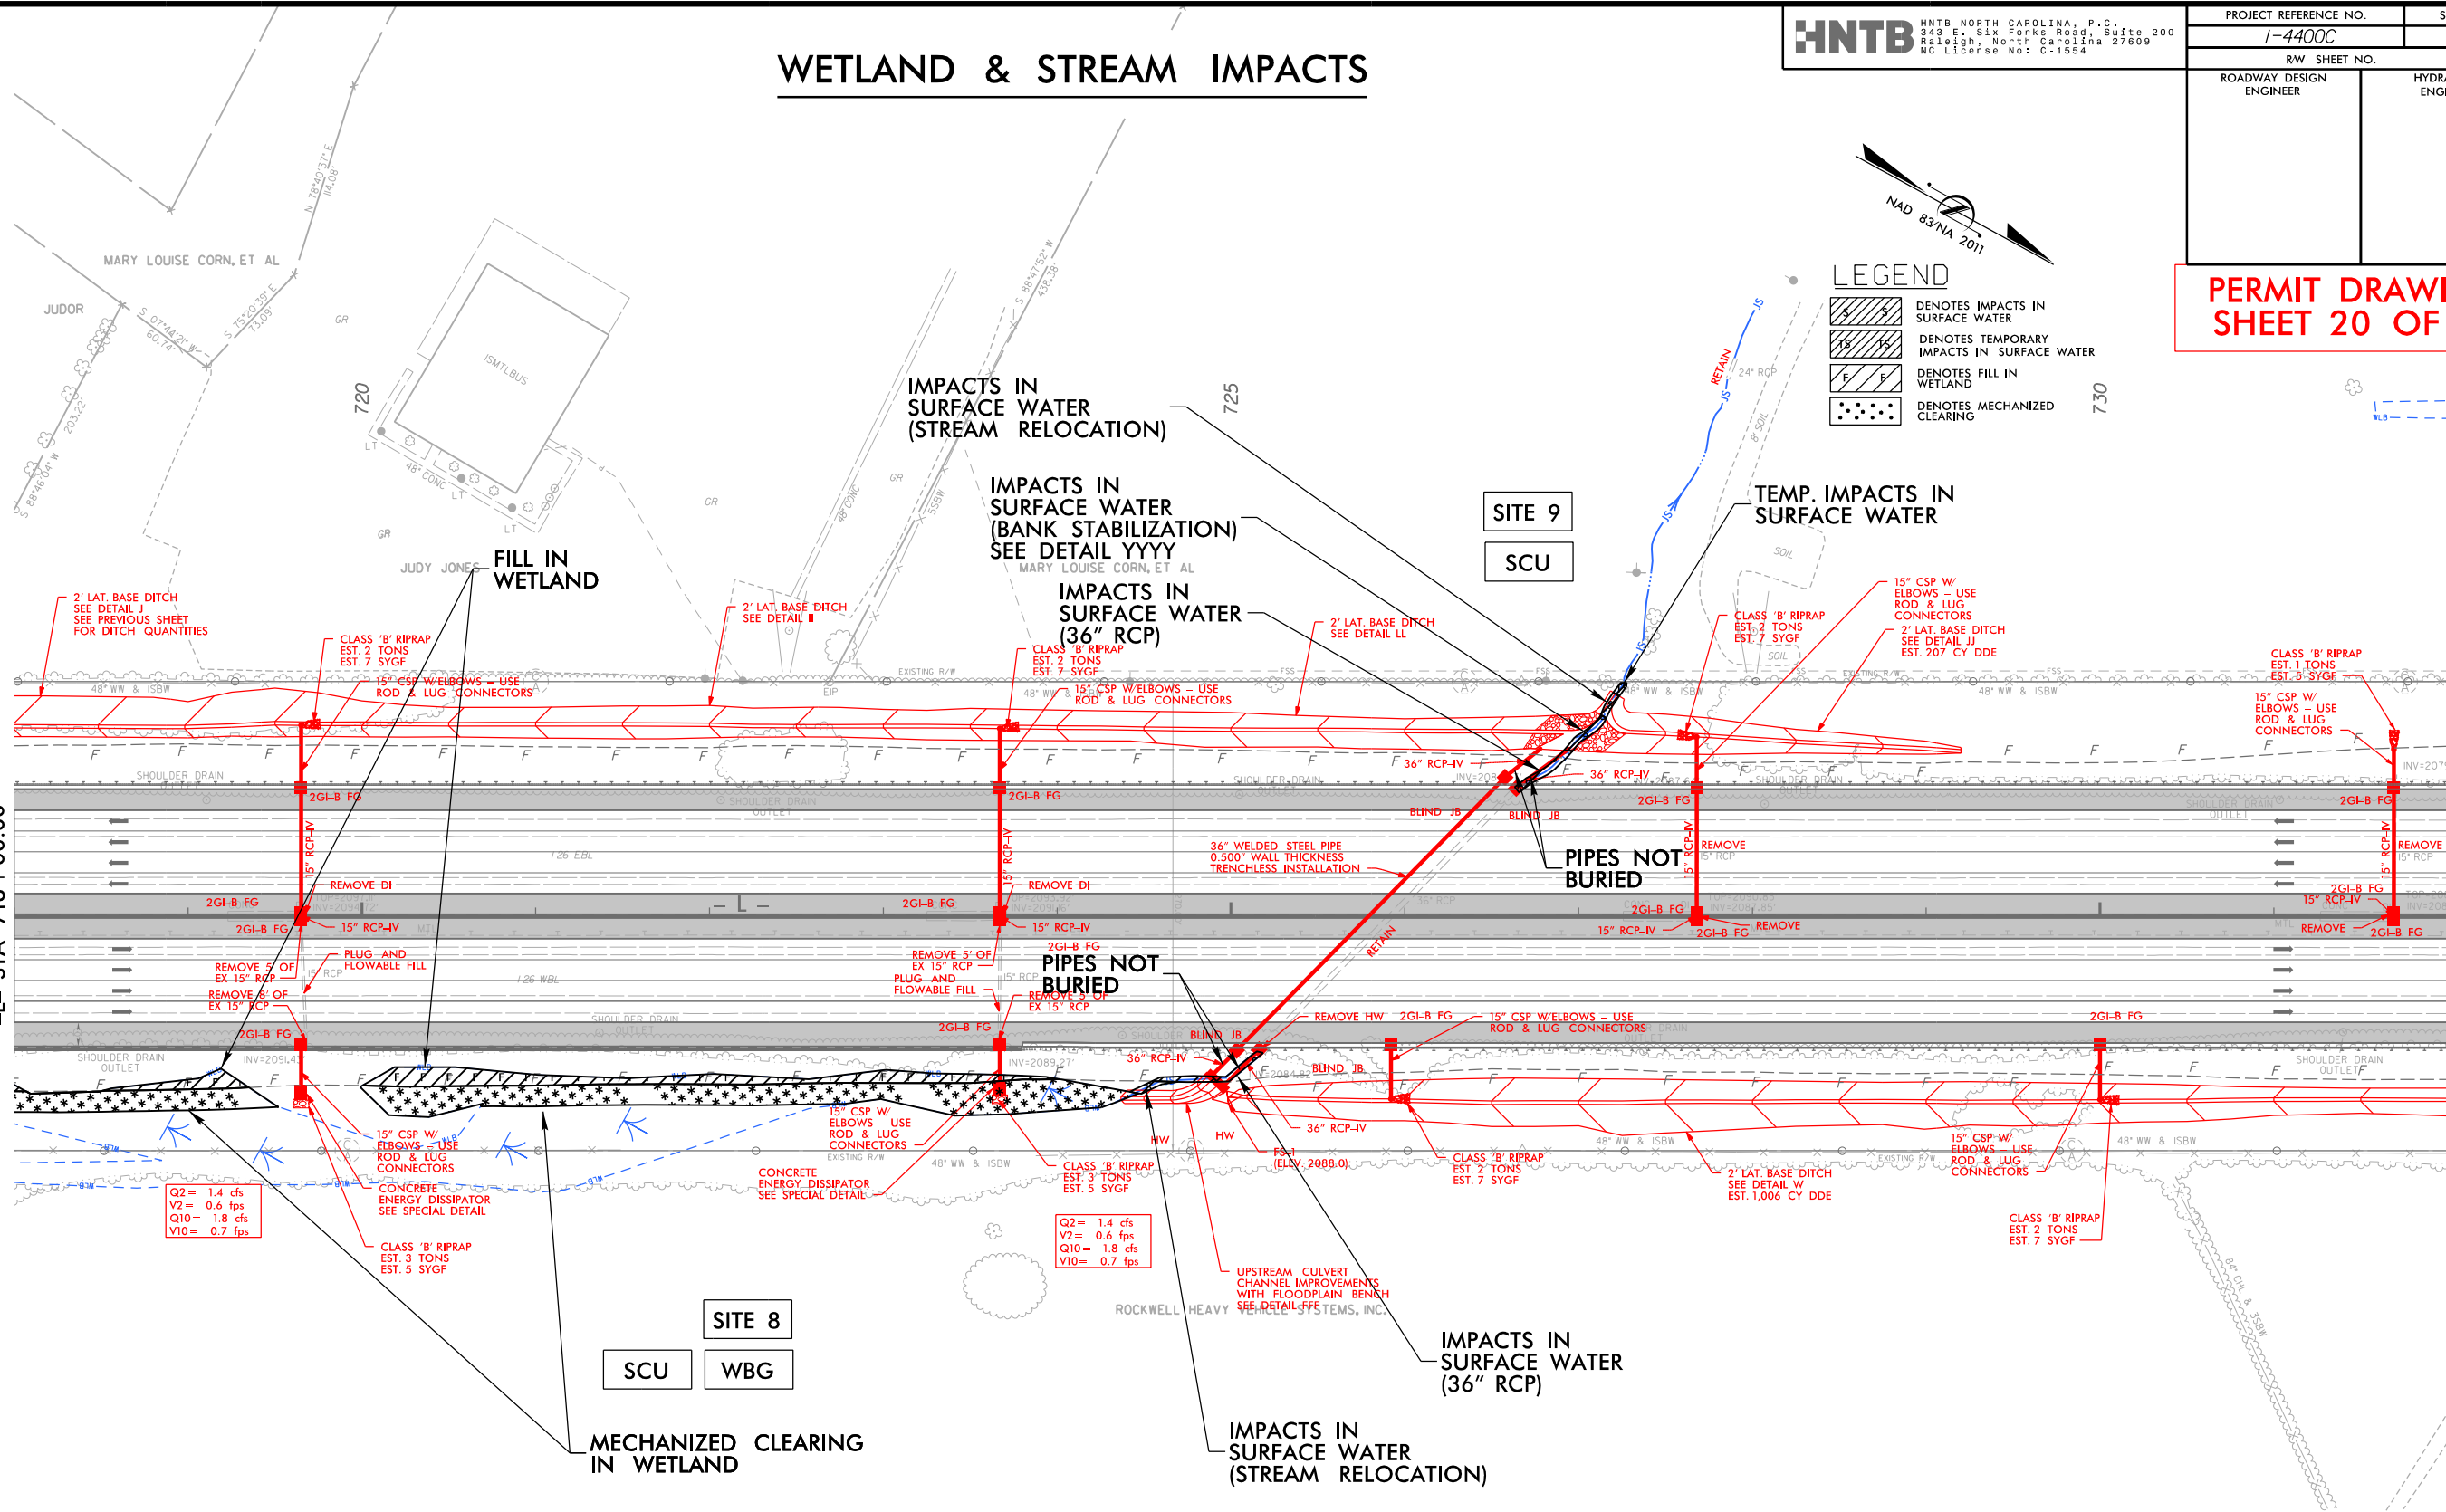


Q2 = 1.4 cfs
V2 = 0.6 fps
Q10 = 1.8 cfs
V10 = 0.7 fps

Q2 = 1.4 cfs
V2 = 0.6 fps
Q10 = 1.8 cfs
V10 = 0.7 fps

SITE 8
SCU WBG

SITE 9
SCU

 

FOR -L- PROFILE, SEE SHEET 27 & 28

7/19/2017

WETLAND & STREAM IMPACTS

HNTB

HNTB NORTH CAROLINA, P.C.
341 E. Six Forks Road, Suite 200
Raleigh, North Carolina 27609
NC License No: C-1554

PROJECT REFERENCE NO.		SHEET NO.
1-4400C		9
RW SHEET NO.		
ROADWAY DESIGN ENGINEER		HYDRAULICS ENGINEER

PERMIT DRAWING
SHEET 21 OF 43



LEGEND

- DENOTES IMPACTS IN SURFACE WATER
- DENOTES TEMPORARY IMPACTS IN SURFACE WATER
- DENOTES FILL IN WETLAND
- DENOTES MECHANIZED CLEARING



MATCHLINE SHEET 8
-L- STA 718 + 00.00

MATCHLINE SHEET 10
-L- STA 732 + 00.00

 
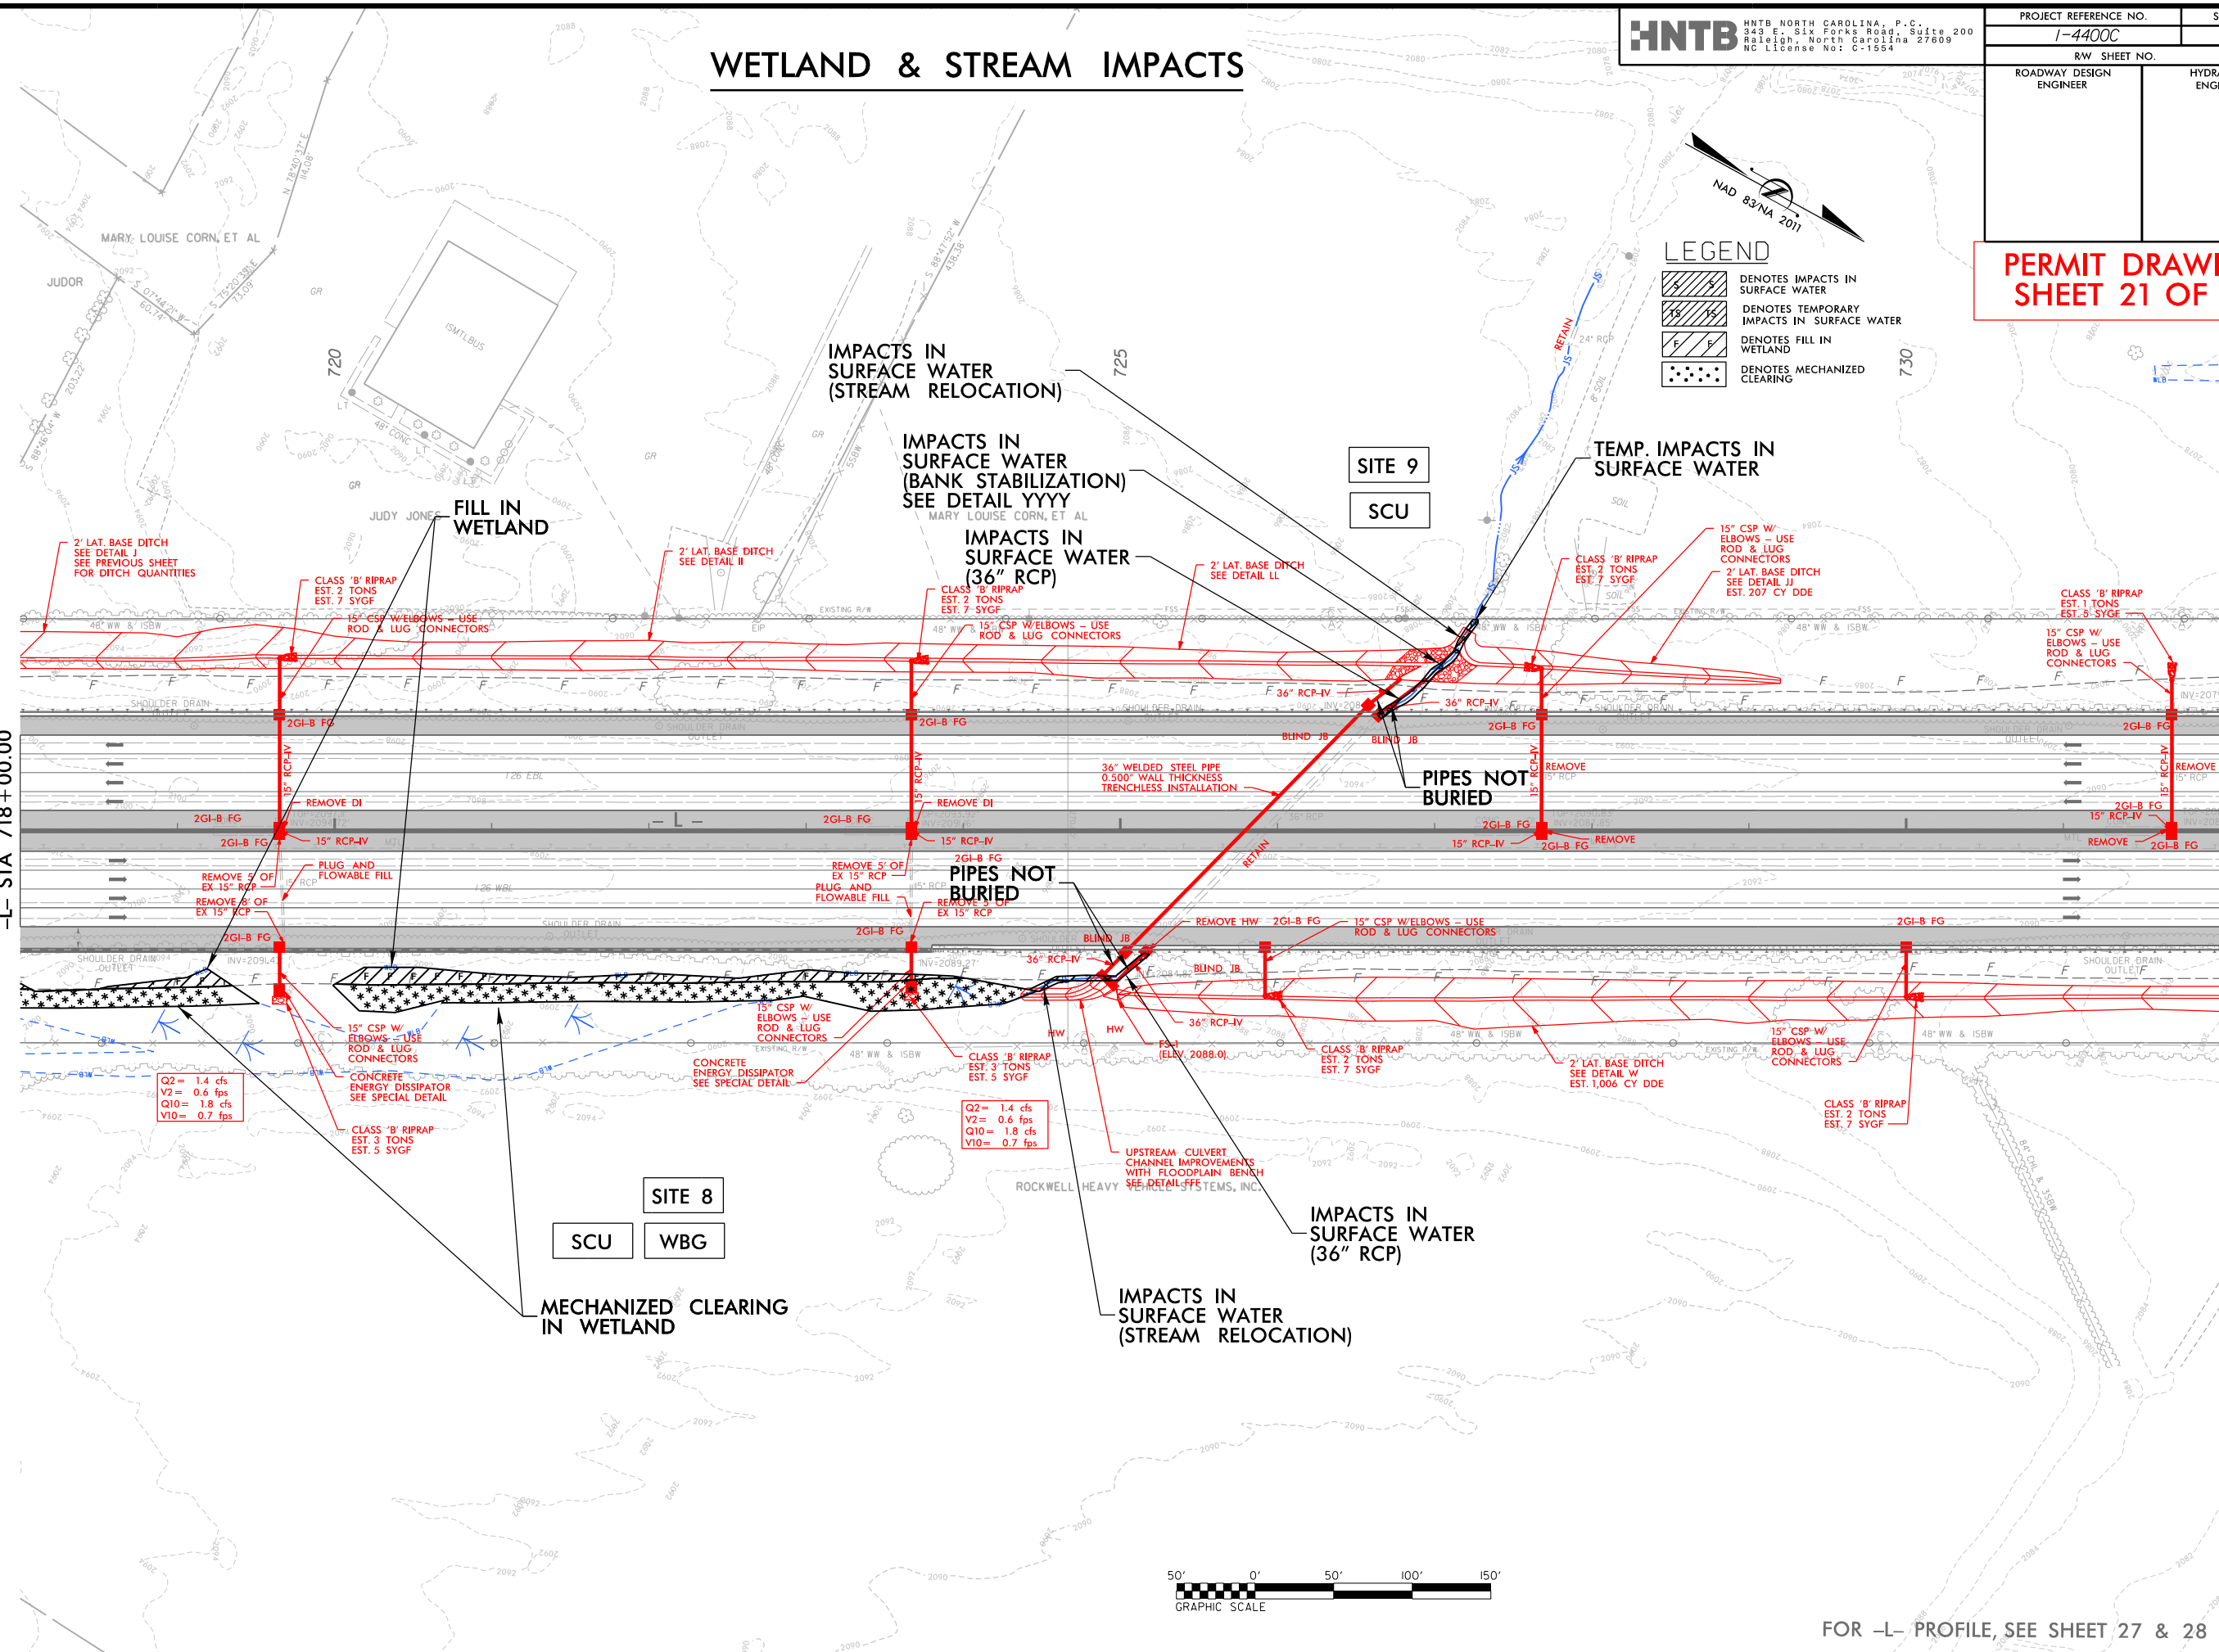


FOR -L- PROFILE, SEE SHEET 27 & 28

3/6/2019
1-4400C_HYO_PFM_PSH_09.dgn
HNTB

WETLAND & STREAM IMPACTS

LEGEND

  - | | |
|---|--|
|  | DENOTES IMPACTS IN SURFACE WATER |
|  | DENOTES TEMPORARY IMPACTS IN SURFACE WATER |
|  | DENOTES FILL IN WETLAND |
|  | DENOTES MECHANIZED CLEARING |

SITE 9

SCU

PERMIT DRAWING
SHEET 22 OF 43

IMPACTS IN SURFACE WATER (STREAM RELOCATION)

IMPACTS IN
SURFACE WATER
(BANK STABILIZATION)
SEE DETAIL YYYY

IMPACTS IN SURFACE WATER (36" RCP)

TEMP. IMPACTS IN SURFACE WATER

— 2' LAT. BASE DITCH
SEE DETAIL LL

- 15" CSP W/ELBOWS - USE
ROD & LUG CONNECTORS

36" RCP-IV

36" RC

BLIND JB

BLIND JB

PIPES NOT BURIED

36" WELDED STEEL PIPE
0.500" WALL THICKNESS
TRENCHLESS INSTALLATION

RETAIN

FILL IN WETLAND

REMOVE 5' OF
EX 15" RCP —
PLUG AND
FLOWABLE FILL —

~~REMOVE 5' OF EX 15" RCP~~

~~— REMOVE HW 2GI-B FC~~

— 15" CSP W/F

IMPACTS IN SURFACE WATER (36" RCP)

PIPPES NOT BURIED


IMPACTS IN SURFACE WATER (STREAM RELOCATION)

MECHANIZED CLEARING IN WETLAND

SITE 8




WBG

SCU

 

WETLAND & STREAM IMPACTS

LEGEND

   - | | |
|---|---|
|  | DENOTES IMPACTS IN
SURFACE WATER |
|  | DENOTES TEMPORARY
IMPACTS IN SURFACE WATER |
|  | DENOTES FILL IN
WETLAND |
|  | DENOTES MECHANIZED
CLEARING |

SITE 9

SCU

PERMIT DRAWING
SHEET 23 OF 43

IMPACTS IN SURFACE WATER (STREAM RELOCATION)

IMPACTS IN
SURFACE WATER
(BANK STABILIZATION)
SEE DETAIL YYYY

IMPACTS IN SURFACE WATER (36" RCP)

TEMP. IMPACTS IN SURFACE WATER

— 2' LAT. BASE DITCH
SEE DETAIL LL

- 15" CSP W/ELBOWS - USE
ROD & LUG CONNECTORS

36" RCP-IV

BLIND JB

BLIND IR

PIPES NOT BURIED

36" WELDED STEEL PIPE
0.500" WALL THICKNESS
TRENCHLESS INSTALLATION

REMOVE DI

724

— 15" RCP IV

REMOVE 5' OF

EX 15" RCP —
PLUG AND
FLOWABLE FILL

~~– REMOVE 5' OF~~

EX 15" RCP

BLIND JB

BLIND JB

IMPACTS IN SURFACE WATER (36" RCP)

PIPPES NOT
BURIED

IMPACTS IN SURFACE WATER (STREAM RELOCATION)


FILL IN WETLAND

MECHANIZED CLEARING IN WETLAND

SITE 8

WBG

SCU

 

6/23/16

5 10

PROJ. REFERENCE NO.


SHEET NO.

I-4700

PERMIT DRAWING
SHEET 24 OF 43

150 140 130 120 110 100 90 80 70 60 50 40 30 20 10 0 10 20 30 40 50 60 70 80 90 100 110 120

WETLAND CROSS SECTIONS

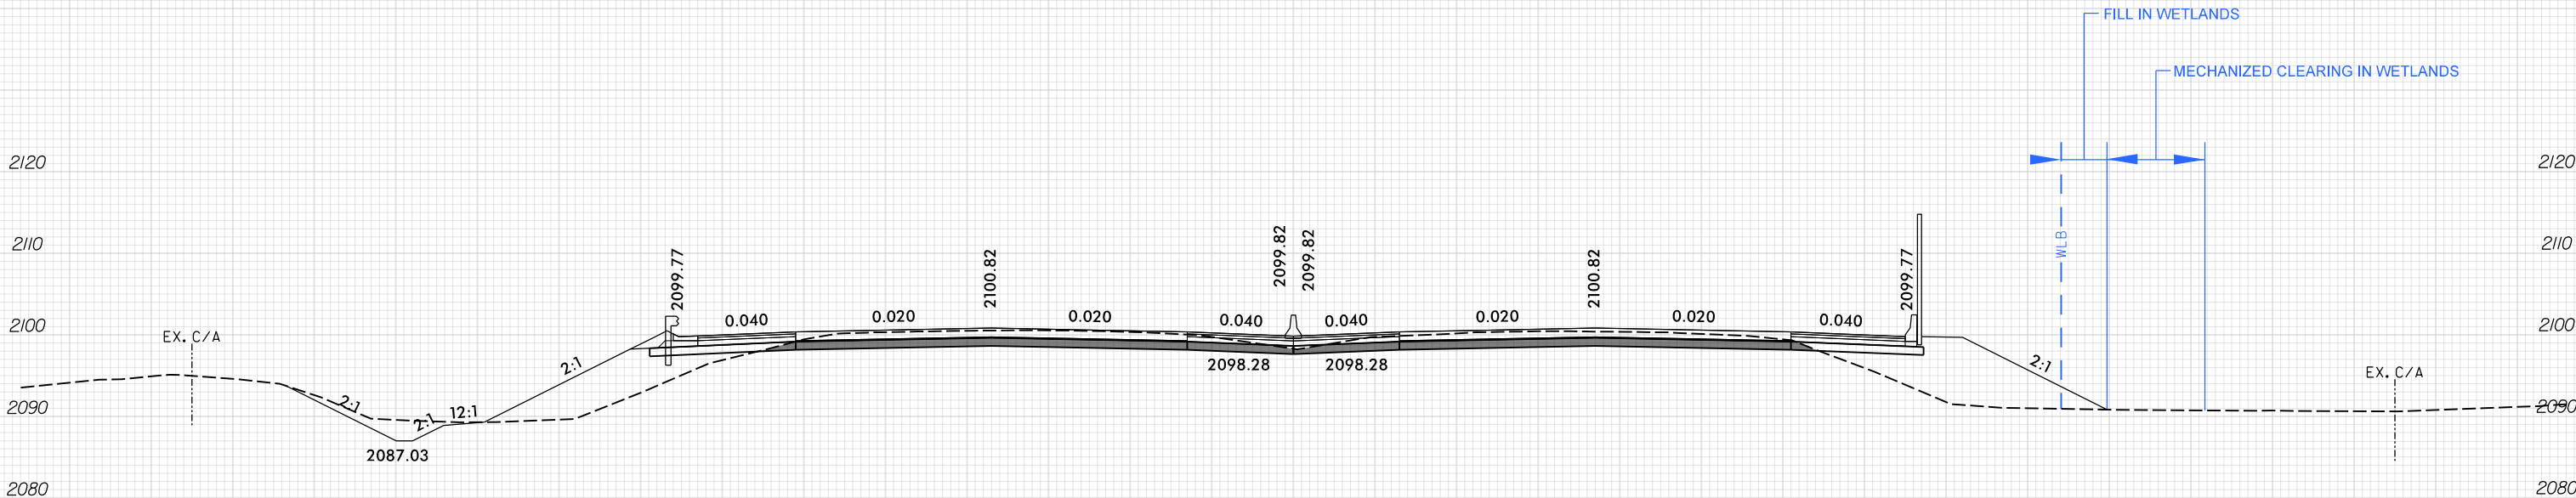

SITE 8

-L- 719 + 00.00

SCALE

1"=20' HORIZONTAL
1"=20' VERTICAL

BUNCOMBE & HENDERSON COUNTY
PROJECT: I-4400C

I-26

I-26 BETWEEN US 25 (ASHEVILLE HIGHWAY)
TO SOUTH OF NC 280

3/6/2016 15:44:00C_HYD_PRM_PSH_XPL

7/19/2017

WETLAND & STREAM IMPACTS


HNTB HNTB NORTH CAROLINA, P.C.
343 E. Six Forks Road, Suite 200
Raleigh, North Carolina 27609
NC License No: C-1554

PROJECT REFERENCE NO.		SHEET NO.
I-4400C		11
RW SHEET NO.		
ROADWAY DESIGN ENGINEER		HYDRAULICS ENGINEER

**PERMIT DRAWING
SHEET 25 OF 43**

MATCHLINE SHEET 10
-L- STA 746 + 00.00

MATCHLINE SHEET 12
-L- STA 760 + 00.00

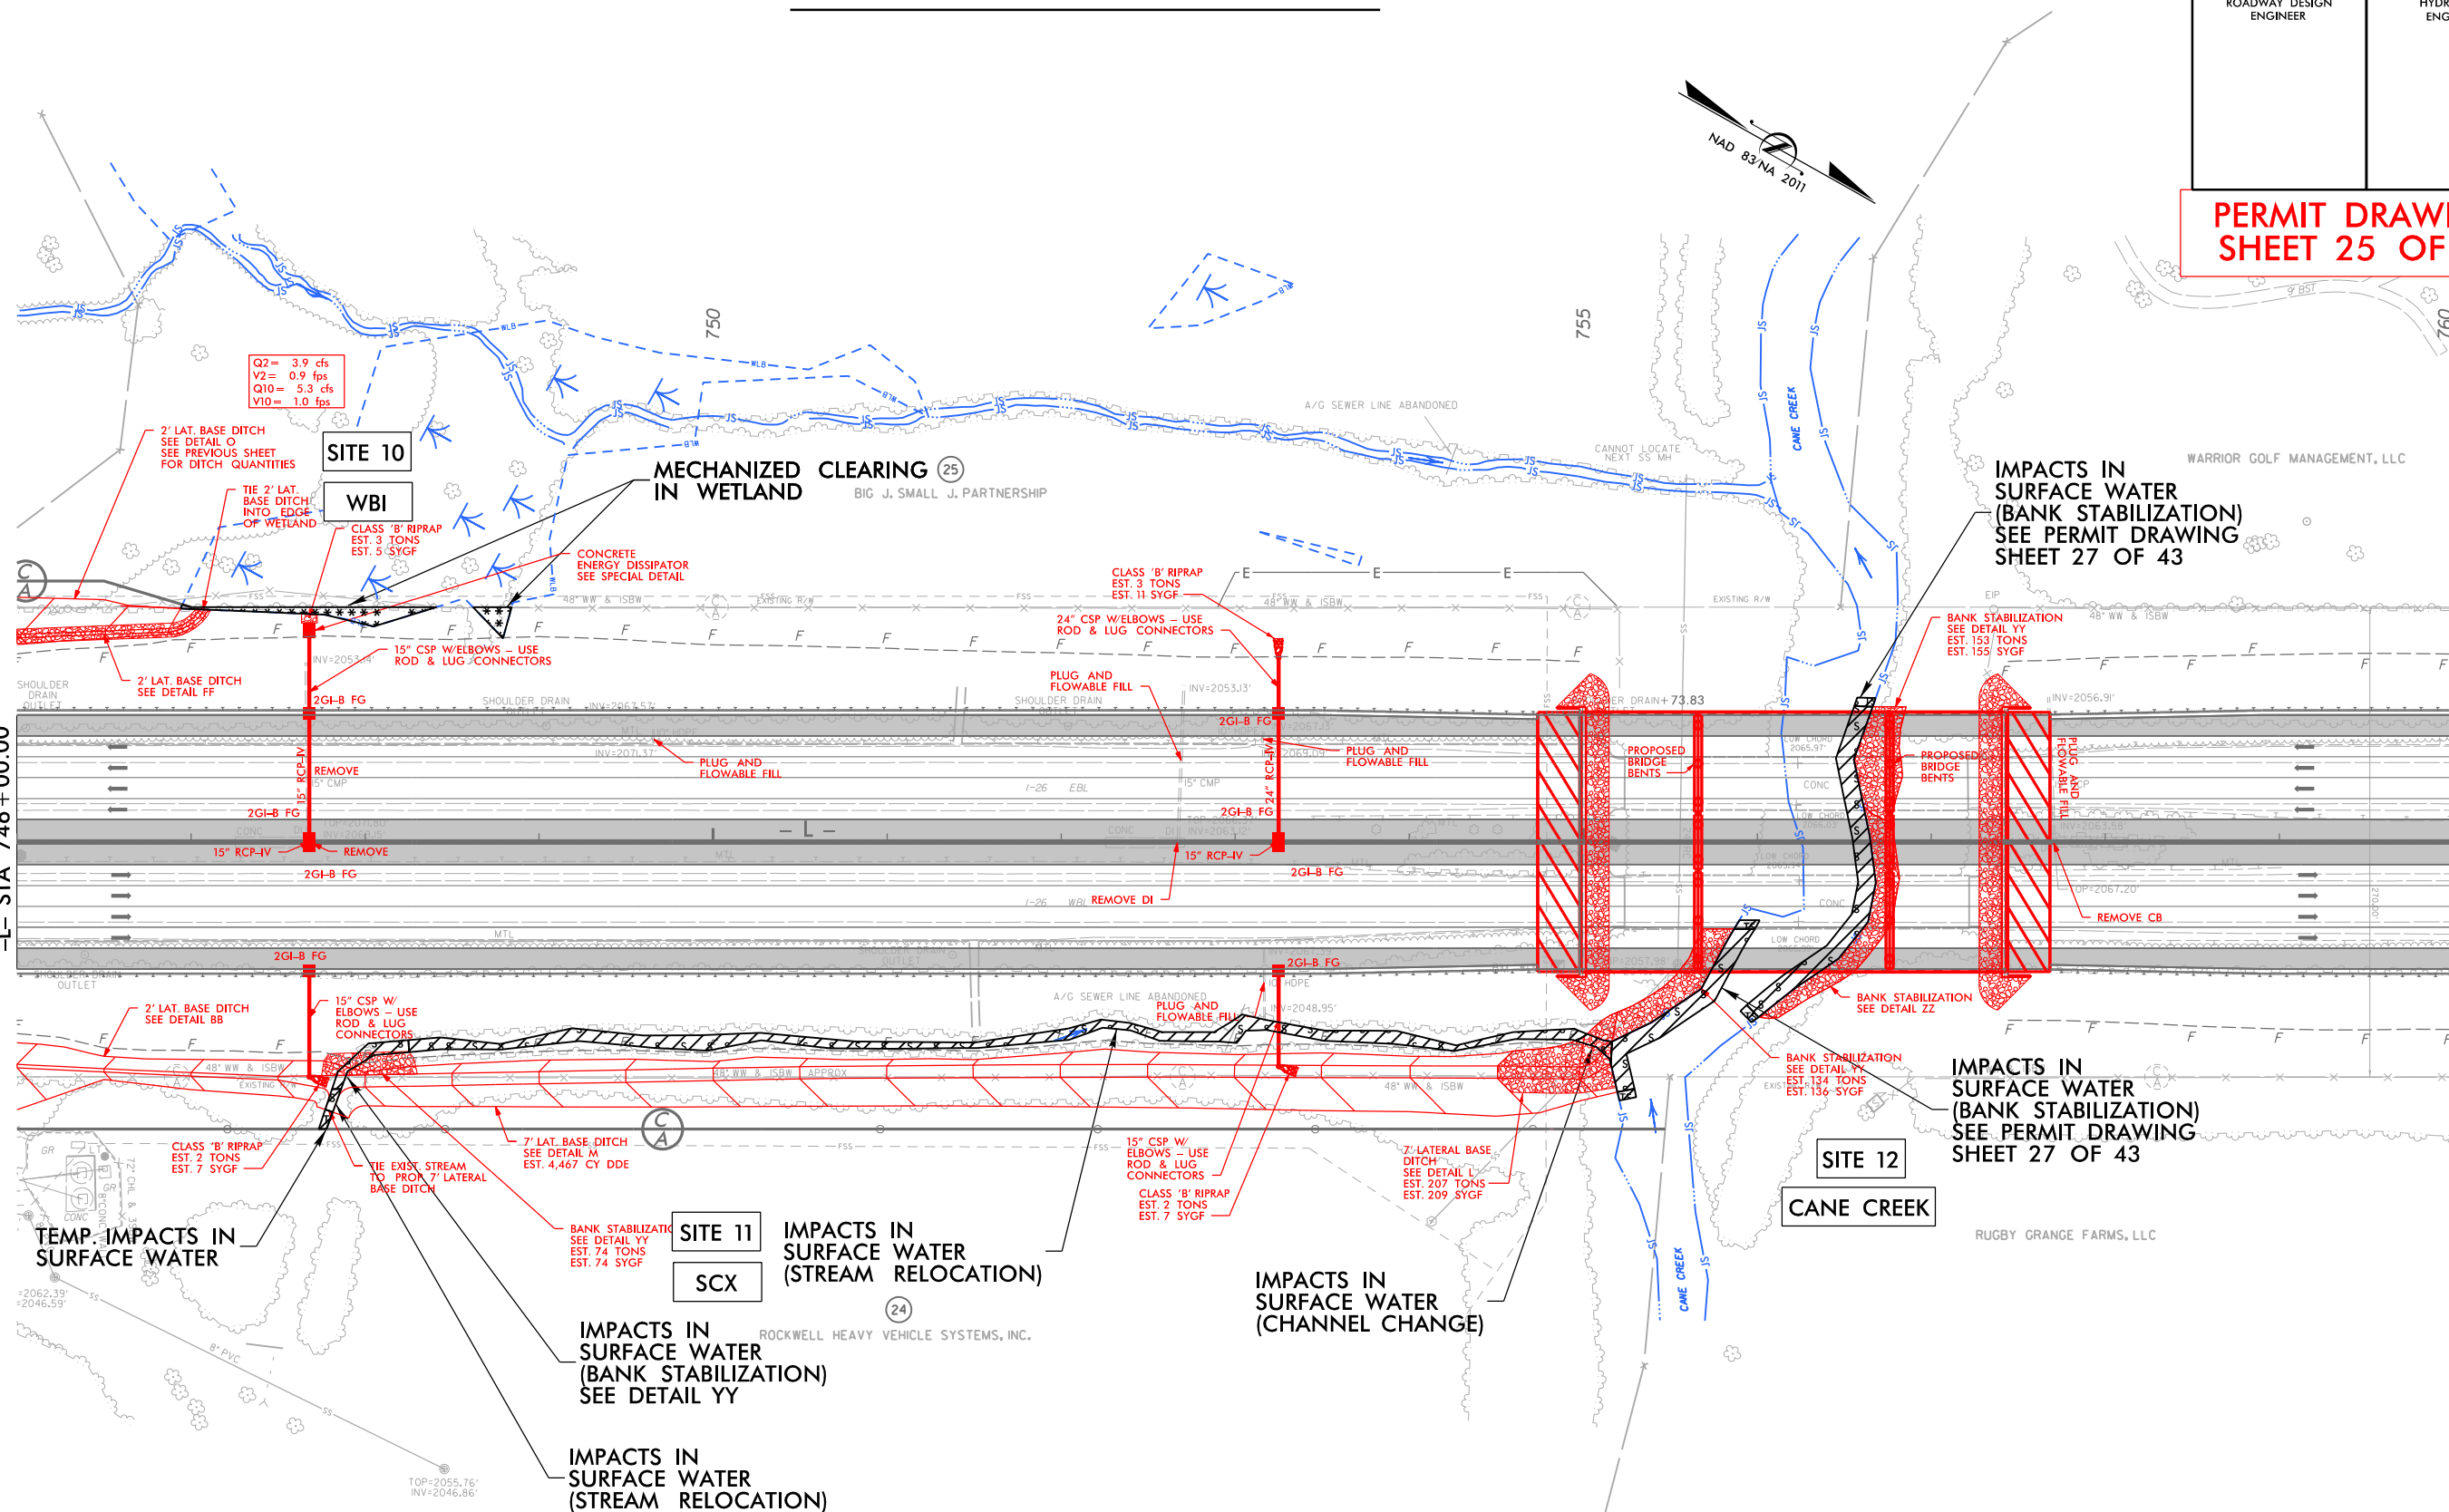

FOR CANE CREEK PAVEMENT/BIDGE RELATIONSHIP SKETCH, SEE SHEET 2B-3
FOR -L- PROFILE, SEE SHEET 29 & 30

7/19/2017

WETLAND & STREAM IMPACTS

HNTB


HNTB NORTH CAROLINA, P.C.
343 E. Six Forks Road, Suite 200
Raleigh, North Carolina 27609
NC License No: C-1554

PROJECT REFERENCE NO.		SHEET NO.
I-4400C		11
RW SHEET NO.		
ROADWAY DESIGN ENGINEER		HYDRAULICS ENGINEER

PERMIT DRAWING
SHEET 26 OF 43


MATCHLINE SHEET 10
-L- STA 746 + 00.00

MATCHLINE SHEET 12
-L- STA 760 + 00.00

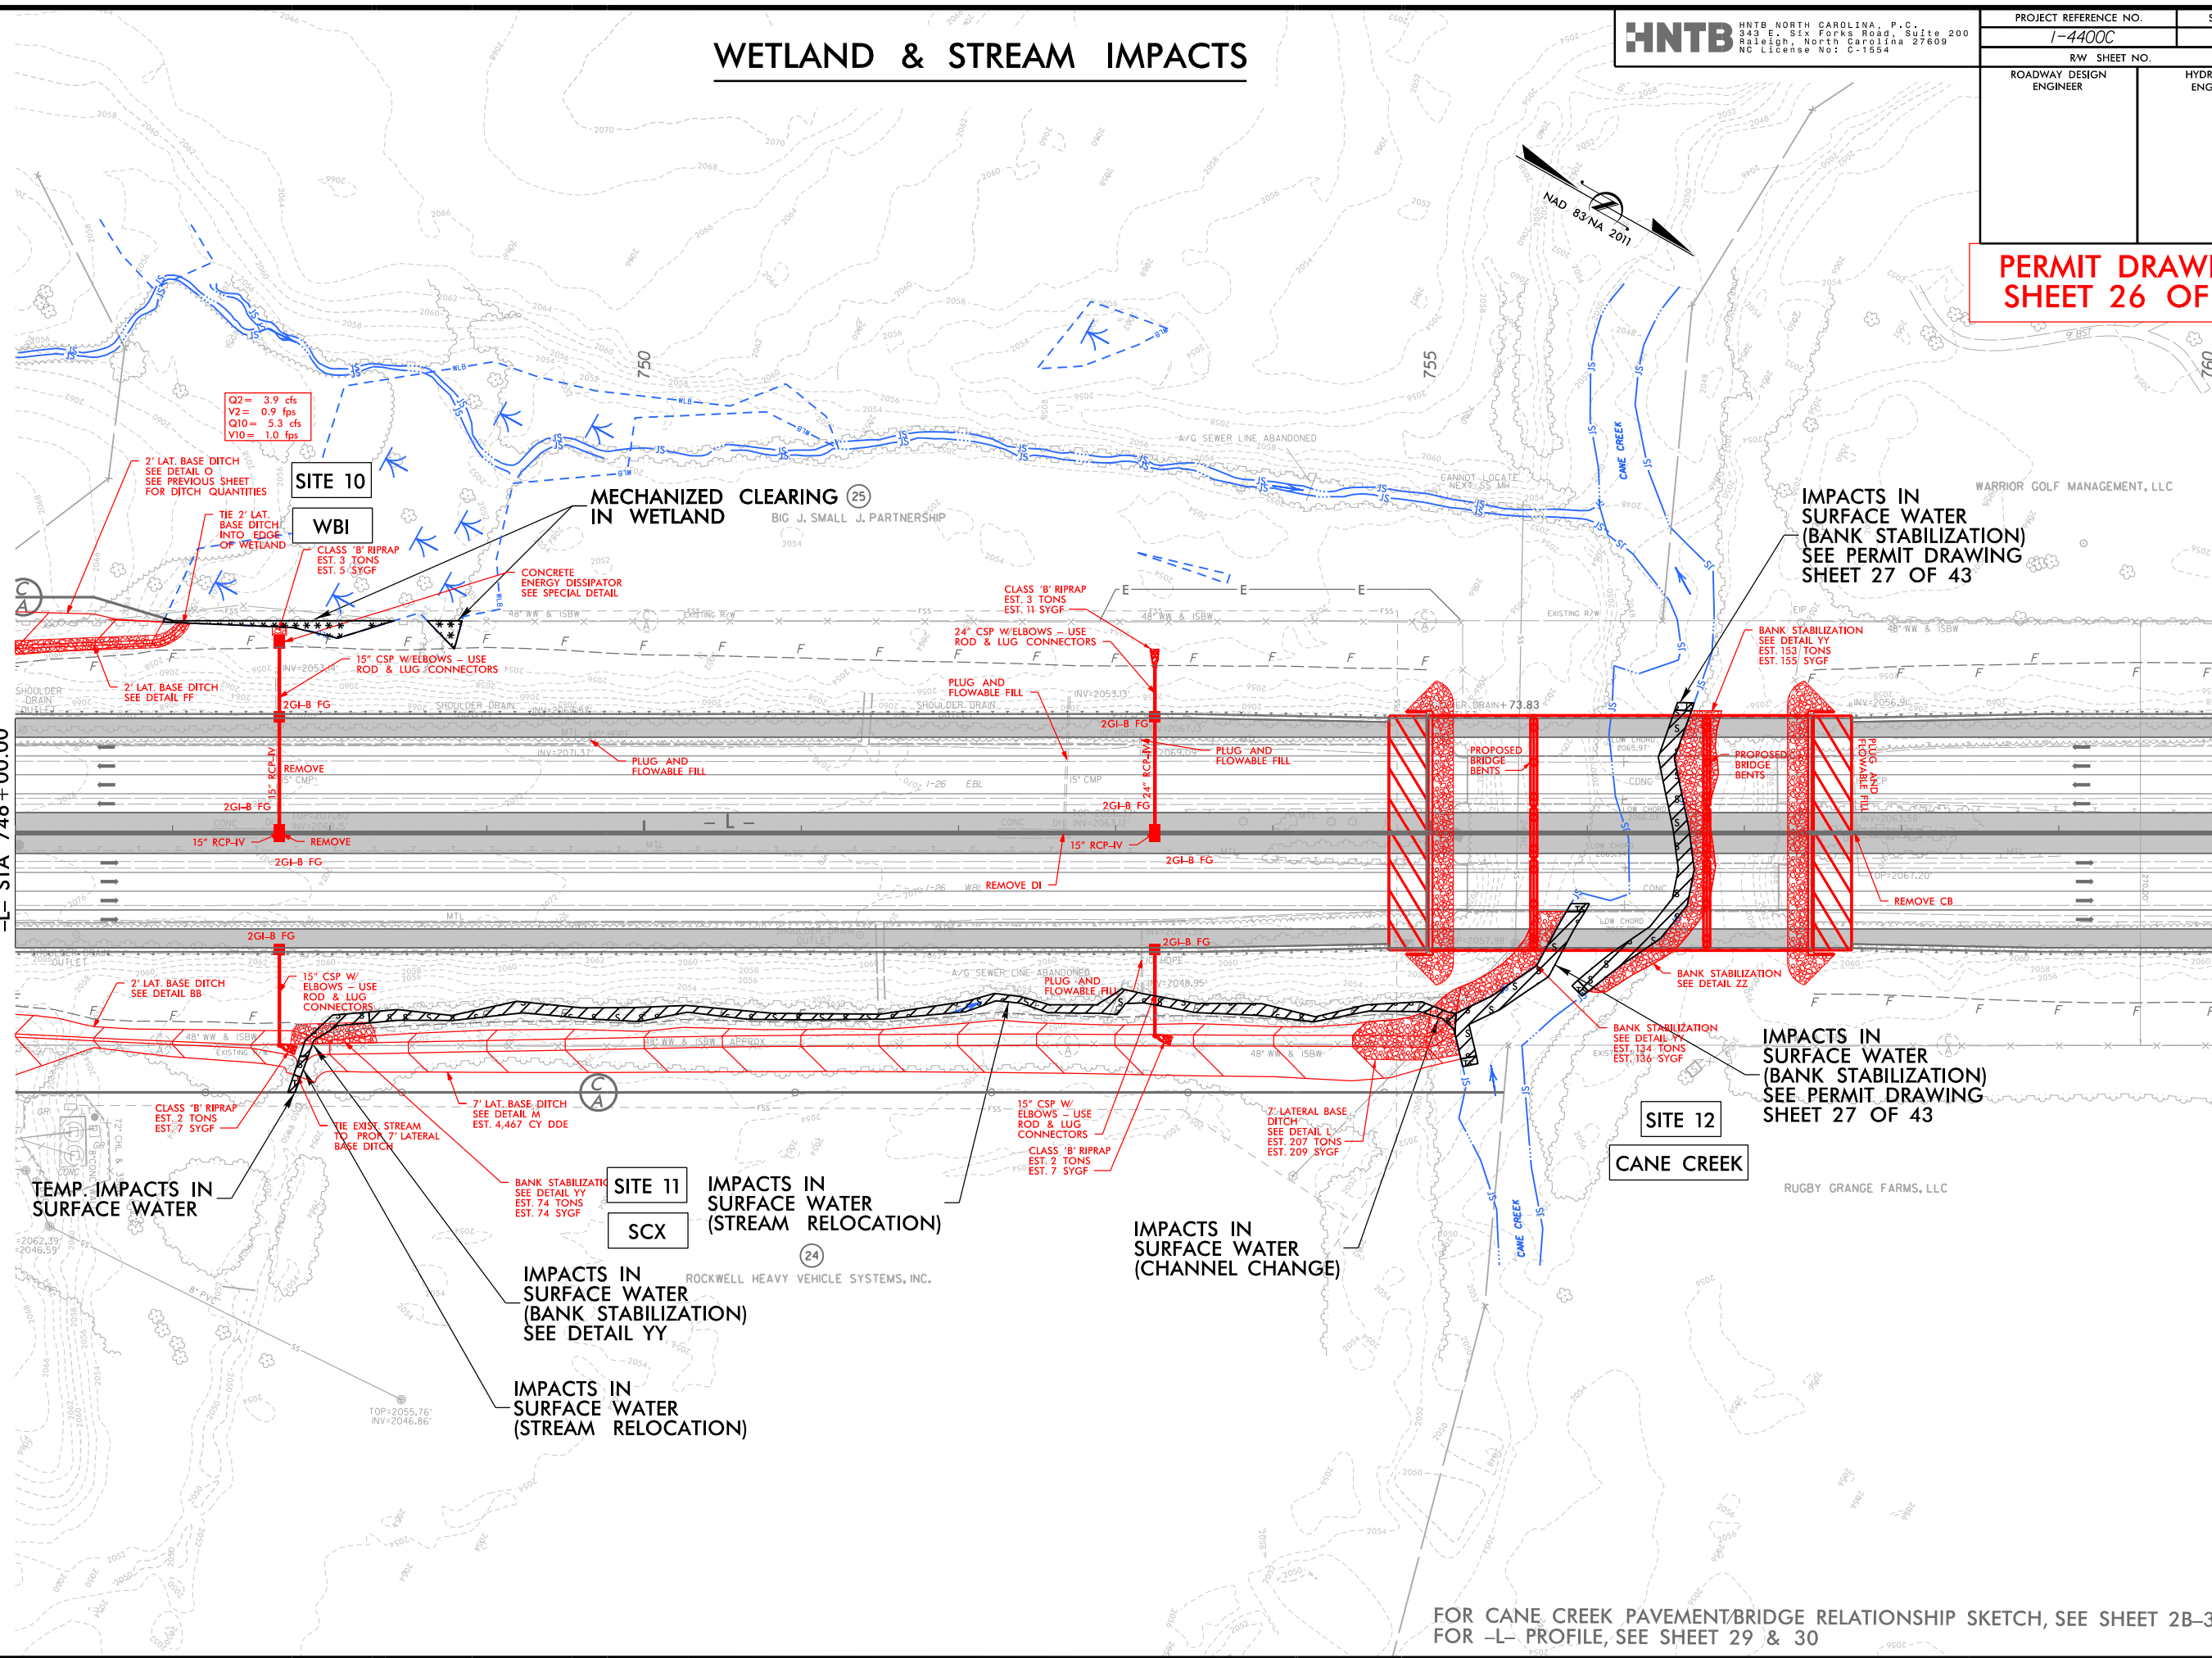

FOR CANE CREEK PAVEMENT/BIDGE RELATIONSHIP SKETCH, SEE SHEET 2B-3
FOR -L- PROFILE, SEE SHEET 29 & 30

6/23/16

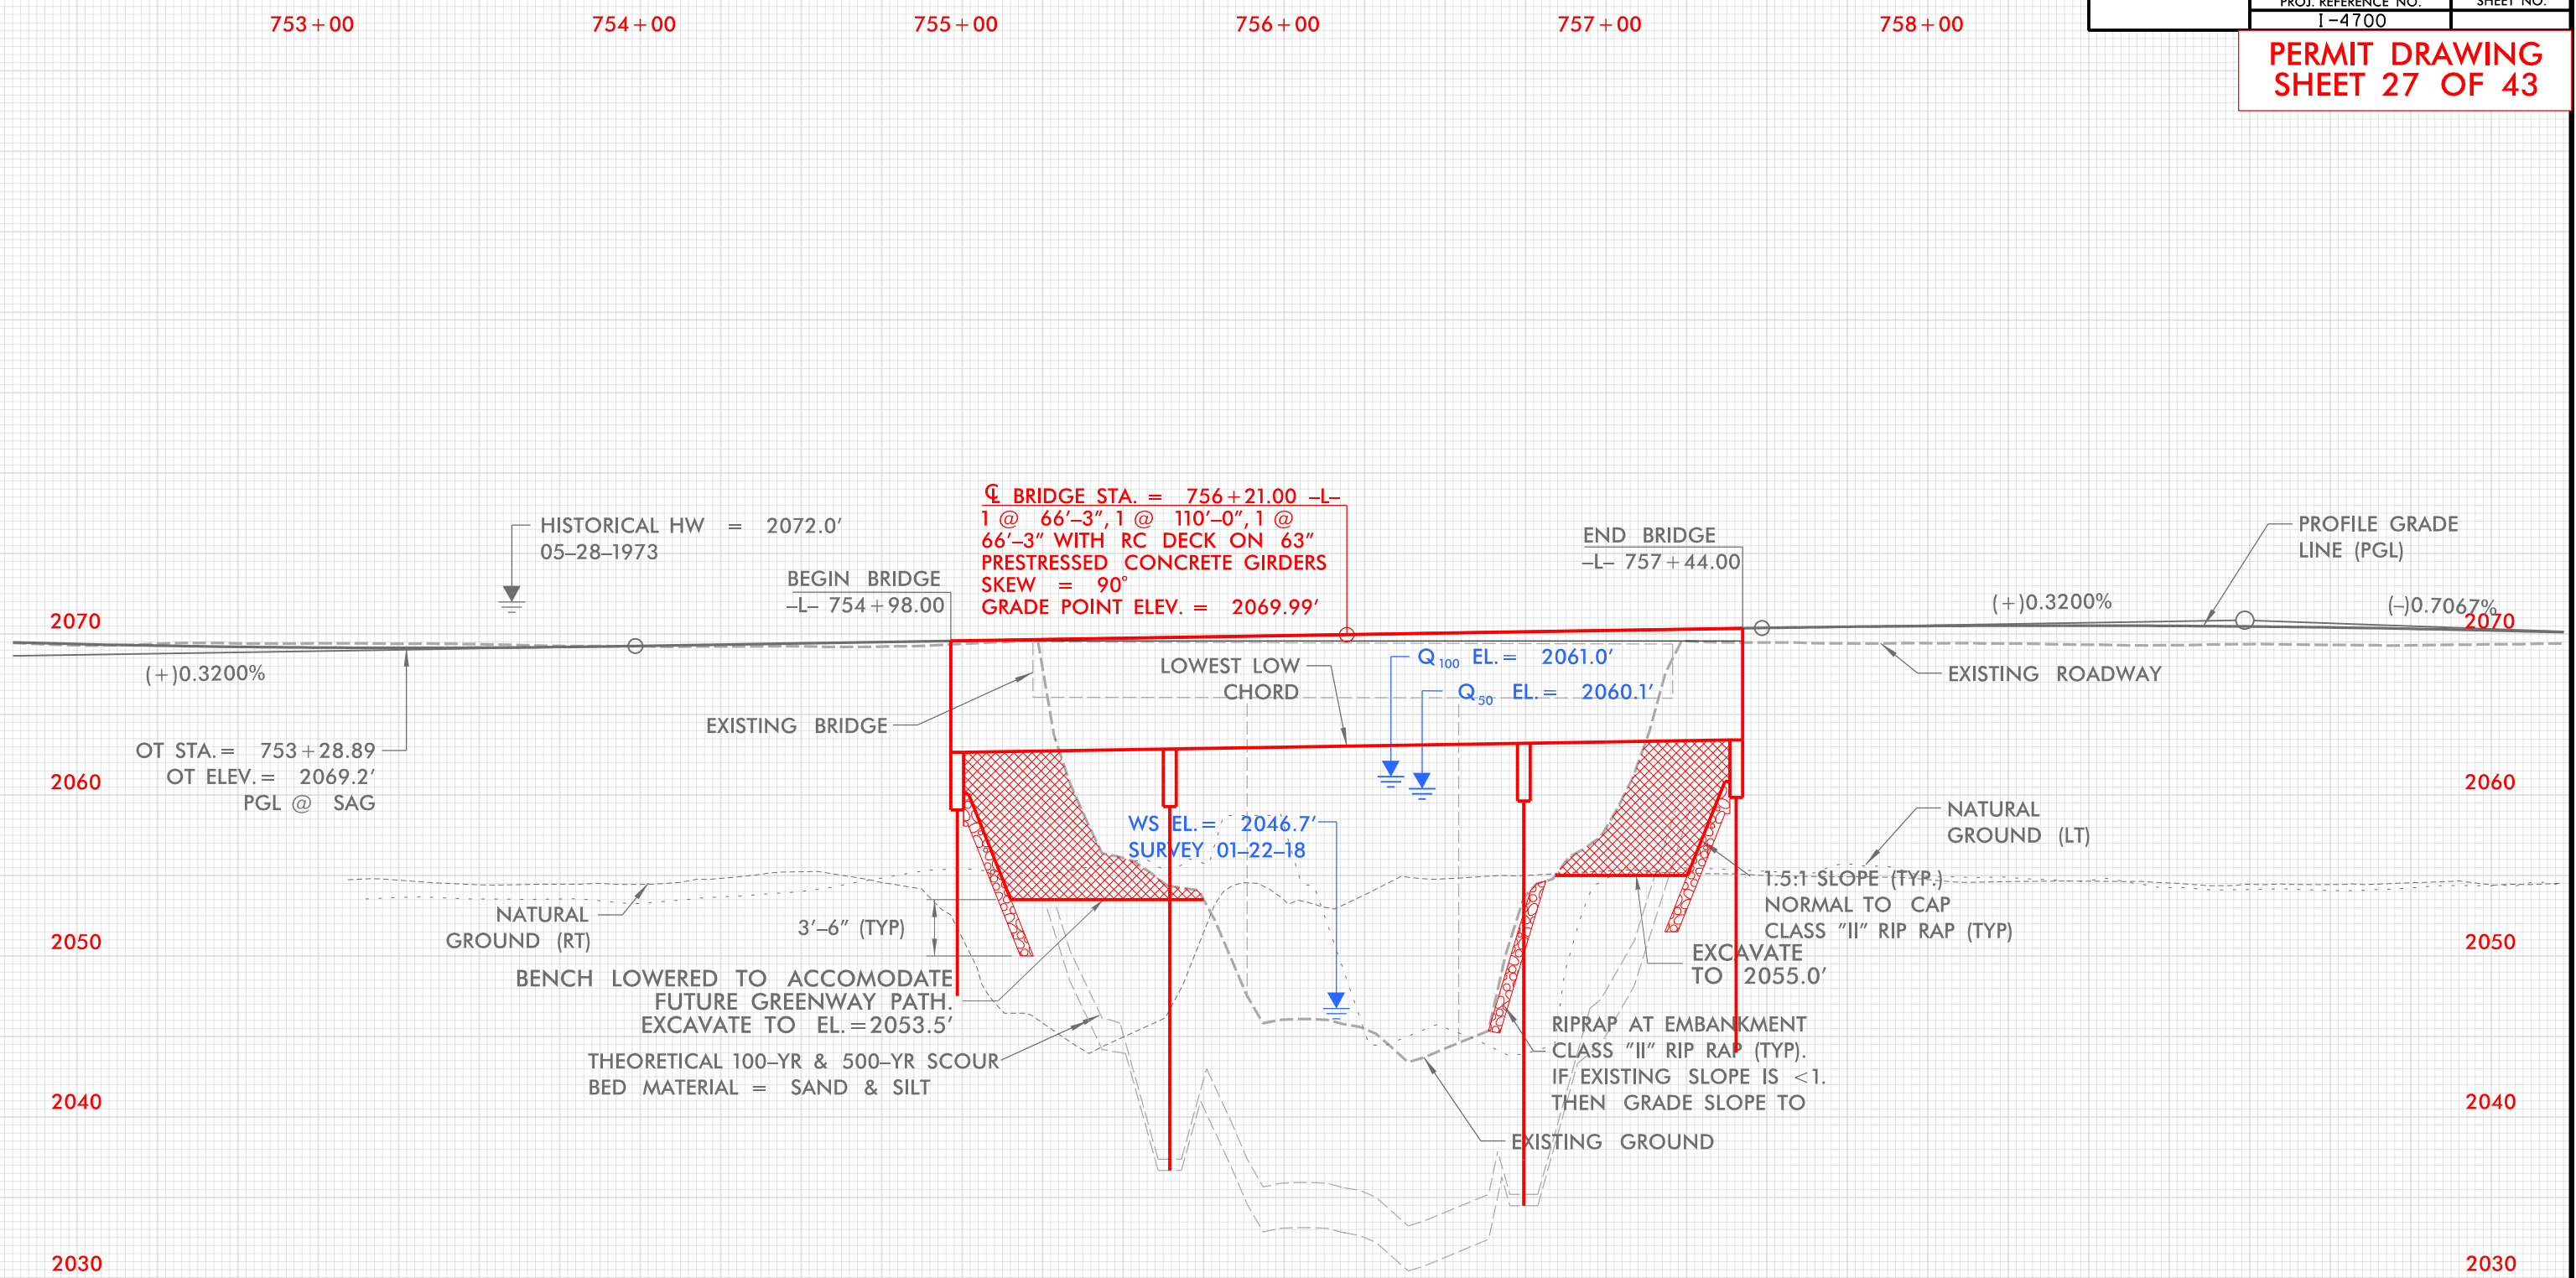

PROFILE


BUNCOMBE & HENDERSON COUNTY
PROJECT: I-4400C
I-26
I-26 BETWEEN US 25 (ASHEVILLE HIGHWAY)
TO SOUTH OF NC 280

6/23/16

5	10	PROJ. REFERENCE NO.	SHEET NO.
		I-4700	

PERMIT DRAWING
SHEET 28 OF 43

WETLAND CROSS SECTIONS

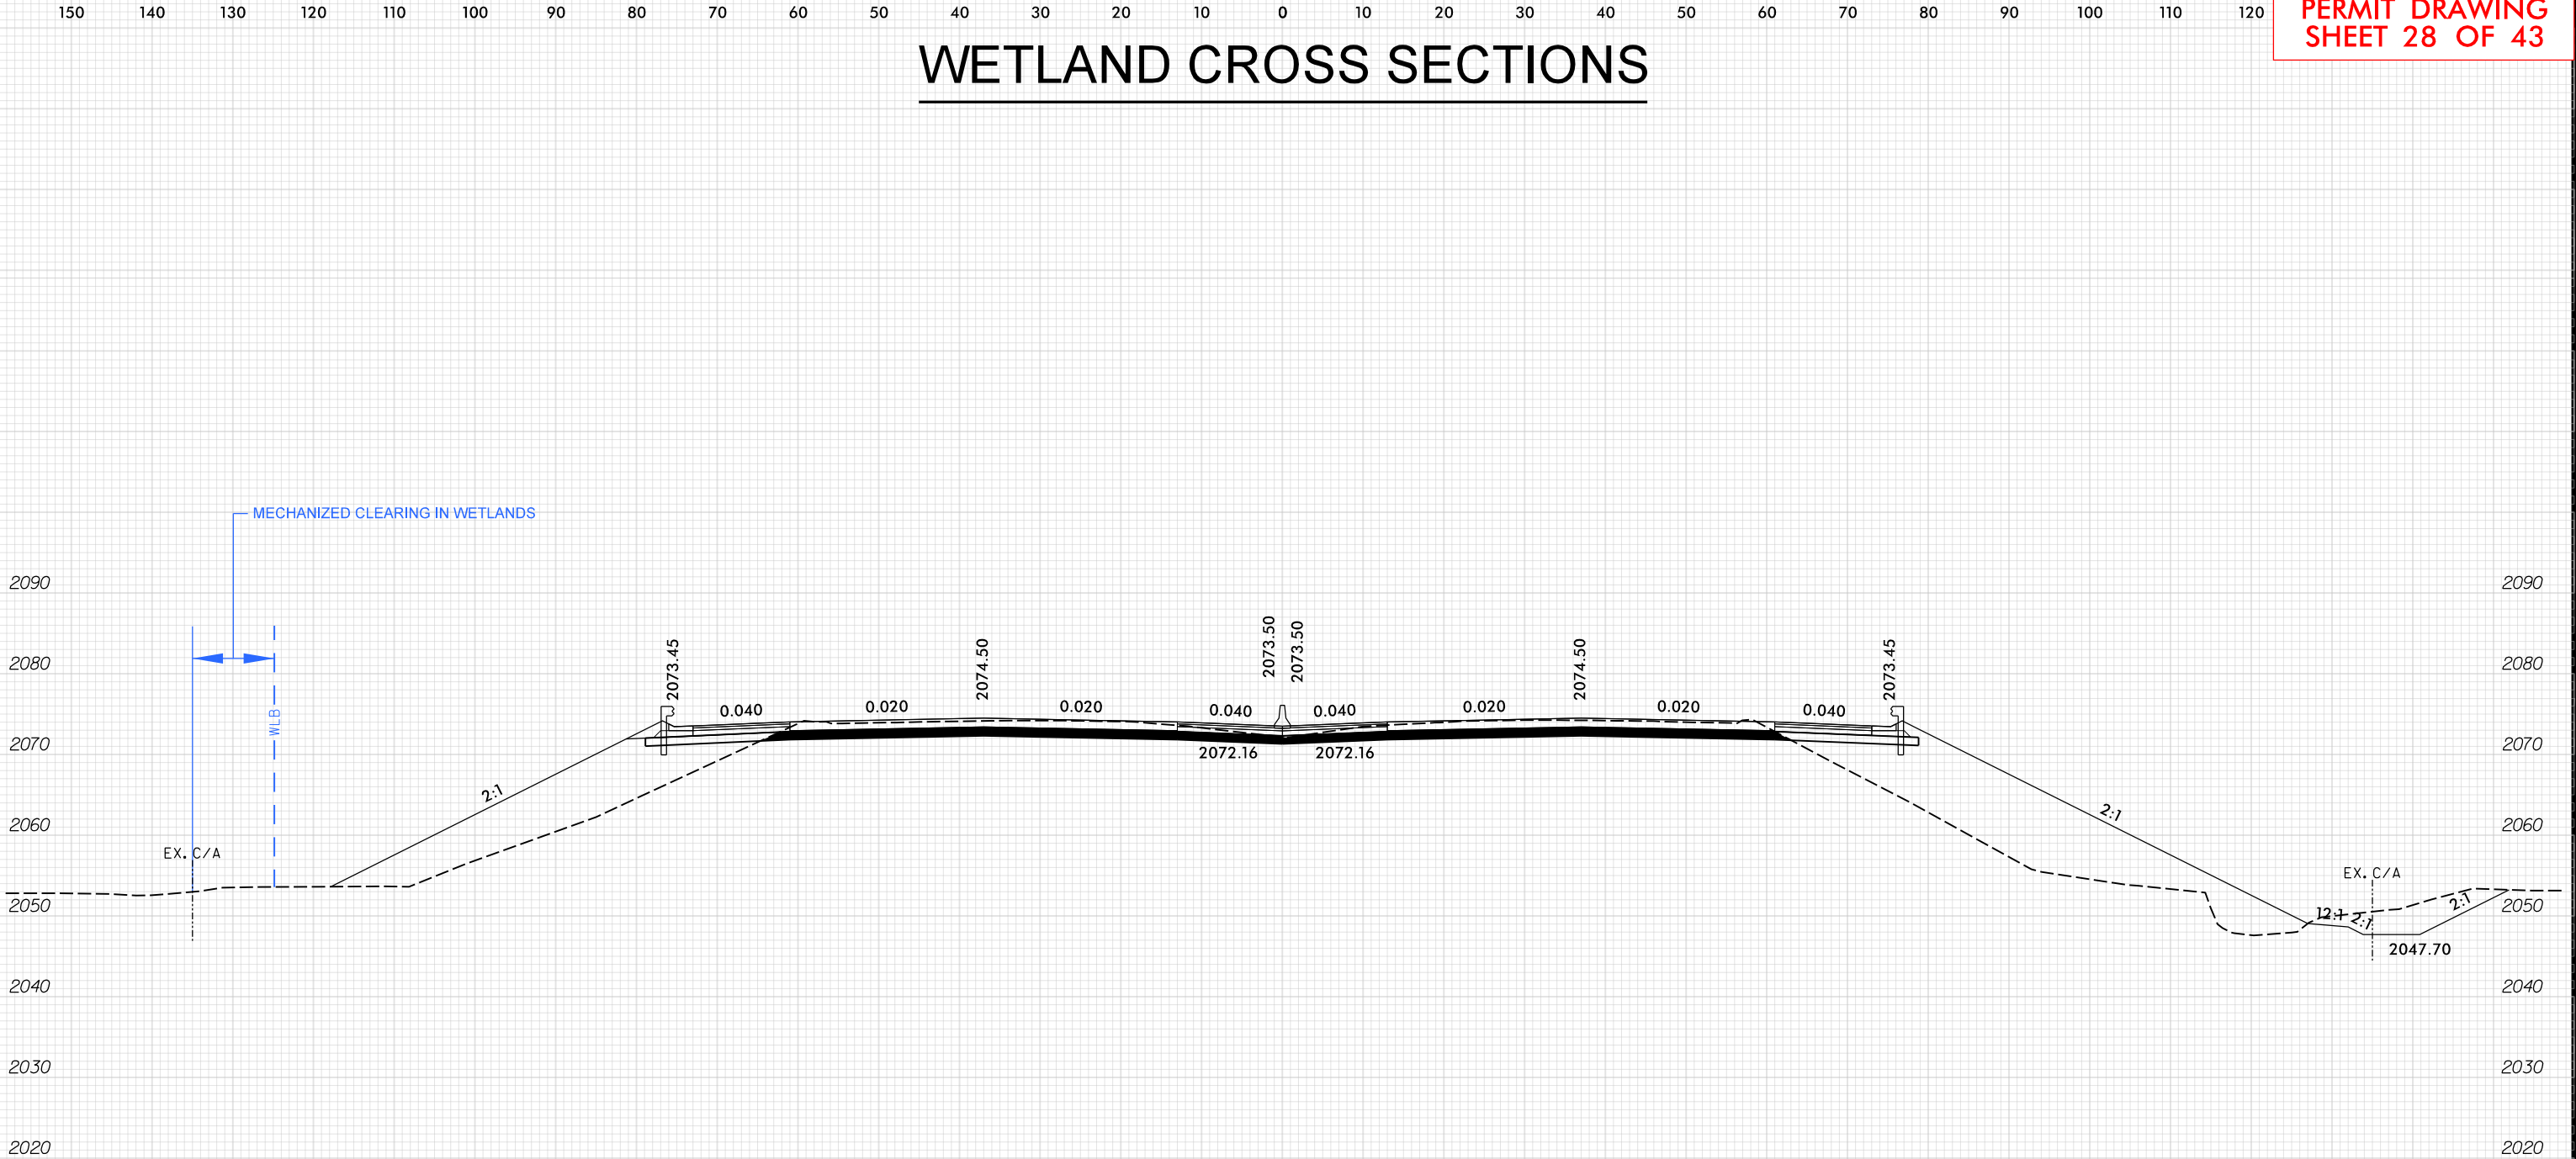

SITE 10
-L- 748 + 00.00

SCALE
1"=20' HORIZONTAL
1"=20' VERTICAL

BUNCOMBE & HENDERSON COUNTY
PROJECT: I-4400C
I-26
I-26 BETWEEN US 25 (ASHEVILLE HIGHWAY)
TO SOUTH OF NC 280

3/6/2016
I-4400C_HYD_PRM_PSH_XPL
11/11/16

7/19/2017

WETLAND & STREAM IMPACTS




HNTB NORTH CAROLINA, P.C.
343 E. Six Forks Road, Suite 200
Raleigh, North Carolina 27609
NC License No: C-1554

PROJECT REFERENCE NO.		SHEET NO.
1-4400C		12
RW SHEET NO.		
ROADWAY DESIGN ENGINEER		HYDRAULICS ENGINEER

PERMIT DRAWING
SHEET 29 OF 43

LEGEND

- DENOTES IMPACTS IN SURFACE WATER
- DENOTES TEMPORARY IMPACTS IN SURFACE WATER
- DENOTES FILL IN WETLAND
- DENOTES MECHANIZED CLEARING
- DENOTES EXCAVATION IN WETLAND

 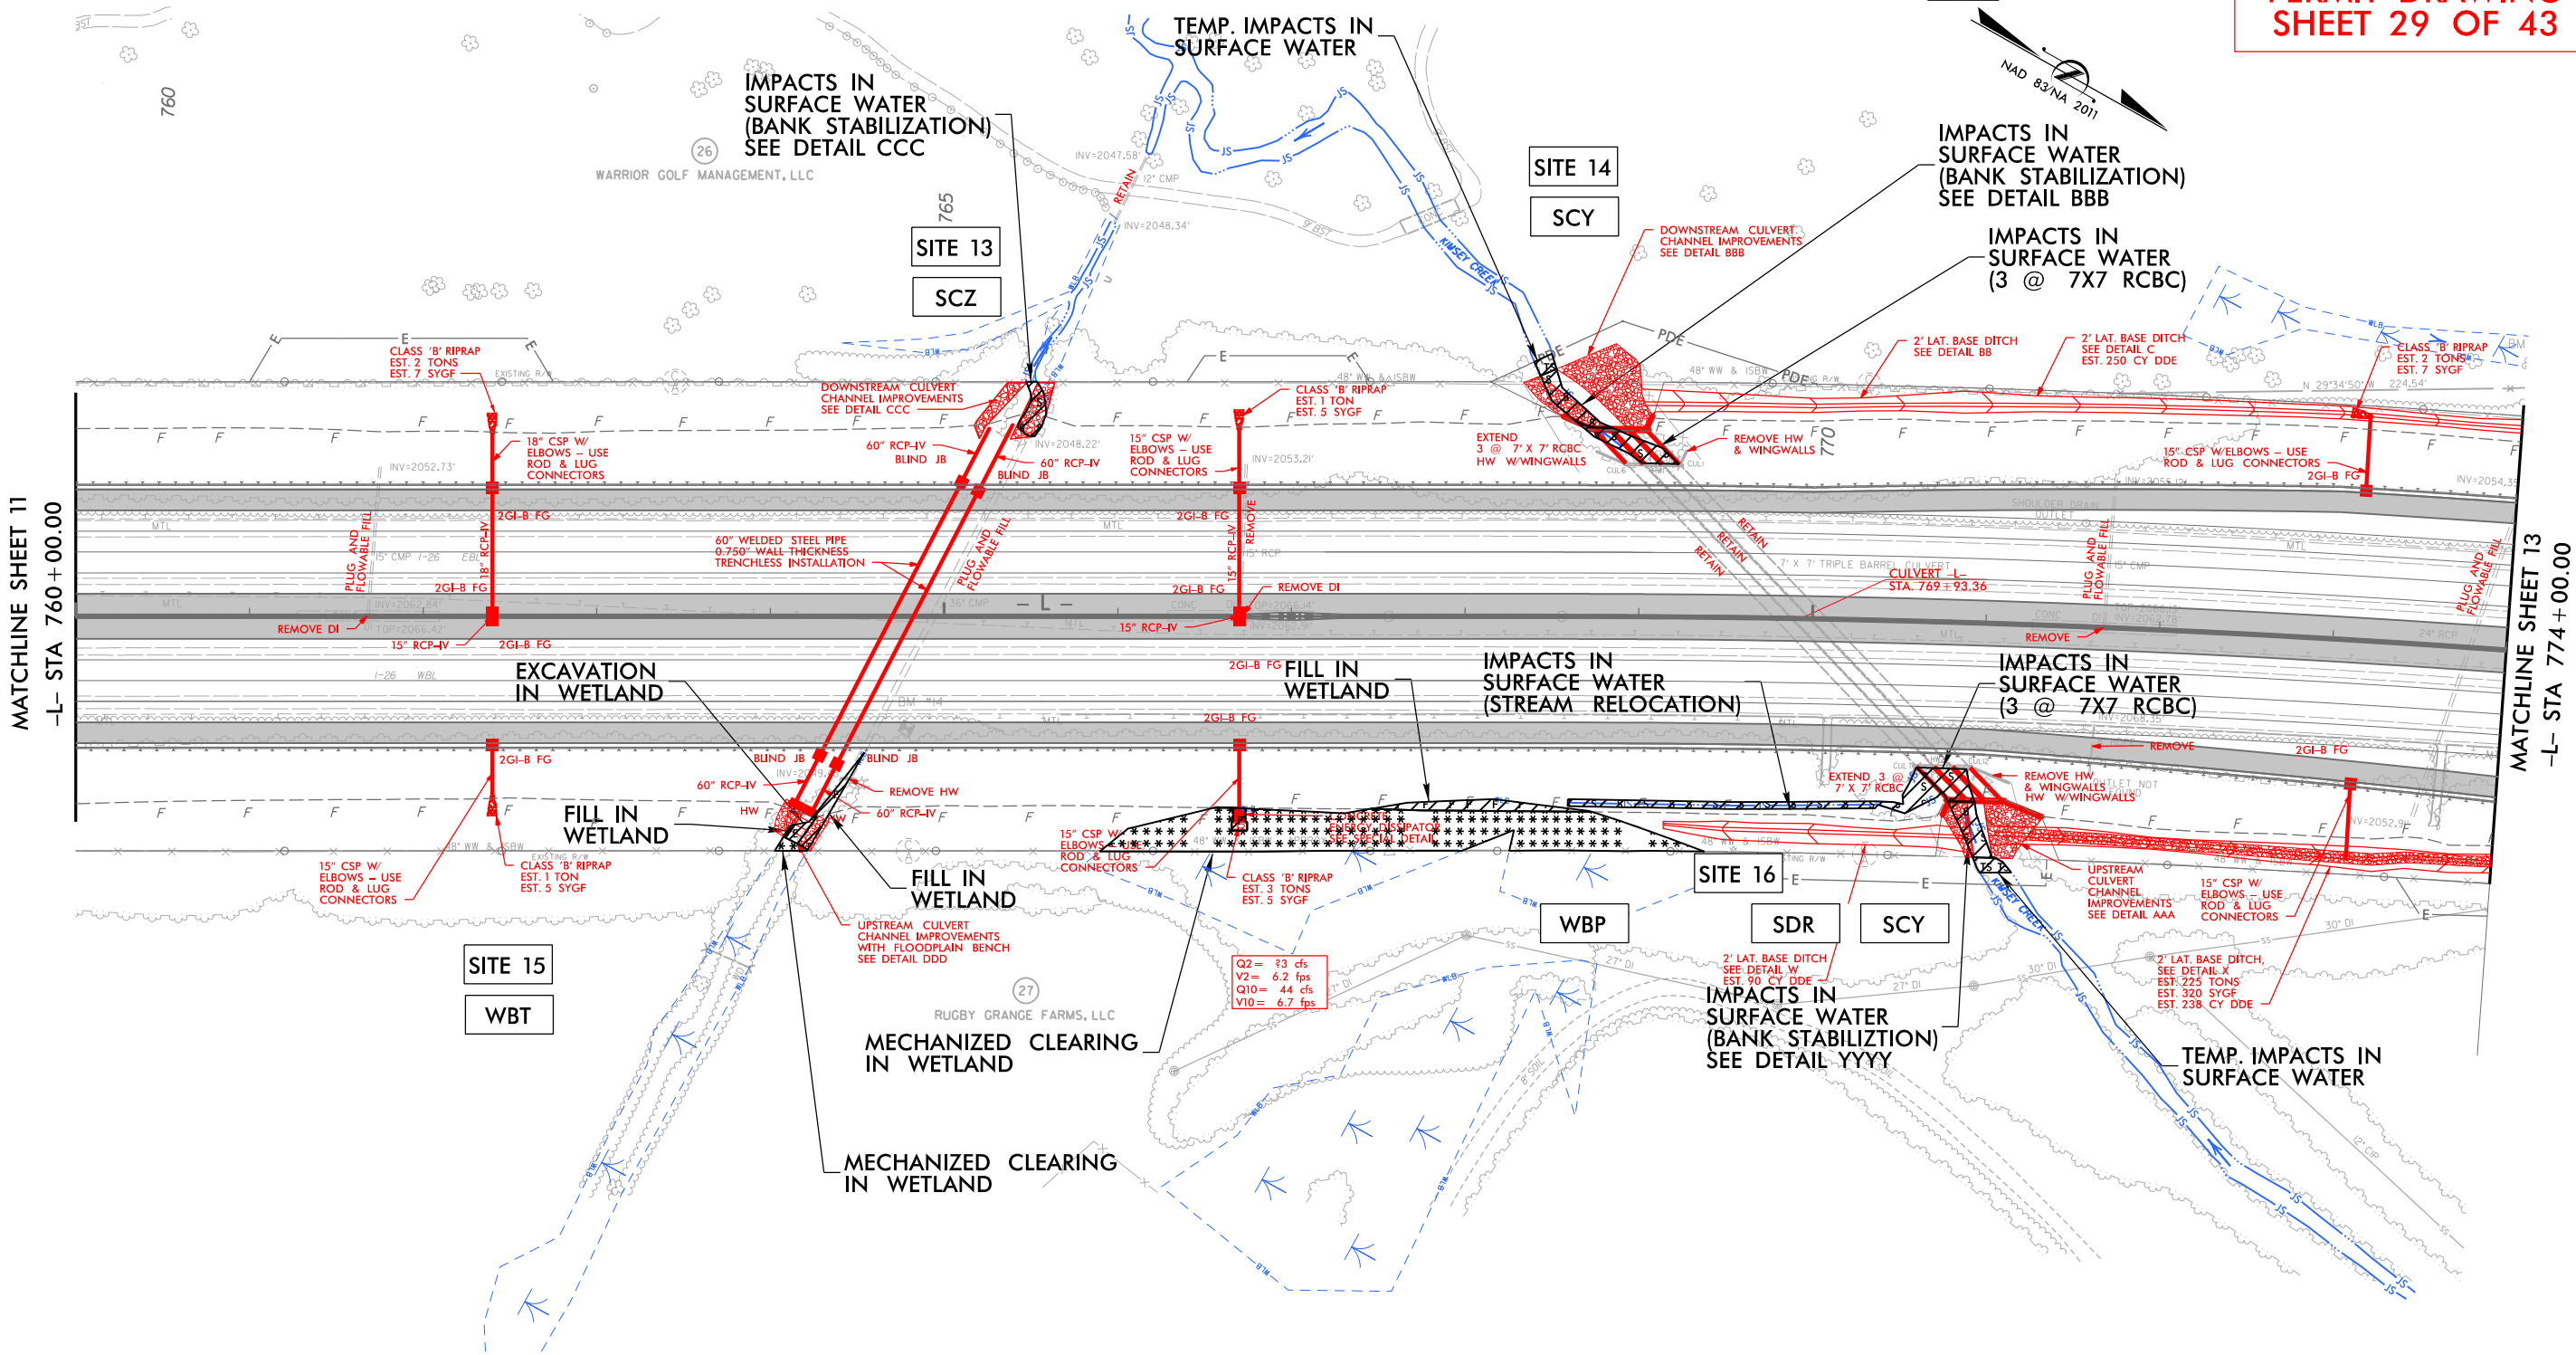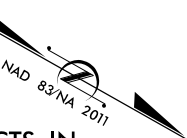


FOR -L- PROFILE, SEE SHEET 30 & 31




PROJECT REFERENCE NO.		SHEET NO.
I-4400C		12
RW SHEET NO.		
ROADWAY DESIGN ENGINEER		HYDRAULICS ENGINEER



**PERMIT DRAWING
SHEET 31 OF 43**

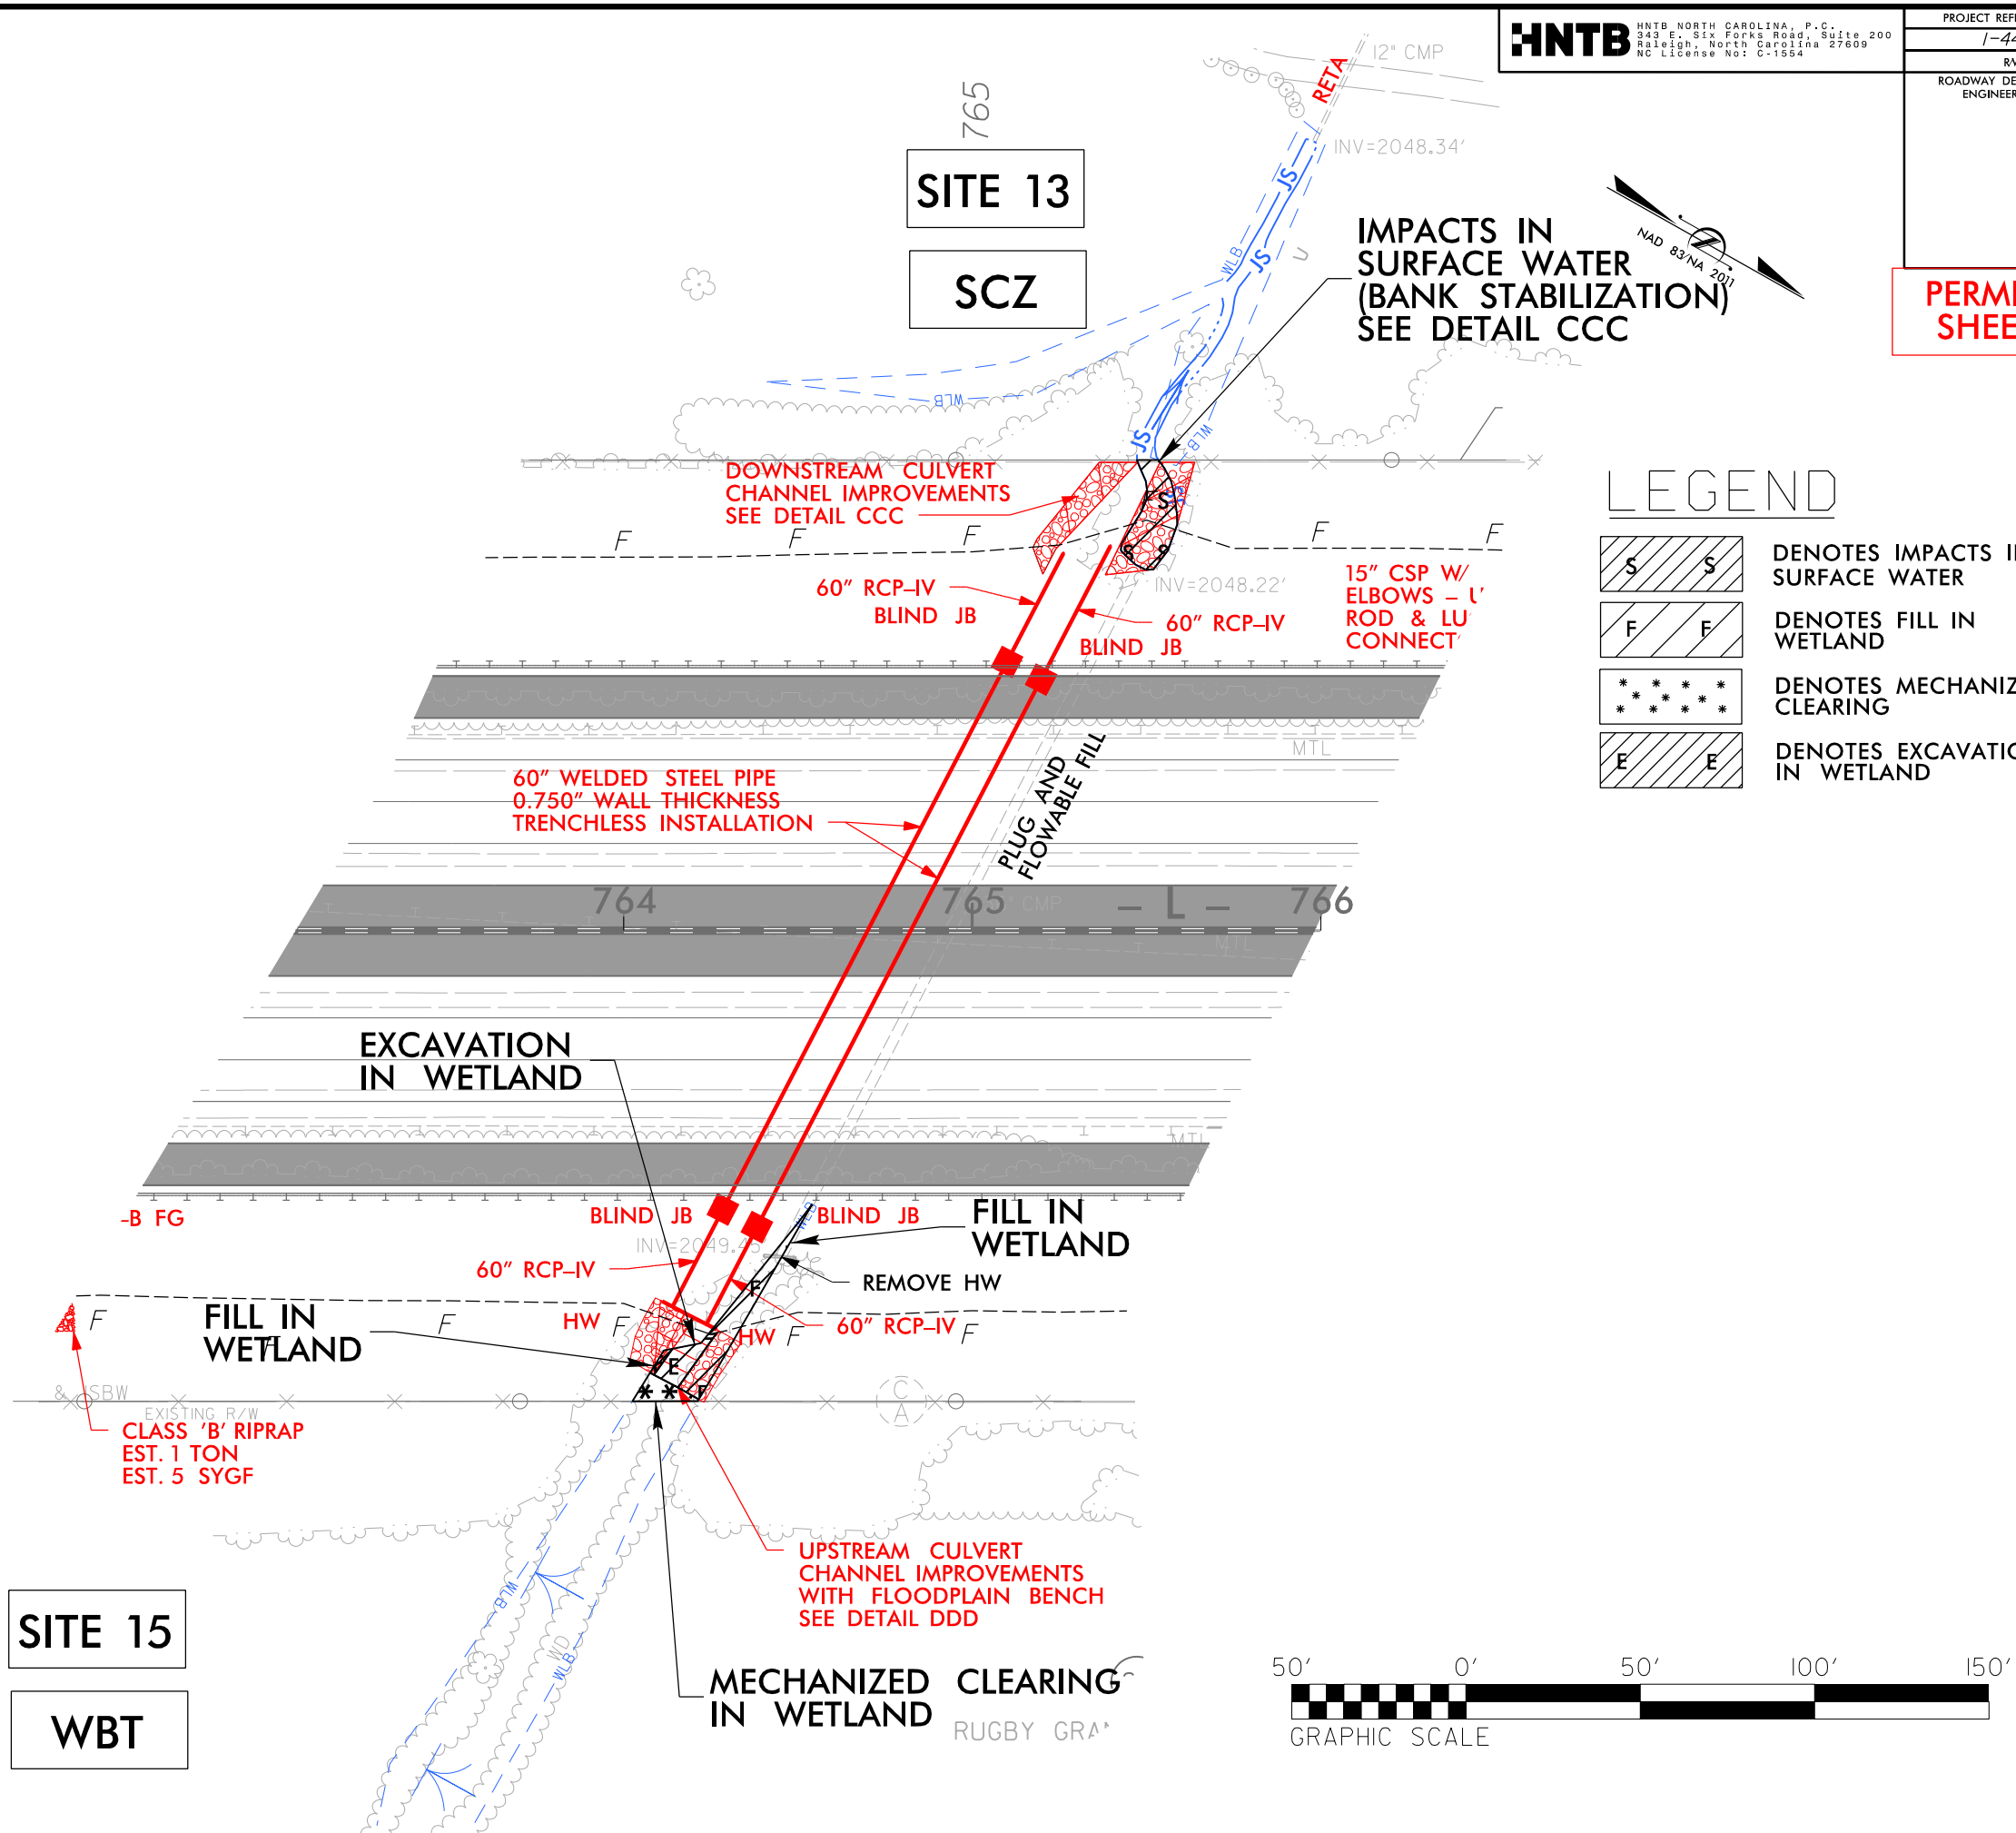

PROJECT REFERENCE NO.	SHEET NO.
1-4400C	12
RW SHEET NO.	
ROADWAY DESIGN ENGINEER	HYDRAULICS ENGINEER

**PERMIT DRAWING
SHEET 32 OF 43**

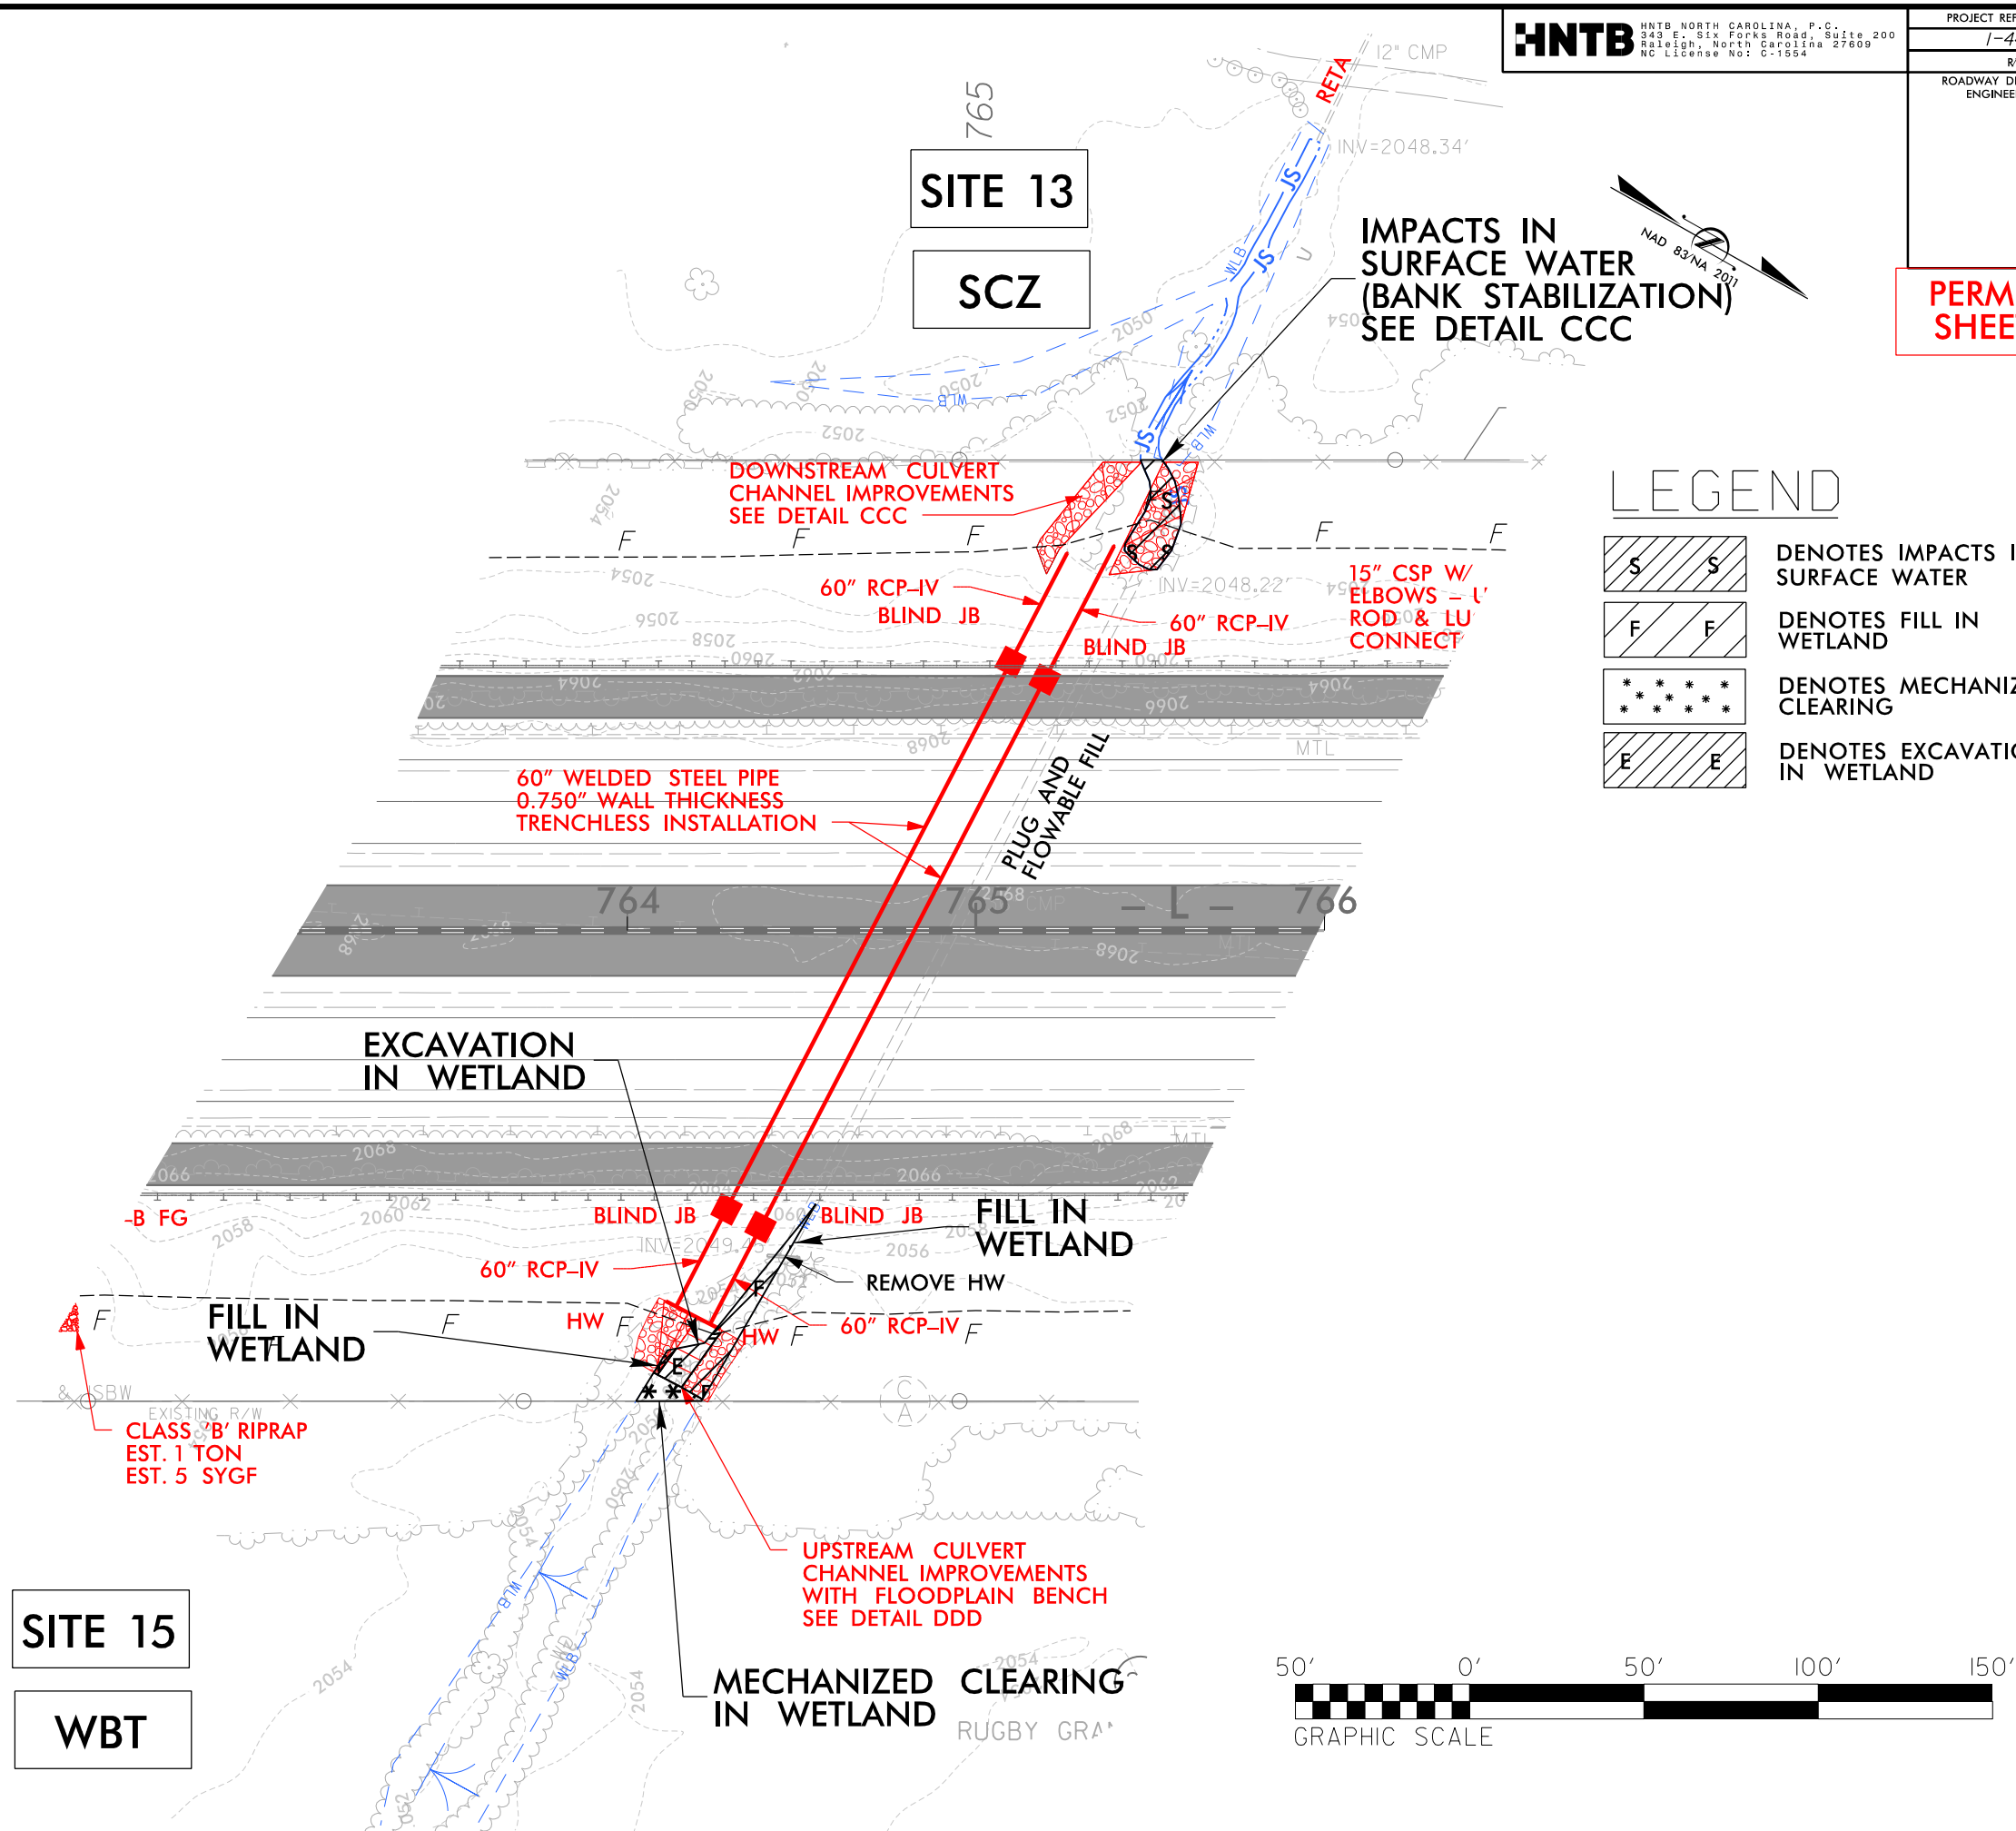

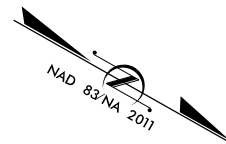 

WETLAND & STREAM IMPACTS

HNTB HNTB NORTH CAROLINA, P.C.
343 E. Six Forks Road, Suite 200
Raleigh, North Carolina 27609
NC License No: C-1554

PROJECT REFERENCE NO.	SHEET NO.
1-4400C	12
R/W SHEET NO.	HYDRAULICS ENGINEER


SITE 14

SCY


PERMIT DRAWING
SHEET 33 OF 43

LEGEND

	DENOTES IMPACTS IN SURFACE WATER
	DENOTES TEMPORARY IMPACTS IN SURFACE WATER
	DENOTES FILL IN WETLAND
	DENOTES MECHANIZED CLEARING

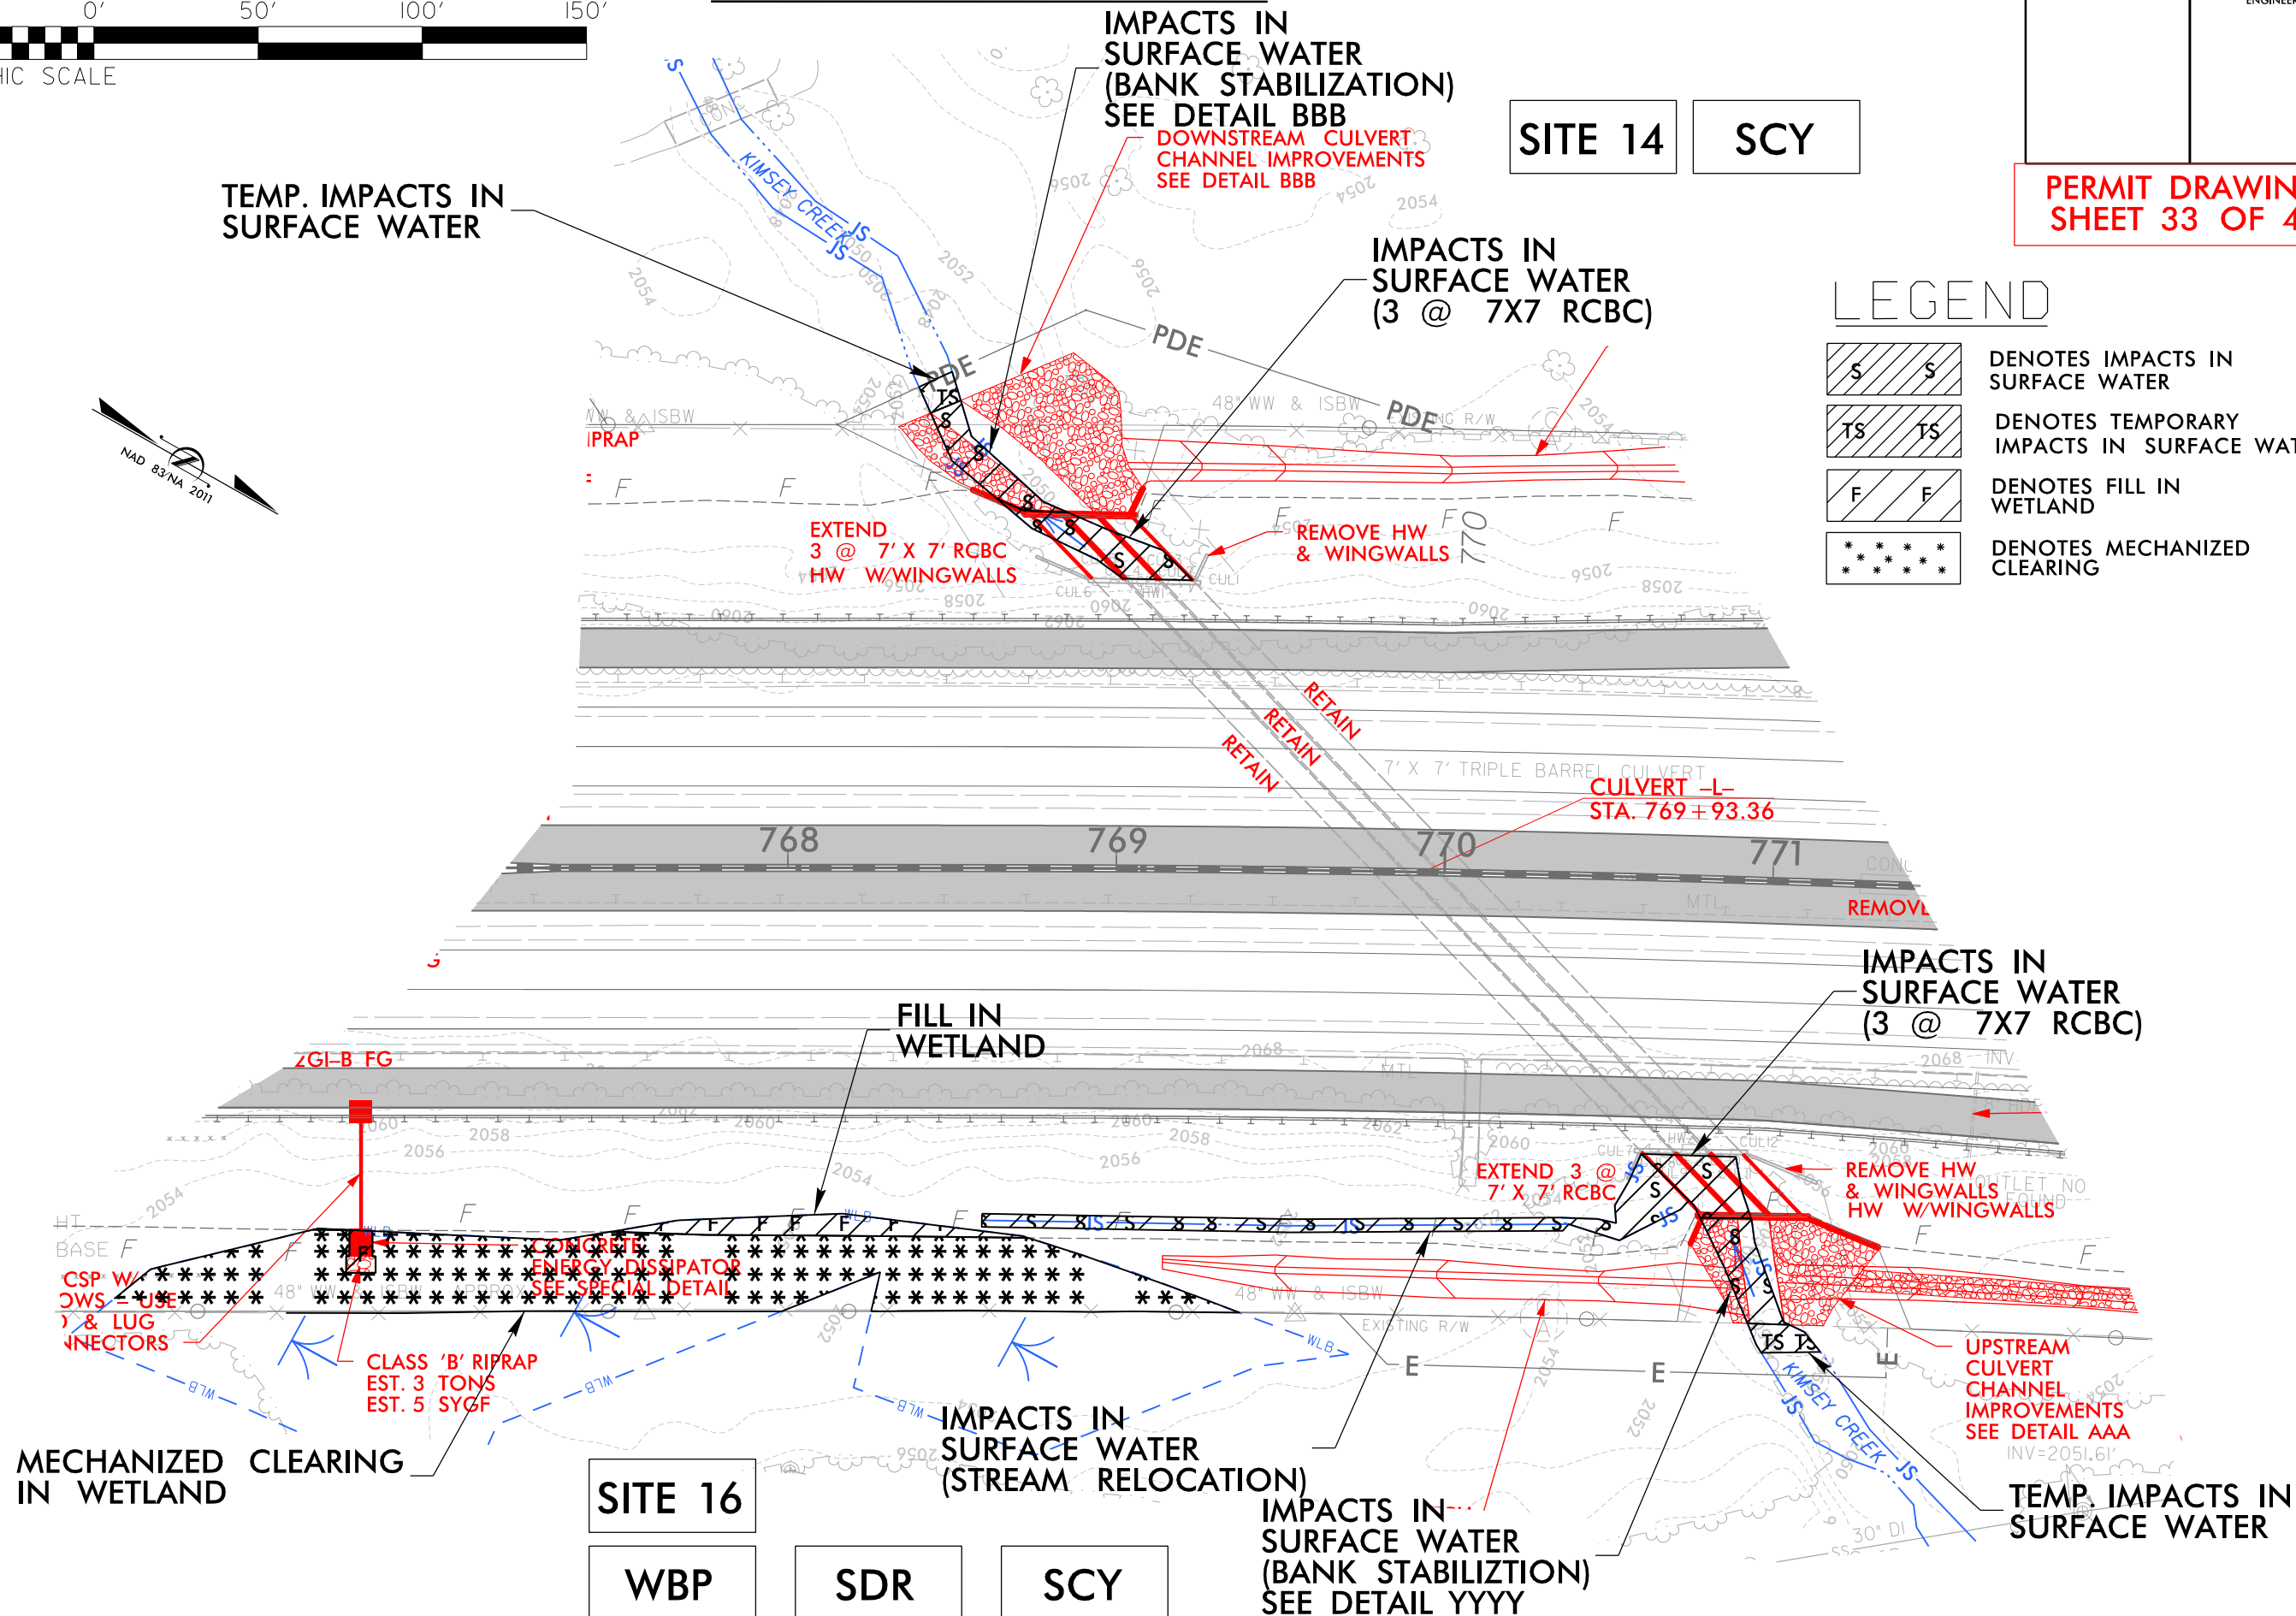


WETLAND & STREAM IMPACTS

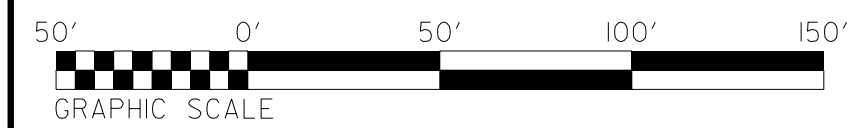

SITE 14 **SCY**

PERMIT DRAWING
SHEET 34 OF 43

LEGEND	
	DENOTES IMPACTS IN SURFACE WATER
	DENOTES TEMPORARY IMPACTS IN SURFACE WATER
	DENOTES FILL IN WETLAND
	DENOTES MECHANIZED CLEARING

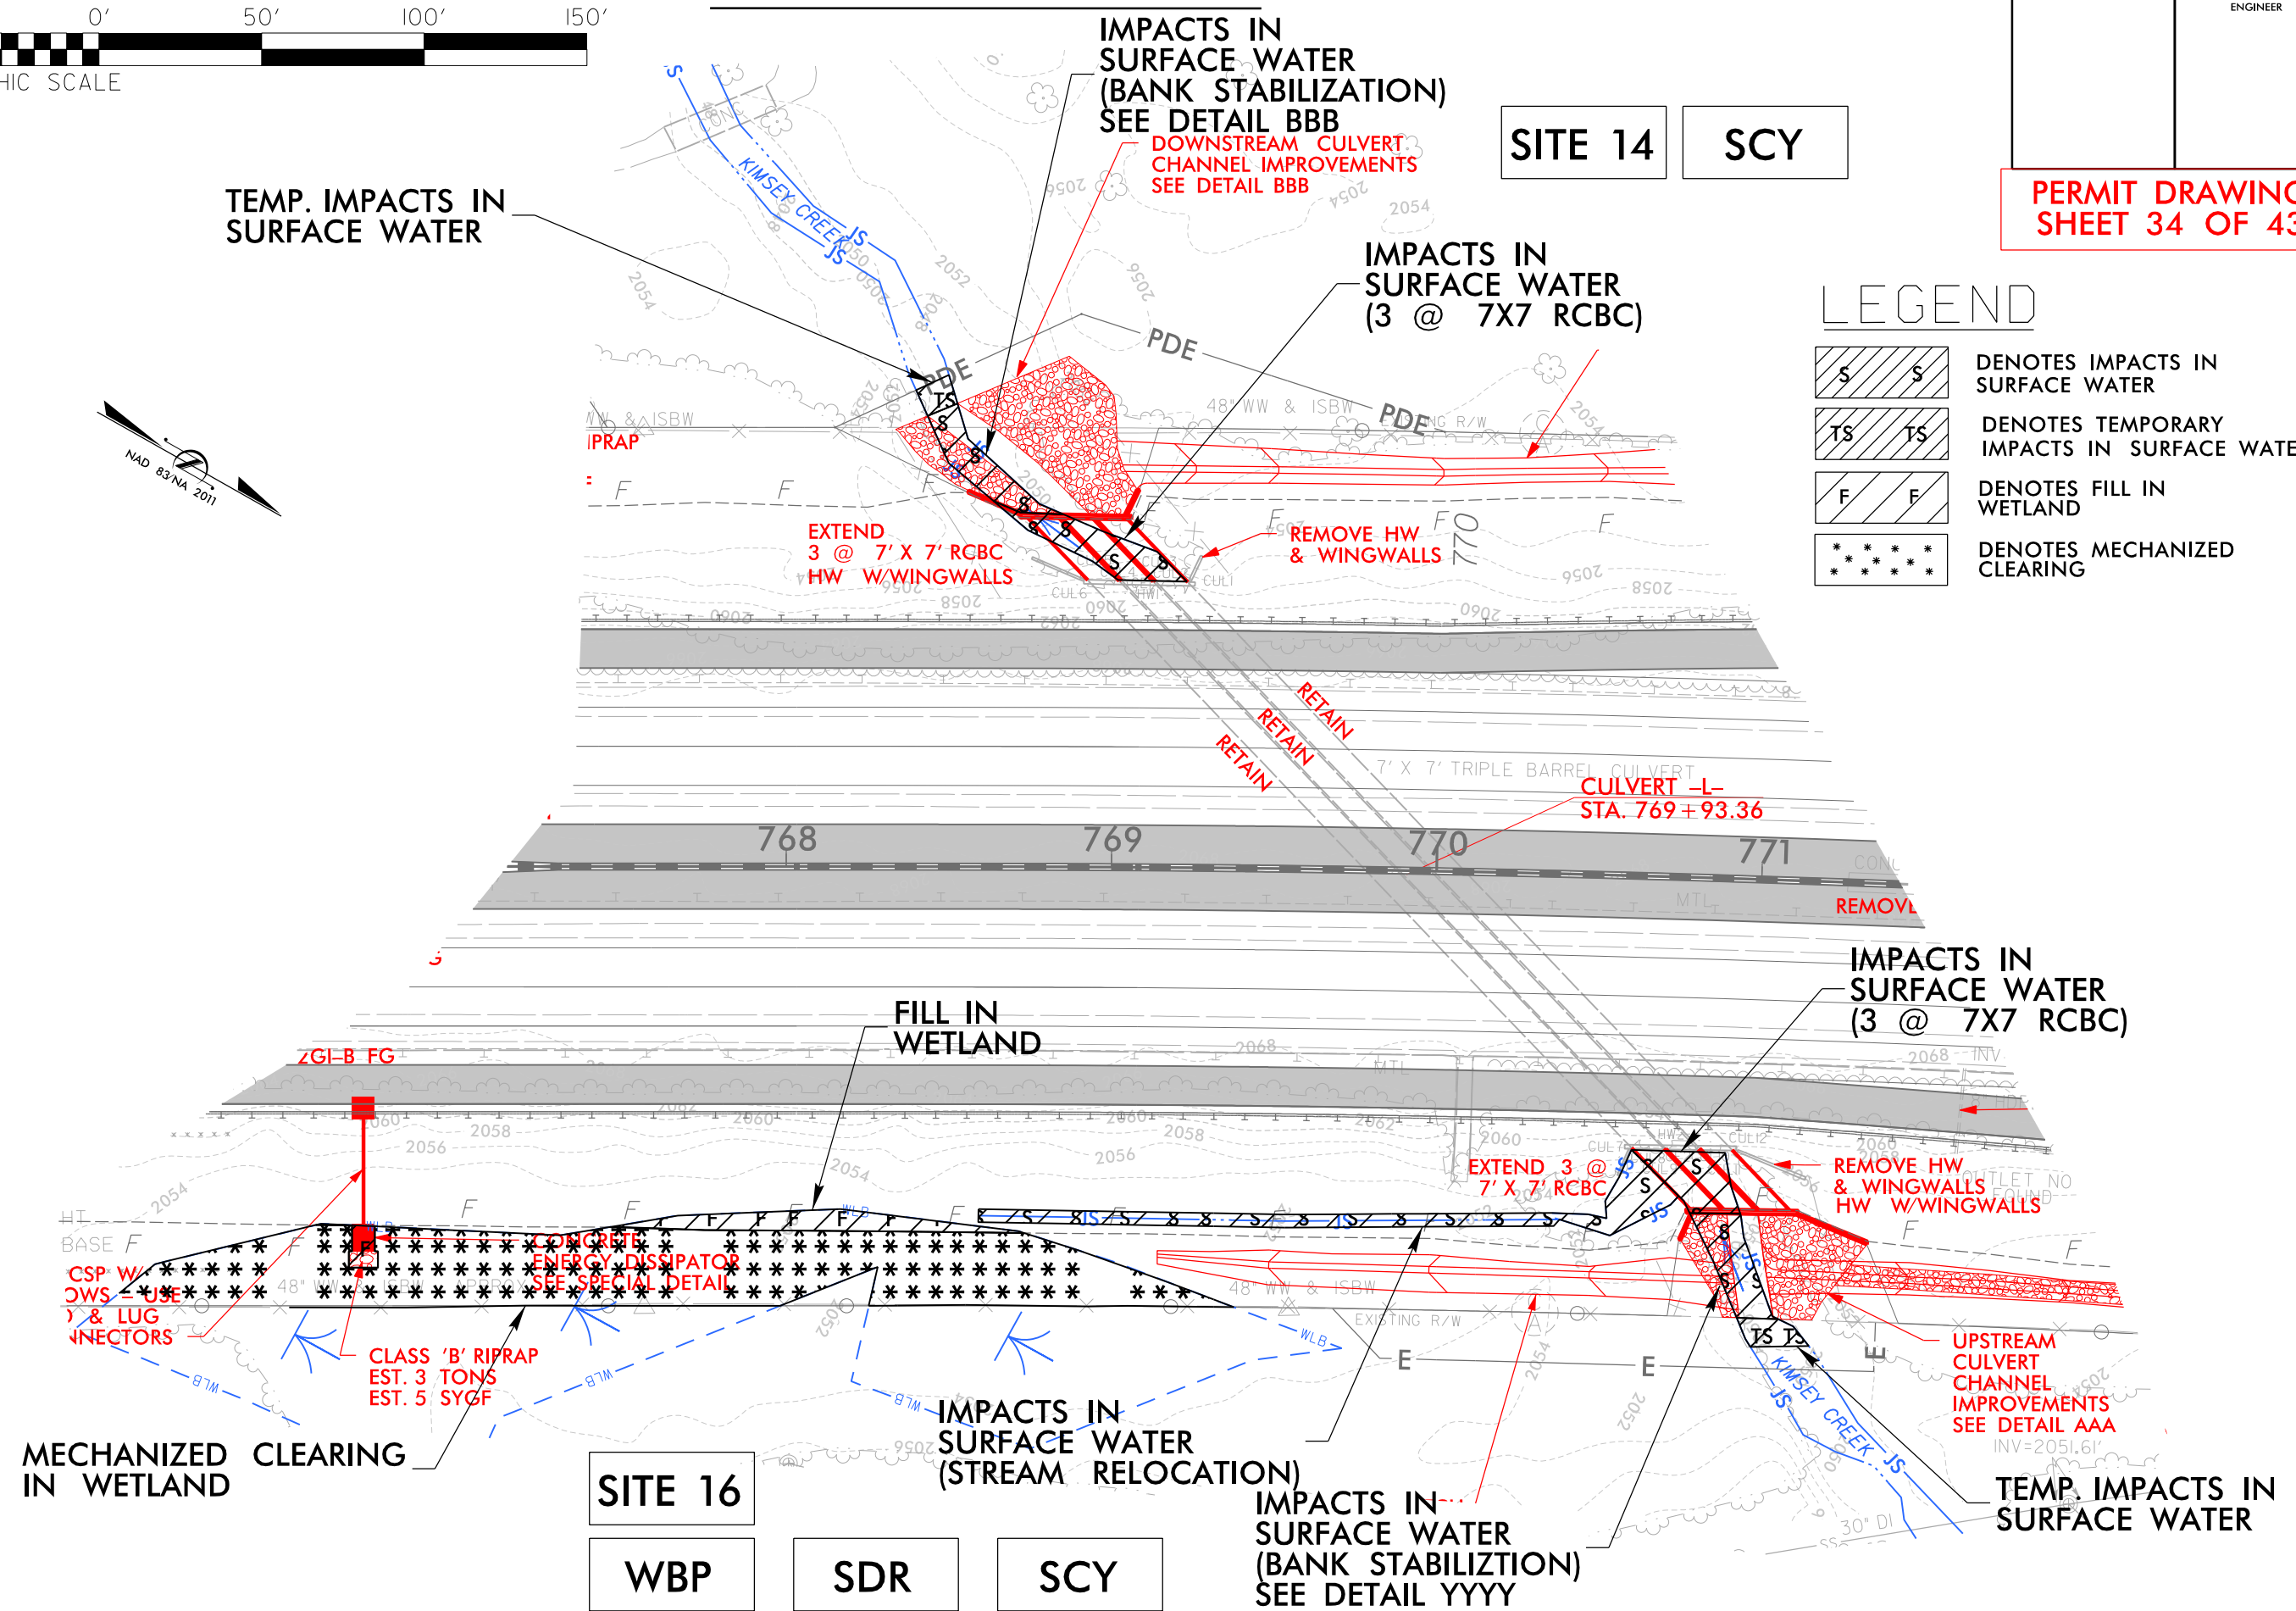


SITE 16
WBP **SDR** **SCY**

6/23/16

3/4/2019
I-4400C-HYD.PRM_PSH-12A_PFL.dgn
11:18

PROJ. REFERENCE NO.	SHEET NO.
I-4700	

PERMIT DRAWING
SHEET 35 OF 43

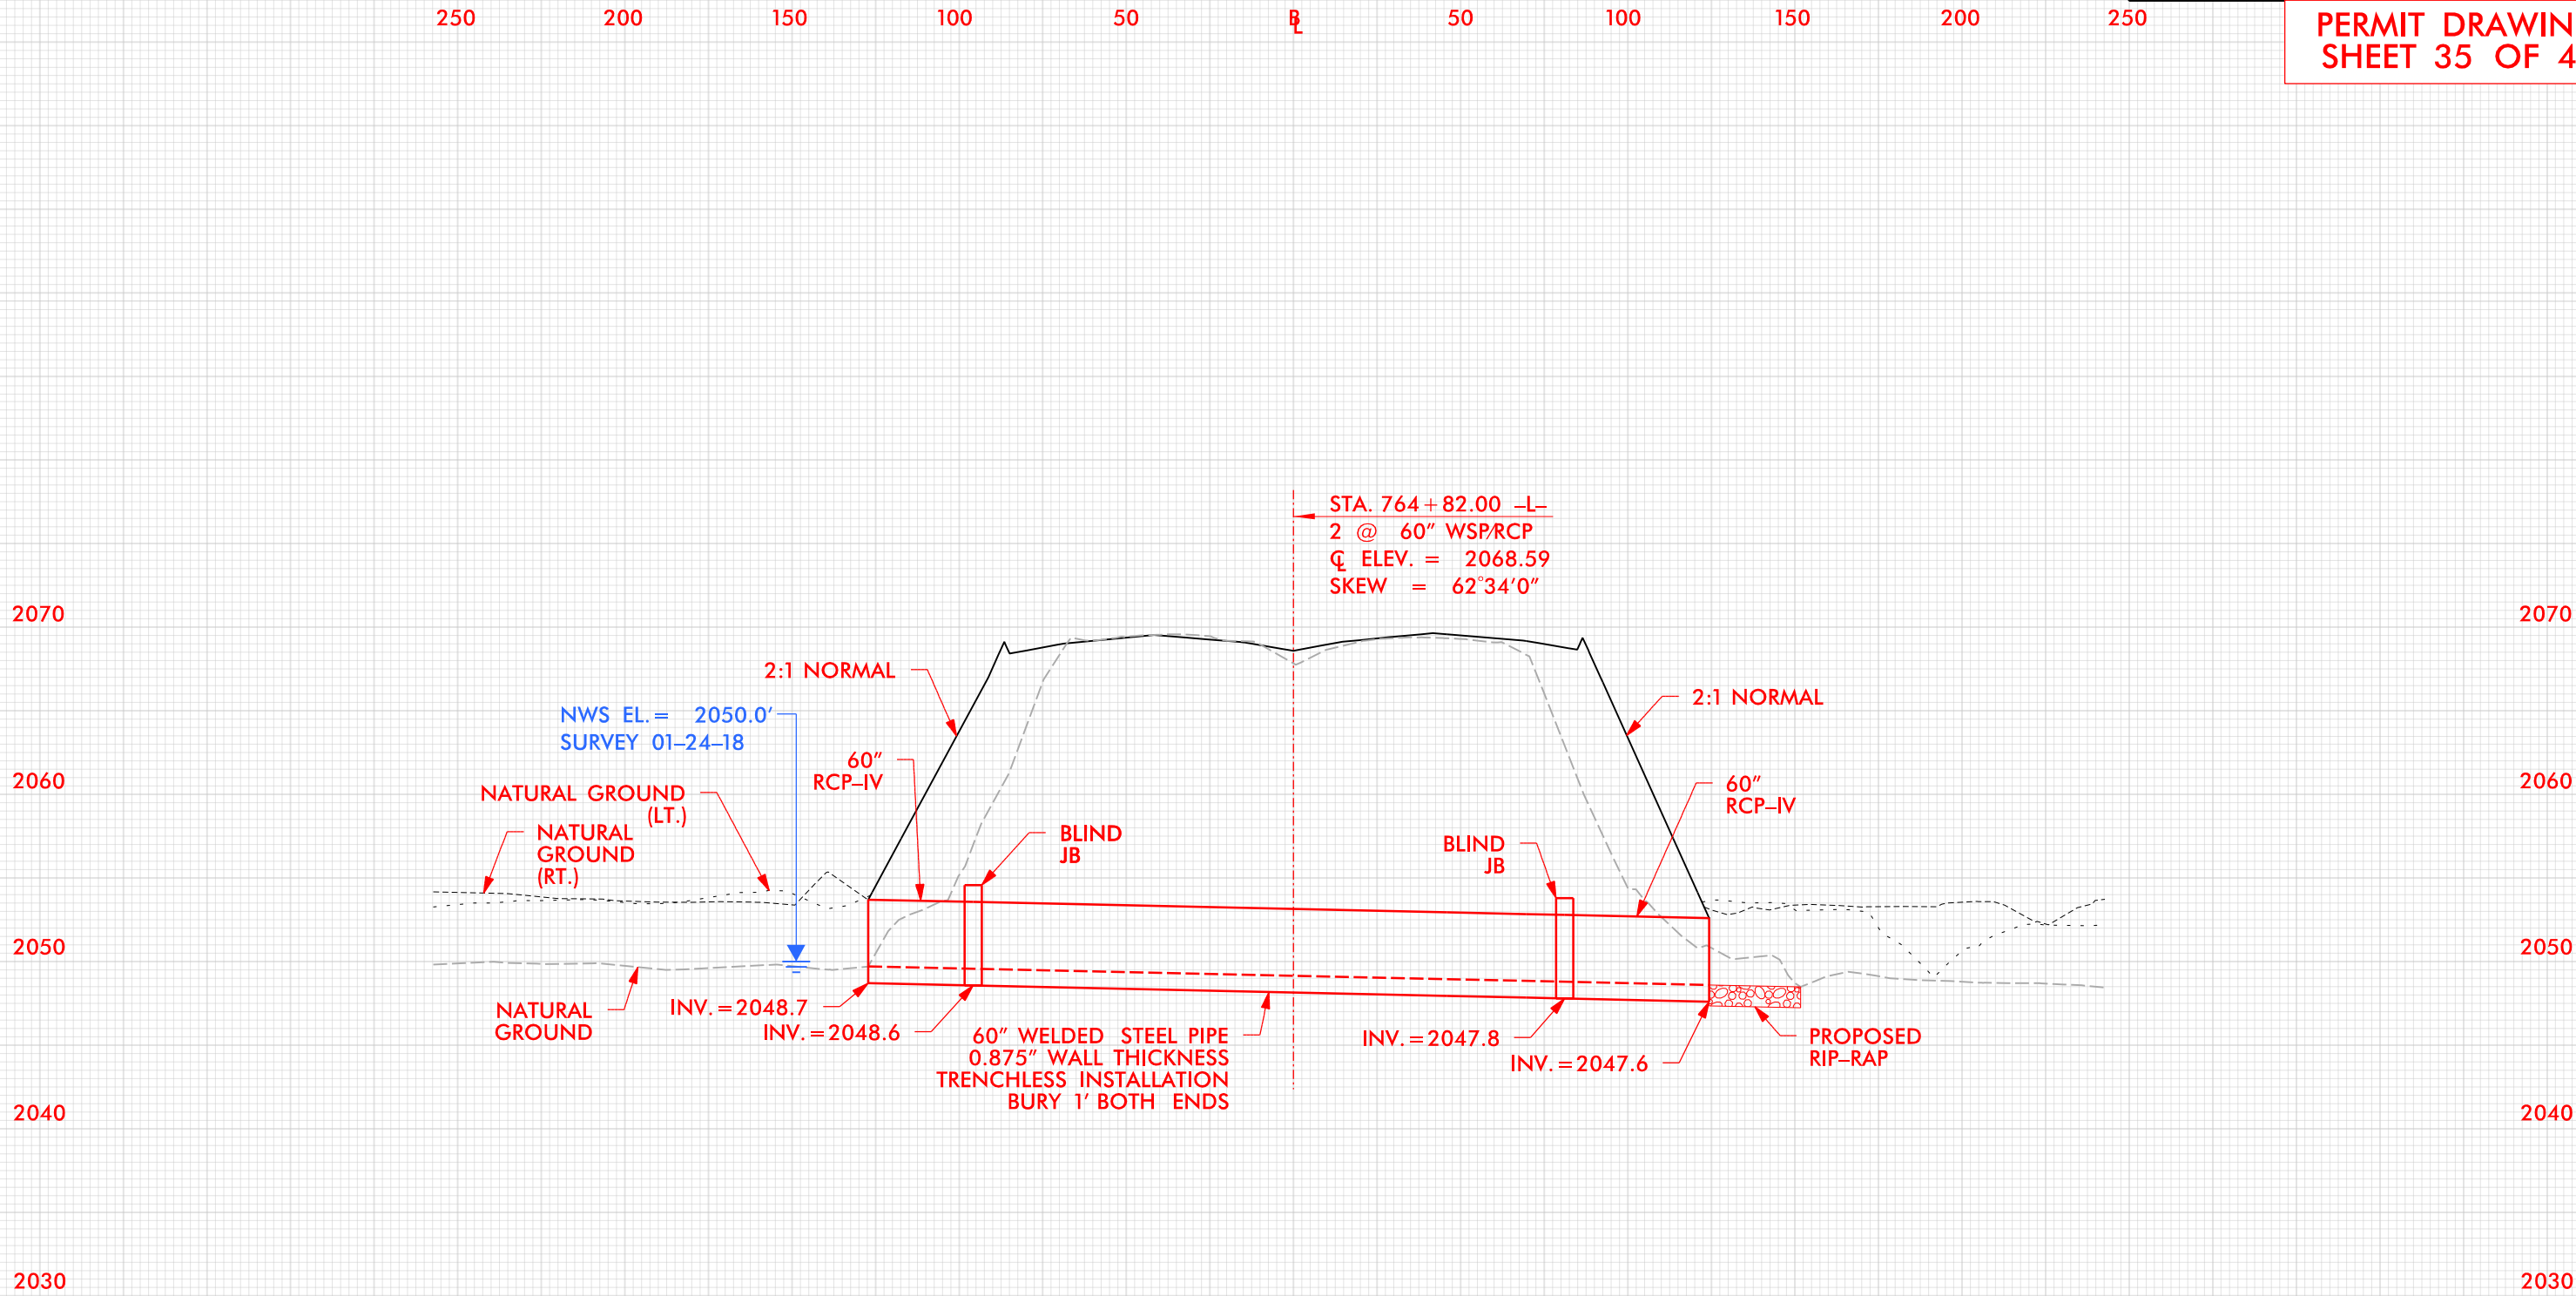

BUNCOMBE & HENDERSON COUNTY
PROJECT: I-4400C
I-26
I-26 BETWEEN US 25 (ASHEVILLE HIGHWAY)
TO SOUTH OF NC 280

6/23/16

PROJ. REFERENCE NO.	SHEET NO.
I-4700	

PERMIT DRAWING
SHEET 36 OF 43

250 200 150 100 50 0 50 100 150 200 250

2070

2060

2050


2040

2070

2060

2050

2040

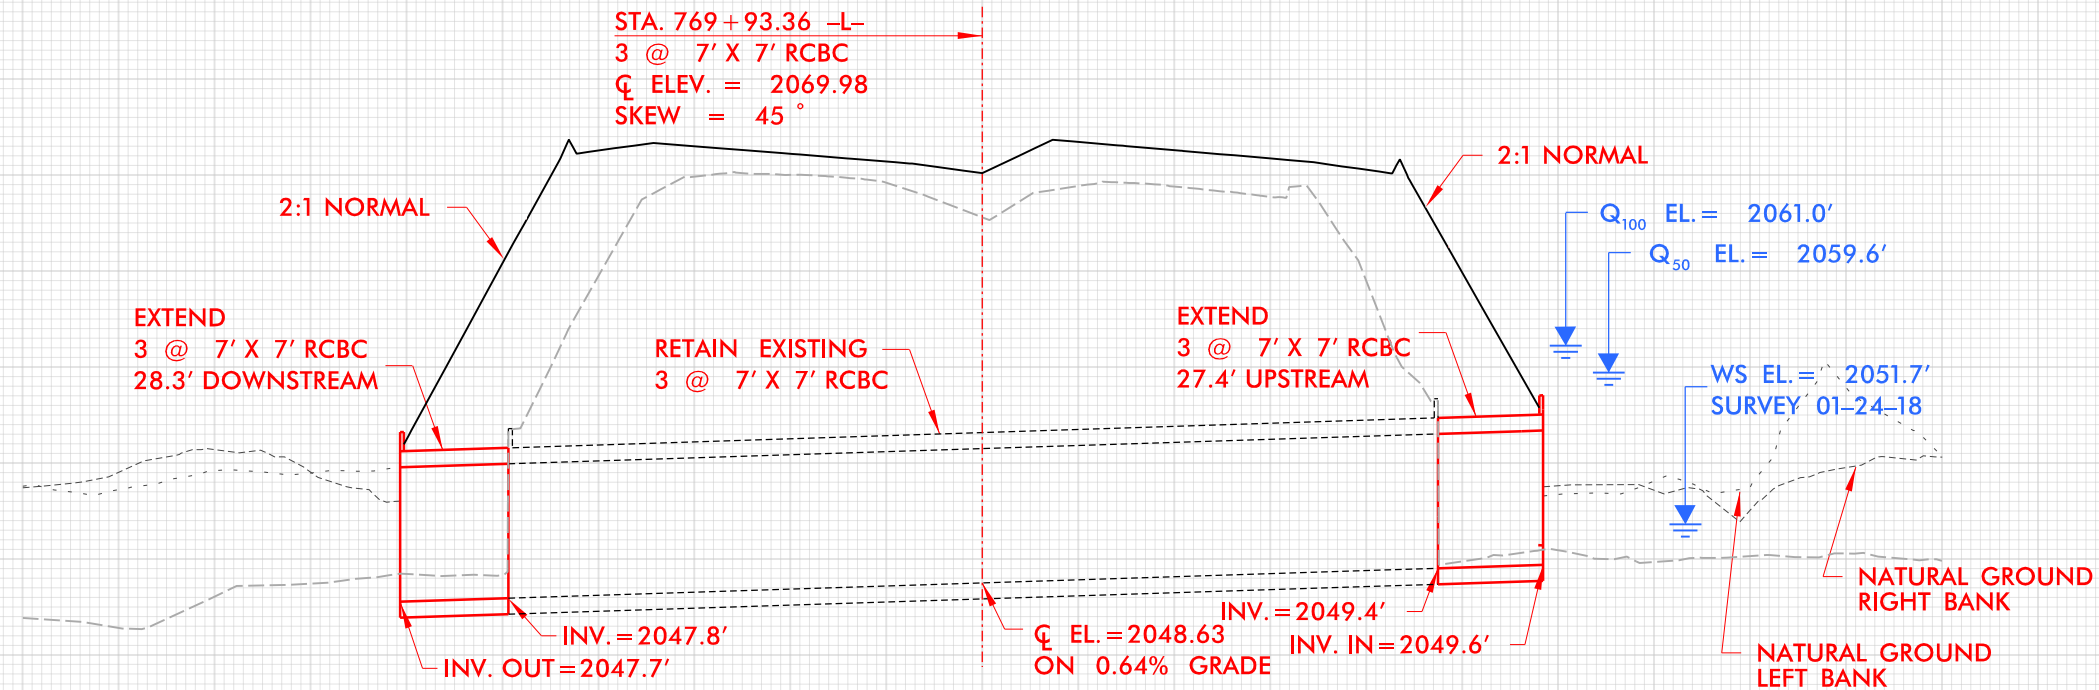

PROFILE

BUNCOMBE & HENDERSON COUNTY
PROJECT: I-4400C
I-26
I-26 BETWEEN US 25 (ASHEVILLE HIGHWAY)
TO SOUTH OF NC 280

6/23/16

5 10

PROJ. REFERENCE NO.


SHEET NO.

I-4700

PERMIT DRAWING
SHEET 37 OF 43

150 140 130 120 110 100 90 80 70 60 50 40 30 20 10 0 10 20 30 40 50 60 70 80 90 100 110 120

WETLAND CROSS SECTIONS

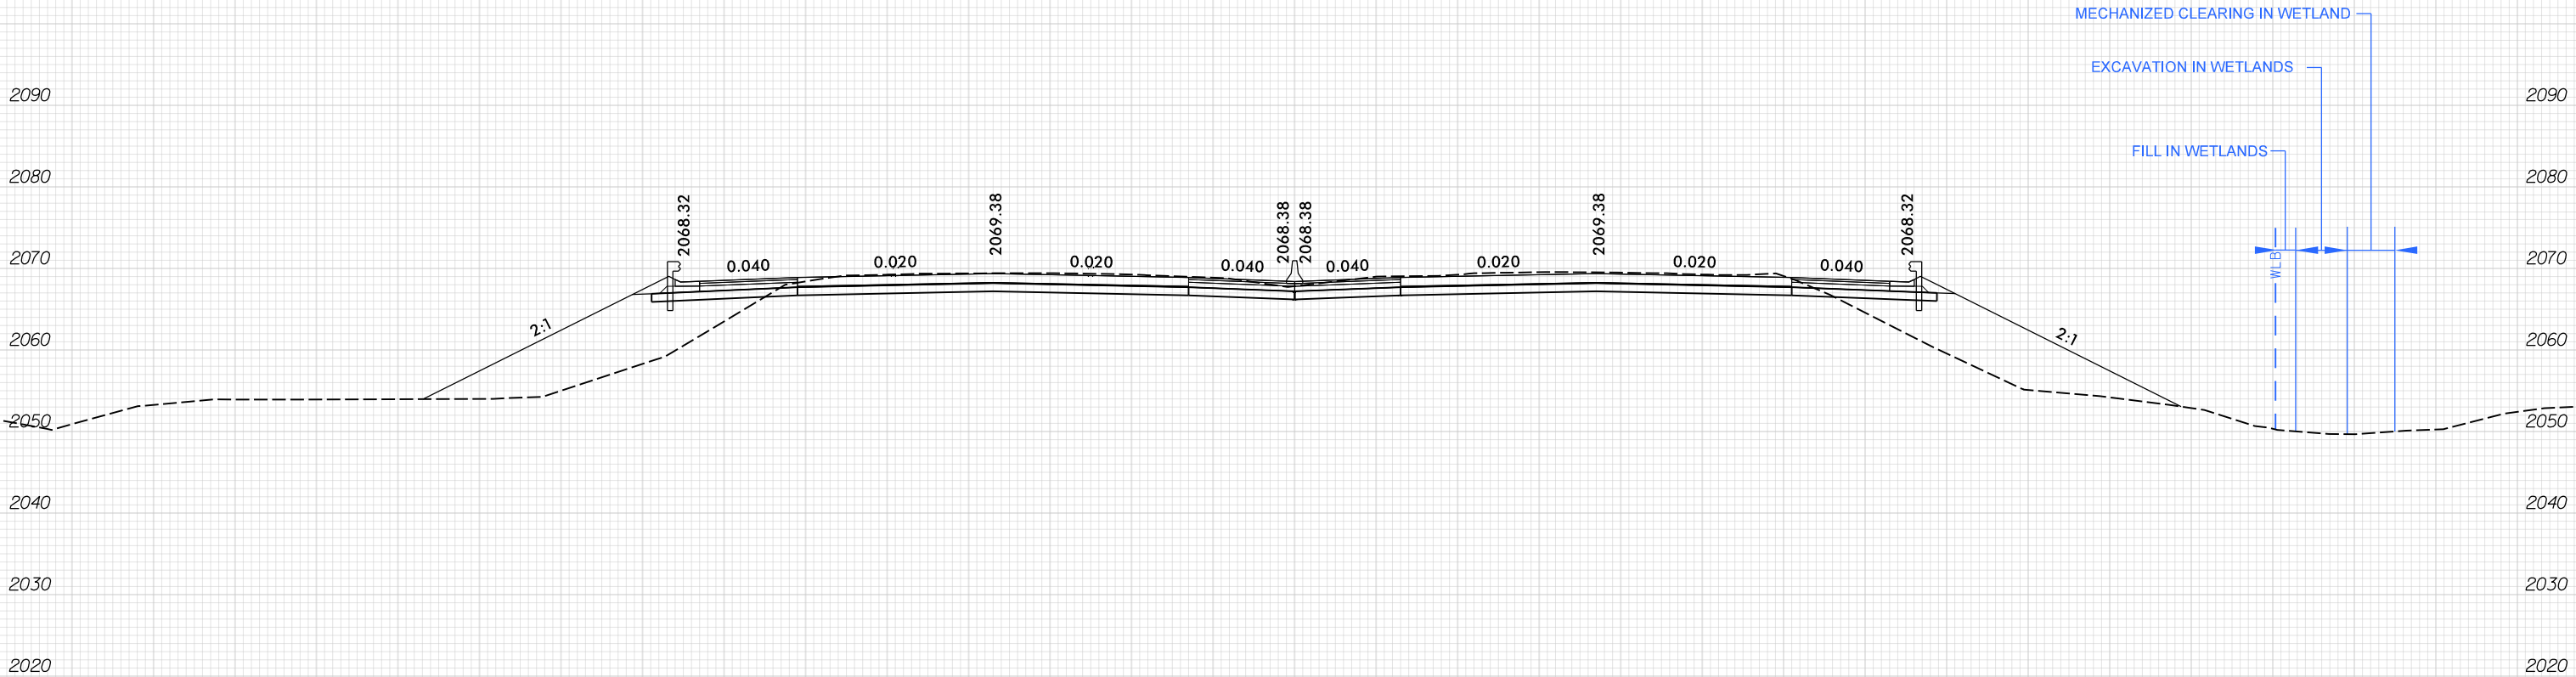

SITE 15
-L- 764 + 12.00

SCALE
1"=20' HORIZONTAL
1"=20' VERTICAL

BUNCOMBE & HENDERSON COUNTY
PROJECT: I-4400C
I-26
I-26 BETWEEN US 25 (ASHEVILLE HIGHWAY)
TO SOUTH OF NC 280

3/6/2019
I:\15-4400C-HYD.PRM_PSH-XPL
HNTB

6/23/16

3/6/2019
I-4400C_HYD_PRM_PSH_XPL
HNTB

170 160 150 140 130 120 110 100 90 80 70 60 50 40 30 20 10 0 10 20 30 40 50 60 70 80 90 100

5 10


PROJ. REFERENCE NO.

SHEET NO.

I-4700

PERMIT DRAWING
SHEET 38 OF 43

WETLAND CROSS SECTIONS

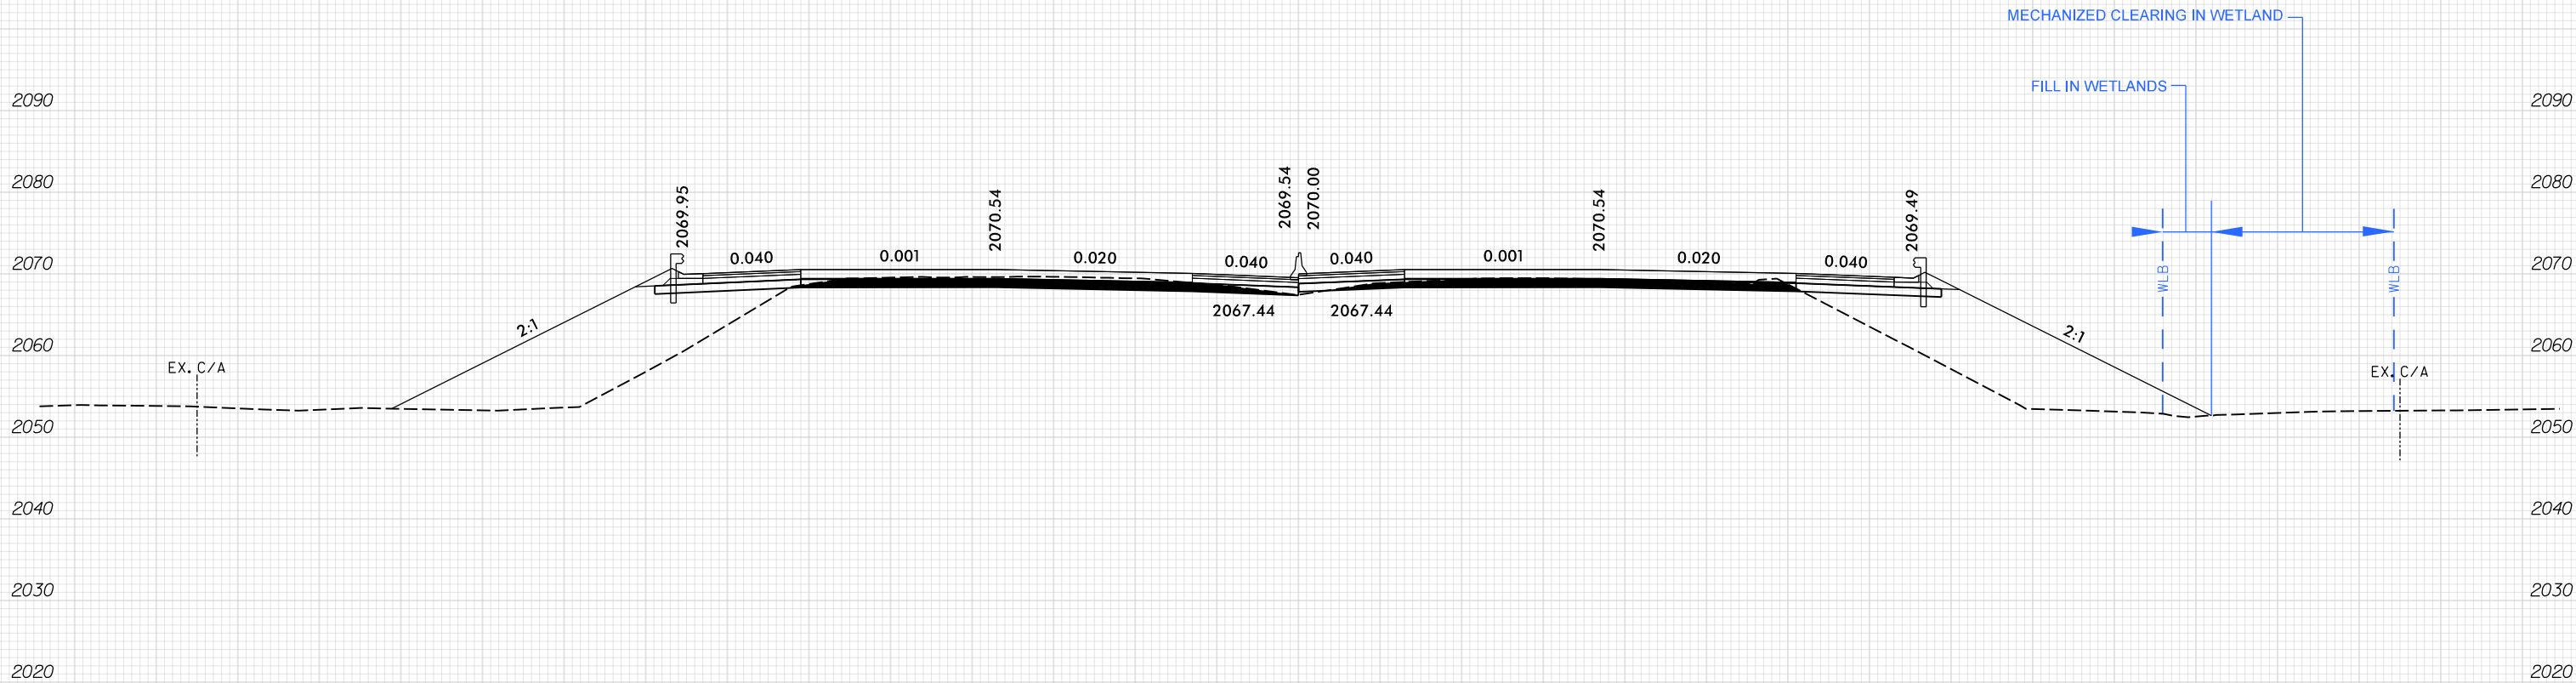

SITE 16
-L- 768 + 00.00

SCALE
1"=20' HORIZONTAL
1"=20' VERTICAL

BUNCOMBE & HENDERSON COUNTY
PROJECT: I-4400C
I-26
I-26 BETWEEN US 25 (ASHEVILLE HIGHWAY)
TO SOUTH OF NC 280

150 140 130 120 110 100 90 80 70 60 50 40 30 20 10 0 10 20 30 40 50 60 70 80 90 100

7/19/2017

WETLAND & STREAM IMPACTS

CITY OF ASHEVILLE
DB 1906 PG 324


HNTB HNTB NORTH CAROLINA, P.C.
343 E. Six Forks Road, Suite 200
Raleigh, North Carolina 27609
NC License No: C-1554

PROJECT REFERENCE NO.		SHEET NO.
1-4400C		14
RW SHEET NO.		
ROADWAY DESIGN ENGINEER		HYDRAULICS ENGINEER

**PERMIT DRAWING
SHEET 39 OF 43**


LEGEND
[Symbol] DENOTES IMPACTS IN SURFACE WATER
[Symbol] DENOTES TEMPORARY IMPACTS IN SURFACE WATER

REST AREA DRAINAGE DESIGN TO BE COMPLETED BY OTHERS PRIOR TO FINAL REDLINE SUBMITTAL
STRUCTURES LABELED "BY OTHERS" REPRESENT ANTICIPATED OUTLET LOCATIONS

 

MATCHLINE SHEET 13
-L- STA 788 + 00.00

MATCHLINE SHEET 15
-L- STA 802 + 00.00

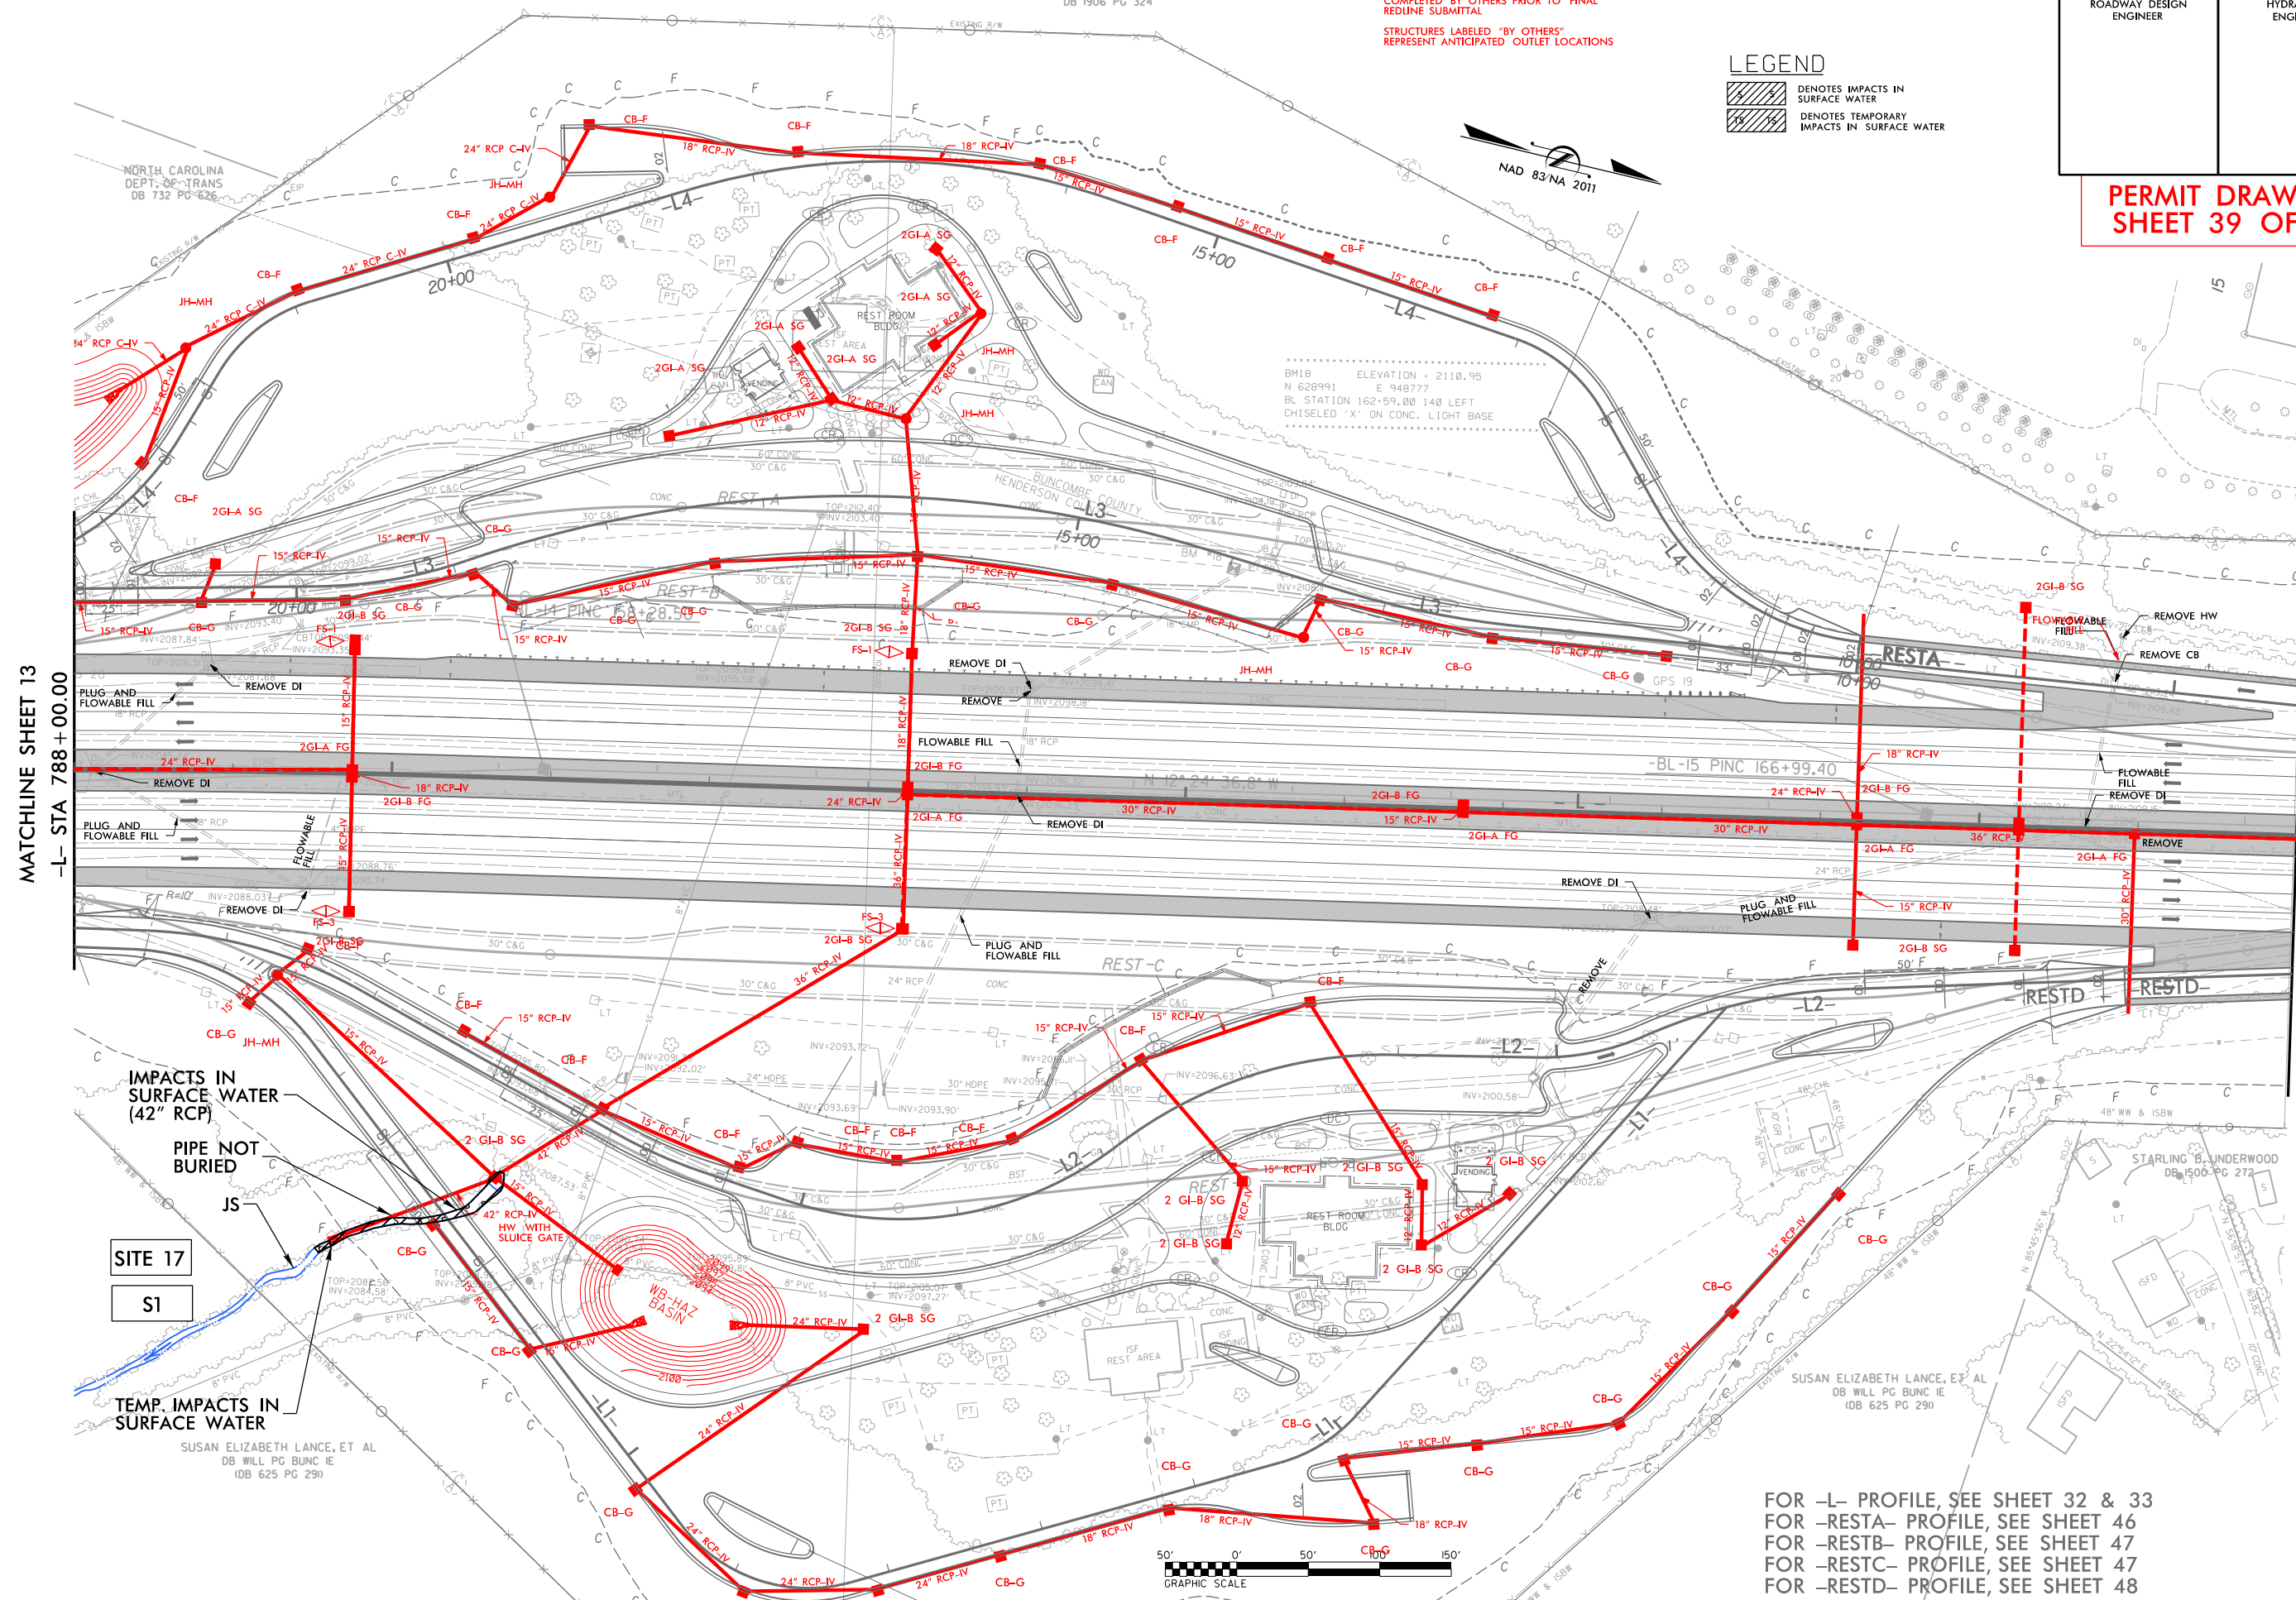

FOR -L- PROFILE, SEE SHEET 32 & 33
FOR -RESTA- PROFILE, SEE SHEET 46
FOR -RESTB- PROFILE, SEE SHEET 47
FOR -RESTC- PROFILE, SEE SHEET 47
FOR -RESTD- PROFILE, SEE SHEET 48

3/6/2018
1-4400C_HYO_PFM_PSH.14.dgn
HNTB

7/19/2017

WETLAND & STREAM IMPACTS

HNTB

HNTB NORTH CAROLINA, P.C.
343 E. Six Forks Road, Suite 200
Raleigh, North Carolina 27609
NC License No: C-1554


PROJECT REFERENCE NO.		SHEET NO.
1-4400C		14
RW SHEET NO.		
ROADWAY DESIGN ENGINEER		HYDRAULICS ENGINEER

PERMIT DRAWING
SHEET 40 OF 43

LEGEND

- DENOTES IMPACTS IN SURFACE WATER
- DENOTES TEMPORARY IMPACTS IN SURFACE WATER

REST AREA DRAINAGE DESIGN TO BE COMPLETED BY OTHERS PRIOR TO FINAL REDLINE SUBMITTAL
STRUCTURES LABELED "BY OTHERS" REPRESENT ANTICIPATED OUTLET LOCATIONS

 

MATCHLINE SHEET 13
-L- STA 788 + 00.00

MATCHLINE SHEET 15
-L- STA 802 + 00.00

IMPACTS IN SURFACE WATER (42" RCP)

PIPE NOT BURIED


SITE 17

S1

TEMP. IMPACTS IN SURFACE WATER

SUSAN ELIZABETH LANCE, ET AL
DB WILL PG BUNC IE
(DB 625 PG 291)

FOR -L- PROFILE, SEE SHEET 32 & 33
FOR -RESTA- PROFILE, SEE SHEET 46
FOR -RESTB- PROFILE, SEE SHEET 47
FOR -RESTC- PROFILE, SEE SHEET 47
FOR -RESTD- PROFILE, SEE SHEET 48

 

8/22/2017

3/5/2018
2400C_HYD_PRM_PSH_21.dgn
HNTB

WETLAND & STREAM IMPACTS

HNTB HNTB NORTH CAROLINA, P.C.
343 E. SIX FORKS ROAD, SUITE 200
RALEIGH, NORTH CAROLINA 27609
NC LICENSE NO: C-1554

PROJECT REFERENCE NO.		SHEET NO.
I-4400C		21
RW SHEET NO.		
ROADWAY DESIGN ENGINEER		HYDRAULICS ENGINEER

**PERMIT DRAWING
SHEET 41 OF 43**

LEGEND


 DENOTES TEMPORARY IMPACTS IN SURFACE WATER




SITE 18

SDH

TEMP. IMPACTS IN SURFACE WATER

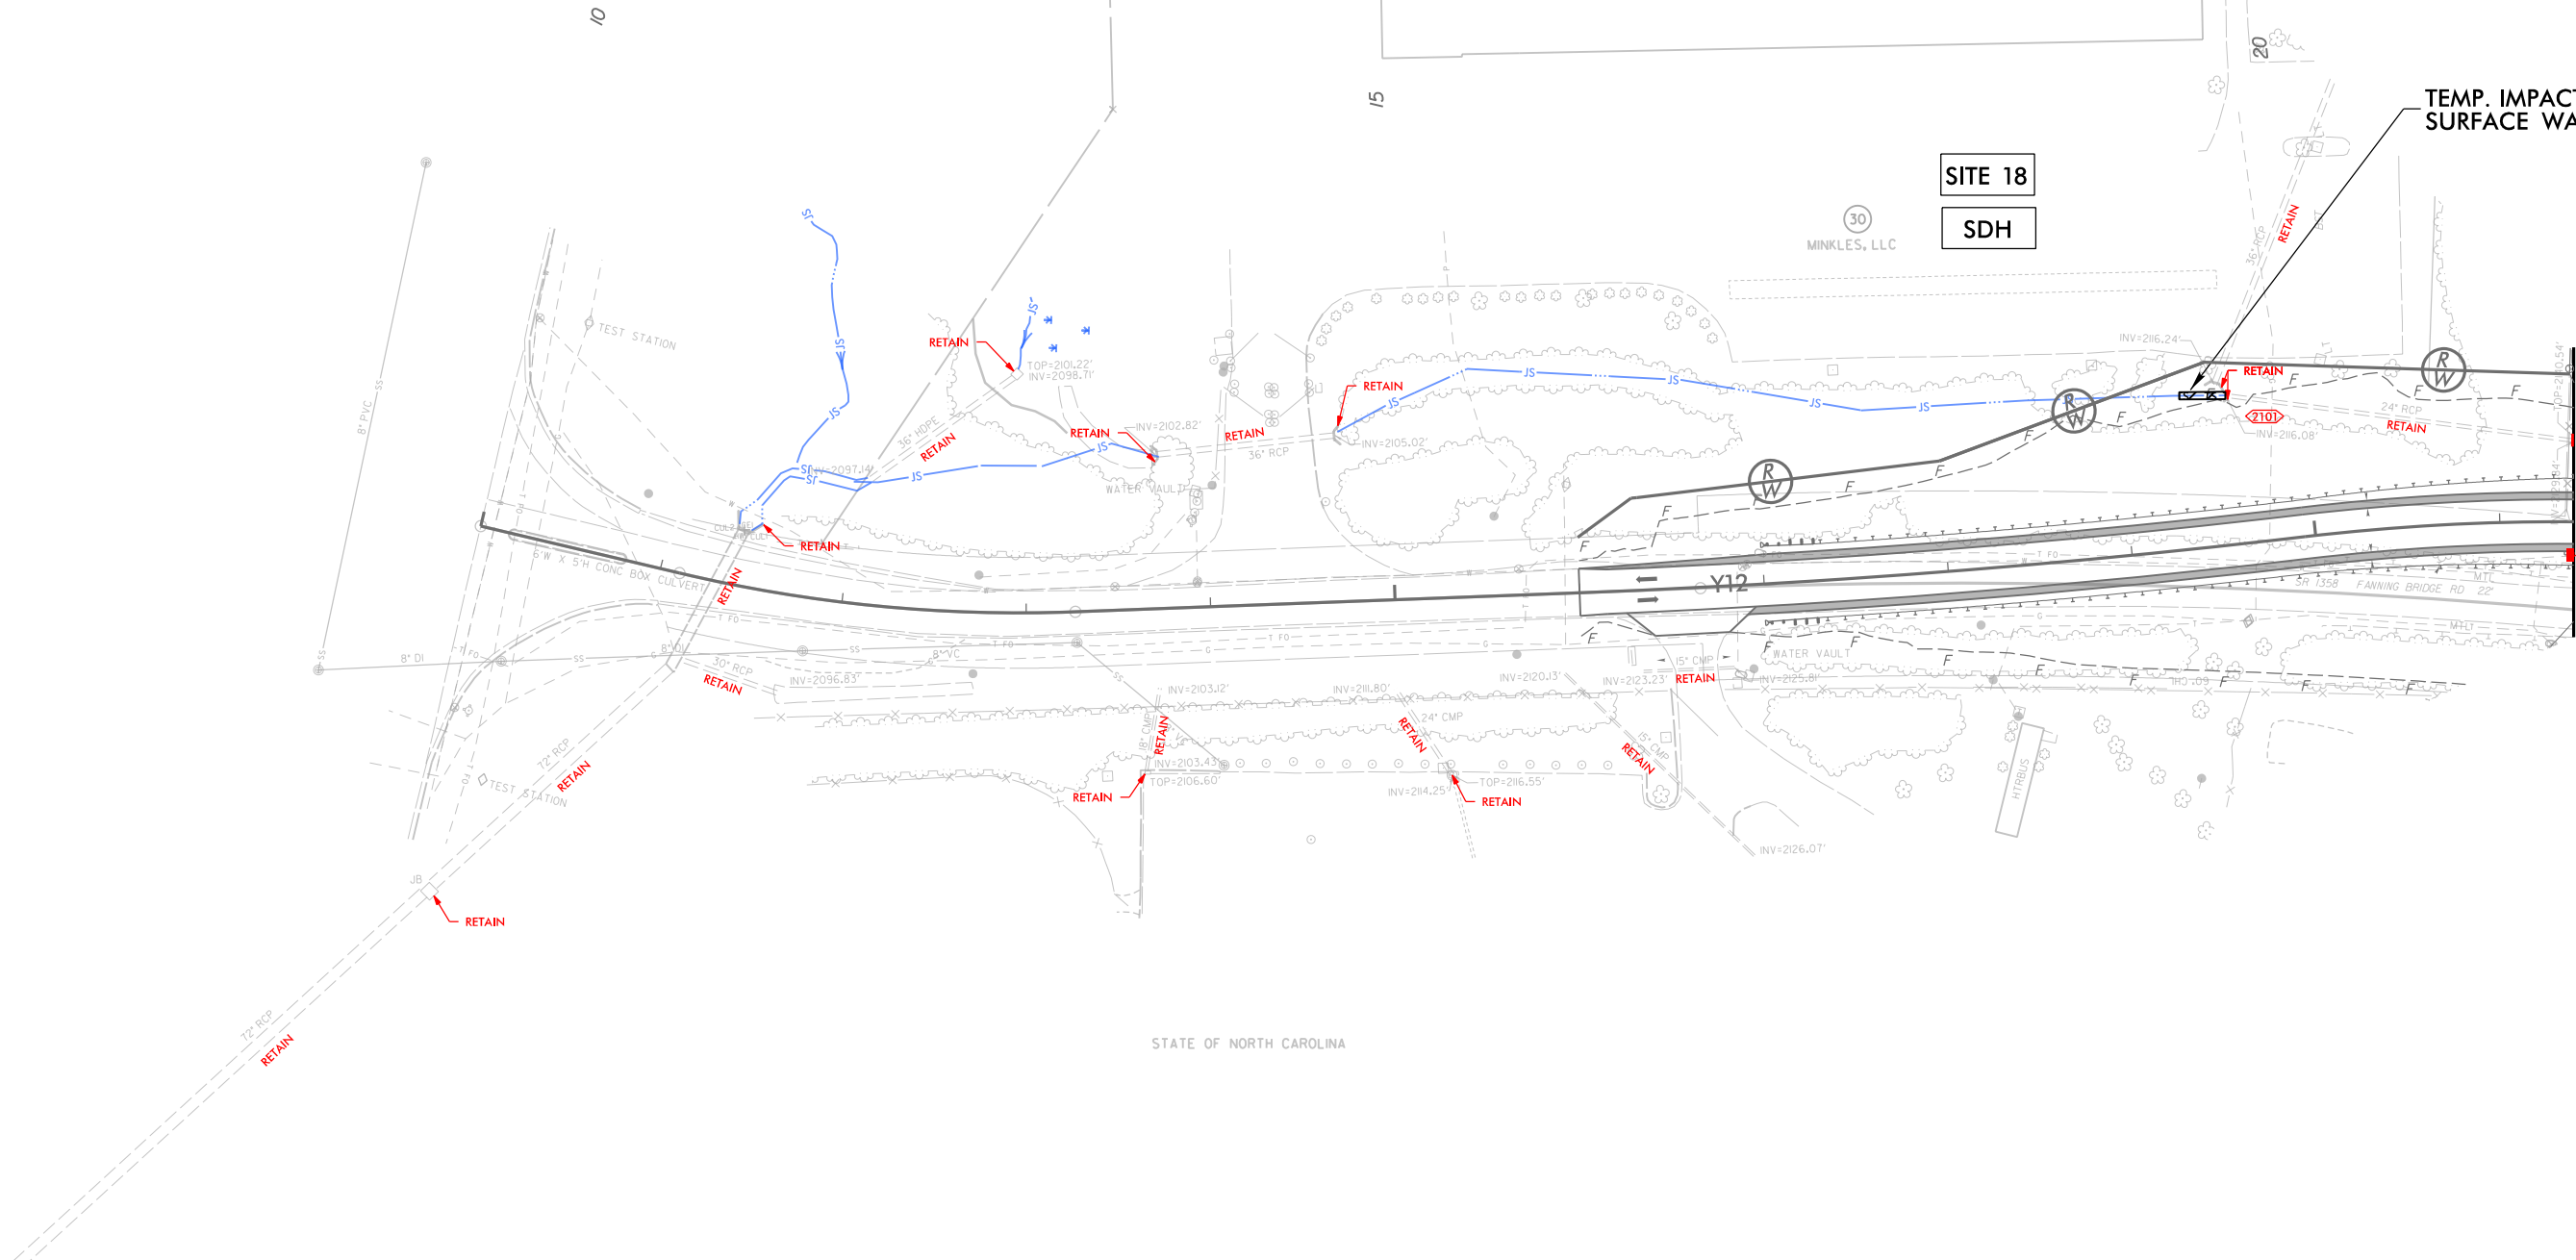

**MATCHLINE SHEET 15
-Y12- STA 21+40.00**

 

FOR -Y12- PROFILE, SEE SHEET 45

8/22/2017

3/5/2018
2400C_HYD_PRM_PSH_21.dgn
HNTB

WETLAND & STREAM IMPACTS

HNTB HNTB NORTH CAROLINA, P.C.
343 E. Six Forks Road, Suite 200
Raleigh, North Carolina 27609
NC License No: C-1554

PROJECT REFERENCE NO.		SHEET NO.
I-4400C		21
RW SHEET NO.		
ROADWAY DESIGN ENGINEER		HYDRAULICS ENGINEER

**PERMIT DRAWING
SHEET 42 OF 43**

LEGEND

 DENOTES TEMPORARY IMPACTS IN SURFACE WATER




SITE 18

SDH

TEMP. IMPACTS IN SURFACE WATER

**MATCHLINE SHEET 15
-Y12- STA 21+40.00**

 

FOR -Y12- PROFILE, SEE SHEET 45

WETLAND AND SURFACE WATER IMPACTS SUMMARY														
Site No.	Stream Name Stream ID	Station (From/To)	Structure Size / Type	WETLAND IMPACTS					SURFACE WATER IMPACTS					
				Permanent Fill In Wetlands (ac)	Temp. Fill In Wetlands (ac)	Excavation in Wetlands (ac)	Mechanized Clearing in Wetlands (ac)	Hand Clearing in Wetlands (ac)	Permanent SW impacts (ac)	Temp. SW impacts (ac)	Existing Channel Impacts Permanent (ft)	Existing Channel Impacts Temp. (ft)	Natural Stream Design (ft)	
1	UT to Mud Creek / SCN	L 654+45 to 656+54 LT	Stream relocated to Proposed 2' Lat. Base ditch Due to Roadway Widening									197	10	
1	UT to Mud Creek / SCK	L 656+06 to 656+47 LT	Bank Stabilization at outlet of 60" RCP									45	7	
1	UT to Mud Creek / SCK	L 656+37 to 656+62 LT	60" RCP extension Due to Roadway Widening									30		
2	UT to Mud Creek / SCK	L 657+93 to 657+97 RT	Bank Stabilization at inlet of 60" CMP									23	10	
2	UT to Mud Creek / SCK	L 657+95 to 658+19 RT	60" CMP extension Due to Roadway Widening									58		
2	UT to Mud Creek / SCL	L 658+13 to 659+29 RT	Stream relocated to Proposed 2' Lat. Base ditch Due to Roadway Widening									126	10	
3	UT to Mud Creek / SCO	L 665+93 to 666+02 LT	Bank Stabilization at outlet of existing 60" CMP									12		
4	UT to Mud Creek / SCO	L 666+73 to 666+83 RT	Proposed 30" WSP and Head Wall Extension										8	
5	UT to Mud Creek / SEN	Y10RPA 16+28 to 19+65 RT	Stream relocated to Proposed 2' Lat. Base ditch Due to Roadway Widening									353		
5	UT to Mud Creek / SCQ	Y10RPA 16+07 to 16+34 RT	Proposed 48" WSP with 48" RCP extension									58		
5	UT to Mud Creek / SCQ	Y10RPA 16+02 to 16+11 RT	Channel Change*1 at downstream of 48" RCP									26	10	
5	WBC	Y10RPA 16+47 to 19+59 RT	Fill and Proposed 2' Lat. Base ditch in Wetlands Due to Roadway Widening	0.075		0.056	0.044							
6	UT to Mud Creek / SCT	L 687+38 to 690+50 LT	Stream relocated to Proposed 2' Lat. Base ditch Due to Roadway Widening									316	10	
7	UT to Mud Creek / SCR	L 683+99 to 684+20 RT	Stream relocated to 2' Lat. Base ditch due to Roadway Widening									23		
7	UT to Mud Creek / SCR	L 683+46 to 684+04 RT	Proposed 42" RCP and 48" RCP									83	10	
7	UT to Mud Creek / SCQ	L 683+46 to 684+04 RT	Stream relocated to Proposed 2' Lat. Base ditch Due to Roadway Widening									430	10	
8	WBG	L 716+43 to 724+47 RT	Fill in Wetlands Due to Roadway Widening	0.088			0.203							
8	UT to Mud Creek / SCU	L 724+42 to 724+92 RT	Stream relocated to Upstream Culvert Channel Improvements with Floodplain Bench									47		
8	UT to Mud Creek / SCU	L 724+89 to 725+19 RT	Existing 36" RCP Extension Due to Roadway Widening									32		
9	UT to Mud Creek / SCU	L 726+63 to 726+97 LT	Existing 36" RCP Extension Due to Roadway Widening									37		
9	UT to Mud Creek / SCU	L 726+91 to 727+16 LT	Bank Stabilization at outlet of existing 36" RCP with 36"RCP extension									29		
9	UT to Mud Creek / SCU	L 727+13 to 727+28 LT	Stream relocated to 2' Lat. Base ditch due to Roadway Widening									15	8	
10	WBI	L 746+94 to 748+84 LT	Mechanized Clearing in wetland due to Roadway Widening				0.019							
11	UT to Cane Creek / SCX	L 747+73 to 747+86 RT	Stream relocated to Proposed Channel Change									13	11	
11	UT to Cane Creek / SCX	L 747+81 to 748+25 RT	Bank Stabilization at beginning of Channel Change									53		
11	UT to Cane Creek / SCX	L748+25 to 755+02 RT	Stream relocated to Proposed Channel Change									682		
11	UT to Cane Creek / SCX	L 754+95 to 755+17 RT	Channel Change*1 at outlet of Proposed Channel Change									18		
12	Cane Creek	L 755+16 to 756+68 LT / RT	Bank Stabilization									334	20	
13	UT to Kimsey Creek / SCZ	L 765+43 to 765+59 LT	Bank Stabilization at the outlet of 2 @ 60" RCP									32		
14	Kimsey Creek / SCY	L 768+40 to 768+85 LT	Bank Stabilization at outlet of 3 @ 7X7 RCBC									45	9	
14	Kimsey Creek / SCY	L 768+64 to 769+22 LT	Proposed 3 @ 7X7 RCBC									48		
15	WBT	L 764+02 to 764+54 RT	Fill and Proposed Upstream Culvert Channel Improvements	0.007		0.002	0.002							
16	WBP	L 765+90 to 769+39 RT	Fill in Wetlands Due to Roadway Widening	0.014			0.152							
16	UT to Kimsey Creek / SDR	L 768+59 to 770+77 RT	Stream relocated to Proposed 2' Lat. Base ditch Due to Roadway Widening									216		
16	Kimsey Creek / SCY	L 770+62 to 770+97 RT	Proposed 3 @ 7X7 RCBC									22		
16	Kimsey Creek / SCY	L 770+81 to 771+19 RT	Bank Stabilization at inlet of 3 @ 7X7 RCBC									34	10	
17	UT to French Broad River / S1	L 789+57 to 790+79 RT	Proposed 42" RCP									122	10	
18	UT to French Broad River / SDH	Y12 19+34 to 19+60 LT	Temporary impacts from constructing Roadway fill slope			0.002	0.011						25	
TOTALS*:				0.18	0.00	0.06	0.43	0.00	0.00	0.00	0.00	3557	178	0

*Rounded totals are sum of actual impacts
NOTES:
*1: Emedding Riprap

NC DEPARTMENT OF TRANSPORTATION
DIVISION OF HIGHWAYS
11/13/2018
Buncombe & Henderson County
I-4700

Revised 2018 Feb

SHEET96OF97