



STATE OF NORTH CAROLINA
DEPARTMENT OF TRANSPORTATION

ROY COOPER
GOVERNOR

J. ERIC BOYETTE
SECRETARY

March 13, 2020

U.S. Army Corps of Engineers
Regulatory Field Office
151 Patton Avenue, Room 208
Asheville, North Carolina 28801

ATTN: Ms. Lori Beckwith
NCDOT Coordinator

Subject: **Application for Section 404 Individual Permit and 401 Water Quality Certification**
for the proposed Rutherfordton Bypass, US 221 North of US 74 Bypass to North of SR
1366 (Roper Loop Road), Federal Aid Project No. STBG-0024(083), Division 13, TIP
Nos. R-2233BB, & R-2233BA. Debit \$570 from WBS 34400.1.S5.

Dear Madam:

The proposed action involves constructing the US 221 Bypass of Rutherfordton, in Rutherford County. The proposed Rutherfordton Bypass extends along existing US 221 from north of 74 Bypass to north of US 74 Business (R-2233BA) and new location from north of US 74 Business to rejoining US 221 just north of SR 1366, (R-2233BB). The proposed bypass will be constructed as a four-lane roadway with a 46-foot median and will be approximately 8.5 miles long.

Please see the enclosed ENG form, Division of Mitigation Services (DMS) mitigation acceptance letters, permit drawing review minutes (4B and 4C), State Stormwater Management Plan (SMP), Final R-2233BB permit drawings, R-2233BB design plans, and R-2233BA preliminary permit drawings for the above referenced project.

Purpose and Need

The purpose of the proposed project is to reduce congestion, improve safety, and improve travel time for traffic using the US 221 corridor in the vicinity of Rutherfordton.

Mailing Address:
NC DEPARTMENT OF TRANSPORTATION
ENVIRONMENT ANALYSIS UNIT
1598 MAIL SERVICE CENTER
RALEIGH NC 27699-1598

Telephone: (919) 707-6000
Fax: (919) 212-5785
Customer Service: 1-877-368-4968
Website: www.ncdot.gov

Location:
1000 BIRCH RIDGE DRIVE
RALEIGH NC 27610

MERGER INFORMATION

In compliance with the NEPA/404 Merger Process, the following Concurrence Meetings were held for R-2233 BB: 4B: March 16, 2017, and 4C: May 16, 2018.

PROJECT SCHEDULE

This project will be permitted in phases. R-2233BB is currently scheduled to let to construction on July 21, 2020. R-2233BA is currently scheduled to let on June 20, 2023.

The impacts reported in this Individual Phased Permit Application for Section R-2233BB are based on final design. The proposed impacts for Section R-2233BA are based on preliminary design. A phased permit modification will be requested for R-2233BA prior to that section's construction letting.

RESOURCE STATUS

Waters within the project area are located in the Broad River Basin (HUC 03050105), within Sub basins 03-07-08, 03-07-10, and 03-07-15). There are no Outstanding Resource Waters (ORW) or High-Quality Waters (HQW) within the project area. No Water Supply Waters (WS-I or WS-II) waters occur within 1.0 mile of the project area.

Wetland and stream determinations within R-2233BB and R-2233BA were conducted using the field delineation method outlined in the 1987 Corps of Engineers Wetland Delineation Manual. These determinations were initially verified in 2004 and 2010. Lori Beckwith from USACE and David Wainwright of DWR, field reverified the wetlands and streams on August 29, 2017.

303(d) Impaired Waters:

No streams in the project footprint or within 1 mile of the project area are currently listed on the North Carolina 2018 Final 303(d) list of impaired waters.

IMPACTS TO WATERS OF THE U.S.

Tables 1 and 2 summarize the impacts to jurisdictional water resources for R-2233BB (impacts for R-2233BA are only preliminary design and are listed in Table 4). Site numbers correspond with the permit (hydraulic) drawings included in this application. The stream and wetland numbers correspond to the 2017 PJD package.

Table 1 – R-2233BB Wetland Impacts (acres)

Permit Site	NRTR Site	NC WAM Classification	Wetland Size	Permanent Fill in Wetlands	Excavation in Wetlands	Mechanized Clearing	Hand Clearing	Impact Description
8	WA	Headwater Forest	0.11	0.11	--	--	--	Roadway fill/Utility excavation
Total Wetland Impacts:				0.11	--	--	--	
Total Wetland Impacts Requested from DMS:				0.11				

Table 2 – R-2233BB Stream Impacts (linear feet)

Permit Site	Stream Name/ NRTR ID	Status/ Class	Permanent		Temp. Channel Impacts	ACOE Required Mitigation	DWR Required Mitigation	Impacts Description
			Channel Impacts	Bank Stabili- zation				
1	UT to Cleghorn Creek / SN	Perennial C	43	--	34	43	--	Stream SN will be relocated into a 15" CSP with impacts from roadway fill to the original streambed.
1	UT to Cleghorn Creek / SN	Perennial C	24	--	14	24	--	Stream SN will be impacted by the extension of a 48" RCP.
4	UT to Cleghorn Creek / SL	Perennial C	139	--	18	139	139	Stream SL will be impacted by a channel realignment up and downstream of a new RCBC.
4	UT to Cleghorn Creek / SL-SM	Perennial C	766	--	--	766	766	Stream SL and an intermittent UT (SM) will be impacted by their relocation into a 10' x 7' RCBC.
4	UT to Cleghorn Creek /SL	Perennial C	10	--	7	10	10	Stream SL will be impacted by the installation of a lateral V ditch above the inlet of the 10' x 7' RCBC.
5	UT to Cleghorn Creek/SK	Perennial C	--	10	17	--	--	Stream SK will be impacted by the installation of Bank Stabilization at the inlet of a 7'x 7' RCBC (26').
5	UT to Cleghorn Creek/SK	Perennial C	112	--	--	112	--	Stream SK will be impacted by its relocation into a 30" CSP.
5	UT to Cleghorn Creek / SJ	Intermittent C	28	--	21	28	--	Stream SJ will be impacted by roadway fill.
6	Cleghorn Creek / SI	Perennial C	--	11	9	--	--	Stream SI will be impacted by the installation of bank stabilization at the outlet of an 8'x8' RCBC.

Permit Site	Stream Name/ NRTR ID	Status/ Class	Perm. Channel Impacts	Bank Stabilization	Temp. Channel Impacts	ACOE Required Mitigation	DWR Required Mitigation	Impacts Description
6	Cleghorn Creek / SI	Perennial C	670	--	--	670	670	Stream SI will be impacted by its relocation into an 8' x 6' RCBC.
6	Cleghorn Creek / SI	Perennial C	34	--	18	34	34	Stream SI will be impacted by a channel change at the inlet of the 8' x 6' RCBC.
7	UT to Cleghorn Creek / SH	Perennial C	832	--	--	832	832	Stream SH will be covered by roadway fill. A spring box or subsurface drain will be installed to handle any remaining flow.
8	UT to Hollands Creek / SG	Perennial WS-V	445	--	--	445	445	Stream SG will be covered by roadway fill with the flow diverted to a standard V ditch.
8	UT to Hollands Creek / SG	Perennial WS-V	32	--	--	32	32	Stream SG will be relocated into a 36" CSP with impacts from roadway fill to the original streambed.
8	UT to Hollands Creek / SG	Perennial WS-V	--	25	20	--	--	Stream SG will be impacted by the installation of bank stabilization at the outlet of a 36" CSP.
9	UT to Hollands Creek / SF	Perennial WS-V	--	14	9	--	--	Stream SF will be impacted by the installation of bank stabilization at the inlet of a 54" RCP.
9	UT to Hollands Creek / SF	Perennial WS-V	140	--	--	140	--	Stream SF will be relocated into a 54" RCP with impacts from roadway fill to the original streambed.
9	UT to Hollands Creek / SF	Perennial WS-V	55		7	55	--	Stream SF will be impacted by an energy dissipater placed at the outlet of the 54" RCP.
10	Hollands Creek / SE	Perennial WS-V	72	--	19	72	72	Stream SE will be impacted by a channel change from the installation of a floodplain bench.
10	Hollands Creek / SE	Perennial WS-V	217	--	--	217	217	Stream SE will be impacted by its relocation into a triple barrel 10' x 10' RCBC.
10	Hollands Creek / SE	Perennial WS-V	45	--	51	45	45	Stream SE will be impacted by a channel change from the installation of a floodplain bench and temporary impacts from the removal of a double barrel 6' x 6' box culvert.
11	UT to Mountain Creek / SB	Perennial C	--	10	27	--	--	Stream SB will be impacted by the installation of bank stabilization at the outlet of a 36" CSP.
11	UT to Mountain Creek / SB	Perennial C	151	--	--	151	--	Stream SB will be relocated into a 36" CSP with impacts from roadway fill to the original streambed.
13	UT to Cleghorn Creek / SO	Perennial C	35	--	19	35	--	Stream SO will be impacted by an energy dissipater placed at the outlet of a 72" RCP.

Permit Site	Stream Name/ NRTR ID	Status/ Class	Perm. Channel Impacts	Bank Stabilization	Temp. Channel Impacts	ACOE Required Mitigation	DWR Required Mitigation	Impacts Description
14	UT to Hollands Creek / SG	Perennial WS-V	--	10	24	--	--	Stream SG will be impacted by the installation of bank stabilization at the outlet of a standard base ditch.
15	UT to Catheys Creek / SC	Perennial WS-V	--	22	14	--	--	Stream SC will be impacted by the installation of bank stabilization at the outlet of a standard base ditch.
15	UT to Catheys Creek / SC	Perennial WS-V	506	--	--	506	506	Stream SC will be relocated into a 42" CSP with impacts from roadway fill to the original streambed.
15	UT to Catheys Creek / SC	Perennial WS-V	14	--	19	14	14	Stream SC will be impacted by a standard V ditch.
16	UT to Hollands Creek / SD	Intermittent WS-V	52	--	10	52	--	Stream SD will be impacted by an energy dissipater placed at the outlet of a 60" RCP.
16	UT to Hollands River / SD	Intermittent WS-V	38	--	--	38	--	Stream SD will be relocated into a 60" RCP with impacts from roadway fill to the original streambed.
16	UT to Hollands River / SD	Intermittent WS-V	18	--	12	18	--	Stream SD will be impacted by a lateral V ditch as part of the energy dissipater at the outlet of the 60" RCP
17	UT to Cleghorn Creek / SO	Perennial C	143	--	--	143	--	Stream SO will be impacted by its relocation into a 42" RCP with impacts from roadway fill to the original streambed.
18	UT to Hollands Creek *	Perennial WS-V	--	13	13	--	--	An UT to Hollands Creek will be impacted by the installation of bank stabilization at the outlet of a 30" RCP.
Total Stream Impacts:			4,621	115	382	4,621	3,782	
Total Permanent Impacts			4,736					
Total Stream Impact Requested from DMS:						4,621		

* Stream identified after PJD reverification.

R-2233BB has 115 linear feet of permanent impacts from bank stabilization. As these impacts are not considered a loss of Waters of the US, mitigation is not proposed. 115 linear feet has been subtracted from total permanent impacts for R-2233BB: $4,736' - 115' = 4,621'$.

Utility Impacts

There will be no Utility impacts to jurisdictional resources on for R-2233BB.

Utility impacts for R-2233BA will be determined when that section reaches final design.

FEDERALLY PROTECTED SPECIES

Plants and animals with Federal classification of Endangered (E) or Threatened (T) are protected under provisions of Section 7 and Section 9 of the Endangered Species Act of 1973, as amended. As of November 13, 2019, the USFWS lists seven federally protected species for Rutherford County.

Dwarf-flowered heartleaf is present in the project footprint. A Biological Opinion for dwarf-flowered heartleaf was developed for the project on May 12, 2009 but is currently being updated/ prepared for the USACE's submittal to the USFWS (as the USACE is the Lead Federal Agency) for this project. It is anticipated the biological conclusion for this species will be May Affect, Likely to Adversely Affect.

Table 3 – Federally protected species listed for Rutherford County

Scientific Name	Common Name	Federal Status	Habitat	Proposed Biological Conclusion	Last Survey Date
<i>Glyptemys muhlenbergii</i>	Bog turtle	T (S/A)	No	Not Subject	n/a
<i>Hexastylis naniflora</i>	Dwarf-flowered heartleaf	T	Yes	MALTA	5/23/2019 – Currently Updating
<i>Isotria medeoloids</i>	Small whorled pogonia	T	Yes	No Effect	5/22/2016 Currently Updating
<i>Sisyrinchium dichotomum</i>	White irisette	E	No	No Effect	n/a
<i>Gymnoderma lineare</i>	Rock gnome lichen	E	No	No Effect	n/a
<i>Myotis sodalis</i>	Indiana bat	E	Yes	MANLTA	6/24/2019
<i>Myotis septentrionalis</i>	Northern long-eared bat	T	Yes	MANLTA	6/24/2019

T (S/A): Threatened for Similarity of Appearance **T:** Threatened **E:** Endangered

MALTA: May Affect; Likely to Adversely Affect

MANLTA: May Affect; Not Likely to Adversely Affect

INDIRECT CUMULATIVE IMPACT ANALYSIS

NCDOT completed an Indirect Screening and Land Use Scenario Assessment for R-2233B in January 2010. The findings of this report state that residential, commercial, industrial, and mixed-use development is expected to continue (at a slow pace) in the Future Land Use Study Area (FLUSA) with or without the project. R-2233B will have little to no effect of future stormwater runoff or water quality in the watersheds encompassed by the project. Given the minimal indirect effects of the project, the contribution of the project to cumulative effects resulting from current and planned development patters should be minimal. For these reasons, potential indirect and cumulative effects to downstream water quality should be minimal.

CULTURAL RESOURCES

Archaeological Resources:

An intensive archaeological survey was conducted within the study corridor for the selected alternative during 2010. The archaeological Area of Potential Effect is considered the proposed construction limits of the project. The intensive archaeological survey covered all of the 3-13 proposed construction limits. Subsurface shovel testing was conducted in areas of high probability within the proposed construction limits. As a result of the Phase I archaeological survey along US 221 conducted in 2010, seven new archaeological sites were recorded within the project APE. These cultural resources are one multi-component (prehistoric and historic) artifact scatter (31RF196/196), five isolated finds of prehistoric lithic material (31RF197-31RF201) and one sparse prehistoric lithic scatter (31RF202). These archaeological

resources are recommended as not eligible for listing on the National Register of Historic Places. The final archaeological report has been forwarded to the US Army Corps of Engineers and the HPO for review. Under Section 106, no significant archaeological resources were identified.

Historic Architectural Resources:

The proposed project is subject to North Carolina General Statute 121-12(a). Although no federal funds will be used for the construction of the proposed project, the project will require a permit from the US Army Corps of Engineers. Section 106 of the National Historic Preservation Act of 1966, as amended, applies to federal permit areas along the project. Surveys for historic architectural resources were conducted in accordance with Section 106 of the National Historic Preservation Act of 1966, as amended. A preliminary survey for Historic Architectural Resources was conducted by NCDOT in 1999. The survey consisted of a cursory field survey and limited historical background research. USGS maps were used as guides in the field to identify historic resources and evaluate their potential for National Register of Historic Places eligibility. During the survey, a total of 145 resources at least 50 years old were identified within the Area of Potential Effects (APE). Of these resources, three are listed on the National Register and eight were evaluated and determined to be eligible for the National Register. The State Historic Preservation Office (HPO) concurred with these findings in a letter dated April 25, 2003.

Prior to the initiation of construction, NCDOT will record the existing condition of **Ruth Elementary School** in accordance with the Historic Structures and Landscape Recordation Plan. Copies of the documentation will be deposited in the files of the State Historic Preservation Office and the files of the Historic Architecture Group of NCDOT. NCDOT will compile a historic context documenting the history of Consolidation-Era public schools within Rutherford, Polk and Cleveland counties. The context will compile documentary materials, bibliographical sources, National Register eligibility considerations and digital images. The final report will be in a digital format and will be provided on a CD-ROM to the State Historic Preservation Office. Another copy of the report will be deposited in the files of the Historic Architecture Group of NCDOT. The final digital product will be completed and distributed within three years of the execution of the Memorandum of Agreement regarding the project's adverse effects on Ruth School.

The proposed bypass will cross the portion of US 64 which is designated a part of the commemorative motor route for the **Overmountain Victory National Historic Trail (OMVNHT)**. Although there is no trail currently in place along Cleghorn Creek, the primary historic route of the OMVNHT crosses US 64 near US 74A (Railroad Avenue) and follows Cleghorn Creek toward Rutherfordton. NCDOT has coordinated with the National Park Service and local agencies regarding how the proposed bypass can accommodate the OMVNHT. The selected alternative will carry US 64 over the proposed bypass on a bridge. A sidewalk and 42-inch handrails will be provided on the south side of this bridge to allow pedestrians using the OMVNHT to cross the proposed bypass. NCDOT will continue to coordinate with the Park Service and local agencies regarding the OMVNHT.

Community Studies:

The Community Impact Assessment (CIA) Update was completed in February 2011. While this project is expected to result in residential and business displacements, the project is not expected to have notable community impacts, and the impacts to Environmental Justice communities are not expected to be disproportionately high and adverse.

The Indirect Screening and Land Use Scenario Assessment (ICE-LUSA) was completed in January 2010. It concluded that, "Given the minimal indirect effects of the project, the contribution of the project to cumulative effects resulting from current and planned development patterns should be minimal. For these reasons, potential indirect and cumulative effects to downstream water quality should be minimal. No additional ICE study is recommended."

Both the CIA Update and the ICE-LUSA remain valid, unless there are new alternatives that extend beyond the 2011 Direct Community Impact Area and the 2010 Future Land Use Study Area.

FEMA COMPLIANCE

The project has been coordinated with appropriate state and local officials and the Federal Emergency Management Agency (FEMA) to assure compliance with FEMA, state, and local floodway regulations.

WILD AND SCENIC RIVER SYSTEM

The project will not impact any designated Wild and Scenic Rivers or any rivers included in the list of study rivers (Public Law 90-542, as amended).

MITIGATION OPTIONS

The NCDOT is committed to incorporating all reasonable and practicable design features to avoid and minimize jurisdictional impacts, and to provide full compensatory mitigation of all remaining, unavoidable jurisdictional impacts. Avoidance measures were taken during the planning and NEPA compliance stages, and minimization measures were incorporated as part of the project design.

Avoidance and Minimization

- BMPs were used throughout the project for stormwater treatment and to minimize erosion.
- The design of the proposed interchange with existing US 221 south of Rutherfordton was changed from a diamond interchange to a half-cloverleaf interchange. No ramps are proposed in the northern quadrants of the interchange, which will reduce stream impacts.
- 2:1 side slopes are proposed in jurisdictional areas and in areas containing the federally protected dwarf-flowered heartleaf.
- The design of the ramp in the northeast quadrant of the proposed US 64 interchange was changed. The ramp will more closely follow the alignment of the proposed which will reduce stream impacts.
- Roadway runoff flows to grass shoulders in fill sections and is collected in median and grass side ditches in cut sections to pipe systems. Pipe systems include riprap pads or energy dissipator basins at outfalls.
- Two dry detention ponds will be installed to reduce post construction runoff to the levels of preconstruction discharge.
- Ditches include riprap lining where shear stress exceeds allowable for grass.

Compensation:

The NCDOT has avoided and minimized impacts to jurisdictional resources to the greatest extent practicable as described above. Table 4 summarizes the wetland and stream impacts for each section and summarizes the mitigation requirements for the project.

Table 4 – R-2233BB/BA Mitigation Summary

HUC	Project Section/ Design Level	ACOE Required Mitigation (lf)	DWR Required Mitigation (lf)	Wetland Mitigation (ac)
03050105	R-2233BB (Final Design)	4,621	3,782	0.11
03050105	R-2233BA (Preliminary Design*)	5,664	--	0.61
R-2233BB Total Mitigation:		10,285	3,782	0.72

*Preliminary design impacts are based on slope stakes plus 25 feet – please see preliminary impact table and preliminary permit drawings for R-2233BA (attached).

R-2233BB has 115 linear feet of permanent impacts from bank stabilization. As these impacts are not considered a loss of Waters of the US, mitigation is not proposed. 115 linear feet has been subtracted from total permanent impacts for R-2233BB: 4,736' – 115' = 4,621'.

Although R-2233BA is in preliminary design, because the project is scheduled to let within 5 years, mitigation for the proposed 5,664 linear feet of stream impacts and 0.61 acre of wetland impacts has also been secured for this project.

Permanent stream and wetland impacts are proposed to be mitigated at a ratio of 2:1 with credits acquired from DMS.

REGULATORY APPROVALS

Section 404 and Section 10: Application is hereby made for a USACE Individual 404 and Section 10 Permit as required for the above-described activities.

Section 401: We are hereby requesting a 401 Water Quality Certification from the N. C. Division of Water Resources. In compliance with Section 143 215.3D(e) of the NCAC, we will provide \$570.00 to act as payment for processing the Section 401 permit application previously noted in this application (see Subject line).

Thank you for your assistance with this project. If you have any questions or need additional information, please contact Jeff Hemphill at jhemphill@ncdot.gov or (919) 707-6126. A copy of this application and distribution list will also be posted on the NCDOT website at: <https://xfer.services.ncdot.gov/pdea/PermApps/>.

Sincerely,


for Philip S. Harris, P.E., C.P.M.
Environmental Analysis Unit Head

cc:
NCDOT Permit Application Standard Distribution List.

**U.S. ARMY CORPS OF ENGINEERS
APPLICATION FOR DEPARTMENT OF THE ARMY PERMIT**

33 CFR 325. The proponent agency is CECW-CO-R.

**Form Approved -
OMB No. 0710-0003
Expires: 30-SEPTEMBER-2015**

Public reporting for this collection of information is estimated to average 11 hours per response, including the time for reviewing instructions, searching existing data sources, gathering and maintaining the data needed, and completing and reviewing the collection of information. Send comments regarding this burden estimate or any other aspect of the collection of information, including suggestions for reducing this burden, to Department of Defense, Washington Headquarters, Executive Services and Communications Directorate, Information Management Division and to the Office of Management and Budget, Paperwork Reduction Project (0710-0003). Respondents should be aware that notwithstanding any other provision of law, no person shall be subject to any penalty for failing to comply with a collection of information if it does not display a currently valid OMB control number. Please DO NOT RETURN your form to either of those addresses. Completed applications must be submitted to the District Engineer having jurisdiction over the location of the proposed activity.

PRIVACY ACT STATEMENT

Authorities: Rivers and Harbors Act, Section 10, 33 USC 403; Clean Water Act, Section 404, 33 USC 1344; Marine Protection, Research, and Sanctuaries Act, Section 103, 33 USC 1413; Regulatory Programs of the Corps of Engineers; Final Rule 33 CFR 320-332. Principal Purpose: Information provided on this form will be used in evaluating the application for a permit. Routine Uses: This information may be shared with the Department of Justice and other federal, state, and local government agencies, and the public and may be made available as part of a public notice as required by Federal law. Submission of requested information is voluntary, however, if information is not provided the permit application cannot be evaluated nor can a permit be issued. One set of original drawings or good reproducible copies which show the location and character of the proposed activity must be attached to this application (see sample drawings and/or instructions) and be submitted to the District Engineer having jurisdiction over the location of the proposed activity. An application that is not completed in full will be returned.

(ITEMS 1 THRU 4 TO BE FILLED BY THE CORPS)

1. APPLICATION NO.	2. FIELD OFFICE CODE	3. DATE RECEIVED	4. DATE APPLICATION COMPLETE
--------------------	----------------------	------------------	------------------------------

(ITEMS BELOW TO BE FILLED BY APPLICANT)

5. APPLICANT'S NAME First - Phil Middle - S Last - Harris Company - NCDOT E-mail Address - pharris@ncdot.gov		8. AUTHORIZED AGENT'S NAME AND TITLE (agent is not required) First - Middle - Last - Company - E-mail Address -	
6. APPLICANT'S ADDRESS: Address- 1598 Mail Service Center City - Raleigh State - NC Zip - 27699 Country - USA		9. AGENT'S ADDRESS: Address- City - State - Zip - Country -	
7. APPLICANT'S PHONE NOS. w/AREA CODE a. Residence b. Business c. Fax 919-707-6001		10. AGENTS PHONE NOS. w/AREA CODE a. Residence b. Business c. Fax	

STATEMENT OF AUTHORIZATION

11. I hereby authorize, _____ to act in my behalf as my agent in the processing of this application and to furnish, upon request, supplemental information in support of this permit application.

SIGNATURE OF APPLICANT

DATE

NAME, LOCATION, AND DESCRIPTION OF PROJECT OR ACTIVITY

12. PROJECT NAME OR TITLE (see instructions) R-2233BB			
13. NAME OF WATERBODY, IF KNOWN (if applicable) Broad River		14. PROJECT STREET ADDRESS (if applicable) Address	
15. LOCATION OF PROJECT Latitude: °N 35.37867 Longitude: °W 81.94998		City - State- Zip-	
16. OTHER LOCATION DESCRIPTIONS, IF KNOWN (see instructions) State Tax Parcel ID Municipality Section - Township - Range -			

17. DIRECTIONS TO THE SITE

Please see attached Vicinity Map and Cover Letter.

18. Nature of Activity (Description of project, include all features)

The proposed action involves constructing the US 221 Bypass of Rutherfordton, in Rutherford County. The proposed bypass will be constructed as a four-lane roadway with a 46-foot median. Portions of the bypass will be constructed on new location. Full control of access will be obtained for new location sections of the bypass. Partial control of access (one access per parcel with no other access) will be obtained for sections of the project along existing roadways. The proposed project is approximately 8.5 miles long.

19. Project Purpose (Describe the reason or purpose of the project, see instructions)

The purpose of the project is to reduce congestion, improve safety, and improve travel time for traffic using the US 221 corridor in the vicinity of Rutherfordton.

USE BLOCKS 20-23 IF DREDGED AND/OR FILL MATERIAL IS TO BE DISCHARGED

20. Reason(s) for Discharge

New location road construction and widening of existing will lead to roadway fill need to be placed in jurisdictional feature in the project footprint.

21. Type(s) of Material Being Discharged and the Amount of Each Type in Cubic Yards:

Type	Type	Type
Amount in Cubic Yards	Amount in Cubic Yards	Amount in Cubic Yards

see attached Cover Letter.

22. Surface Area in Acres of Wetlands or Other Waters Filled (see instructions)

Acres

or

Linear Feet see attached Cover Letter.

23. Description of Avoidance, Minimization, and Compensation (see instructions)

see attached Cover Letter.

24. Is Any Portion of the Work Already Complete? ☐ Yes ☒ No IF YES, DESCRIBE THE COMPLETED WORK

25. Addresses of Adjoining Property Owners, Lessees, Etc., Whose Property Adjoins the Waterbody (if more than can be entered here, please attach a supplemental list).

a. Address- see attached Permit Drawings.

City - State - Zip -

b. Address-

City - State - Zip -

c. Address-

City - State - Zip -

d. Address-

City - State - Zip -

e. Address-

City - State - Zip -

26. List of Other Certificates or Approvals/Denials received from other Federal, State, or Local Agencies for Work Described in This Application.

AGENCY	TYPE APPROVAL*	IDENTIFICATION NUMBER	DATE APPLIED	DATE APPROVED	DATE DENIED

* Would include but is not restricted to zoning, building, and flood plain permits

27. Application is hereby made for permit or permits to authorize the work described in this application. I certify that this information in this application is complete and accurate. I further certify that I possess the authority to undertake the work described herein or am acting as the duly authorized agent of the applicant.

 3/13/2020
SIGNATURE OF APPLICANT DATE

SIGNATURE OF AGENT DATE

The Application must be signed by the person who desires to undertake the proposed activity (applicant) or it may be signed by a duly authorized agent if the statement in block 11 has been filled out and signed.

18 U.S.C. Section 1001 provides that: Whoever, in any manner within the jurisdiction of any department or agency of the United States knowingly and willfully falsifies, conceals, or covers up any trick, scheme, or disguises a material fact or makes any false, fictitious or fraudulent statements or representations or makes or uses any false writing or document knowing same to contain any false, fictitious or fraudulent statements or entry, shall be fined not more than \$10,000 or imprisoned not more than five years or both.



NORTH CAROLINA
Environmental Quality

ROY COOPER
Governor

MICHAEL S. REGAN
Secretary

TIM BAUMGARTNER
Director

March 4, 2020

Mr. Philip S. Harris, III, P.E.
Environmental Analysis Unit
North Carolina Department of Transportation
1598 Mail Service Center
Raleigh, North Carolina 27699-1598

Dear Mr. Harris:

Subject: Mitigation Acceptance Letter:

TIP Number R-2233BB – US 221 South of US 74 Business (Charlotte Road) to North of SR 1366 (Roper Loop Road), Rutherford County

The purpose of this letter is to notify you that the Division of Mitigation Services (DMS) will provide the compensatory stream and wetland mitigation for the subject project. Based on the information received on March 4, 2020, the impacts are located in CU 03050105 of the Broad River basin in the Southern Piedmont (SP) Eco-Region, and are as follows:

Broad 03050105 SP	Stream			Wetlands			Buffer (Sq. Ft.)	
	Cold	Cool	Warm	Riparian	Non-Riparian	Coastal Marsh	Zone 1	Zone 2
Impacts (feet/acres)	0	4,623.0	0	0.11	0	0	0	0

DMS commits to implementing sufficient compensatory wetland mitigation credits to offset the impacts associated with this project as determined by the regulatory agencies in accordance with the In-Lieu Fee Instrument dated July 28, 2010. If the above referenced impact amounts are revised, then this mitigation acceptance letter will no longer be valid and a new mitigation acceptance letter will be required from DMS.

If you have any questions or need additional information, please contact Ms. Beth Harmon at 919-707-8420.

Sincerely,


for James B. Stanfill
DMS Asset Management Supervisor

cc: Mr. Monte Matthews, USACE – Raleigh Regulatory Field Office
Ms. Amy Chapman, NCDWR
File: R-2233BB





NORTH CAROLINA
Environmental Quality

ROY COOPER
Governor

MICHAEL S. REGAN
Secretary

TIM BAUMGARTNER
Director

March 4, 2020

Mr. Philip S. Harris, III, P.E.
Environmental Analysis Unit
North Carolina Department of Transportation
1598 Mail Service Center
Raleigh, North Carolina 27699-1598

Dear Mr. Harris:

Subject: Mitigation Acceptance Letter:

R-2233BA, US 221 North of US 74 Bypass to Just North of US 74 Business, Rutherford County

The purpose of this letter is to notify you that the Division of Mitigation Services (DMS) will provide the compensatory stream and wetland mitigation for the subject project. Based on the information supplied by you on March 4, 2020, the impacts are located in CU 03050105 of the Broad River basin in the Southern Piedmont (SP) Eco-Region, and are as follows:

Broad 03050105 SP	Stream			Wetlands			Buffer (Sq. Ft.)	
	Cold	Cool	Warm	Riparian	Non-Riparian	Coastal Marsh	Zone 1	Zone 2
Impacts (feet/acres)	0	5,664.0	0	0.72	0	0	0	0

*Some of the stream and/or wetland impacts may be proposed to be mitigated at a 1:1 mitigation ratio. See permit application for details.

The impacts and associated mitigation needs were under projected by the NCDOT in the 2020 impact data. DMS will commit to implement sufficient compensatory stream and wetland mitigation credits to offset the impacts associated with this project as determined by the regulatory agencies using the delivery timeline listed in Section F.3.c.iii of the In-Lieu Fee Instrument dated July 28, 2010. If the above referenced impact amounts are revised, then this mitigation acceptance letter will no longer be valid and a new mitigation acceptance letter will be required from DMS.

If you have any questions or need additional information, please contact Beth Harmon at 919-707-8420.

Sincerely,


for James B. Stanfill
DMS Asset Management Supervisor

cc: Mr. Monte Matthews, USACE – Raleigh Regulatory Field Office
Ms. Amy Chapman, NCDWR
File: R-2233BA





R-2233BB HYDRAULIC DESIGN 4B CONCEPTUAL HYDRAULIC DESIGN REVIEW

Date: March 16, 2017

Time: 10:00-12:00 PM

Location: NCDOT Structure Design Conference Room

Purpose: R-2233BB

US 221 Proposed Rutherfordton Bypass
Rutherford County
4B Conceptual Hydraulic Design Review Meeting

In Attendance

Name	Organization	Phone	Email
Bill Zerman	NCDOT Hydraulics Unit	919-707-6755	bzerman@ncdot.gov
Matthew York	NCDOT Hydraulics Unit	919-707-6765	mjyork@ncdot.gov
Cynthia Van Der Wiele	USEPA	919-450-6811	vanderwiele.cynthia@epa.gov
Monte Matthews	USACE		Monte.K.Matthews@usace.army.mil
Marella Buncick	USFWS	828-258-3939(237)	marella_buncick@fws.gov
Marla Chambers	NCWRC	704-982-9181	marla.chambers@ncwildlife.org
Kevin Barnett (By Phone)	NCDWR	828-296-4657	Kevin.Barnette@ncdenr.gov
Jim Mason	NCDOT NES	919-707-6136	jsmason@ncdot.gov
Mark Staley	NCDOT REU	919-707-2948	mstaley@ncdot.gov
Amelia Coley	NCDOT Roadway		alcoley1@ncdot.gov
Allison White	NCDOT Roadway	919-707-6341	akwhite@ncdot.gov
Ali Kouchekei	NCDOT Utilities	919-707-6699	akouchekei@ncdot.gov
Carla Dagnino	NCDOT NES	919-707-6110	cdagnino@ncdot.gov
Jay McInnis	NCDOT PDEA	919-707-6029	jmcinnis@ncdot.gov
Ricky Tipton (By Phone)	NCDOT Division 13	828-251-6171	rtipton@ncdot.gov
Crystal Moore	Dewberry	919-424-3745	comore@dewberry.com
Steve Bondor	Dewberry	919-636-6334	sbondor@dewberry.com

Summary of Discussion

The R-2233BB project is new alignment approximately 5 miles long and includes two interchanges. Typical section is divided highway with paved shoulders and median ditches.

Purpose of the meeting is to review the potential impact the hydraulic design may have on jurisdictional stream and wetlands. 17 impact sites were identified and shown in the plans.



R-2233BB HYDRAULIC DESIGN 4B CONCEPTUAL HYDRAULIC DESIGN REVIEW

The jurisdictional stream survey was prepared over 10 years ago and will be updated with a current review. The final survey file will be revised to include the current stream delineation.

Plan Sheet 6

Site 1 – stream located along Y2 sta 34+00 RT, will be entirely covered by proposed roadway embankment.

- No comments.

Site 2 – stream located along Y2 sta 23+00 LT, section of stream will be enclosed in extension of 48" pipe due to proposed roadway embankment.

- No comments.

Site 3 – wetland located near L sta 780+00 LT, will be partially filled by proposed roadway embankment. Section of stream located near L sta 779+00 LT will be filled with rip rap energy dissipater basin due to velocity of 16 ft/sec at outfall of 36" pipe.

- No comments.

Site 16 – stream located in cul-de-sac 16, near L Sta 780+00 LY, portion of stream will be diverted into roadway ditch along the cul-de-sac.

- No comments.

Plan Sheet 8

Site 4 – stream located near L sta 797+60, section of stream will be enclosed in box culvert. Preliminary culvert size is 2 @ 7' x 6' approximately 460' long at 2.7% slope. Existing stream is approximately 6' wide. Therefore one barrel will be used as low flow and the other as floodplain bench. Sills and baffles will be included due to the slope.

- Comment expressed about the possibility of reducing the length of proposed culvert. The roadway profile shows approximately 80' of fill and includes side slopes of 2:1, therefore no practical way to reduce length.
- Comment expressed about proposed roadway drainage discharged to stream. Roadway discharge to stream required however to maintain existing drainage pattern.
- Comment suggested that invert of proposed pipe outfalls located in side of box culvert be placed at lowest invert elevation as possible to limit erosion of bed material inside the culvert.
- Comment suggested that rip rap be used in the floodplain bench barrel of the box culvert to limit erosion of material from the barrel.
- Comment noted that burial of low flow barrel may not be required due to length of culvert and would be confirmed at the 4C meeting.

Plan Sheet 9



R-2233BB HYDRAULIC DESIGN 4B CONCEPTUAL HYDRAULIC DESIGN REVIEW

Site 5 - stream located near L sta 815+00 LT, upstream section of stream will be filled by roadway embankment, 36" pipe will be used.

- Comment expressed about the need for spring box to drain potential groundwater below embankment. Springbox not shown in plans but can be added in field during construction if groundwater is present.

Plan Sheet 10

Site 6 - stream located near L sta 830+00, section of stream will be enclosed in box culvert. Preliminary culvert size is single barrel 7' x 6' approximately 530' long at 2.6% slope. Existing stream is approximately 5' wide. Therefore a low flow channel with a sill 5' wide will be used. Baffles will be included due to the slope.

- Comment expressed possible need for outlet protection at discharge end of box culvert. Plans currently show rip rap on banks only. Velocity at the outlet will be confirmed and rip rap energy dissipater basin added if velocity is greater than 15 ft/sec.

Site 7 – stream located near L sta 832+00 RT, stream is small trib that will be entirely filled by the proposed roadway embankment.

- No comments.

Plan Sheet 11

Site 8 – stream located near RPD sta 20+00 LT, upstream section of stream will be filled by proposed roadway embankment and will be enclosed in 36" pipe. Rip rap on banks only will be placed at pipe outfall.

- Comment requested the addition of bank stabilization at end of v-ditch at RPD sta 18+50 LT.

Plan Sheet 12

Site 9 - stream located near L sta 866+00, section of stream will be enclosed in proposed 54" pipe. Section of stream at outfall will be filled with rip rap energy dissipater basin due to velocity of 16 ft/sec at outfall of 54" pipe. Proposed roadway drainage system will also discharge to the same rip rap energy dissipater basin.

- Comment requested that a separate rip rap energy dissipater basin be used for the roadway drainage system at outfall #1209 at approximate sta L 866+50 RT. This would avoid direct discharge of roadway drainage to the stream.
- Comment requested possible reduction of size of the rip rap energy dissipater basin at outfall of 54" pipe if the roadway pipe outfall 1209 is relocated. Rip rap will be added to end of basin to provide transition to existing channel width.

Plan Sheet 13



R-2233BB HYDRAULIC DESIGN 4B CONCEPTUAL HYDRAULIC DESIGN REVIEW

Site 10 - stream located near L sta 874+50, section of stream will be enclosed in box culvert. Preliminary culvert size is 3 @ 10' x 10' approximately 200' long at 0.3% slope. Existing stream is approximately 10' wide. Therefore center barrel will be used as low flow and the outside barrels as floodplain benches. Sills will be included to establish the floodplain bench. The center barrel will be buried 1' below the streambed.

- No comments.

Plan Sheet 20

Site 11 - stream located near L sta 969+00 LT, upstream section of stream will be enclosed in proposed 30" pipe. Section of stream at outfall will be filled with rip rap energy dissipater basin due to velocity of 20 ft/sec at outfall of 30" pipe. Proposed roadway drainage system will also discharge to the same rip rap energy dissipater basin.

- This site was noted in the Record of Decision (site 1N) for consideration of additional mitigation
- Comment suggested addition of junction box drop structure to the 30" pipe to reduce velocity and eliminate the rip rap energy dissipater basin. Rip rap would be required on channel banks only.
- Comment suggested connection of the 18" roadway drainage outfall #2006 to the drop structure.
- Comment noted that additional group field visit not required. Site photographs adequate for review. Additional mitigation will be provided by addition of drop structure as noted above

Plan Sheet 21

Not a current impact site – current stream delineation shows limit of jurisdictional stream downstream of project, L sta 981+50 LT. New delineation may extend stream limit to project footprint however. Proposed drainage design consists of 36" pipe with an outfall that includes a rip rap energy dissipater basin due to velocity of 21 ft/sec at outfall. Proposed roadway drainage system will also discharge to the same rip rap energy dissipater basin.

- Comment suggested addition of junction box drop structure to the 36" pipe to reduce velocity and eliminate the rip rap energy dissipater basin. Rip rap would be required on channel banks only.
- Comment suggested connection of the 15" roadway drainage outfall #2116 to the drop structure.

Plan Sheet 22

Site 12 - stream located near L sta 996+00 LT, section of stream at outfall of 30" pipe will be filled with rip rap energy dissipater basin due to velocity of 16 ft/sec at outfall. Proposed roadway drainage system will also discharge to the same rip rap energy dissipater basin.

- Comment suggested addition of junction box drop structure to the 30" pipe to reduce velocity and eliminate the rip rap energy dissipater basin. Rip rap would be required on channel banks only.

R-2233BB HYDRAULIC DESIGN 4B CONCEPTUAL HYDRAULIC DESIGN REVIEW

- Comment suggested connection of the 24" roadway drainage outfall #2207 to the drop structure.
- Comment suggested that possibility of relocation of U-turn bulb be investigated. Relocation would reduce length of embankment and would avoid impact to the stream.

Plan Sheet 23

Site 13 – limit of jurisdictional stream located at Y2 sta 15+00 RT at the outfall of existing 72" pipe. Proposed 72" pipe outfall #2303 and endwall will be placed in same location. Stream will be filled with rip rap lining at pipe outfall to prevent enlargement of existing scour hole.

- No comment

Plan Sheet 31

Site 14 - stream located near Y10 sta 15+00 LT and is enclosed in 60" pipe. Existing 60" pipe will remain if pipe structural condition is adequate. If pipe is replaced location will be moved slightly. Section of stream at 60" pipe outfall will be filled with rip rap energy dissipater basin due to velocity of 19 ft/sec.

- Comment suggested addition of junction box drop structure to the 60" pipe to reduce velocity and eliminate the rip rap energy dissipater basin. However the Division noted that the drop structure for the 60" pipe would be large and would trap debris and therefore would not be a practical solution. Therefore the rip rap energy dissipater basin will remain as proposed.

Plan Sheet 32

Site 15 - stream located near Y11 sta 21+00, section of stream will be enclosed in proposed 42" pipe approximately 440' long with rip rap on banks only at the outfall.

- Comment expressed concern of the length of pipe and if there is possibility to reduce length. The roadway profile shows approximately 90' of fill and includes side slopes of 2:1. The profile is restricted due to connection to the existing roadway at sta 28+00 and the existing greenway trail at sta 15+00, therefore no practical way to reduce length.

Plan Sheet 29

Site 17- Stream is located near Y6 sta 10+50 RT. An outfall of a proposed 30" pipe outfall will be located at top of banks of existing stream channel. No proposed fill would be located in the channel.

- Comment suggested that because no fill is proposed in the channel, there is no impact at the site and it could be removed as an impact site.
- Subsequent to the meeting however, a revision to the hydraulic design was discussed to replace the 30" pipe with a ditch that would tie to the top of banks of the channel



R-2233BB HYDRAULIC DESIGN 4B CONCEPTUAL HYDRAULIC DESIGN REVIEW

and would require bank stabilization. The bank stabilization would be considered an impact therefore the site will remain as an impact location.

Plan Sheet 30

Additional survey work on Plan Sheet 30 may involve impacts to jurisdictional stream. This site will be discussed during the upcoming 4C Meeting after field surveys have been obtained.



R-2233BB HYDRAULIC DESIGN 4C MERGER MEETING

Date: May 16, 2018

Time: 8:00-10:00 AM

Location: NCDOT Structure Design Conference Room

Purpose: R-2233BB

US 221 Proposed Rutherfordton Bypass
Rutherford County
4C Merger Meeting

In Attendance

Name	Organization	Phone	Email
Bill Zerman	NCDOT Hydraulics Unit	919-707-6755	bzerman@ncdot.gov
Nathan Adima	NCDOT PMU	919-707-6755	nadima@ncdot.gov
Lori Beckwith (On Phone)	USACE	828-271-7980 (42230)	Loretta.a.beckwith@usace.army.mil
Matthew York	NCDOT Hydraulics Unit	919-707-6765	mjyork@ncdot.gov
Marla Chambers	NCWRC	704-244-8907	marla.chambers@ncwildlife.org
Marella Buncick	USFWS	828-258-3939 (237)	Marella_buncick@fws.gov
Jeff Hemphill	NCDOT EAU	919-707-6126	jhemphill@ncdot.gov
Carla Dagnino	NCDOT EAU	919-707-6110	cdagnino@ncdot.gov
Mark Staley (On Phone)	NCDOT	919-707-2948	mstaley@ncdot.gov
Kevin Barnett (On Phone)	DENR	828-296-4657	Kevin.barnett@ncdenr.gov
Crystal Moore	Dewberry	919-424-3745	comoore@dewberry.com
Steve Bondor	Dewberry	919-636-6334	sbondor@dewberry.com

Summary of Discussion

The R-2233BB project is new alignment approximately 5 miles long and includes two interchanges. Typical section is divided highway with paved shoulders and median ditches.

Purpose of the meeting is to review the potential impact the hydraulic design may have on jurisdictional stream and wetlands. 18 impact sites were identified and shown in the plans.

The jurisdictional stream survey was prepared over 10 years ago and will be updated with a current review. The final survey file will be revised to include the current stream delineation.

Site 2, 3, and 12 are no longer impact sites. See the site comments below for more information.



R-2233BB HYDRAULIC DESIGN 4C MERGER MEETING

General Comments

- Sites 2, 3, and 12 will be removed from the permit package. Based on the current wet file, these are no longer classified as jurisdictional streams nor wetlands.
- The JD wetland/stream name will be added to the impact table in addition to the site names. Jeff Hemphill has edited the excel table. He also annotated plan sheets so Dewberry can add names to plans.
- The impact table will be revised to include more detailed description of the type of impact. For example: culvert, stream relocation, ditches, and bank stabilization. Footnotes will also be added to the table to help with clarification on the impact type.

Site 1

- No additional comments other than the general comments.

Site 2

- Lori Beckwith requested NCDOT confirmation that wetland is not jurisdictional. If the wetland is jurisdictional, confirm if it will be a total take and the amount of impact. Jeff Hemphill verified that stream and wetland are not jurisdictional, therefore, will be removed from project impacts.

Site 3

- Impact will be removed. The stream is not jurisdictional.

Site 4

- Address General Comments
- Update the culvert size on the profile and wetland impact table.

Site 5

- JS MIT at -L- Sta. 815+00 will be removed. This "J" feature is not jurisdictional. The impact table will be revised to remove this length of impact.
- Address General comment for the impact table.

Site 6

- Address general comments for the impact table.
- Confirm the impact table quantity for existing channel impact permanent.

Site 7

- Address General comment.

Site 8

- Address general comment
- Stop the temporary impact at the ROW.

Site 9

- Address general comment



R-2233BB HYDRAULIC DESIGN 4C MERGER MEETING

- Confirm the slope of the existing 30" CMP (2.6%) and the proposed 54" RCP (3.1%). It was recommended that the slope be less than 3% to allow passage through the pipe. Current design indicates inlet is buried 1' and outlet flows into a dissipator basin.

Additional Data Verified

- o Existing 30" CMP Pipe Slope is 2.6%
- o Proposed 54" RCP Pipe Slope is 3.1%.
- o Pending agency review comments, pipe will remain as shown on plans.

Site 10

- Address general comment
- Turn off impervious dikes from permit drawings
- Add temporary impact from the existing culvert to the DUE.

Site 11

- No additional comments other than the general comments

Site 12

- Impact will be removed. The stream is not jurisdictional.

Site 13

- The jurisdiction stream is not in the current jurisdictional wet file, however, it will be added.

Site 14

- Move Site 14 note to allow riprap note to appear on the drawing.

Site 15

- Extend the jurisdictional stream needs to the ROW on the downstream end.
- Address general comment

Site 16

- General comments – remove bank stabilization text at dissipator. Retain bank stabilization upstream. Add temporary stream impact to PDE downstream.

Site 17

- No additional comments other than the general comments

Site 18

- Jurisdictional stream is missing from the JD file. It was agreed upon to keep the impact. No revision necessary.



North Carolina Department of Transportation

Highway Stormwater Program
STORMWATER MANAGEMENT PLAN
FOR NCDOT PROJECTS

(Version 2.07; Released October 2016)

WBS Element: 34400.1.S5 TIP No.: R-2233BB County(ies): Rutherford Page 1 of 4

General Project Information

WBS Element:		34400.1.S5		TIP Number: R-2233BB		Project Type: New Location		Date: 3/4/2019	
NCDOT Contact:		Matthew York, PE Hydraulics Unit				Contractor / Designer:		Steven Bondor, PE Dewberry Engineers Inc	
	Address:	NCDOT Hydraulics Unit					Address:	Dewberry Engineers Inc.	
		1020 Birch Ridge Road						2610 Wycliff Road, Suite 410	
		Raleigh, NC 27610						Raleigh, NC 27607	
	Phone:	919-707-6765					Phone:	919-636-6334	
	Email:	mjyork@ncdot.gov					Email:	sbondor@degwberry.com	
City/Town:		Rutherfordton				County(ies):		Rutherford	
River Basin(s):		Broad				CAMA County?		No	
Wetlands within Project Limits?		Yes							

Project Description

Project Length (lin. miles or feet):		5.01 miles	Surrounding Land Use:		Residential, light industrial, rural undeveloped				
		Proposed Project			Existing Site				
Project Built-Upon Area (ac.)		139 (proposed pavement) ac.			60.0 ac.				
Typical Cross Section Description:		The R-2233BB project is new alignment approximately 5 miles long and includes two interchanges. Typical section is four lane divided highway with 46' grass median, paved shoulders and median ditches.			Two lane shoulder section along existing alignment that will be widened.				
Annual Avg Daily Traffic (veh/hr/day):		Design/Future: 13,300 / 14,500		Year: 2020/2040		Existing: 7000		Year: 2016	
General Project Narrative: (Description of Minimization of Water Quality Impacts)		Roadway runoff flows to grass shouders in fill sections and is collected in median and grass side ditches in cut sections to pipe systems. Pipe systems include riprap pads or energy dissipator basins at outfalls. Two locations include dry detention ponds to reduce post construction runoff to the preconstruction discharge. Ditches include riprap lining where sheat stress exceeds allowable for grass.							

Waterbody Information

Surface Water Body (1):		Cleghorn Creek Trib 11		NCDWR Stream Index No.:		n/a		
NCDWR Surface Water Classification for Water Body			Primary Classification:	Class C				
			Supplemental Classification:					
Other Stream Classification:								
Impairments:								
Aquatic T&E Species?		Comments:						
NRTR Stream ID:						Buffer Rules in Effect:		N/A
Project Includes Bridge Spanning Water Body?		No	Deck Drains Discharge Over Buffer?		N/A	Dissipator Pads Provided in Buffer?		N/A
Deck Drains Discharge Over Water Body?		N/A	(If yes, provide justification in the General Project Narrative)				(If yes, describe in the General Project Narrative; if no, justify in the General Project Narrative)	
(If yes, provide justification in the General Project Narrative)								



North Carolina Department of Transportation

Highway Stormwater Program
STORMWATER MANAGEMENT PLAN
FOR NCDOT PROJECTS

(Version 2.07; Released October 2016)

WBS Element: 34400.1.S5 TIP No.: R-2233BB County(ies): Rutherford Page 2 of 4


Additional Waterbody Information

Surface Water Body (2):	Cleghorn Creek Trib 12	NCDWR Stream Index No.:	n/a
NCDWR Surface Water Classification for Water Body	Primary Classification:	Class C	
	Supplemental Classification:		
Other Stream Classification:			
Impairments:			
Aquatic T&E Species?	Comments:		
NRTR Stream ID:		Buffer Rules in Effect:	N/A
Project Includes Bridge Spanning Water Body?	No	Deck Drains Discharge Over Buffer?	N/A
Deck Drains Discharge Over Water Body?	N/A	(If yes, provide justification in the General Project Narrative)	(If yes, describe in the General Project Narrative; if no, justify in the General Project Narrative)
(If yes, provide justification in the General Project Narrative)			
Surface Water Body (3):	Cleghorn Creek	NCDWR Stream Index No.:	9-26-(0.5)
NCDWR Surface Water Classification for Water Body	Primary Classification:	Class C	
	Supplemental Classification:		
Other Stream Classification:			
Impairments:			
Aquatic T&E Species?	Comments:		
NRTR Stream ID:		Buffer Rules in Effect:	N/A
Project Includes Bridge Spanning Water Body?	No	Deck Drains Discharge Over Buffer?	N/A
Deck Drains Discharge Over Water Body?	N/A	(If yes, provide justification in the General Project Narrative)	(If yes, describe in the General Project Narrative; if no, justify in the General Project Narrative)
(If yes, provide justification in the General Project Narrative)			
Surface Water Body (4):	Hollands Creek	NCDWR Stream Index No.:	9-41-13-7-(1)
NCDWR Surface Water Classification for Water Body	Primary Classification:	Water Supply V (WS-V)	
	Supplemental Classification:		
Other Stream Classification:			
Impairments:			
Aquatic T&E Species?	Comments:		
NRTR Stream ID:		Buffer Rules in Effect:	N/A
Project Includes Bridge Spanning Water Body?	No	Deck Drains Discharge Over Buffer?	N/A
Deck Drains Discharge Over Water Body?	N/A	(If yes, provide justification in the General Project Narrative)	(If yes, describe in the General Project Narrative; if no, justify in the General Project Narrative)
(If yes, provide justification in the General Project Narrative)			

TIP PROJECT: R-2233BB

CONTRACT:

See Sheet 1A For Index of Sheets

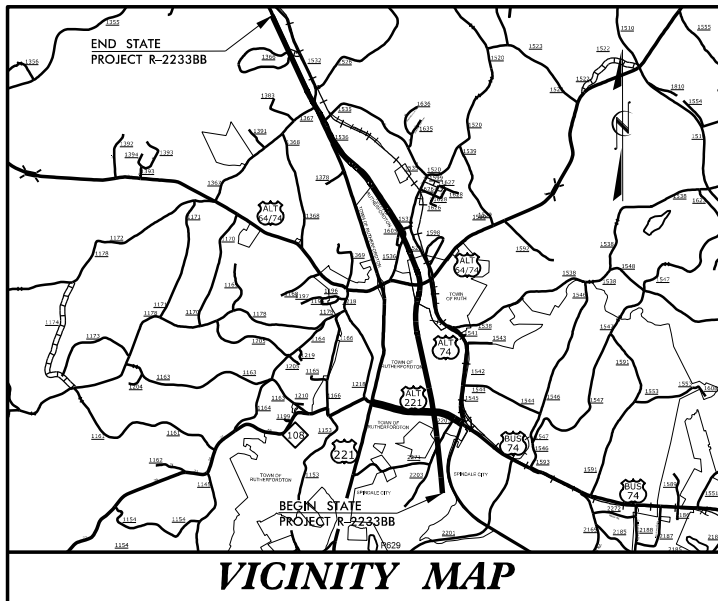

VICINITY MAP

FINAL RW PLANS

STATE OF NORTH CAROLINA
DIVISION OF HIGHWAYS

RUTHERFORD COUNTY



LOCATION: US 221 SOUTH OF US 74 BUSINESS (CHARLOTTE ROAD)
TO NORTH OF SR 1366 (ROPER LOOP ROAD)

TYPE OF WORK: GRADING, DRAINAGE, PAVING
AND STRUCTURES

WETLAND AND SURFACE WATER IMPACTS PERMIT

PERMIT DRAWING
SHEET 1 OF 37

STATE	STATE PROJECT REFERENCE NO.	SHEET NO.	TOTAL SHEETS
N.C.	R-2233BB	1	
STATE PROJ. NO.	F.A. PROJ. NO.	DESCRIPTION	
34400.1.S5		PE	
34400.2.S5		RW & UTIL	

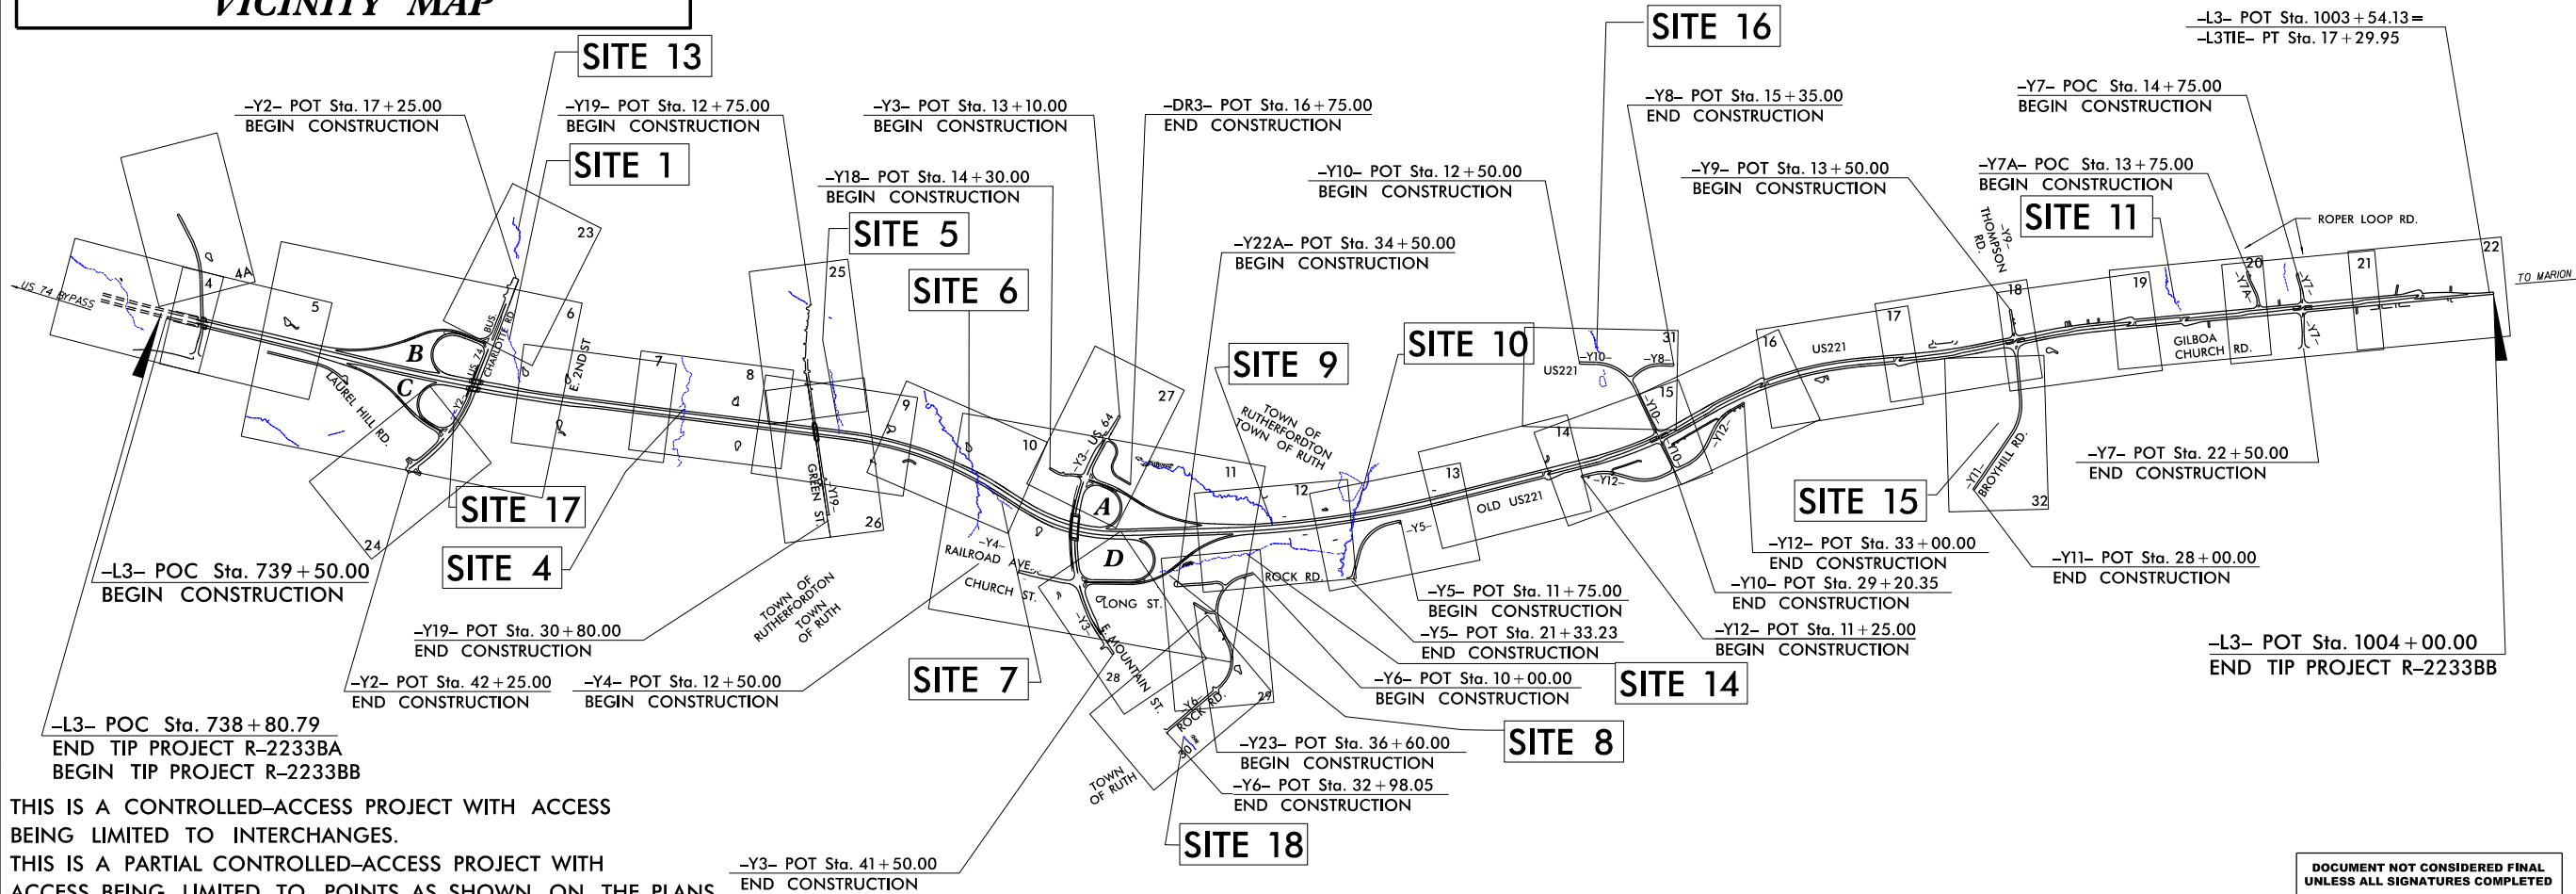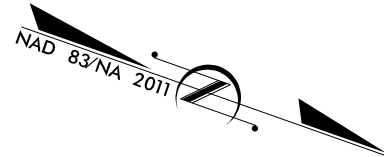

THIS IS A CONTROLLED-ACCESS PROJECT WITH ACCESS
BEING LIMITED TO INTERCHANGES.


THIS IS A PARTIAL CONTROLLED-ACCESS PROJECT WITH
ACCESS BEING LIMITED TO POINTS AS SHOWN ON THE PLANS.

CLEARING ON THIS PROJECT SHALL BE PERFORMED TO THE LIMITS ESTABLISHED BY METHOD II.

A PORTION OF THIS PROJECT IS WITHIN THE MUNICIPAL BOUNDARIES OF THE TOWNS OF RUTHERFORDTON, RUTH, AND SPINDALE CITY

NCDOT CONTACT: DERRICK WEAVER, P.E.

GRAPHIC SCALES

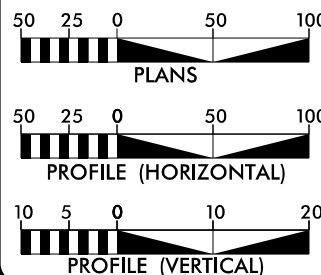

DESIGN DATA

ADT 2020 = 13300
ADT 2040 = 14500
K = 9 %
D = 60 %
T = 9 % *
V = 70 MPH
* TTST 5% DUAL 4%
FUNC CLASS =
ARTERIAL
REGIONAL TIER

PROJECT LENGTH

LENGTH ROADWAY TIP PROJECT R-2233BB = 4.991 MILES
LENGTH STRUCTURE TIP PROJECT R-2233BB = 0.019 MILES
TOTAL LENGTH TIP PROJECT R-2233BB = 5.010 MILES
STRUCTURE LENGTH BASED ON -L3- NB STATIONING.

PLANS PREPARED FOR NCDOT BY:

Dewberry

2610 WYCLIFF ROAD
SUITE 410
RALEIGH, NC 27607
PHONE: 919.881.9939
NC COA No. F-0929

RIGHT OF WAY DATE:
JULY 28, 2017

DENNIS J. MORY, P.E.
PROJECT ENGINEER

LETTING DATE:
JANUARY 21, 2020


WILLIAM E. TILLITT, P.E.
PROJECT DESIGN ENGINEER

HYDRAULICS ENGINEER

SIGNATURE: _____ P.E.

ROADWAY DESIGN
ENGINEER

SIGNATURE: _____ P.E.

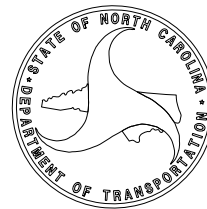


DOCUMENT NOT CONSIDERED FINAL
UNLESS ALL SIGNATURES COMPLETED


DETAIL 1
RIP-RAP ENERGY DISSIPATOR BASIN

DIM. (ft)	RIP RAP BASIN TYPE				
	A	B	C	D	E
A	2.0	2.0	2.5	2.5	2.0
B	1.5	1.5	2.0	2.5	1.5
C	2.0	2.0	2.0	3.0	2.0
D	1.5	3.0	2.0	1.5	1.0
E	7.5	10	10	7.5	5.0
F	20	25	25	20	15
G	15	25	20	15	10
DDE (CY)	370	105	244	50	15
GEOTEXTILE (SY)	370	70	185	40	20
CL B RIP RAP (TONS)	125	45	55	45	NA
CL I RIP RAP (TONS)	105	NA	NA	NA	15
CL II RIP RAP (TONS)	25	50	115	NA	NA

ALL DIMENSIONS APPROXIMATE

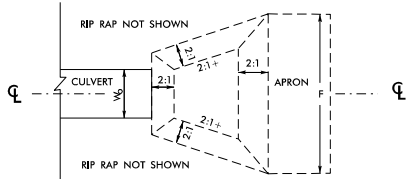


PLAN

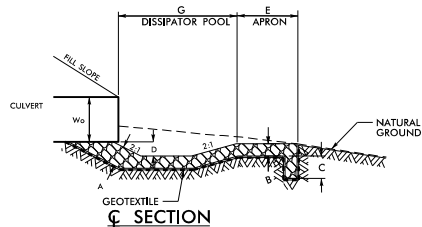

SECTION


BASIN #	LOCATION (AT OUTLET)	TYPE	SHEET
1	L3 STA. 739+50 LT (CL I)	A	4
2	LPB STA. 17+50 RT (CL B)	B	6
3	L3 STA. 778+91 LT (CL II)	A	6
4	L3 STA. 786+61 LT (CL B)	A	7
5	L3 STA. 808+38 LT (CL I)	A	9
6	L3 STA. 824+15 LT (CL B)	A	10
7	RPD STA. 20+15 RT (CL B)	A	11
8	L3 STA. 866+75 RT (CL I)	E	12
9	L3 STA. 867+10 RT (CL I)	A	12
10	L3 STA. 947+50 RT (CL B)	A	18
11	Y11 STA. 13+50 RT (CL B)	A	18
12	L3 STA. 965+10 LT (CL II)	C	20
13	L3 STA. 990+58 LT (CL B)	C	22
14	Y3 STA. 41+55 RT (CL B)	D	28
15	Y10 STA. 14+70 LT (CL II)	B	31
16	Y10 STA. 16+25 RT (CL II)	C	31
17	Y11 STA. 22+00 LT (CL I)	A	32

DETAIL 7
TOE PROTECTION
(Not to Scale)

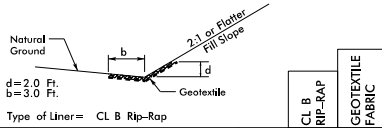


LOCATION	SHEET	TON	SY
FROM Y12 STA. 16+50 TO 18+00 LT	15	53	130
FROM Y11 STA. 12+42 TO 12+73 RT	18	11	30
FROM Y11 STA. 13+50 TO 14+50 LT	18, 32	36	90
FROM L3 STA. 981+57 TO 982+00 LT	21	15	40
FROM L3 STA. 980+25 TO 980+62 RT	21	13	40
FROM Y10 STA. 12+50 TO 13+50 RT	31	36	90
FROM L3 STA. 888+00 TO 894+50 RT	14	228	685
FROM Y25REV STA. 25+00 TO 25+85 LT	33	65	167

DETAIL 11
LATERAL 'V' DITCH
(Not to Scale)

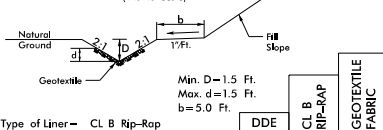


LOCATION	SHEET	CY	TON	SY
FROM L3 STA. 765+00 TO 767+15 RT	6	2276	99	170
FROM Y5 STA. 17+50 TO 20+50 LT	13	134	138	230
FROM L3 STA. 885+50 TO 890+50 LT	13, 14	176	230	380
FROM Y22A STA. 37+50 TO 40+00 RT	29	199	115	190
FROM Y10 STA. 13+50 TO 14+25 LT	31	96	35	60
FROM Y25REV STA. 26+00 TO 28+00 RT	5	130	92	259

DETAIL 12
TOE PROTECTION
(Not to Scale)

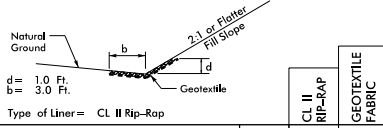


LOCATION	SHEET	TON	SY
FROM L3 STA. 794+00 TO 796+00 RT	7, 8	225	320
FROM L3 STA. 795+98 TO 797+57 LT	8	179	260
FROM L3 STA. 798+00 TO 798+33 RT	8	37	60
FROM L3 STA. 799+00 TO 801+00 LT	8	225	320
FROM L3 STA. 800+00 TO 801+00 RT	8	112	160
FROM L3 STA. 828+72 TO 830+50 LT	10	200	290
FROM Y18 STA. 15+27 TO 15+76 LT	11	55	80
FROM L3 STA. 963+00 TO 963+54 RT	19	61	90
FROM L3 STA. 980+75 TO 981+50 LT	21	84	120
FROM L3 STA. 989+50 TO 990+50 LT	21	113	160
FROM Y6 STA. 26+25 TO 28+50 LT	30	275	360
FROM Y6 STA. 29+00 TO 30+45 RT	30	177	240

DETAIL 13
LATERAL BASE DITCH
(Not to Scale)

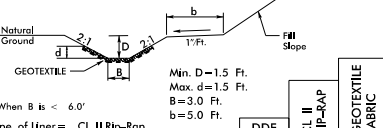


LOCATION	SHEET	CY	TON	SY
FROM L3 STA. 832+55 TO 838+00 RT	10, 11	1954	332	1190
FROM Y10 STA. 17+80 TO 18+04 LT	31	21	15	60
FROM Y10 STA. 15+50 TO 15+70 RT	31	18	13	50

DETAIL 2
LATERAL BASE DITCH
(Not to Scale)

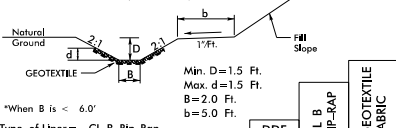


LOCATION	SHEET	CY	TON	SY
FROM L3 STA. 745+00 TO STA. 747+80 LT	5	1429	157	430
FROM Y25REV STA. 26+30 TO STA. 28+31 LT	5, 33	70	113	305

DETAIL 3
TOE PROTECTION
(Not to Scale)

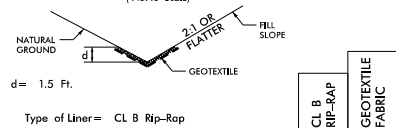


LOCATION	SHEET	TON	SY
FROM LPD STA. 16+22 TO 18+08 RT	11	86	250
FROM LPD STA. 18+70 TO 20+41 RT	11	79	230
FROM RPD STA. 16+71 TO 19+00 RT	11	105	300
FROM RPD STA. 19+92 TO 20+50 RT	11	27	80
FROM L STA. 814+50 TO 814+68 RT	9	5	12

DETAIL 4
STANDARD BASE DITCH
(Not to Scale)

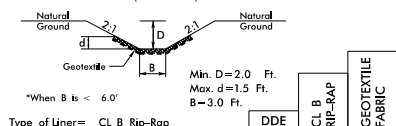


LOCATION	SHEET	CY	TON	SY
FROM RPD STA. 19+04 TO 19+86 RT	11	225	59	140
FROM Y5 STA. 11+75 TO 11+77 RT	13	256	1	10

DETAIL 5
RIPRAP PAD AT JURISDICTIONAL STREAM
(Not to Scale)

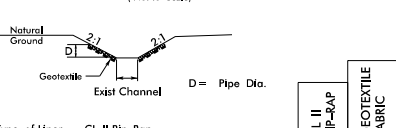


LOCATION	SHEET	TON	SY
FROM L3 STA. 814+83 LT	9	15	100
FROM RPD STA. 18+09 LT	11	29	100
FROM L3 STA. 995+71 LT	22	15	100
FROM L3 STA. 981+50 LT	21	27	100
FROM L3 STA. 968+80 LT	20	23	100
FROM Y6 STA. 10+25 RT	29	29	100
FROM Y11 STA. 22+33 LT	32	15	100
FROM Y6 STA. 32+05 LT	30	15	100

DETAIL 6
LATERAL 'V' DITCH
(Not to Scale)

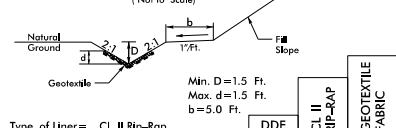


LOCATION	SHEET	CY	TON	SY
FROM L3 STA. 798+16 TO 799+00 LT	8	49	103	160
FROM L3 STA. 801+00 TO 802+01 LT	8	51	124	190
FROM L3 STA. 798+42 TO 800+00 RT	8	110	193	300
FROM RPD STA. 18+11 TO 26+22 LT	11	970	993	1500
FROM L3 STA. 831+47 TO 838+00 LT	10, 11	2048	799	1210
FROM Y18 STA. 16+00 TO 17+51 LT	11	104	185	280
FROM Y11 STA. 11+00 TO 13+50 LT	18	529	245	470
FROM L3 STA. 963+56 TO 966+53 RT	19, 20	206	360	550
FROM L3 STA. 961+50 TO 965+05 LT	19, 20	317	435	660
FROM L3 STA. 966+54 TO 968+52 RT	20	121	186	290
FROM L3 STA. 968+55 TO 971+50 RT	20	408	361	550
FROM L3 STA. 989+50 TO 989+87 RT	21	14	45	70
FROM L3 STA. 995+00 TO 996+62 RT	22	113	207	320
FROM Y6 STA. 20+74 TO 21+41 RT	30	24	82	130
FROM Y11 STA. 20+56 TO 24+13 RT	32	160	106	660

DETAIL 9
SPECIAL CUT DITCH
(Not to Scale)

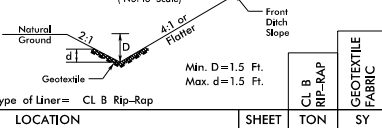


LOCATION	SHEET	TON	SY
FROM Y2 STA. 26+21 TO 27+67 RT	6	67	190
FROM L3 STA. 814+71 TO 816+50 RT	9	82	240
FROM Y19 STA. 22+20 TO 27+00 RT	9, 26	358	1010
FROM LPD STA. 18+08 TO 18+70 RT	11	29	90
FROM L3 STA. 883+96 TO 885+50 LT	13	71	200
FROM L3 STA. 890+50 TO 892+00 LT	14	69	200
FROM Y6 STA. 10+00 TO 10+90 LT	29	41	120
FROM Y6 STA. 11+40 TO 13+56 LT	29	99	280
FROM Y22A STA. 35+60 TO 37+00 RT	11, 29	64	190
FROM Y10 STA. 20+00 TO 22+00 LT	31	92	260
FROM Y10 STA. 31+00 TO 33+02 LT	33	92	260

DETAIL 10
SPECIAL CUT DITCH
(Not to Scale)

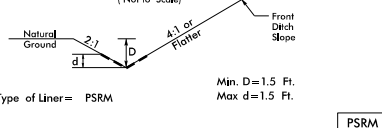

















LOCATION	SHEET	SY
FROM L3 STA. 807+64 TO 809+50 RT	8, 9	70
FROM Y7 STA. 14+75 TO 17+75 LT	21	330
FROM L3 STA. 776+50 TO 779+50 RT	6	200

DETAIL 15
STANDARD V-DITCH LINING
(Not to Scale)

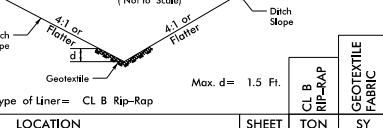

LOCATION	SHEET	TON	SY
FROM RPD STA. 14+14 TO 16+71 RT	11	118	340
FROM RPD STA. 20+50 TO 23+40 RT	11	133	380
FROM L3 STA. 927+50 LT	17	15	50
FROM L3 STA. 944+50 LT	18	15	50
FROM L3 STA. 871+00 TO 872+00 LT	12	32	70

PERMIT DRAWING
SHEET 3 OF 37

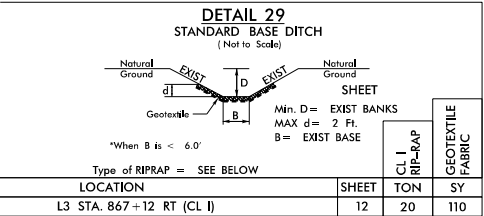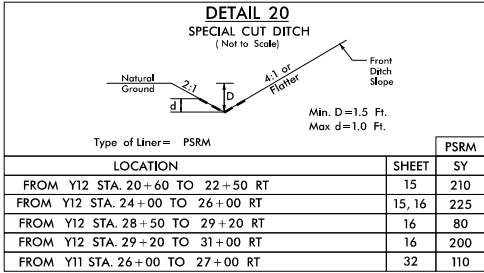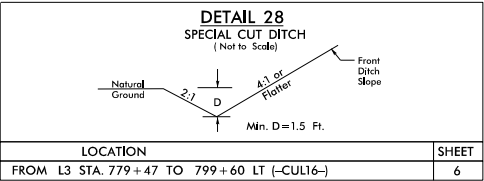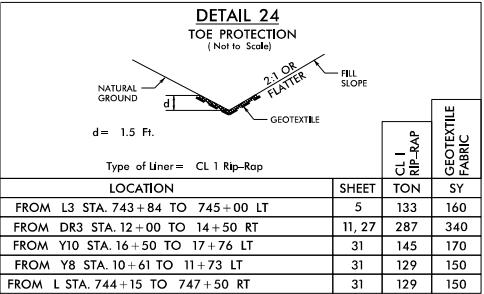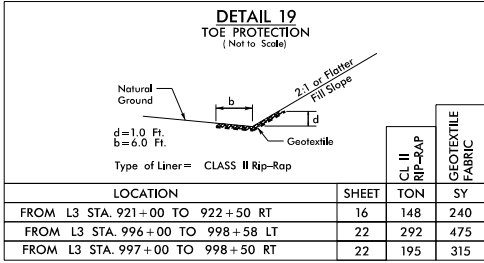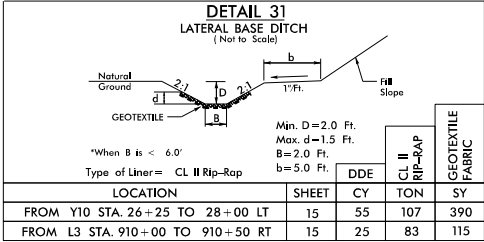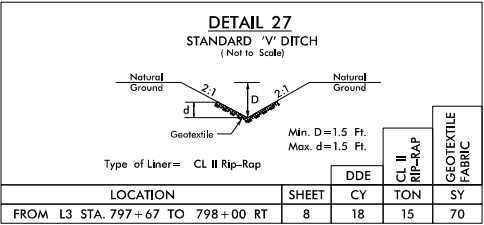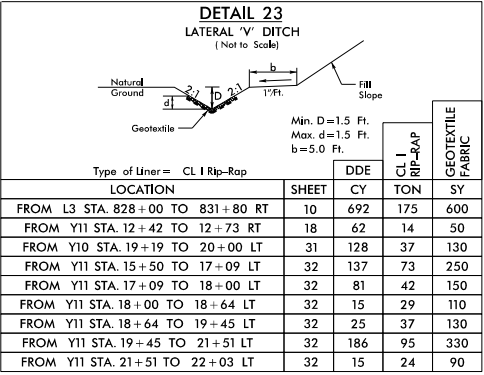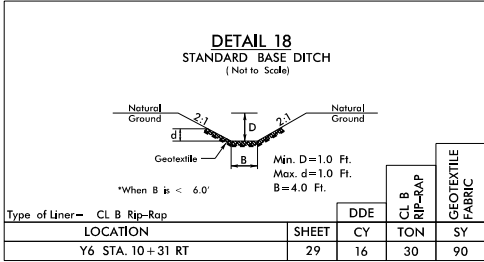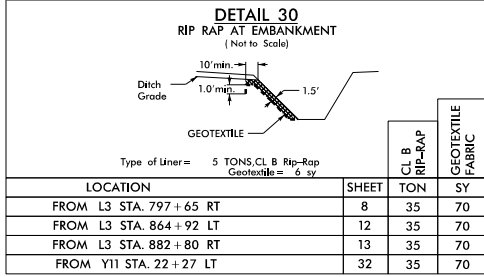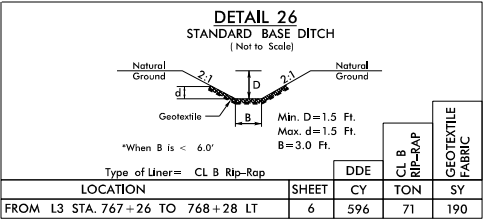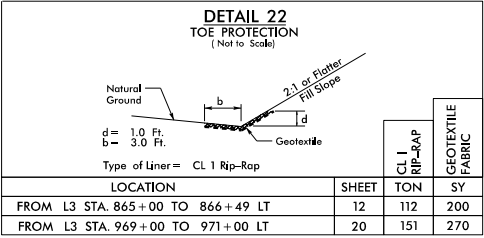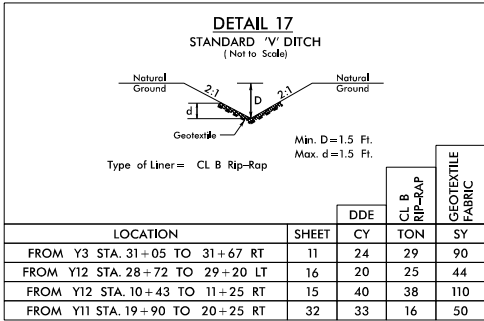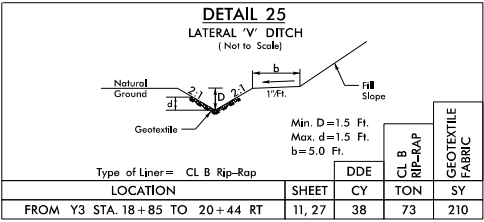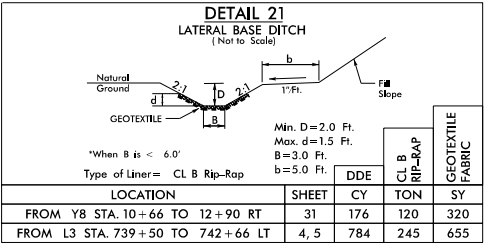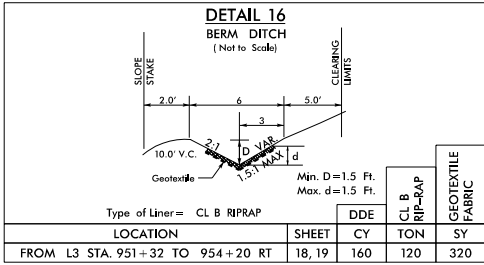


PROJECT REFERENCE NO.		SHEET NO.
R-2233BB		2D-3
RW SHEET NO.		
ROADWAY DESIGN ENGINEER		HYDRAULICS ENGINEER


PERMIT DRAWING
SHEET 4 OF 37

DETAIL K
DRY DETENTION BASIN DRAWDOWN STRUCTURE


NOT TO SCALE

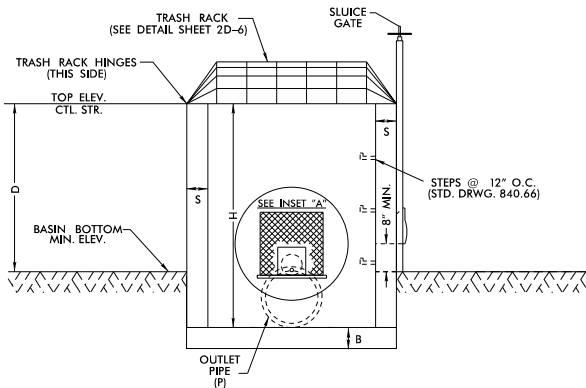


SIDE 1

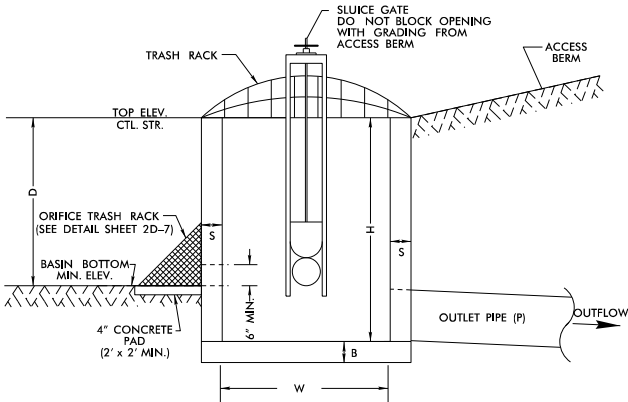


SIDE 2

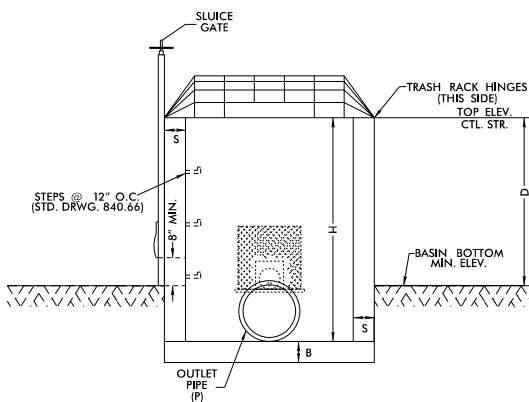

SIDE 3

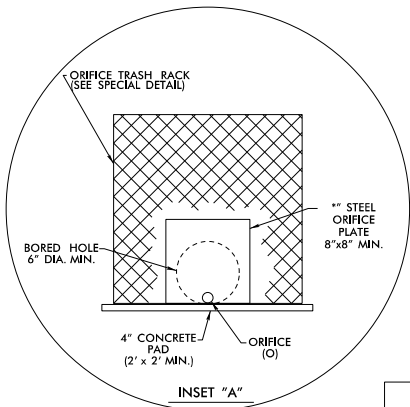

INSET "A"

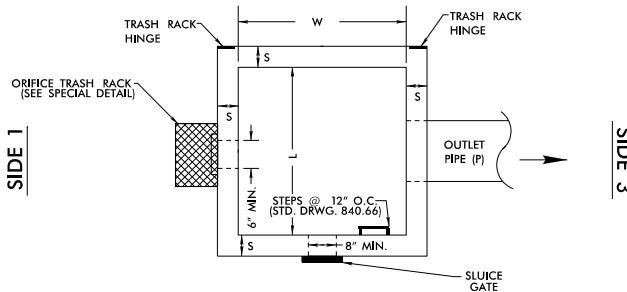


SIDE 2


PLAN VIEW
TRASH RACK NOT SHOWN FOR CLARITY

- NOTES:
1. TOP ELEVATION OF CONTROL STRUCTURE (WEIR ELEVATION) SHOULD BE SET AT THE WQV ELEVATION.
 2. 2" MINIMUM DIAMETER ORIFICE. IF ORIFICE IS GREATER THAN 6", A STEEL PLATE IS NOT REQUIRED.
 3. NO BEDDING MATERIAL TO BE USED. THEREFORE, DO NOT FOLLOW STANDARD DRAWINGS FOR METHOD OF PIPE INSTALLATION FOR OUTLET PIPE THROUGH EMBANKMENT.
 4. SLUICE GATE IS FOR MAINTENANCE AND SHOULD REMAIN CLOSED DURING NORMAL OPERATION. A GATE VALVE MAY BE USED IN LIEU OF THE 8" SLUICE GATE.
 5. SLUICE GATE SHALL PROVIDE WATERTIGHT SEAL. PROVIDE ADEQUATE CLEARANCE FOR GATE OPERATION AND FOR PROPER SEATING OF GATE OVER PIPE.
 6. SELECT BOX STANDARD AS REQUIRED TO ACCOMMODATE SLUICE GATE AND ORIFICE TRASH RACK WIDTH.
 7. ENSURE TRASH RACK OPENS FREELY AND WITHOUT INTERFERENCE WITH SLUICE GATE.
 8. ADJUST FOOTER DIMENSIONS AS NEEDED FOR ANTI-FLOTATION.


MINIMUM DIMENSIONS FOR DRY DETENTION BASIN DRAWDOWN STRUCTURE											
STATION	STRUCTURE NUMBER	S (INCHES) 6" MIN.	B (INCHES) 6" MIN.	BASIN BOTTOM MINIMUM ELEV.	TOP ELEVATION CONTROL STRUCTURE	MAX. STORAGE DEPTH(D) FEET	INV. ELEV. CTL. STR.	CTL. STR. DIMENSIONS (W x L x H)	ORIFICE DIAMETER (O) INCHES	ORIFICE INV. ELEV.	OUTLET PIPE DIAMETER(P) INCHES
LPB 17+50 RT	655	8	12	957.50	960.50	3.0	956.00	4 X 4 X 4.5	2	957.50	30
L 907+00 RT	1514	8	12	1036.50	1039.00	2.5	1034.00	4 X 4 X 5	2	1036.50	30

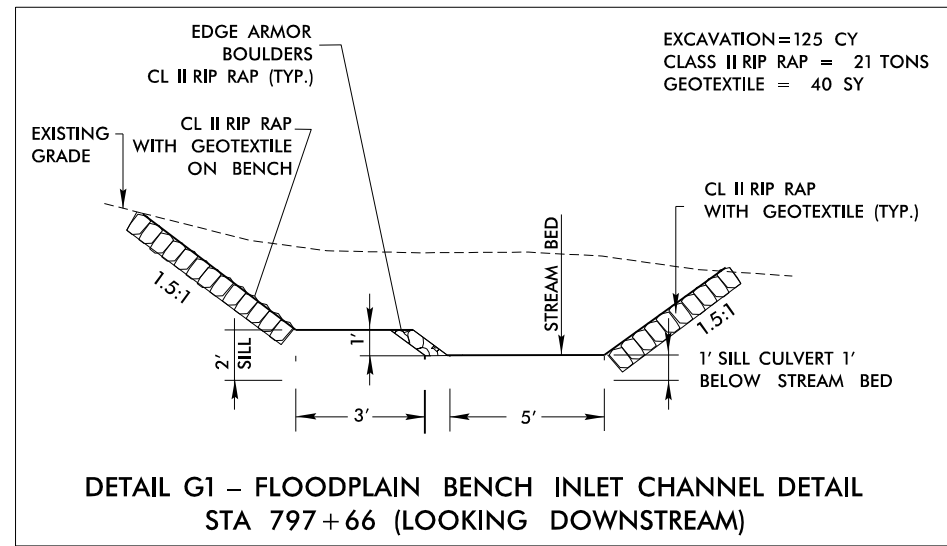


DETAIL G1
CULVERT 797+66

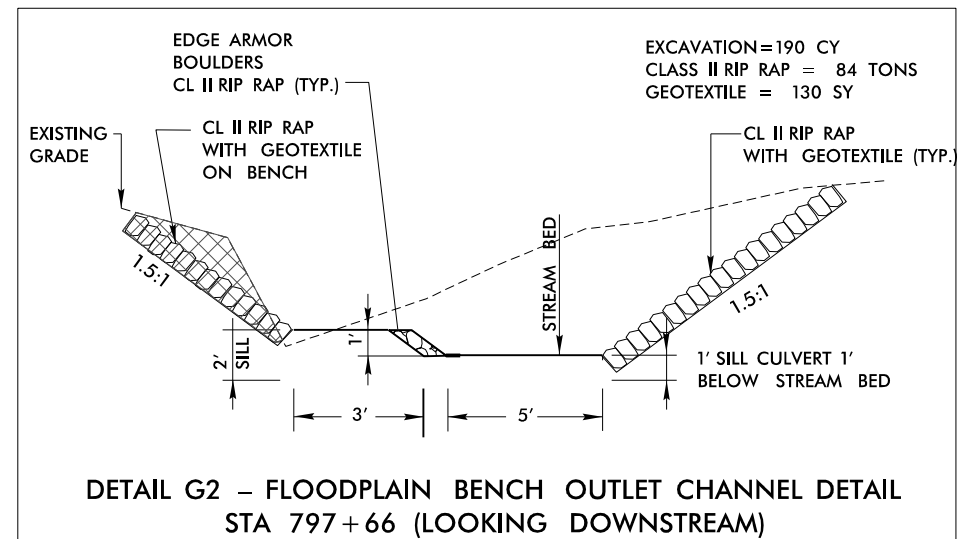


DETAIL G2
CULVERT 797+66

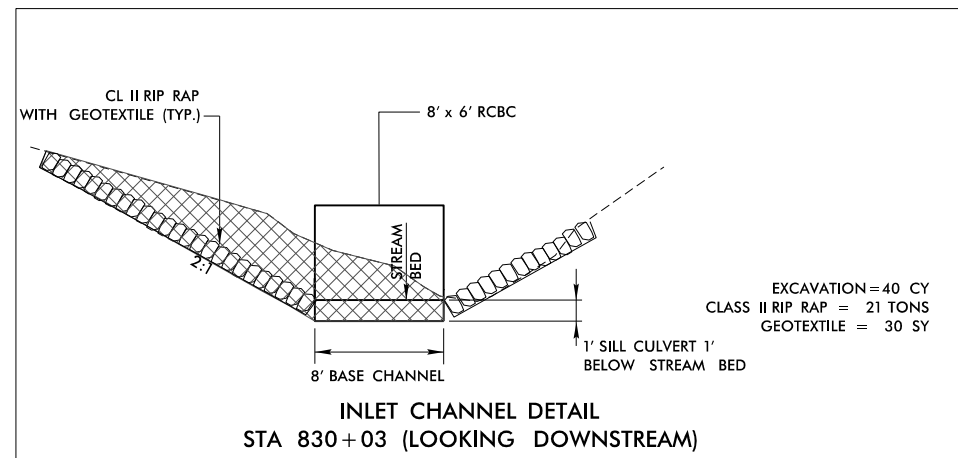


DETAIL H1
CULVERT 830+02

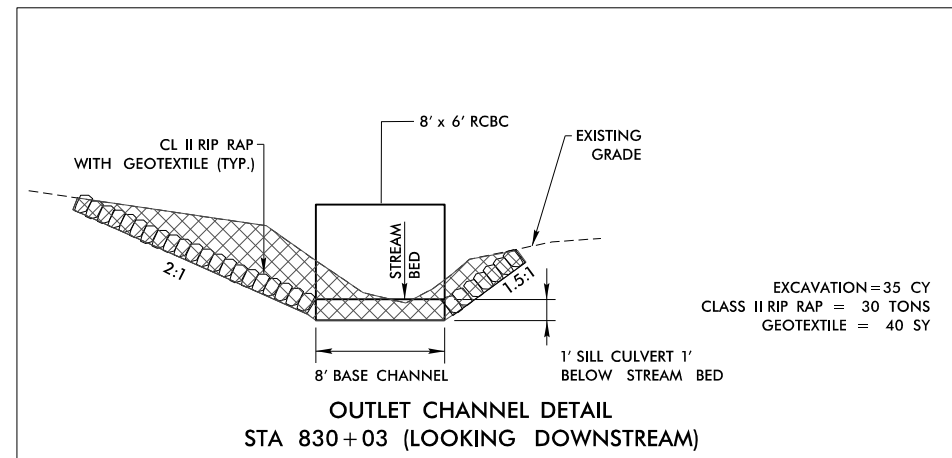


DETAIL H2
CULVERT 830+02

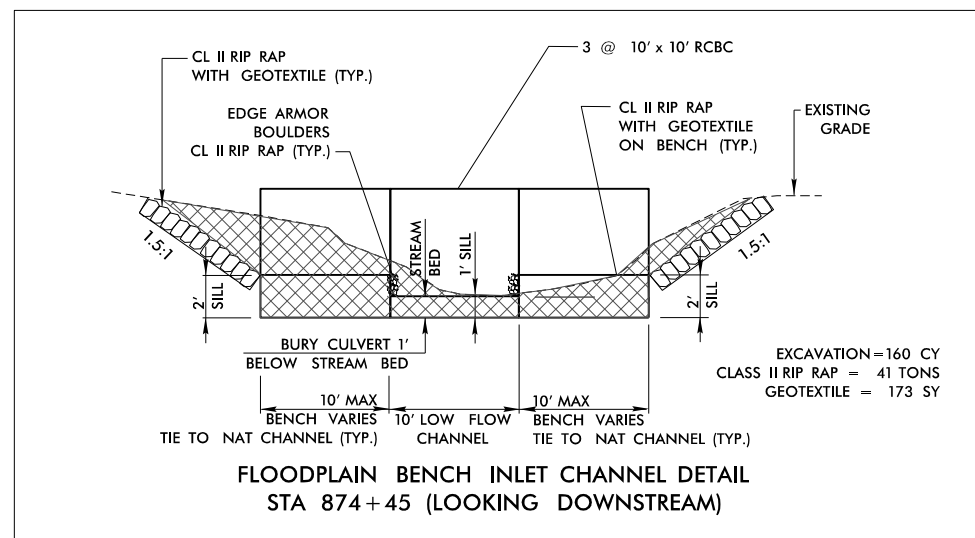


DETAIL J1
CULVERT 874+45

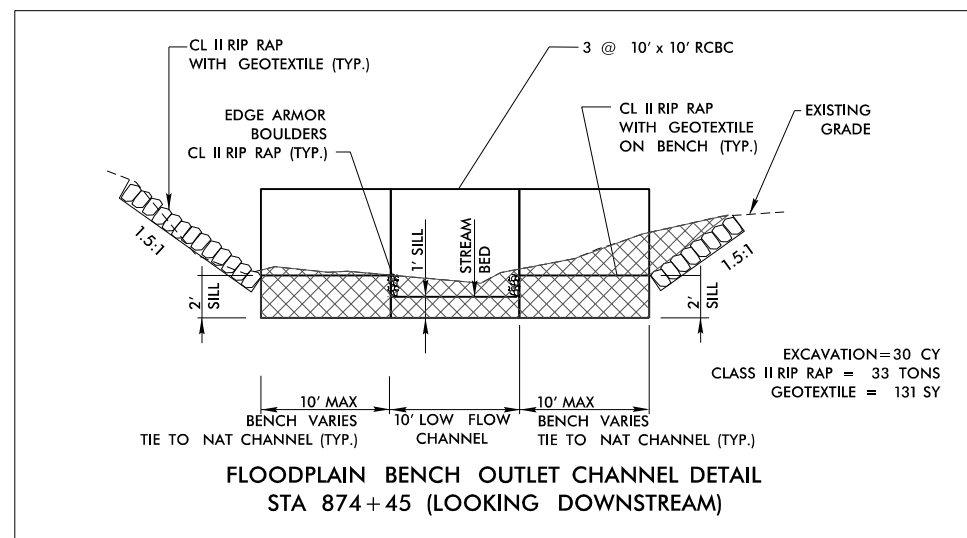



DETAIL J2
CULVERT 874+45

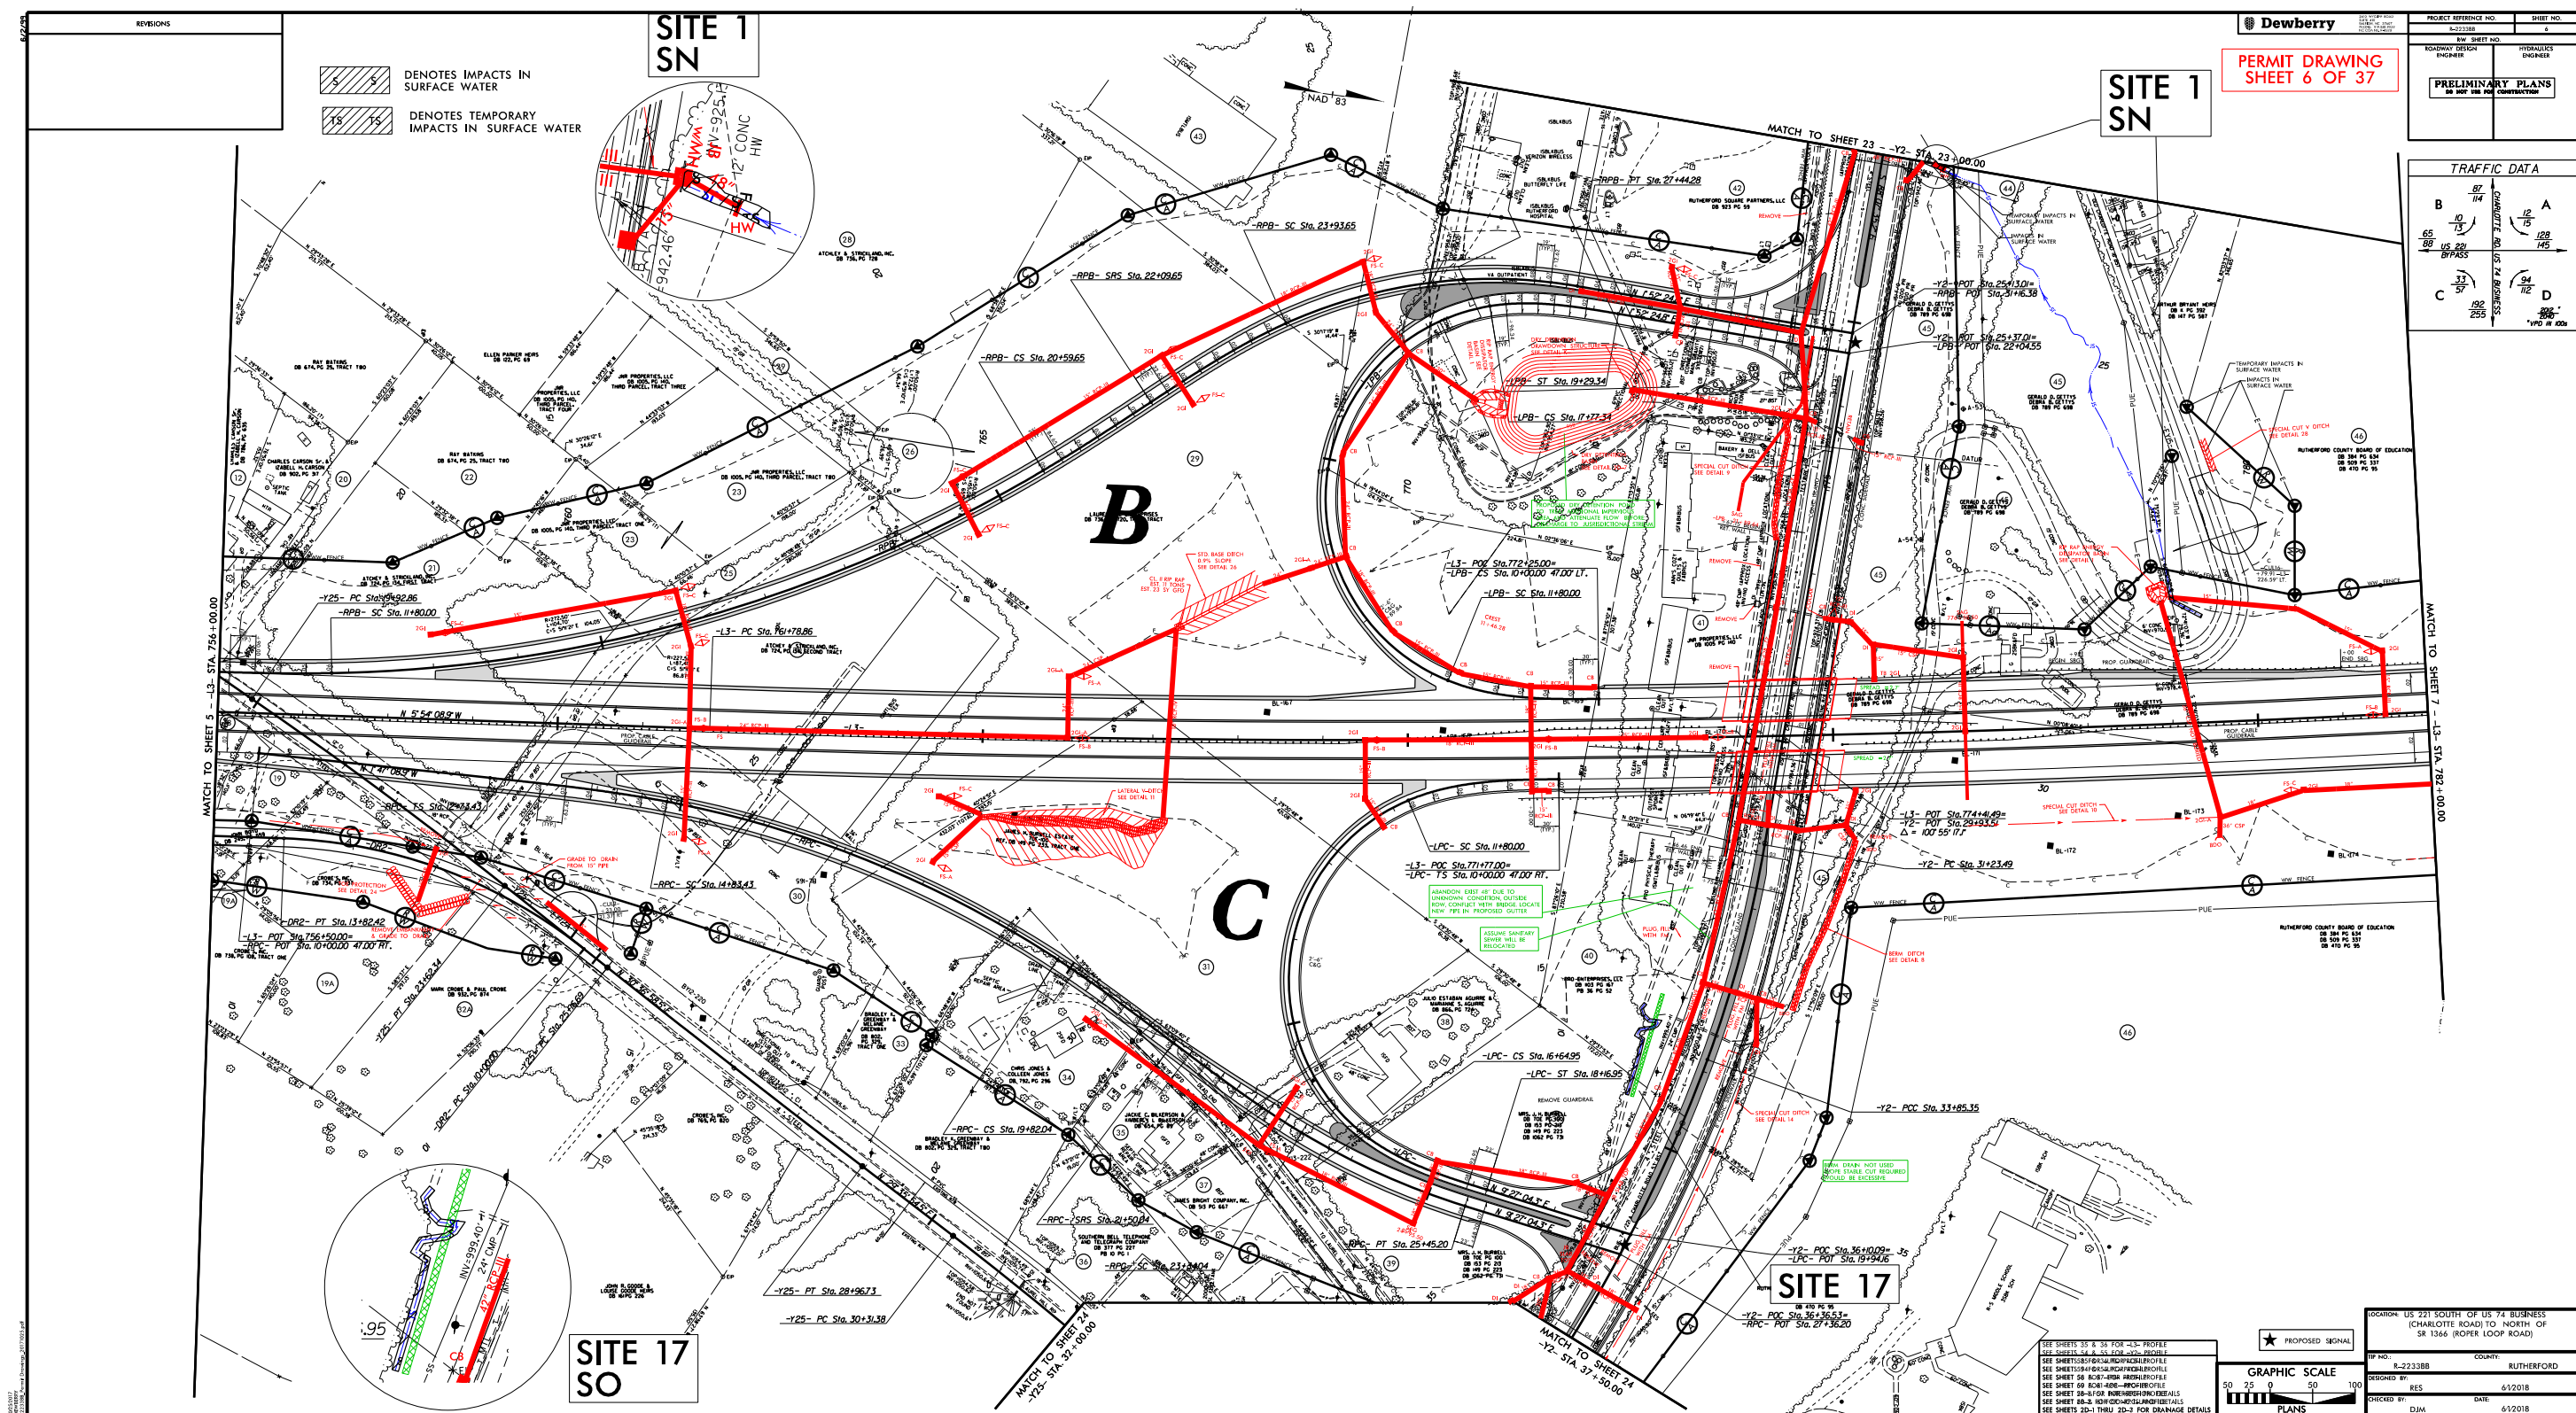

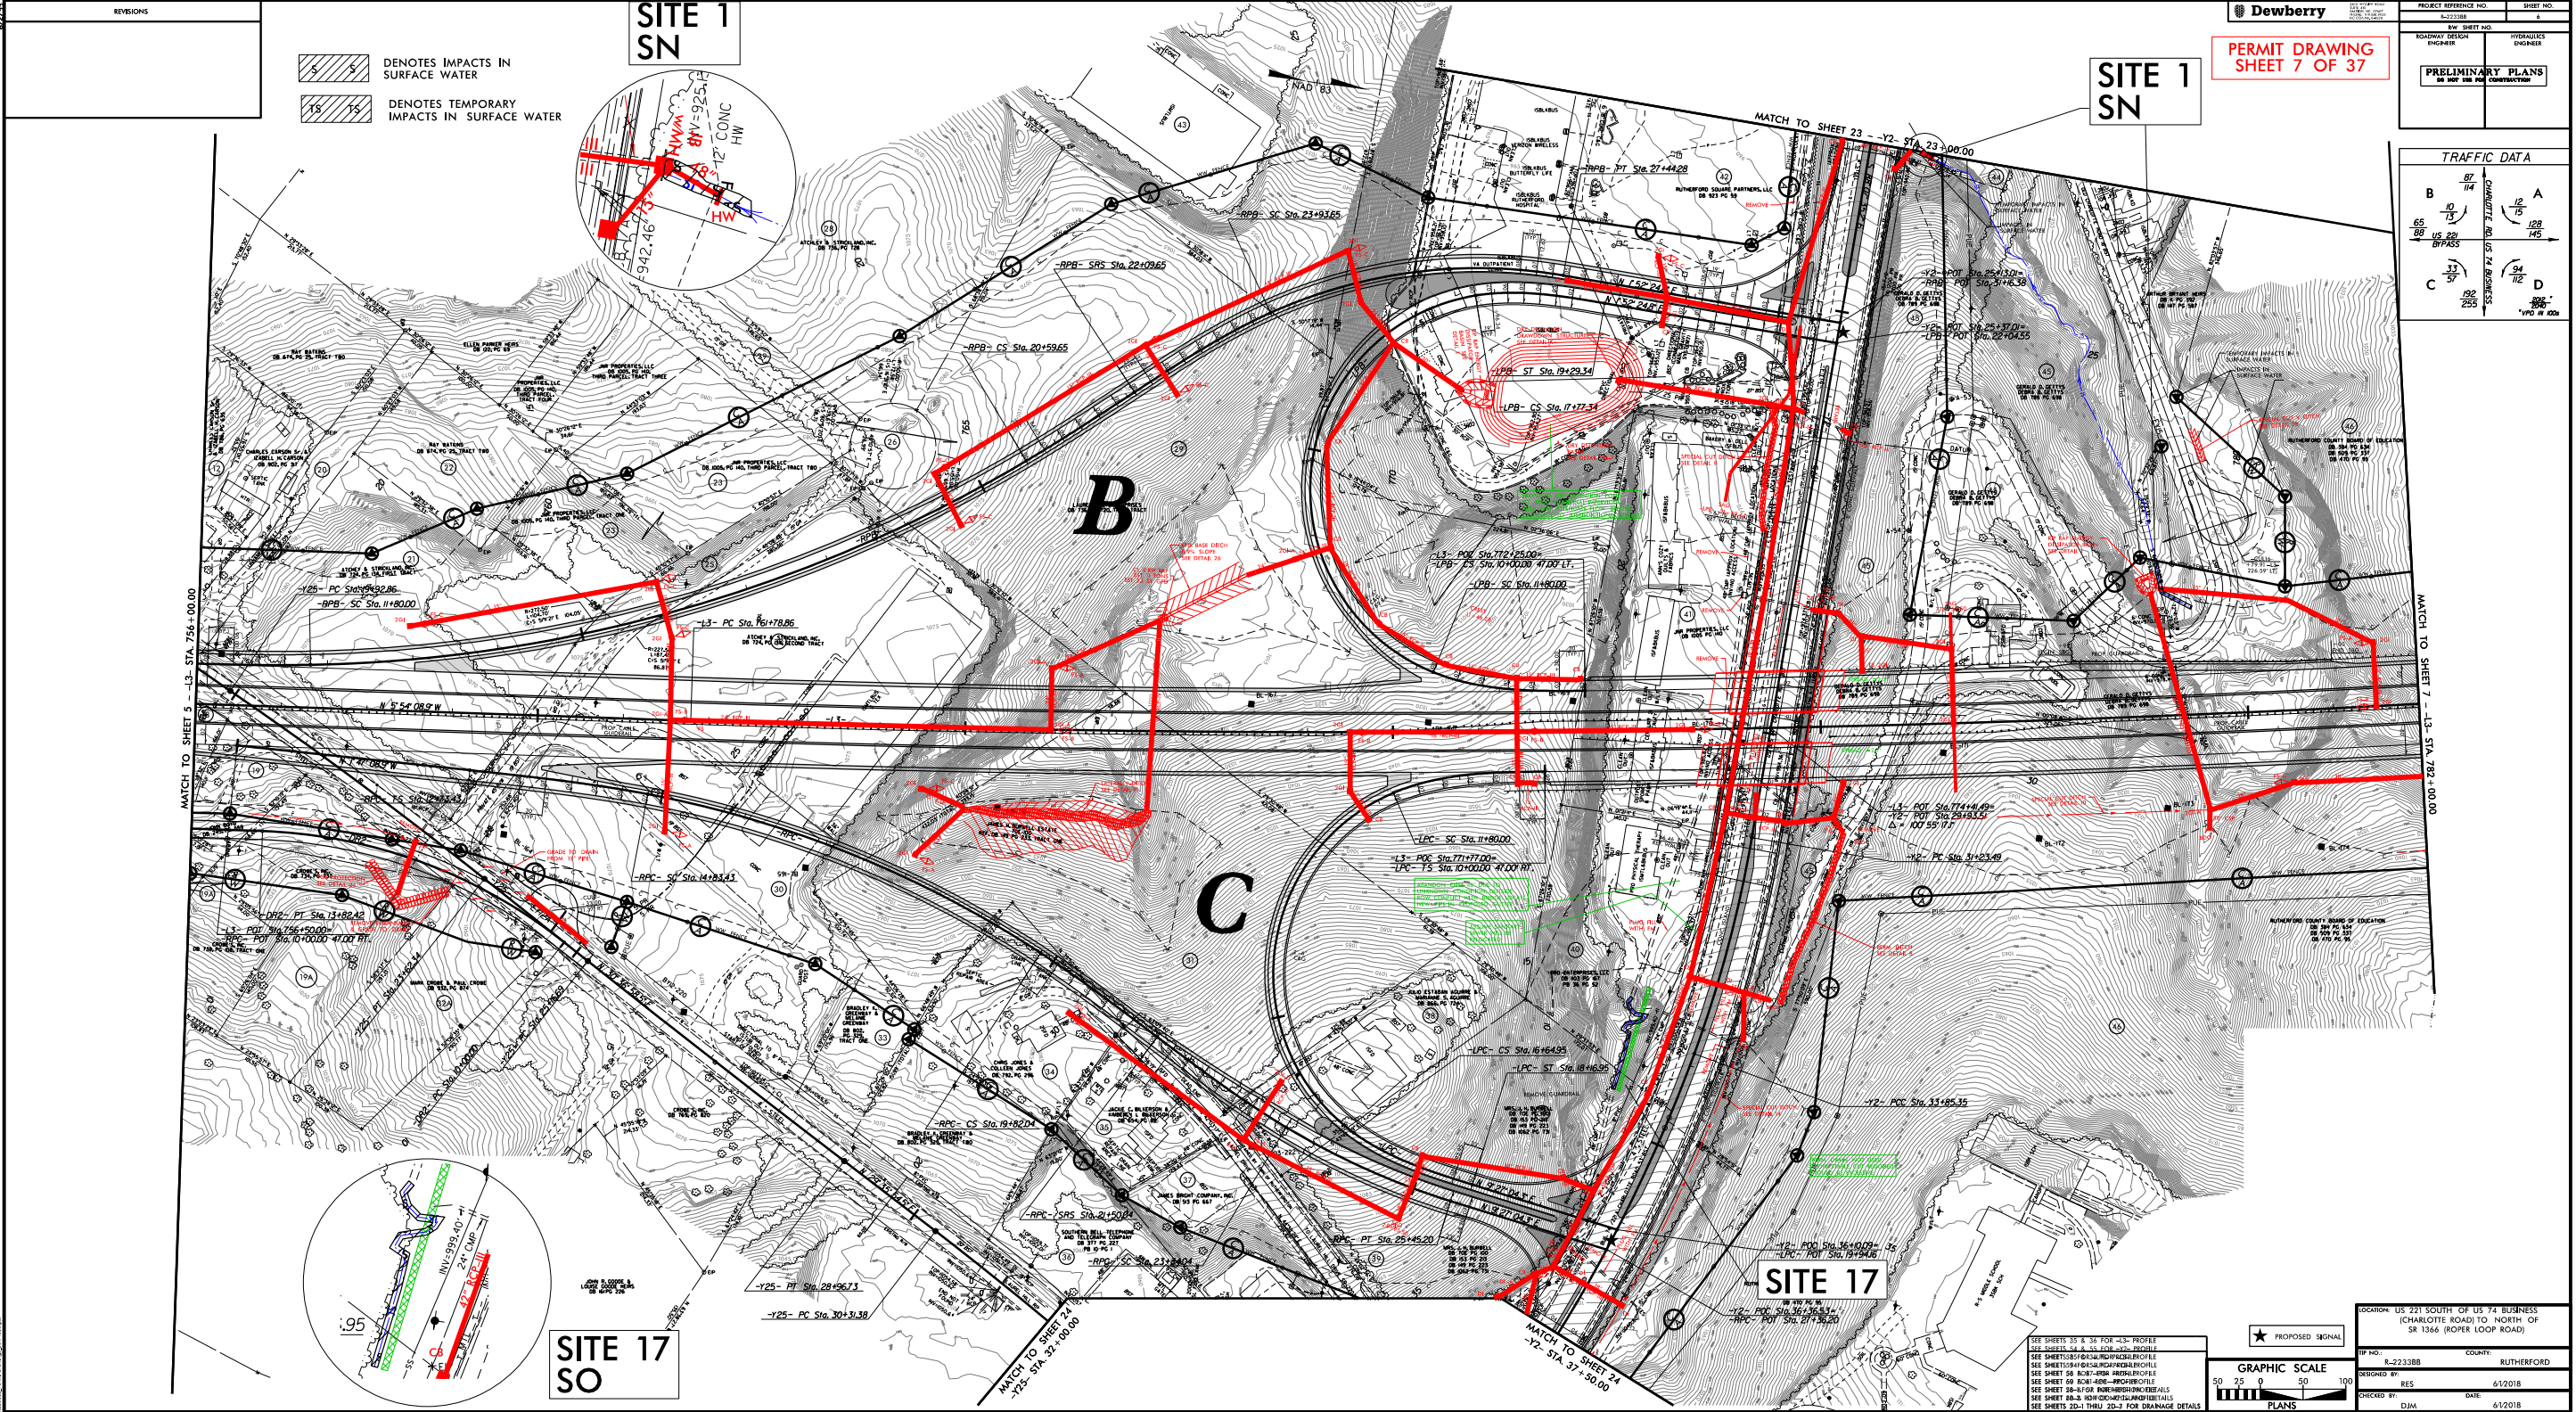

REVISIONS	

- DENOTES IMPACTS IN SURFACE WATER
- DENOTES TEMPORARY IMPACTS IN SURFACE WATER

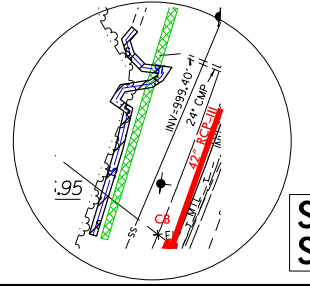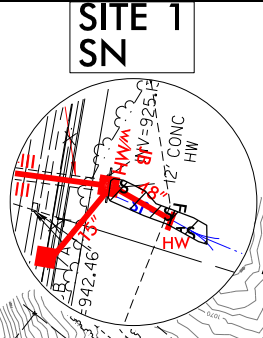

PERMIT DRAWING
SHEET 7 OF 37

PROJECT REFERENCE NO.	4-22-08
REV SHEET NO.	2
ROADWAY DESIGN ENGINEER	PHYSICALS ENGINEER
PRELIMINARY PLANS NO SHOP FOR CONSTRUCTION	

TRAFFIC DATA			
B	87 114	A	12 15
C	33 57	D	94 112
US 221 BYPASS		US 74 BUSINESS	
1/25' H 200		1/25' H 200	

PROPOSED SIGNAL

GRAPHIC SCALE
0 25 50 100
PLANS

LOCATION: US 221 SOUTH OF US 74 BUSINESS
(CHARLOTTE ROAD) TO NORTH OF
SR 1346 (ROPER LOOP ROAD)

TP NO.	B-233188	COUNTY:	RUTHERFORD
DESIGNED BY:	RES	DATE:	6/12/08
CHECKED BY:	DJM	DATE:	6/12/08

SEE SHEETS 35 & 36 FOR "LS" PROFILE
SEE SHEETS 34 & 35 FOR "SS" PROFILE
SEE SHEETS 33 & 34 FOR "PS" PROFILE
SEE SHEETS 32 & 33 FOR "AS" PROFILE
SEE SHEET 31 FOR "BS" PROFILE
SEE SHEET 30 FOR "CS" PROFILE
SEE SHEET 29 FOR "DS" PROFILE
SEE SHEET 28 FOR "ES" PROFILE
SEE SHEET 27 FOR "FS" PROFILE
SEE SHEET 26 FOR "GS" PROFILE
SEE SHEET 25 FOR "HS" PROFILE
SEE SHEET 24 FOR "IS" PROFILE
SEE SHEET 23 FOR "JS" PROFILE
SEE SHEET 22 FOR "KS" PROFILE
SEE SHEET 21 FOR "LS" PROFILE
SEE SHEET 20 FOR "MS" PROFILE
SEE SHEET 19 FOR "NS" PROFILE
SEE SHEET 18 FOR "OS" PROFILE
SEE SHEET 17 FOR "PS" PROFILE
SEE SHEET 16 FOR "QS" PROFILE
SEE SHEET 15 FOR "RS" PROFILE
SEE SHEET 14 FOR "TS" PROFILE
SEE SHEET 13 FOR "US" PROFILE
SEE SHEET 12 FOR "VS" PROFILE
SEE SHEET 11 FOR "WS" PROFILE
SEE SHEET 10 FOR "XS" PROFILE
SEE SHEET 9 FOR "YS" PROFILE
SEE SHEET 8 FOR "ZS" PROFILE
SEE SHEET 7 FOR "AS" PROFILE
SEE SHEET 6 FOR "BS" PROFILE
SEE SHEET 5 FOR "CS" PROFILE
SEE SHEET 4 FOR "DS" PROFILE
SEE SHEET 3 FOR "ES" PROFILE
SEE SHEET 2 FOR "FS" PROFILE
SEE SHEET 1 FOR "GS" PROFILE

MATCH TO SHEET 7 - L3- STA. 794+50.00


MATCH TO SHEET 9 - L3- STA. 808+00.00

SEE SHEET 38 FOR -L3- PROFILE
SEE SHEETS 2D-1 THRU 2D-5 FOR DRAINAGE DETAILS

PROJECT REFERENCE NO.		SHEET NO.
		8
RW SHEET NO.		
ROADWAY DESIGN ENGINEER	HYDRAULICS ENGINEER	


MATCH TO SHEET 7 - L3- STA. 794+50.00

MATCH TO SHEET 9 - L3- STA. 808+00.00

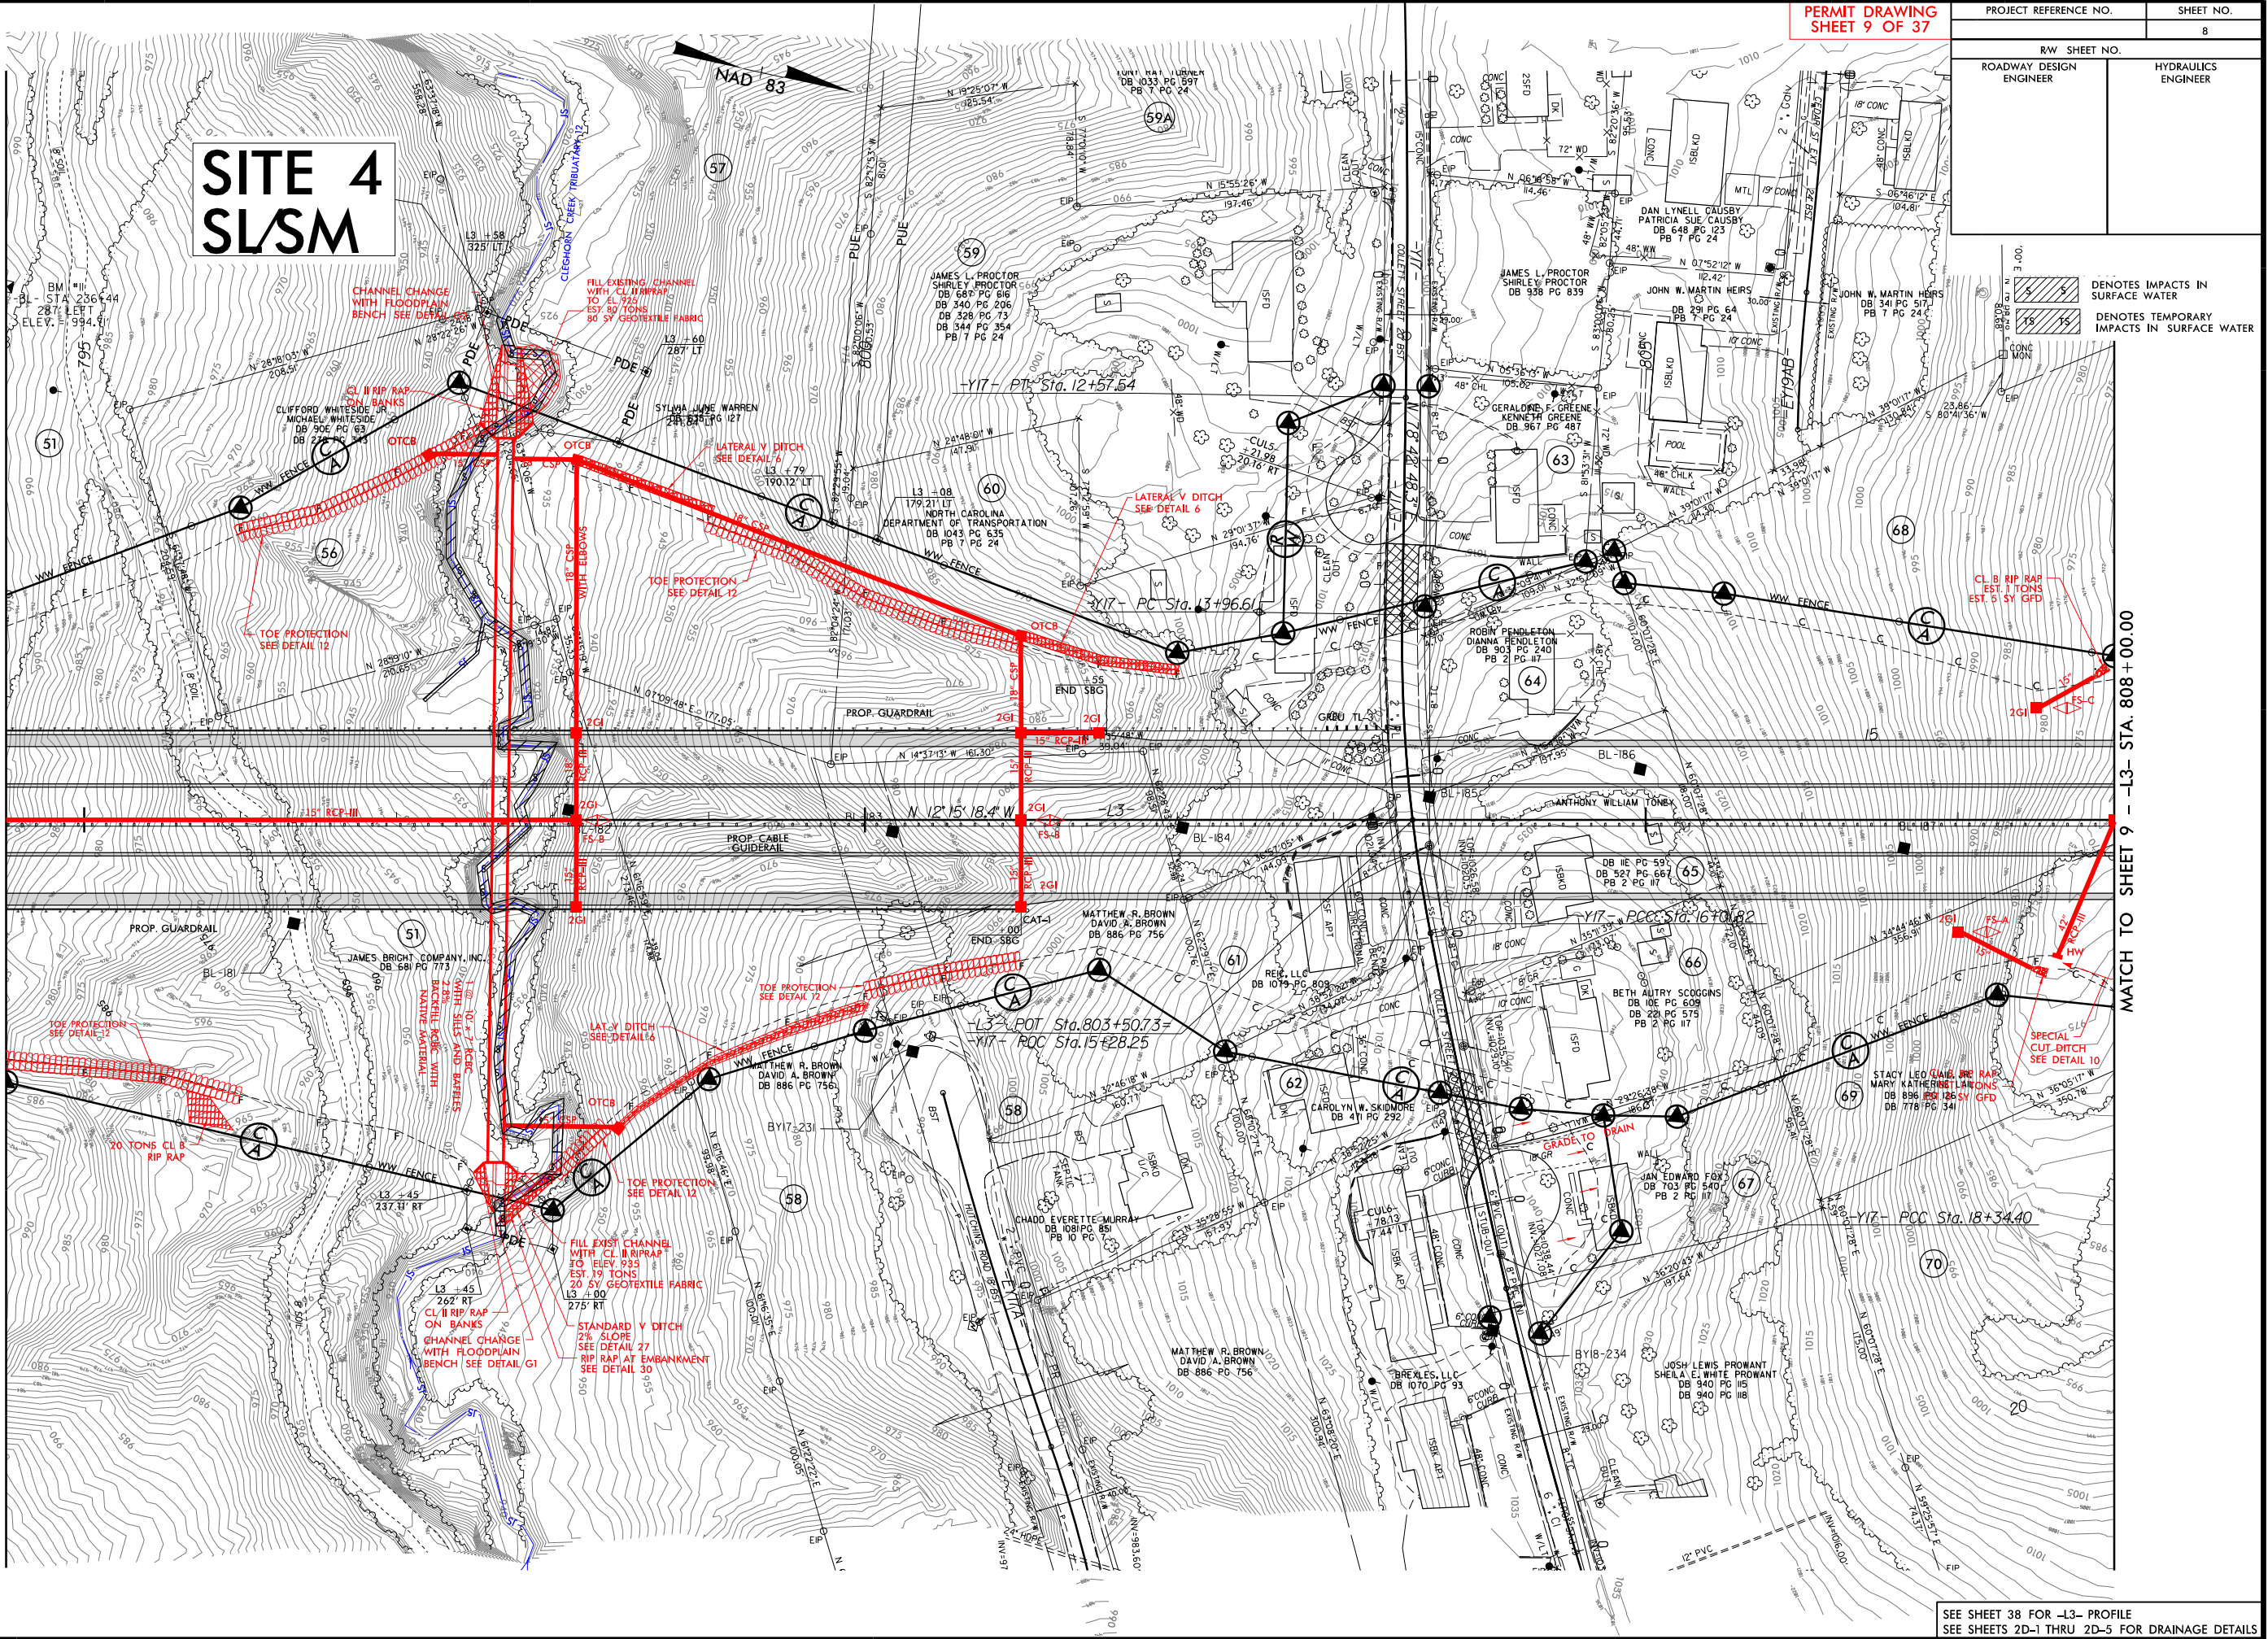


SEE SHEET 38 FOR L3- PROFILE
SEE SHEETS 2D-1 THRU 2D-5 FOR DRAINAGE DETAILS


NATIVE MATERIAL CONSISTS OF MATERIAL THAT IS EXCAVATED FROM THE STREAM BED OR FLOODPLAIN AT THE PROJECT SITE DURING THE CULVERT CONSTRUCTION. ONLY MATERIAL THAT IS EXCAVATED FROM THE STREAM BED MAY BE USED TO LINE THE LOW FLOW CULVERT BARREL. RIP RAP MAY BE USED TO SUPPLEMENT THE NATIVE MATERIAL IN THE HIGH FLOW CULVERT BARREL. IF RIP RAP IS USED TO LINE THE HIGH FLOW CULVERT BARREL, NATIVE MATERIAL SHOULD BE PLACED ON TOP TO FILL VOIDS AND PROVIDE A FLAT SURFACE FOR ANIMAL PASSAGE. NATIVE MATERIAL IS SUBJECT TO APPROVAL BY THE ENGINEER AND MAY BE SUBJECT TO PERMIT CONDITIONS.

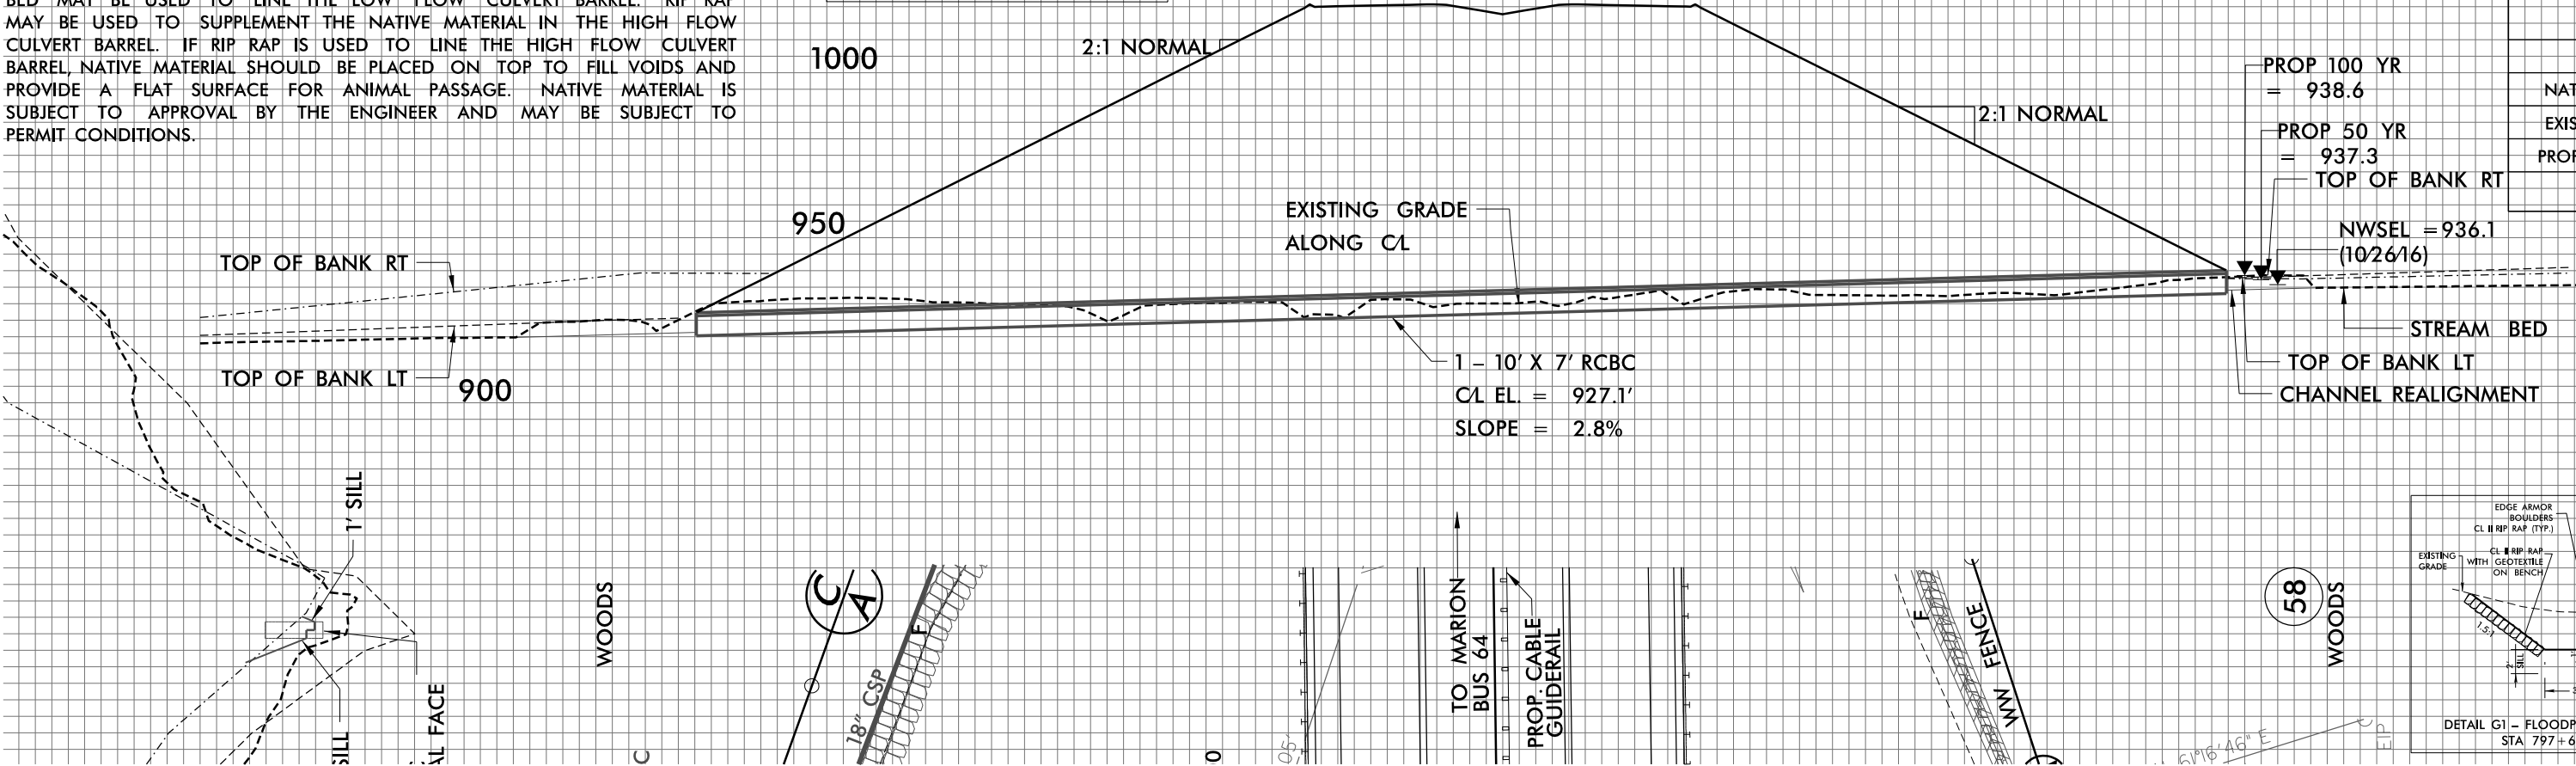


PER	
	10yr
NATURAL	937.4
EXISTING	937.4
PROPOSED	936.6
@SEC 10 FT.	

PERF	
CORRECTED E	
REVISED	
@SEC 10 FT. FR	

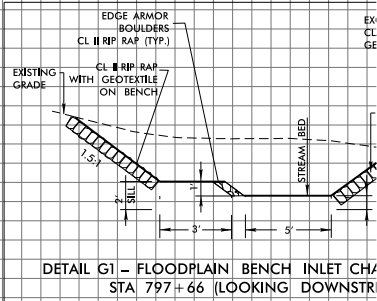

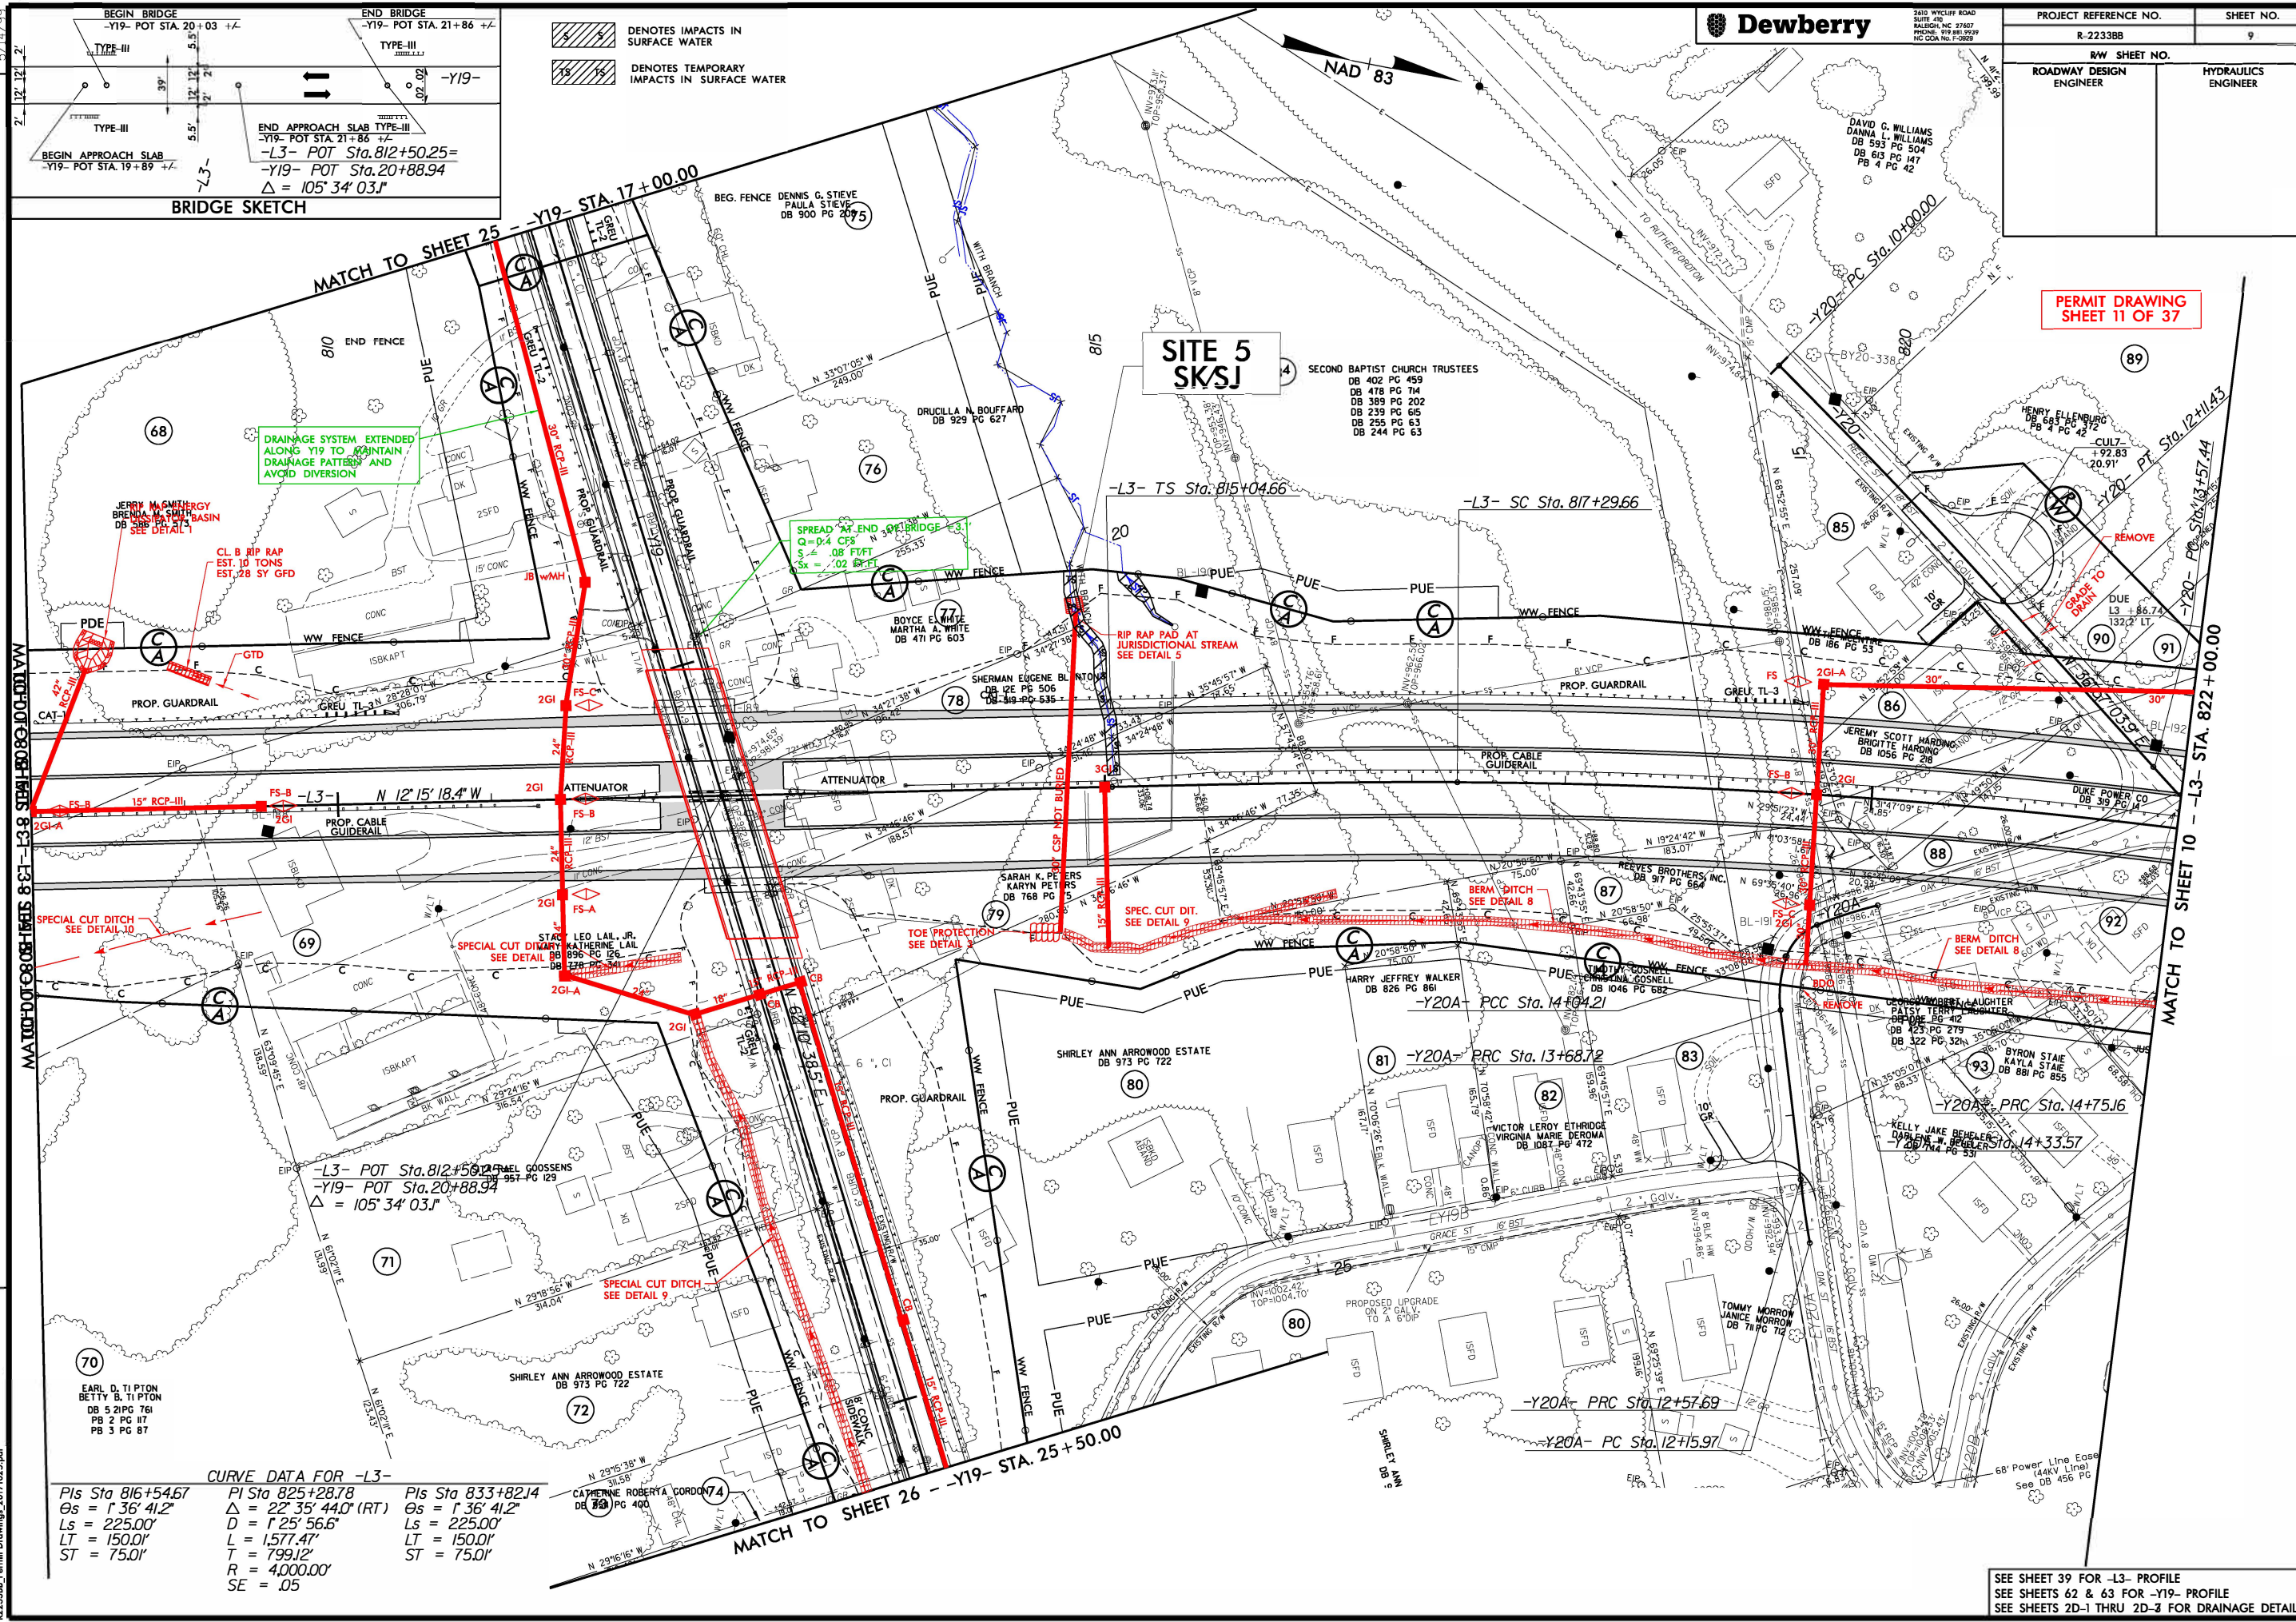

PERMIT DRAWING
SHEET 11 OF 37

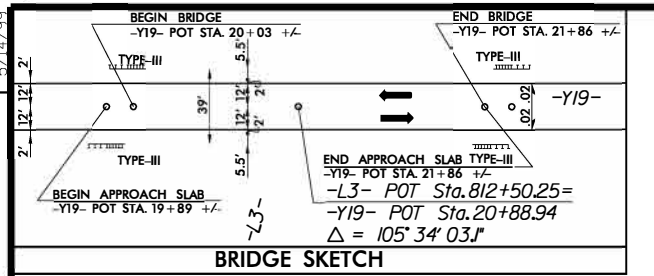


CURVE DATA FOR -L3-

Sta	Sta	Sta
Sta 816+54.67	Sta 825+28.78	Sta 833+82.14
Os = 1' 36' 41.2"	Δ = 22' 35' 44.0" (RT)	Os = 1' 36' 41.2"
Ls = 225.00'	D = 1' 25' 56.6"	Ls = 225.00'
LT = 150.01'	T = 799.12'	LT = 150.01'
ST = 75.01'	R = 4,000.00'	ST = 75.01'
	SE = .05	

REVISIONS
ROW REV. - December 21, 2017 - Parcel 93 - Revised file at Y20A +60 to Y20A +68.88EX. RW (WET)
ROW REV. - December 21, 2017 - Parcel 85 - Property owner name changed to Earl McEntire (WET)

SEE SHEET 39 FOR -L3- PROFILE
SEE SHEETS 62 & 63 FOR -Y19- PROFILE
SEE SHEETS 2D-1 THRU 2D-3 FOR DRAINAGE DETAILS

PROJECT REFERENCE NO.		SHEET NO.
R-2233BB		9
RW SHEET NO.		
ROADWAY DESIGN ENGINEER		HYDRAULICS ENGINEER

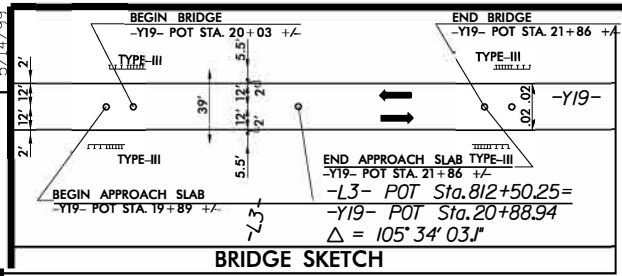

5/5 DENOTES IMPACTS IN SURFACE WATER

7/5 DENOTES TEMPORARY IMPACTS IN SURFACE WATER

NAD 83

SITE 5
SK/SJ

PERMIT DRAWING
SHEET 12 OF 37

REVISIONS

21 - REV - December 21, 2017 - Parcel 93 - Revised tie at Y20A +60 to Y20A +68.88EX. RW (WET)


ROW - REV - December 21, 2017 - Parcel 85 - Property owner name changed to Earl McEntire (WET)



CURVE DATA FOR -L3-

Pls Sta 816+54.67	Pls Sta 825+28.78	Pls Sta 833+82.14
$\Delta s = 1' 36" 41.2"$	$\Delta = 22' 35" 44.0" (RT)$	$\Delta s = 1' 36" 41.2"$
$Ls = 225.00'$	$D = 1' 25" 56.6"$	$Ls = 225.00'$
$LT = 150.01'$	$T = 1577.47'$	$LT = 150.01'$
$ST = 75.01'$	$T = 799.12'$	$ST = 75.01'$
	$R = 4,000.00'$	
	$SE = .05$	


SEE SHEET 39 FOR -L3- PROFILE
SEE SHEETS 62 & 63 FOR -Y19- PROFILE
SEE SHEETS 2D-1 THRU 2D-3 FOR DRAINAGE DETAILS

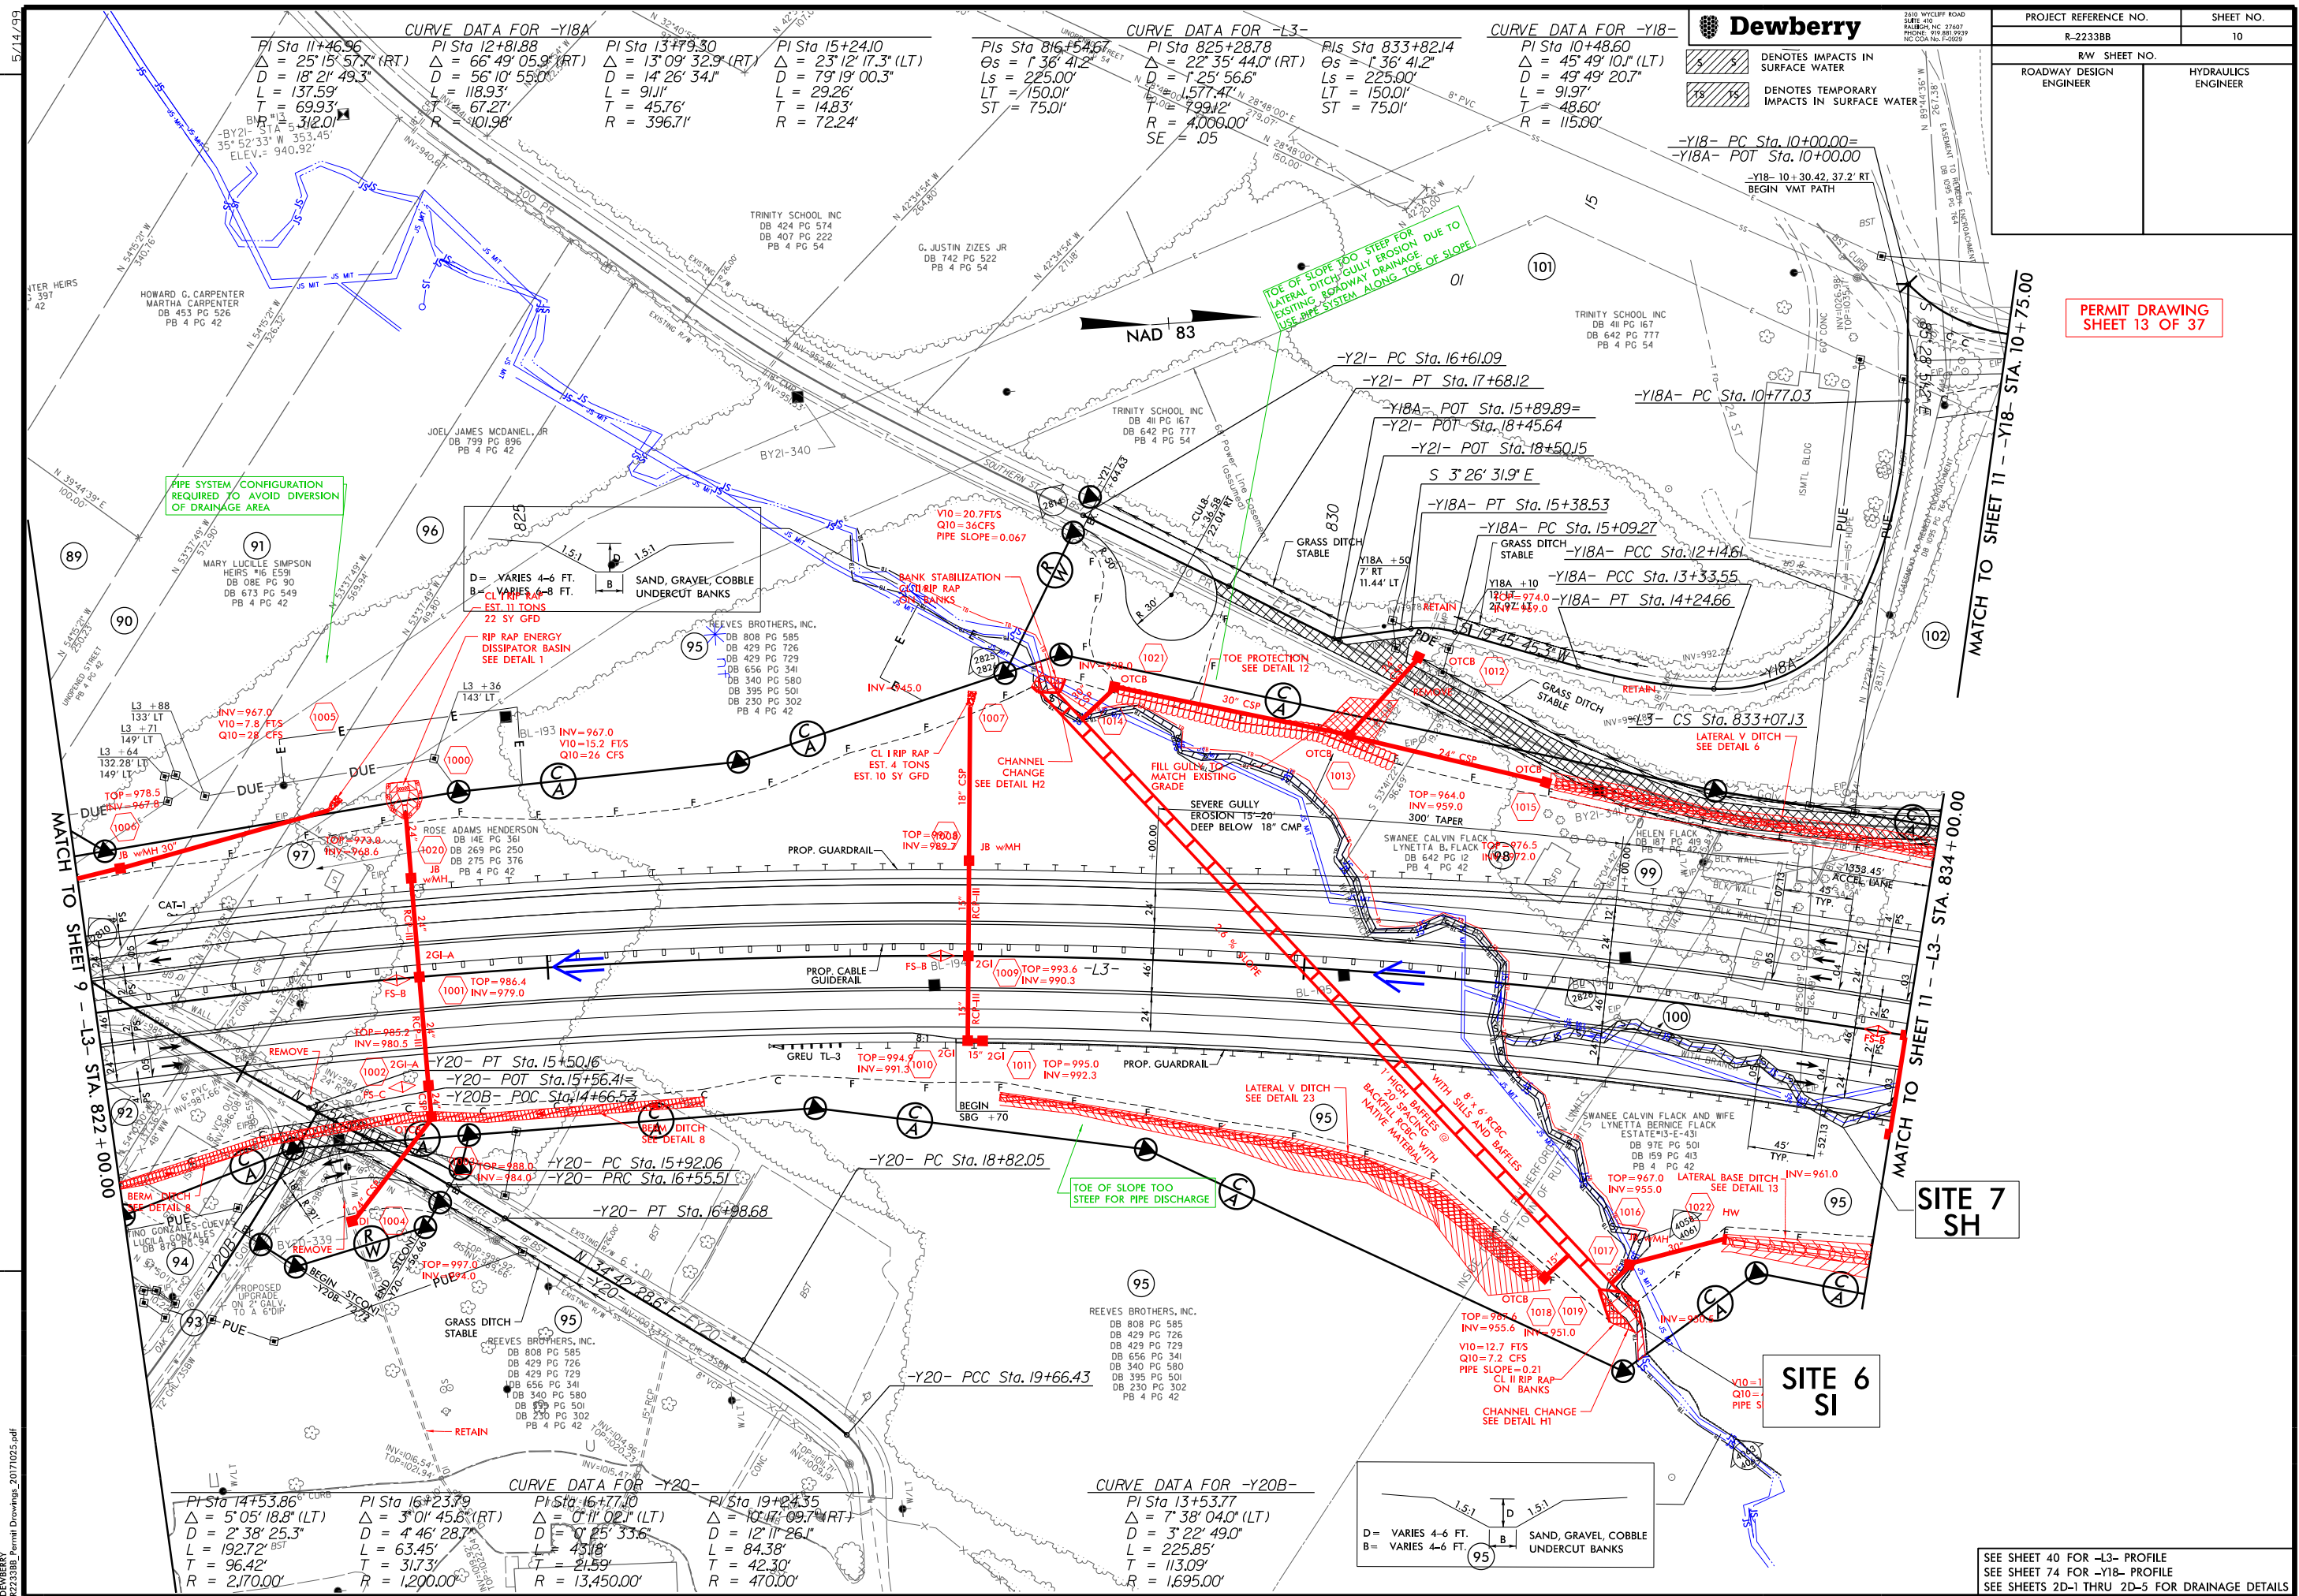

5/14/99

REVISIONS

1025207
DEWBERRY
R-2233BB Permit Drawings 2071025.pdf

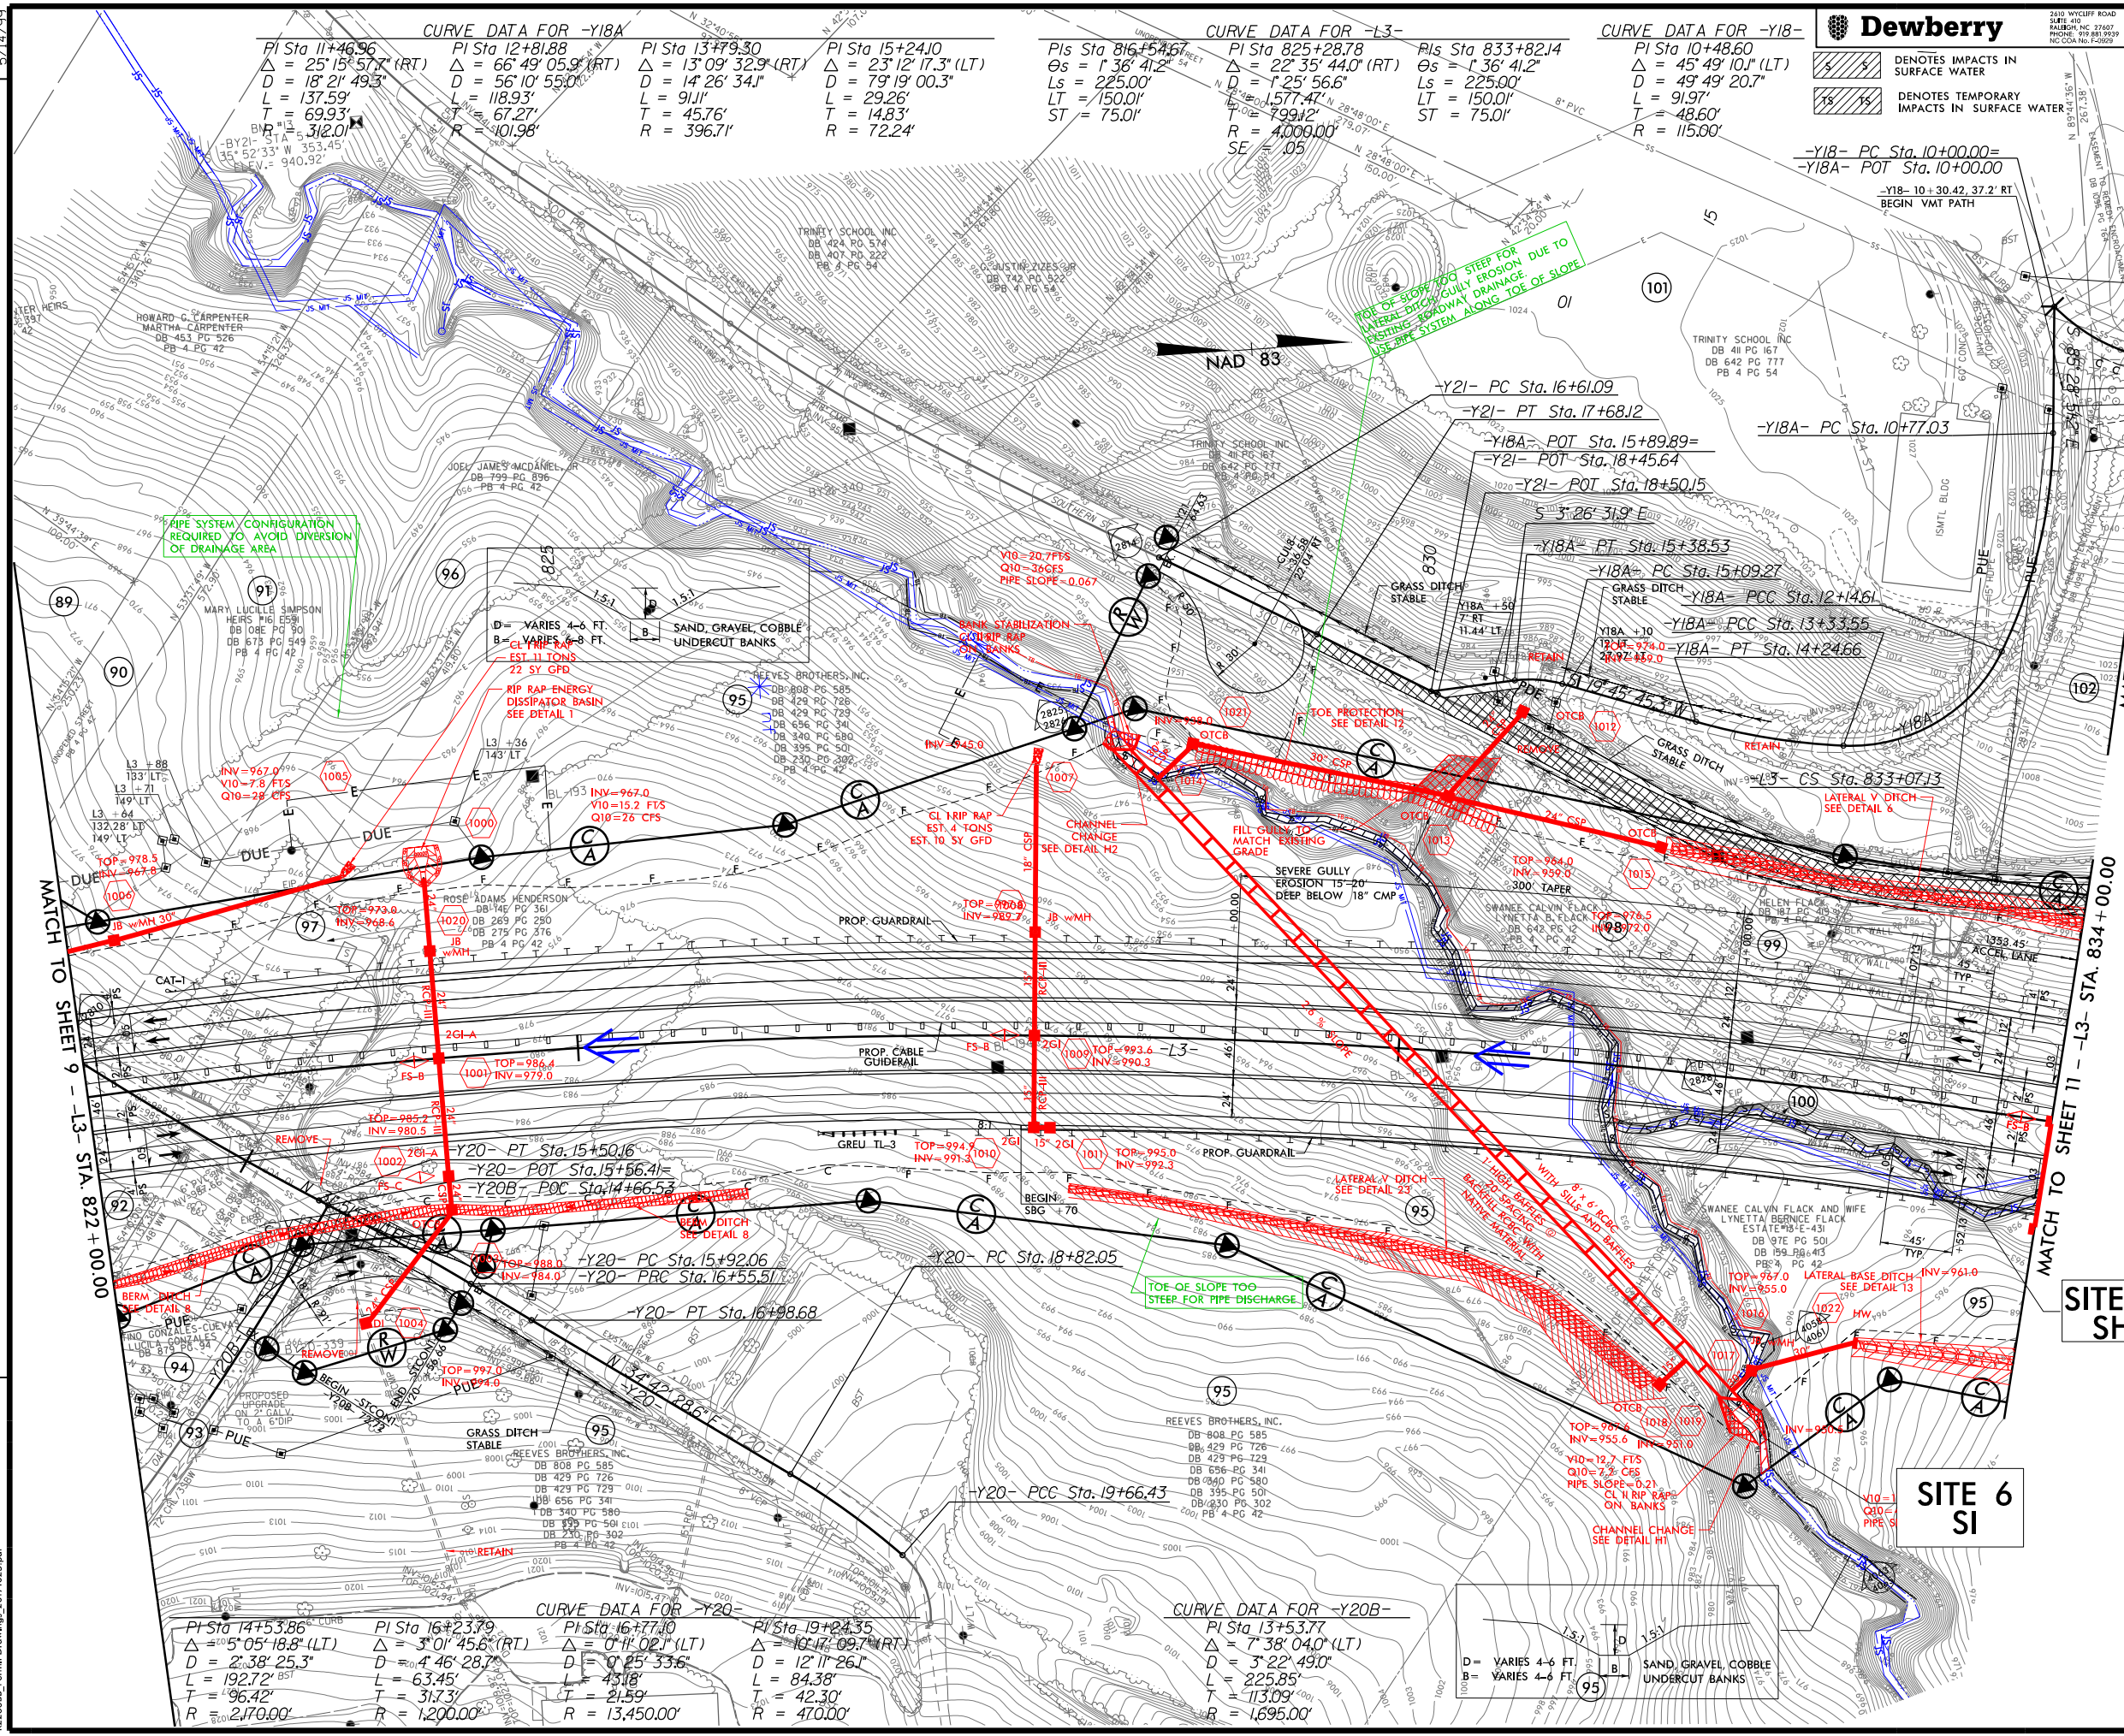

CURVE DATA FOR -Y18A				CURVE DATA FOR -L3-				CURVE DATA FOR -Y18-			
PI Sta 11+46.96	PI Sta 12+81.88	PI Sta 13+79.30	PI Sta 15+24.10	PI Sta 816+54.67	PI Sta 825+28.78	PI Sta 833+82.14	PI Sta 10+48.60	PI Sta 10+48.60	PI Sta 10+48.60	PI Sta 10+48.60	PI Sta 10+48.60
$\Delta = 25^{\circ}15'57.7''$ (RT)	$\Delta = 66^{\circ}49'05.9''$ (RT)	$\Delta = 13^{\circ}09'32.9''$ (RT)	$\Delta = 23^{\circ}12'17.3''$ (LT)	$\Delta = 1^{\circ}36'41.2''$	$\Delta = 22^{\circ}35'44.0''$ (RT)	$\Delta = 1^{\circ}36'41.2''$	$\Delta = 45^{\circ}49'10.1''$ (LT)	$\Delta = 45^{\circ}49'10.1''$ (LT)	$\Delta = 45^{\circ}49'10.1''$ (LT)	$\Delta = 45^{\circ}49'10.1''$ (LT)	$\Delta = 45^{\circ}49'10.1''$ (LT)
D = 18'21'49.3"	D = 56'10'55.0"	D = 14'26'34.1"	D = 79'19'00.3"	Ls = 225.00'	Ls = 225.00'	Ls = 225.00'	D = 49'49'20.7"	D = 49'49'20.7"	D = 49'49'20.7"	D = 49'49'20.7"	D = 49'49'20.7"
L = 137.59'	L = 118.93'	L = 91.11'	L = 29.26'	LT = 150.01'	LT = 150.01'	LT = 150.01'	L = 91.97'	L = 91.97'	L = 91.97'	L = 91.97'	L = 91.97'
T = 69.93'	T = 67.27'	T = 45.76'	T = 14.83'	ST = 75.01'	ST = 75.01'	ST = 75.01'	T = 48.60'	T = 48.60'	T = 48.60'	T = 48.60'	T = 48.60'
R = 312.01'	R = 101.98'	R = 396.71'	R = 72.24'		R = 4,009.00'	R = 4,009.00'	R = 115.00'	R = 115.00'	R = 115.00'	R = 115.00'	R = 115.00'

CURVE DATA FOR -Y20-				CURVE DATA FOR -Y20B-			
PI Sta 14+53.86	PI Sta 16+23.79	PI Sta 17+77.10	PI Sta 19+24.35	PI Sta 13+53.77	PI Sta 13+53.77	PI Sta 13+53.77	PI Sta 13+53.77
$\Delta = 5^{\circ}05'18.8''$ (LT)	$\Delta = 3^{\circ}01'45.6''$ (RT)	$\Delta = 0^{\circ}11'02.1''$ (LT)	$\Delta = 10^{\circ}17'09.7''$ (RT)	$\Delta = 7^{\circ}38'04.0''$ (LT)	$\Delta = 7^{\circ}38'04.0''$ (LT)	$\Delta = 7^{\circ}38'04.0''$ (LT)	$\Delta = 7^{\circ}38'04.0''$ (LT)
D = 2'38'25.3"	D = 4'46'28.7"	D = 0'25'33.6"	D = 12'11'26.1"	D = 3'22'49.0"	D = 3'22'49.0"	D = 3'22'49.0"	D = 3'22'49.0"
L = 192.72'	L = 63.45'	L = 43.18'	L = 84.38'	L = 225.85'	L = 225.85'	L = 225.85'	L = 225.85'
T = 96.42'	T = 31.73'	T = 21.59'	T = 42.30'	T = 113.09'	T = 113.09'	T = 113.09'	T = 113.09'
R = 2,170.00'	R = 1,200.00'	R = 13,450.00'	R = 470.00'	R = 1,695.00'	R = 1,695.00'	R = 1,695.00'	R = 1,695.00'

Dewberry

2810 WYCLIFF ROAD
RALEIGH, NC 27603
PHONE: 919.881.9239
NC CON. No. F-39259

PROJECT REFERENCE NO. R-2233BB

SHEET NO. 10

RW SHEET NO.

ROADWAY DESIGN ENGINEER

HYDRAULICS ENGINEER

PERMIT DRAWING
SHEET 14 OF 37

SITE 7
SH

SITE 6
SI

SEE SHEET 40 FOR -L3- PROFILE
SEE SHEET 74 FOR -Y18- PROFILE
SEE SHEETS 2D-1 THRU 2D-5 FOR DRAINAGE DETAILS

PERMIT DRAWING
SHEET 15 OF 37

CL

100

CENTERLINE STA. -L- 830+02
8' x 6' RCBC
GRADE POINT EL. = 1001.7'
SKEW = 43 DEGREES

NOTE:
BACKFILL WITH NATIVE MATERIAL. NATIVE MATERIAL
CONSISTS OF MATERIAL THAT IS EXCAVATED FROM
THE STREAM BED AT THE PROJECT SITE DURING
CULVERT CONSTRUCTION. NATIVE MATERIAL IS
SUBJECT TO APPROVAL BY THE ENGINEER AND
MAY BE SUBJECT TO PERMIT CONDITIONS.

1000

980

960

940

920

2.7:1.0
2:1 NORMAL

2.7:1.0
2:1 NORMAL

EXISTING GRADE
ALONG CL

TOP OF BANK RT

TOP OF
BANK LT

PROP 100 YR
= 954.3

PROP 50 YR
= 953.7

NWSEL = 949.9
(10/25/16)

STREAM BED

CHANNEL REALIGNMENT

8' X 6' RCBC
CL EL. = 940.9'
SLOPE = 2.5%


TO MARION
US 64
E. MOUNTAIN ST.

NATURAL
EXISTING
PROPOSED

@SE

CORR

RE

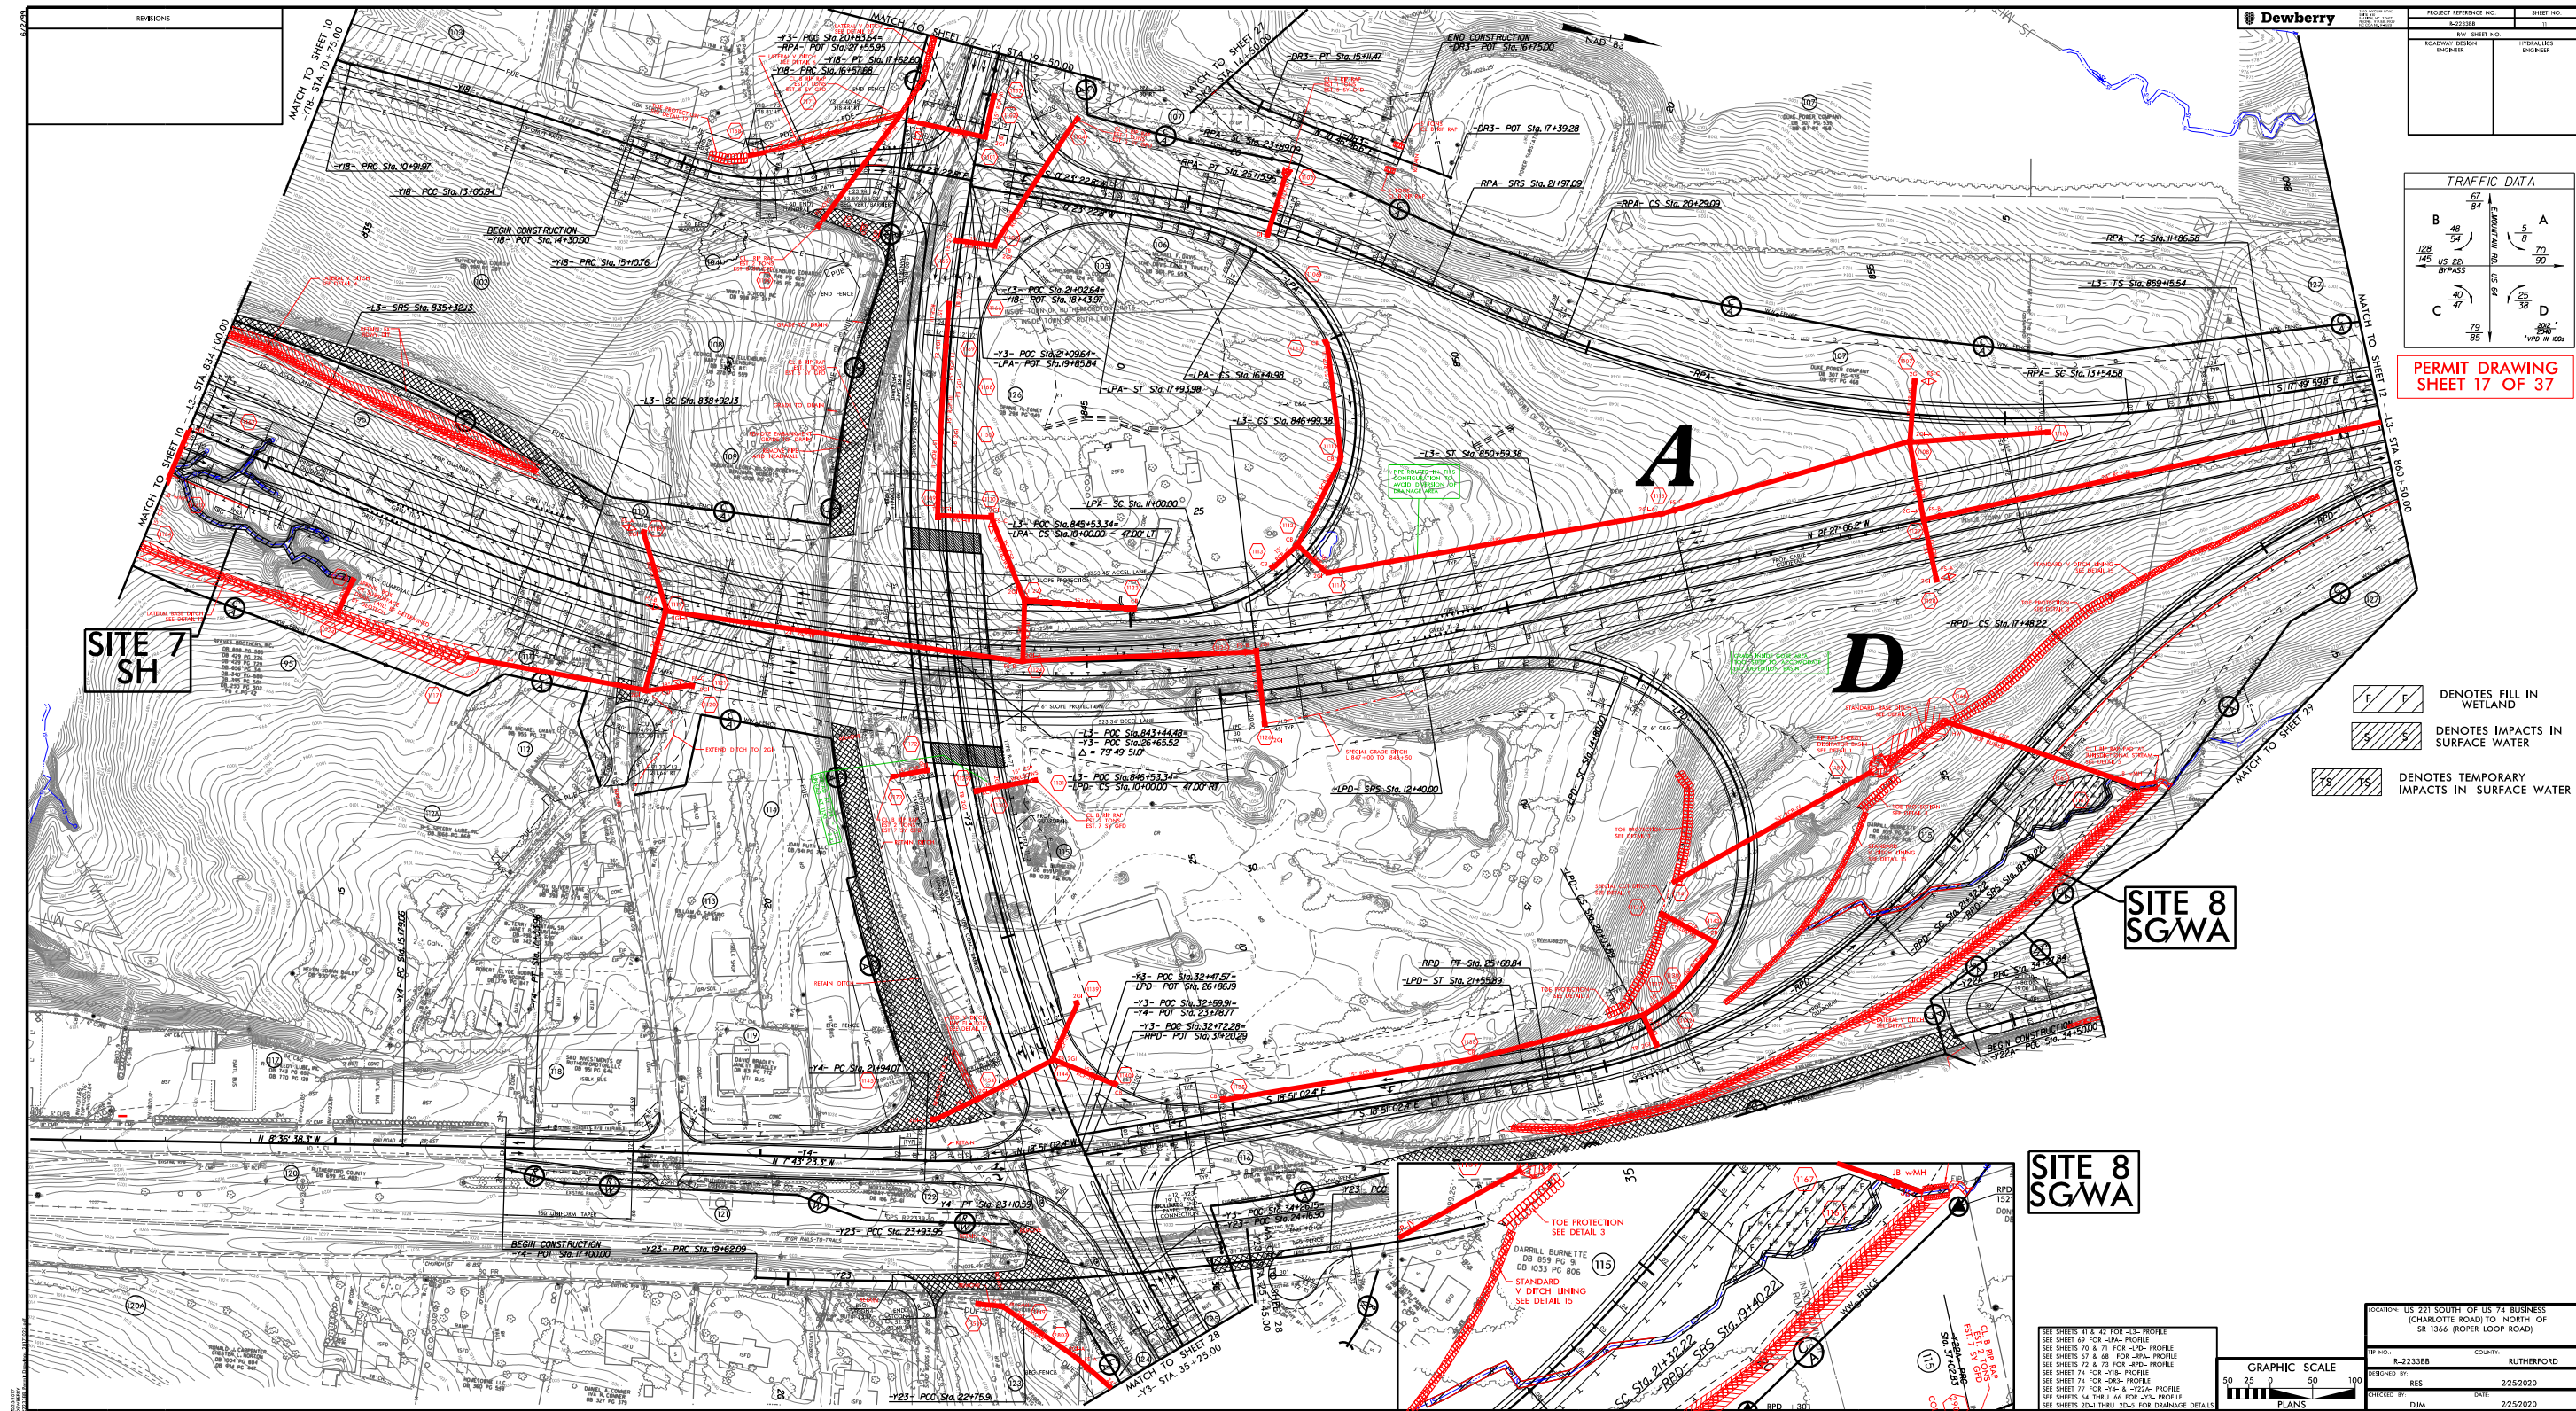

8/23/99


150 140 130 120 110 100 90 80 70 60 50 40 30 20 10 0 10 20 30 40 50 60 70 80 90 100 110 120




PROJ. REFERENCE NO.	SHEET NO.
R-2233BB	X-270

PERMIT DRAWING
SHEET 18 OF 37

← WETLAND →

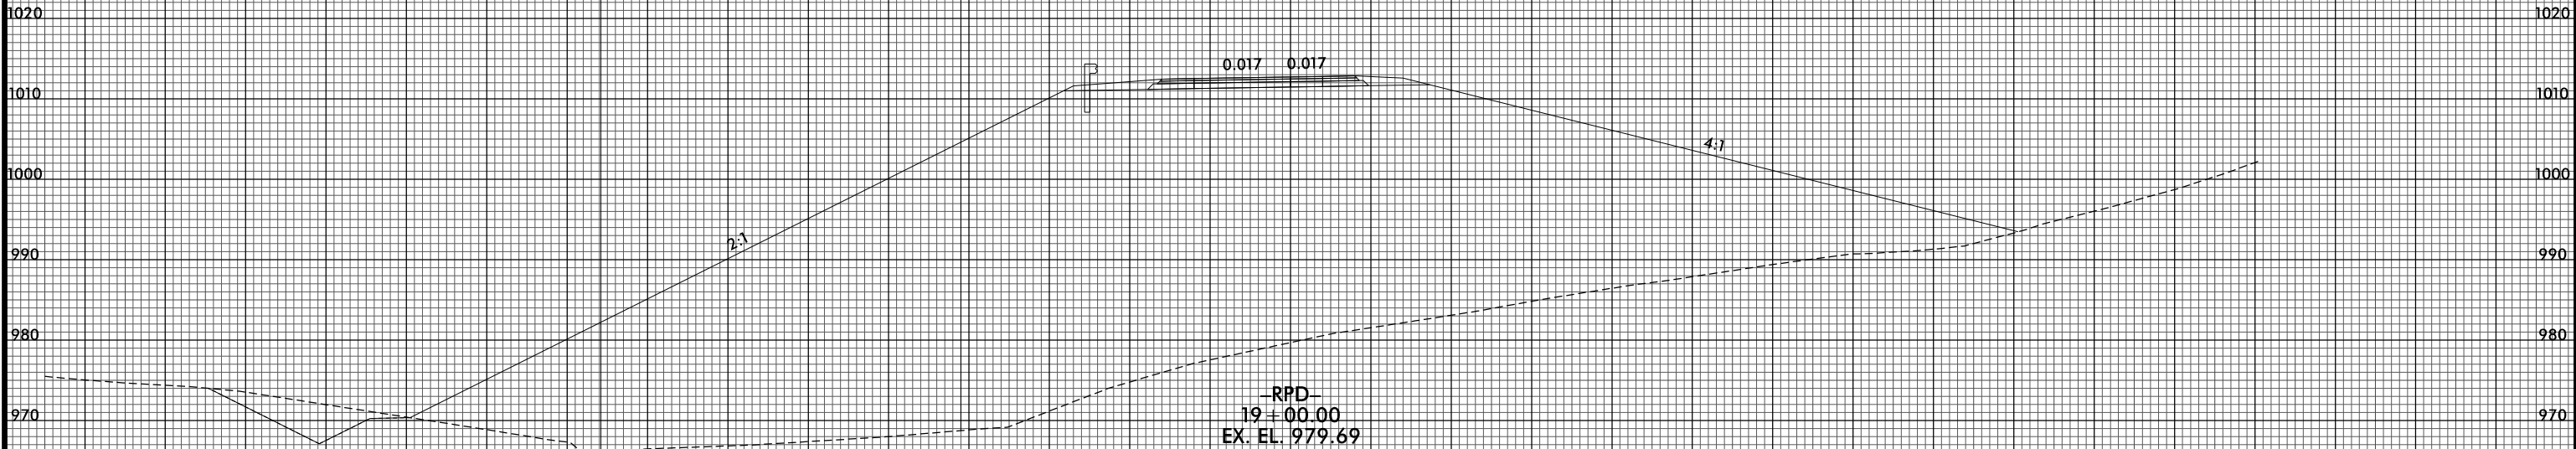

← WETLAND →

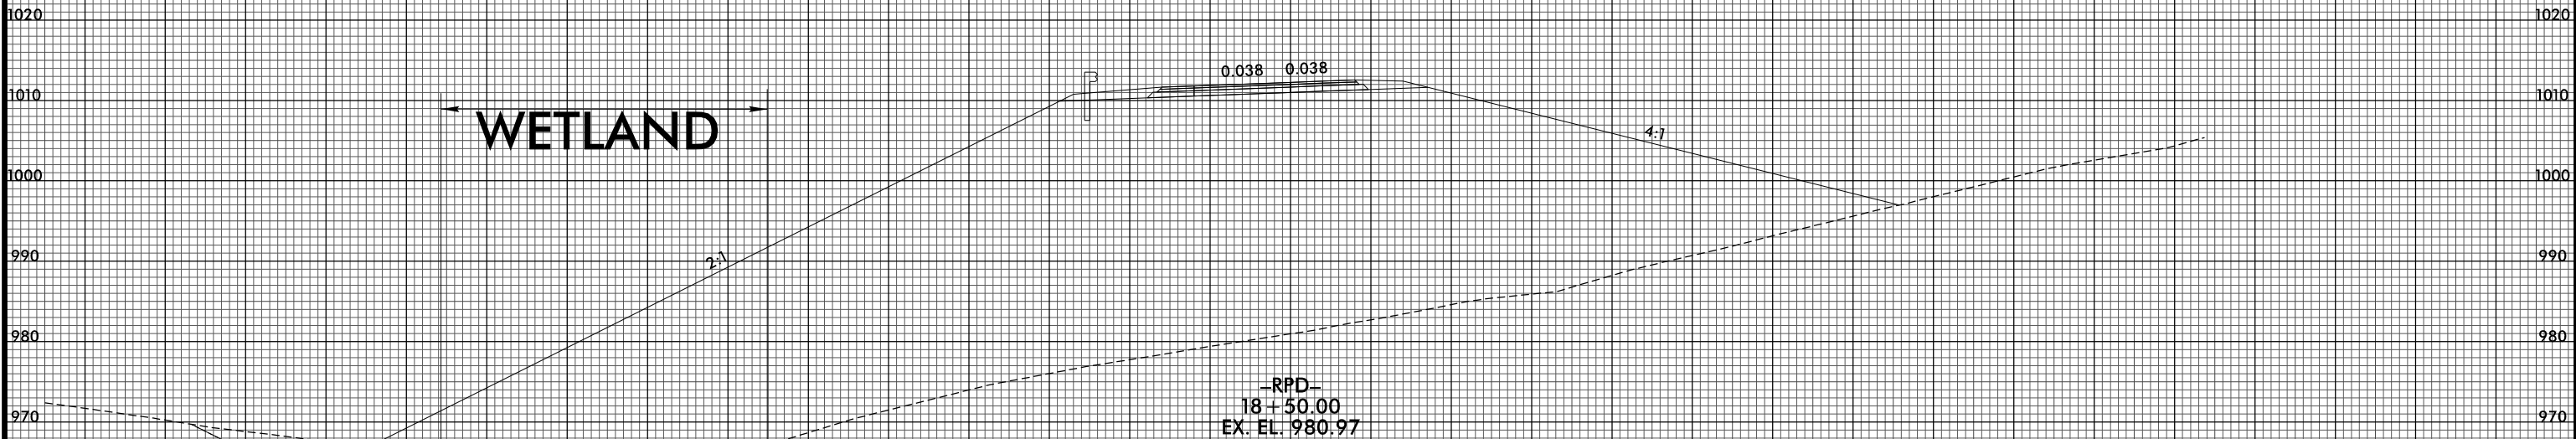


← RPD →

150 140 130 120 110 100 90 80 70 60 50 40 30 20 10 0 10 20 30 40 50 60 70 80 90 100 110 120 130 140 150

8/23/99

6/1/2008 4:53:42 PM
I:\SF223388-RD\Y-XPL-RPD.dgn
USER:cmoore

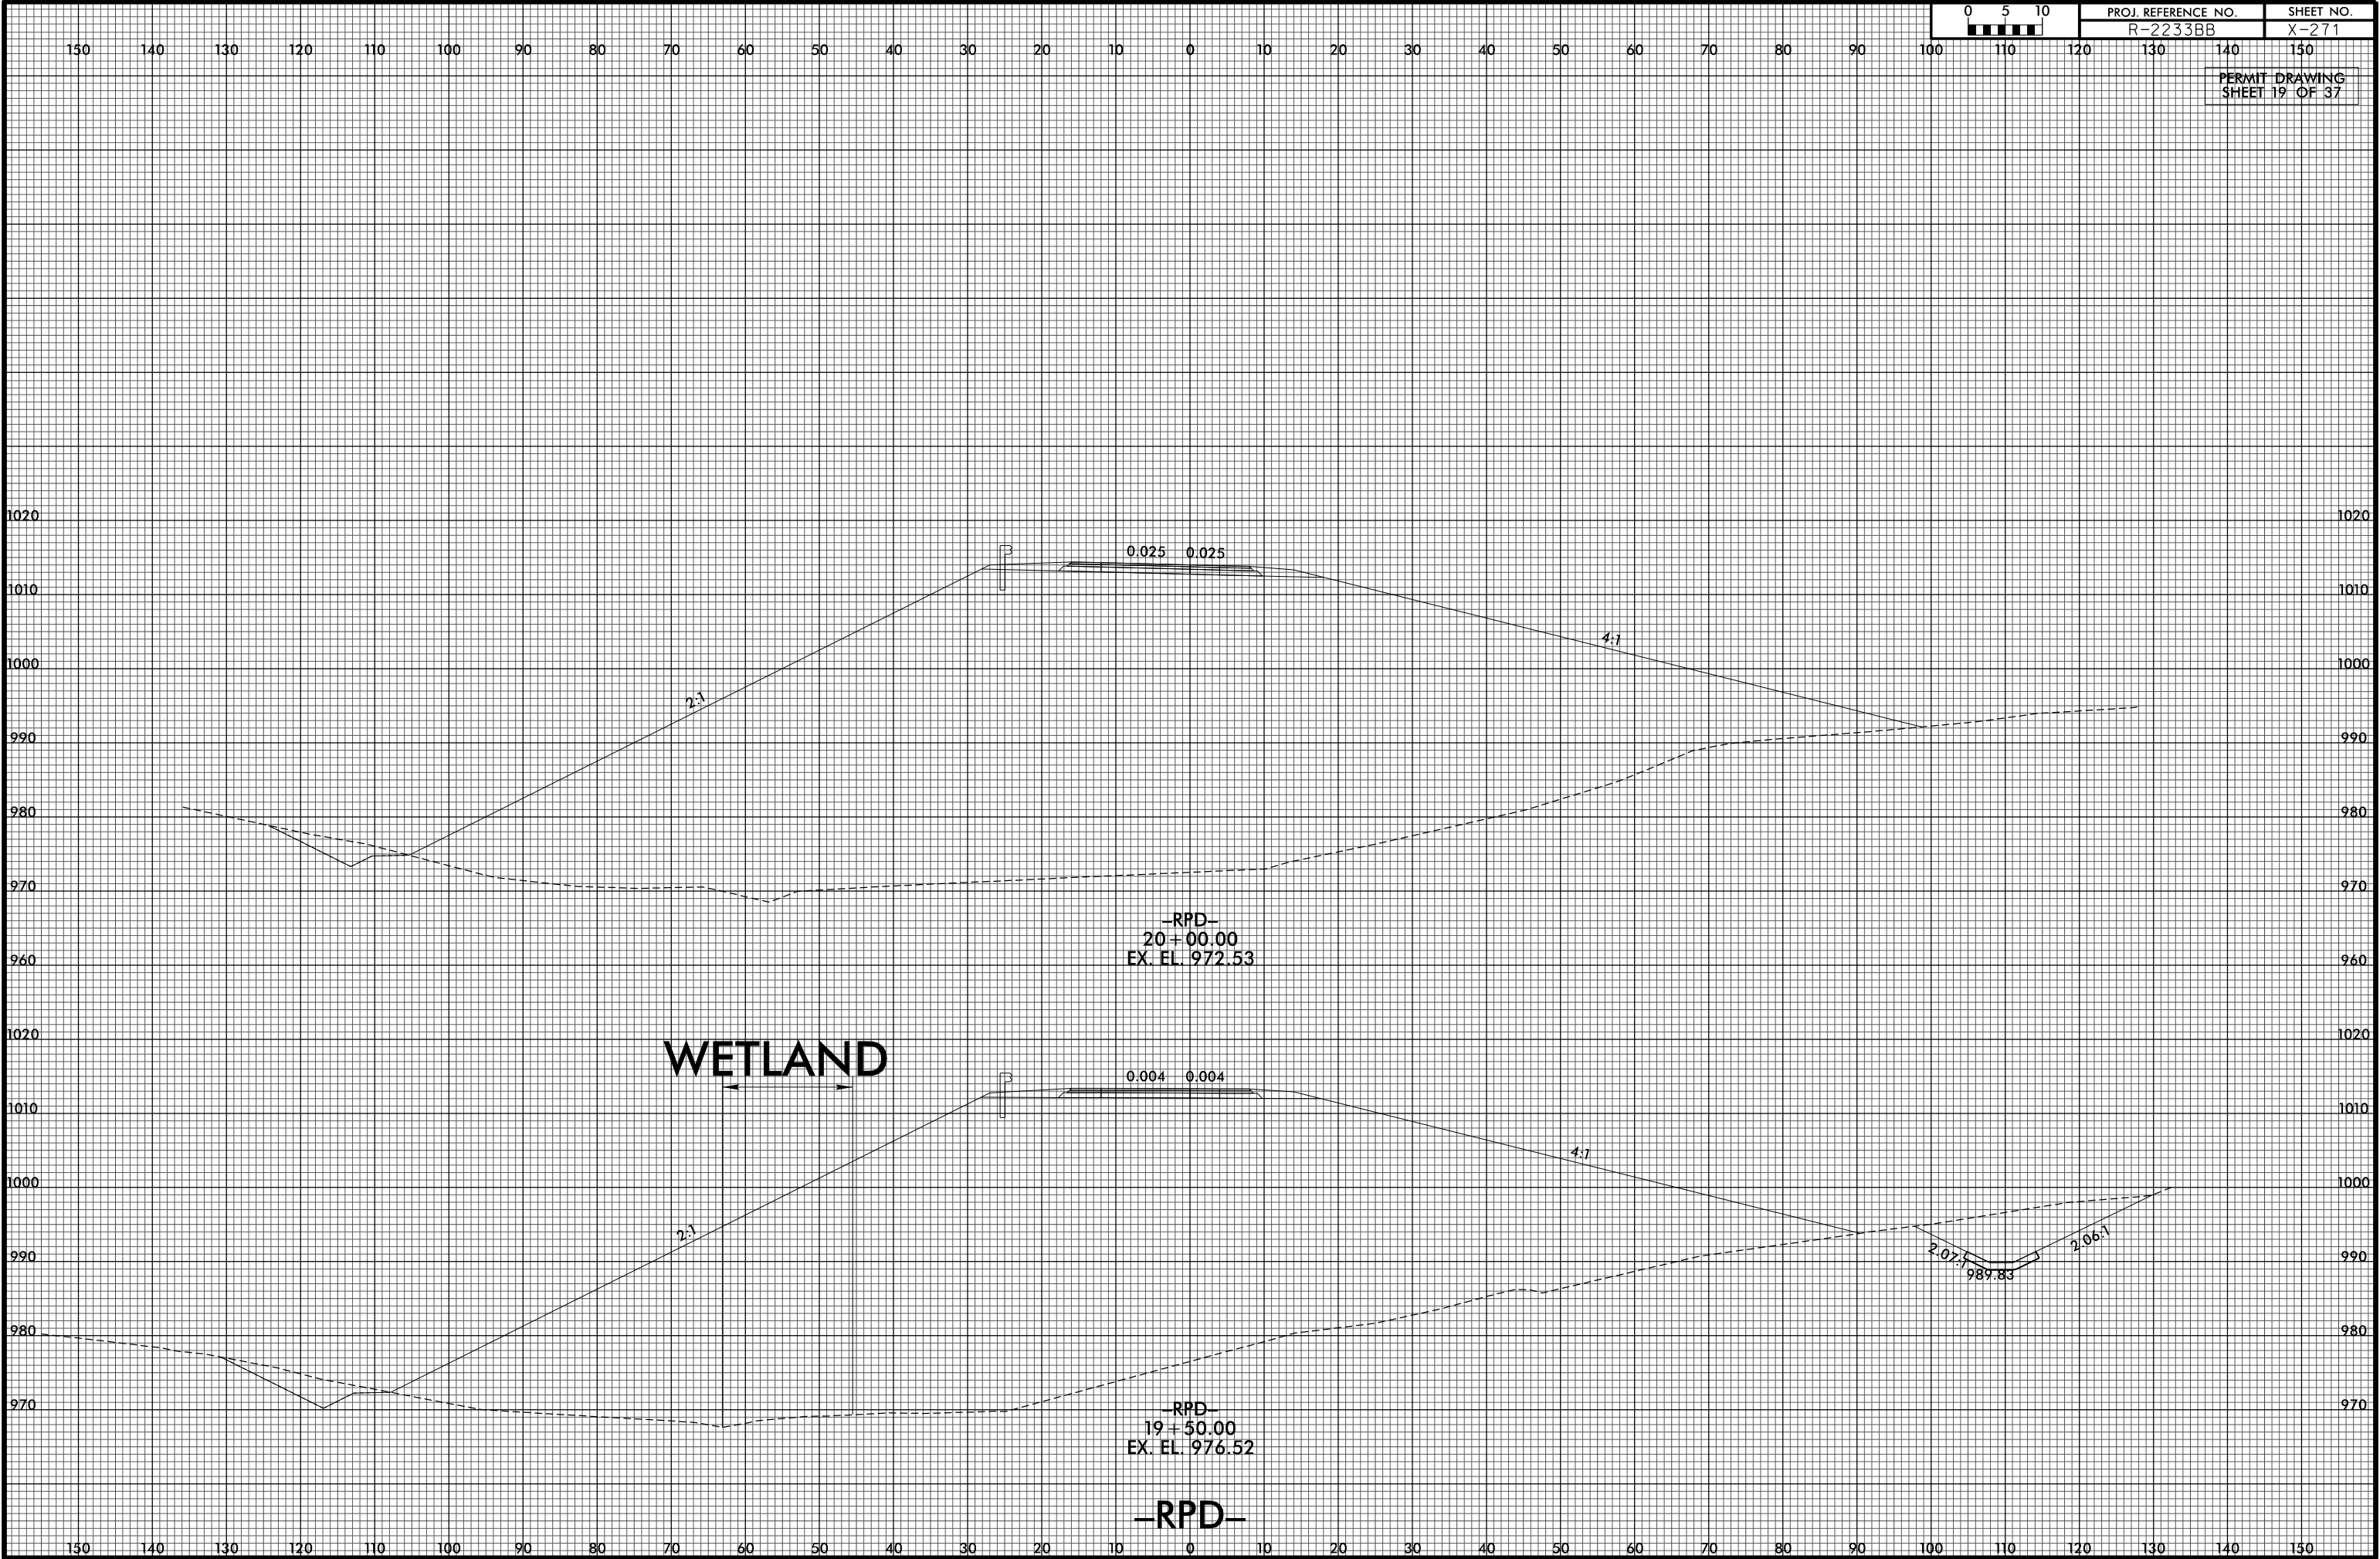



R2233BB_Permit Drawings_20171025.pdf

15 15 DENOTES TEMPORARY IMPACTS IN SURFACE WATER


5 5 DENOTES IMPACTS IN SURFACE WATER

Dewberry

2810 WYCLIFF ROAD
RALEIGH, NC 27603
PHONE: 919.893.9299
NC CON. No. F-29259

PROJECT REFERENCE NO.		SHEET NO.
R-2233BB		12
RW SHEET NO.		
ROADWAY DESIGN ENGINEER		HYDRAULICS ENGINEER


PERMIT DRAWING
SHEET 21 OF 37

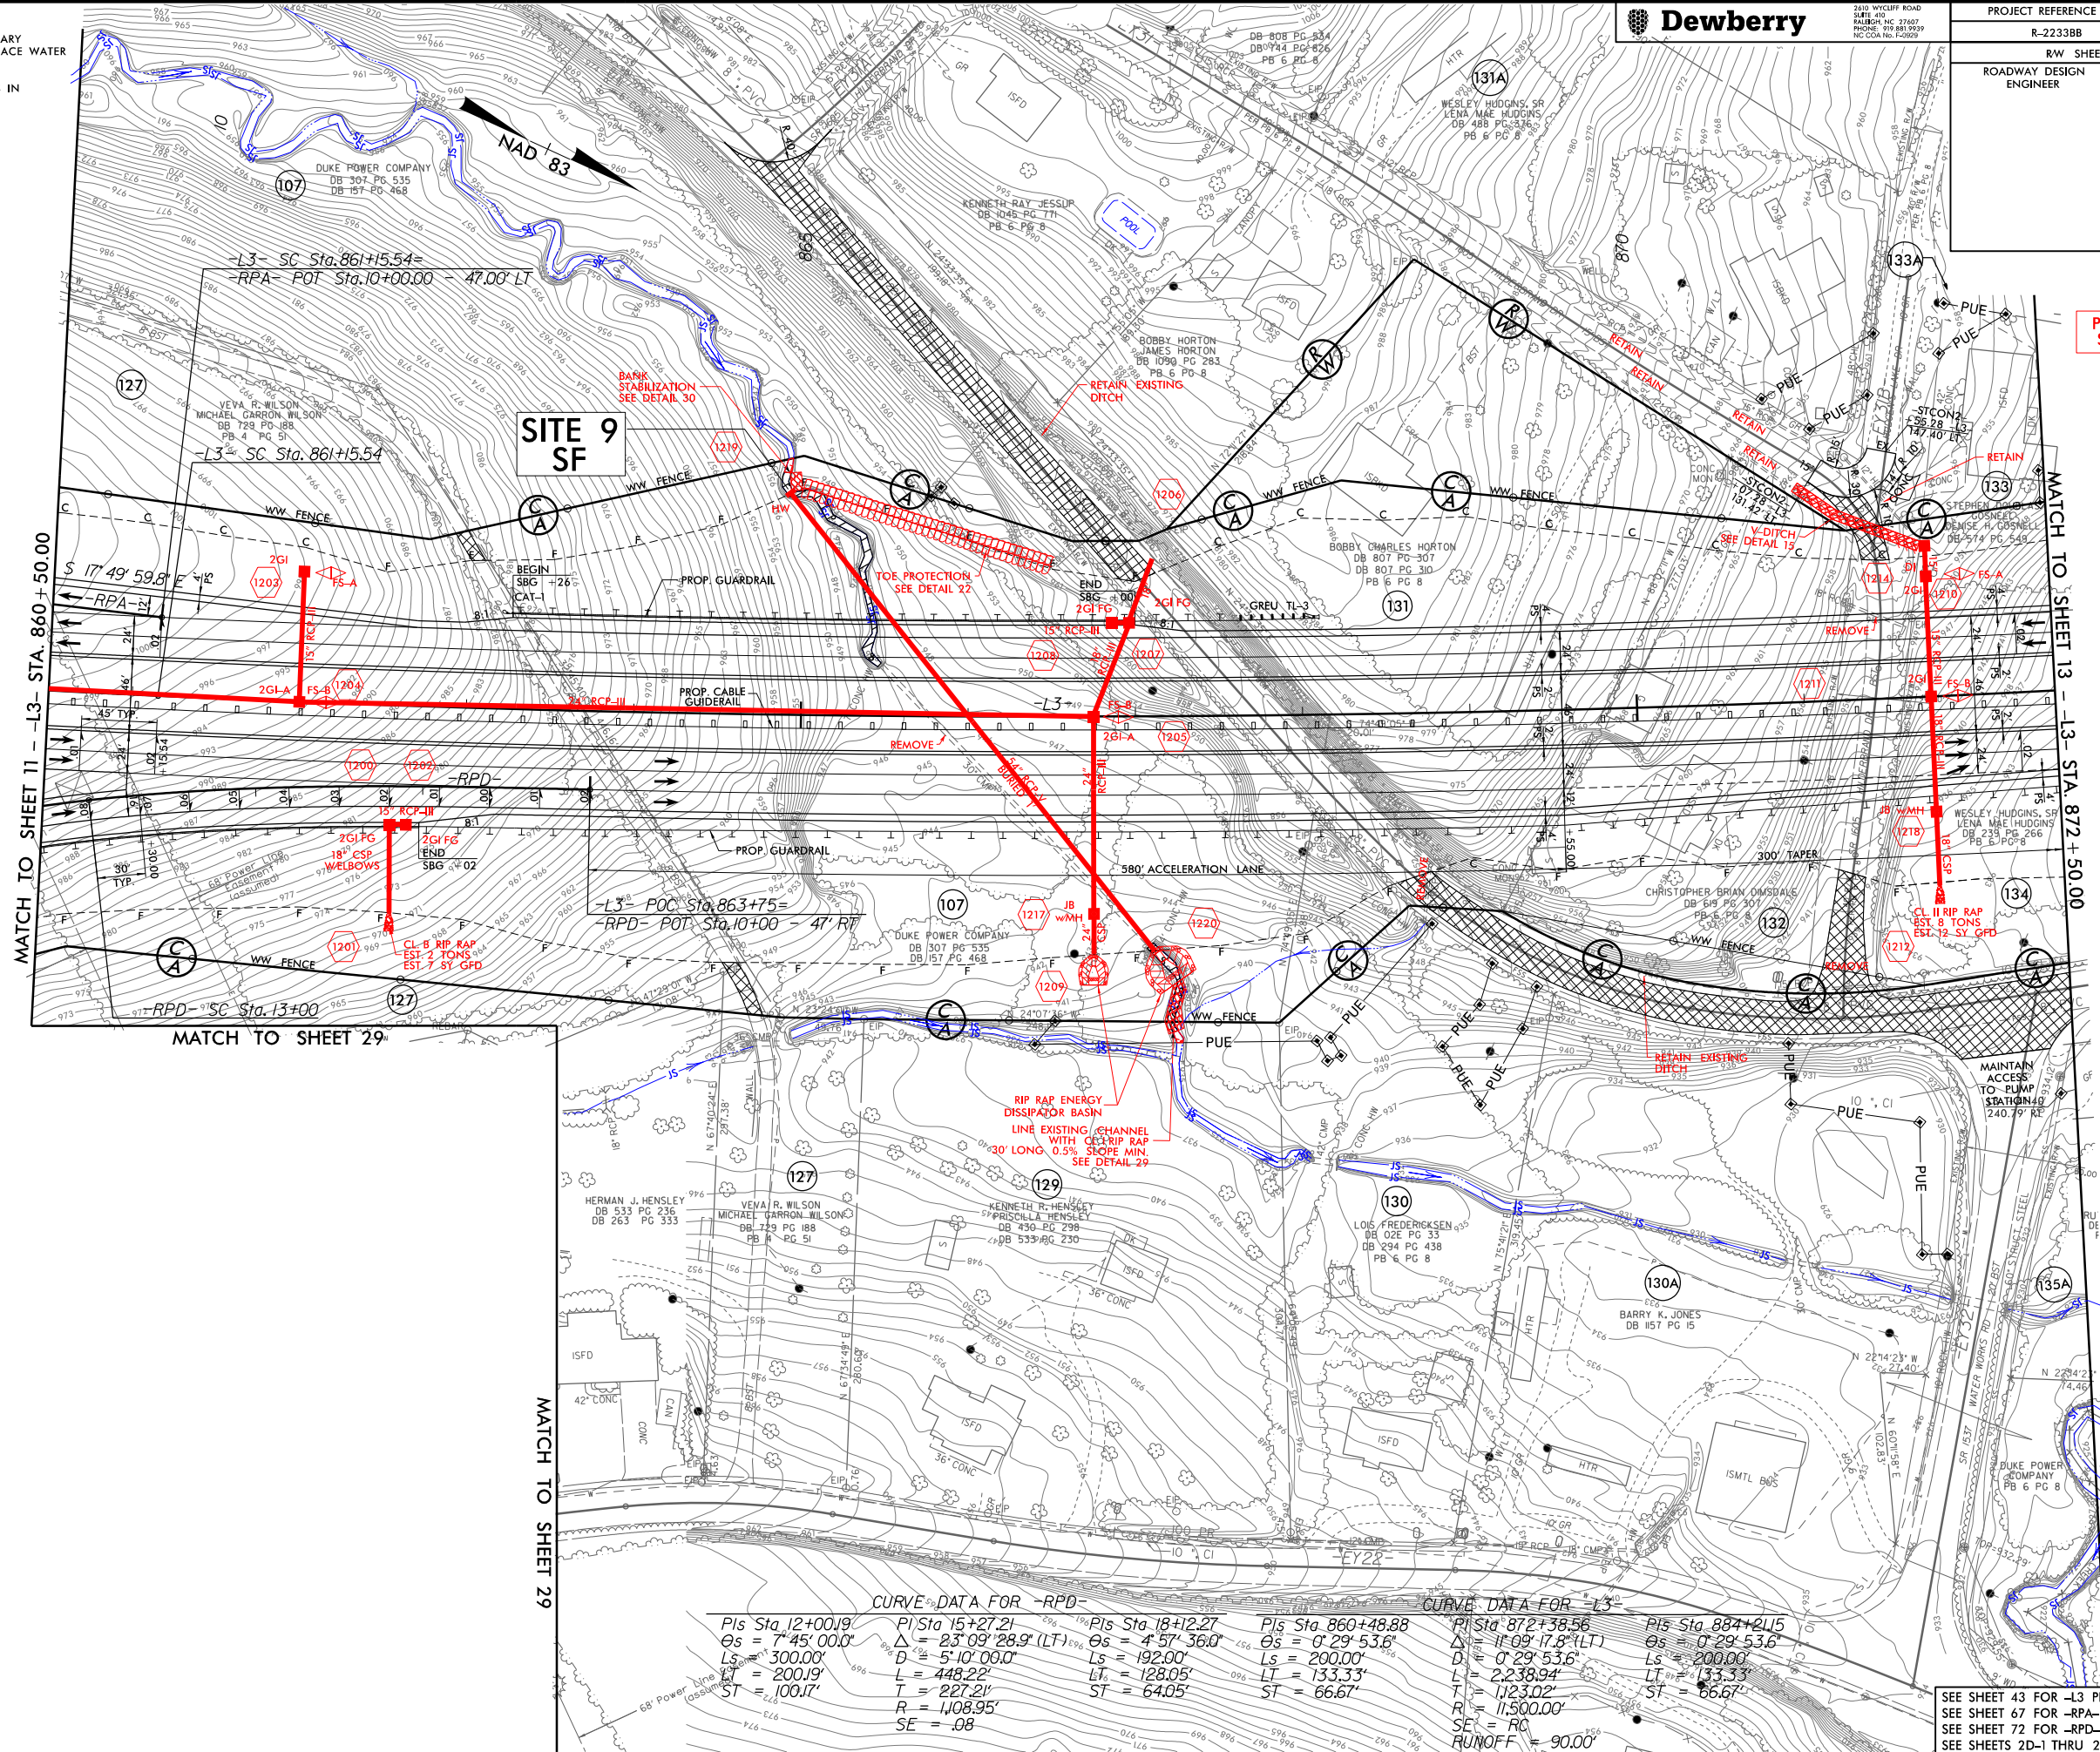

CURVE DATA FOR -RPD-				CURVE DATA FOR -L3-			
Pis Sta 12+00.19	Pis Sta 15+27.21	Pis Sta 18+12.27	Pis Sta 860+48.88	Pis Sta 872+38.56	Pis Sta 884+21.15		
Os = 7° 45' 00.0"	Os = 23° 09' 28.9" (LT)	Os = 4° 57' 36.0"	Os = 0° 29' 53.6"	Os = 11° 09' 17.8" (LT)	Os = 0° 29' 53.6"		
Ls = 300.00'	Ls = 192.00'	Ls = 192.00'	Ls = 200.00'	Ls = 0° 29' 53.6"	Ls = 200.00'		
Lt = 200.19'	Lt = 448.22'	Lt = 128.05'	Lt = 133.33'	Lt = 2.238.94'	Lt = 133.33'		
St = 100.17'	St = 227.21'	St = 64.05'	St = 66.67'	St = 1123.02'	St = 66.67'		
	R = 1,089.95'			R = 11,500.00'			
	SE = .08			SE = .00			
				Runoff = 90.00'			

SEE SHEET 43 FOR -L3 PROFILE
SEE SHEET 67 FOR -RPA- PROFILE
SEE SHEET 72 FOR -RPD- PROFILE
SEE SHEETS 2D-1 THRU 2D-5 FOR DRAINAGE DETAILS

REVISIONS

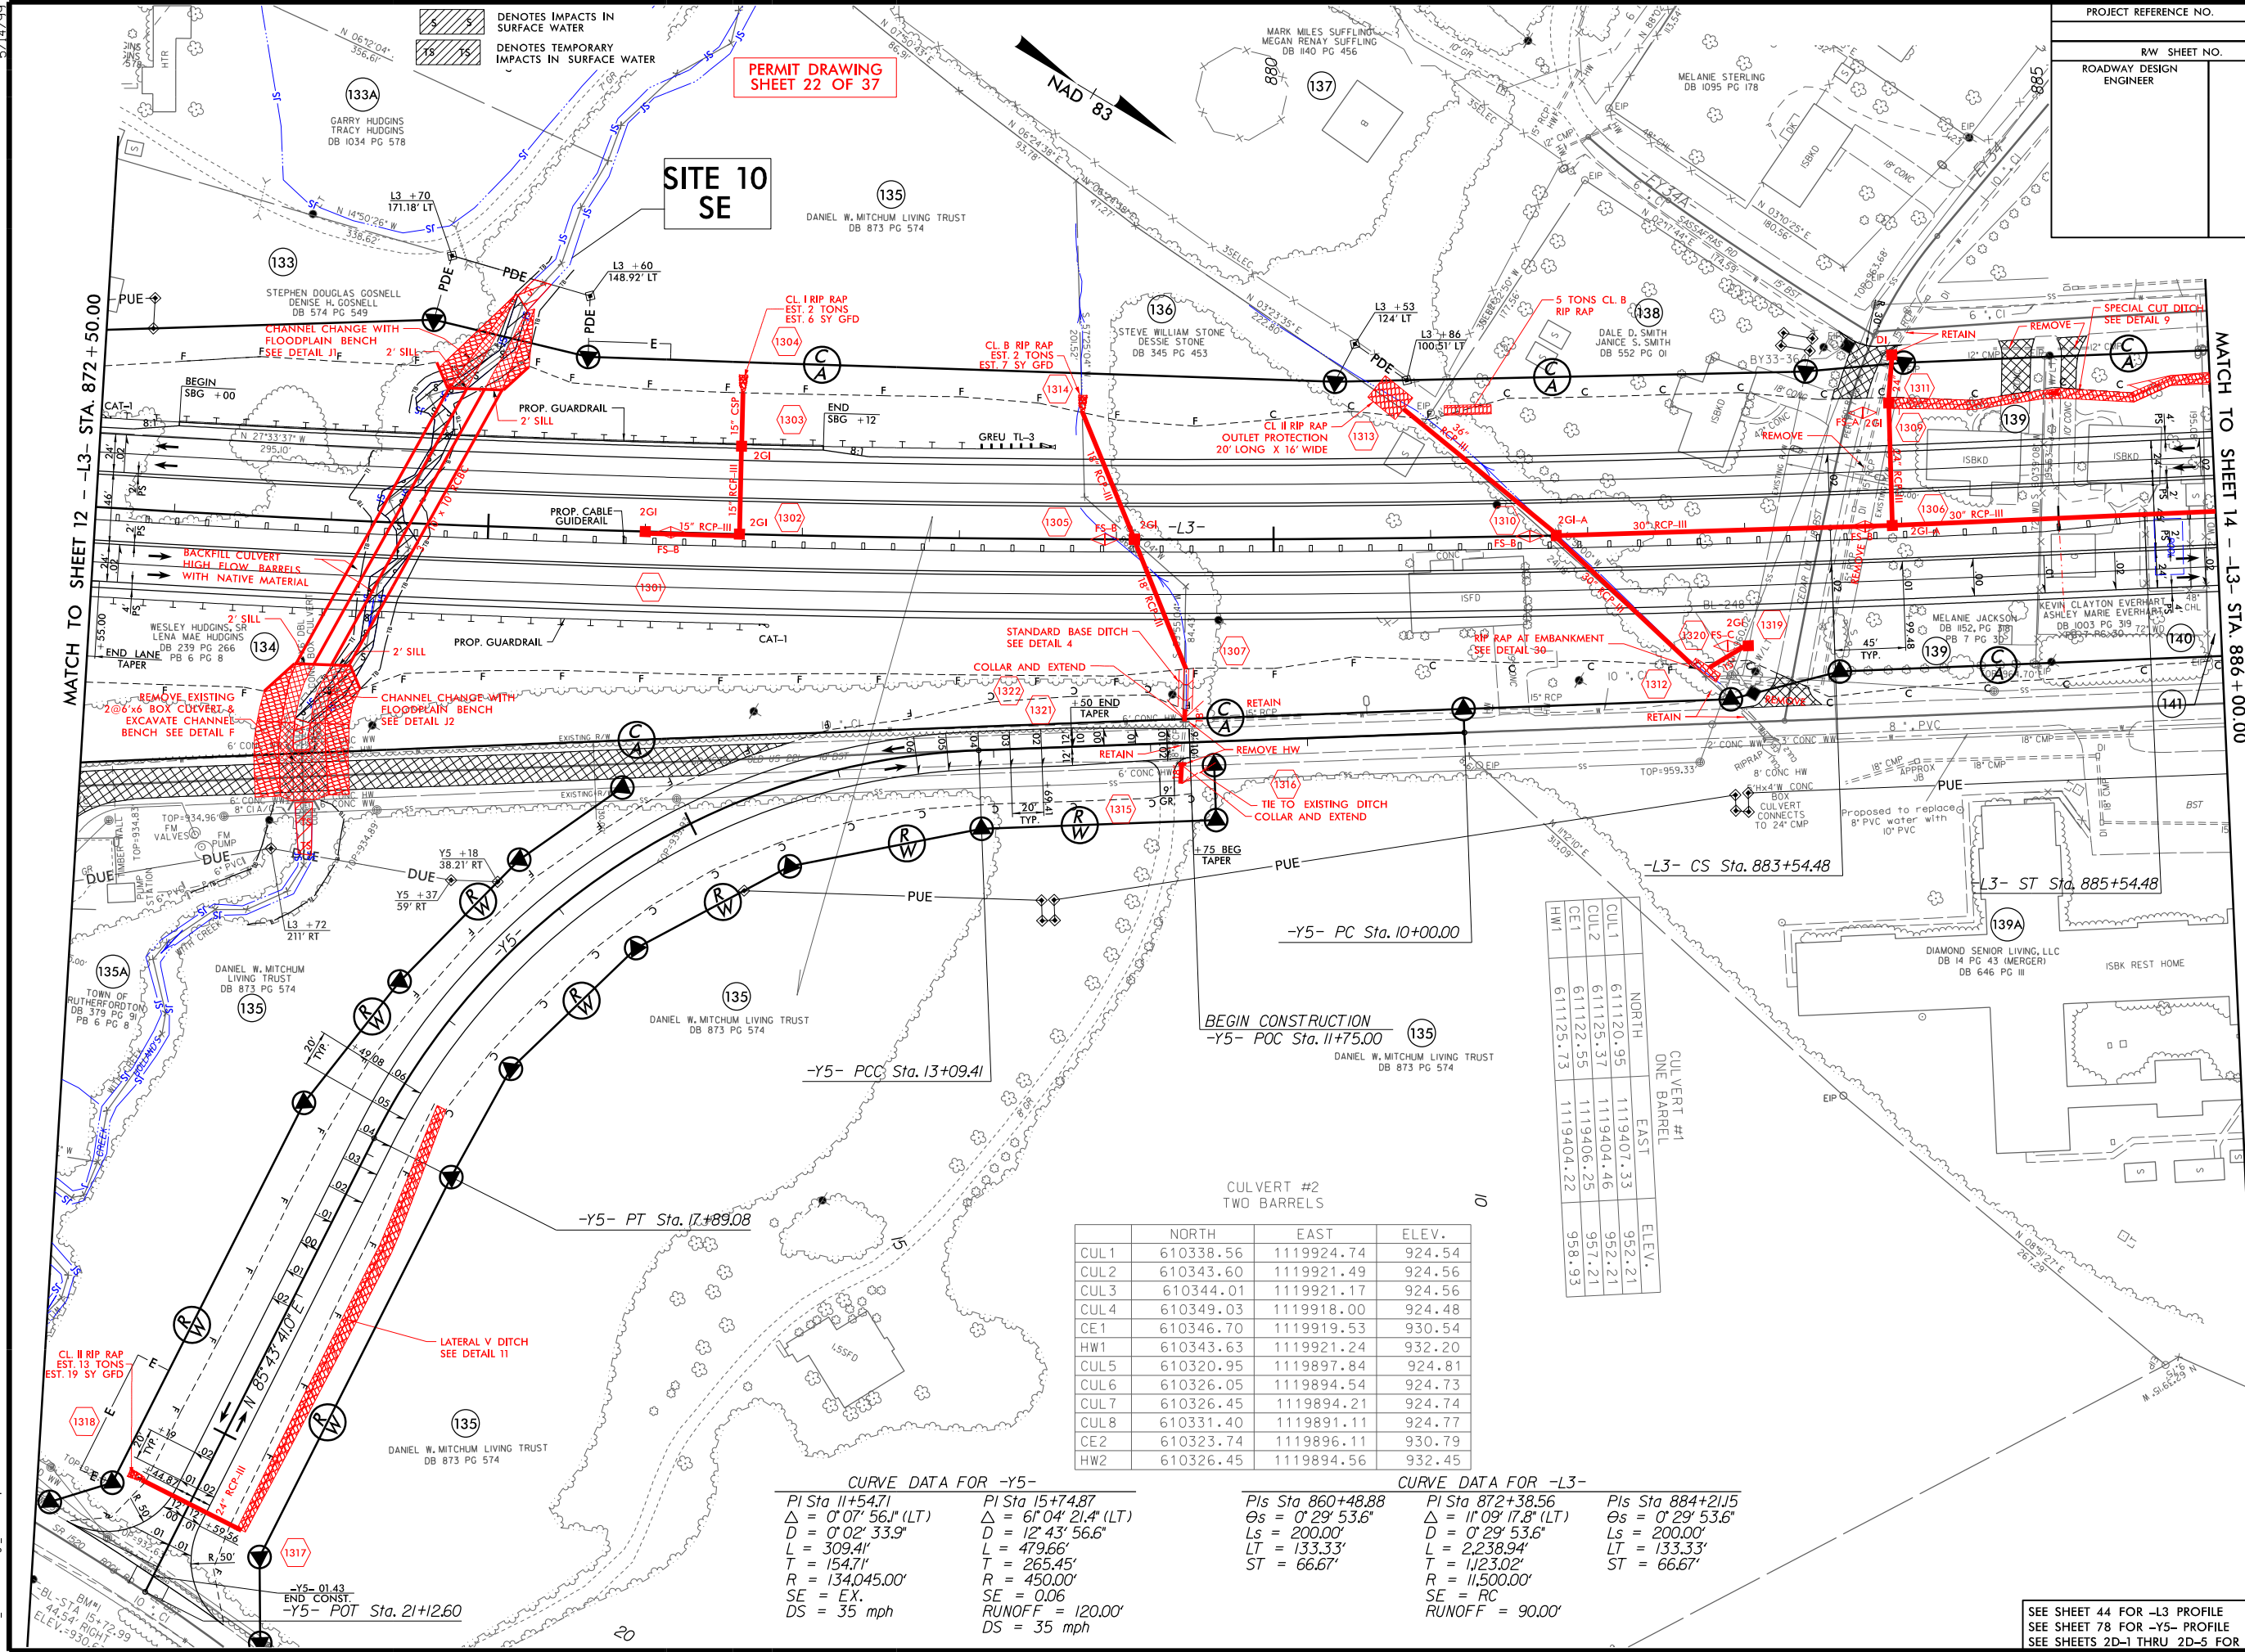

PERMIT DRAWING
SHEET 22 OF 37

SITE 10
SE

MATCH TO SHEET 12 - L3 STA 872+50.00

MATCH TO SHEET 14 - L3 STA 886+00.00

	NORTH	EAST	ELEV.
CUL1	610338.56	1119924.74	924.54
CUL2	610343.60	1119921.49	924.56
CUL3	610344.01	1119921.17	924.56
CUL4	610349.03	1119918.00	924.48
CE1	610346.70	1119919.53	930.54
HW1	610343.63	1119921.24	932.20
CUL5	610320.95	1119897.84	924.81
CUL6	610326.05	1119894.54	924.73
CUL7	610326.45	1119894.21	924.74
CUL8	610331.40	1119891.11	924.77
CE2	610323.74	1119896.11	930.79
HW2	610326.45	1119894.56	932.45

	NORTH	EAST	ELEV.
CUL1	611120.95	1119407.33	952.21
CUL2	611125.37	1119404.46	952.21
CE1	611122.55	1119406.25	957.21
CE2	611125.73	1119404.22	958.93

CURVE DATA FOR -Y5-
PI Sta 11+54.71
 $\Delta = 0^\circ 07' 56.1''$ (LT)
 $D = 0^\circ 02' 33.9''$
 $L = 309.41'$
 $T = 154.71'$
 $R = 134,045.00'$
 $SE = EX.$
 $DS = 35$ mph
PI Sta 15+74.87
 $\Delta = 61^\circ 04' 21.4''$ (LT)
 $D = 12^\circ 43' 56.6''$
 $L = 479.66'$
 $T = 265.45'$
 $R = 450.00'$
 $SE = 0.06$
 $RUNOFF = 120.00'$
 $DS = 35$ mph

CURVE DATA FOR -L3-
PIs Sta 860+48.88
 $\Delta = 0^\circ 29' 53.6''$
 $Ls = 200.00'$
 $LT = 133.33'$
 $ST = 66.67'$
PI Sta 872+38.56
 $\Delta = 11^\circ 09' 17.8''$ (LT)
 $D = 0^\circ 29' 53.6''$
 $L = 2,238.94'$
 $T = 1123.02'$
 $R = 11,500.00'$
 $SE = RC$
 $RUNOFF = 90.00'$
PIs Sta 884+21.15
 $\Delta = 0^\circ 29' 53.6''$
 $Ls = 200.00'$
 $LT = 133.33'$
 $ST = 66.67'$


SEE SHEET 44 FOR -L3- PROFILE
SEE SHEET 78 FOR -Y5- PROFILE
SEE SHEETS 2D-1 THRU 2D-5 FOR DRAINAGE DETAILS

PERMIT DRAWING
SHEET 23 OF 37

**SITE 10
SE**

MATCH TO SHEET 12 - L3- STA. 872+50.00

MATCH TO SHEET 14 - L3- STA. 886+00.00

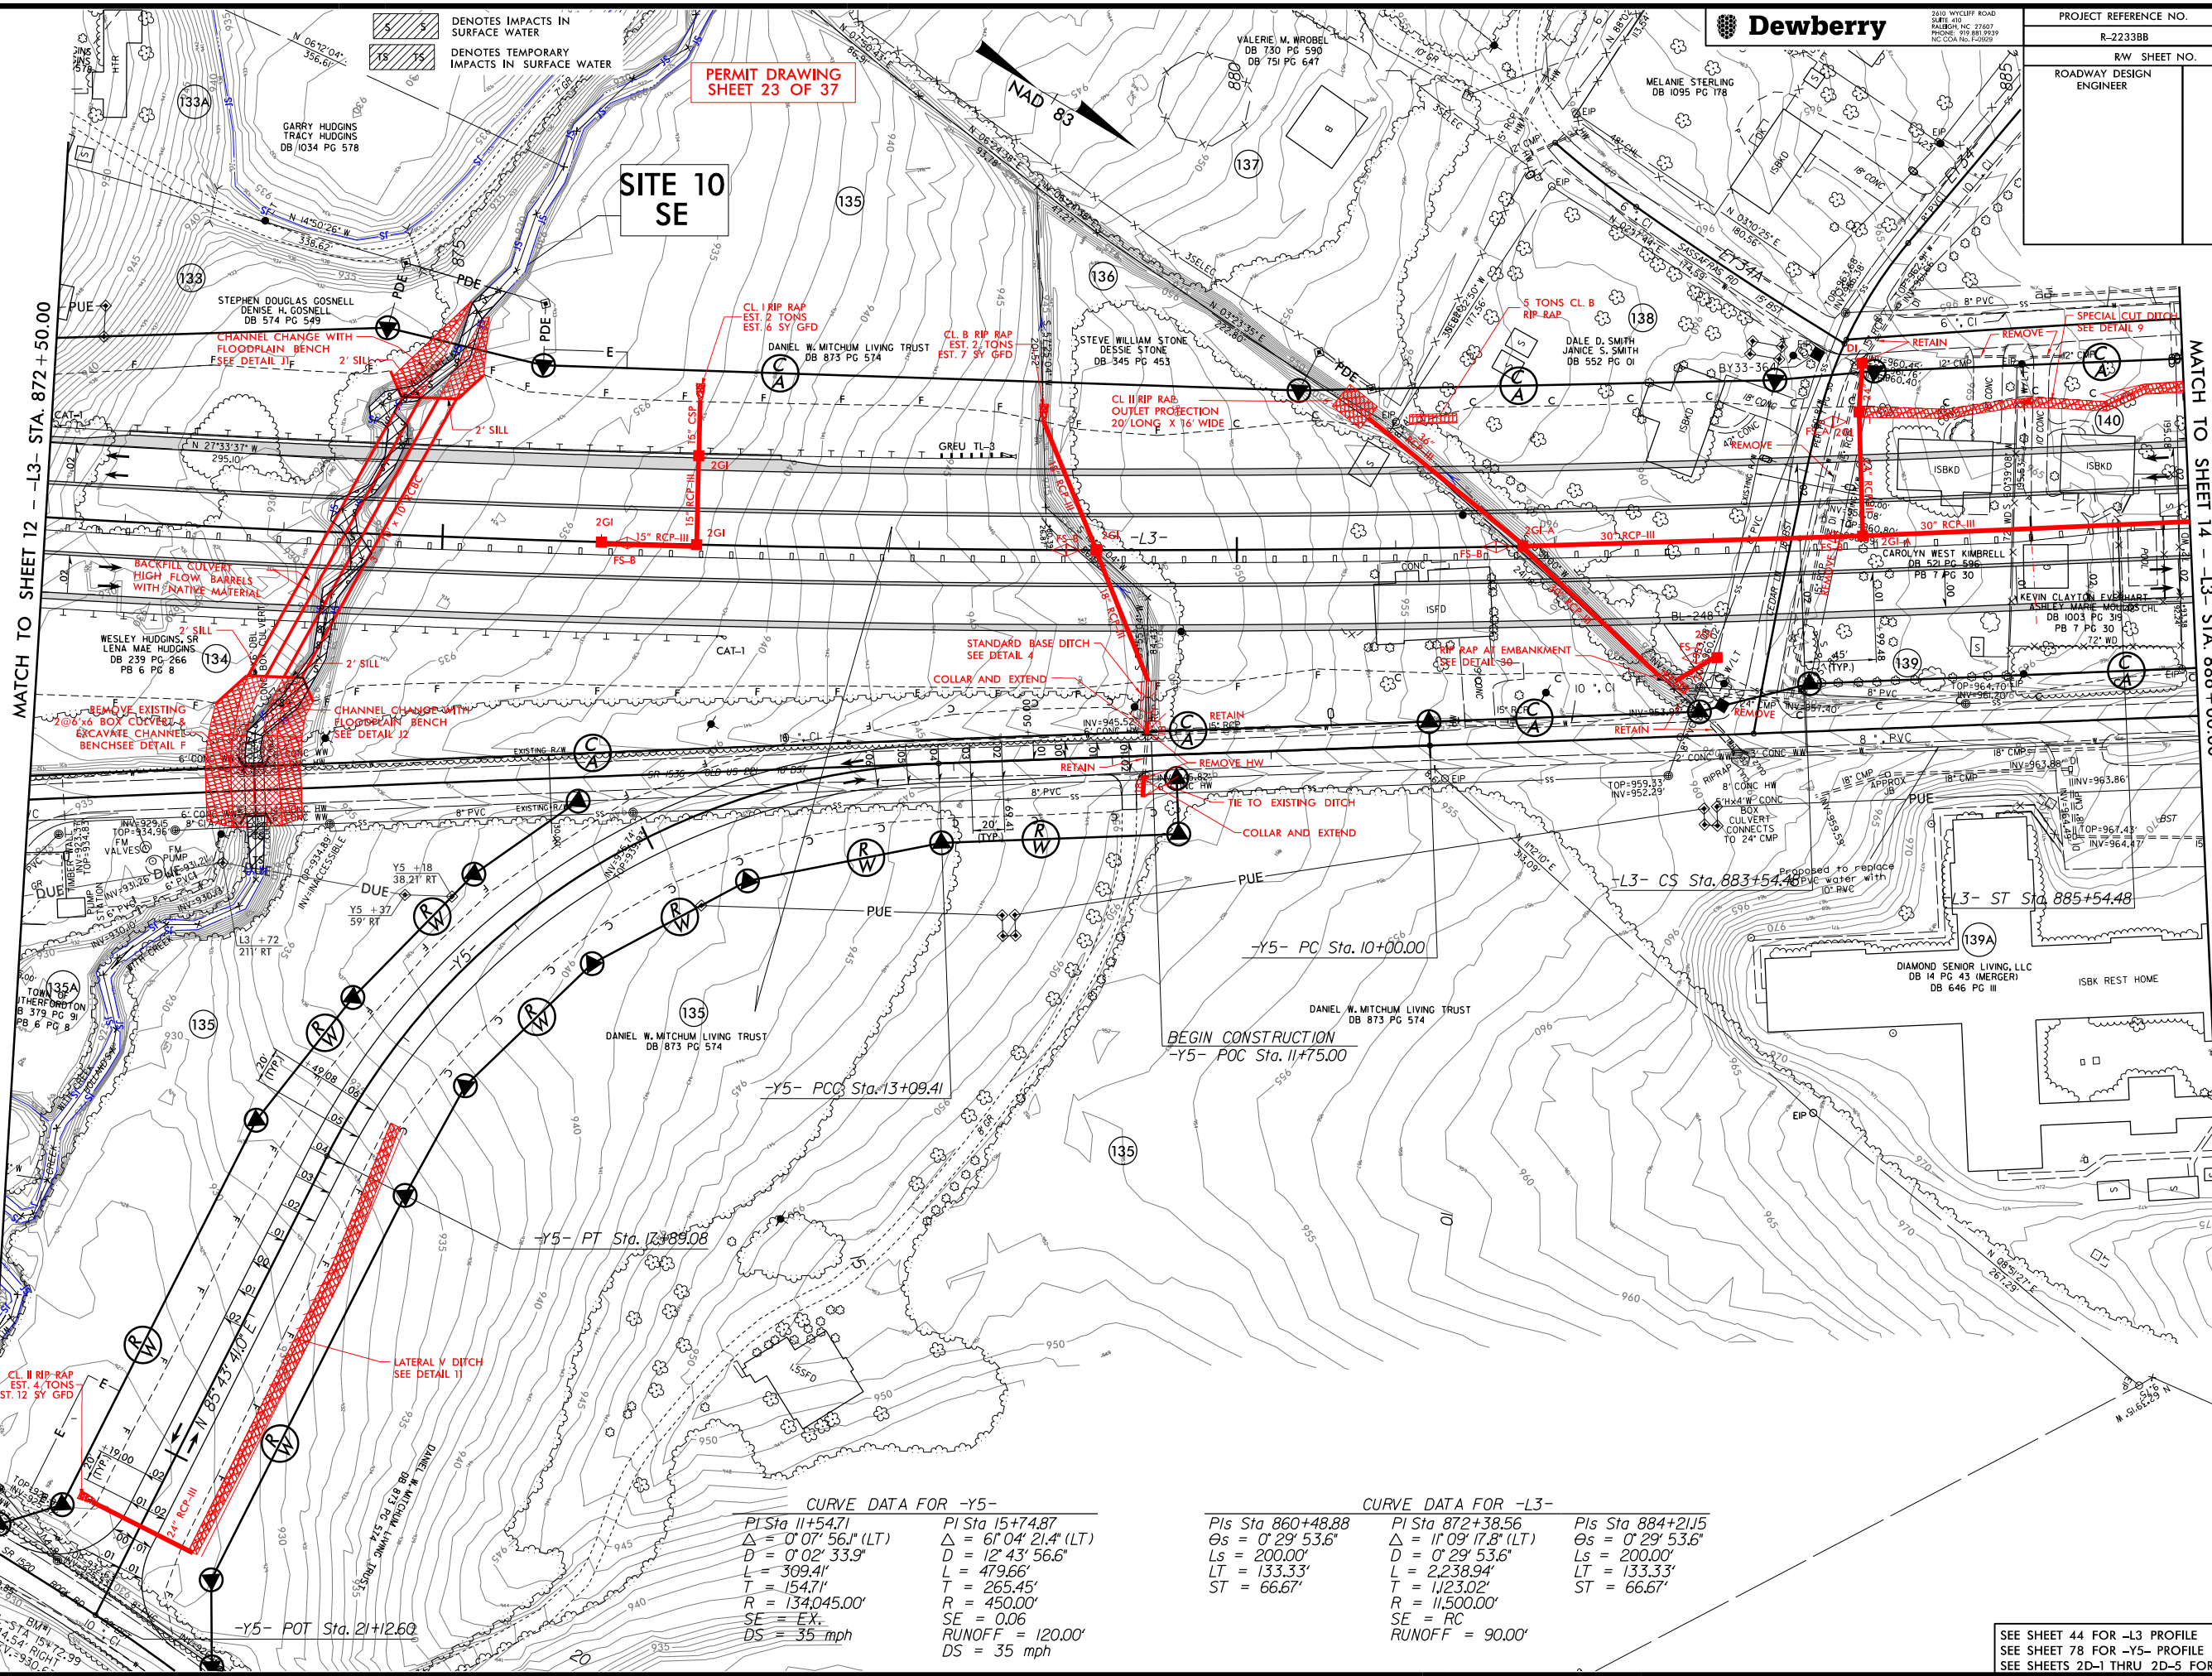

CURVE DATA FOR -Y5-

PI Sta 11+54.71	PI Sta 15+74.87
$\Delta = 0^\circ 07' 56.1''$ (LT)	$\Delta = 61^\circ 04' 21.4''$ (LT)
$D = 0^\circ 02' 33.9''$	$D = 12^\circ 43' 56.6''$
$L = 309.41'$	$L = 479.66'$
$T = 154.71'$	$T = 265.45'$
$R = 134,045.00'$	$R = 450.00'$
$SE = EX.$	$SE = 0.06$
$DS = 35 \text{ mph}$	$RUNOFF = 120.00'$
	$DS = 35 \text{ mph}$

CURVE DATA FOR -L3-

PIs Sta 860+48.88	PI Sta 872+38.56	PIs Sta 884+21.15
$\Delta = 0^\circ 29' 53.6''$	$\Delta = 11^\circ 09' 17.8''$ (LT)	$\Delta = 0^\circ 29' 53.6''$
$Ls = 200.00'$	$D = 0^\circ 29' 53.6''$	$Ls = 200.00'$
$L = 133.33'$	$L = 2,238.94'$	$LT = 133.33'$
$ST = 66.67'$	$T = 1123.02'$	$ST = 66.67'$
	$R = 11,500.00'$	
	$SE = RC$	
	$RUNOFF = 90.00'$	

SEE SHEET 44 FOR -L3 PROFILE
SEE SHEET 78 FOR -Y5- PROFILE
SEE SHEETS 2D-1 THRU 2D-5 FOR DRAINAGE DETAILS

REVISIONS


PERMIT DRAWING
SHEET 24 OF 37

CL

100


CENTERLINE STA. -L- 874 + 45
 3 @ 10' X 10' RCBC
 GRADE POINT EL. = 952.0'
 SKEW = 117 DEGREES

NOTE:
NATIVE MATERIAL CONSISTS OF MATERIAL THAT IS EXCAVATED FROM THE STREAM BED OR FLOODPLAIN AT THE PROJECT SITE DURING CULVERT CONSTRUCTION. RIP RAP MAY BE USED TO SUPPLEMENT THE NATIVE MATERIAL IN THE HIGH FLOW CULVERT BARRELS. IF RIP RAP IS USED TO LINE THE HIGH FLOW CULVERT BARRELS NATIVE MATERIAL SHOULD BE PLACED ON TOP TO FILL VOIDS AND PROVIDE A FLAT SURFACE FOR ANIMAL PASSAGE. NATIVE MATERIAL IS SUBJECT TO APPROVAL BY THE ENGINEER AND MAY BE SUBJECT TO PERMIT CONDITIONS.

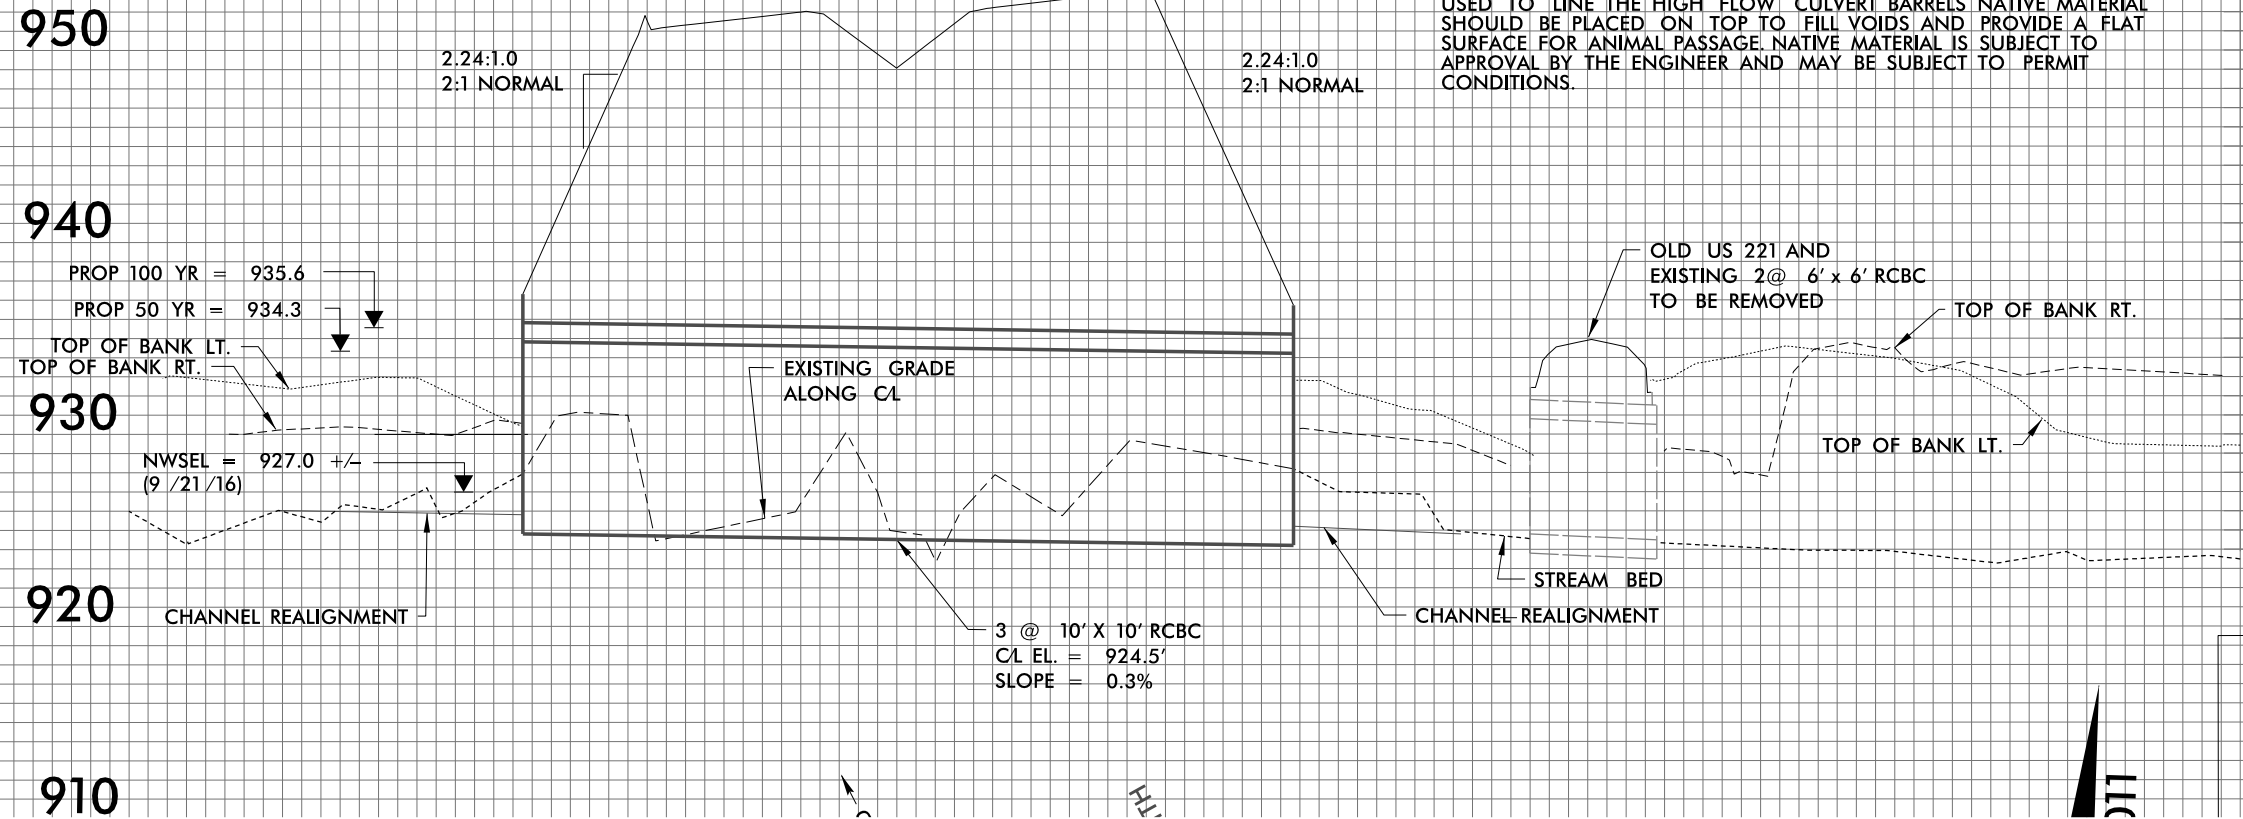

 DENOTES IMPACTS IN SURFACE WATER

 DENOTES TEMPORARY IMPACTS IN SURFACE WATER

 

SEE SHEET 51 FOR -L3- PROFILE
SEE SHEETS 2D-1 THRU 2D-3 FOR DRAINAGE DETAILS


REVISIONS

5/14/99

2025/2017
EWBERRY
2233BB_Permit Drawings_20171025.pdf

 DENOTES IMPACTS IN SURFACE WATER

 DENOTES TEMPORARY IMPACTS IN SURFACE WATER

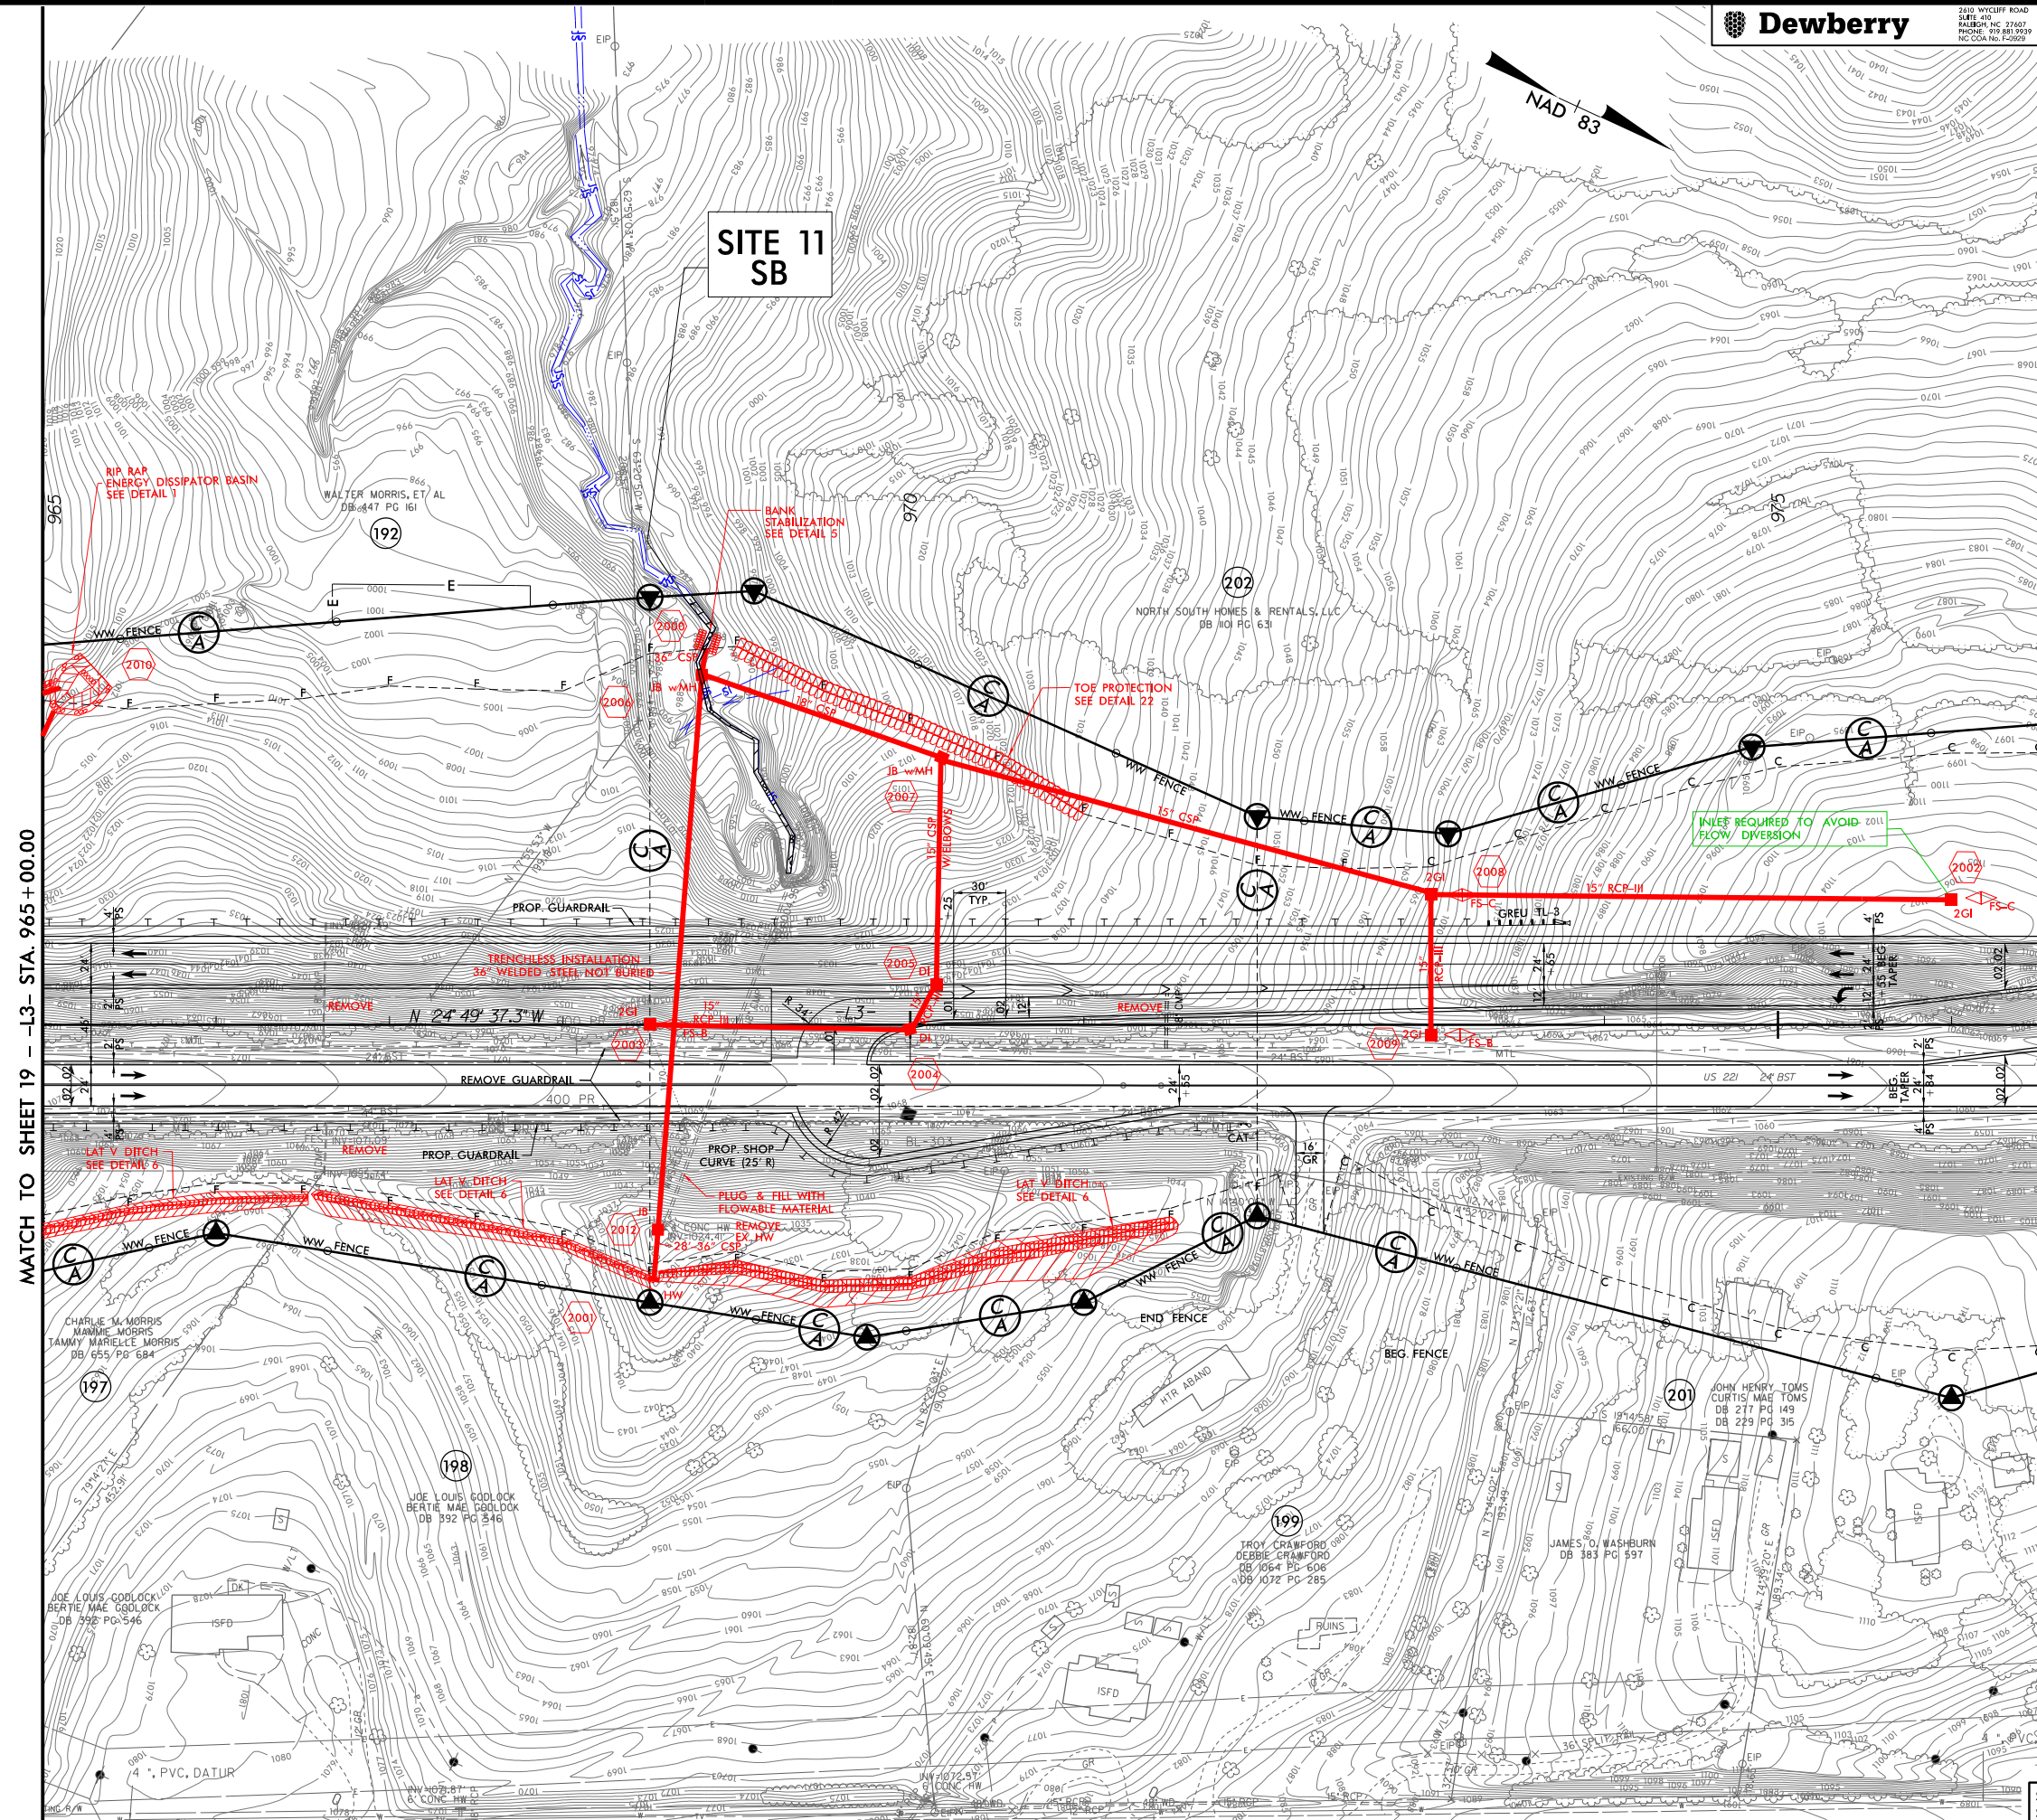


MATCH TO SHEET 21 - L3- STA. 976 + 50.00

SEE SHEET 51 FOR -L3- PROFILE
SEE SHEETS 2D-1 THRU 2D-3 FOR DRAINAGE DETAILS

PROJECT REFERENCE NO.		SHEET NO.
R-2233BB		23
RW SHEET NO.		
ROADWAY DESIGN ENGINEER		HYDRAULICS ENGINEER

PERMIT DRAWING
SHEET 27 OF 37

- DENOTES IMPACTS IN SURFACE WATER
- DENOTES TEMPORARY IMPACTS IN SURFACE WATER

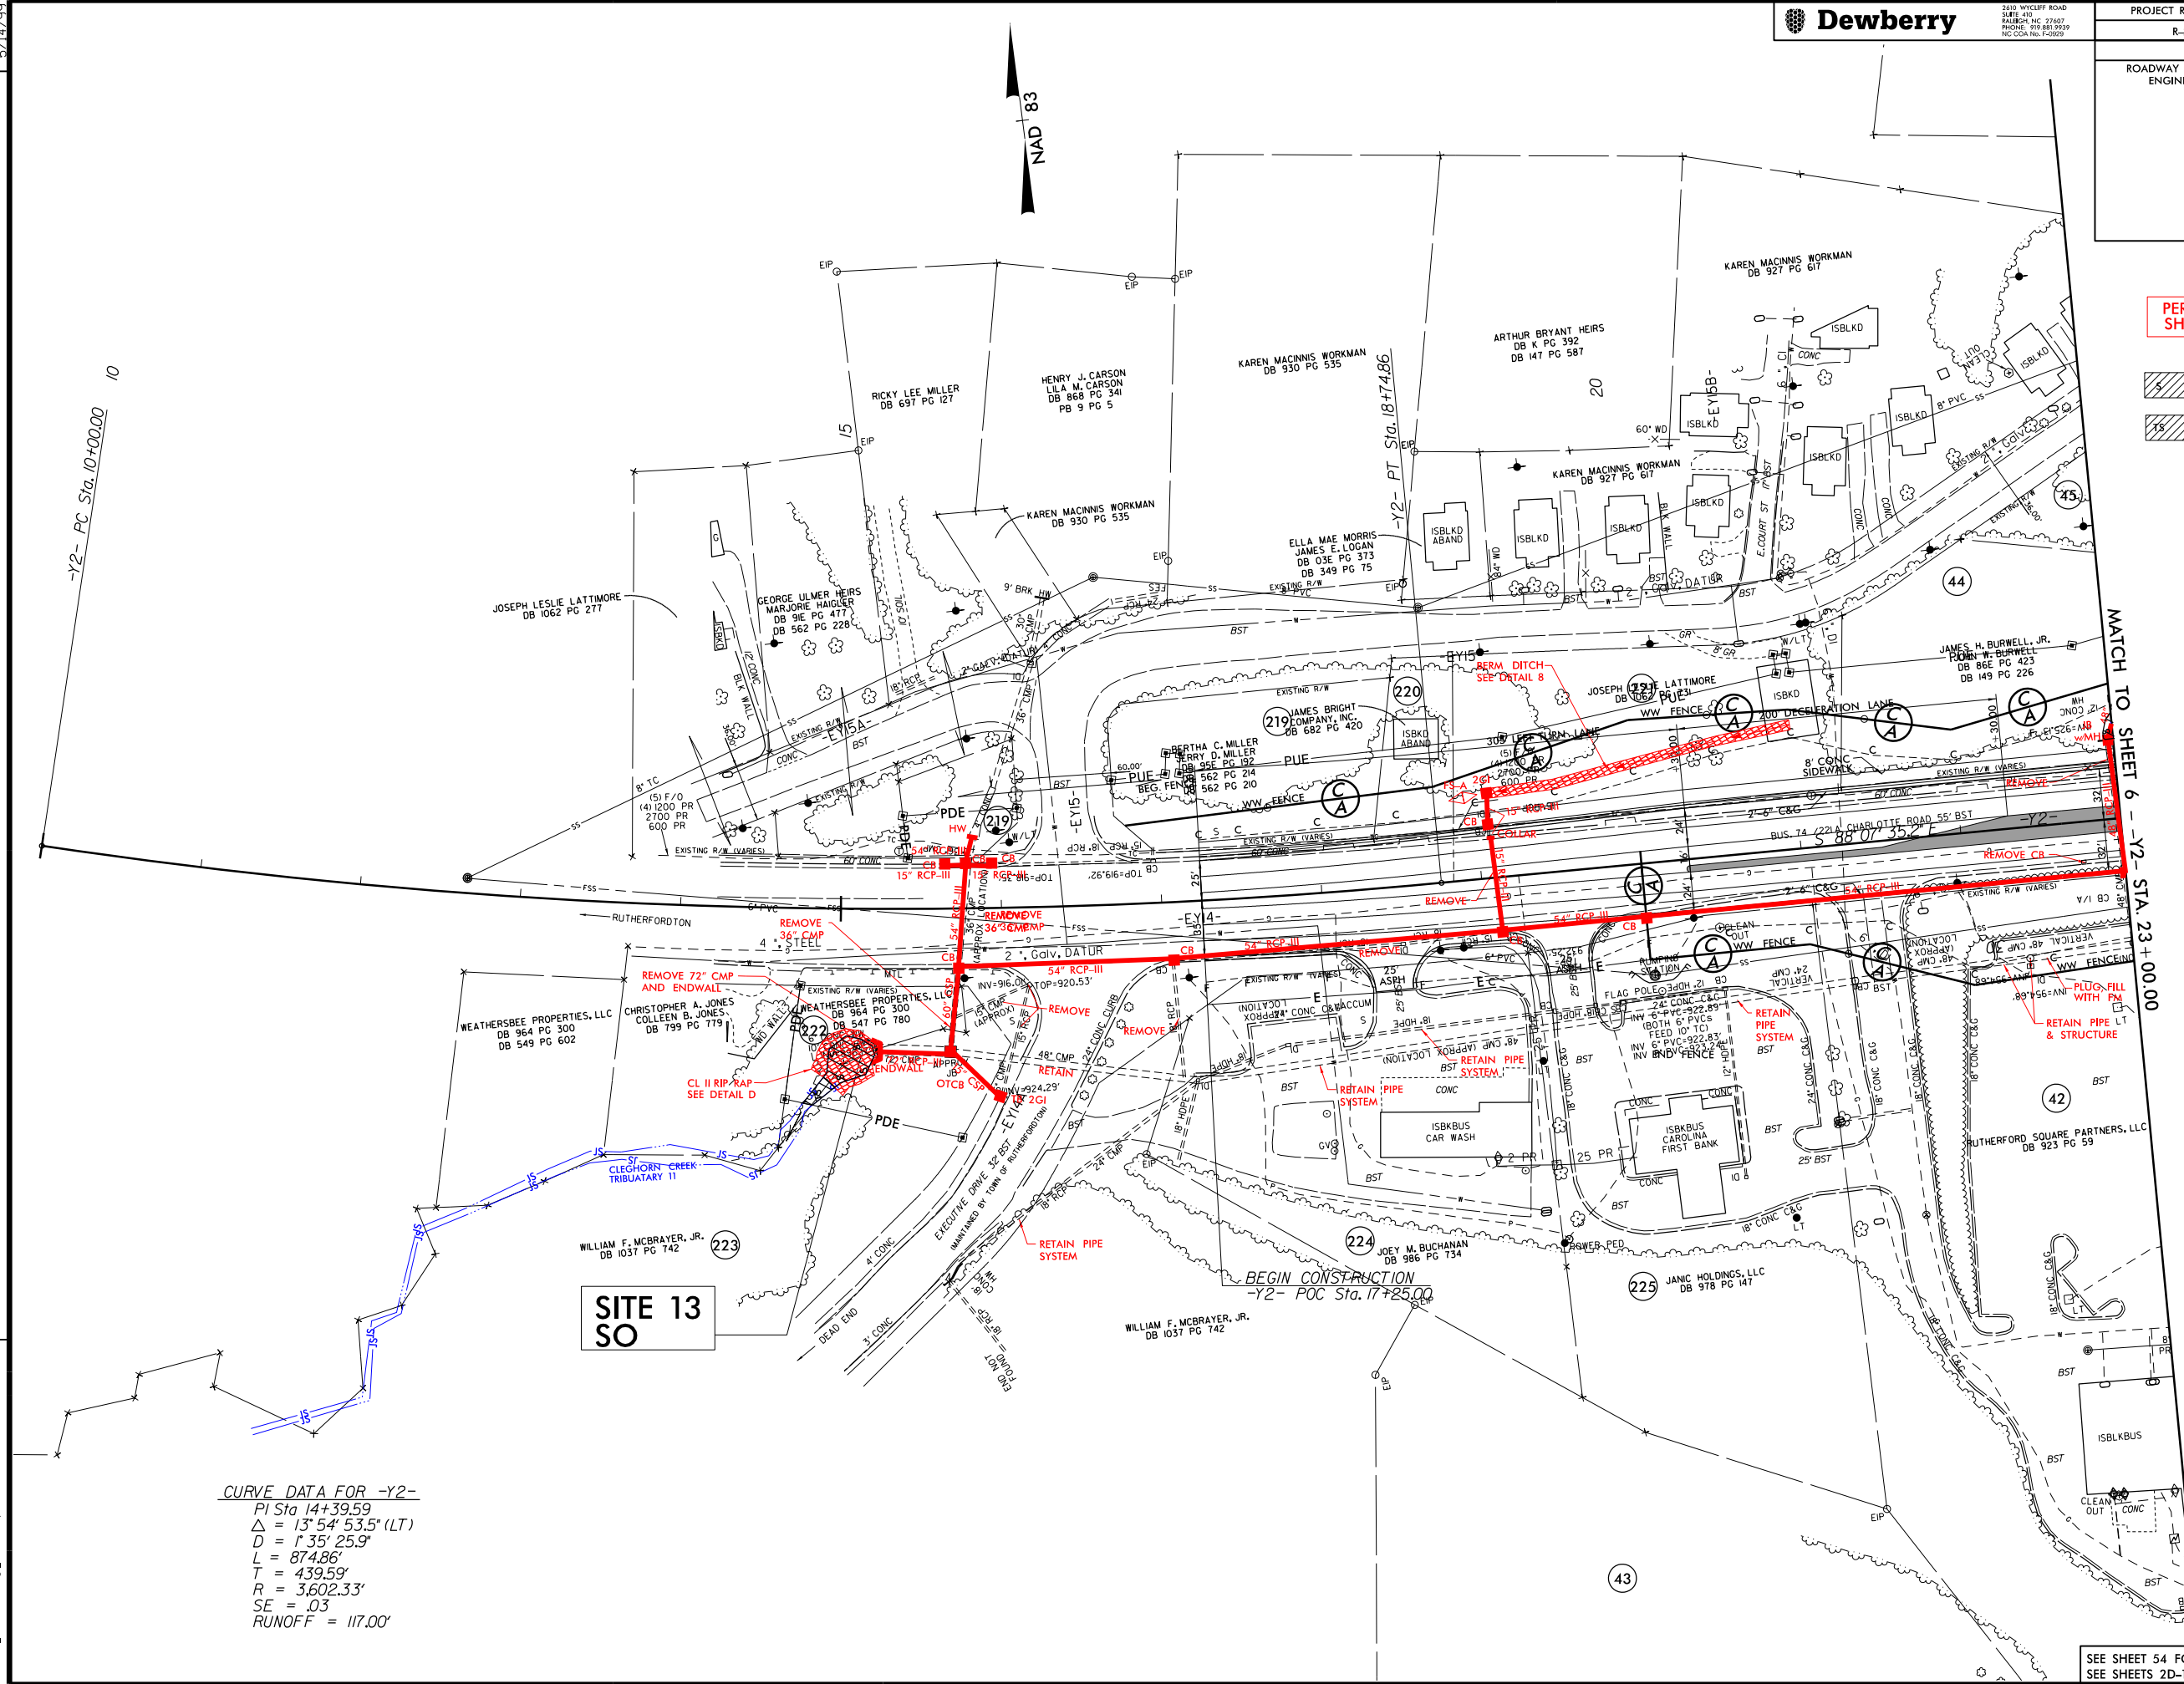

CURVE DATA FOR -Y2-
PI Sta 14+39.59
 $\Delta = 13^{\circ} 54' 53.5''$ (LT)
 $D = 1^{\circ} 35' 25.9''$
 $L = 874.86'$
 $T = 439.59'$
 $R = 3,602.33'$
 $SE = .03$
RUNOFF = 117.00'

SEE SHEET 54 FOR -Y2- PROFILE
SEE SHEETS 2D-1 THRU 2D-5 FOR DRAINAGE DETAILS

REVISIONS


PERMIT DRAWING
SHEET 28 OF 37



DENOTES IMPACTS IN
SURFACE WATER



DENOTES TEMPORARY
IMPACTS IN SURFACE WATER

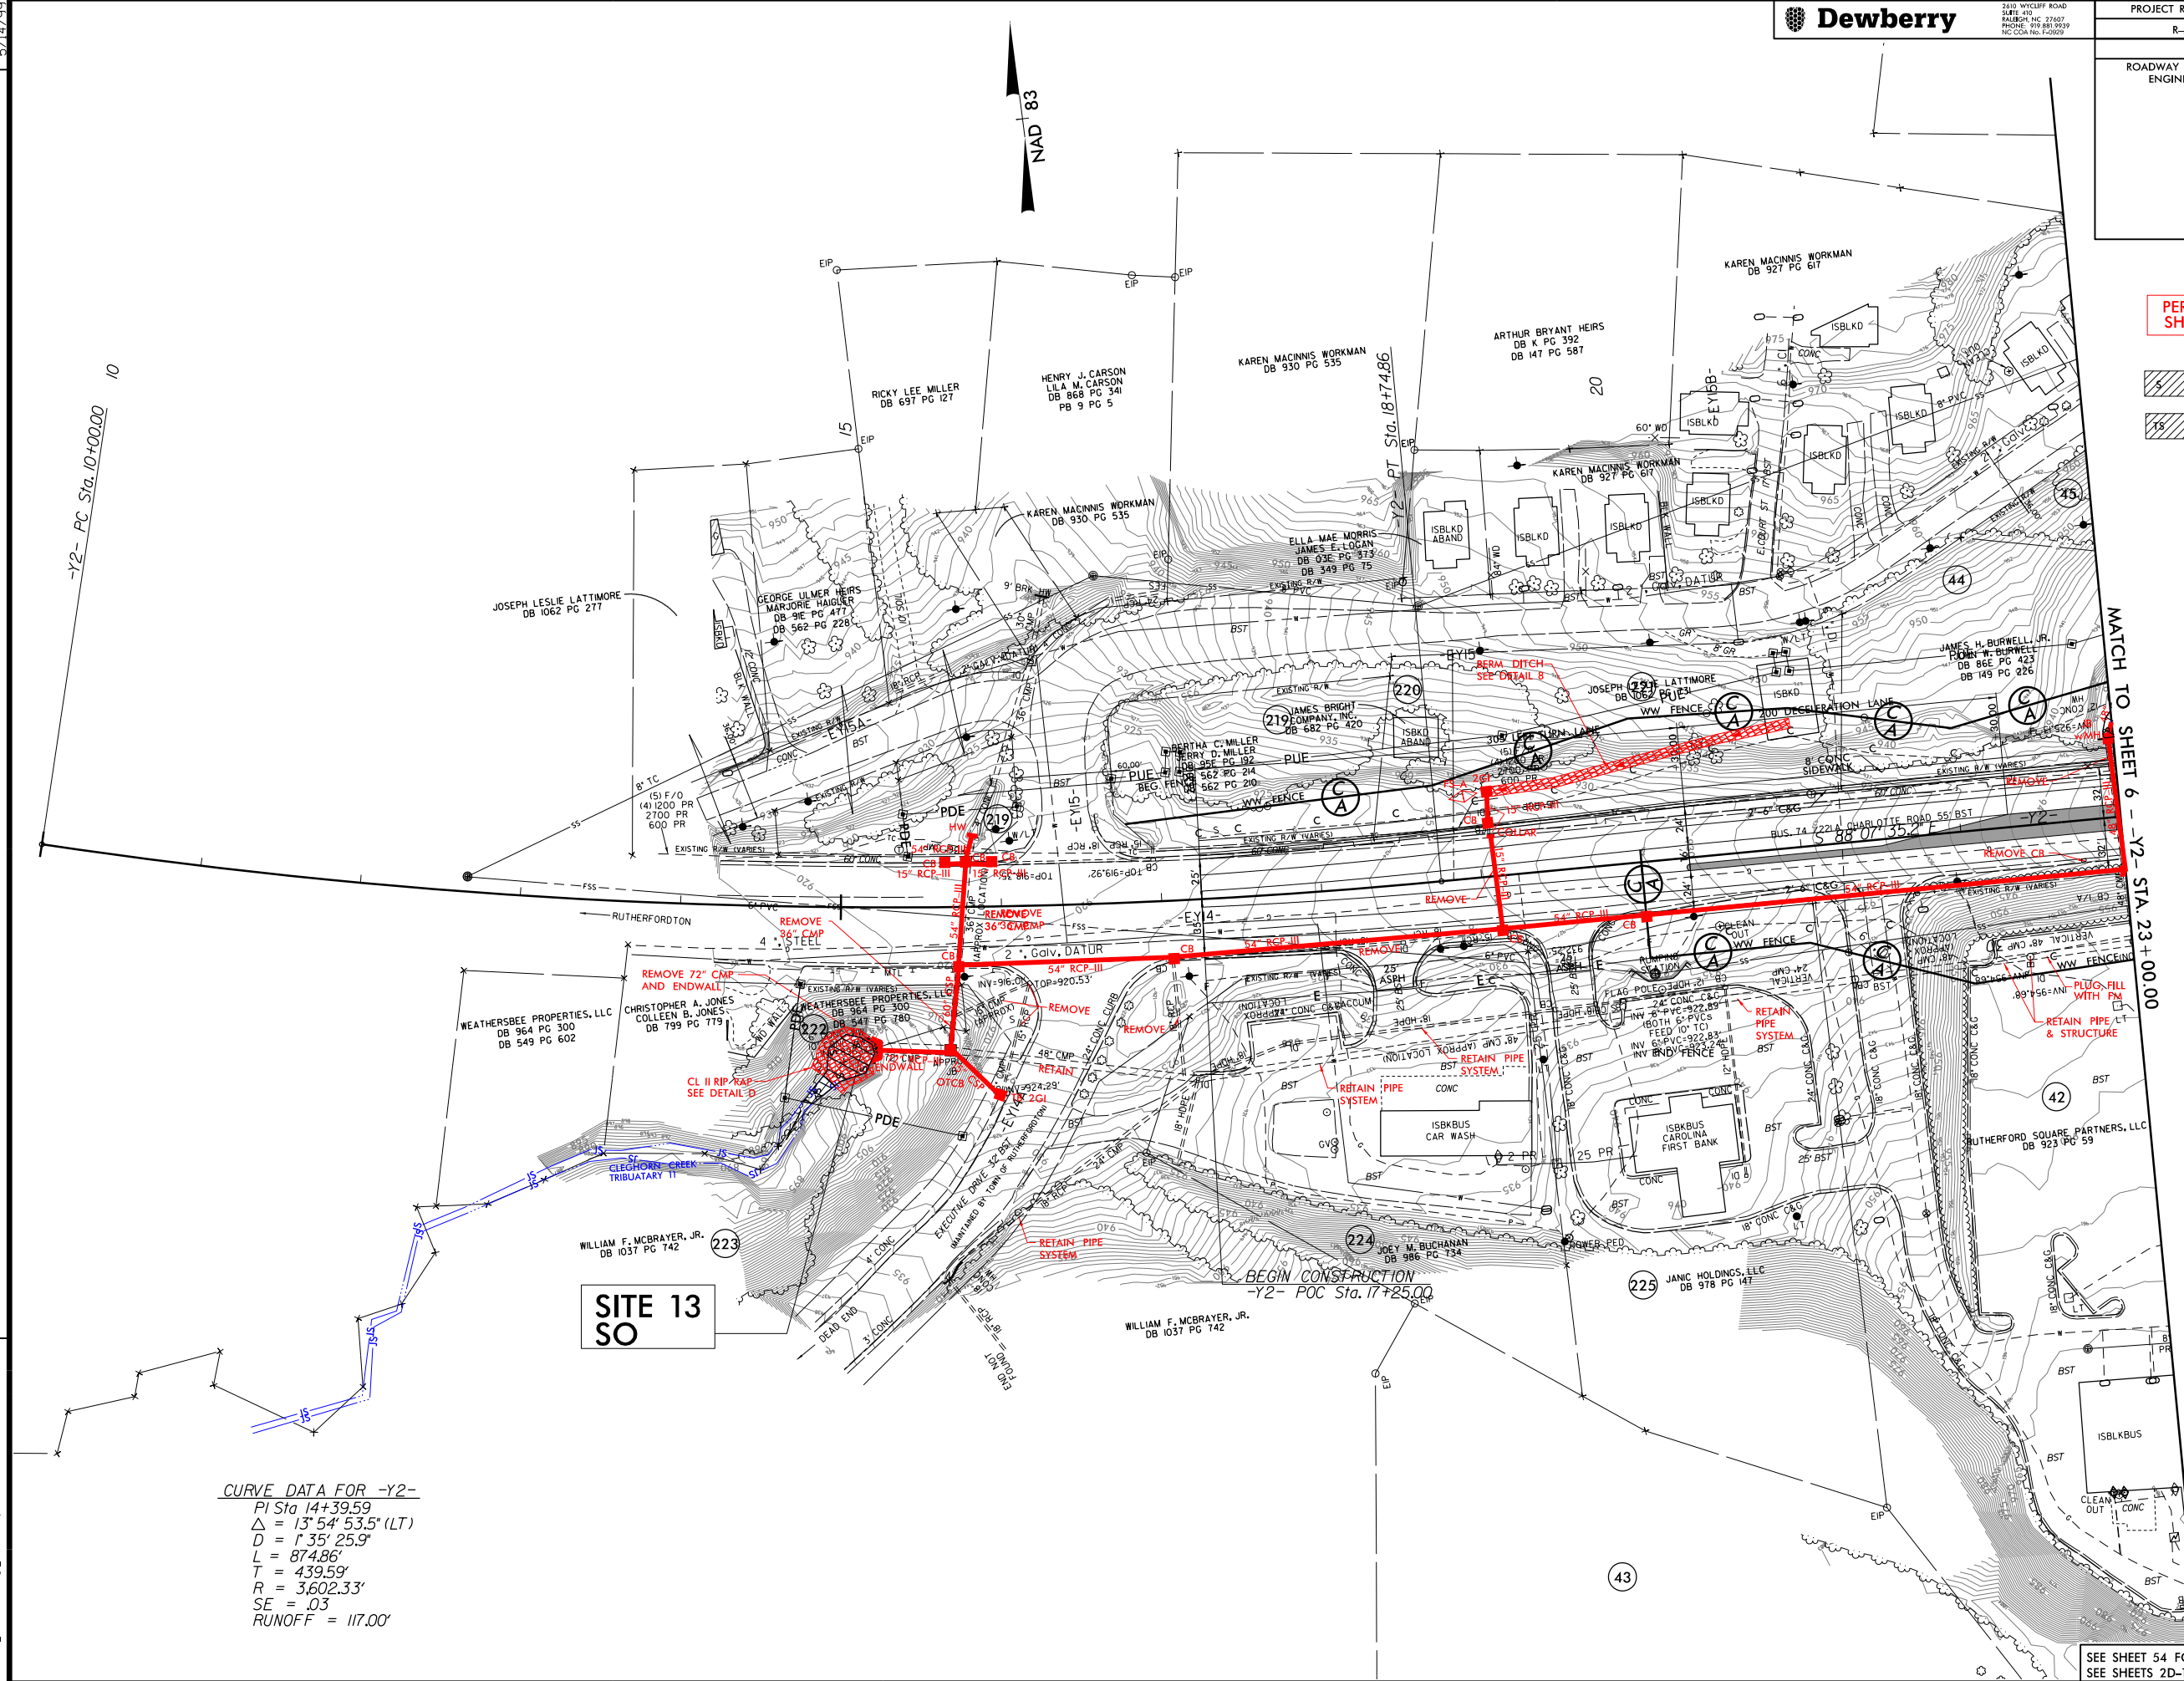

CURVE DATA FOR -Y2-
PI Sta 14+39.59
 $\Delta = 13^{\circ} 54' 53.5''$ (LT)
 $D = 1' 35' 25.9''$
 $L = 874.86'$
 $T = 439.59'$
 $R = 3,602.33'$
 $SE = .03$
 $RUNOFF = 117.00'$

SEE SHEET 54 FOR -Y2- PROFILE
SEE SHEETS 2D-1 THRU 2D-5 FOR DRAINAGE DETAILS

REVISIONS

PROJECT REFERENCE NO.		SHEET NO.
R-2233BB		31
RW SHEET NO.		
ROADWAY DESIGN ENGINEER		HYDRAULICS ENGINEER


PERMIT DRAWING
SHEET 29 OF 37

 DENOTES IMPACTS IN SURFACE WATER
 DENOTES TEMPORARY IMPACTS IN SURFACE WATER

NAD 83

CURVE DATA FOR -Y8-

PI Sta 16+37.55 Δ = 5° 49' 31.0" (RT) D = 2° 17' 30.6" L = 254.18' T = 127.20' R = 2,500.00'	PI Sta 22+89.77 Δ = 18° 14' 44.9" (RT) D = 11° 27' 33.0" L = 159.22' T = 80.29' R = 500.00'	PI Sta 24+86.43 Δ = 0° 26' 26.8" (LT) D = 0° 11' 14.0" L = 235.44' T = 117.72' R = 30,605.00'	PI Sta 28+64.40 Δ = 3° 01' 15.1" (LT) D = 0° 34' 49.8" L = 520.39' T = 260.25' R = 9,870.00'
---	--	--	---

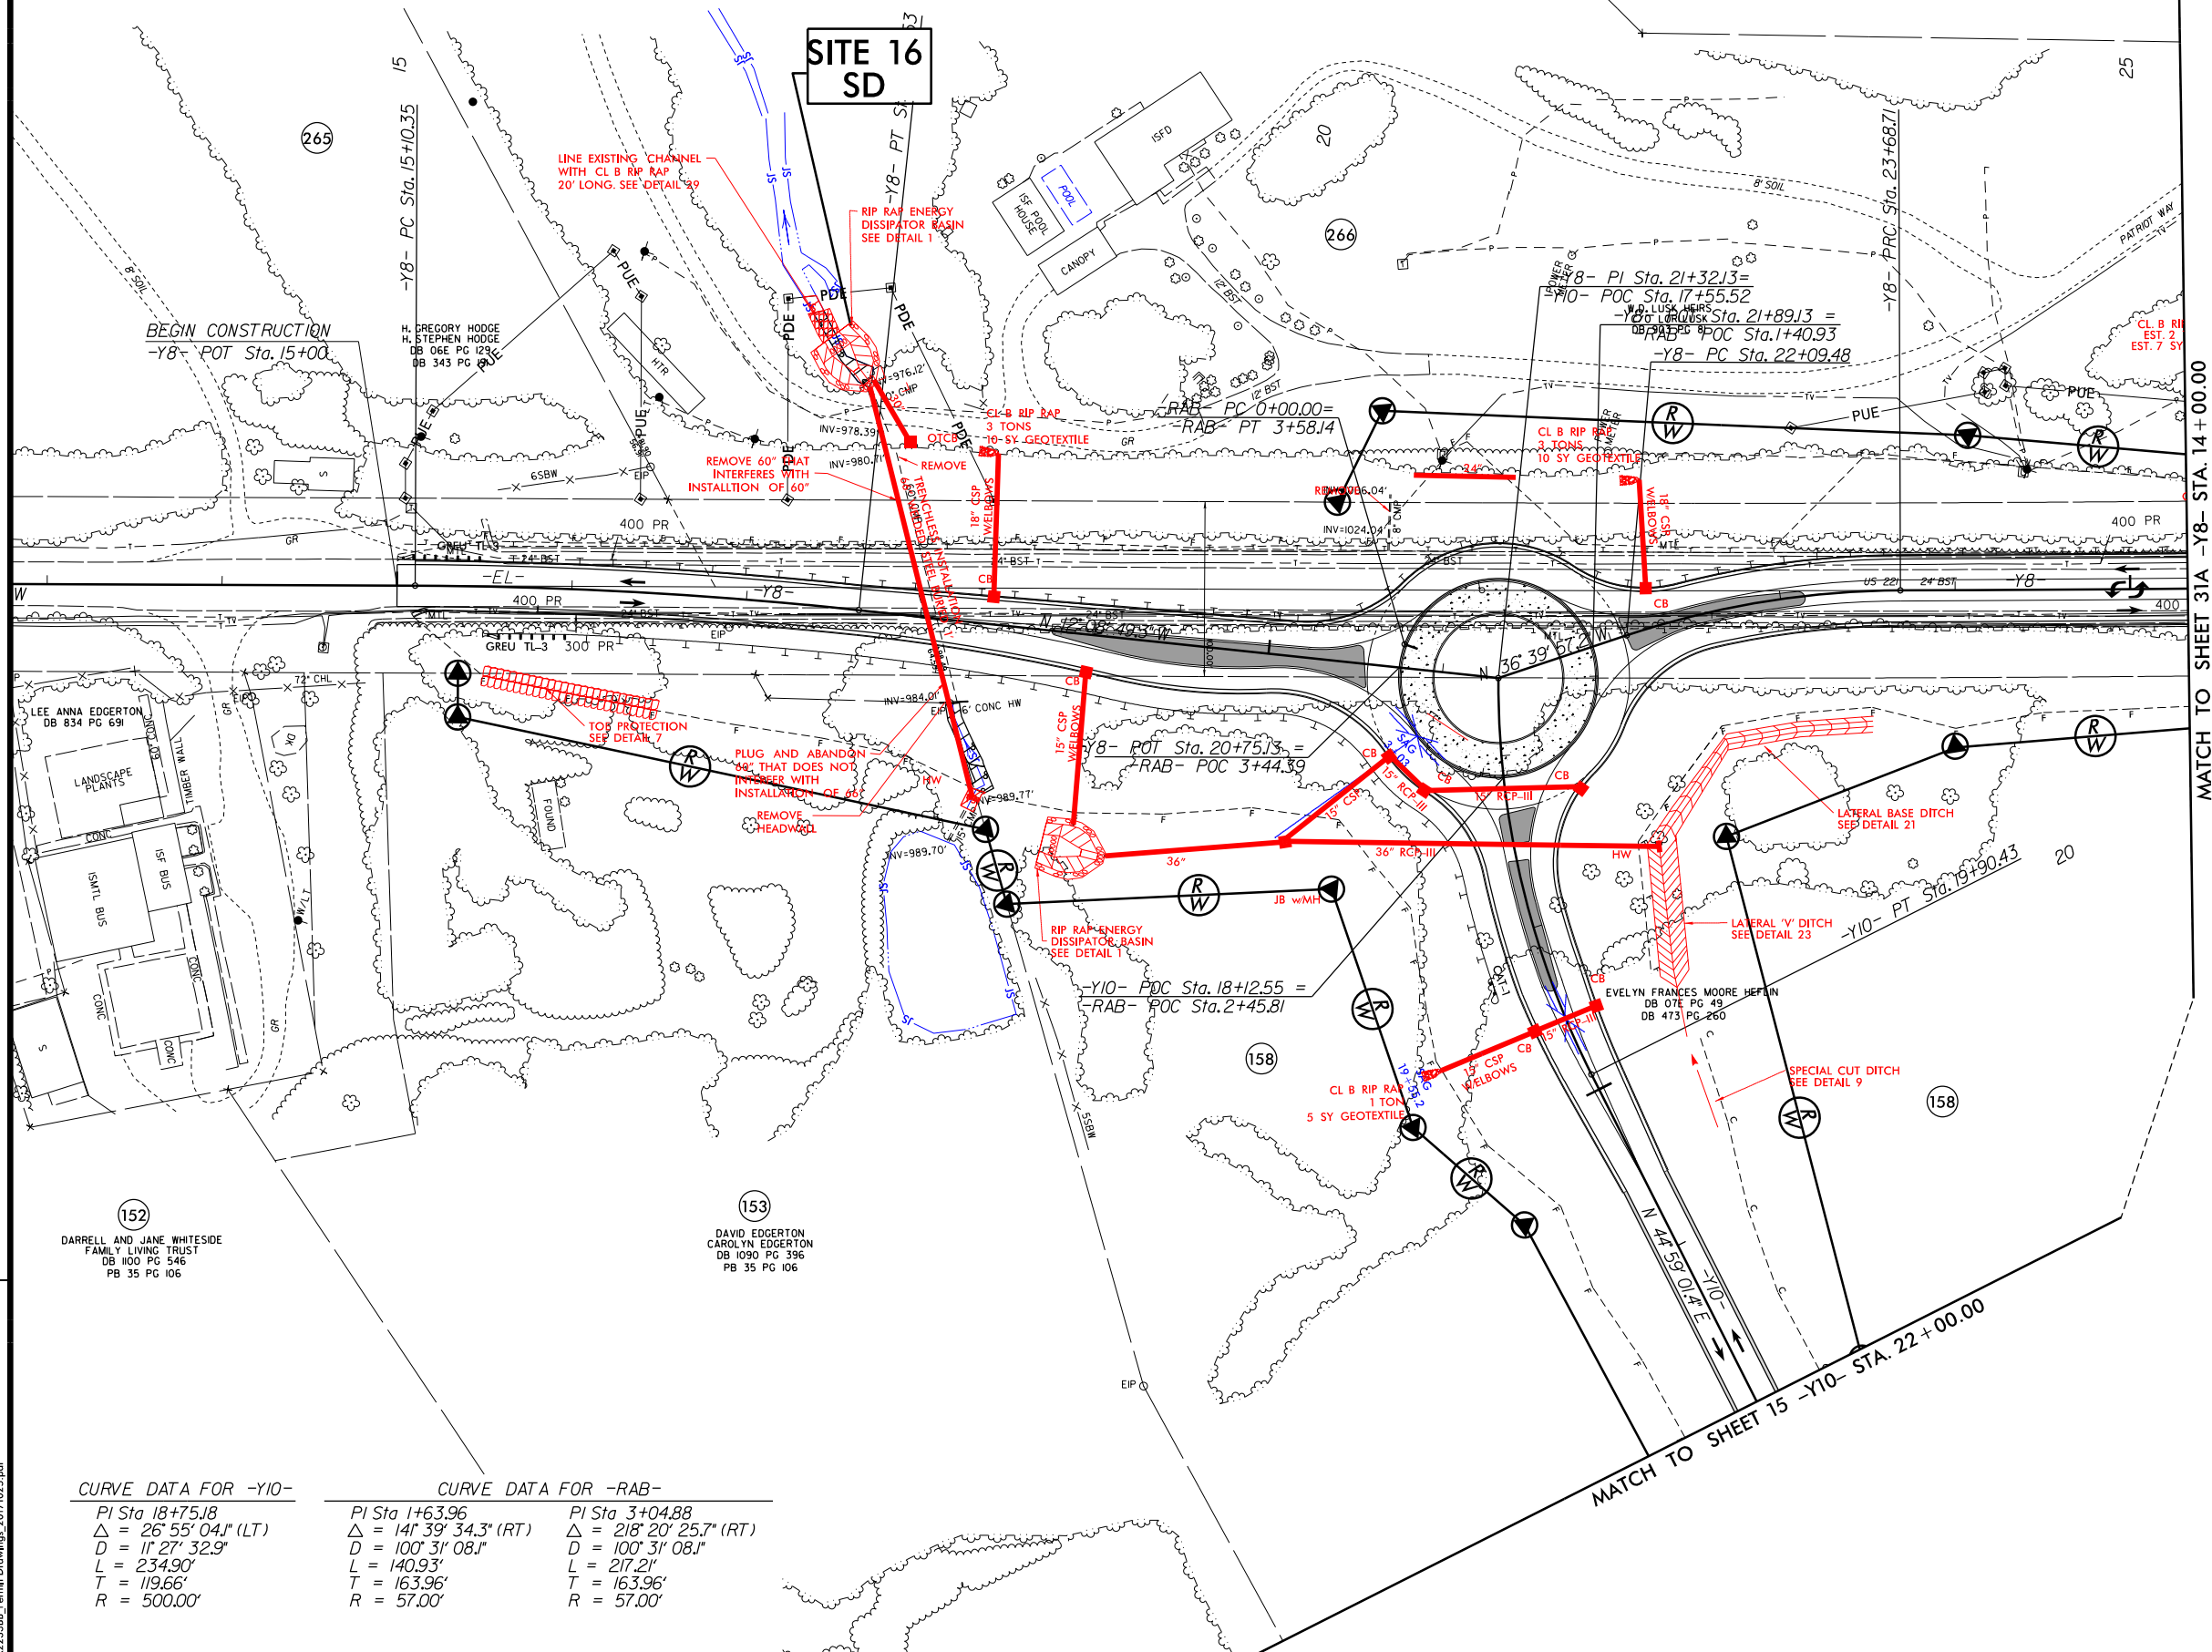

CURVE DATA FOR -Y10-

PI Sta 18+75.18 Δ = 26° 55' 04.1" (LT) D = 11° 27' 32.9" L = 234.90' T = 119.66' R = 500.00'

CURVE DATA FOR -RAB-

PI Sta 1+63.96 Δ = 141° 39' 34.3" (RT) D = 100° 31' 08.1" L = 140.93' T = 163.96' R = 57.00'	PI Sta 3+04.88 Δ = 218° 20' 25.7" (RT) D = 100° 31' 08.1" L = 217.21' T = 163.96' R = 57.00'
---	---

SEE SHEET 78 FOR -Y8- PROFILE
 SEE SHEET 79 FOR -Y10- PROFILE
 SEE SHEET 79 FOR -RAB- PROFILE
 SEE SHEETS 2D-1 THRU 2D-7 FOR DRAINAGE DETAILS

REVISIONS

ROW REV. - October 22, 2018 - Revised RW take for roundabout (WET)
 ROW REV. - October 22, 2018 - Revised RW take for roundabout (WET)
 ROW REV. - October 22, 2018 - Revised RW take for roundabout (WET)
 ROW REV. - October 22, 2018 - Revised RW take for roundabout (WET)

10/25/2017
DEWBERRY
R2233BB Permit Drawings_20171025.pdf

 DENOTES IMPACTS IN SURFACE WATER

 DENOTES TEMPORARY IMPACTS IN SURFACE WATER

NAD / 8.

<i>PI Sta 16+37.55</i>	<i>PI Sta 22+89.77</i>	<i>PI Sta 24+86.43</i>	<i>PI Sta 28+64.40</i>
$\Delta = 5^{\circ} 49' 31.0''$ (RT)	$\Delta = 18^{\circ} 14' 44.9''$ (RT)	$\Delta = 0^{\circ} 26' 26.8''$ (LT)	$\Delta = 3^{\circ} 00' 15.1''$ (LT)
$D = 2^{\circ} 17' 30.6''$	$D = 11^{\circ} 27' 33.0''$	$D = 0^{\circ} 11' 14.0''$	$D = 0^{\circ} 34' 49.8''$
$L = 254.18'$	$L = 159.22'$	$L = 235.44'$	$L = 520.39'$
$T = 127.20'$	$T = 80.29'$	$T = 117.72'$	$T = 260.25'$
$R = 2,500.00'$	$R = 500.00'$	$R = 30,605.00'$	$R = 9,870.00'$

PI Sta 18+75.18
 $\Delta = 26^{\circ} 55' 04.1''$ (LT)
 $D = 11^{\circ} 27' 32.9''$
 $L = 234.90'$
 $T = 119.66'$
 $R = 500.00'$

$PI\ Sta\ 1+63.96$	$PI\ Sta\ 3+04.88$
$\Delta = 141^{\circ} 39' 34.3" (RT)$	$\Delta = 218^{\circ} 20' 25.7" (RT)$
$D = 100' 31' 08.1"$	$D = 100' 31' 08.1"$
$L = 140.93'$	$L = 217.21'$
$T = 163.96'$	$T = 163.96'$
$R = 57.00'$	$R = 57.00'$

ROW	REV.	October 22, 2018	Parcel 153	Revised	R/W	take for roundabout (WET)
ROW	REV.	October 22, 2018	Parcel 158	Revised	R/W	take for roundabout (WET)
ROW	REV.	October 22, 2018	Parcel 263	Revised	R/W	take for roundabout (WET)
ROW	REV.	October 22, 2018	Parcel 265	Revised	R/W	take for roundabout (WET)

MATCH TO SHEET 31A -Y8- STA. 14+00.00

10/25/2017
DEWBERRY
8223388 Permit Drawings 20171025.pdf


PROJECT REFERENCE NO.		SHEET NO.
R-2233BB		32
RW SHEET NO.		
ROADWAY DESIGN ENGINEER	HYDRAULICS ENGINEER	

CURVE DATA FOR -YII-
 $PI Sta. 18+63.57$
 $\Delta = 39^\circ 47' 36.2" (RT)$
 $D = 9^\circ 32' 57.5"$
 $L = 416.72'$
 $T = 217.16'$
 $R = 600.00'$
 $SE = .06$
 $RUNOFF = 126.00'$
 $DS = 40 mph$

TOE PROTECTION RECOMMENDED
 DUE TO STEEP SLOPE AND
 OBSERVATION OF EROSION AT
 BOTTOM OF EXISTING EMBANKMENTS

**PERMIT DRAWING
 SHEET 31 OF 37**

- DENOTES IMPACTS IN SURFACE WATER
- DENOTES TEMPORARY IMPACTS IN SURFACE WATER

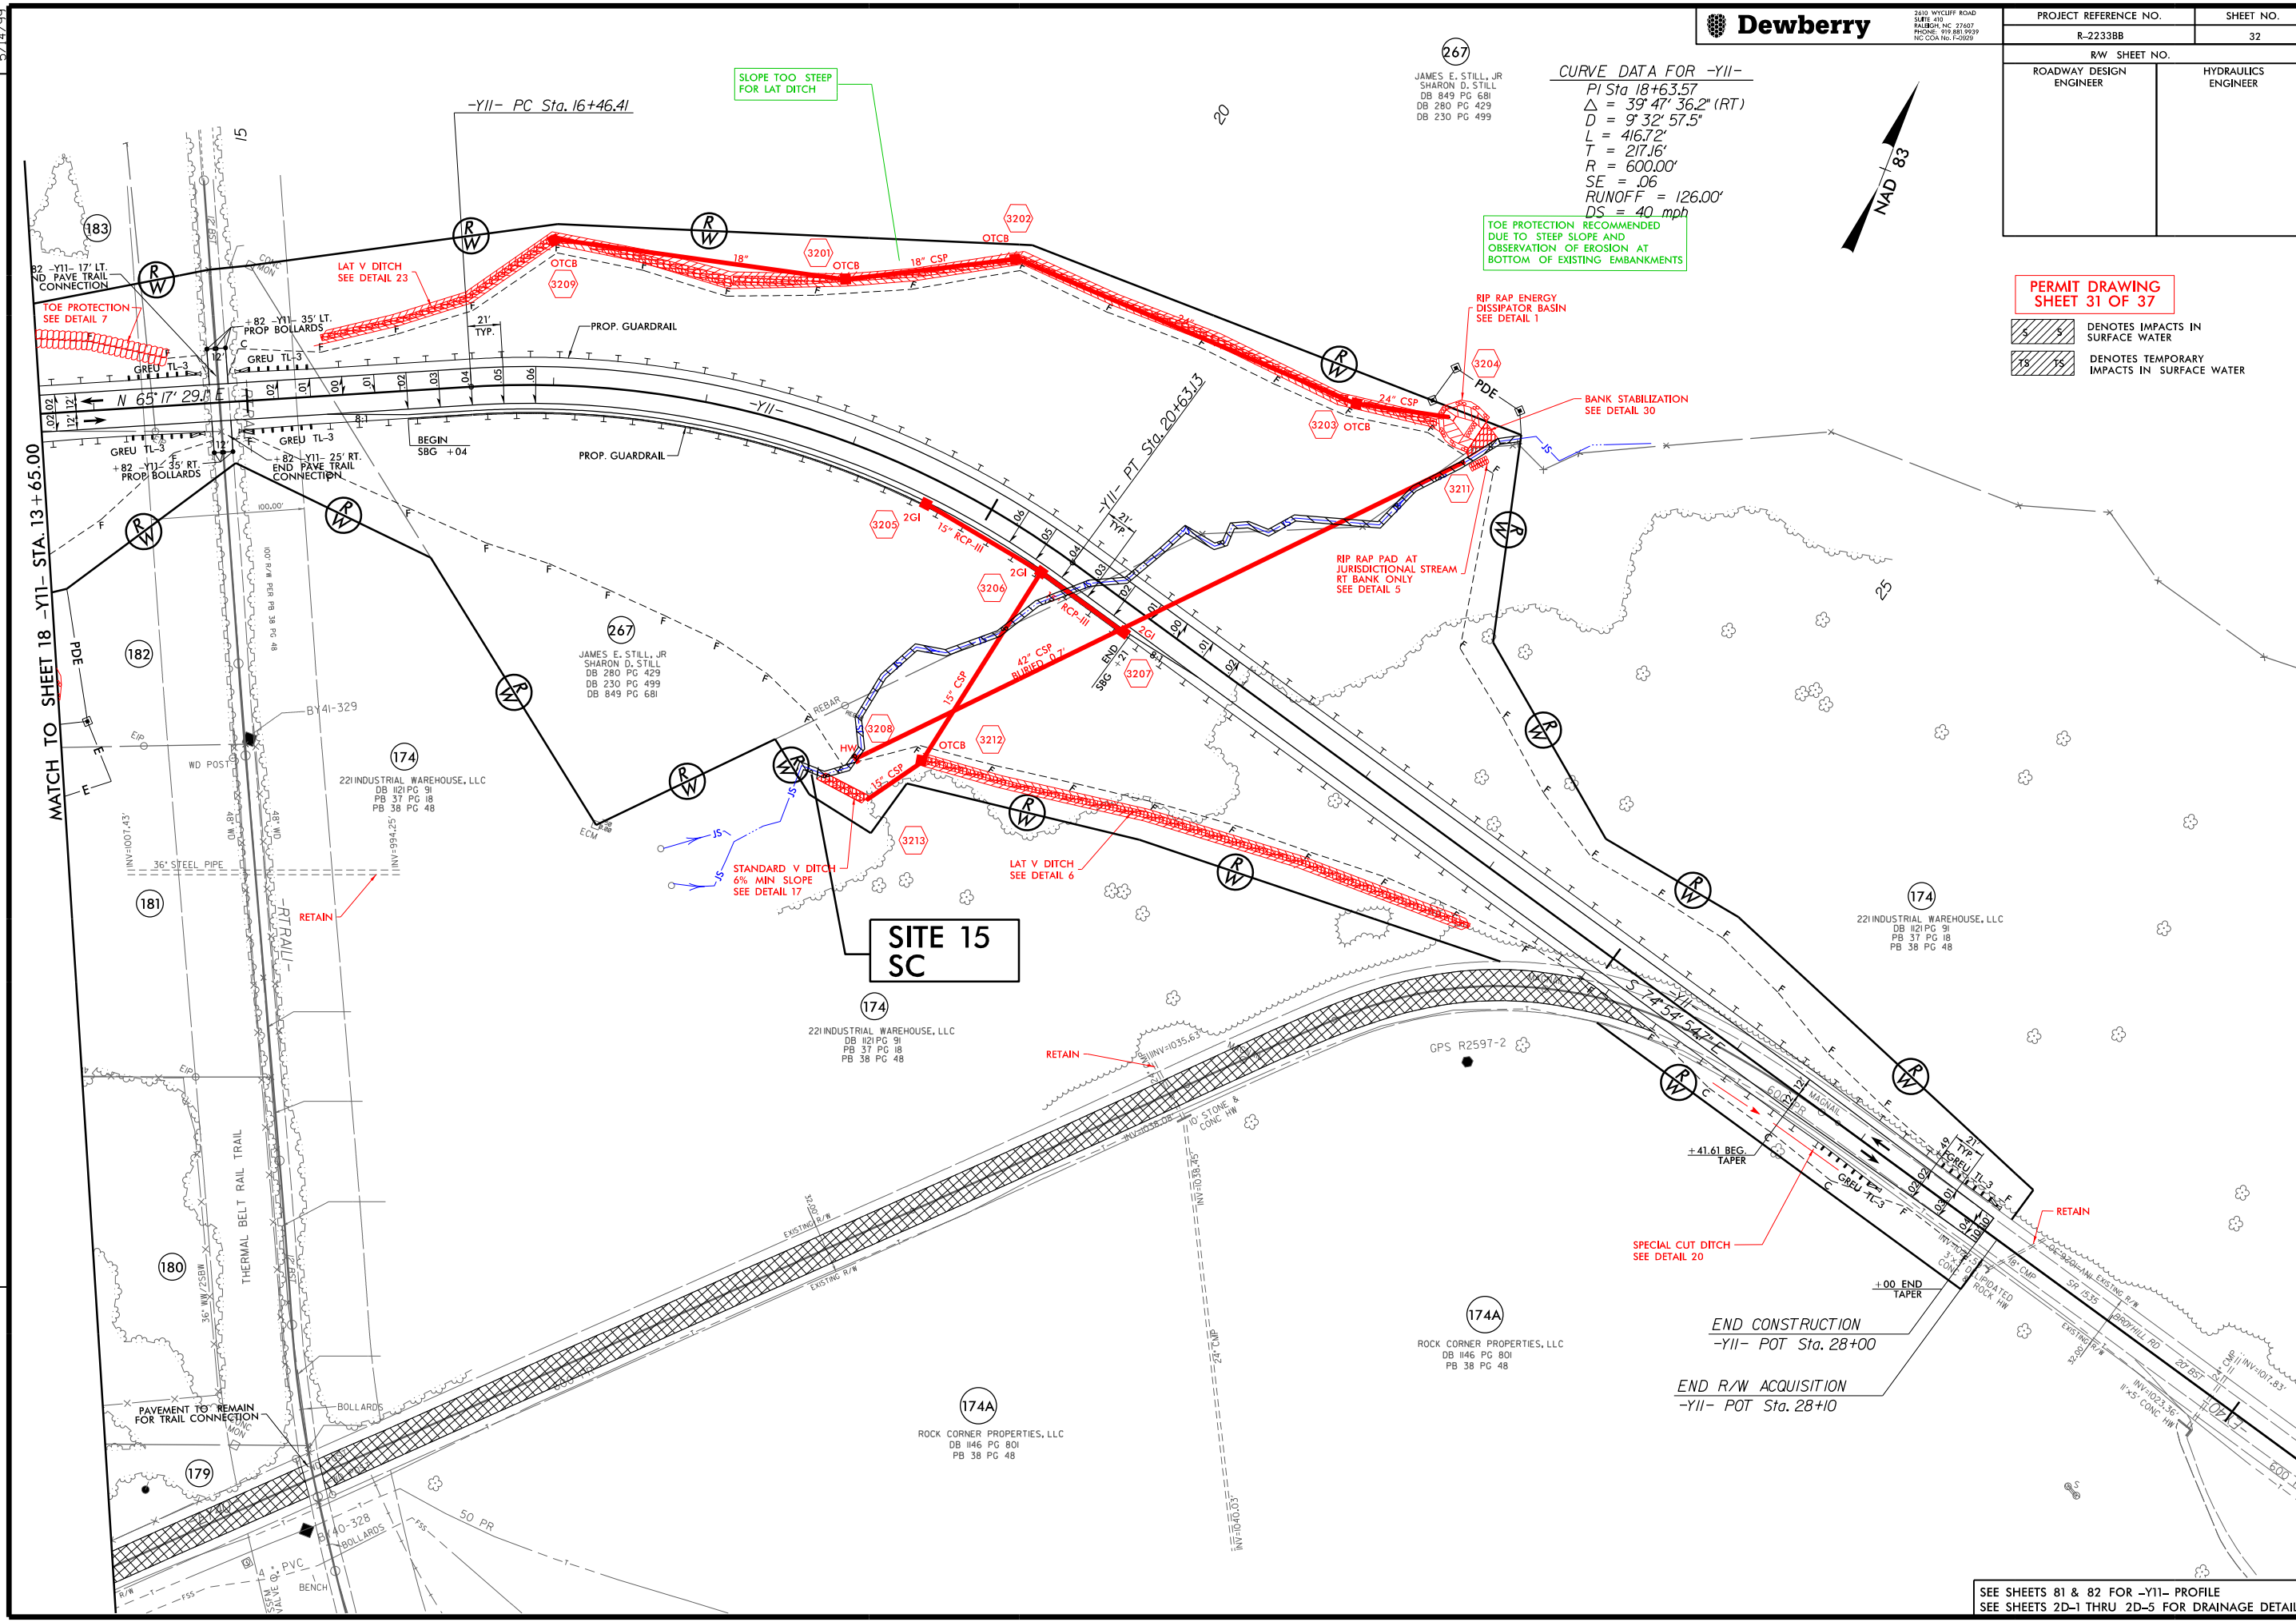

MATCH TO SHEET 18 -YII- STA. 13+65.00

END CONSTRUCTION
 -YII- POT Sta. 28+00

END R/W ACQUISITION
 -YII- POT Sta. 28+10

SEE SHEETS 81 & 82 FOR -YII- PROFILE
 SEE SHEETS 2D-1 THRU 2D-5 FOR DRAINAGE DETAILS

5/14/99

Dewberry

2810 WYCLIFF ROAD
SUITE 400
RALEIGH, NC 27603
PHONE: 919.881.9939
NC CON. No. F-29259

PROJECT REFERENCE NO.		SHEET NO.
R-2233BB		32
RW SHEET NO.		
ROADWAY DESIGN ENGINEER	HYDRAULICS ENGINEER	

CURVE DATA FOR -YII-
PI Sta 18+63.57
 $\Delta = 39^\circ 47' 36.2''$ (RT)
 $D = 9^\circ 32' 57.5''$
 $L = 416.72'$
 $T = 217.16'$
 $R = 600.00'$
 $SE = .06$
RUNOFF = 126.00'
DS = 40 mph

NAD 83


PERMIT DRAWING
SHEET 32 OF 37

-  DENOTES IMPACTS IN SURFACE WATER
-  DENOTES TEMPORARY IMPACTS IN SURFACE WATER

MATCH TO SHEET 18 -YII- STA. 13+65.00

REVISIONS


10/25/2017
Dewberry
R-2233BB Permit Drawings_2017025.pdf

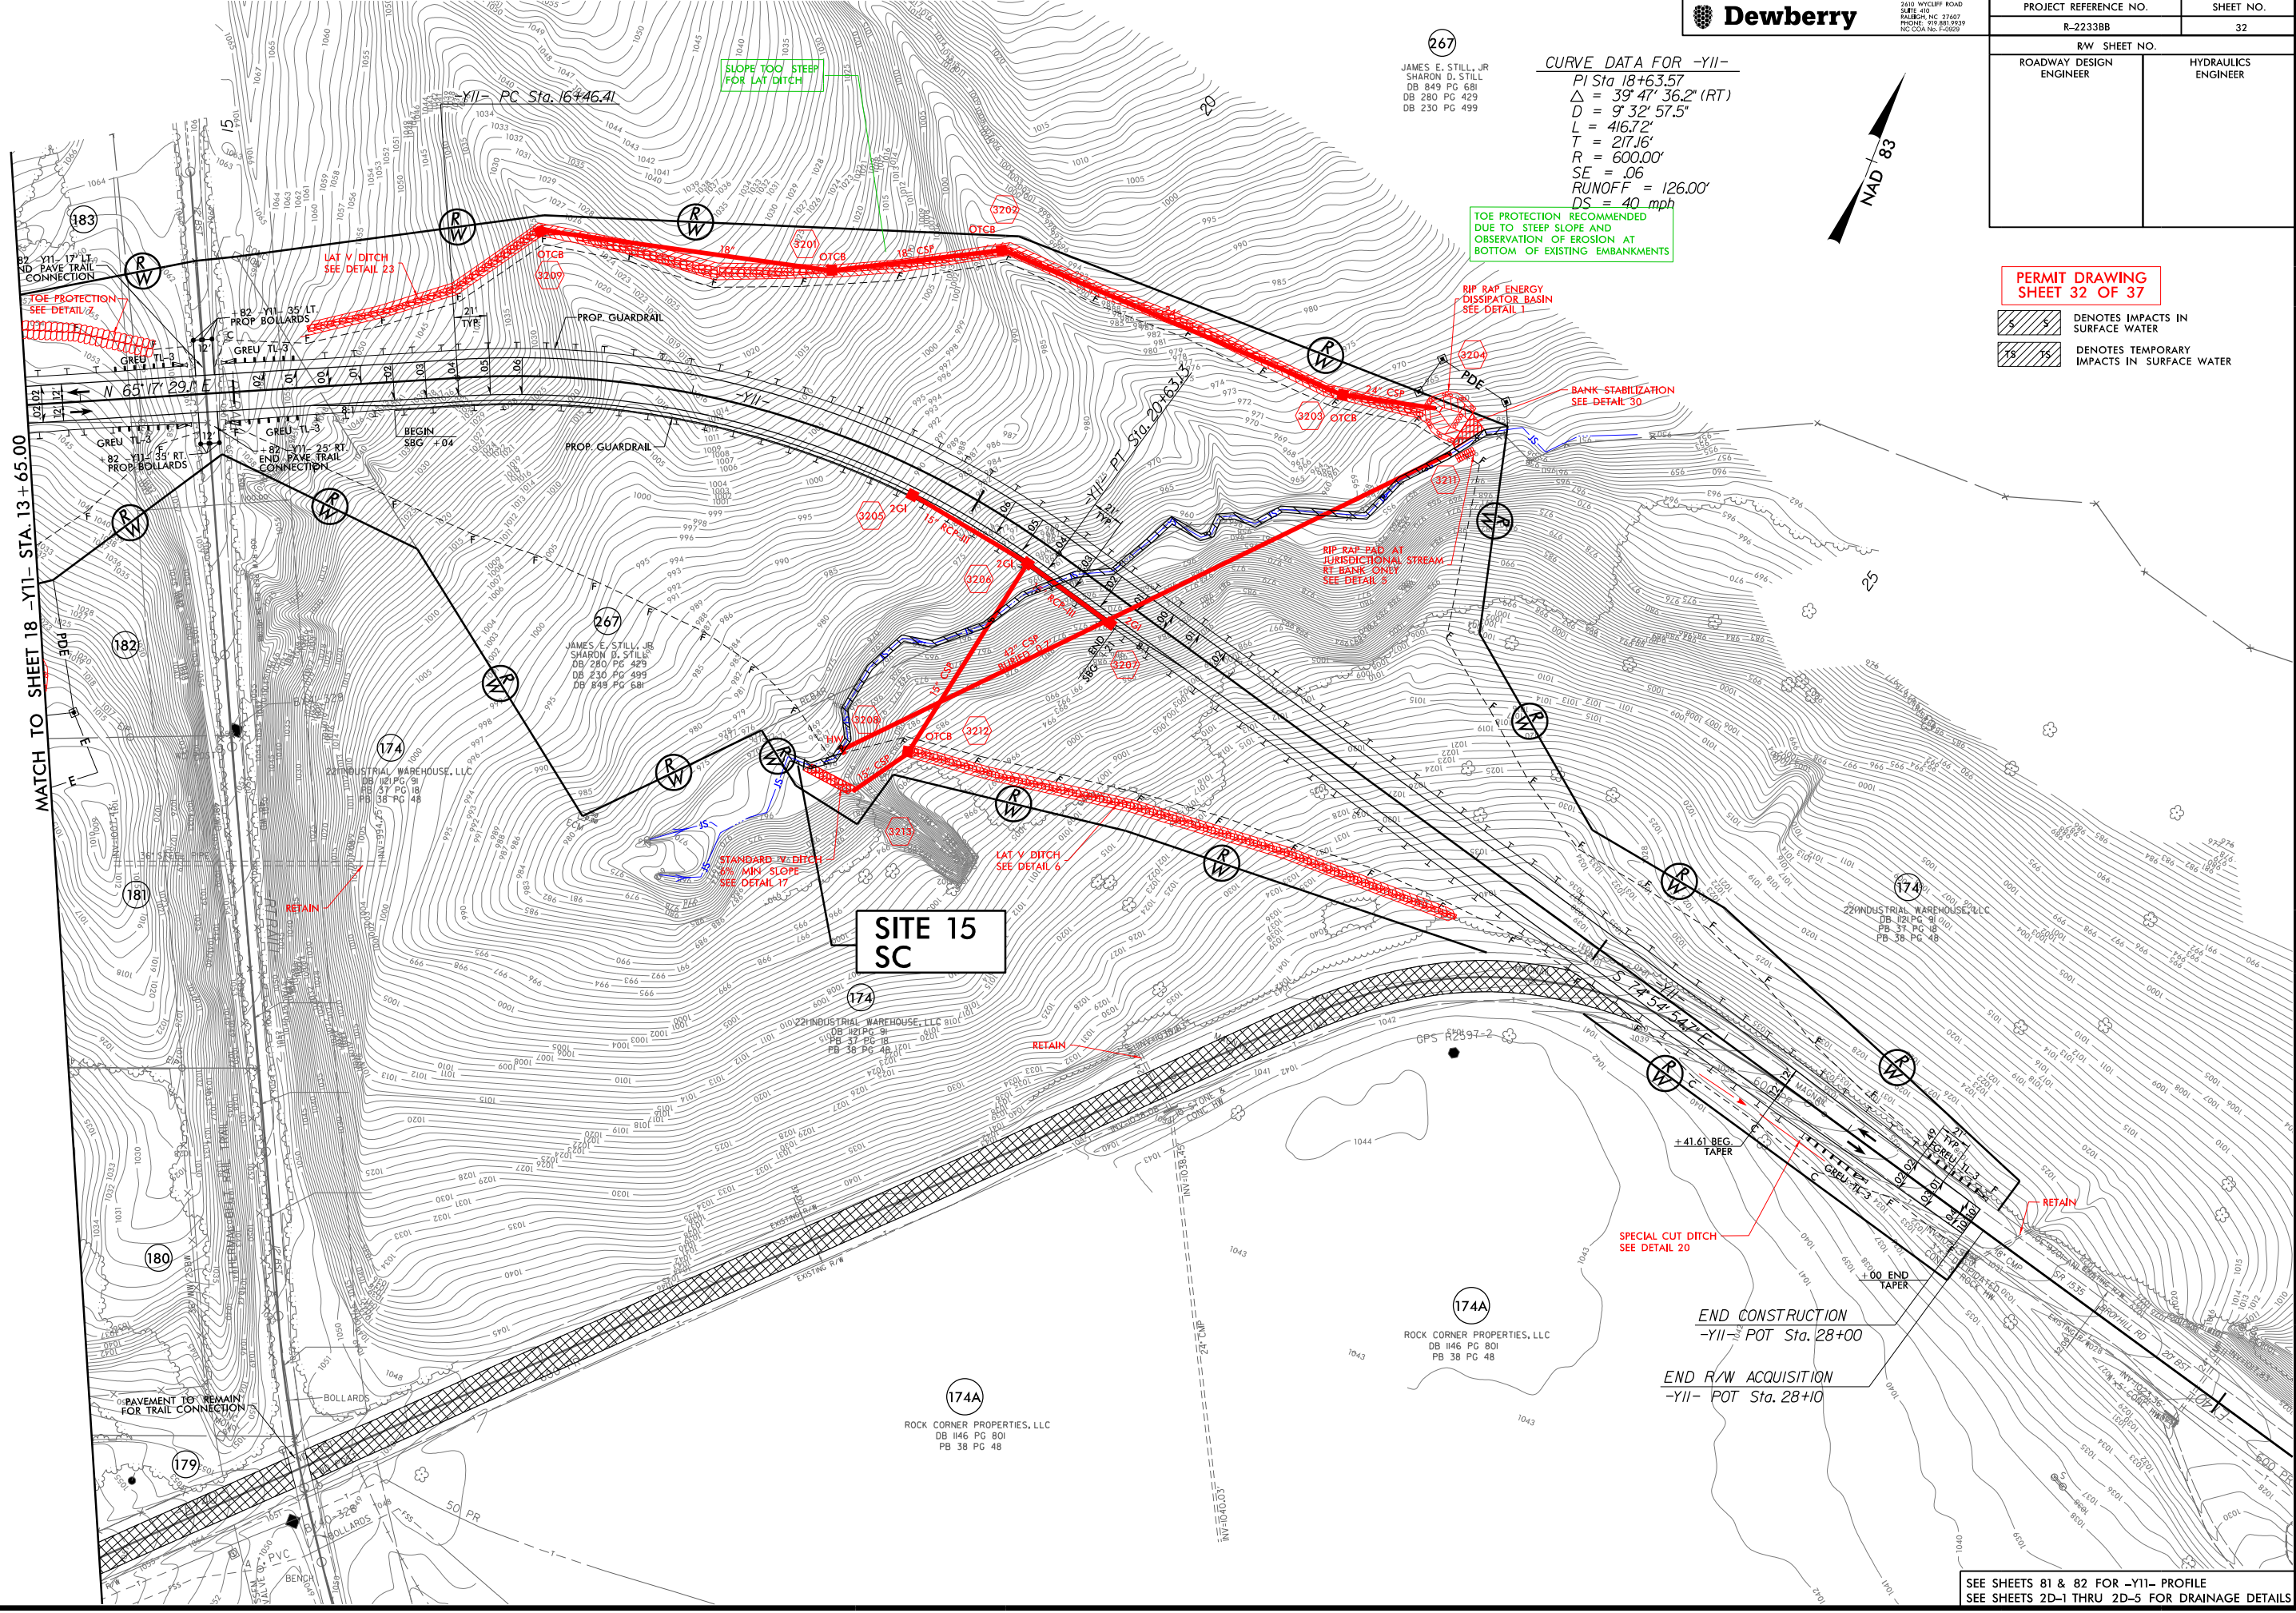

END CONSTRUCTION
-YII- POT Sta. 28+00

END R/W ACQUISITION
-YII- POT Sta. 28+10

SEE SHEETS 81 & 82 FOR -YII- PROFILE
SEE SHEETS 2D-1 THRU 2D-5 FOR DRAINAGE DETAILS

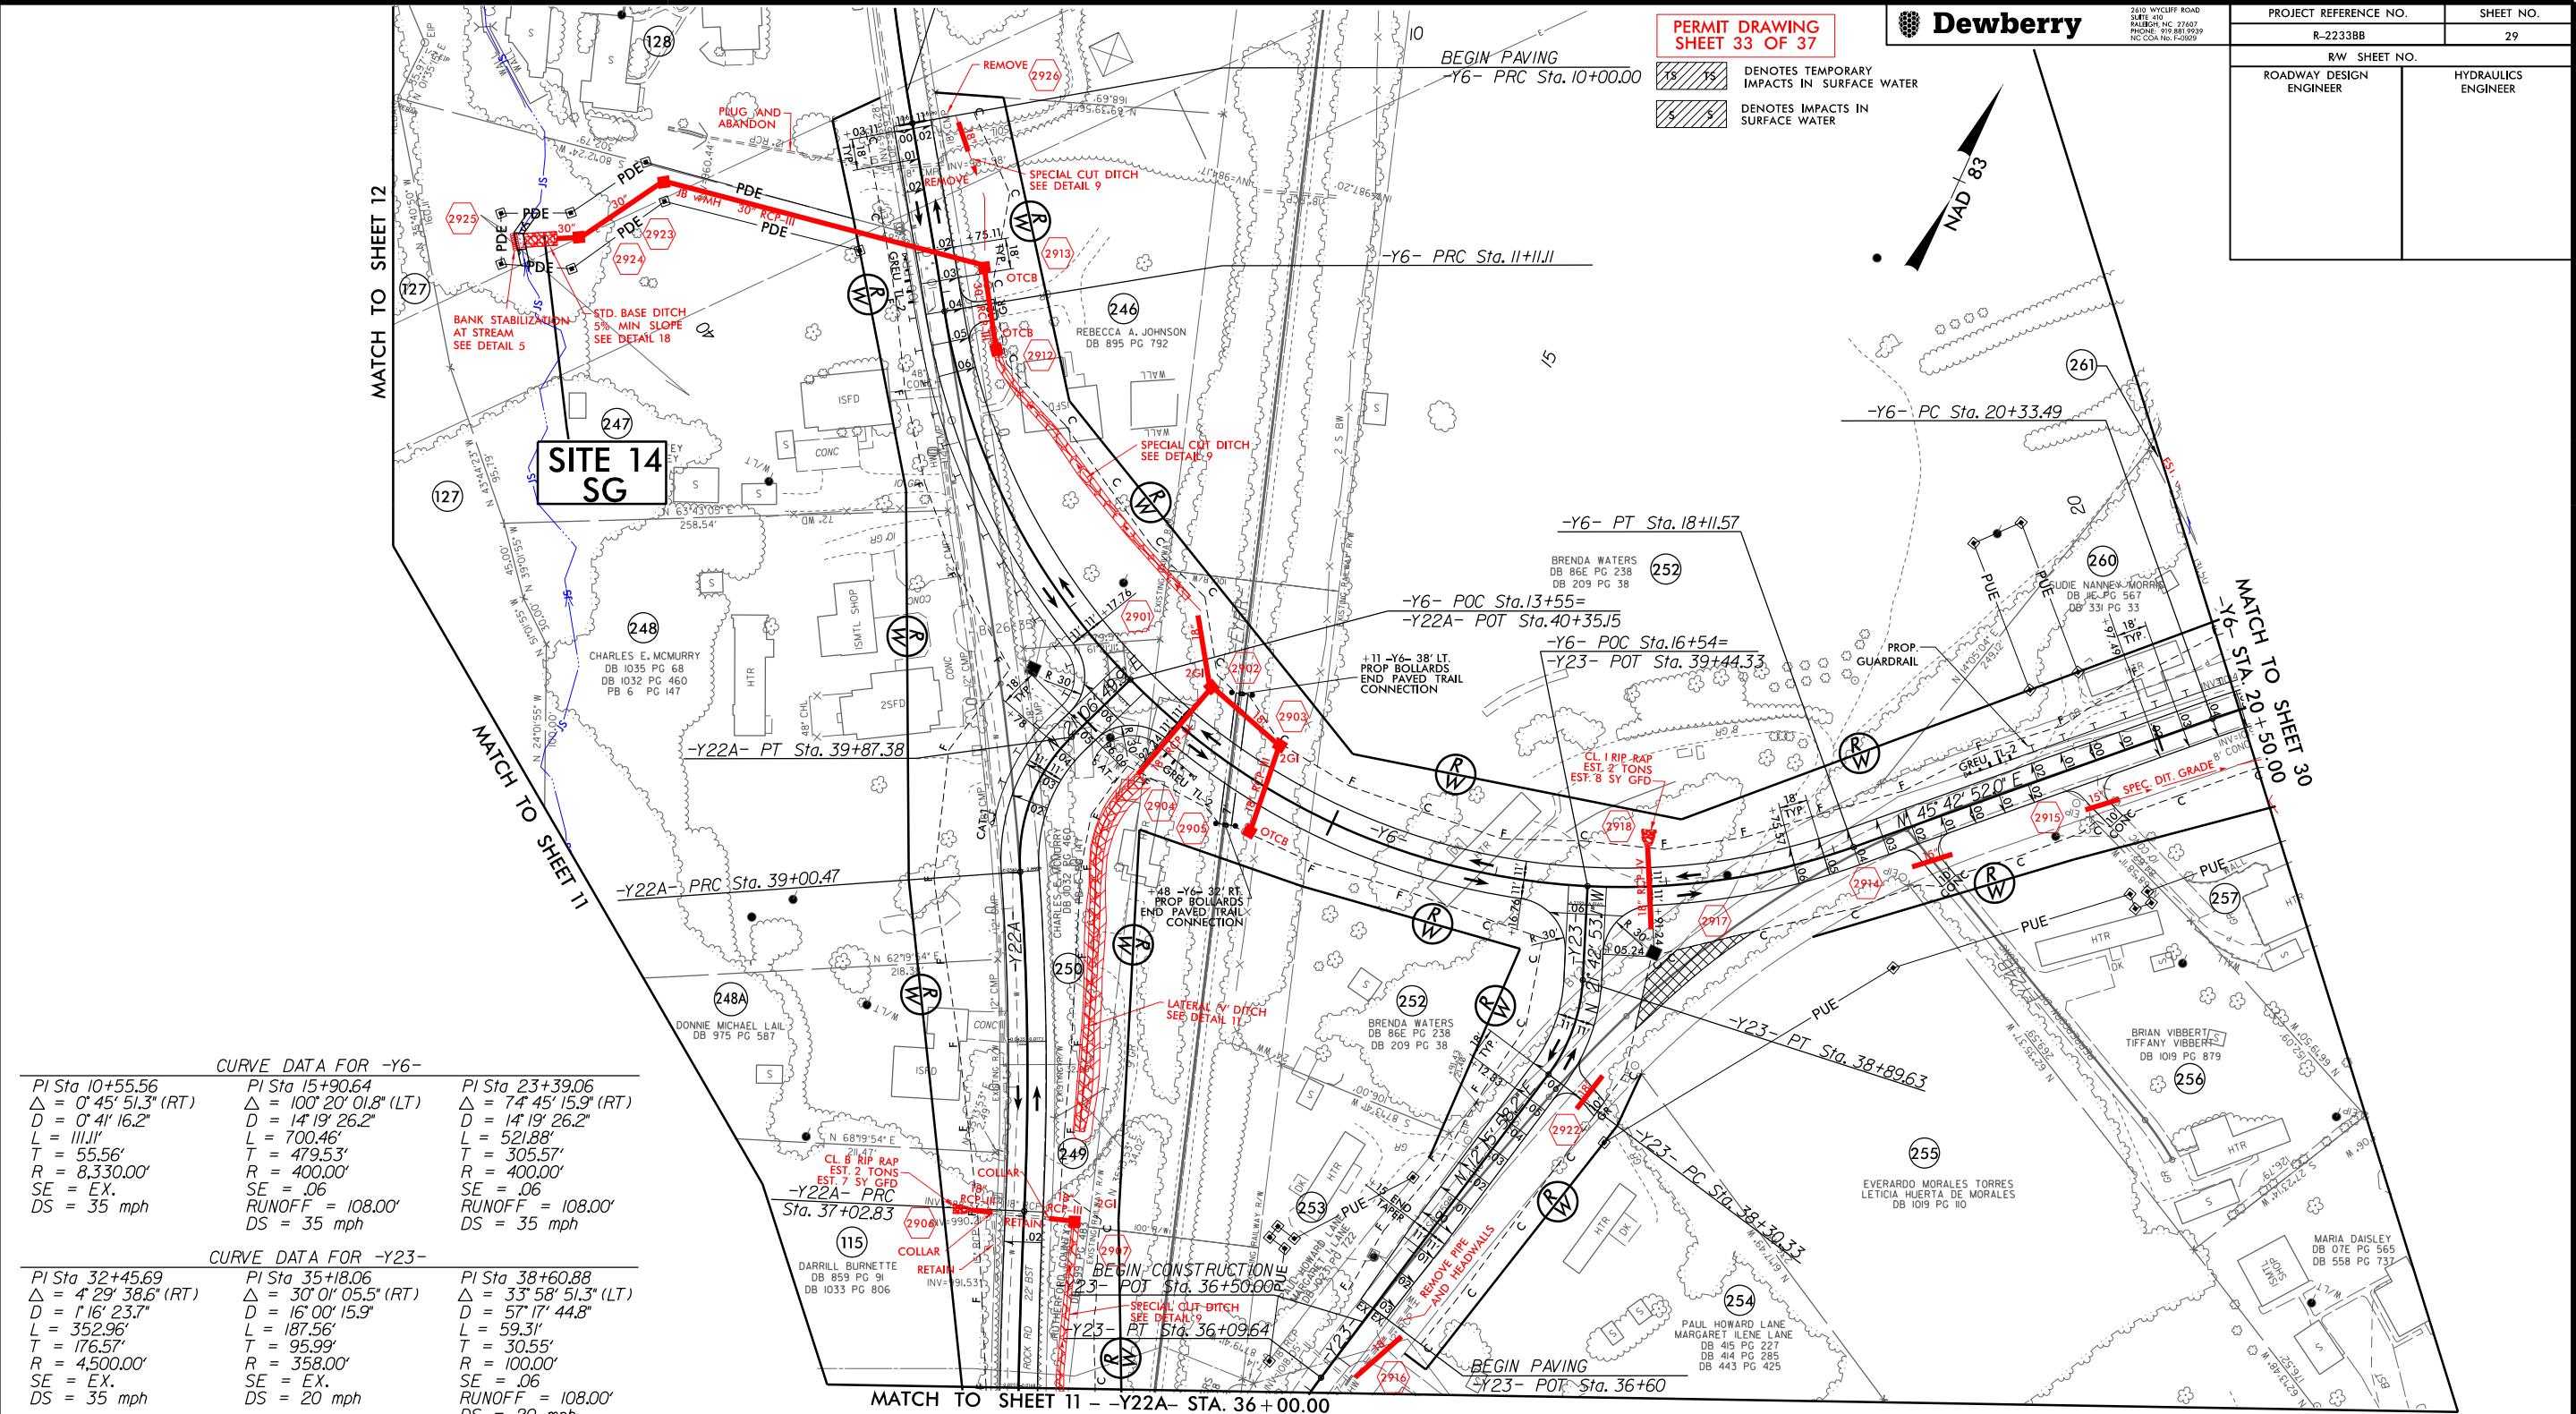10252017
DEWBERRY
R223388 Permit Drawings 20171025.pdf


CURVE DATA FOR -Y6-		
PI Sta 10+55.56	PI Sta 15+90.64	PI Sta 23+39.06
$\Delta = 0^\circ 45' 51.3" (RT)$	$\Delta = 100^\circ 20' 01.8" (LT)$	$\Delta = 74^\circ 45' 15.9" (RT)$
D = 0' 41' 16.2"	D = 14' 19' 26.2"	D = 14' 19' 26.2"
L = 1111.1'	L = 700.46'	L = 521.88'
T = 55.56'	T = 479.53'	T = 305.57'
R = 8,330.00'	R = 400.00'	R = 400.00'
SE = EX.	SE = .06	SE = .06
DS = 35 mph	RUNOFF = 108.00'	RUNOFF = 108.00'
	DS = 35 mph	DS = 35 mph

CURVE DATA FOR -Y23-		
<i>PI Sta 32+45.69</i>	<i>PI Sta 35+18.06</i>	<i>PI Sta 38+60.88</i>
$\Delta = 4^{\circ} 29' 38.6" (RT)$	$\Delta = 30^{\circ} 01' 05.5" (RT)$	$\Delta = 33^{\circ} 58' 51.3" (LT)$
$D = 1^{\circ} 16' 23.7"$	$D = 16^{\circ} 00' 15.9"$	$D = 55^{\circ} 17' 44.8"$
$L = 352.96'$	$L = 187.56'$	$L = 59.31'$
$T = 176.57'$	$T = 95.99'$	$T = 30.55'$
$R = 4,500.00'$	$R = 358.00'$	$R = 100.00'$
$SE = EX.$	$SE = EX.$	$SE = .06$
$DS = 35 \text{ mph}$	$DS = 20 \text{ mph}$	$RUNOFF = 108.00'$
		$DS = 20 \text{ mph}$

CURVE DATA FOR -Y22A-			
Δ Sta 32+70.82	Δ Sta 35+65.41	Δ Sta 38+01.76	Δ Sta 39+46.88
$\Delta = 0^{\circ} 56' 34.2" (LT)$	$\Delta = 4^{\circ} 35' 36.2" (RT)$	$\Delta = 6^{\circ} 44' 25.9" (LT)$	$\Delta = 49^{\circ} 47' 48.1" (RT)$
$D = 0^{\circ} 18' 00.8"$	$D = 1^{\circ} 40' 13.6"$	$D = 3^{\circ} 24' 37.7"$	$D = 57^{\circ} 17' 44.8"$
$L = 314.05'$	$L = 274.98'$	$L = 197.64'$	$L = 86.91'$
$T = 157.03'$	$T = 137.56'$	$T = 98.94'$	$T = 46.41'$
$R = 19,085.00'$	$R = 3,430.00'$	$R = 1,680.00'$	$R = 100.00'$
$SE = EX.$	$SE = EX.$	$SE = EX.$	$SE = .04$
$DS = 35 \text{ mph}$	$DS = 35 \text{ mph}$	$DS = 35 \text{ mph}$	$RUNOFF = 72.00'$
			$DS = 15 \text{ mph}$

CURVE DATA FOR -Y23A-			
$PI Sta\ 44+55.25$	$PI Sta\ 45+75.0$	$PI Sta\ 46+84.50$	$PI Sta\ 48+15.42$
$\Delta = 1^{\circ} 32' 38.7'' (RT)$	$\Delta = 6^{\circ} 33' 34.4'' (RT)$	$\Delta = 19^{\circ} 55' 51.0'' (RT)$	$\Delta = 35^{\circ} 04' 00.6'' (RT)$
$D = 1^{\circ} 09' 35.4''$	$D = 6^{\circ} 09' 39.0''$	$D = 17^{\circ} 54' 17.8''$	$D = 23^{\circ} 52' 23.7''$
$L = 133.13'$	$L = 106.47'$	$L = 111.31'$	$L = 146.89'$
$T = 66.57'$	$T = 53.29'$	$T = 56.23'$	$T = 75.83'$
$R = 4,940.00'$	$R = 930.00'$	$R = 320.00'$	$R = 240.00'$
$SE = EX.$	$SE = EX.$	$SE = EX.$	$SE = EX.$

SEE SHEETS 75 & 76 FOR -Y6- PROFILE
SEE SHEET 77 FOR -Y22A- PROFILE
SEE SHEET 77 FOR -Y23- PROFILE
SEE SHEETS 2D-1 THRU 2D-5 FOR DRAINAGE DETAILS

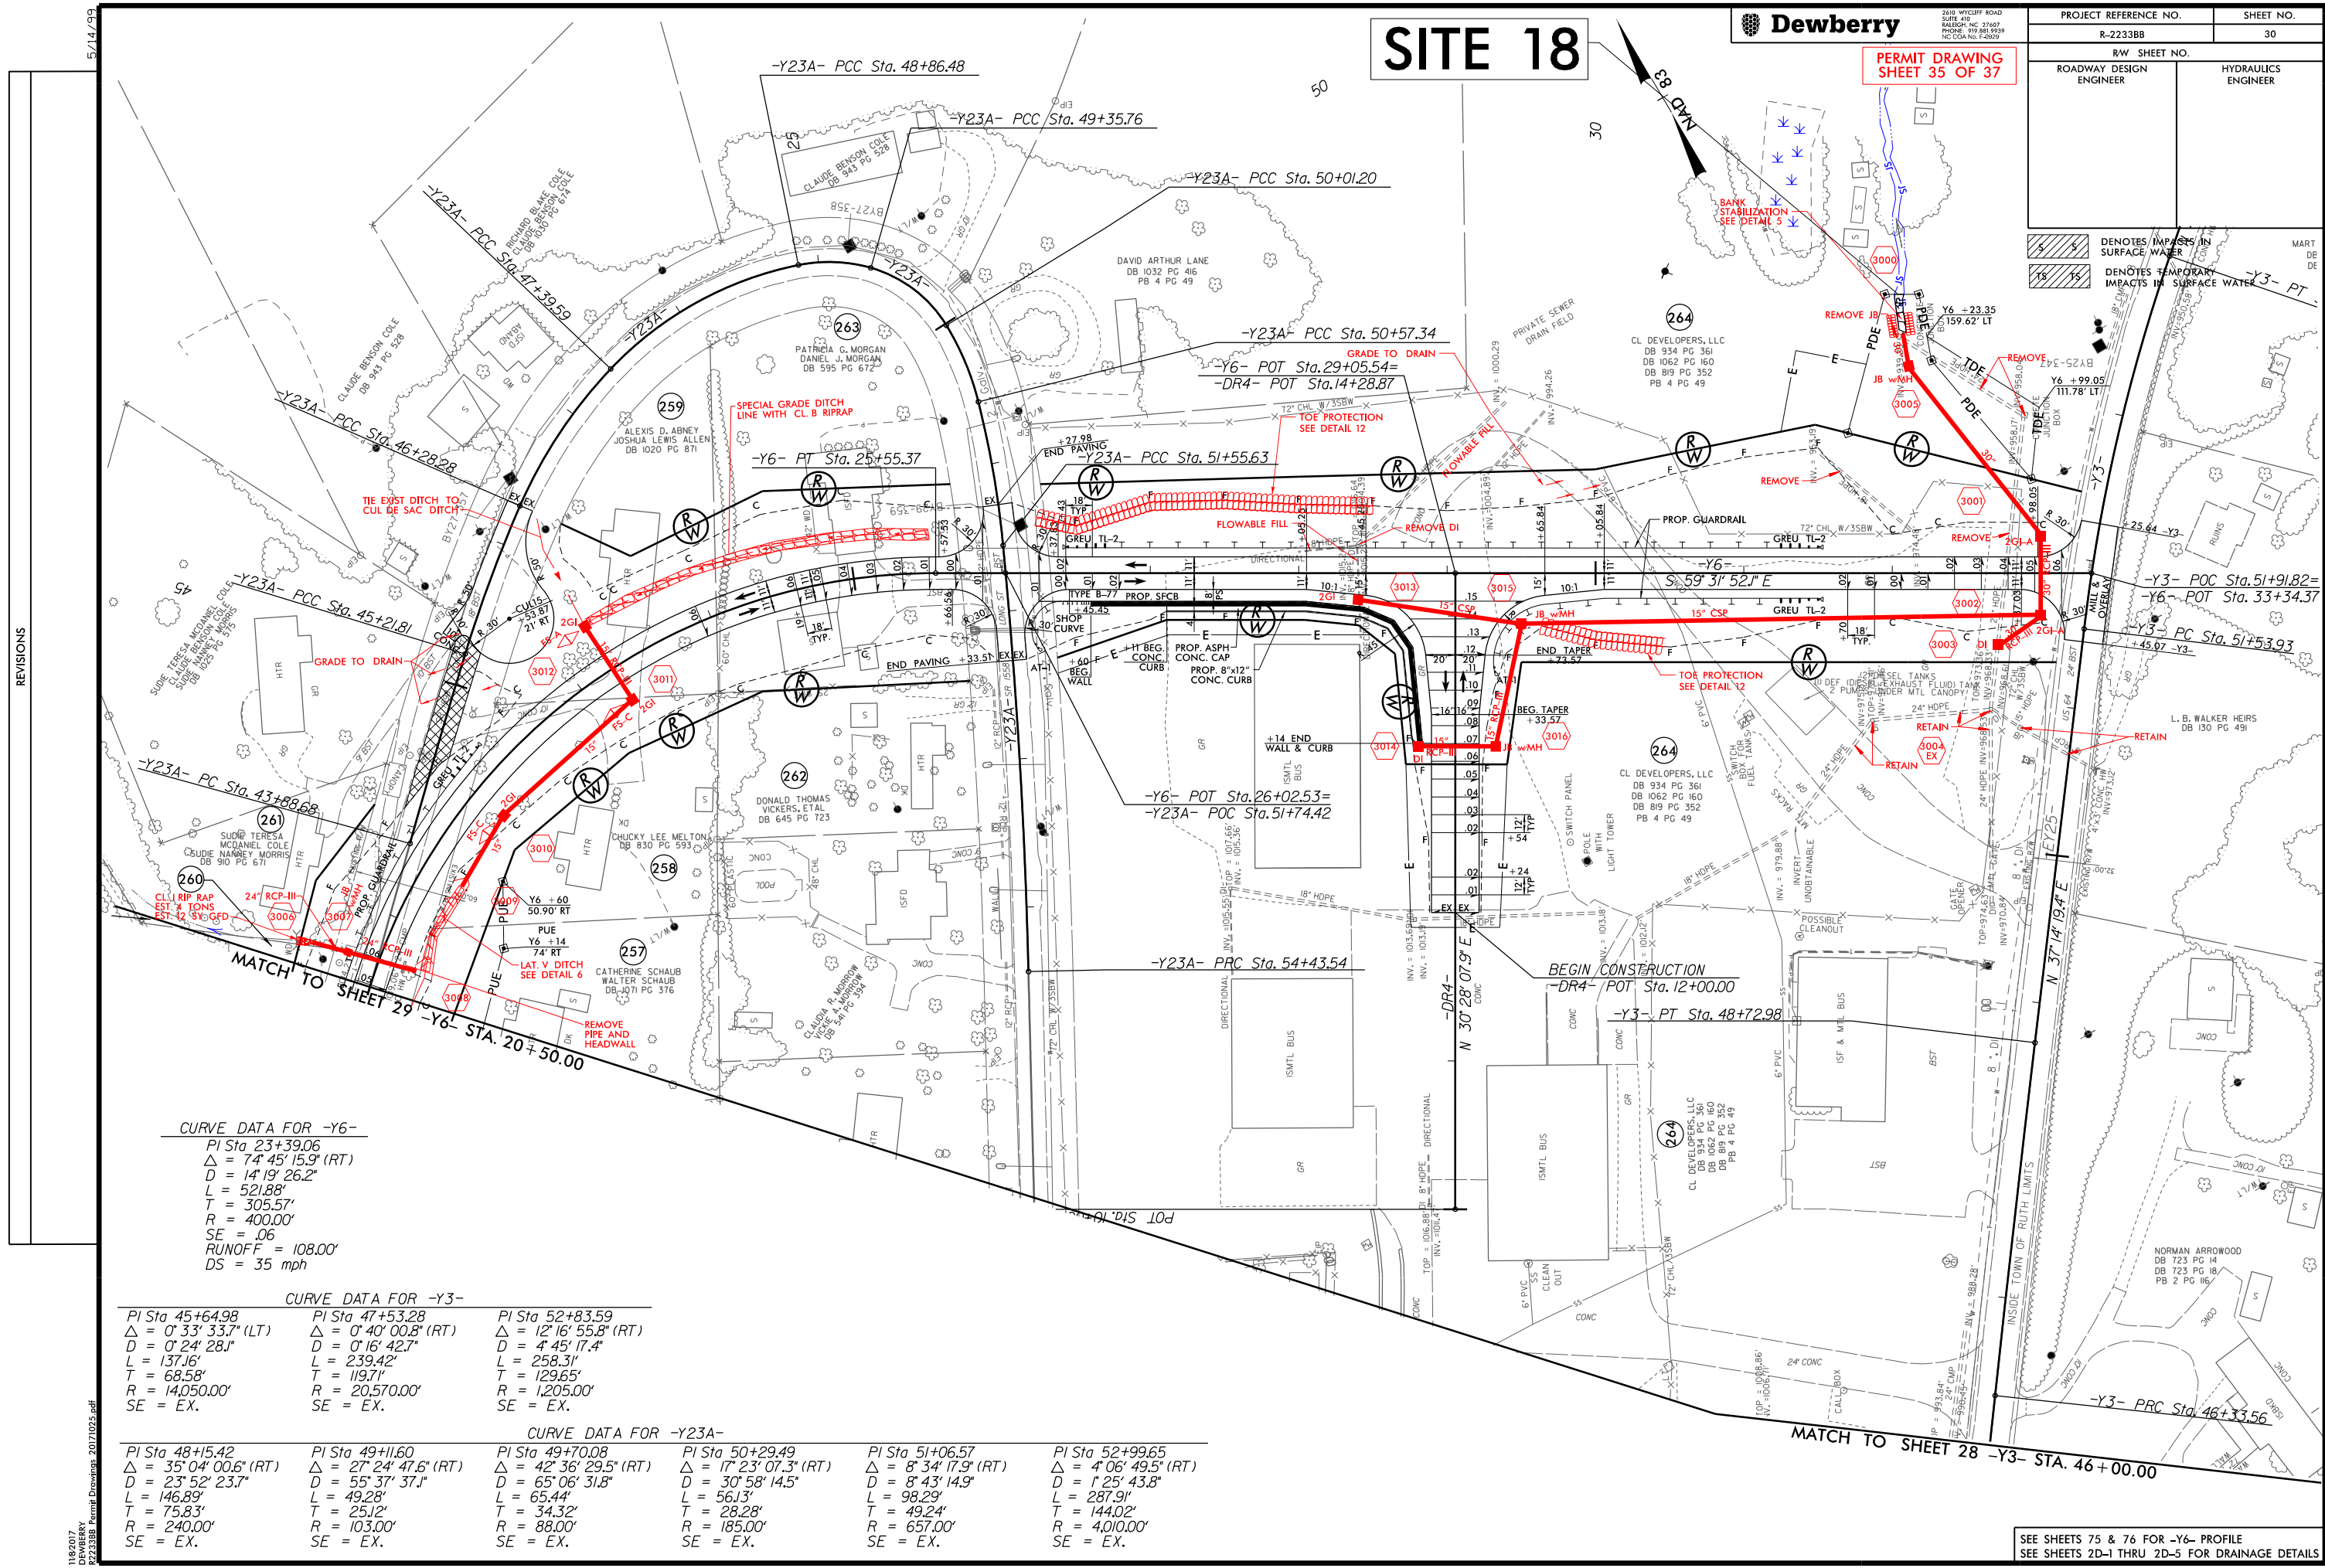

REVISIONS

CURVE DATA FOR -Y6-
PI Sta 23+39.06
Δ = 74° 45' 15.9" (RT)
D = 14' 19' 26.2"
L = 521.88'
T = 305.57'
R = 400.00'
SE = .06
RUNOFF = 108.00'
DS = 35 mph

CURVE DATA FOR -Y3-		
PI Sta 45+64.98 Δ = 0° 33' 33.7" (LT) D = 0' 24' 28.1" L = 137.16' T = 68.58' R = 14,050.00' SE = EX.	PI Sta 47+53.28 Δ = 0° 40' 00.8" (RT) D = 0' 16' 42.7" L = 239.42' T = 119.71' R = 20,570.00' SE = EX.	PI Sta 52+83.59 Δ = 12° 16' 55.8" (RT) D = 4' 45' 17.4" L = 258.31' T = 129.65' R = 1,205.00' SE = EX.

CURVE DATA FOR -Y23A-					
PI Sta 48+54.2 Δ = 35° 04' 00.6" (RT) D = 23' 52' 23.7" L = 146.89' T = 75.83' R = 240.00' SE = EX.	PI Sta 49+11.60 Δ = 27° 24' 47.6" (RT) D = 55' 37' 37.1" L = 49.28' T = 25.12' R = 103.00' SE = EX.	PI Sta 49+70.08 Δ = 42° 36' 29.5" (RT) D = 65' 06' 31.8" L = 65.44' T = 34.32' R = 88.00' SE = EX.	PI Sta 50+29.49 Δ = 17° 23' 07.3" (RT) D = 30' 58' 14.5" L = 56.13' T = 28.28' R = 185.00' SE = EX.	PI Sta 51+06.57 Δ = 8° 34' 17.9" (RT) D = 8' 43' 14.9" L = 98.29' T = 49.24' R = 657.00' SE = EX.	PI Sta 52+99.65 Δ = 4° 06' 49.5" (RT) D = 1' 25' 43.8" L = 287.91' T = 144.02' R = 4,010.00' SE = EX.

SEE SHEETS 75 & 76 FOR -Y6- PROFILE
SEE SHEETS 2D-1 THRU 2D-5 FOR DRAINAGE DETAILS




2610 WYCLIFF ROAD
SUITE 410
RALEIGH, NC 27607
PHONE: 919.883.9329
NC CCA No. F-4929

PROJECT REFERENCE NO.		SHEET NO.
R-2233BB		30
RW SHEET NO.		
ROADWAY DESIGN ENGINEER		HYDRAULICS ENGINEER

DENOTES IMPACTS IN SURFACE WATER
DENOTES TEMPORARY IMPACTS IN SURFACE WATER

PERMIT DRAWING
SHEET 35 OF 37


SITE 18

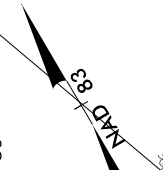

PERMIT DRAWING
SHEET 36 OF 37

WETLAND AND SURACE WATER IMPACTS SUMMARY													
Site No.	JD ID	Station (From/To)	Structure Size / Type	WETLAND IMPACTS					SURFACE WATER IMPACTS				
				Permanent Fill In Wetlands (ac)	Temp. Fill In Wetlands (ac)	Excavation in Wetlands (ac)	Mechanized Clearing in Wetlands (ac)	Hand Clearing in Wetlands (ac)	Permanent SW impacts (ac)	Temp. SW impacts (ac)	Existing Channel Impacts Permanent (ft)	Existing Channel Impacts Temp. (ft)	Natural Stream Design (ft)
1	SN	L3 778+97 TO 779+40 LT	ROADWAY FILL						< 0.01	< 0.01	43	34	
1	SN	Y2 22+05 LT	48" Pipe						< 0.01	< 0.01	24	14	
4	SL	L3 797+64 TO 798+03 LT	CHANNEL REALIGNMENT						0.01	< 0.01	96	18	
4	SL/SM	L3 797+66	10' X 7' RCBC						0.09		766		
4	SL	L 797+63 TO 798+0 RT	CHANNEL REALIGNMENT						< 0.01		43		
4	SL	L3 797+63 TO 797+70 RT	V DITCH						< 0.01	< 0.01	10	7	
5	SK	L3 814+76 LT TO 814+87 LT	BANK STABILIZATION						< 0.01	< 0.01	10	17	
5	SK	L3 814+76 LT TO 815+43 RT	ROADWAY FILL/30" CSP						0.02		112		
5	SJ	L3 815+11 TO 815+46LT	ROADWAY FILL						< 0.01	< 0.01	28	21	
6	SI	L3 828+19 TO 828+28 LT	BANK STABILIZATION						< 0.01	< 0.01	11	9	
6	SI	L3 830+00	8' X 6' RCBC						0.06		670		
6	SI	L3 832+25 TO 832+56 RT	CL. II RIPRAP ON BANKS						< 0.01	< 0.01	34	18	
7	SH	L3 831+35 TO 836+42 RT	ROADWAY FILL						0.11		832		
8	SG	RPD 22+04 RT TO 18+22 LT	ROADWAY FILL						0.05		445		
8	WA	RPD 17+38 TO 22+04 LT	ROADWAY FILL	0.11									
8	SG	RPD 18+26 TO 18+08 LT	36" PIPE						< 0.01		32		
8	SG	RPD 18+08 TO 17+76 LT	CL. II RIPRAP ON BANKS						< 0.01	< 0.01	25	20	
9	SF	L3 864+92 LT	BANK STABILIZATION						< 0.01	< 0.01	14	9	
9	SF	L3 866+00	54" RCP-V						0.01		140		
9	SF	L3 867+00 TO 867+28 RT	RIIP RAP ENERGY DISSIPATOR BASIN/CL. I RIP RAP IN CHANNEL						< 0.01	< 0.01	55	7	
10	SE	L3 875+24 LT	FLOODPLAIN BENCH						0.01	< 0.01	72	19	
10	SE	L3 874+42	3 - 10' X 10' RCBC						0.05		217		
10	SE	L3 874+16 RT	FLOODPLAIN BENCH						0.01		45		
10	SE	L3 873+90 RT	REMOVAL OF EXISTING CULVERT							0.01		51	
11	SB	L3 968+69 TO 968+88 LT	BANK STABILIZATION						< 0.01	< 0.01	10	27	
11	SB	L3 968+64	36" STEEL PIPE						< 0.01		151		
13	SO	Y2 15+24 RT	CL. II RIPRAP						0.02	< 0.01	35	19	
14	SG	Y6 10+23 RT	BANK STABILIZATION						< 0.01	< 0.01	10	24	
15	SC	Y11 22+50 LT	BANK STABILIZATION						< 0.01	< 0.01	22	14	
15	SC	Y11 22+80	42" CSP						0.05		506		
15	SC	Y11 19+88 RT	LATERAL V DITCH						< 0.01	< 0.01	14	19	
16	SD	Y8 17+18 LT	RIP RAP ENEGY DISSIPATOR/CL. B RIPRAP LINING CHANNEL						< 0.01	< 0.01	52	10	
16	SD	Y8 18+04	60" PIPE						< 0.01		38		
16	SD	Y10 15+63 RT	LATERAL V DITCH						< 0.01	< 0.01	18	12	
17	SO	Y2 33+41 TO 34+50 RT	ROADWAY FILL						0.01		143		
18	N/A	Y6 32+02 TO 32+09 LT	BANK STABILIZATION						< 0.01	< 0.01	13	13	
TOTALS*:				0.11					0.58	0.05	4736	382	0
*Rounded totals are sum of actual impacts													
NOTES: Site 4 SL/SM is comprised of both the main jurisdictional stream and a trib to the left of the main stem. Site 7 begin on sheet 16 of 37. The stream is completely covered by roadway. The drainage that would have gone to the stream is being picked up in the proposed lateral V ditch to the right of L3. Site 17 is a small area between piped streams that has been covered up by the roadway. Site 2,3, and 12 have been removed due to those sites not being jurisdictional. Site 18 was not in the original JD file, therefore it never received a JD ID. During the 4C meeting, it was agreed upon to keep the impact site.													
NC DEPARTMENT OF TRANSPORTATION DIVISION OF HIGHWAYS 3/4/2019 RUTHERFORD R-2233BB ENTER WBS # HERE													
SHEET											37	OF	37

See Sheet 1A For Index of Sheets
See Sheet 1B For Conventional Symbols

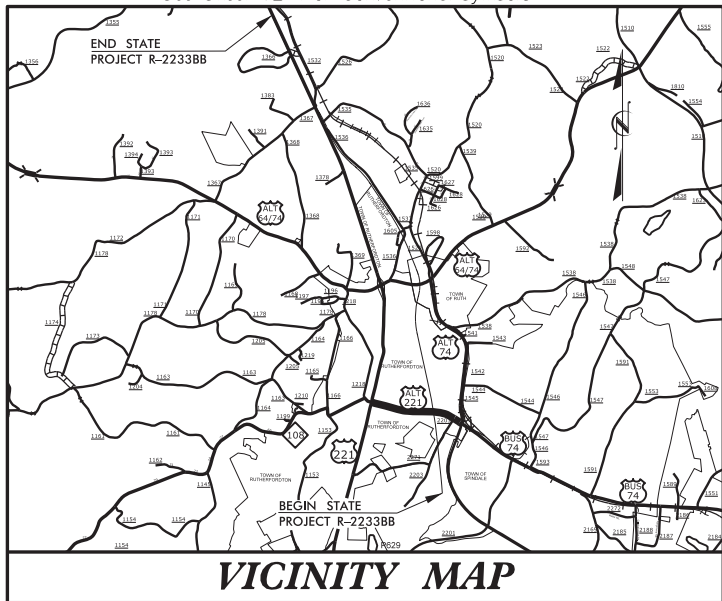

STATE OF NORTH CAROLINA
DIVISION OF HIGHWAYS
RUTHERFORD COUNTY


LOCATION: US 221 SOUTH OF US 74 BUSINESS (CHARLOTTE ROAD)
TO NORTH OF SR 1366 (ROPER LOOP ROAD)

TYPE OF WORK: GRADING, DRAINAGE, PAVING, RETAINING WALL
AND STRUCTURES

STATE	STATE PROJECT REFERENCE NO.	SHEET NO.	TOTAL SHEETS
N.C.	R-2233BB	1	
STATE PROJ. NO.	P.A. PROJ. NO.	DESCRIPTION	
34400.1.S5		PE	
34400.2.5		RW & UTIL	
34400.3.4		CONST.	

TIP PROJECT: R-2233BB

CONTRACT: C204397

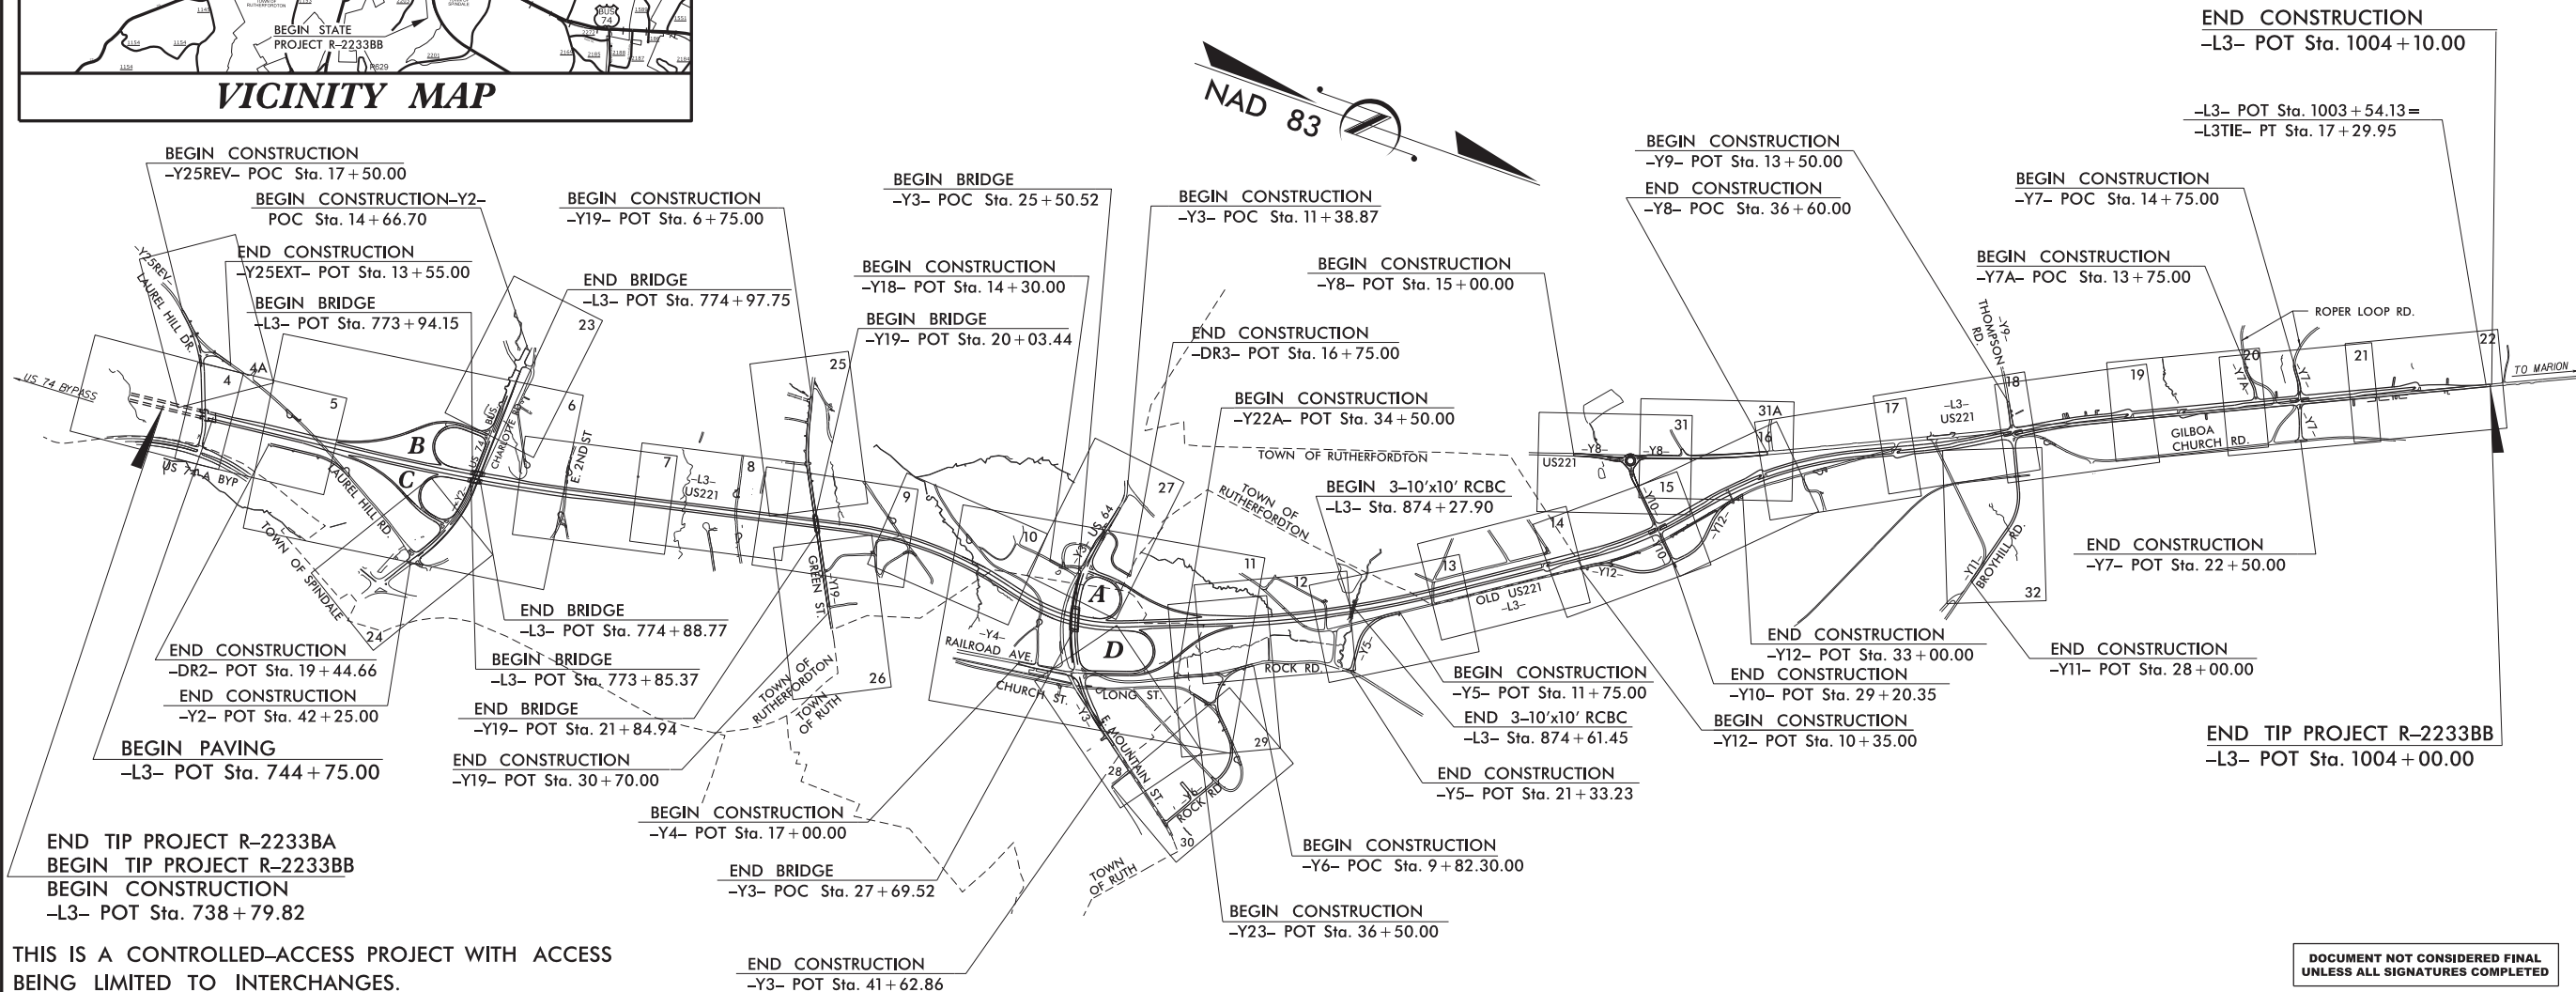

THIS IS A CONTROLLED-ACCESS PROJECT WITH ACCESS
BEING LIMITED TO INTERCHANGES.
THIS IS A PARTIAL CONTROLLED-ACCESS PROJECT WITH
ACCESS BEING LIMITED TO POINTS AS SHOWN ON THE PLANS.

NCDOT CONTACT: NATHAN ADIMA, P.E.

GRAPHIC SCALES

50 25 0 50 100
PLANS

50 25 0 50 100
PROFILE (HORIZONTAL)

10 5 0 10 20
PROFILE (VERTICAL)

DESIGN DATA

ADT 2020 = 13300
ADT 2040 = 14500
K = 9 %
D = 60 %
T = 9 % *
V = 70 MPH
* TTST 5% DUAL 4%
FUNC CLASS =
ARTERIAL
REGIONAL TIER

PROJECT LENGTH

LENGTH ROADWAY TIP PROJECT R-2233BB = 4.999 MILES
LENGTH STRUCTURE TIP PROJECT R-2233BB = 0.026 MILES
TOTAL LENGTH TIP PROJECT R-2233BB = 5.025 MILES

STRUCTURE LENGTH BASED ON -L3- NB STATIONING.

PLANS PREPARED FOR NCDOT BY:

Dewberry
2610 WYCLIFF ROAD
SUITE 410
RALEIGH, NC 27607
PHONE: 919.881.9939
NC COA No. F-0929

2012 STANDARD SPECIFICATIONS

RIGHT OF WAY DATE:
JULY 28, 2017

LETTING DATE:
JULY 21, 2020

DENNIS J. MORY, P.E.
PROJECT ENGINEER

ANNE MARIE PRIETO, P.E.
PROJECT DESIGN ENGINEER

HYDRAULICS ENGINEER

ROADWAY DESIGN ENGINEER

SIGNATURE: _____

SIGNATURE: _____

STATE OF NORTH CAROLINA
DEPARTMENT OF TRANSPORTATION

5/14/99
Invalid: x:\projects\99\9903\BB_Rdy_PSH44.dgn
USER: jh111

CURVE DATA FOR -Y25REV-

PI Sta 15+51.99	PI Sta 22+34.65	PI Sta 31+0.35
$\Delta = 18^{\circ} 50' 34.9"$ (RT)	$\Delta = 26^{\circ} 13' 38.7"$ (RT)	$\Delta = 15^{\circ} 00' 00.0"$ (RT)
D = 5' 27" 24.3"	D = 5' 27" 24.3"	D = 9' 32' 57.5"
L = 345.32'	L = 480.64'	L = 157.08'
T = 174.23'	T = 244.61'	T = 78.99'
R = 1,050.00'	R = 1,050.00'	R = 600.00'
SE = EXIST.	SE = .05	SE = .06

CURVE DATA FOR -Y25EXT-

PI Sta 11+53.14	PI Sta 14+91.68
$\Delta = 46^{\circ} 01' 04.5"$ (RT)	$\Delta = 2^{\circ} 09' 18.4"$ (RT)
D = 28' 38" 52.4"	D = 1' 48" 47.4"
L = 160.63'	L = 118.86'
T = 84.93'	T = 59.44'
R = 200.00'	R = 3,160.00'
SE = .06	SE = EXIST.



2810 WYCLIFF ROAD
SUITE 410
RALEIGH, NC 27603
PHONE: 919.881.9339
NC CON No. F-2925

PROJECT REFERENCE NO.
R-2233BB

SHEET NO.
4A

ROADWAY DESIGN
ENGINEER
NORTH CAROLINA
PROFESSIONAL
SEAL
020031
DENNIS J. MORRIS

HYDRAULICS
ENGINEER
NORTH CAROLINA
PROFESSIONAL
SEAL
12786
STEVEN M. BONDOR

DOCUMENT NOT CONSIDERED FINAL
UNLESS ALL SIGNATURES COMPLETED


The main site plan illustrates the proposed road layout for Y25REV and Y25EXT. Key features include:

- Stationing:** Y25REV starts at Sta. 13+77.75 and ends at Sta. 26+50.00. Y25EXT starts at Sta. 10+00.00 and ends at Sta. 23+00.00.
- Curve Data:** Detailed curve information for both road segments, including PI, Δ, D, L, T, R, and SE values.
- Property Lines:** Surrounding properties are shown with owner names and addresses, such as Stanley McEntire (DB 555 PG 503), Bobby J. Vaughn (DB 044 PG 903), Willie L. Hows (DB 363 PG 446), Kathleen Carpenter (DB 549 PG 501), and Rutherford County (DB 642 PG 273).
- Construction Details:** Notes for 'BEGIN CONSTRUCTION' and 'BEGIN R/W ACQUISITION' are provided. Specific details like 'TIE TO EXISTING DITCH' and 'TIE TO EXISTING R/W' are also shown.
- Drainage and Utilities:** The plan includes drainage details (e.g., 18" RCP, 15" CSP) and utility locations (e.g., 72" CHL, 12" CL).
- Orientation:** A north arrow points towards the top right, labeled 'NAD 83'.

SEE SHEET 85 FOR -Y25REV- PROFILE
SEE SHEET 86 FOR -Y25EXT- PROFILE
SEE SHEETS 2D-1 THRU 2D-7 FOR DRAINAGE DETAILS

5/14/99

Invalid export session
USER: J33388B.RDY_PSH05.DGN

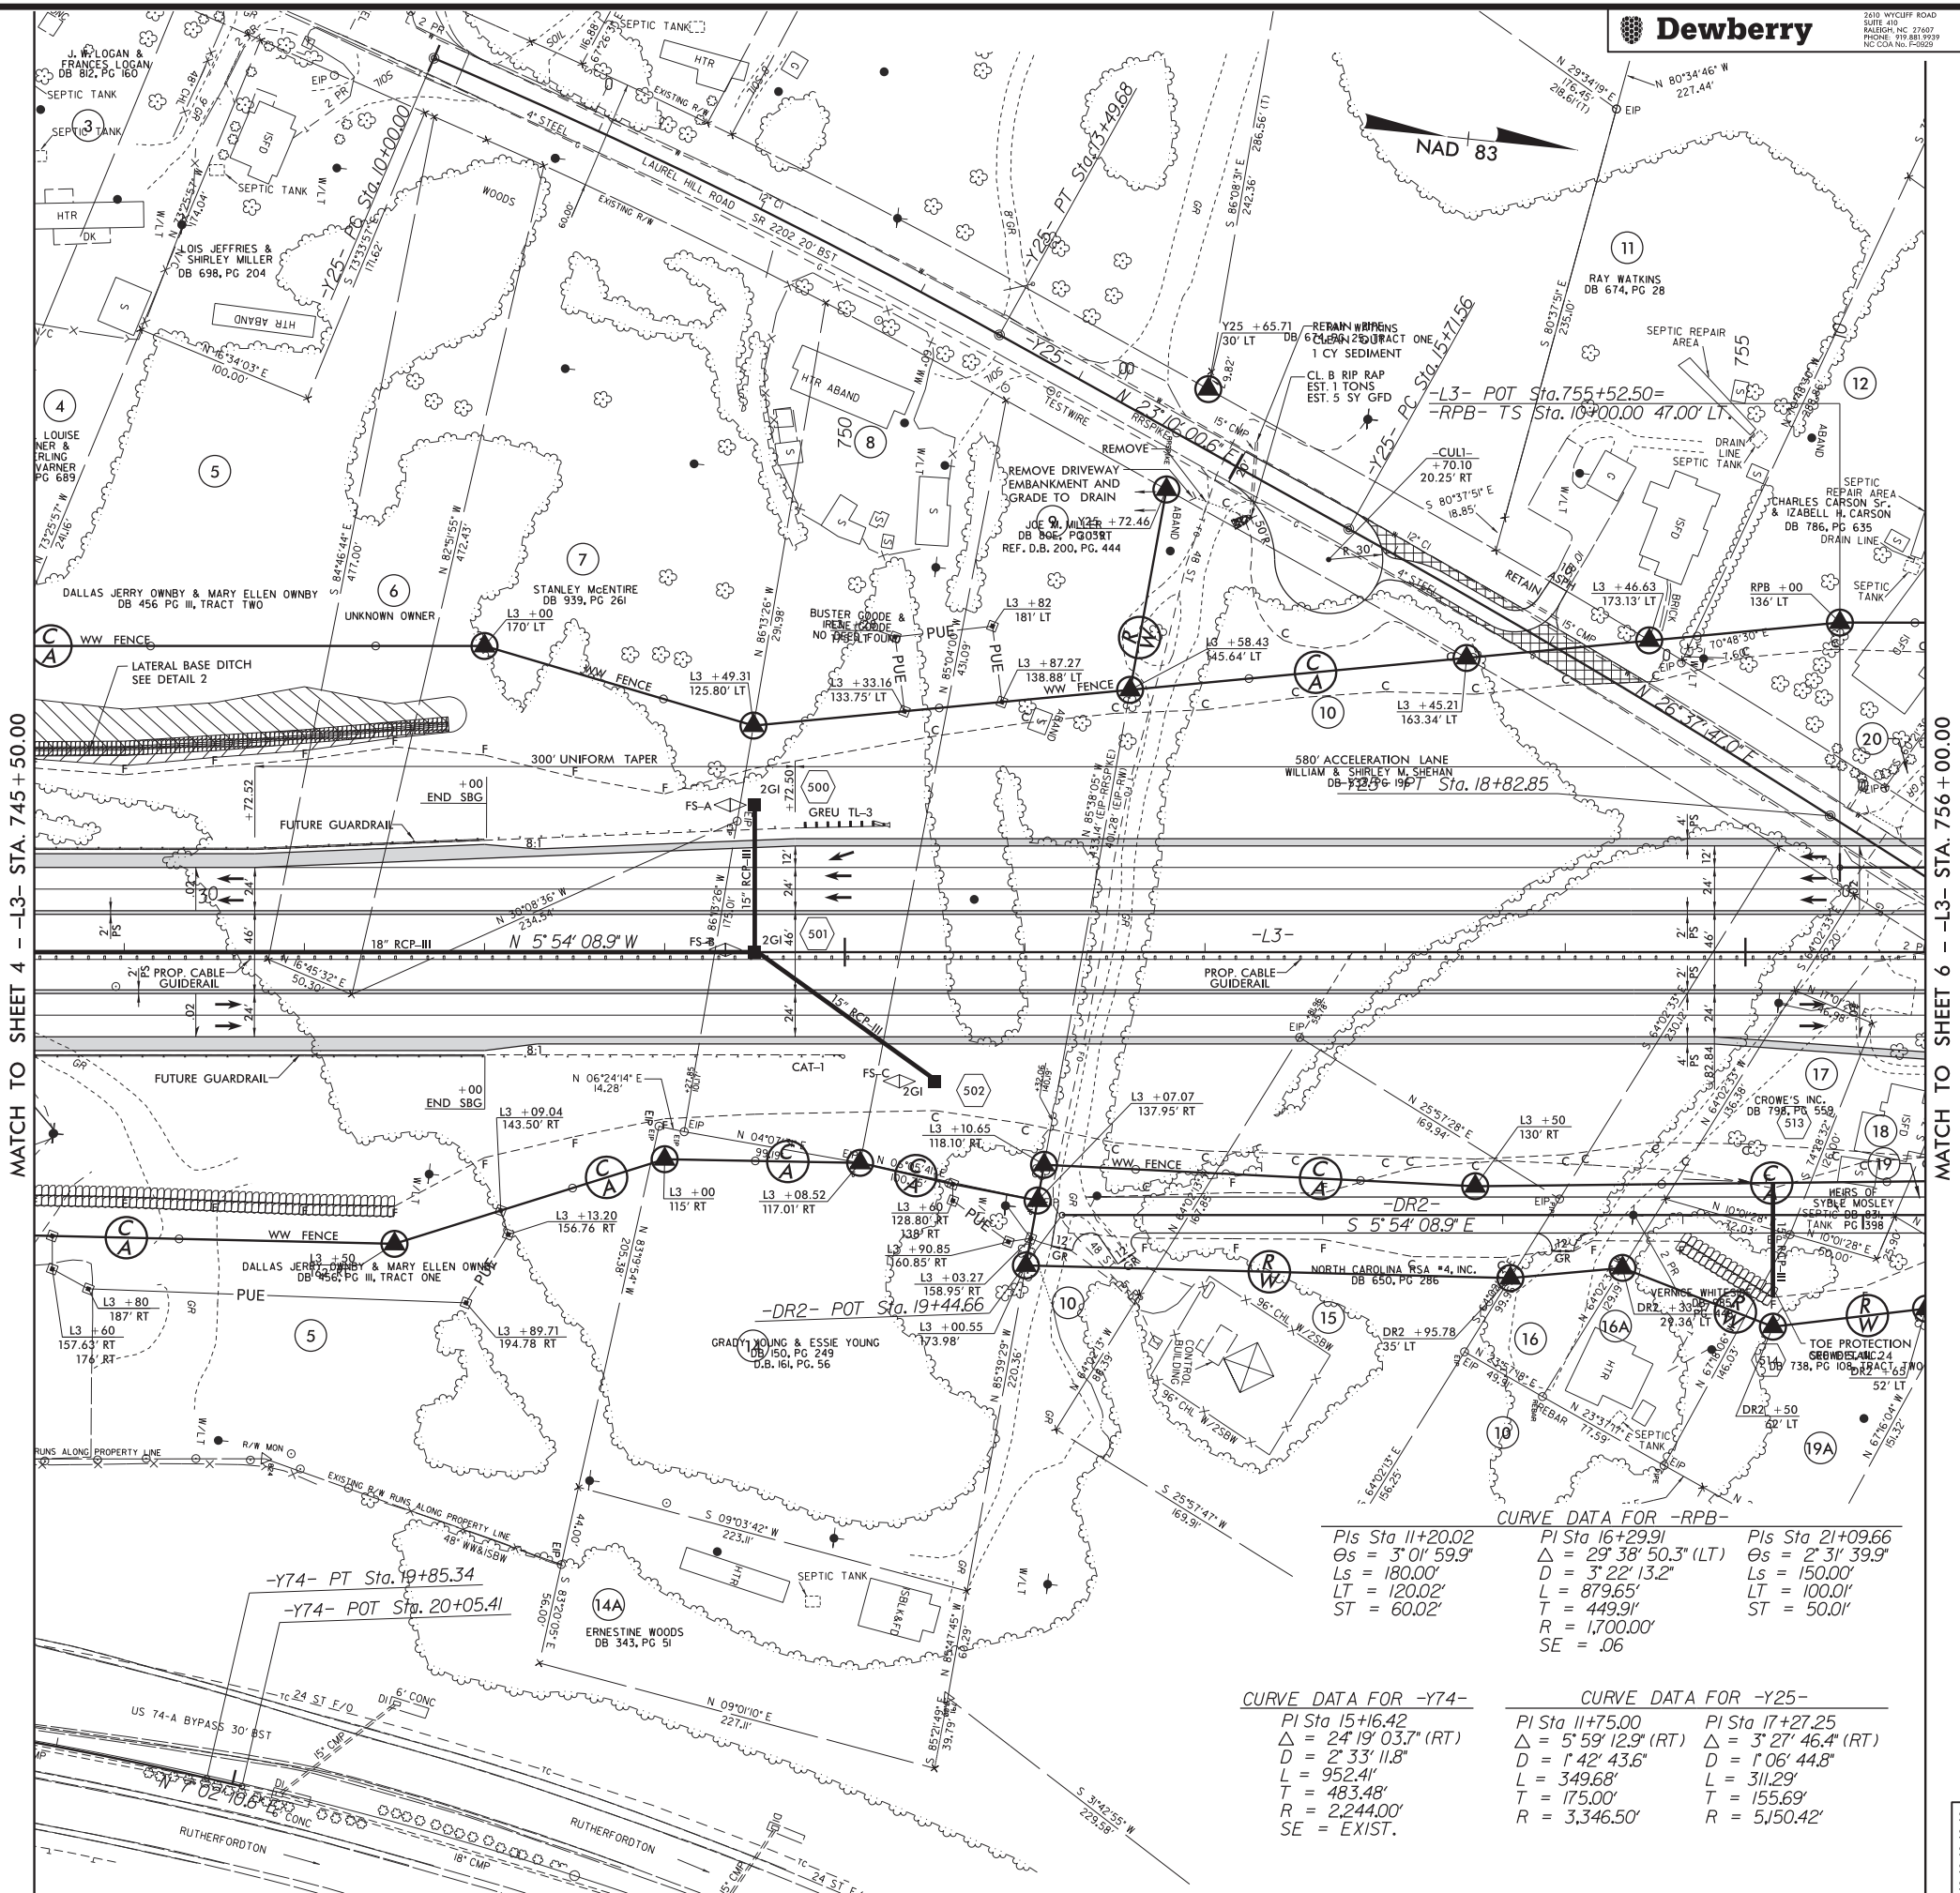

Dewberry

2810 WYCLIFF ROAD
SUITE 410
RALEIGH, NC 27603
PHONE: 919.881.9279
NC CON. NO. F-2929

PROJECT REFERENCE NO.
R-2233BB

SHEET NO.
5

R/W SHEET NO.

ROADWAY DESIGN ENGINEER
NORTH CAROLINA PROFESSIONAL SEAL 020031
DENNIS J. MORRIS


HYDRAULICS ENGINEER
NORTH CAROLINA PROFESSIONAL SEAL 12786
STEVEN M. BONDOR

DOCUMENT NOT CONSIDERED FINAL
UNLESS ALL SIGNATURES COMPLETED

CURVE DATA FOR -Y74-		
PI Sta 15+16.42	PI Sta 16+29.91	PI Sta 21+09.66
$\Delta = 24^{\circ}19'03.7''$ (RT)	$\Delta = 29^{\circ}38'50.3''$ (LT)	$\Delta = 2^{\circ}31'39.9''$
D = 2'33'11.8"	D = 3'22'13.2"	Ls = 150.00'
L = 952.41'	L = 879.65'	LT = 100.01'
T = 483.48'	T = 449.91'	ST = 50.01'
R = 2,244.00'	R = 1,700.00'	
SE = EXIST.	SE = .06	

CURVE DATA FOR -Y25-		
PI Sta 11+75.00	PI Sta 17+27.25	
$\Delta = 5^{\circ}59'12.9''$ (RT)	$\Delta = 3^{\circ}27'46.4''$ (RT)	
D = 1'42'43.6"	D = 1'06'44.8"	
L = 349.68'	L = 311.29'	
T = 175.00'	T = 155.69'	
R = 3,346.50'	R = 5,150.42'	


SEE SHEET 34 FOR -L3- PROFILE
SEE SHEET 56 FOR -RPB- PROFILE
SEE SHEET 85 FOR -Y25REV- PROFILE
SEE SHEET 86 FOR -DR2- PROFILE
SEE SHEETS 2D-1 THRU 2D-7 FOR DRAINAGE DETAILS

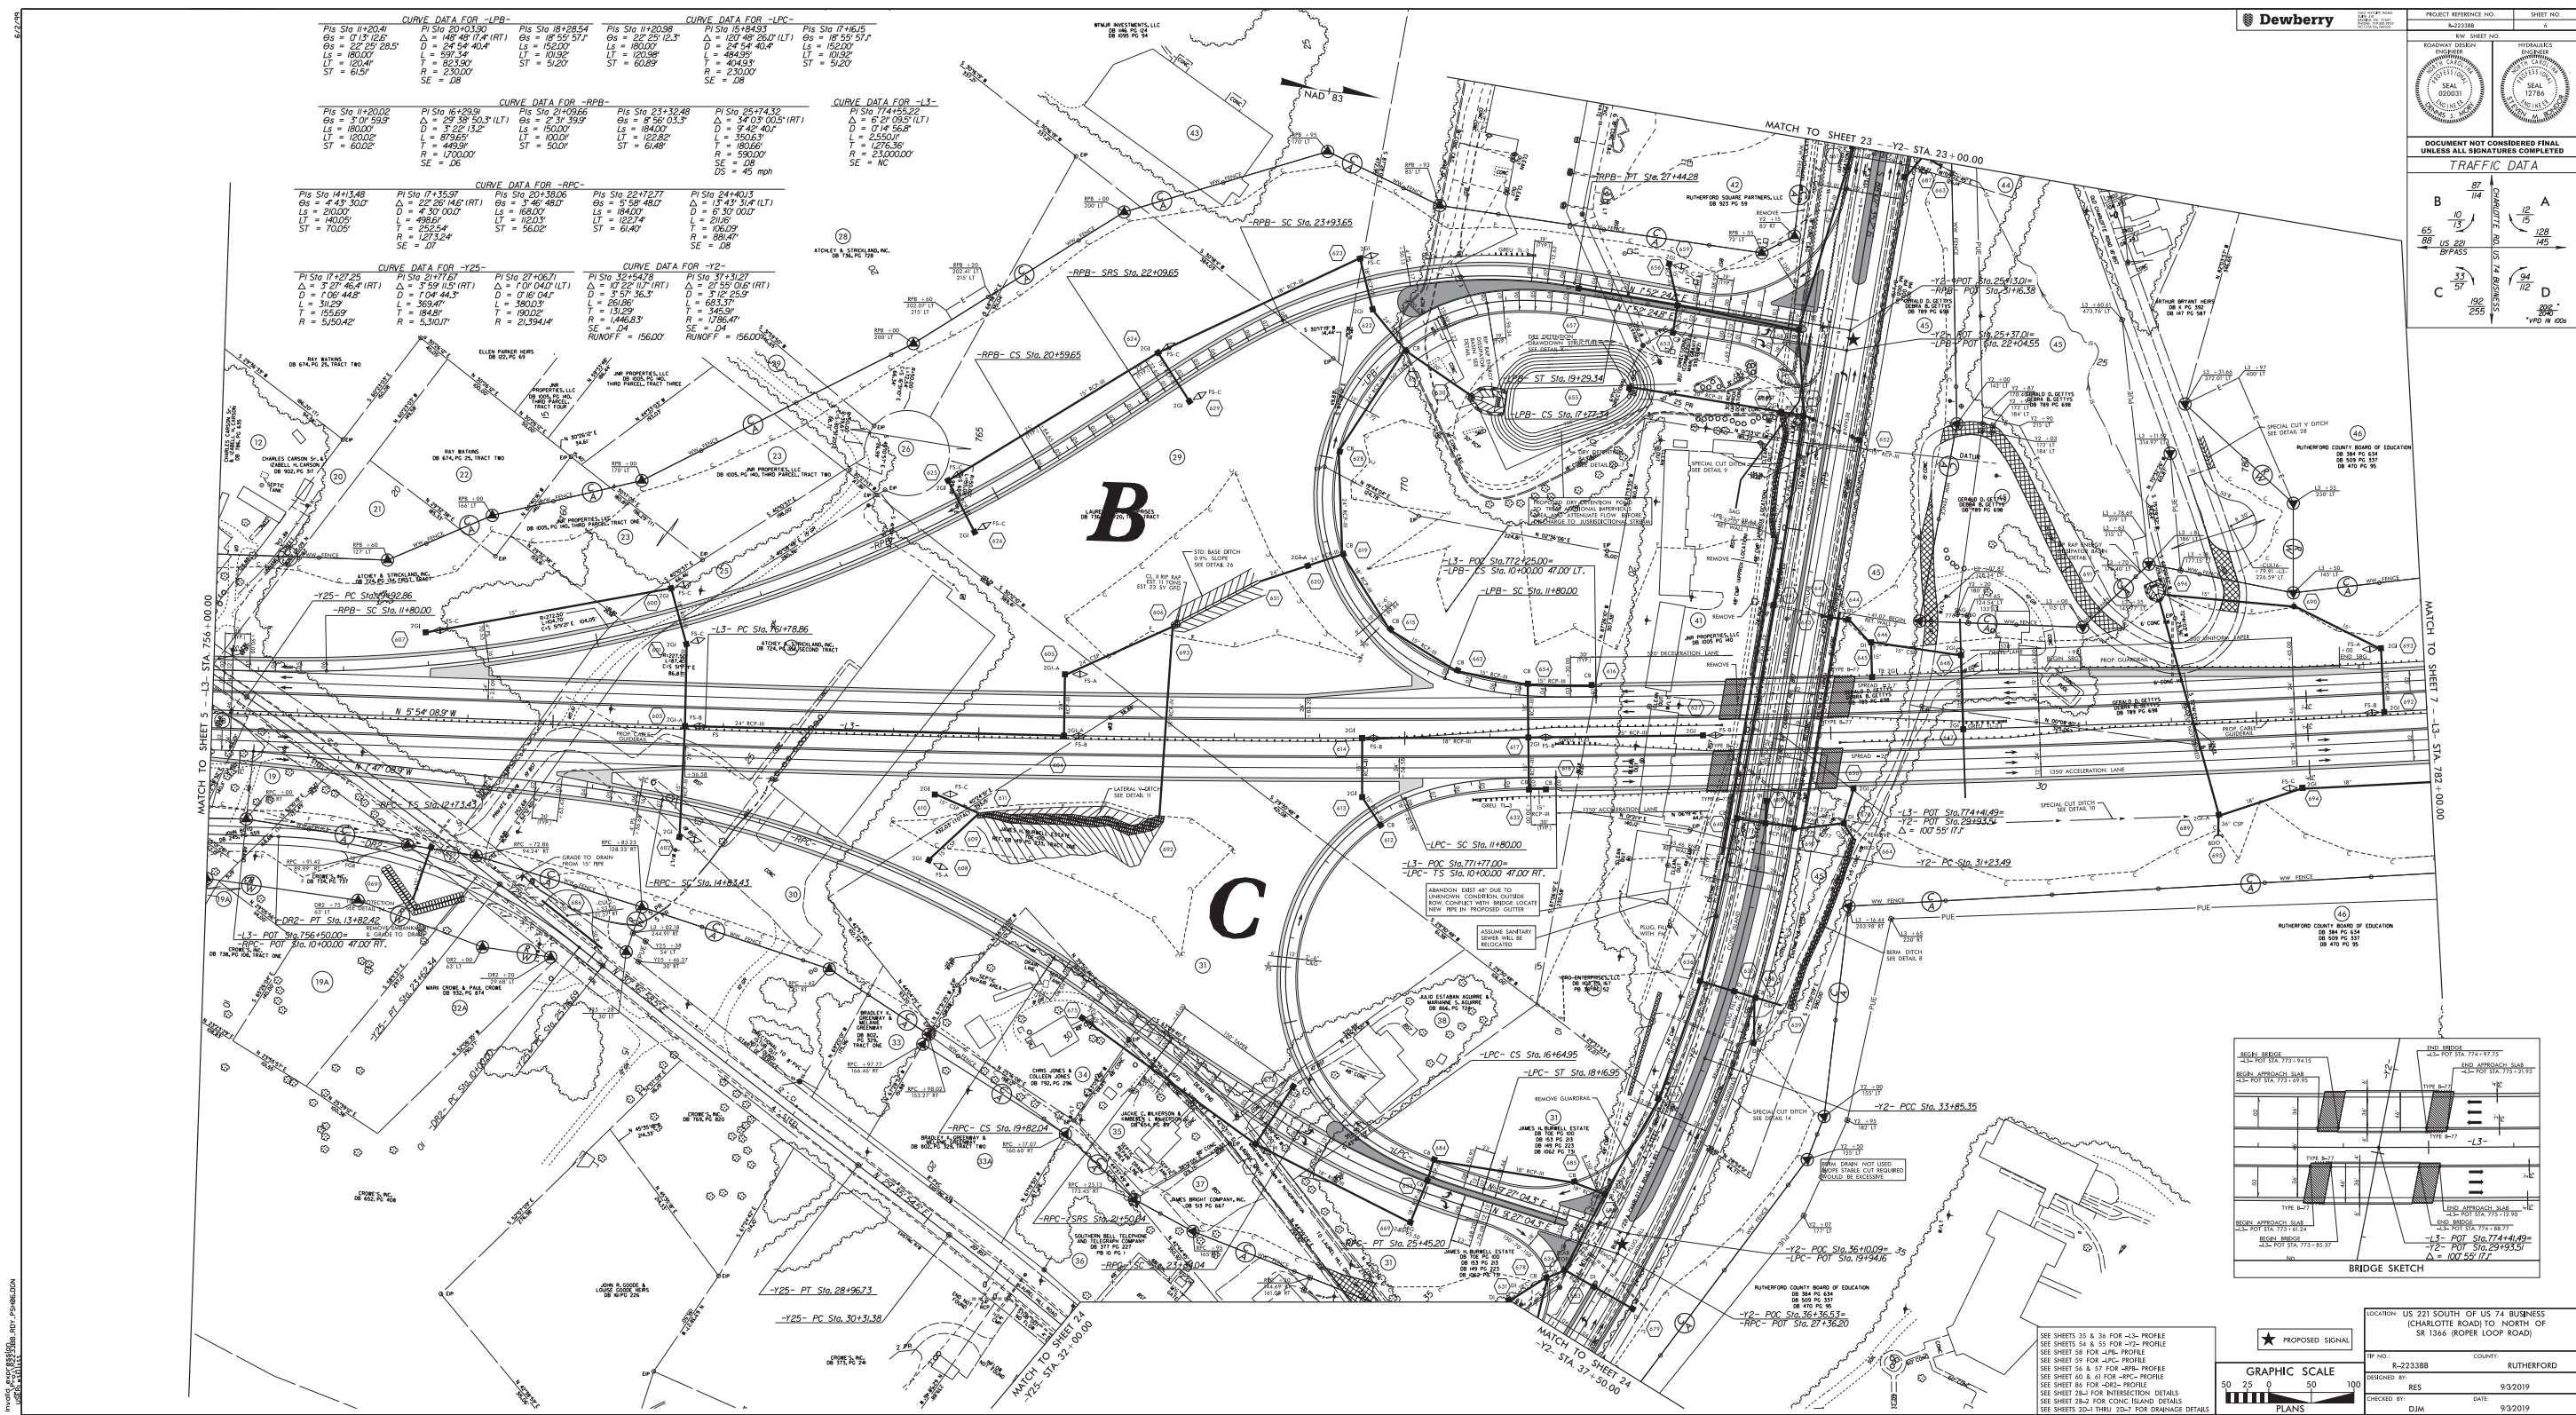

5/14/99

Invalid export session
USER: C:\P3\3388B.RDY_PSH07.DGN

MATCH TO SHEET 6 - L3- STA. 782+00.00

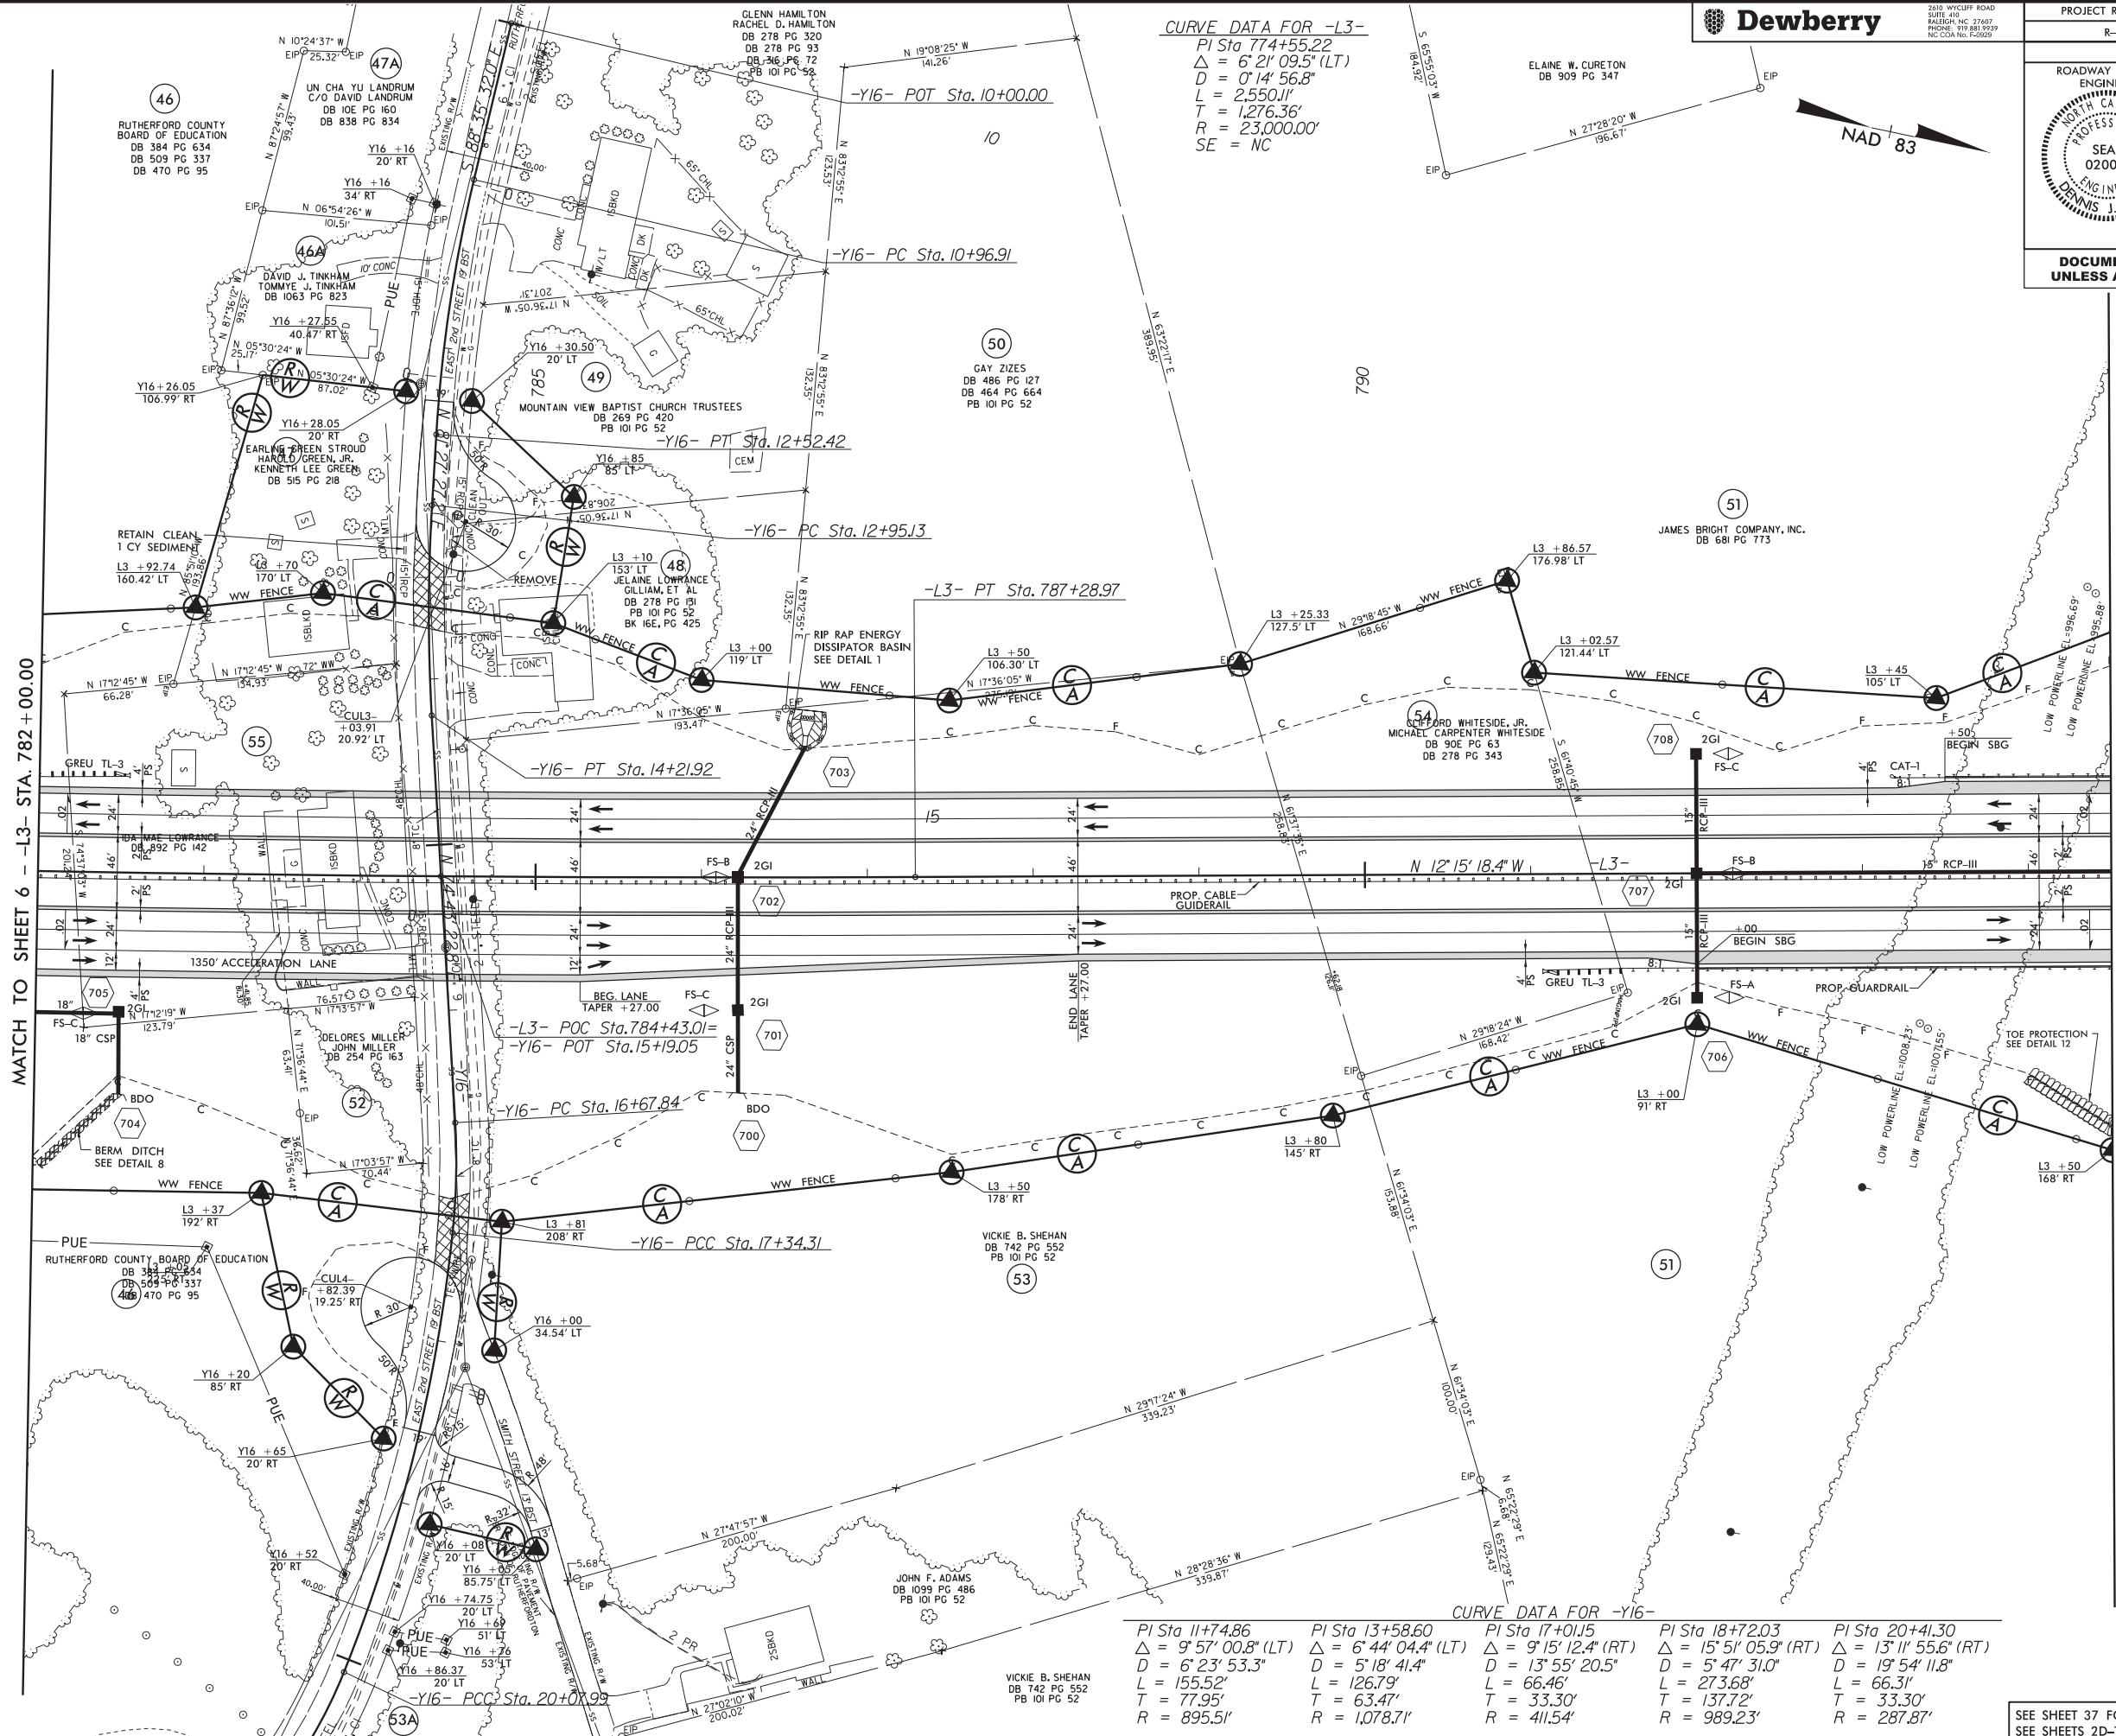

CURVE DATA FOR -L3-
PI Sta 774+55.22
 $\Delta = 6' 21' 09.5''$ (LT)
 $D = 0' 14' 56.8''$
 $L = 2,550.11'$
 $T = 1,276.36'$
 $R = 23,000.00'$
SE = NC

CURVE DATA FOR -Y16-

PI Sta 11+74.86 $\Delta = 9' 57' 00.8''$ (LT) $D = 6' 23' 53.3''$ $L = 155.52'$ $T = 77.95'$ $R = 895.51'$	PI Sta 13+58.60 $\Delta = 6' 44' 04.4''$ (LT) $D = 5' 18' 41.4''$ $L = 126.79'$ $T = 63.47'$ $R = 1,078.71'$	PI Sta 17+01.15 $\Delta = 9' 15' 12.4''$ (RT) $D = 13' 55' 20.5''$ $L = 66.46'$ $T = 33.30'$ $R = 411.54'$	PI Sta 18+72.03 $\Delta = 15' 51' 05.9''$ (RT) $D = 5' 47' 31.0''$ $L = 273.68'$ $T = 137.72'$ $R = 989.23'$	PI Sta 20+41.30 $\Delta = 13' 11' 55.6''$ (RT) $D = 19' 54' 11.8''$ $L = 66.31'$ $T = 33.30'$ $R = 287.87'$
---	---	---	---	--

Dewberry


2610 WYCLIFF ROAD
SUITE 410
RALEIGH, NC 27607
PHONE: 919.881.9939
NC CON No. F-2925

PROJECT REFERENCE NO. R-2233BB		SHEET NO. 7
RW SHEET NO.		HYDRAULICS ENGINEER
ROADWAY DESIGN ENGINEER		SEAL 12786
NORTH CAROLINA PROFESSIONAL ENGINEER SEAL 020031 DENNIS J. MORRIS		NORTH CAROLINA PROFESSIONAL ENGINEER SEAL 12786 STEVEN M. BONDOR
DOCUMENT NOT CONSIDERED FINAL UNLESS ALL SIGNATURES COMPLETED		

MATCH TO SHEET 8 - L3- STA. 794+50.00


MATCH TO SHEET 7 - L3- STA. 794+50.00

MATCH TO SHEET 9 - L3- STA. 808+00.00

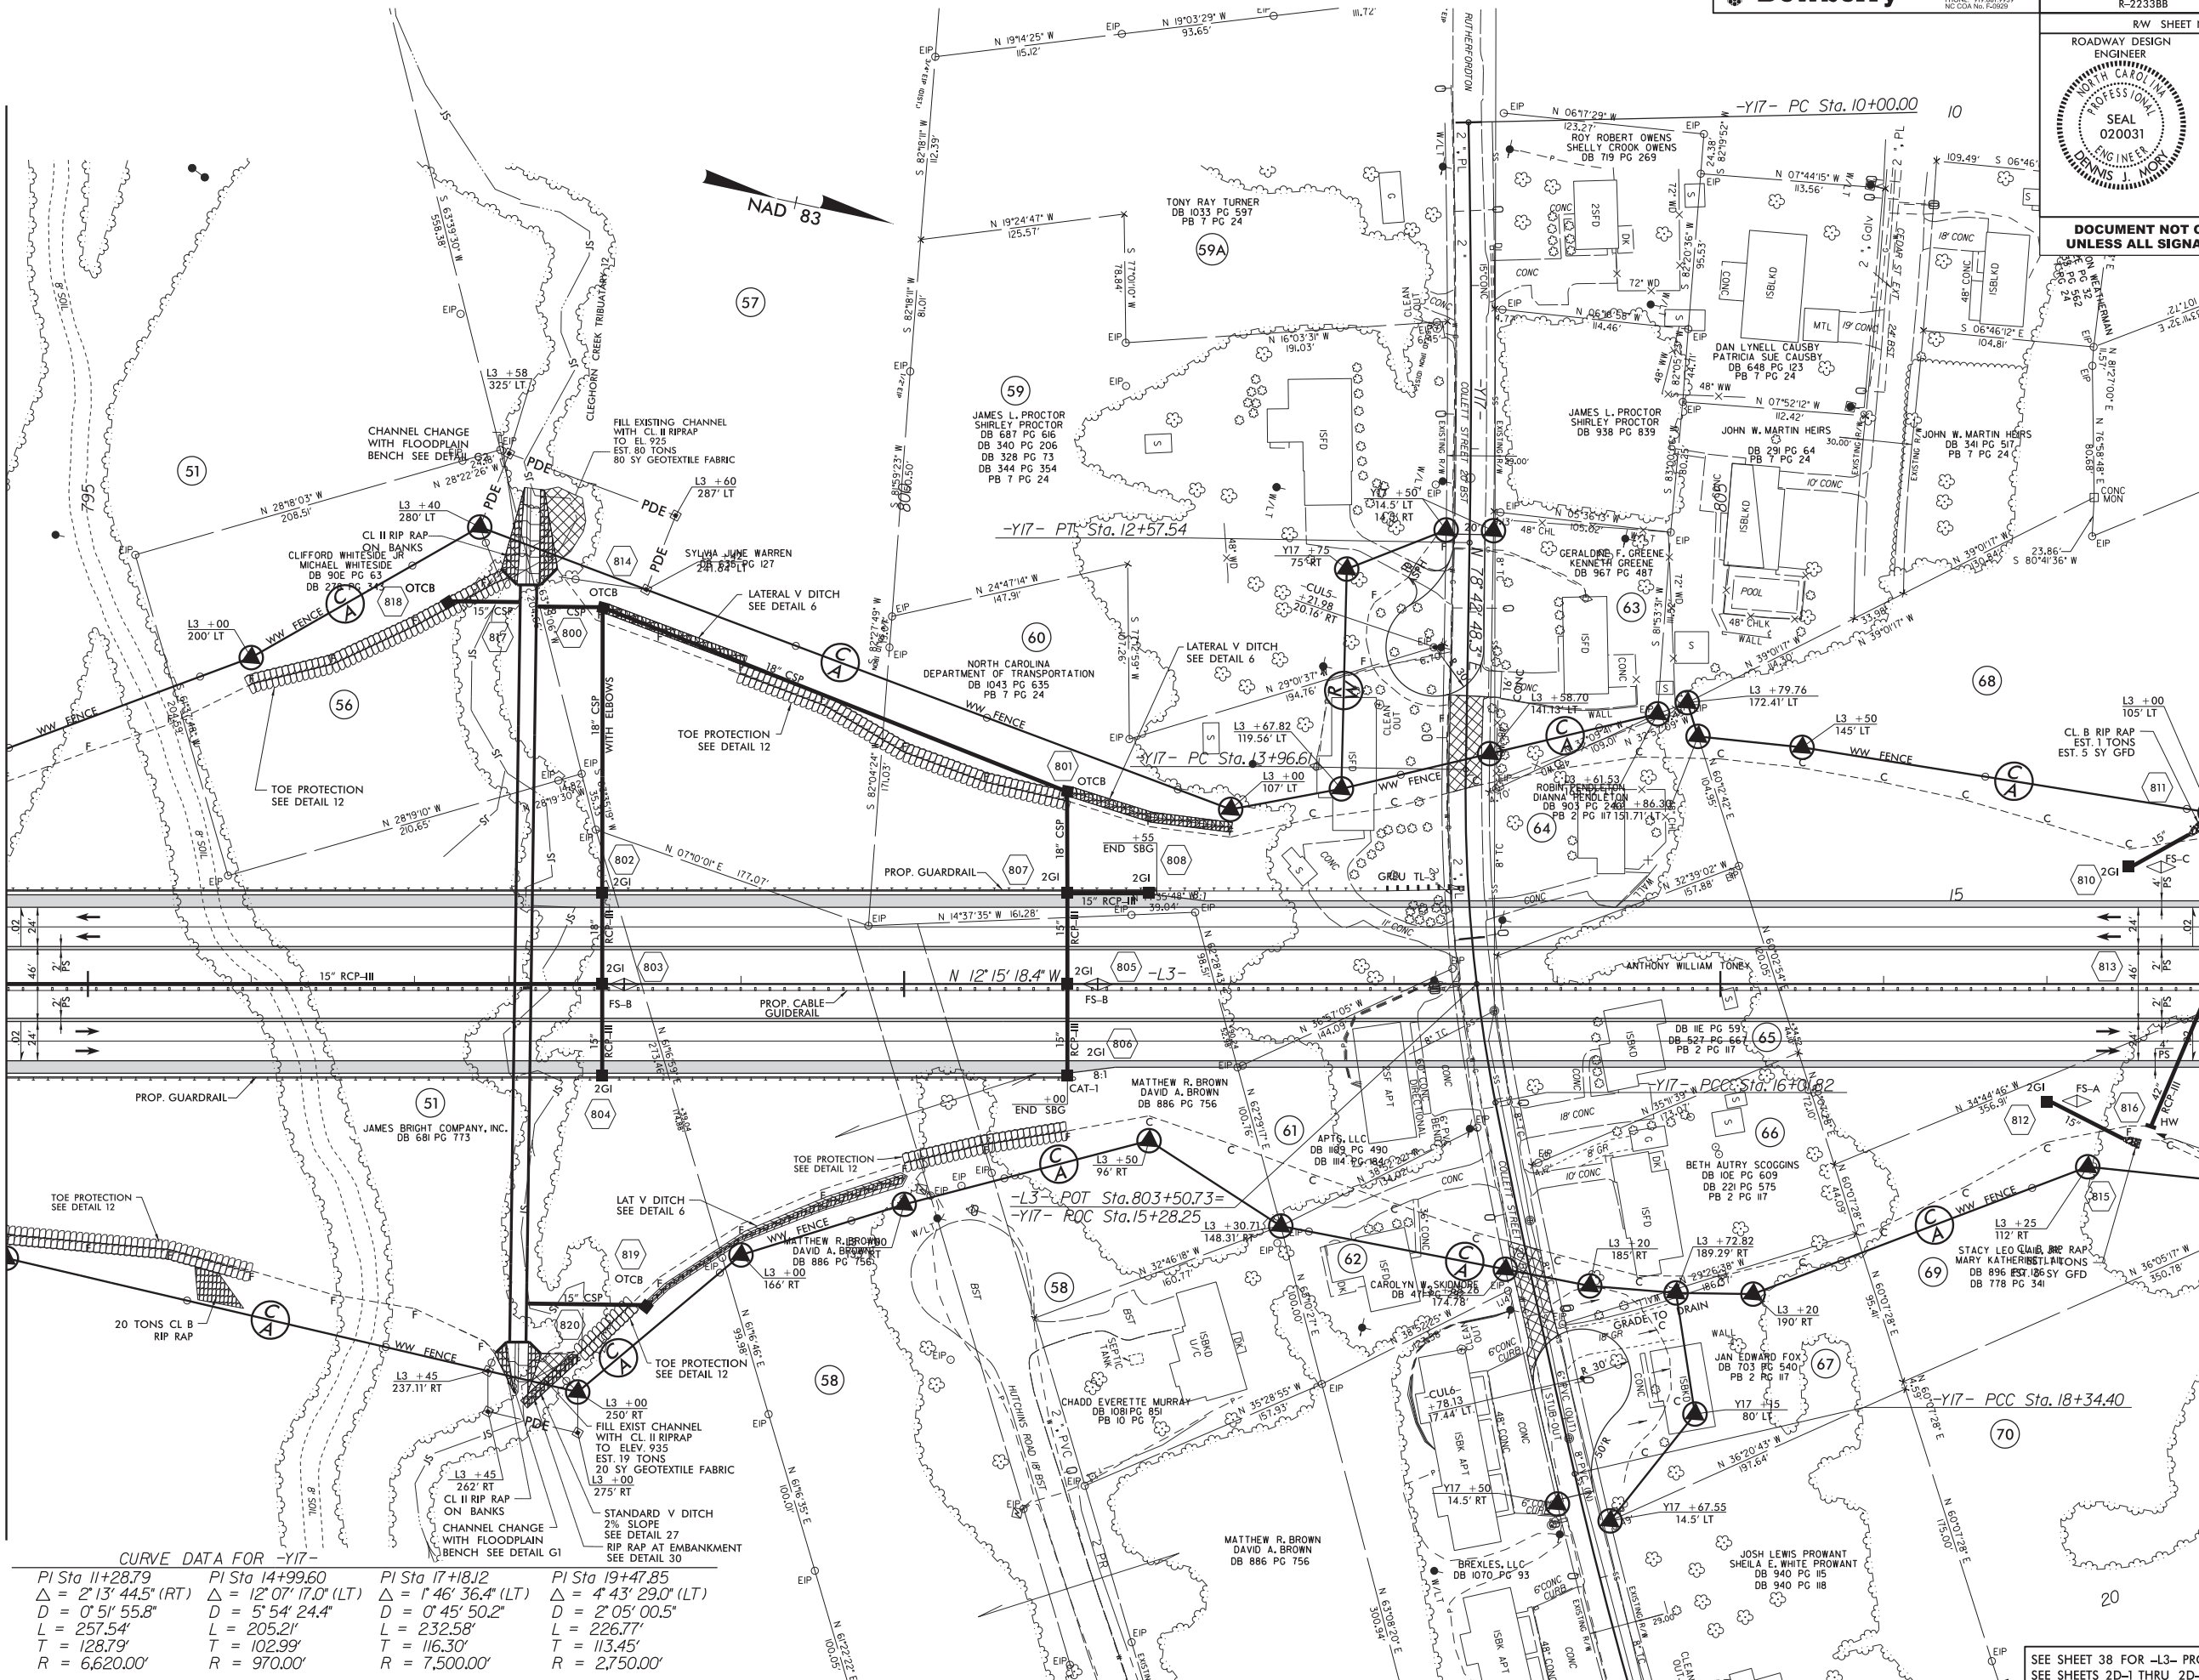


CURVE DATA FOR -Y17-			
PI Sta 11+28.79	PI Sta 14+99.60	PI Sta 17+18.12	PI Sta 19+47.85
$\Delta = 2^\circ 13' 44.5''$ (RT)	$\Delta = 12^\circ 07' 17.0''$ (LT)	$\Delta = 1^\circ 46' 36.4''$ (LT)	$\Delta = 4^\circ 43' 29.0''$ (LT)
$D = 0^\circ 51' 55.8''$	$D = 5^\circ 54' 24.4''$	$D = 0^\circ 45' 50.2''$	$D = 2^\circ 05' 00.5''$
$L = 257.54'$	$L = 205.21'$	$L = 232.58'$	$L = 226.77'$
$T = 128.79'$	$T = 102.99'$	$T = 116.30'$	$T = 113.45'$
$R = 6,620.00'$	$R = 970.00'$	$R = 7,500.00'$	$R = 2,750.00'$

	REVIEWS
ROW REV.	December 21, 2017 – Parcel 93 – Revised tie at Y20A + 60 to Y20A + 68.88EX. RW (WET)
ROW REV.	December 21, 2017 – Parcel 85 – Property owner name changed to Earl McEntire (WET)
ROW REV.	June 19, 2018 – Parcel 85 – Added "DB 1144 PG 655" (AMP)
ROW REV.	October 22, 2018 – Parcel 71 – Changed name to Sita Rael Walker, et vir and DB 957 PG 129 (WET)
ROW REV.	October 22, 2018 – Parcel 79 – Changed name to Karyn L. Conner, et al (WET)
ROW REV.	October 14, 2019 – Parcel 7474A – Property boundary change. Parcel 74 name change to Lois Grobes DB 809, Pg 498 & DB 995; Pg 594 (WET)
ROW REV.	February 14, 2019 – Parcel 7474A – Added new parcel – 74A. Owner: Jeanette Weber Trust, DB 1131. Pg 114 (WET)
ROW REV.	February 14, 2019 – Parcel 91 – Owner name changed to Mary Lucille Simpson Heirs; Added #16 E591 (WET)
ROW REV.	June 7, 2019 – Parcel 73 – Owner name changed to Catherine Roberta Hinkle; Added DB 921, Pg 272. (WET)
ROW REV.	June 7, 2019 – Parcel 139 – Owner name changed to Helen McEntire. Revised RW (WET)

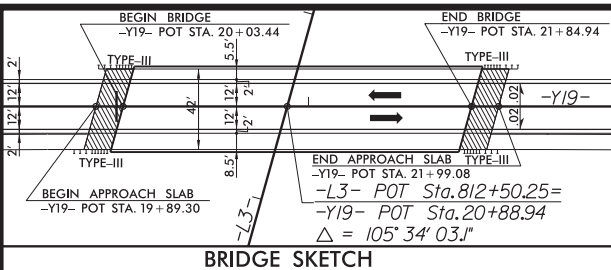

CURVE DATA FOR -Y20-
 PI Sta 11+05.74
 $\Delta = 3^{\circ} 09' 02.3''$ (RT)
 $D = 1^{\circ} 29' 24.5''$
 $L = 211.43'$
 $T = 105.74'$
 $R = 3,845.00'$

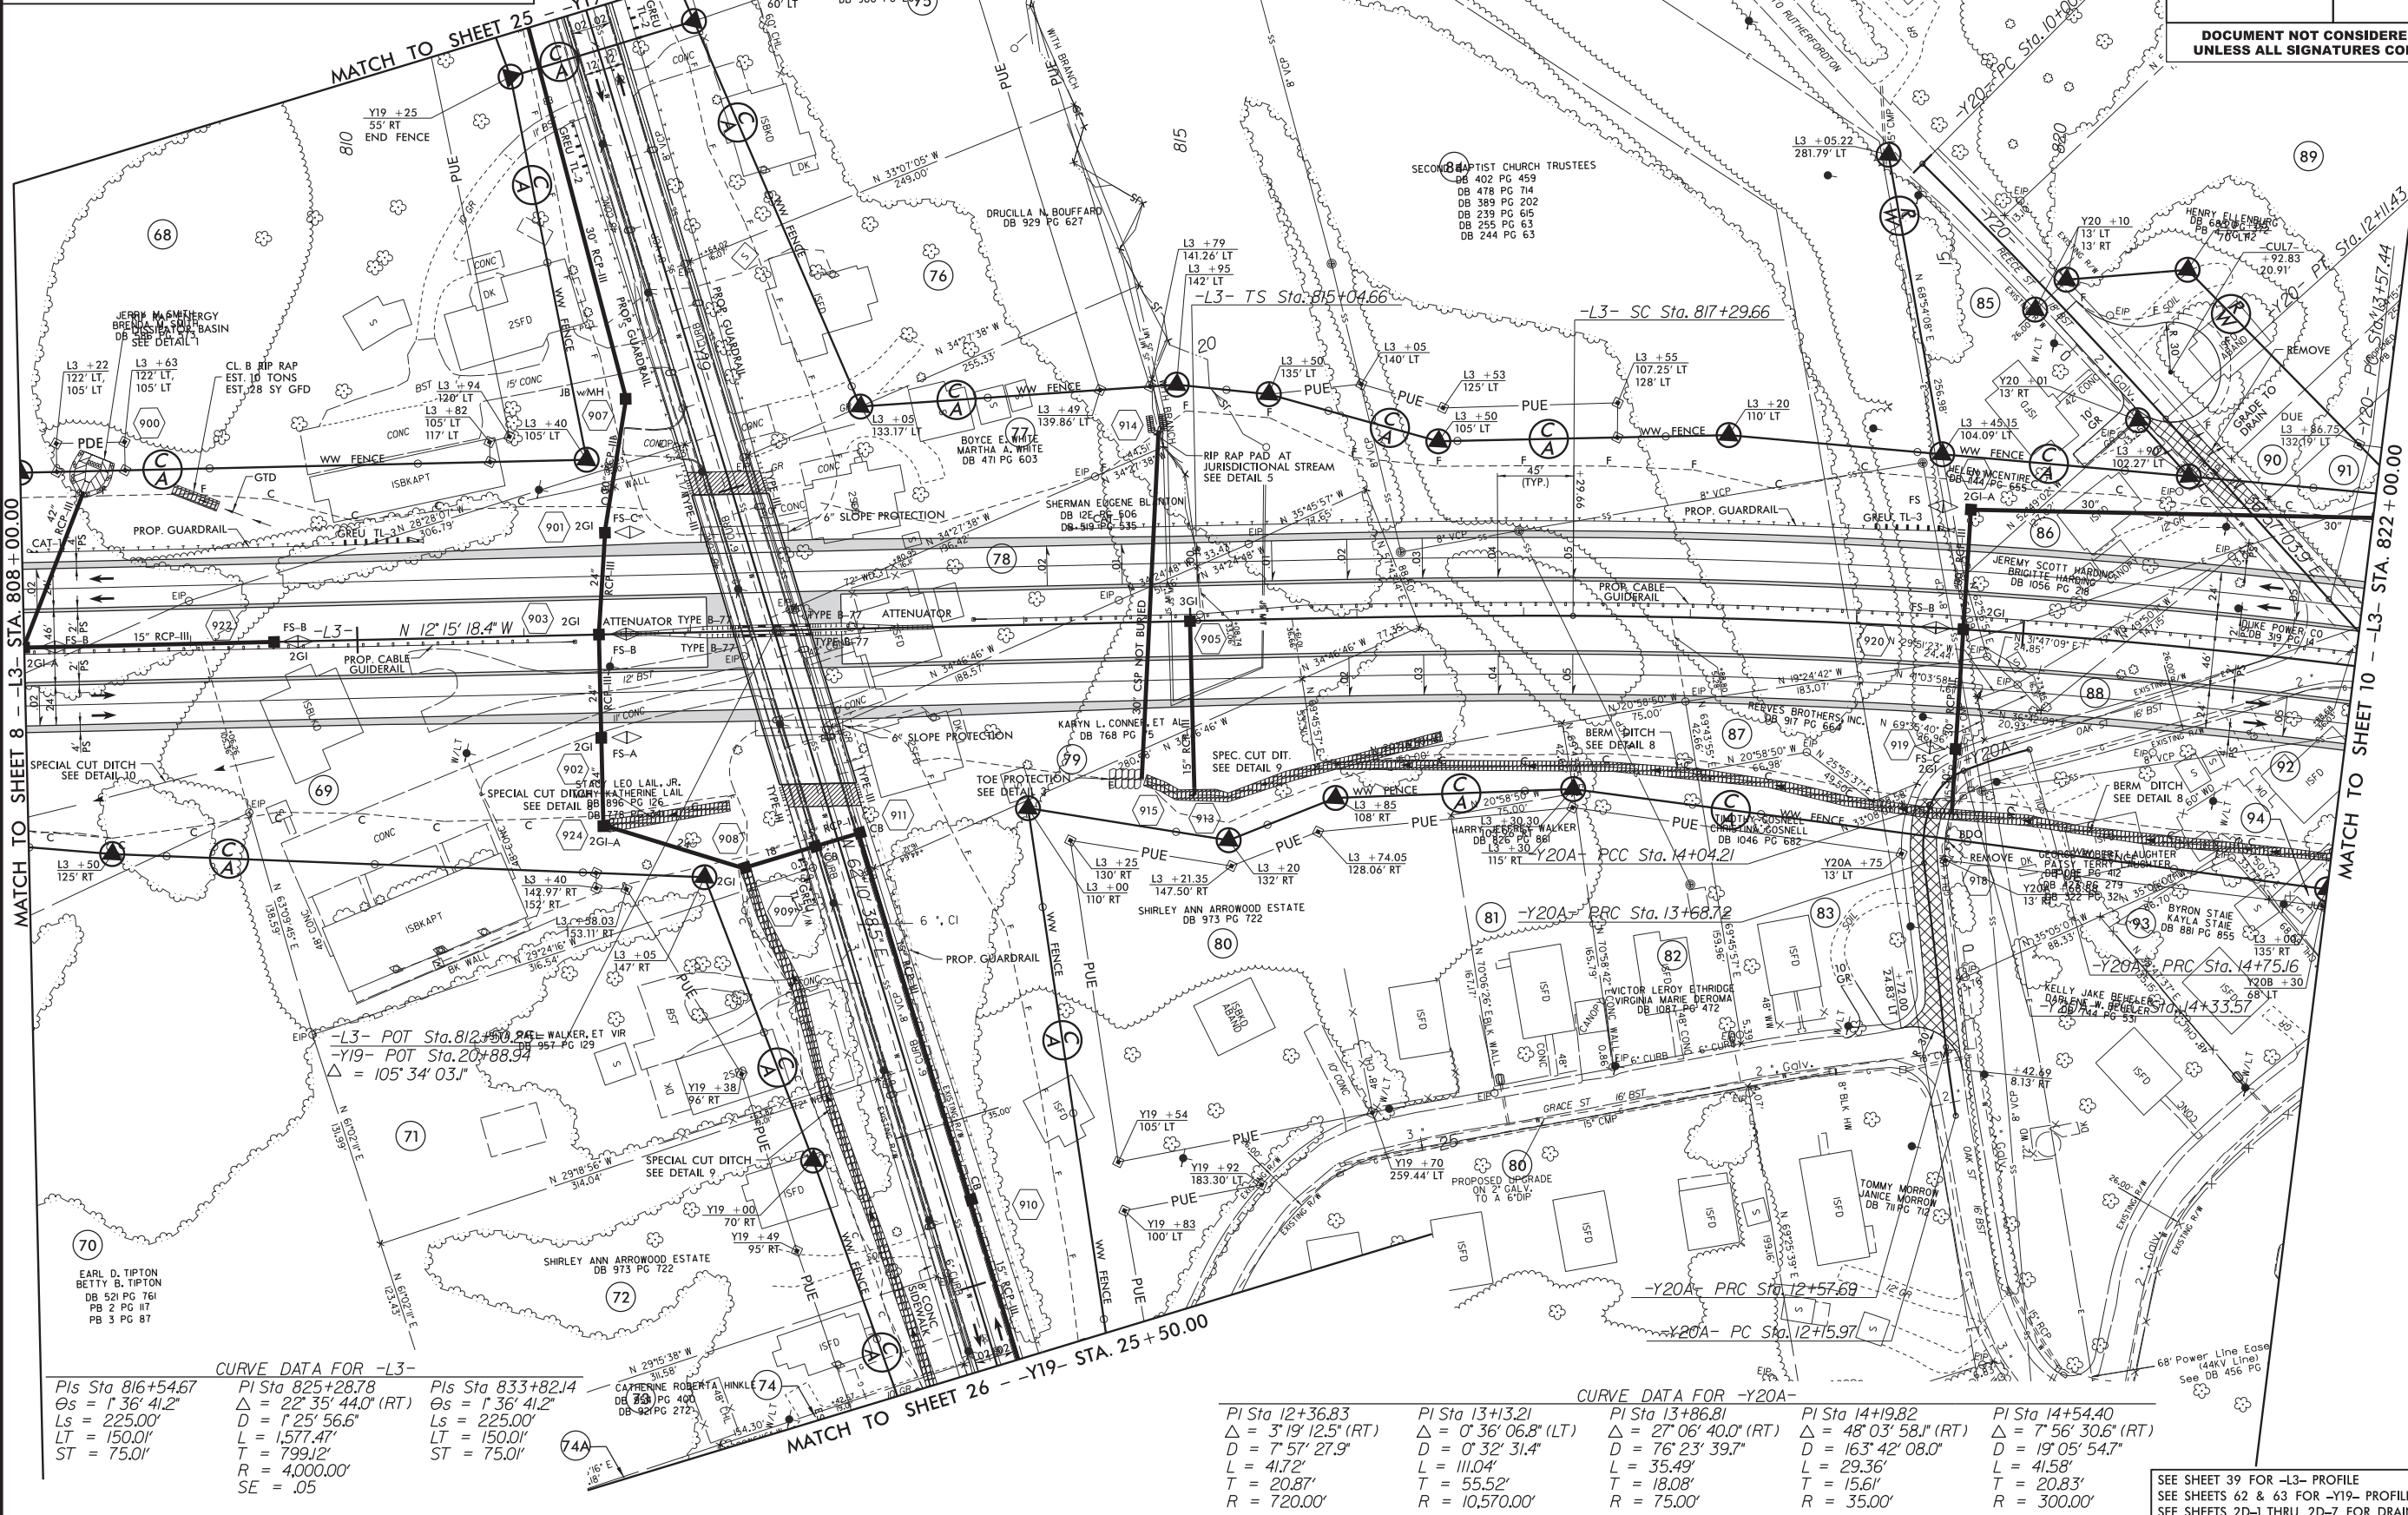 **Dewberry**

2610 WYCLIFF ROAD
SUITE 410
RALEIGH, NC 27607
PHONE: 919.881.993
NC COA No. E-0030

PROJECT REFERENCE NO.
R-2233BB

SHEET NO.

9

R/W SHEET NO.

ROADWAY DESIGN
ENGINEER



HYDRAULICS
ENGINEER

**DOCUMENT NOT CONSIDERED FINAL
UNLESS ALL SIGNATURES COMPLETED**


SEE SHEET 39 FOR -L3- PROFILE
SEE SHEETS 62 & 63 FOR -Y19- PROFILE
SEE SHEETS 2D-1 THRU 2D-7 FOR DRAINAGE DETAILS

invalid expression
Project\R2233BB_RDY_PSH10.DGN

CURVE DATA FOR -Y18-
 PI Sta 10+48.60
 $\Delta = 45^\circ 49' 10.1''$ (LT)
 $D = 49^\circ 49' 20.7''$
 $L = 91.97'$
 $T = 48.60'$
 $R = 115.00'$



SEE SHEET 40 FOR -L3- PROFILE
SEE SHEET 74 FOR -Y18- PROFILE
SEE SHEETS 2D-1 THRU 2D-7 FOR DRAINAGE DETAILS

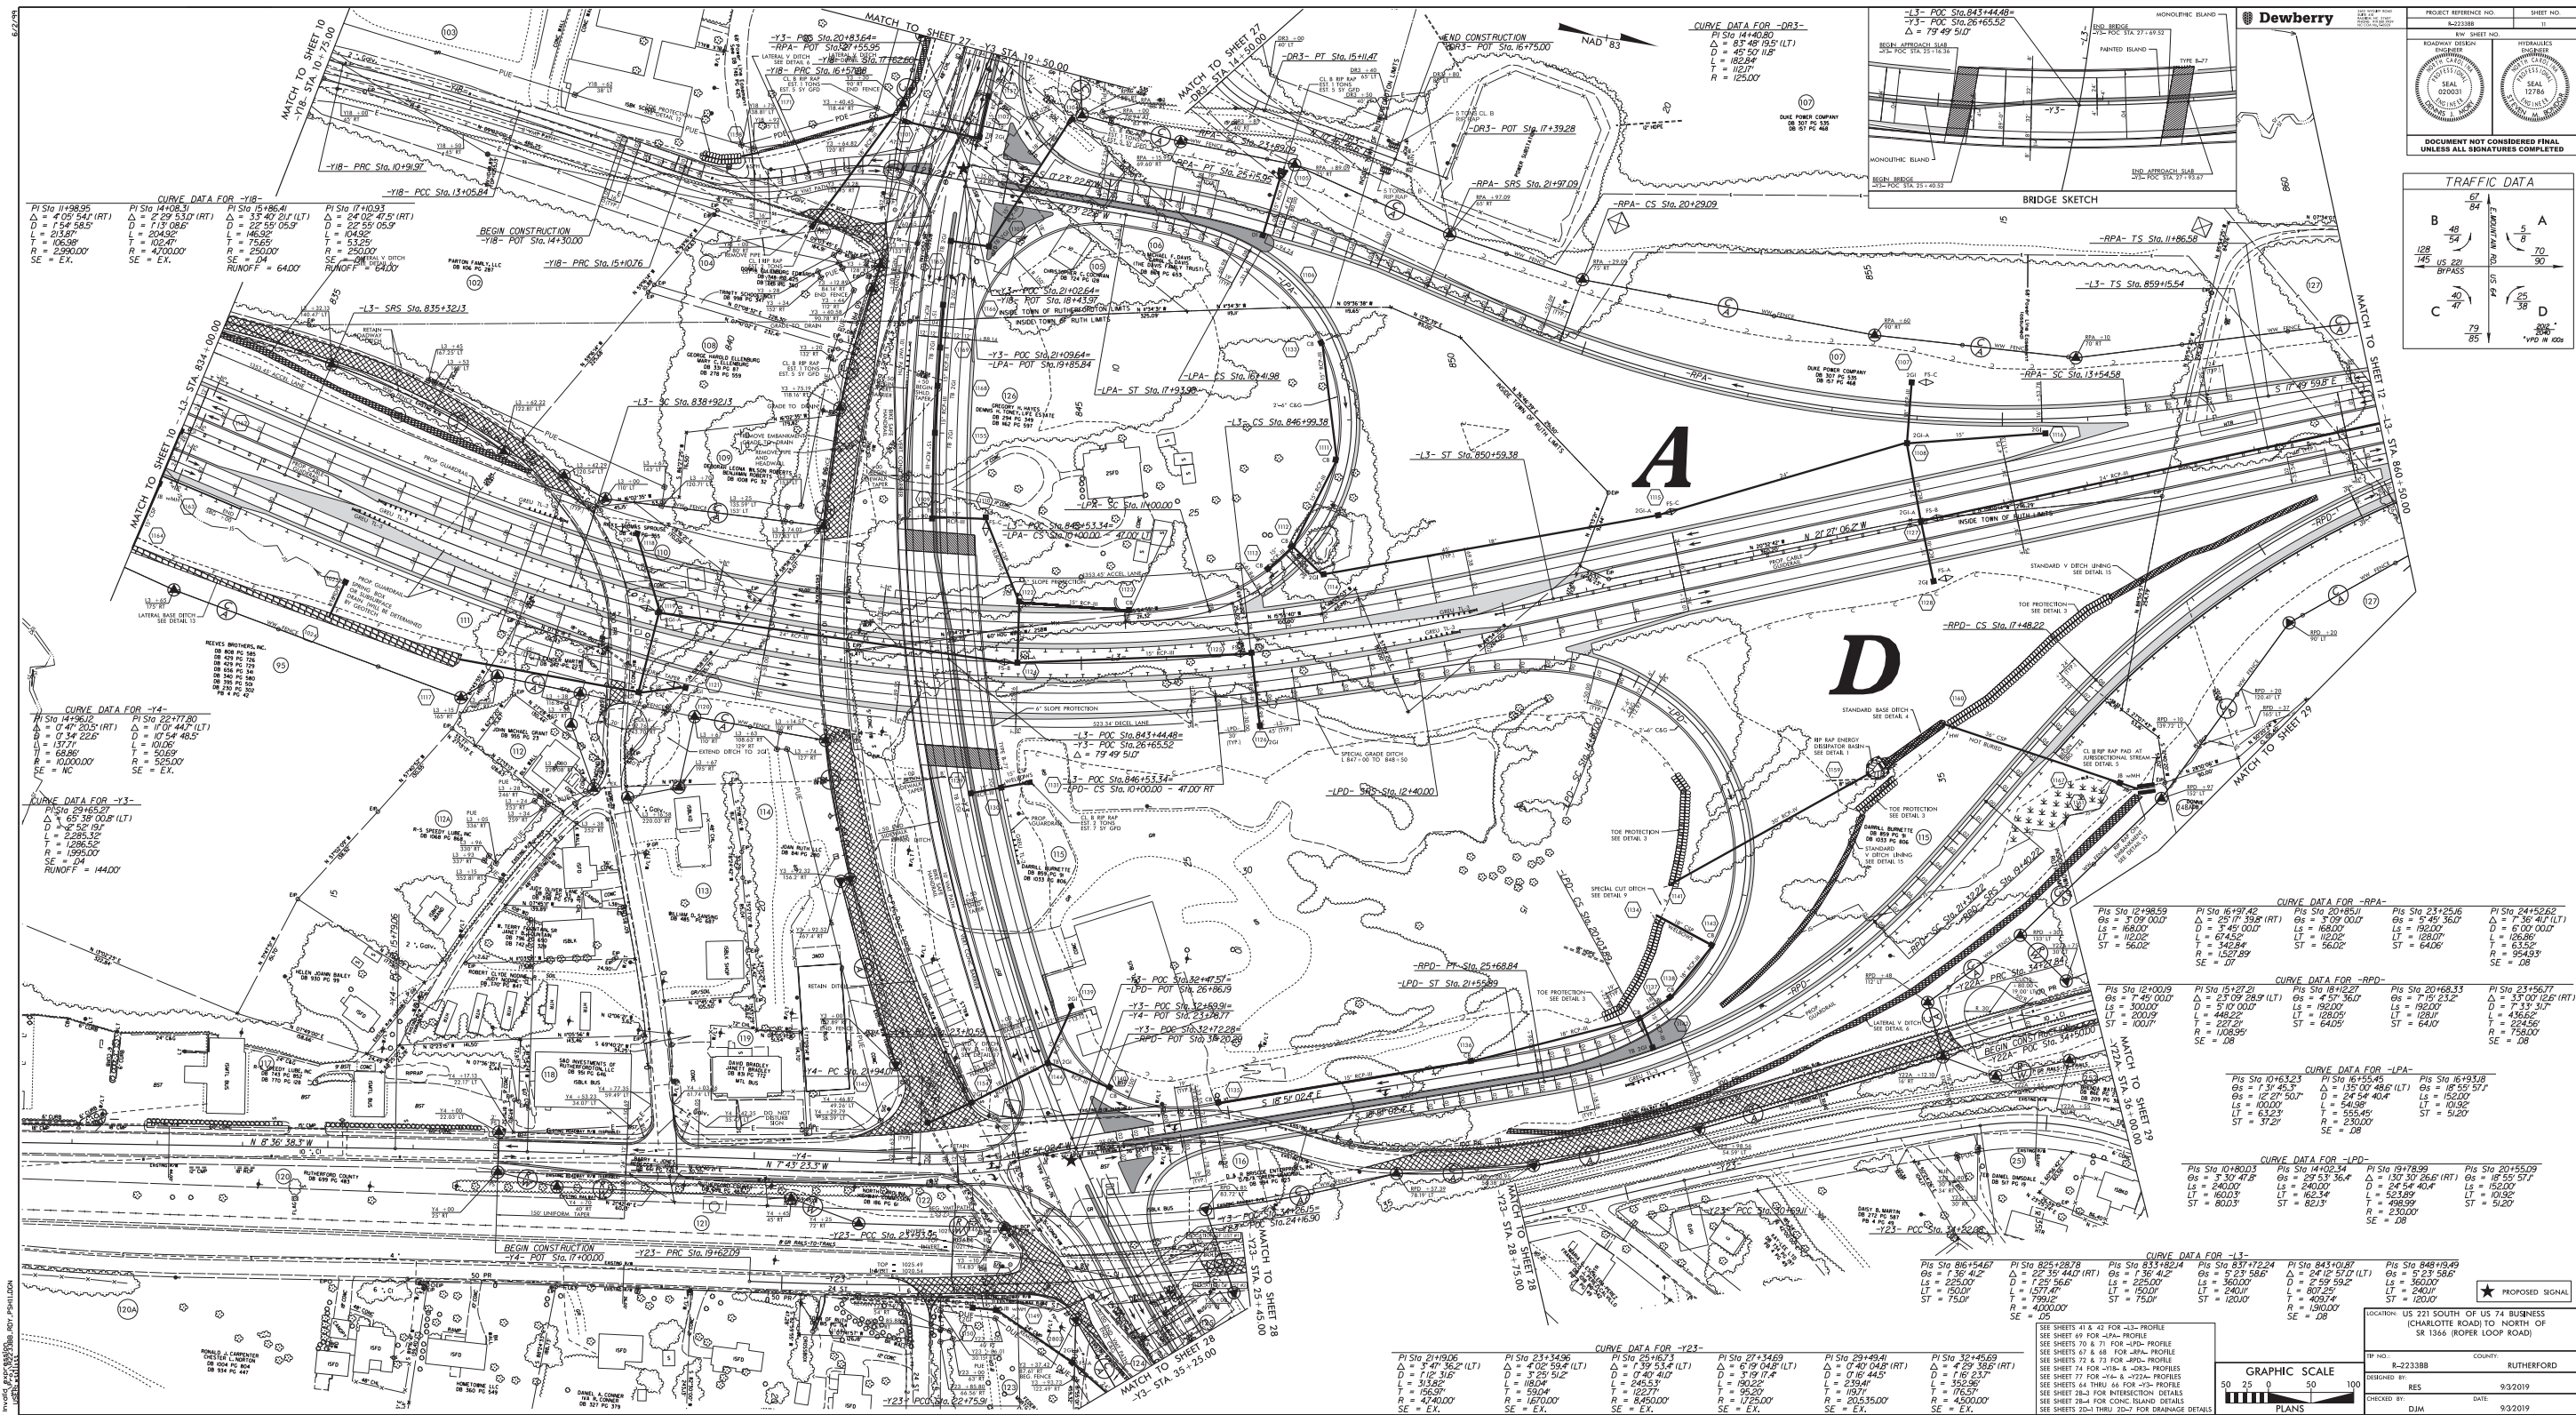

6/2/24
PROJECT NO. 22-0338B
SHEET NO. 11
RUTHERFORD COUNTY, NC
US 74 SOUTH OF US 74 BUSINESS (CHARLOTTE ROAD) 10 NORTH OF SR 1566 (ROPER LOOP ROAD)
DESIGNED BY: RES
CHECKED BY: DJM
DATE: 9/3/2019

Dewberry

PROJECT REFERENCE NO. 22-0338B
SHEET NO. 11
RUTHERFORD COUNTY, NC
US 74 SOUTH OF US 74 BUSINESS (CHARLOTTE ROAD) 10 NORTH OF SR 1566 (ROPER LOOP ROAD)
DESIGNED BY: RES
CHECKED BY: DJM
DATE: 9/3/2019

TRAFFIC DATA

Direction	Volume	Speed	Other Data
A	67	84	
B	48	54	
C	48	54	
D	79	65	


GRAPHIC SCALE

50 25 0 50 100
PLANS

PROPOSED SIGNAL

LOCATION: US 74 SOUTH OF US 74 BUSINESS (CHARLOTTE ROAD) 10 NORTH OF SR 1566 (ROPER LOOP ROAD)

DESIGNED BY: RES
CHECKED BY: DJM
DATE: 9/3/2019

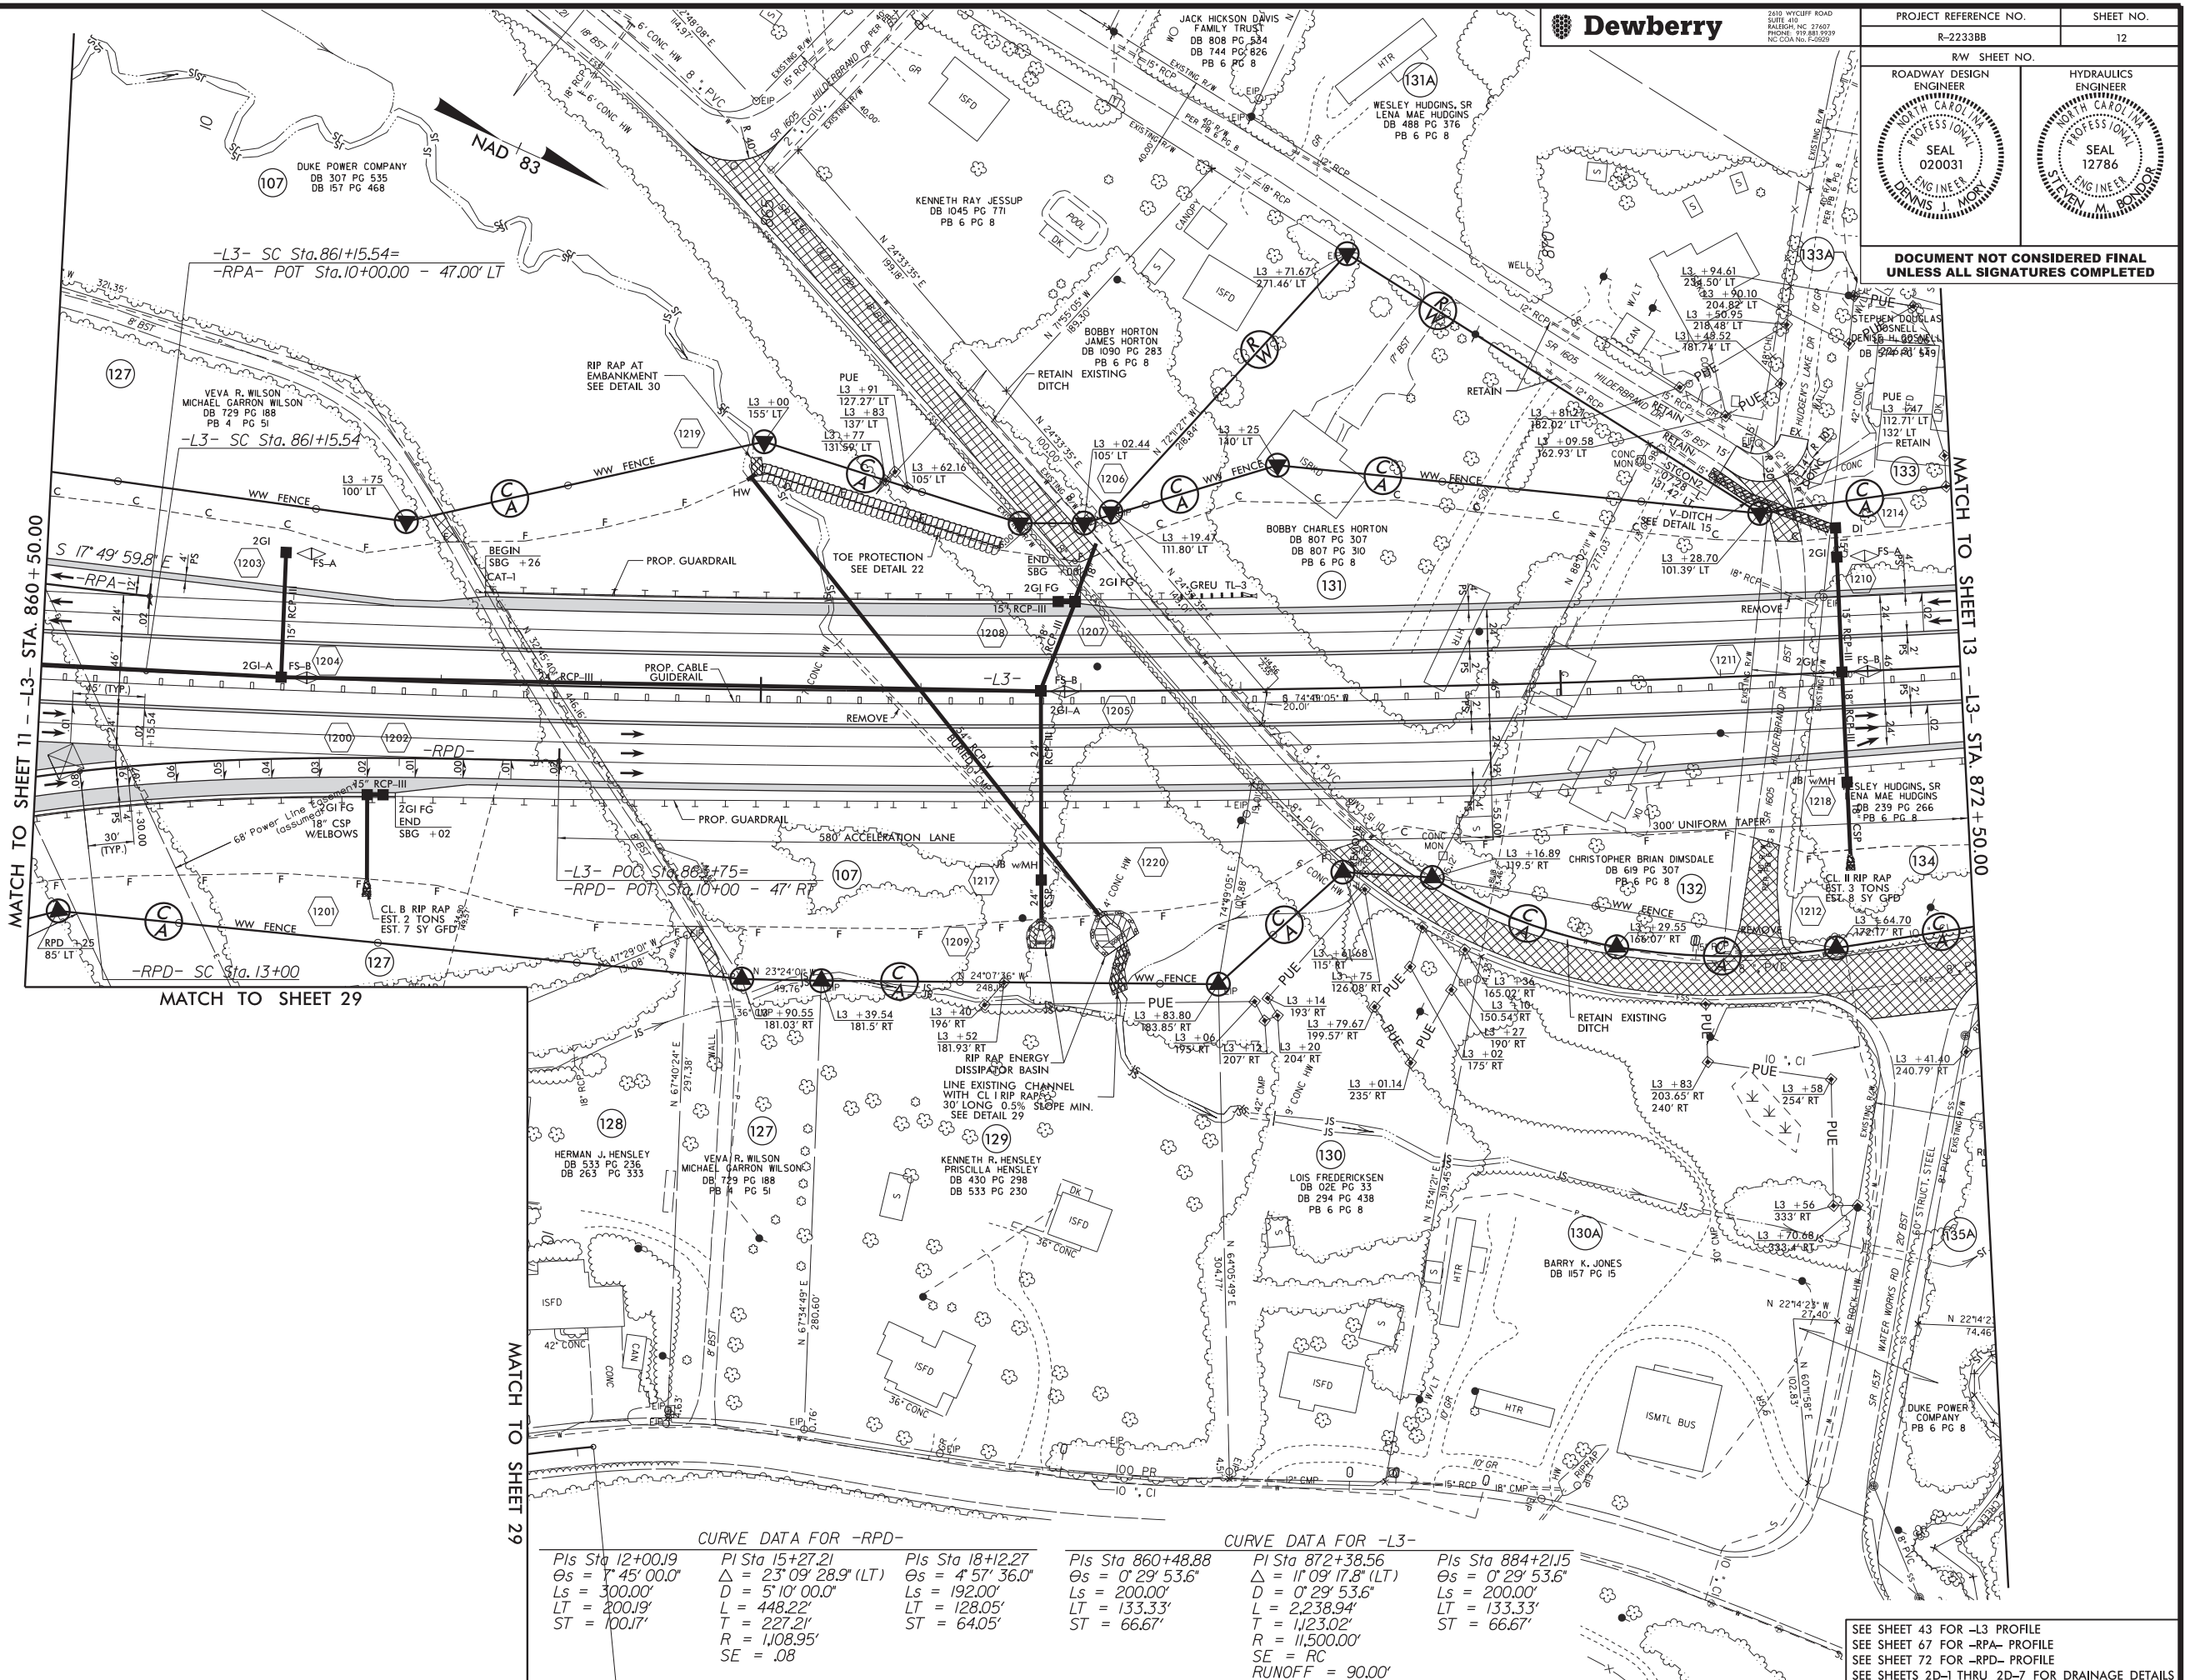

Dewberry

2010 WYCLIFF ROAD
RALEIGH, NC 27603
PHONE: 919.819.9799
NC CON No. F-2925

PROJECT REFERENCE NO.

R-2233BB

SHEET NO.

12

RW SHEET NO.


ROADWAY DESIGN ENGINEER

HYDRAULICS ENGINEER



DOCUMENT NOT CONSIDERED FINAL
UNLESS ALL SIGNATURES COMPLETED

5/14/99
Invalid: p:\projects\990333\990333B.RDY.PSH13.DGN
JSEB:WJ

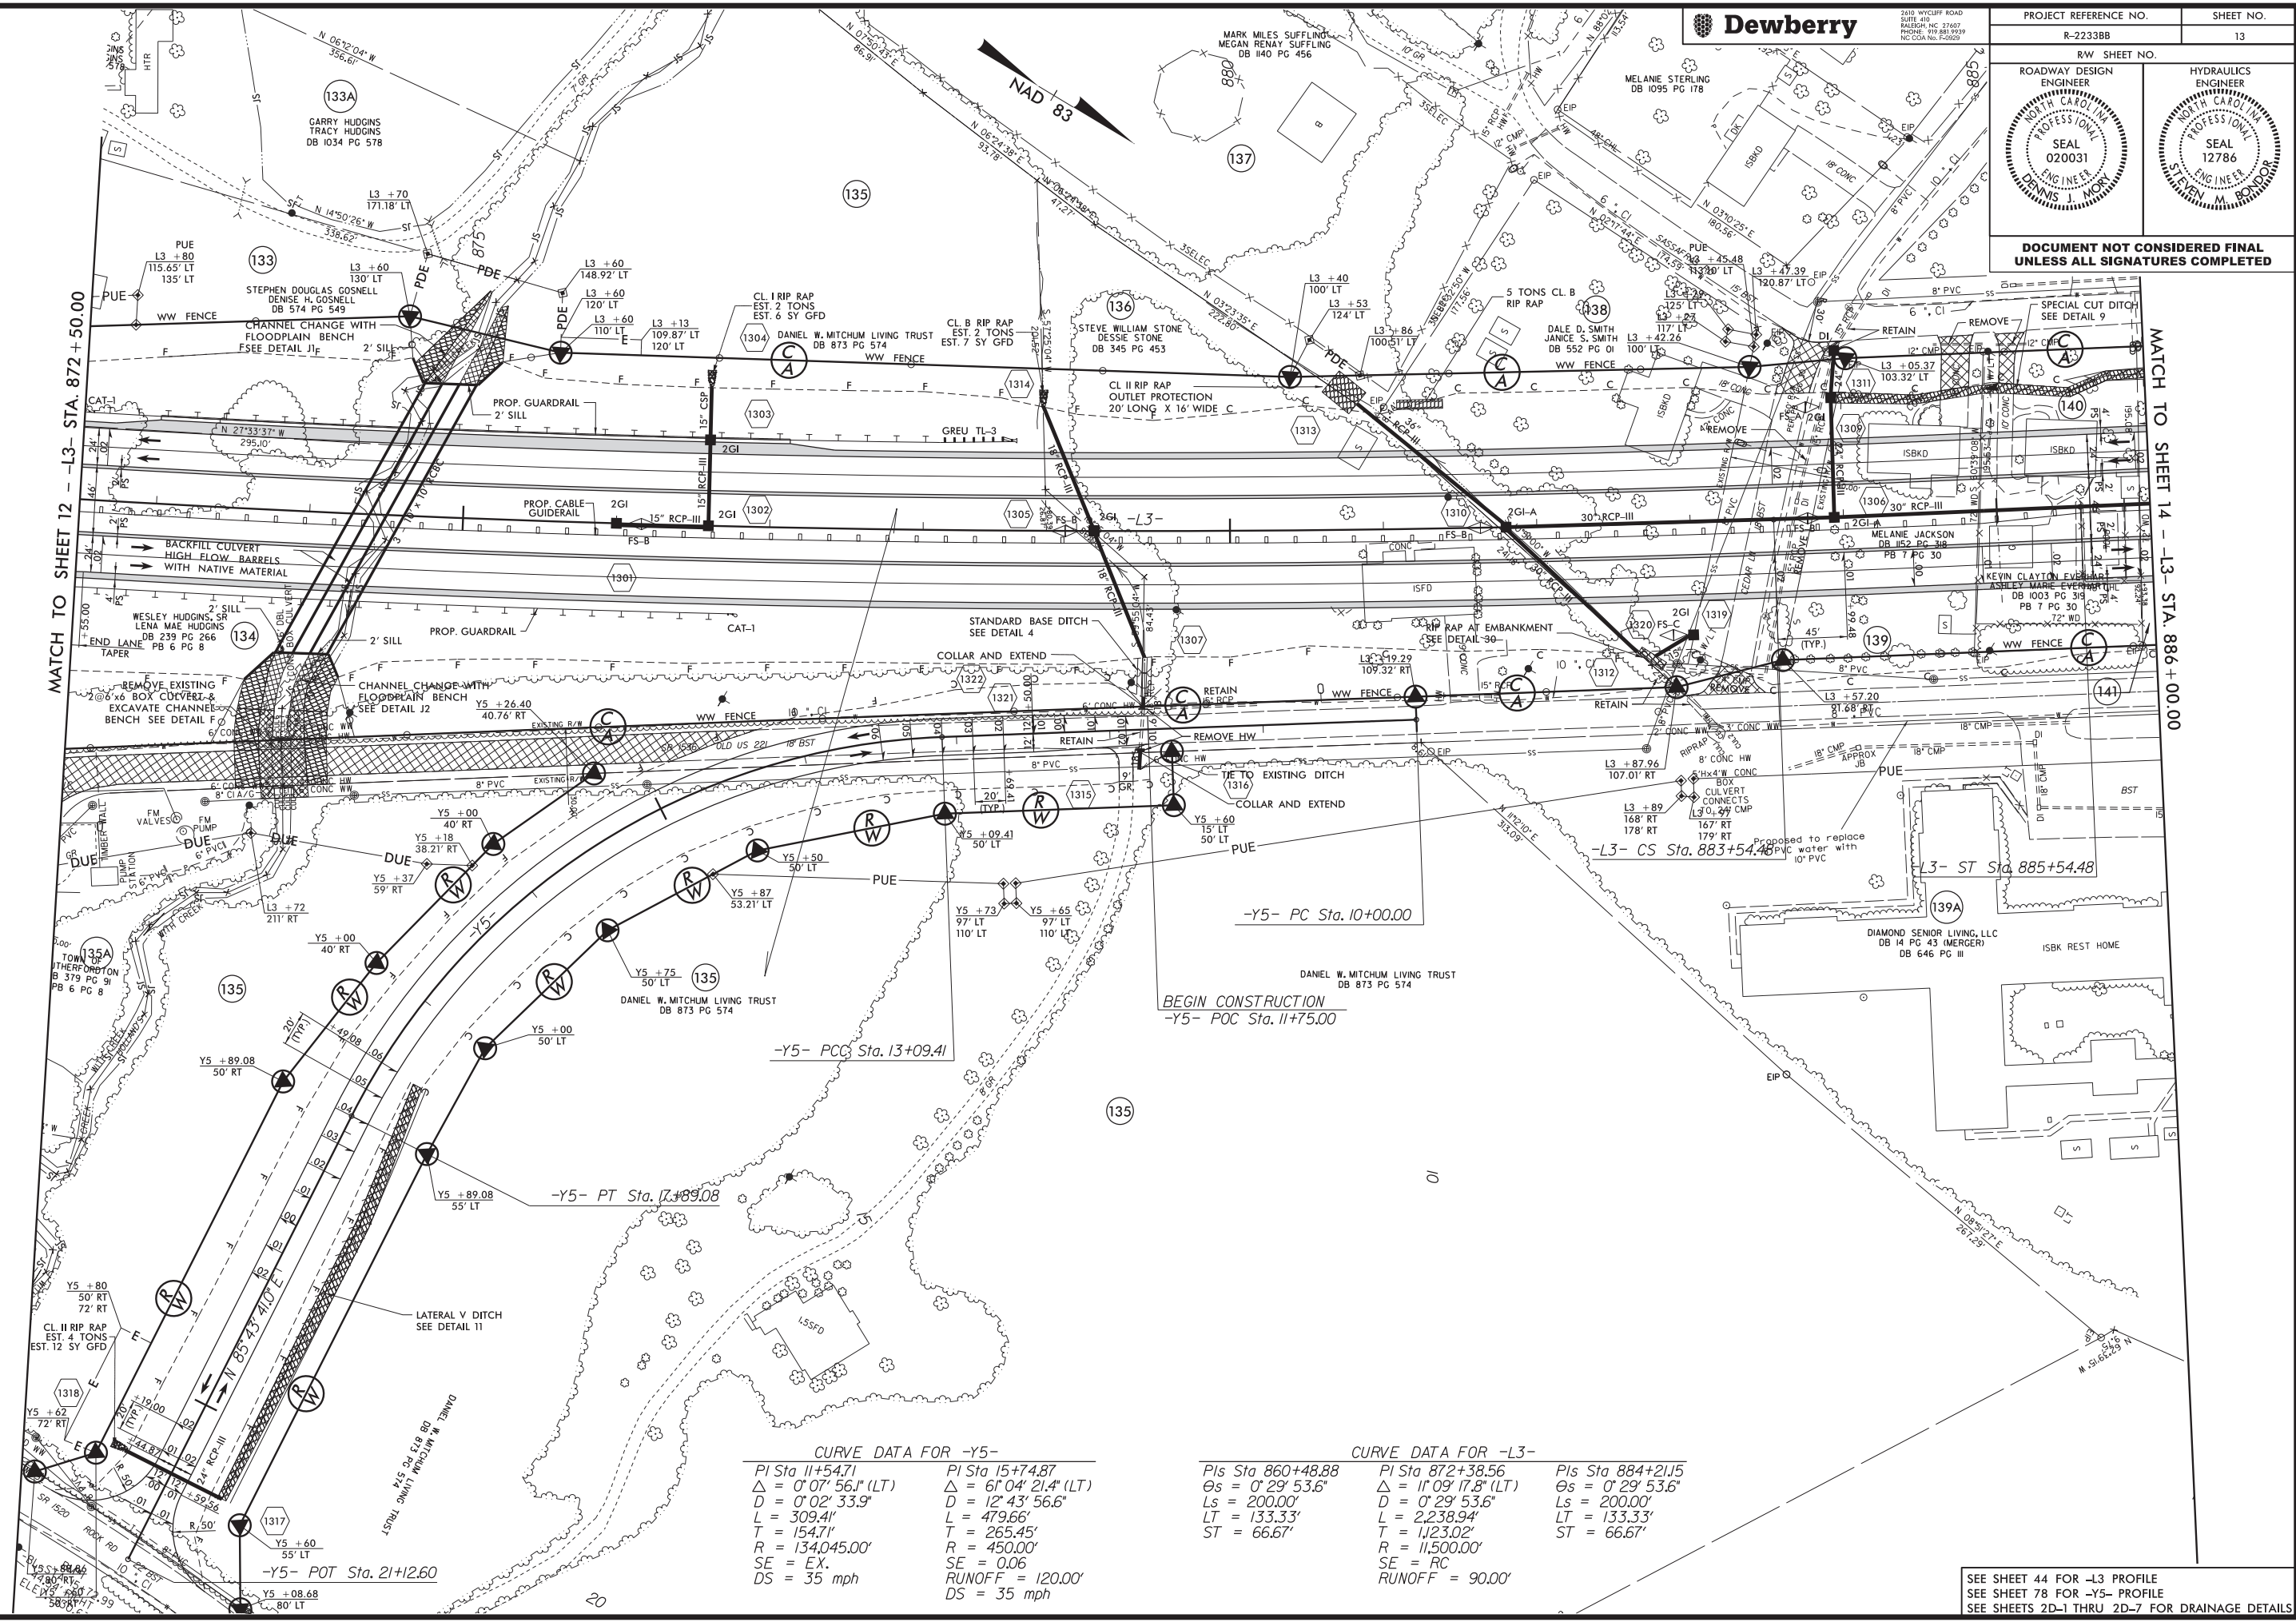

2810 WYCLIFF ROAD
SUITE 410
RALEIGH, NC 27607
PHONE: 919.881.9939
NC CON. No. F-2925

PROJECT REFERENCE NO.
R-2233BB

RW SHEET NO.
13

ROADWAY DESIGN ENGINEER

SEAL 020031

DEWBERY J. MORRIS

HYDRAULICS ENGINEER

SEAL 12786

STEVEN M. BONDOR

DOCUMENT NOT CONSIDERED FINAL
UNLESS ALL SIGNATURES COMPLETED


SEE SHEET 44 FOR -L3- PROFILE
SEE SHEET 78 FOR -Y5- PROFILE
SEE SHEETS 2D-1 THRU 2D-7 FOR DRAINAGE DETAILS

5/14/2019

Invalid export path: C:\Users\jrb\Documents\Projects\2019\20190514\20190514.DGN

MATCH TO SHEET 13 - L3- STA. 886 + 00.00

MATCH TO SHEET 15 - L3- STA. 899 + 00.00

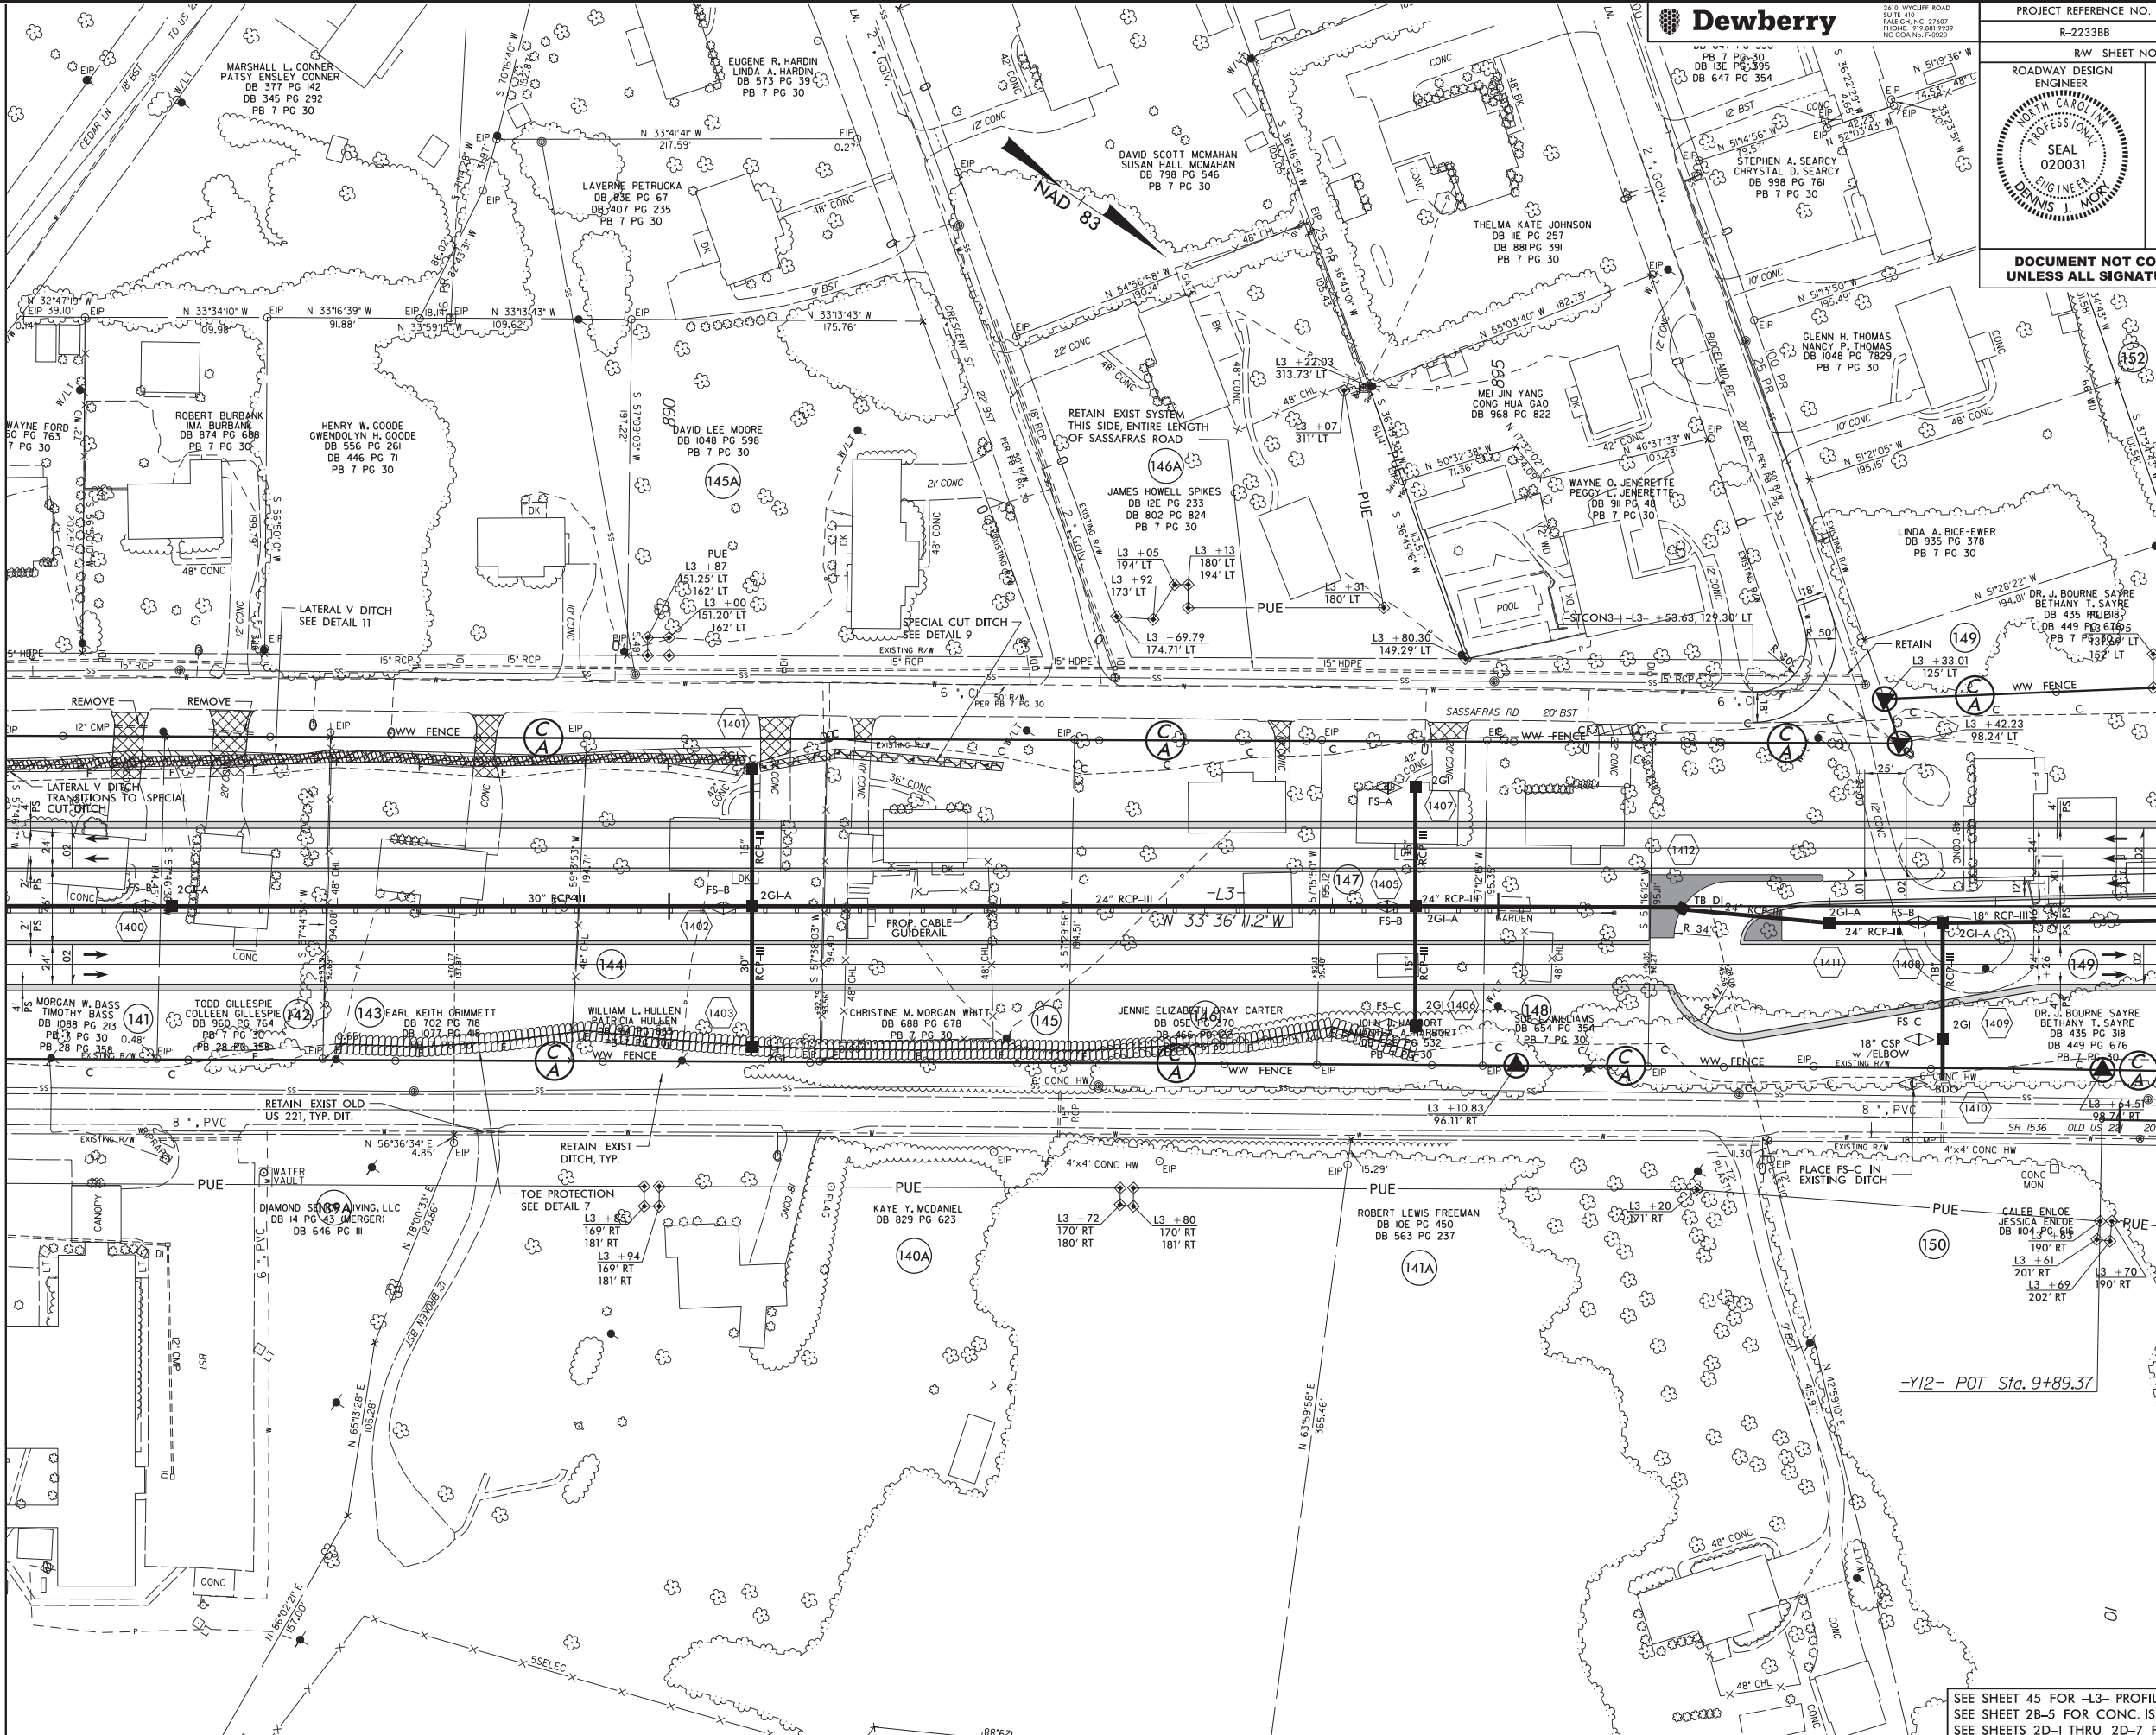

Dewberry

2010 WYCLIFF ROAD
SUITE 400
RALEIGH, NC 27607
PHONE: 919.881.9939
NC CON. No. F-2925

PROJECT REFERENCE NO.
R-2233BB

SHEET NO.
14

R/W SHEET NO.

ROADWAY DESIGN
ENGINEER
NORTH CAROLINA
PROFESSIONAL
SEAL
020031
DENNIS J. MORRIS

HYDRAULICS
ENGINEER
NORTH CAROLINA
PROFESSIONAL
SEAL
12786
STEVEN M. RICHMOND


DOCUMENT NOT CONSIDERED FINAL
UNLESS ALL SIGNATURES COMPLETED

-Y12- POT Sta. 9+89.37

SEE SHEET 45 FOR -L3- PROFILE
SEE SHEET 2B-5 FOR CONC. ISLAND DETAILS
SEE SHEETS 2D-1 THRU 2D-7 FOR DRAINAGE DETAILS

5/14/99

Invalid .exp file: R223BB.RDY_PSH15.DGN
USER: JHARRIS

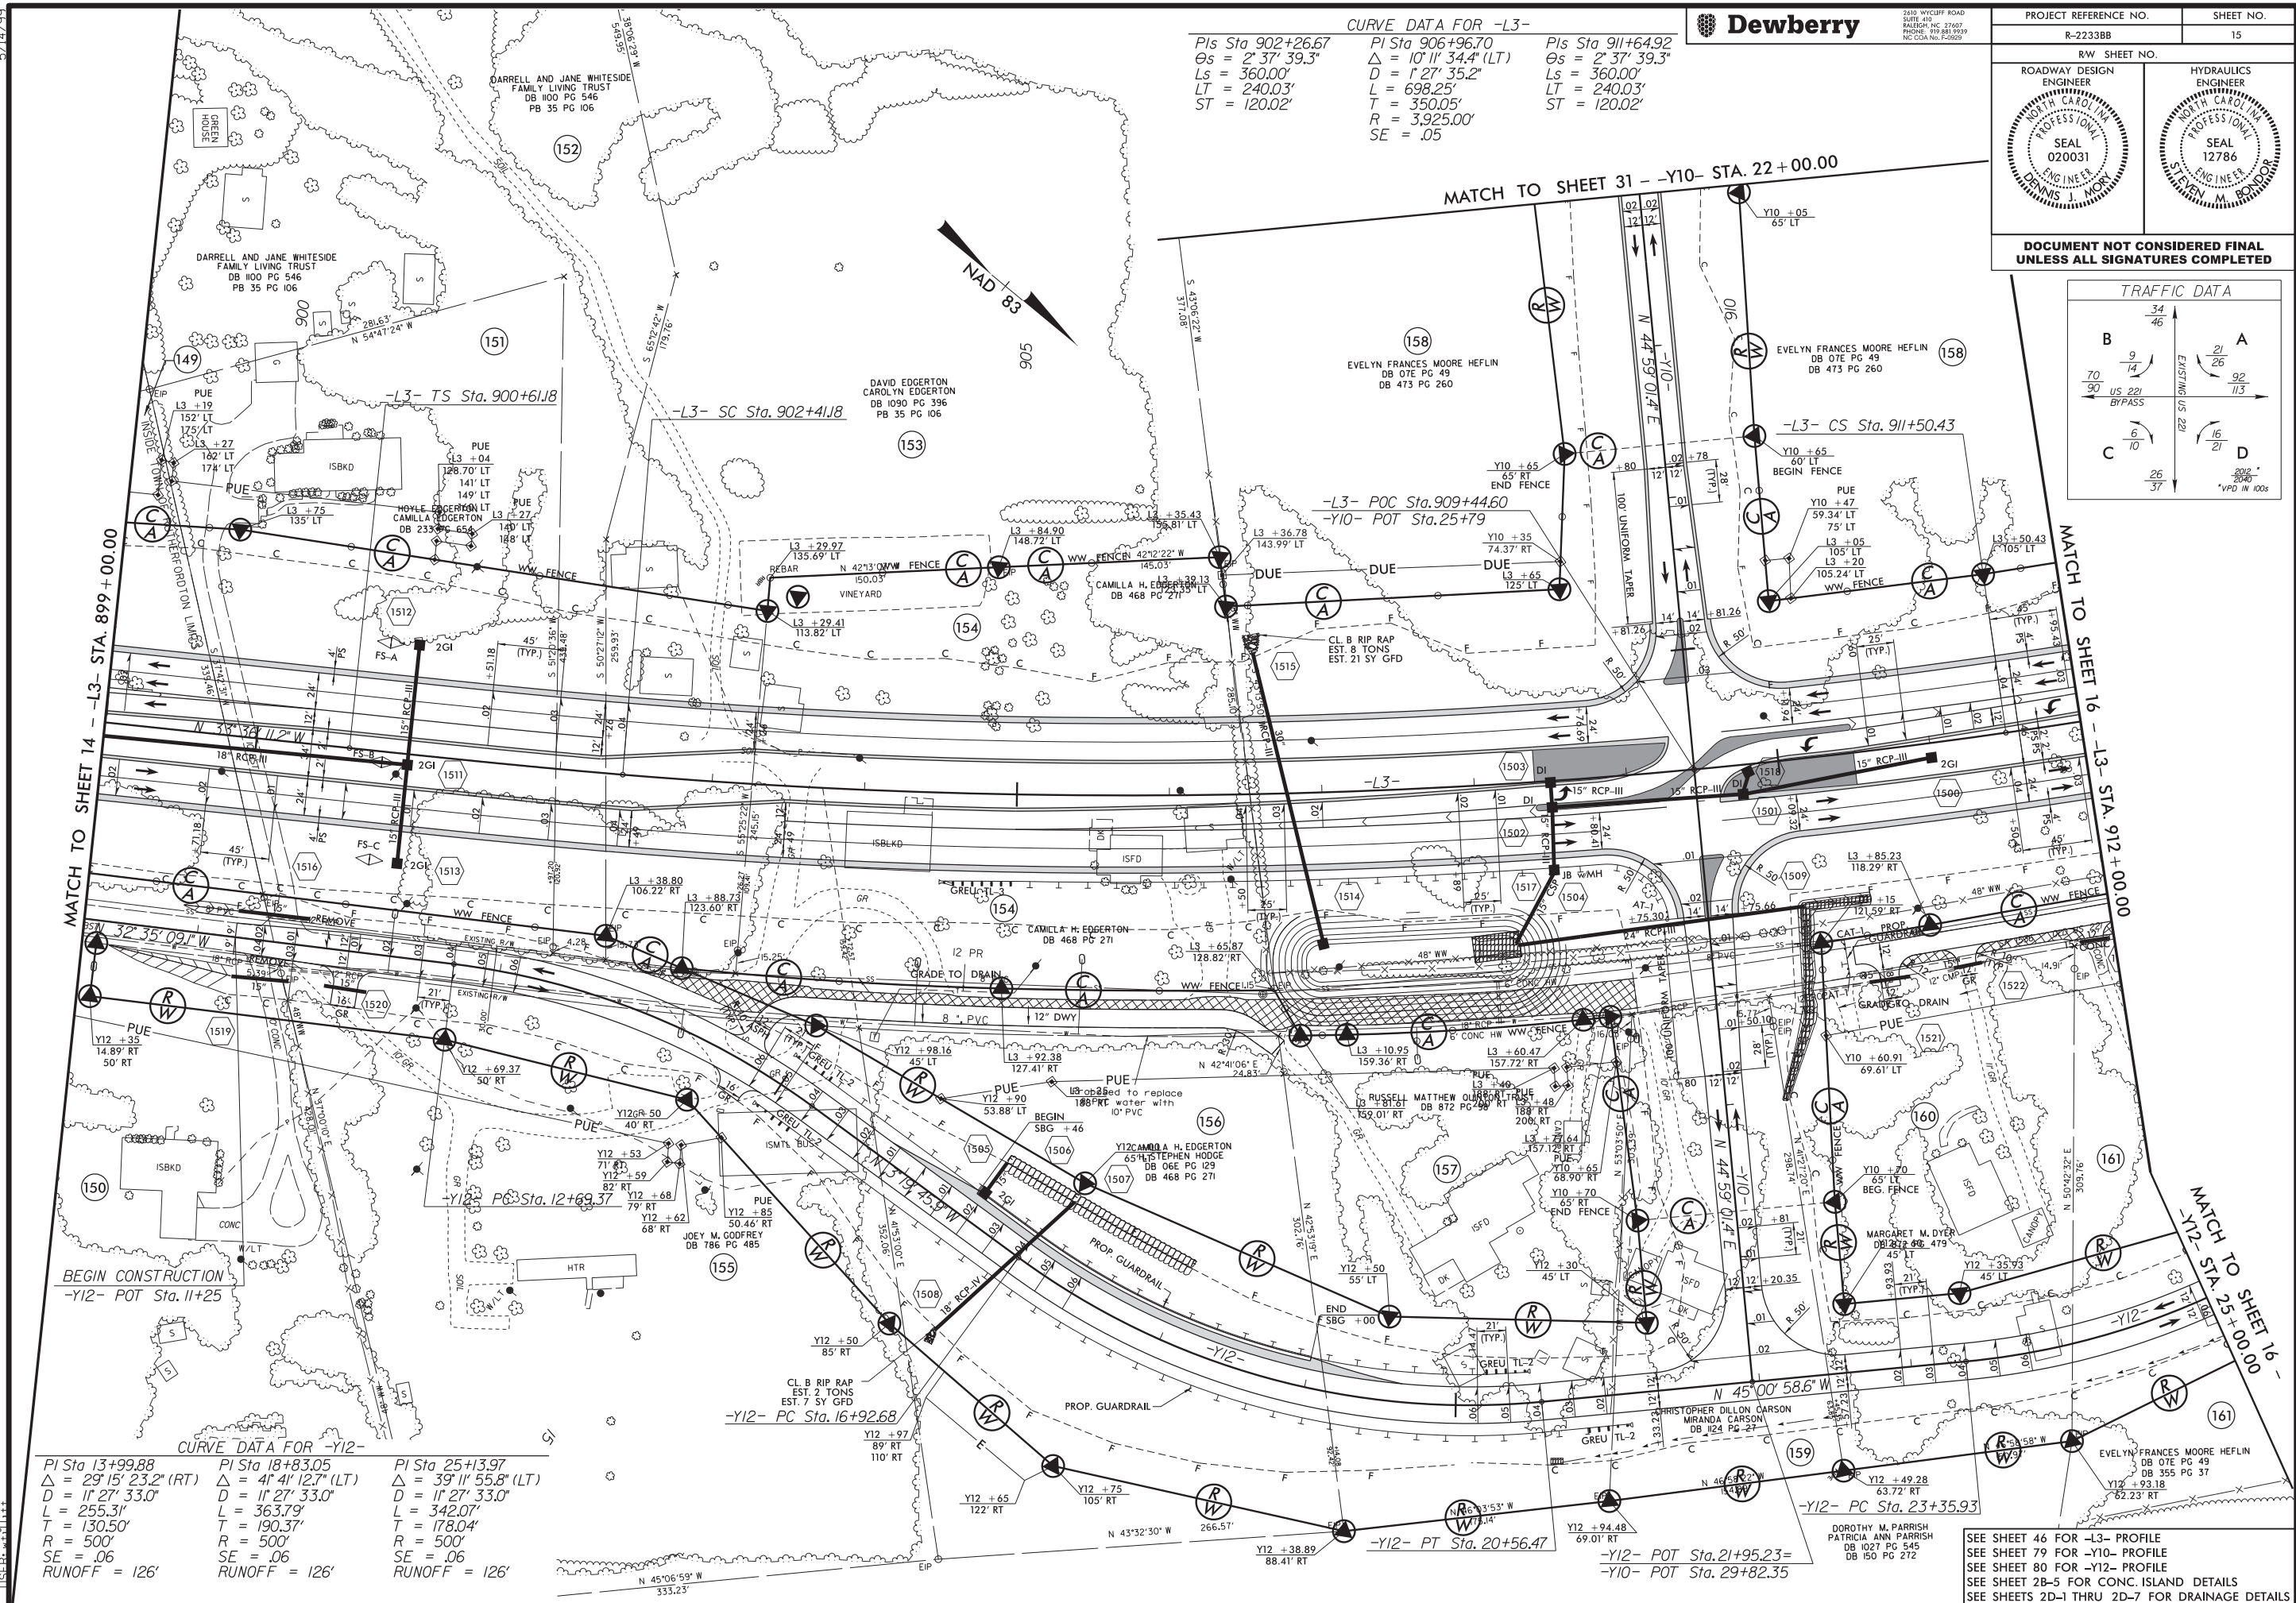


CURVE DATA FOR -L3-

Pls Sta 902+26.67	Pls Sta 906+96.70	Pls Sta 911+64.92
$\Delta s = 2' 37" 39.3"$	$\Delta = 10' 11" 34.4" (LT)$	$\Delta s = 2' 37" 39.3"$
$Ls = 360.00'$	$D = 1' 27" 35.2"$	$Ls = 360.00'$
$LT = 240.03'$	$L = 698.25'$	$LT = 240.03'$
$ST = 120.02'$	$T = 350.05'$	$ST = 120.02'$
	$R = 3,925.00'$	
	$SE = .05$	



PROJECT REFERENCE NO. R-2233BB		SHEET NO. 15
RW SHEET NO.		HYDRAULICS ENGINEER
ROADWAY DESIGN ENGINEER	NORTH CAROLINA PROFESSIONAL SEAL 020031	
NORTH CAROLINA PROFESSIONAL SEAL 12786		ENGINEER
DENNIS J. MORRIS		STEVEN M. BONDOR

DOCUMENT NOT CONSIDERED FINAL
UNLESS ALL SIGNATURES COMPLETED

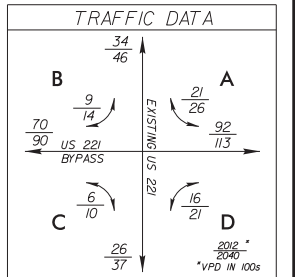

5/14/99

Invalid .exp file: R-2233BB.RDY_PSH16.DGN
USER: JH1111

Dewberry

2610 WYCLIFF ROAD
SUITE 410
RALEIGH, NC 27601
PHONE: 919.881.9939
NC CON No. F-2925

PROJECT REFERENCE NO.

R-2233BB

SHEET NO.

16

R/W SHEET NO.


ROADWAY DESIGN
ENGINEER



HYDRAULICS
ENGINEER



DOCUMENT NOT CONSIDERED FINAL
UNLESS ALL SIGNATURES COMPLETED

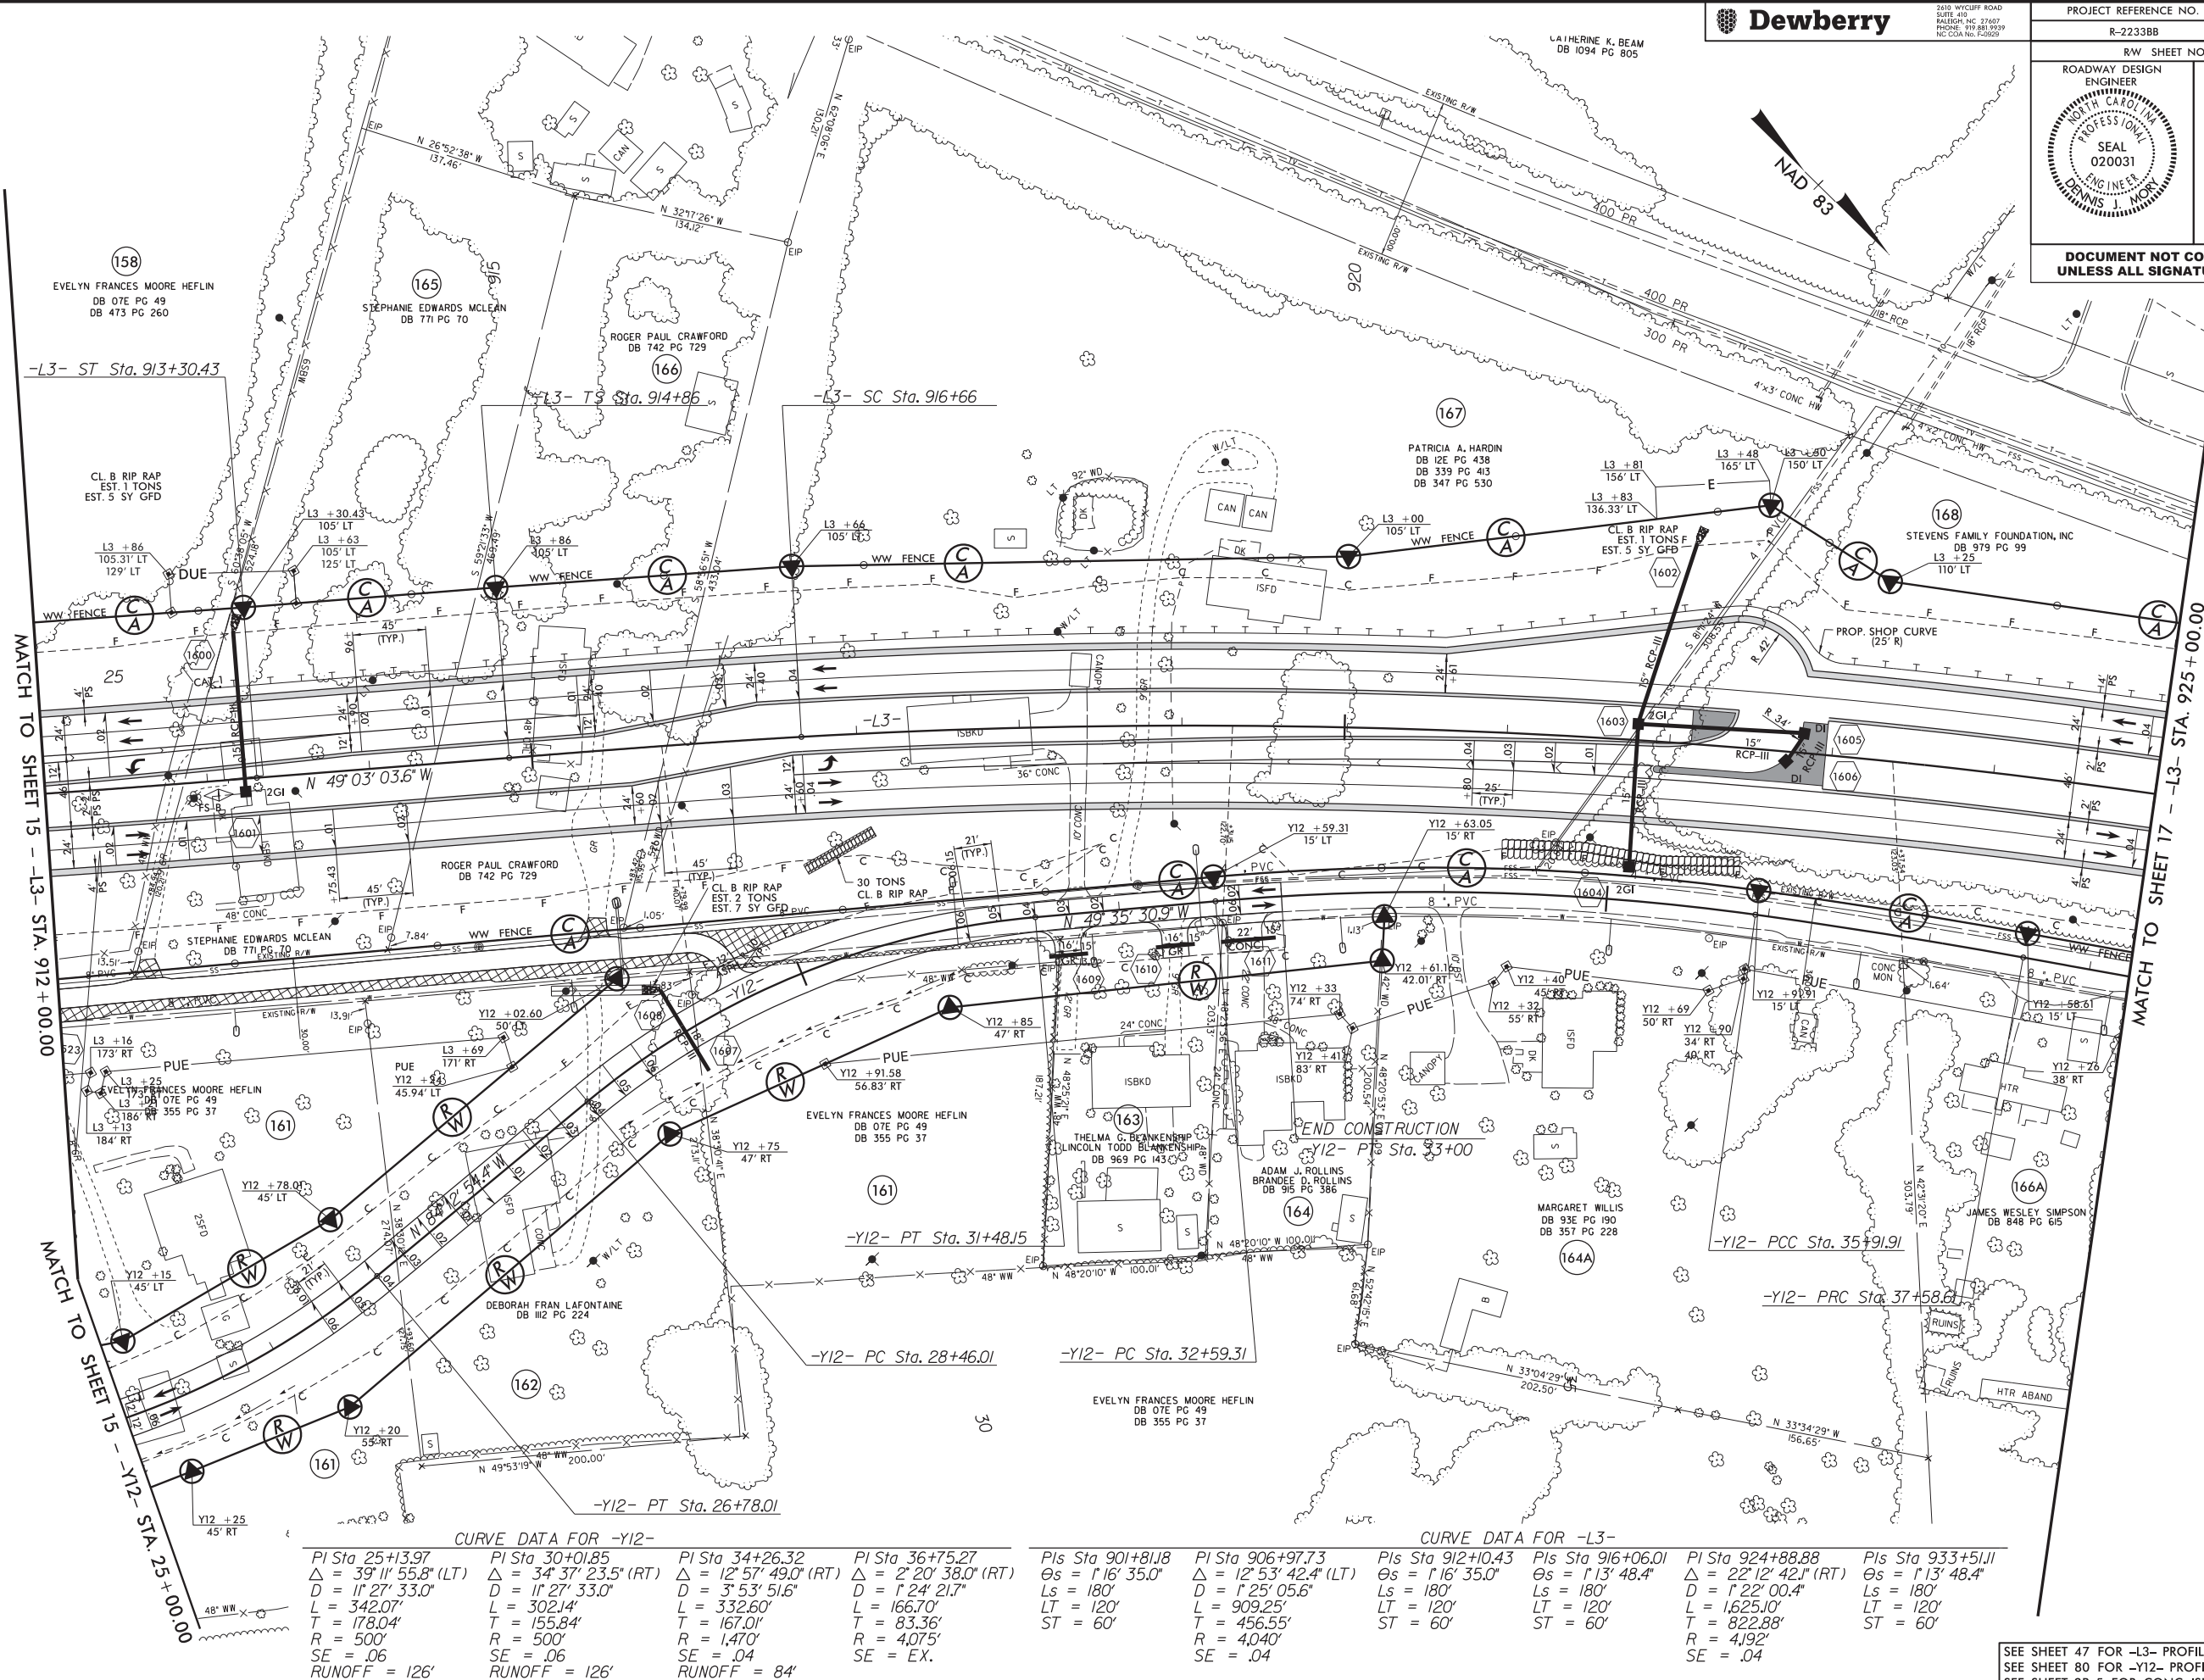

CURVE DATA FOR -Y12-

PI Sta 25+13.97	PI Sta 30+01.85	PI Sta 34+26.32	PI Sta 36+75.27
$\Delta = 39^\circ 11' 55.8''$ (LT)	$\Delta = 34^\circ 37' 23.5''$ (RT)	$\Delta = 12^\circ 57' 49.0''$ (RT)	$\Delta = 2^\circ 20' 38.0''$ (RT)
$D = 11^\circ 27' 33.0''$	$D = 11^\circ 27' 33.0''$	$D = 3^\circ 53' 51.6''$	$D = 1^\circ 24' 21.7''$
$L = 342.07'$	$L = 302.14'$	$L = 332.60'$	$L = 166.70'$
$T = 178.04'$	$T = 155.84'$	$T = 167.01'$	$T = 83.36'$
$R = 500'$	$R = 500'$	$R = 1,470'$	$R = 4,075'$
$SE = .06$	$SE = .06$	$SE = .04$	$SE = EX.$
$RUNOFF = 126'$	$RUNOFF = 126'$	$RUNOFF = 84'$	

CURVE DATA FOR -L3-

PIs Sta 901+81.8	PI Sta 906+97.73	PIs Sta 912+10.43	PIs Sta 916+06.01	PI Sta 924+88.88	PIs Sta 933+51.11
$\Delta = 1^\circ 16' 35.0''$	$\Delta = 12^\circ 53' 42.4''$ (LT)	$\Delta = 1^\circ 16' 35.0''$	$\Delta = 1^\circ 13' 48.4''$	$\Delta = 22^\circ 12' 42.1''$ (RT)	$\Delta = 1^\circ 13' 48.4''$
$Ls = 180'$	$D = 1^\circ 25' 05.6''$	$Ls = 180'$	$Ls = 180'$	$D = 1^\circ 22' 00.4''$	$Ls = 180'$
$LT = 120'$	$L = 909.25'$	$LT = 120'$	$LT = 120'$	$L = 1,625.10'$	$LT = 120'$
$ST = 60'$	$T = 456.55'$	$ST = 60'$	$ST = 60'$	$T = 822.88'$	$ST = 60'$
	$R = 4,040'$			$R = 4,192'$	
	$SE = .04$			$SE = .04$	

SEE SHEET 47 FOR -L3- PROFILE
SEE SHEET 80 FOR -Y12- PROFILE
SEE SHEET 28-5 FOR CONC. ISLAND DETAILS
SEE SHEETS 2D-1 THRU 2D-7 FOR DRAINAGE DETAILS


5/14/99
Invalid: p:\projects\990333\B.RDY_PSH17.DGN
JLSB

CURVE DATA FOR -L3-
Pls Sta 916+06.01
 $\Delta s = 1'13''48.4''$
 $Ls = 180'$
 $LT = 120'$
 $ST = 60'$
CURVE DATA FOR -L3-
Pls Sta 924+88.88
 $\Delta = 22'12''42.1''(RT)$
 $D = 1'22''00.4''$
 $L = 1625.10'$
 $T = 822.88'$
 $R = 4192'$
 $SE = .04$
CURVE DATA FOR -L3-
Pls Sta 933+51.11
 $\Delta s = 1'13''48.4''$
 $Ls = 180'$
 $LT = 120'$
 $ST = 60'$



2610 WYCLIFF ROAD
SUITE 410
RALEIGH, NC 27603
PHONE: 919.881.9339
NC CON No. F-2929

PROJECT REFERENCE NO.		SHEET NO.
R-2233BB		17
RW SHEET NO.		
ROADWAY DESIGN ENGINEER		HYDRAULICS ENGINEER
DOCUMENT NOT CONSIDERED FINAL UNLESS ALL SIGNATURES COMPLETED		

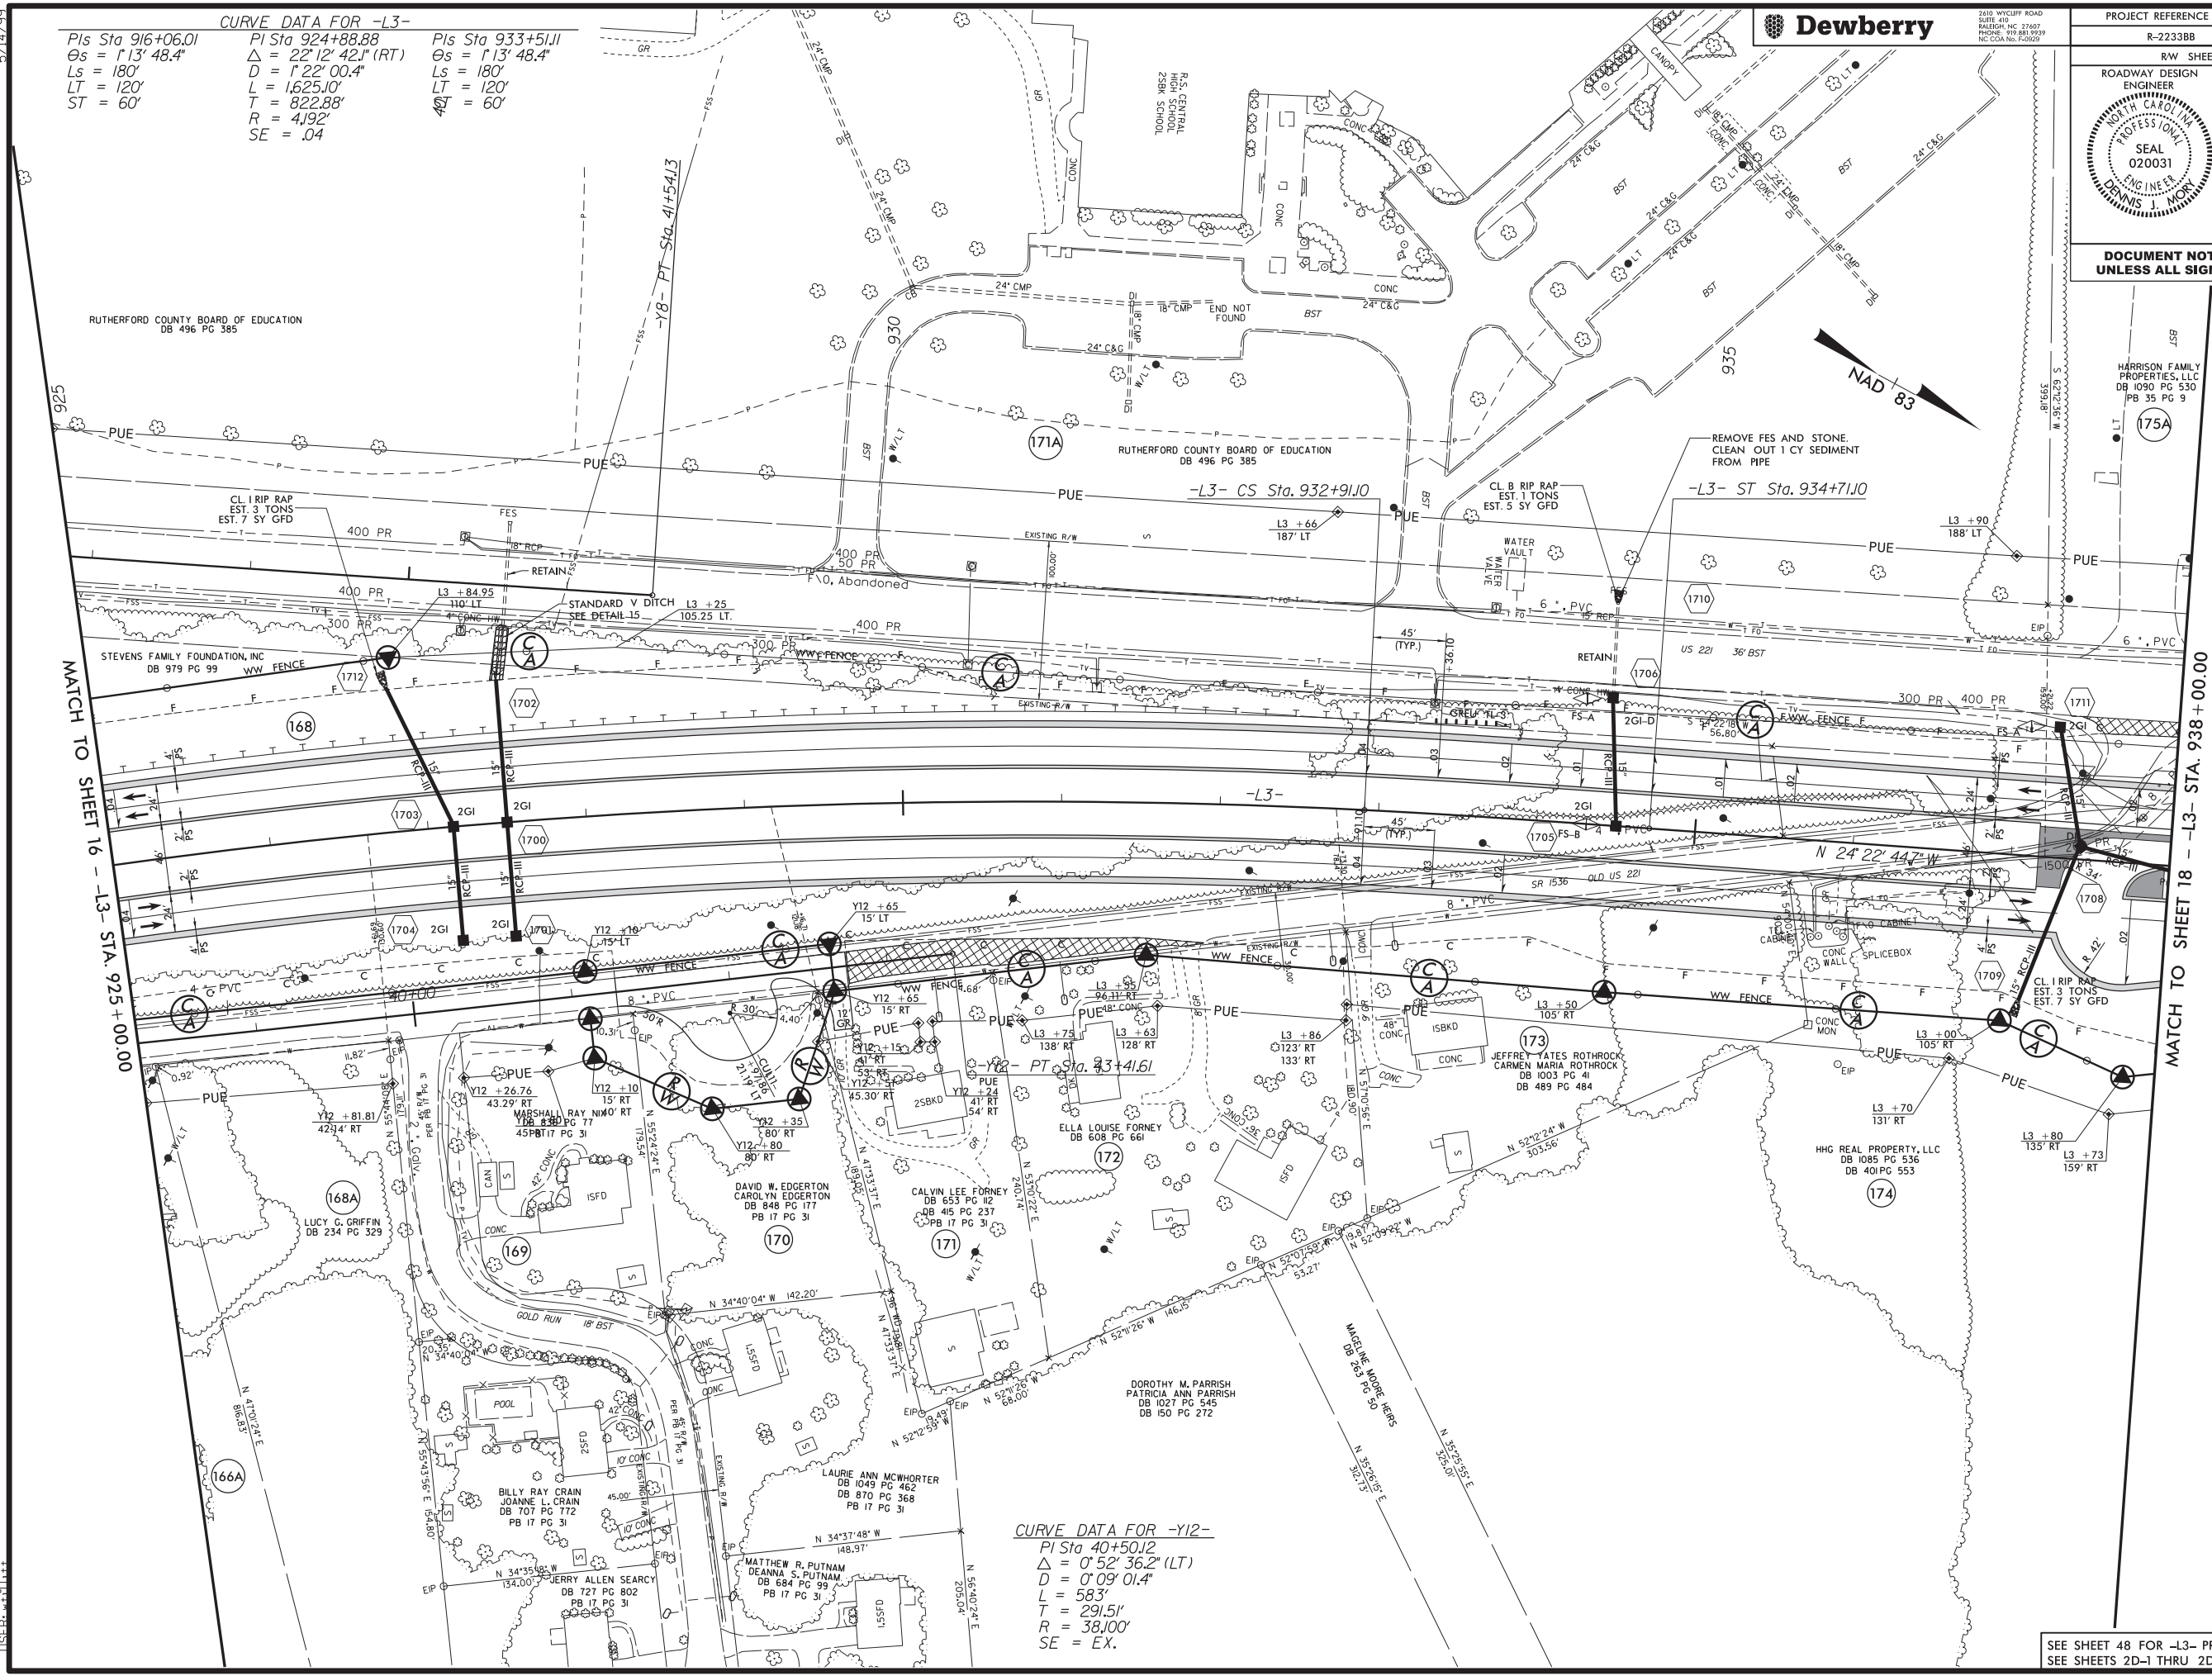


CURVE DATA FOR -Y12-
Pls Sta 40+50.12
 $\Delta = 0'52''36.2''(LT)$
 $D = 0'09''01.4''$
 $L = 583'$
 $T = 291.51'$
 $R = 38100'$
 $SE = EX.$

SEE SHEET 48 FOR -L3- PROFILE
SEE SHEETS 2D-1 THRU 2D-7 FOR DRAINAGE DETAILS

5/14/99


Invalid .exp file: R2233BB.RDY_PSH18.DGN

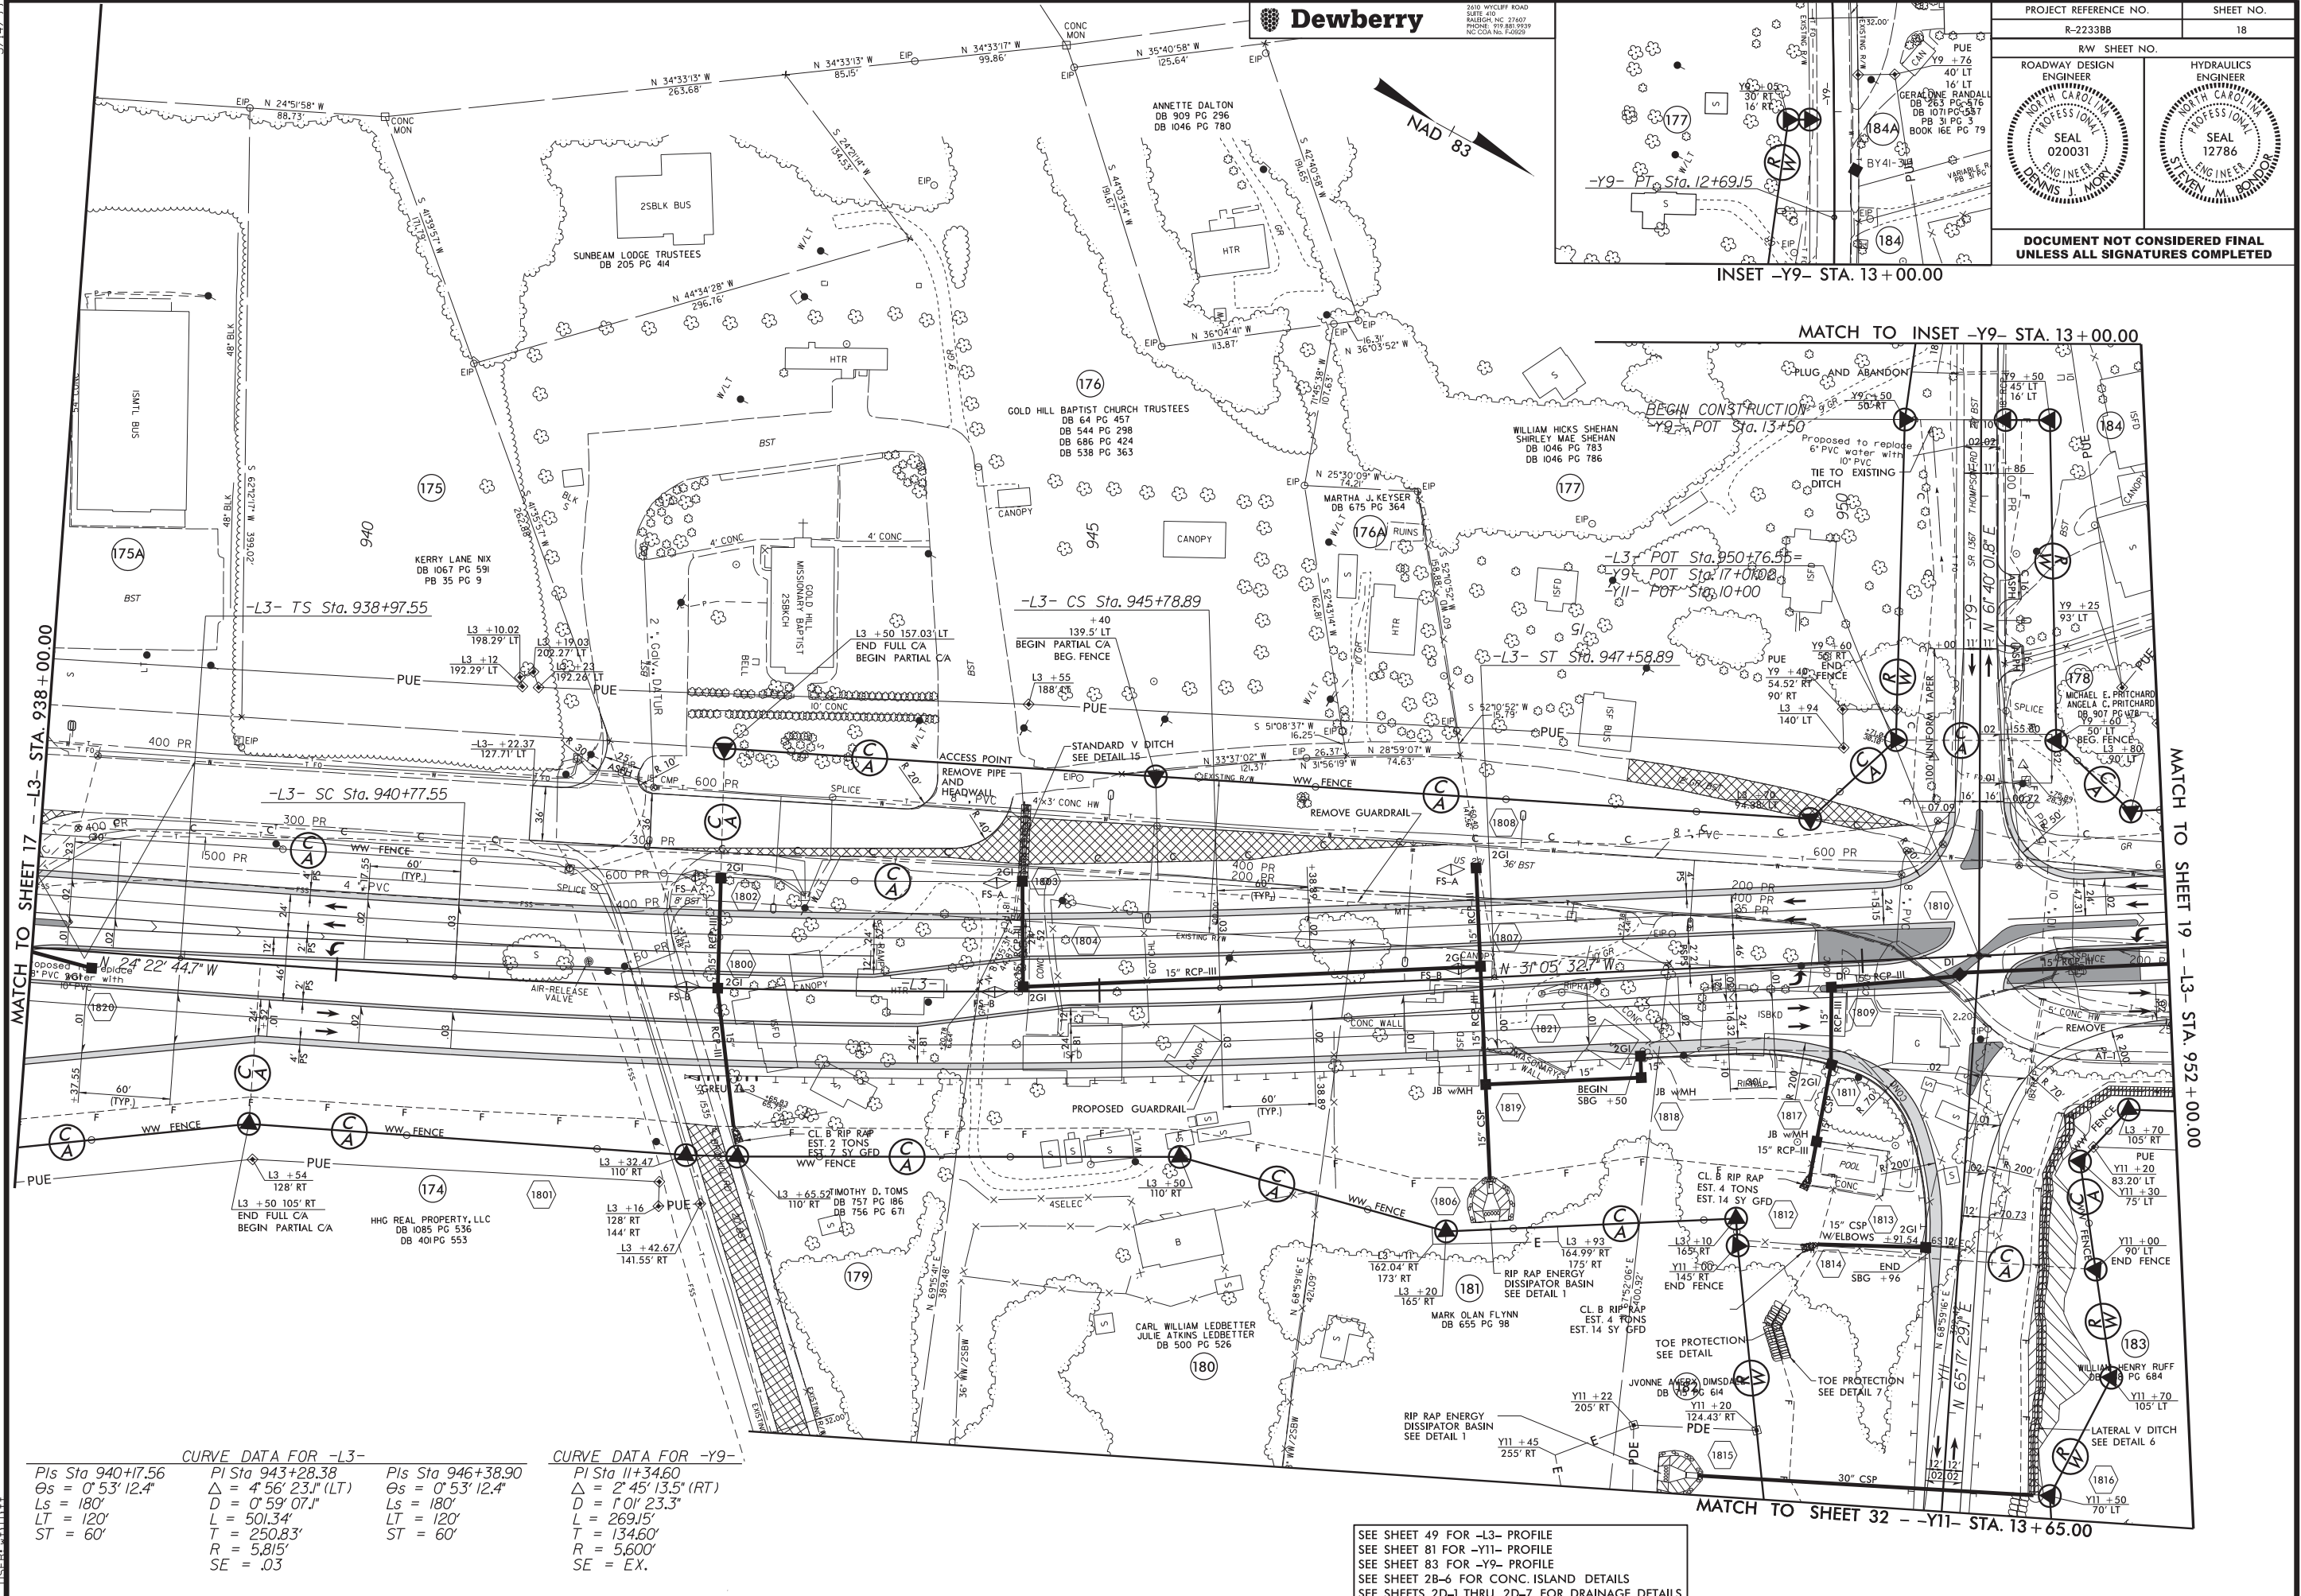

Dewberry

2610 WYCLIFF ROAD
SUITE 400
RALEIGH, NC 27607
PHONE: 919.881.9199
NC CCA No. F-0329

PROJECT REFERENCE NO. R-2233BB		SHEET NO. 18	
RW SHEET NO.		HYDRAULICS ENGINEER	
ROADWAY DESIGN ENGINEER		NORTH CAROLINA PROFESSIONAL SEAL 12786	
NORTH CAROLINA PROFESSIONAL SEAL 020031		NORTH CAROLINA PROFESSIONAL SEAL 12786	
ENGINEER DENNIS J. MORRIS		ENGINEER STEVEN M. BONDOR	
DOCUMENT NOT CONSIDERED FINAL UNLESS ALL SIGNATURES COMPLETED			

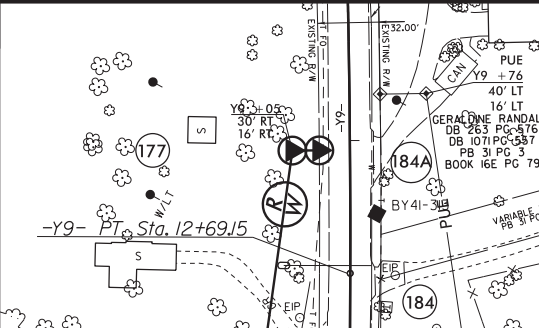

CURVE DATA FOR -L3-

Pls Sta 940+17.56	PI Sta 943+28.38	Pls Sta 946+38.90
Os = 0° 53' 12.4"	Δ = 4° 56' 23.1" (LT)	Os = 0° 53' 12.4"
Ls = 180'	D = 0° 59' 07.1"	Ls = 180'
LT = 120'	L = 501.34'	LT = 120'
ST = 60'	T = 250.83'	ST = 60'
	R = 5,815'	
	SE = .03	


CURVE DATA FOR -Y9-

PI Sta 11+34.60
Δ = 2° 45' 13.5" (RT)
D = 1° 0' 23.3"
L = 269.15'
T = 134.60'
R = 5,600'
SE = EX.

SEE SHEET 49 FOR -L3- PROFILE
SEE SHEET 81 FOR -Y11- PROFILE
SEE SHEET 83 FOR -Y9- PROFILE
SEE SHEET 2B-6 FOR CONC. ISLAND DETAILS
SEE SHEETS 2D-1 THRU 2D-7 FOR DRAINAGE DETAILS

5/14/99

Invalid EXP: 055103BB.RDY_PSH19.DGN
USER: JCH

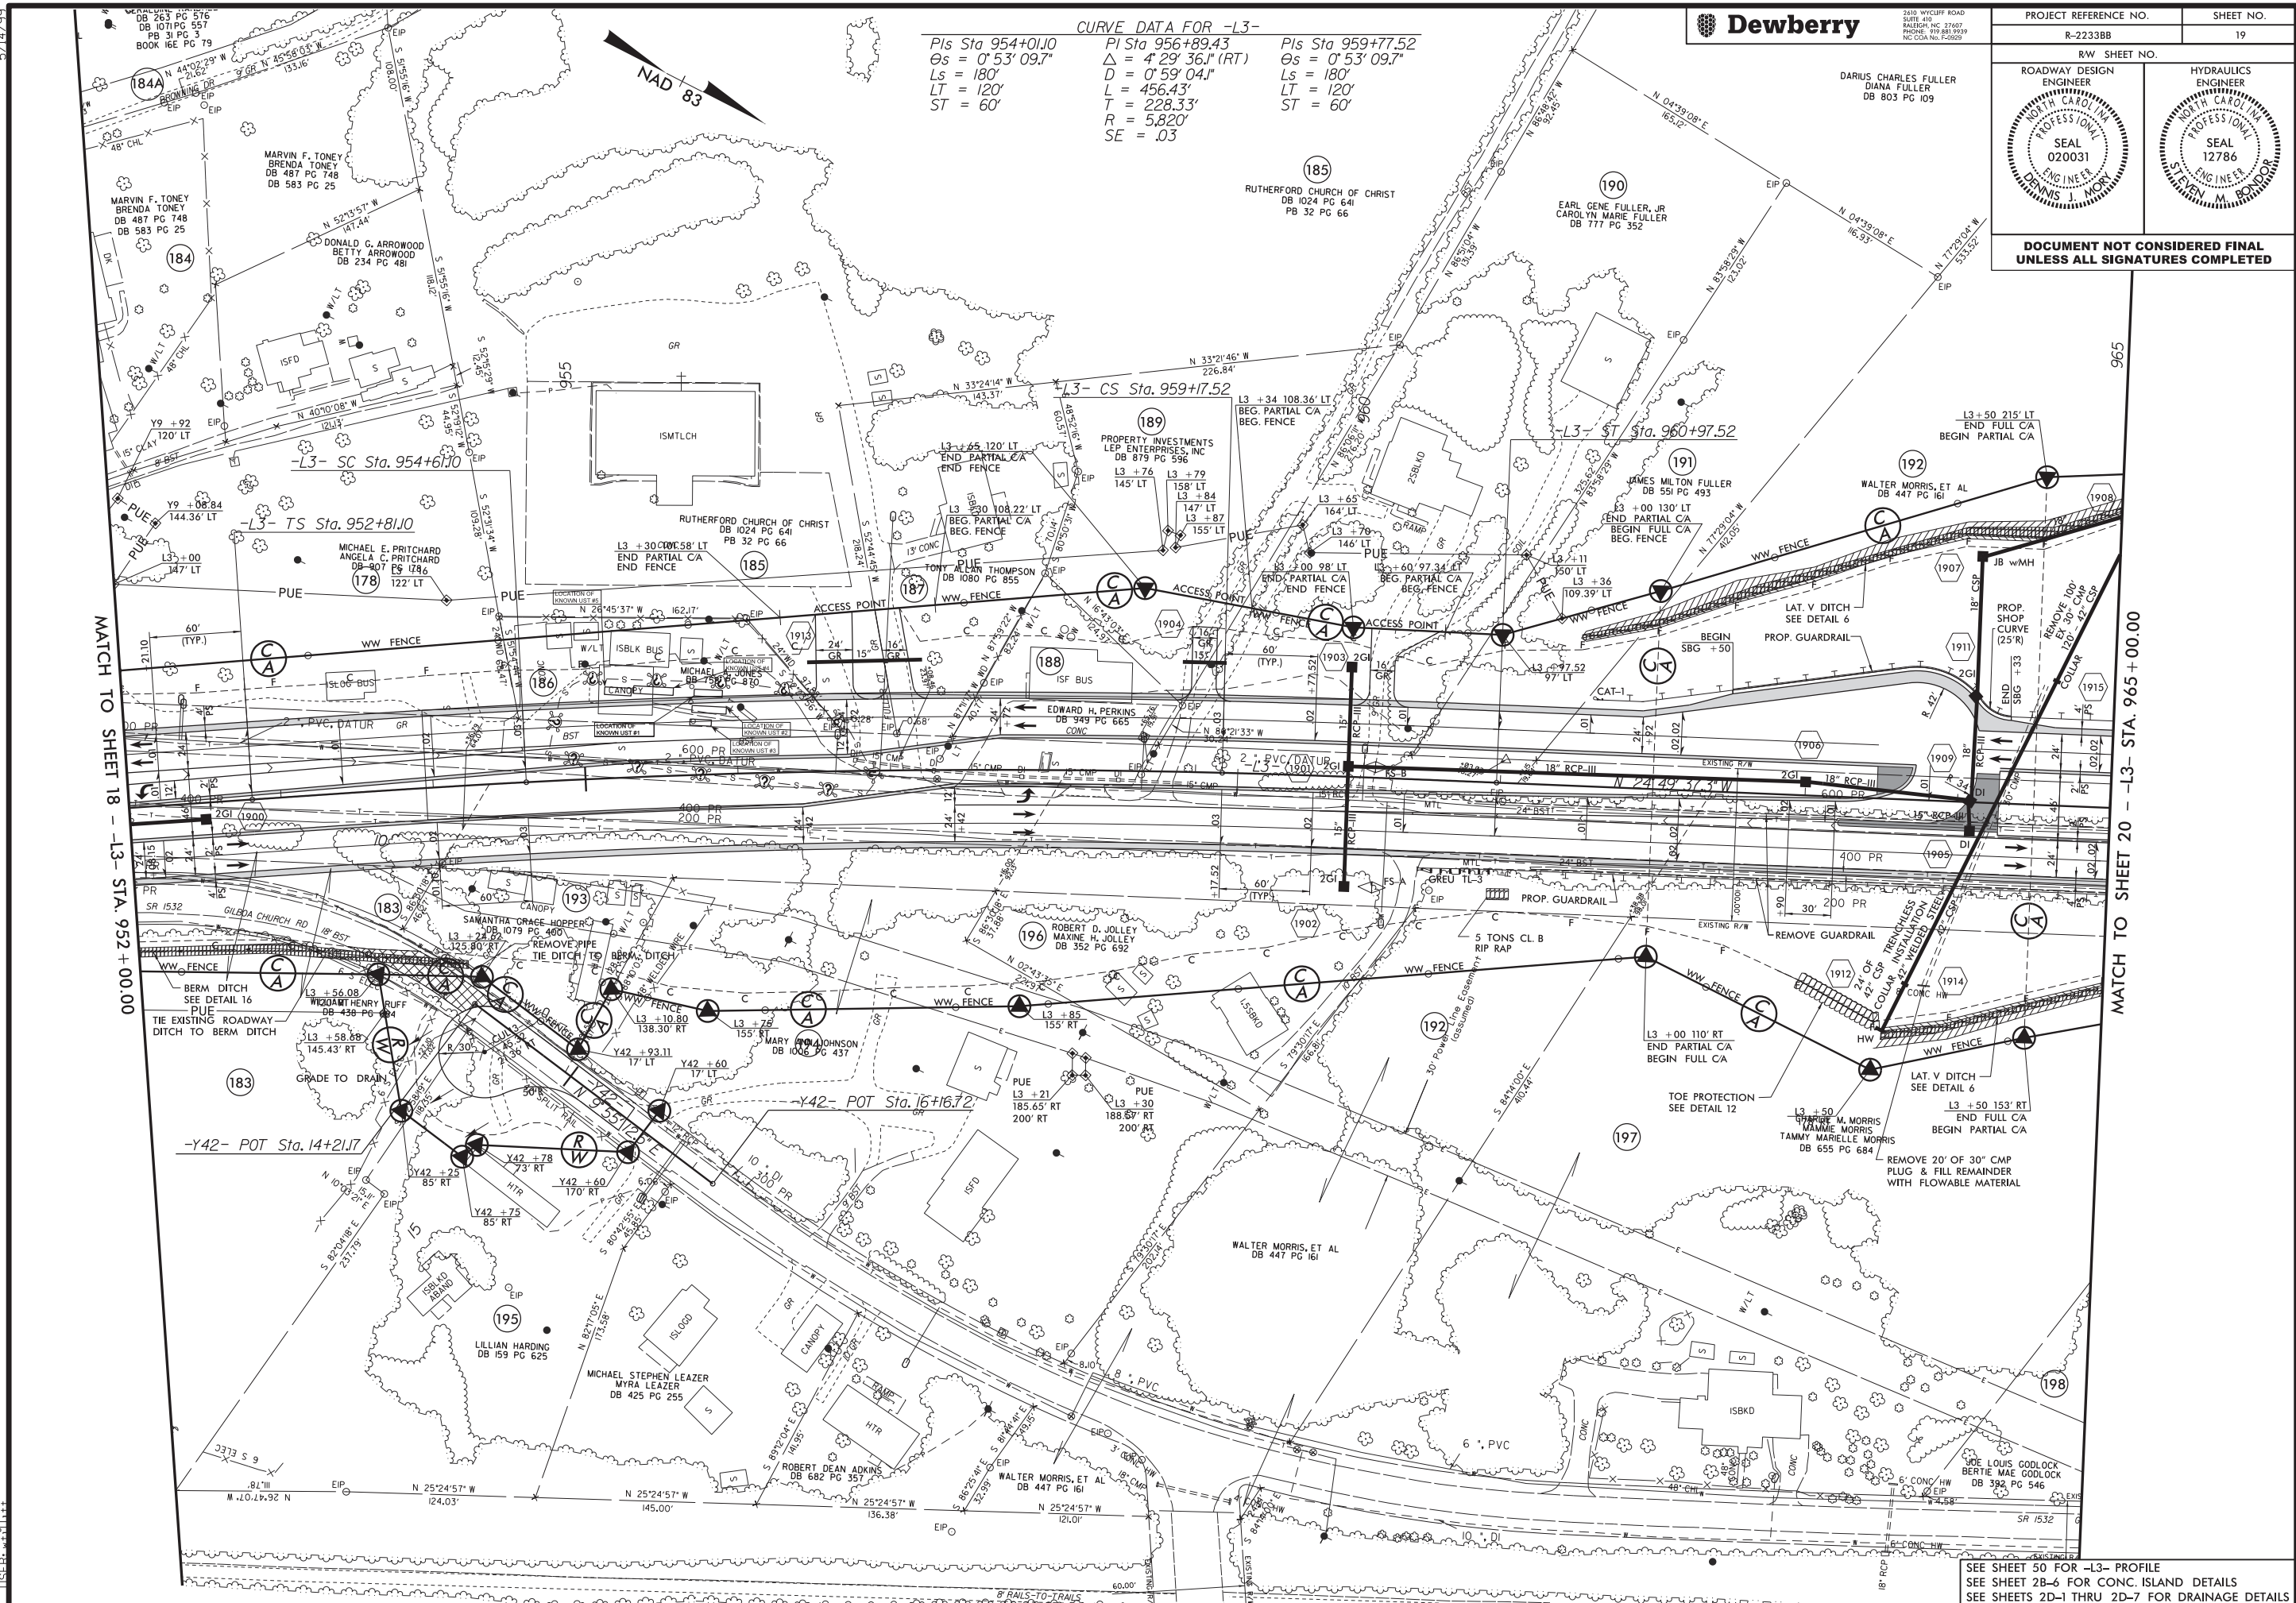

Dewberry

2610 WYCLIFF ROAD
SUITE 410
RALEIGH, NC 27603
PHONE: 719.881.9339
NC CON No. F-2925

PROJECT REFERENCE NO.		SHEET NO.
R-2233BB		19
RW SHEET NO.		HYDRAULICS ENGINEER
ROADWAY DESIGN ENGINEER		SEAL 12786
NORTH CAROLINA PROFESSIONAL SEAL 020031		SEAL 12786
DENNIS J. MORRIS		STEVEN M. MORRIS
DOCUMENT NOT CONSIDERED FINAL		UNLESS ALL SIGNATURES COMPLETED

CURVE DATA FOR -L3-

Pls Sta 954+01.00	PI Sta 956+89.43	Pls Sta 959+77.52
$\Delta s = 0^{\circ} 53' 09.7''$	$\Delta = 4^{\circ} 29' 36.1''$ (RT)	$\Delta s = 0^{\circ} 53' 09.7''$
$Ls = 180'$	$D = 0^{\circ} 59' 04.1''$	$Ls = 180'$
$LT = 120'$	$L = 456.43'$	$LT = 120'$
$ST = 60'$	$T = 228.33'$	$ST = 60'$
	$R = 5,820'$	
	$SE = .03$	

SEE SHEET 50 FOR -L3- PROFILE
SEE SHEET 28-6 FOR CONC. ISLAND DETAILS
SEE SHEETS 2D-1 THRU 2D-7 FOR DRAINAGE DETAILS

5/14/99

Invalid export session
USER: C:\33388.RDY_PSH20.DGN

Dewberry

2610 WYCLIFF ROAD
SUITE 410
RALEIGH, NC 27601
PHONE: 919.881.9939
NC CON No. F-2925

PROJECT REFERENCE NO.

R-2233BB

SHEET NO.

20

RW SHEET NO.


ROADWAY DESIGN
ENGINEER



HYDRAULICS
ENGINEER



DOCUMENT NOT CONSIDERED FINAL
UNLESS ALL SIGNATURES COMPLETED

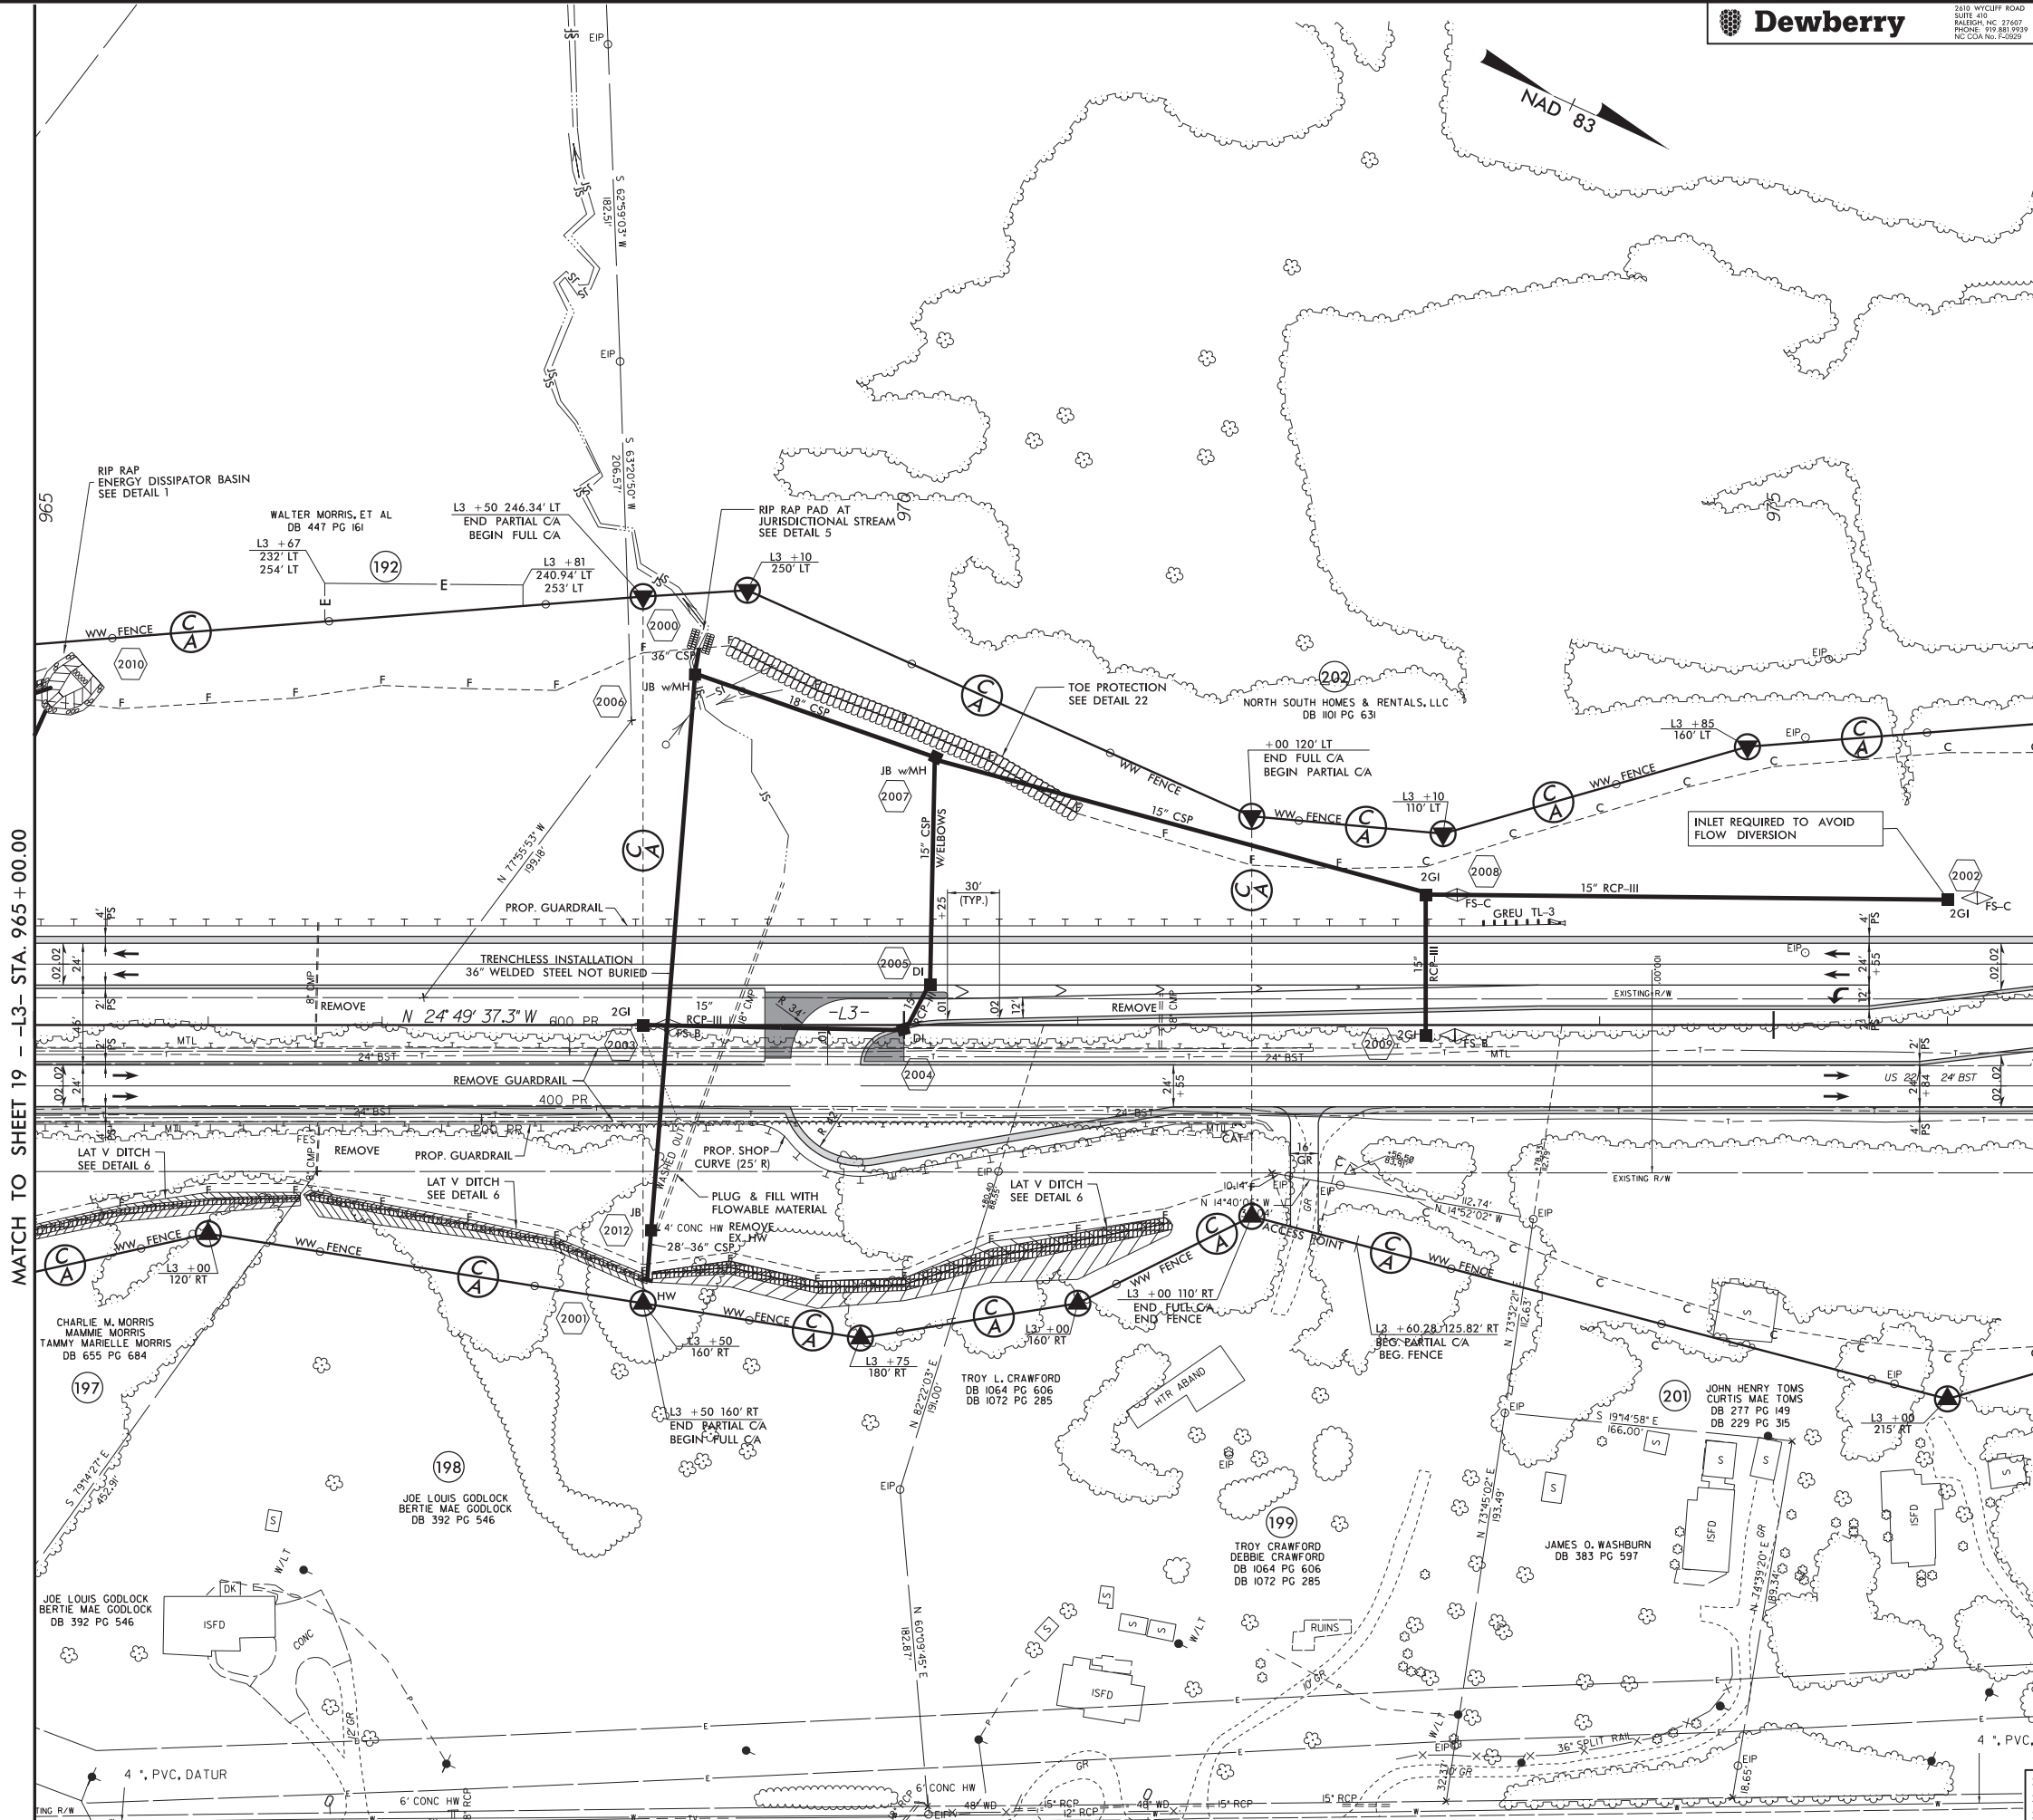


MATCH TO SHEET 19 - L3- STA. 965+00.00

SEE SHEET 51 FOR -L3- PROFILE
SEE SHEET 28-7 FOR CONC. ISLAND DETAILS
SEE SHEETS 2D-1 THRU 2D-7 FOR DRAINAGE DETAILS

5/14/99

2010 WYCLIFF ROAD
SUITE 410
RALEIGH, NC 27602
PHONE: 919.881.9939
NC CON. NO. F-2925

PROJECT REFERENCE NO.		SHEET NO.
R-2233BB		21
RW SHEET NO.		HYDRAULICS ENGINEER
ROADWAY DESIGN ENGINEER		SEAL 12786
		
DOCUMENT NOT CONSIDERED FINAL UNLESS ALL SIGNATURES COMPLETED		

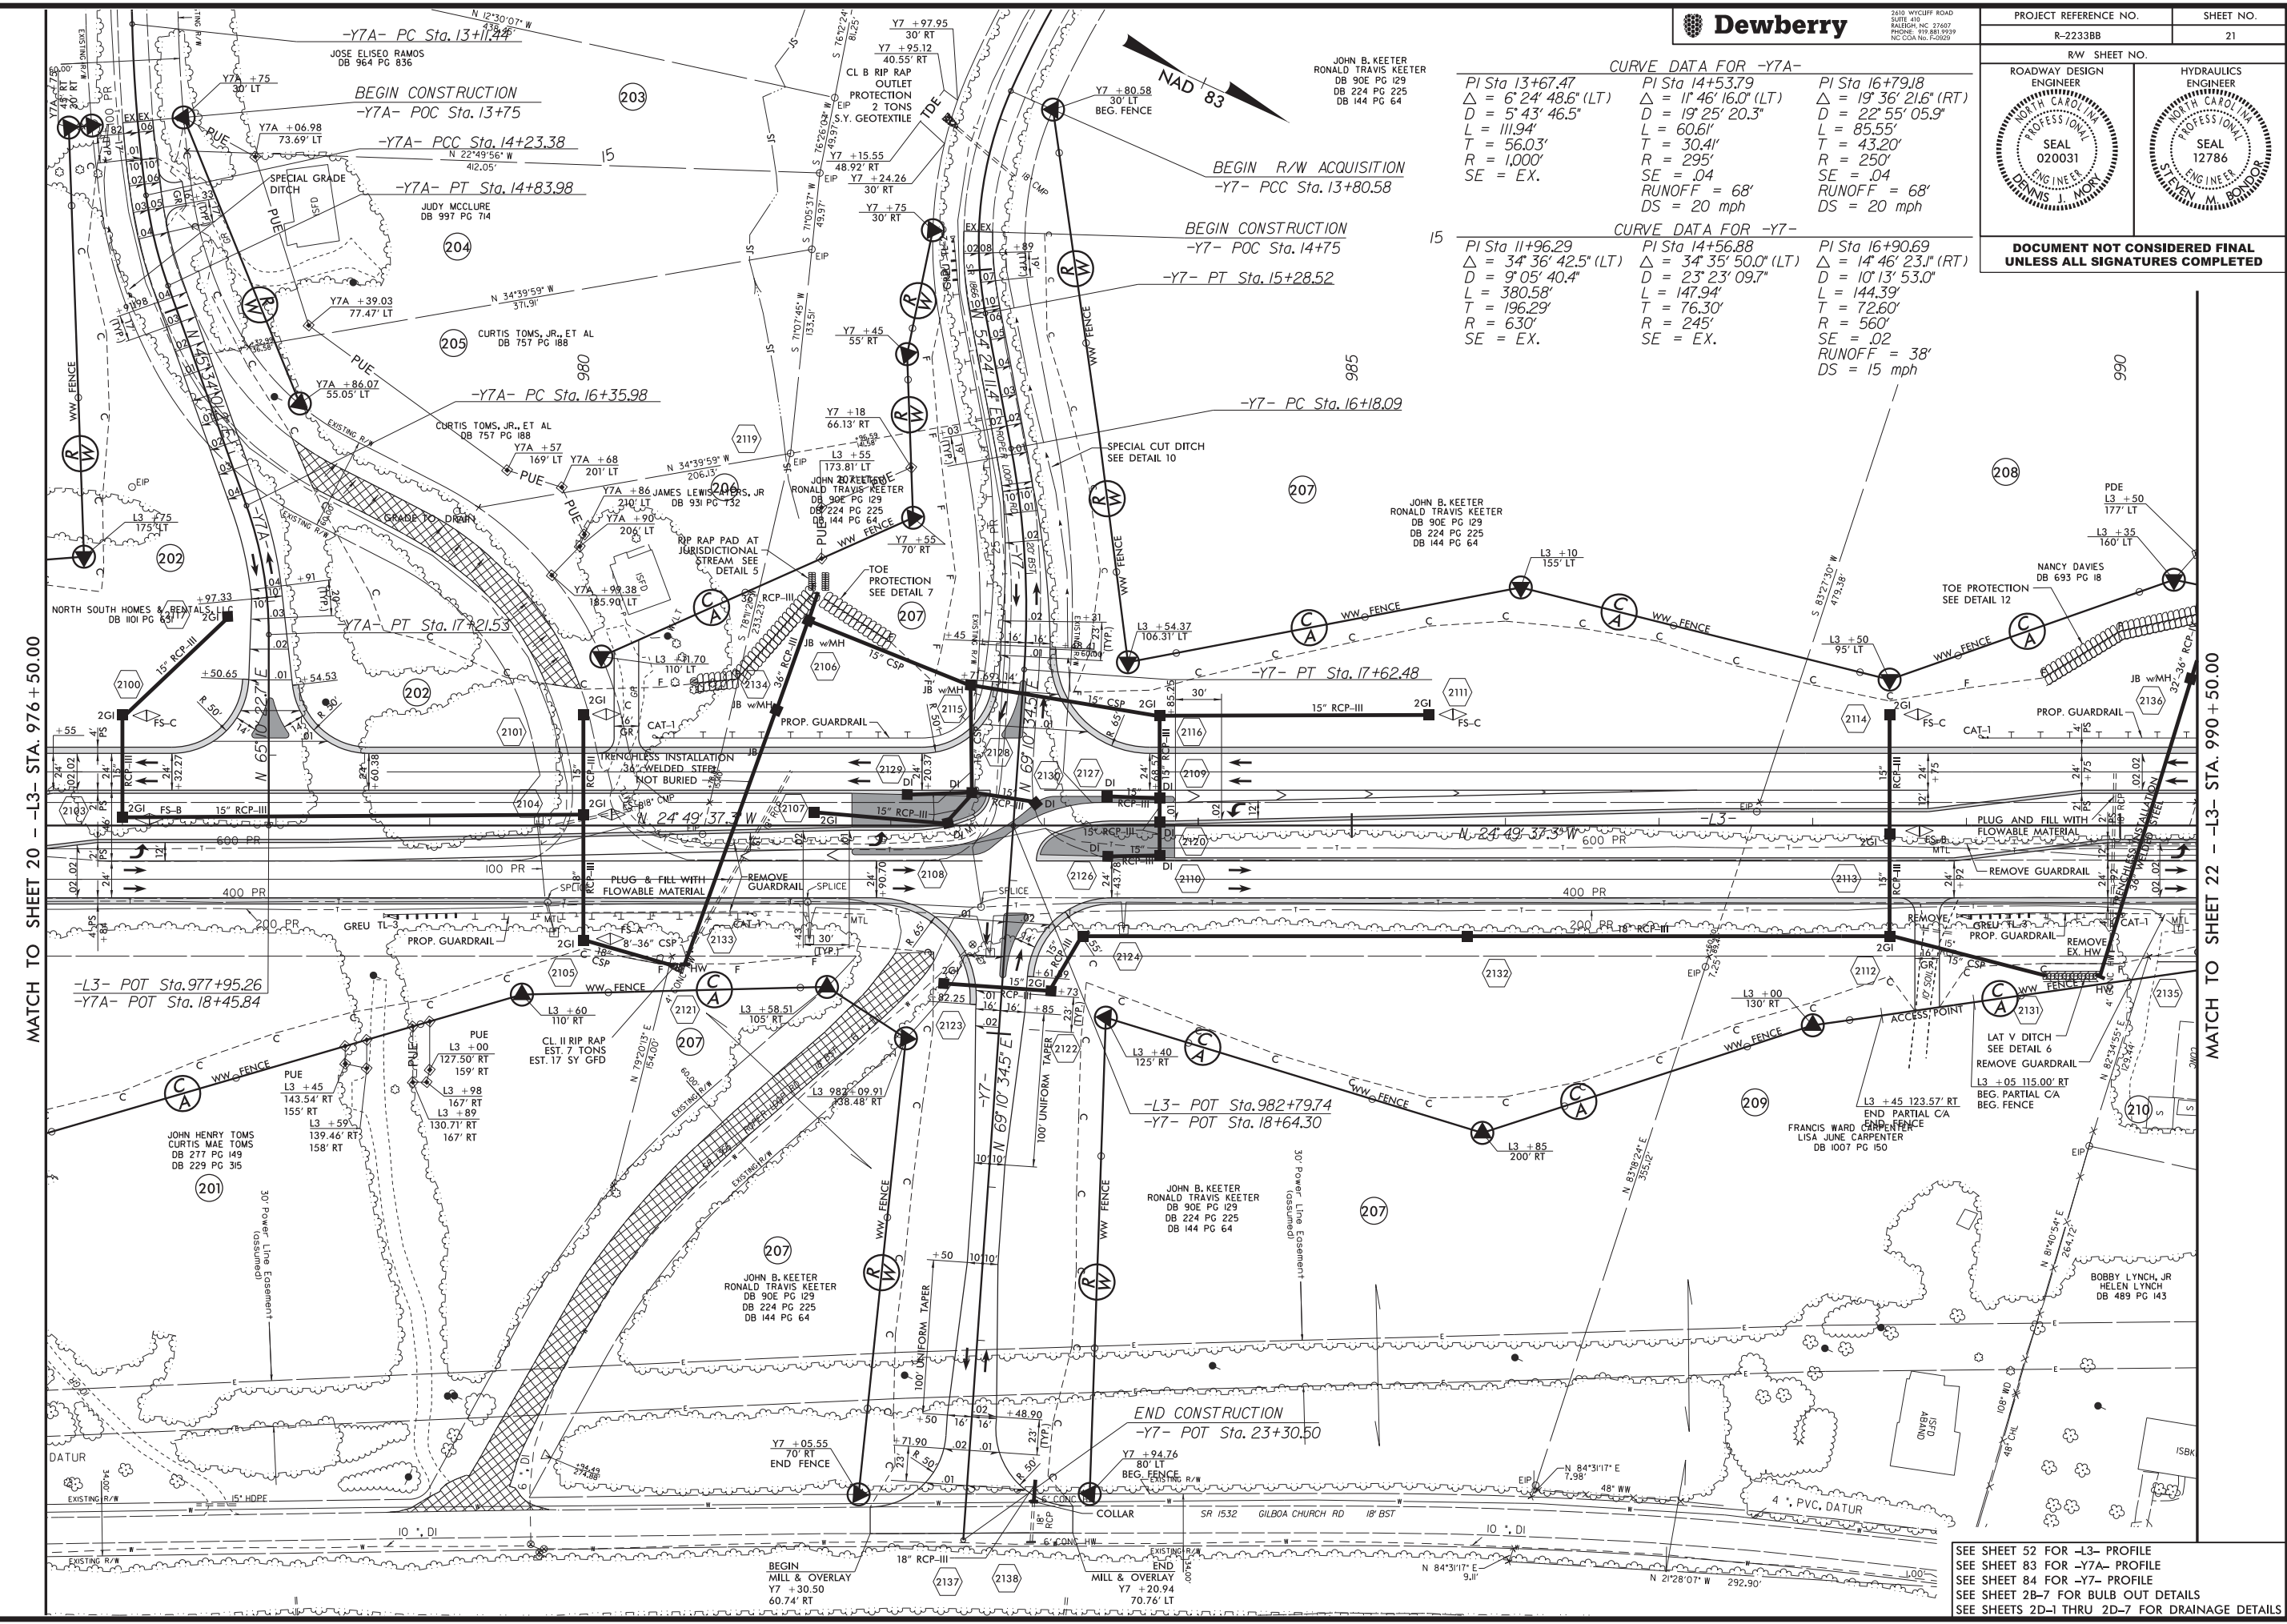

CURVE DATA FOR -Y7A-		
PI Sta 13+67.47 $\Delta = 6^\circ 24' 48.6''$ (LT) $D = 5^\circ 43' 46.5''$ $L = 111.94'$ $T = 56.03'$ $R = 1,000'$ $SE = EX.$	PI Sta 14+53.79 $\Delta = 1^\circ 36' 16.0''$ (LT) $D = 19^\circ 25' 20.3''$ $L = 60.61'$ $T = 30.41'$ $R = 295'$ $SE = .04$ $RUNOFF = 68'$ $DS = 20$ mph	PI Sta 16+79.8 $\Delta = 19^\circ 36' 21.6''$ (RT) $D = 22^\circ 55' 05.9''$ $L = 85.55'$ $T = 43.20'$ $R = 250'$ $SE = .04$ $RUNOFF = 68'$ $DS = 20$ mph
CURVE DATA FOR -Y7-		
PI Sta 11+96.29 $\Delta = 34^\circ 36' 42.5''$ (LT) $D = 9^\circ 05' 40.4''$ $L = 380.58'$ $T = 196.29'$ $R = 630'$ $SE = EX.$	PI Sta 14+56.88 $\Delta = 34^\circ 35' 50.0''$ (LT) $D = 23^\circ 23' 09.7''$ $L = 147.94'$ $T = 76.30'$ $R = 245'$ $SE = EX.$	PI Sta 16+90.69 $\Delta = 14^\circ 46' 23.1''$ (RT) $D = 10^\circ 13' 53.0''$ $L = 144.39'$ $T = 72.60'$ $R = 560'$ $SE = .02$ $RUNOFF = 38'$ $DS = 15$ mph

MATCH TO SHEET 20 - L3- STA. 976+50.00

MATCH TO SHEET 22 - L3- STA. 990+50.00

Invalid EXP: 05/14/99 09:33 BB.RDY_PSH21.DGN

SEE SHEET 52 FOR -L3- PROFILE
SEE SHEET 83 FOR -Y7A- PROFILE
SEE SHEET 84 FOR -Y7- PROFILE
SEE SHEET 28-7 FOR BULB OUT DETAILS
SEE SHEETS 2D-1 THRU 2D-7 FOR DRAINAGE DETAILS

WADE D. KING
GISELA B. KING
DB 600 PG 460

~~NAD~~ / 8




SHEET NO.


22

HYDRAULICS
ENGINEER

A circular professional engineer seal for Steven M. Bondor. The outer ring contains the text "NORTH CAROLINA" at the top and "STEVEN M. BONDOR" at the bottom. The inner ring contains the text "PROFESSIONAL" at the top and "ENGINEER" at the bottom. In the center, the word "SEAL" is positioned above the license number "12786".

**DOCUMENT NOT CONSIDERED FINAL
UNLESS ALL SIGNATURES COMPLETED**

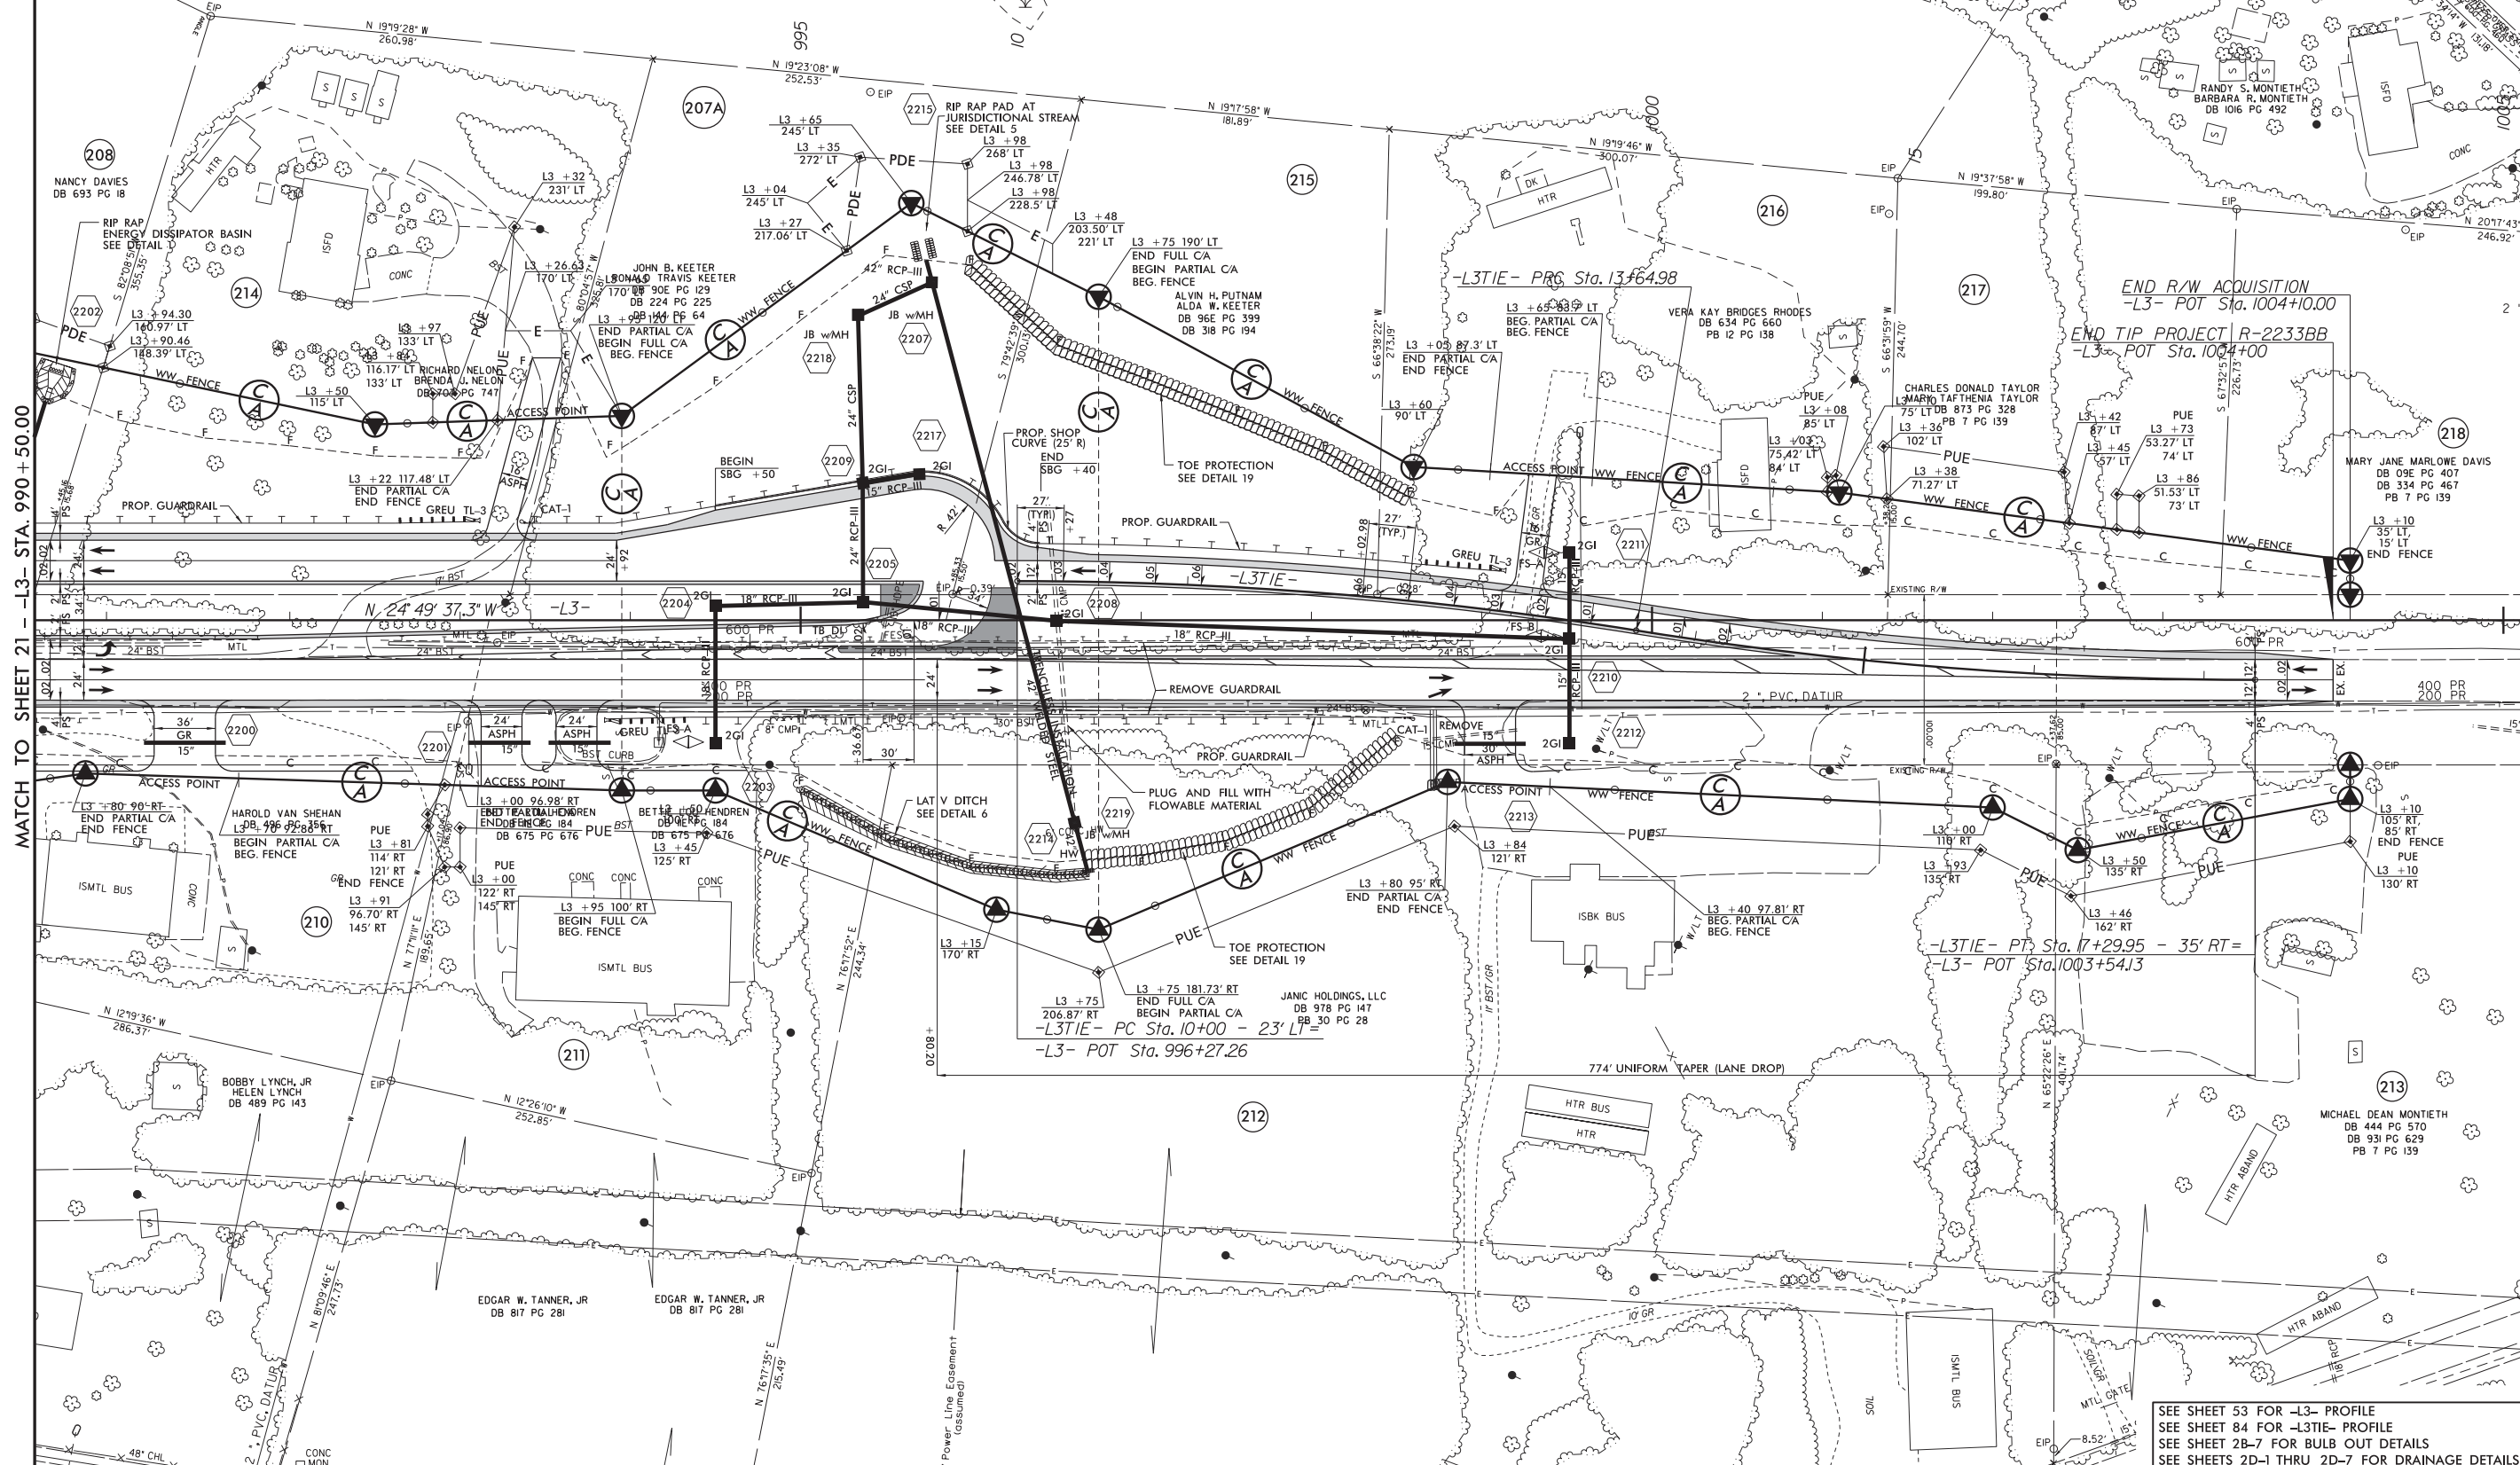

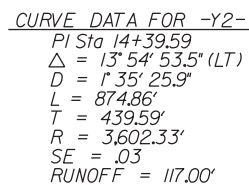

5/14/99


RUTHERFORD COUNTY BOARD OF EDUCATION
DB 384 PG 634
DB 509 PG 337

WOODWAY RUTHERFORD, LLC
DB 898 PG 484
PB 26 PG 32, 33

Dewberry

2610 WYCLIFF ROAD
SUITE 410
RALEIGH, NC 27602
PHONE: 919.881.9939
NC CON No. F-2929

PROJECT REFERENCE NO.		SHEET NO.
R-2233BB		24
RW SHEET NO.		
ROADWAY DESIGN ENGINEER	HYDRAULICS ENGINEER	
		
DOCUMENT NOT CONSIDERED FINAL UNLESS ALL SIGNATURES COMPLETED		

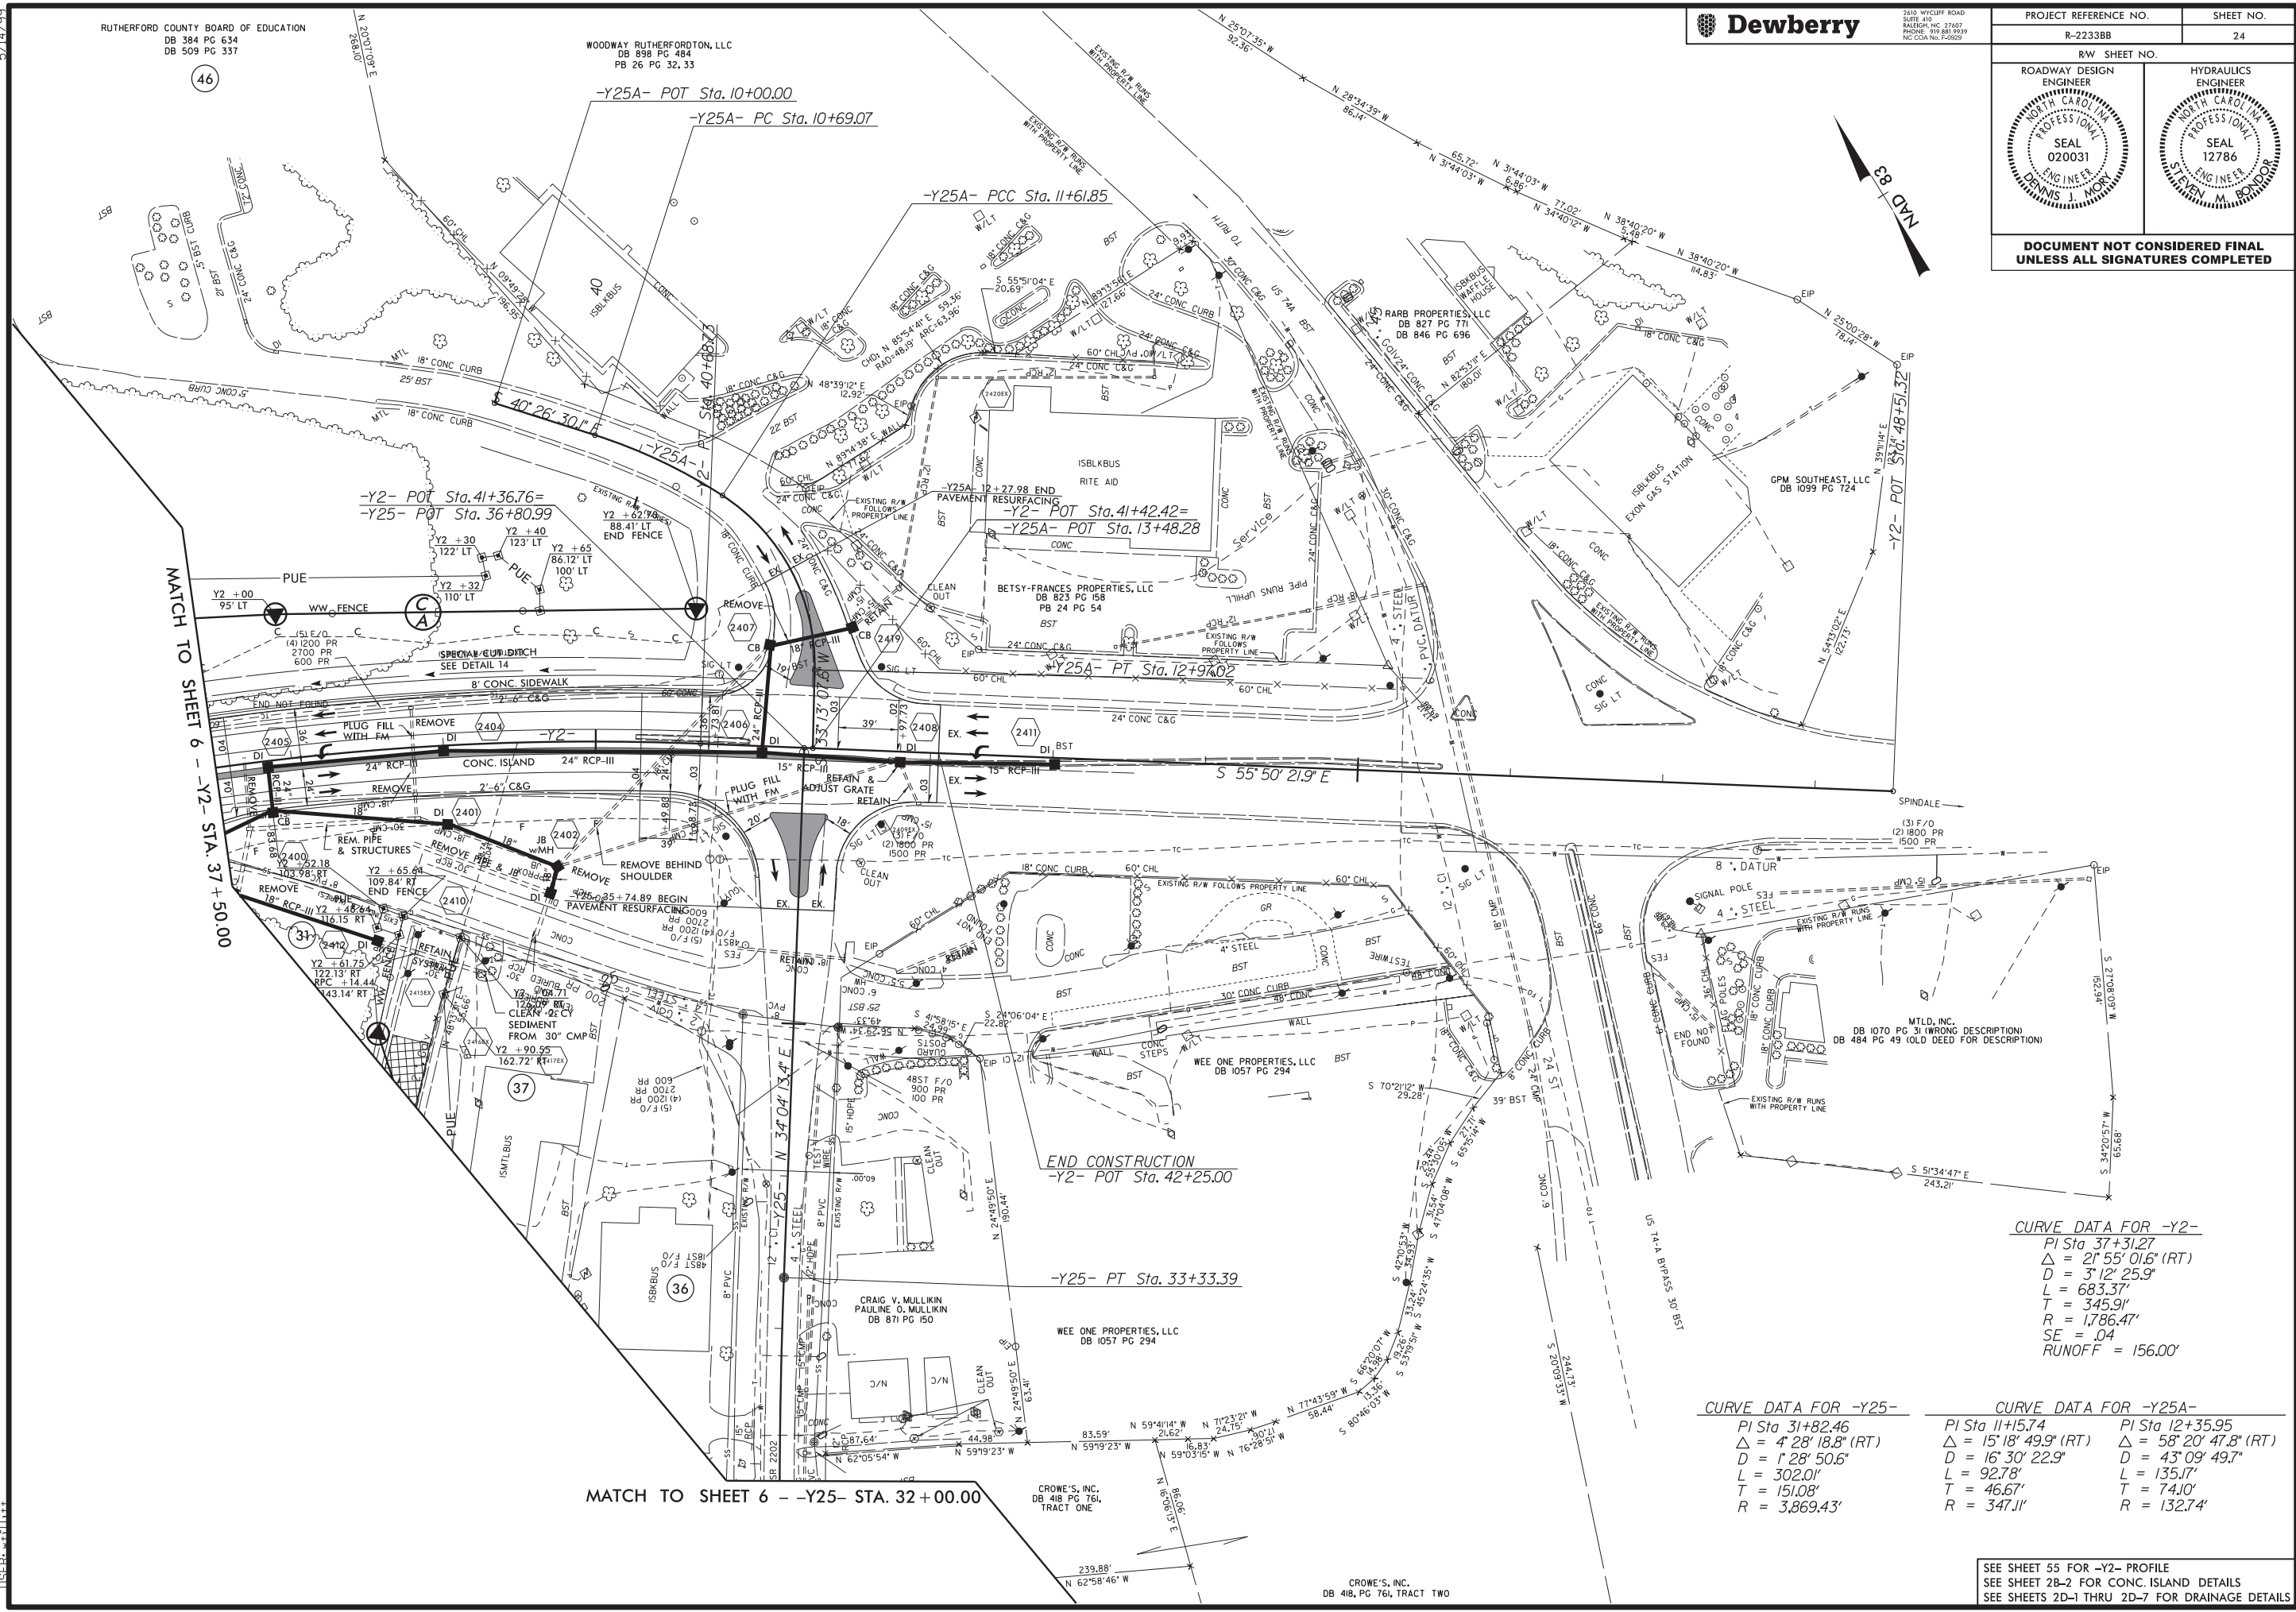


CURVE DATA FOR -Y2-
PI Sta 37+31.27
 $\Delta = 21^\circ 55' 01.6''$ (RT)
 $D = 312' 25.9''$
 $L = 683.37'$
 $T = 345.91'$
 $R = 1,786.47'$
 $SE = .04$
 $RUNOFF = 156.00'$

CURVE DATA FOR -Y25-
PI Sta 31+82.46
 $\Delta = 4^\circ 28' 18.8''$ (RT)
 $D = 1^\circ 28' 50.6''$
 $L = 302.01'$
 $T = 151.08'$
 $R = 3,869.43'$

CURVE DATA FOR -Y25A-
PI Sta 11+15.74
 $\Delta = 15^\circ 18' 49.9''$ (RT)
 $D = 16^\circ 30' 22.9''$
 $L = 92.78'$
 $T = 46.67'$
 $R = 347.11'$
PI Sta 12+35.95
 $\Delta = 58^\circ 20' 47.8''$ (RT)
 $D = 43^\circ 09' 49.7''$
 $L = 135.17'$
 $T = 74.10'$
 $R = 132.74'$

SEE SHEET 55 FOR -Y2- PROFILE
SEE SHEET 2B-2 FOR CONC. ISLAND DETAILS
SEE SHEETS 2D-1 THRU 2D-7 FOR DRAINAGE DETAILS

Invalid EXPLODED PLOT
USER: C:\PLOT

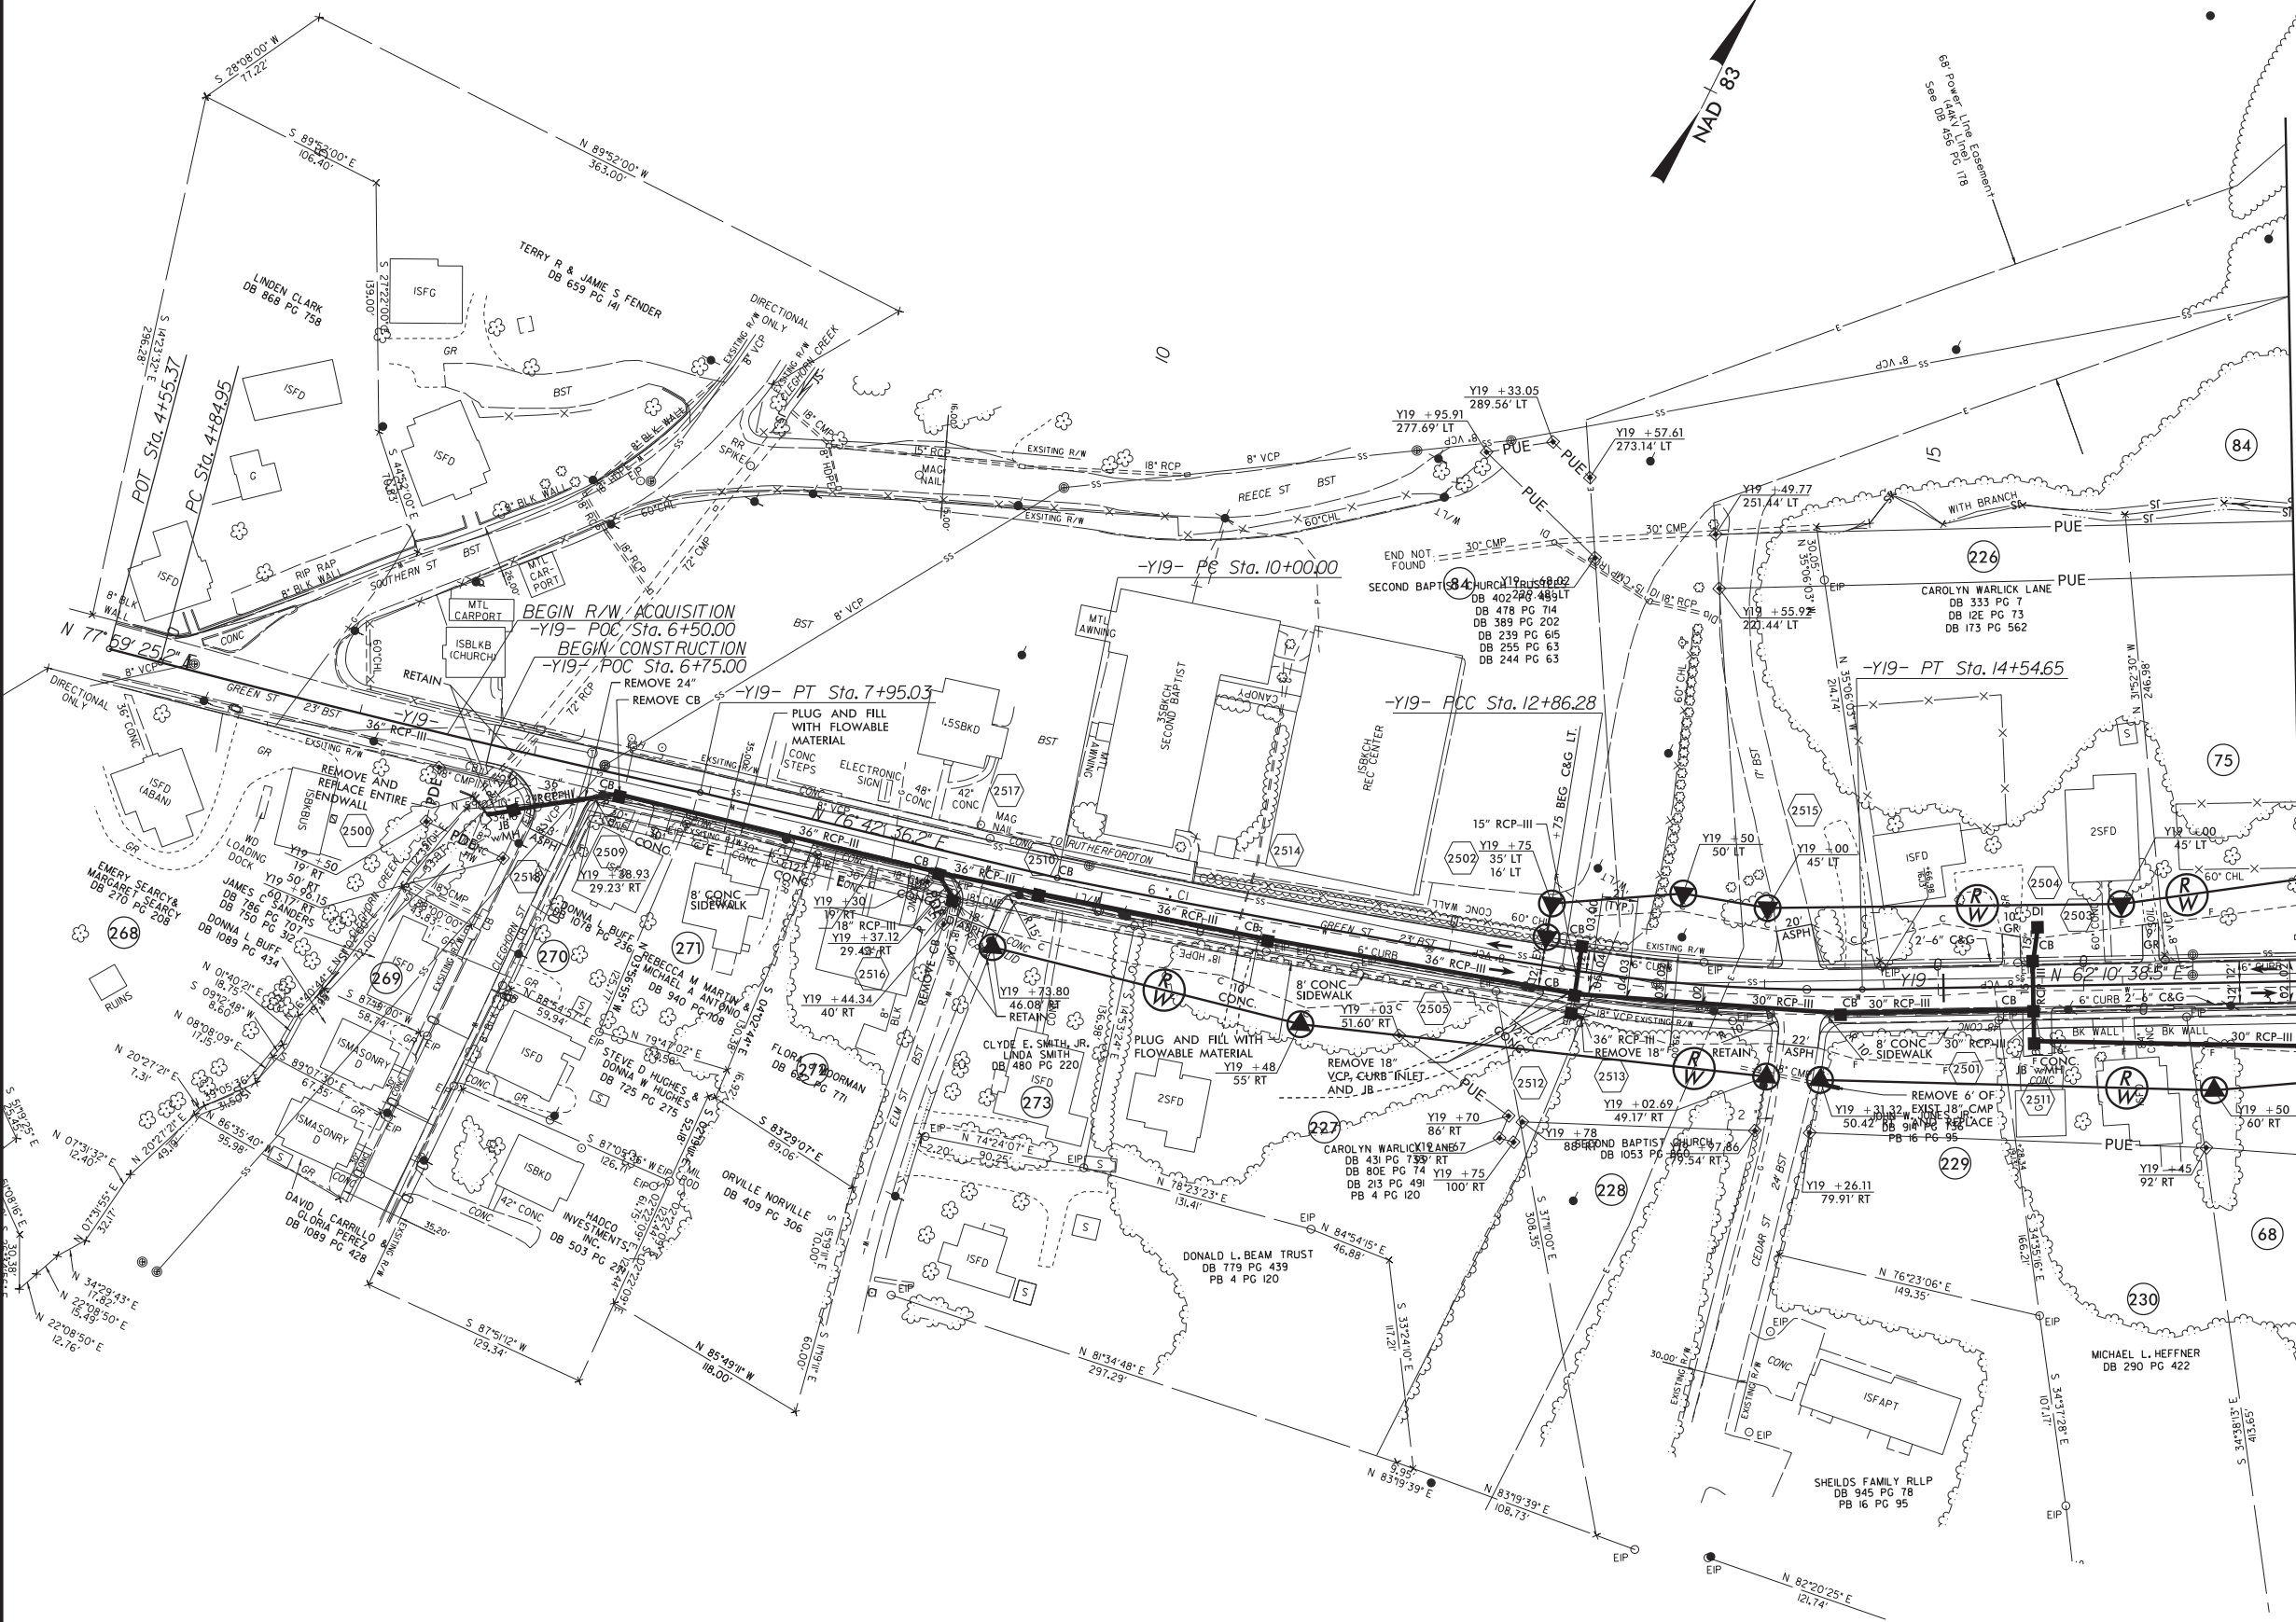


SEE SHEET 62 FOR -Y19- PROFILE
SEE SHEETS 2D-1 THRU 2D-7 FOR DRAINAGE DETAILS

REVISIONS
ROW REV. - January 23, 2019 - Parcel 7474A - Property boundary change. Parcel 74 name change to Lois Grobes DB 809 PG 498 & DB 995 PG 594 (WET)
ROW REV. - February 14, 2019 - Parcel 7474A - Added new parcel - 74A, Owner: Jeanette Weber Trust, DB 1131 PG 114 (WET)



5/14/99

Invalid export session
R-2233BB.RDY_PSH27.DGN

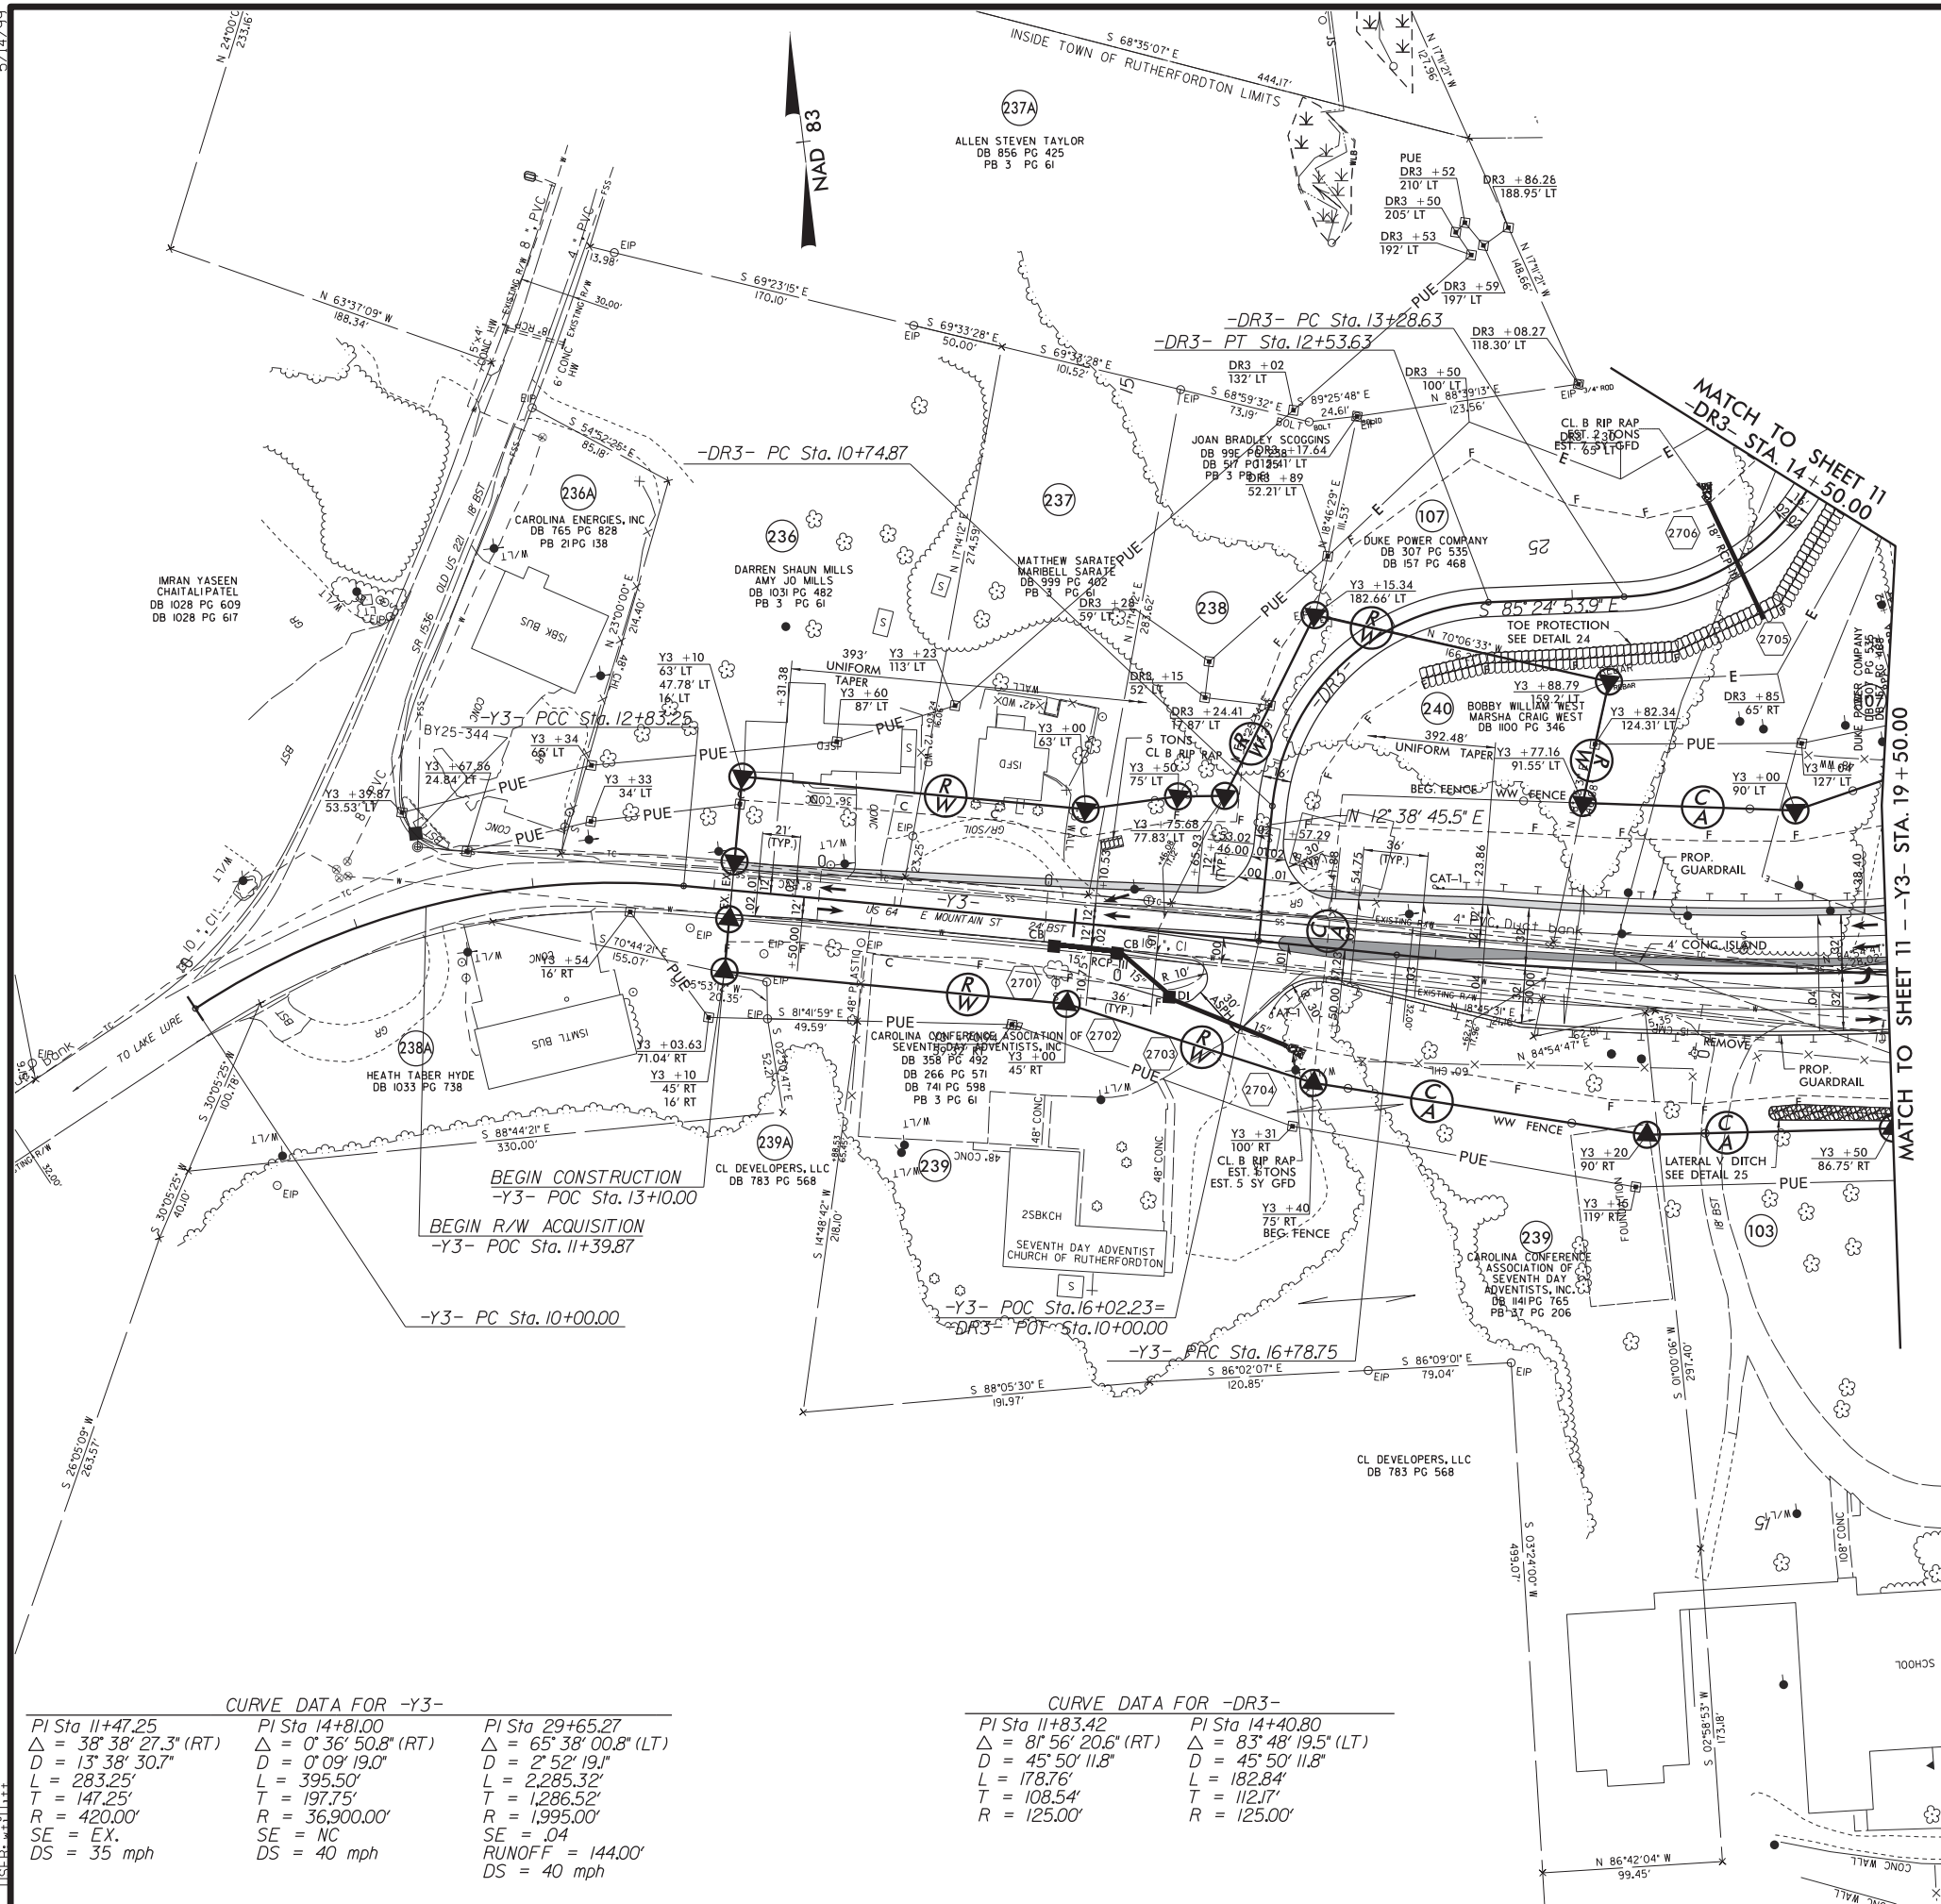

CURVE DATA FOR -Y3-

PI Sta 11+47.25	PI Sta 14+81.00	PI Sta 29+65.27
$\Delta = 38^\circ 38' 27.3''$ (RT)	$\Delta = 0^\circ 36' 50.8''$ (RT)	$\Delta = 65^\circ 38' 00.8''$ (LT)
$D = 13^\circ 38' 30.7''$	$D = 0^\circ 09' 19.0''$	$D = 2^\circ 52' 19.1''$
$L = 283.25'$	$L = 395.50'$	$L = 2,285.32'$
$T = 147.25'$	$T = 197.75'$	$T = 1,286.52'$
$R = 420.00'$	$R = 36,900.00'$	$R = 1,995.00'$
SE = EX.	SE = NC	SE = .04
DS = 35 mph	DS = 40 mph	RUNOFF = 144.00'
		DS = 40 mph

CURVE DATA FOR -DR3-

PI Sta 11+83.42	PI Sta 14+40.80
$\Delta = 81^\circ 56' 20.6''$ (RT)	$\Delta = 83^\circ 48' 19.5''$ (LT)
$D = 45^\circ 50' 11.8''$	$D = 45^\circ 50' 11.8''$
$L = 178.76'$	$L = 182.84'$
$T = 108.54'$	$T = 112.17'$
$R = 125.00'$	$R = 125.00'$




2610 WYCLIFF ROAD
SUITE 410
RALEIGH, NC 27602
PHONE: 919.881.9939
NC CON No. F-2925

PROJECT REFERENCE NO.		SHEET NO.
R-2233BB		27
RW SHEET NO.		HYDRAULICS ENGINEER
ROADWAY DESIGN ENGINEER		
DOCUMENT NOT CONSIDERED FINAL UNLESS ALL SIGNATURES COMPLETED		


SEE SHEET 64 FOR -Y3- PROFILE
SEE SHEET 74 FOR -DR3- PROFILE
SEE SHEET 28-4 FOR CONC. ISLAND DETAILS
SEE SHEETS 2D-1 THRU 2D-7 FOR DRAINAGE DETAILS

$PI Sta\ 29+49.41$
 $\Delta = 0^{\circ} 40' 04.8'' (RT)$
 $D = 0^{\circ} 16' 44.5''$
 $L = 239.41'$
 $T = 119.71'$
 $R = 20,535.00'$
 $SE = EX.$

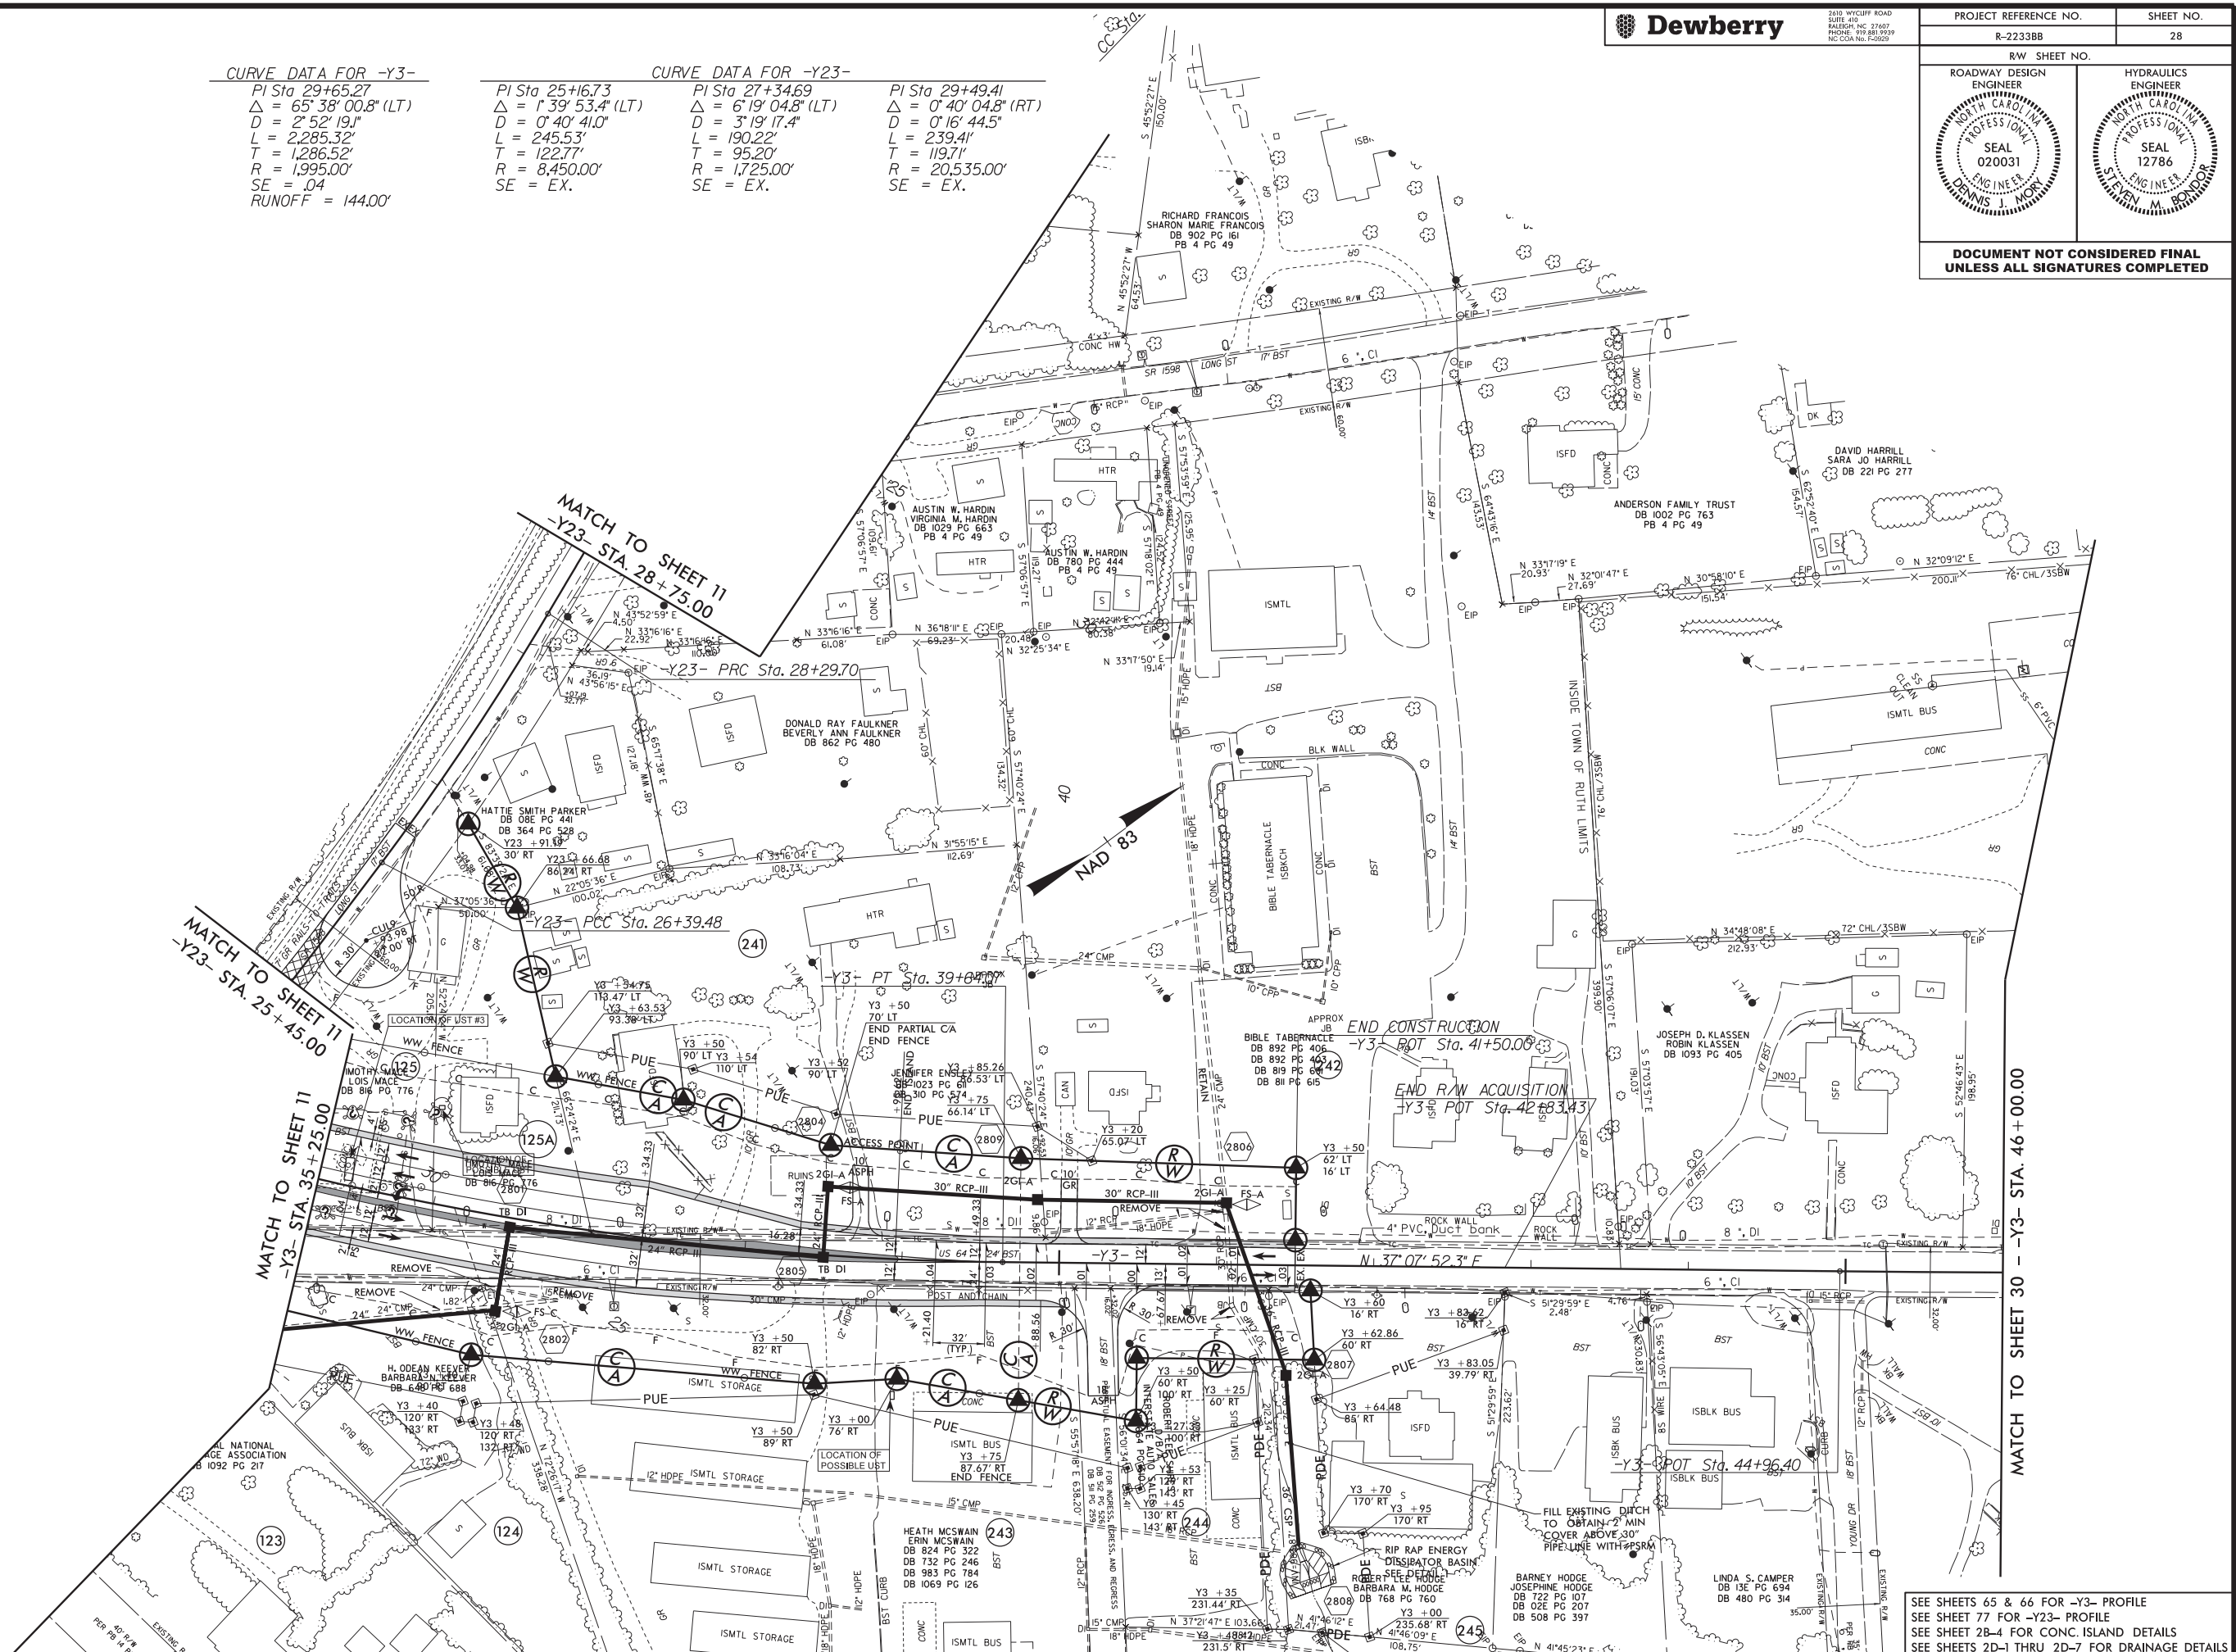

5/14/99

Invalid export session
USER: PSH22.DGN

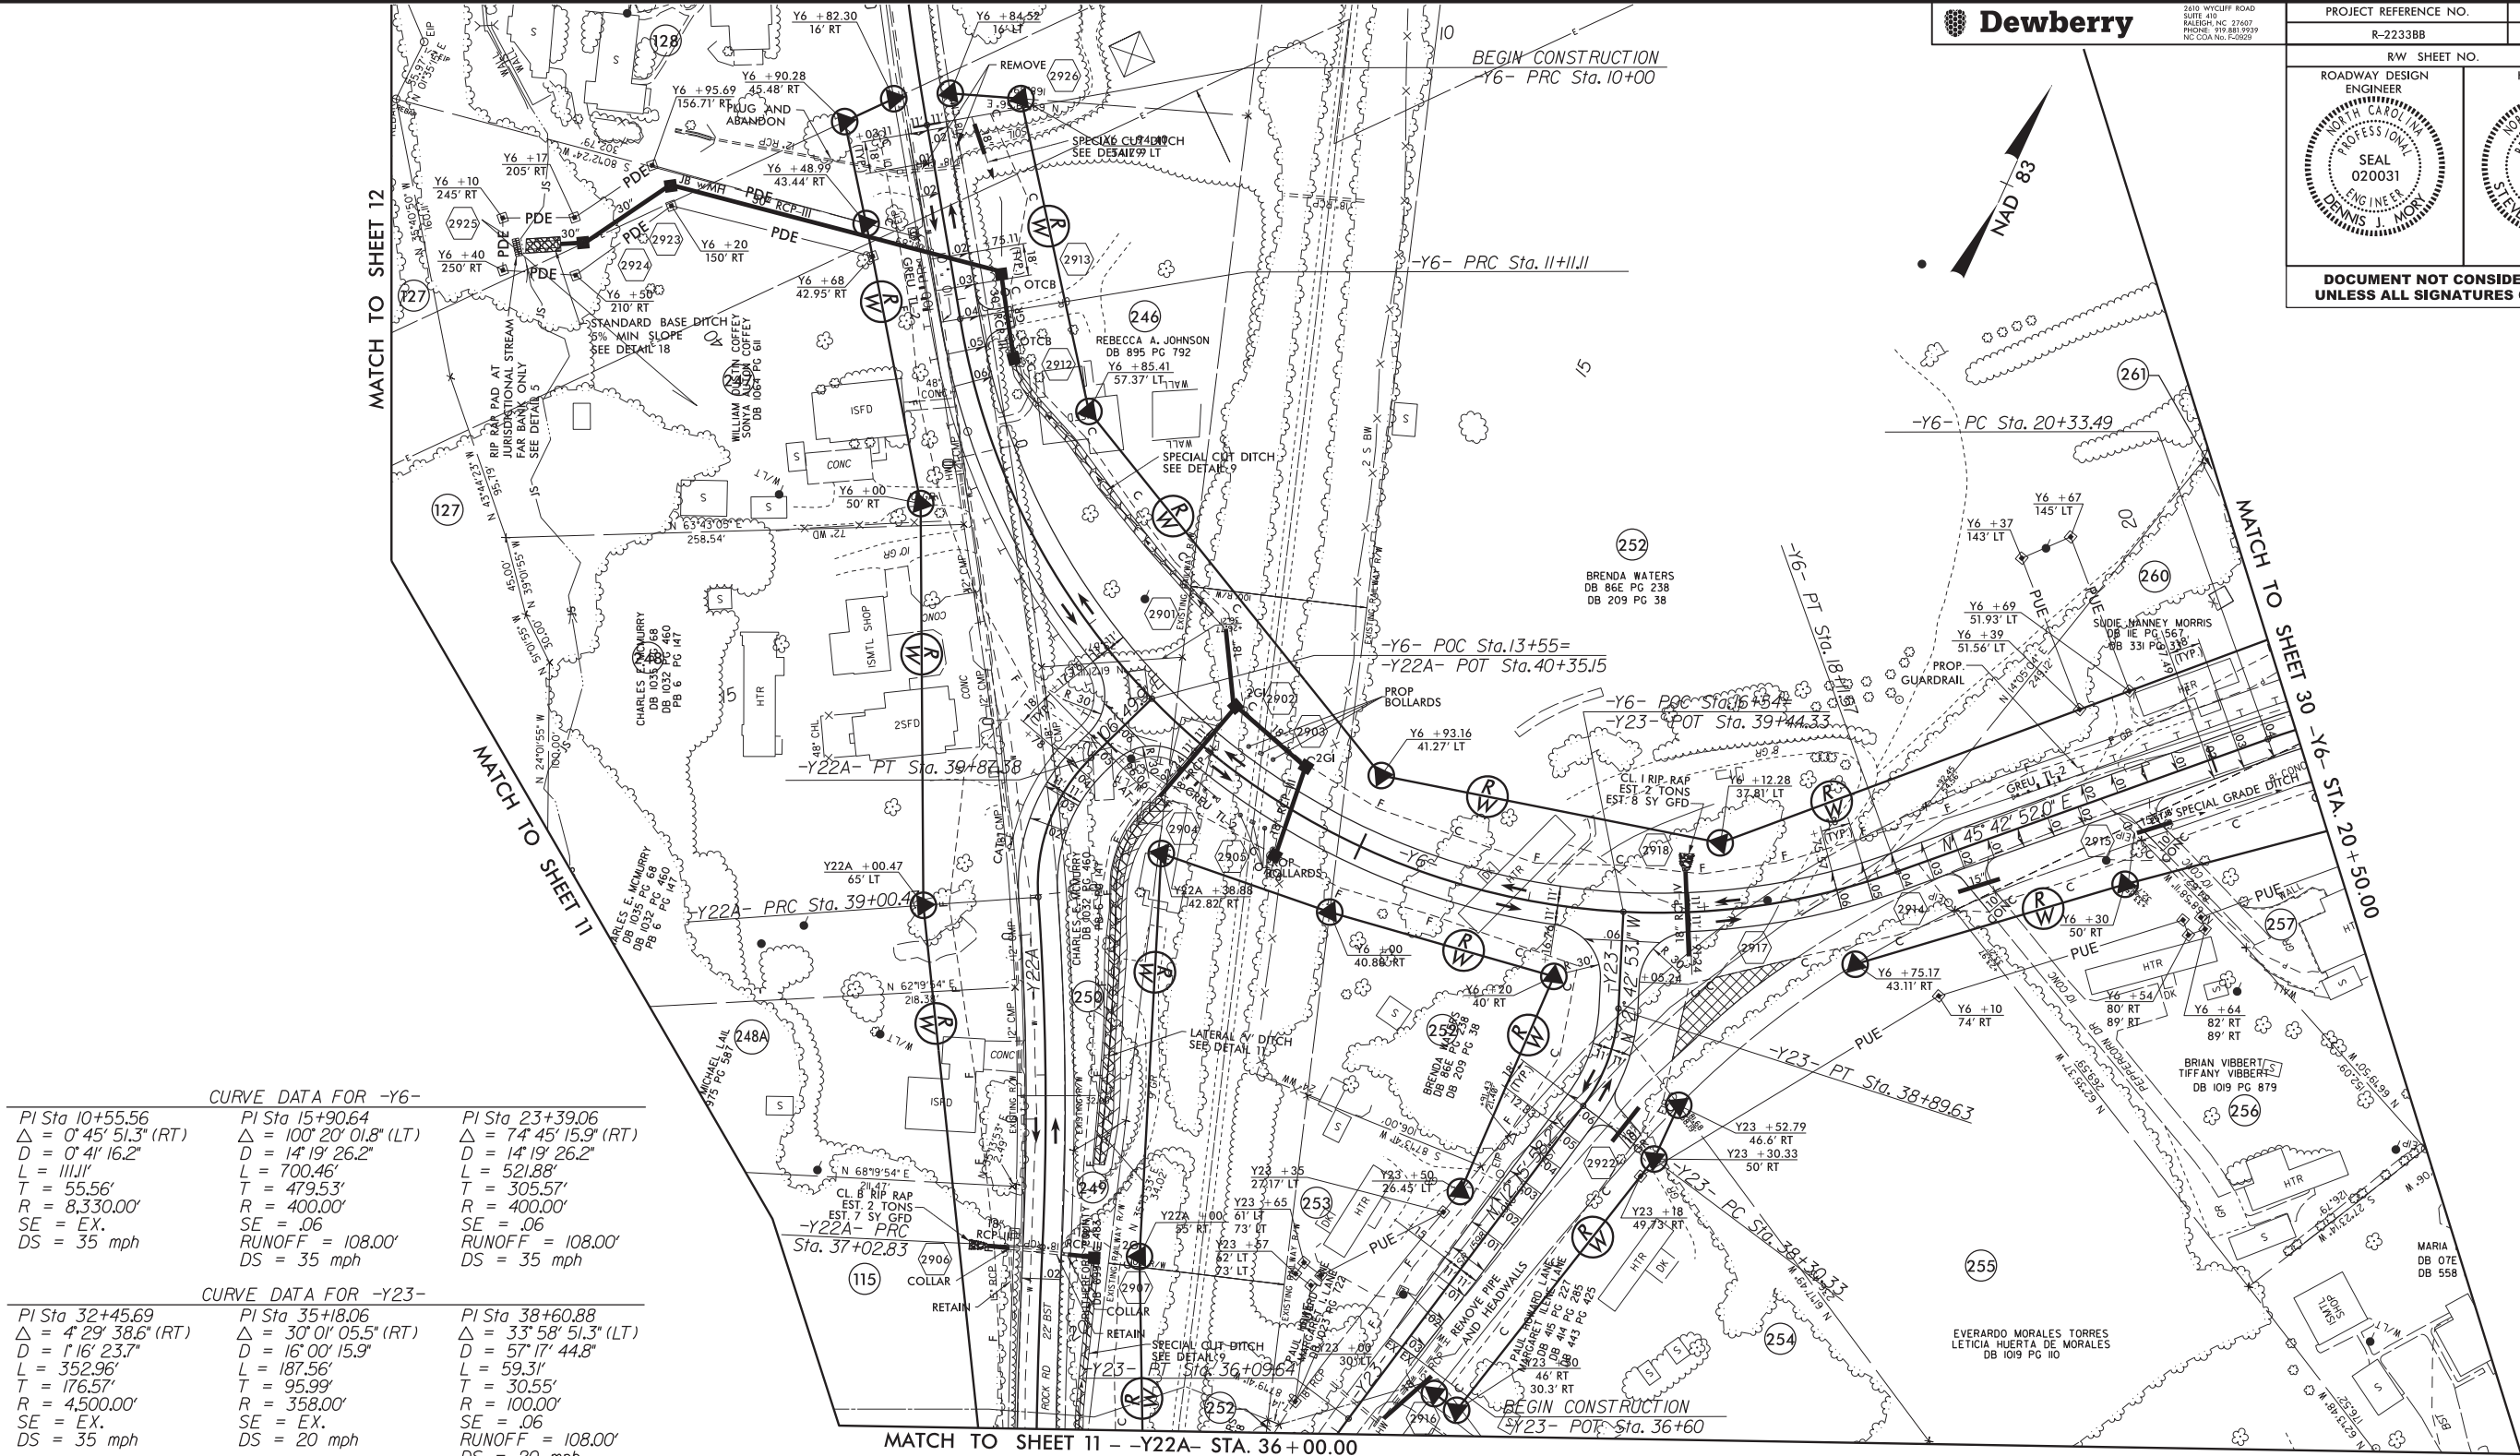

CURVE DATA FOR -Y6-		
PI Sta 10+55.56 Δ = 0° 45' 51.3" (RT) D = 0° 41' 16.2" L = 1111.1' T = 55.56' R = 8,330.00' SE = EX. DS = 35 mph	PI Sta 15+90.64 Δ = 100° 20' 01.8" (LT) D = 14° 19' 26.2" L = 700.46' T = 479.53' R = 400.00' SE = .06 RUNOFF = 108.00' DS = 35 mph	PI Sta 23+39.06 Δ = 74° 45' 15.9" (RT) D = 14° 19' 26.2" L = 521.88' T = 305.57' R = 400.00' SE = .06 RUNOFF = 108.00' DS = 35 mph

CURVE DATA FOR -Y23-		
PI Sta 32+45.69 Δ = 4° 29' 38.6" (RT) D = 1° 16' 23.7" L = 352.96' T = 176.57' R = 4,500.00' SE = EX. DS = 35 mph	PI Sta 35+18.06 Δ = 30° 01' 05.5" (RT) D = 16° 00' 15.9" L = 187.56' T = 95.99' R = 358.00' SE = EX. DS = 20 mph	PI Sta 38+60.88 Δ = 33° 58' 51.3" (LT) D = 57° 17' 44.8" L = 59.31' T = 30.55' R = 100.00' SE = .06 RUNOFF = 108.00' DS = 20 mph

CURVE DATA FOR -Y22A-			
PI Sta 32+70.82 Δ = 0° 56' 34.2" (LT) D = 0° 18' 00.8" L = 314.05' T = 157.03' R = 19,085.00' SE = EX. DS = 35 mph	PI Sta 35+65.41 Δ = 4° 35' 36.2" (RT) D = 1° 40' 13.6" L = 274.98' T = 137.56' R = 3,430.00' SE = EX. DS = 35 mph	PI Sta 38+01.76 Δ = 6° 44' 25.9" (LT) D = 3° 24' 37.7" L = 197.64' T = 98.94' R = 1,680.00' SE = EX. DS = 35 mph	PI Sta 39+46.88 Δ = 49° 47' 48.1" (RT) D = 57° 17' 44.8" L = 86.91' T = 46.41' R = 100.00' SE = .04 RUNOFF = 72.00' DS = 15 mph

CURVE DATA FOR -Y23A-			
PI Sta 44+55.25 Δ = 1° 32' 38.7" (RT) D = 1° 09' 35.4" L = 133.13' T = 66.57' R = 4,940.00' SE = EX.	PI Sta 45+75.10 Δ = 6° 33' 34.4" (RT) D = 6° 09' 39.0" L = 106.47' T = 53.29' R = 930.00' SE = EX.	PI Sta 46+84.50 Δ = 19° 55' 51.0" (RT) D = 17° 54' 17.8" L = 111.31' T = 56.23' R = 320.00' SE = EX.	PI Sta 48+15.42 Δ = 35° 04' 00.6" (RT) D = 23° 52' 23.7" L = 146.89' T = 75.83' R = 240.00' SE = EX.

Dewberry

2819 WYCLIFF ROAD
SUITE 410
RALEIGH, NC 27605
PHONE: 919.881.9229
NC CON No. F-2925

PROJECT REFERENCE NO.

R-2233BB

SHEET NO.

29

RW SHEET NO.

ROADWAY DESIGN
ENGINEER



HYDRAULICS
ENGINEER




DOCUMENT NOT CONSIDERED FINAL
UNLESS ALL SIGNATURES COMPLETED

SEE SHEETS 75 & 76 FOR -Y6- PROFILE
SEE SHEET 77 FOR -Y22A- PROFILE
SEE SHEET 77 FOR -Y23- PROFILE
SEE SHEETS 2D-1 THRU 2D-7 FOR DRAINAGE DETAILS

5/14/99

Invalid export session
USER: PSH30.DGN

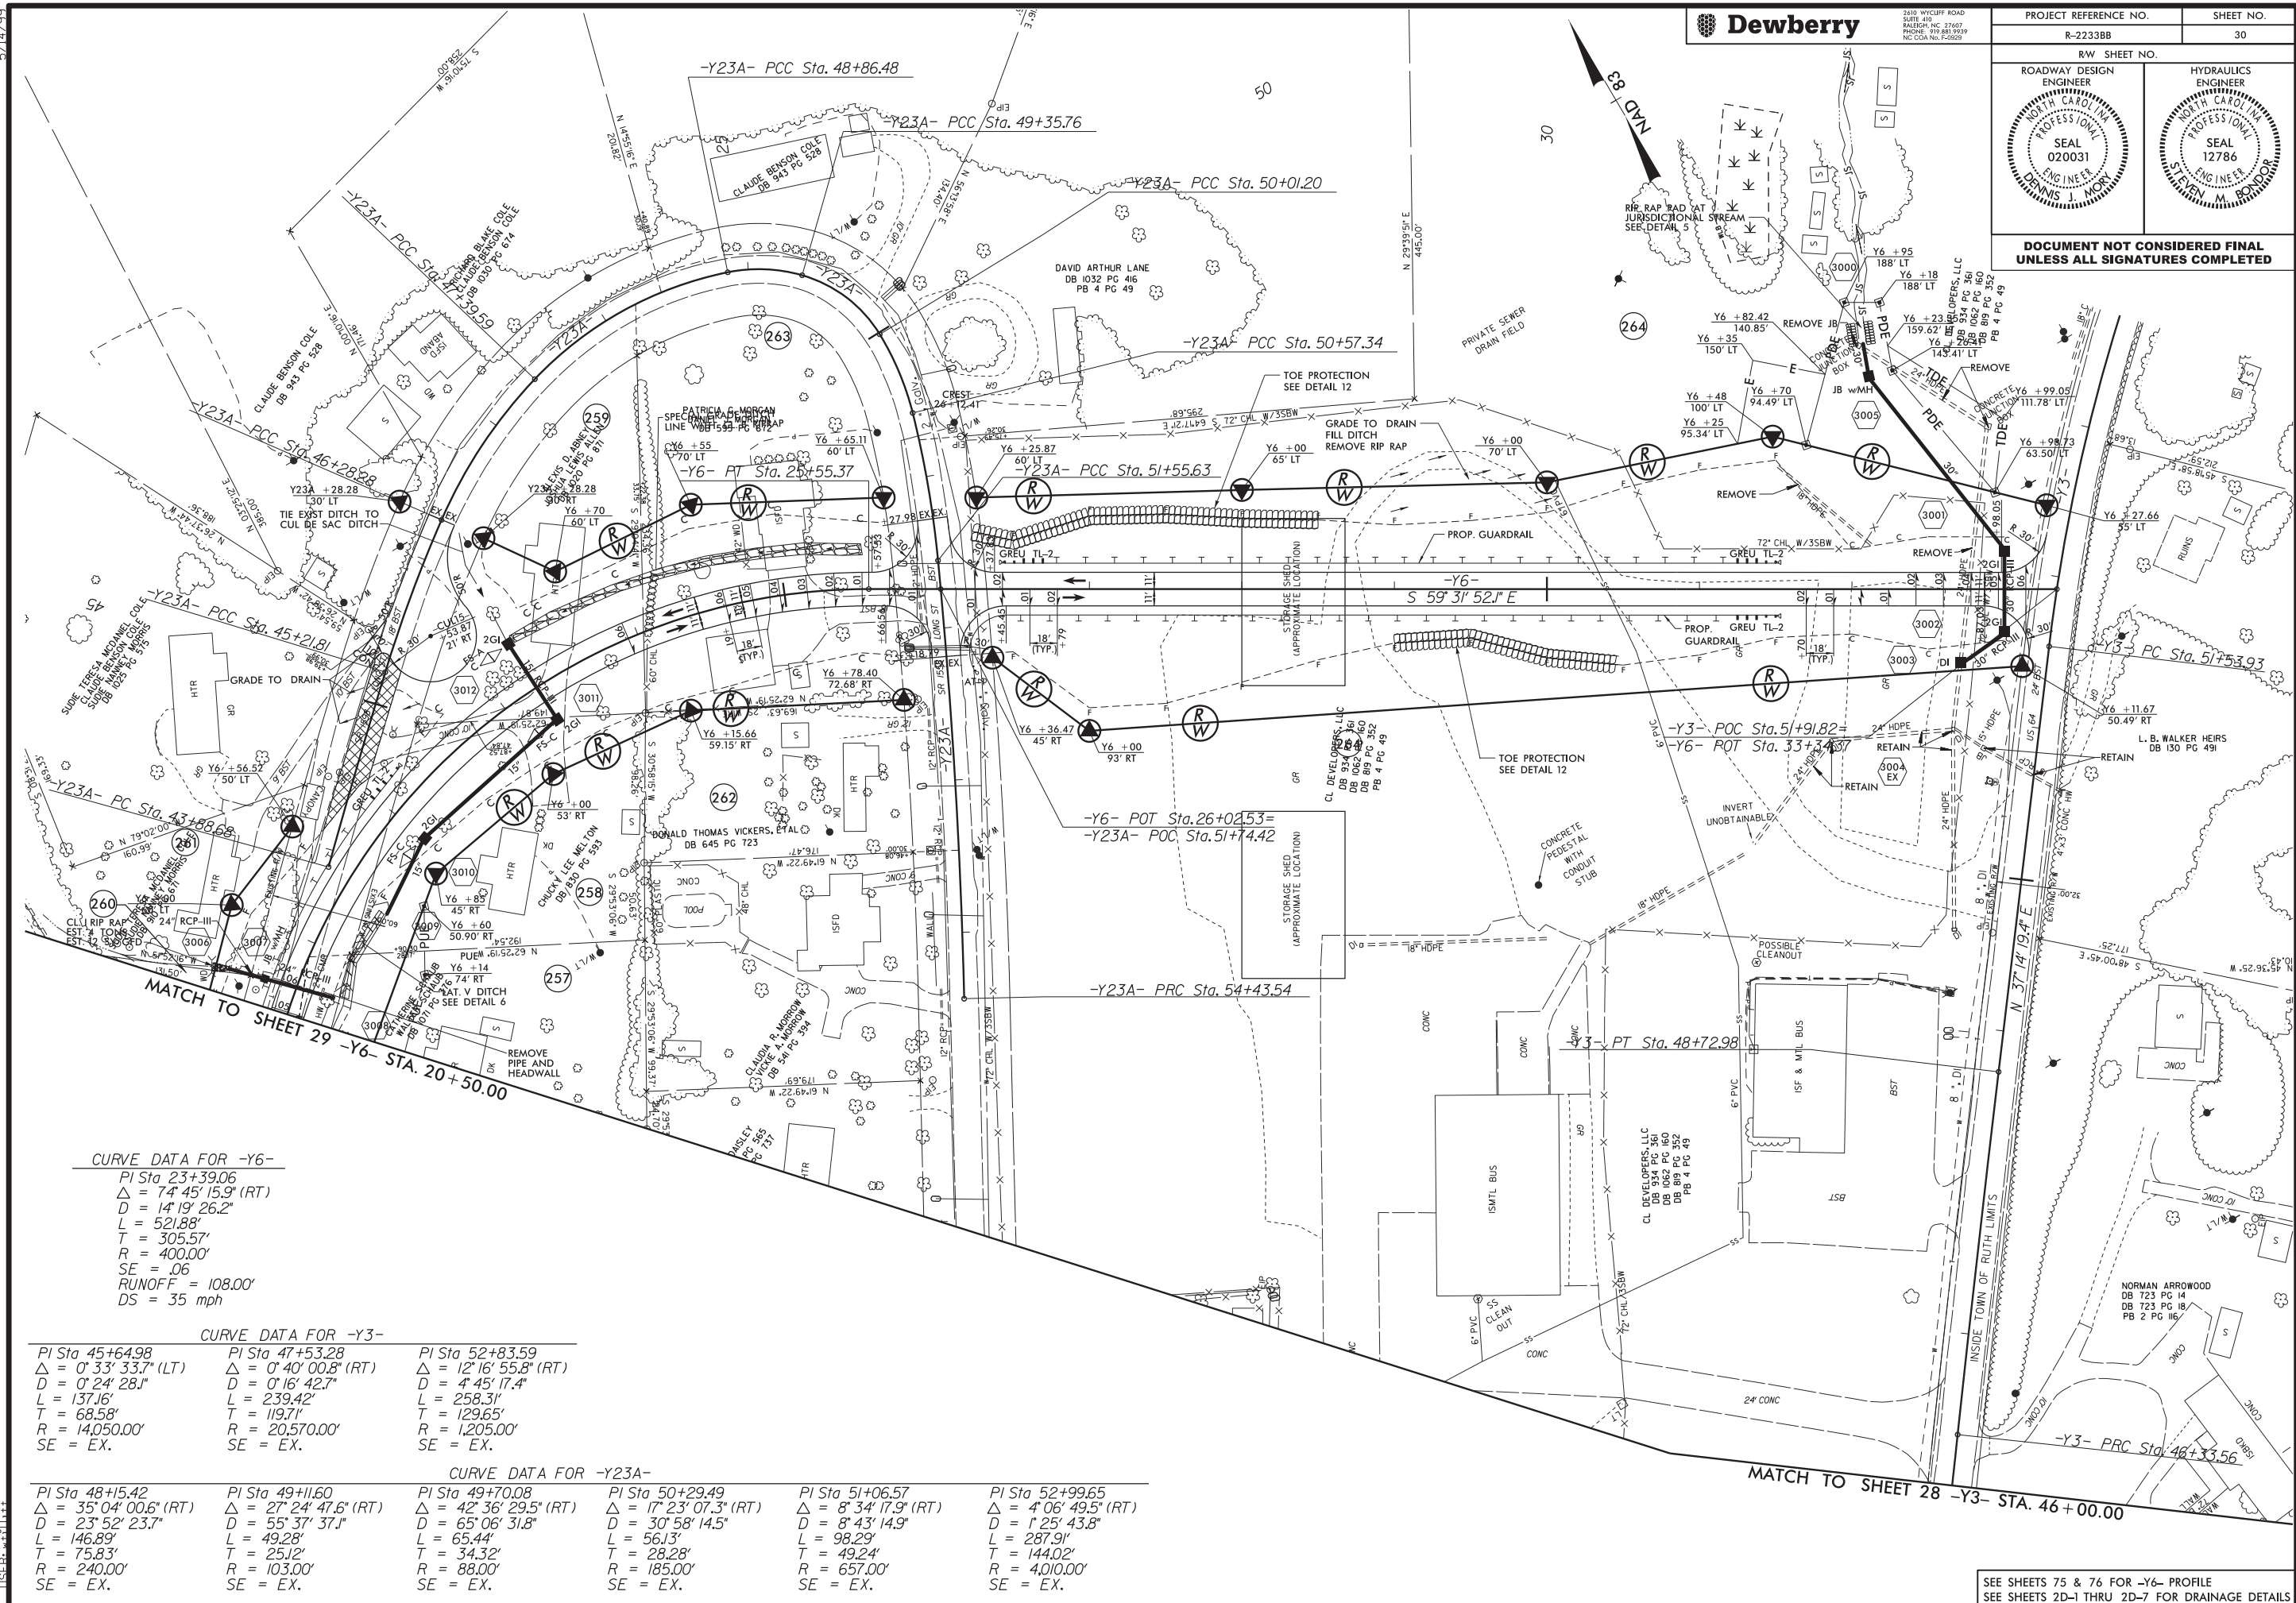

2010 WYCLIFF ROAD
SUITE 410
RALEIGH, NC 27601
PHONE: 919.881.9339
NC CON No. F-2925


PROJECT REFERENCE NO.		SHEET NO.
R-2233BB		30
RW SHEET NO.		HYDRAULICS ENGINEER
ROADWAY DESIGN ENGINEER		SEAL 12786
DOCUMENT NOT CONSIDERED FINAL UNLESS ALL SIGNATURES COMPLETED		

CURVE DATA FOR -Y6-
PI Sta 23+39.06
Δ = 74° 45' 15.9" (RT)
D = 14° 19' 26.2"
L = 521.88'
T = 305.57'
R = 400.00'
SE = .06
RUNOFF = 108.00'
DS = 35 mph

CURVE DATA FOR -Y3-		
PI Sta 45+64.98 Δ = 0° 33' 33.7" (LT) D = 0° 24' 28.1" L = 137.16' T = 68.58' R = 14,050.00' SE = EX.	PI Sta 47+53.28 Δ = 0° 40' 00.8" (RT) D = 0° 16' 42.7" L = 239.42' T = 119.71' R = 20,570.00' SE = EX.	PI Sta 52+83.59 Δ = 12° 16' 55.8" (RT) D = 4° 45' 17.4" L = 258.31' T = 129.65' R = 1,205.00' SE = EX.


CURVE DATA FOR -Y23A-					
PI Sta 48+15.42 Δ = 35° 04' 00.6" (RT) D = 23° 52' 23.7" L = 146.89' T = 75.83' R = 240.00' SE = EX.	PI Sta 49+11.60 Δ = 27° 24' 47.6" (RT) D = 55° 37' 37.1" L = 49.28' T = 25.12' R = 103.00' SE = EX.	PI Sta 49+70.08 Δ = 42° 36' 29.5" (RT) D = 65° 06' 31.8" L = 65.44' T = 34.32' R = 88.00' SE = EX.	PI Sta 50+29.49 Δ = 17° 23' 07.3" (RT) D = 30° 58' 14.5" L = 56.13' T = 28.28' R = 185.00' SE = EX.	PI Sta 51+06.57 Δ = 8° 34' 17.9" (RT) D = 8° 43' 14.9" L = 98.29' T = 49.24' R = 657.00' SE = EX.	PI Sta 52+99.65 Δ = 4° 06' 49.5" (RT) D = 1° 25' 43.8" L = 287.91' T = 144.02' R = 4,010.00' SE = EX.

SEE SHEETS 75 & 76 FOR -Y6- PROFILE
SEE SHEETS 2D-1 THRU 2D-7 FOR DRAINAGE DETAILS

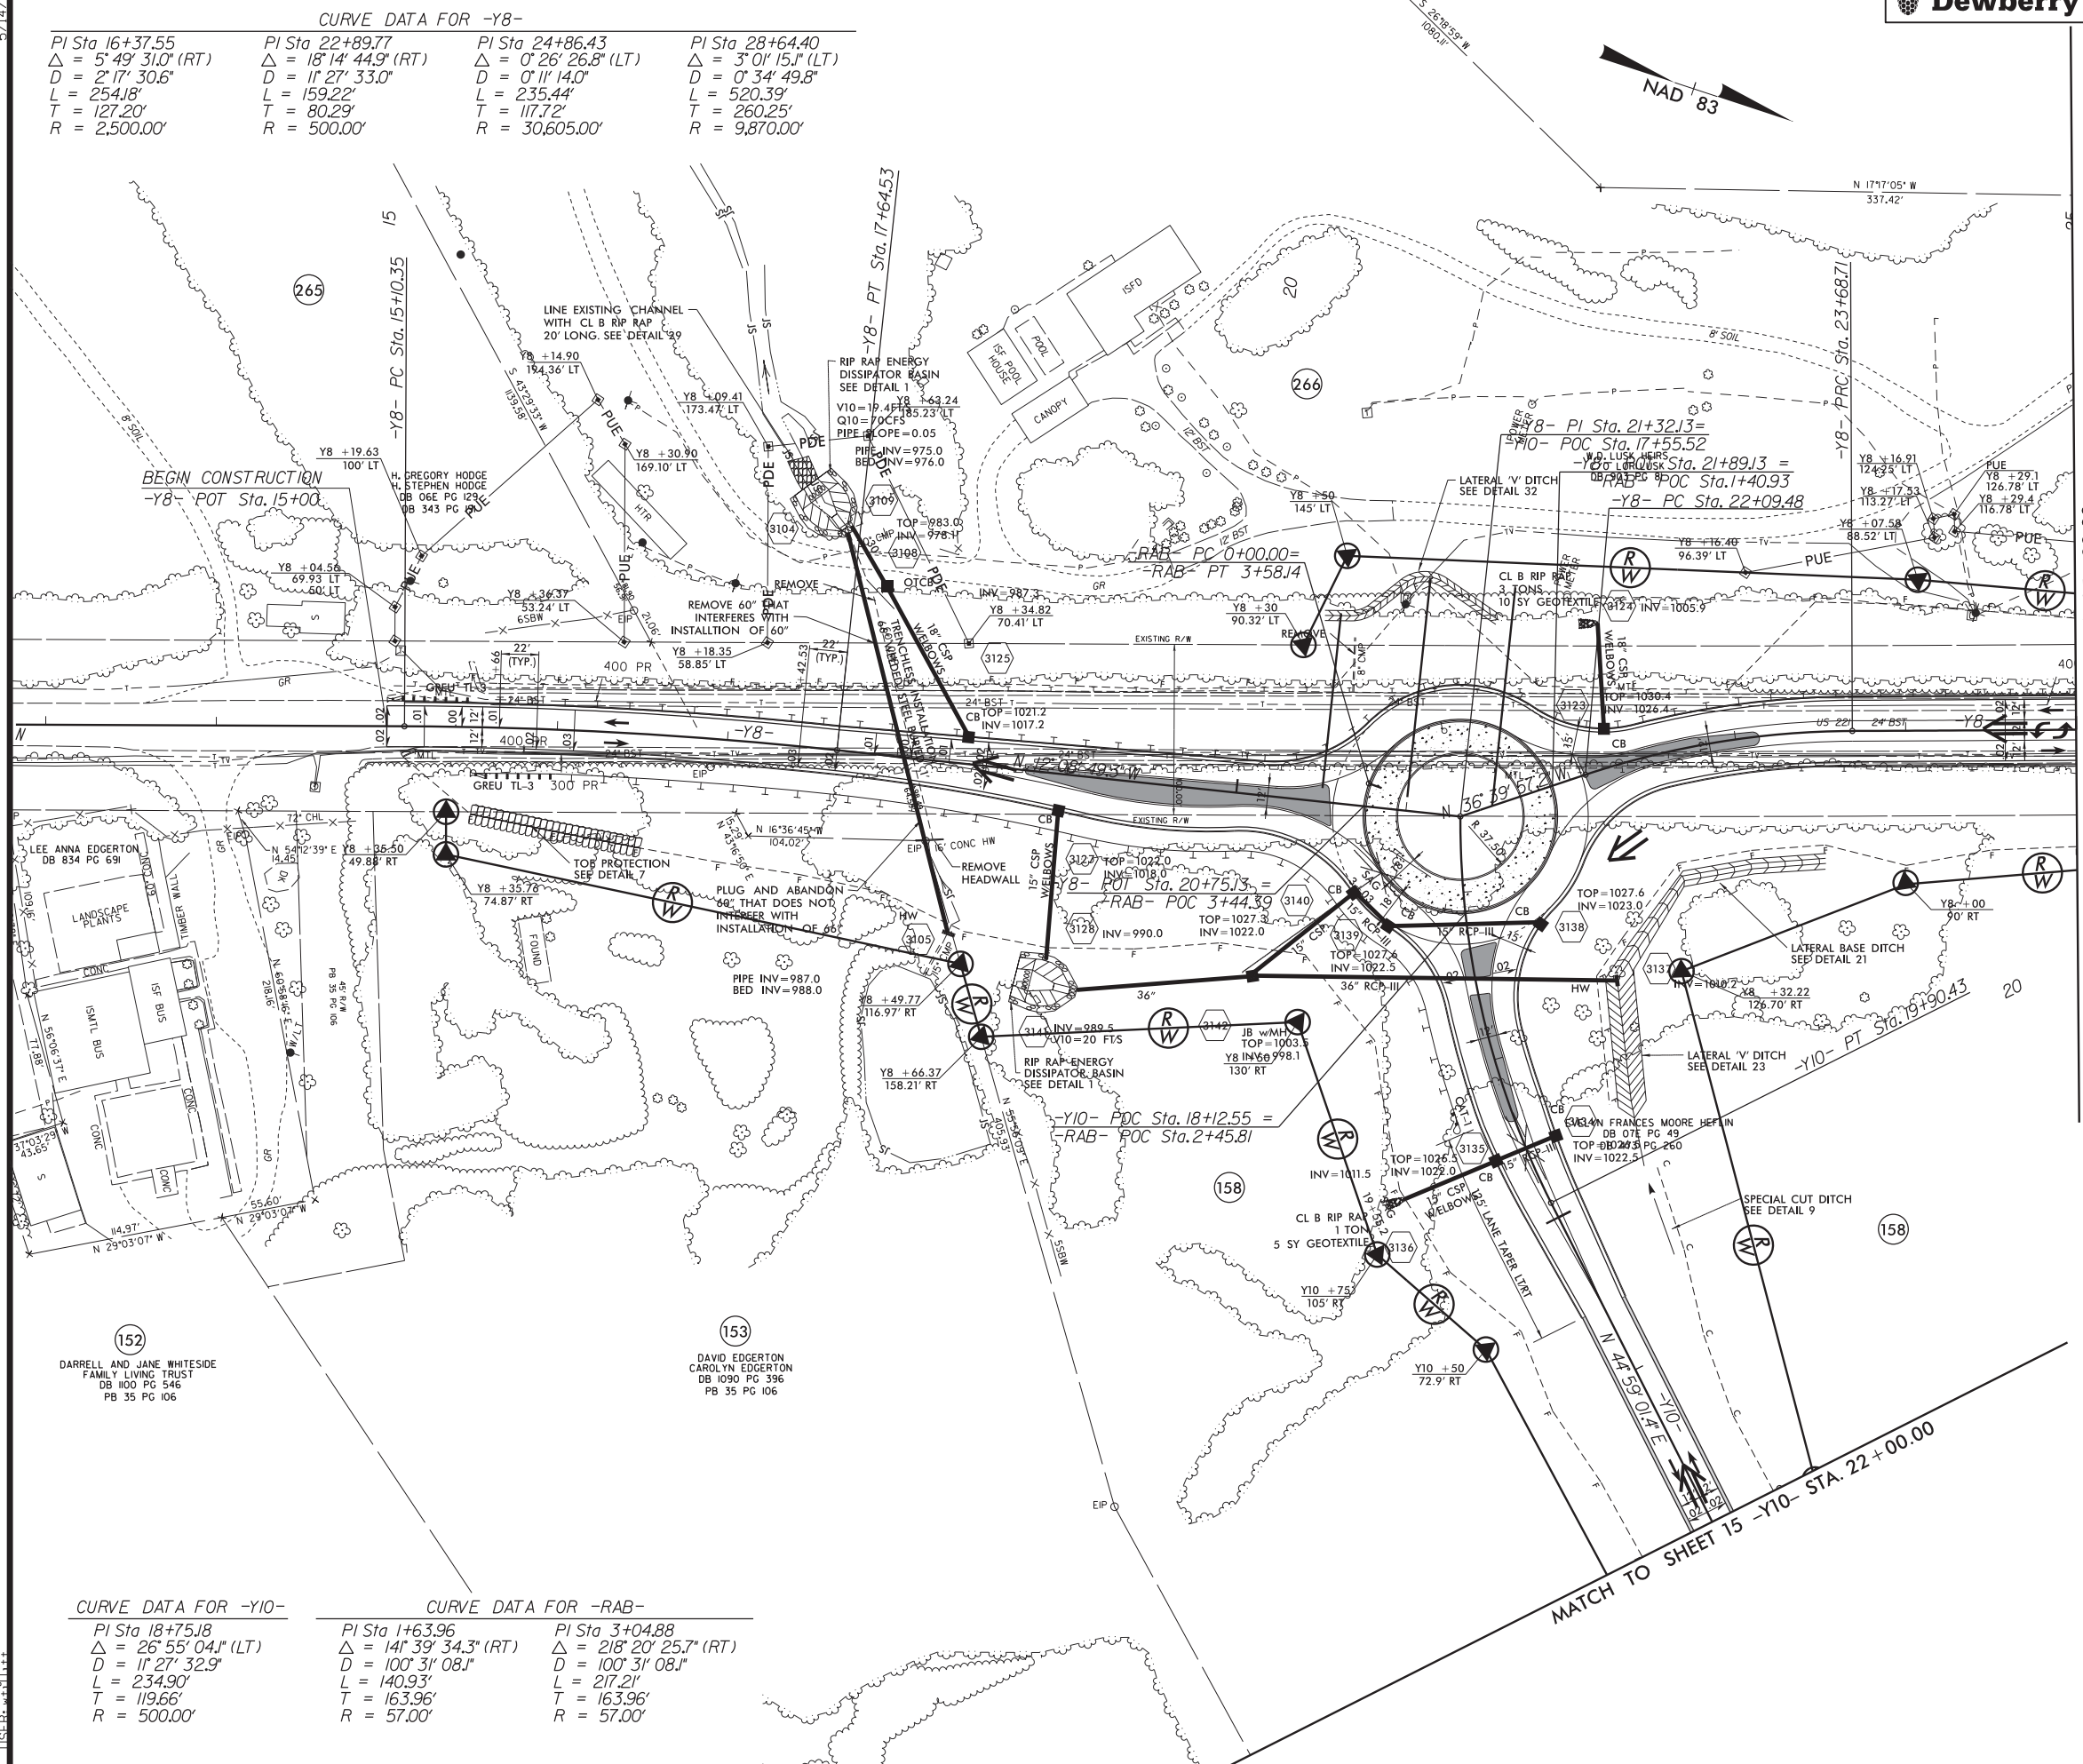

5/14/99

Invalid: exp: 05/10/99
R2233BB.RDY_PSH31A.DGN

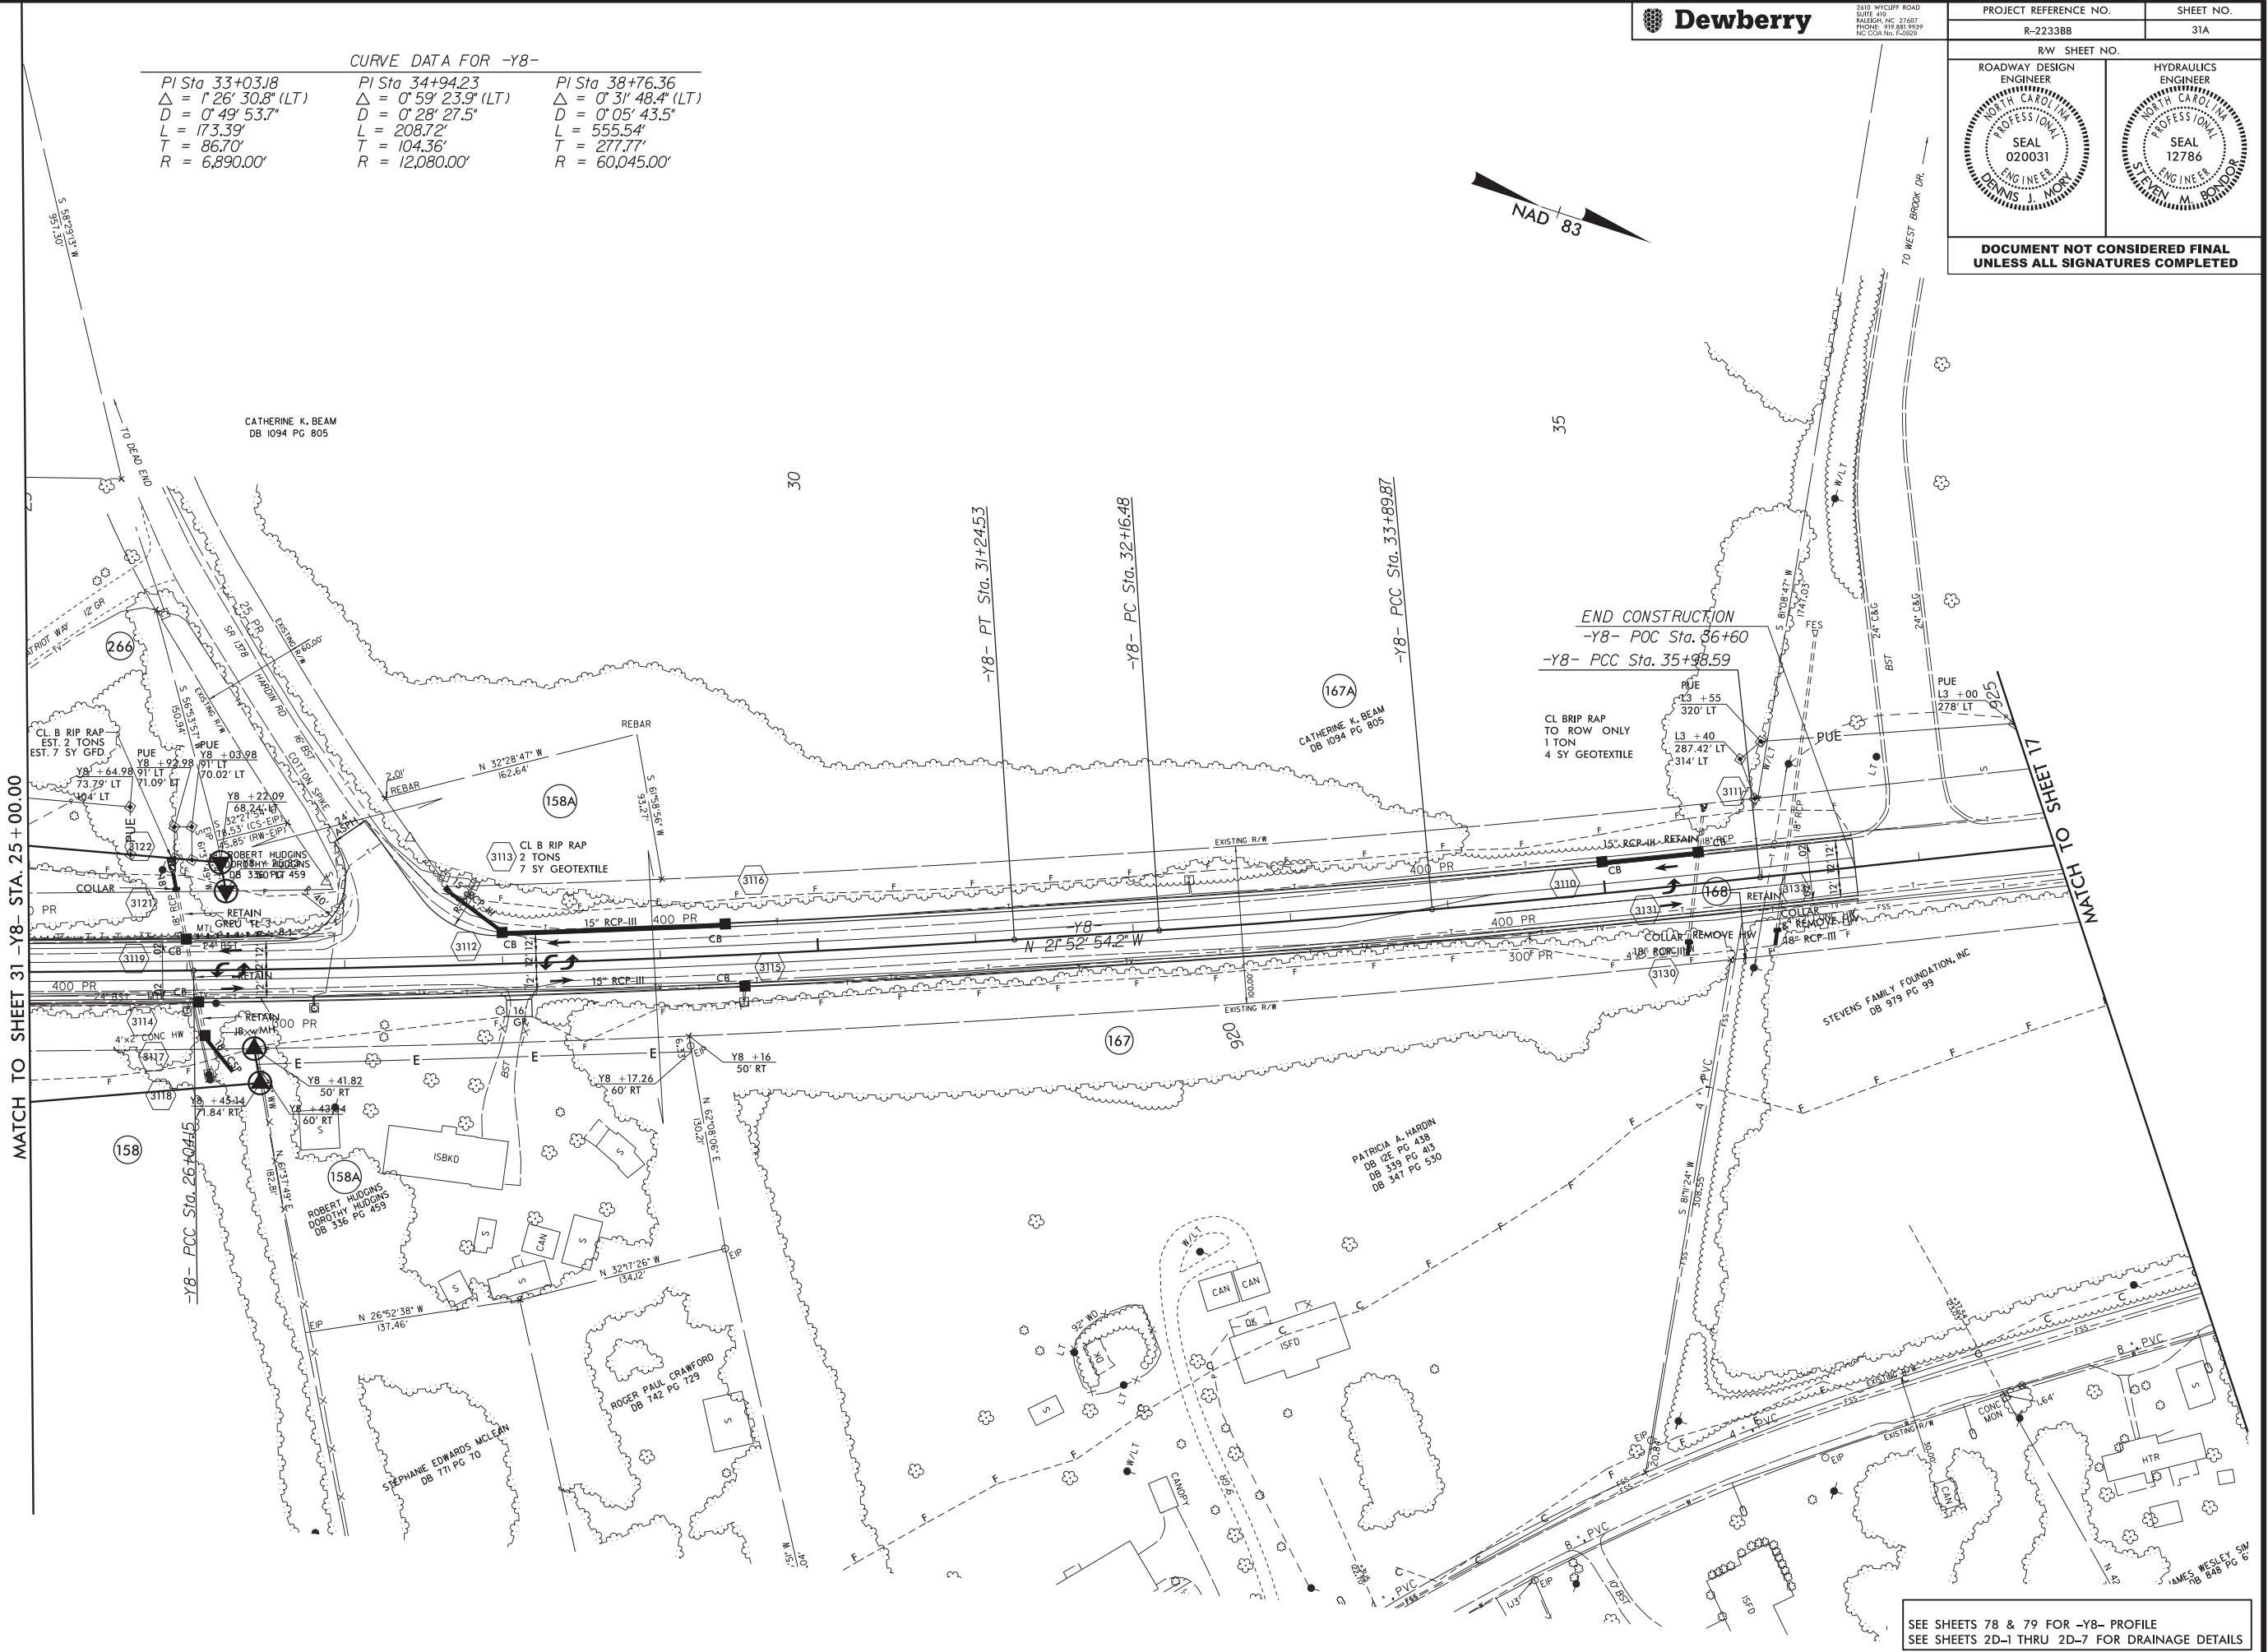

Dewberry

2810 WYCLIFF ROAD
SUITE 410
RALEIGH, NC 27603
PHONE: 919.881.9939
NC CON No. F-2925

PROJECT REFERENCE NO.

R-2233BB

SHEET NO.

31A

R/W SHEET NO.

ROADWAY DESIGN
ENGINEER



HYDRAULICS
ENGINEER



DOCUMENT NOT CONSIDERED FINAL
UNLESS ALL SIGNATURES COMPLETED

SEE SHEETS 78 & 79 FOR -Y8- PROFILE
SEE SHEETS 2D-1 THRU 2D-7 FOR DRAINAGE DETAILS

**DOCUMENT NOT CONSIDERED FINAL
UNLESS ALL SIGNATURES COMPLETED**

PI Sta 18+63.57
 $\Delta = 39^\circ 47' 36.2''$ (RT)
 $D = 9^\circ 32' 57.5''$
 $L = 416.72'$
 $T = 217.16'$
 $R = 600.00'$
 $SE = .06$

NAD 83

JAMES E. STILL, JR
SHARON D. STILL
DB 849 PG 681
DB 280 PG 429
DB 230 PG 499


HHG REAL PROPERTY, LLC
DB I085 PG 536
DB 40IPG 553

HHG REAL PROPERTY, LLC
DB 1085 PG 536
DB 401PG 553

END CONSTRUCTION
-YII- POT Sta. 28+00

END R/W ACQUISITION
-YII- POT Sta. 28+10

SEE SHEETS 81 & 82 FOR -Y11- PROFILE
SEE SHEETS 2D-1 THRU 2D-7 FOR DRAINAGE DETAILS

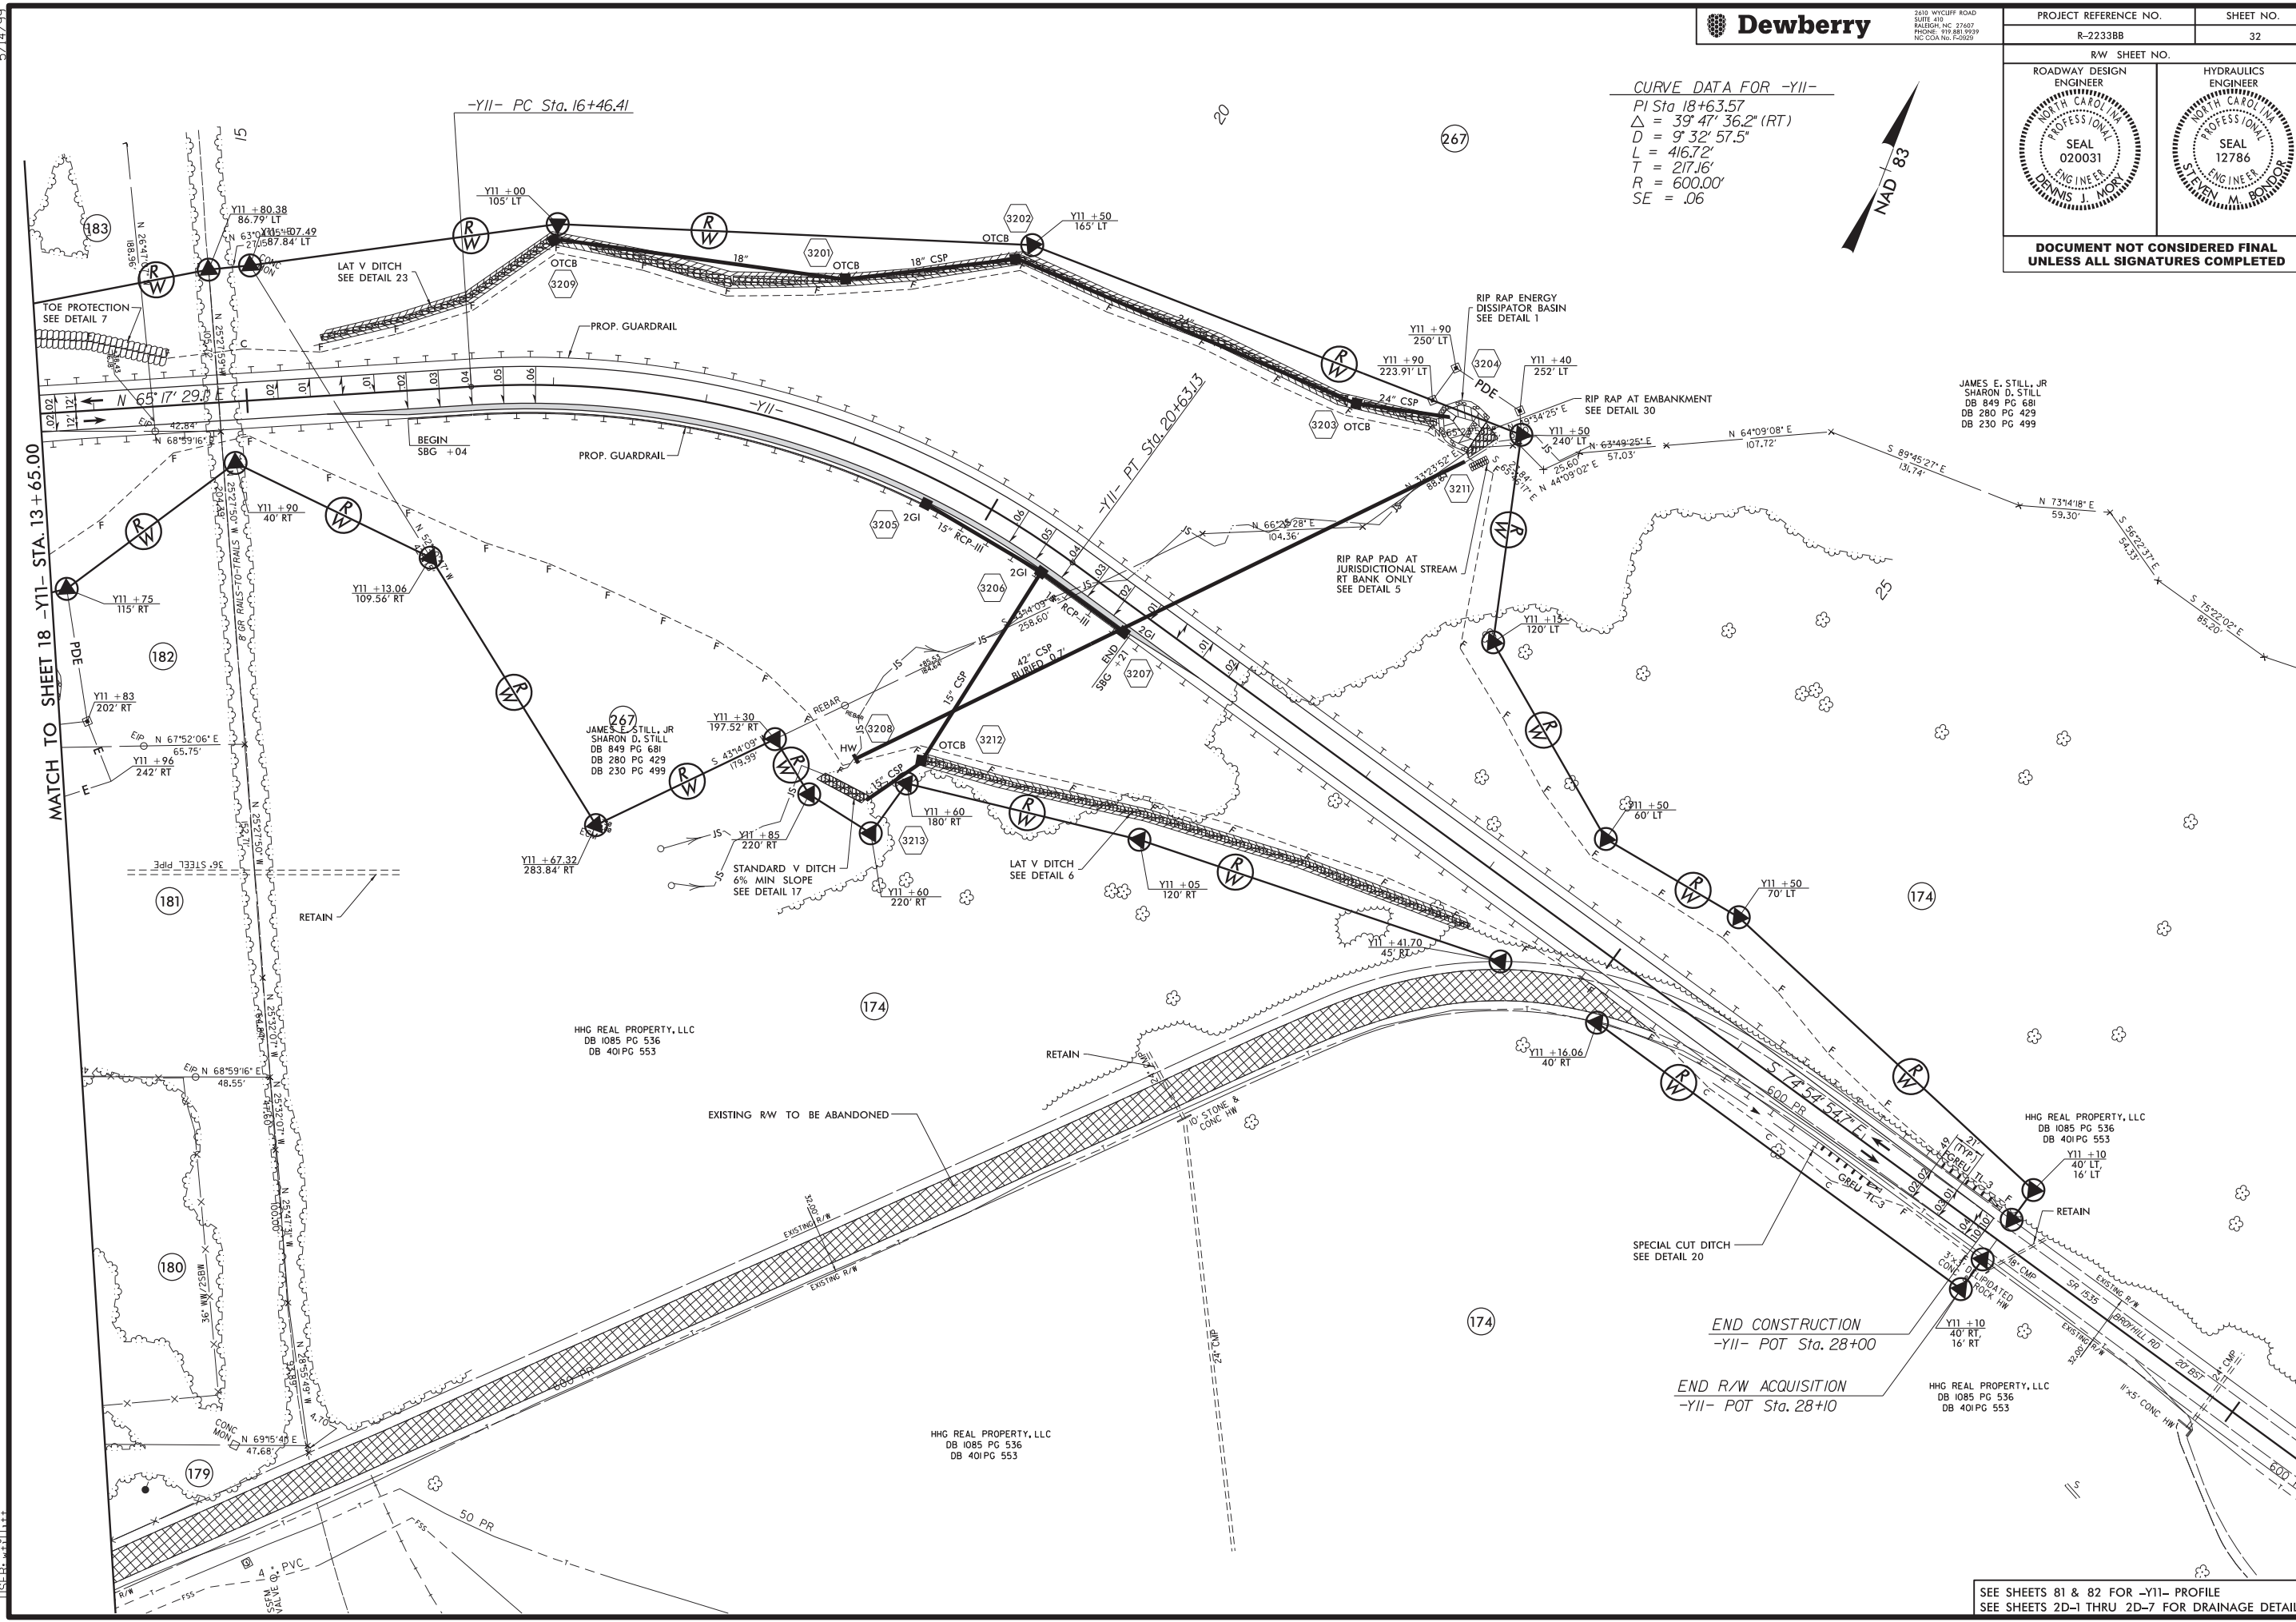

Invalid expression
USER: wt11111
Proj\R2233BB_RDY_PSH32.DGN


See Sheet 1A For Index of Sheets
See Sheet 1B For Conventional Symbols

STATE OF NORTH CAROLINA DIVISION OF HIGHWAYS

PERMIT DRAWING
SHEET 1 OF 50

STATE	STATE PROJECT REFERENCE NO.	SHEET NO.	TOTAL SHEETS
N.C.	R-2233BA	1	
STATE PROJ. NO.	F.A. PROJ. NO.	DESCRIPTION	
34400.1.S5		PE	
34400.2.S5		R/W & UTIL	

TIP PROJECT: R-2233BA

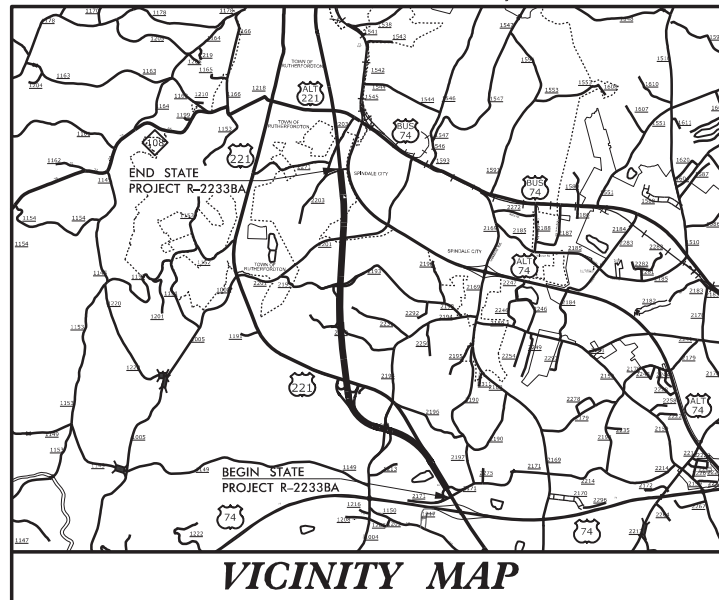


FDFI PLANS

RUTHERFORD COUNTY

**LOCATION: RUTHERFORDTON BYPASS FROM US 74 BYPASS
TO US 221 SOUTH OF US 74 BUSINESS (CHARLOTTE ROAD)**

**TYPE OF WORK: GRADING, DRAINAGE, PAVING
AND STRUCTURES**

PRELIMINARY WETLAND AND SURFACE WATER PERMIT DRAWINGS

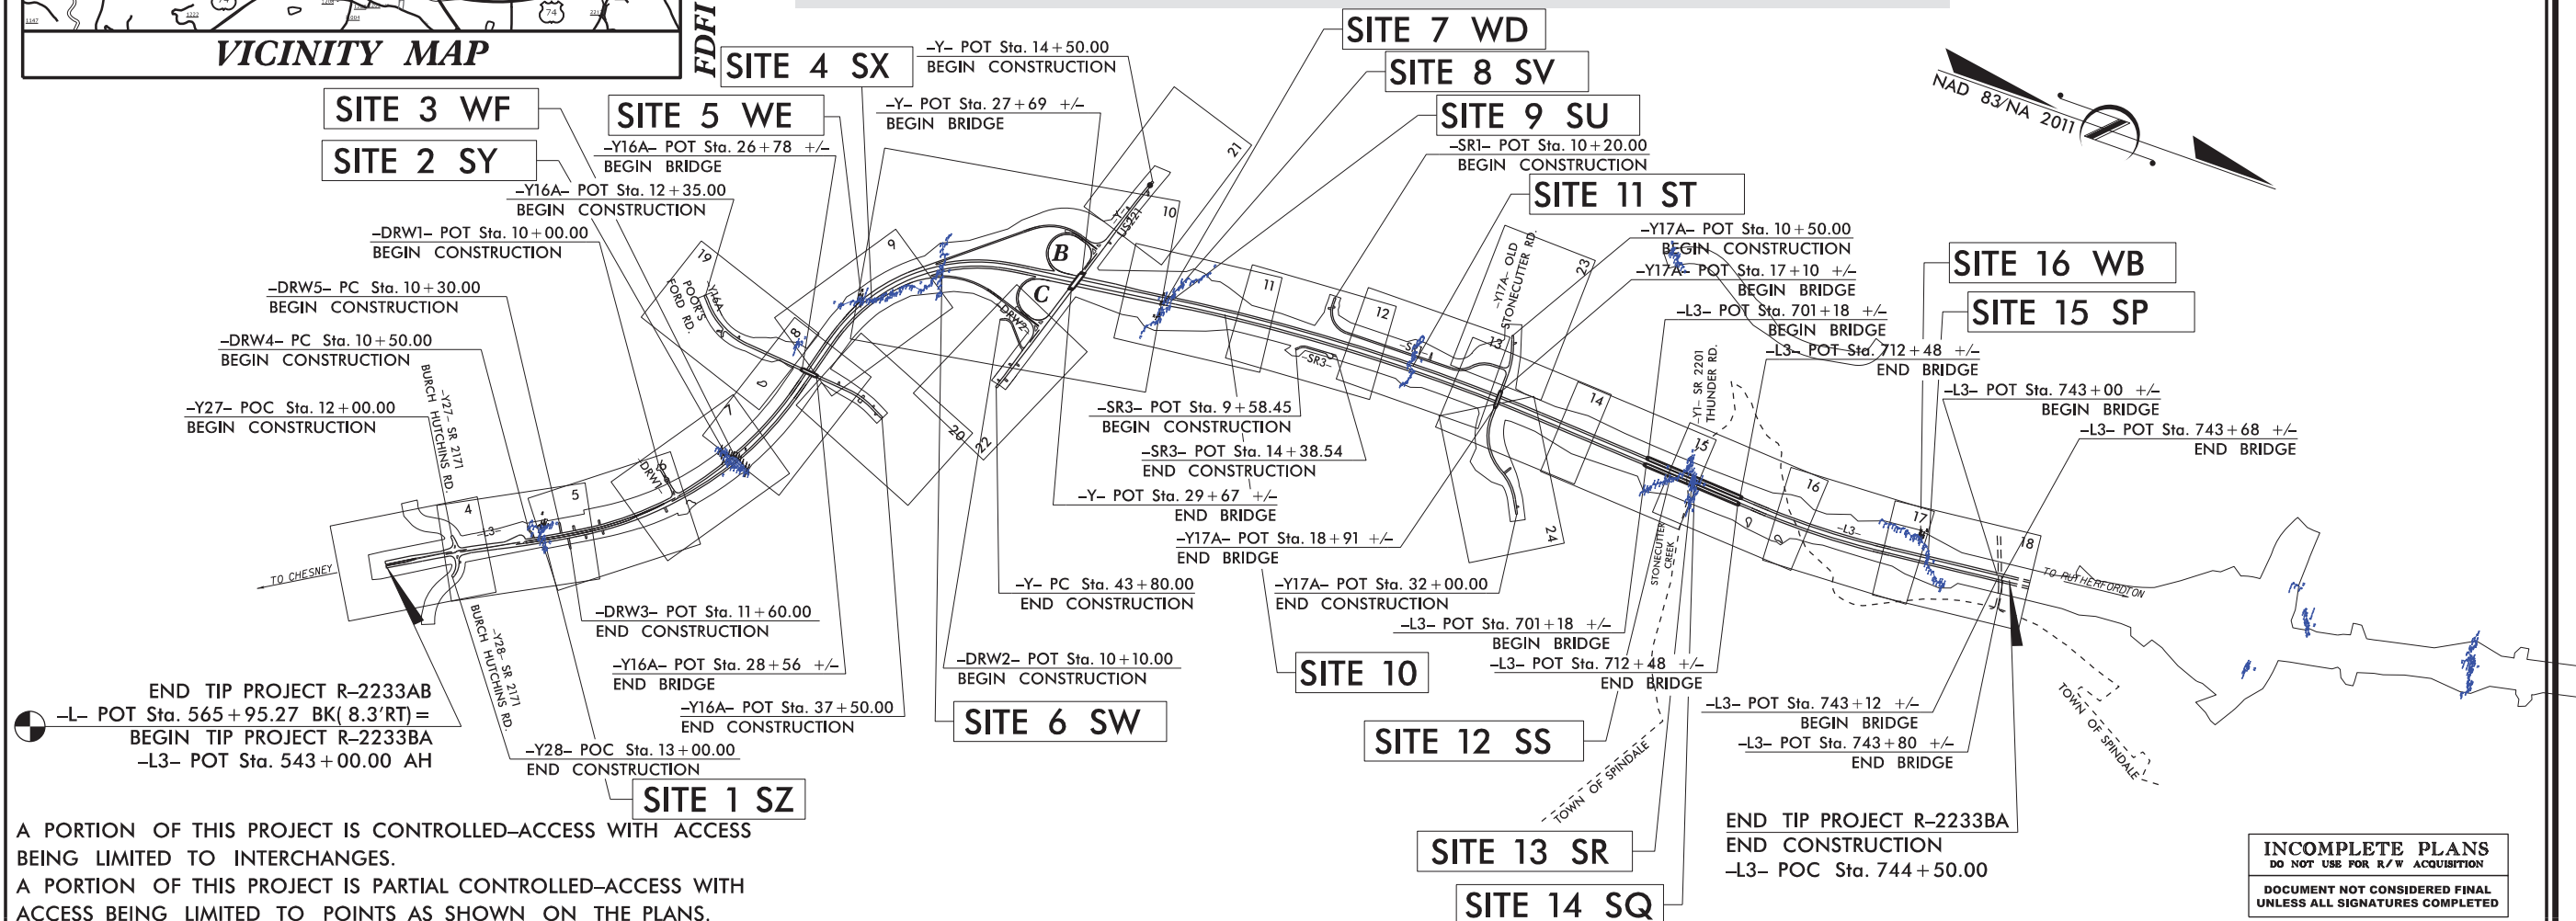


A PORTION OF THIS PROJECT IS CONTROLLED-ACCESS WITH ACCESS BEING LIMITED TO INTERCHANGES.
A PORTION OF THIS PROJECT IS PARTIAL CONTROLLED-ACCESS WITH ACCESS BEING LIMITED TO POINTS AS SHOWN ON THE PLANS.
CLEARING ON THIS PROJECT SHALL BE PERFORMED TO THE LIMITS ESTABLISHED BY METHOD XX.
A PORTION OF THIS PROJECT IS WITHIN THE MUNICIPAL BOUNDARIES OF THE TOWN OF SPINDALE.

NCDOT CONTACT: NATHAN ADIMA, P.E.

CONTRACT:

GRAPHIC SCALES

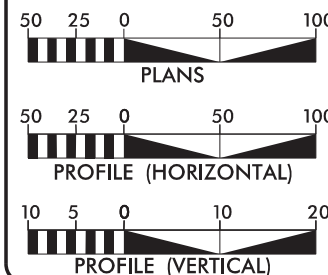

DESIGN DATA

ADT 2022 = 10400
ADT 2040 = 12900
K = 8 %
D = 55 %
T = 7 % *
V = 70 MPH
* TTST 2% DUAL 5%
FUNC CLASS =
ARTERIAL
REGIONAL TIER

PROJECT LENGTH

LENGTH ROADWAY TIP PROJECT R-2233BA = 3.589 MILES
LENGTH STRUCTURE TIP PROJECT R-2233BA = 0.227 MILES
TOTAL LENGTH TIP PROJECT R-2233BA = 3.816 MILES

STRUCTURE LENGTH BASED ON -L3- NB STATIONING.

PLANS PREPARED FOR NCDOT BY:

Dewberry

2012 STANDARD SPECIFICATIONS

RIGHT OF WAY DATE:
JUNE 19, 2020

LETTING DATE:
JUNE 20, 2023

2610 WYCLIFF ROAD
SUITE 410
RALEIGH, NC 27607
PHONE: 919.881.9939
NC COA No. F-0929

DENNIS J. MORY, P.E.
PROJECT ENGINEER


BRYAN LAMBETH, P.E.
PROJECT DESIGN ENGINEER

HYDRAULICS ENGINEER

SIGNATURE: _____ P.E.

ROADWAY DESIGN
ENGINEER


SIGNATURE: _____ P.E.

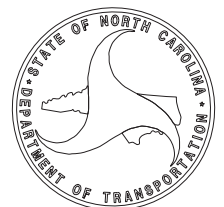

PROJECT REFERENCE NO.		SHEET NO.
R-2233BA		5
RW SHEET NO.		
ROADWAY DESIGN ENGINEER	HYDRAULICS ENGINEER	
INCOMPLETE PLANS DO NOT USE FOR R/W ACQUISITION		
DOCUMENT NOT CONSIDERED FINAL UNLESS ALL SIGNATURES COMPLETED		

PERMIT DRAWING
SHEET 3 OF 50

NAD 83

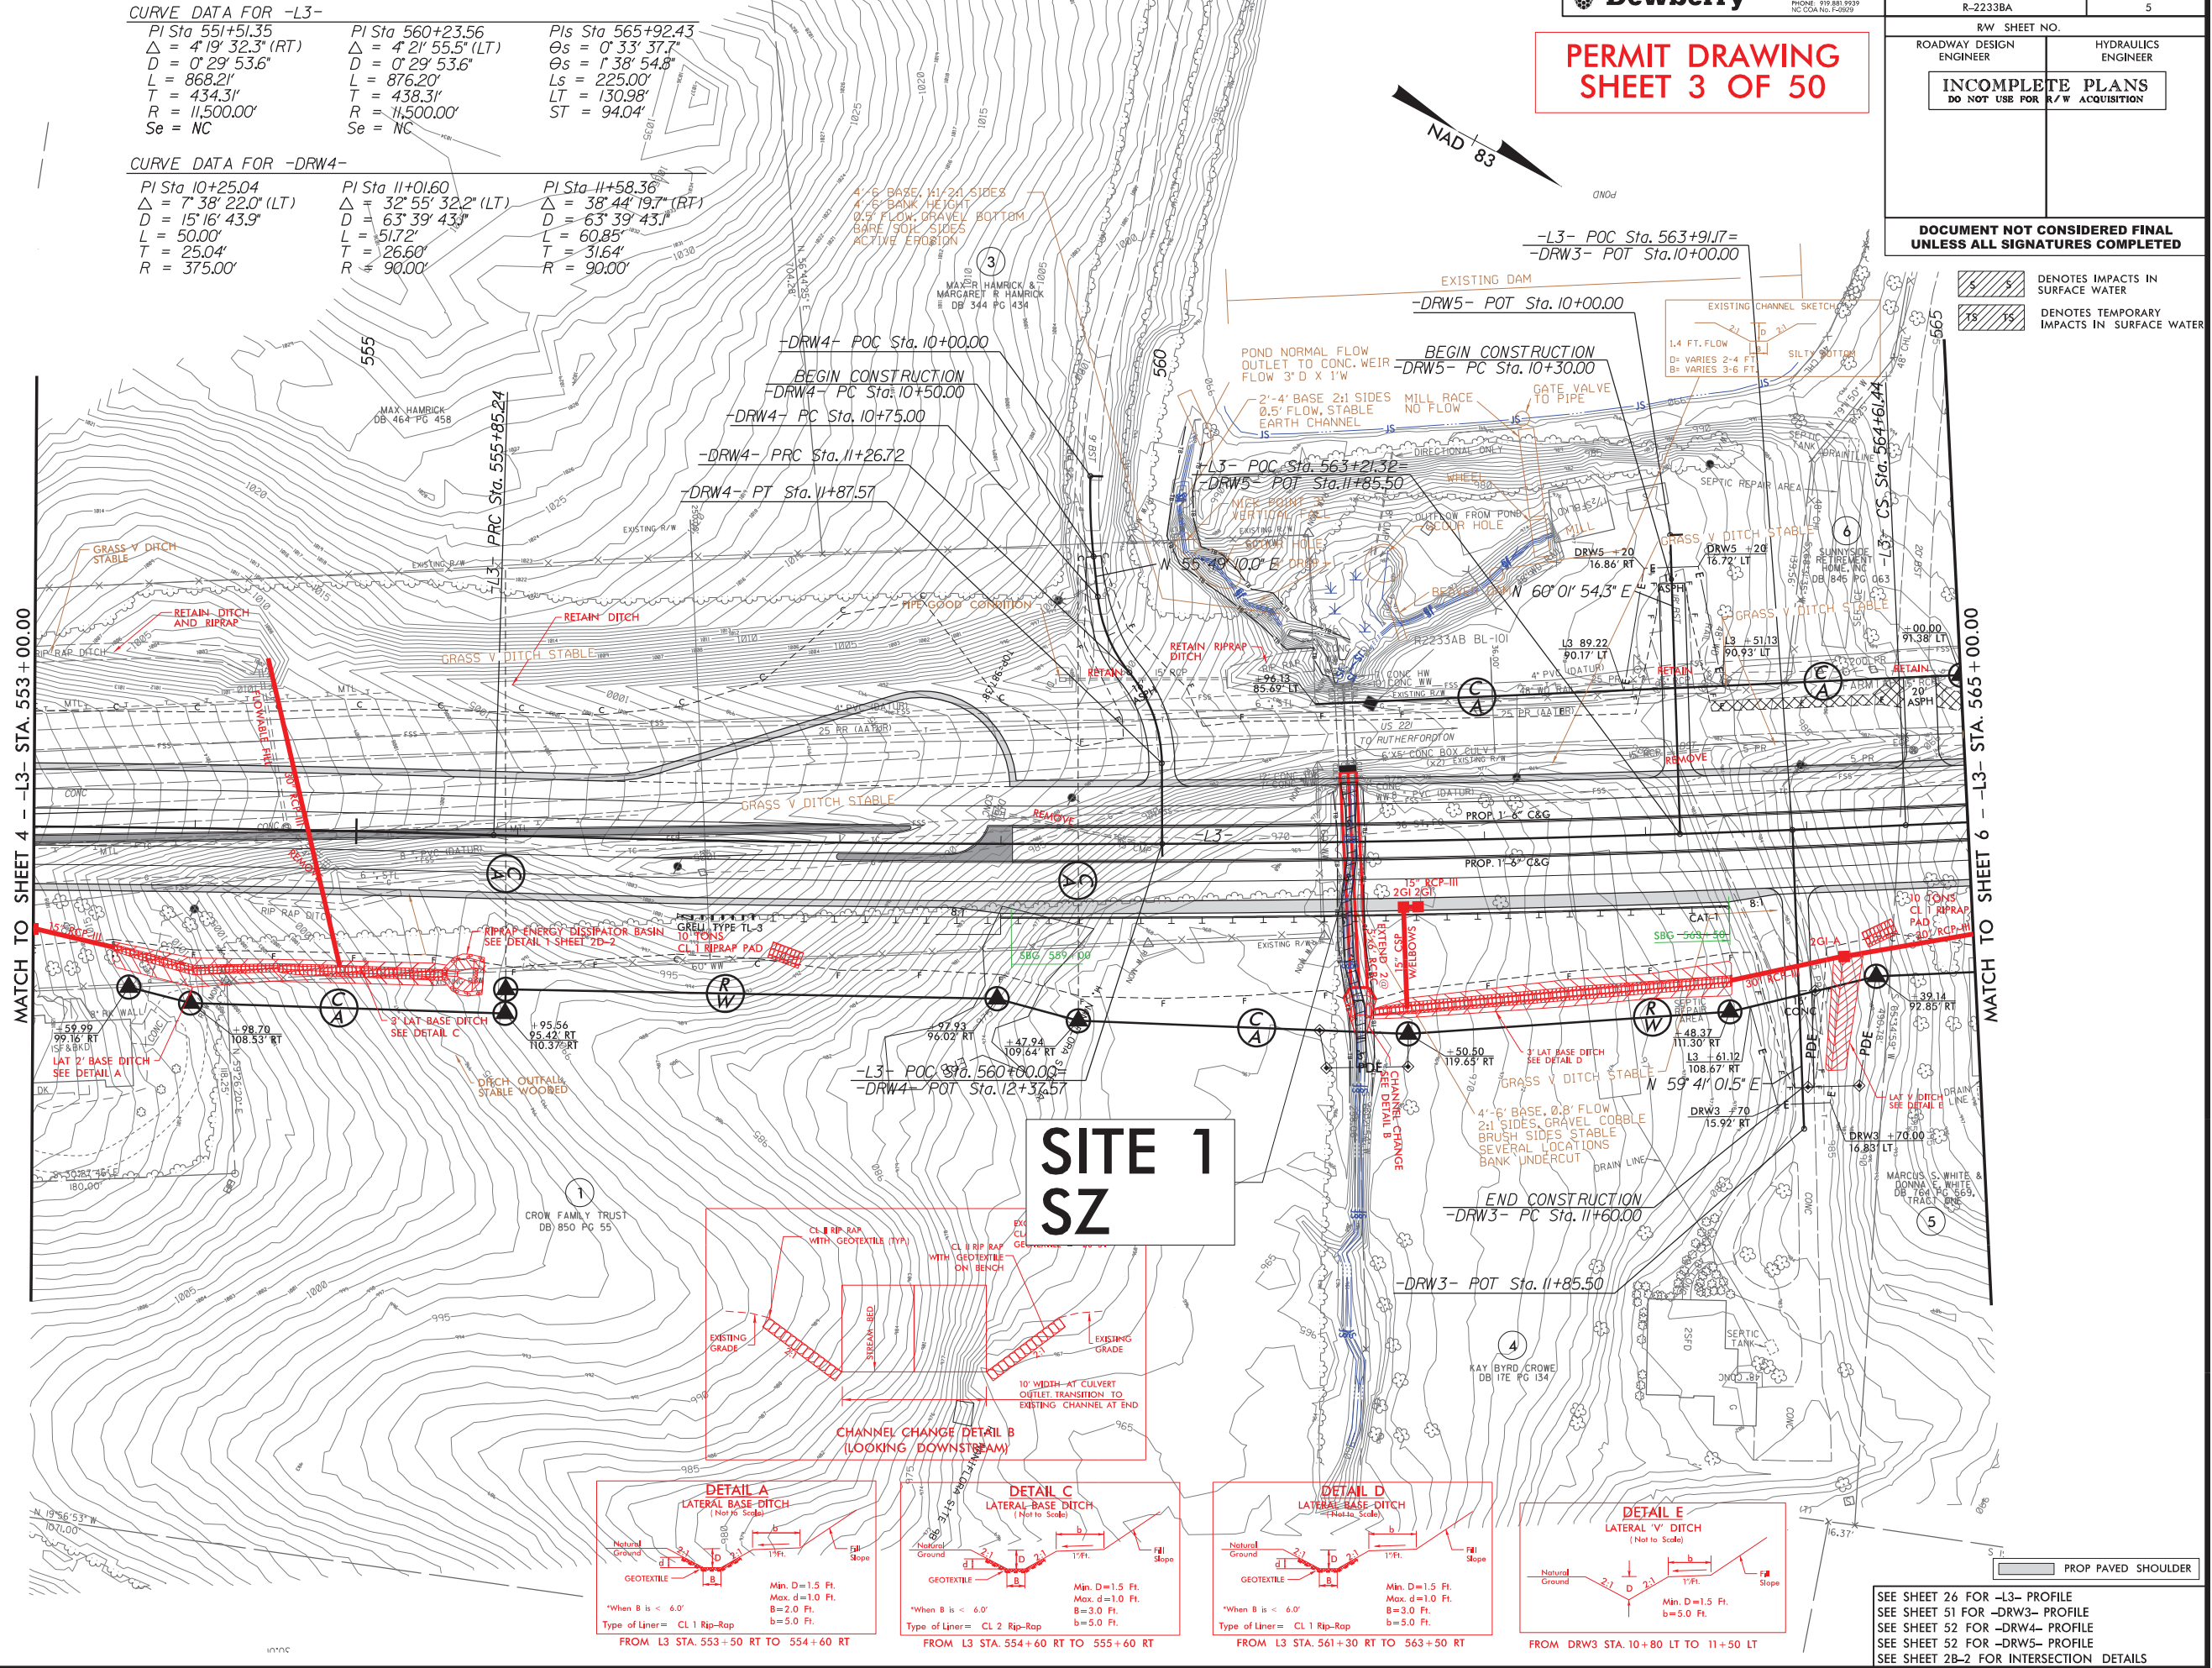

SEE SHEET 26 FOR -L3- PROFILE
SEE SHEET 51 FOR -DRW3- PROFILE
SEE SHEET 52 FOR -DRW4- PROFILE
SEE SHEET 52 FOR -DRW5- PROFILE
SEE SHEET 28-2 FOR INTERSECTION DETAILS

5/14/99
12/6/2019
DEWBERRY
R2233BA Permit Drawings 20191206



2810 WYCLIFF ROAD
SUITE 410
RALEIGH, NC 27605
PHONE: 919.881.9939
NC COA No. F-29029

PROJECT REFERENCE NO.		SHEET NO.	
R-2233BA		7	
RW SHEET NO.			
ROADWAY DESIGN ENGINEER		HYDRAULICS ENGINEER	
INCOMPLETE PLANS DO NOT USE FOR R/W ACQUISITION			
DOCUMENT NOT CONSIDERED FINAL UNLESS ALL SIGNATURES COMPLETED			

PERMIT DRAWING SHEET 4 OF 50

- DENOTES IMPACTS IN SURFACE WATER
- DENOTES TEMPORARY IMPACTS IN SURFACE WATER
- DENOTES FILL IN WETLAND


PROP PAVED SHOULDER

CURVE DATA FOR -L3-
PISta 581+26.54
 $\Delta = 40^\circ 26' 19.7''$ (LT)
 $D = 1^\circ 27' 55.3''$
 $L = 2,759.64'$
 $T = 1,440.10'$
 $R = 3,910.00'$
 $Se = 0.05$

BEGIN CONSTRUCTION
-DRWI- POT Sta. 10+00.00

SITE 3 WF

SITE 2 SY

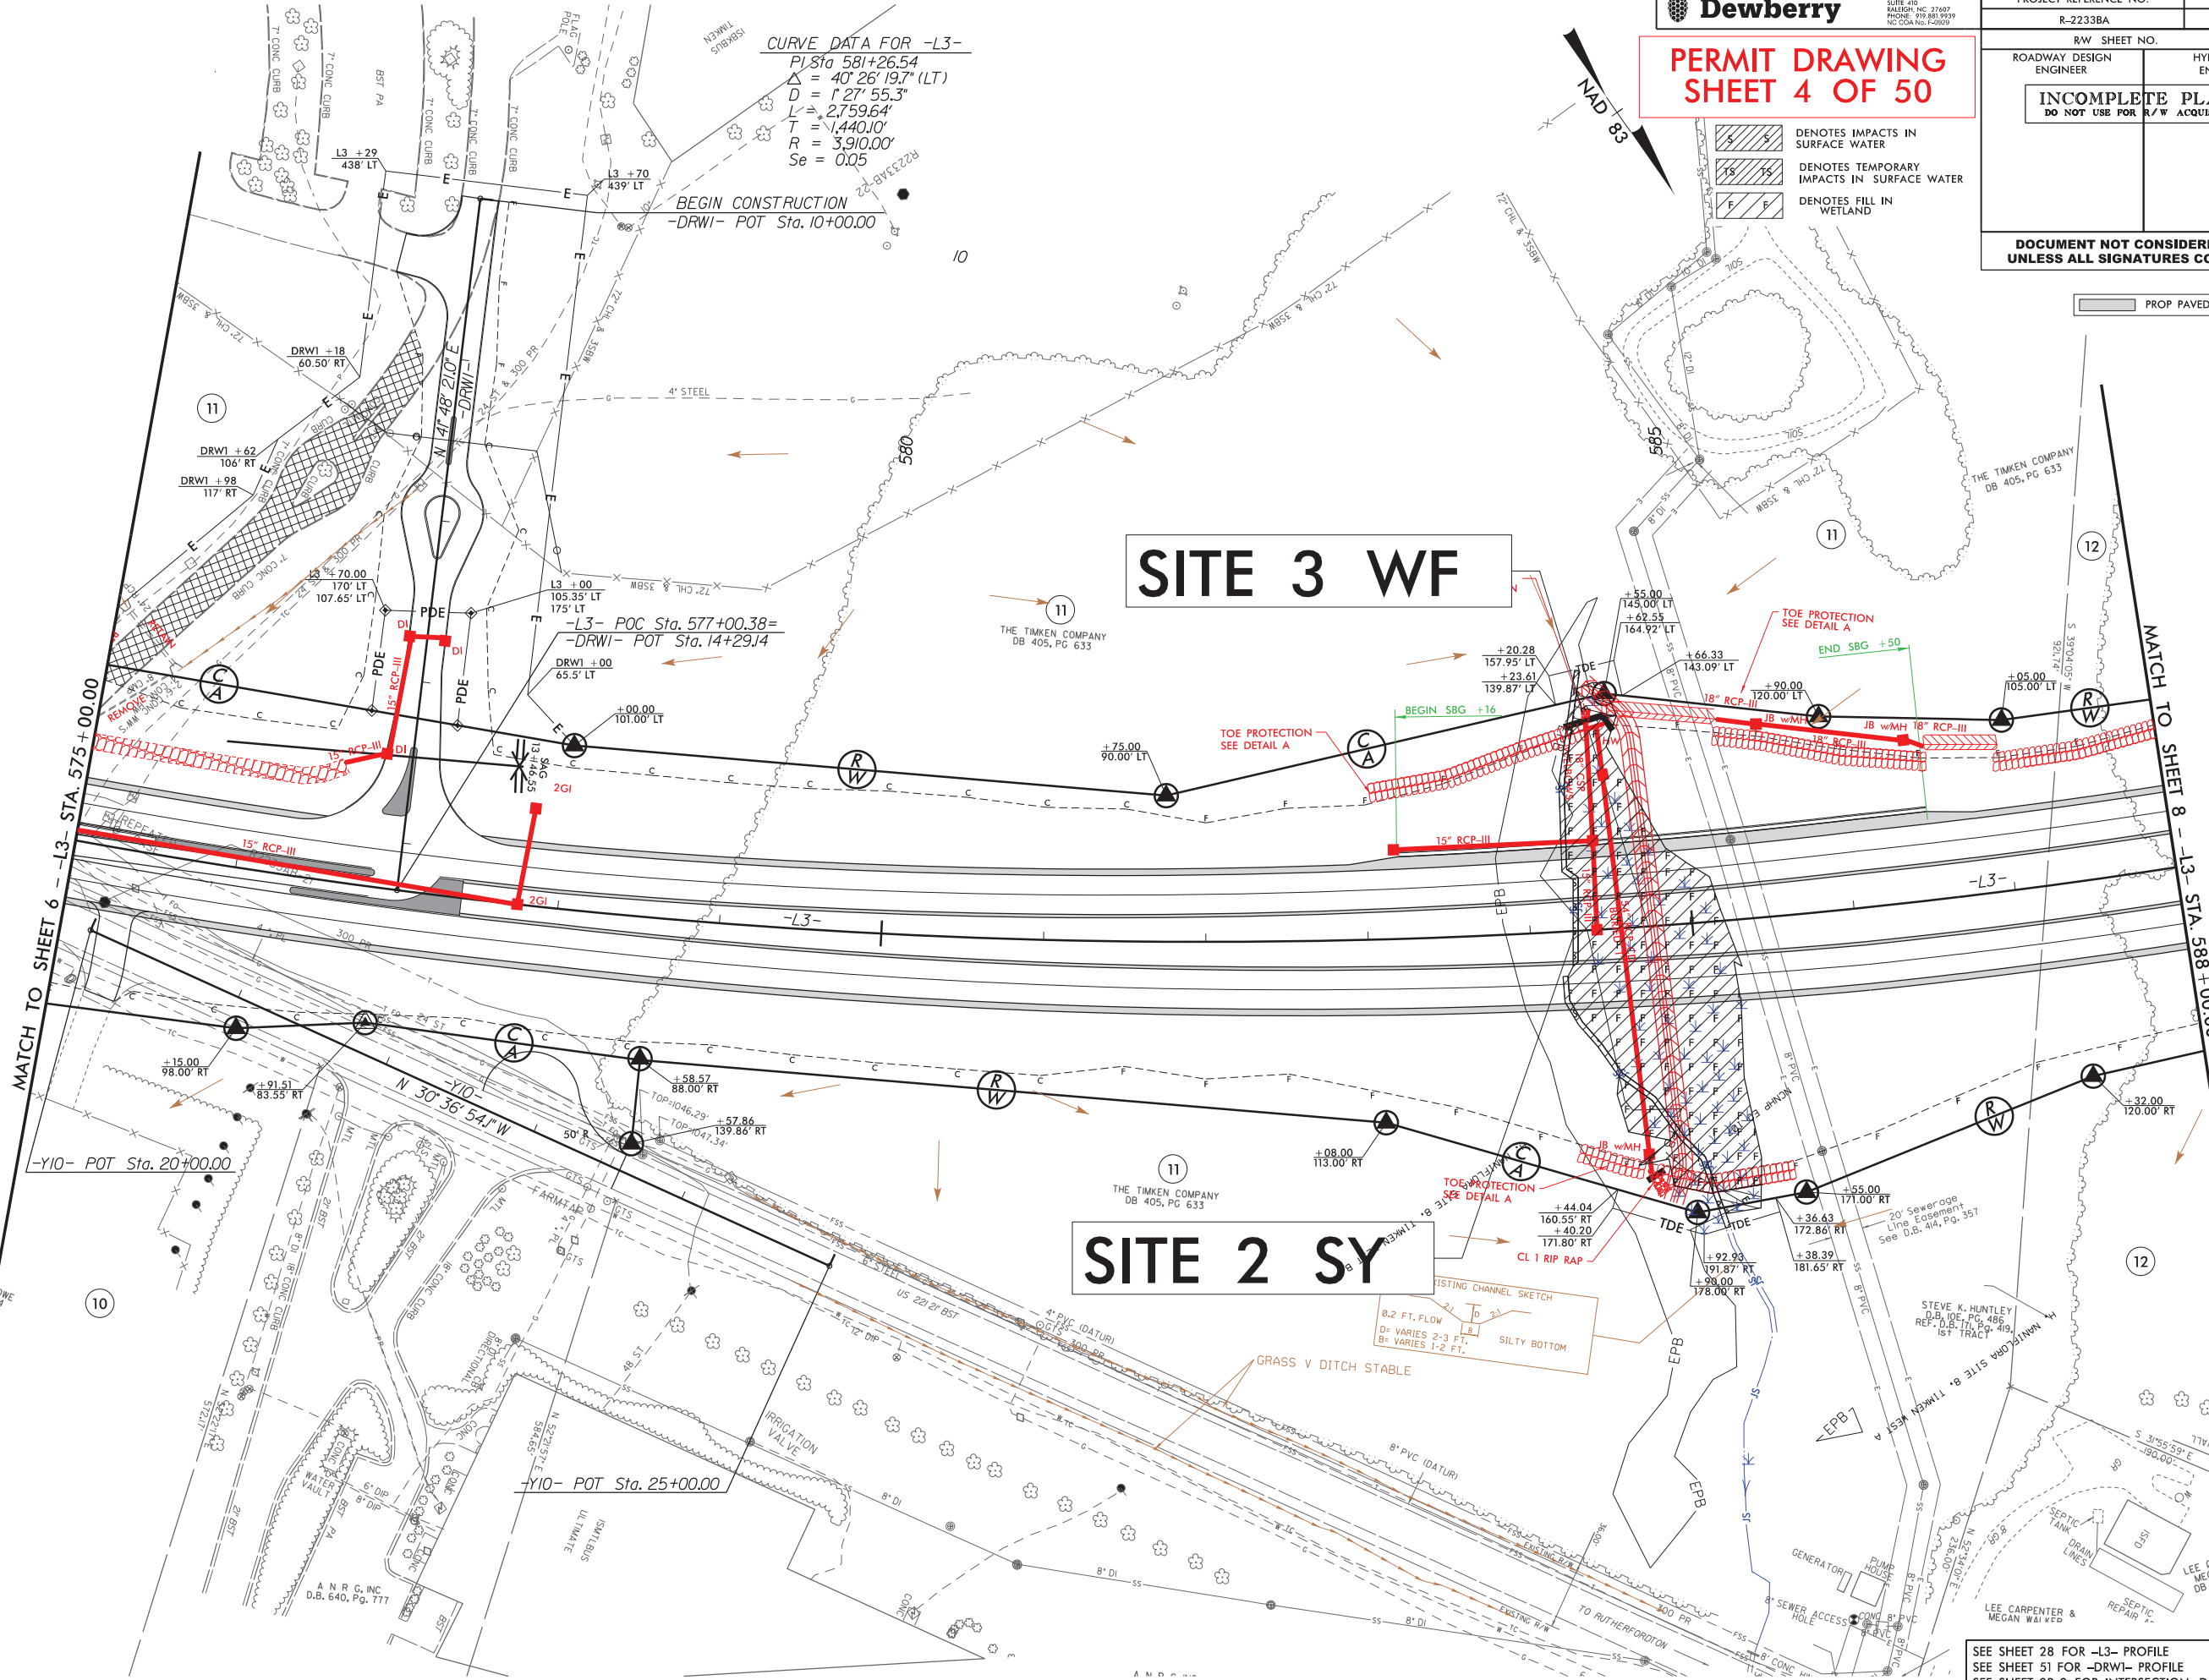

EXISTING CHANNEL SKETCH
0.2 FT. FLOW
D= VARIES 2-3 FT.
B= VARIES 1-2 FT.
SILTY BOTTOM

SEE SHEET 28 FOR -L3- PROFILE
SEE SHEET 51 FOR -DRWI- PROFILE
SEE SHEET 28-2 FOR INTERSECTION DETAIL


 DENOTES IMPACTS IN SURFACE WATER
 DENOTES TEMPORARY IMPACTS IN SURFACE WATER
 DENOTES FILL IN WETLAND

SITE 2 SY

~~BEGIN CONSTRUCTION~~
~~DRWI- POT Sta. 10+00.00~~

$$\frac{-L3 - POC \text{ Sta. } 577+00.38}{-DRWI - PQT \text{ Sta. } 14+29.14}$$

MATCH TO SHEET 8 - L3- STA. 588+00.00

Y10- PQT Sta. 20+00.00

~~Y10- POT Sta. 25+00.00~~

SEE SHEET 28 FOR -L3- PROFILE
SEE SHEET 51 FOR -DRWI- PROFILE
SEE SHEET 2B-2 FOR INTERSECTION DETAIL

5/14/99
12/6/2019
DEWBERRY
R2233BA Permit Drawings 20191206



2810 WYCLIFF ROAD
SUITE 410
RALEIGH, NC 27607
PHONE: 919.881.9929
NC CDA No. F-2929

PROJECT REFERENCE NO.		SHEET NO.
R-2233BA		9
RW SHEET NO.		HYDRAULICS ENGINEER
ROADWAY DESIGN ENGINEER		
INCOMPLETE PLANS DO NOT USE FOR R/W ACQUISITION		
DOCUMENT NOT CONSIDERED FINAL UNLESS ALL SIGNATURES COMPLETED		

CURVE DATA FOR -L3-
Pls Sta 602+94.24
 $\theta_s = 5^\circ 09' 23.8''$
 $L_s = 360.00'$
 $LT = 240.10'$
 $ST = 120.09'$
 $RO = 360'$


PI Sta 615+05.64
 $\Delta = 57^\circ 14' 50.0''$ (RT)
 $D = 2^\circ 51' 53.2''$
 $L = 1998.30'$
 $T = 1091.50'$
 $R = 2,000.00'$
 $Se = 0.08$

CURVE DATA FOR -RPB-
Pls Sta 10+66.68
 $\theta_s = 2^\circ 47' 56.4''$
 $L_s = 200.00'$
 $LT = 133.35'$
 $T = 66.68'$
 $RO = 200'$

19
FRANCES JUANITA OLIVER
& LINDA GAIL OLIVER BINGHAM
D.B. 780, PG. 714
REF. D.B. 208, PG. 395

SITE 5
WE

PERMIT DRAWING
SHEET 6 OF 50

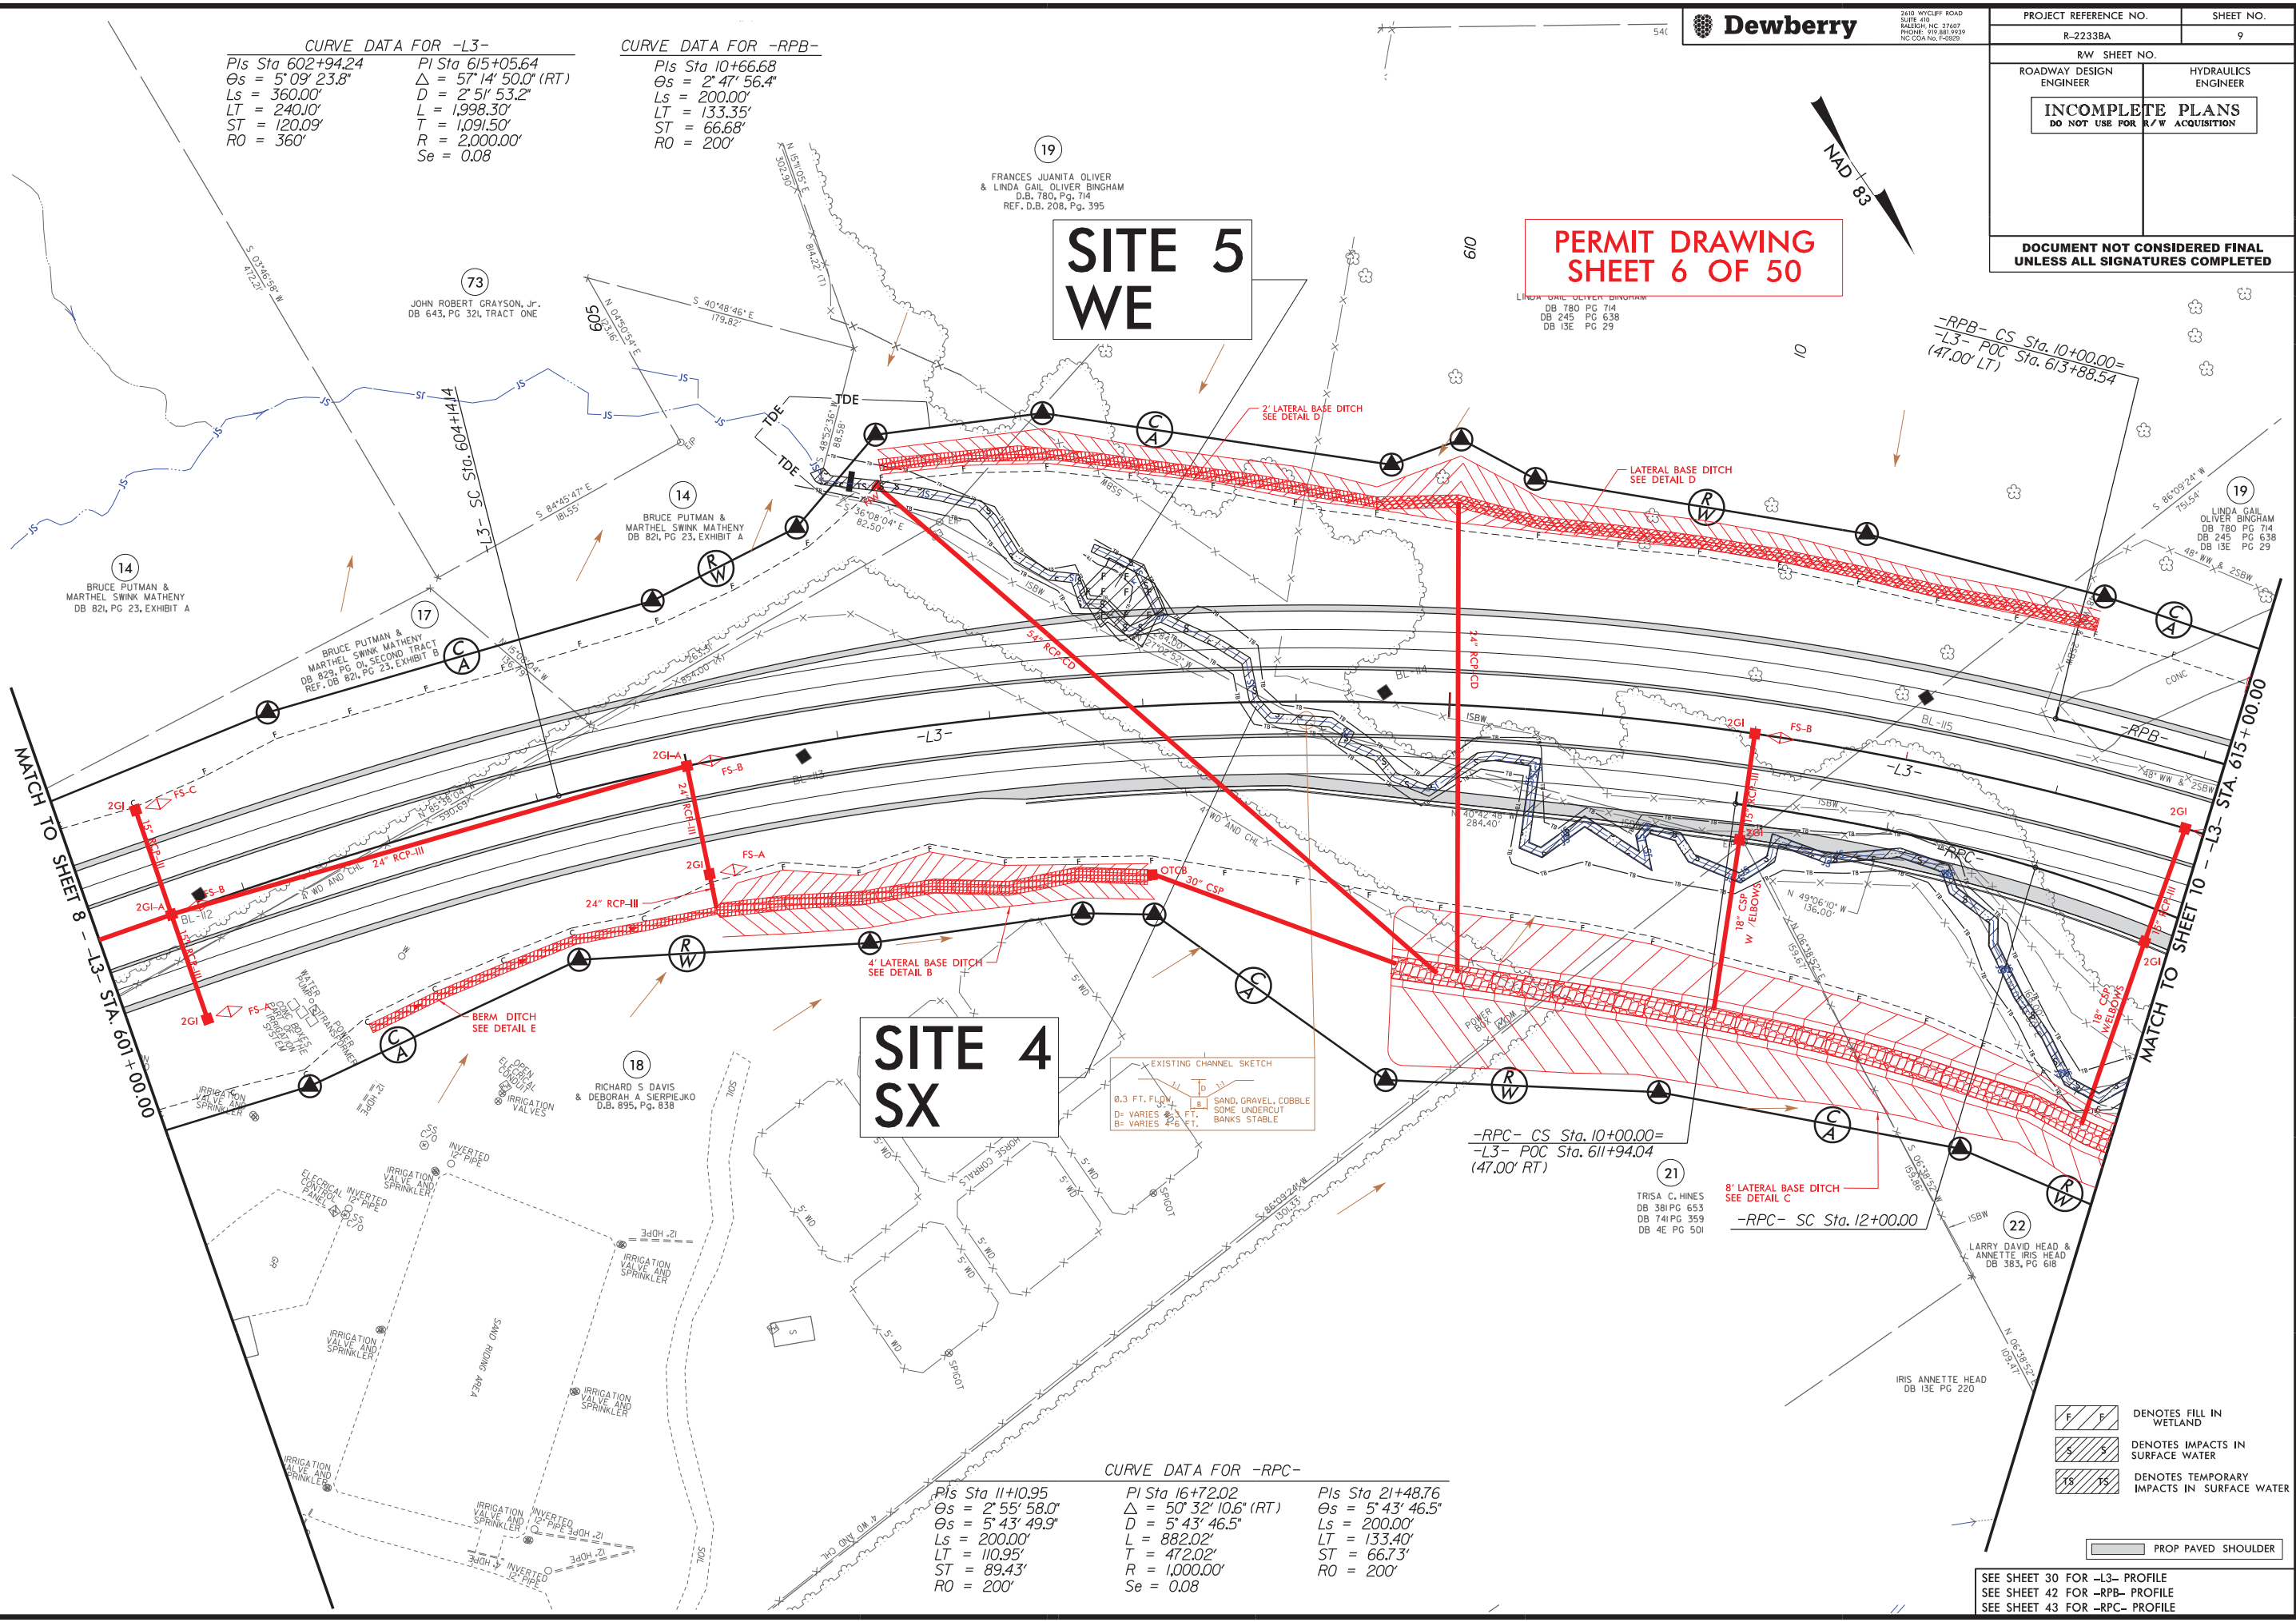

SITE 4
SX

CURVE DATA FOR -RPC-
Pls Sta 11+10.95
 $\theta_s = 2^\circ 55' 58.0''$
 $\theta_s = 5^\circ 43' 49.9''$
 $L_s = 200.00'$
 $LT = 110.95'$
 $ST = 89.43'$
 $RO = 200'$

PI Sta 16+72.02
 $\Delta = 50^\circ 32' 10.6''$ (RT)
 $D = 5^\circ 43' 46.5''$
 $L = 882.02'$
 $T = 472.02'$
 $R = 1,000.00'$
 $Se = 0.08$

Pls Sta 21+48.76
 $\theta_s = 5^\circ 43' 46.5''$
 $L_s = 200.00'$
 $LT = 133.40'$
 $ST = 66.73'$
 $RO = 200'$

- Denotes FILL IN WETLAND
- Denotes IMPACTS IN SURFACE WATER
- Denotes TEMPORARY IMPACTS IN SURFACE WATER

PROP PAVED SHOULDER

SEE SHEET 30 FOR -L3- PROFILE
SEE SHEET 42 FOR -RPB- PROFILE
SEE SHEET 43 FOR -RPC- PROFILE

5/14/99

Dewberry

2810 WYCLIFF ROAD
SUITE 410
RALEIGH, NC 27601
PHONE: 919.881.9329
NC CDA No. F-29029


PROJECT REFERENCE NO.		SHEET NO.	
R-2233BA		9	
R/W SHEET NO.			
ROADWAY DESIGN ENGINEER		HYDRAULICS ENGINEER	
INCOMPLETE PLANS DO NOT USE FOR R/W ACQUISITION			
DOCUMENT NOT CONSIDERED FINAL UNLESS ALL SIGNATURES COMPLETED			


CURVE DATA FOR -L3-
Pls Sta 602+94.24
 $\theta_s = 5^\circ 09' 23.8''$
 $L_s = 360.00'$
 $LT = 240.10'$
 $ST = 120.09'$
 $RO = 360'$

CURVE DATA FOR -RPB-
Pls Sta 615+05.64
 $\Delta = 57^\circ 14' 50.0''$ (RT)
 $D = 2^\circ 51' 53.2''$
 $L = 1998.30'$
 $T = 1091.50'$
 $R = 2,000.00'$
 $Se = 0.08$

**SITE 5
WE**

**PERMIT DRAWING
SHEET 7 OF 50**

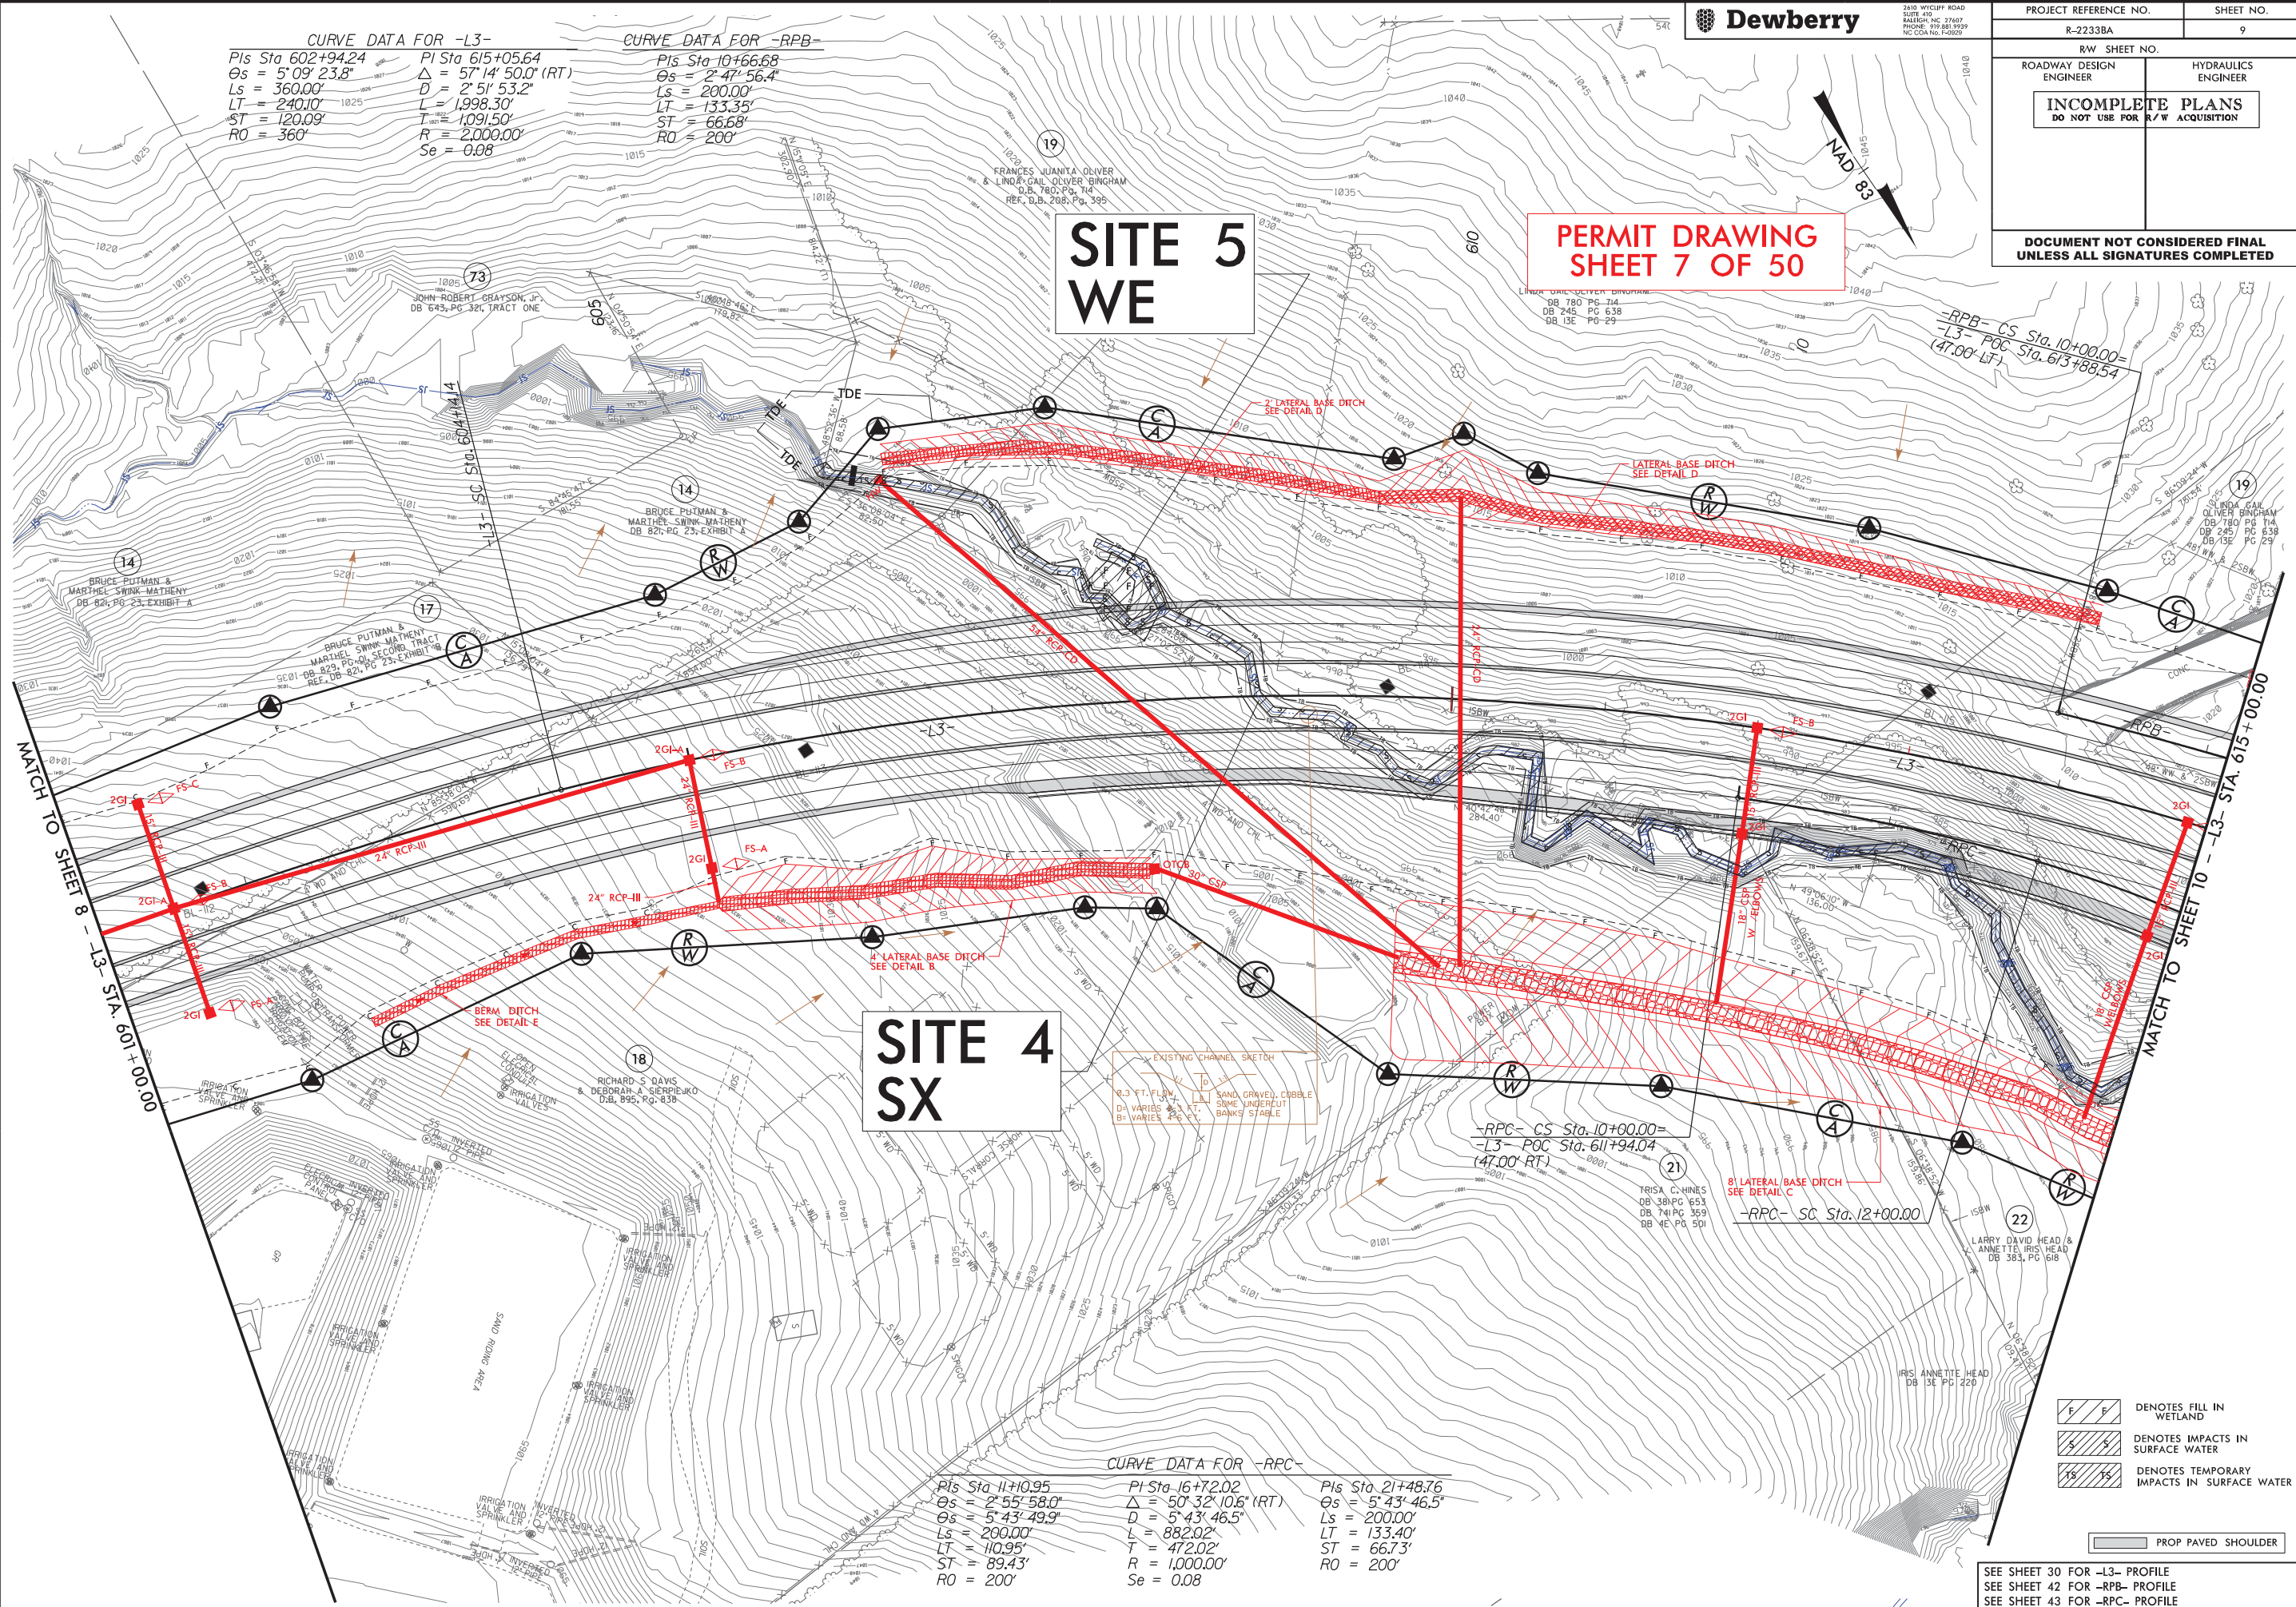

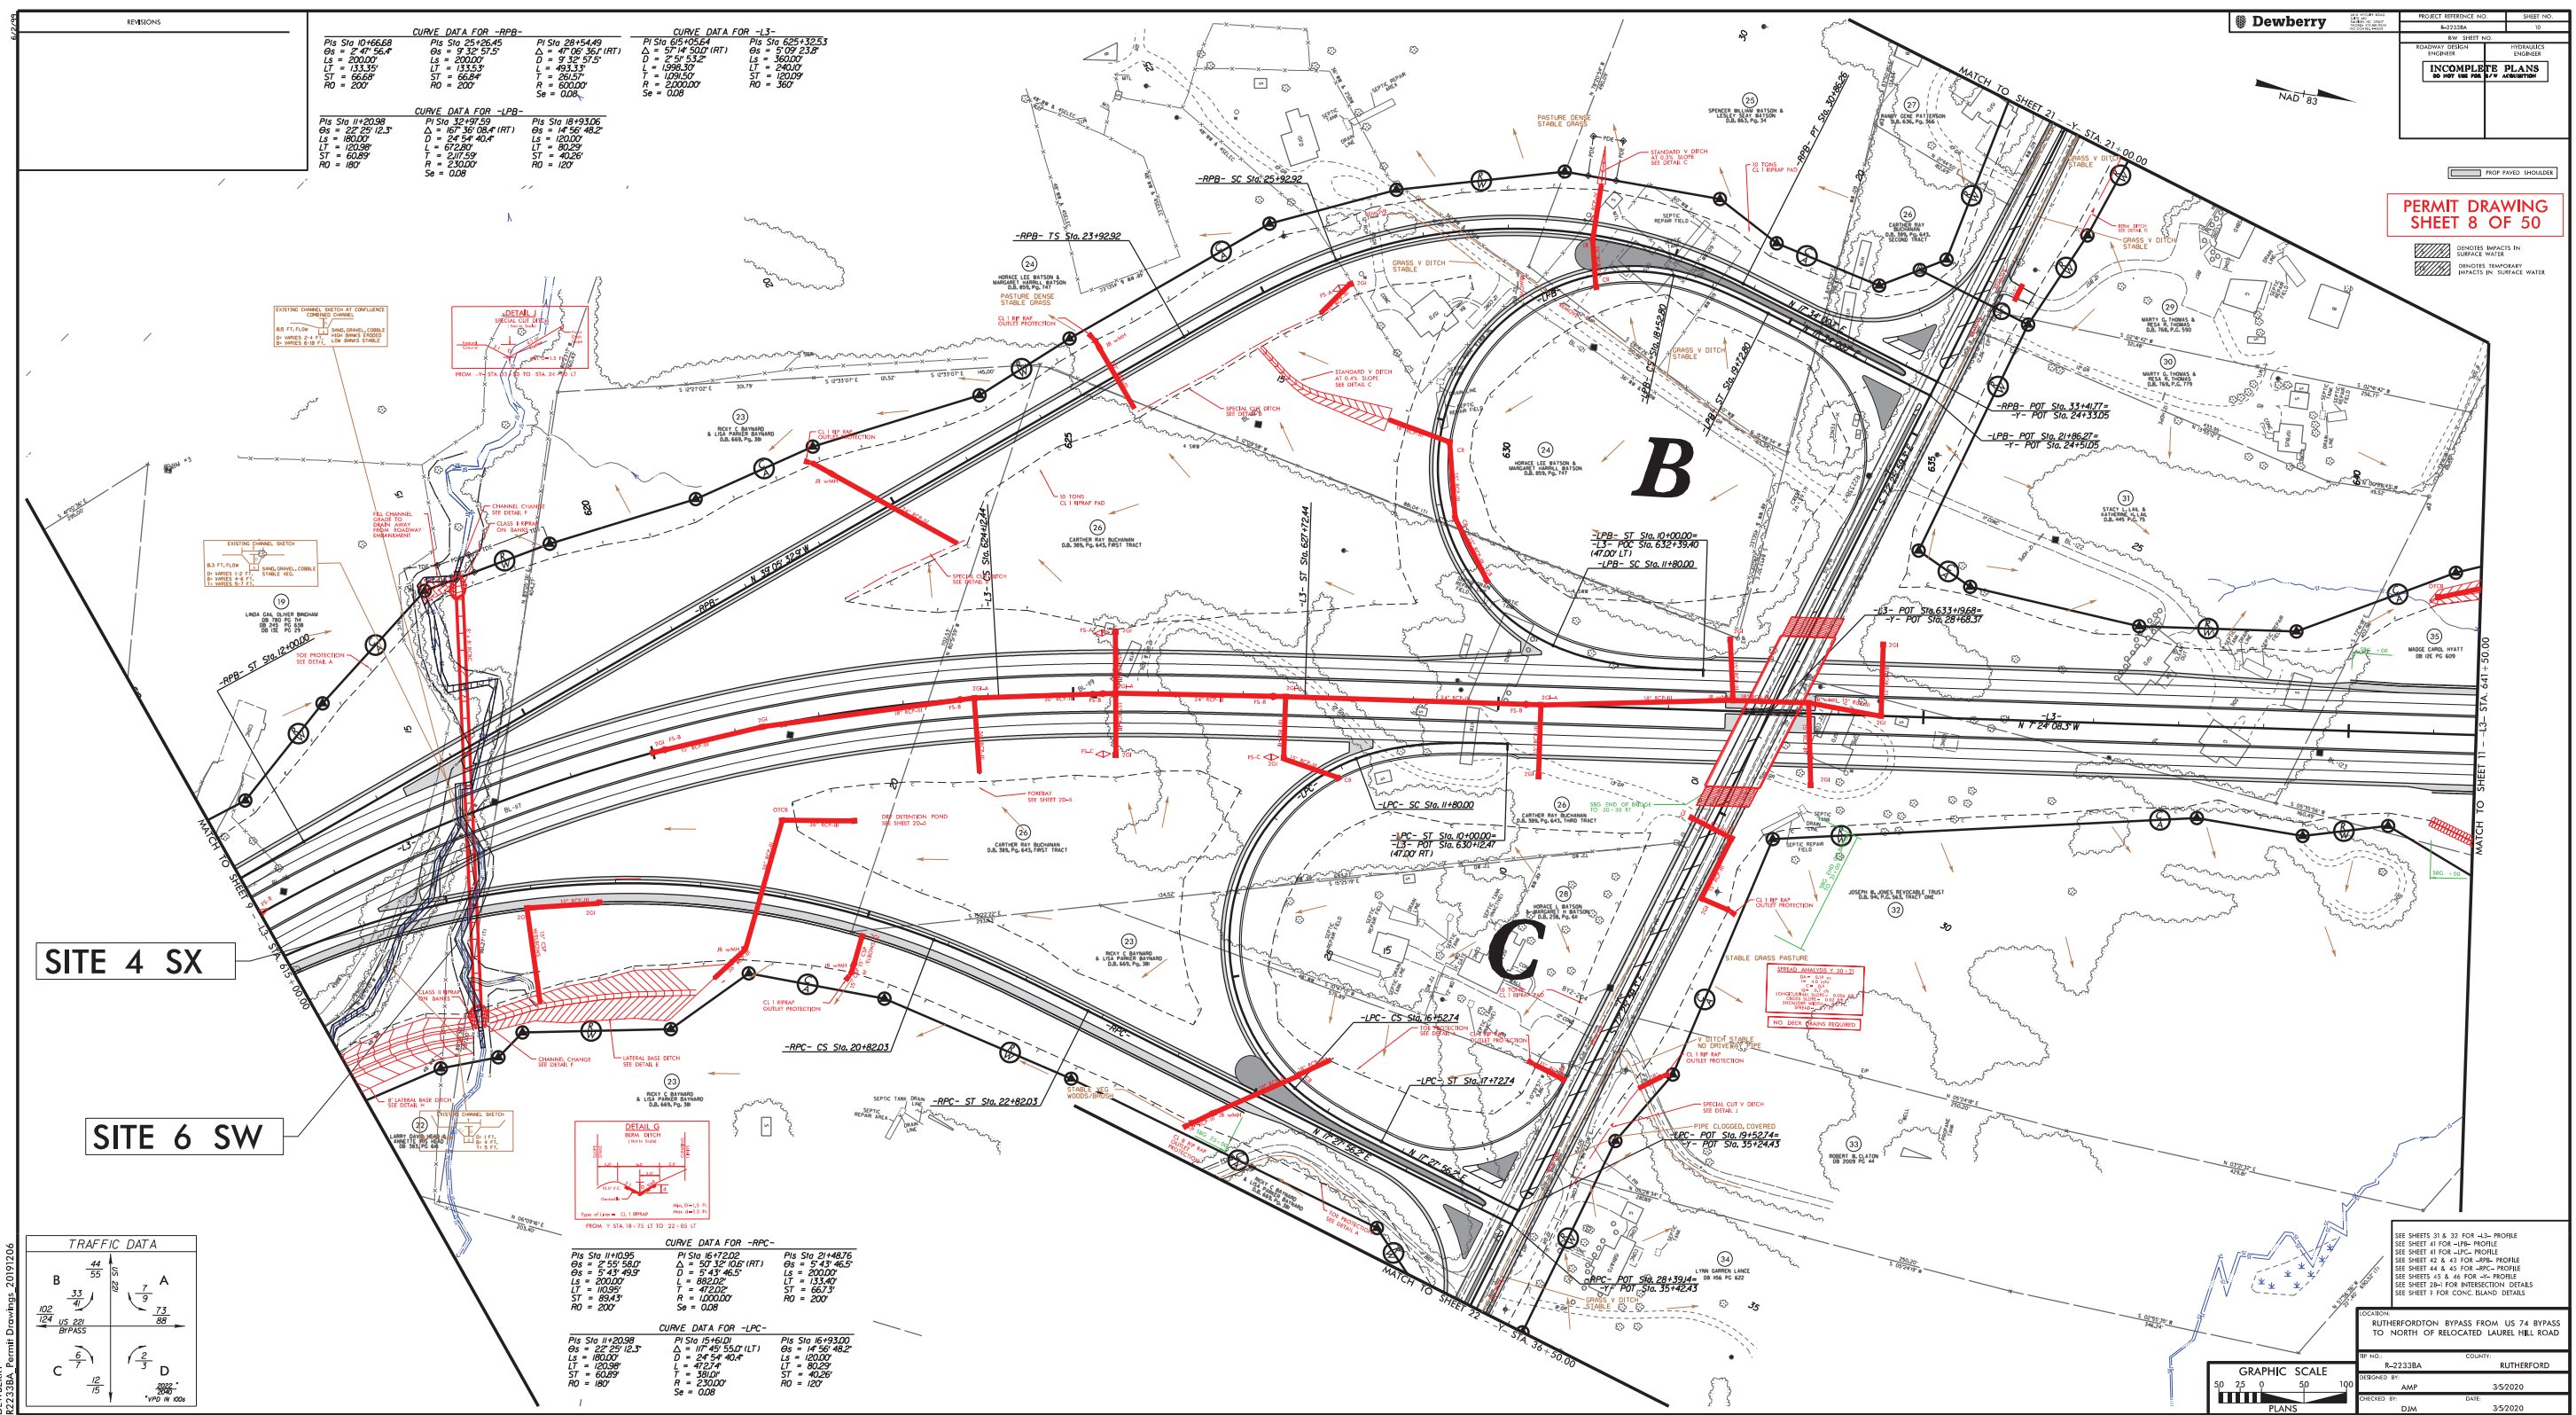

REVISIONS


NO.	DESCRIPTION	DATE
1	ISSUED FOR PERMIT	03/20/20

CURVE DATA FOR -RPB-

Sta	PI	Sta	PI	Sta	PI
10+66.68	10+66.68	28+54.49	28+54.49	625+32.53	625+32.53
Os = 2° 47' 56.4"	Os = 2° 47' 56.4"	Os = 4° 06' 36.1" (RT)	Os = 4° 06' 36.1" (RT)	Os = 5° 09' 23.8"	Os = 5° 09' 23.8"
Ls = 200.00	Ls = 200.00	Ls = 200.00	Ls = 200.00	Ls = 360.00	Ls = 360.00
LT = 133.35	LT = 133.35	LT = 133.35	LT = 133.35	LT = 240.00	LT = 240.00
ST = 66.68	ST = 66.68	ST = 66.68	ST = 66.68	ST = 120.00	ST = 120.00
RO = 200	RO = 200	RO = 200	RO = 200	RO = 360	RO = 360

CURVE DATA FOR -LPC-

Sta	PI	Sta	PI	Sta	PI
11+20.38	11+20.38	18+93.06	18+93.06	15+93.06	15+93.06
Os = 2° 29' 12.3"	Os = 2° 29' 12.3"	Os = 1° 56' 48.2"	Os = 1° 56' 48.2"	Os = 1° 56' 48.2"	Os = 1° 56' 48.2"
Ls = 180.00	Ls = 180.00	Ls = 180.00	Ls = 180.00	Ls = 180.00	Ls = 180.00
LT = 120.98	LT = 120.98	LT = 80.29	LT = 80.29	LT = 80.29	LT = 80.29
ST = 60.89	ST = 60.89	ST = 40.26	ST = 40.26	ST = 40.26	ST = 40.26
RO = 180	RO = 180	RO = 120	RO = 120	RO = 120	RO = 120

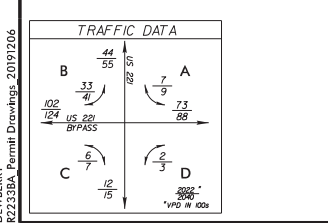

CURVE DATA FOR -RPC-

Sta	PI	Sta	PI	Sta	PI
11+0.95	11+0.95	16+72.02	16+72.02	21+48.76	21+48.76
Os = 2° 59' 56.7"	Os = 2° 59' 56.7"	Os = 5° 43' 46.5"	Os = 5° 43' 46.5"	Os = 5° 43' 46.5"	Os = 5° 43' 46.5"
Ls = 200.00	Ls = 200.00	Ls = 200.00	Ls = 200.00	Ls = 200.00	Ls = 200.00
LT = 100.95	LT = 100.95	LT = 133.40	LT = 133.40	LT = 133.40	LT = 133.40
ST = 89.43	ST = 89.43	ST = 66.73	ST = 66.73	ST = 66.73	ST = 66.73
RO = 200	RO = 200	RO = 1000.00	RO = 1000.00	RO = 200	RO = 200

CURVE DATA FOR -LPC-

Sta	PI	Sta	PI	Sta	PI
11+20.38	11+20.38	15+61.01	15+61.01	16+193.00	16+193.00
Os = 2° 29' 12.3"	Os = 2° 29' 12.3"	Os = 1° 42' 55.0" (LT)	Os = 1° 42' 55.0" (LT)	Os = 1° 56' 48.2"	Os = 1° 56' 48.2"
Ls = 180.00	Ls = 180.00	Ls = 24° 54' 40.4"	Ls = 24° 54' 40.4"	Ls = 180.00	Ls = 180.00
LT = 120.98	LT = 120.98	LT = 41.25	LT = 41.25	LT = 80.29	LT = 80.29
ST = 60.89	ST = 60.89	ST = 38.00	ST = 38.00	ST = 40.26	ST = 40.26
RO = 180	RO = 180	RO = 2300.00	RO = 2300.00	RO = 120	RO = 120

12/6/2019
DEWBERRY
22233BA Permit Drawing 20191206

Dewberry

PROJECT REFERENCE NO. 22233BA SHEET NO. 30

REV. SHEET NO. 0

ROADWAY DESIGN INCHES

PRODUCTION INCHES

INCOMPLETE PLANS
DO NOT USE FOR CONSTRUCTION

PERMIT DRAWING SHEET 8 OF 50

PROF PAVED SHOULDER

INDICATES IMPACTS IN SURFACE WATER

INDICATES TEMPORARY IMPACTS IN SURFACE WATER

GRAPHIC SCALE
50 25 0 50 100
PLANS


LOCATION: RUTHERFORDTON BYPASS FROM US 74 BYPASS TO NORTH OF RELOCATED LAUREL HILL ROAD

TP NO. 8-2233BA COUNTY: RUTHERFORD

DESIGNED BY: AMP DATE: 3/5/2020

CHECKED BY: DJM DATE: 3/5/2020


SEE SHEETS 31 & 32 FOR -LPC- PROFILE
SEE SHEET 41 FOR -LPC- PROFILE
SEE SHEET 42 & 43 FOR -RPC- PROFILE
SEE SHEET 44 & 45 FOR -RPC- PROFILE
SEE SHEETS 46 & 47 FOR -RPC- PROFILE
SEE SHEET 48 FOR -RPC- PROFILE
SEE SHEET 49 FOR -RPC- PROFILE
SEE SHEET 50 FOR -RPC- PROFILE

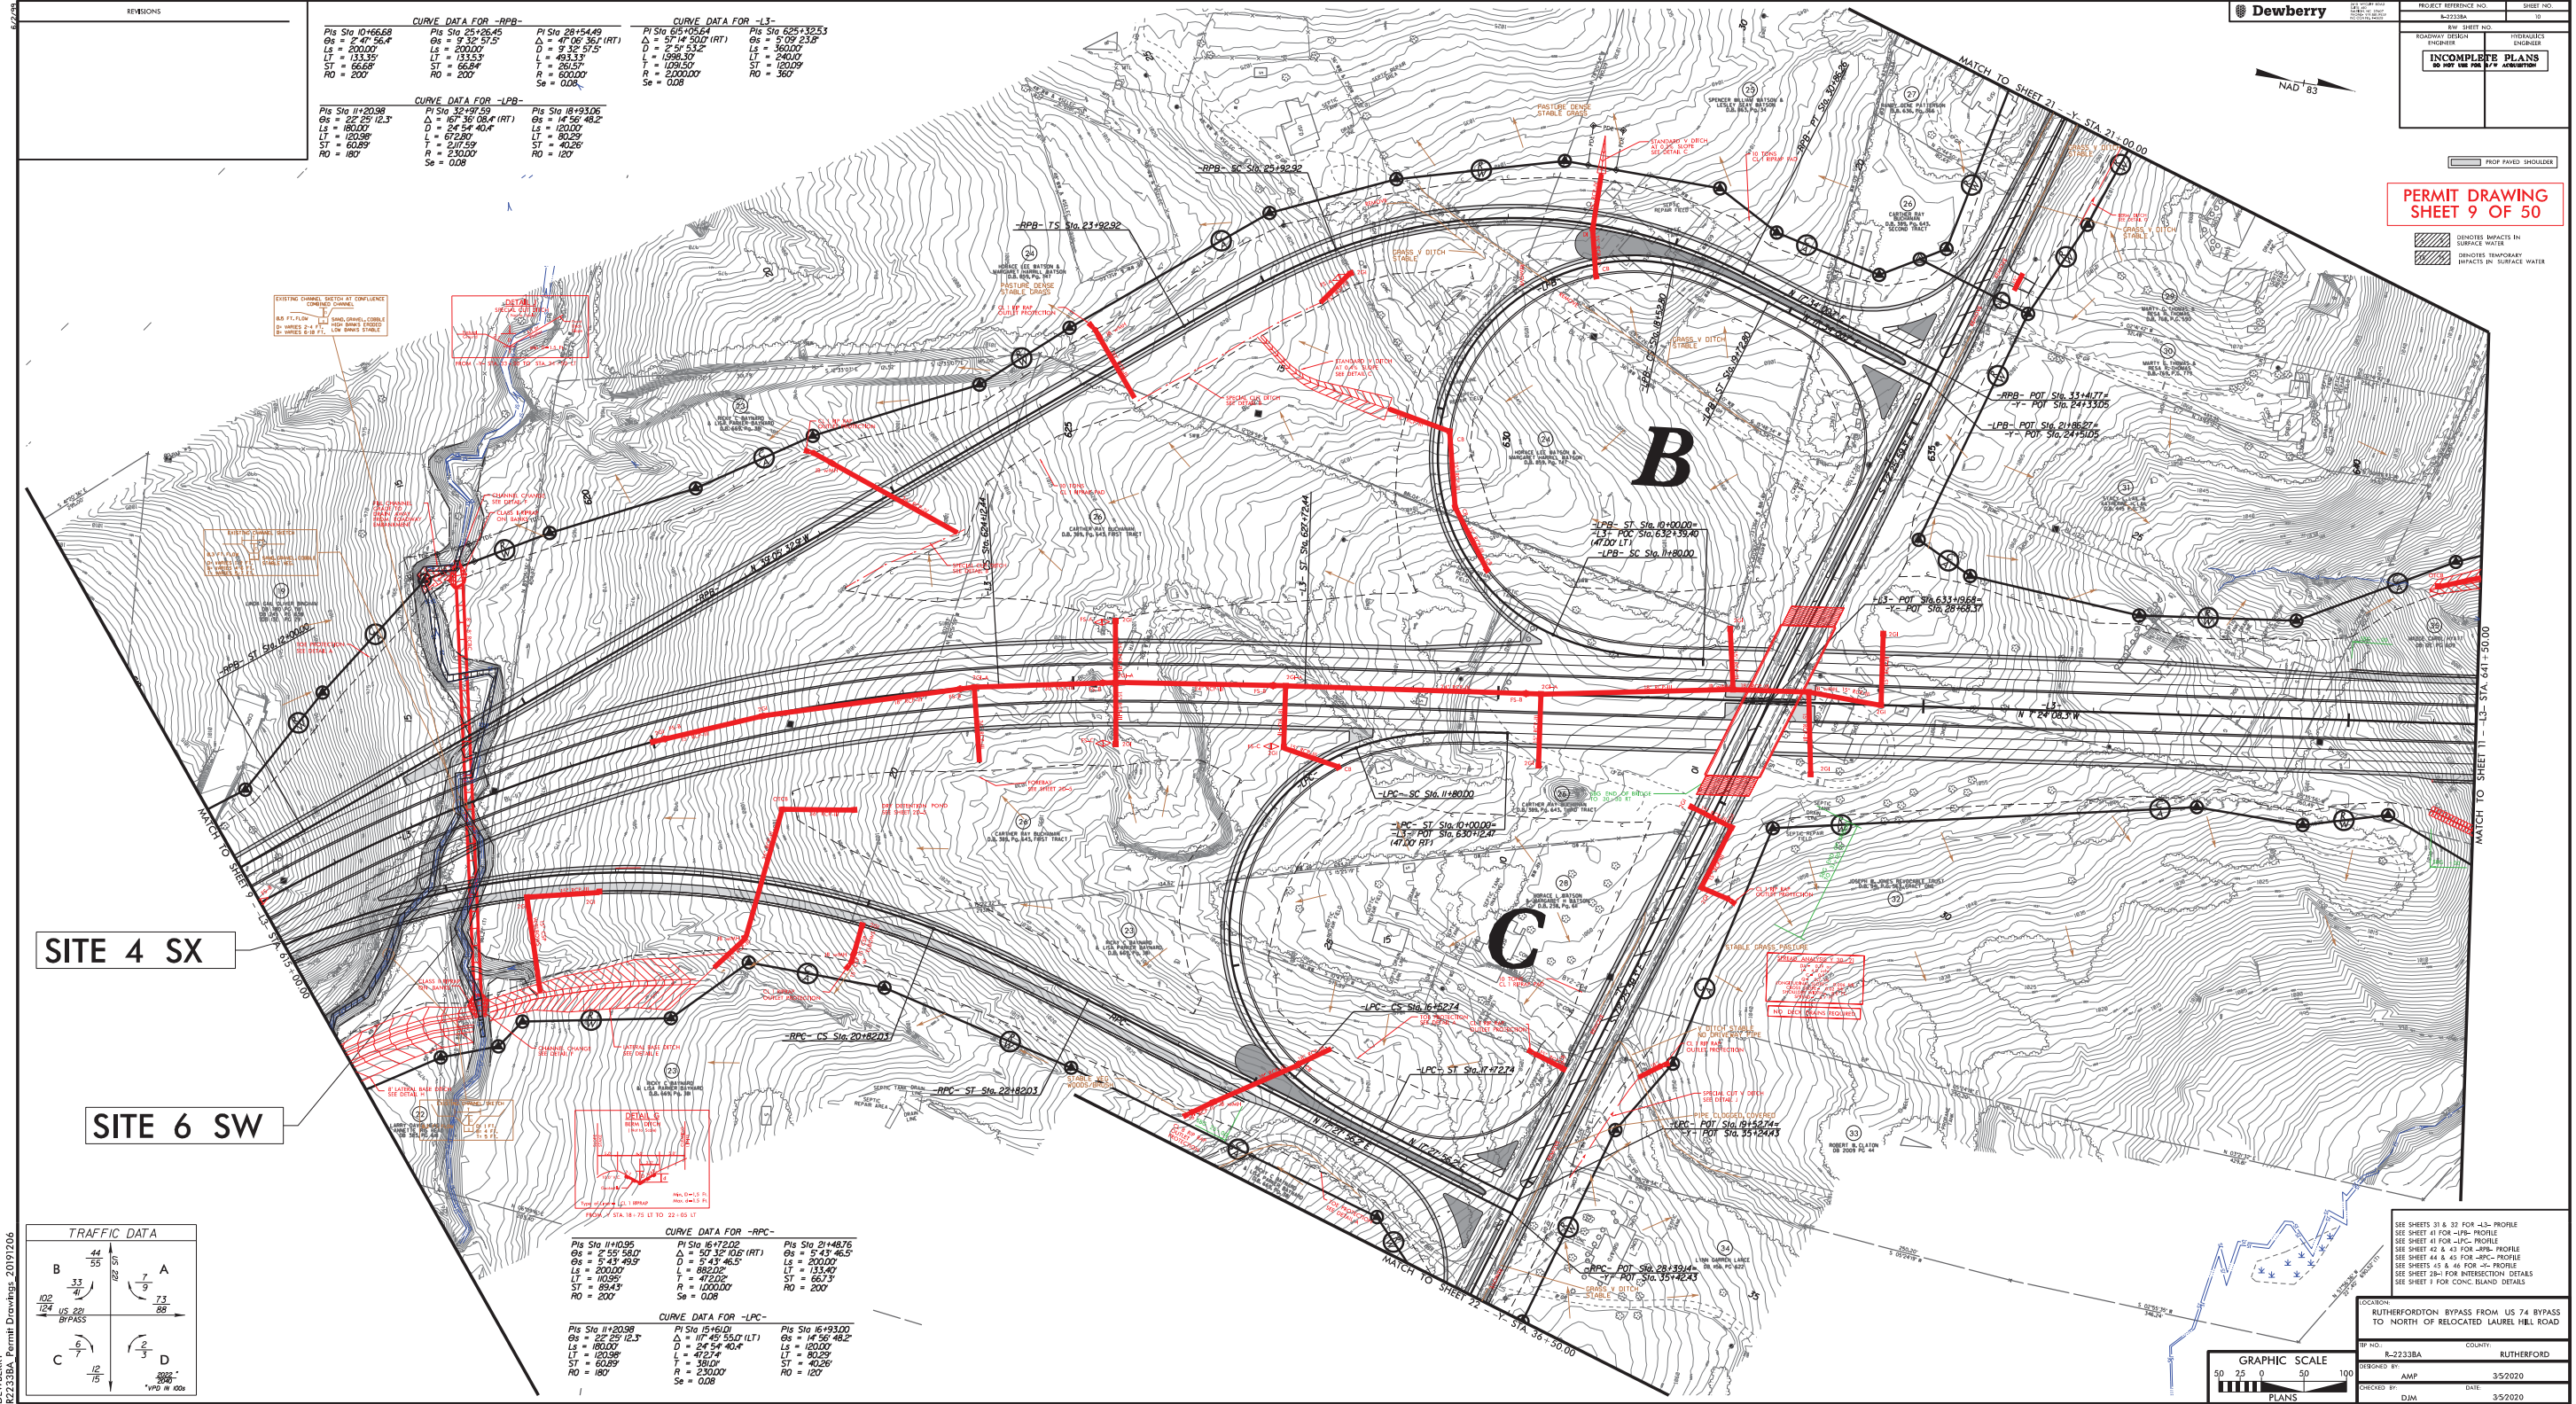

REVISIONS	

CURVE DATA FOR -RPR-	
Sta 10+66.68 Pc = 247.56 Ts = 133.35 St = 66.68 Rd = 200	Sta 21+54.49 Pc = 147.56 Ts = 133.35 St = 66.68 Rd = 200
CURVE DATA FOR -LPR-	
Sta 11+20.38 Pc = 227.56 Ts = 133.35 St = 66.68 Rd = 200	Sta 18+93.06 Pc = 147.56 Ts = 133.35 St = 66.68 Rd = 200

CURVE DATA FOR -L3-	
Sta 10+66.68 Pc = 247.56 Ts = 133.35 St = 66.68 Rd = 200	Sta 21+54.49 Pc = 147.56 Ts = 133.35 St = 66.68 Rd = 200
CURVE DATA FOR -LPC-	
Sta 11+20.38 Pc = 227.56 Ts = 133.35 St = 66.68 Rd = 200	Sta 18+93.06 Pc = 147.56 Ts = 133.35 St = 66.68 Rd = 200

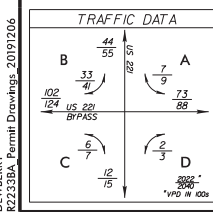

CURVE DATA FOR -RPC-	
Sta 11+09.95 Pc = 247.56 Ts = 133.35 St = 66.68 Rd = 200	Sta 21+48.76 Pc = 147.56 Ts = 133.35 St = 66.68 Rd = 200
CURVE DATA FOR -LPC-	
Sta 11+20.38 Pc = 227.56 Ts = 133.35 St = 66.68 Rd = 200	Sta 18+93.06 Pc = 147.56 Ts = 133.35 St = 66.68 Rd = 200

PERMIT DRAWING
SHEET 9 OF 50

PROF PAVED SHOULDER

IMPACTS IN SURFACE WATER

IMPACTS IN TEMPORARY SURFACE WATER

PROJECT REFERENCE NO. B-2233BA

SHEET NO. 9

REV. SHEET NO. B-2233BA

ROADWAY DESIGN INCHES

INCOMPLETE PLANS

DO NOT USE FOR B.Y. ACQUISITION

GRAPHIC SCALE

50 25 0 50 100

PLANS

LOCATION: RUTHERFORD BYPASS FROM US 74 BYPASS TO NORTH OF RELOCATED LAUREL HILL ROAD

TP NO. B-2233BA

COUNTY: RUTHERFORD


DESIGNED BY: AMP

CHECKED BY: DJM

DATE: 3/5/2020

12/6/2019
DEWBERRY
B-2233BA Permit Drawing 20191206

5/14/99
12/6/2019
DEWBERRY
R2233BA Permit Drawings 2019/206

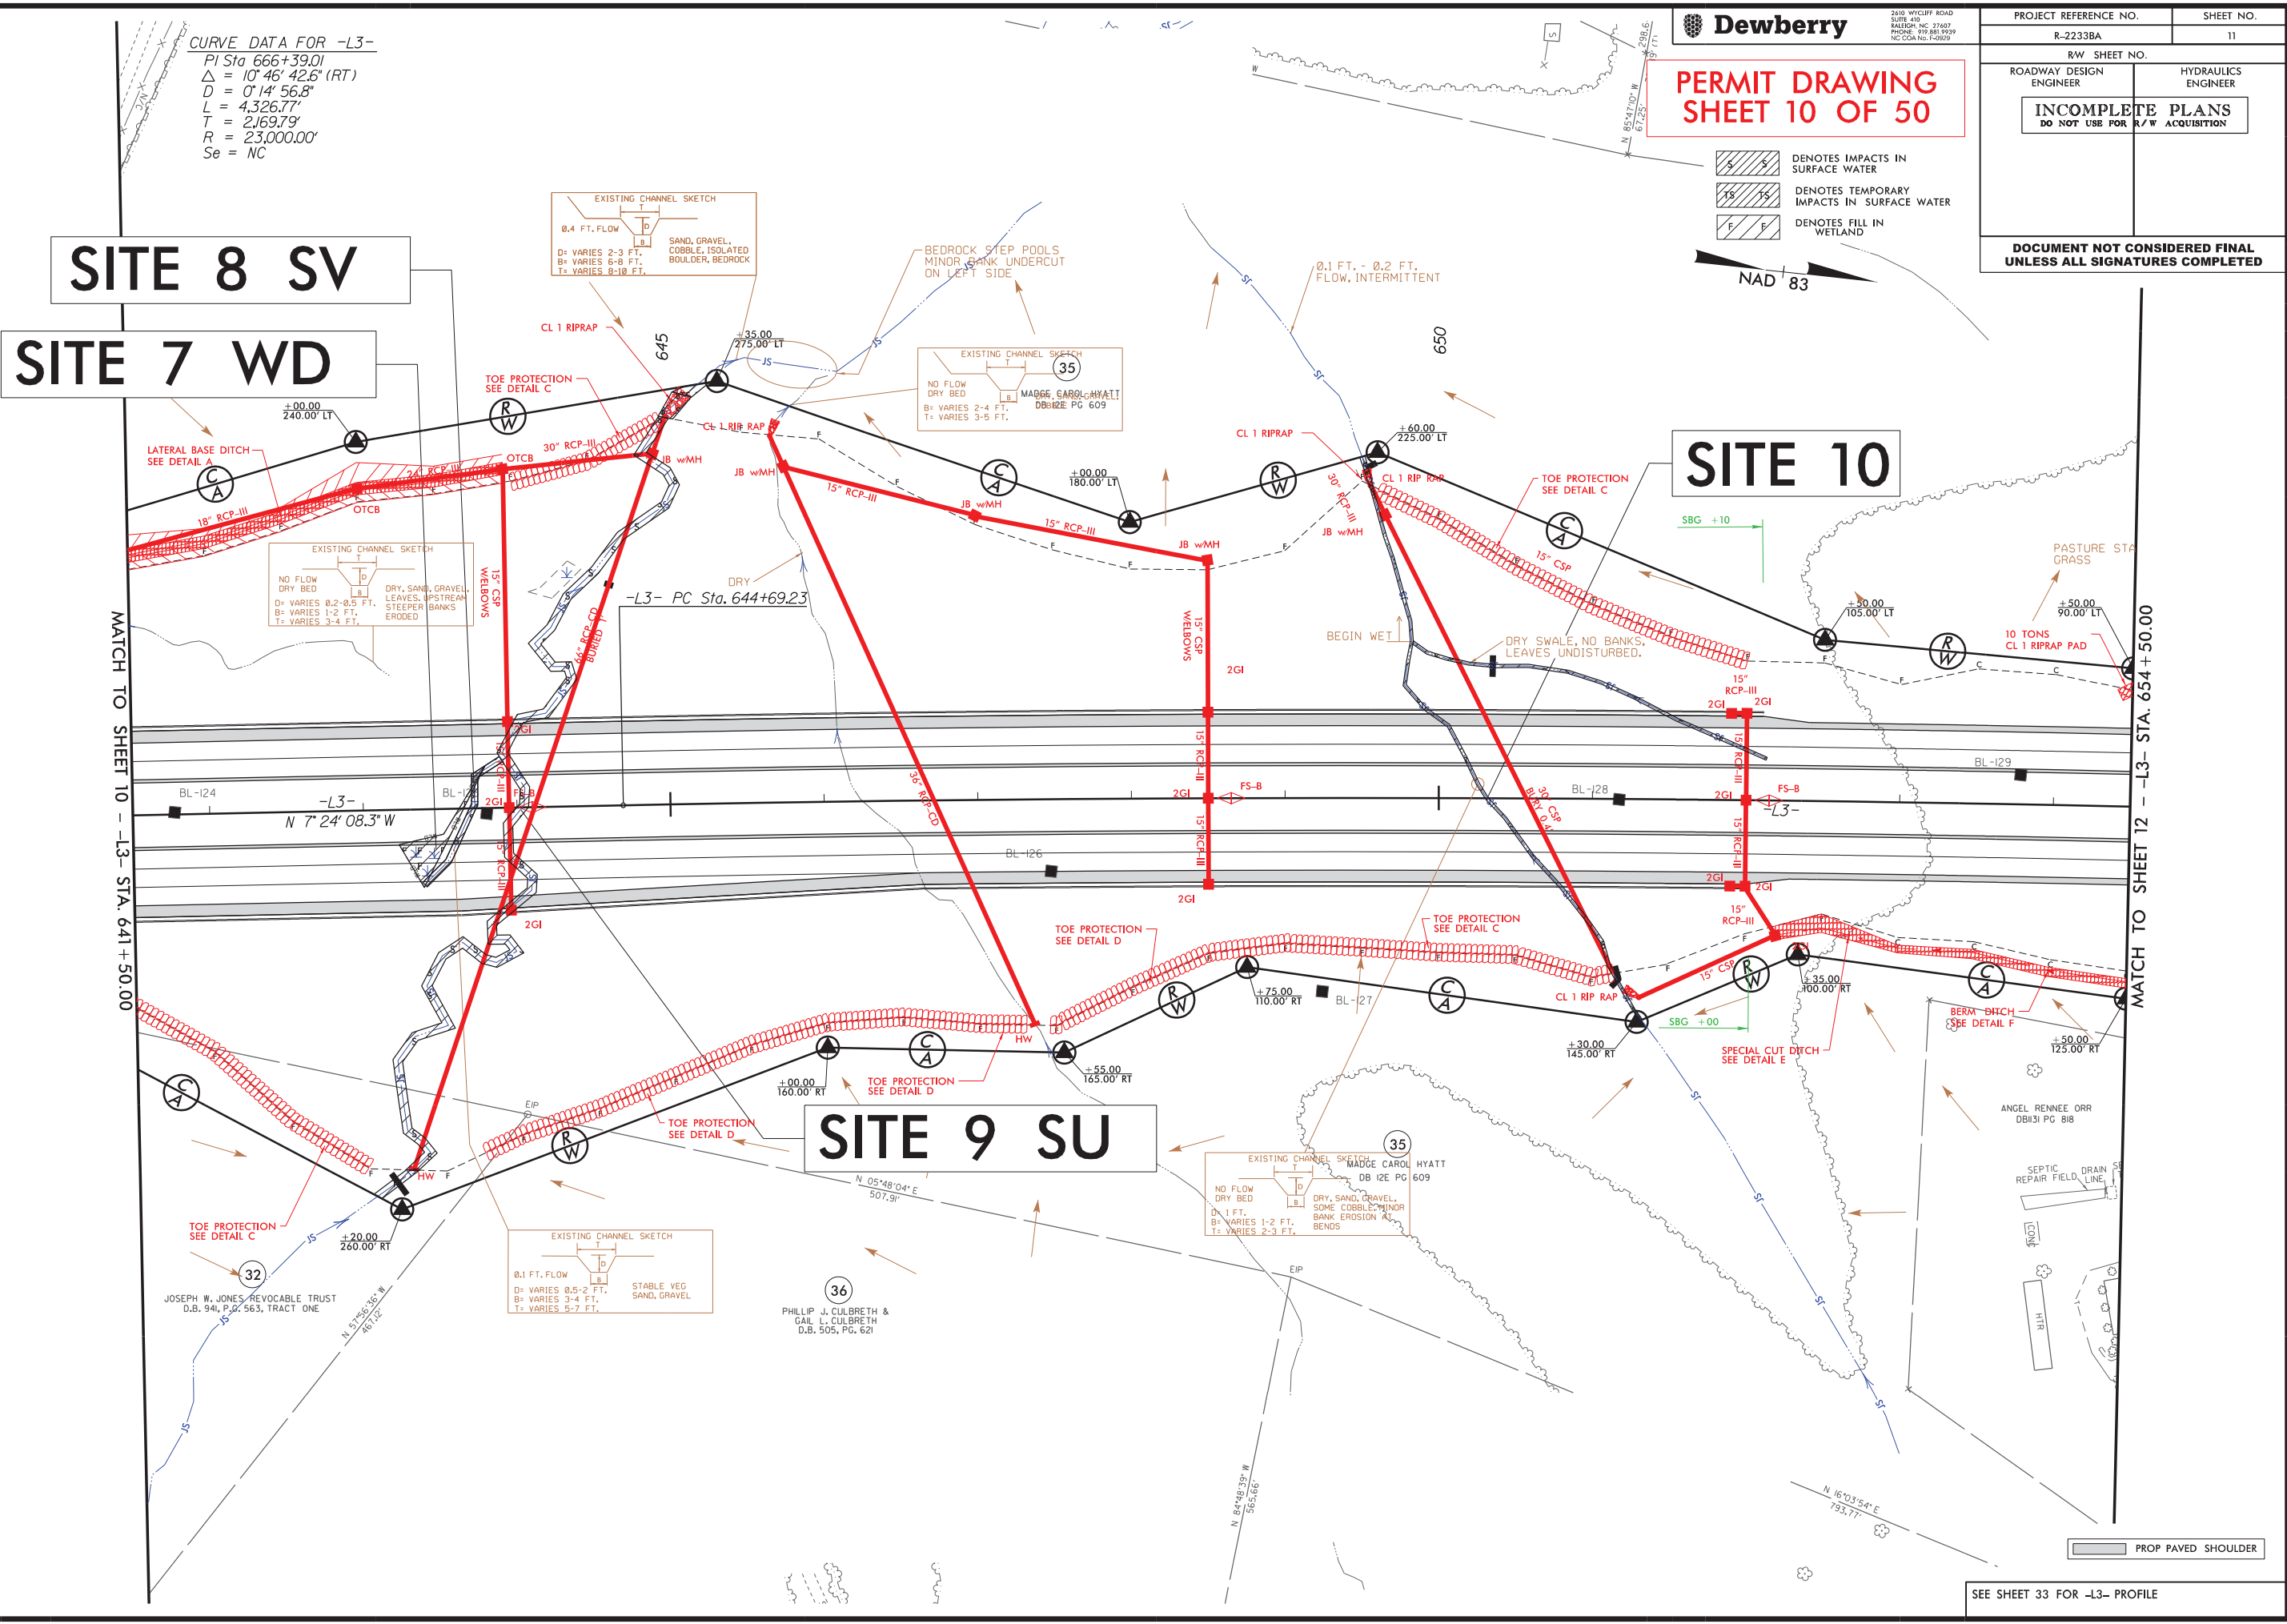

	DENOTES IMPACTS IN SURFACE WATER
	DENOTES TEMPORARY IMPACTS IN SURFACE WATER
	DENOTES FILL IN WETLAND

SITE 7 WD

SITE 10

SITE 9 SU

☐ PROP PAVED SHOULDER

SEE SHEET 33 FOR -L3- PROFILE

PERMIT DRAWING
SHEET 12 OF 50




2610 WYCLIFF ROAD
SUITE 410
RALEIGH, NC 27601
PHONE: 919.881.9900
NC COA No. F-0823

PROJECT REFERENCE NO.	SHEET NO.
R-2233BA	13
RW SHEET NO.	
ROADWAY DESIGN ENGINEER	HYDRAULICS ENGINEER
INCOMPLETE PLANS DO NOT USE FOR R/W ACQUISITION	
DOCUMENT NOT CONSIDERED FINAL UNLESS ALL SIGNATURES COMPLETED	

PROP PAVED SHOULDER

 DENOTES IMPACTS IN SURFACE WATER


 DENOTES TEMPORARY IMPACTS IN SURFACE WATER

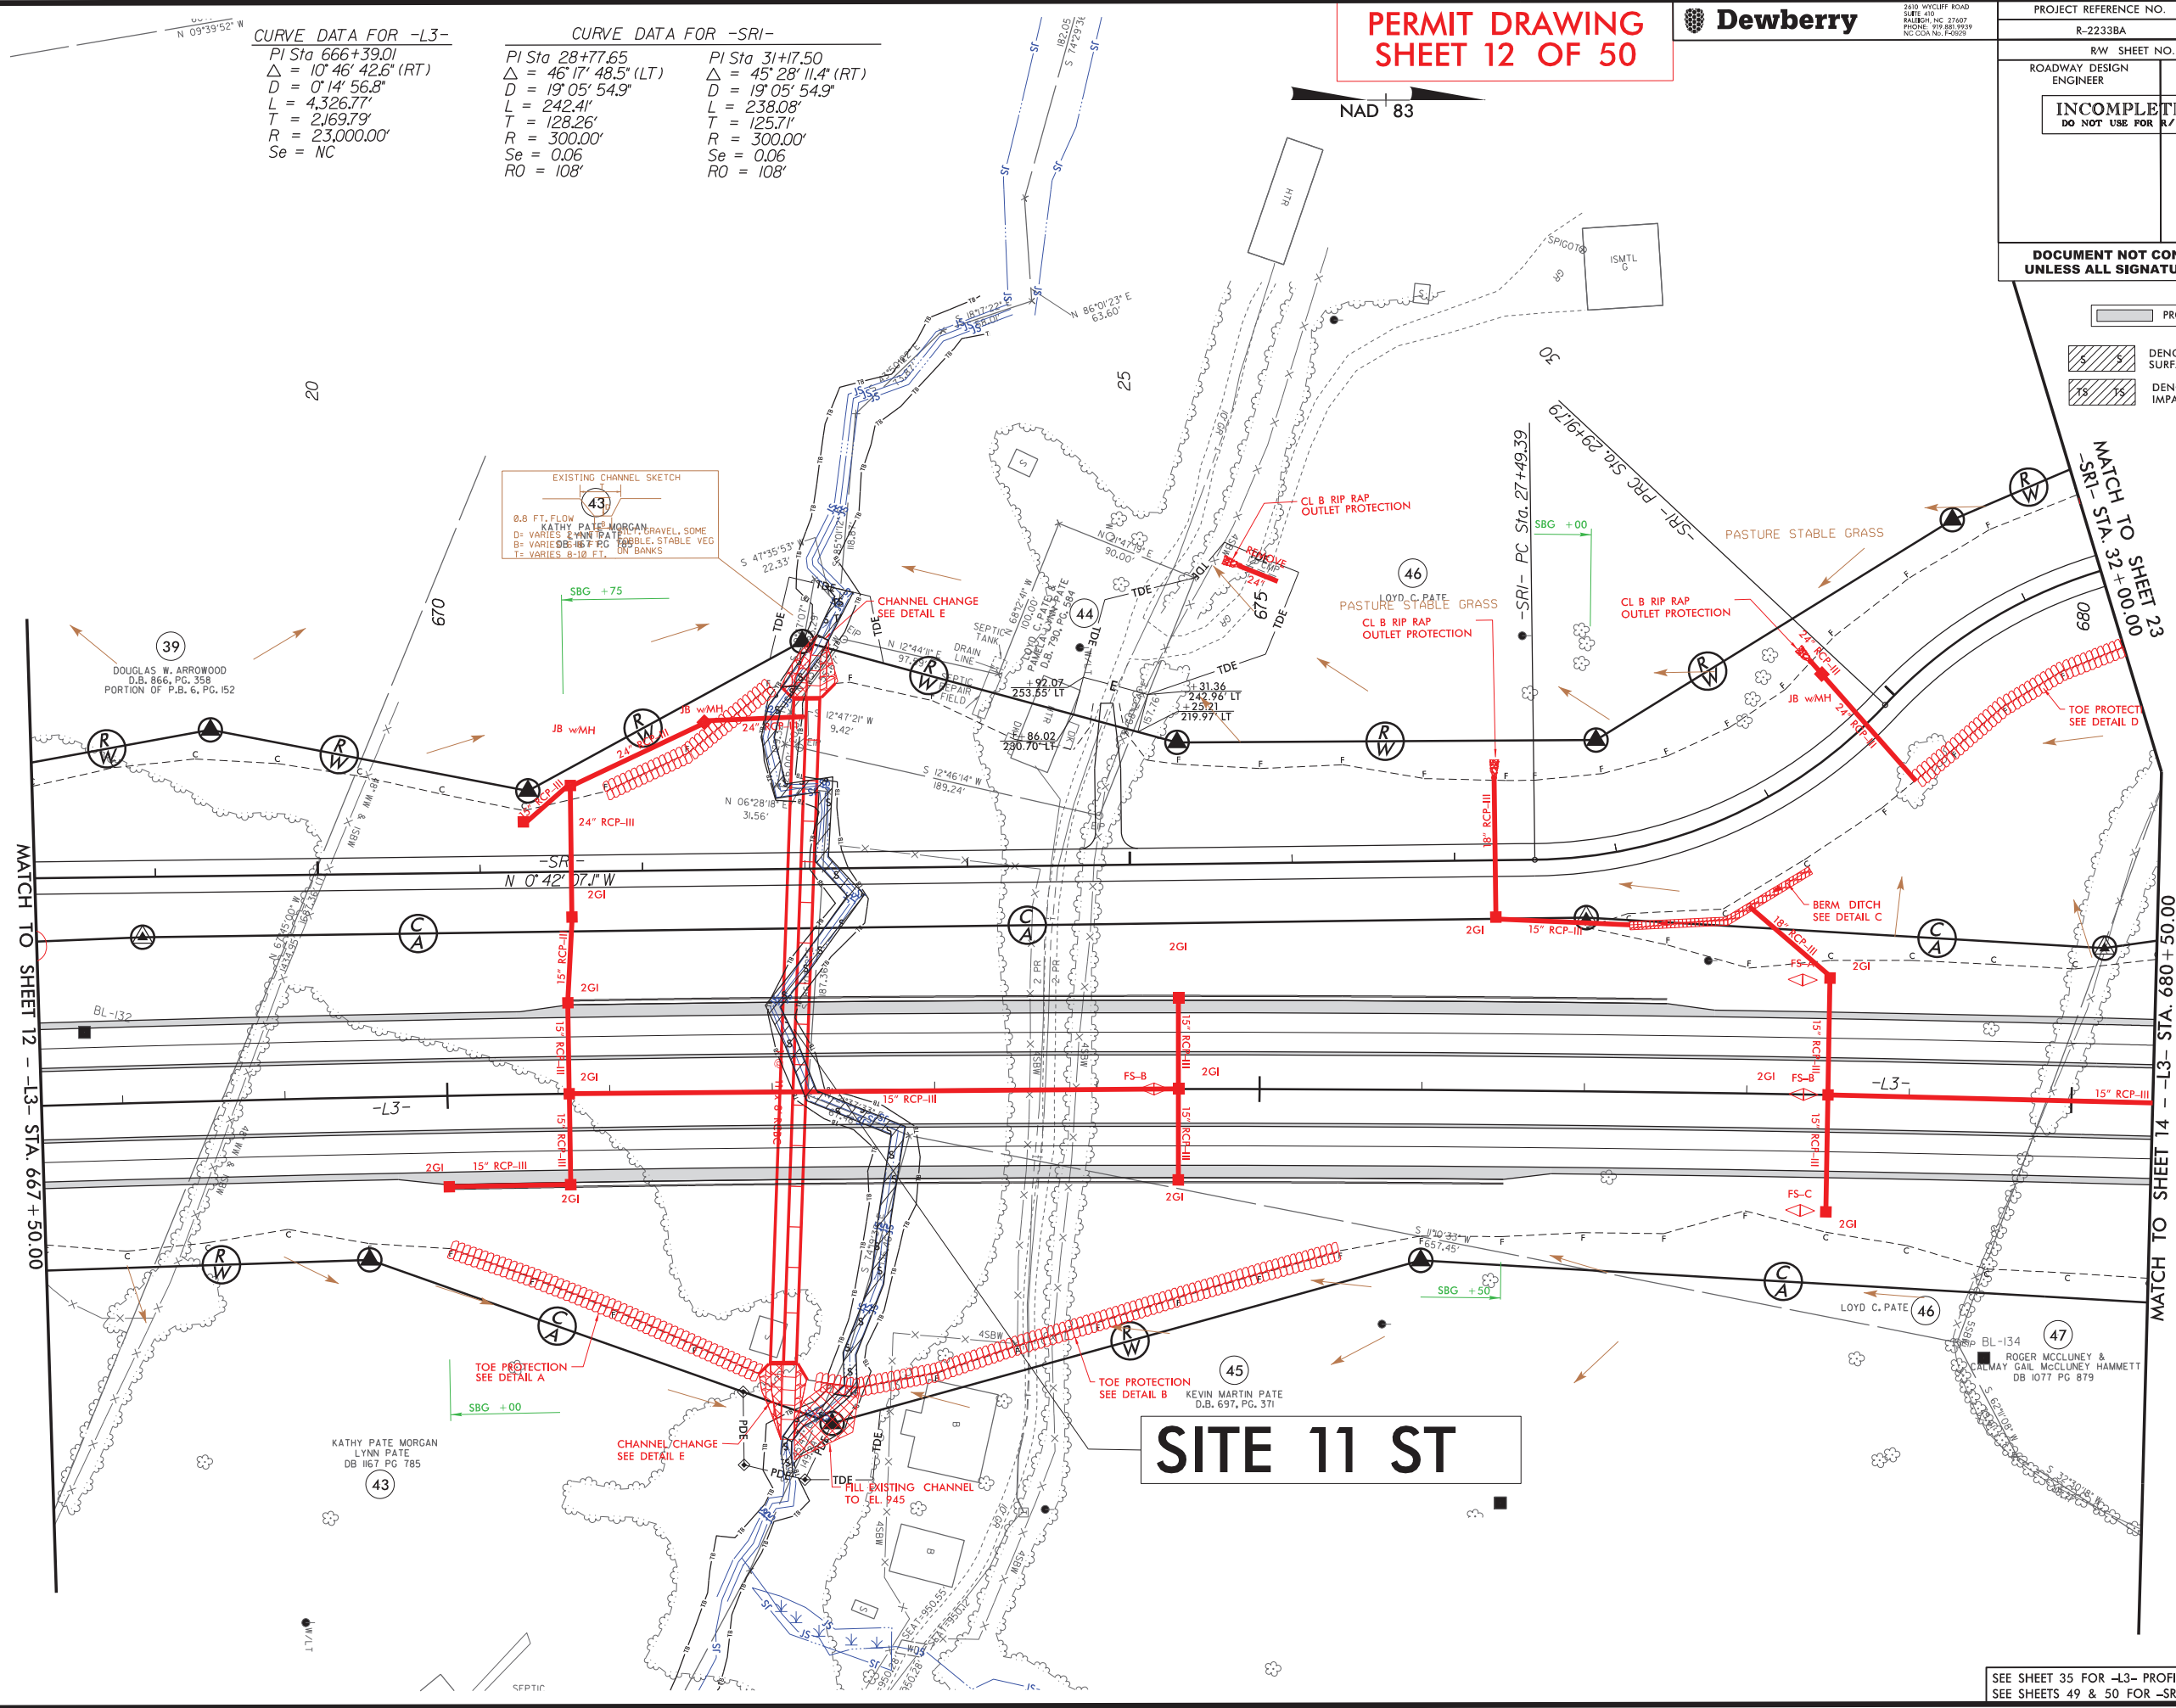

SEE SHEET 35 FOR -L3- PROFILE
SEE SHEETS 49 & 50 FOR -SR1- PROFILE

5/14/99

12/20/2019
22233BA Permit Drawings 2019/12/06

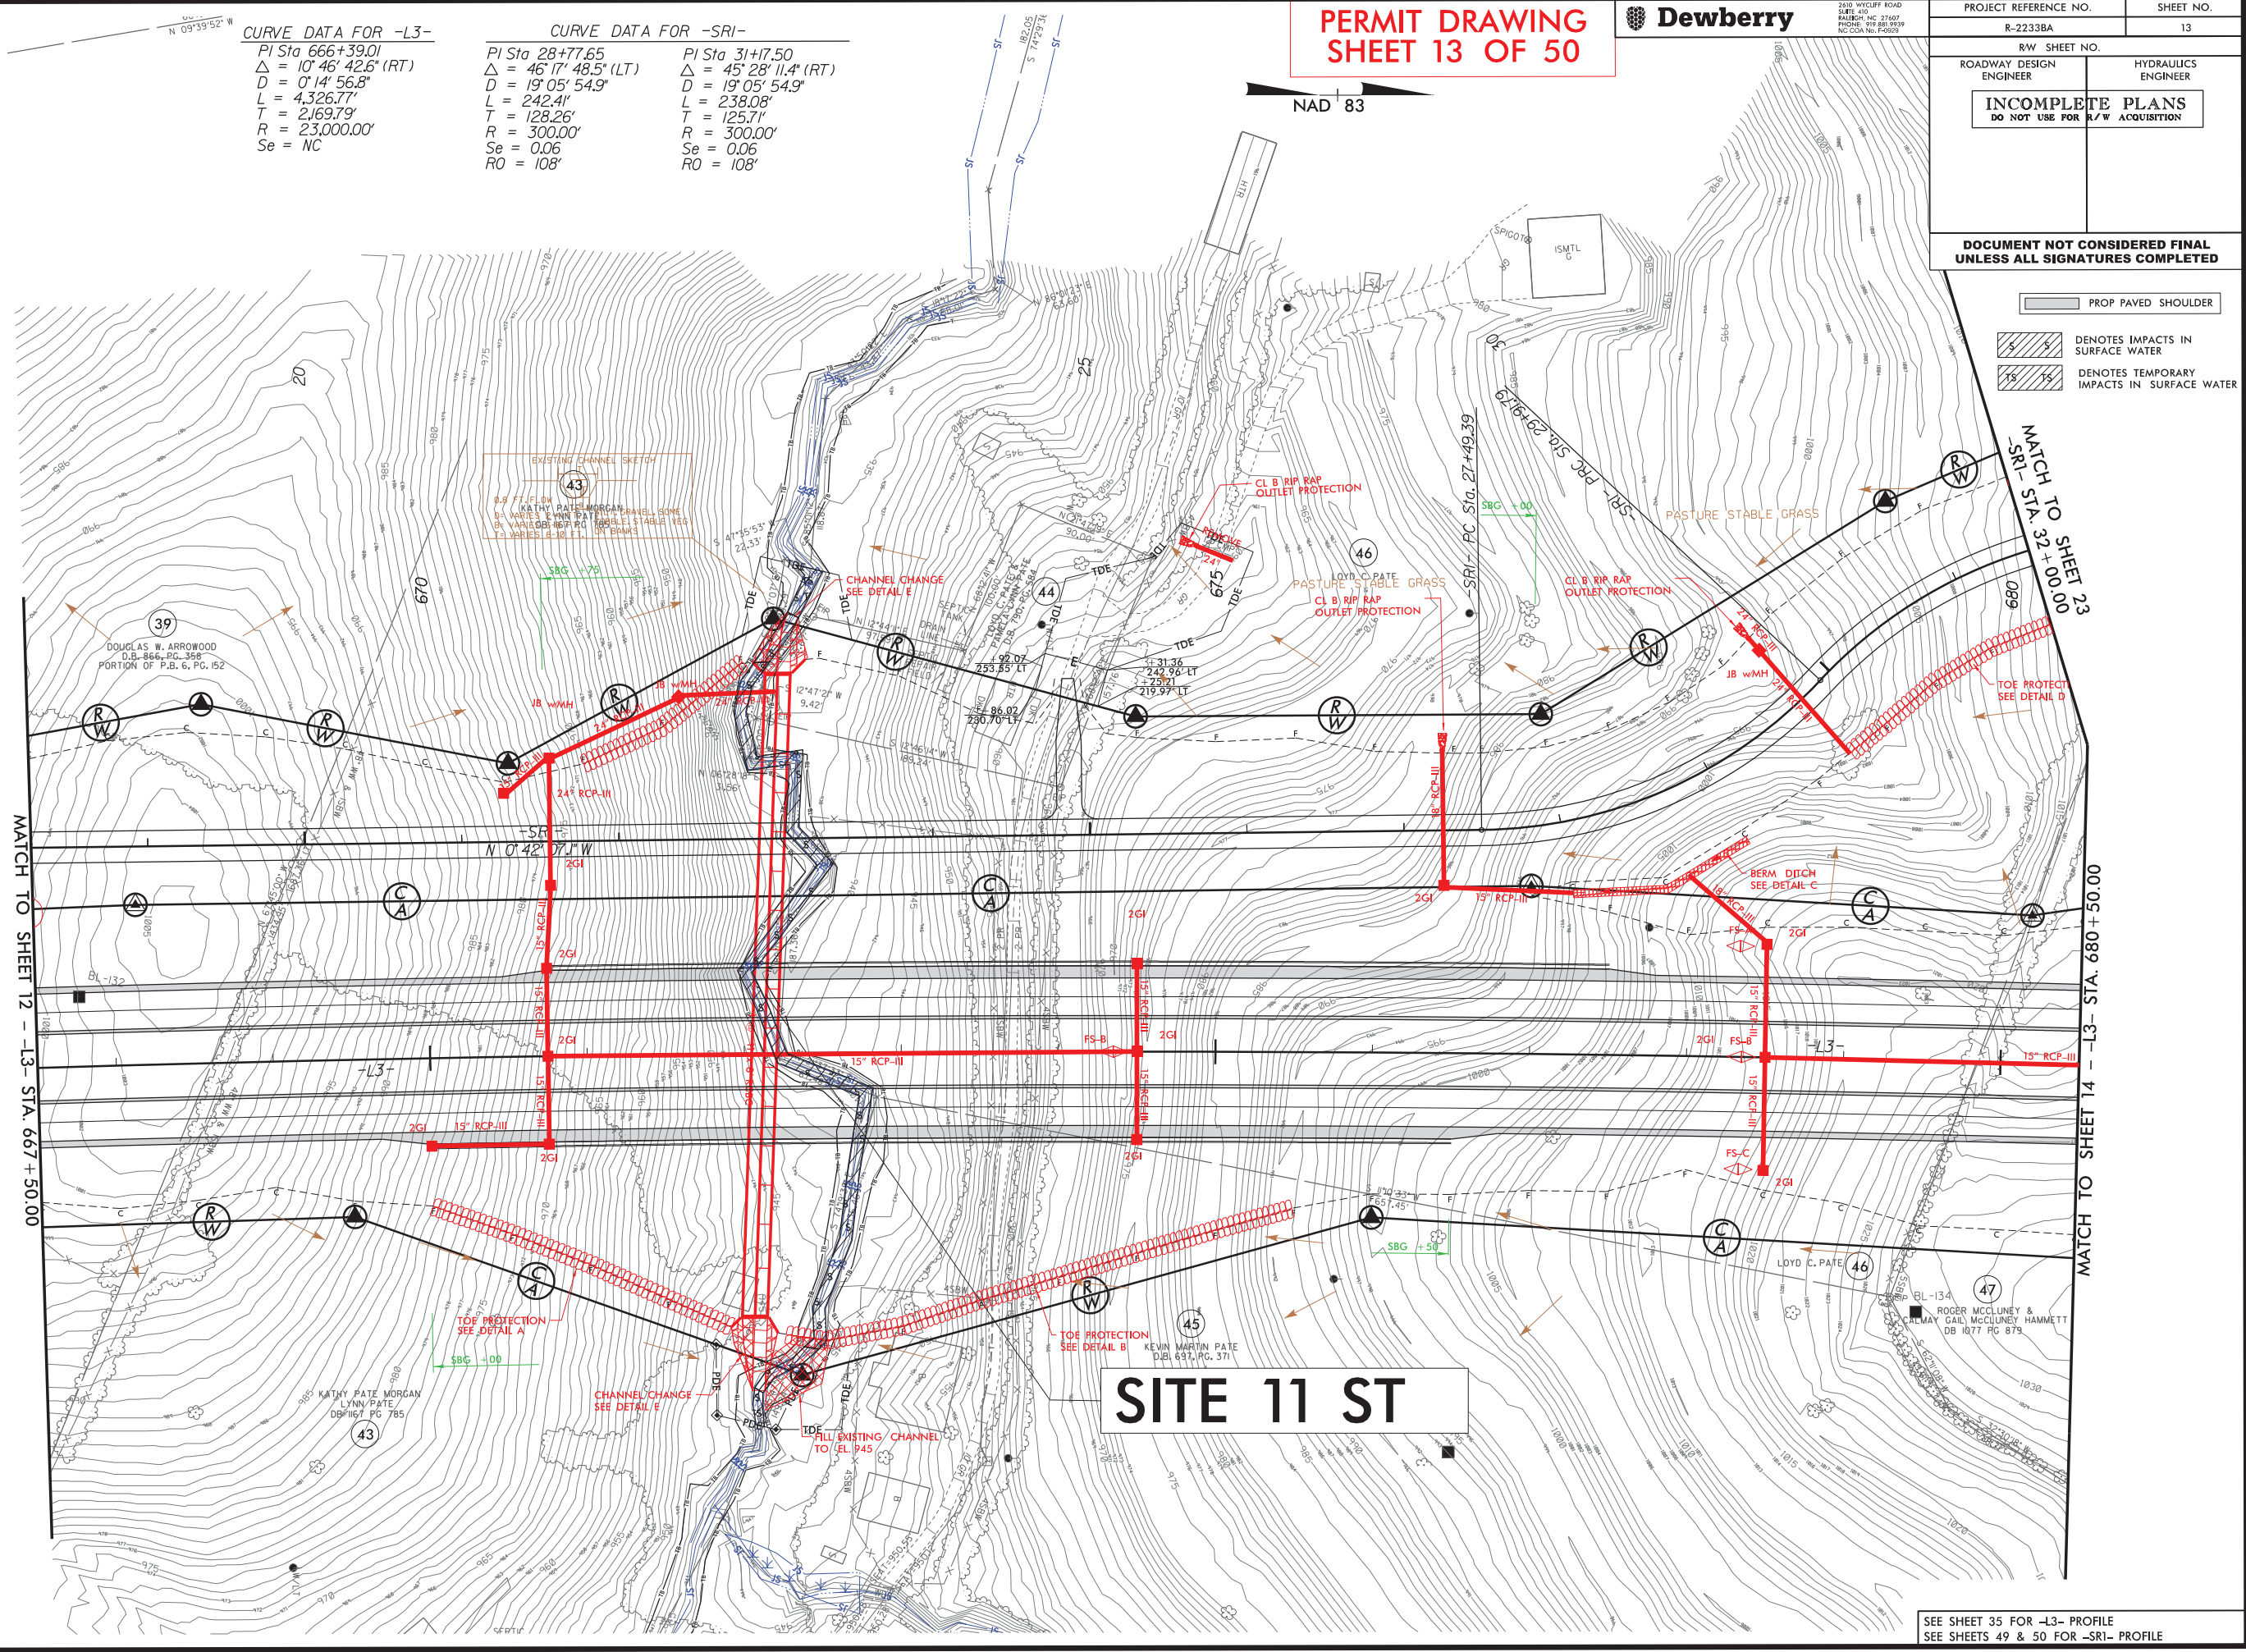

SEE SHEET 35 FOR -L3- PROFILE
SEE SHEETS 49 & 50 FOR -SRI- PROFILE

5/14/2019

12/6/2019
DEWBERRY
R2233BA Permit Drawing_20191206



2610 WYCLIFF ROAD
SUITE 410
RALEIGH, NC 27607
PHONE: 919.881.9529
NC CDR No. P-0509

PROJECT REFERENCE NO.		SHEET NO.
R-2233BA		15
RW SHEET NO.		
ROADWAY DESIGN ENGINEER	HYDRAULICS ENGINEER	
INCOMPLETE PLANS DO NOT USE FOR R/W ACQUISITION		
DOCUMENT NOT CONSIDERED FINAL UNLESS ALL SIGNATURES COMPLETED		


DENOTES IMPACTS IN SURFACE WATER
 DENOTES TEMPORARY IMPACTS IN SURFACE WATER

PERMIT DRAWING
SHEET 14 OF 50



SPREAD ANALYSIS L3 700+80LT
DA = 1.19 ac
I = 4.0 in/hr
C = 0.9
Q = 4.3 cfs
LONGITUDINAL SLOPE = 0.004 ft/ft
CROSS SLOPE = .025 ft/ft
SHOULDER WIDTH = 12.0 FT.
SPREAD = 12.6 FT.
NO DECK DRAINS REQUIRED

SITE 12 SS

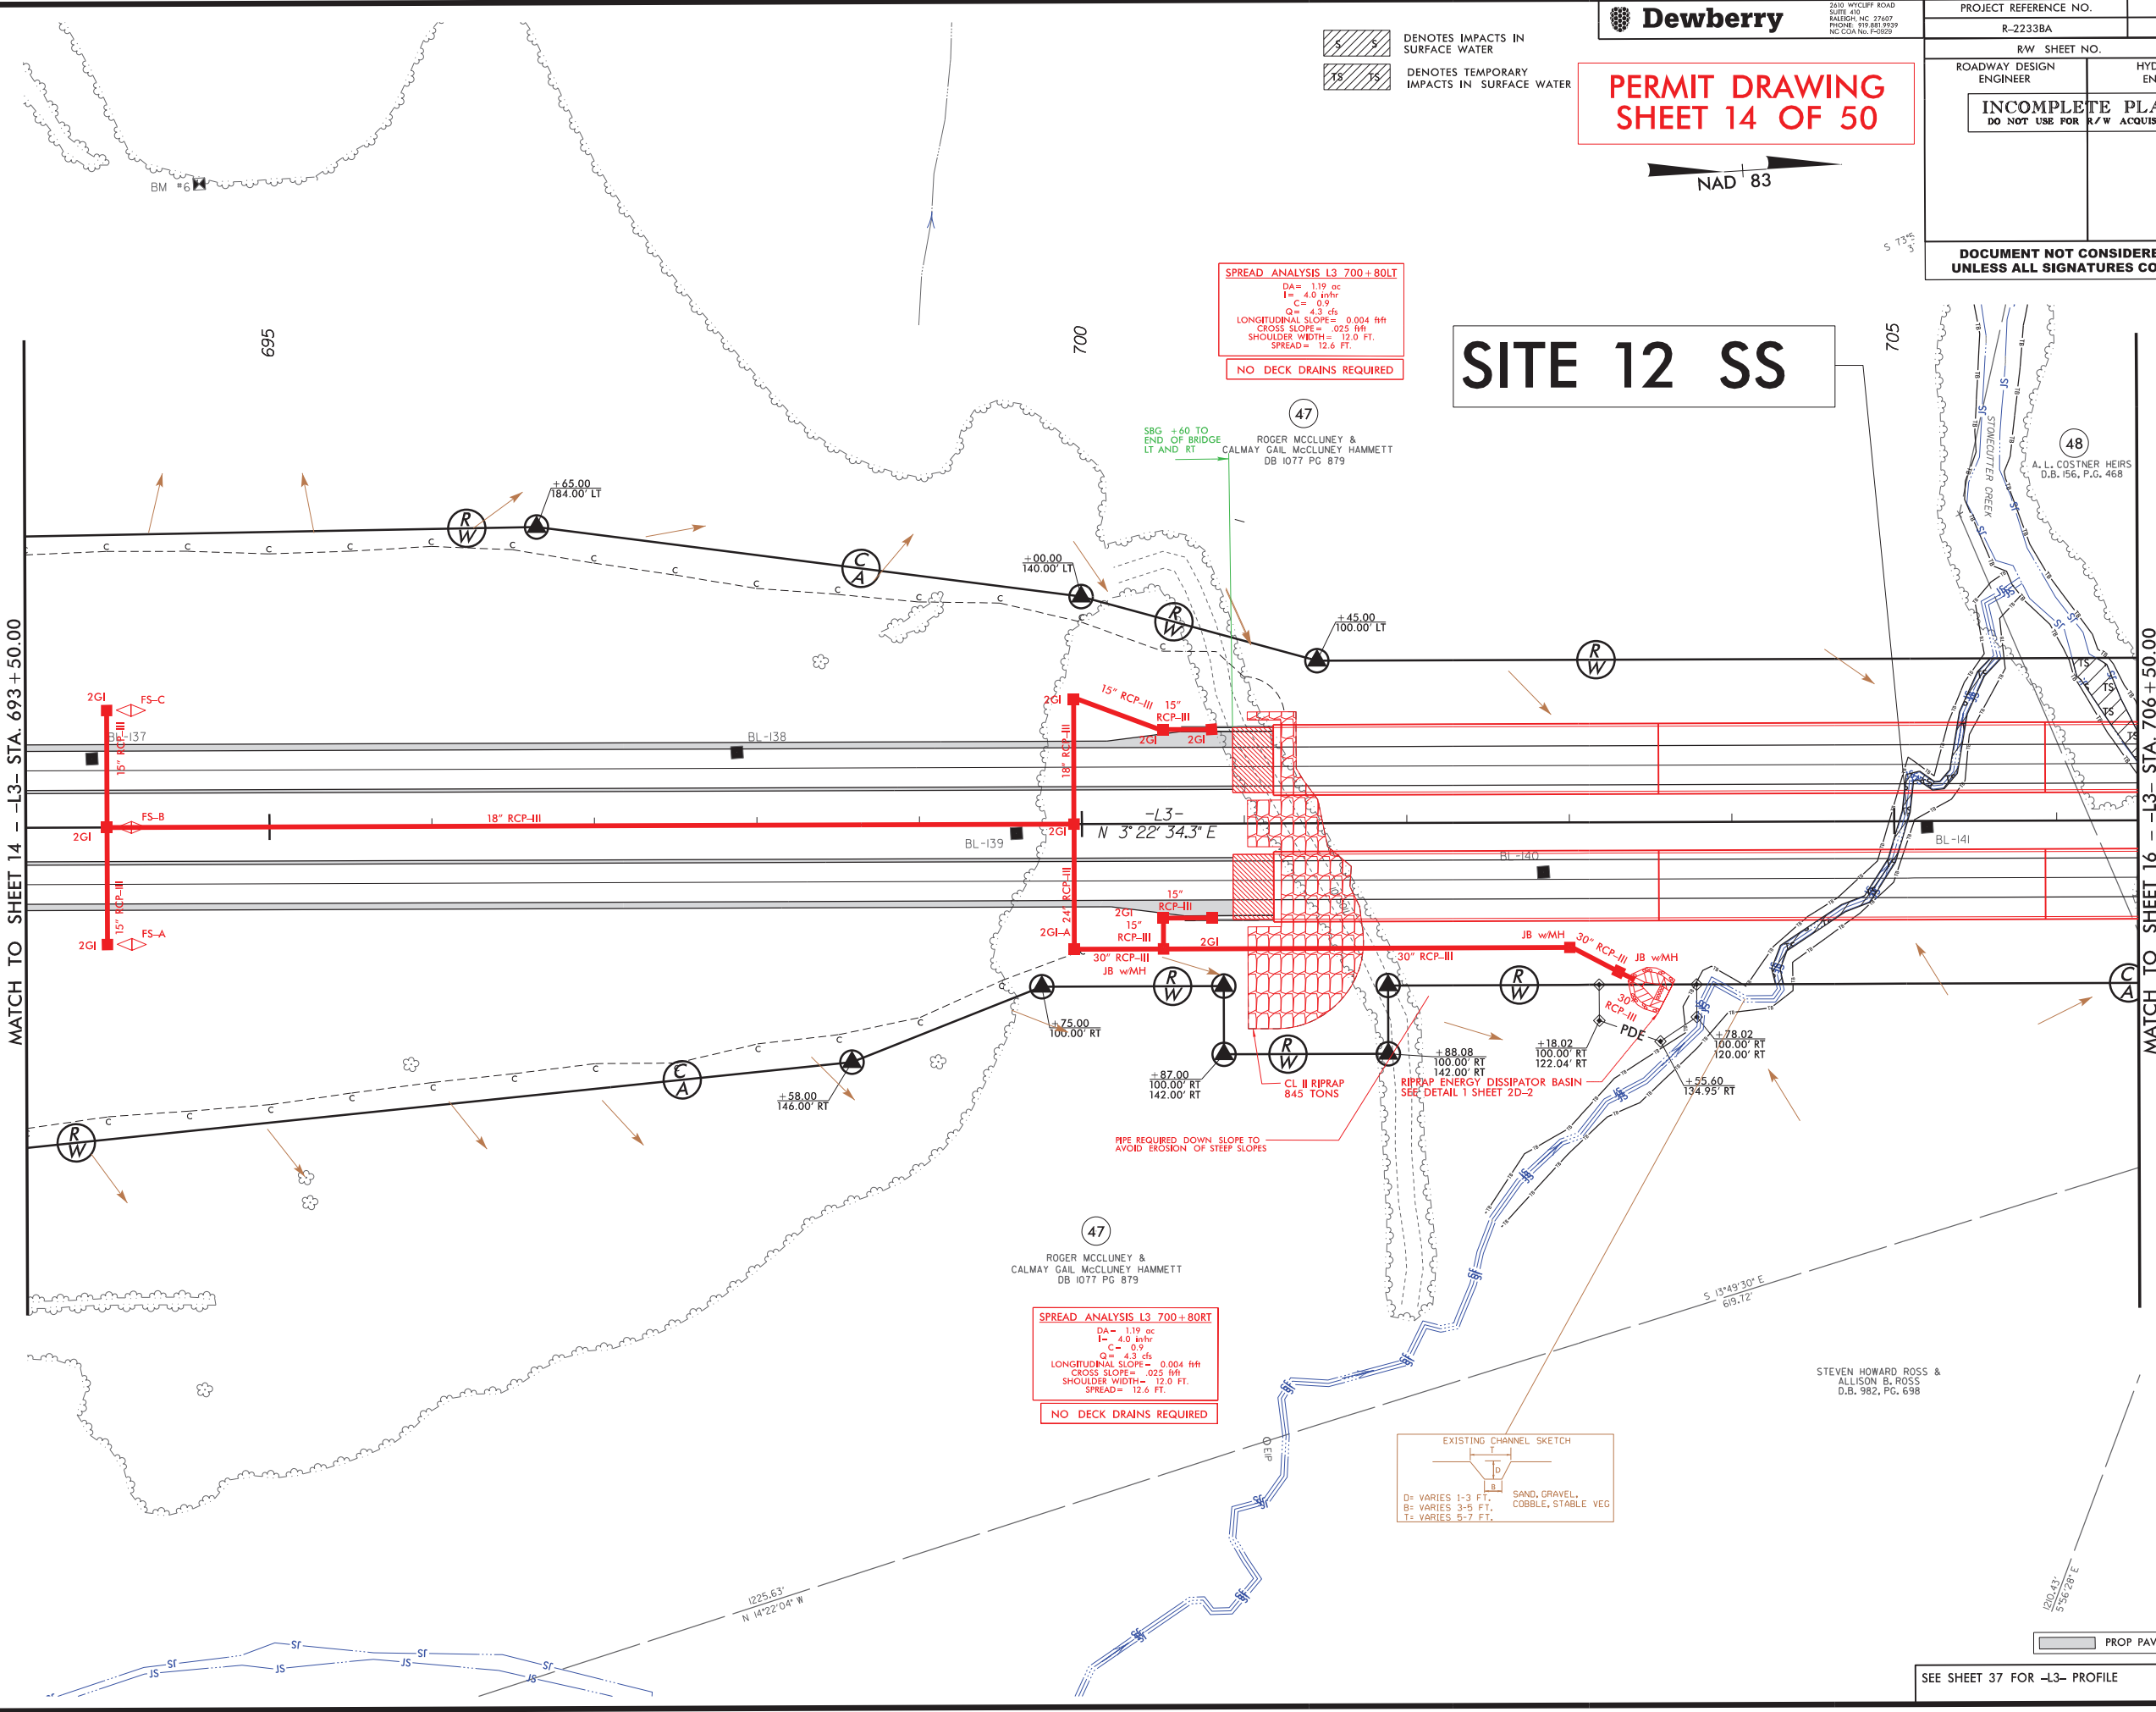

SPREAD ANALYSIS L3 700+80RT
DA = 1.19 ac
I = 4.0 in/hr
C = 0.9
Q = 4.3 cfs
LONGITUDINAL SLOPE = 0.004 ft/ft
CROSS SLOPE = .025 ft/ft
SHOULDER WIDTH = 12.0 FT.
SPREAD = 12.6 FT.
NO DECK DRAINS REQUIRED

EXISTING CHANNEL SKETCH
D= VARIES 1-3 FT.
B= VARIES 3-5 FT.
T= VARIES 5-7 FT.
SAND, GRAVEL,
COBBLE, STABLE VEG

PROP PAVED SHOULDER

SEE SHEET 37 FOR -L3- PROFILE

PROJECT REFERENCE NO. R-2233BA		SHEET NO. 15
R/W SHEET NO.		
ROADWAY DESIGN ENGINEER	HYDRAULICS ENGINEER	
INCOMPLETE PLANS DO NOT USE FOR R/W ACQUISITION		
DOCUMENT NOT CONSIDERED FINAL UNLESS ALL SIGNATURES COMPLETED		

DENOTES IMPACTS IN
SURFACE WATER
 DENOTES TEMPORARY
IMPACTS IN SURFACE WATER

**PERMIT DRAWING
SHEET 15 OF 50**

NAD 83

SITE 12 SS


SPREAD ANALYSIS L3 700+80LT
PA= 1.19 ft
T= 4.0 min
C= 0.5
Q= 3.3 cfs
LONGITUDINAL SLOPE= 0.004 HH
CROSS SLOPE= 0.05 HH
SHOULDER WIDTH= 12.0 FT
SPREAD= 12.6 FT
NO DECK DRAINS REQUIRED

SPREAD ANALYSIS L3 700+80RT
PA= 1.19 ft
T= 4.0 min
C= 0.5
Q= 3.3 cfs
LONGITUDINAL SLOPE= 0.004 HH
CROSS SLOPE= 0.05 HH
SHOULDER WIDTH= 12.0 FT
SPREAD= 12.6 FT
NO DECK DRAINS REQUIRED

EXISTING CHANNEL SKETCH
D VARIES 1-3 FT
B VARIES 3-5 FT
T VARIES 6-7 FT
SSND GRAVEL
COBBLES, STABLE VEG

PROP PAVED SHOULDER

SEE SHEET 37 FOR -L3- PROFILE

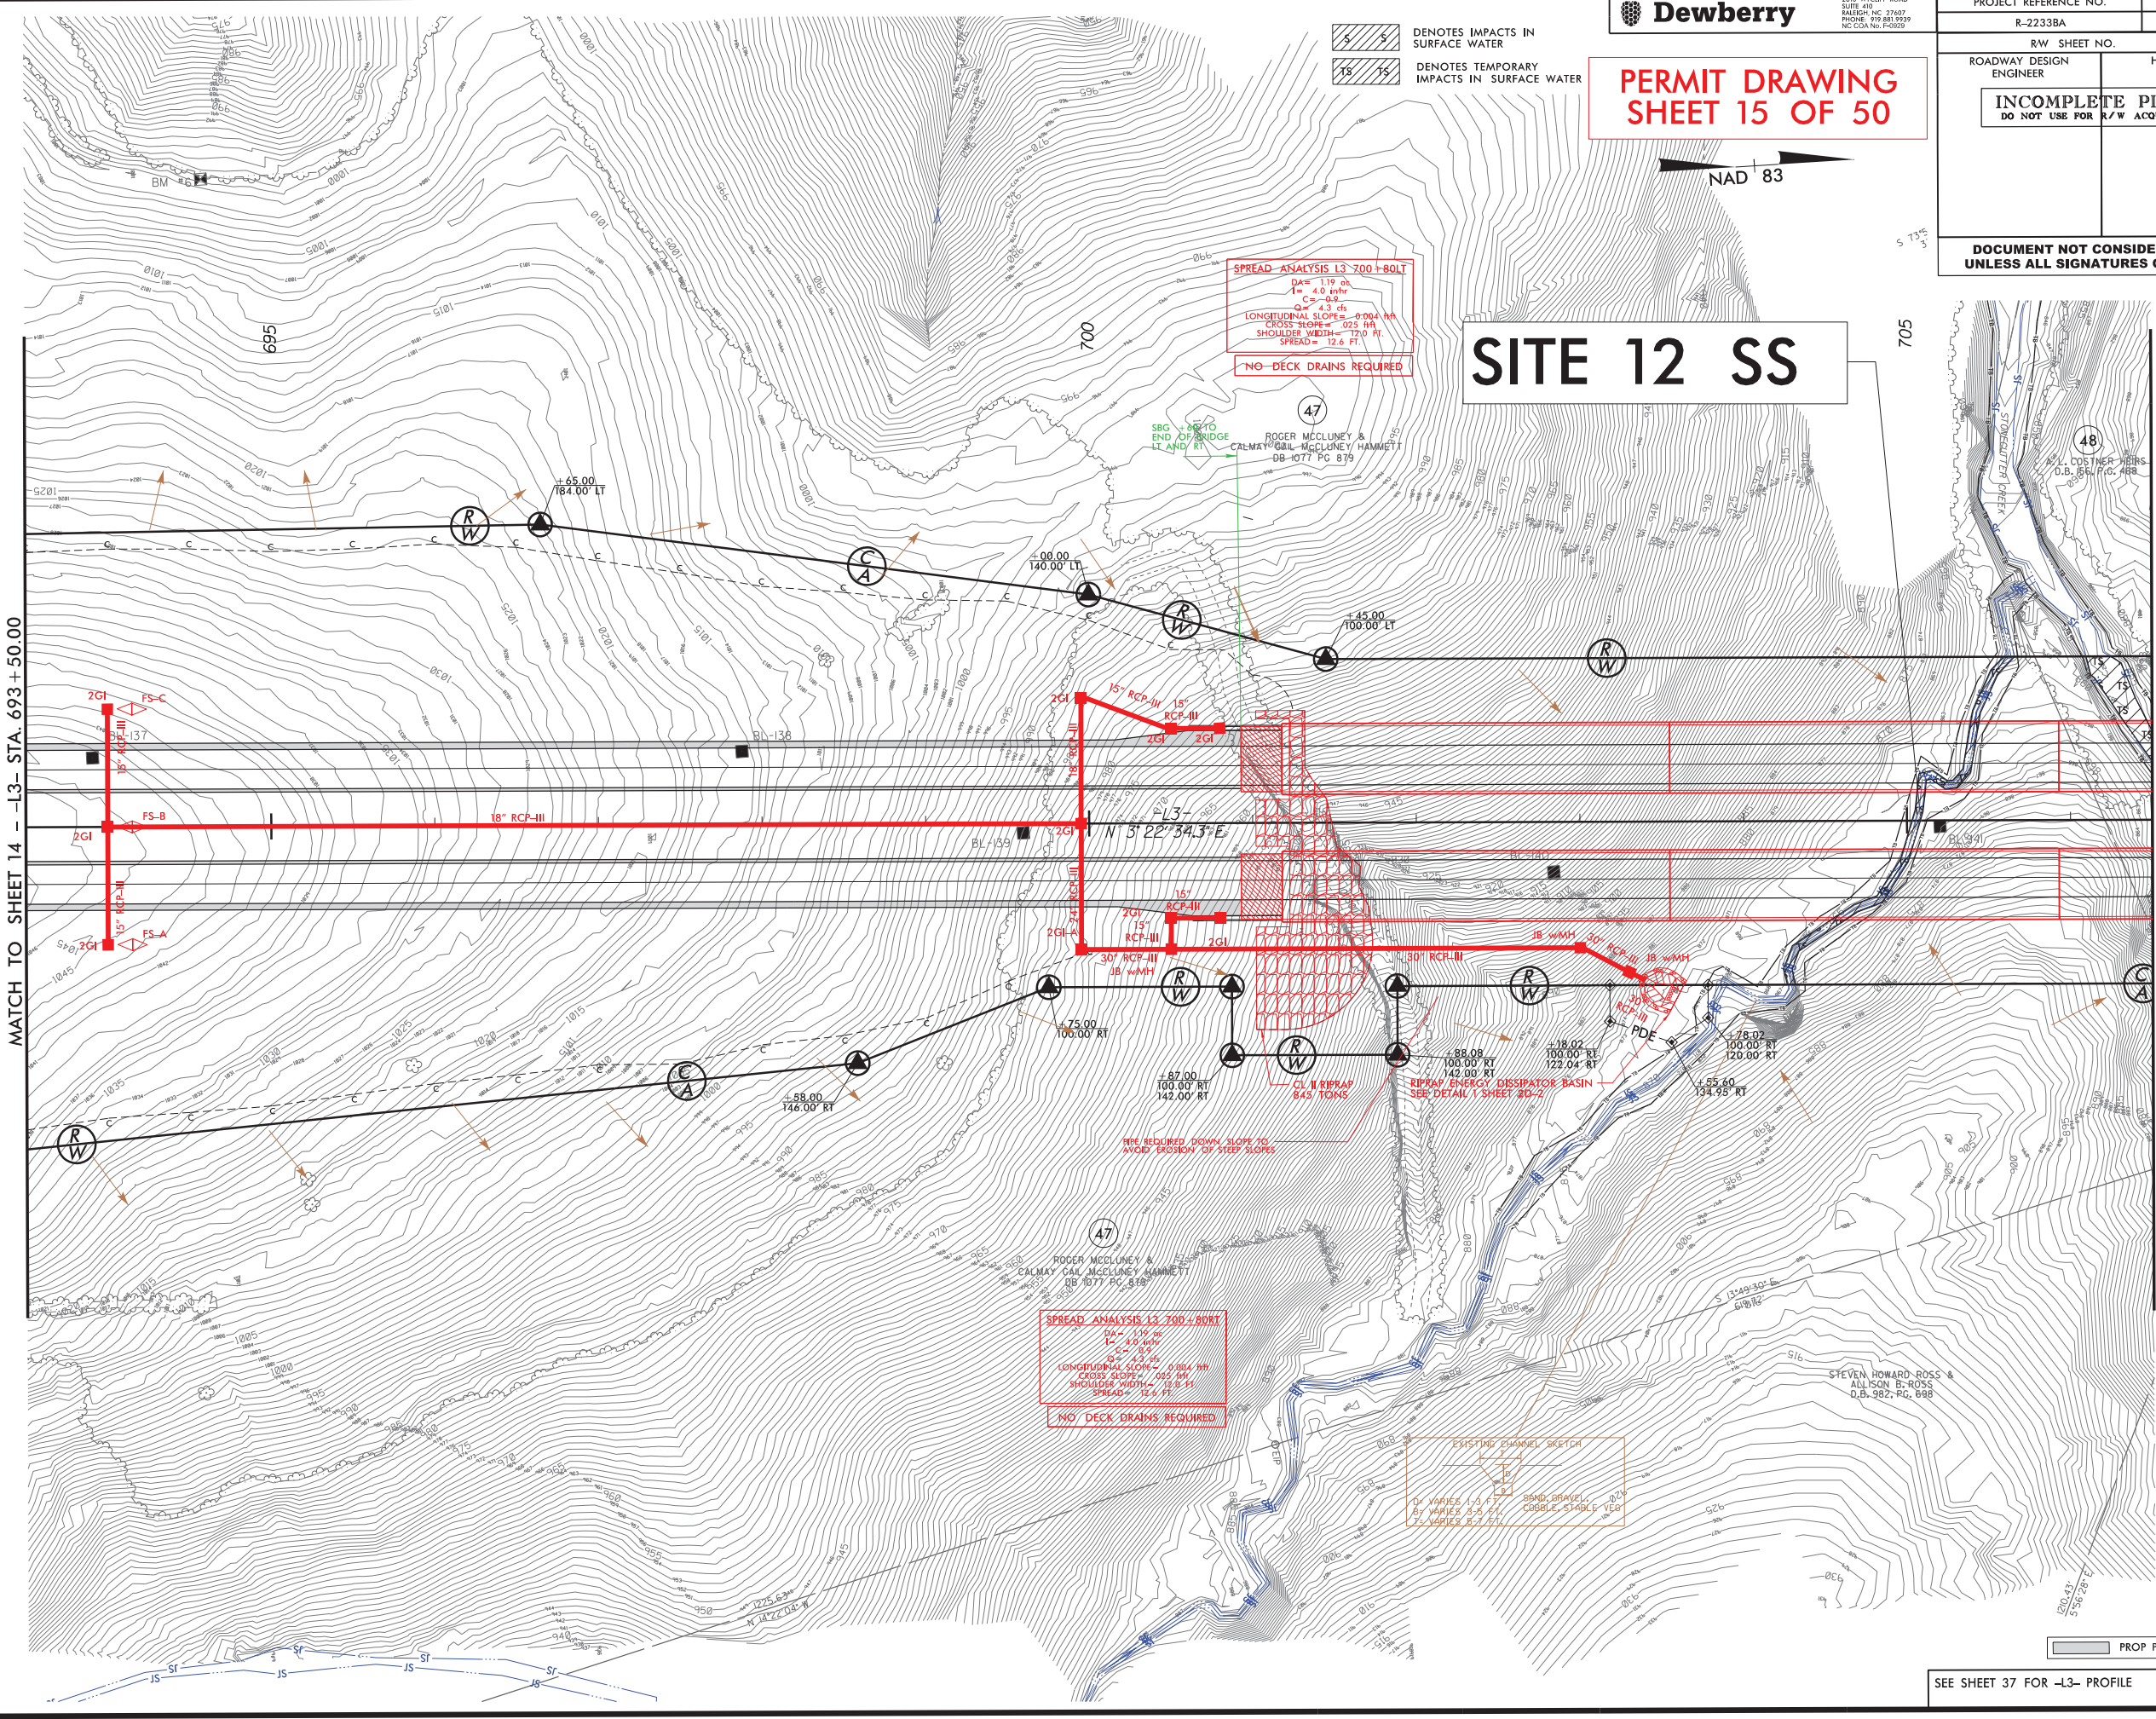

5/14/99
12/6/2019
DEWBERRY
R2233BA Permit Drawing_20191206

Dewberry
2810 WYCLIFF ROAD
SUITE 400
RALEIGH, NC 27602
PHONE: 919.881.9739
NC CON. No. F-59289

PROJECT REFERENCE NO.		SHEET NO.	
R-2233BA		16	
RW SHEET NO.			
ROADWAY DESIGN ENGINEER		HYDRAULICS ENGINEER	
INCOMPLETE PLANS DO NOT USE FOR R/W ACQUISITION			
DOCUMENT NOT CONSIDERED FINAL UNLESS ALL SIGNATURES COMPLETED			


**PERMIT DRAWING
SHEET 16 OF 50**

SITE 13 SXJ
SITE 14 SXI

CURVE DATA FOR -L3-
Pls Sta 715+38.01
 $\Delta_s = 0^\circ 38' 11.8''$
 $L_s = 200.00'$
 $LT = 133.33'$
 $ST = 66.67'$
 $RO = 200'$
PI Sta 722+34.44
 $\Delta = 8^\circ 00' 19.6''$ (LT)
 $D = 0^\circ 38' 11.8''$
 $L = 1,257.49'$
 $T = 629.77'$
 $R = 9,000.00'$
 $Se = 0.03$

CURVE DATA FOR -Y7-
PI Sta 12+00.31
 $\Delta = 12^\circ 41' 05.4''$ (LT)
 $D = 25^\circ 09' 56.9''$
 $L = 50.40'$
 $T = 25.31'$
 $R = 227.67'$
 $Se = Exist.$
 $RO = Exist.$

CURVE DATA FOR -Y6B-
PI Sta 13+25.65
 $\Delta = 0^\circ 48' 24.9''$ (RT)
 $D = 1^\circ 34' 21.9''$
 $L = 51.31'$
 $T = 25.65'$
 $R = 3,643.01'$
 $Se = Exist.$
 $RO = Exist.$
PI Sta 14+25.64
 $\Delta = 2^\circ 45' 41.0''$ (LT)
 $D = 1^\circ 51' 28.1''$
 $L = 148.64'$
 $T = 74.33'$
 $R = 3,084.04'$
 $Se = Exist.$
 $RO = Exist.$

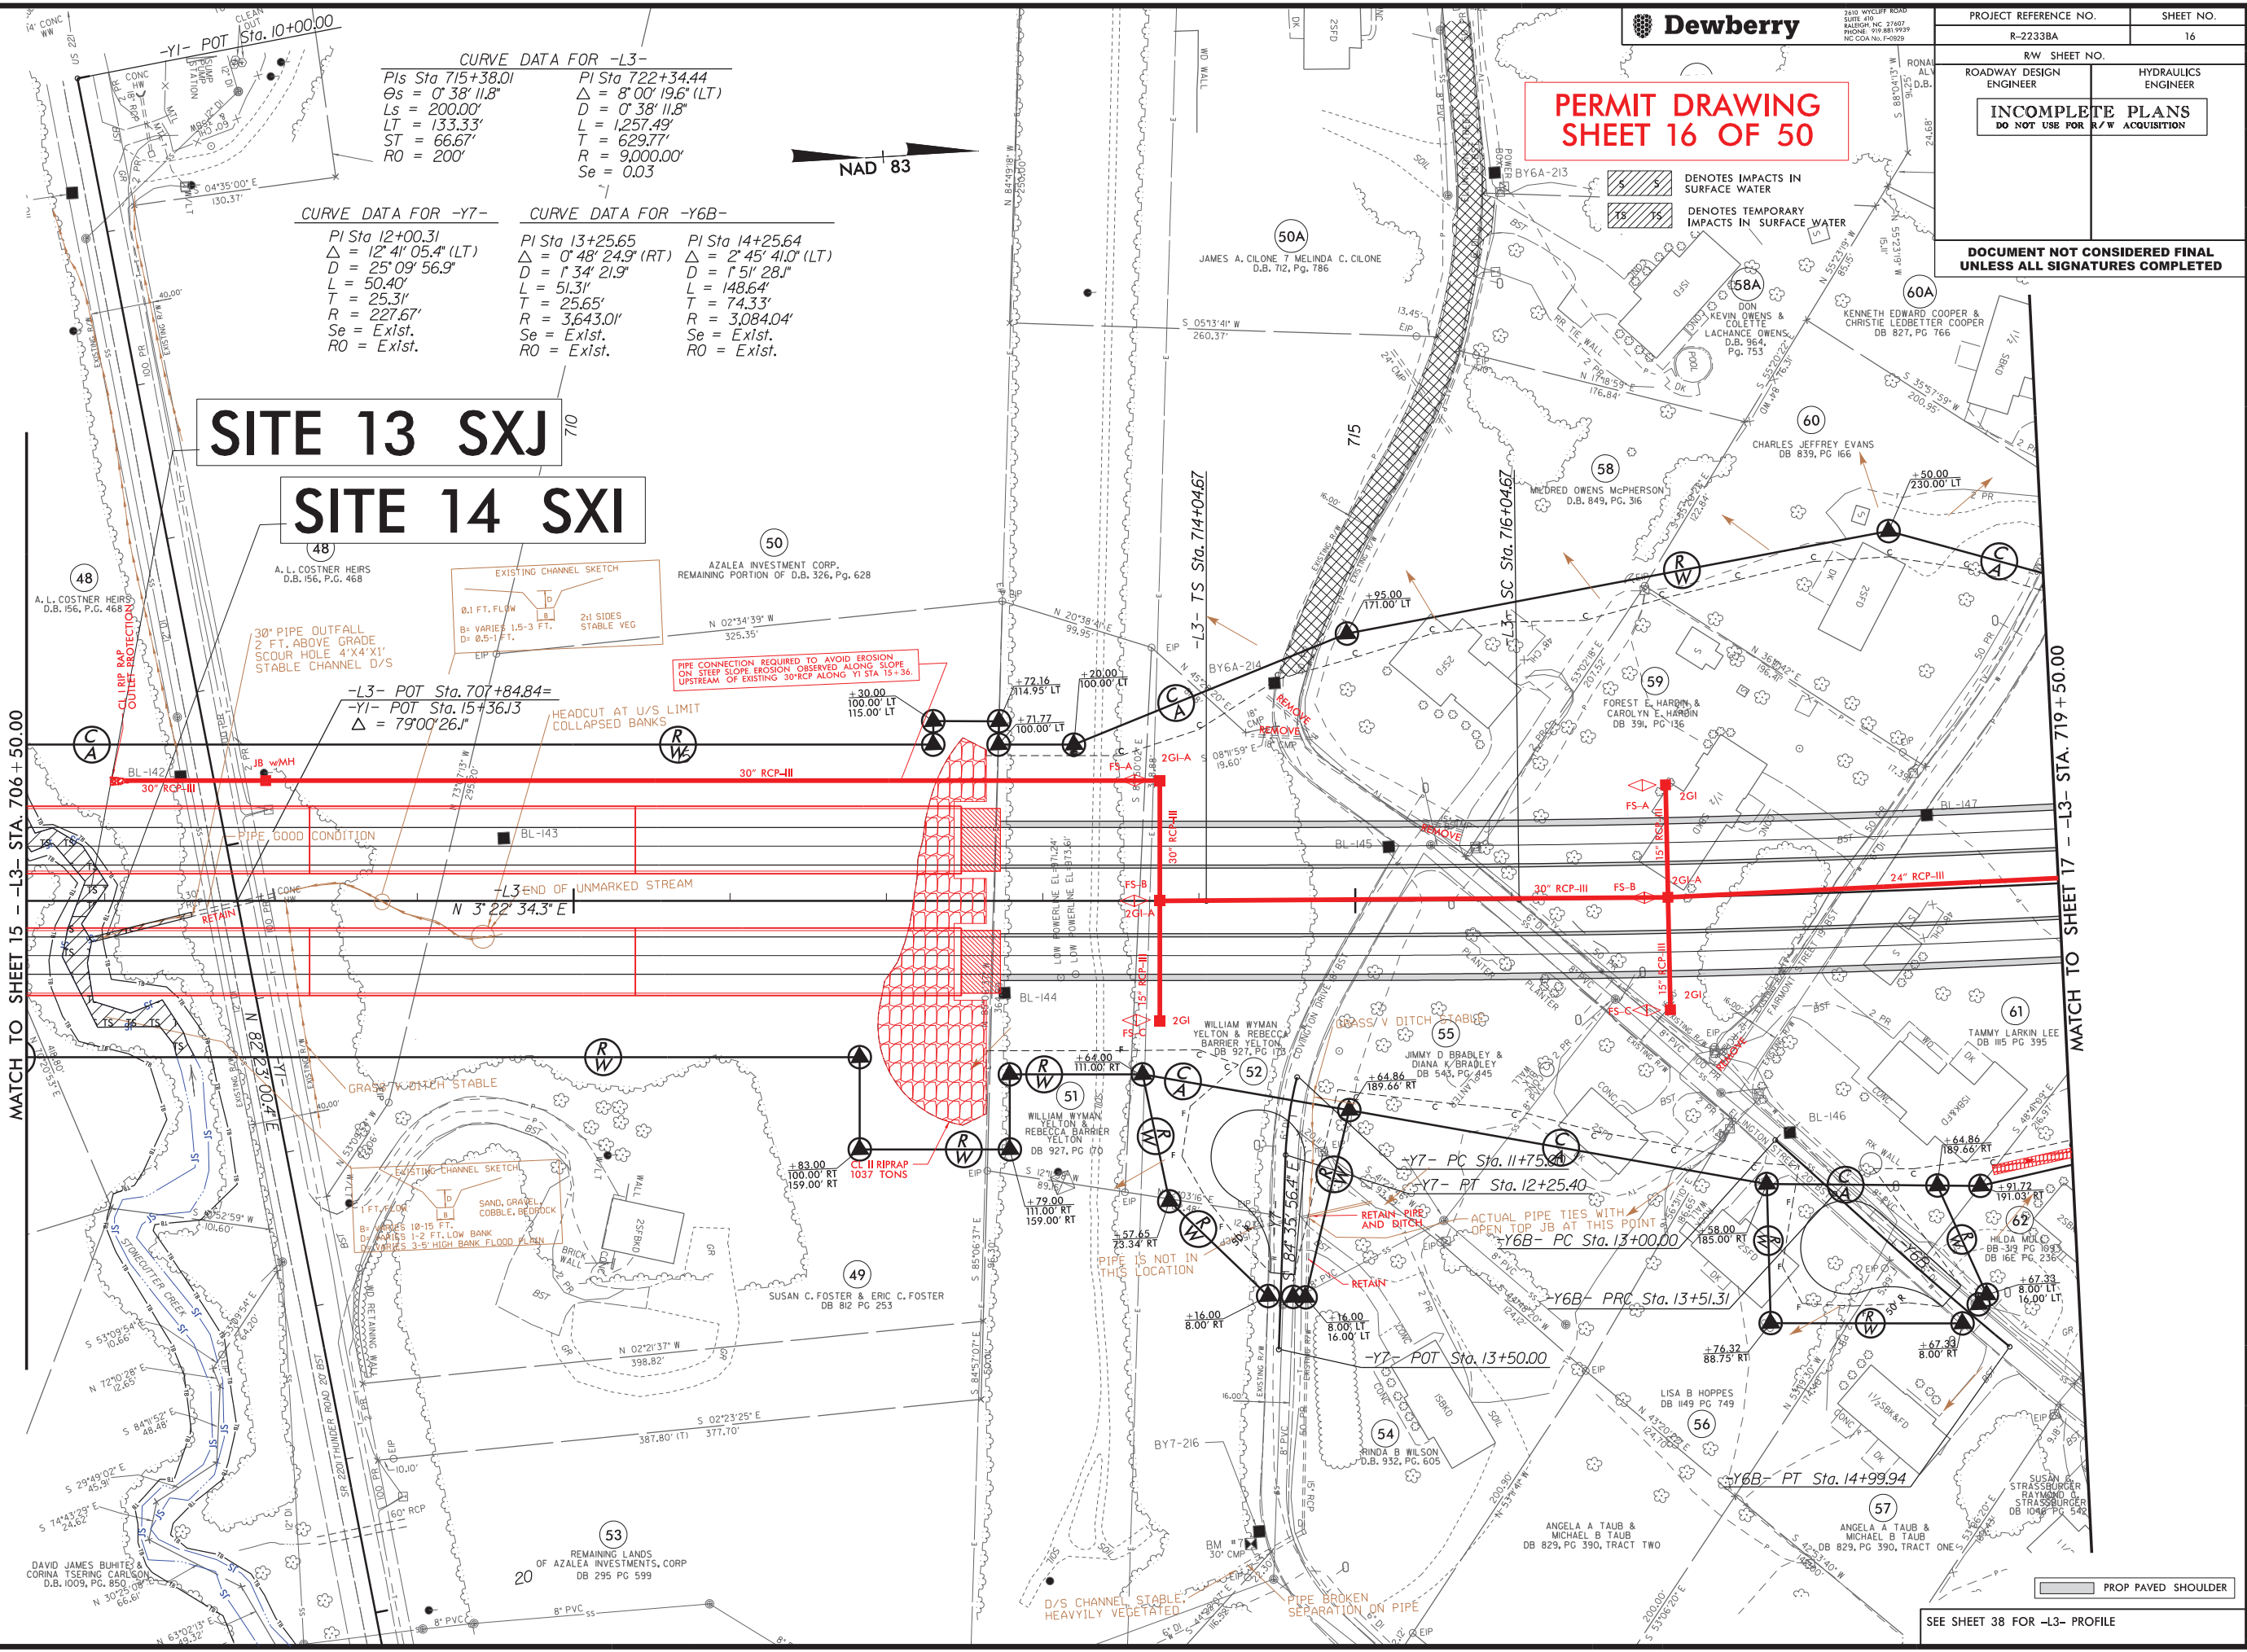

PROPOSED PAVED SHOULDER

SEE SHEET 38 FOR -L3- PROFILE

5/14/99

12/6/2019
DEWBERRY
R2233BA Permit Drawing_20191206

Dewberry

2810 WYCLIFF ROAD
SUITE 400
RALEIGH, NC 27605
PHONE: 919.881.9739
NC CON No. F-9289

PROJECT REFERENCE NO.		SHEET NO.	
R-2233BA		16	
R/W SHEET NO.			
ROADWAY DESIGN ENGINEER		HYDRAULICS ENGINEER	
INCOMPLETE PLANS DO NOT USE FOR R/W ACQUISITION			
DOCUMENT NOT CONSIDERED FINAL UNLESS ALL SIGNATURES COMPLETED			

**PERMIT DRAWING
SHEET 17 OF 50**

S DENOTES IMPACTS IN
SURFACE WATER
TS DENOTES TEMPORARY
IMPACTS IN SURFACE WATER


SITE 13 SXJ
SITE 14 SXI

CURVE DATA FOR -L3-
PI Sta 715+38.01
 $\Delta = 0^\circ 38' 11.8"$
 $L_s = 200.00'$
 $L = 133.33'$
 $ST = 66.67'$
 $RO = 200'$
PI Sta 722+34.44
 $\Delta = 81^\circ 00' 19.6"$ (LT)
 $D = 0^\circ 38' 11.8"$
 $L = 1257.49'$
 $T = 629.77'$
 $R = 9,000.00'$
 $Se = 0.03'$

CURVE DATA FOR -Y7-
PI Sta 12+00.31
 $\Delta = 12^\circ 41' 05.4"$ (LT)
 $D = 25^\circ 09' 56.9"$
 $L = 50.40'$
 $T = 25.31'$
 $R = 227.67'$
 $Se = \text{Exist.}$
 $RO = \text{Exist.}$

CURVE DATA FOR -Y6B-
PI Sta 13+25.65
 $\Delta = 0^\circ 48' 24.9"$ (RT)
 $D = 1^\circ 34' 21.9"$
 $L = 51.31'$
 $T = 25.65'$
 $R = 3,643.01'$
 $Se = \text{Exist.}$
 $RO = \text{Exist.}$

CURVE DATA FOR -Y6A-
PI Sta 14+25.64
 $\Delta = 2^\circ 45' 41.0"$ (LT)
 $D = 1^\circ 51' 28.1"$
 $L = 148.64'$
 $T = 74.33'$
 $R = 3,084.04'$
 $Se = \text{Exist.}$
 $RO = \text{Exist.}$

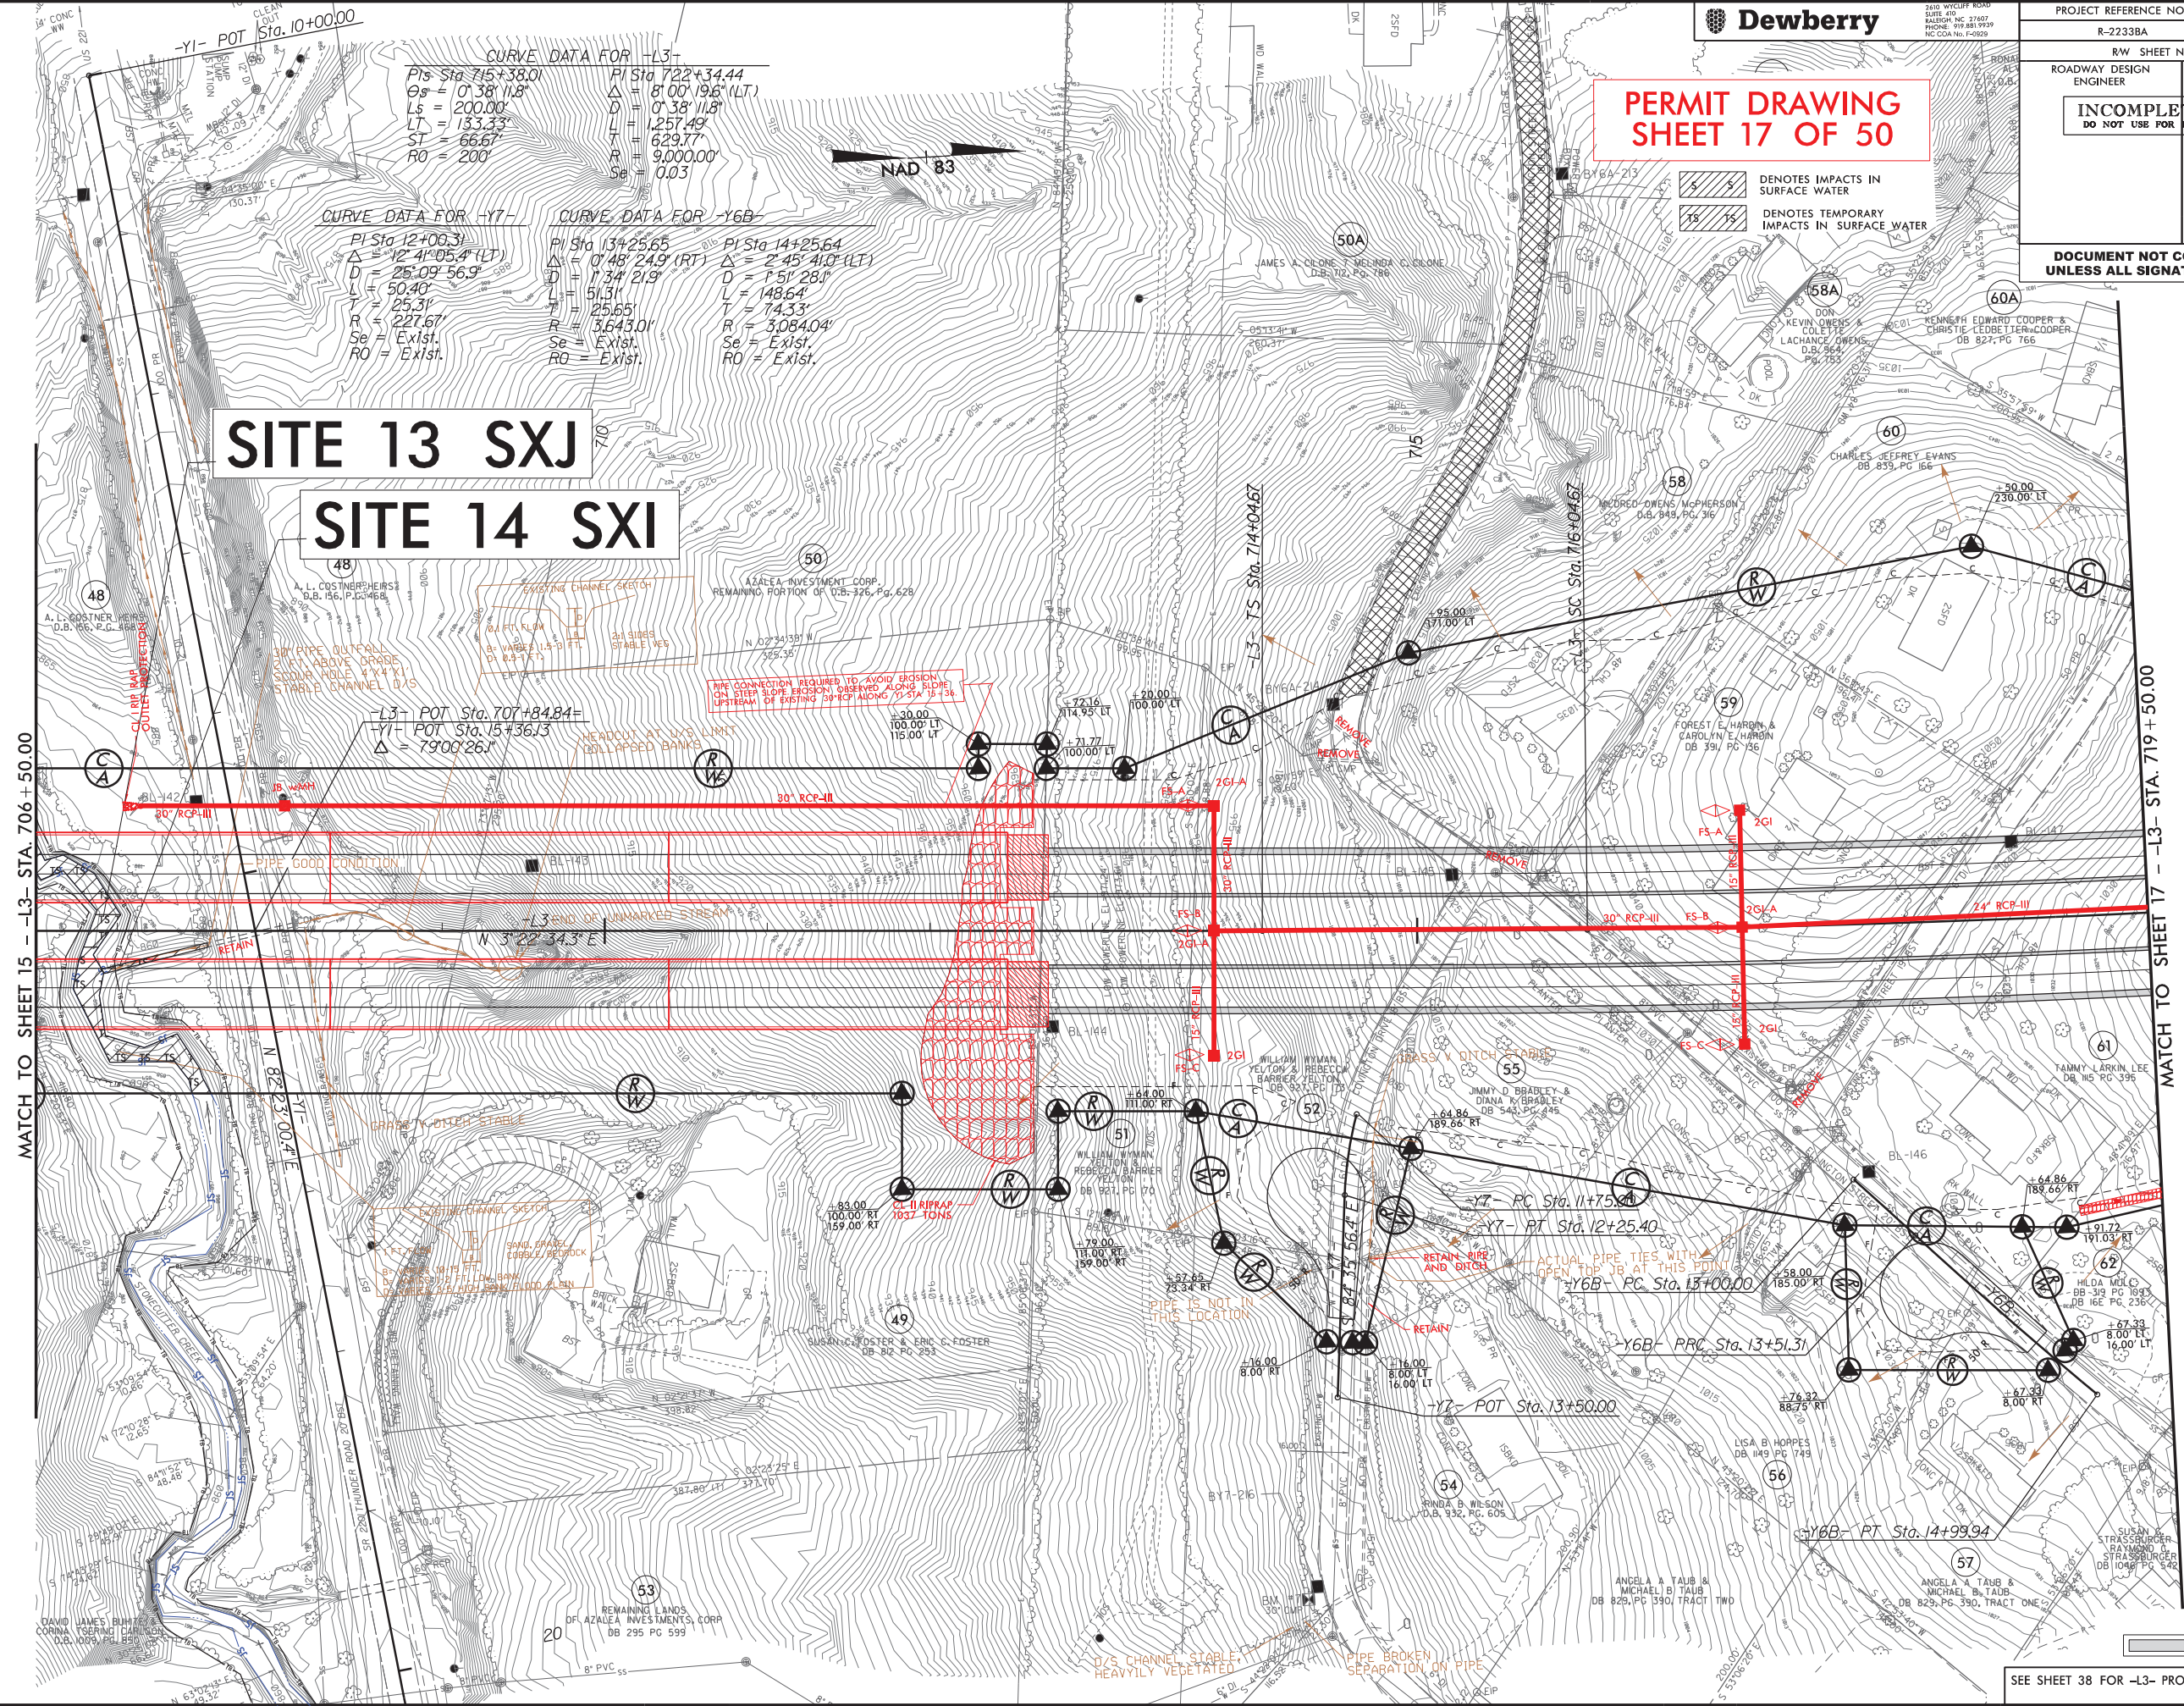


MATCH TO SHEET 15 - L3- STA. 706+50.00

MATCH TO SHEET 17 - L3- STA. 719+50.00

PROP PAVED SHOULDER


SEE SHEET 38 FOR -L3- PROFILE

5/14/99
12/6/2019
DEWBERRY
R2233BA
Permit Drawing
2019/12/06

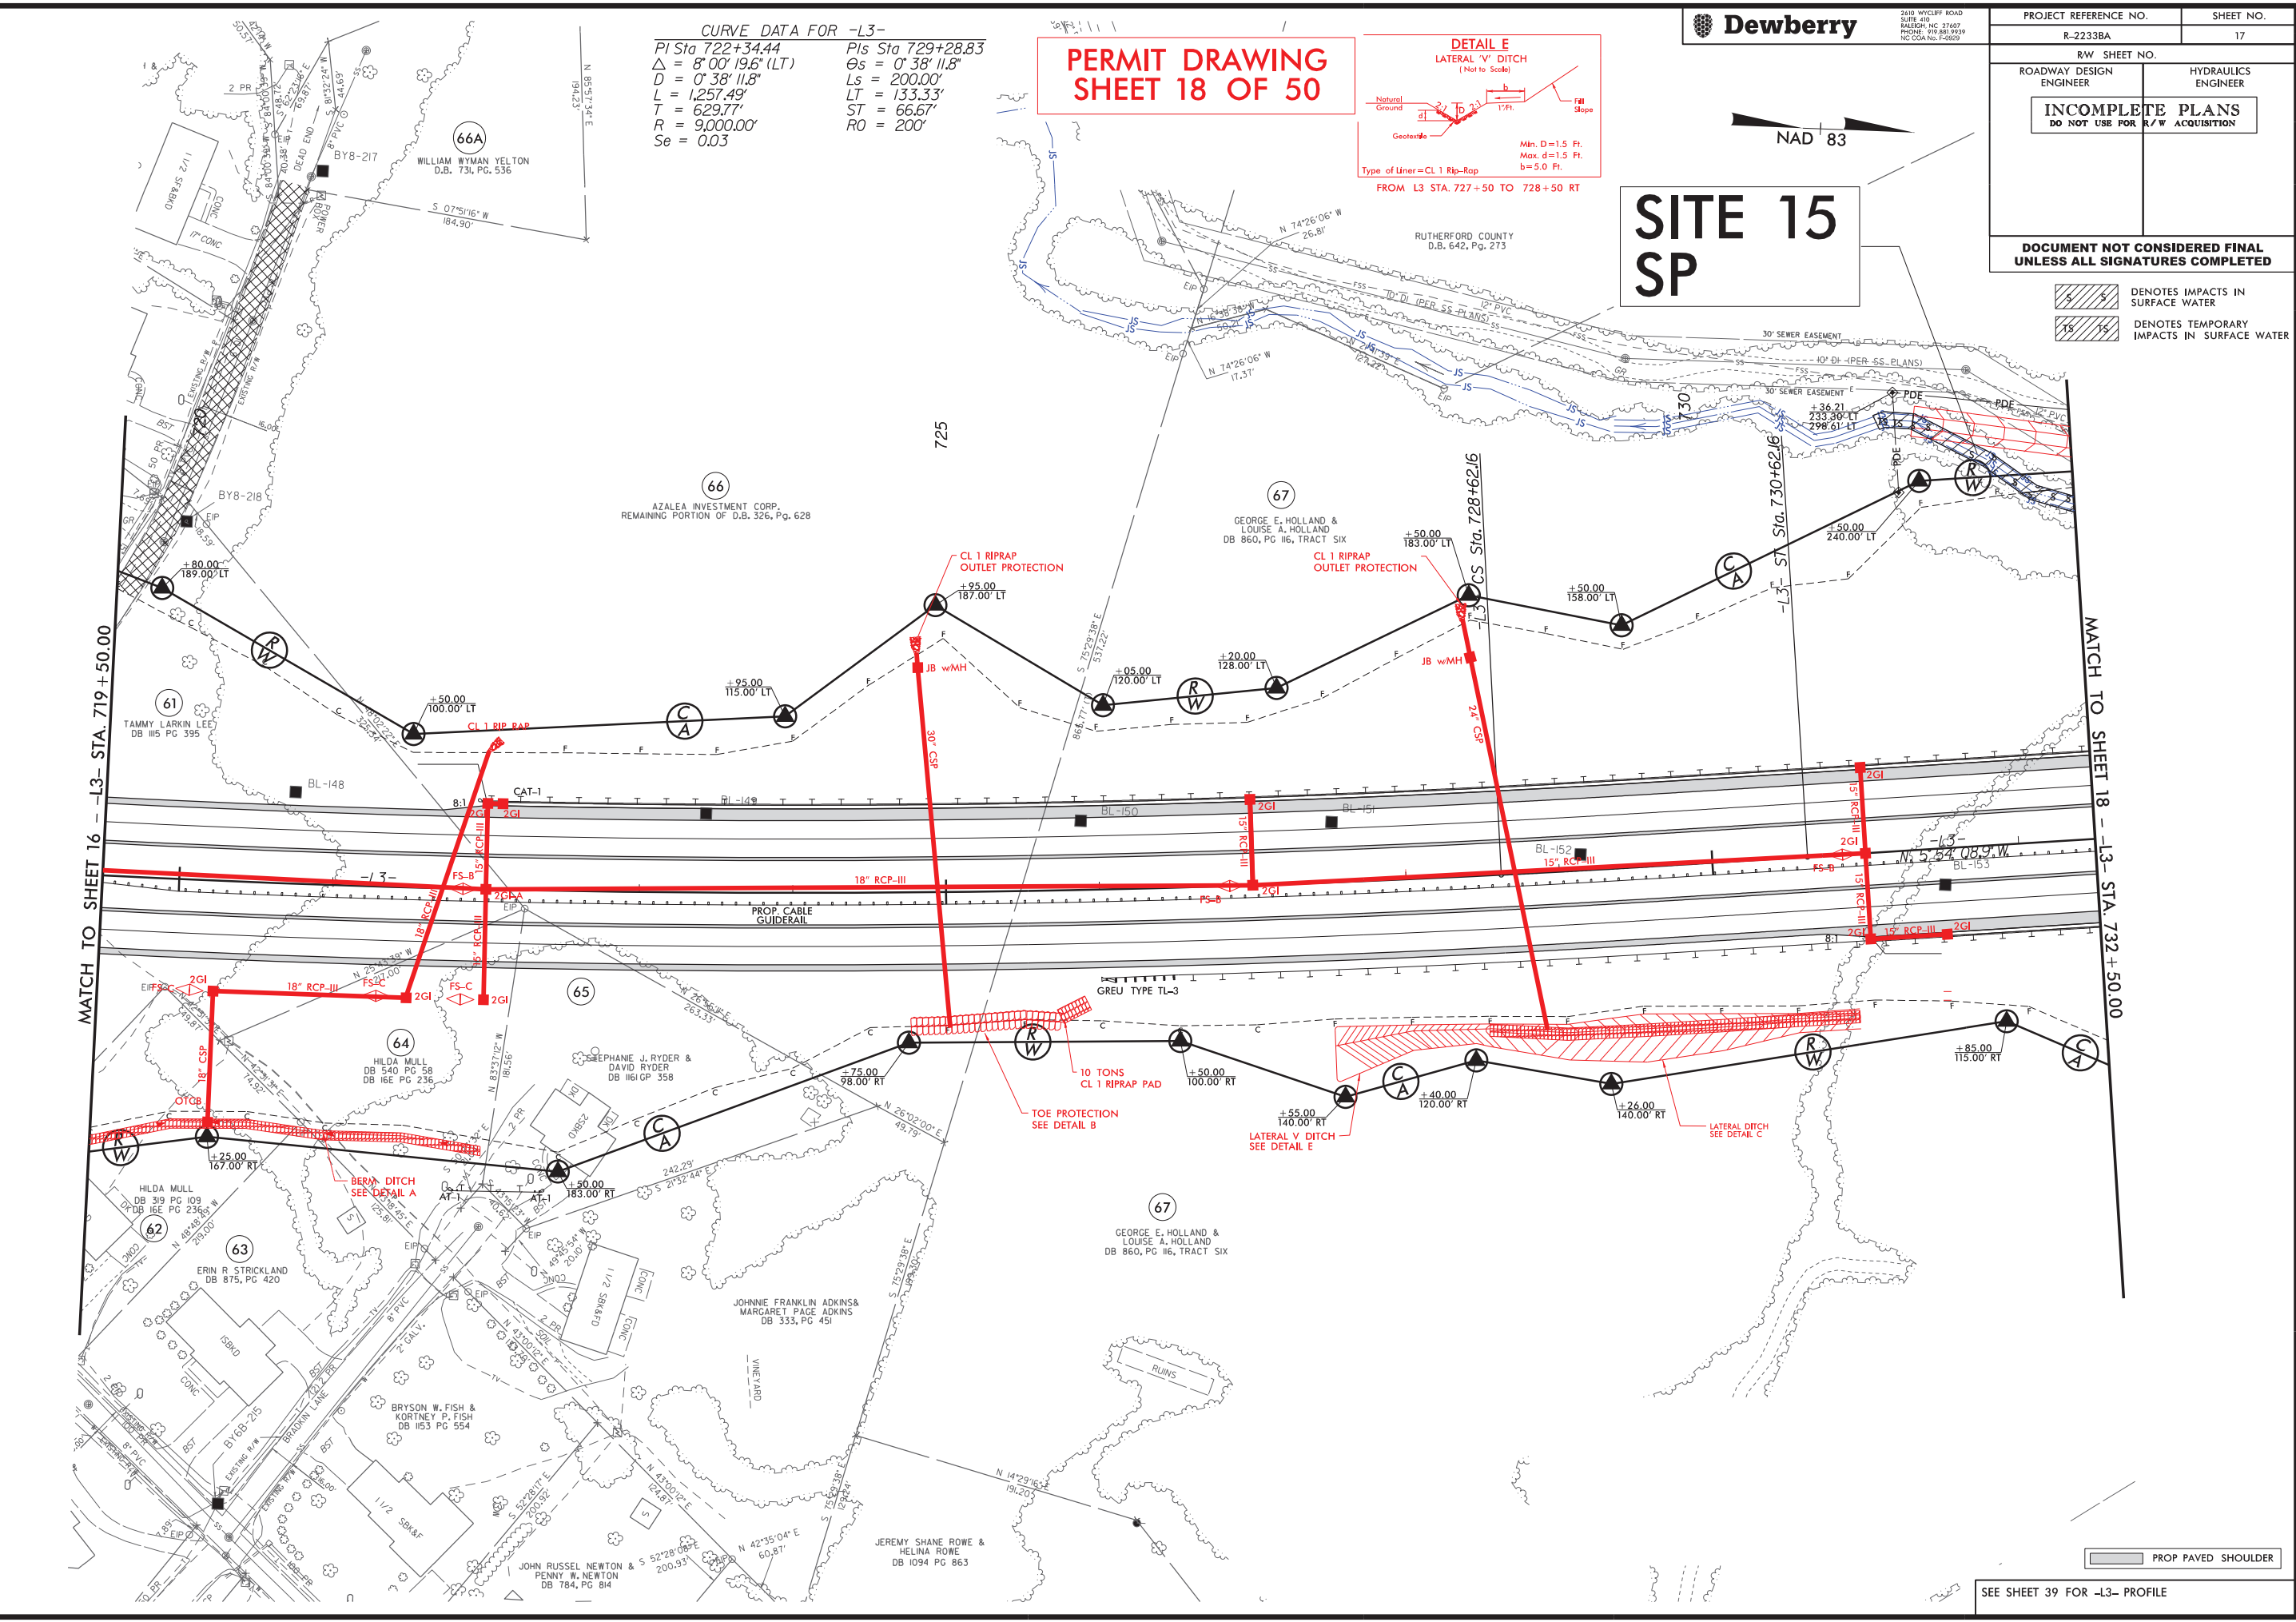

5/14/99

12/6/2019
DEWBERRY
R2233BA Permit Drawings 2019/206

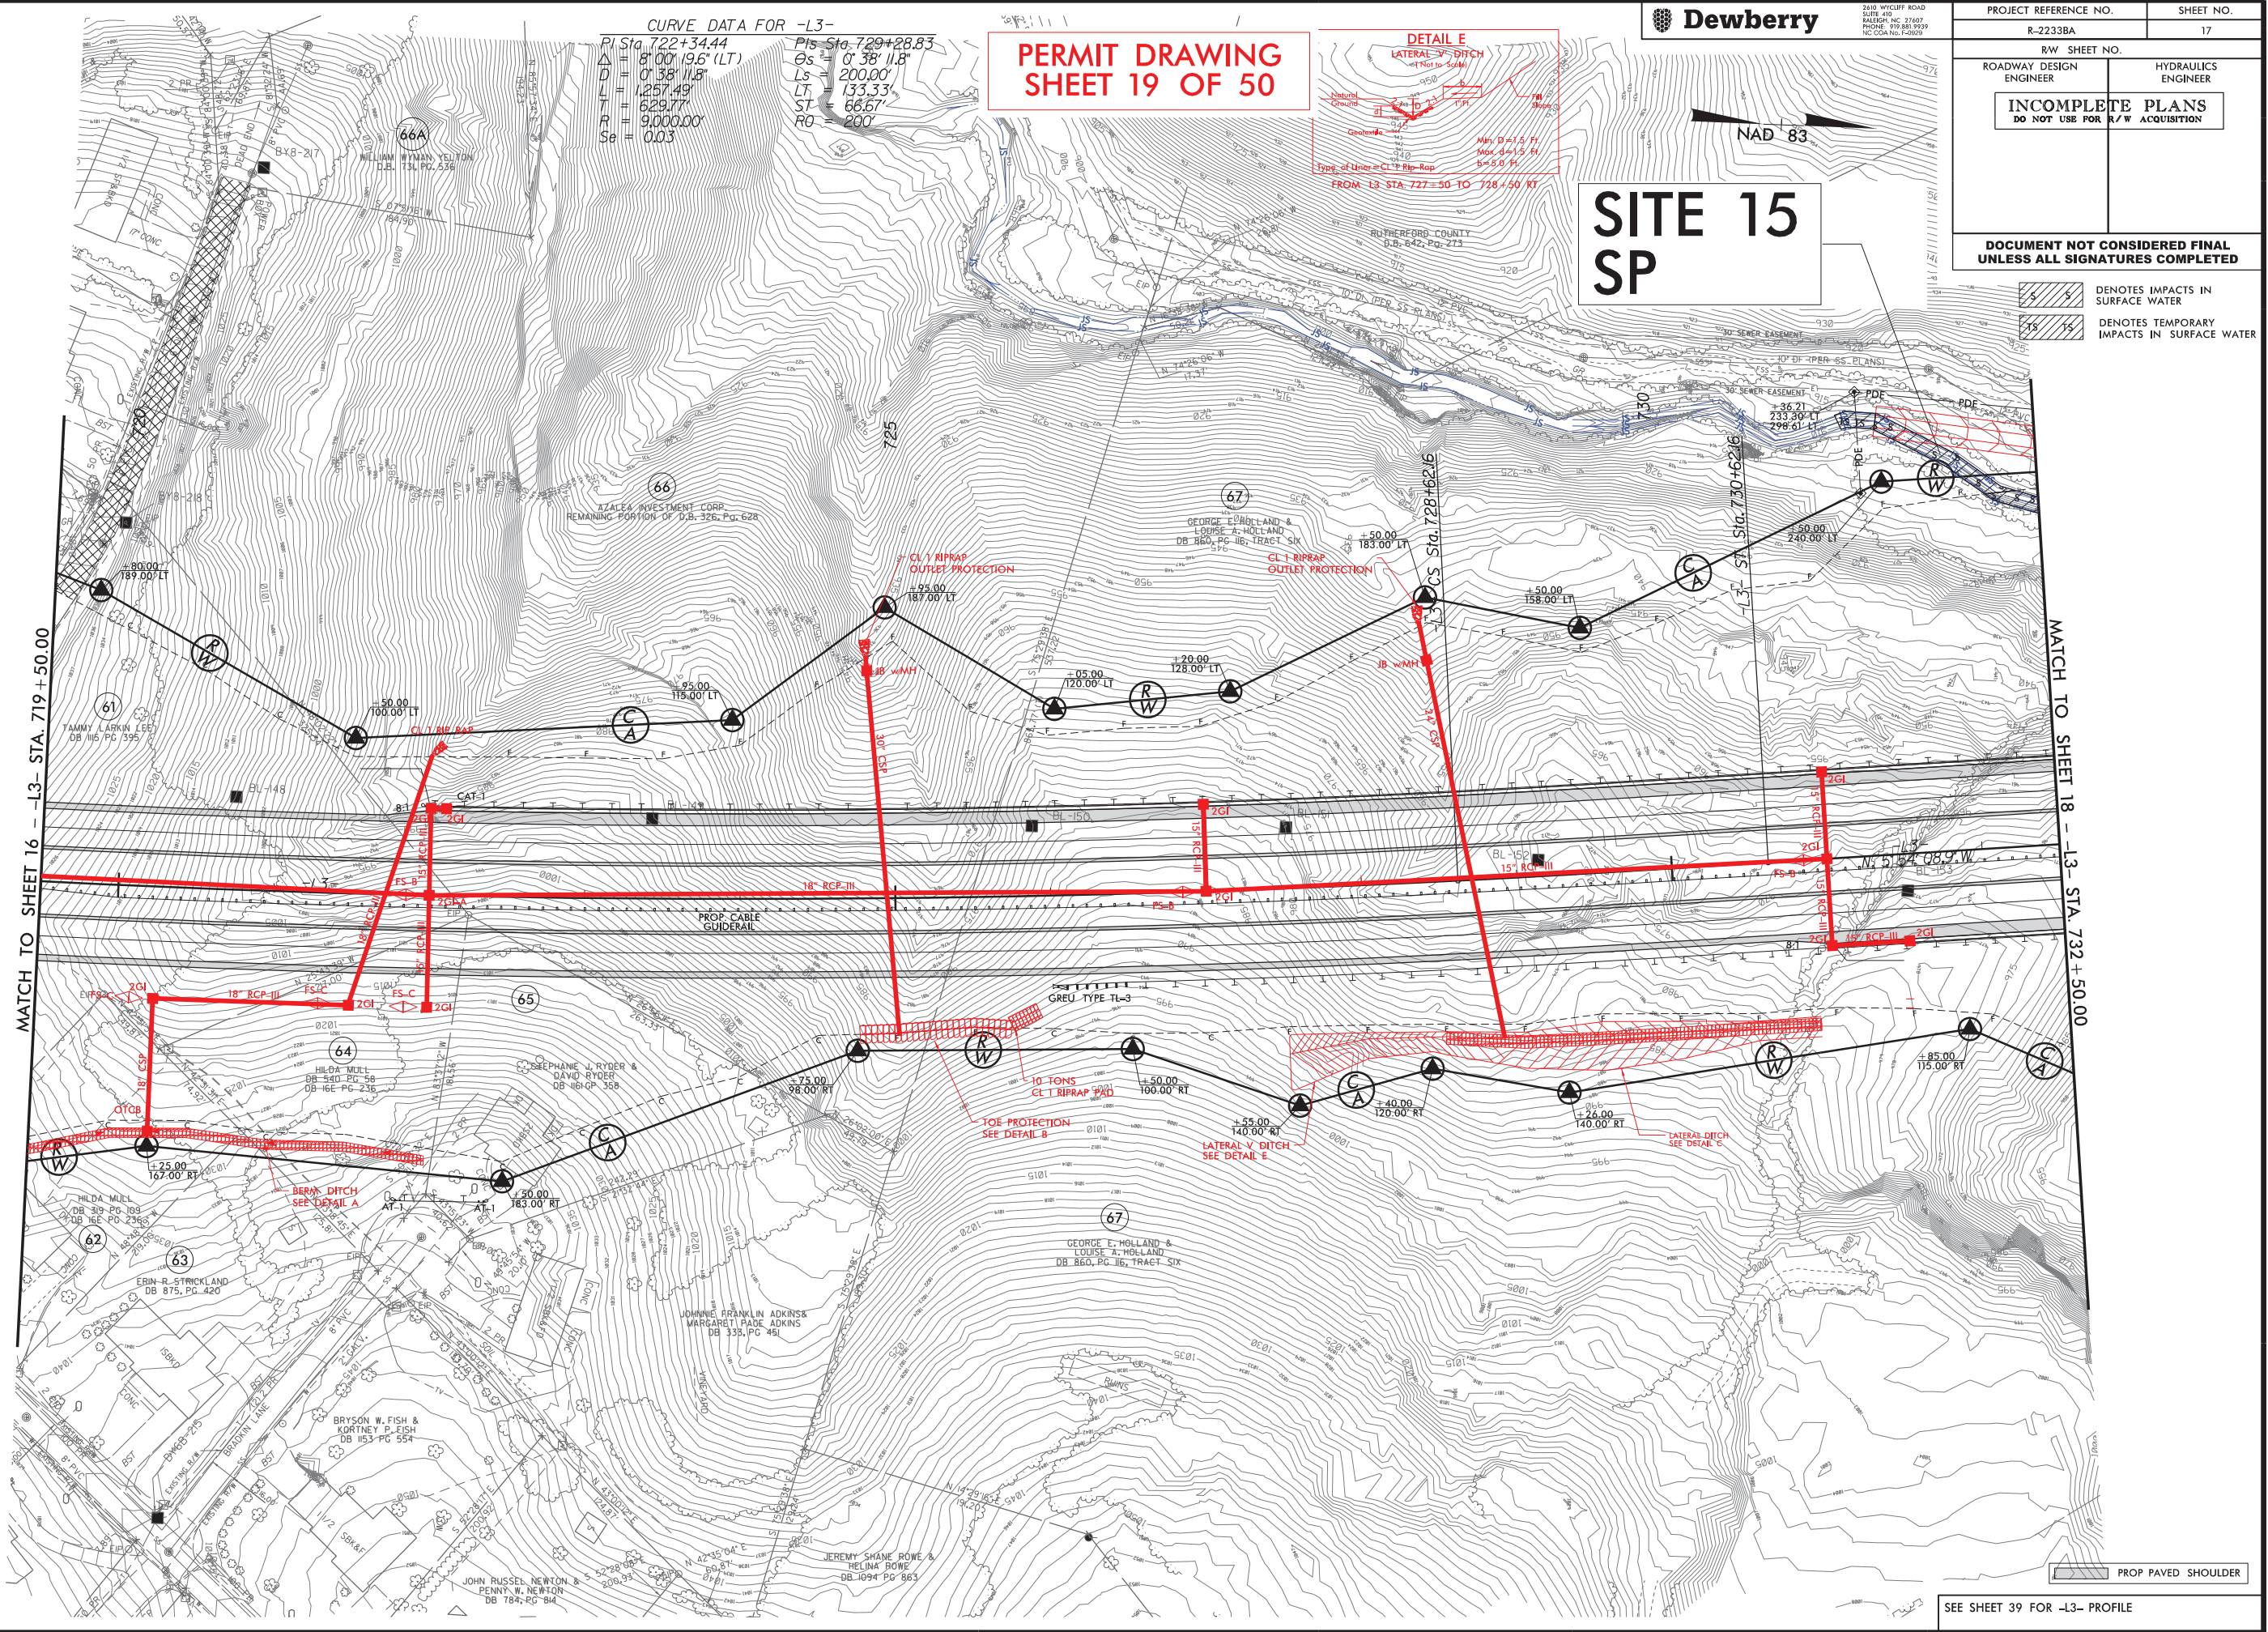

CURVE DATA FOR -Y25REV-
 PI Sta 31+10.35
 $\Delta = 15^{\circ} 00' 00.0"$ (RT)
 $D = 9^{\circ} 32' 57.5"$
 $L = 157.08'$
 $T = 78.99'$
 $R = 600.00'$
 $Se = Exist.$
 $RO = Exist.$

PERMIT DRAWING
SHEET 20 OF 50

NAD 83

SITE 16 WB

SITE 15 SP

WATCH TO SHEET 17 - L3- STA. 732 + 50.00

END TIP PROJECT R-2233
-L3- POT Sta. 744+50.00 BK=
BEGIN TIP PROJECT R-2233BB
-L3- POT Sta. 744+50.00 AH

^{JB}
-Y25REV- POT
Sta. 33+72.53

PROP PAVED SHOULDER

SEE SHEET 47 FOR -L3- PROFILE



5/14/99
3/5/2020 2:32:18 PM
R-2233BA_PFL25.dgn
USER: jcmccoy

**Dewberry**

2610 WYCLIFF ROAD
SUITE 400
RALEIGH, NC 27601
PHONE: 919.881.9239
NC CON No. F-59259

PROJECT REFERENCE NO.
R-2233BA

ROADWAY DESIGN
ENGINEER


SHEET NO.
25

HYDRAULICS
ENGINEER

PERMIT DRAWING
SHEET 22 OF 50

INCOMPLETE PLANS
DO NOT USE FOR R/W ACQUISITION

DOCUMENT NOT CONSIDERED FINAL
UNLESS ALL SIGNATURES COMPLETED

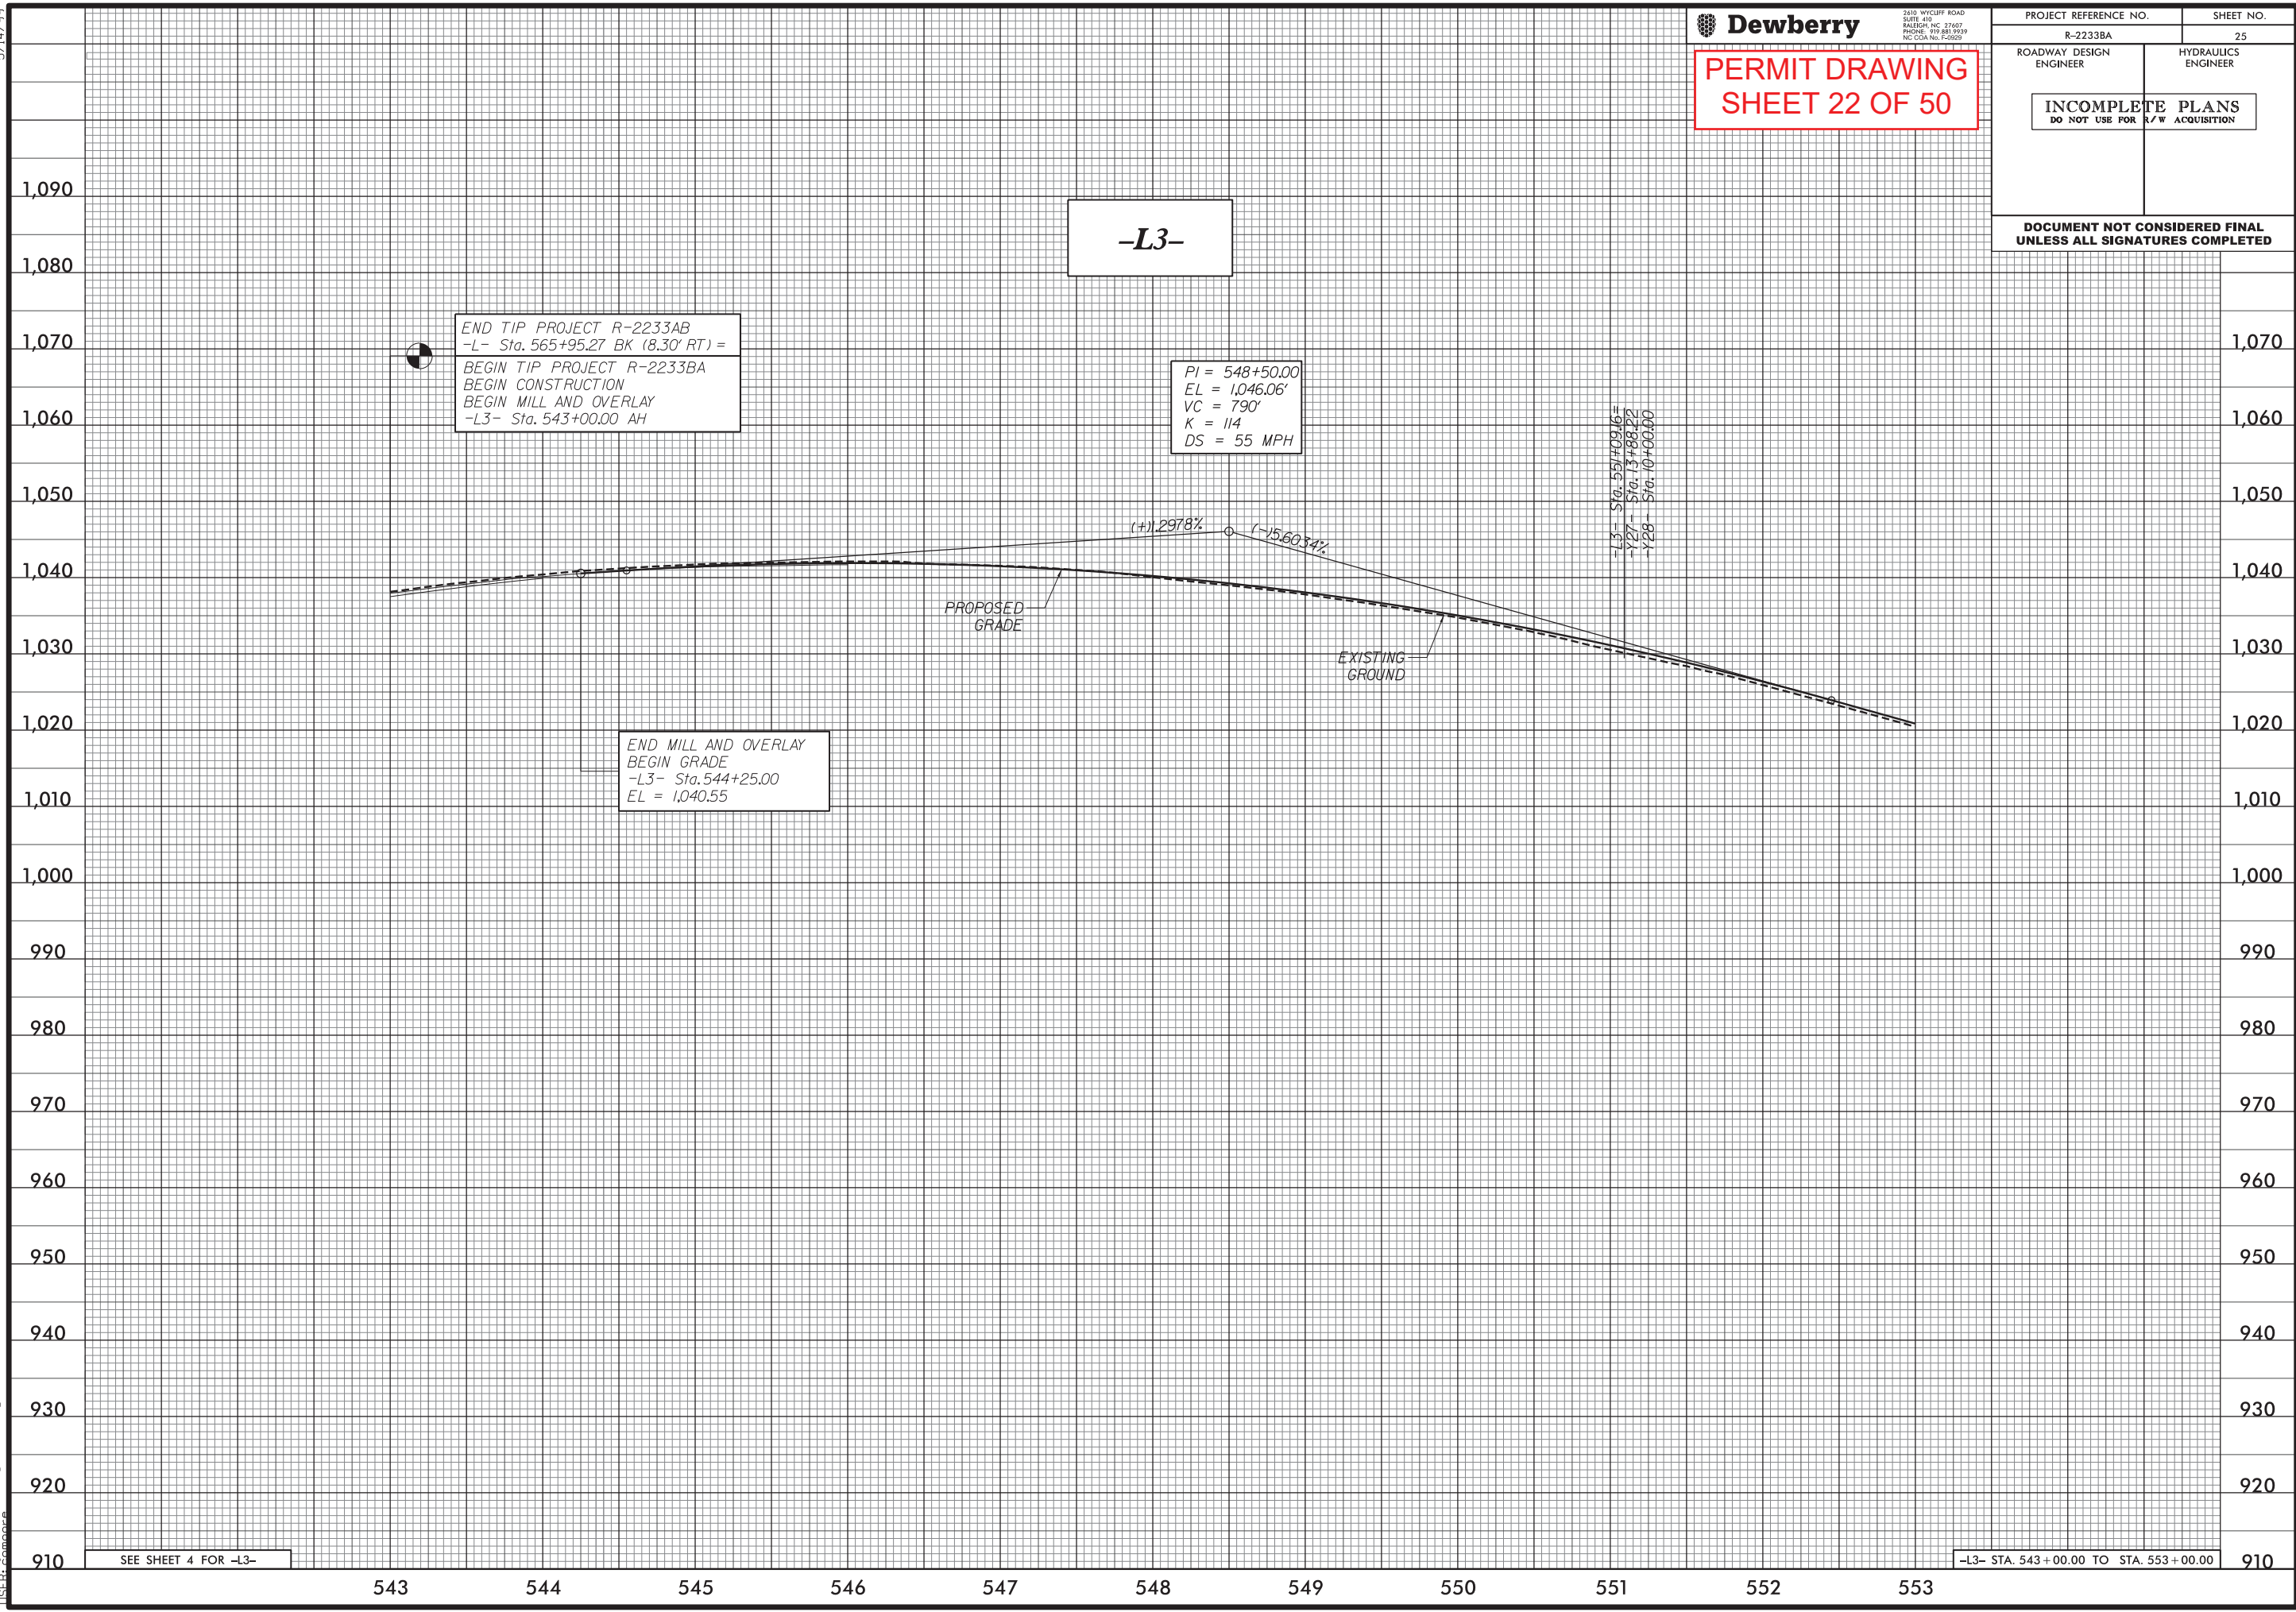

SEE SHEET 4 FOR -L3-

-L3- STA. 543 + 00.00 TO STA. 553 + 00.00

5/14/99
3/5/2020 2:32:20 PM
R:\23335A_P03_PFL26.dgn
USER: jcmore

**Dewberry**

2610 WYCLIFF ROAD
SUITE 410
RALEIGH, NC 27601
PHONE: 919.881.9239
NC CDR No. F-2925

PROJECT REFERENCE NO.
R-2233BA

SHEET NO.
26

ROADWAY DESIGN
ENGINEER

HYDRAULICS
ENGINEER


INCOMPLETE PLANS
DO NOT USE FOR R/W ACQUISITION

DOCUMENT NOT CONSIDERED FINAL
UNLESS ALL SIGNATURES COMPLETED

DITCH LEGEND

RIGHT DITCH -----

PERMIT DRAWING
SHEET 23 OF 50

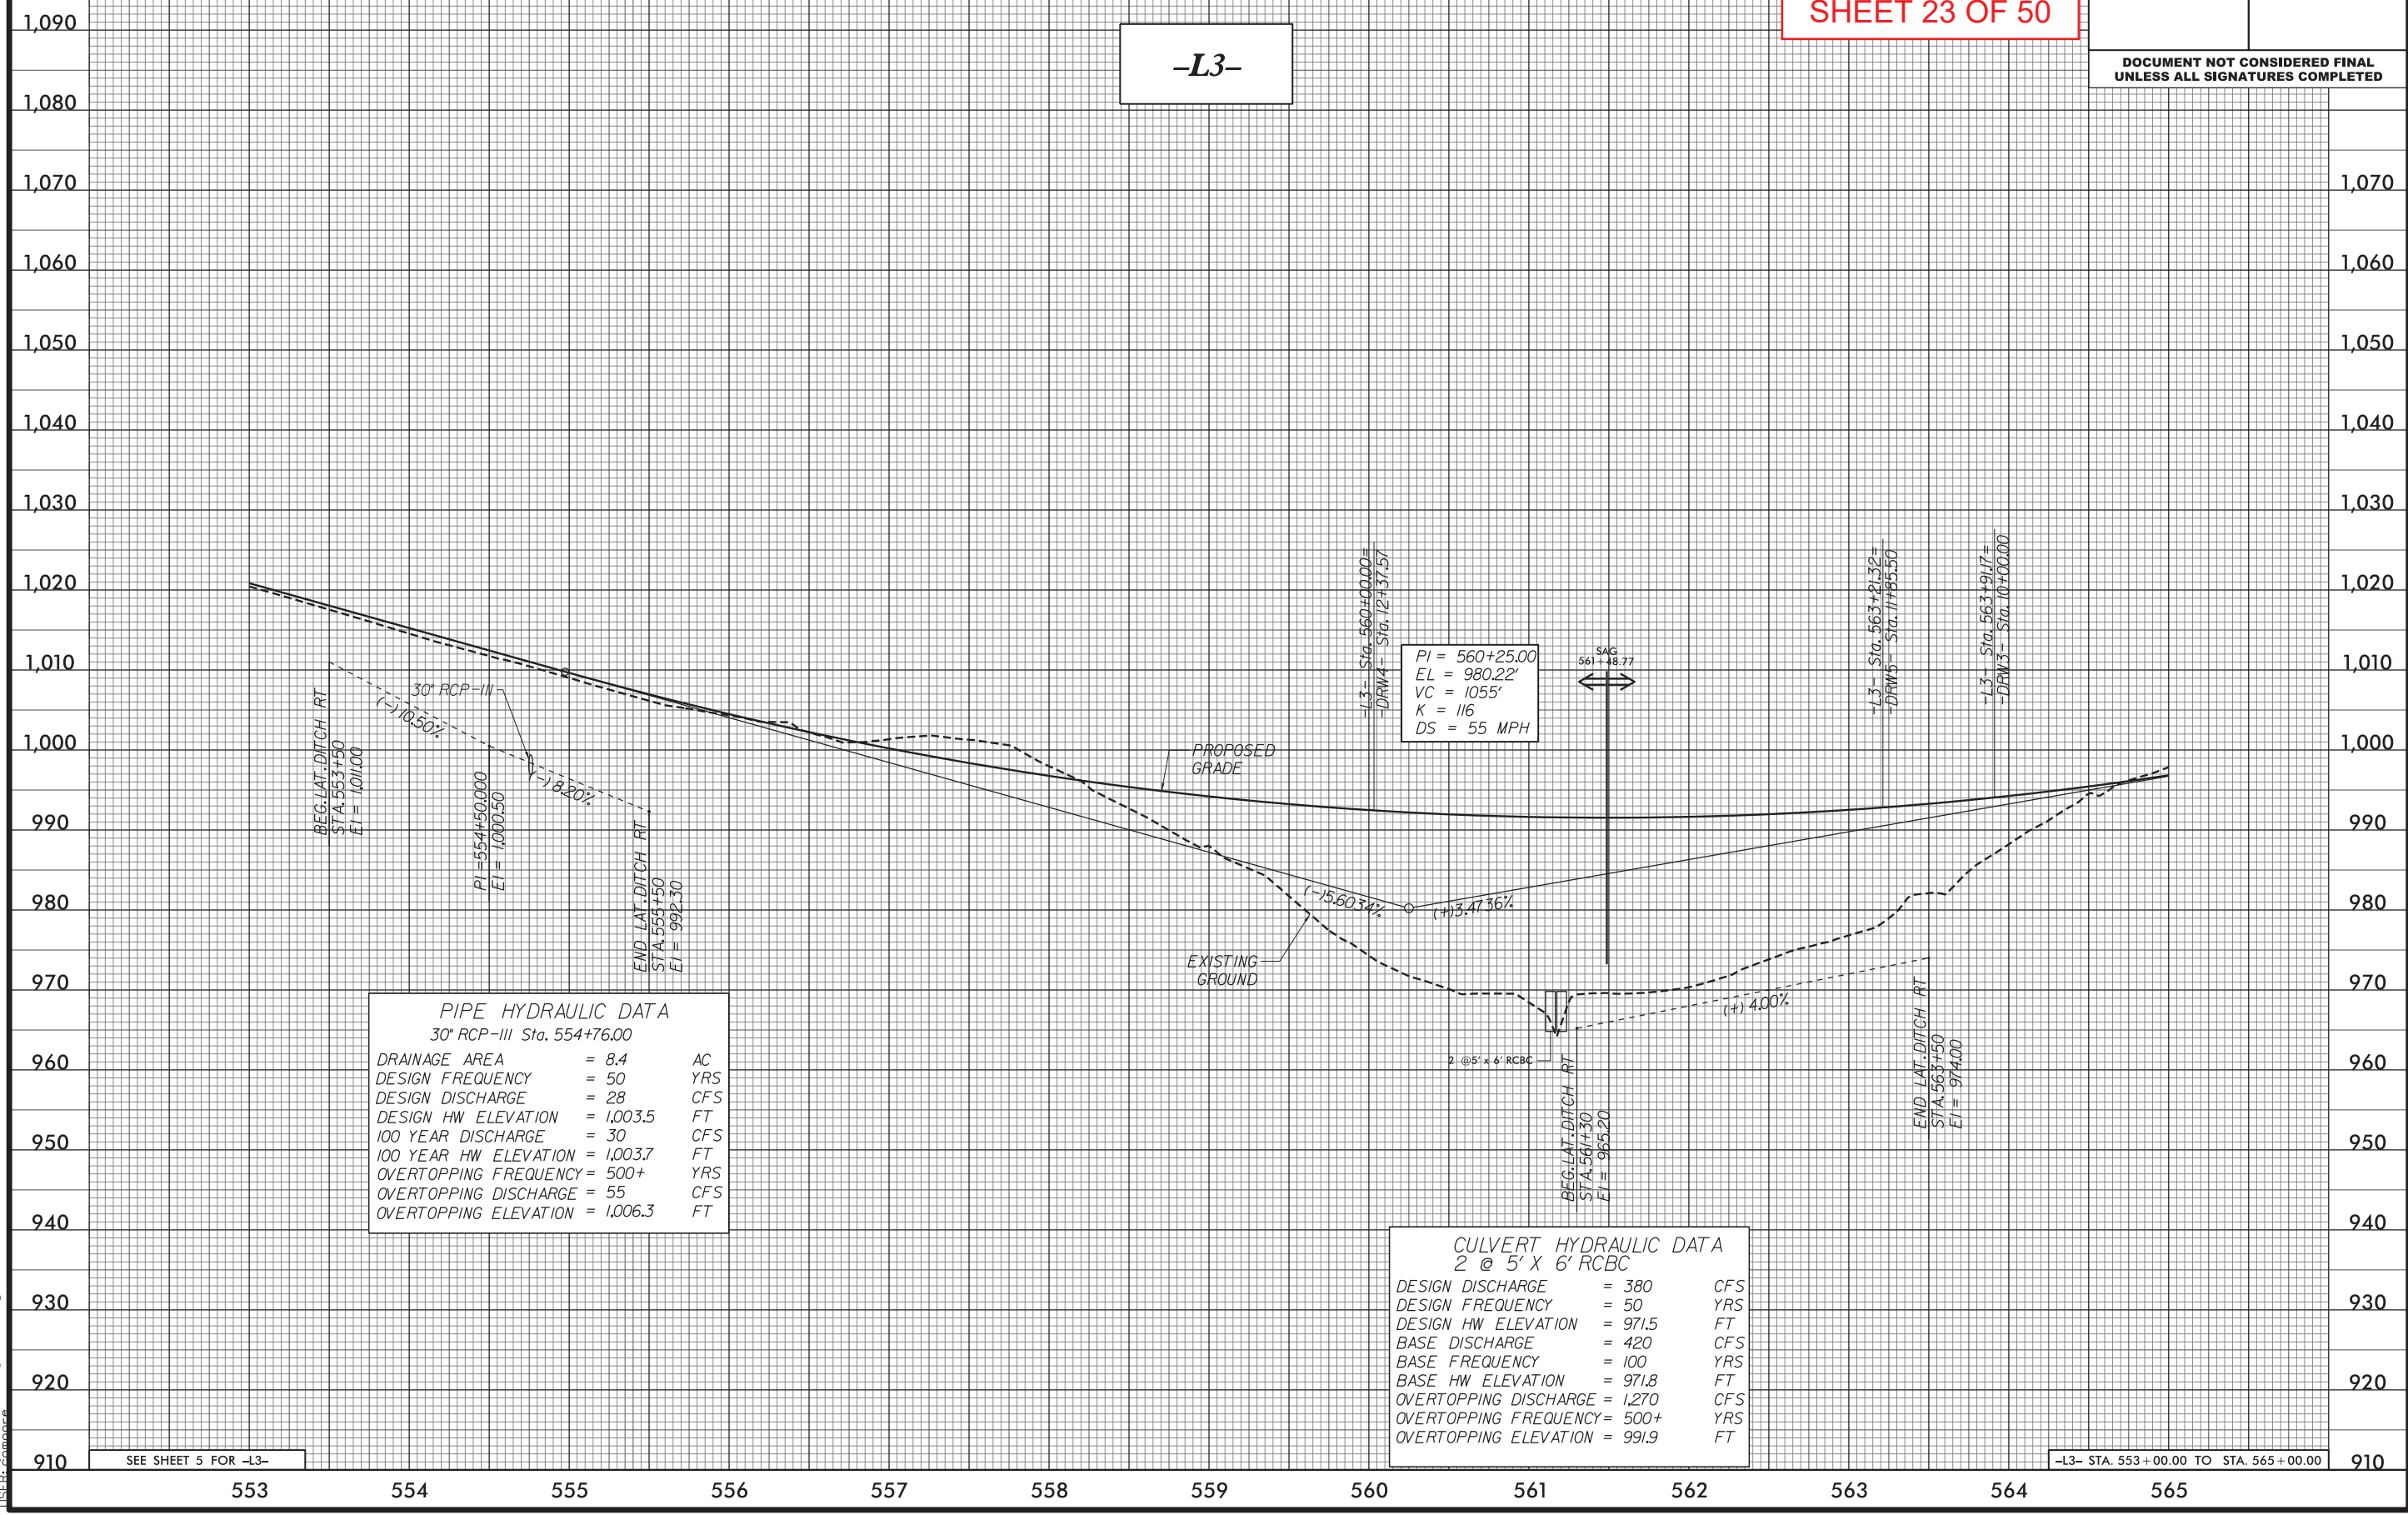

3/5/2020 2:32:20 PM
R:\23335A_P03_PFL26.dgn
USER: jcmore

PERMIT DRAWING
SHEET 24 OF 50

-L3-

EXISTING
GROUND

(+)3.4736%

PROPOSED
GRADE

SEE SHEET 6 FOR -L3-

-L3- STA. 565+00.00 TO STA. 575+00.00

5/14/99
3/5/2020 2:32:24 PM
R2233BA_P01_PFL28.dgn
USER: jomora

**Dewberry**

2610 WYCLIFF ROAD
SUITE 400
RALEIGH, NC 27601
PHONE: 919.881.9239
NC CON No. F-2925

PROJECT REFERENCE NO.
R-2233BA

SHEET NO.
28

ROADWAY DESIGN
ENGINEER

HYDRAULICS
ENGINEER

INCOMPLETE PLANS
DO NOT USE FOR R/W ACQUISITION

DOCUMENT NOT CONSIDERED FINAL
UNLESS ALL SIGNATURES COMPLETED

DITCH LEGEND

LEFT DITCH - - - - -

PERMIT DRAWING
SHEET 25 OF 50


-L3-

BM #1
-L3- STA 583 + 96.11
591.31' RIGHT
ELEV. 1019.73'

SEE SHEET 7 FOR -L3-


PIPE HYDRAULIC DATA			
54" RCP-CD Sta. 584+54.00			
DRAINAGE AREA	= 22	AC	
DESIGN FREQUENCY	= 50	YRS	
DESIGN DISCHARGE	= 81	CFS	
DESIGN HW ELEVATION	= 1,028.8	FT	
100 YEAR DISCHARGE	= 88	CFS	
100 YEAR HW ELEVATION	= 1,029.0	FT	
OVERTOPPING FREQUENCY	= 500+	YRS	
OVERTOPPING DISCHARGE	= 335	CFS	
OVERTOPPING ELEVATION	= 1,050.4	FT	

-L3- STA. 575 + 00.00 TO STA. 588 + 00.00

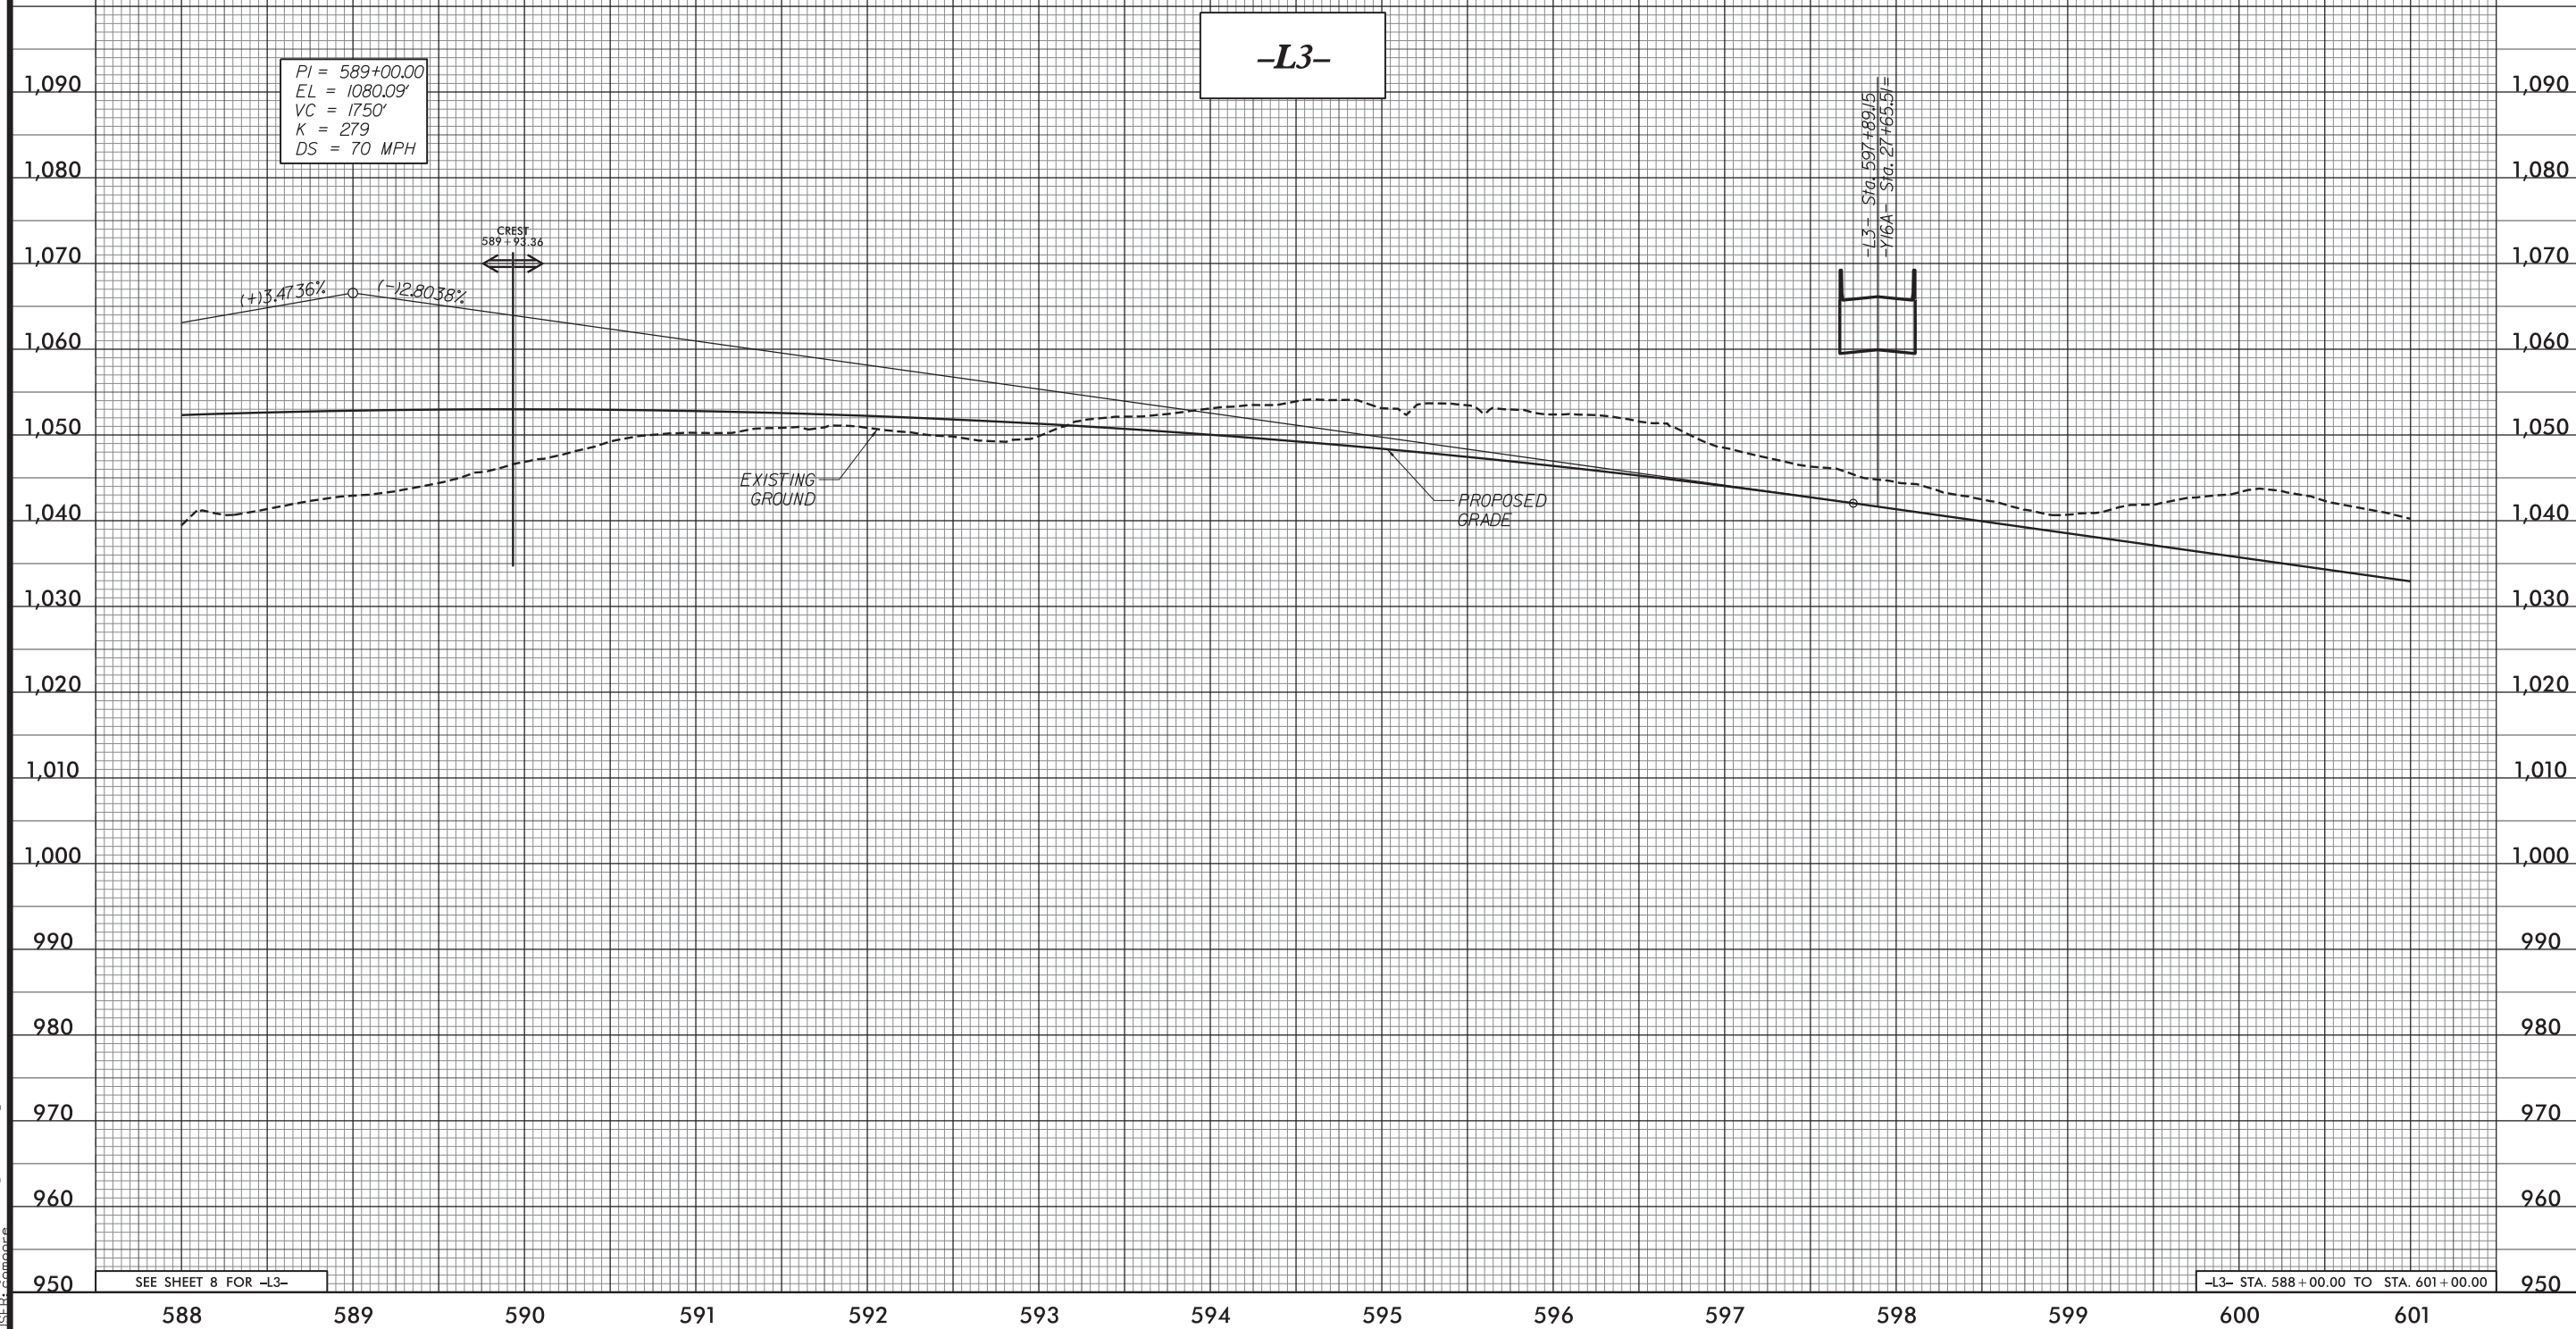

RIGHT DITCH -----

PERMIT DRAWING
SHEET 27 OF 50

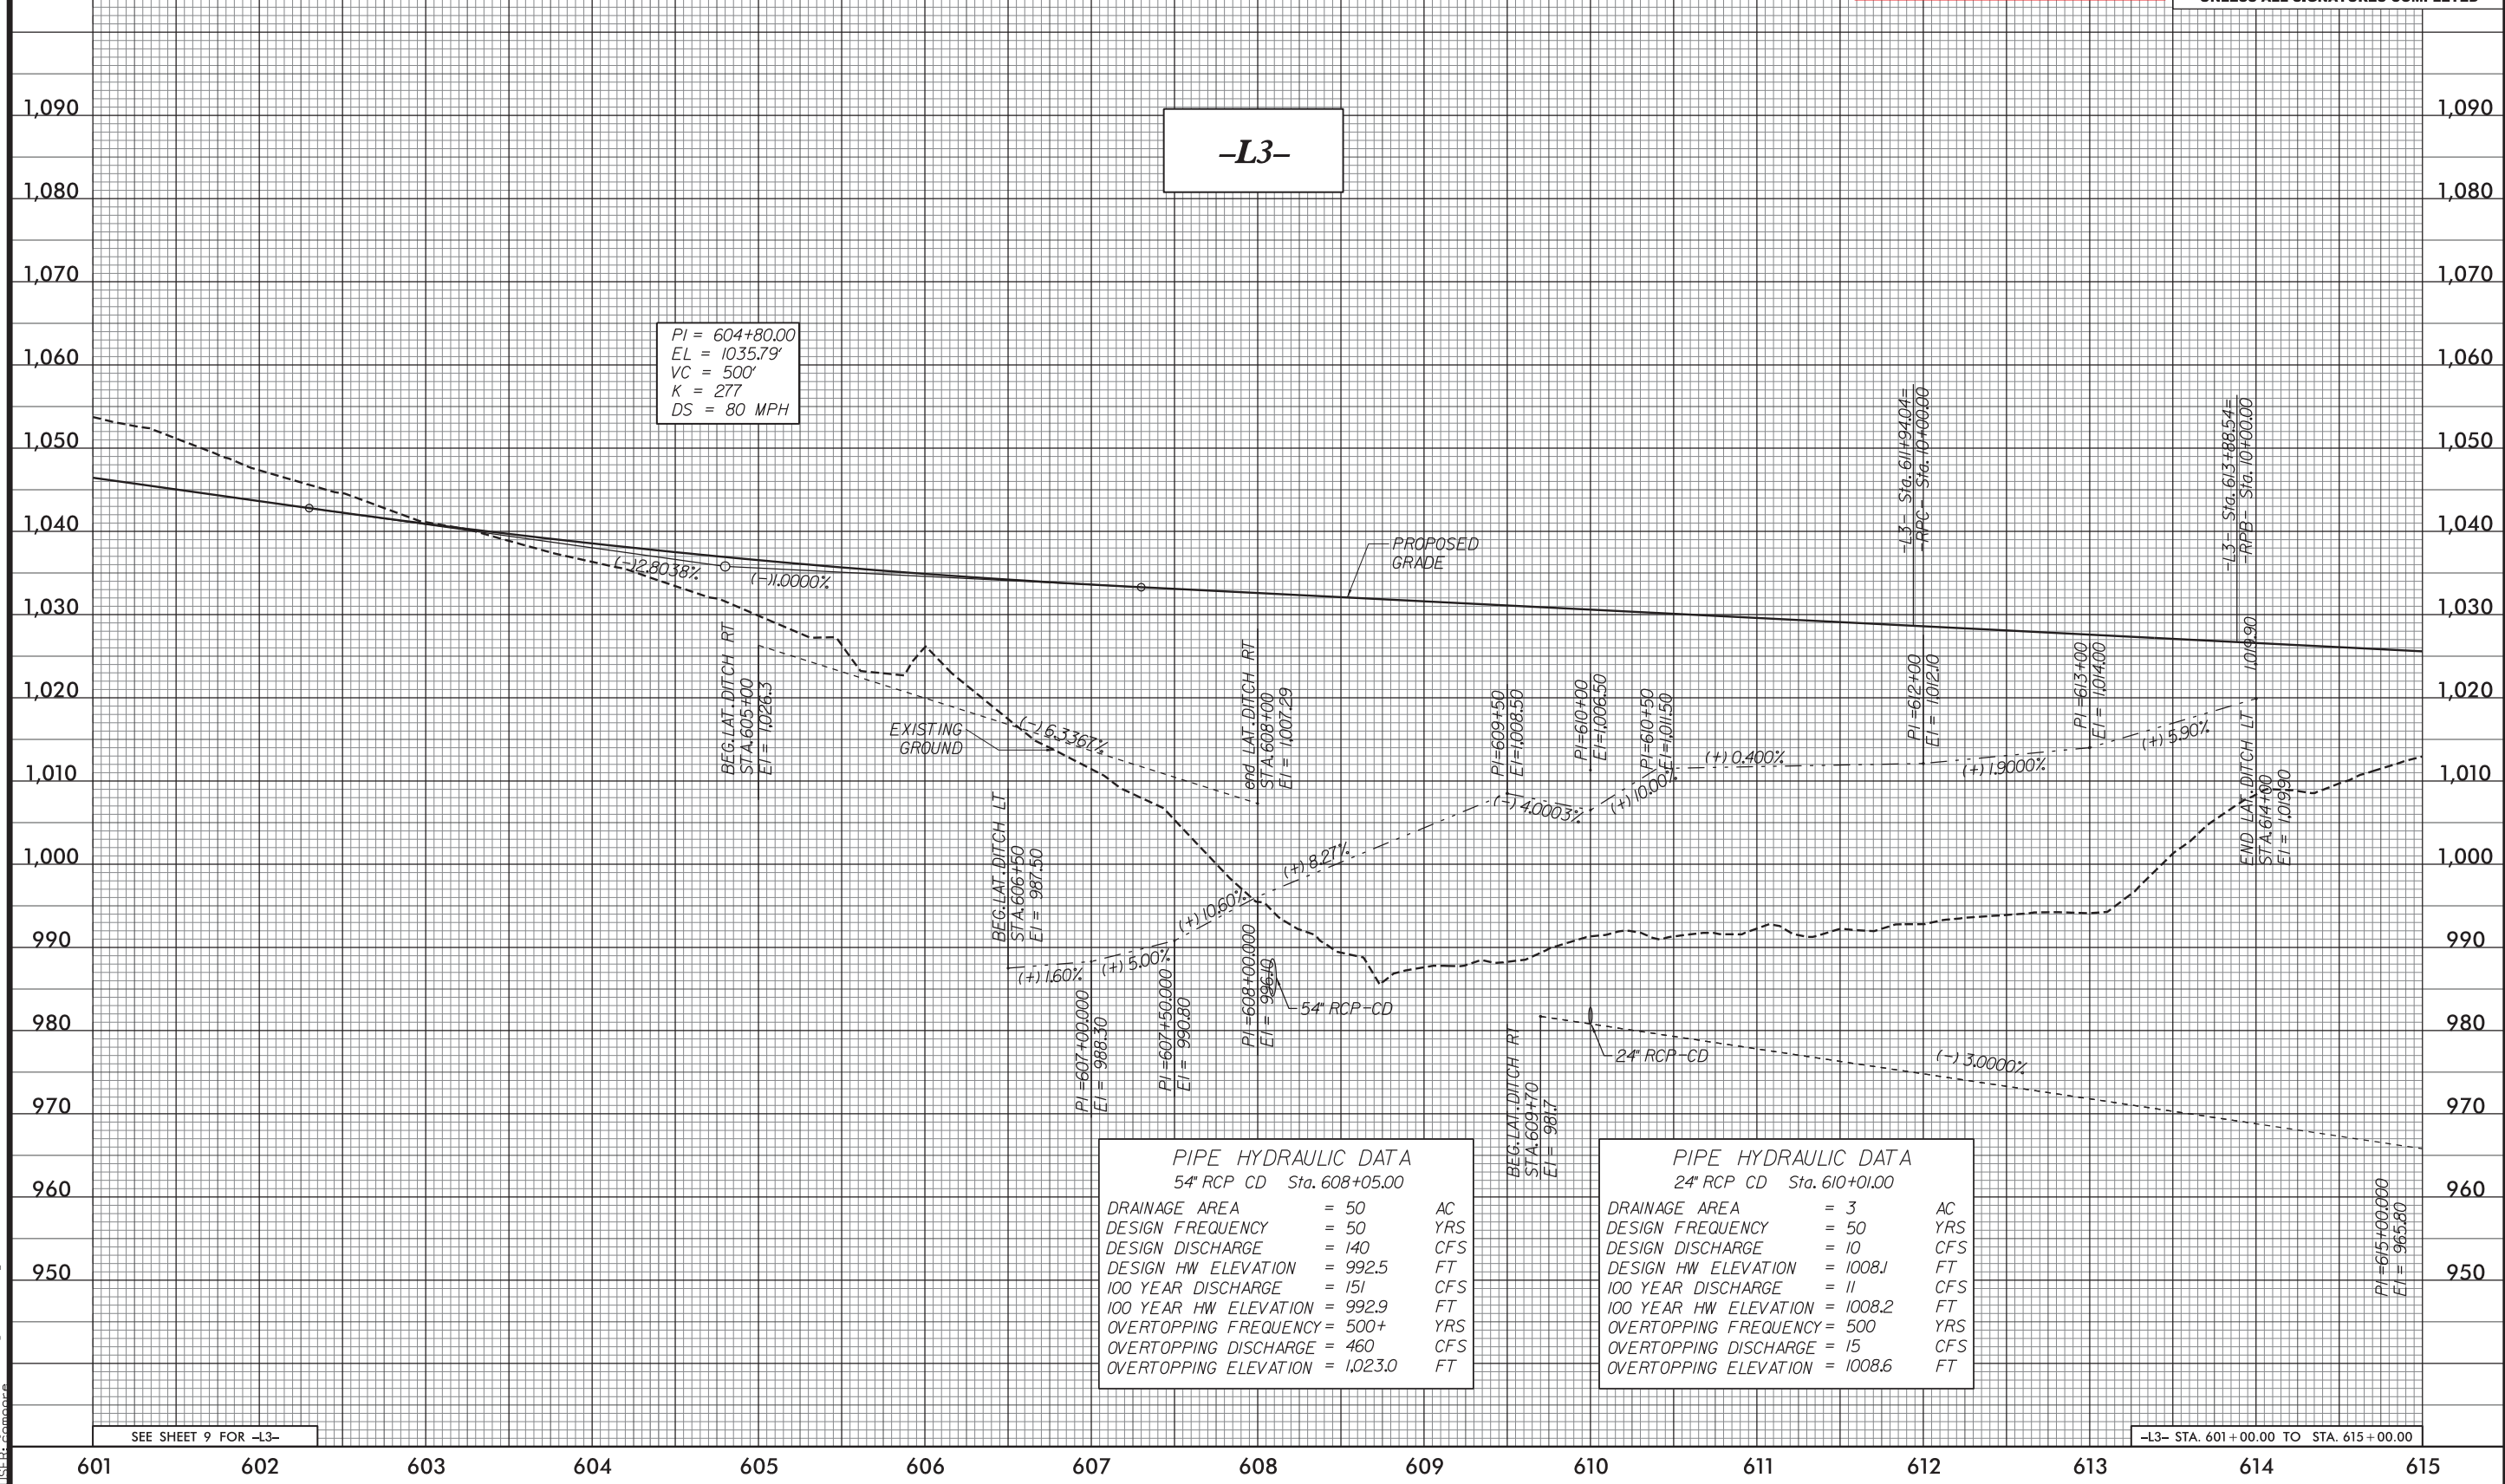

5/14/99

3/5/2020 2:32:33 PM
R:\233333\333333\Proj_PFL32.dgn
USER: jcmoores



2610 WYCLIFF ROAD
SUITE 400
RALEIGH, NC 27601
PHONE: 919.881.9229
NC CON No. F-29259

PROJECT REFERENCE NO.

R-2233BA

SHEET NO.

32

ROADWAY DESIGN
ENGINEER

HYDRAULICS
ENGINEER


INCOMPLETE PLANS
DO NOT USE FOR R/W ACQUISITION

DOCUMENT NOT CONSIDERED FINAL
UNLESS ALL SIGNATURES COMPLETED

DITCH LEGEND

LEFT DITCH - - - - -

PERMIT DRAWING
SHEET 29 OF 50

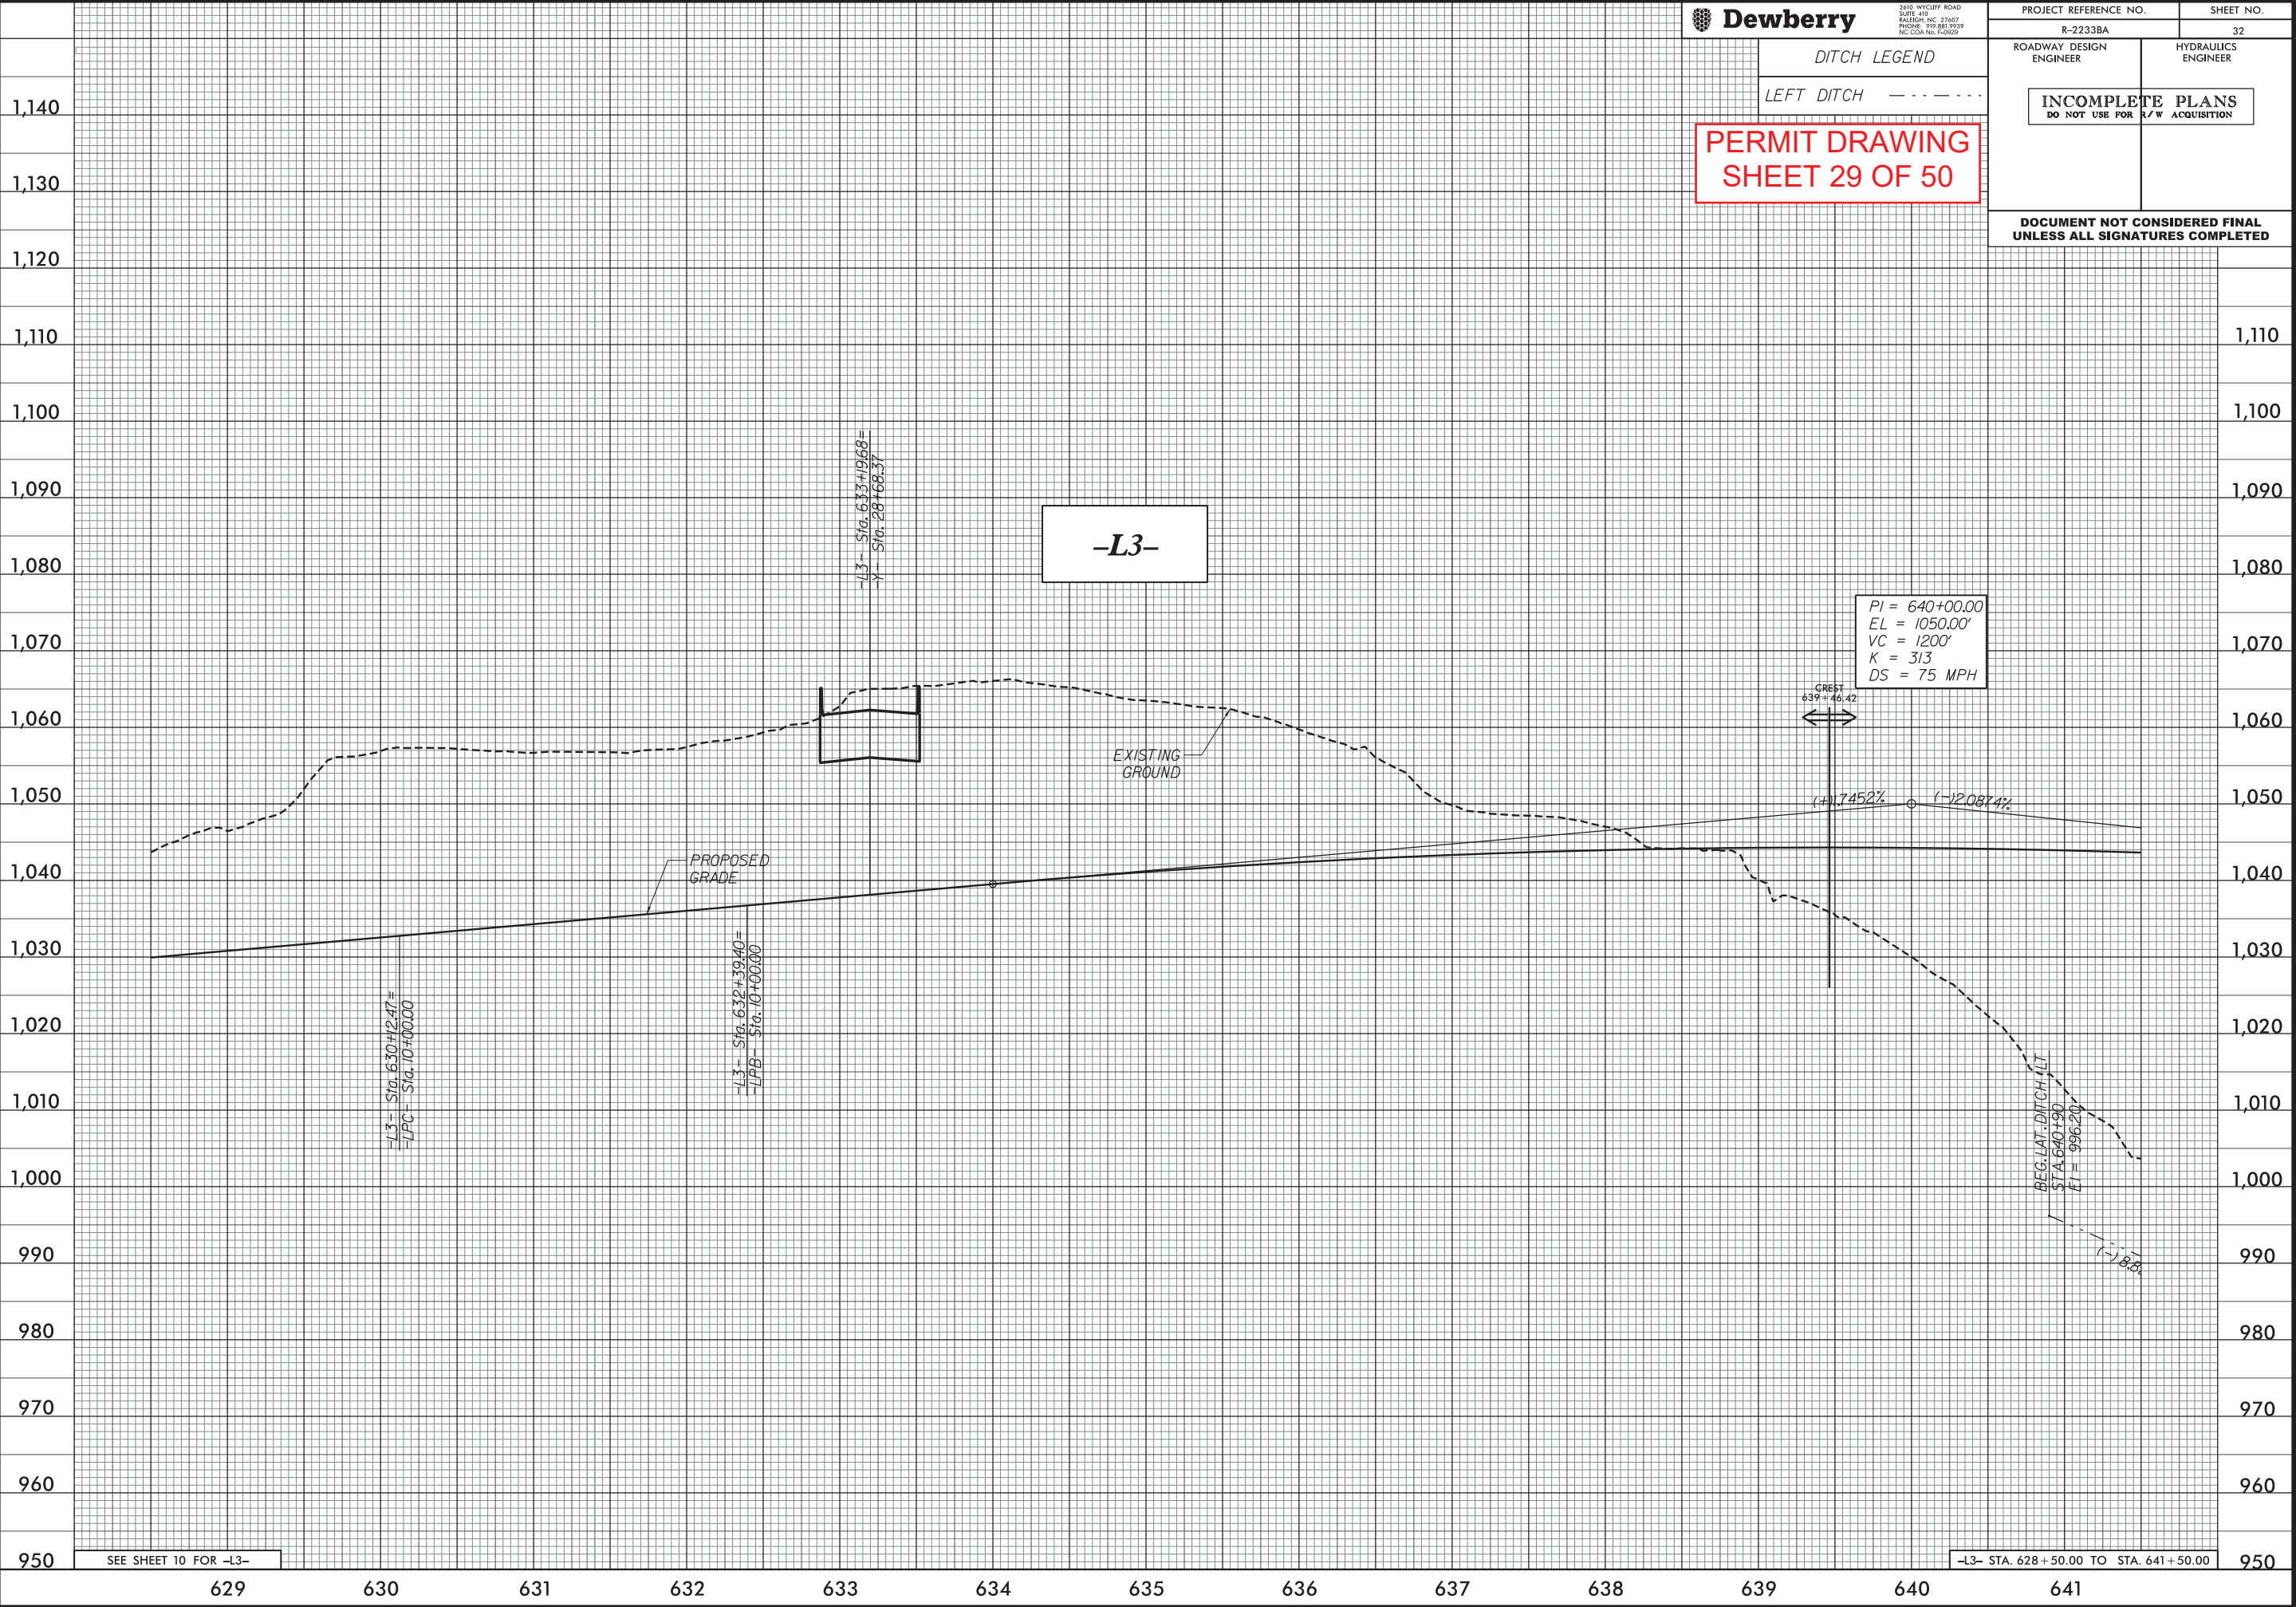

5/14/99
3/5/2020 2:32:35 PM
R:\2333\3333A_P01_PFL33.dgn
USER: jcmoree

**Dewberry**

2610 WYCLIFF ROAD
SUITE 410
RALEIGH, NC 27601
PHONE: 919.881.9239
NC CON No. F-2925

PROJECT REFERENCE NO.
R-2233BA

SHEET NO.
33


ROADWAY DESIGN
ENGINEER

HYDRAULICS
ENGINEER

INCOMPLETE PLANS
DO NOT USE FOR R/W ACQUISITION

PERMIT DRAWING
SHEET 30 OF 50

DOCUMENT NOT CONSIDERED FINAL
UNLESS ALL SIGNATURES COMPLETED

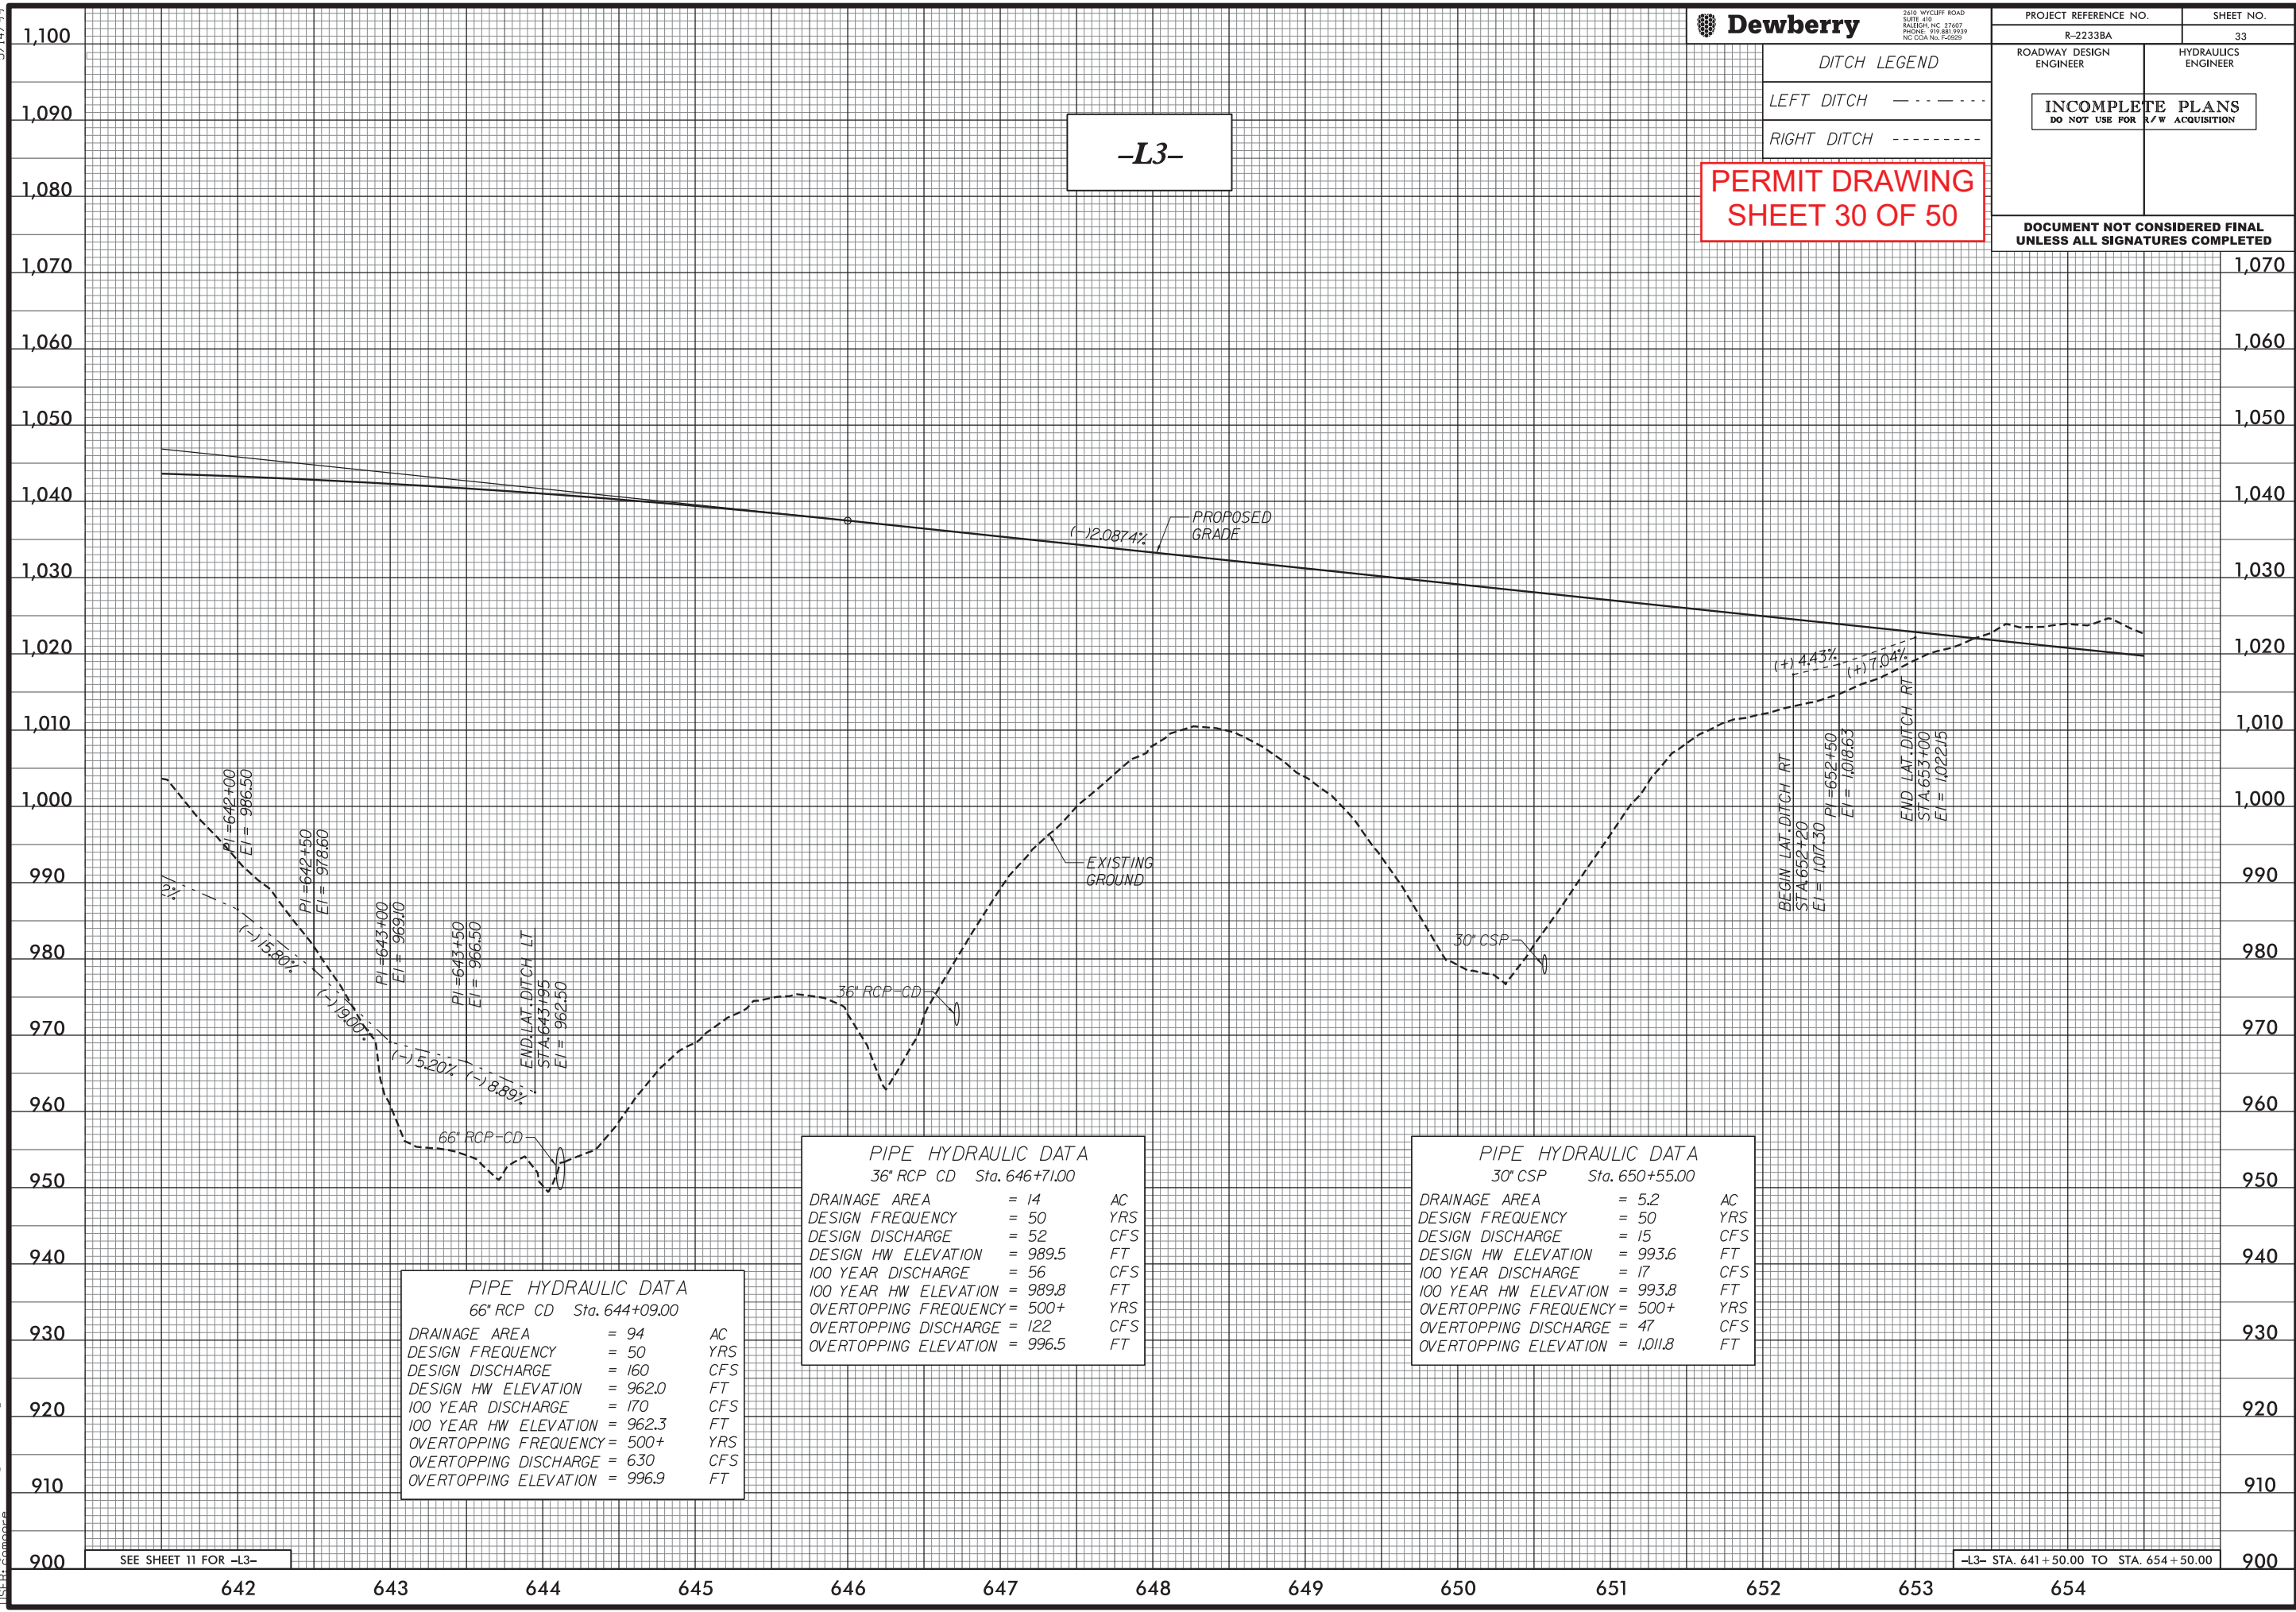


SEE SHEET 11 FOR -L3-

-L3- STA. 641+50.00 TO STA. 654+50.00

5/14/99

3/5/2020 2:32:38 PM
R-2233BA_PFL34.dgn
USER:cmoore

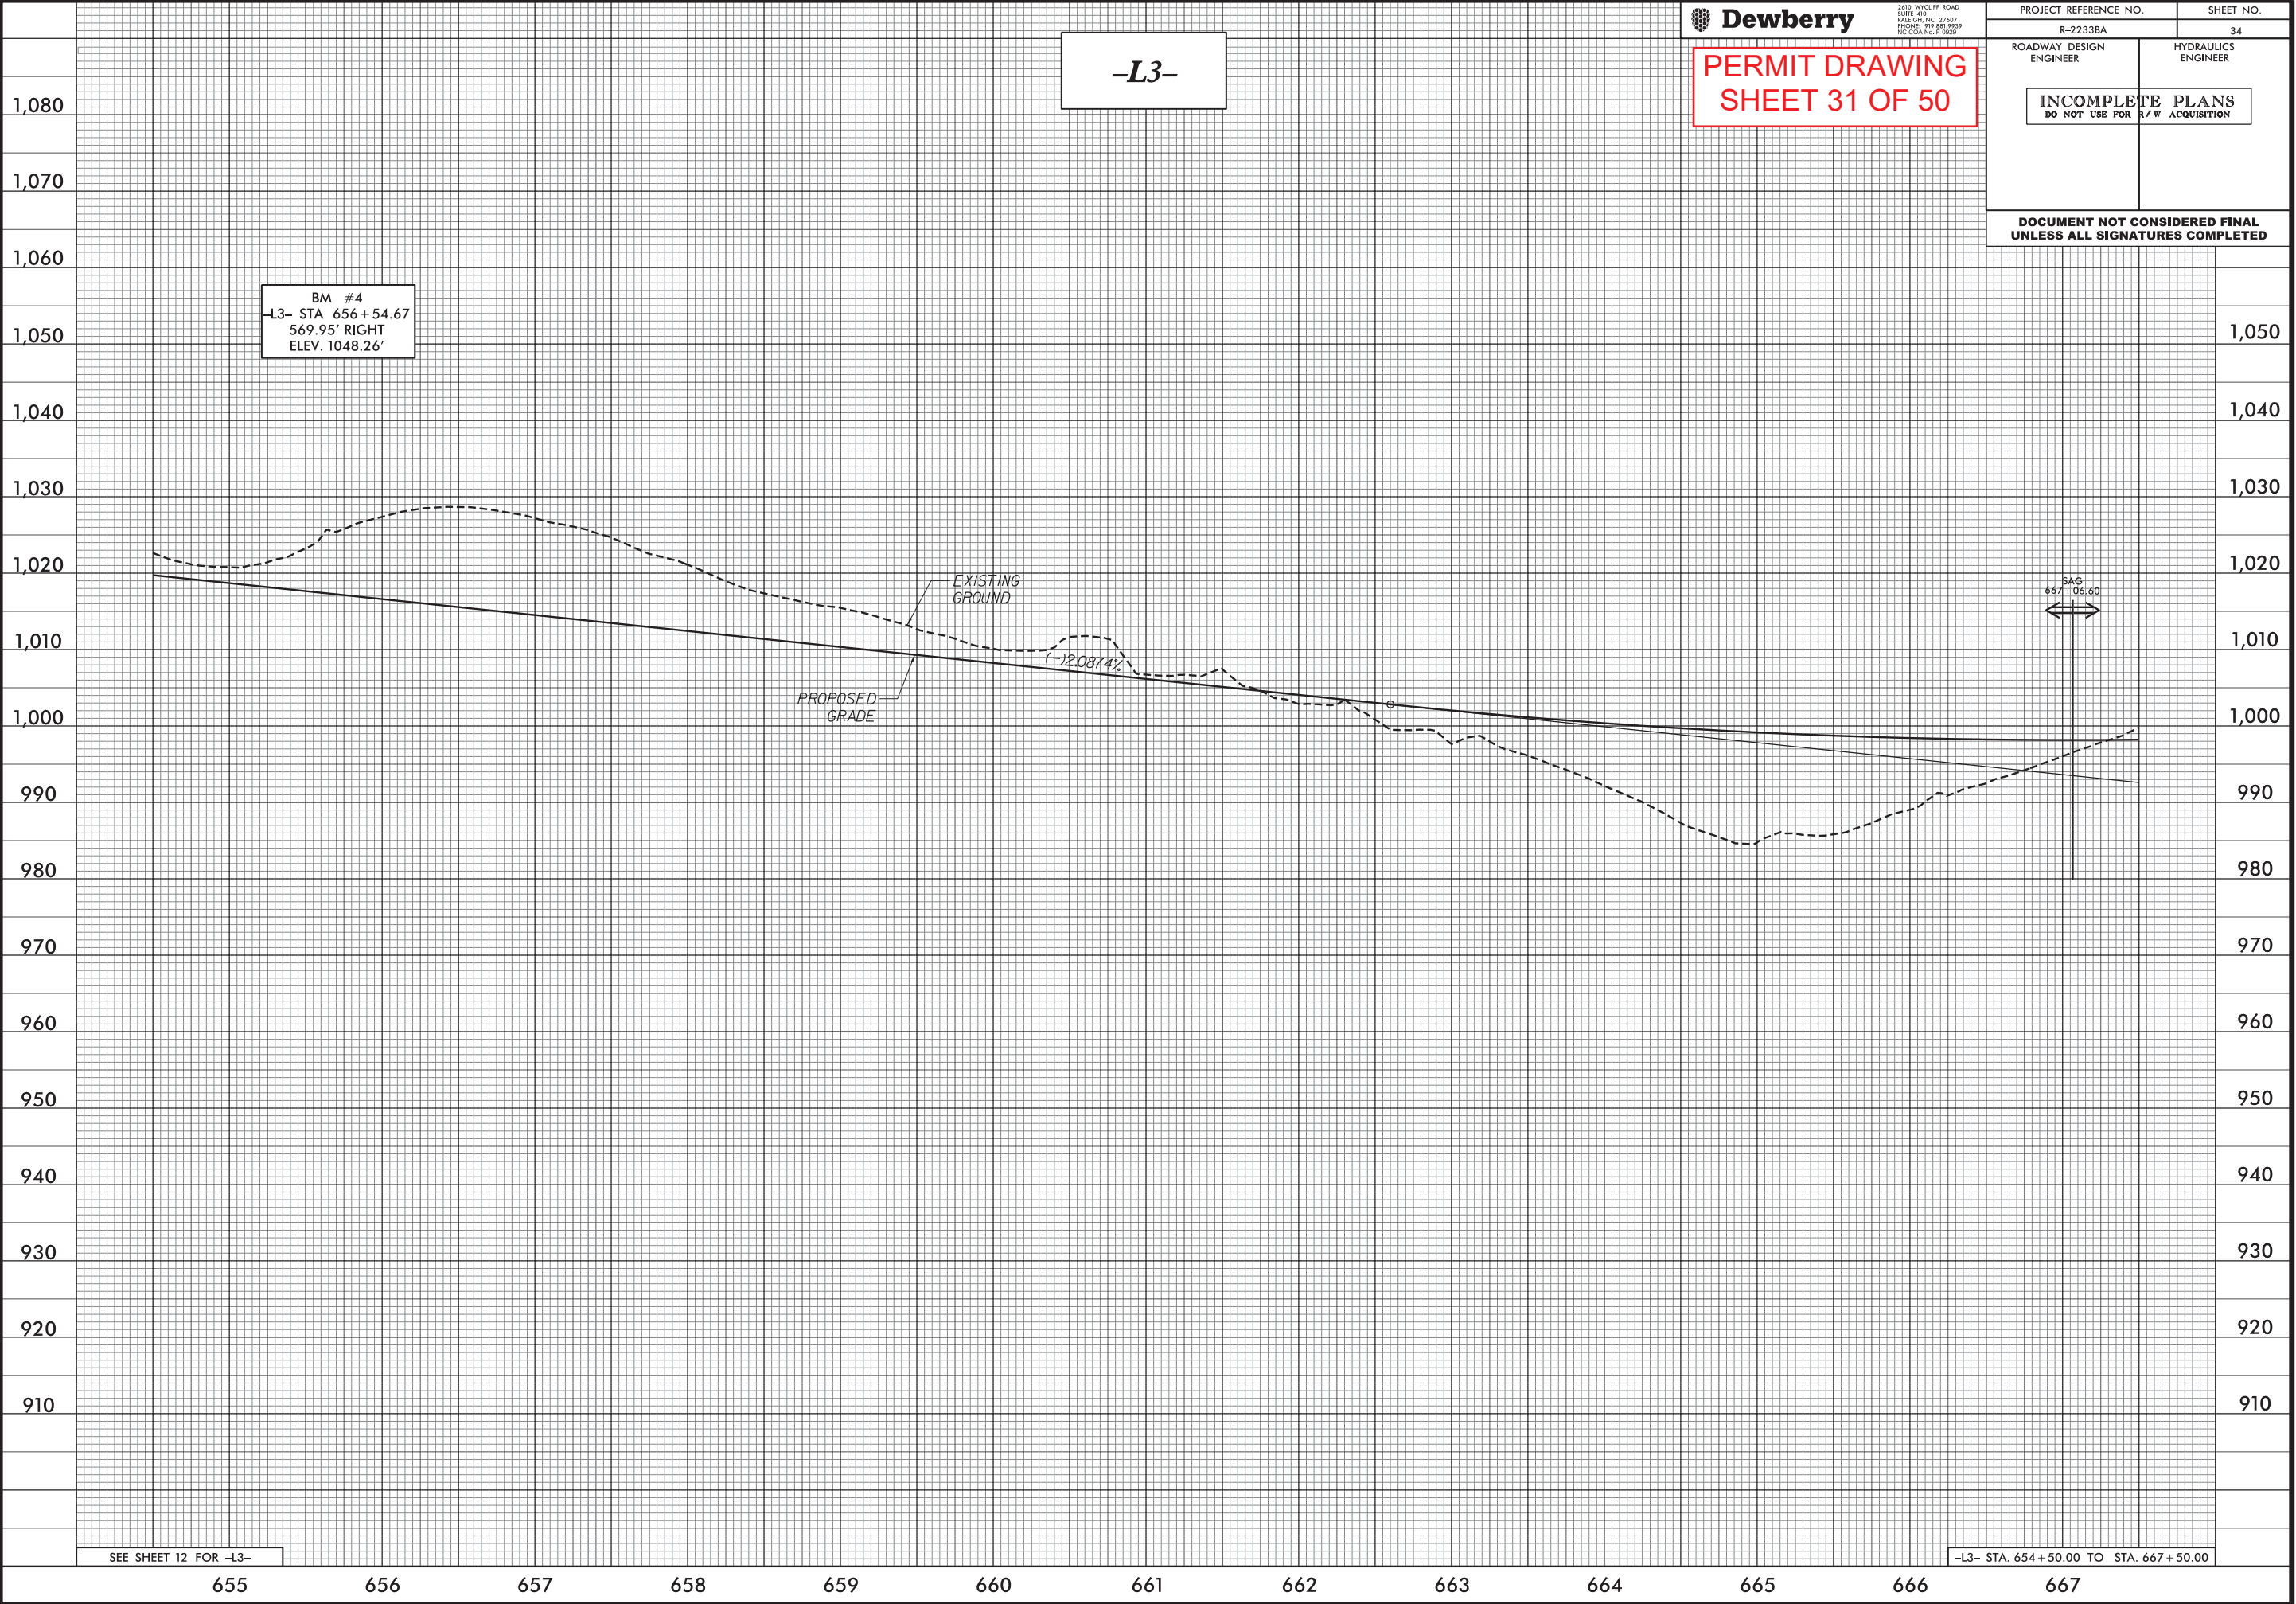

-L3-

Dewberry

2610 WYCLIFF ROAD
SUITE 400
RALEIGH, NC 27601
PHONE: 919.881.9239
NC CDR No. F-5925

PERMIT DRAWING
SHEET 31 OF 50

PROJECT REFERENCE NO.

R-2233BA

SHEET NO.

34

ROADWAY DESIGN
ENGINEER

HYDRAULICS
ENGINEER

INCOMPLETE PLANS
DO NOT USE FOR R/W ACQUISITION

DOCUMENT NOT CONSIDERED FINAL
UNLESS ALL SIGNATURES COMPLETED

SEE SHEET 12 FOR -L3-

-L3- STA. 654 + 50.00 TO STA. 667 + 50.00

5/14/99

3/5/2020 2:32:40 PM
R-2233BA_P03_PFL35.dgn
USER: jomora



2610 WYCLIFF ROAD
SUITE 400
RALEIGH, NC 27601
PHONE: 919.881.9229
NC CON No. F-5925

PROJECT REFERENCE NO.

R-2233BA

SHEET NO.

35

ROADWAY DESIGN
ENGINEER

HYDRAULICS
ENGINEER

INCOMPLETE PLANS
DO NOT USE FOR R/W ACQUISITION

DOCUMENT NOT CONSIDERED FINAL
UNLESS ALL SIGNATURES COMPLETED

PERMIT DRAWING
SHEET 32 OF 50

-L3-

1,080

1,070

1,060

1,050

1,040

1,030

1,020

1,010

1,000

990

980

970

960

950

940

930

920

910

1,050

1,040

1,030

1,020

1,010

1,000

990

980

970

960

950

940

930

920

910

PI = 668+00.00
EL = 991.55'
VC = 1080'
K = 214
DS = 75 MPH

(-)-2.0874% (+)2.9606%

PROPOSED
GRADE

EXISTING
GROUND

2 @ 8' x 8' RCBC

BM #5
-L3- STA 675+70.46
462.20' RIGHT
ELEV. 975.43'

CULVERT HYDRAULIC DATA
2@ 8' X 8' RCBC

DESIGN DISCHARGE	= 390	CFS
DESIGN FREQUENCY	= 50	YRS
DESIGN HW ELEVATION	= 945.1	FT
BASE DISCHARGE	= 430	CFS
BASE FREQUENCY	= 100	YRS
BASE HW ELEVATION	= 945.4	FT
OVERTOPPING DISCHARGE	= 3,400	CFS
OVERTOPPING FREQUENCY	= 500+	YRS
OVERTOPPING ELEVATION	= 998.2	FT

SEE SHEET 13 FOR -L3-

-L3- STA. 667+50.00 TO STA. 680+50.00

668

669

670

671

672

673

674

675

676

677

678


679


680

DITCH LEGEND

LEFT DITCH — — — — —

PERMIT DRAWING
SHEET 33 OF 50

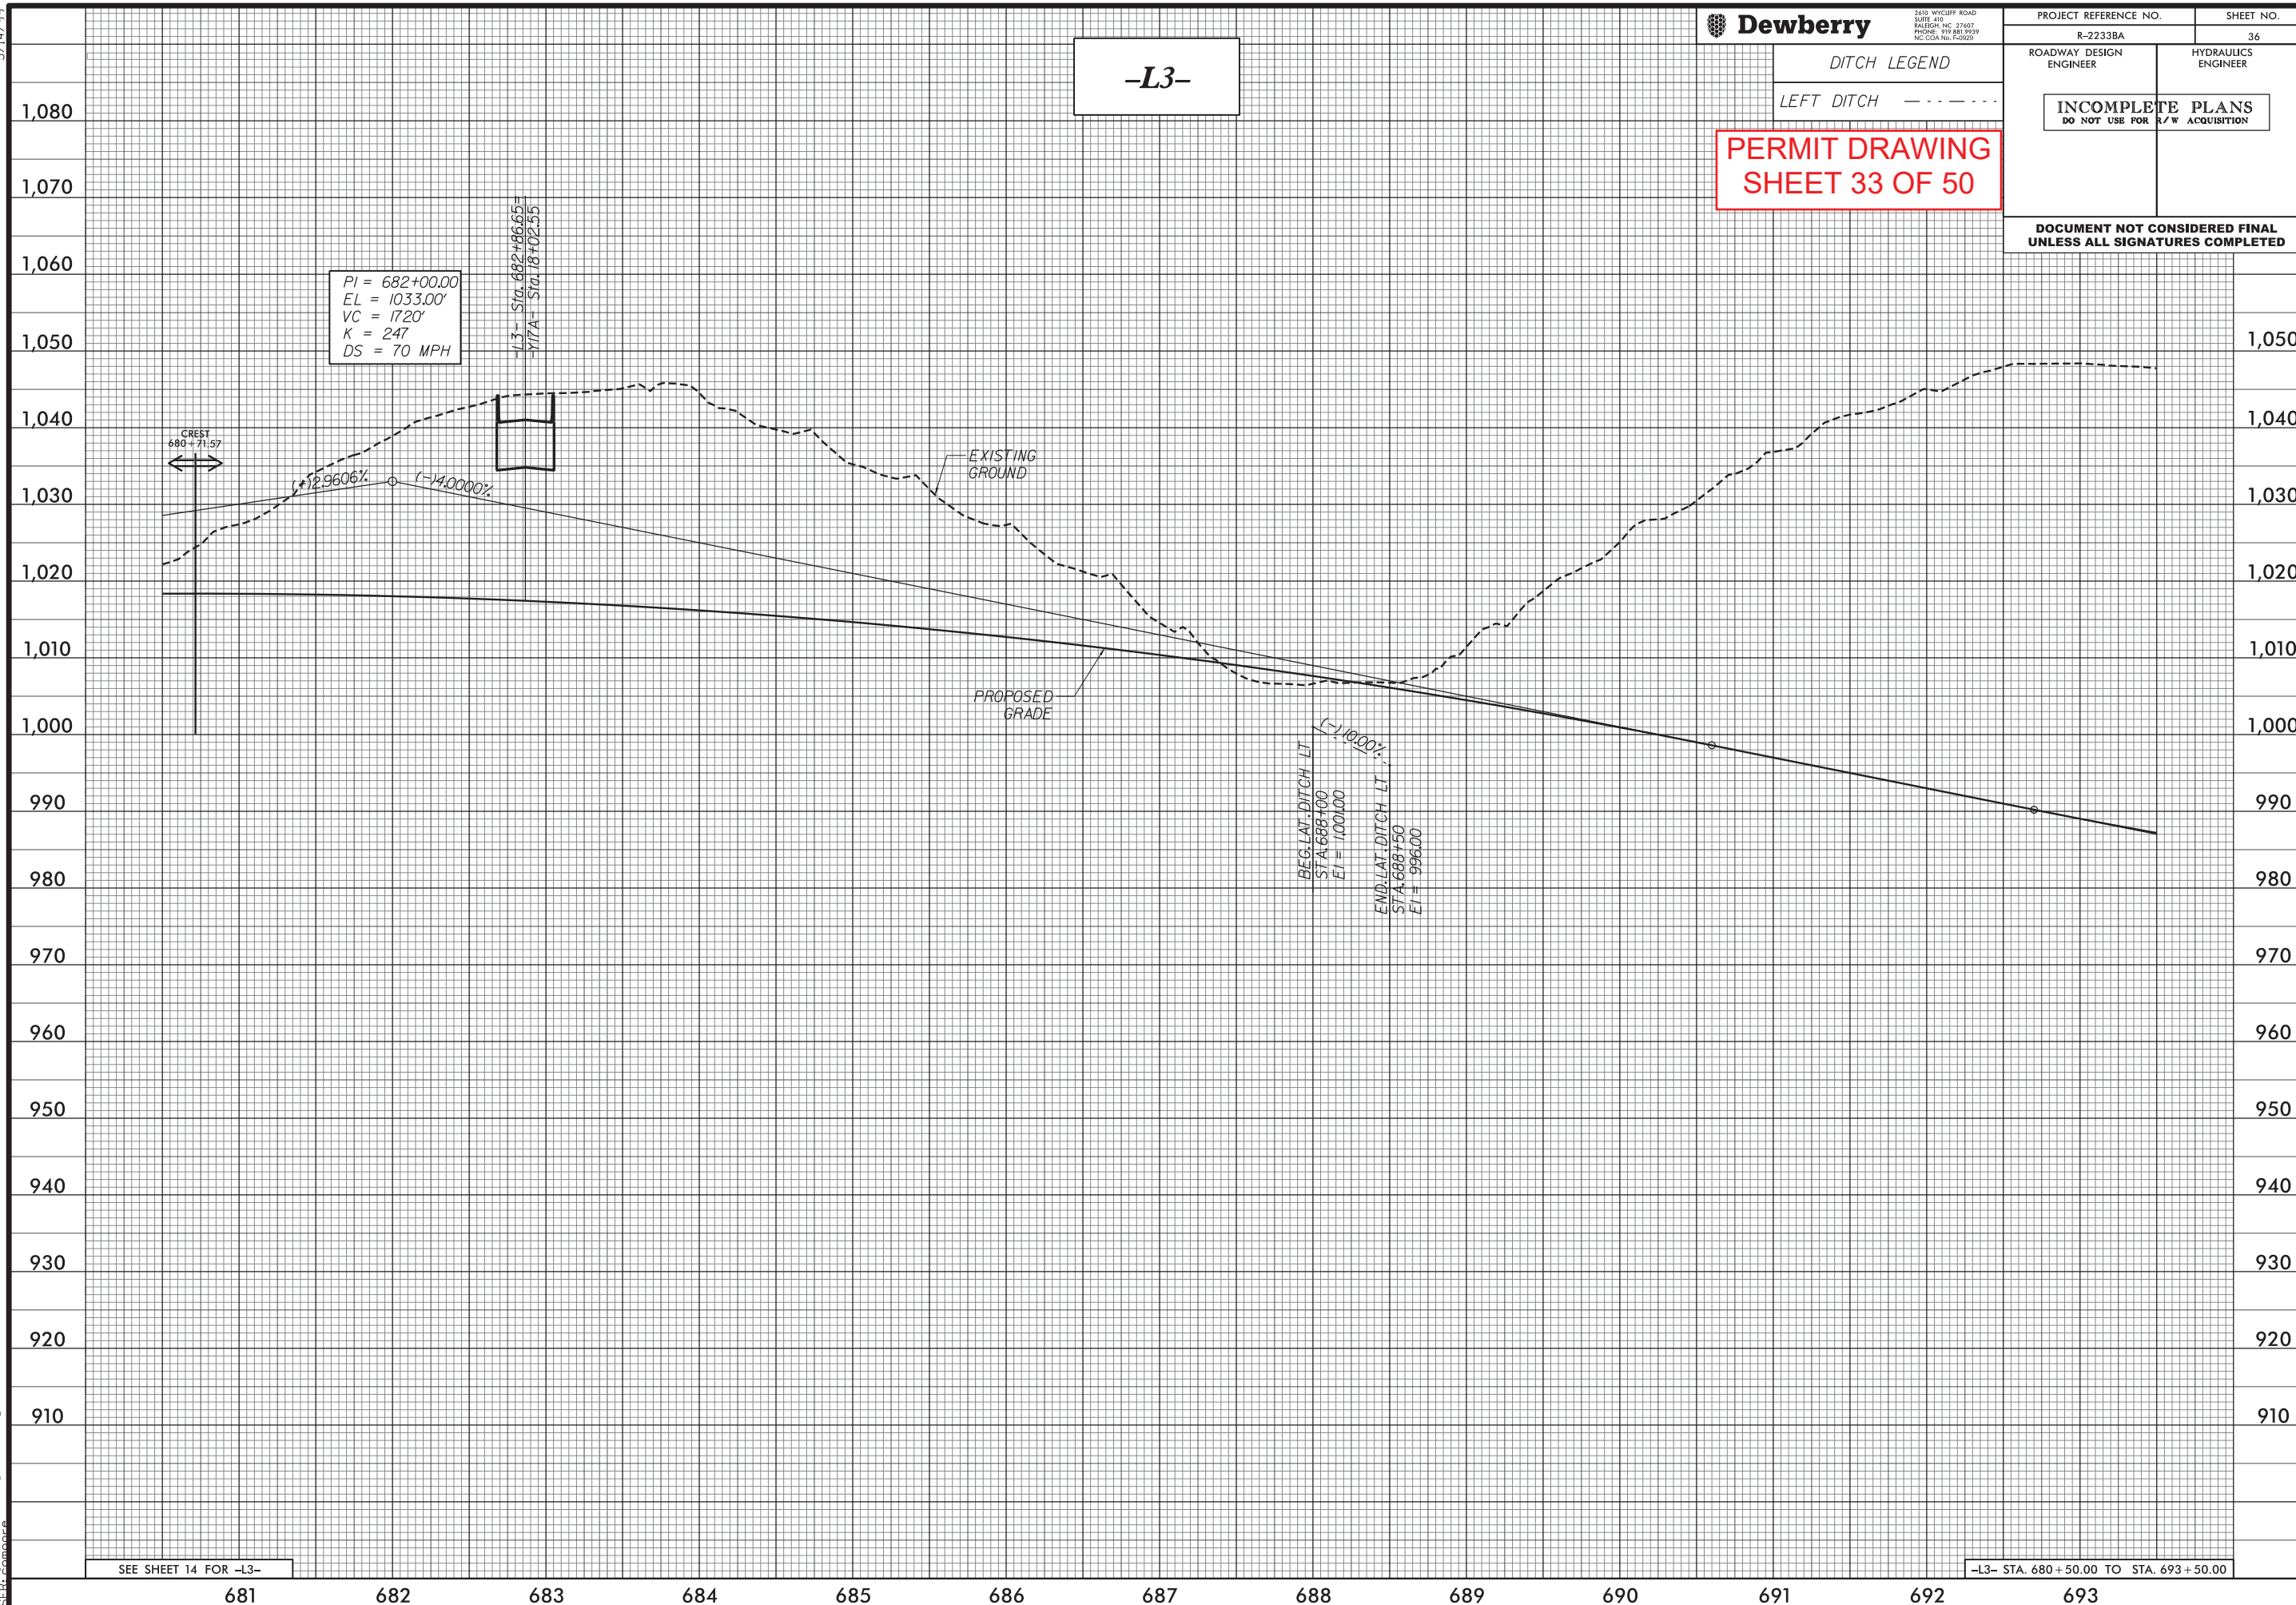

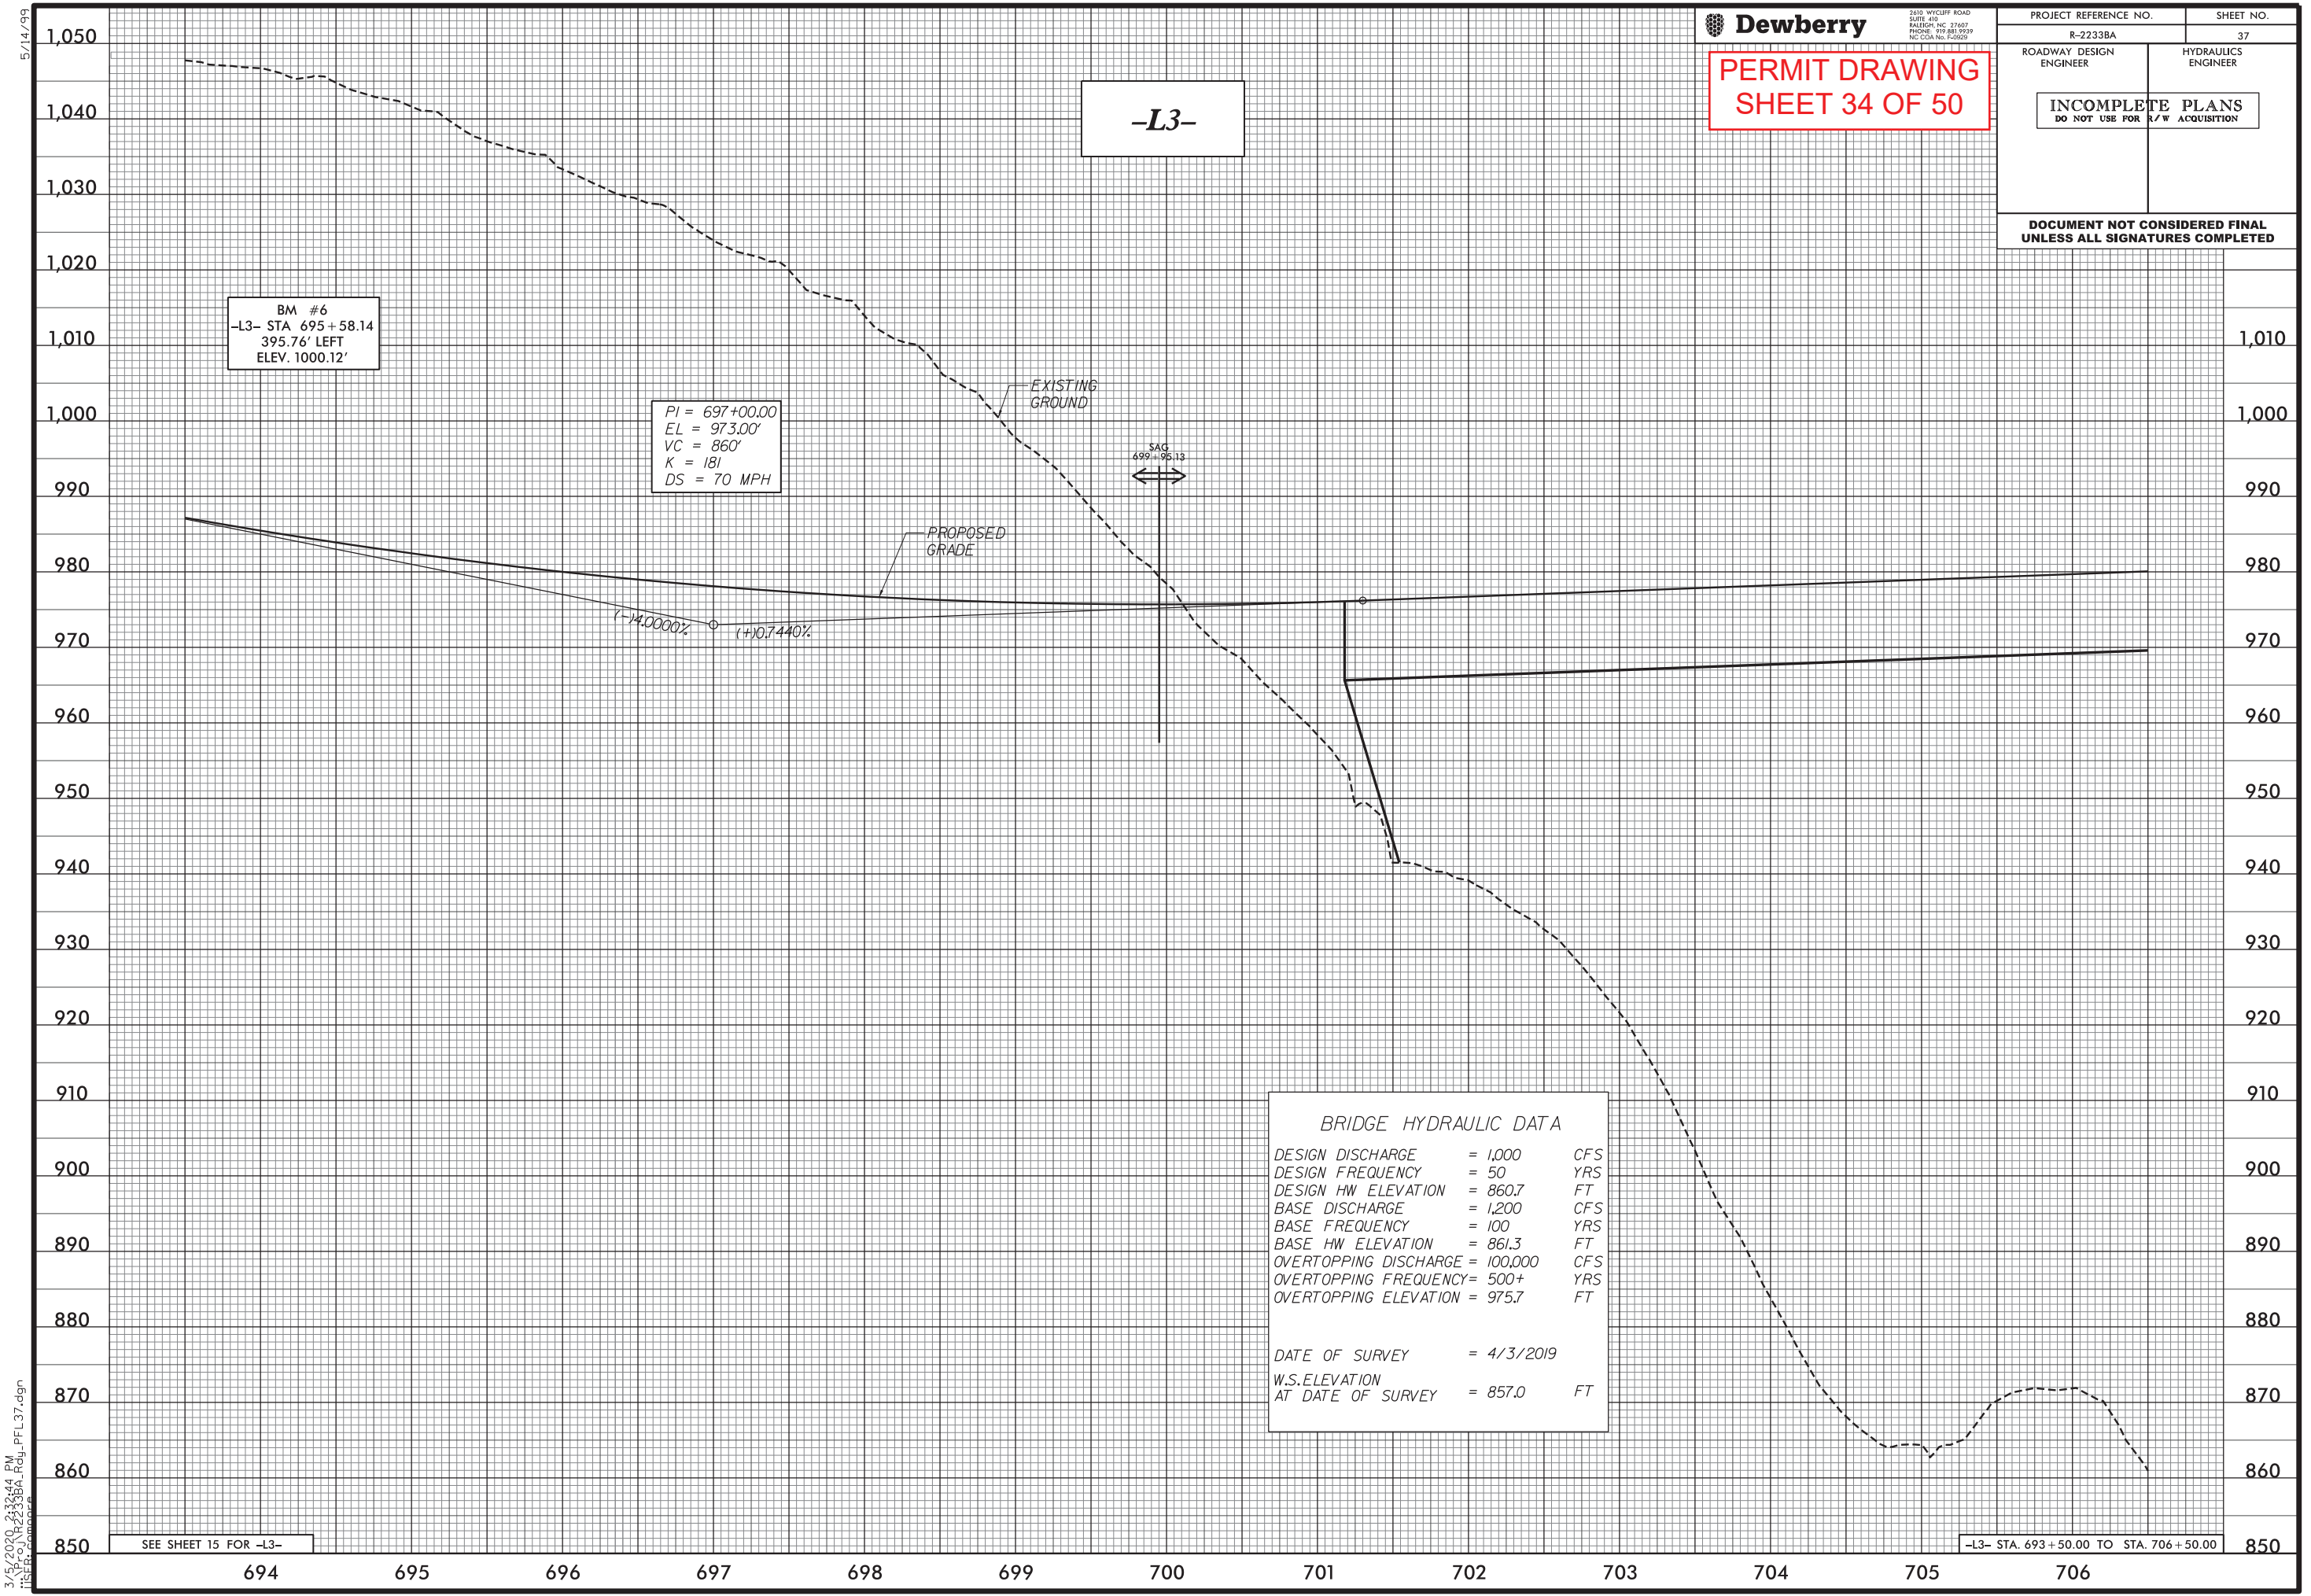

Dewberry

2610 WYCLIFF ROAD
SUITE 400
RALEIGH, NC 27601
PHONE: 919.881.9239
NC CON No. F-2925

**PERMIT DRAWING
SHEET 34 OF 50**

PROJECT REFERENCE NO.		SHEET NO.
R-2233BA		37
ROADWAY DESIGN ENGINEER	HYDRAULICS ENGINEER	
INCOMPLETE PLANS DO NOT USE FOR R/W ACQUISITION		
DOCUMENT NOT CONSIDERED FINAL UNLESS ALL SIGNATURES COMPLETED		

PI = 697+00.00
EL = 973.00'
VC = 860'
K = 181
DS = 70 MPH

SAG
699+95.13

BRIDGE HYDRAULIC DATA

DESIGN DISCHARGE	= 1,000	CFS
DESIGN FREQUENCY	= 50	YRS
DESIGN HW ELEVATION	= 860.7	FT
BASE DISCHARGE	= 1,200	CFS
BASE FREQUENCY	= 100	YRS
BASE HW ELEVATION	= 861.3	FT
OVERTOPPING DISCHARGE	= 100,000	CFS
OVERTOPPING FREQUENCY	= 500+	YRS
OVERTOPPING ELEVATION	= 975.7	FT


DATE OF SURVEY = 4/3/2019

W.S.ELEVATION
AT DATE OF SURVEY = 857.0 FT

BM #6
-L3- STA 695+58.14
395.76' LEFT
ELEV. 1000.12'

SEE SHEET 15 FOR -L3-


-L3- STA. 693 + 50.00 TO STA. 706 + 50.00

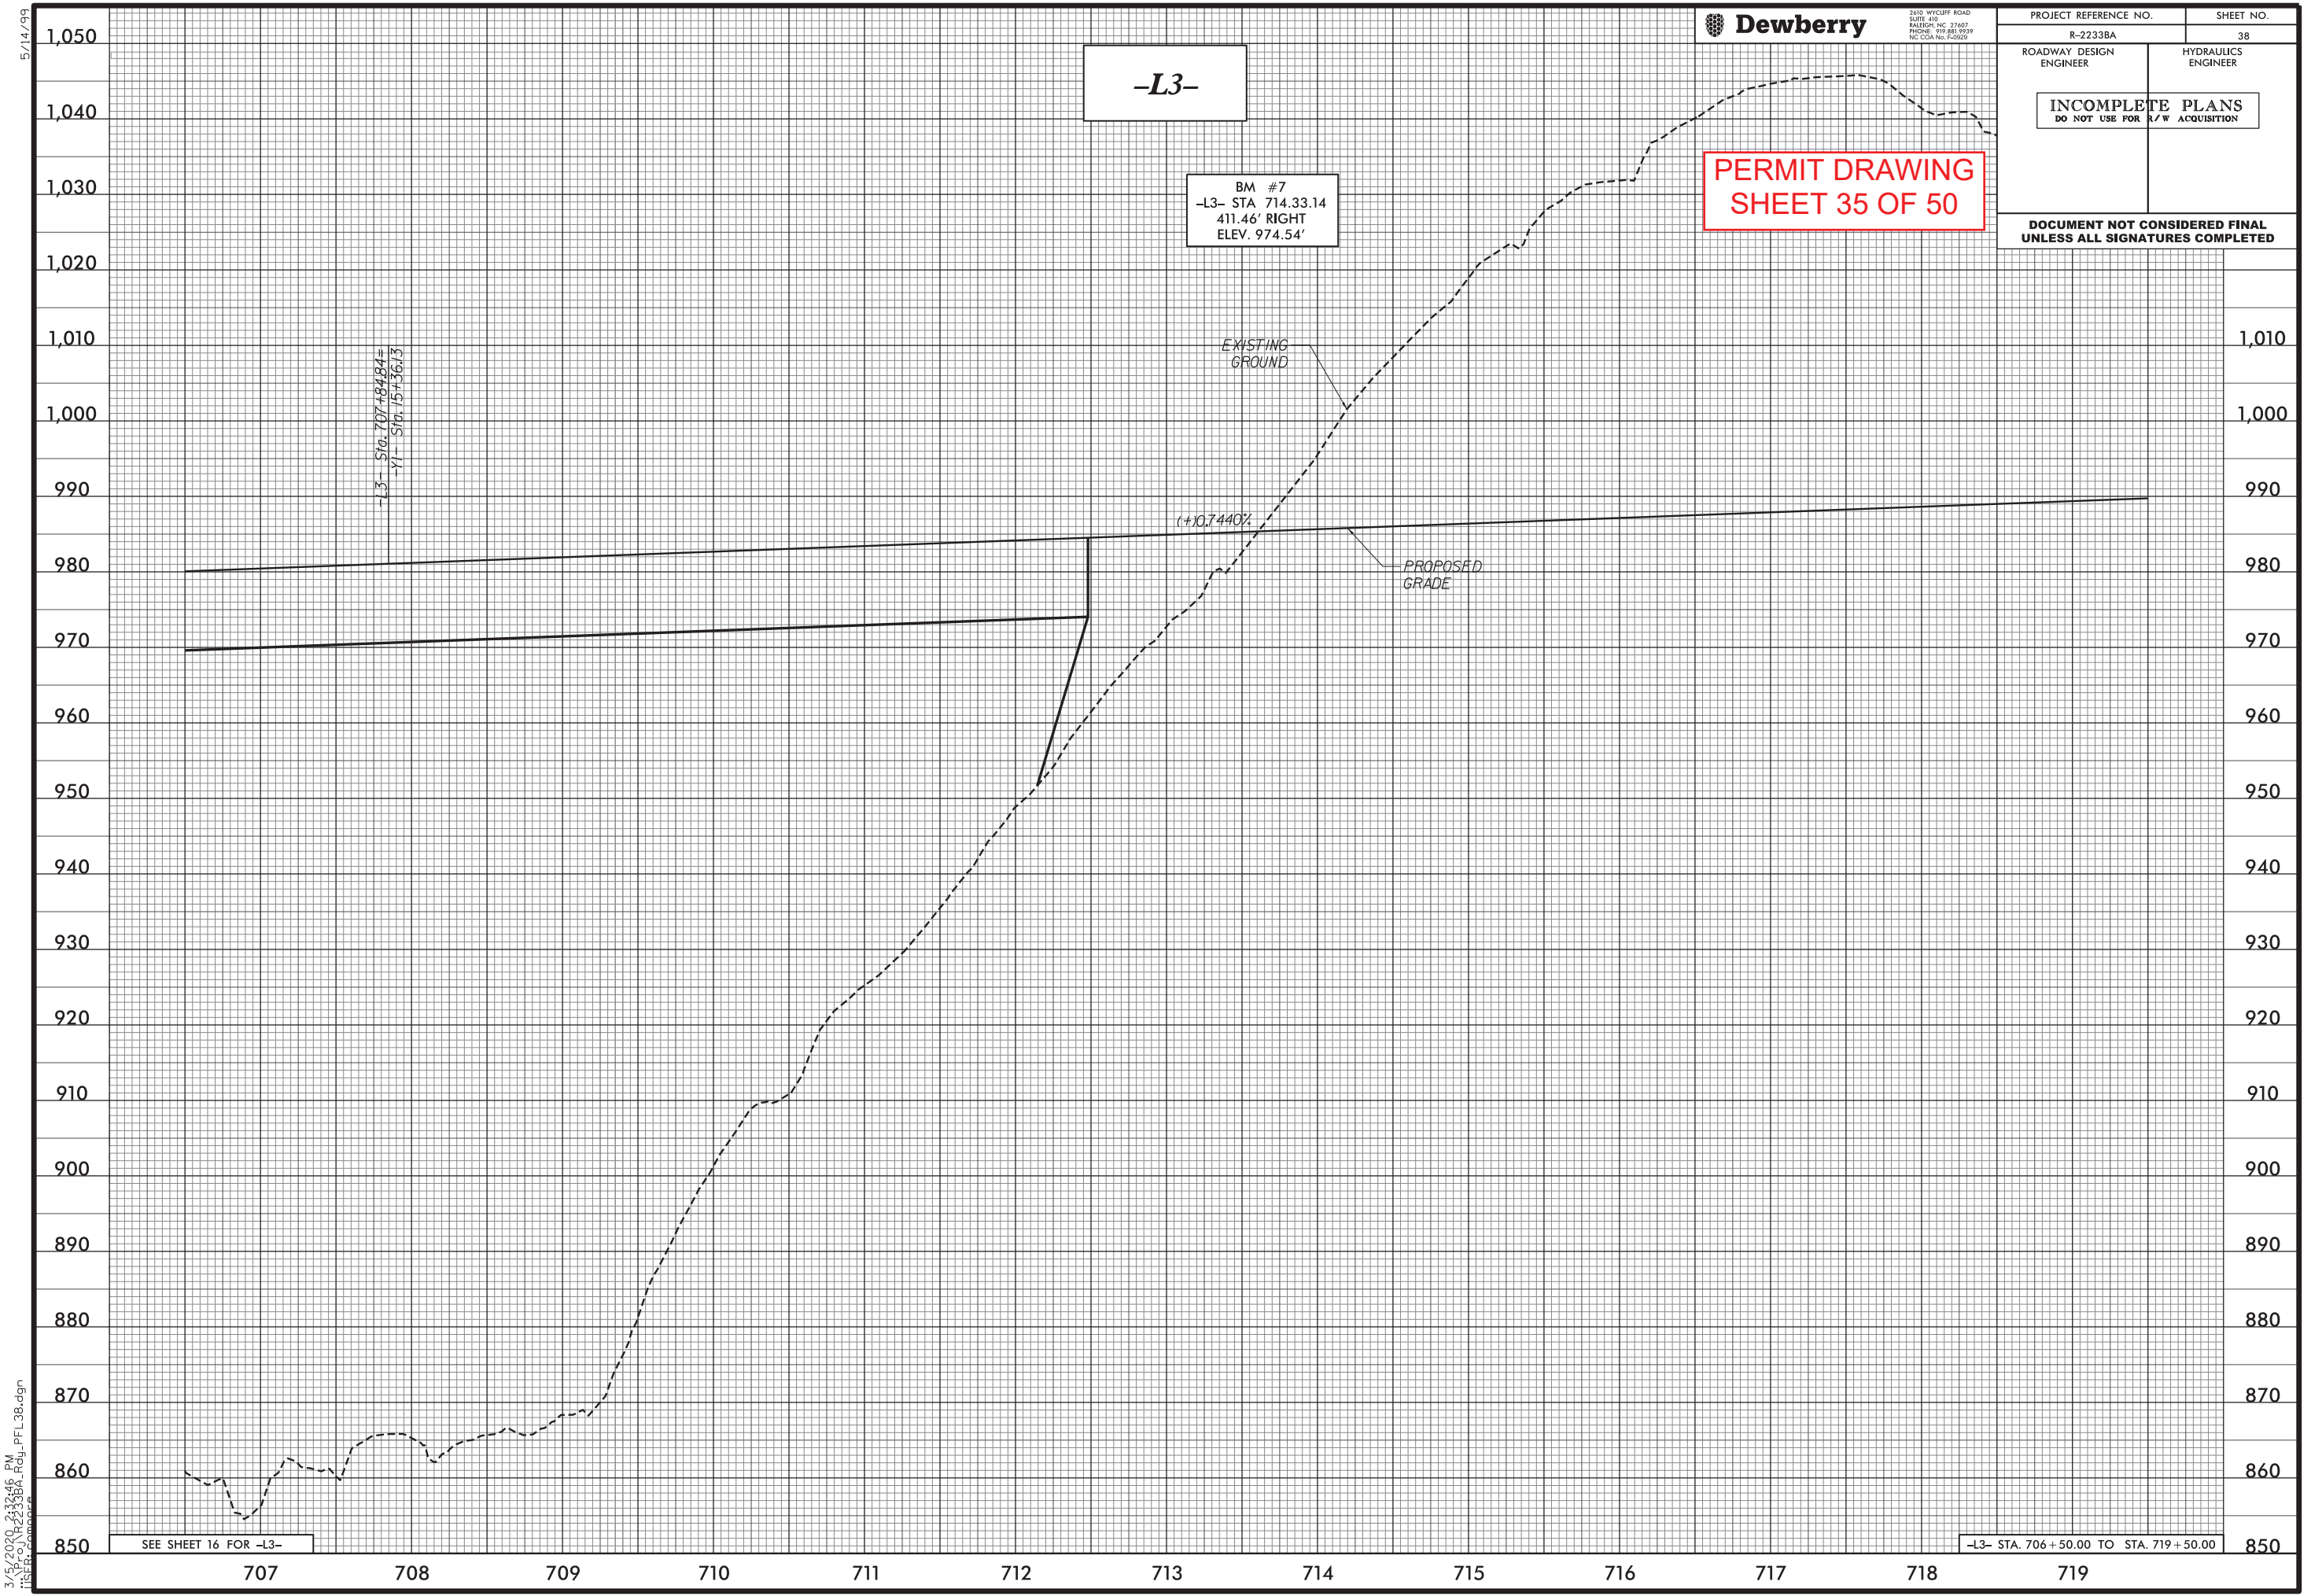

Dewberry

2610 WYCLIFF ROAD
SUITE 400
RALEIGH, NC 27601
PHONE: 919.881.9239
NC CDR No. F-59259

PROJECT REFERENCE NO.		SHEET NO.	
R-2233BA		38	
ROADWAY DESIGN ENGINEER		HYDRAULICS ENGINEER	
INCOMPLETE PLANS DO NOT USE FOR R/W ACQUISITION			
DOCUMENT NOT CONSIDERED FINAL UNLESS ALL SIGNATURES COMPLETED			

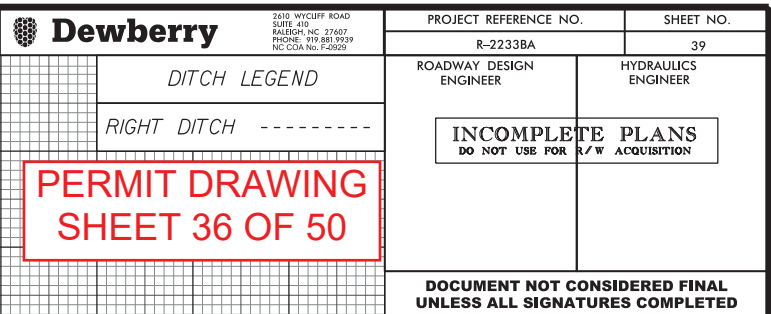

-L3-

PERMIT DRAWING
SHEET 37 OF 50

Dewberry

2610 WYCLIFF ROAD
SUITE 410
RALEIGH, NC 27607
PHONE: 919.881.993
NC COA No. F-0929

PROJECT REFERENCE NO.

R-2233BA

SHEET NO.

40

ROADWAY DESIGN ENGINEER

HYDRAULICS
ENGINEER

INCOMPLETE PLANS
DO NOT USE FOR R/W ACQUISITION

**DOCUMENT NOT CONSIDERED FINAL
UNLESS ALL SIGNATURES COMPLETED**

BM #8
-L3- STA 736+48.32
364.49' LEFT
ELEV. 985.97'

END TIP PROJECT R-2233BA
BEGIN TIP PROJECT R-2233BB
-L3- Sta.744+50.00
EL = 1031.41

$$-L3 - \$10.743 + 46.25 =$$
$$\begin{aligned} PI &= 734+00.00 \\ EL &= 1000.53' \\ VC &= 600' \\ K &= 273 \\ DS &= 80 \text{ MPH} \end{aligned}$$

PROPOSED	GRADE
1	1
2	2
3	3
4	4
5	5
6	6
7	7
8	8
9	9
10	10
11	11
12	12

BEG. LAT. DITCH AT
Sta 730.175

BEGIN/END LAT. DITCH LT
STA 739+50

END LAT.DITCH LT

EXIST IN
GROUND

BEG. LAT. DITCH RT
CT 1 77 18

END LAT. DITCH RT

BEG: LA4:DJ/CH LH
STA. 734+25

$$\frac{P}{F} = \frac{134450}{92450}$$

0.0%

$$P1 = 735 + 50$$
$$PI = 736 + 00$$
$$P1 = 736 + 50$$
$$P1 = 737 + 000$$
$$P1 = 737 + 50$$

$$F1 = 969.90$$

END LAT. DITCH LAT.
STA 737+85

CULVERT HYDRAULIC DATA
10' X 8' RCBC

DESIGN DISCHARGE	=	360	CFS
DESIGN FREQUENCY	=	50	YRS
DESIGN HW ELEVATION	=	936.3	FT
BASE DISCHARGE	=	400	CFS
BASE FREQUENCY	=	100	YRS
BASE HW ELEVATION	=	936.7	FT
OVERTOPPING DISCHARGE	=	860	CFS
OVERTOPPING FREQUENCY	=	500+	YRS
OVERTOPPING ELEVATION	=	994.0	FT

10' x 8' RCBC

SEE SHEET 18 FOR -L3-

-L3- STA. 732+50.00 TO STA. 744+50.00

5/28/99



2610 WYCLIFF ROAD
SUITE 400
RALEIGH, NC 27601
PHONE: 919.881.9939
NC CON No. F-5925

PROJECT REFERENCE NO.

R-2233BA

SHEET NO.

41

ROADWAY DESIGN
ENGINEER


HYDRAULICS
ENGINEER

INCOMPLETE PLANS
DO NOT USE FOR R/W ACQUISITION


DOCUMENT NOT CONSIDERED FINAL
UNLESS ALL SIGNATURES COMPLETED

PERMIT DRAWING
SHEET 38 OF 50

END GRADE
-LPB- Sta. 21+66.27 =
-Y- Sta. 24+51.05 (20' RT)
EL = 1062.07

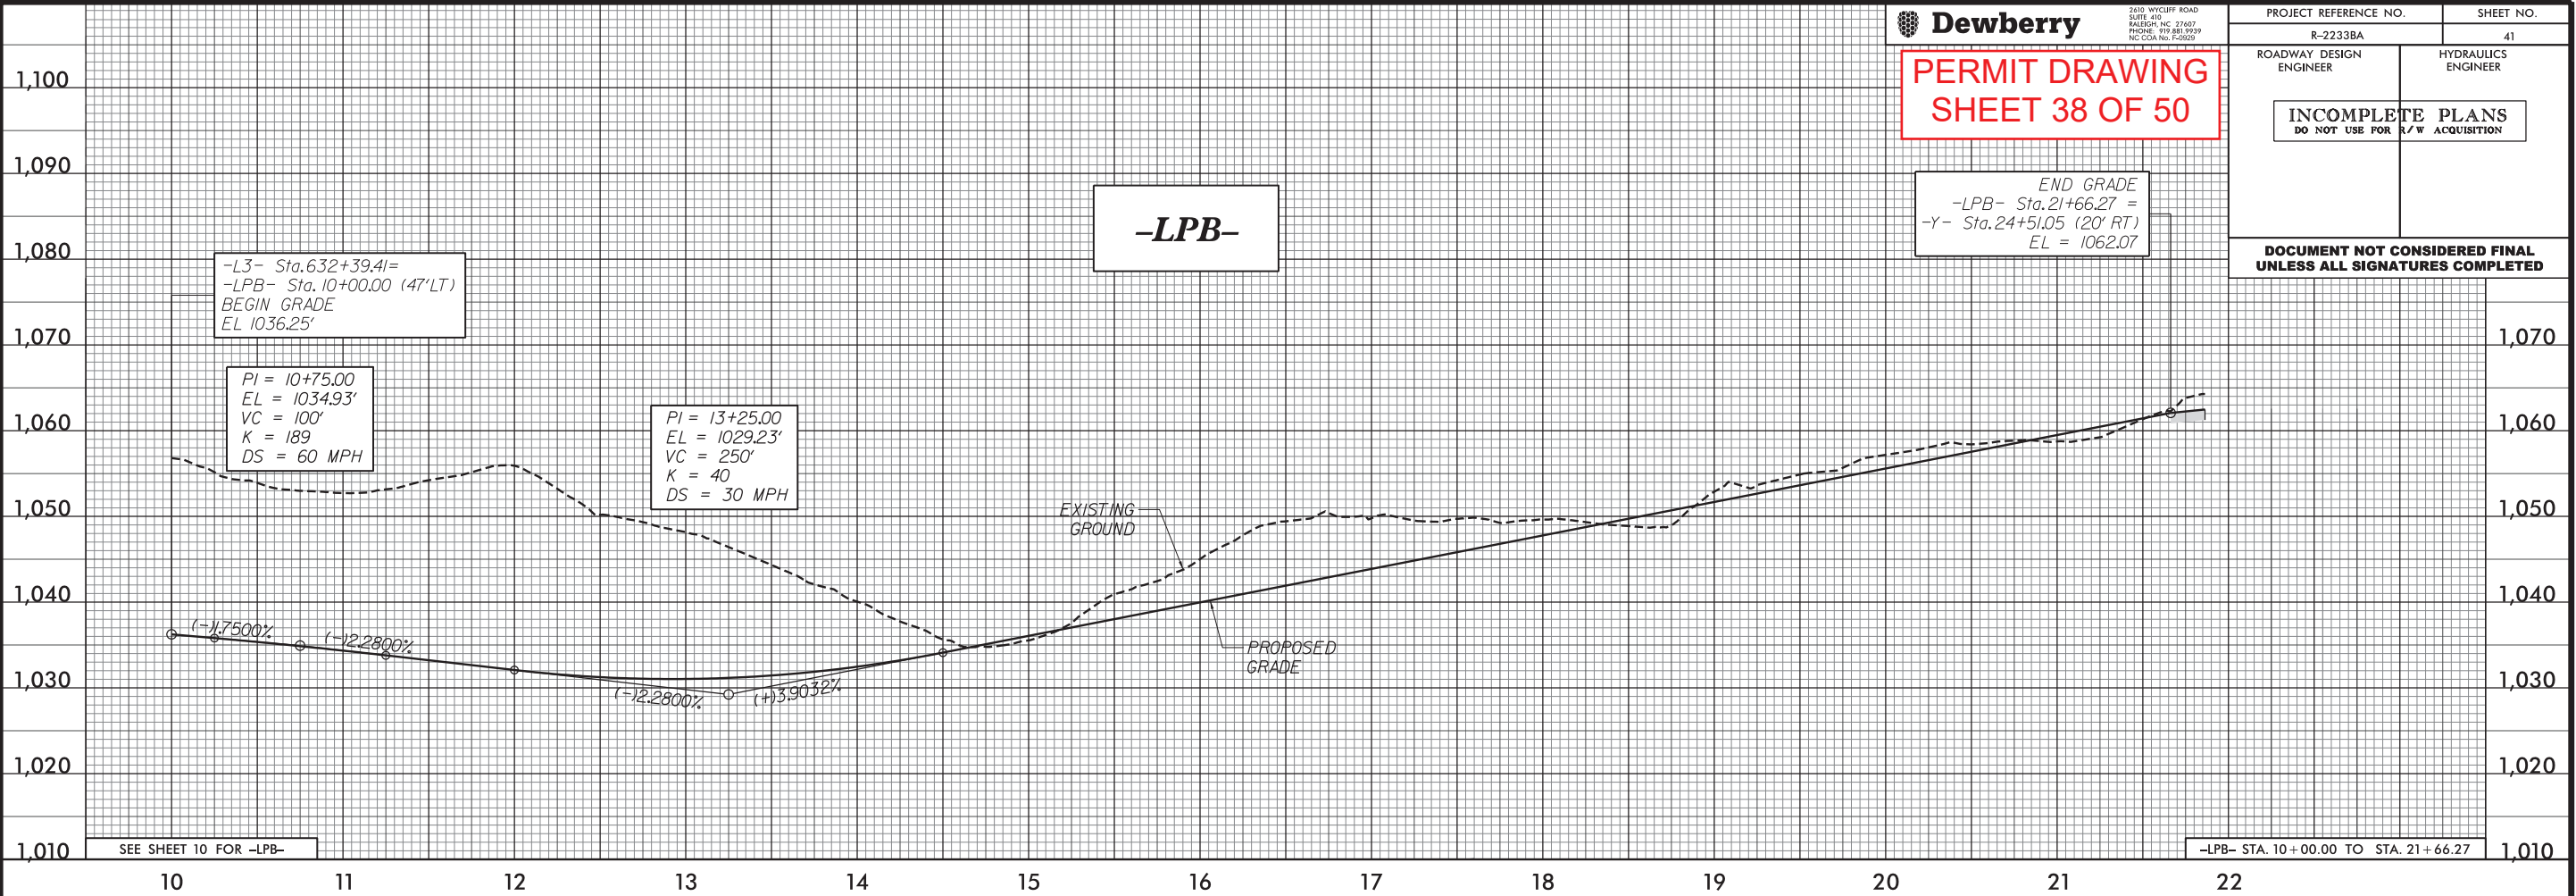

-LPC-

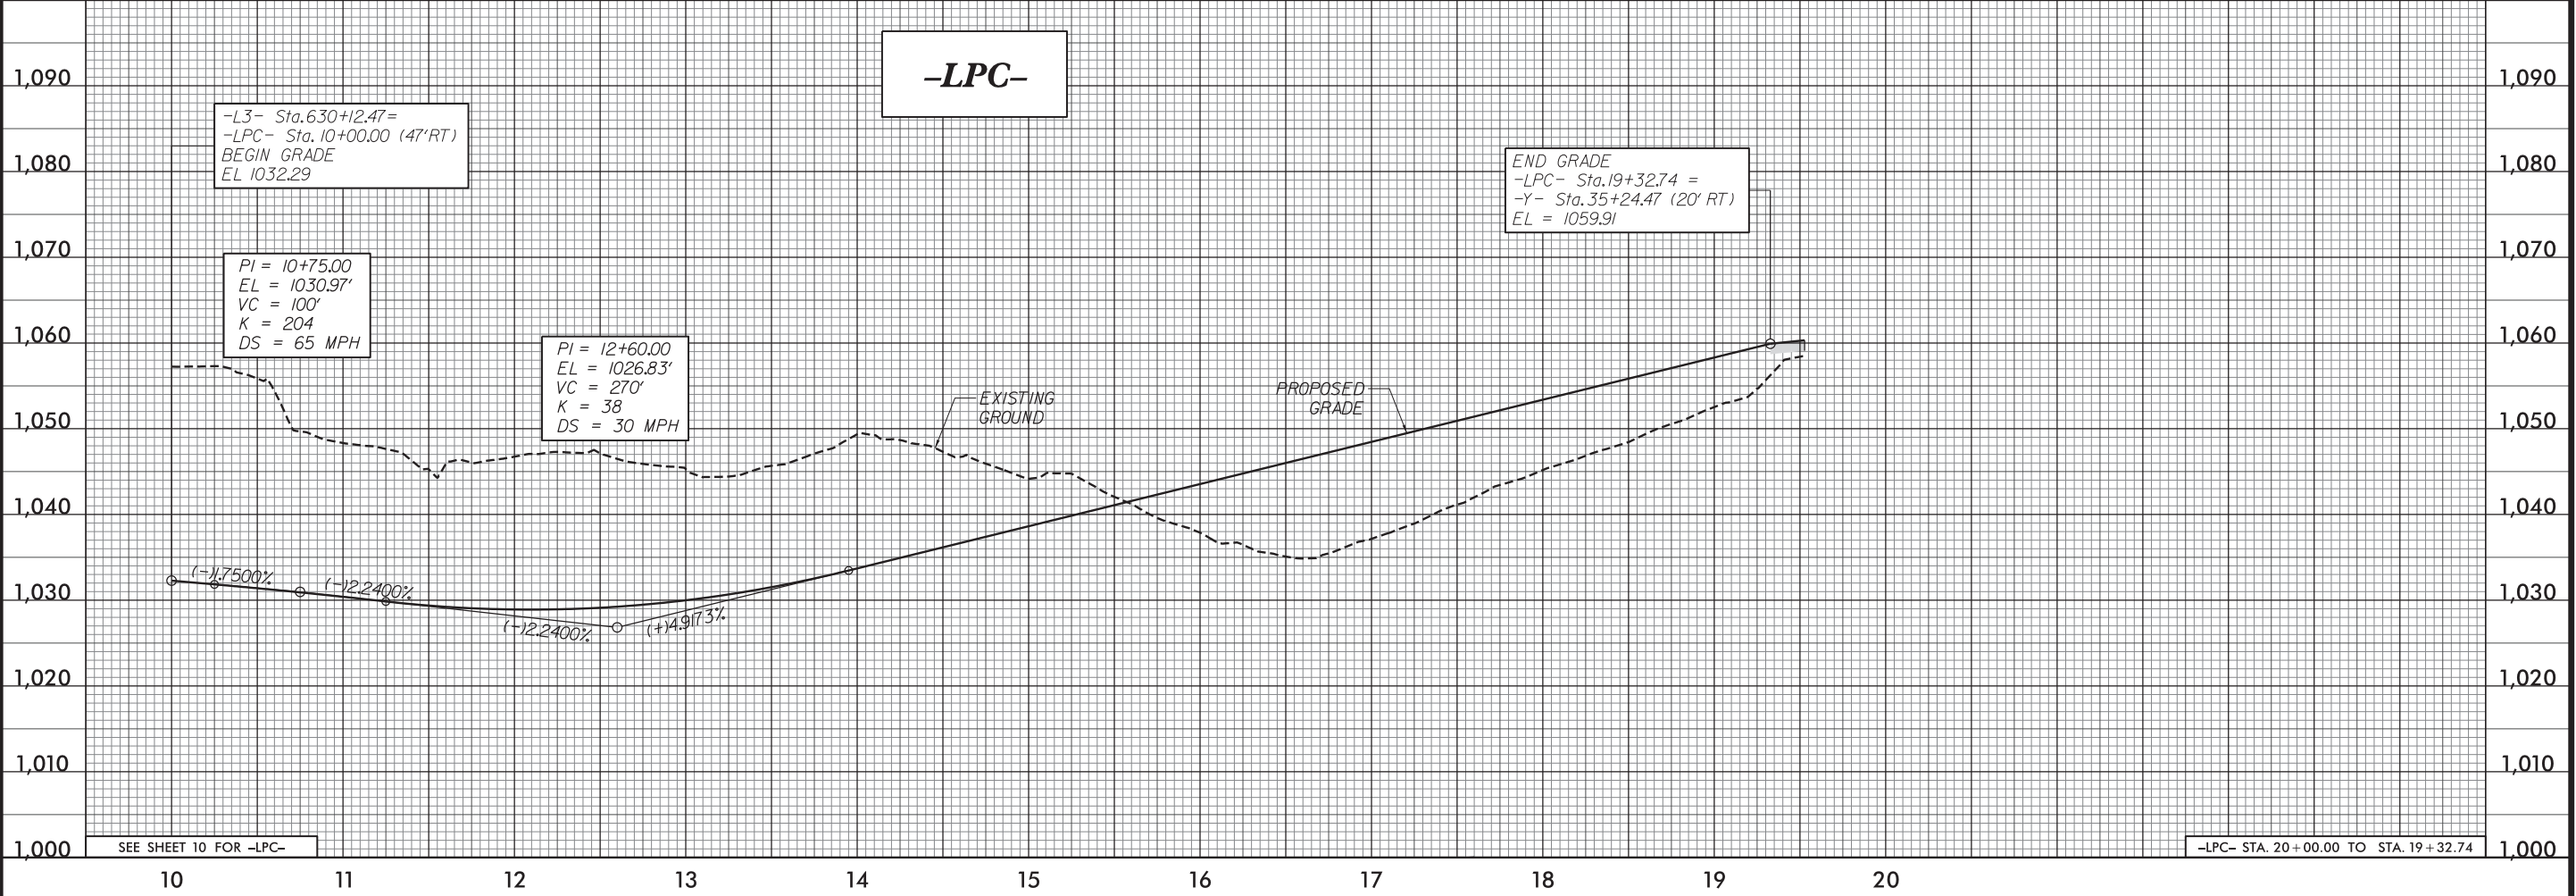

3/5/2020 2:32:53 PM
R:\2233BA\Roadway\Profile\41.dgn
User: jcompton

5/14/99
3/5/2020 2:32:56 PM
R:\23356_PFL42.dgn
USER: jcmccoy



2610 WYCLIFF ROAD
SUITE 400
RALEIGH, NC 27601
PHONE: 919.881.9939
NC CON No. F-5925

PERMIT DRAWING
SHEET 39 OF 50

PROJECT REFERENCE NO.
R-2233BA


ROADWAY DESIGN ENGINEER

SHEET NO.
42

HYDRAULICS ENGINEER

INCOMPLETE PLANS
DO NOT USE FOR R/W ACQUISITION

DOCUMENT NOT CONSIDERED FINAL
UNLESS ALL SIGNATURES COMPLETED

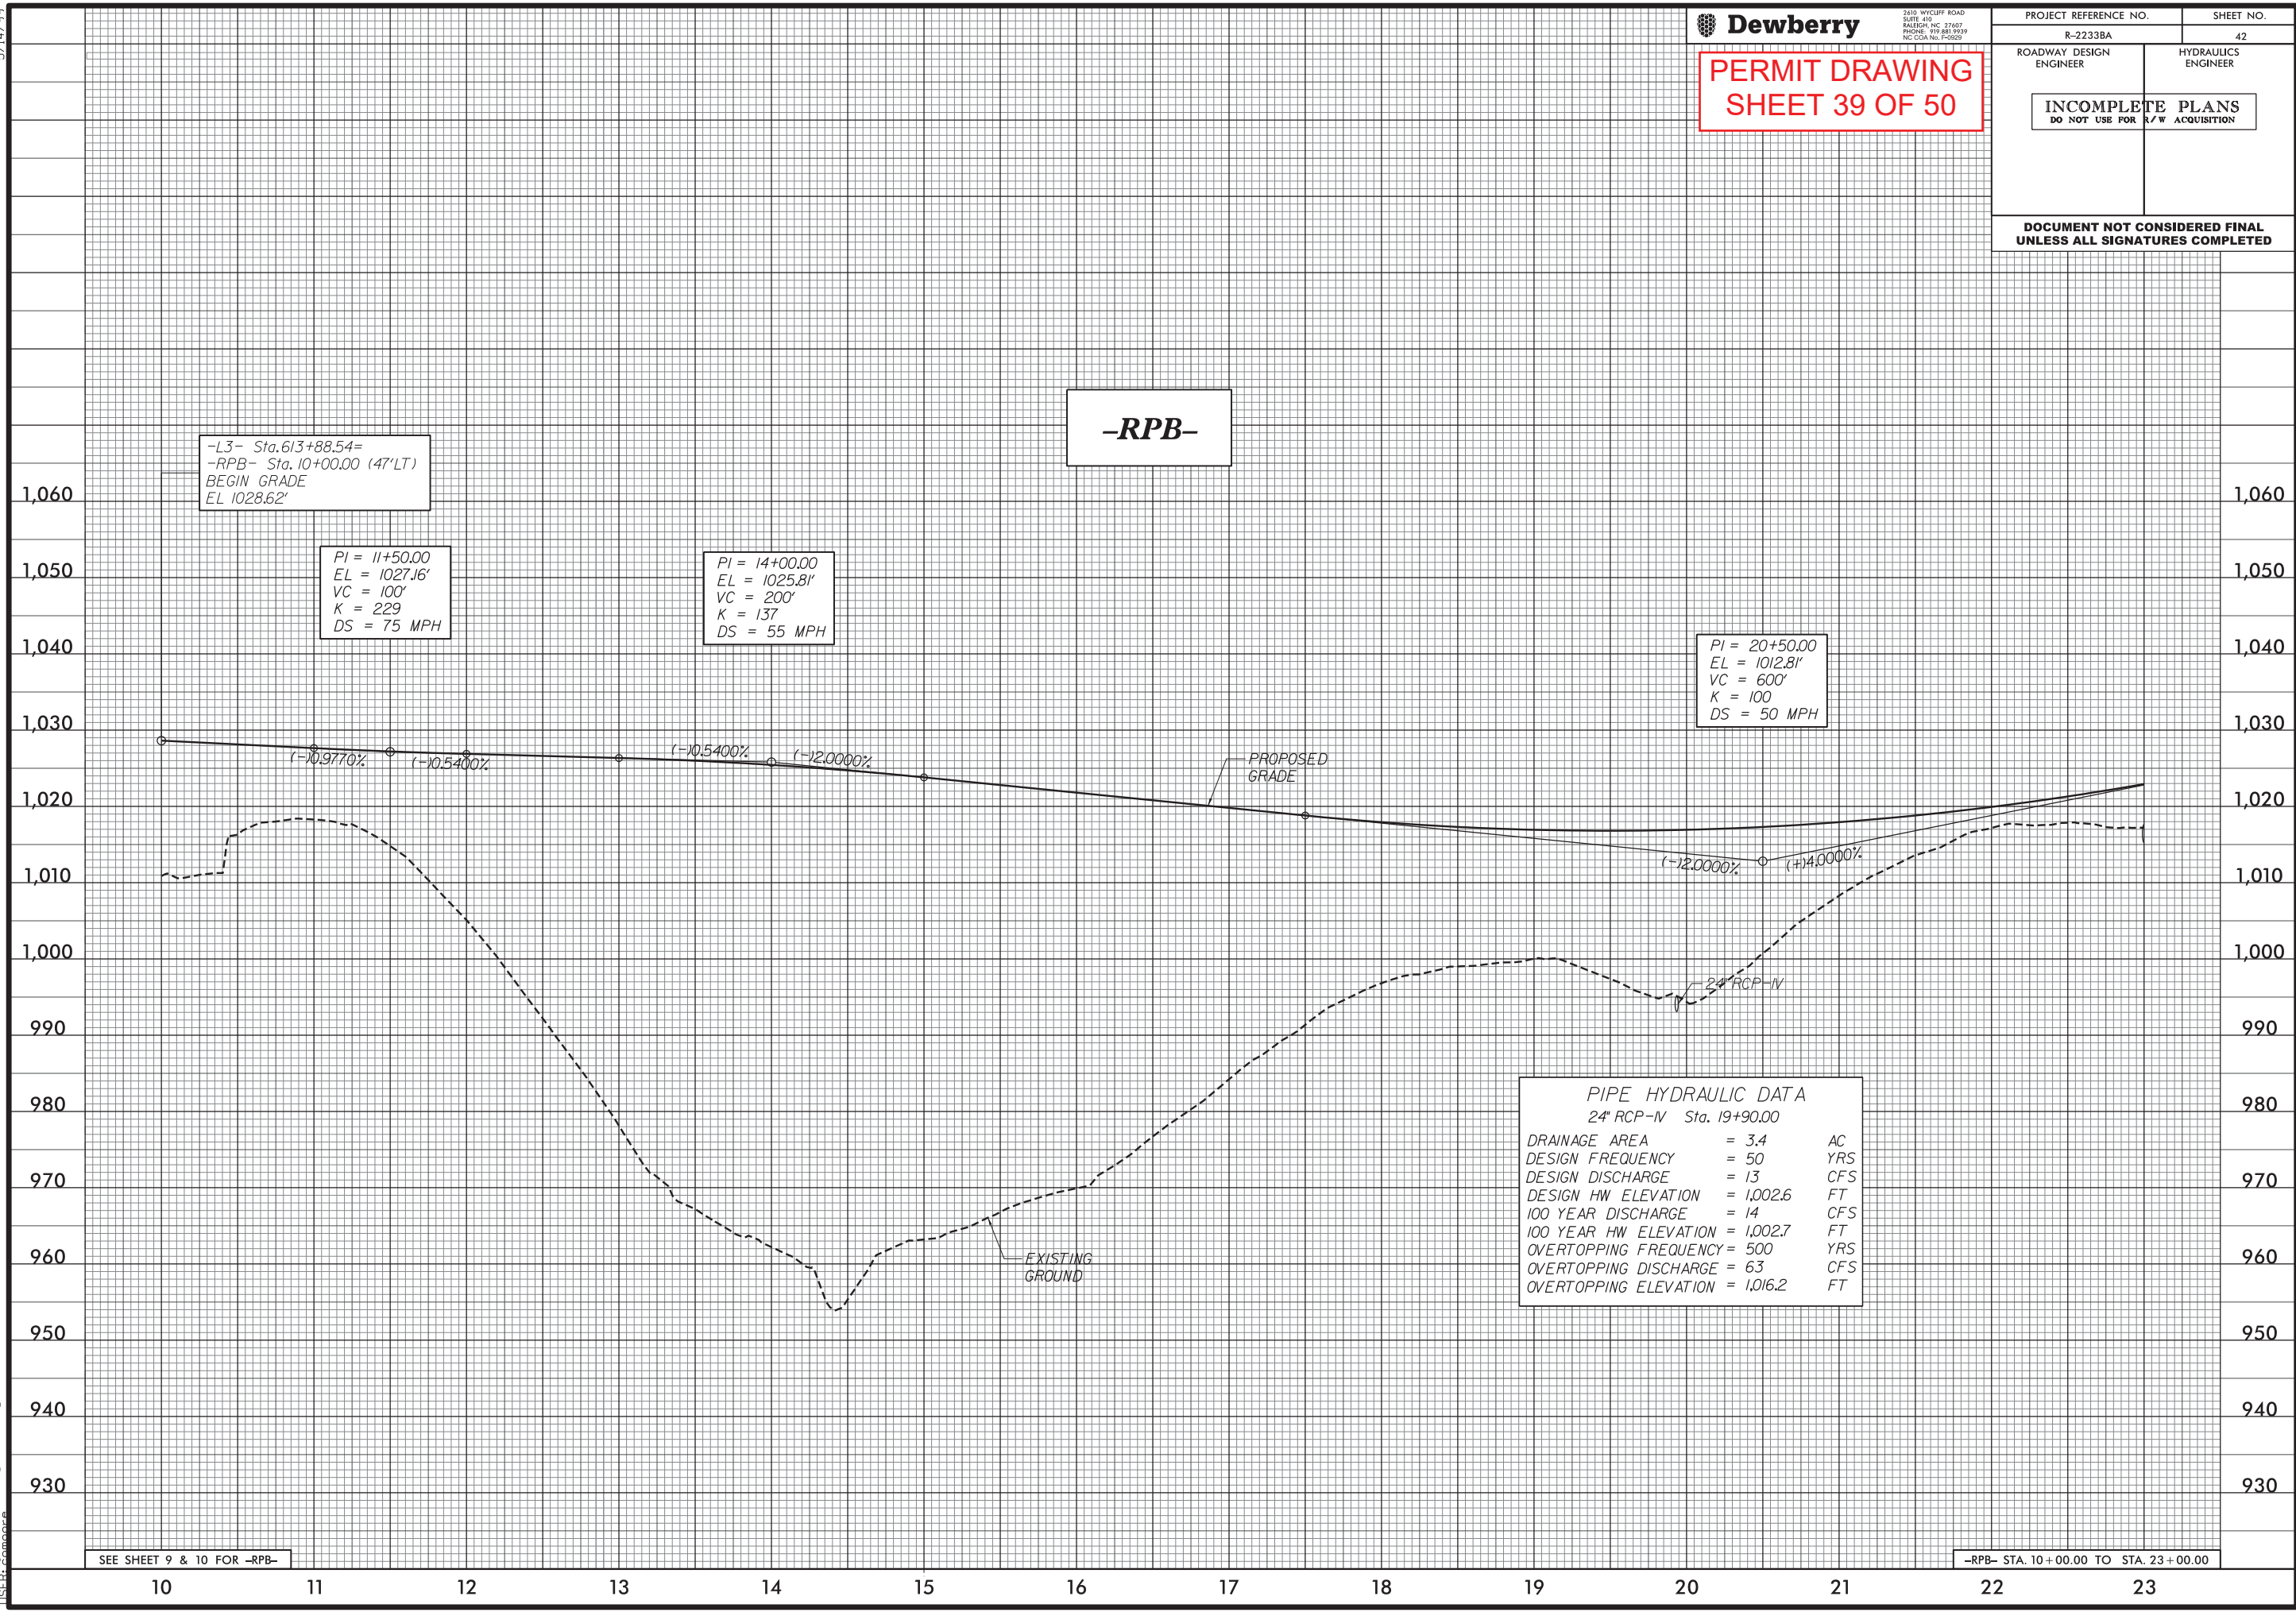

SEE SHEET 9 & 10 FOR -RPB-

-RPB- STA. 10+00.00 TO STA. 23+00.00

-RPB-

END GRADE
-RPB- Sta. 33+21.77 =
-Y- Sta. 24+33.05 (20' RT)
EL = 1061.85

PIPE HYDRAULIC DATA		
30" RCP-III Sta. 23+00.00		
DRAINAGE AREA	= 6.5	AC
DESIGN FREQUENCY	= 50	YRS
DESIGN DISCHARGE	= 24	CFS
DESIGN HW ELEVATION	= 1,018.9	FT
100 YEAR DISCHARGE	= 26	CFS
100 YEAR HW ELEVATION	= 1,019.0	FT
OVERTOPPING FREQUENCY	= 500	YRS
OVERTOPPING DISCHARGE	= 29	CFS
OVERTOPPING ELEVATION	= 1,019.2	FT

-RPB- STA. 23+00.00 TO STA. 33+21.77

5/14/99

3/5/2020 2:33:00 PM
R-2233BA_P03_PFL44.dgn
USER: jomora



2610 WYCLIFF ROAD
SUITE 400
RALEIGH, NC 27601
PHONE: 919.881.9239
NC CON No. F-5925

PERMIT DRAWING
SHEET 41 OF 50

PROJECT REFERENCE NO.

R-2233BA

SHEET NO.


44

ROADWAY DESIGN
ENGINEER

HYDRAULICS
ENGINEER

INCOMPLETE PLANS
DO NOT USE FOR R/W ACQUISITION

DOCUMENT NOT CONSIDERED FINAL
UNLESS ALL SIGNATURES COMPLETED

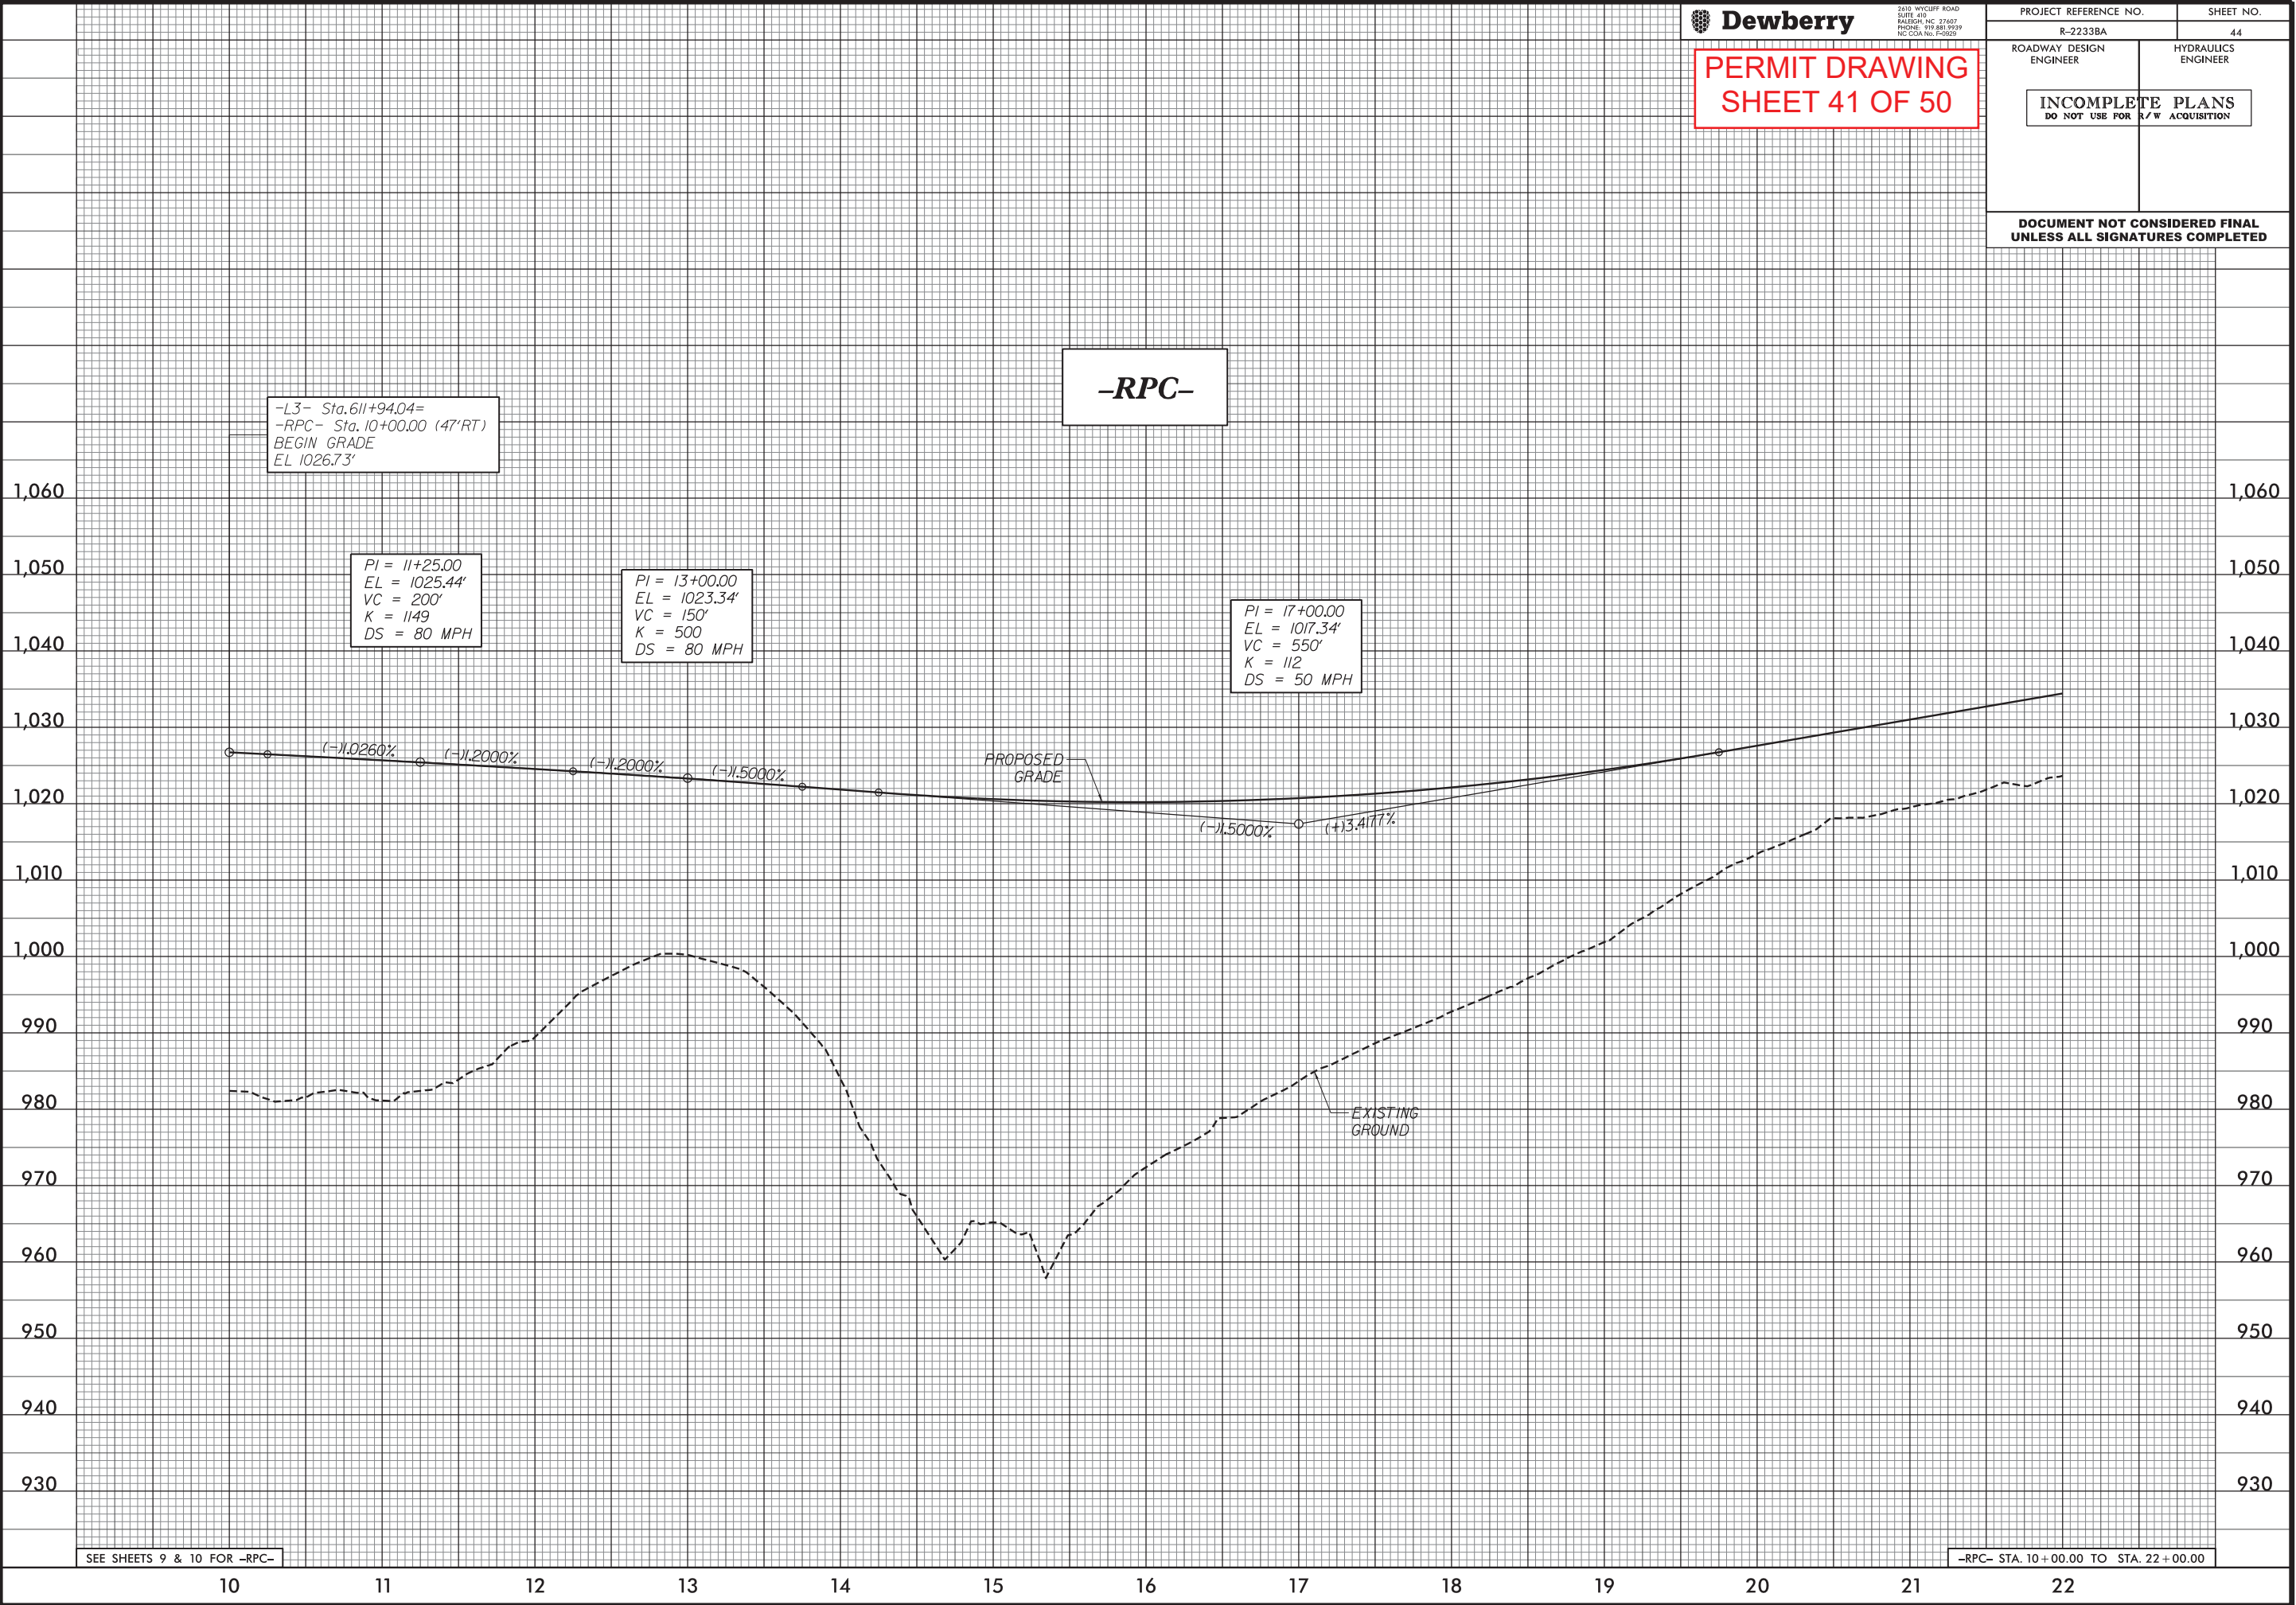

5/28/99



2610 WYCLIFF ROAD
SUITE 400
RALEIGH, NC 27601
PHONE: 919.881.9239
NC CDR No. F-0929

PROJECT REFERENCE NO.

R-2233BA

SHEET NO.


45

ROADWAY DESIGN
ENGINEER

HYDRAULICS
ENGINEER

INCOMPLETE PLANS
DO NOT USE FOR R/W ACQUISITION

DOCUMENT NOT CONSIDERED FINAL
UNLESS ALL SIGNATURES COMPLETED

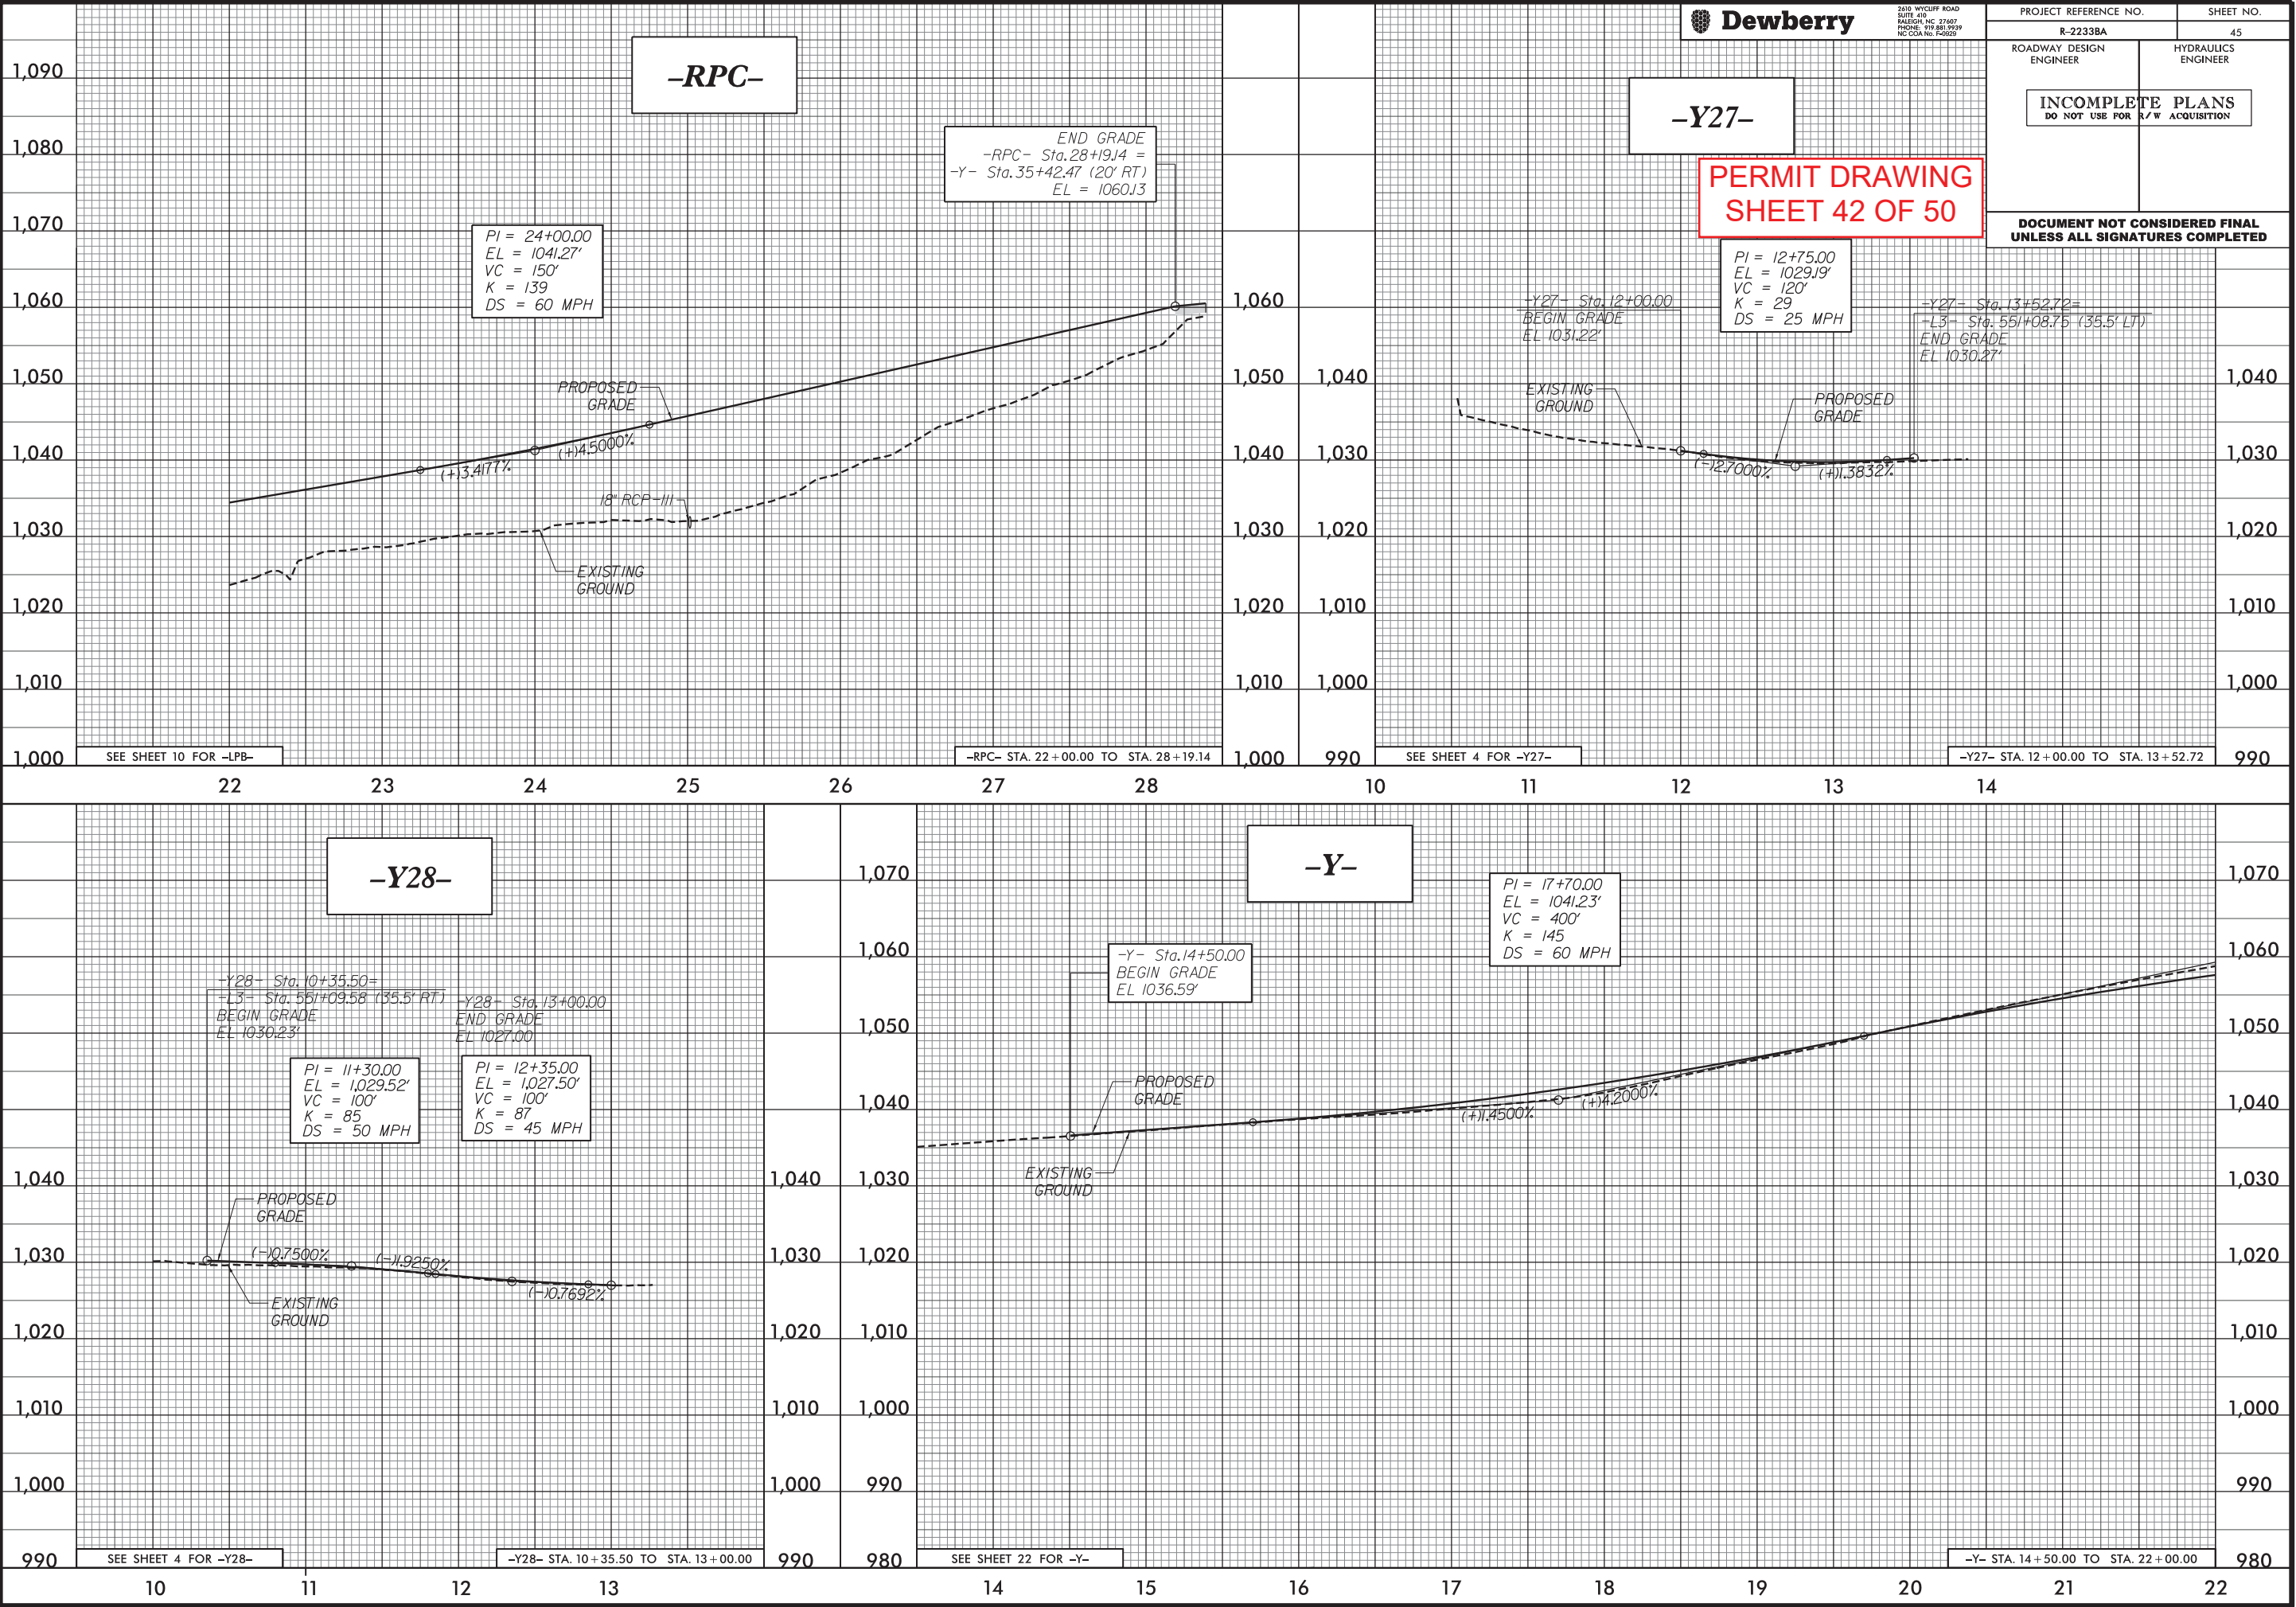

3/5/2020 2:33:02 PM
R:\2333BA\F04_PFL45.dgn
USER: jcmorris

5/28/99

3/5/2020 2:33:05 PM
R:\233380_PFL\46.dgn
USER: jcmore



2610 WYCLIFF ROAD
SUITE 400
RALEIGH, NC 27601
PHONE: 919.881.9939
NC CON No. F-5925

PROJECT REFERENCE NO.

R-2233BA

SHEET NO.

46


ROADWAY DESIGN
ENGINEER

HYDRAULICS
ENGINEER

INCOMPLETE PLANS
DO NOT USE FOR R/W ACQUISITION


DOCUMENT NOT CONSIDERED FINAL
UNLESS ALL SIGNATURES COMPLETED

PERMIT DRAWING
SHEET 43 OF 50

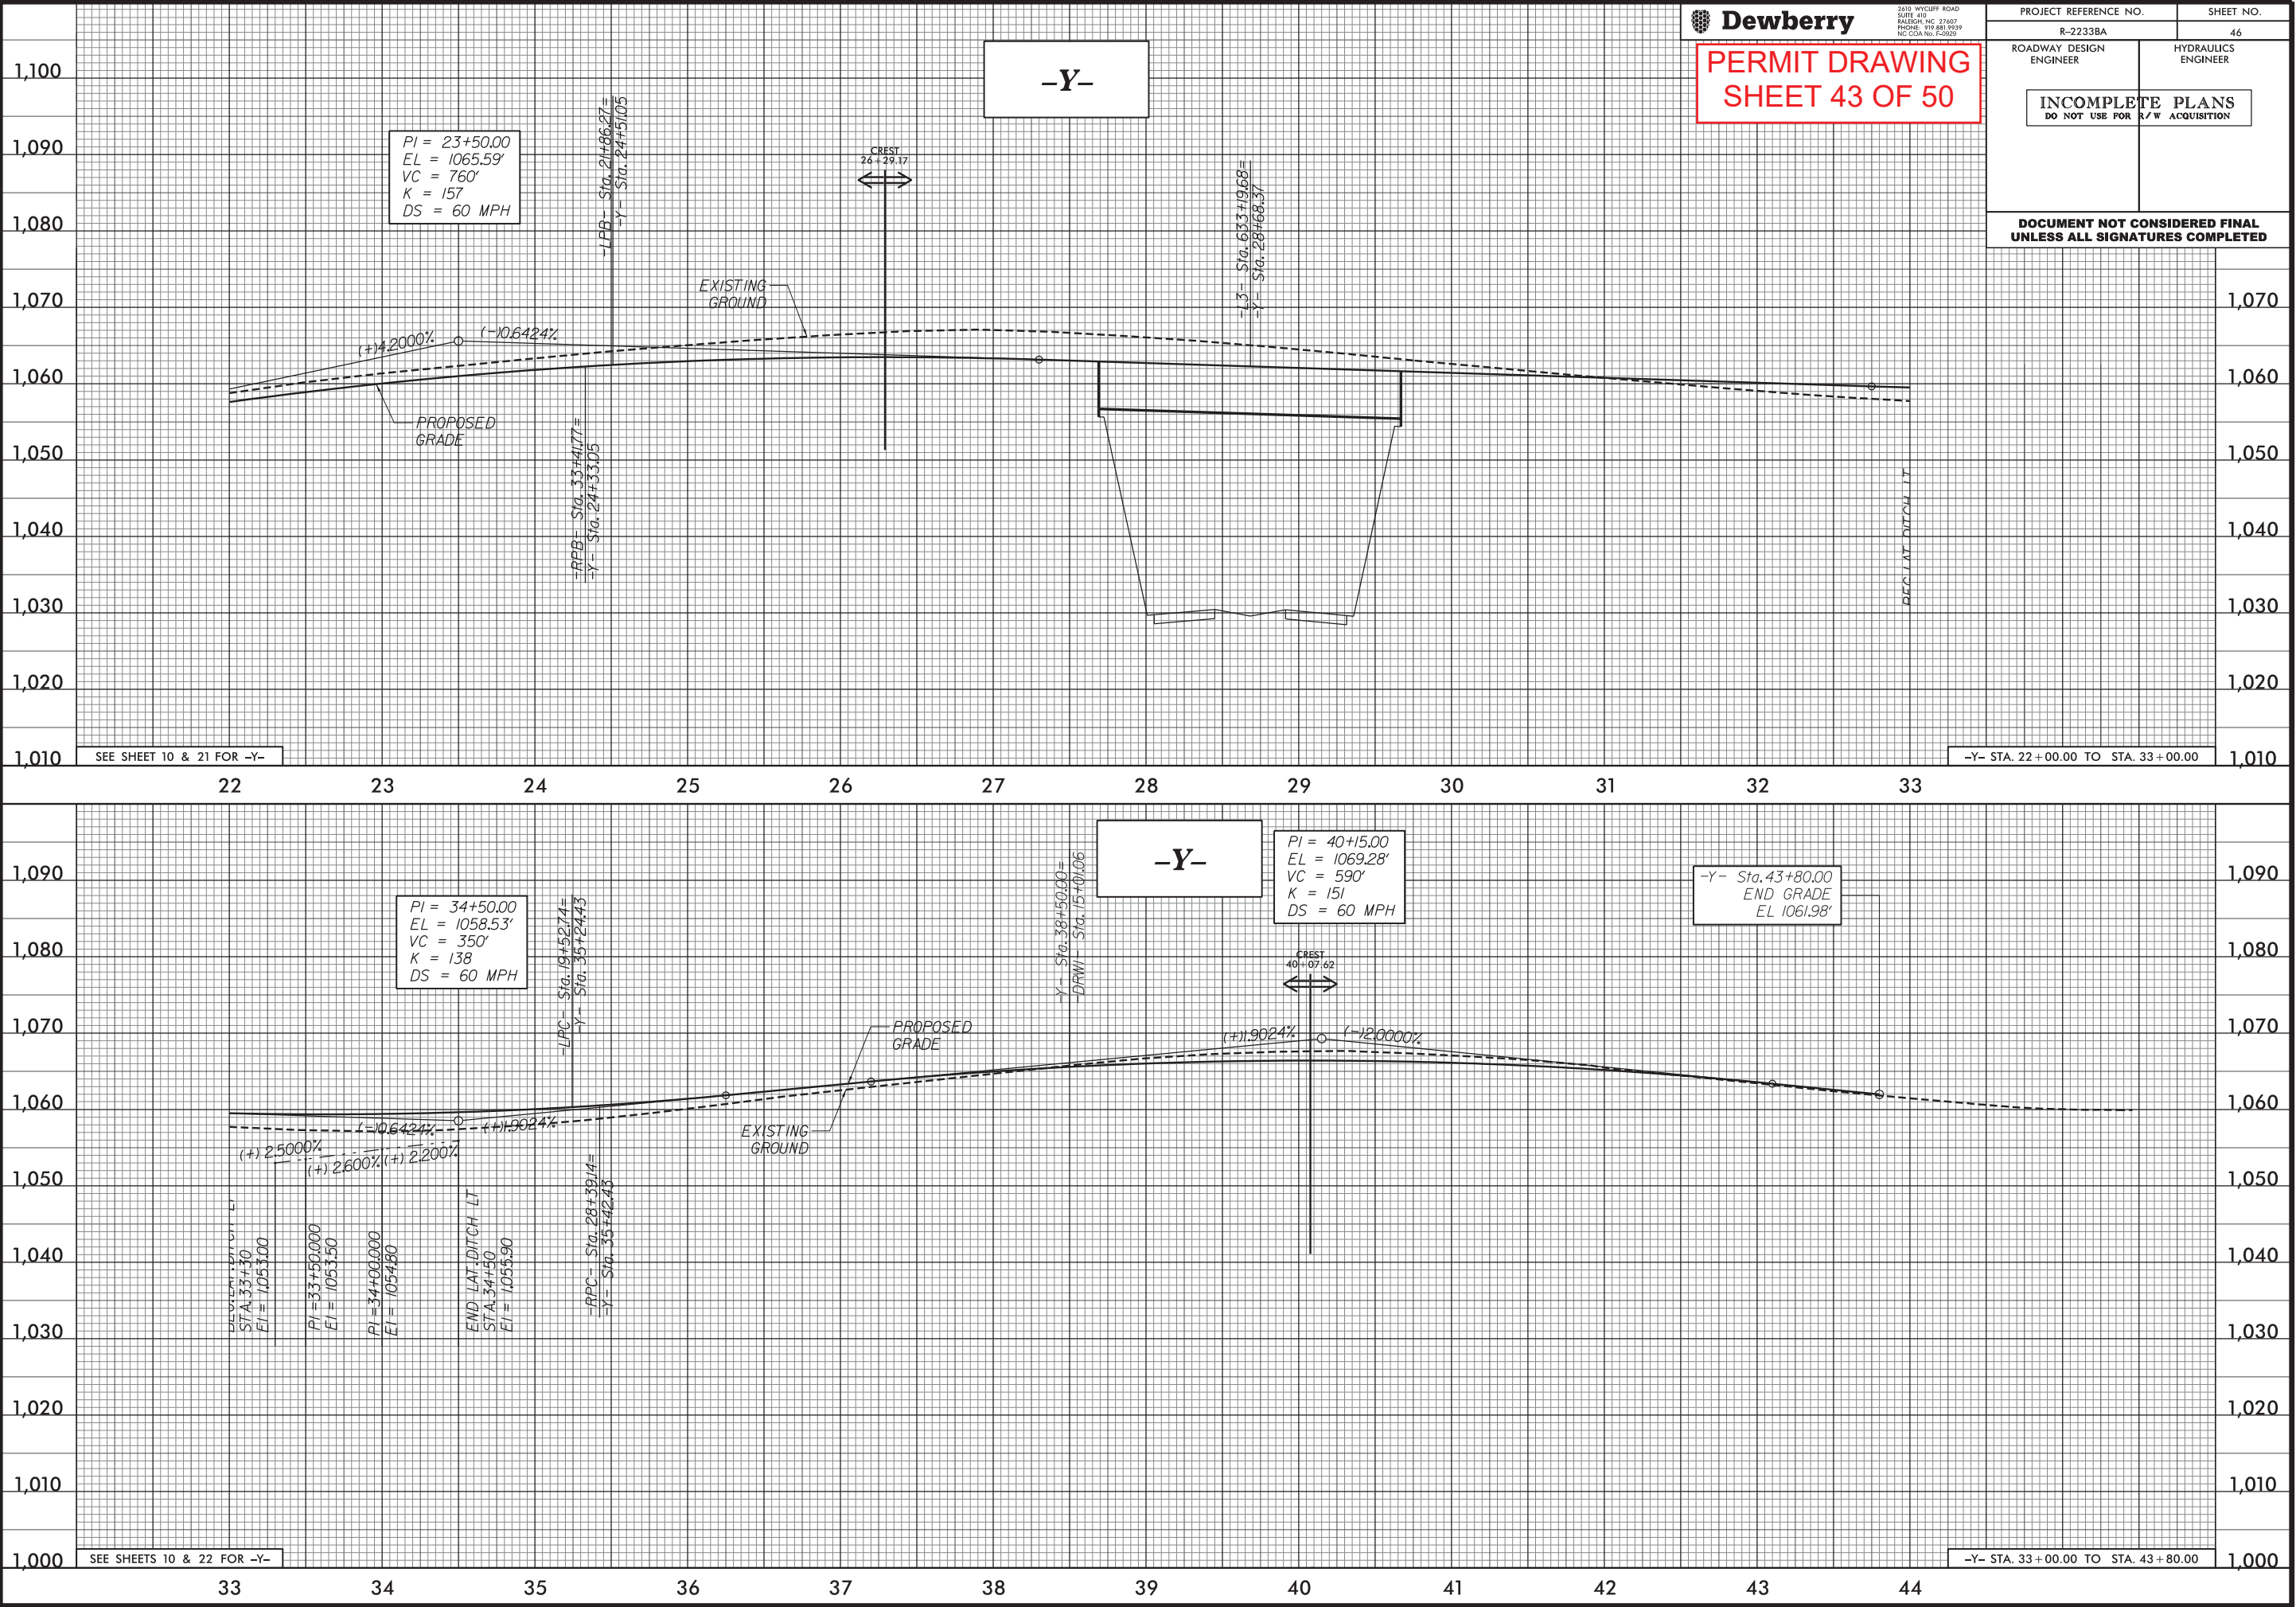

5/28/99

3/5/2020 2:33:07 PM
R:\23338A_P01_PFL47.dgn
USER: jcmorris

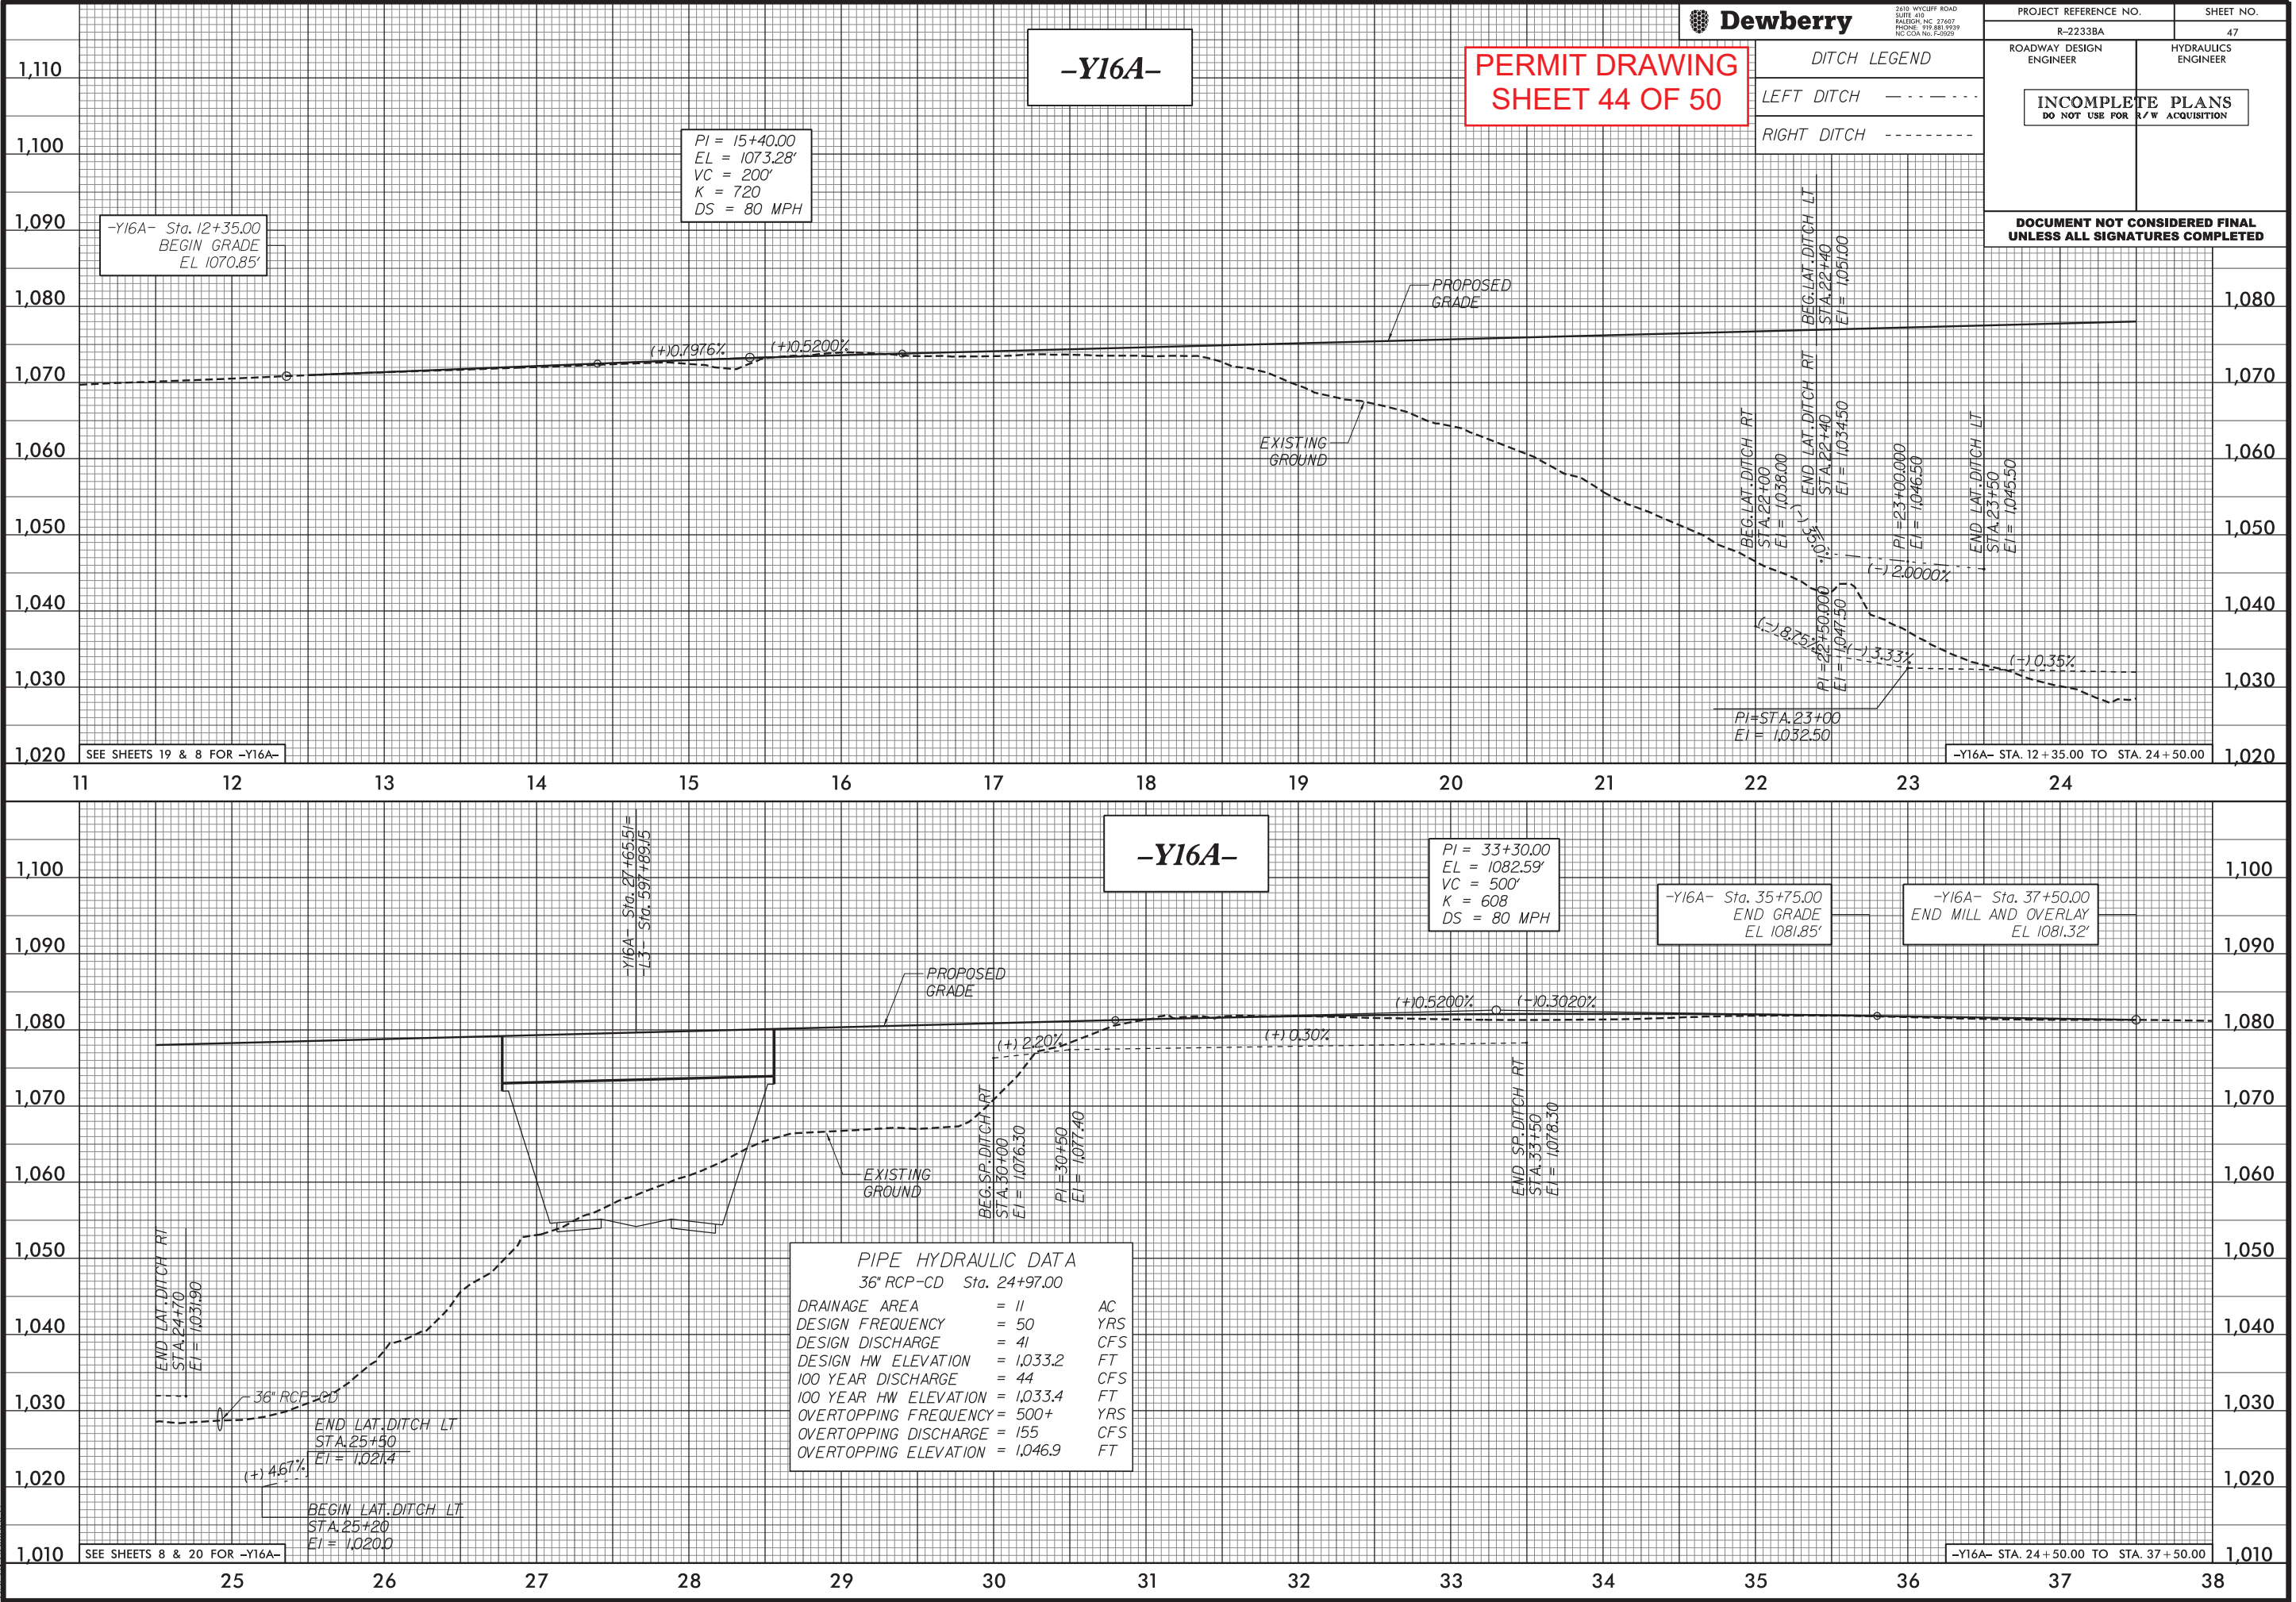

5/28/99



2610 WYCLIFF ROAD
SUITE 400
RALEIGH, NC 27601
PHONE: 919.881.9239
NC CON No. F-5925

PROJECT REFERENCE NO.

R-2233BA

SHEET NO.

48

ROADWAY DESIGN
ENGINEER

HYDRAULICS
ENGINEER

INCOMPLETE PLANS
DO NOT USE FOR R/W ACQUISITION

DOCUMENT NOT CONSIDERED FINAL
UNLESS ALL SIGNATURES COMPLETED

PERMIT DRAWING
SHEET 45 OF 50

PI = 22+10.00
EL = 1034.91'
VC = 600'
K = 137
DS = 60 MPH

PIPE HYDRAULIC DATA		
18" RCP	Sta. 16+34.00	
DRAINAGE AREA	= 1	AC
DESIGN FREQUENCY	= 50	YRS
DESIGN DISCHARGE	= 3	CFS
DESIGN HW ELEVATION	= 1,041.0	FT
100 YEAR DISCHARGE	= 4	CFS
100 YEAR HW ELEVATION	= 1,041.1	FT
OVERTOPPING FREQUENCY	= 500+	YRS
OVERTOPPING DISCHARGE	= 7	CFS
OVERTOPPING ELEVATION	= 1,041.5	FT

-Y17A- Sta.10+50.00
BEGIN GRADE
EL 1050.63'

PI = 11+15.00
EL = 1051.34'
VC = 115'
K = 44
DS = 40 MPH

SEE SHEETS 23, 14, 24 FOR -Y17A-

-Y17A- STA. 10 + 50.00 TO STA. 23 + 00.00

-Y17A-

PI = 28+60.00
EL = 1053.66'
VC = 470'
K = 84
DS = 50 MPH

-Y17A- Sta.32+00.00
END GRADE
EL 1044.48'

PROPOSED
GRADE

EXISTING
GROUND

SEE SHEETS 24 FOR -Y17A-

-Y17A- STA. 23 + 00.00 TO STA. 32 + 00.00

3/5/2020 2:33:09 PM
R:\233382_P01_PFL48.dgn
USER:cmoore

3/5/2020 2:33:11 PM
R:\233381\RDY_PFL49.dgn
USER: jomora
5/14/99

**Dewberry**

2610 WYCLIFF ROAD
SUITE 400
RALEIGH, NC 27601
PHONE: 919.881.9939
NC CON No. F-5925

PROJECT REFERENCE NO.
R-2233BA

ROADWAY DESIGN
ENGINEER


SHEET NO.
49

HYDRAULICS
ENGINEER

PERMIT DRAWING
SHEET 46 OF 50


INCOMPLETE PLANS
DO NOT USE FOR R/W ACQUISITION


DOCUMENT NOT CONSIDERED FINAL
UNLESS ALL SIGNATURES COMPLETED

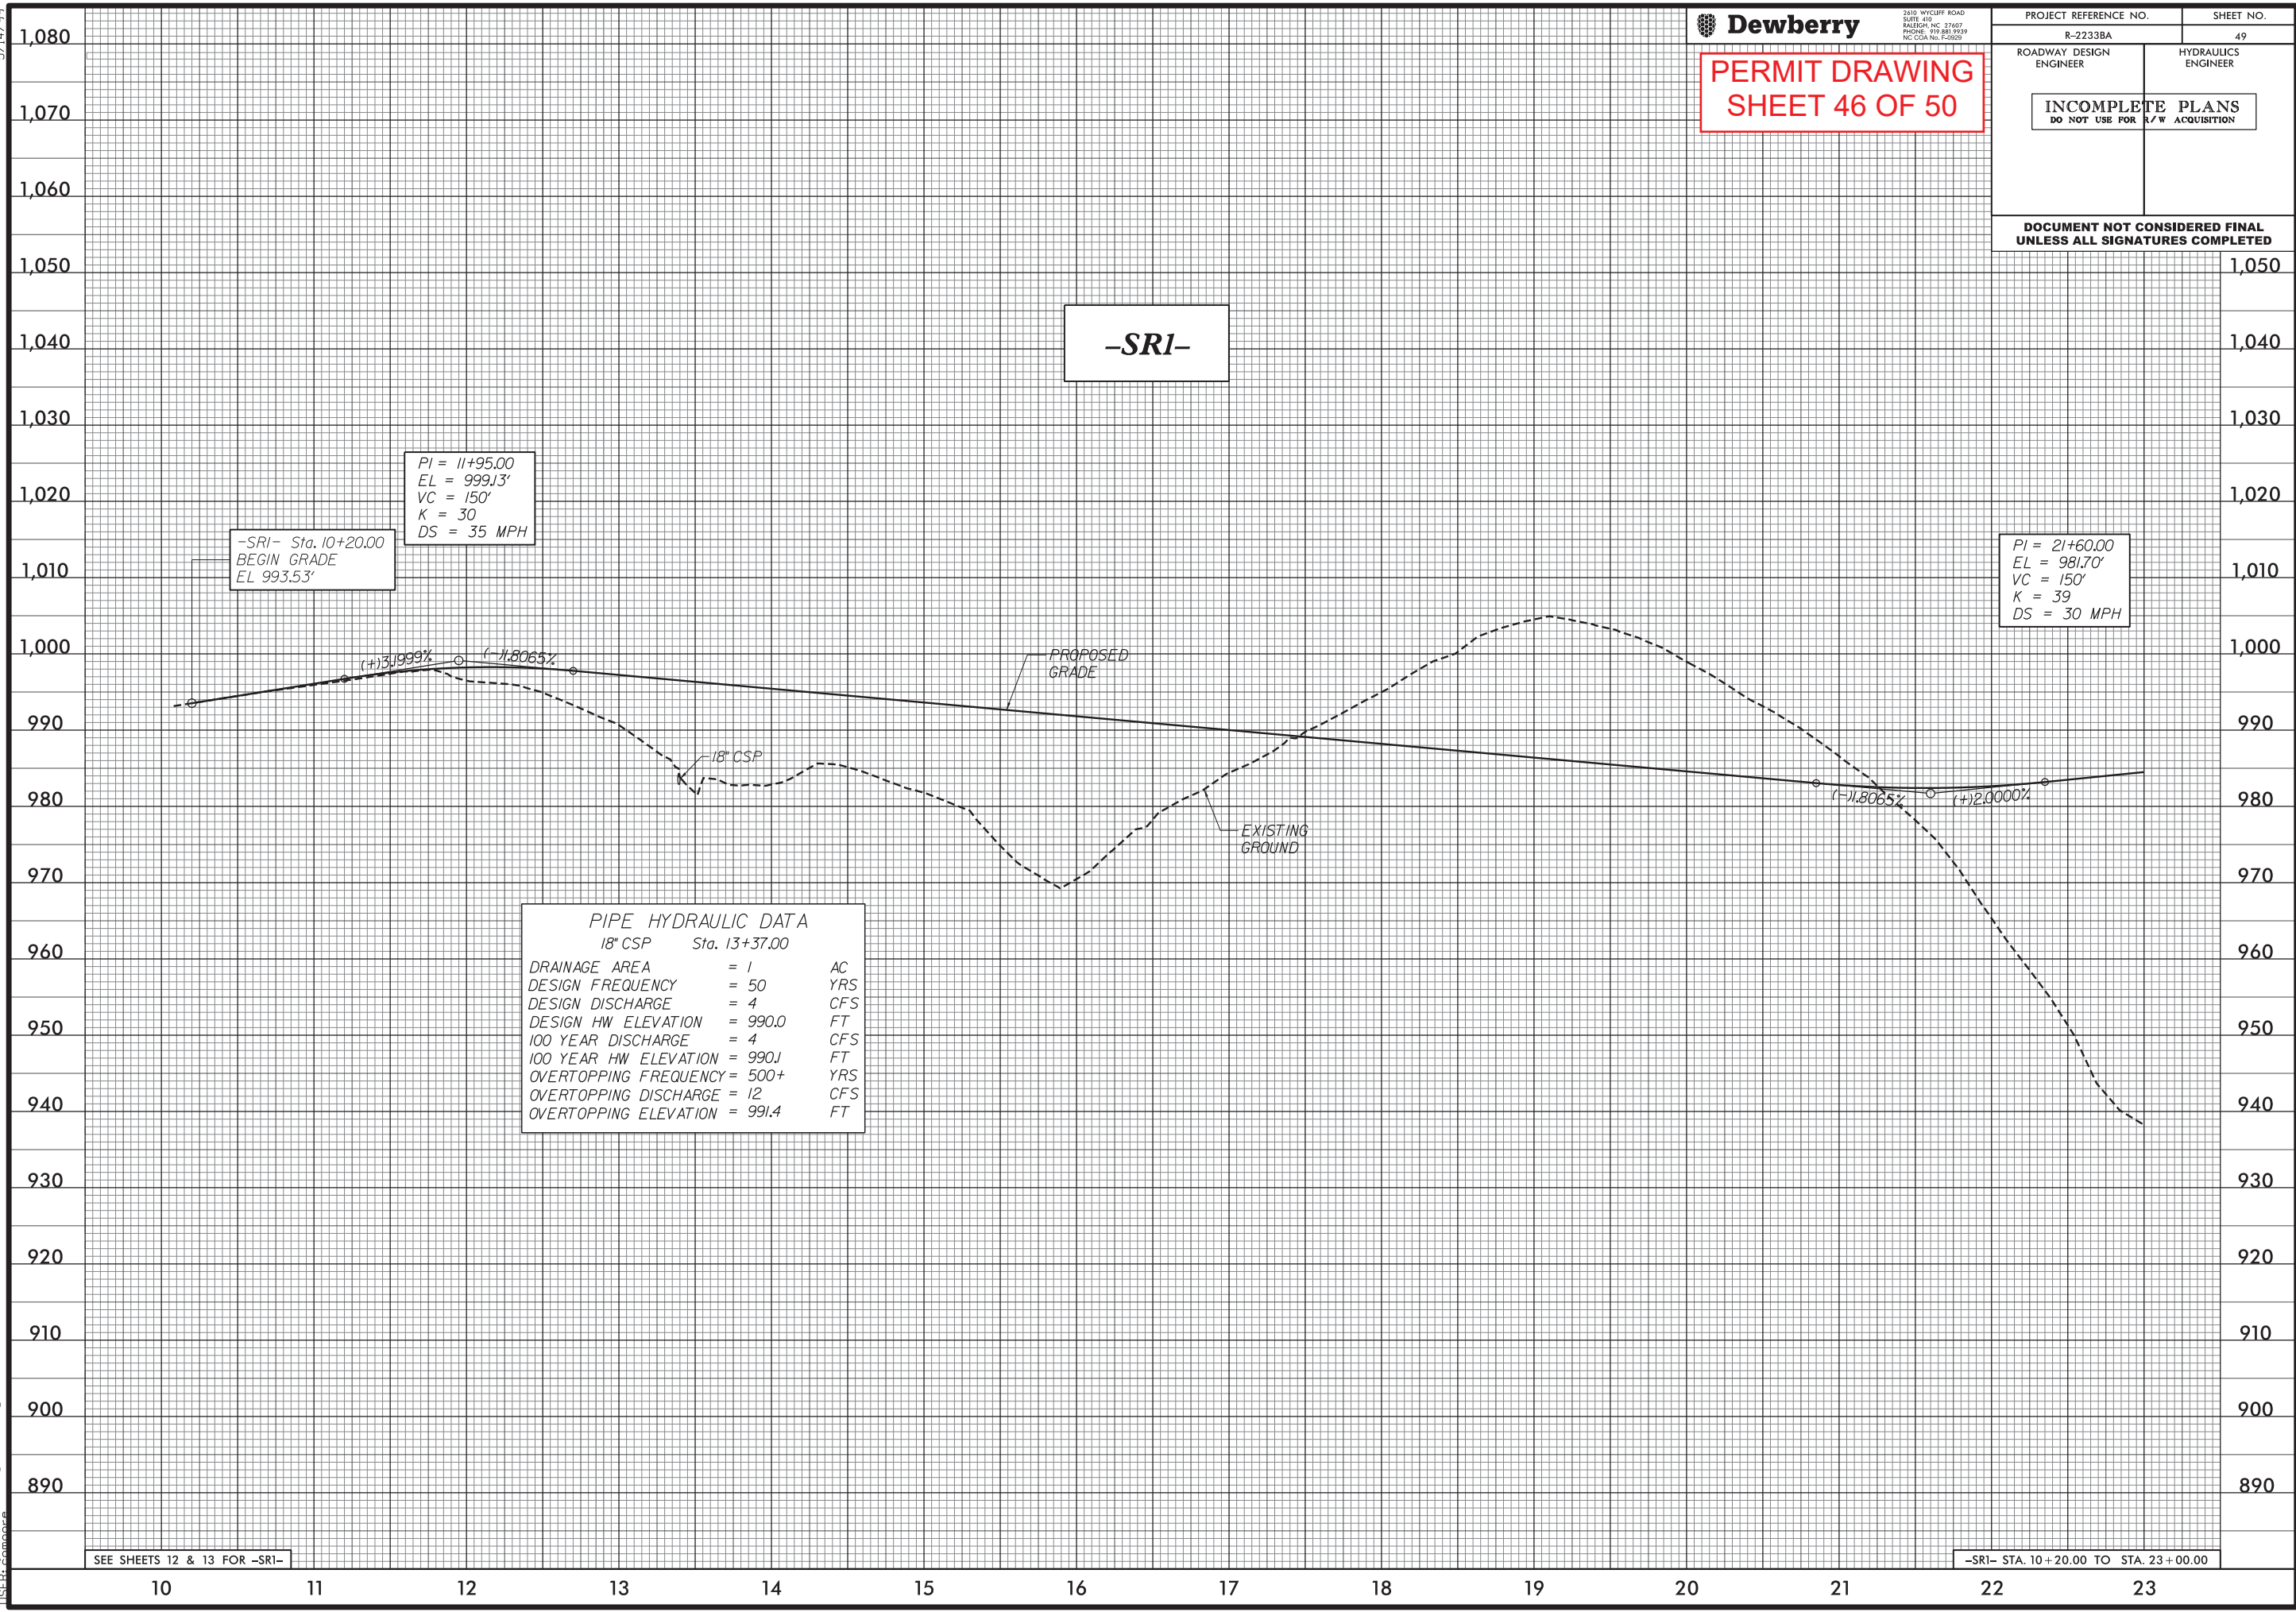

SEE SHEETS 12 & 13 FOR -SRI-

-SRI- STA. 10+20.00 TO STA. 23+00.00

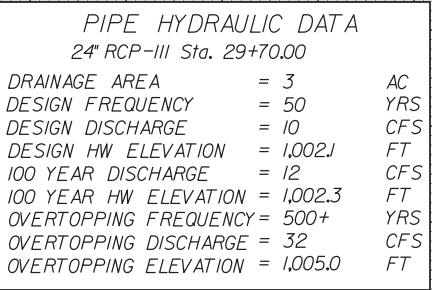

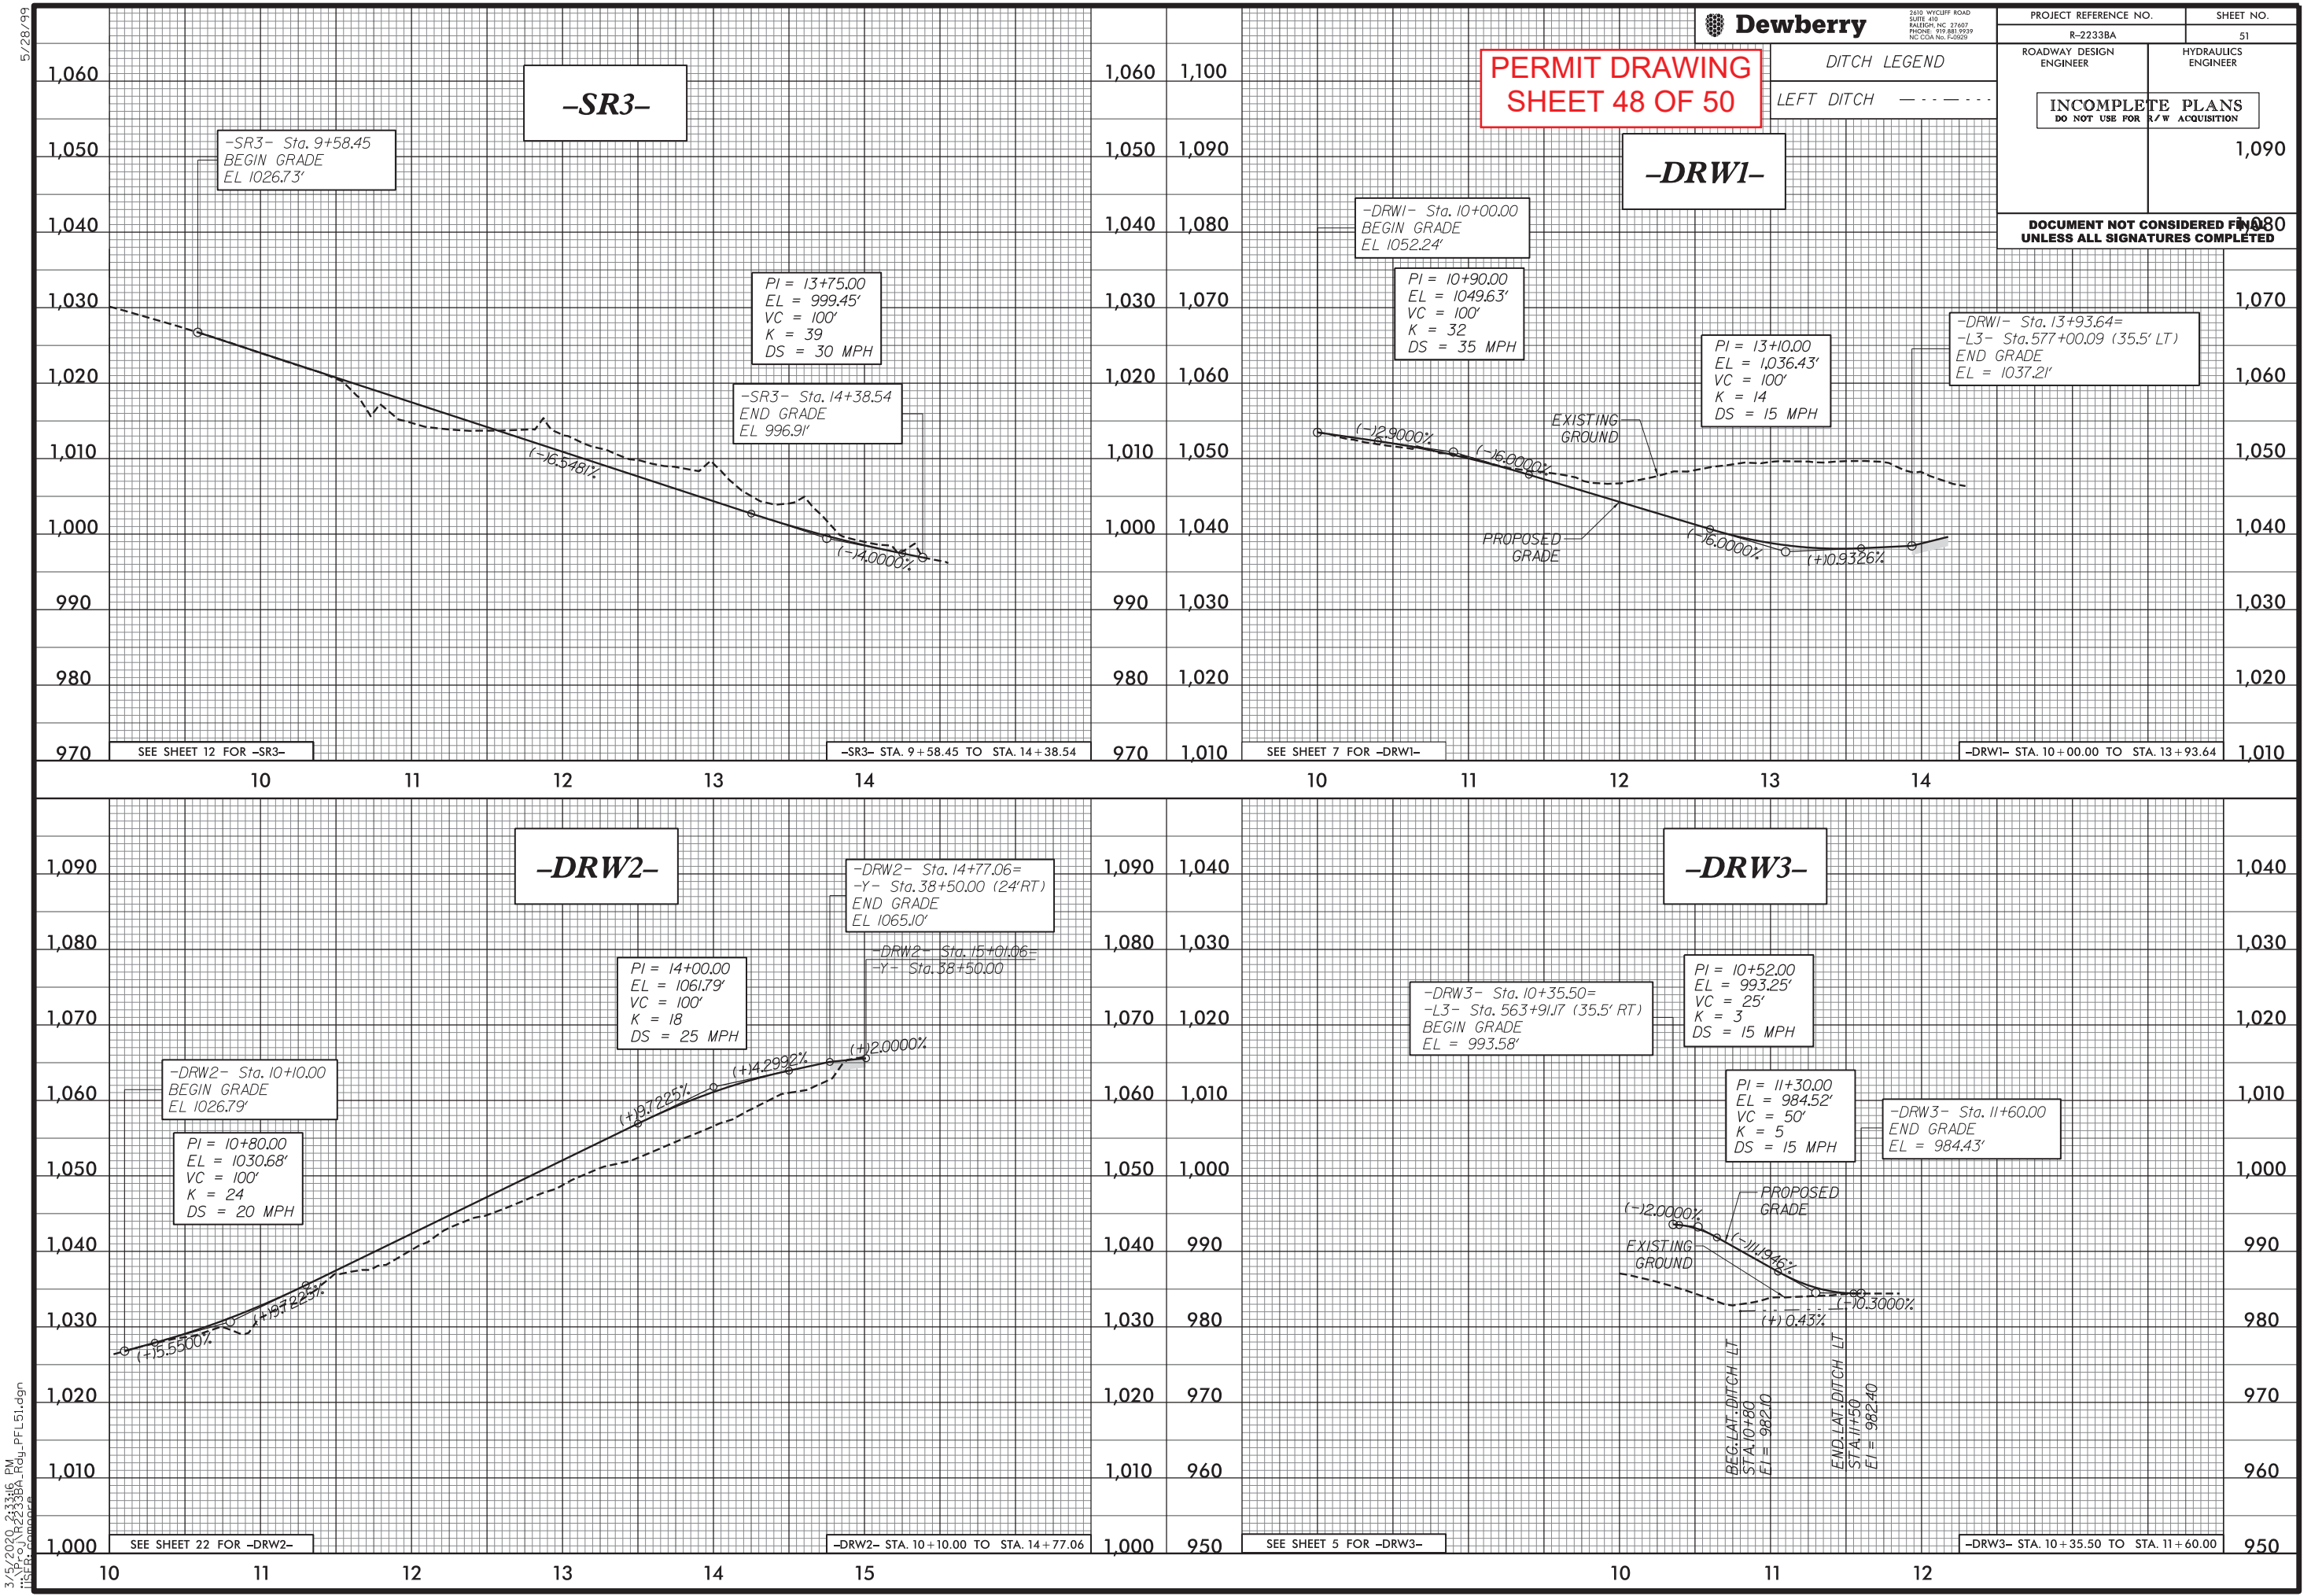

PROJECT REFERENCE NO.		SHEET NO.
R-2233BA		51
ROADWAY DESIGN ENGINEER	HYDRAULICS ENGINEER	
INCOMPLETE PLANS DO NOT USE FOR R/W ACQUISITION		1,090
DOCUMENT NOT CONSIDERED FINAL UNLESS ALL SIGNATURES COMPLETED		


PERMIT DRAWING
SHEET 48 OF 50

DITCH LEGEND
LEFT DITCH - - - - -

5/28/99
3/5/2020 2:33:46 PM
R-2233BA_P04.dgn
USER: jcmccoy

5/28/99

3/5/2020 2:33:48 PM
R:\233333\233333A_Pdu_PFL52.dgn
USER: jomora

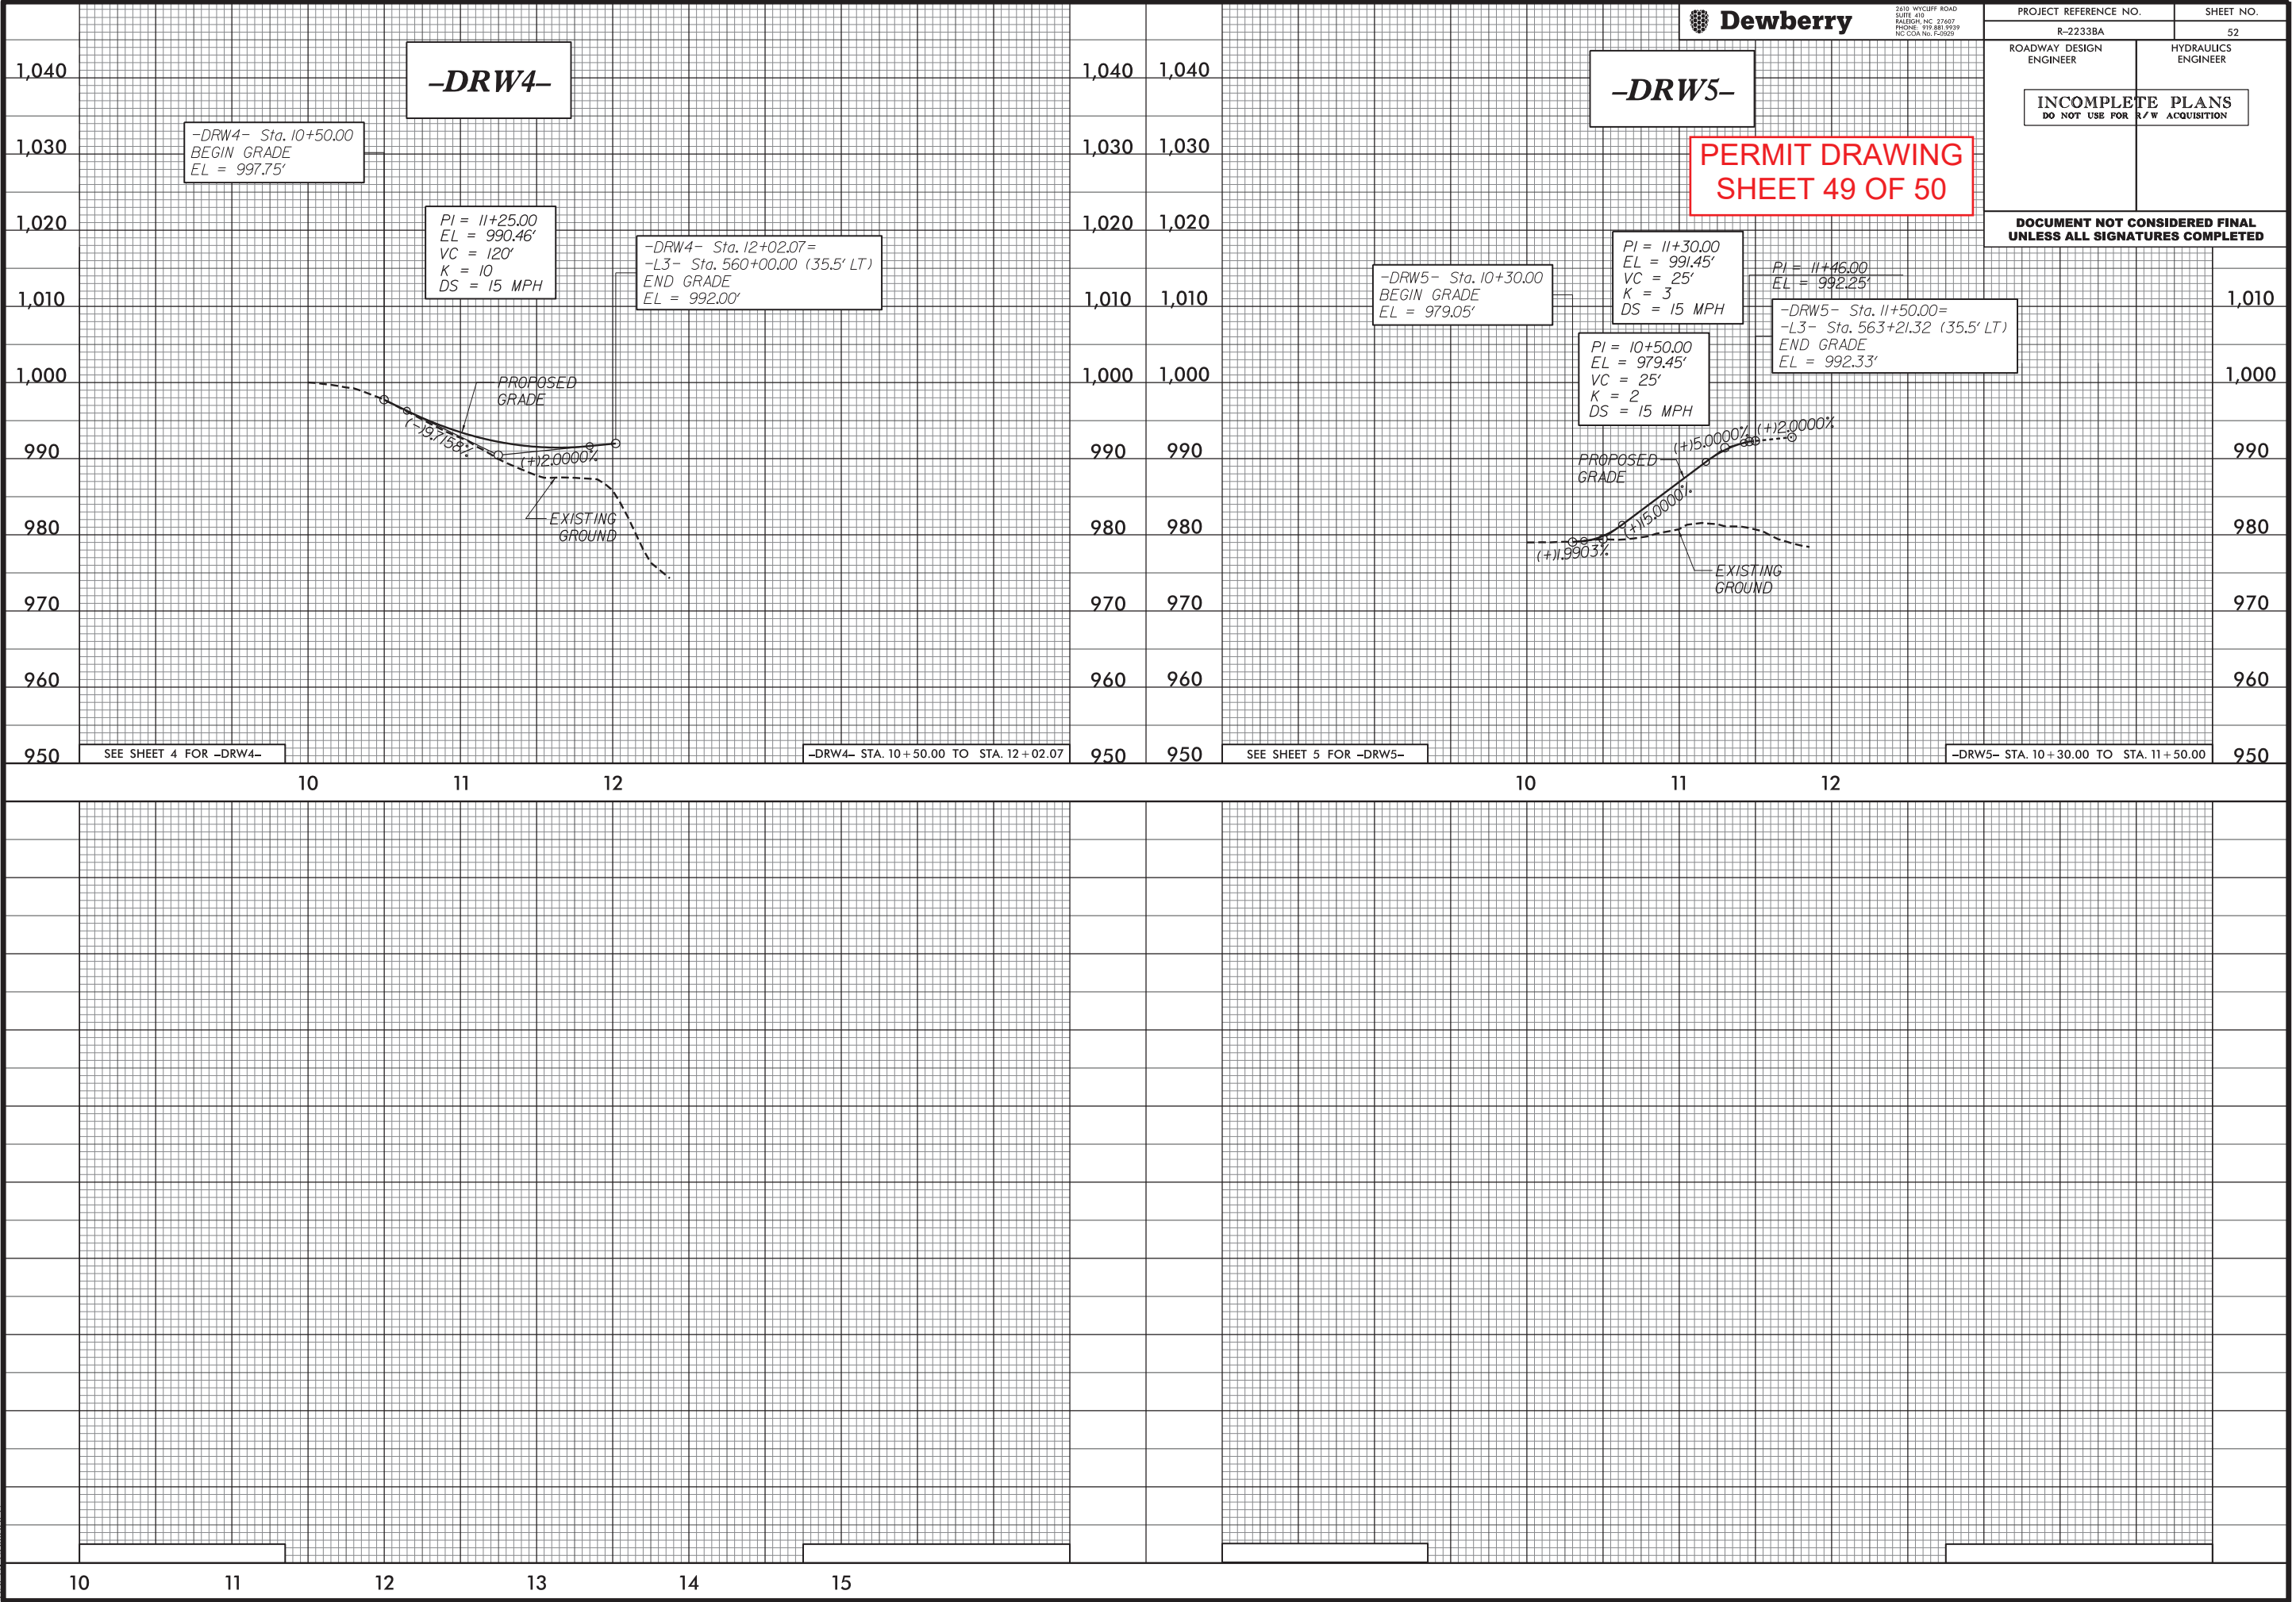

WETLAND AND SURACE WATER IMPACTS SUMMARY													
Site No.	JD ID	Station (From/To)	Structure Size / Type	WETLAND IMPACTS					SURFACE WATER IMPACTS				
				Permanent Fill In Wetlands (ac)	Temp. Fill In Wetlands (ac)	Excavation in Wetlands (ac)	Mechanized Clearing in Wetlands (ac)	Hand Clearing in Wetlands (ac)	Permanent SW impacts (ac)	Temp. SW impacts (ac)	Existing Channel Impacts Permanent (ft)	Existing Channel Impacts Temp. (ft)	Natural Stream Design (ft)
1	SZ	L3 561+11 TO 561+24 RT	2 -5' x 6' RCBC						0.02		136		
1	SZ	L3 561+11 TO 561+24 RT	CHANNEL REALIGNMENT						< 0.01	< 0.01	24	18	
2	SY	L3 584+19 TO 585+04	54" RCP	0.03					0.02	< 0.01	323	60	
3	WF	L3 584+16 TO 585+35	ROADWAY FILL	0.47			0.02						
3	WF	L3 584+16 TO 585+35	TEMPORARY BYPASS CHANNEL			0.01							
4	SX	L3 606+50 TO 617+50	54" RCP						0.21	< 0.01	1509	43	
5	WE	L3 607+66 TO 608+22 LT	ROADWAY FILL	0.04									
6	SW	L3 616+76 TO 618+60	8' X 6' RCBC						0.09		583		
6	SW	L3 617+00 RT	CHANNEL REALIGNMENT						< 0.01	< 0.01	21	5	
6	SW	L3 618+58 LT	CHANNEL REALIGNMENT						0.01	< 0.01	75	18	
7	WD	L3 643+23 TO 643+80 RT	ROADWAY FILL	0.01									
8	SV	L3 643+38 RT TO 643+91 LT	ROADWAY FILL						< 0.01		102		
9	SU	L3 643+13 RT TO 645+10 LT	66" RCP						0.10	< 0.01	702	29	
9	SU	L3 645+10 LT	CL II RIPRAP ON BANKS						< 0.01	< 0.01	20	10	
10		L3 649+55 LT TO 651+18 RT	30" RCP						0.03	< 0.01	620	29	
10		L3 649+55 LT	CL II RIPRAP ON BANKS						< 0.01	< 0.01	8	10	
11	ST	L3 671+97 LT TO 672+82 RT	9' x 8' RCBC						0.10		582		
11	ST	L3 672+08 RT	CHANNEL REALIGNMENT						< 0.01	< 0.01	44	23	
11	ST	L3 672+34 LT	CHANNEL REALIGNMENT						< 0.01	< 0.01	36	35	
12	SS	L3 705+00 RT TO 705+10 LT	TEMPORARY WORK BRIDGE							0.03		272	
13	SR	L3 706+79 RT TO 707+02 LT	TEMPORARY WORK BRIDGE							0.08		290	
14	SQ	L3 706+90 RT TO 707+54 RT	TEMPORARY STREAM CROSSING							< 0.01		67	
15	SP	L3 733+34 LT TO 736+81 RT	8' X 8' RCBC						0.14		605		
15	SP	L3 731+47 TO 732+16 LT	CHANNEL REALIGNMENT						0.02		92		
15	SP	L3 732+16 TO 732+71 LT	ROADWAY FILL						0.01		60		
15	SP	L3 732+71 TO 733+34 LT	CHANNEL REALIGNMENT						0.02		76		
15	SP	L3 731+22 TO 731+47 LT	CHANNEL REALIGNMENT							< 0.01		24	
15	SP	L3 736+81 TO 737+26 RT	CHANNEL REALIGNMENT						0.01		46		
15	SP	L3 737+26 TO 737+36 RT	CHANNEL REALIGNMENT							< 0.01		18	
16	WB	L3 733+46 LT TO 733+80 LT	CHANNEL REALIGNMENT			< 0.01							
TOTALS*:				0.56		0.02	0.02		0.81	0.15	5664	951	0

*Rounded totals are sum of actual impacts

NOTES: