



STATE OF NORTH CAROLINA
DEPARTMENT OF TRANSPORTATION

BEVERLY EAVES PURDUE
GOVERNOR

P.O. BOX 25201, RALEIGH, NC 27611-5201

EUGENE A. CONTI, JR.
SECRETARY

June 11, 2009

U.S. Army Corps of Engineers
Washington Regulatory Field Office
Post Office Box 1000
Washington, NC 27889-1000

Attn: Mr. William Wescott
NCDOT Coordinator

Subject: Modification Request for the Individual Section 404 Permit, Individual Water Quality Certification, and Tar-Pamilico Buffer Authorization for the Rocky Mount Northern Connector, from SR 1604 (Hunter Hill Road) to US 301, Nash County, TIP No. R-2823, Debit \$570 from WBS 34509.1.1.

References: May 6, 2009 Individual Section 404 Permit, Action ID #200411199, Permit #SAW2007-00157-164
February 23, 2009 Section 401 Water Quality Certification 3781 and Buffer Authorization

Dear Sir:

In an application dated December 17, 2008, the North Carolina Department of Transportation (NCDOT) submitted an Individual Permit application for the Subject project. This application requested authorization for impacts to jurisdictional features based upon a final design prior to an additional public meeting presenting the final design, held on October 28, 2008. Based upon comments from the meeting and subsequent inquiries from the public concerning the traffic flow from Station -L- 27+45 to Station 65+55, the roadway was re-designed to include directional crossovers and four bulb U-turns to provide additional left-turn traffic flow along Woodruff Road. The redesign will result in unavoidable impacts to Waters of the U.S. Revised permit drawings, buffer drawings and roadway plans are included with this modification request.

Due to a necessary pipe clearance profile change, the roadway profile at Station -L- 189+80 has also been slightly modified resulting in increased jurisdictional impacts.

In another recent development, the City of Rocky Mount, who is responsible for the transmission and distribution utility line relocations associated with this project, requested that NCDOT include these impacts in the Individual Permit for this project. As such, NCDOT has included this information.

This information is being presented as supplemental information to be reviewed as a modification to the 404 Individual Permit issued May 6, 2009. Each modification is discussed in detail below.

Site 1. Unnamed Tributary to Goose Branch - Perennial Stream, Riparian Buffer, and Non-Riparian Wetland (Permit Drawing Sheets 7 and 8 of 68 and Buffer Drawing Sheets 7 and 8 of 56 in December 17, 2008 Application)

The revised drawings (Permit Sheets 7 and 8 of 68 and Buffer Sheets 7 and 8 of 56) indicate that impacts at Site 1 will change due to a new left-turn bulb added to the project as well as a pipe clearance profile change. Aerial utility lines in this area have resulted in hand clearing in wetlands and buffers (Zone 2). The bulb will allow vehicles from businesses near the Hunter Hill Road intersection and the residences on Goose Branch Drive to maintain enough distance between the cross streets for maneuvering across all lanes of traffic. A summary of the original and revised impacts is provided in the following table.

Summary of Site 1 Impact Changes

Impact Description	Dec. 17, 2008 Impact	Revised Impact	Impact Change
Fill in Wetlands	0.06 Ac	0.07 Ac	+0.01 Ac
Mech. Clearing in Wetlands	0.05 Ac	0.07 Ac	+0.02 Ac
Hand Clearing in Wetlands	0	0.08 Ac	+0.08 Ac
Perm. Surface Water Impacts	0.01 Ac (95 LF)	0.01 Ac (95 LF)	None
Temp. Surface Water Impacts	0.00 Ac (10 LF)	0.00 Ac (10 LF)	None
Wetlands in Buffer Zone 1	3,268 sq ft	3,279 sq ft	+11 sq ft
Wetlands in Buffer Zone 2	687 sq ft	2,585 sq ft	+1,898 sq ft
Allowable Buffer Zone 1	7,865 sq ft	7,922 sq ft	+57 sq ft
Allowable Buffer Zone 2	3,903 sq ft	6,271 sq ft	+2,368 sq ft

Revised cross section permit sheets 9 and 10 of 68 (buffer sheets 9 and 10 of 56) are enclosed.

Site 2. Unnamed Tributary to Goose Branch - Riparian Buffer (Permit Drawing Sheets 11 and 12 of 68 and Buffer Drawing Sheets 11 and 12 of 56 in December 17, 2008 Application)

The revised drawings (Sheets 11 and 12 of 68) indicate that impacts at Site 2 will change due to a new left-turn bulb added to the project as well as a pipe clearance profile change. A summary of the original and revised impacts is provided in the following table.

Summary of Site 2 Impact Changes

Impact Description	Dec. 17, 2008 Impact	Revised Impact	Impact Change
Mitigable Buffer Zone 1	87 sq ft	444 sq ft	+357 sq ft
Mitigable Buffer Zone 2	1,830 sq ft	3,934 sq ft	+2,104 sq ft

Revised cross section buffer drawing sheets 11 and 12 of 56 are enclosed.

Site 3. Unnamed Tributary to Goose Branch - Riparian Wetland (Permit Drawing Sheets 11 and 12 of 68 in December 17, 2008 Application)

The revised drawings (Sheets 11 and 12 of 68) show that the impacts at Site 3 will change due to a new left-turn bulb. Aerial utility lines in this area have resulted in hand clearing in wetlands. Since the location of the bulb is near the Goose Branch Drive intersection, the right turn taper was changed to a right turn lane that extends from Goose Branch Drive to the bulb. A summary of the original and revised impacts is provided in the following table.

Summary of Site 3 Impact Changes

Impact Description	Dec. 17, 2008 Impact	Revised Impact	Impact Change
Fill in Wetlands	0.07 Ac	0.09 Ac	+0.02 Ac
Mech. Clearing in Wetlands	0.02 Ac	0.02 Ac	None
Hand Clearing in Wetlands	0	0.04 Ac	+0.04 Ac

Revised cross section permit drawing sheet 13 of 68 is enclosed.

Site 4. Goose Branch - Perennial Stream and Riparian Buffer (Permit Drawing Sheets 14 and 15 of 68 and Buffer Drawing Sheets 15 and 16 of 56 in December 17, 2008 Application)

The revised drawings (Permit Sheets 14 and 15 of 68 and Buffer Sheets 15 and 16 of 56) indicate that impacts at Site 4 will change due to aerial utility lines. The sheets have also been revised due to a new bulb which does not have an impact on the environmental features. A summary of the original and revised impacts is provided in the following table.

The riparian zones on the west side of Site 4 are maintained lawn. They will be kept in a similar condition, so there will be no change to the existing use. In addition, the existing building will be razed and the area revegetated, resulting in a net increase in buffer.

Summary of Site 4 Impact Changes

Impact Description	Dec. 17, 2008 Impact	Revised Impact	Impact Change
Perm. Surface Water Impacts	0.04 Ac (158 LF)	0.04 Ac (158 LF)	None
Temp. Surface Water Impacts	0.01 Ac (54 LF)	0.01 Ac (54 LF)	None
Wetlands in Buffer Zone 1	41 sq ft	168 sq ft	+127 sq ft
Wetlands in Buffer Zone 2	574 sq ft	1,712 sq ft	+1,138 sq ft
Mitigable Buffer Zone 1	10,527 sq ft	11,823 sq ft	+1,296 sq ft
Mitigable Buffer Zone 2	6,437 sq ft	7,647 sq ft	+1,210 sq ft

Revised profile and cross section permit sheets 16-18 of 68 (buffer sheets 17-19 of 56) are enclosed.

Site 5. Unnamed Tributary to Goose Branch - Intermittent Stream and Riparian Wetland (Permit Drawing Sheets 14 and 15 of 68 and Buffer Drawing Sheets 15 and 16 of 56 in December 17, 2008 Application)

The revised drawings (Permit Sheets 14 and 15 of 68 and Buffer Sheets 15 and 16 of 56) indicate that impacts at Site 5 will change due to aerial utility lines. The sheets have also been revised due to a new bulb which does not have an impact on the environmental features. A summary of the original and revised impacts at Site 5 is provided in the following table.

Summary of Site 5 Impact Changes

Impact Description	Dec. 17, 2008 Impact	Revised Impact	Impact Change
Fill in Wetlands	0.08 Ac	0.08 Ac	None
Mech. Clearing in Wetlands	0.03 Ac	0.03 Ac	None
Hand Clearing in Wetlands	0	0.11 Ac	+0.11 Ac
Perm. Surface Water Impacts	0.02 Ac (210 LF)	0.02 Ac (210 LF)	None

Revised cross section permit sheets 16-18 of 68 (buffer sheets 17-19 of 56) are enclosed.

Site 13. Unnamed Tributary to Compass Creek - Perennial Stream, Riparian Wetland, and Riparian Buffer (Permit Drawing Sheets 43 and 44 of 68 and Buffer Drawing Sheets 34 - 37 of 56 in December 17, 2008 Application)

The revised drawings (Permit Sheets 43 and 44 of 68 and Buffer Sheets 34 - 37 of 56) indicate that impacts at Site 13 will change due to a pipe clearance profile change. The profile was modified slightly at 189+90 to increase the amount of fill on top of the pipe to reduce possible maintenance issues for the pipe and road in the future. A summary of the original and revised impacts is provided in the following table.

Summary of Site 13 Impact Changes

Impact Description	Dec. 17, 2008 Impact	Revised Impact	Impact Change
Fill in Wetlands	0.21 Ac	0.26 Ac	+0.05 Ac
Excavation in Wetlands	0.02 Ac	0.02 Ac	None
Mech. Clearing in Wetlands	0.06 Ac	0.05 Ac	-0.01 Ac
Perm. Surface Water Impacts	0.01 Ac (205 LF)	0.02 Ac (218 LF)	+13 LF
Temp. Surface Water Impacts	0.00 Ac (43 LF)	0.01 Ac (75 LF)	+32 LF
Wetlands in Buffer Zone 1	9,708 sq ft	10,132 sq ft	+424 sq ft
Wetlands in Buffer Zone 2	2,521 sq ft	2,661 sq ft	+140 sq ft
Mitigable Buffer Zone 1	15,653 sq ft	16,082 sq ft	+429 sq ft
Mitigable Buffer Zone 2	10,114 sq ft	10,345 sq ft	+231 sq ft

Revised profile and cross section permit sheets 45, 50 and 51 of 68 (buffer sheets 38, 43 and 44 of 56) are enclosed.

The following sheets are also included in this permit modification since they have been slightly revised. There are no jurisdictional impact changes on these sheets and they are included for informational purposes only.

- Permit Drawing Sheets 19 and 20 of 68 show visual changes due to the addition of a bulb.
- Permit Drawing Sheets 62 and 63 of 68 have visual changes due to a couple new ditches required due to pipe clearance issues. (-L- Sta. 261+22 - 263+01 RT and -Y8- Sta. 17+00 - 17+39 and 19+04 - 20+00 RT)

Summary of Project Changes

The NCDOT has modified the project design to incorporate left-turn bulbs along Woodruff Road as a result from public input. In addition, the roadway has been slightly modified to allow for the necessary pipe clearance. Proposed impact changes are summarized in the following table.

Net Impact Revisions to Jurisdictional Features

Site	Wetland Impacts (ac)			Stream Impacts (LF)		Wetlands in Buffer (sq ft)		Buffer Impacts (sq ft)	
	Perm. Fill	Mech. Clearing	Hand Clearing	Perm.	Temp.	Zone 1	Zone 2	Zone 1	Zone 2
1*	+0.01	+0.02	+0.08	0	0	+11	+1,898	+57	+2,368
2	--	--	--	--	--	--	--	+357	+2,104
3	+0.02	0	+0.04	--	--	--	--	--	--
4	--	--	--	0	0	+127	+1,138	+1,296	+1,210
5	0	0	+0.11	0	--	--	--	--	--
13	+0.05	-0.01	--	+13	+32	+424	+140	+429	+231
TOTAL	+0.08	+0.01	+0.23	+13	+32	+562	+3,176	+2,139	+5,913

*Buffer impacts are allowable at Site 1. Buffer impacts at all other sites are mitigable.

Summary of Impacts to Waters of the U.S. and Riparian Buffers

In summary, the final modified permanent impacts to jurisdictional areas of R-2823 will total 6.4 acres of wetlands, 1,952 linear feet of streams, and 201,792 square feet of riparian buffers as itemized in the following table.

Summary of Proposed Permanent Jurisdictional Impacts

Permit Site	Station	Riparian Wetlands (ac)	Non-Riparian Wetlands (ac)	Perennial Streams (LF)	Intermittent Streams (LF)	Riparian Buffer Zone 1 (sq ft)	Riparian Buffer Zone 2 (sq ft)
1*	-L- 30+28	0	0.14	95	0	7,922	6,271
2*	-L- 32+50 RT	0	0	0	0	444	3,934
3*	-L- 36+50 LT	0.11	0	0	0	0	0
4*	-L- 49+02	0	0	158	0	11,823	7,647
5*	-L- 50+65	0.11	0	0	210	0	0
6	-L- 68+00	0	1.11	0	0	0	0
7	-L- 111+50	1.02	0	0	0	8,967	7,421
8	-L- 113+26	0.02**	0	0	24	0	0

Permit Site	Station	Riparian Wetlands (ac)	Non-Riparian Wetlands (ac)	Perennial Streams (LF)	Intermittent Streams (LF)	Riparian Buffer Zone 1 (sq ft)	Riparian Buffer Zone 2 (sq ft)
9	-L- 135+34	0	0.21	210	0	14,535	9,434
10	-L- 169+16	0	0.21	407	0	24,431	15,186
11	-L- 175+00	0.73	0	0	0	0	0
12	-L- 182+00	1.15	0	197	0	11,213	7,394
13*	-L- 189+80	0.33	0	218	0	16,082	10,345
14	-Y5- 11+50	0	0.12	0	0	0	0
15	-L- 231+00	0	0.02	0	0	180	1530
16	-L- 231+57	0	0.14**	0	74	6,616	5,773
17	-L- 239+81	0.98	0	211	0	14,429	8,028
18	-L- 260+50	0	0	0	130	0	0
19	-Y8- 23+50	0	0	18	0	1,776	411
TOTAL IMPACTS:		4.45	1.95	1,514	438	118,418	83,374

* Sites modified from May 06, 2009 permit


** Sites originally including an impact of less than 0.01 acre that were rounded.

There are no temporary wetland impacts. Temporary stream impacts include 428 LF. No impacts will occur to open water ponds.

As with the original permit application, the additional impacts will be mitigated through in-lieu payments to the NC Ecosystem Enhancement Program (EEP). A copy of the EEP in-lieu fee request form is attached. The EEP acceptance letter will be forwarded to all appropriate parties upon receipt.

By copy of this correspondence, we request NCDWQ to authorize these activities through a modification of WQC 3781 and Buffer Authorization. Authorization to debit the \$570 Permit Modification Fee from WBS Element 34509.1.1 is hereby given. All environmental commitments and special conditions will continue to be followed throughout project construction. If you have any questions or need any additional information, please do not hesitate to contact Mr. Tyler Stanton, Environmental Specialist at tstanton@ncdot.gov or (919) 715-1439.

Sincerely,

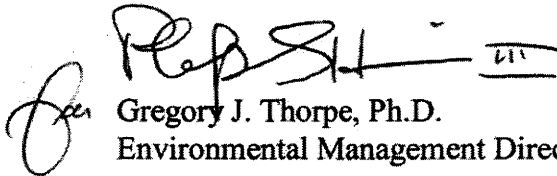
 Gregory J. Thorpe, Ph.D.
 Environmental Management Director, PDEA

cc:

W/attachment

Mr. Brian Wrenn, NCDWQ (5 Copies)
Ms. Kathy Matthews, USEPA
Mr. Khaled Al-Akhdar, NCDOT
Mr. Tommy Peacock, P.E., RK&K
Mr. Michael Wood, Catena Group

W/o attachment (see website for attachments)

Dr. David Chang, P.E., Hydraulics
Mr. Greg Perfetti, P.E., Structure Design
Mr. Victor Barbour, P.E., Project Services Unit
Mr. Mark Staley, Roadside Environmental
Mr. Richard E. Greene, P.E. Div. 4 Engineer
Mr. Chad Coggins, Div. 4 Environmental Officer
Mr. Scott McLendon, USACE, Wilmington
Mr. Gary Jordan, USFWS
Mr. Travis Wilson, NCWRC
Mr. Ron Sechler, NMFS
Mr. Jay Bennett, P.E., Roadway Design
Mr. Majed Alghandour, P. E., Programming and TIP
Mr. Art McMillan, P.E., Highway Design
Ms. Beth Harmon, EEP
Mr. Todd Jones, NCDOT External Audit Branch
Ms. Jameelah El-Amin, PDEA
Mr. Drew Joyner, PE, Human Environment Unit Head
Mr. Clarence W. Coleman, P.E., FHWA



MITIGATION REQUEST FORM TRI-PARTY MOA (NCDOT)

Revised 3/24/2008



Fill in requested information, print out the form, sign and date, and either mail to EEP, 1852 Mail Service Center, Raleigh, NC 27699-1652, or fax to 919-715-2219. Attachments are acceptable for clarification purposes.

Electronic submissions are permissible; however, an acceptance letter cannot be sent until the original signed form has been received.

NCDOT CONTACT INFORMATION		REGULATORY CONTACT INFORMATION	
Agency/Division	NCDOT-Highways	USACE Office	Regulatory Field Office
Branch	PDEA-NEU	USACE Contact	Mr. William Wescott
Mailing Address	1598 Mail Service Center	Mailing Address	Post Office Box 1000
City, State, Zip	Raleigh, NC 27699-1598	City, State, Zip	Washington, NC 27889-1000
Project Manager	Tyler Stanton	USACE Fax Number	(252) 975-1399
Telephone Number	(919) 431-2000	NCDWQ Contact	Brian Wrenn
E-Mail Address	tstanton@dot.state.nc.us	Mailing Address	1650 Mail Service Center
Supervisor	Chris Rivenbark	City, State, Zip	Raleigh, NC 27699-1650
Telephone Number	(919) 431-2000	NCDWQ Fax Number	(919) 733-6893

PROJECT LOCATION INFORMATION AND IMPACTS			
TIP Number(s)		R-2823	
TIP Description		ROCKY MOUNT NORTHERN OUTER LOOP FROM SR 1604 (HUNTER HILL RD)	
Current Let Date		5/20/08	
NCDOT Highway Division		Division 4	
County(ies)		Nash	
EEP Ecoregion(s)		Northern Inner Coastal Plain	
River Basin(s)		Tar-Pamlico	
Cataloging Unit(s) (8-digit)		03020101	
Total Stream (feet)	Warm	1,952	
	Cool		
	Cold		
	TOTAL	1,952	
Total Riparian Wetland Impact (acres)		4.45	
Total Non-Riparian Wetland Impact (acres)		1.95	
Total Coastal Marsh Impact (acres)			
Total Buffer Impact	Zone 1 (square feet)	58,668	
	Zone 2 (square feet)	44,862	

OTHER INFORMATION	
USACE Action ID Number (if known)	200411199
NCDWQ Project Number (if known)	3781
NCDCM Project Number (if known)	
Comments: Revised on 6/11/09	

IMPORTANT Check below if this request is a: ☐ New Mitigation Request ☒ Revision to a current acceptance	Signature of Applicant or Agent: <i>Reps H</i> Date: <u>6/11/2009</u>
---	--

WETLAND PERMIT IMPACT SUMMARY

			WETLAND IMPACTS						SURFACE WATER IMPACTS				
			Permanent Fill In Wetlands (ac)	Temp. Fill In Wetlands (ac)	Excavation in Wetlands (ac)	Mechanized Clearing in Wetlands (ac)	Hand Clearing in Wetlands (ac)	Permanent SW impacts (ac)	Temp. SW impacts (ac)	Existing Channel Impacts Permanent (ft)	Existing Channel Impacts Temp. (ft)	Natural Stream Design (ft)	
1	-L- 30+28	2 - 48" RCP	0.07			0.07		0.08	0.01	0.00 *	95	10	
3	-L- 36+50 LT	N/A	0.09					0.04					
4	-L- 49+02	9' X 9' RCBC							0.04	0.01	158	54	
5	-L- 50+65	N/A	0.08			0.03		0.11	0.02		210		
6	-L- 68+00	N/A	0.97			0.14							
7	-L- 111+50	BRIDGE	0.85			0.17		0.06					
8	-L- 113+26	N/A			0.00 *	0.02			0.00 *	0.00 *	24	24	
9	-L- 135+34	72" RCP	0.17			0.04			0.02	0.00 *	210	48	
10	-L- 169+16	78" RCP	0.19			0.02			0.05	0.01	407	53	
11	-L- 175+00	18" RCP	0.64			0.09							
12	-L- 182+00	BRIDGE	1.00			0.15			0.29	0.10	197	19	
13	-L- 189+80	78" RCP	0.26		0.02	0.05			0.02	0.01	218	75	
14	-Y5- 11+50	18" RCP	0.11			0.01							
15	-L- 231+00	N/A	0.01			0.01							
16	-L- 231+57	60" RCP	0.13		0.00 *	0.01			0.00 *	0.00 *	74	10	
17	-L- 239+81	8' X 9' RCBC	0.86		0.01	0.11			0.02	0.01	211	85	
18	-L- 260+50	60" RCP							0.01	0.00 *	130	39	
19	-Y8- 23+50	66" RCP							0.00 *	0.00 *	18	11	

 $\ast: v < 0.01ac$

Permanent Surface Water Impacts for Piers on Site 12: 7 soft

Temporary Surface Water Impacts for Piers on Site 12 outside of roadway construction: 80sqft

NC DEPARTMENT OF TRANSPORTATION
DIVISION OF HIGHWAYS

NASH COUNTY

PROJECT: C201917 (R-2823)

REVISÉ 06/11/09

REVISED 06/11/03
PERMIT DRAWING SHEET 3 OF 68

8/17/99
6/12/2009
C:\Hydraulics\permits\Wetlands\2823_hyd_wet-permit-con.05.dgn



PROJECT REFERENCE NO.	SHEET NO.
R-2823	5
RAW SHEET NO.	
ROADWAY DESIGN ENGINEER	HYDRAULICS ENGINEER


REVISED 06/11/09
PERMIT DRAWING
SHEET 7 OF 68

CURB & GUTTER LOCATIONS				
DESCRIPTION	ALN	STATION	STATION	LOC
2'-6" C&G	-L-	9+20.00	20+84.79	RT
2'-6" C&G	-L-	21+72.48	27+60.18	RT
2'-6" C&G	-L-	22+60.82	22+28.94	RT
2'-6" C&G	-L-	14+84.50	21+48.87	LT
2'-6" C&G	-L-	22+25.97	29+48.21	LT
1'-6" MOUNTABLE C&G	-Y-	23+82.00	27+15.00	MED
2'-6" C&G	-Y-	22+91.64	28+05.00	LT
2'-6" C&G	-Y-	23+16.48	23+95.10	LT

NOTE: 2'-6" MOUNTABLE C&G FOR -L- MEDIAN

- Denotes Fill in Wetland
- Denotes Mechanized Clearing
- Denotes Impacts in Surface Water
- Denotes Temporary Impacts in Surface Water
- Denotes Hand Clearing

RIPRAP PAD
DATA
± 28'±90 RT
Q10 = 14.93cfs
V10 = 0.98ft/s
PREFORMED SCOUR
HOLE DATA
± 29'±55 LT
Q10 = 8.41cfs
V10 = 0.98ft/s

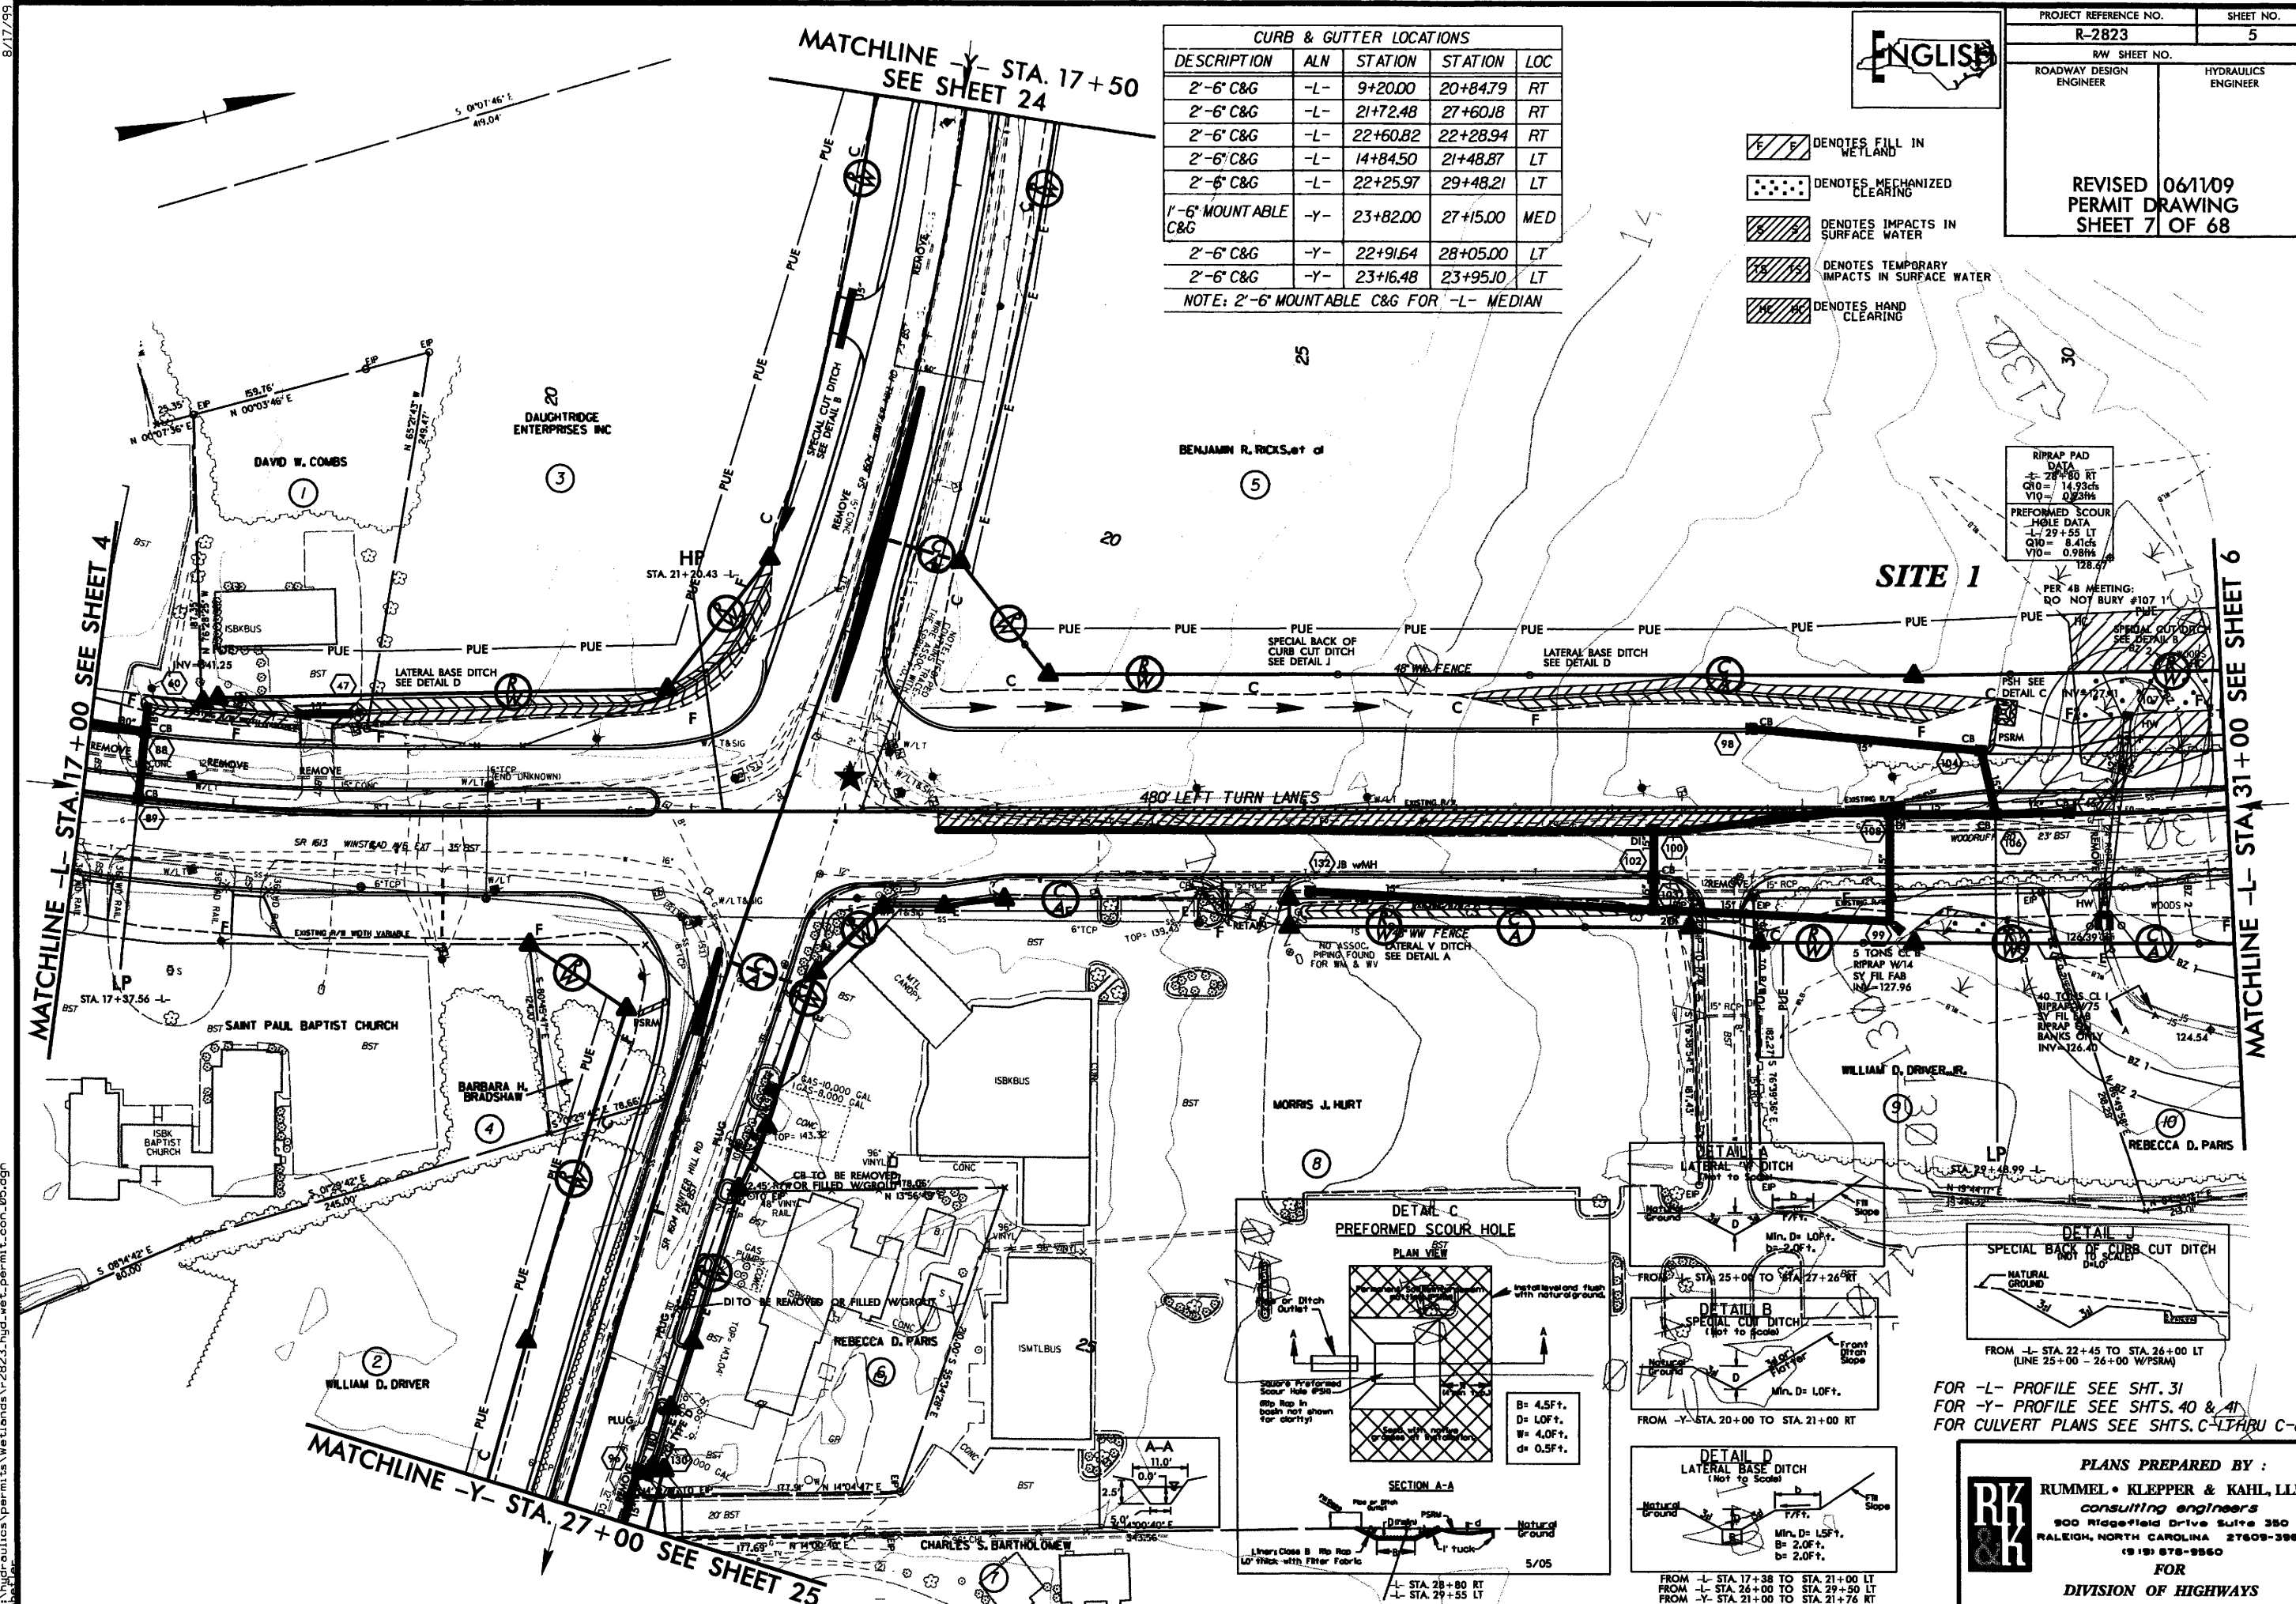

FOR -L- PROFILE SEE SHT. 31
FOR -Y- PROFILE SEE SHTS. 40 & 41
FOR CULVERT PLANS SEE SHTS. C-1 THRU C-8

PLANS PREPARED BY :

RK & K
RUMMEL • KLEPPER & KAHL, LLP
consulting engineers
900 Ridgefield Drive Suite 350
RALEIGH, NORTH CAROLINA 27609-3960
(919) 878-9560

FOR
DIVISION OF HIGHWAYS

8/17/99
6/12/2009
F:\hyd-sulcs\permits\Wetlands\2823\hyd-wet-permit-nocon_05.dgn

PROJECT REFERENCE NO.
R-2823

SHEET NO.
5

ROADWAY DESIGN ENGINEER





HYDRAULICS ENGINEER

REVISED 06/11/09
PERMIT DRAWING
SHEET 8 OF 68

CURB & GUTTER LOCATIONS				
DESCRIPTION	ALN	STATION	STATION	LOC
2'-6" C&G	-L-	9+20.00	20+84.79	RT
2'-6" C&G	-L-	21+72.48	27+60.18	RT
2'-6" C&G	-L-	22+60.82	22+28.94	RT
2'-6" C&G	-L-	14+84.50	21+48.87	LT
2'-6" C&G	-L-	22+25.97	29+48.21	LT
1'-6" MOUNTABLE C&G	-Y-	23+82.00	27+15.00	MED
2'-6" C&G	-Y-	22+91.64	28+05.00	LT
2'-6" C&G	-Y-	23+16.48	23+95.10	LT

NOTE: 2'-6" MOUNTABLE C&G FOR -L- MEDIAN

- DENOTES FILL IN WETLAND
- DENOTES MECHANIZED CLEARING
- DENOTES IMPACTS IN SURFACE WATER
- DENOTES TEMPORARY IMPACTS IN SURFACE WATER
- DENOTES HAND CLEARING

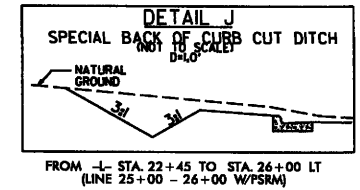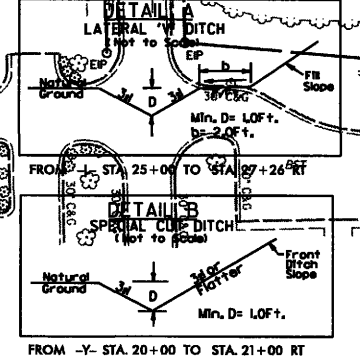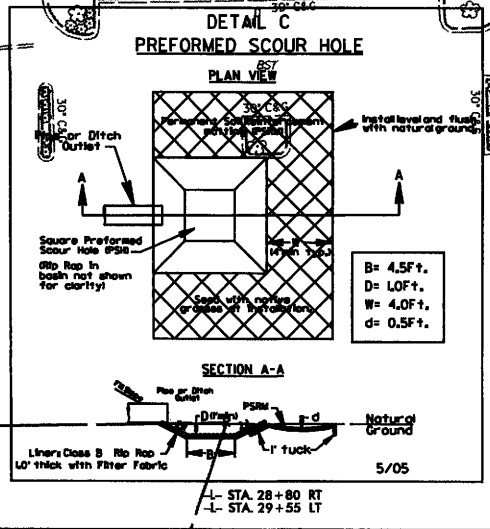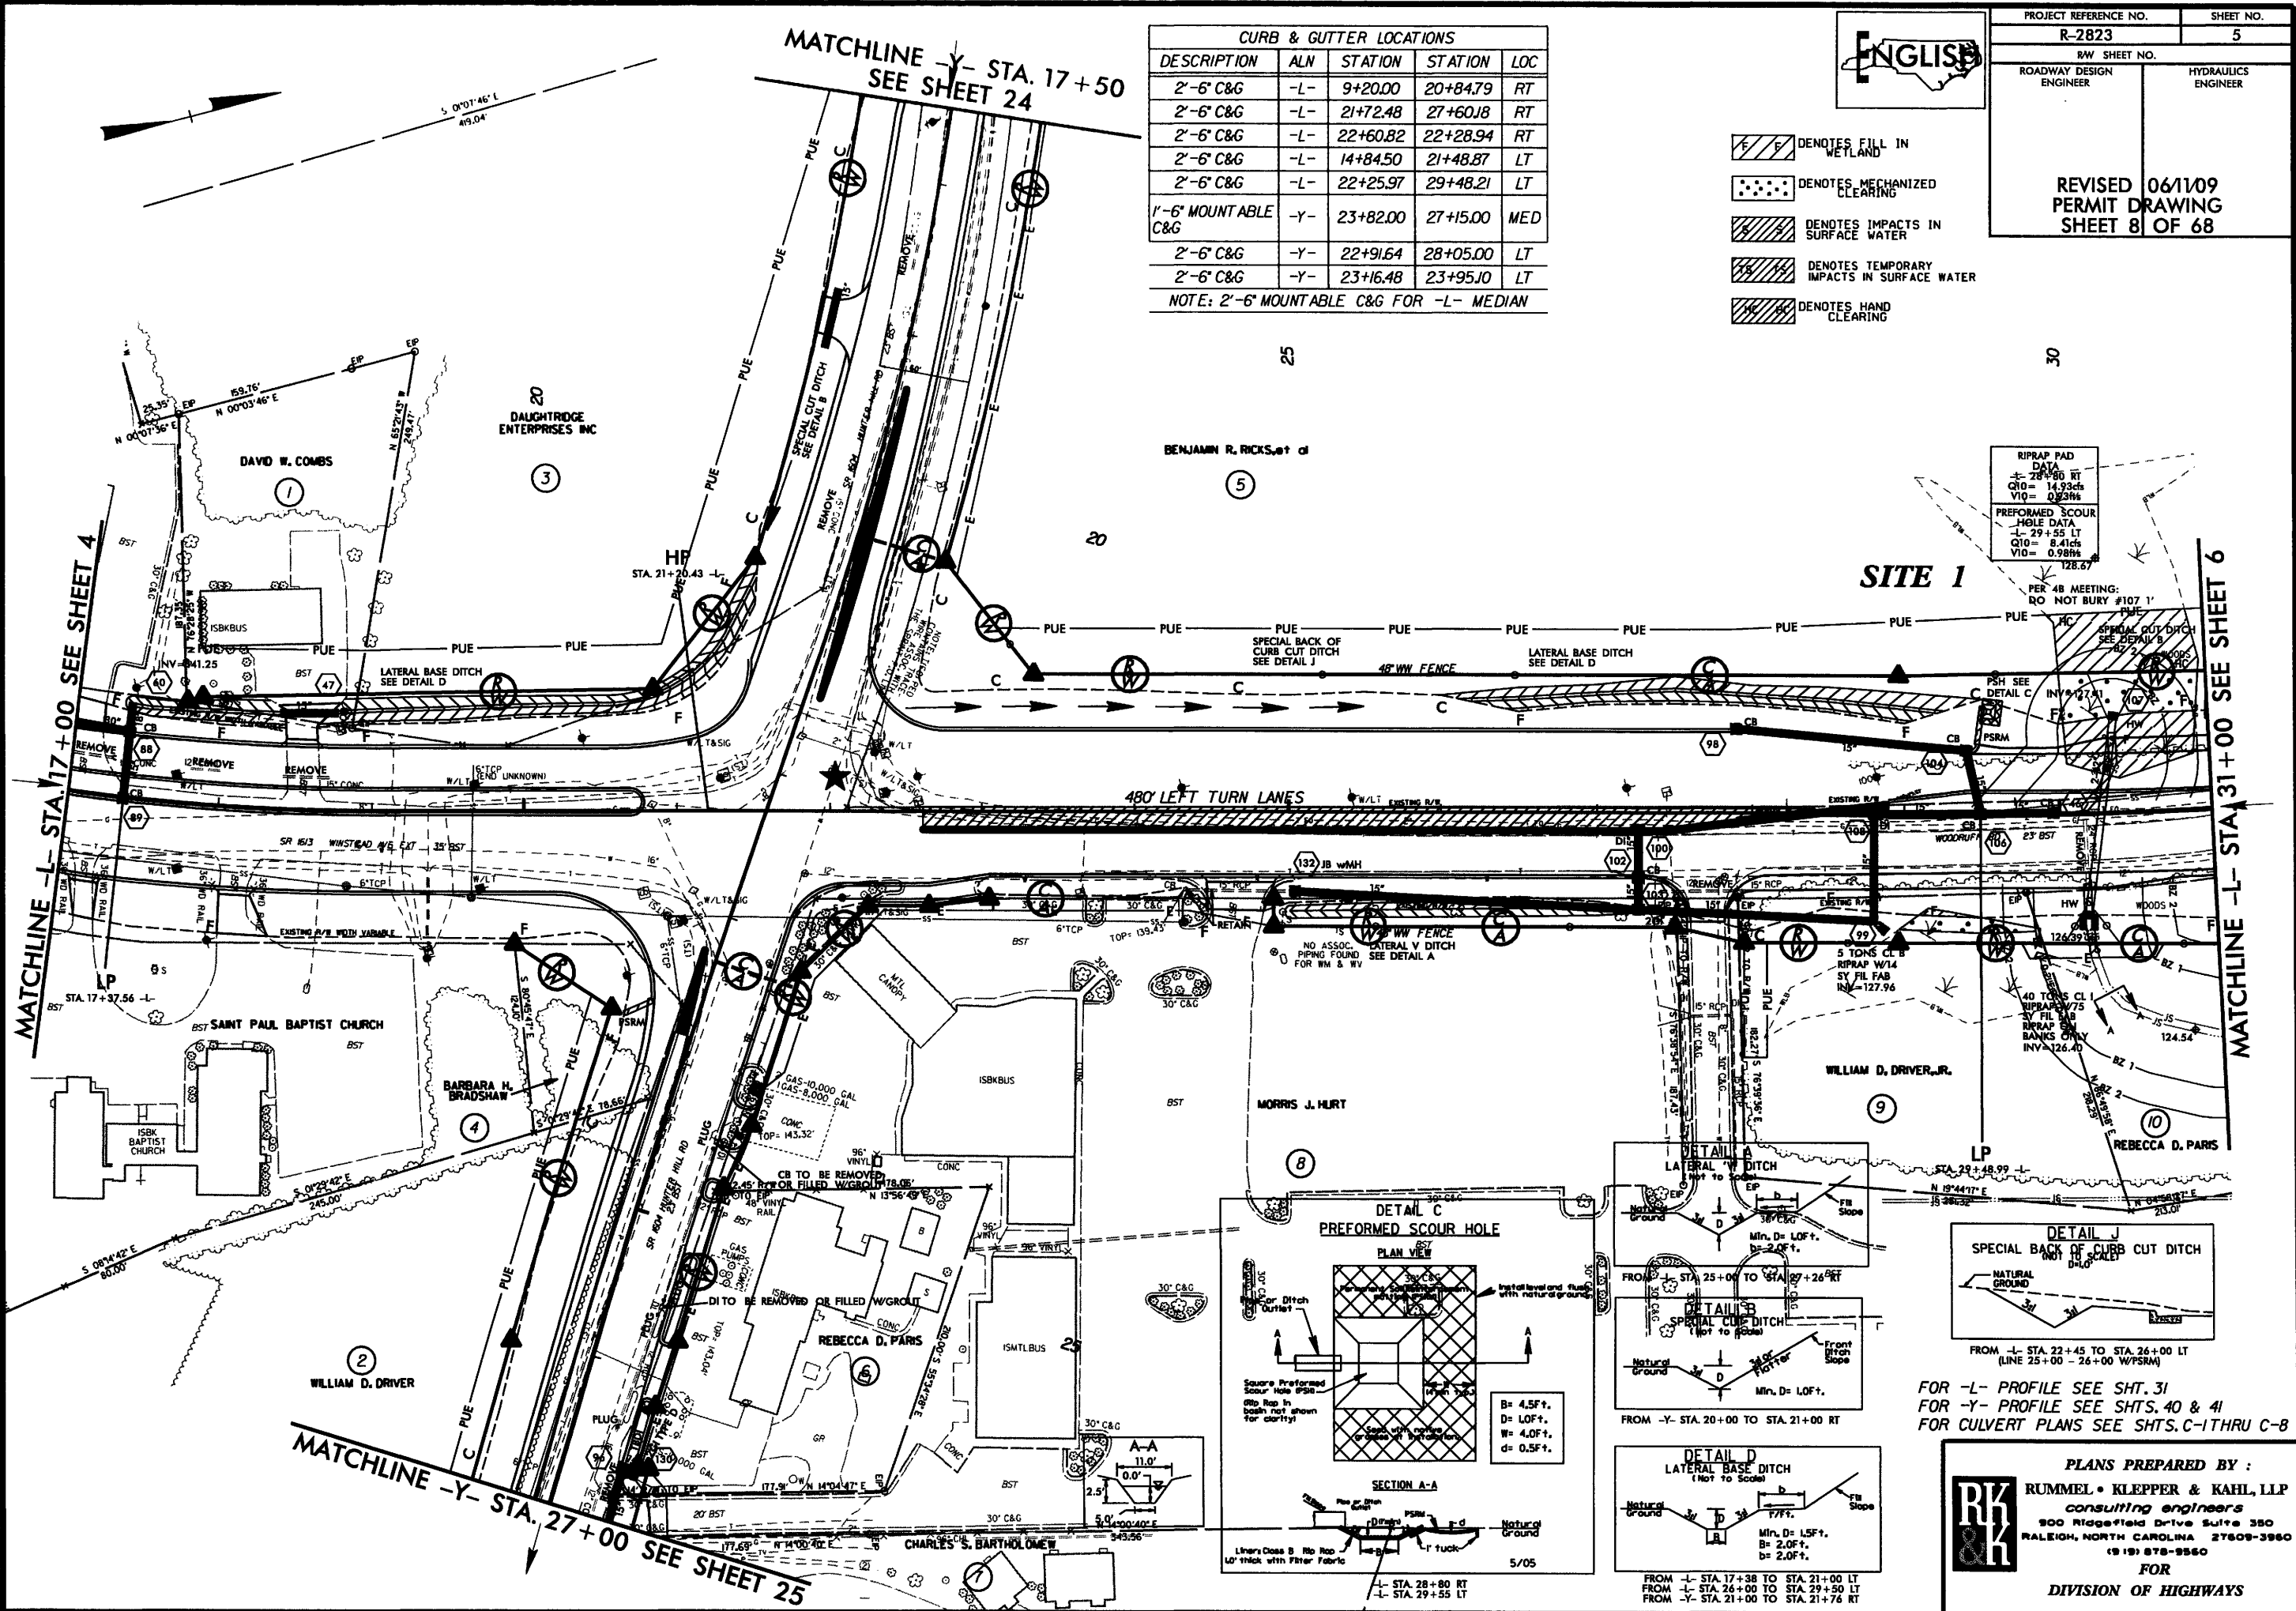

FOR -L- PROFILE SEE SHT. 31
FOR -Y- PROFILE SEE SHTS. 40 & 41
FOR CULVERT PLANS SEE SHTS. C-1 THRU C-8

RK & K

PLANS PREPARED BY :
RUMMEL • KLEPPER & KAHL, LLP
consulting engineers
900 Ridgefield Drive Suite 350
RALEIGH, NORTH CAROLINA 27609-3960
(919) 878-9560


FOR

DIVISION OF HIGHWAYS

6/12/2009
r:\hydraulics\permits\wetlands\2823_rdy_xpl1.1.dgn
sheffer

STREAMLINE PROFILE

SITE 1
REVISED 06/11/09
PERMIT DRAWING
SHEET 9 OF 68

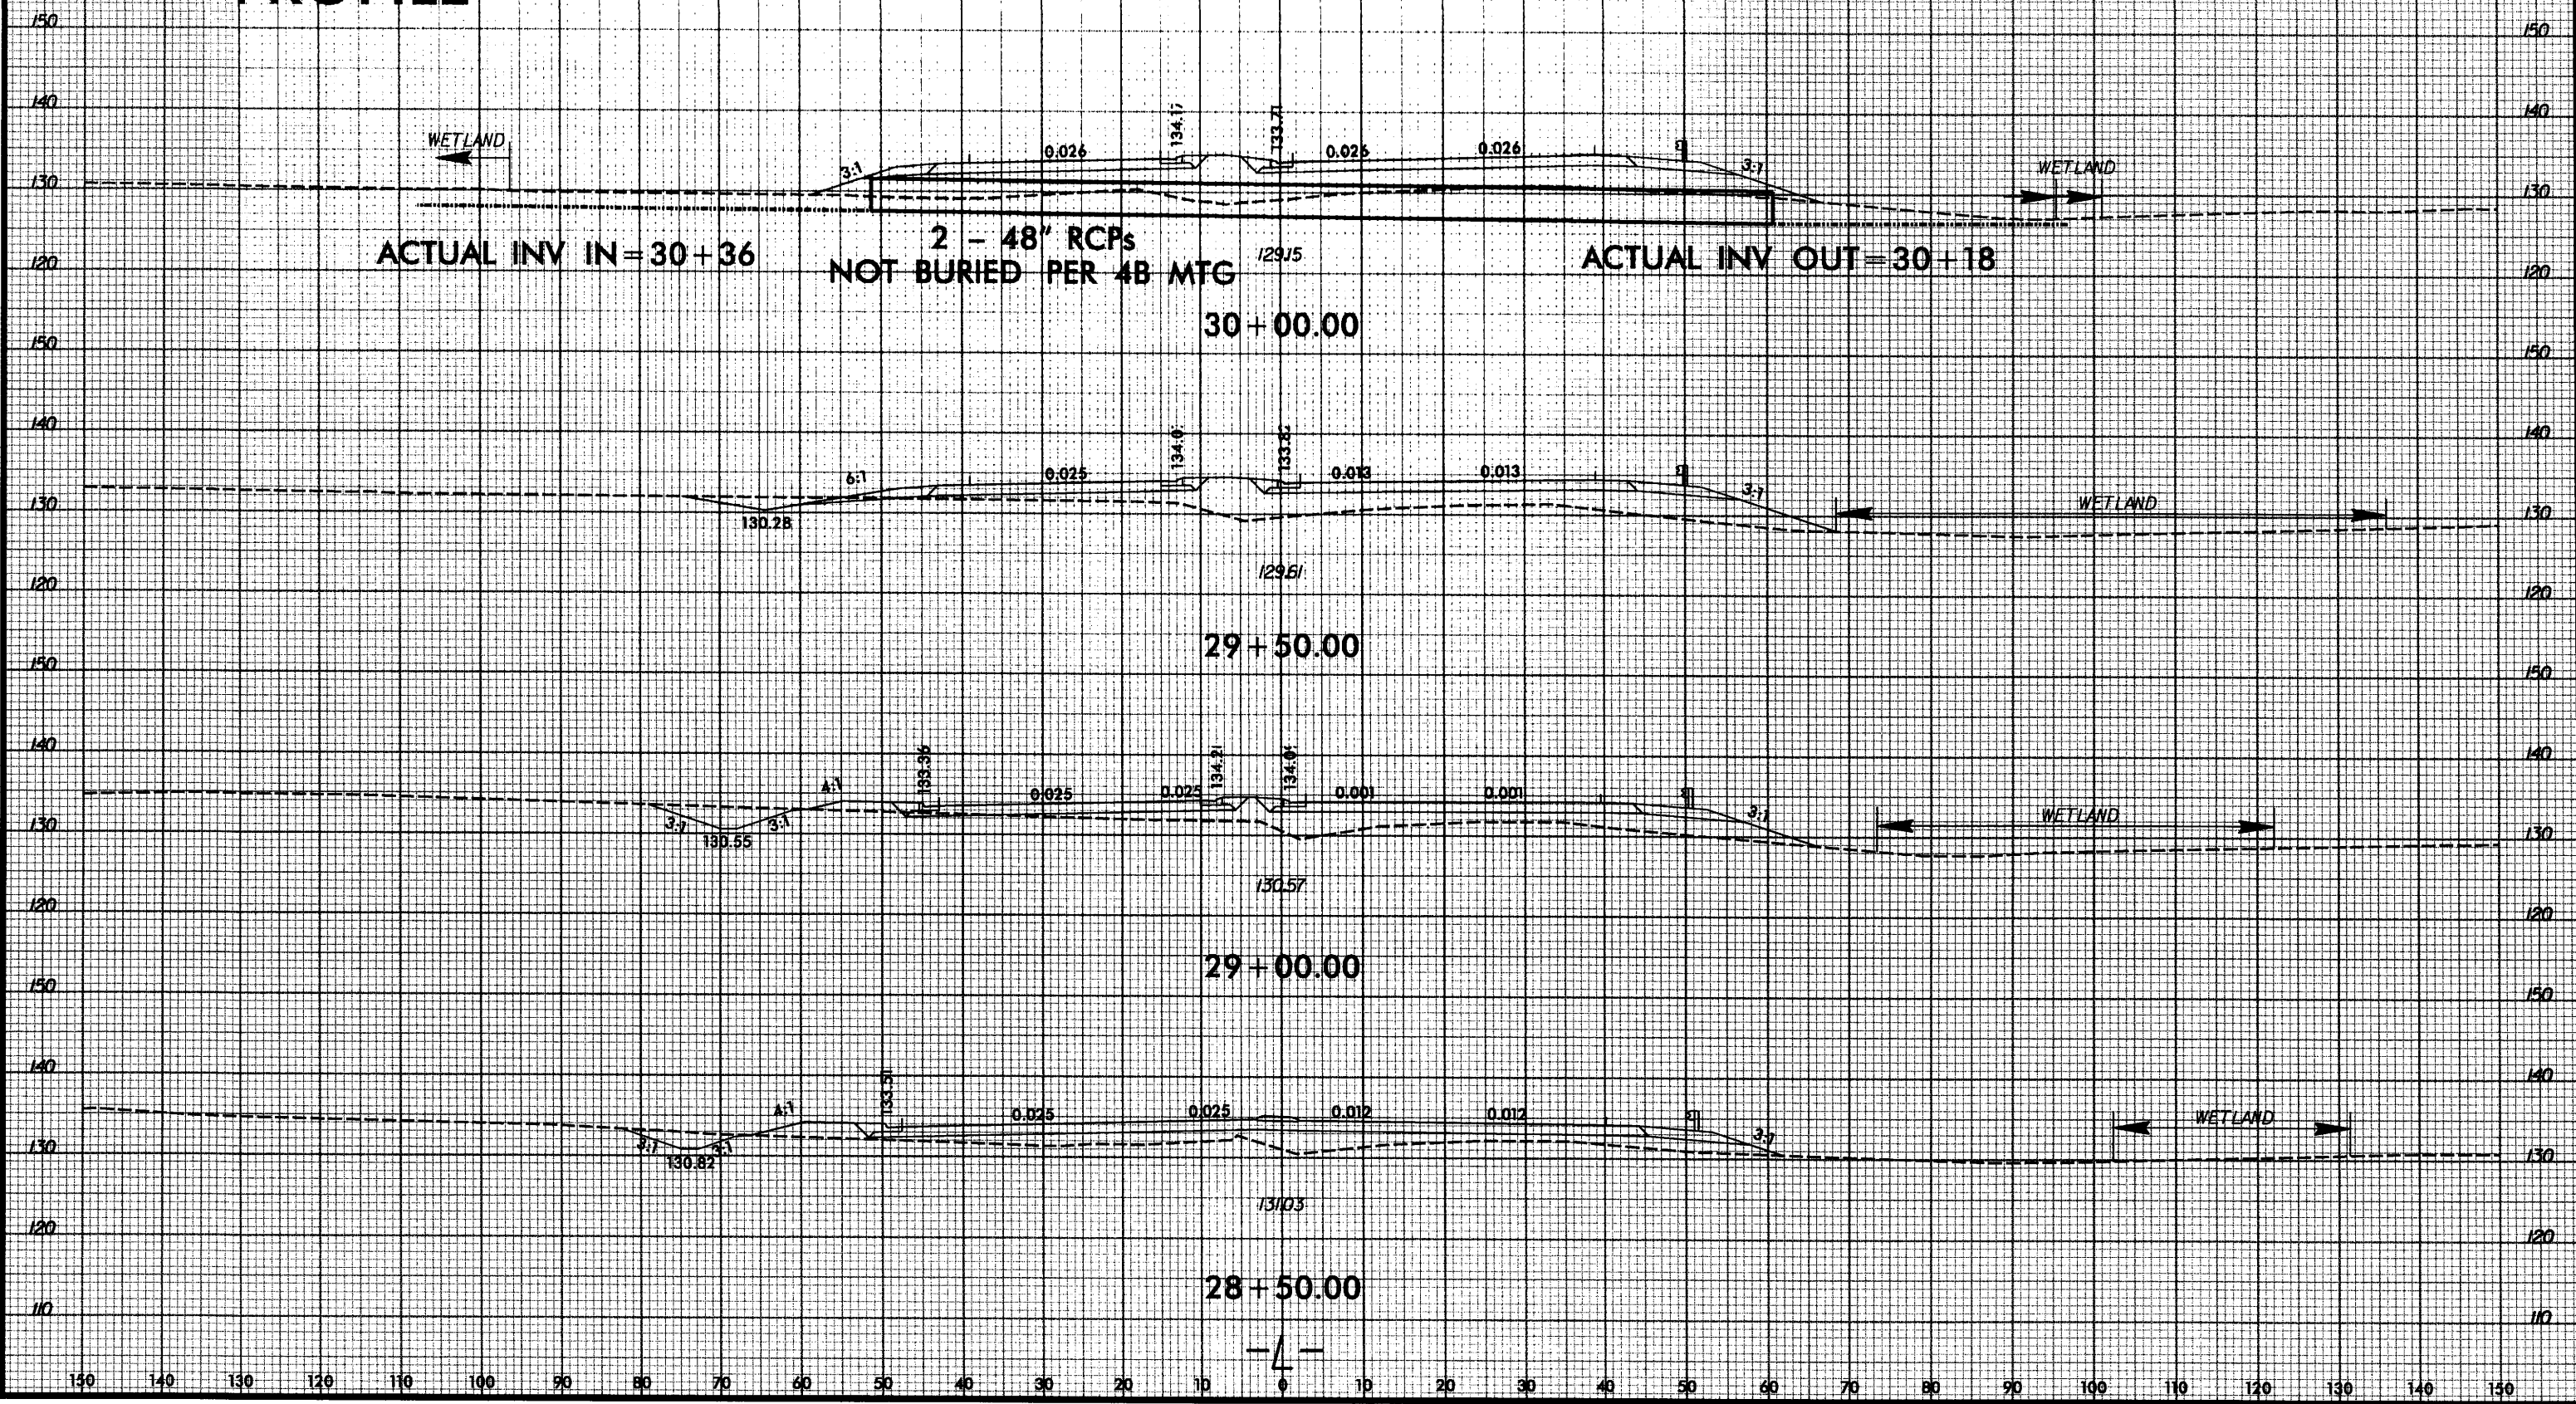


8/23/99

6/12/2009
c:\hydrolics\permits\wetlands\2823\rdg_xpl\1.dgn
sheffer

0 5 10	PROJ. REFERENCE NO. R-2823	SHEET NO. X-13
--------	-------------------------------	-------------------







SITE 1

REVISED 06/11/09
PERMIT DRAWING
SHEET 10 OF 68

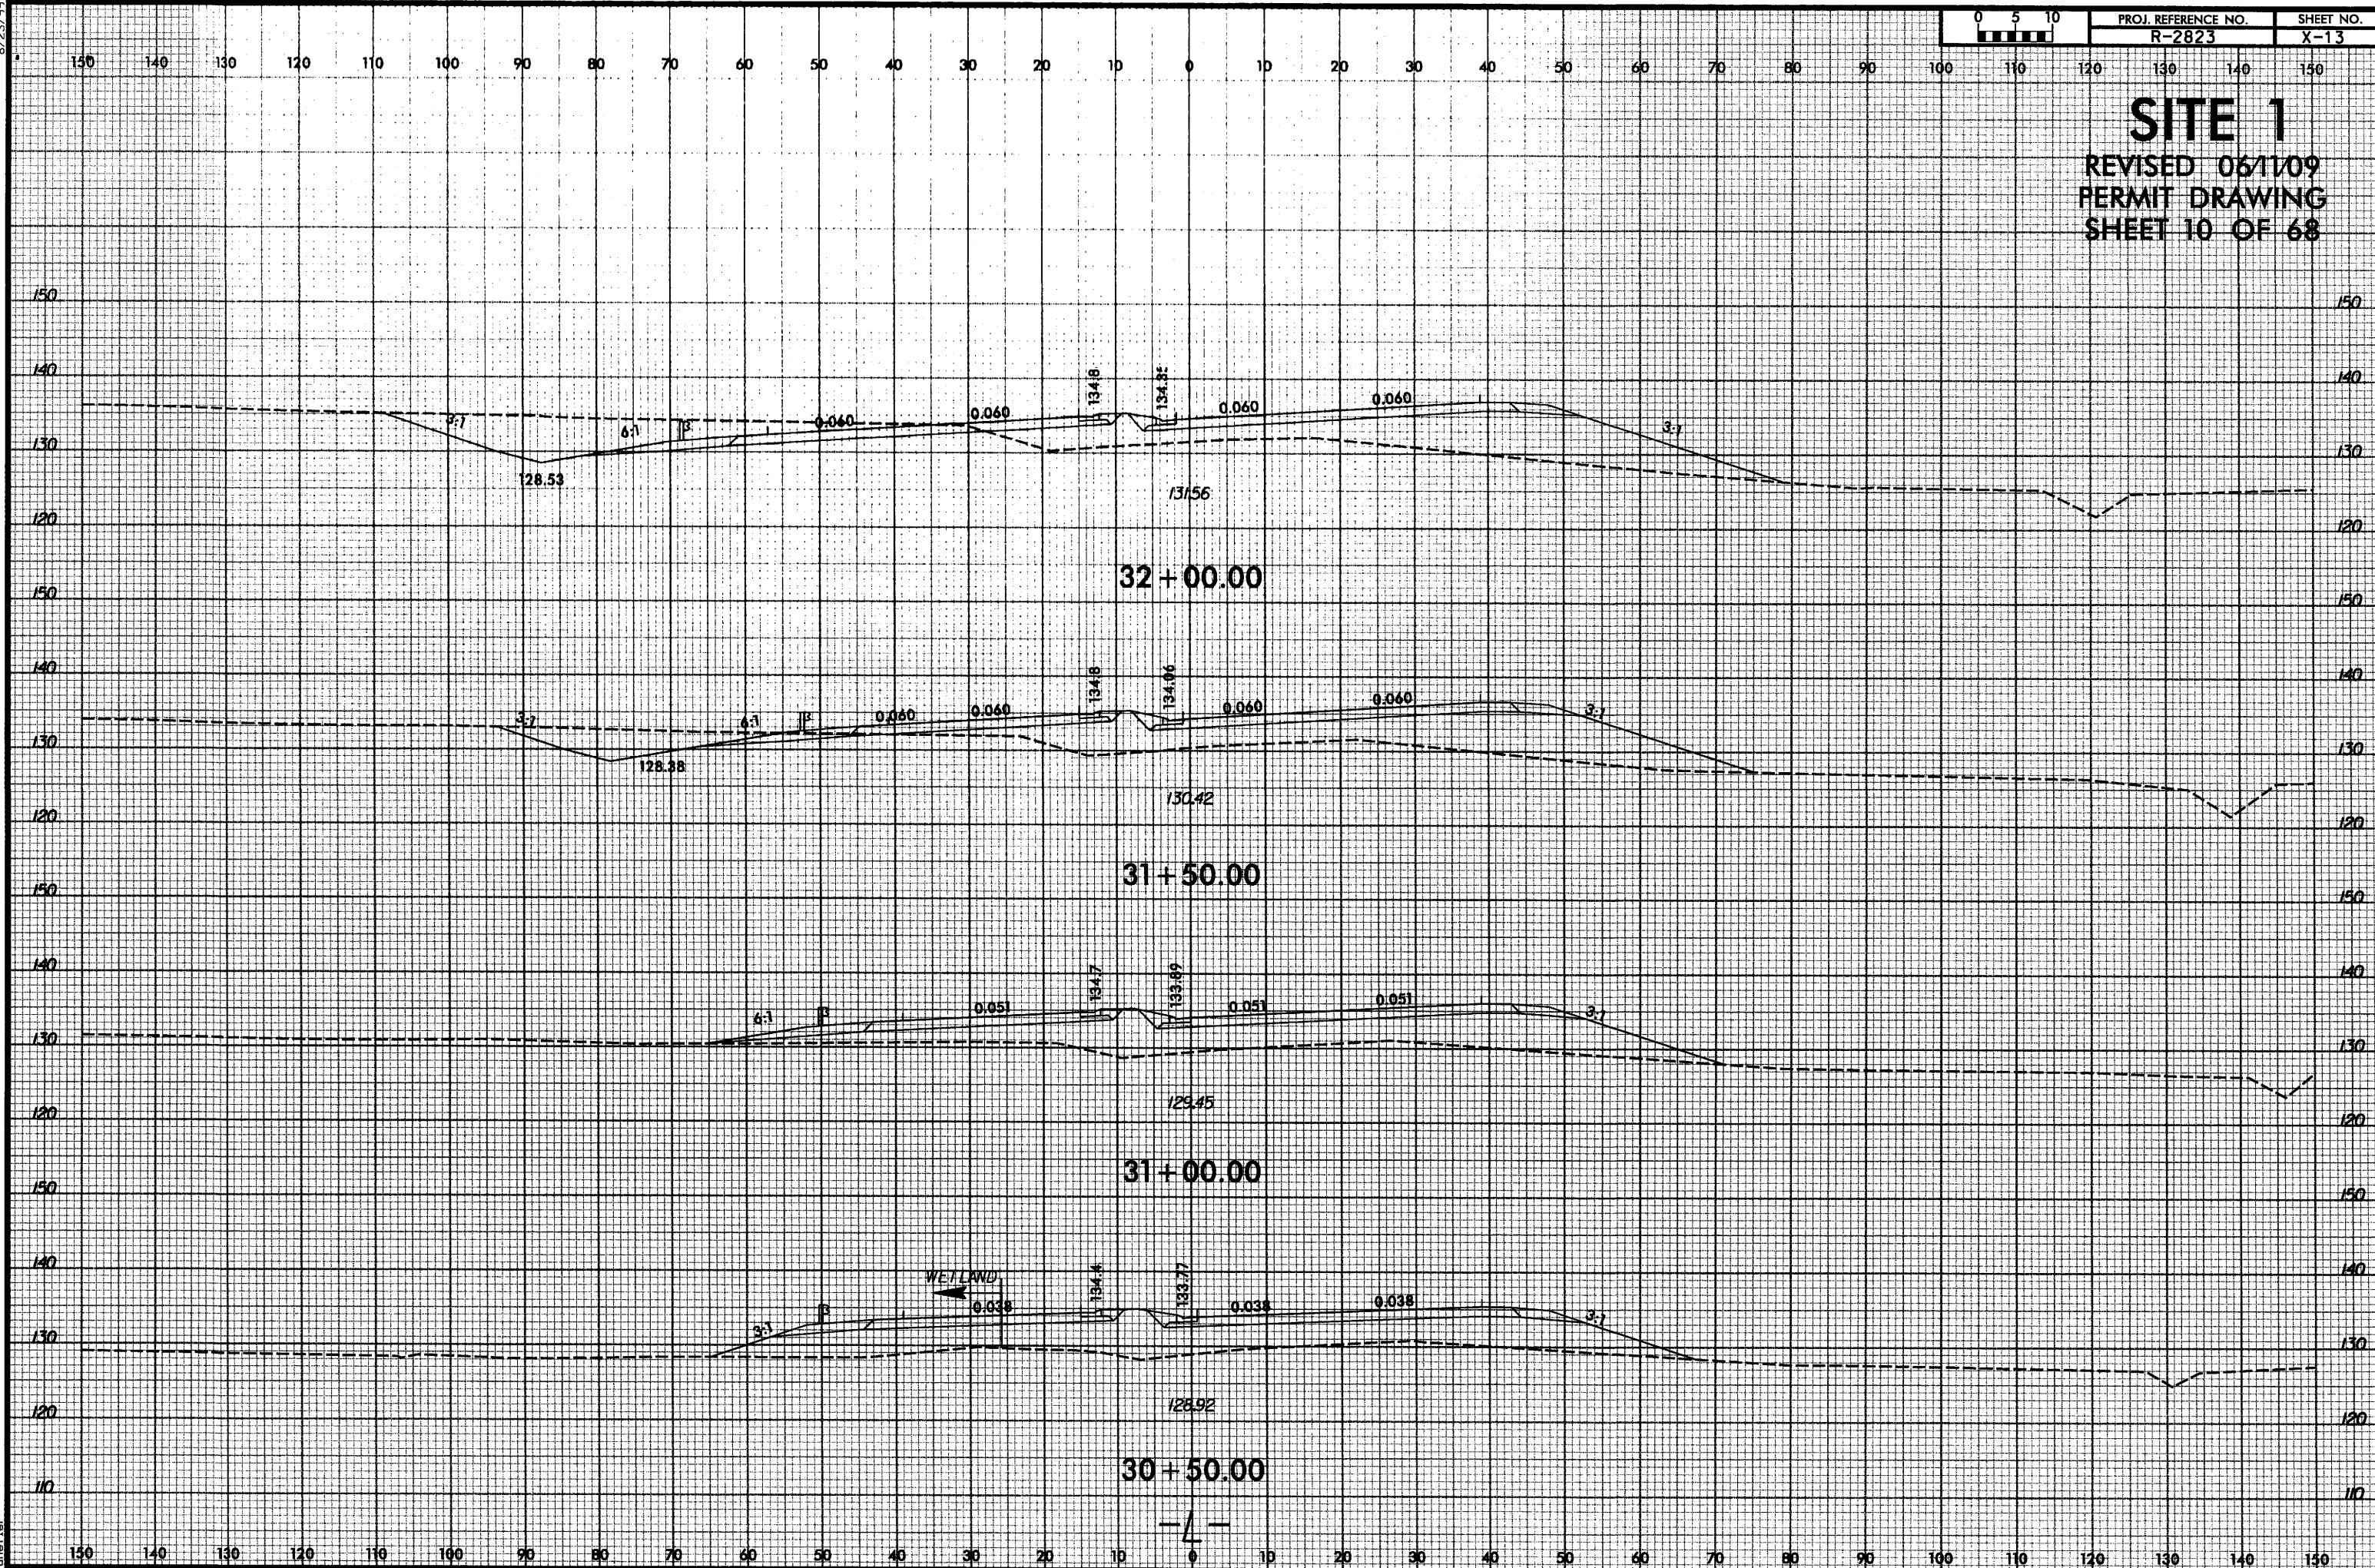


8/17/99

6/12/2009
C:\hyd-suites\permits\Wetlands\2823_hyd_wet-permit.con.06.dgn

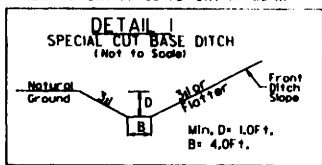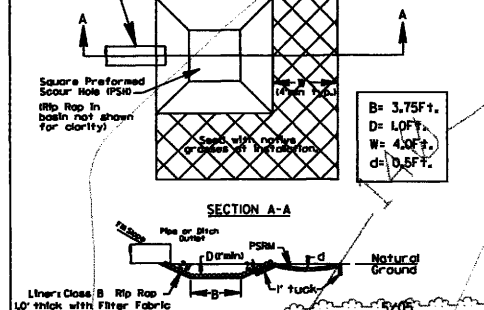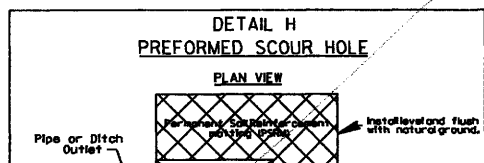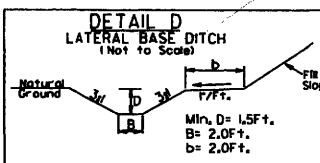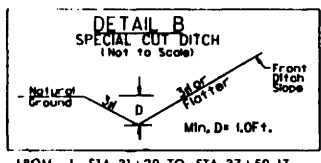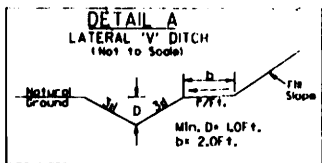

/// DENOTES FILL IN WETLAND
□ DENOTES MECHANIZED CLEARING
□ DENOTES HAND CLEARING

PROJECT REFERENCE NO. R-2823		SHEET NO. 6	
RW SHEET NO.		HYDRAULICS ENGINEER	
ROADWAY DESIGN ENGINEER			
REVISED 06/11/09 PERMIT DRAWING SHEET 1 OF 68			






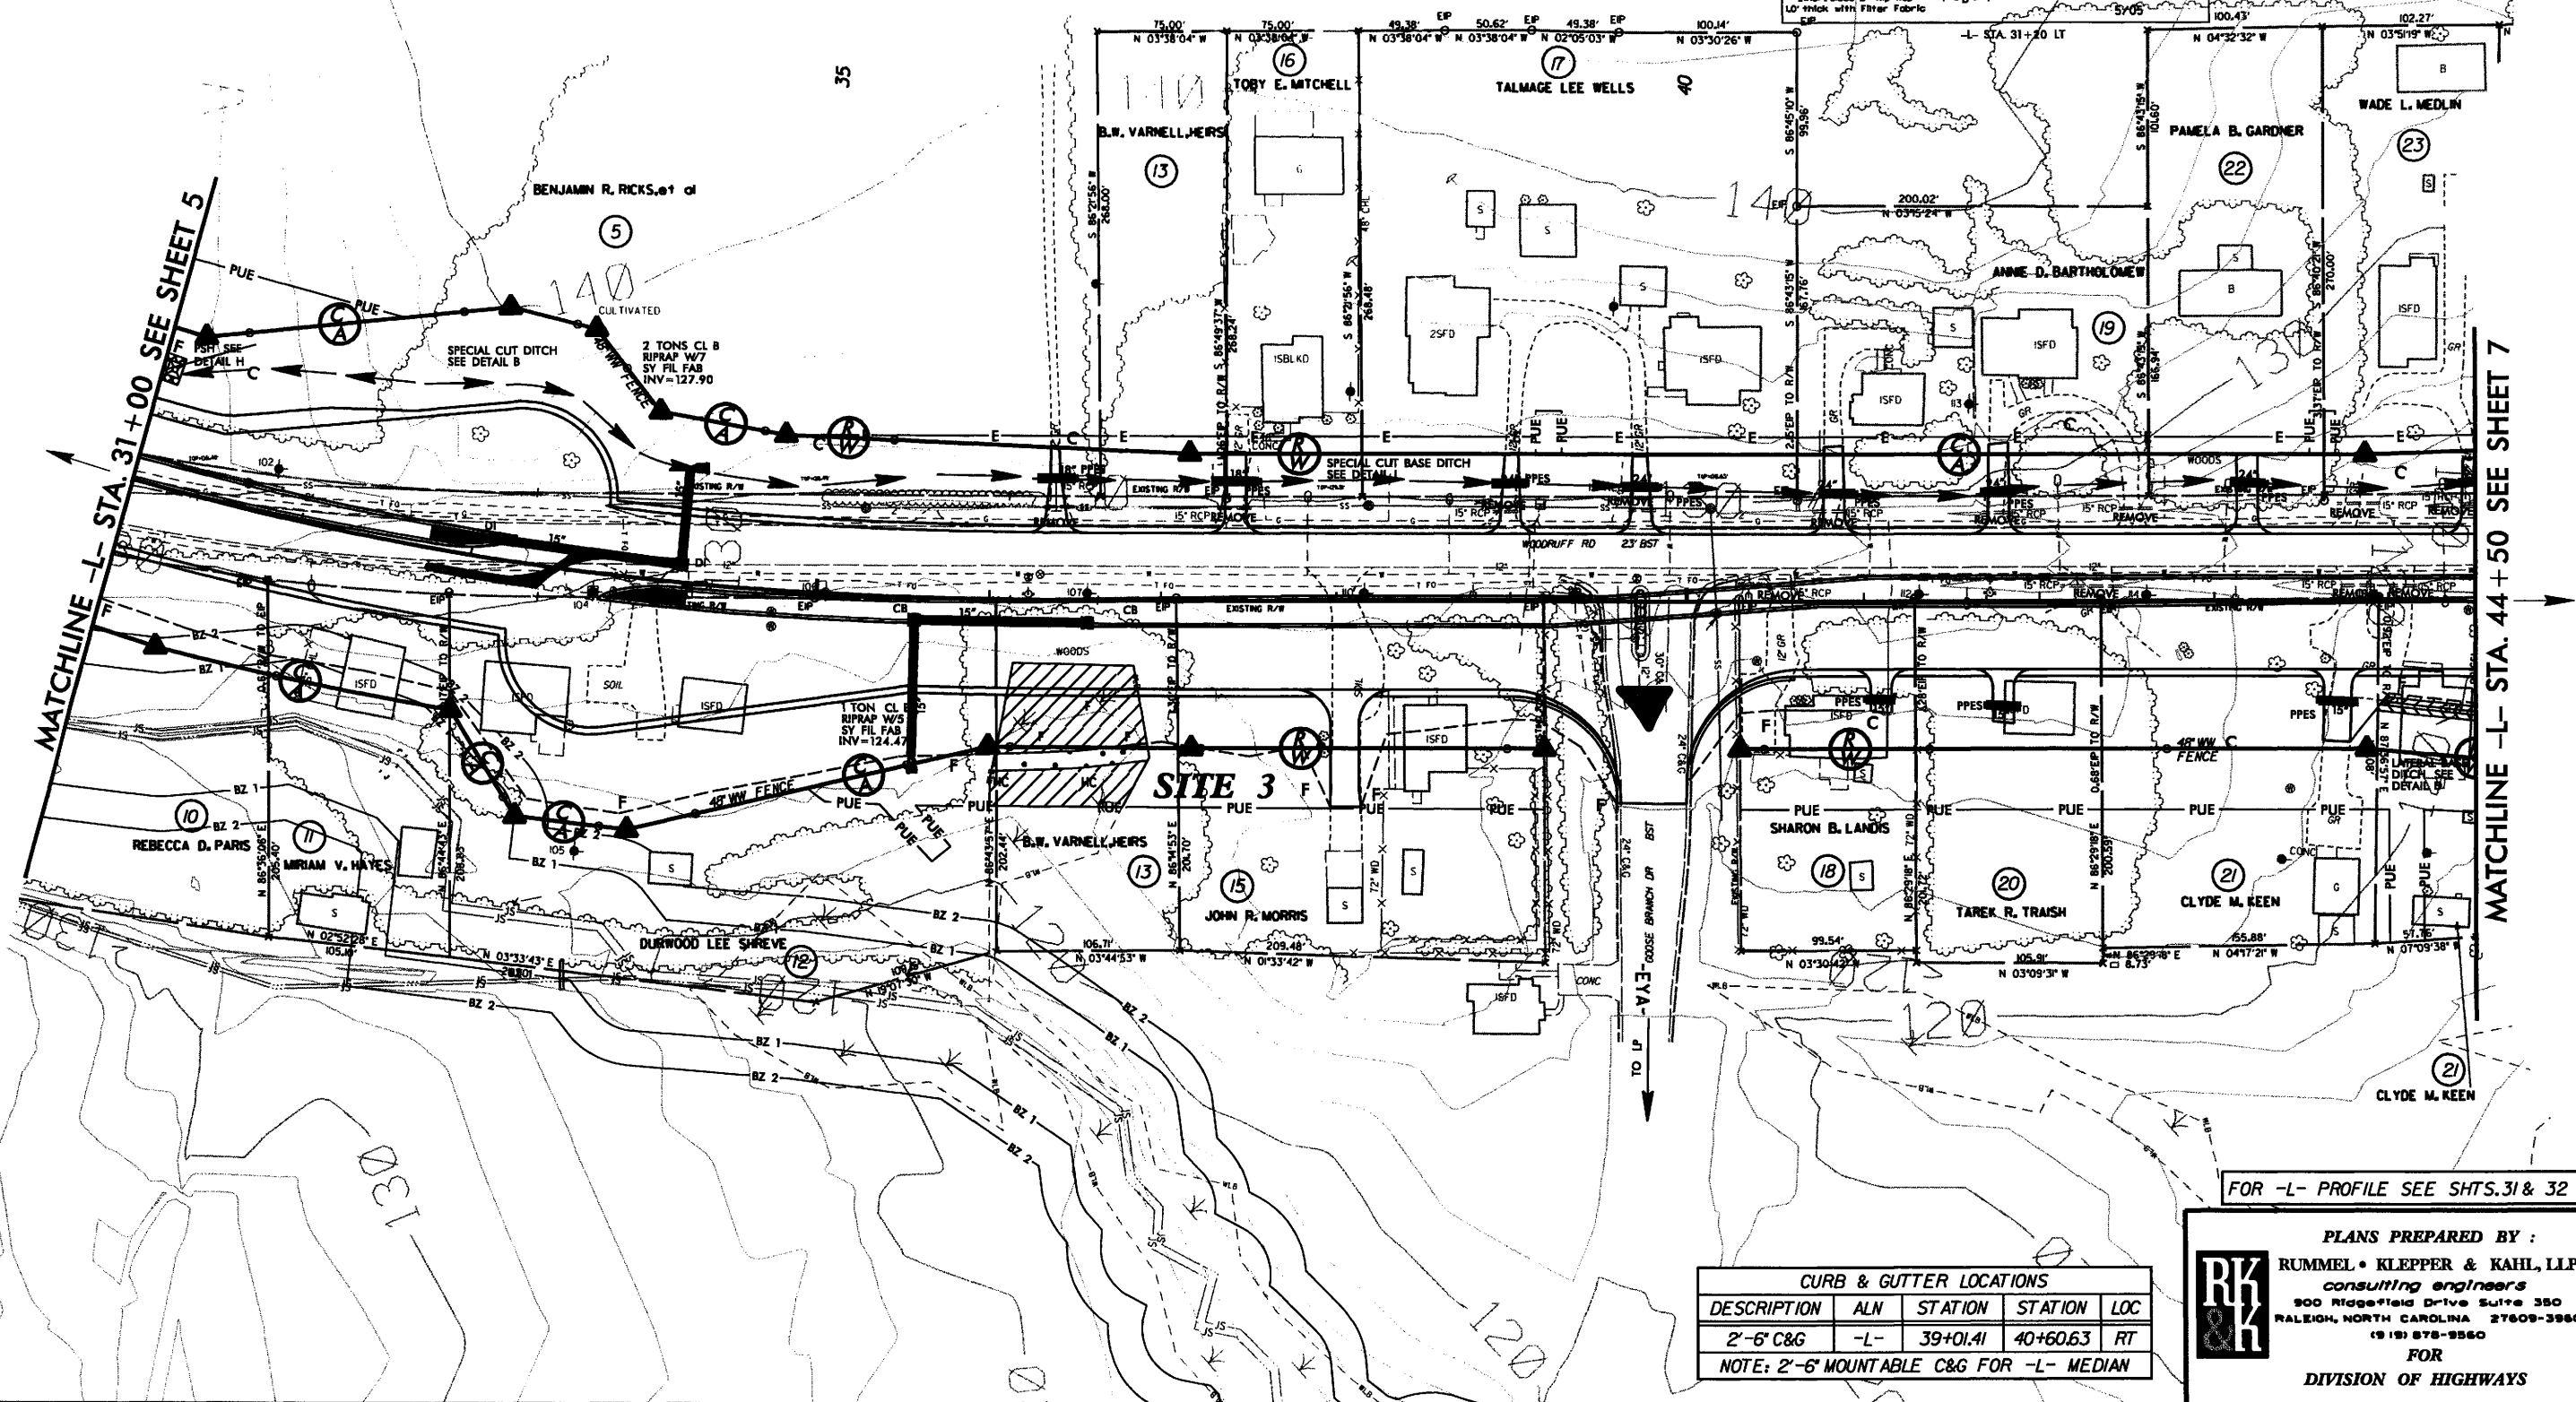


CURB & GUTTER LOCATIONS				
DESCRIPTION	ALN	STATION	STATION	LOC
2'-6" C&G	-L-	39+01.41	40+60.63	RT
NOTE: 2'-6" MOUNTABLE C&G FOR -L- MEDIAN				

FOR -L- PROFILE SEE SHTS. 31 & 32

PLANS PREPARED BY:
RUMMEL • KLEPPER & KAHL, LLP
consulting engineers
300 Ridgefield Drive Suite 350
RALEIGH, NORTH CAROLINA 27609-3960
(919) 878-9560

FOR
DIVISION OF HIGHWAYS

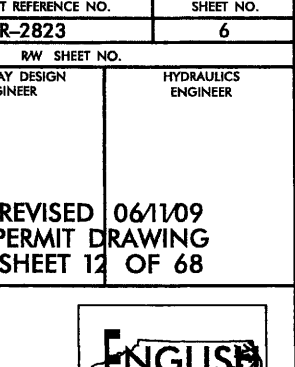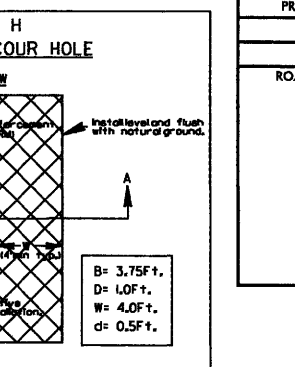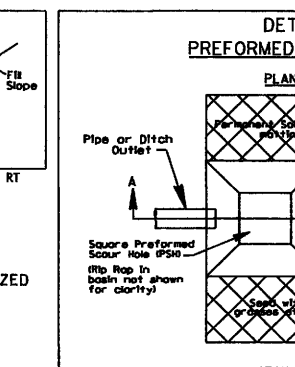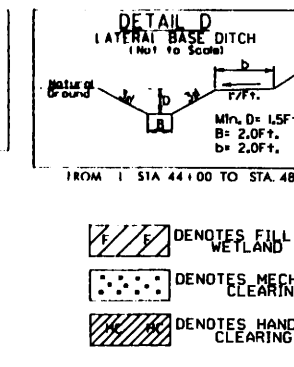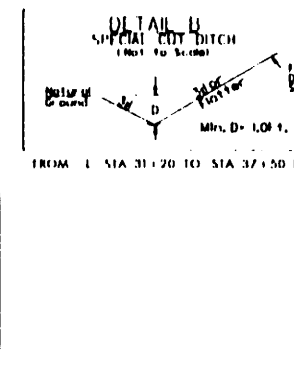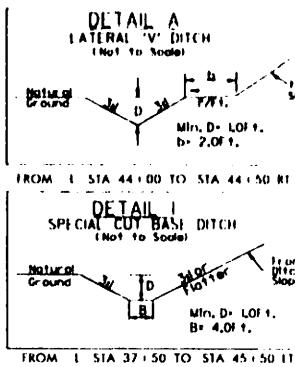

PROJECT REFERENCE NO.
R-2823


R/W SHEET NO.
6

ROADWAY DESIGN ENGINEER

HYDRAULICS ENGINEER

REVISED 06/1/09
 PERMIT DRAWING
 SHEET 12 OF 68

ENGLISH

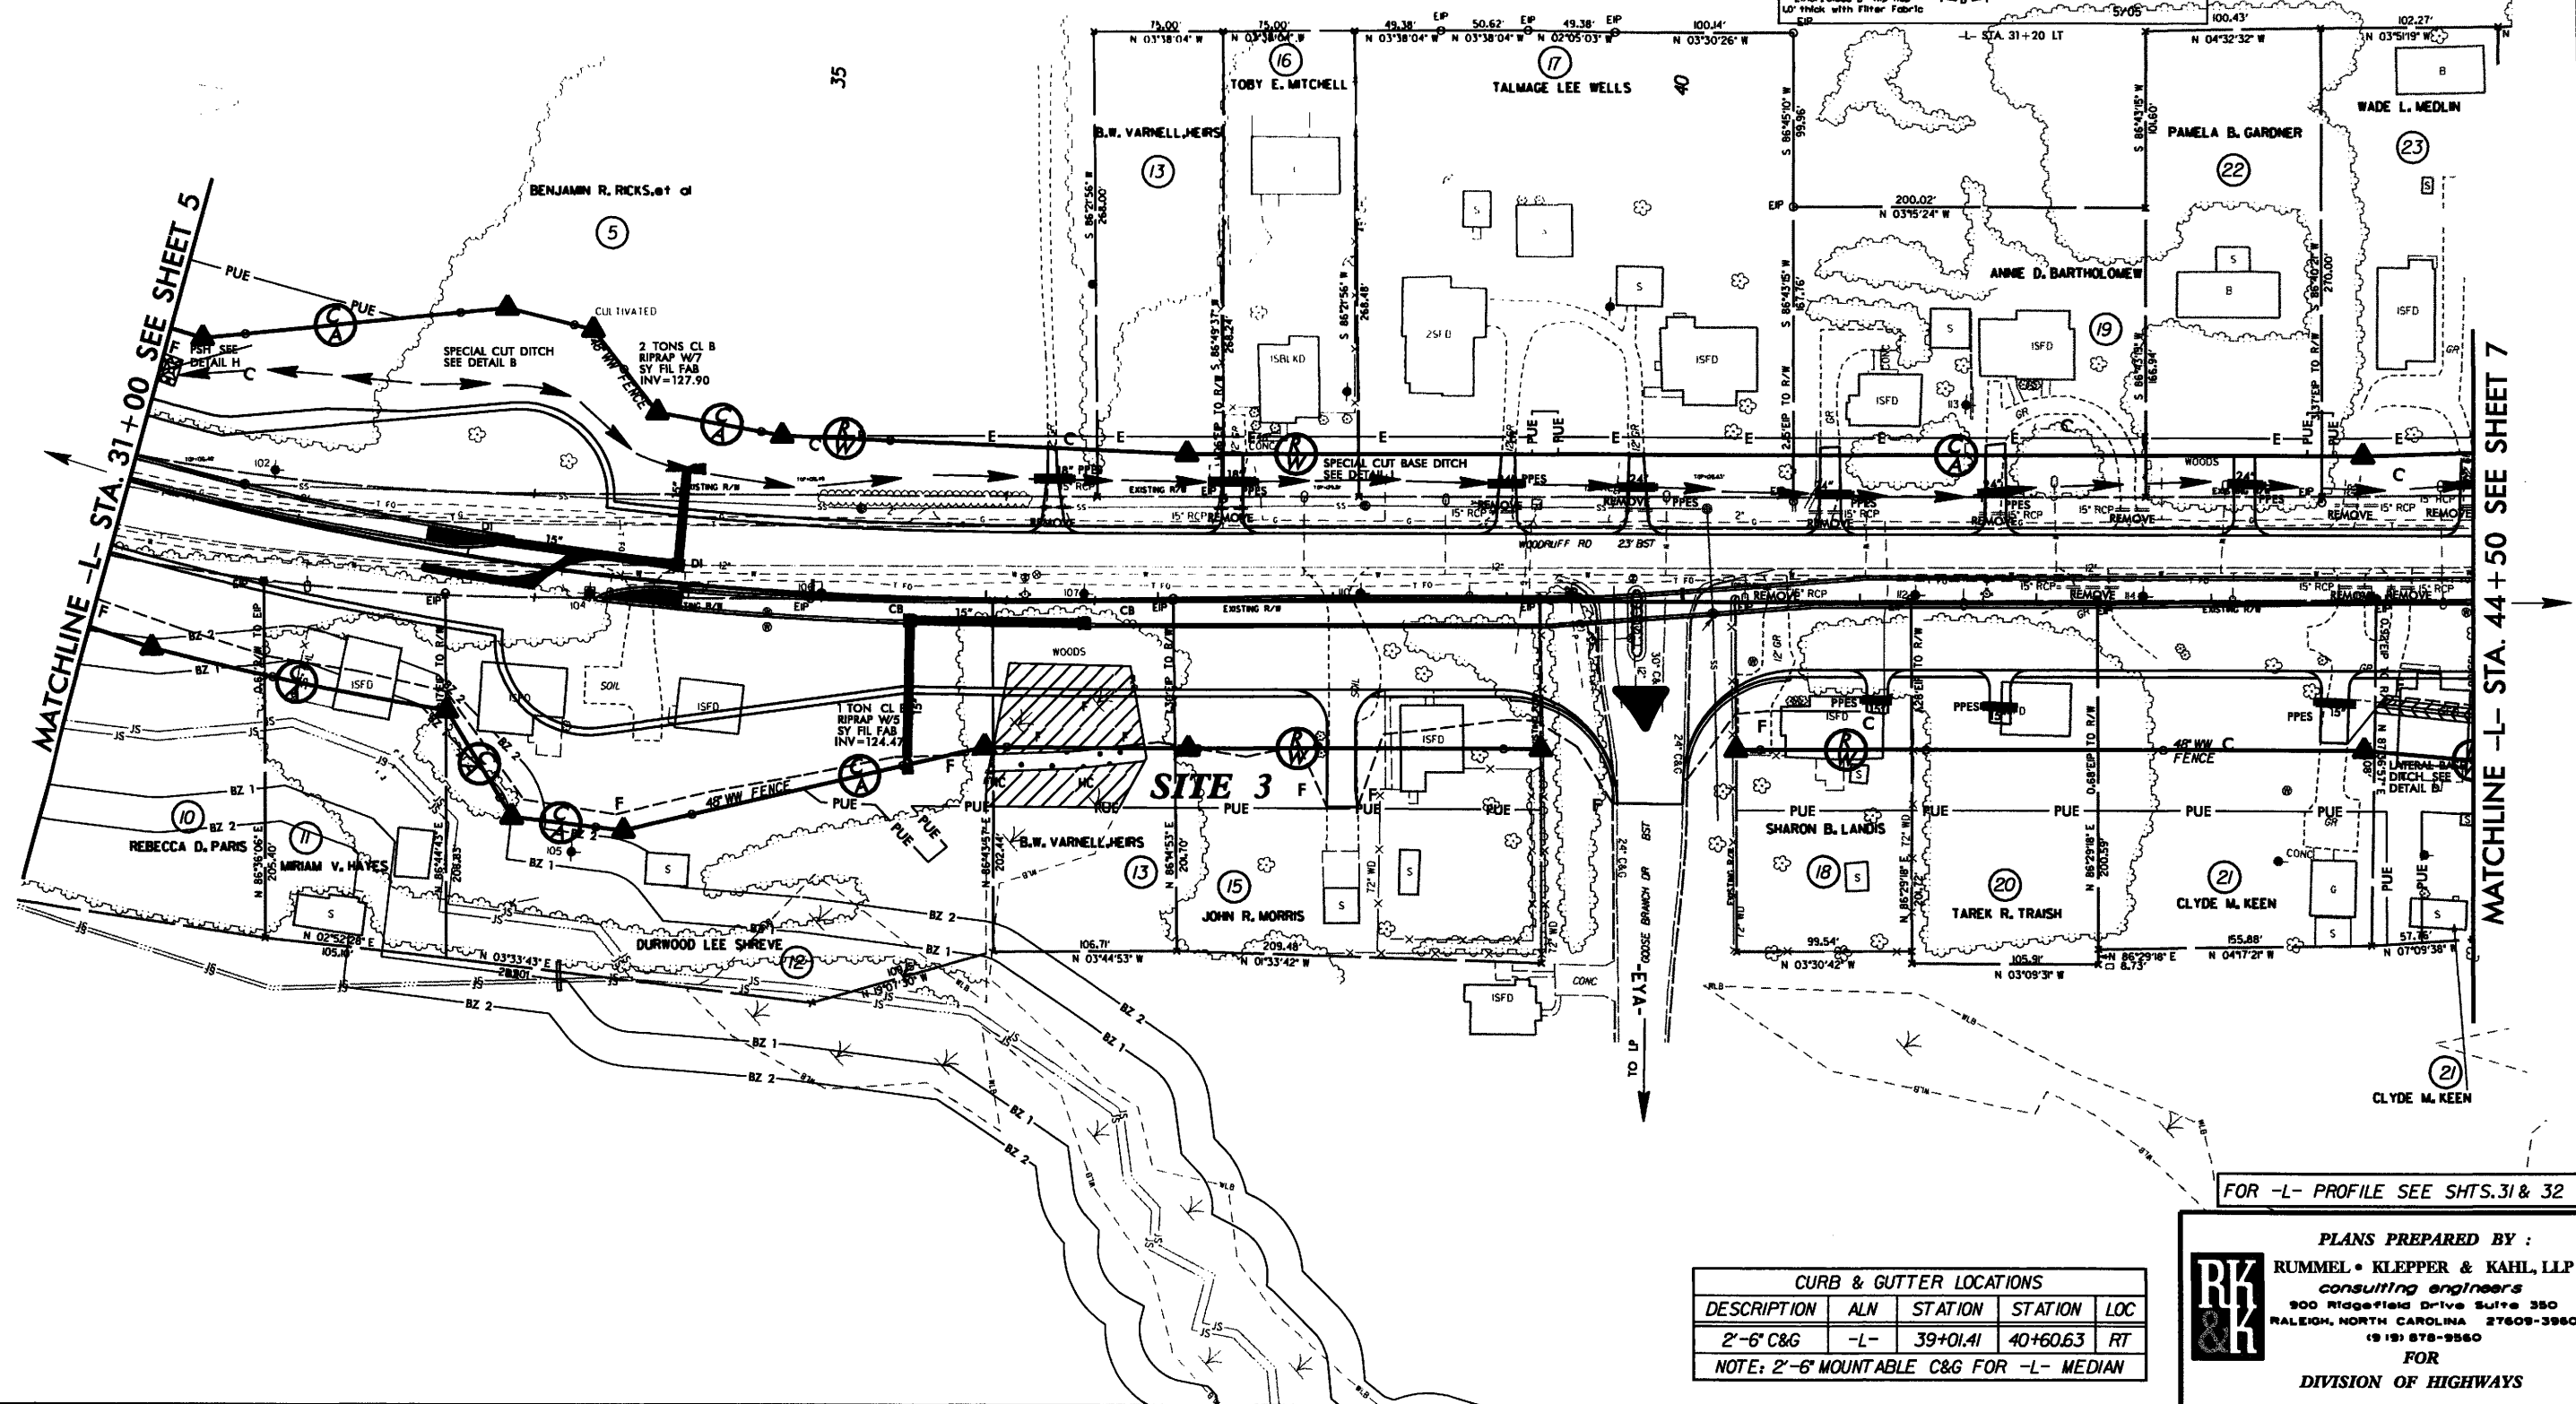

CURB & GUTTER LOCATIONS

DESCRIPTION	ALN	STATION	STATION	LOC
2'-6" C&G	-L-	39+01.41	40+60.63	RT





NOTE: 2'-6" MOUNTABLE C&G FOR -L- MEDIAN

PLANS PREPARED BY :
RUMMEL • KLEPPER & KAHL, LLP
 consulting engineers
 900 Ridgely Drive Suite 350
 RALEIGH, NORTH CAROLINA 27609-3960
 (919) 878-9560

FOR
DIVISION OF HIGHWAYS

8/17/99

6/12/2009
F:\Hydro\permits\Wetlands\2823_hyd_wet_permit_con.07.dgn

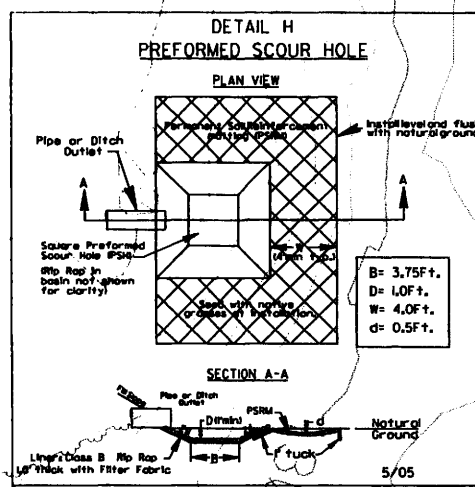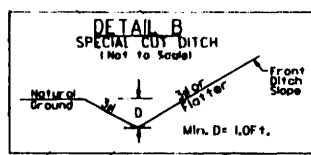
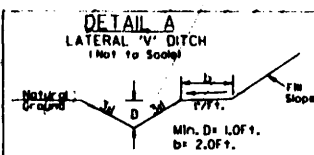
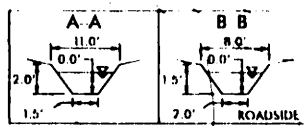


GRASS SWALE DATA	GRASS SWALE DATA
L- 41+00 - 48+00 RT	L- 48+25 - 48+85 LT
DA = 2.35ac	DA = 15.58ac
SLOPE = 0.30%	SLOPE = 0.25%
L REQ. = 235'	L REQ. = NA
L PRO. = 270'	L PRO. = NA
Q2 = 6.93cfs	Q2 = 19.19cfs
V2 = 1.44ft/s	V2 = 1.64ft/s
D2 = 0.98'	D2 = 1.00'
Q10 = 8.72cfs	Q10 = 26.43cfs
V10 = 1.68ft/s	V10 = 2.01ft/s
D10 = 1.02'	D10 = 1.09'

PREFORMED SCOUR HOLE DATA
L- 48+20 RT
Q10 = 8.72cfs
V10 = 0.99ft/s
D10 = 0.93ft





PROJECT REFERENCE NO.	SHEET NO.
R-2823	7
ROADWAY DESIGN ENGINEER	HYDRAULICS ENGINEER
REVISED 06/10/99 PERMIT DRAWING SHEET 14 OF 68	

CURB & GUTTER LOCATIONS				
DESCRIPTION	ALN	STATION	STATION	LOC
EXP. GUTTER	-L-	46+30.00	46+80.00	RT
SBG	-L-	46+80.00	49+23.75	RT
NOTE: 2'-6" MOUNTABLE C&G FOR -L- MEDIAN				

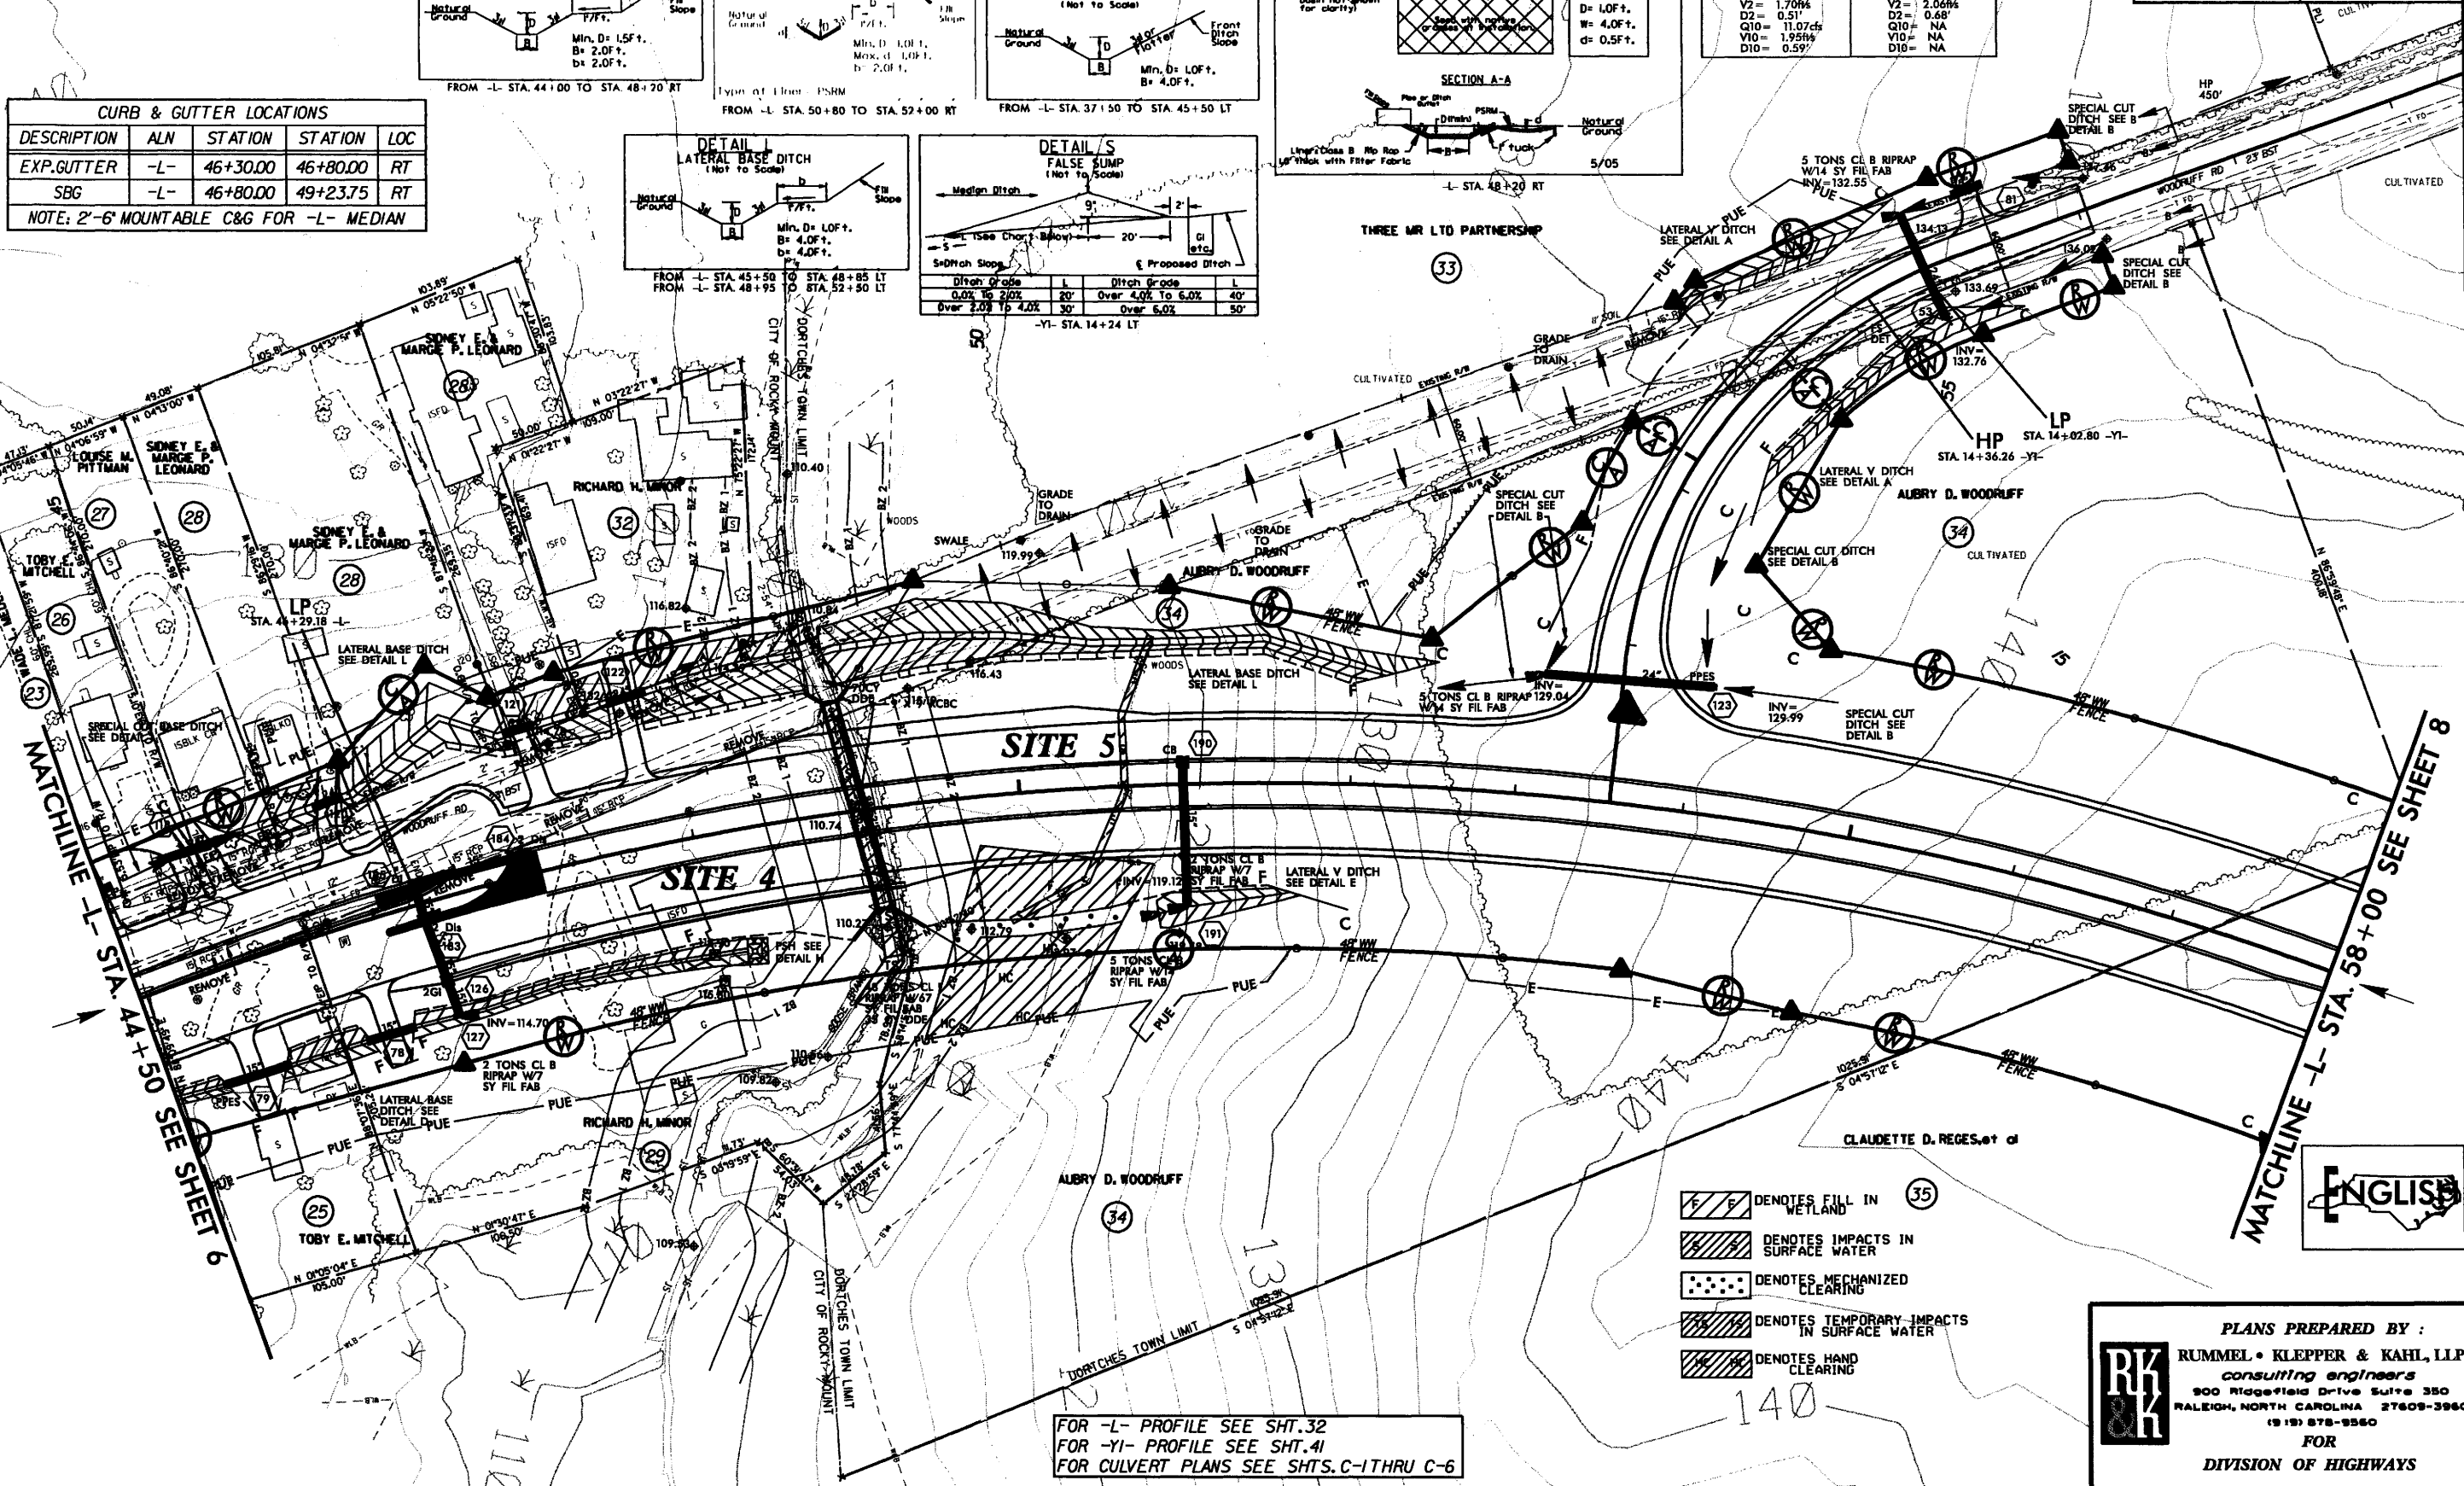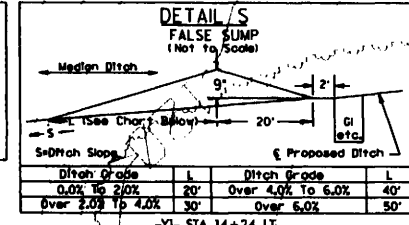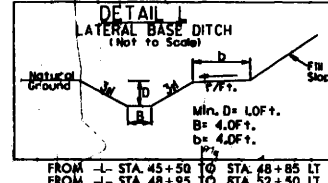

FOR -L- PROFILE SEE SHT. 32
FOR -YI- PROFILE SEE SHT. 41
FOR CULVERT PLANS SEE SHTS. C-1 THRU C-6

PLANS PREPARED BY :
RUMMEL • KLEPPER & KAHL, LLP
consulting engineers
900 Ridgefield Drive Suite 350
RALEIGH, NORTH CAROLINA 27609-3960
(919) 878-9360
FOR
DIVISION OF HIGHWAYS



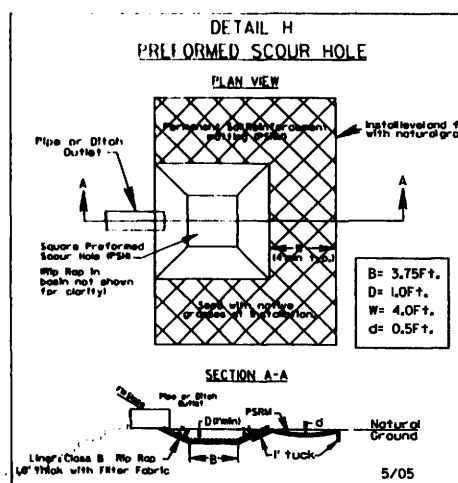
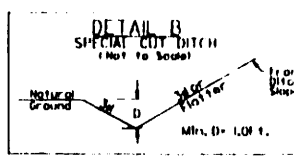
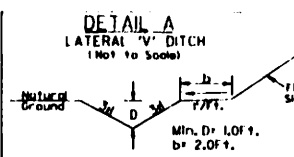
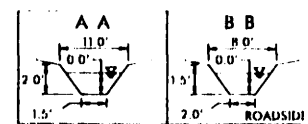


GRASS SWALE DATA		GRASS SWALE DATA	
-L- 41+00 - 48+00 RT	-L- 48+25 - 48+85 LT		
DA = 2.35%	DA = 15.58%		
SLOPE = 0.30%	SLOPE = 0.25%		
L REQ. = 235'	L REQ. = NA		
L PRO. = 270'	L PRO. = NA		
Q2 = 6.93cfs	Q2 = 19.19cfs		
Y2 = 1.44%	Y2 = 1.64%		
D2 = 0.98'	D2 = 1.00'		
Q10 = 8.72%	Q10 = 26.03%		
Y10 = 1.68%	Y10 = 2.21cfs		
D10 = 1.02'	D10 = 1.09'		
D10 = NA	D10 = NA		
GRASS SWALE DATA		GRASS SWALE DATA	
-L- 48+00 - 49+50 LT	-Y1- 14+00 - 17+20 LT		
DA = 6.09%	DA = 1.44%		
SLOPE = 0.82%	SLOPE = 0.92%		
L REQ. = NA	L REQ. = 14'		
L PRO. = NA	L PRO. = 320'		
Q2 = 8.04cfs	Q2 = 3.19cfs		
Y2 = 1.70%	Y2 = 2.06%		
D2 = 0.51'	D2 = 0.68'		
Q10 = 11.07cfs	Q10 = NA		
Y10 = 1.95%	Y10 = NA		
D10 = 0.59'	D10 = NA		
D10 = NA	D10 = NA		

PREFORMED SCOUR HOLE DATA -L- 48+20 RT Q10 = 8.72cfs V10 = 0.99ft/s	RIPRAP PAD DATA -L- 50+75 RT Q10 = 14.98cfs V10 = 0.93ft/s
---	--

PROJECT REFERENCE NO.		SHEET NO.	
R-2823		7	
RW SHEET NO.			
ROADWAY DESIGN ENGINEER		HYDRAULICS ENGINEER	
REVISED 06/11/09			
PERMIT DRAWING			
SHEET 15		OF 68	

CURB & GUTTER LOCATIONS				
DESCRIPTION	ALN	STATION	STATION	LOC
EXP.GUTTER	-L-	46+30.00	46+80.00	RT
SBG	-L-	46+80.00	49+23.75	RT
NOTE: 2'-6" MOUNTABLE C&G FOR -L- MEDIAN				

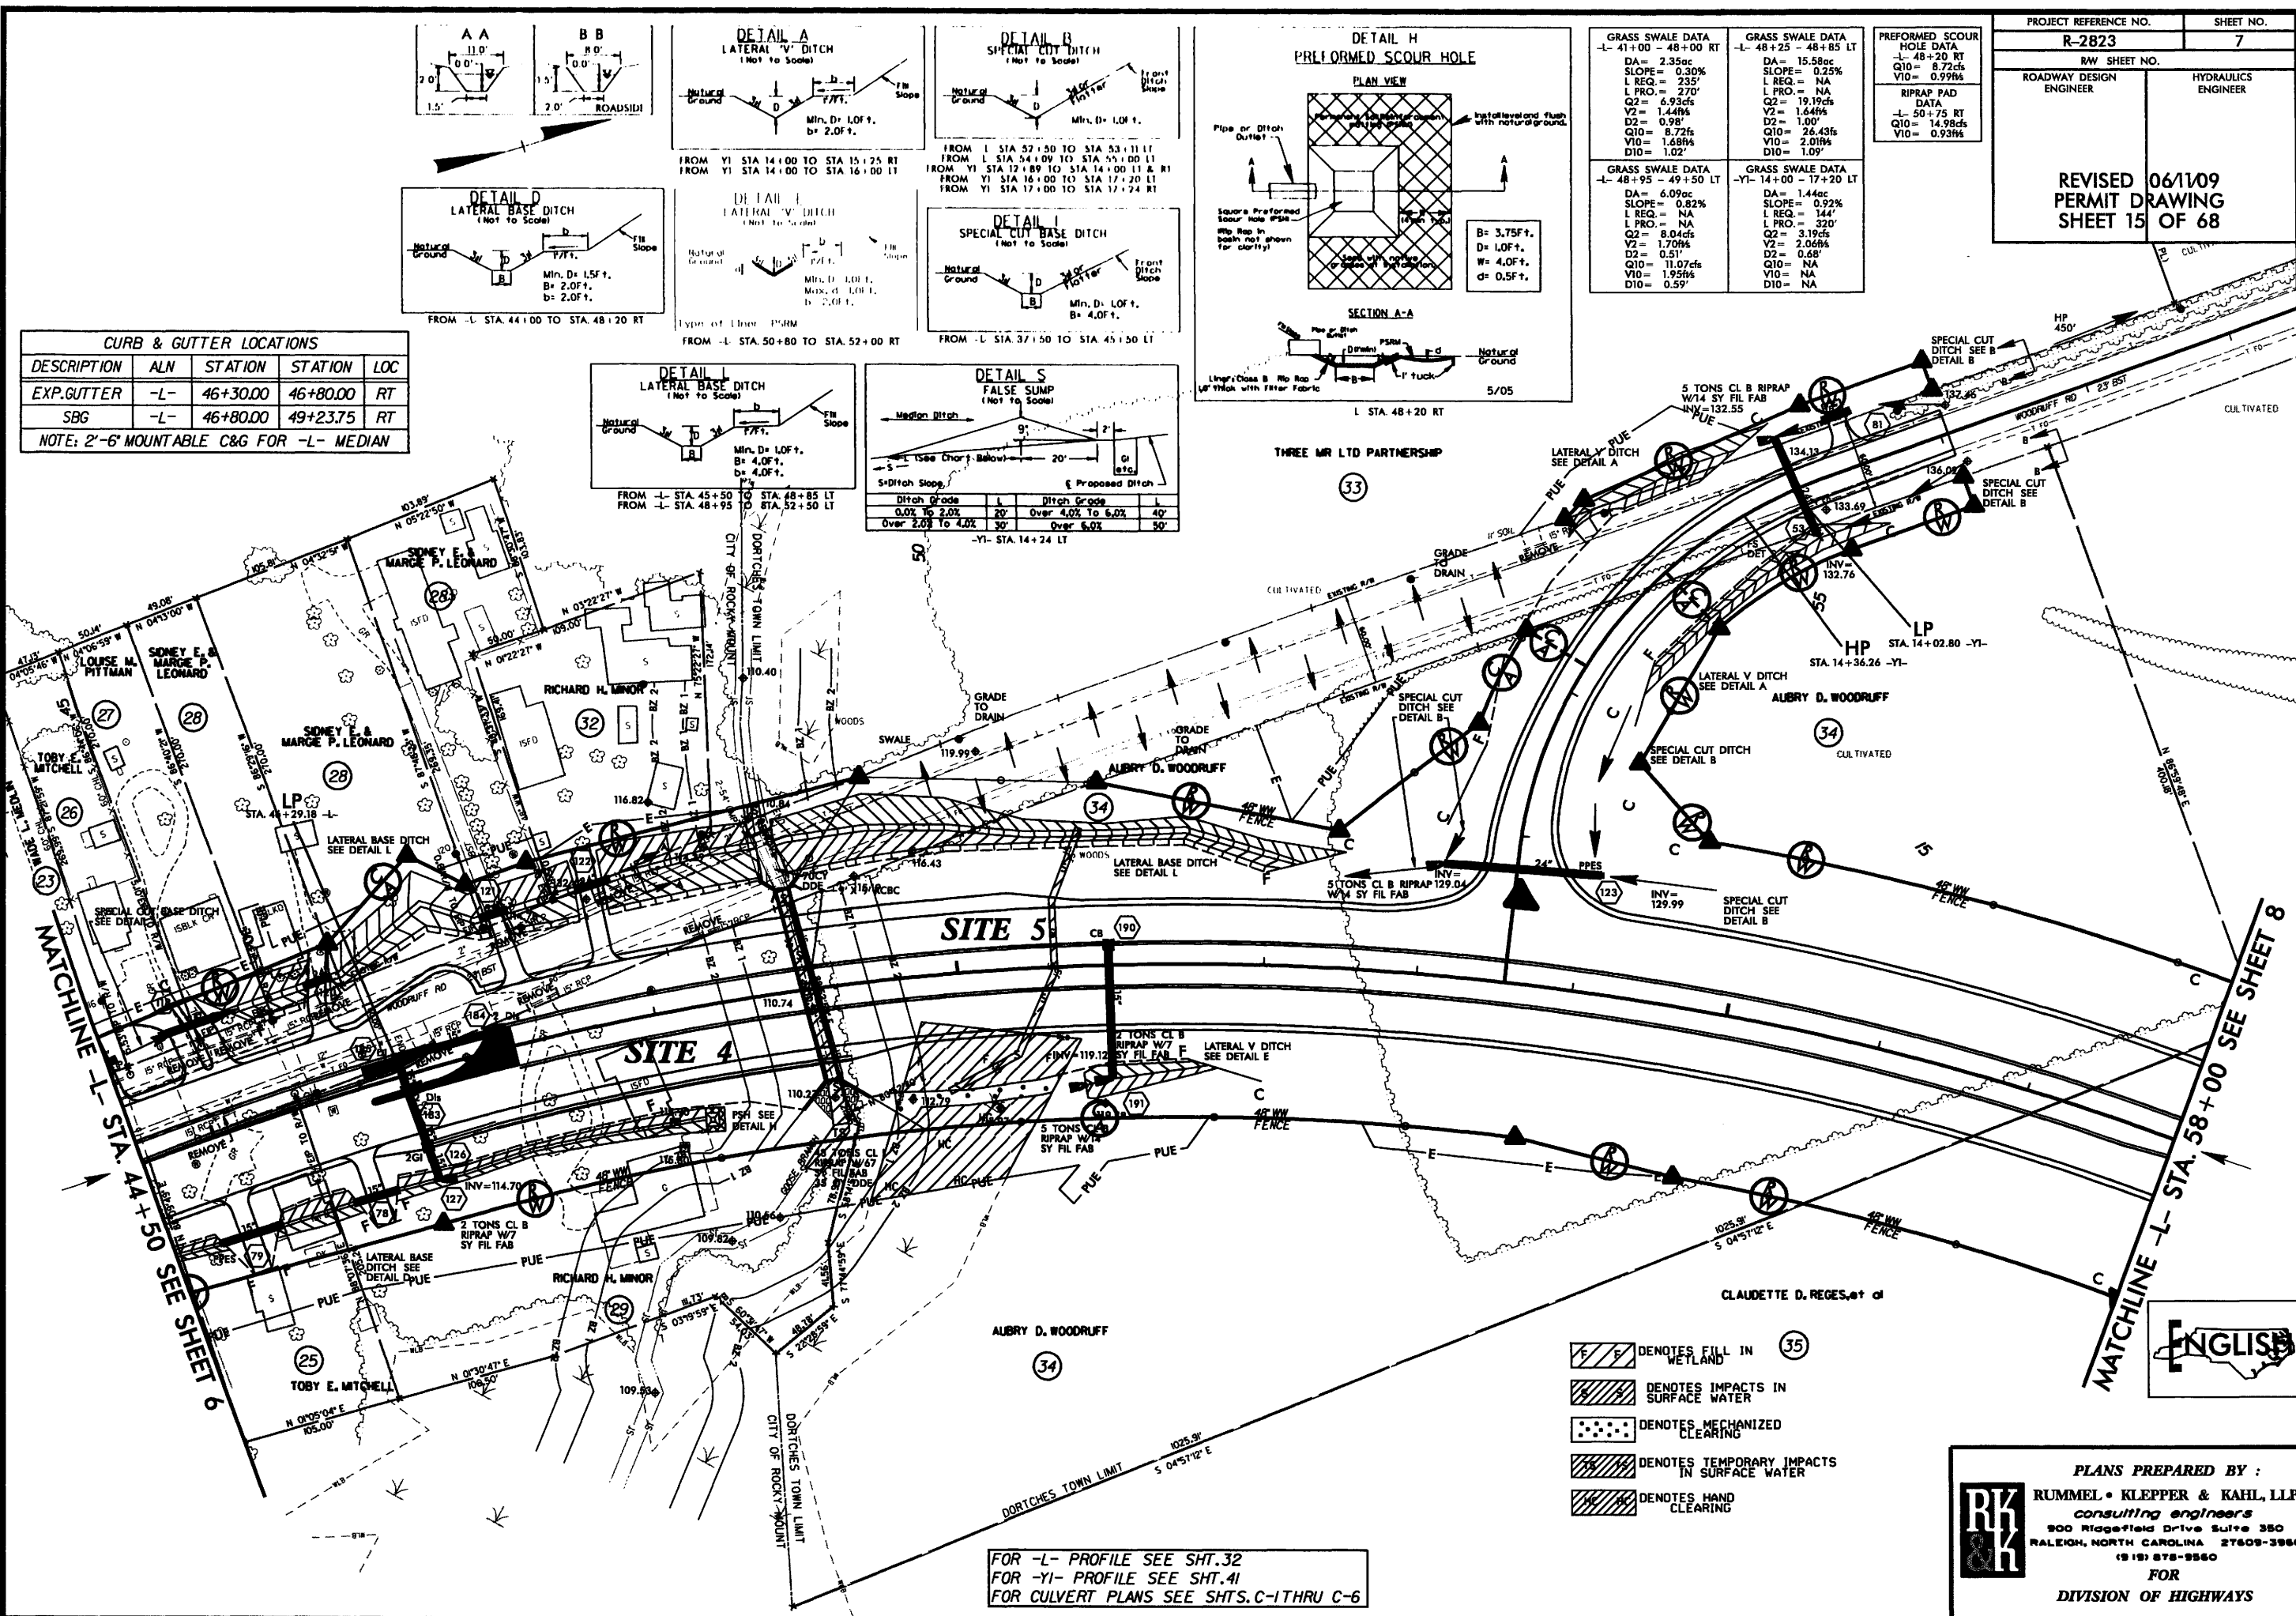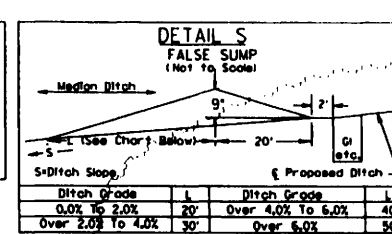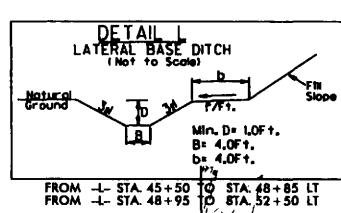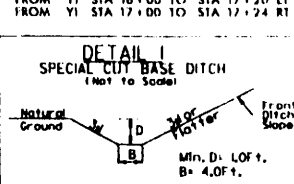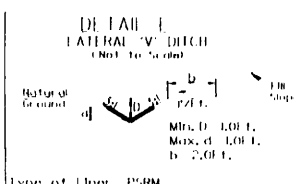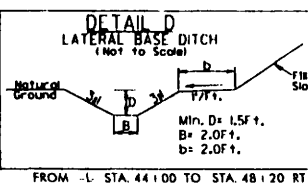

FOR -L- PROFILE SEE SHT.32
FOR -YI- PROFILE SEE SHT.41
FOR CULVERT PLANS SEE SHTS.C-1 THRU C-6


PLANS PREPARED BY :

RUMMEL • KLEPPER & KAHL, L.L.C.
consulting engineers
900 Ridgetop Drive Suite 350
RALEIGH, NORTH CAROLINA 27609-3560
(919) 878-9560

FOR
DIVISION OF HIGHWAYS

5/28/99

6/12/2009
r:\hydro\autocad\permits\wetlands\2823.Rdy_perm.dgn

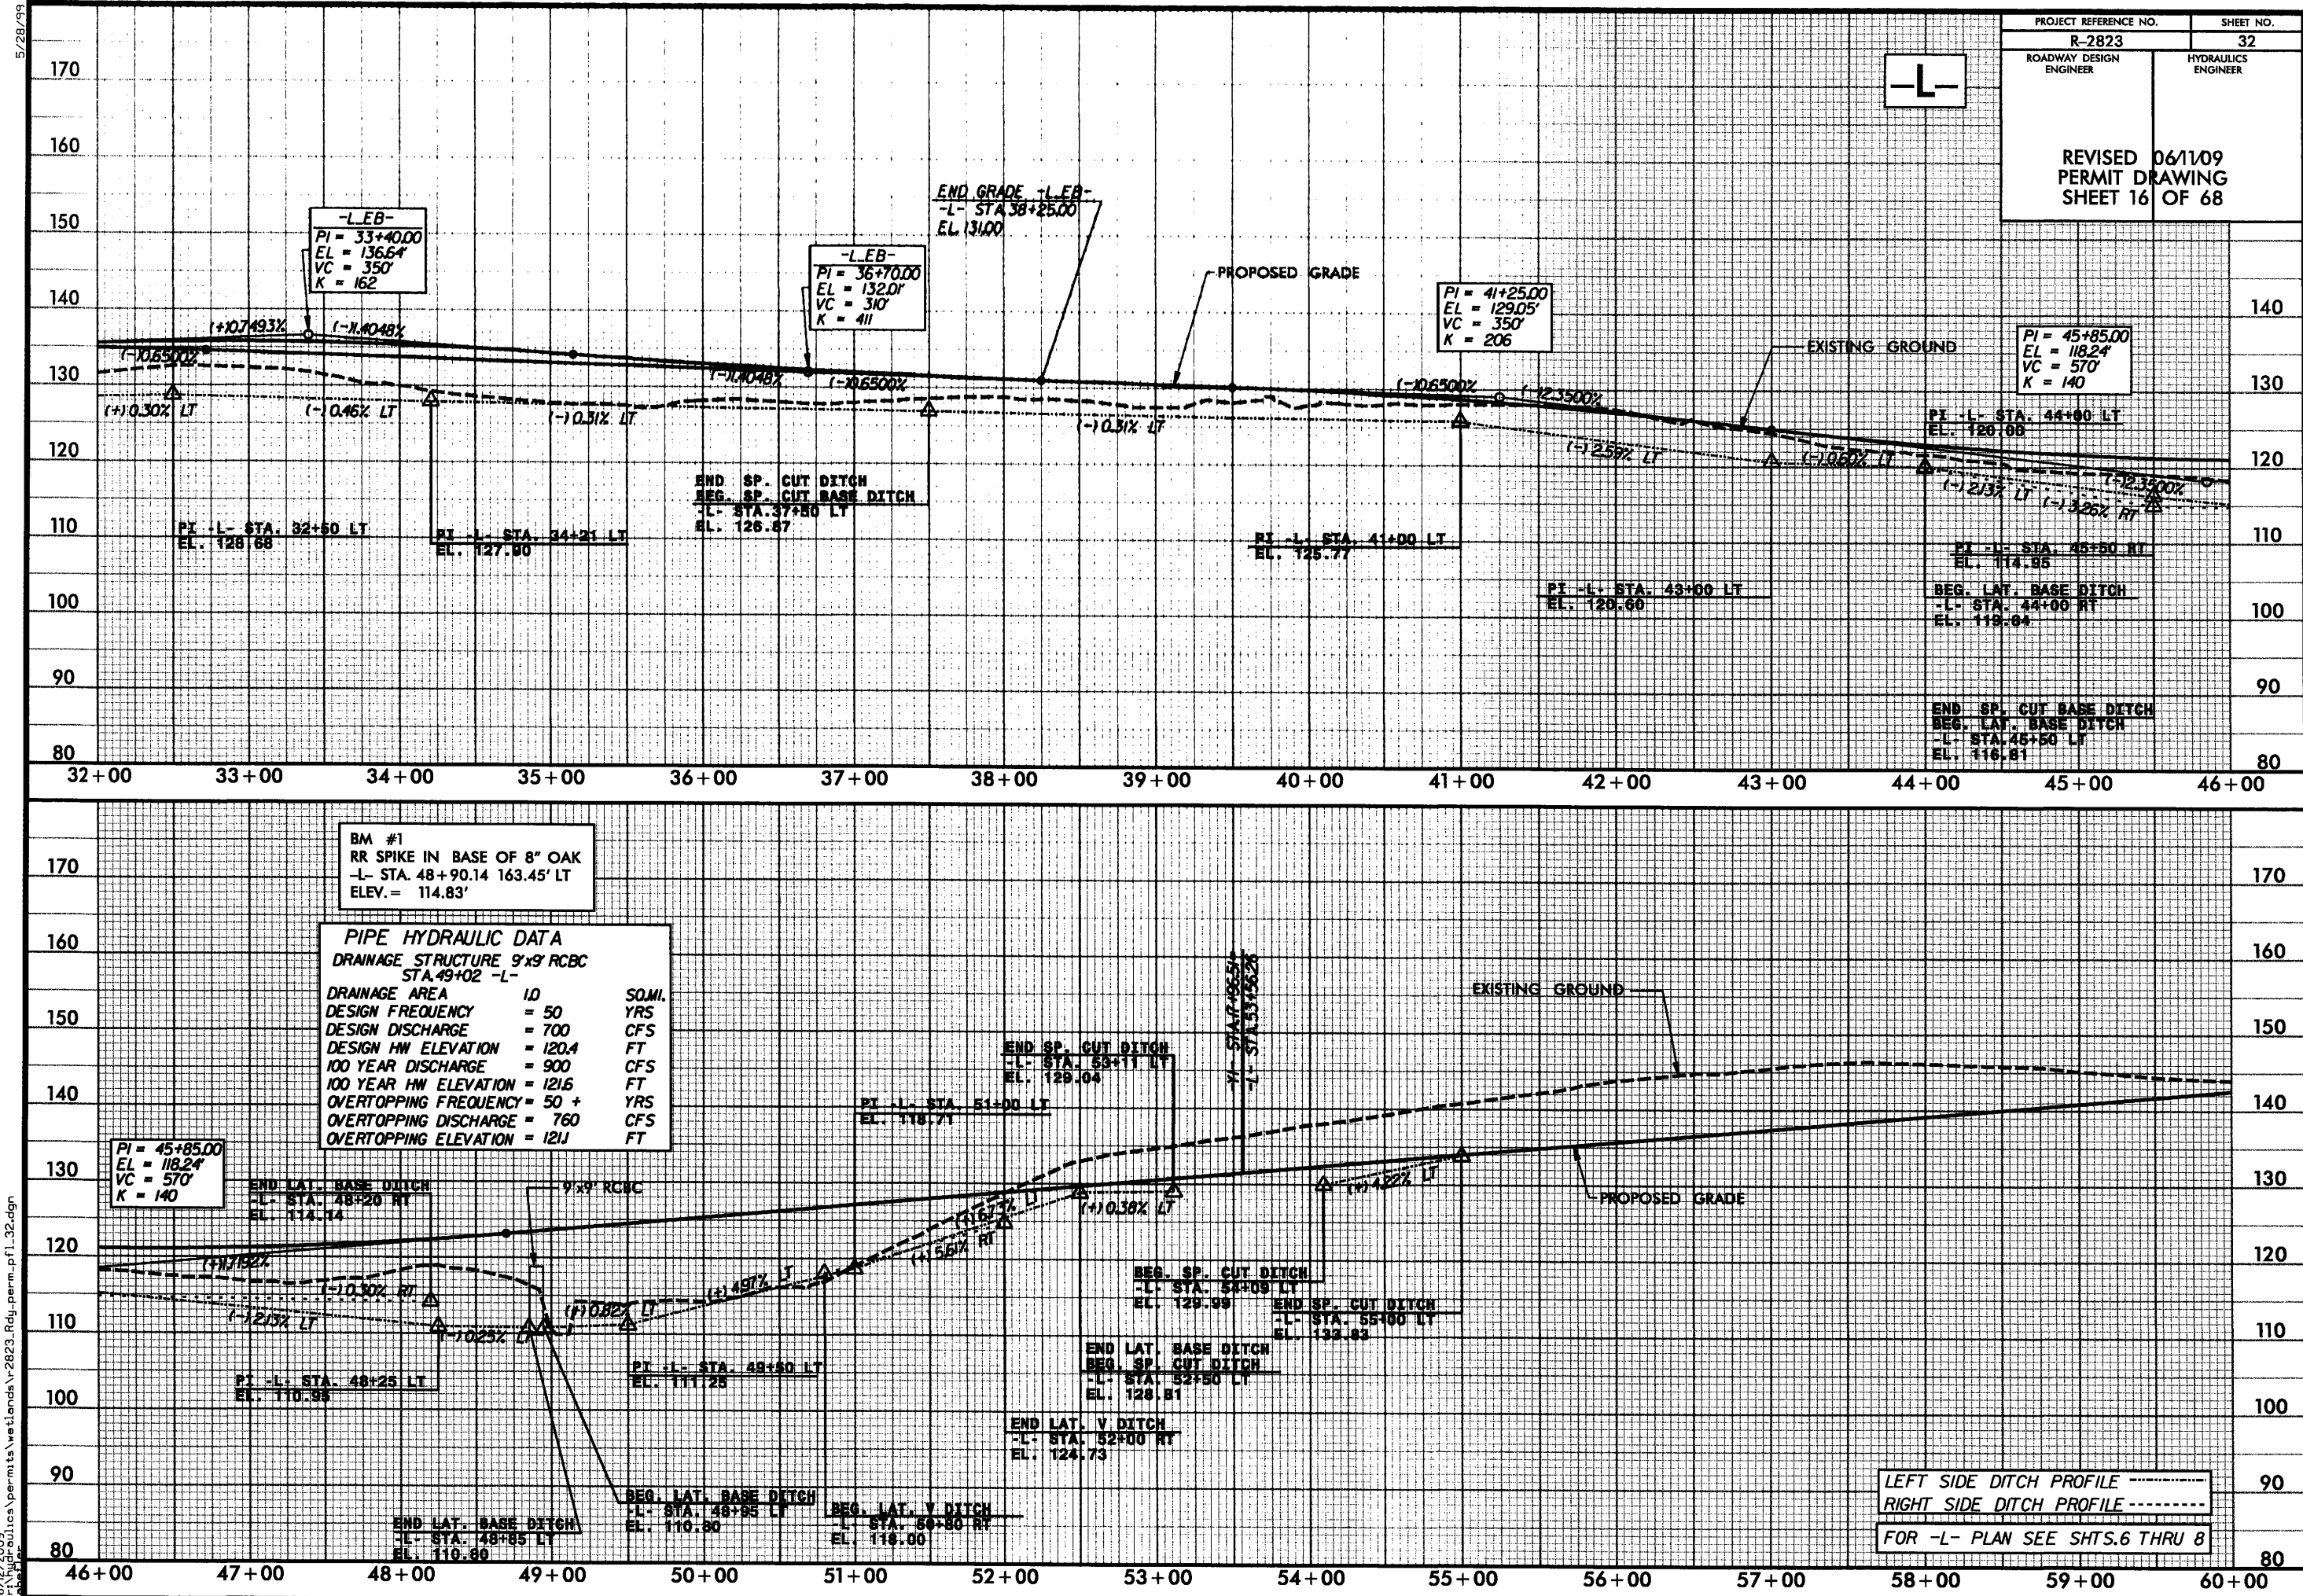


8/23/99

SITES 4 & 5

REVISED 06/1/09
PERMIT DRAWING
SHEET 17 OF 68


STREAMLINE PROFILE

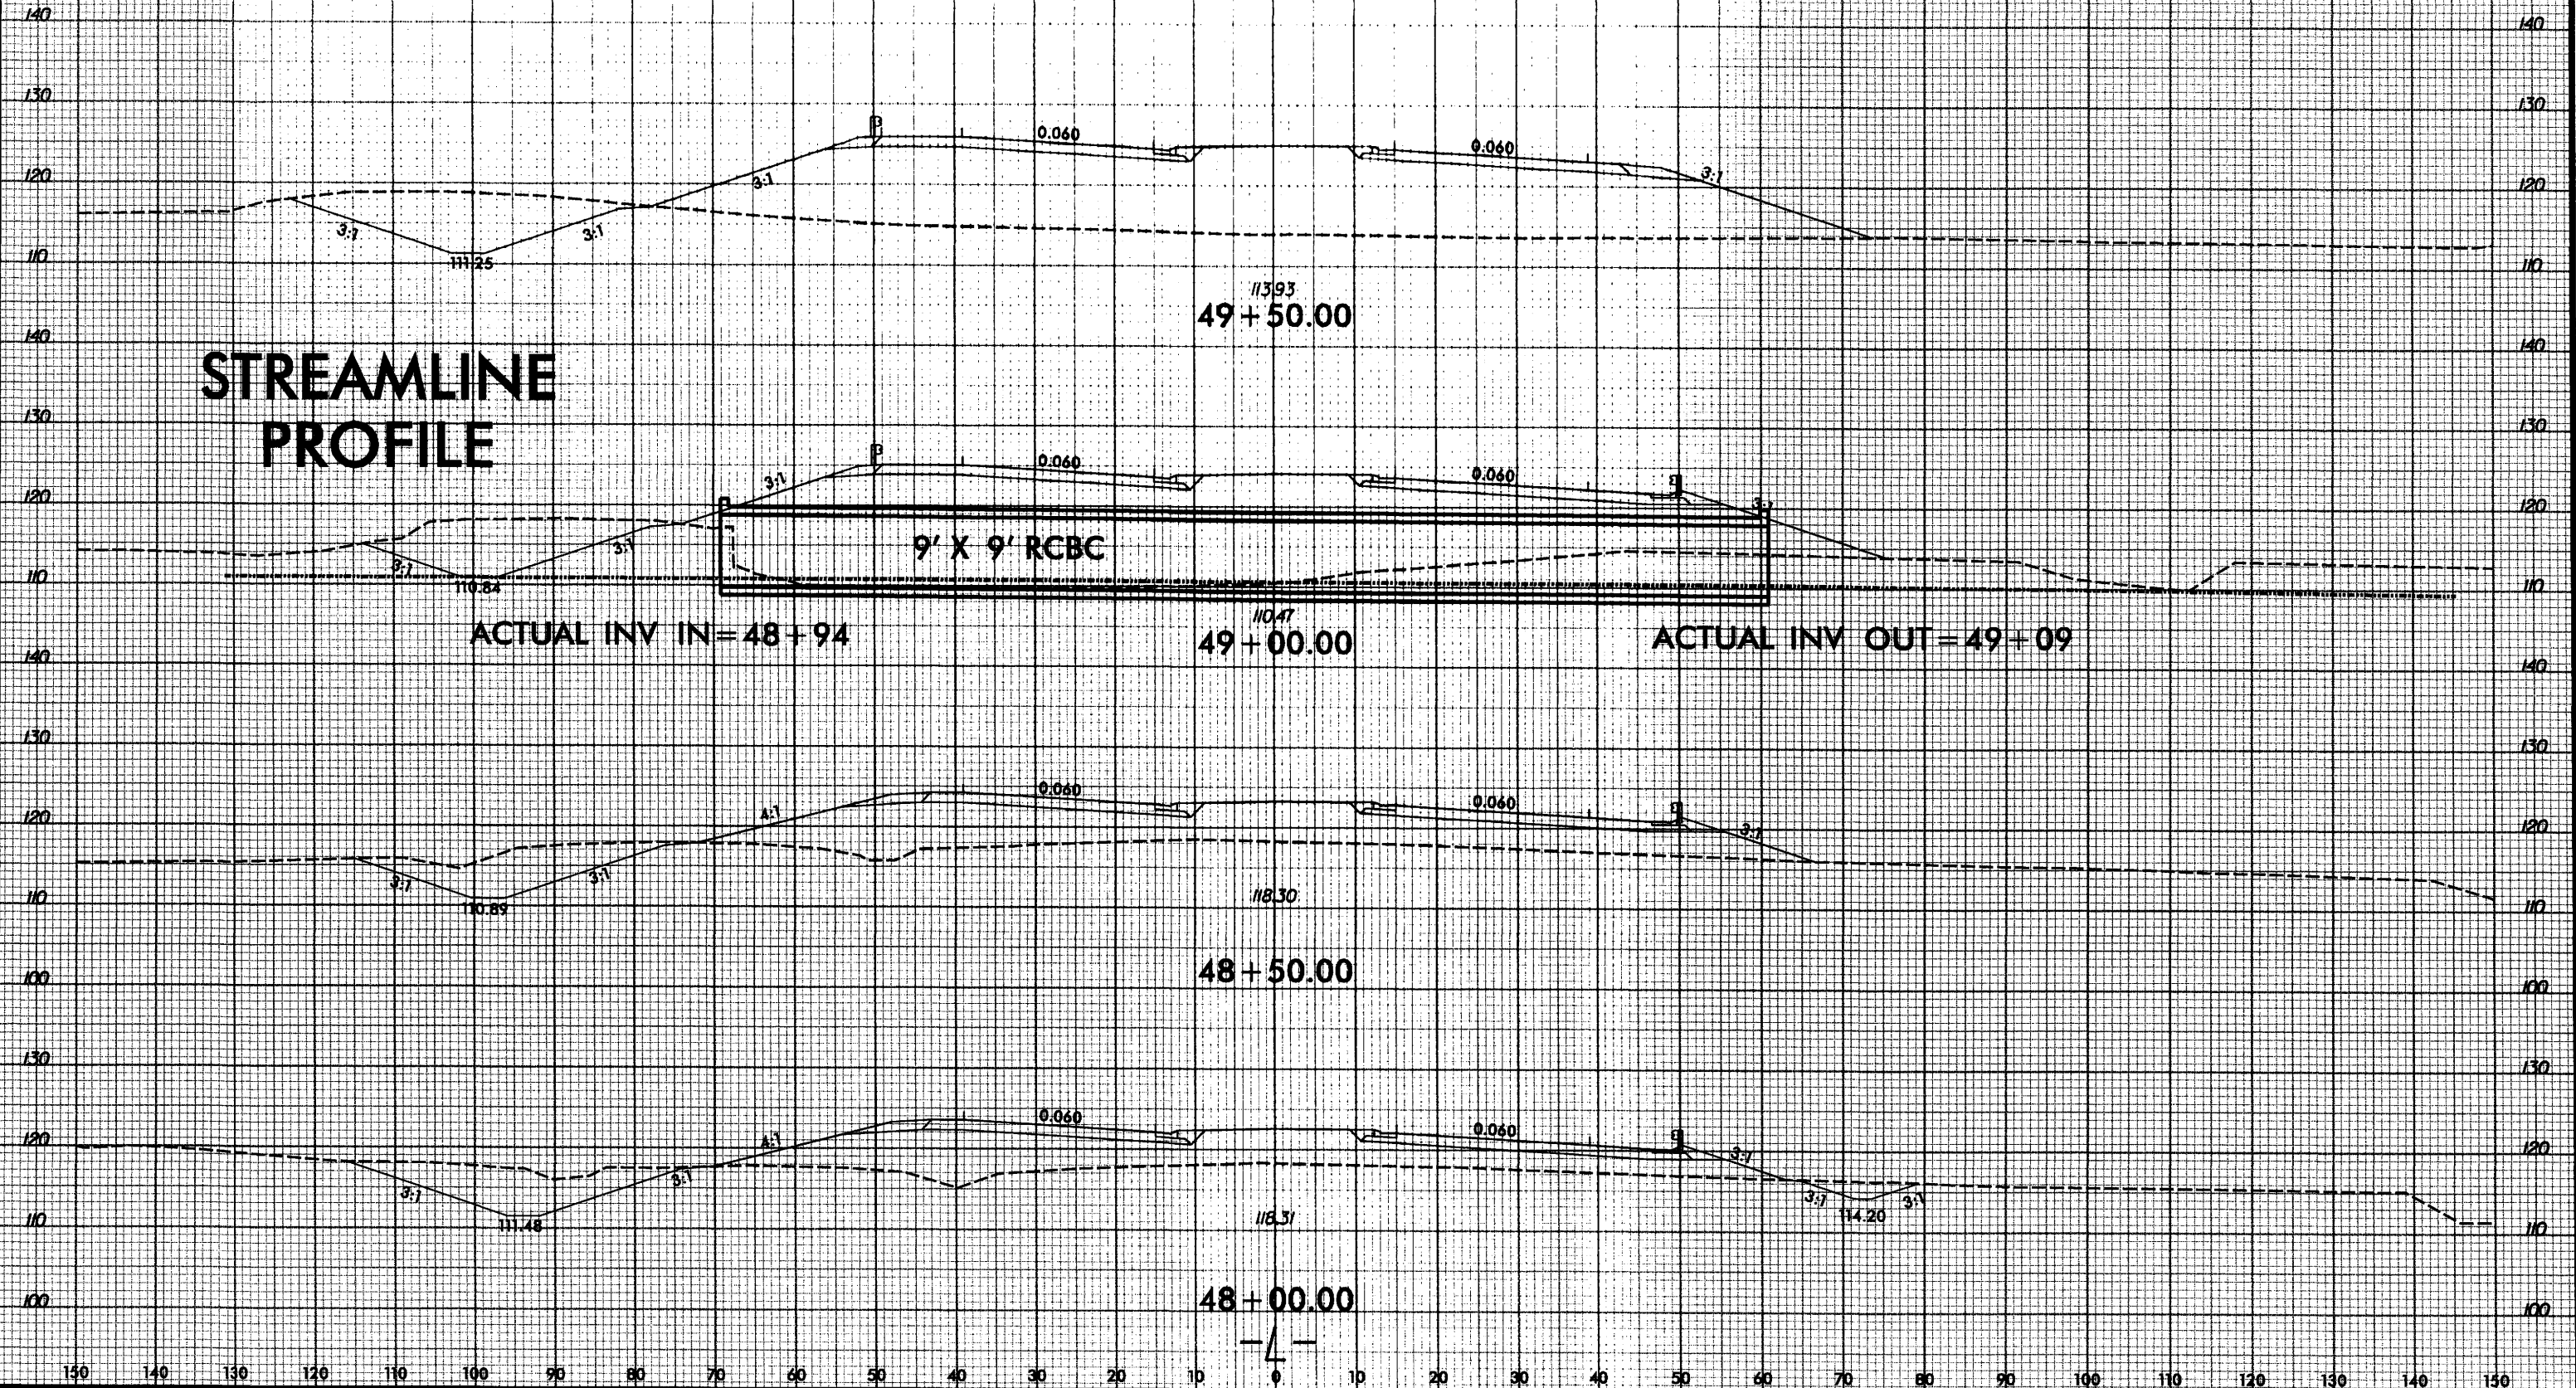

8/23/99
6/12/2009
r:\hydro\lics\permits\wetlands\2823_rdy_xpl_1_4.dgn
shelter


SITES 4 & 5

REVISED 06/1/09
PERMIT DRAWING
SHEET 18 OF 68

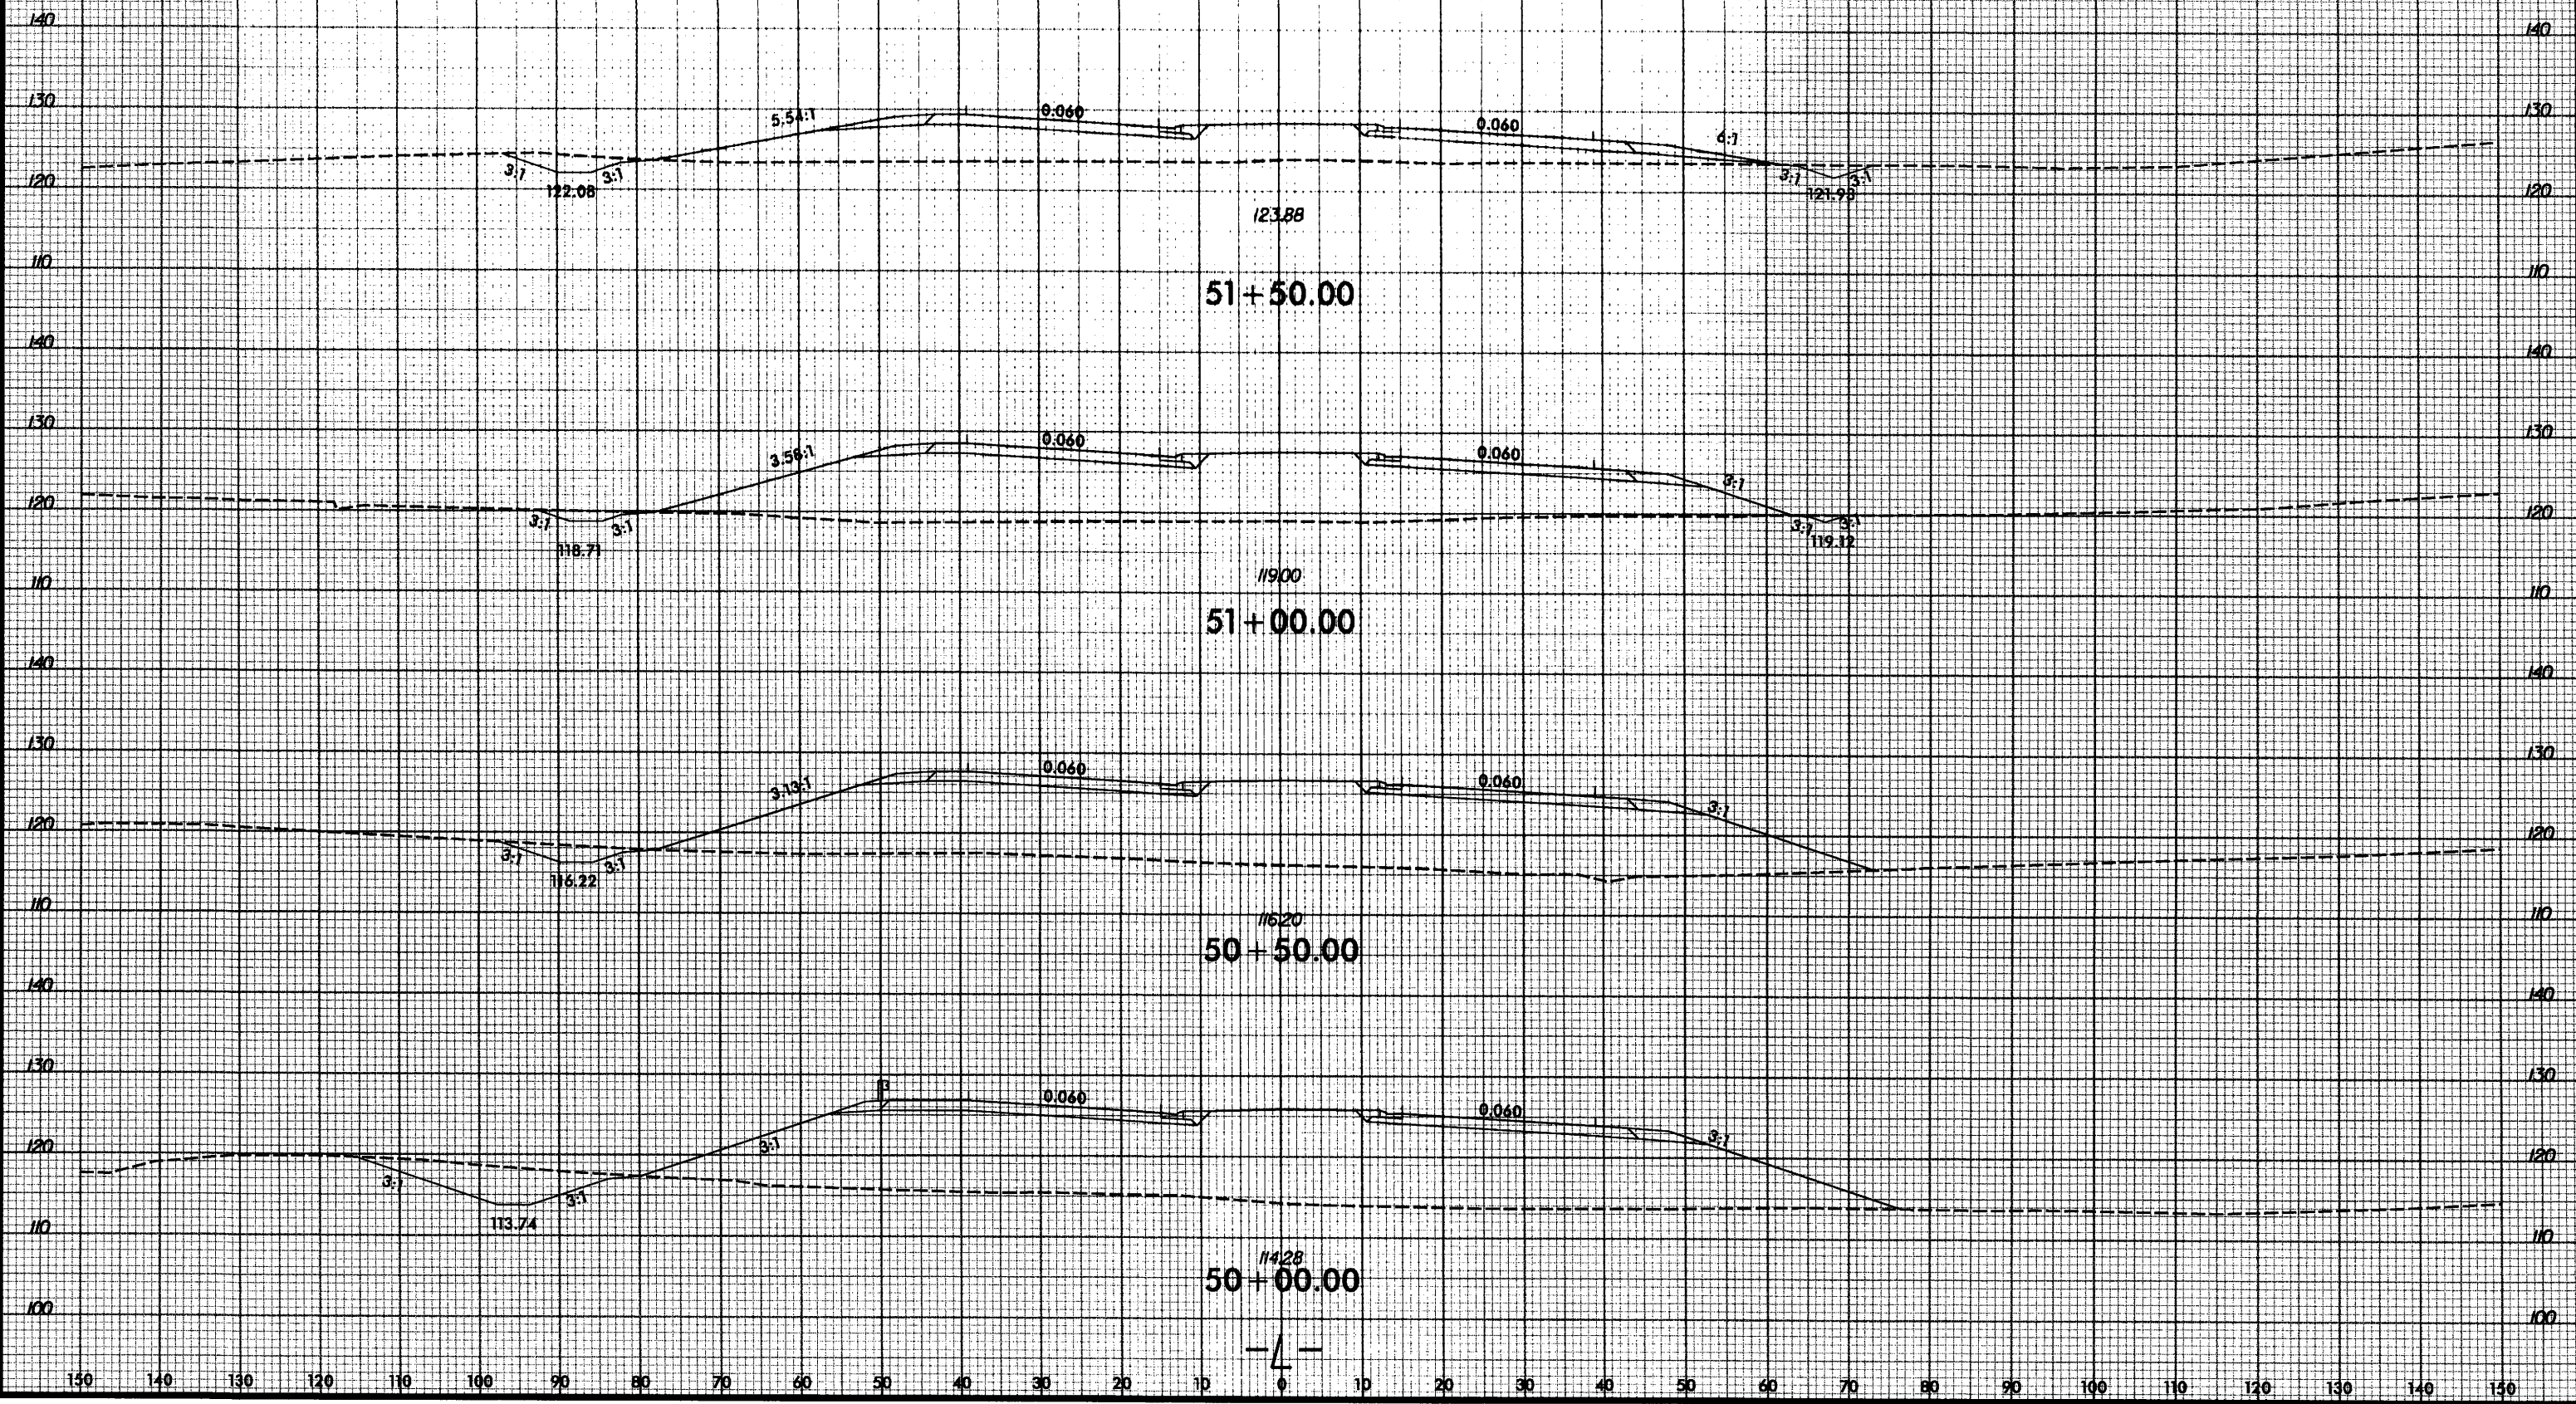

8/17/09

6/12/2009
F:\projects\permits\Wetlands\2823_hyd_wet_permit_con_08.dgn

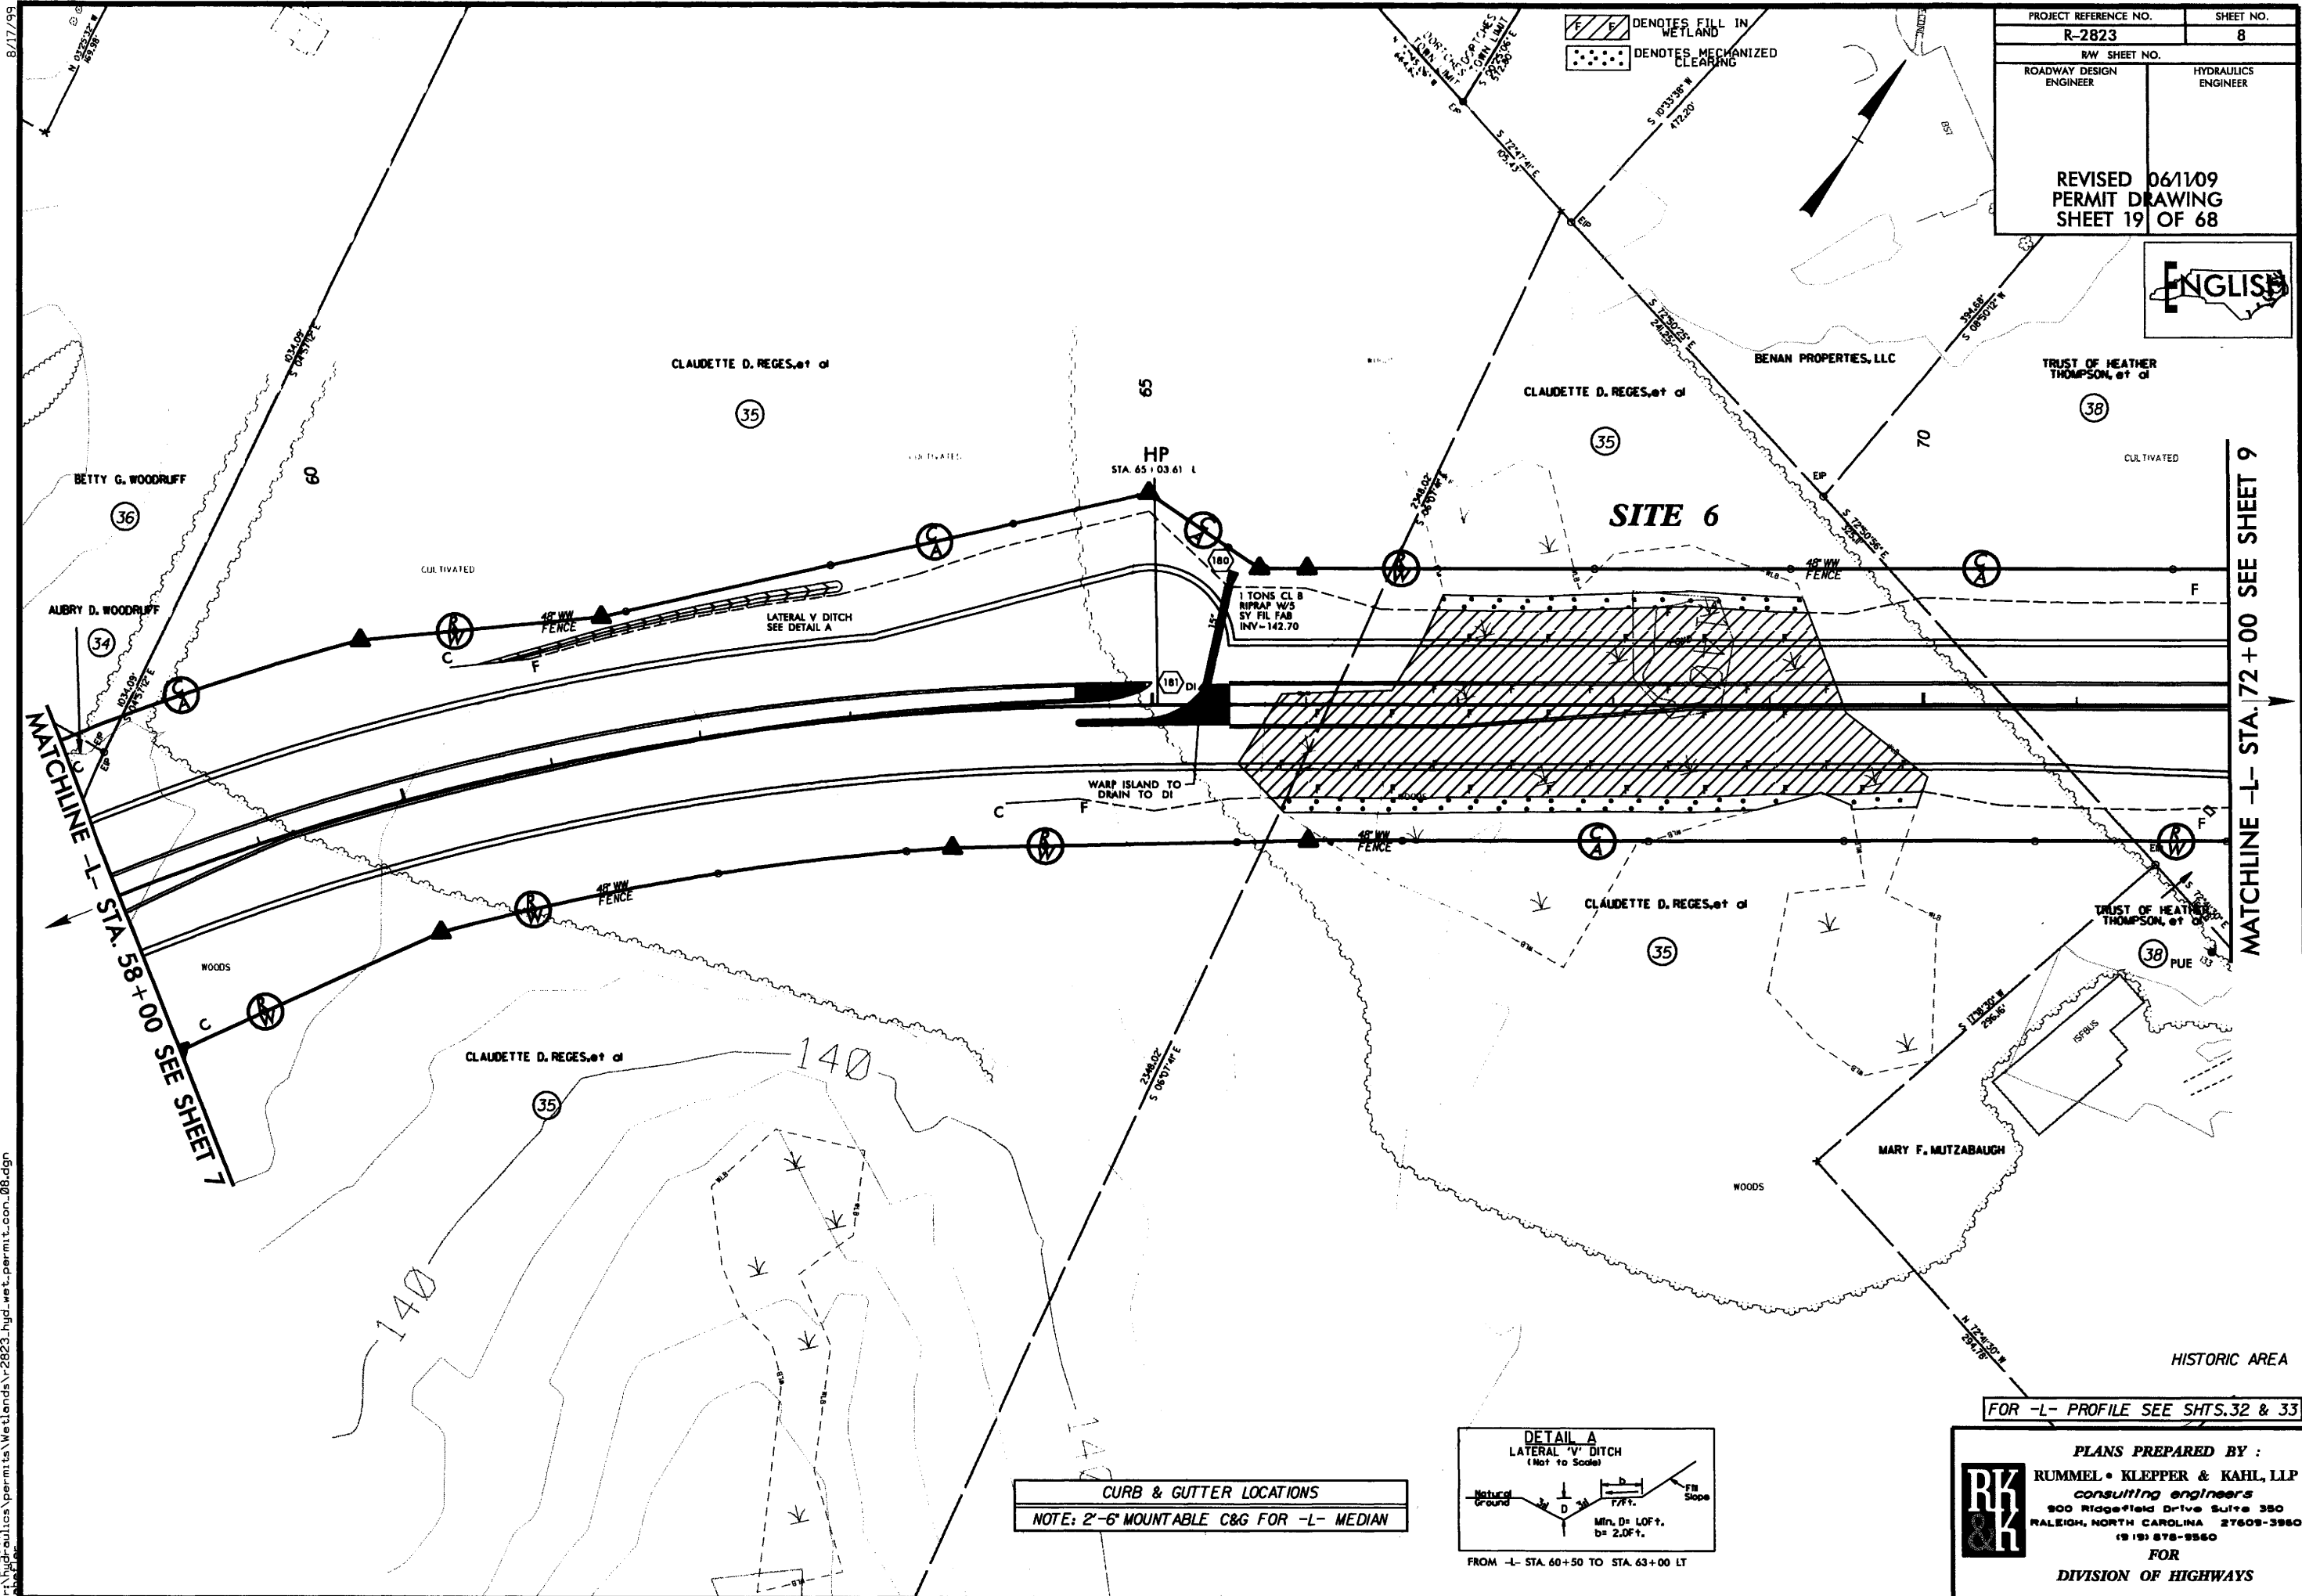


PROJECT REFERENCE NO.		SHEET NO.	
R-2823		8	
RW SHEET NO.			
ROADWAY DESIGN ENGINEER		HYDRAULICS ENGINEER	
REVISED 06/11/09 PERMIT DRAWING SHEET 19		OF 68	



MATCHLINE -L- STA. 72+00 SEE SHEET 9

MATCHLINE -L- STA. 58+00 SEE SHEET 7


CURB & GUTTER LOCATIONS
NOTE: 2'-6" MOUNTABLE C&G FOR -L- MEDIAN

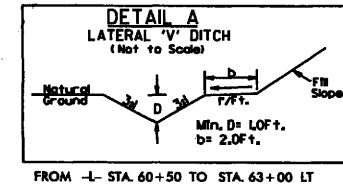

FOR -L- PROFILE SEE SHTS. 32 & 33

PLANS PREPARED BY :
RUMMEL • KLEPPER & KAHL, LLP
consulting engineers
900 Ridgely Drive Suite 350
RALEIGH, NORTH CAROLINA 27608-3960
(919) 878-9560
FOR
DIVISION OF HIGHWAYS

MATCHLINE -L- STA. 72+00 SEE SHEET 9

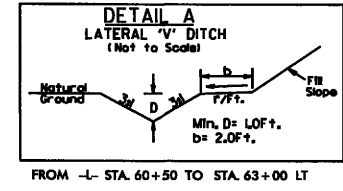

FOR -L- PROFILE SEE SHTS.32 & 33


PLANS PREPARED BY :

RUMMEL • KLEPPER & KAHL, LLP
consulting engineers
900 Ridgely Drive Suite 350
RALEIGH, NORTH CAROLINA 27609-3900
(919) 878-9560

FOR
DIVISION OF HIGHWAYS

8/23/99
6/12/2009
r:\hydro\lics\permits\wetlands\2823\rdj\1.1.6.dgn
sheffler


SITE 6
REVISED 06/11/09
PERMIT DRAWING
SHEET 21 OF 68

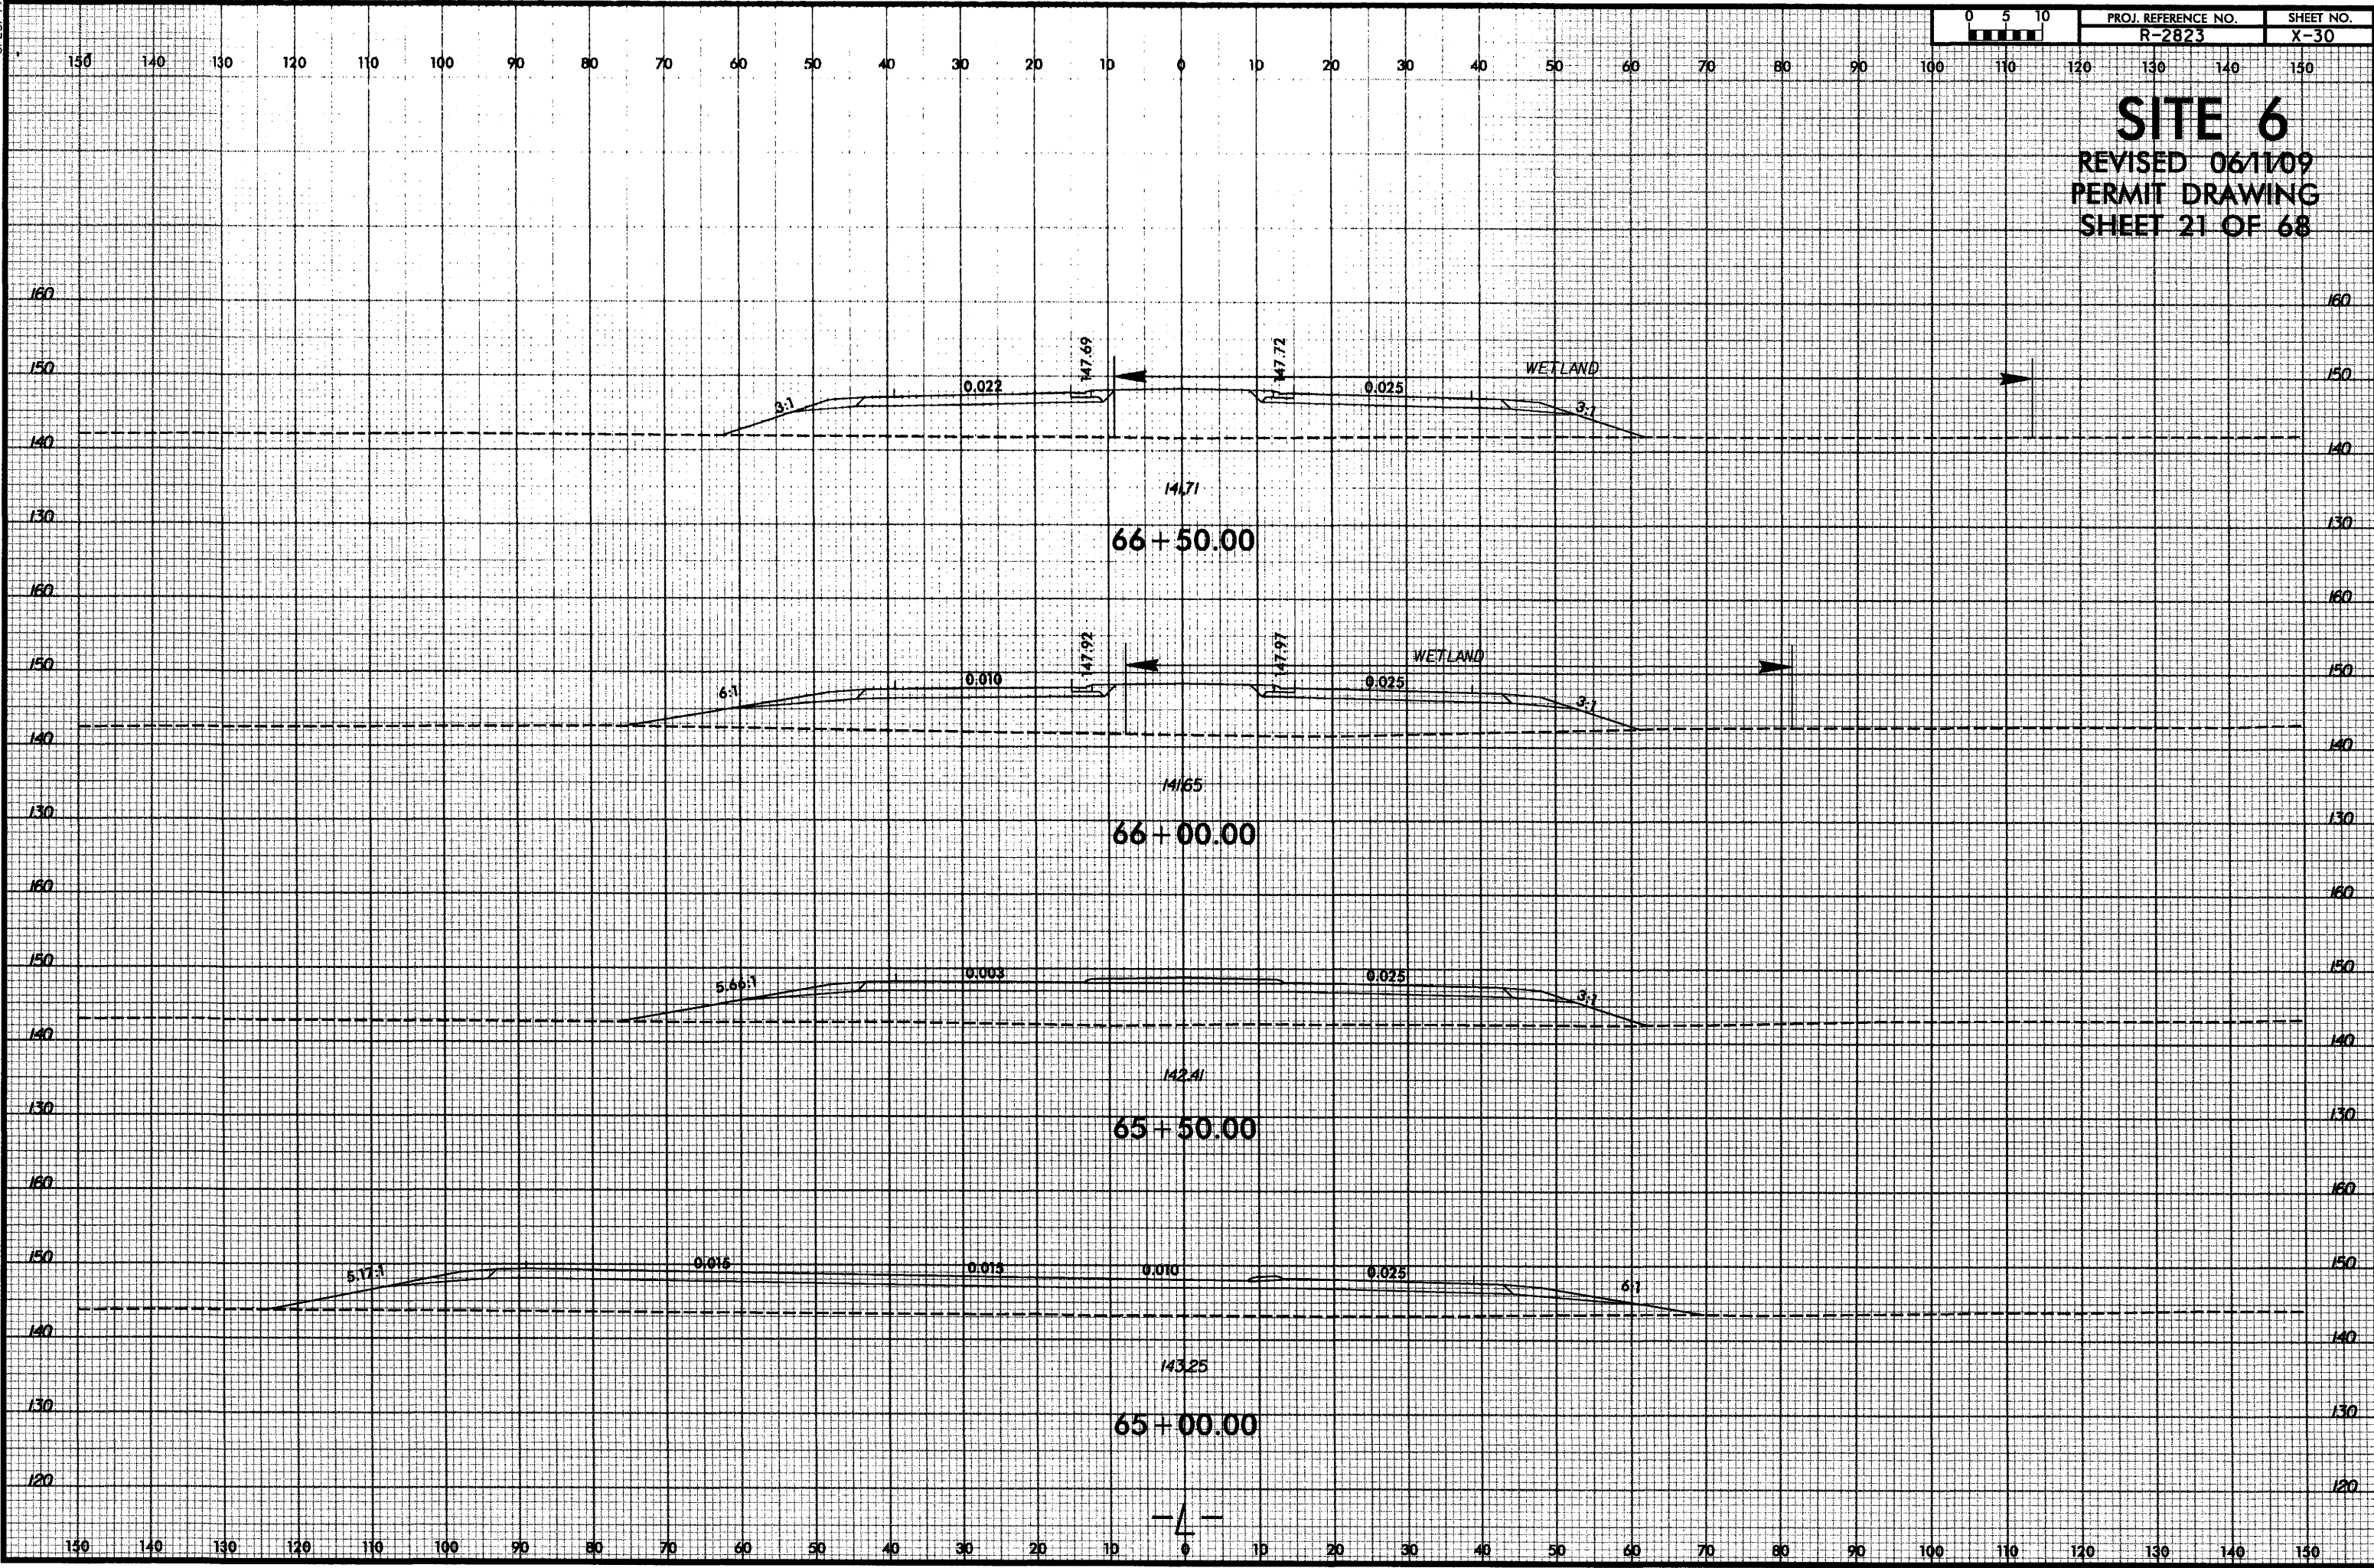

8/23/99
6/12/2009
c:\hydro\lics\permits\wetlands\2823-rdg_xpl_1_6.dgn
sheaffer


0 5 10	PROJ. REFERENCE NO.	SHEET NO.
	R-2823	X-31

SITE 6
REVISED 06/11/09
PERMIT DRAWING
SHEET 22 OF 68

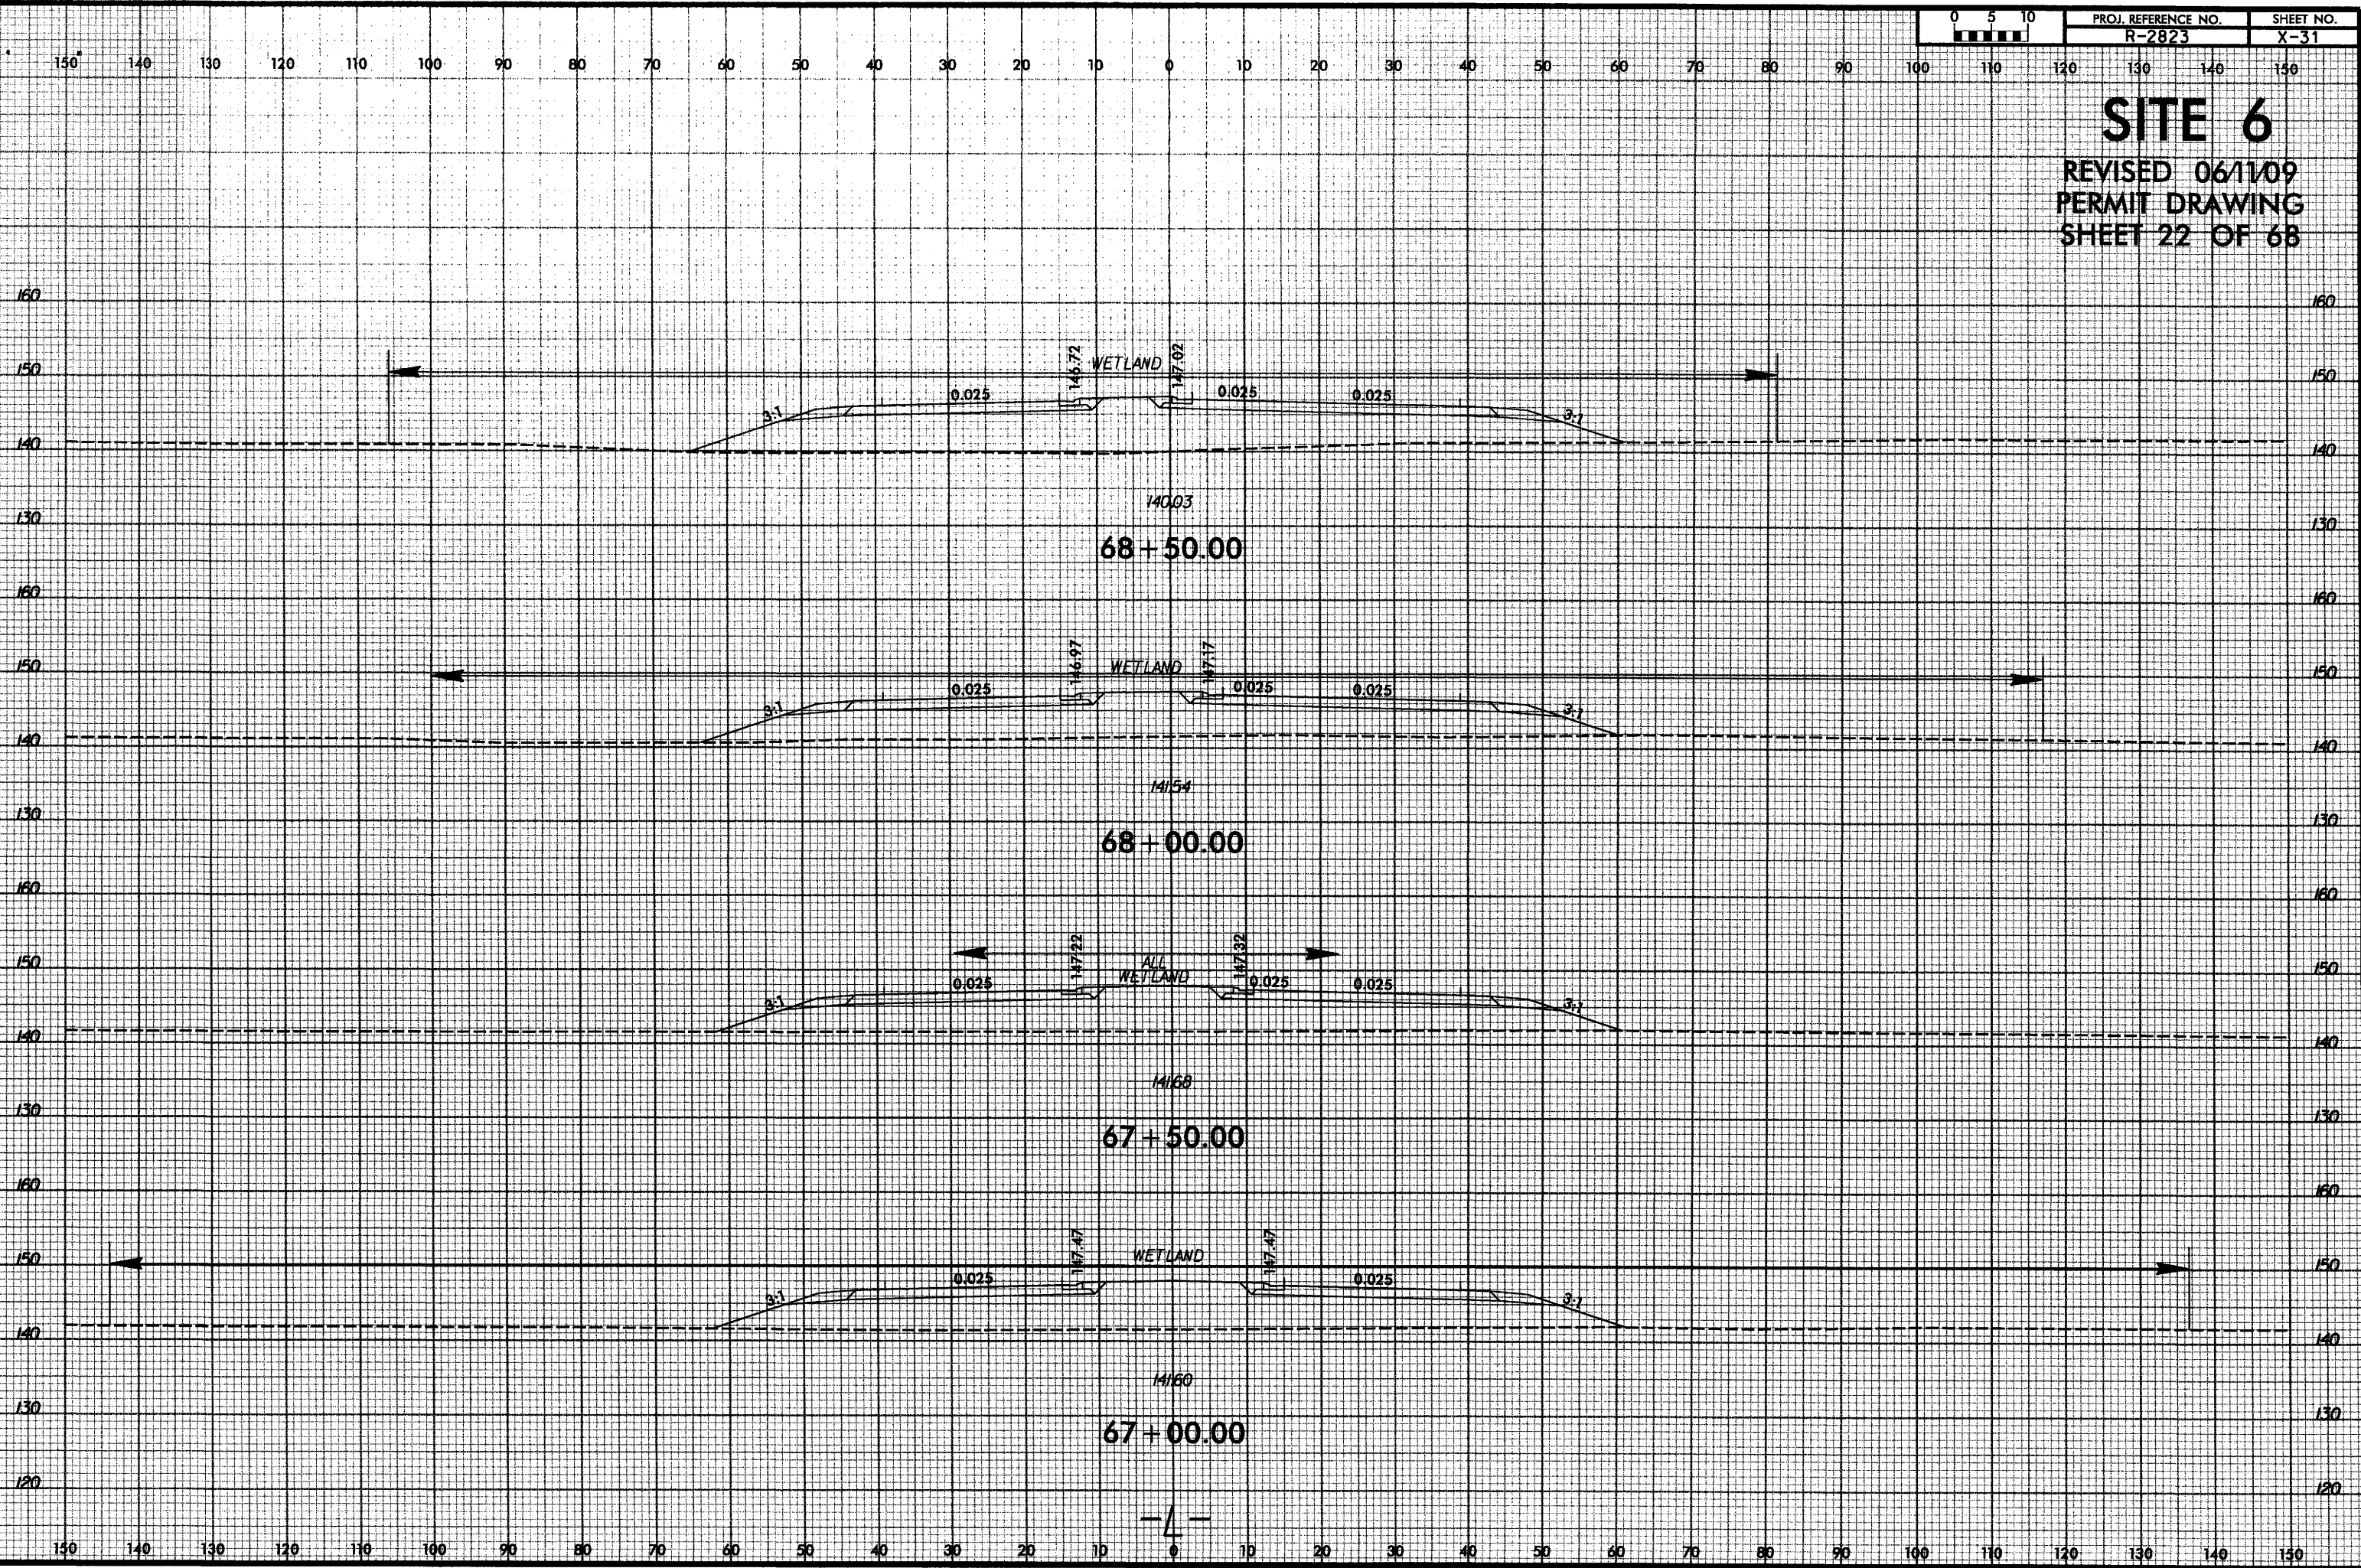

8/23/99


SITE 6
REVISED 06/11/09
PERMIT DRAWING
SHEET 23 OF 68

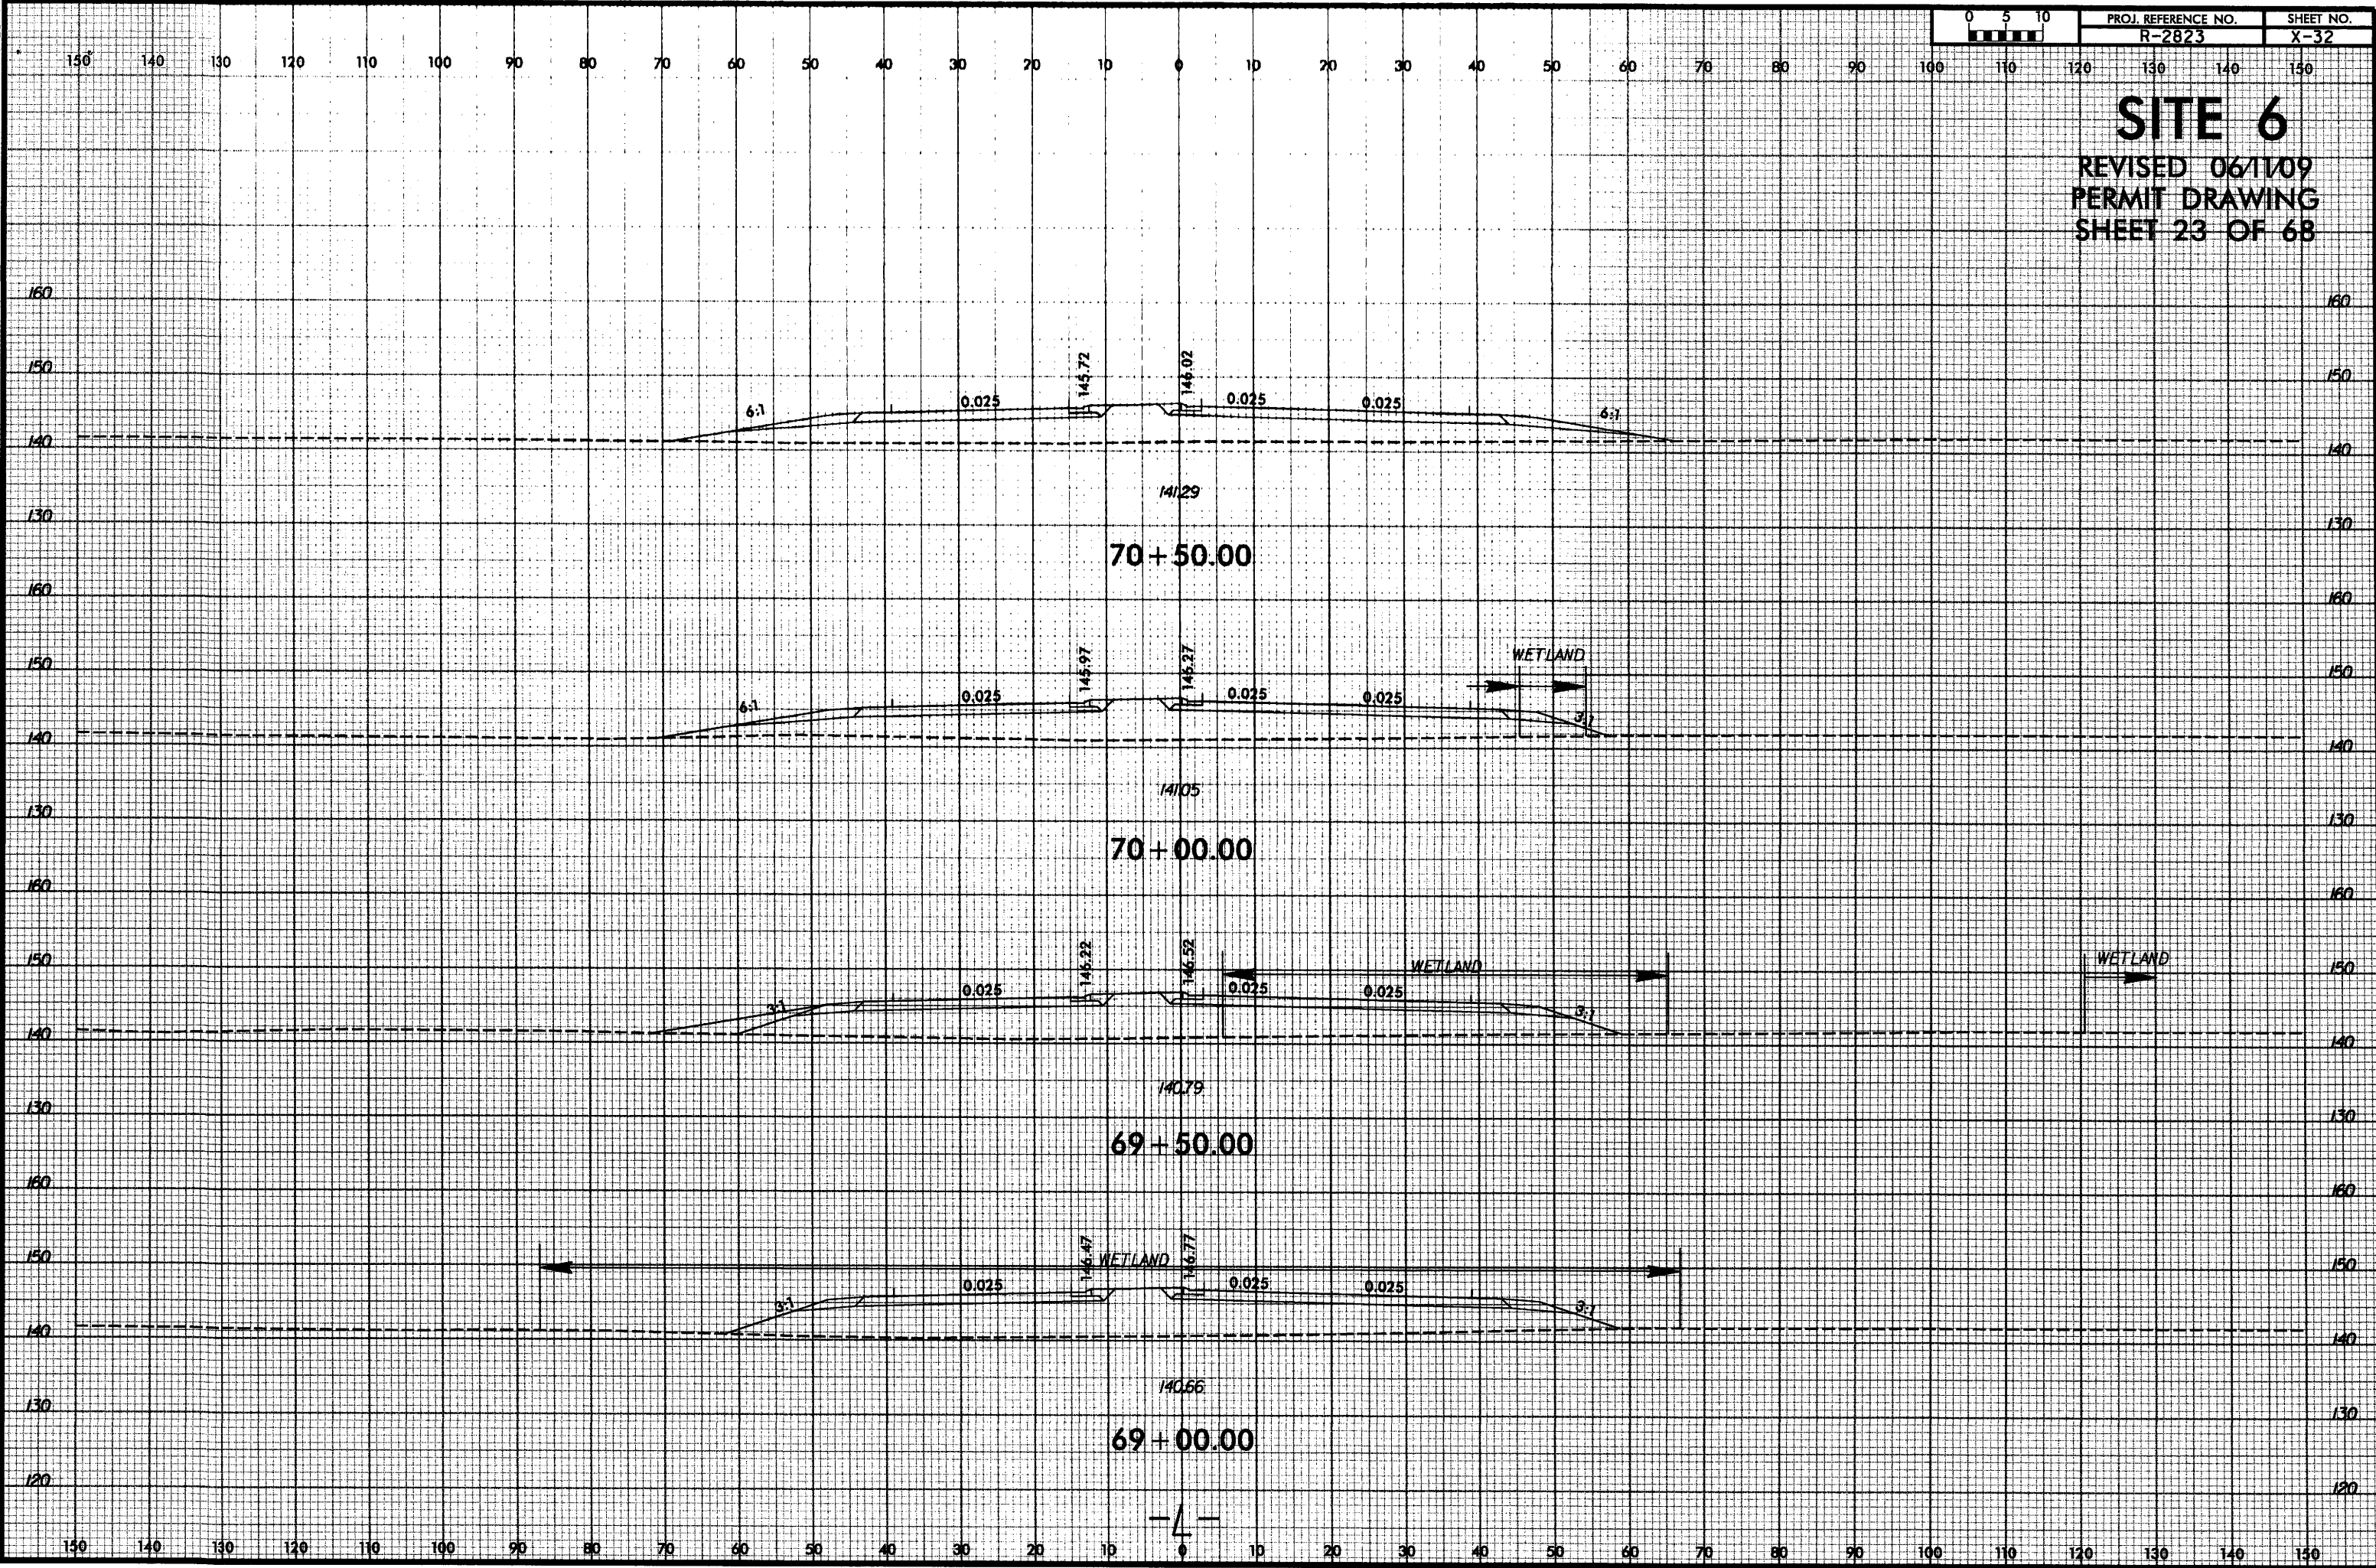

CURB & GUTTER LOCATIONS				
DESCRIPTION	ALN	STATION	STATION	LOC
SBG	-L-	178+50.00	180+47.00	RT
SBG	-L-	184+28.00	184+44.50	RT
EXP.GUTTER	-L-	178+50.00	179+49.00	LT
SBG	-L-	179+49.00	180+47.00	LT
SBG	-L-	184+28.00	185+00.00	LT
NOTE: 2'-6" MOUNTABLE C&G FOR -L- MEDIAN				

 DENOTES FILL IN WETLAND
 DENOTES MECHANIZED CLEARING
 DENOTES TEMPORARY IMPACTS IN SURFACE WATER

PROJECT REFERENCE NO.	SHEET NO.
R-2823	17
RW SHEET NO.	
ROADWAY DESIGN ENGINEER	HYDRAULICS ENGINEER
REVISED 06/1/09 PERMIT DRAWING SHEET 43 OF 68	

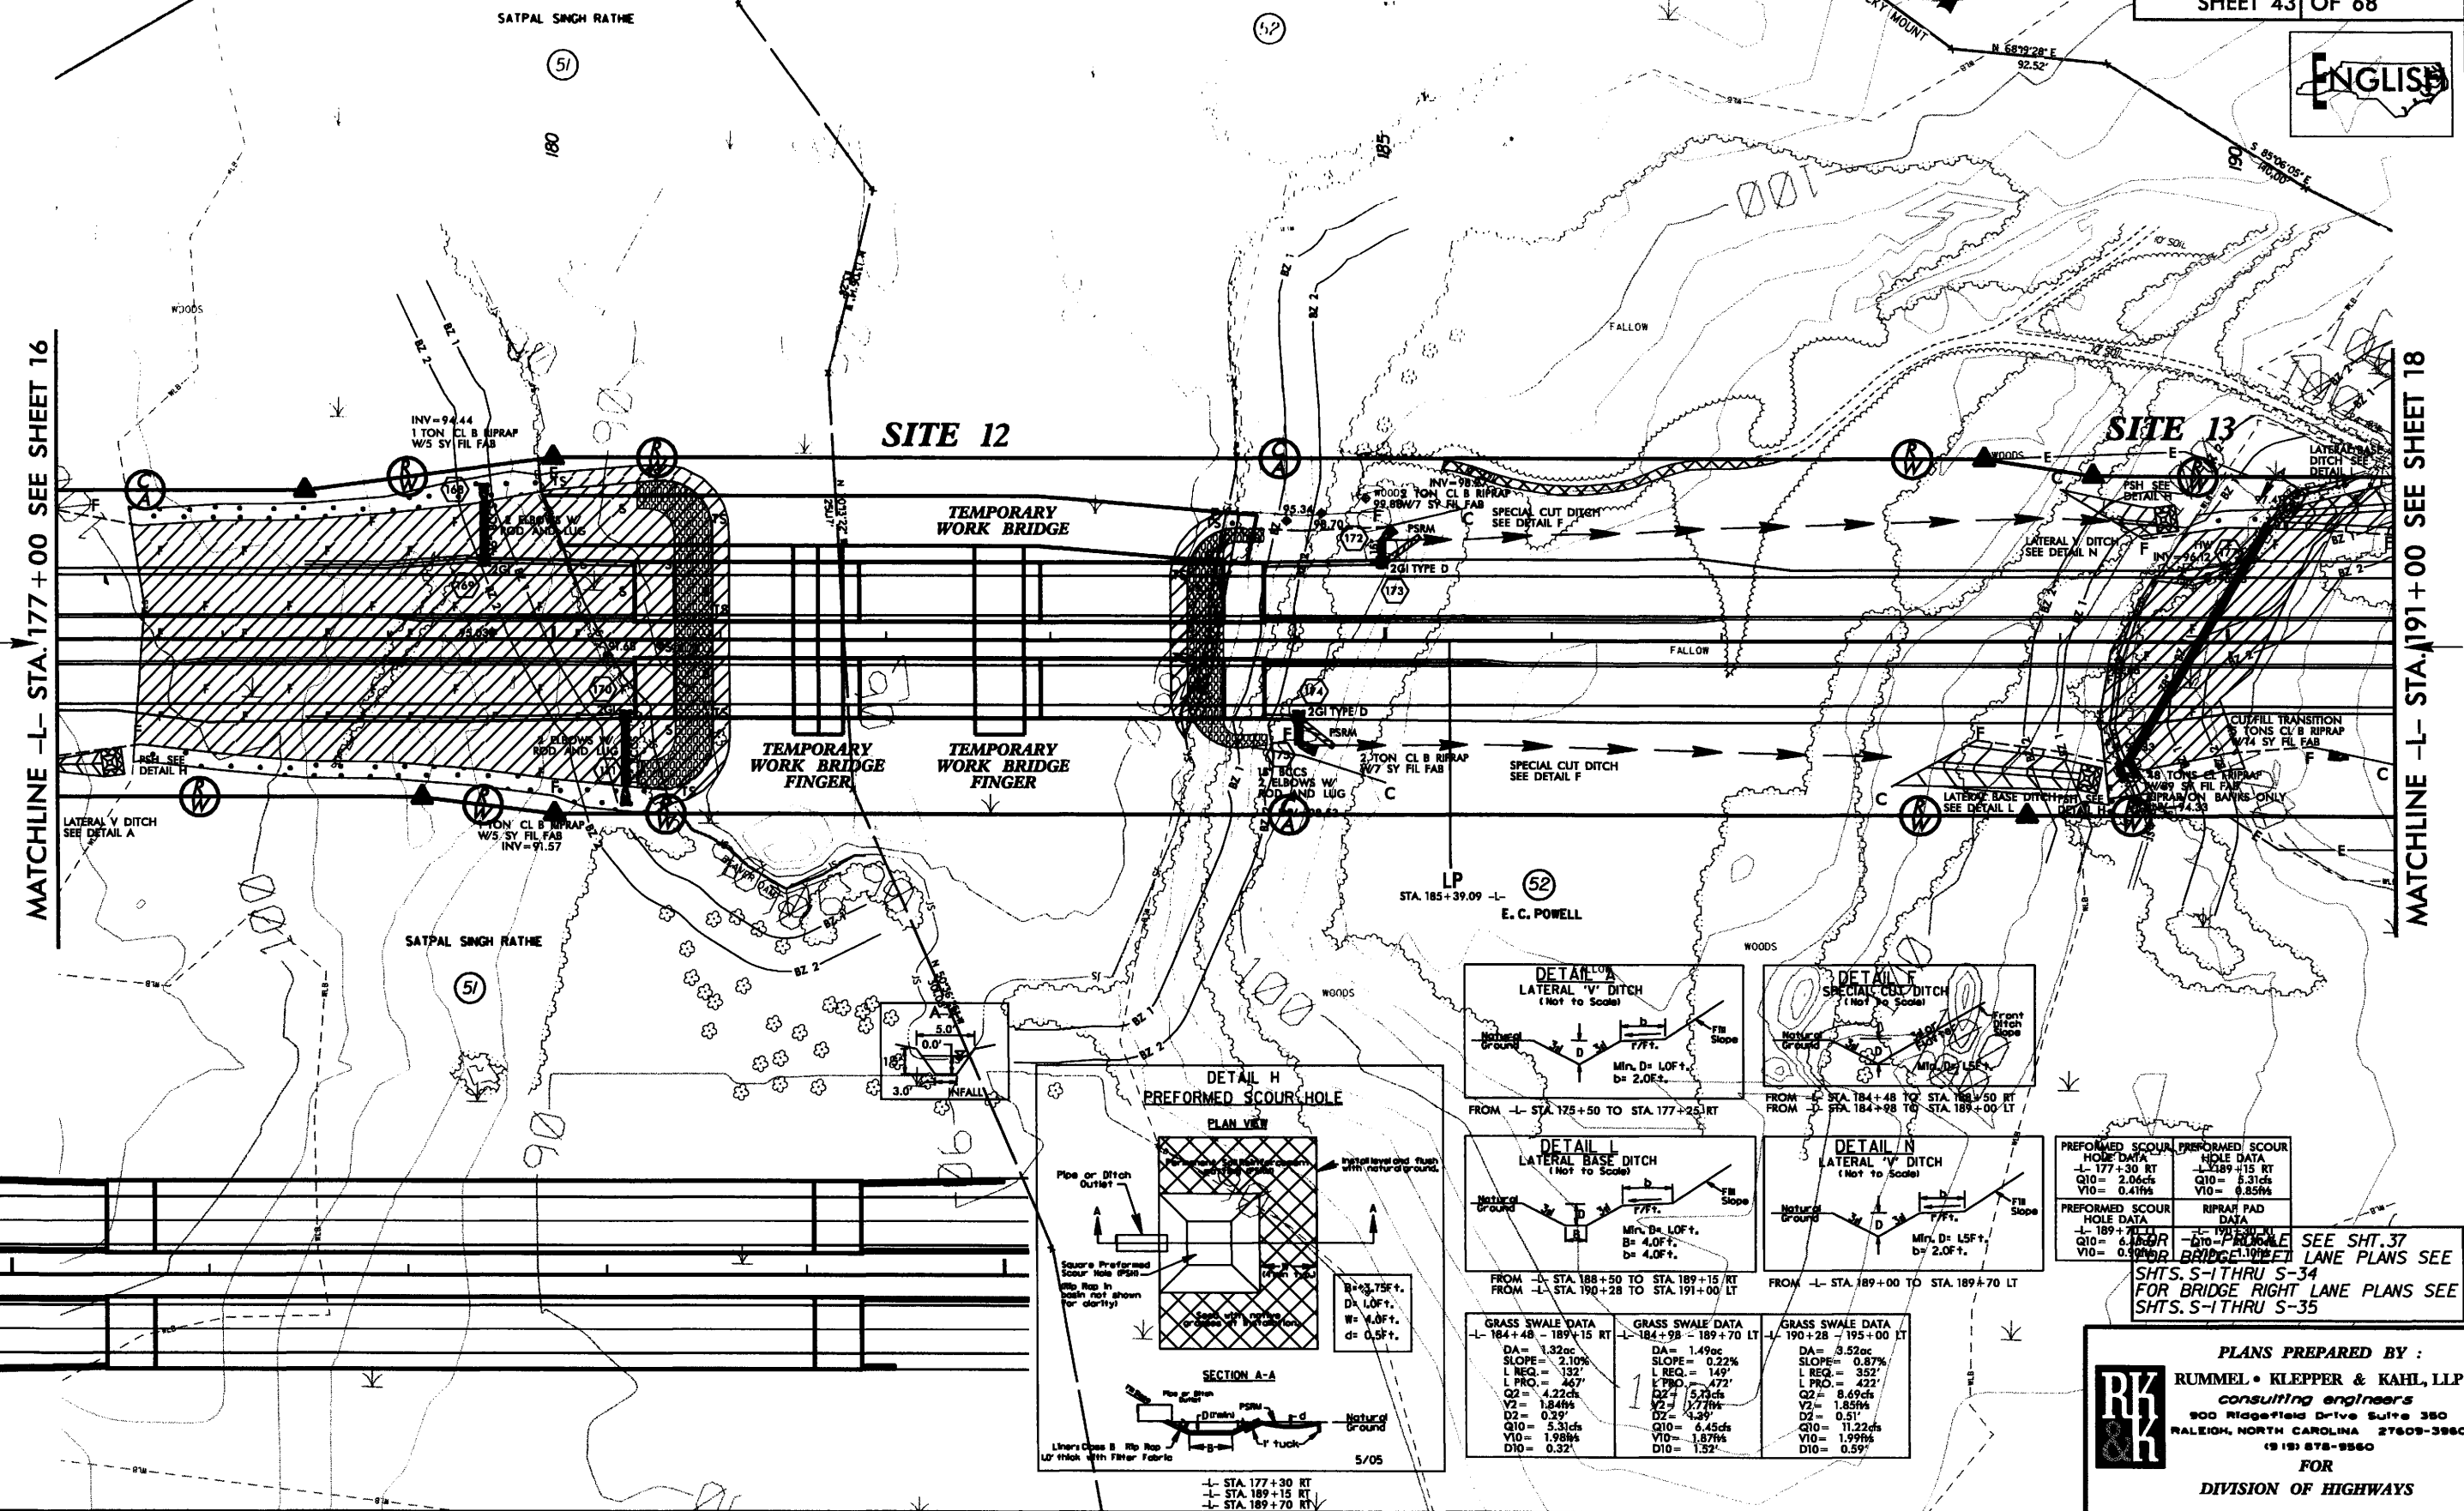

8/17/99

CURB & GUTTER LOCATIONS				
DESCRIPTION	ALN	STATION	STATION	LOC
SBG	-L-	178+50.00	180+47.00	RT
SBG	-L-	184+28.00	184+44.50	RT
EXP. GUTTER	-L-	178+50.00	179+49.00	LT
SBG	-L-	179+49.00	180+47.00	LT
SBG	-L-	184+28.00	185+00.00	LT

NOTE: 2'-6" MOUNTABLE C&G FOR -L- MEDIAN

DI DENOTES FILL IN WETLAND
DI DENOTES MECHANIZED CLEARING
DI DENOTES TEMPORARY IMPACTS IN SURFACE WATER
DI DENOTES IMPACTS IN SURFACE WATER
DI DENOTES EXCAVATION IN WETLAND







PROJECT REFERENCE NO.		SHEET NO.
R-2823		17
RW SHEET NO.		HYDRAULICS ENGINEER
ROADWAY DESIGN ENGINEER		

REVISED 06/11/09
PERMIT DRAWING
SHEET 44 OF 68



MATCHLINE -L- STA. 177+00 SEE SHEET 16

MATCHLINE -L- STA. 191+00 SEE SHEET 18

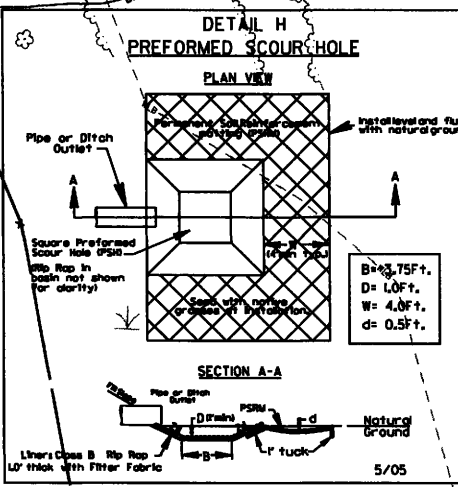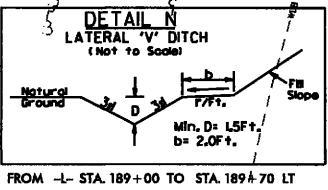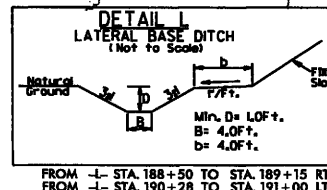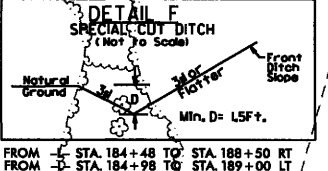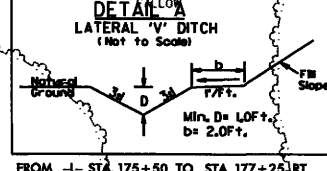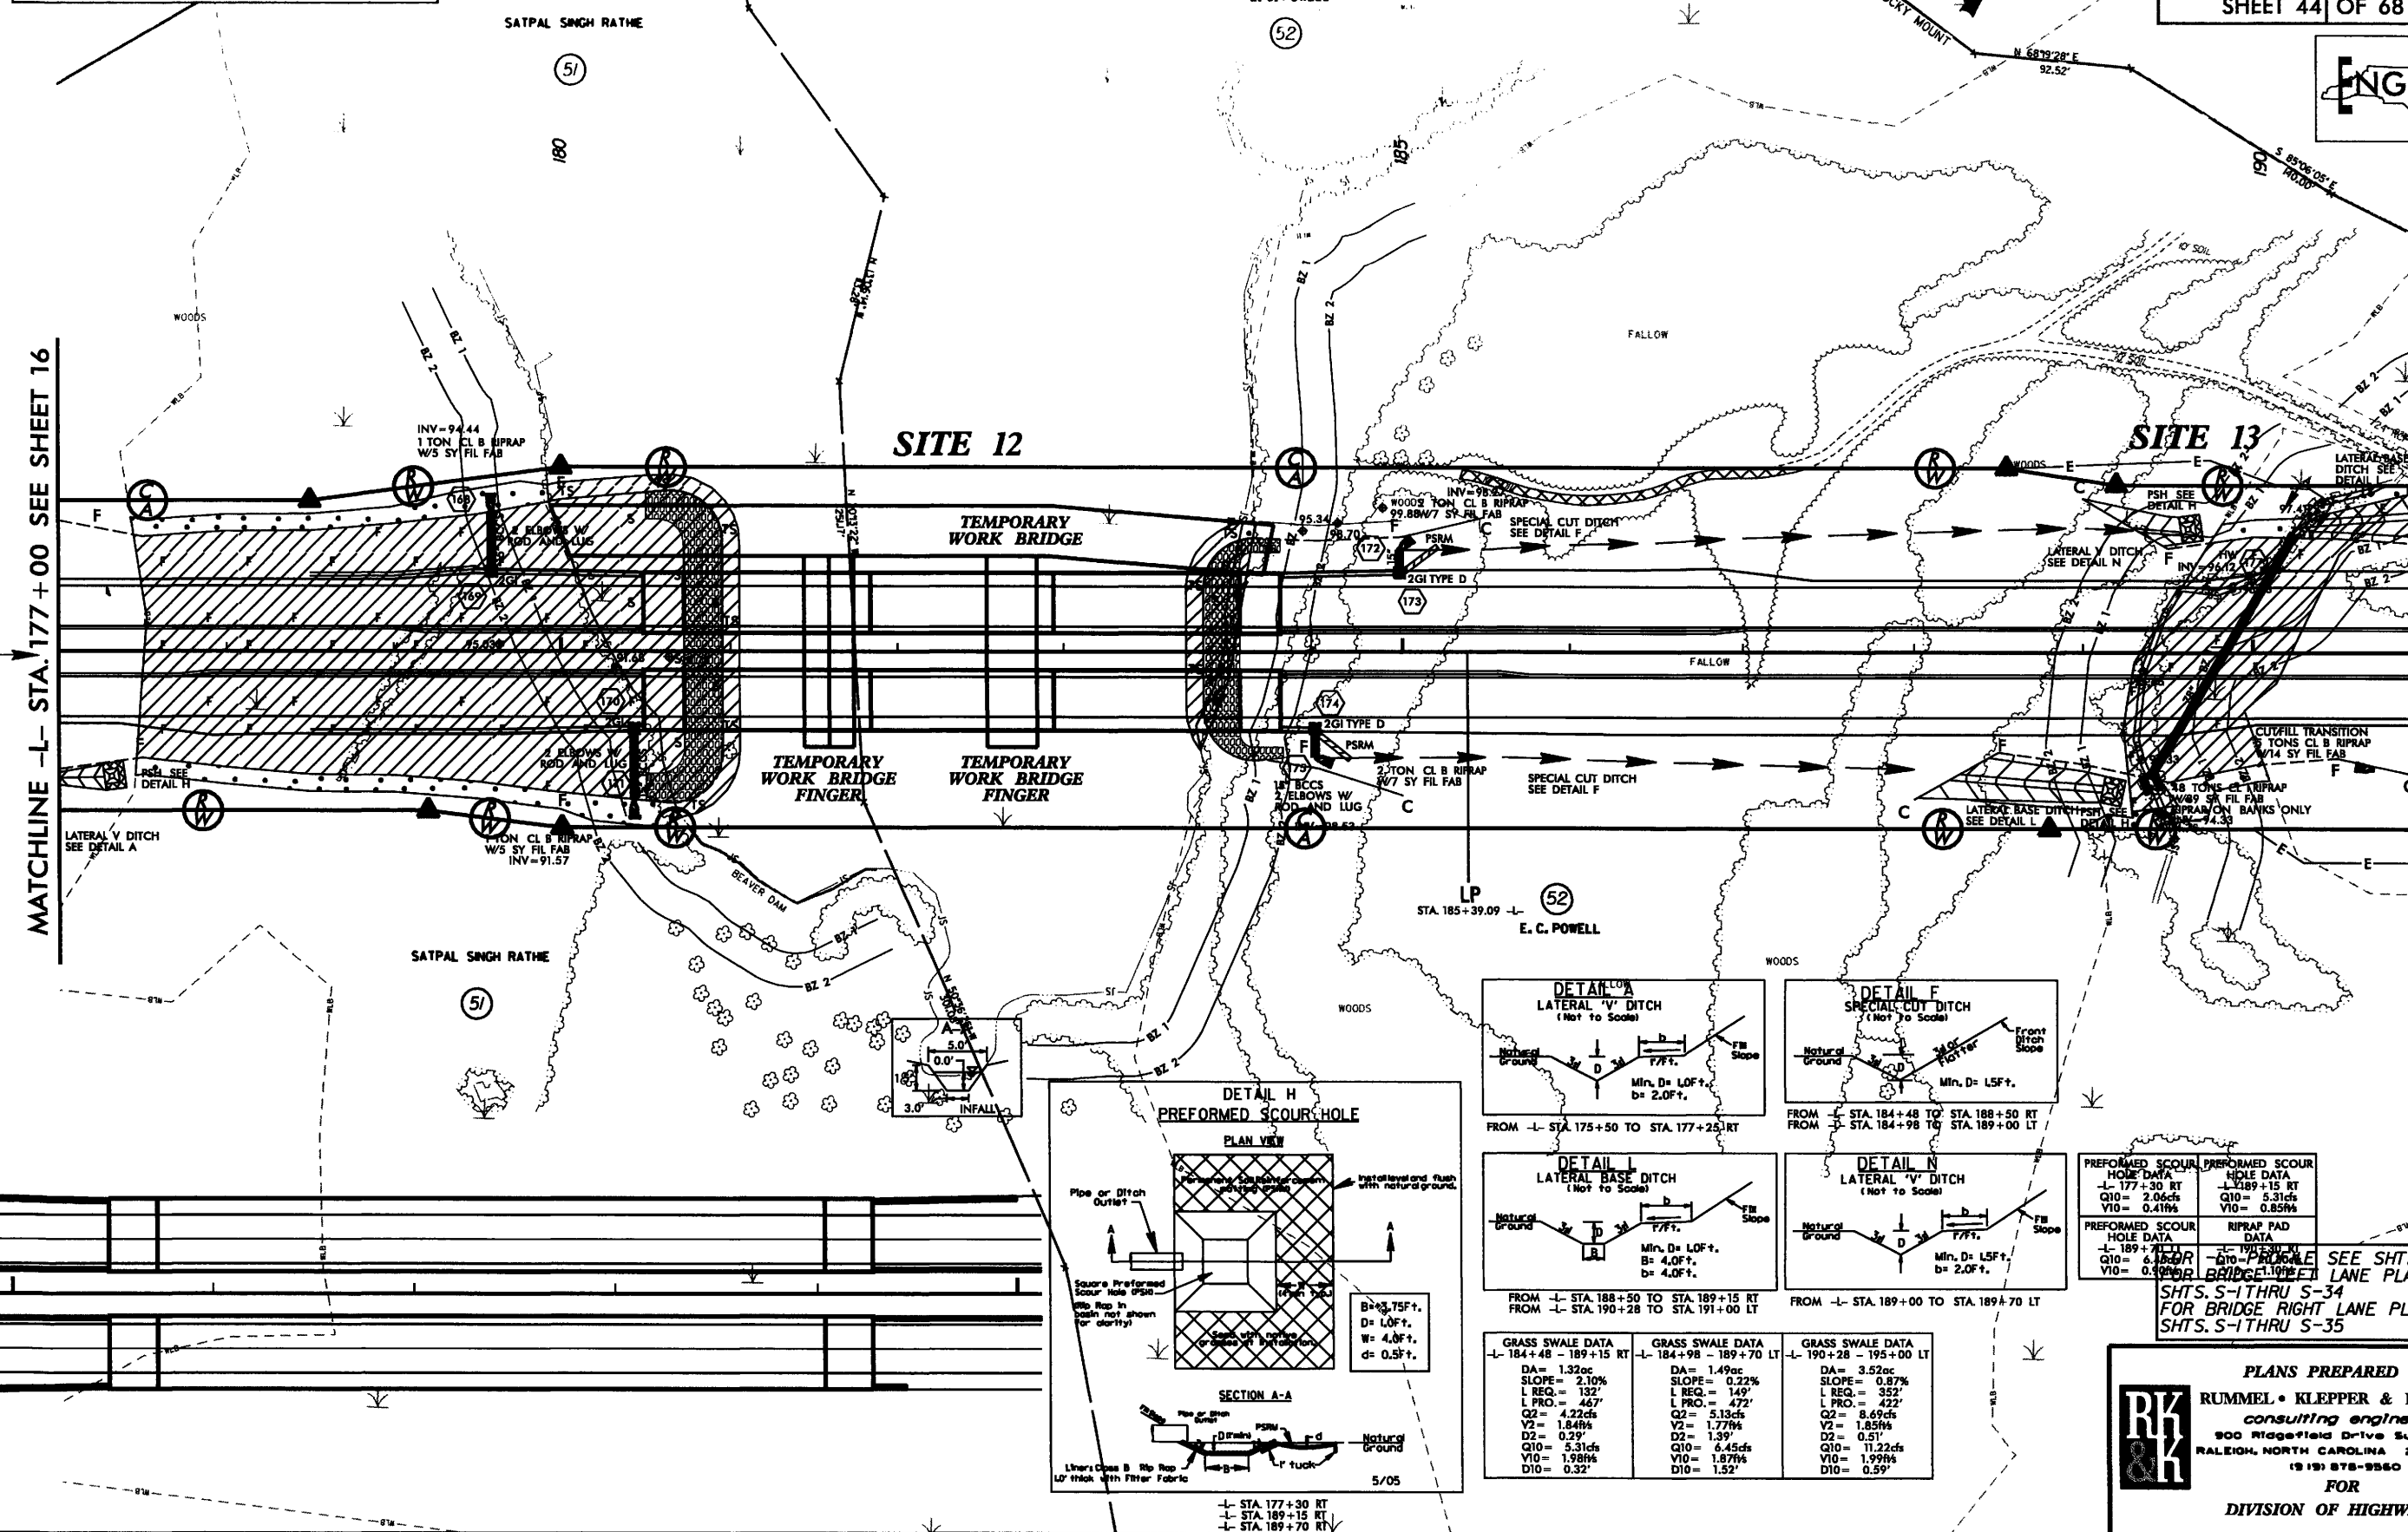

PREFORMED SCOUR HOLE DATA	PREFORMED SCOUR HOLE DATA
-L- 177+30 RT	-L- 189+15 RT
Q10 = 2.06cfs	Q10 = 5.31cfs
V10 = 0.41ft/s	V10 = 0.85ft/s
PREFORMED SCOUR HOLE DATA	RIPRAP PAD DATA
-L- 189+70 LT	-L- 190+30 LT
Q10 = 6.45cfs	Q10 = 11.22cfs
V10 = 0.59ft/s	V10 = 1.99ft/s


GRASS SWALE DATA	GRASS SWALE DATA	GRASS SWALE DATA
-L- 184+48 - 189+15 RT	-L- 184+98 - 189+70 LT	-L- 190+28 - 195+00 LT
DA = 1.32ac	DA = 1.49ac	DA = 3.52ac
SLOPE = 2.10%	SLOPE = 0.22%	SLOPE = 0.87%
L REQ. = 132'	L REQ. = 149'	L REQ. = 352'
Q2 = 4.22cfs	Q2 = 5.13cfs	Q2 = 8.69cfs
V2 = 1.84ft/s	V2 = 1.77ft/s	V2 = 1.85ft/s
D2 = 0.29'	D2 = 1.39'	D2 = 0.51'
Q10 = 5.31cfs	Q10 = 6.45cfs	Q10 = 11.22cfs
V10 = 1.98ft/s	V10 = 1.87ft/s	V10 = 1.99ft/s
D10 = 0.32'	D10 = 1.52'	D10 = 0.59'

PLANS PREPARED BY :
RUMMEL • KLEPPER & KAHL, LLP
consulting engineers
900 Ridgely Drive Suite 350
RALEIGH, NORTH CAROLINA 27609-3960
(919) 878-9560
FOR
DIVISION OF HIGHWAYS




6/12/2009
F:\Hydraulics\permits\Wetlands\R-2823_hyd_wet_permit.noon.17.dgn

5/28/99

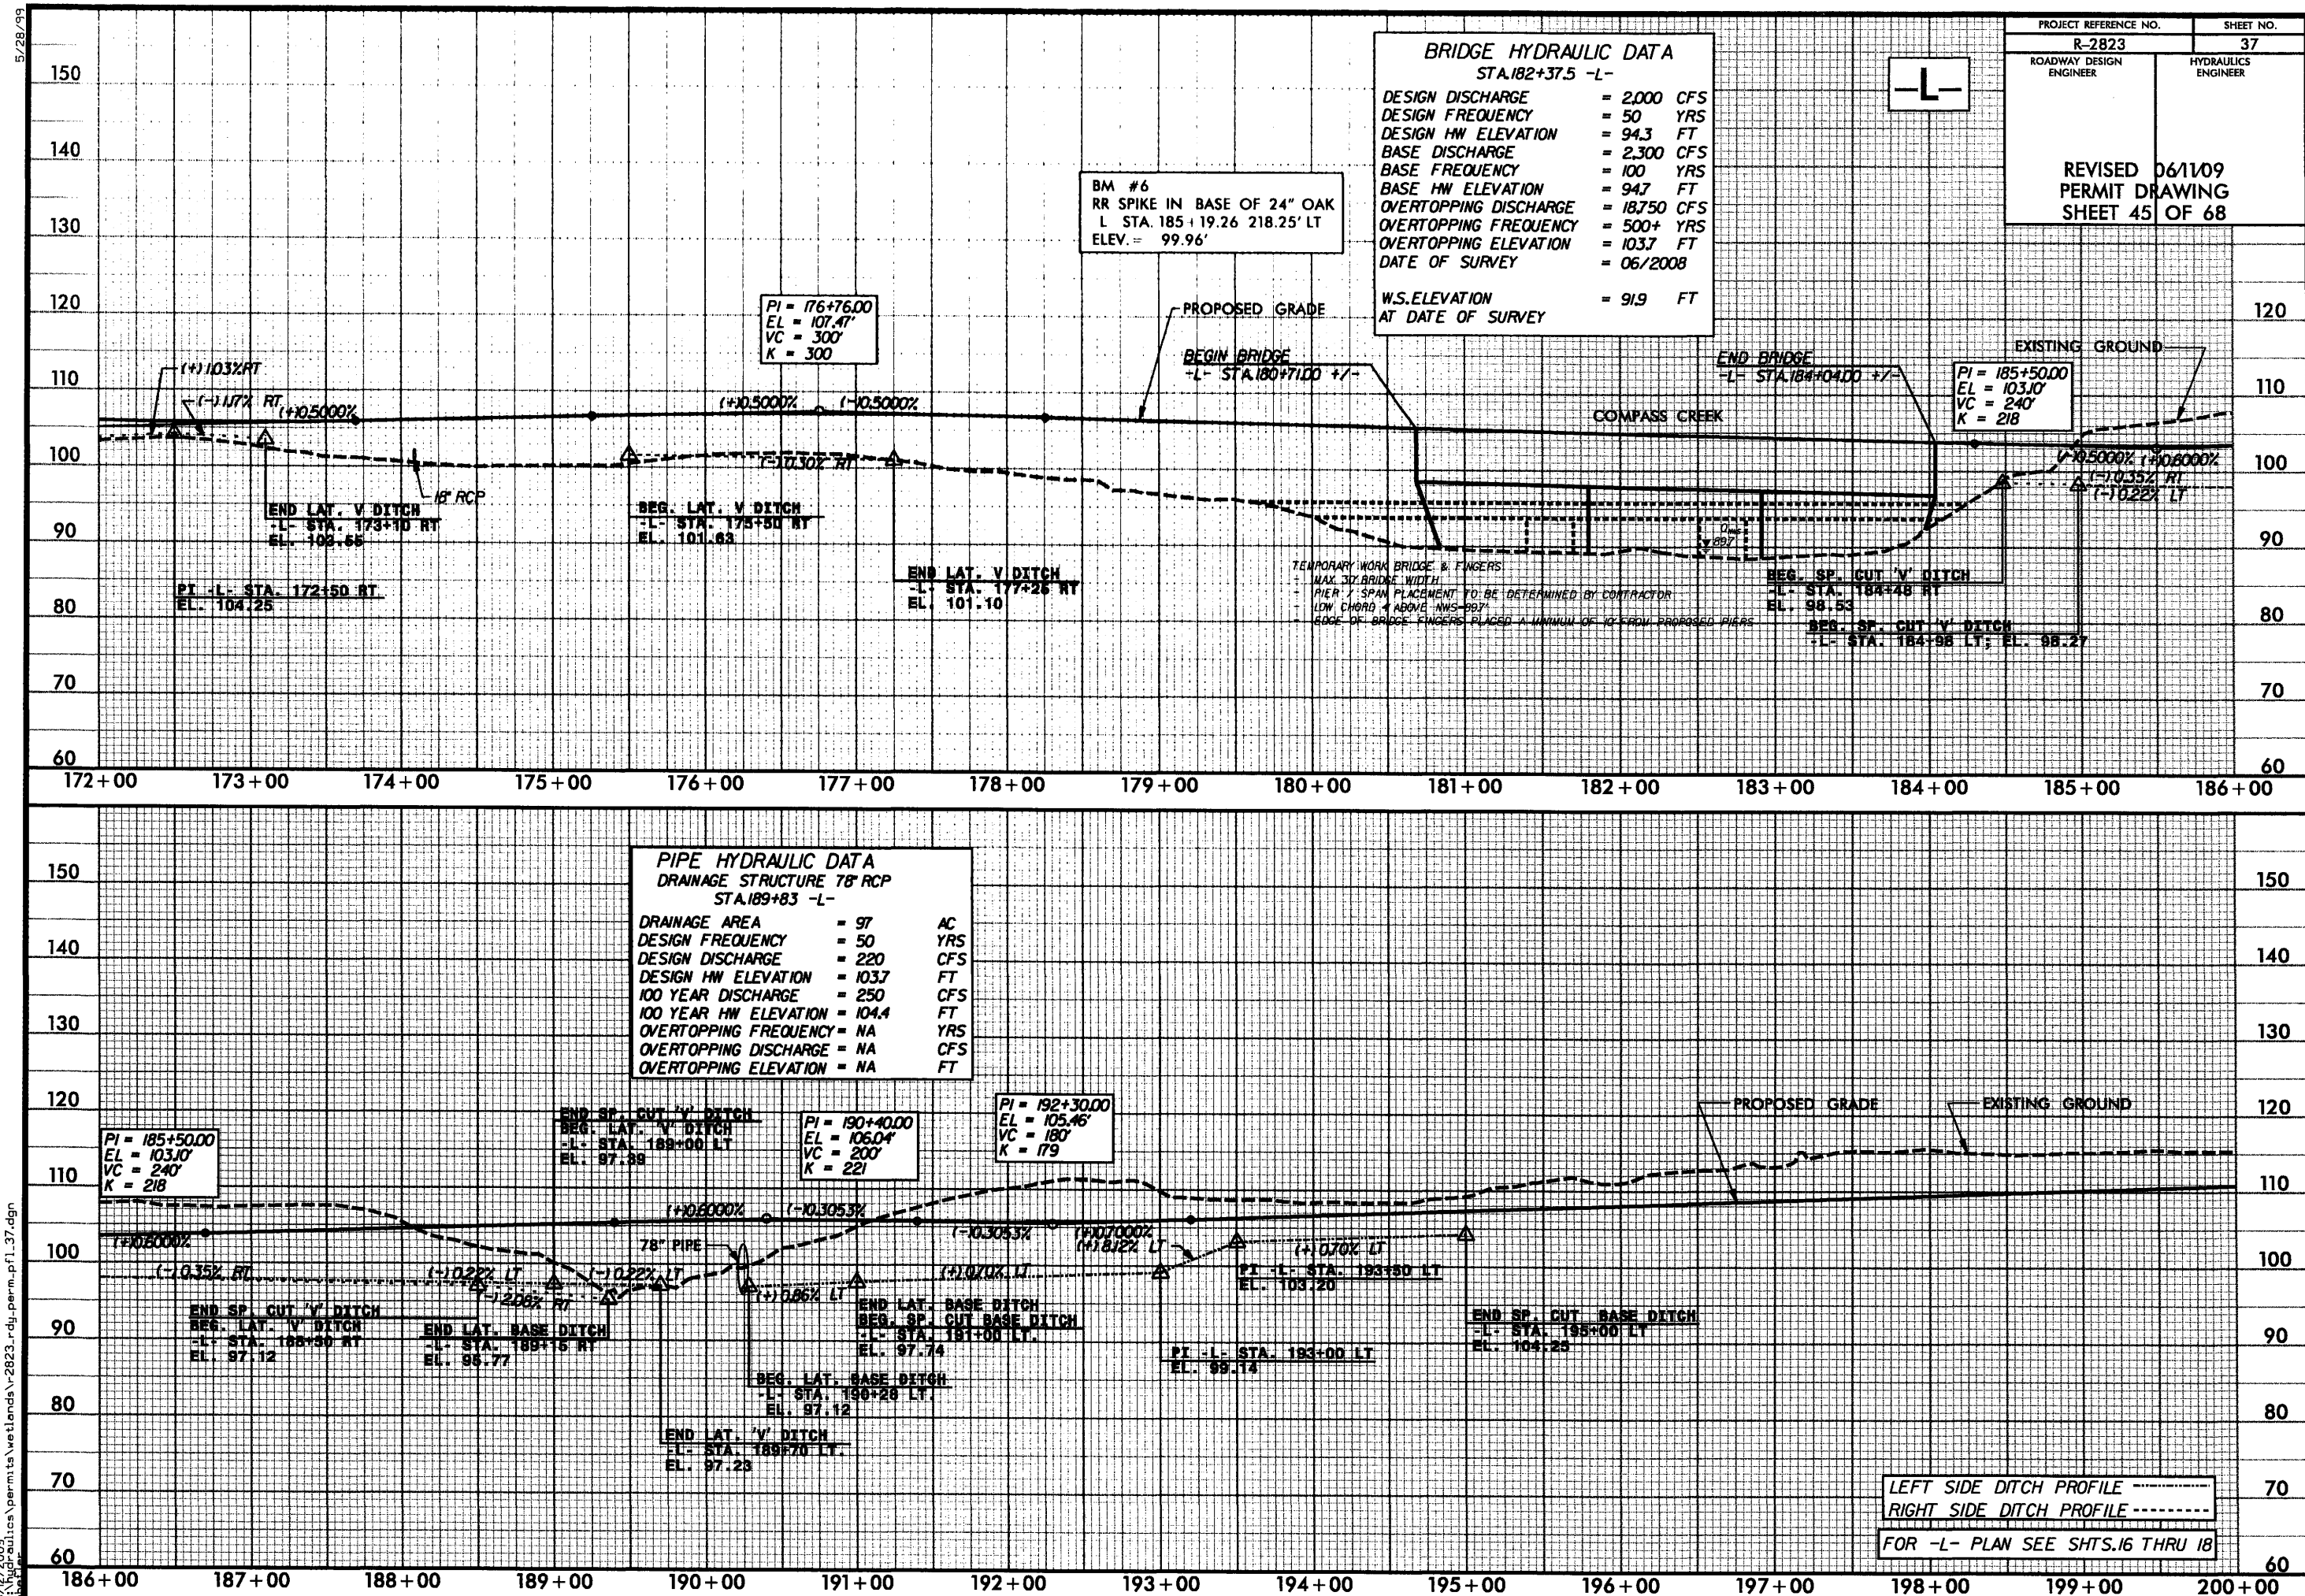
6/2/2009
r:\hyd-aui\ca\permits\wetlands\2823_rdy-perm-pf1_37.dgn

6/12/2009
r:\hydro\ulica\permits\wetlands\2823_rdu_xpl\l13.dgn
shelter

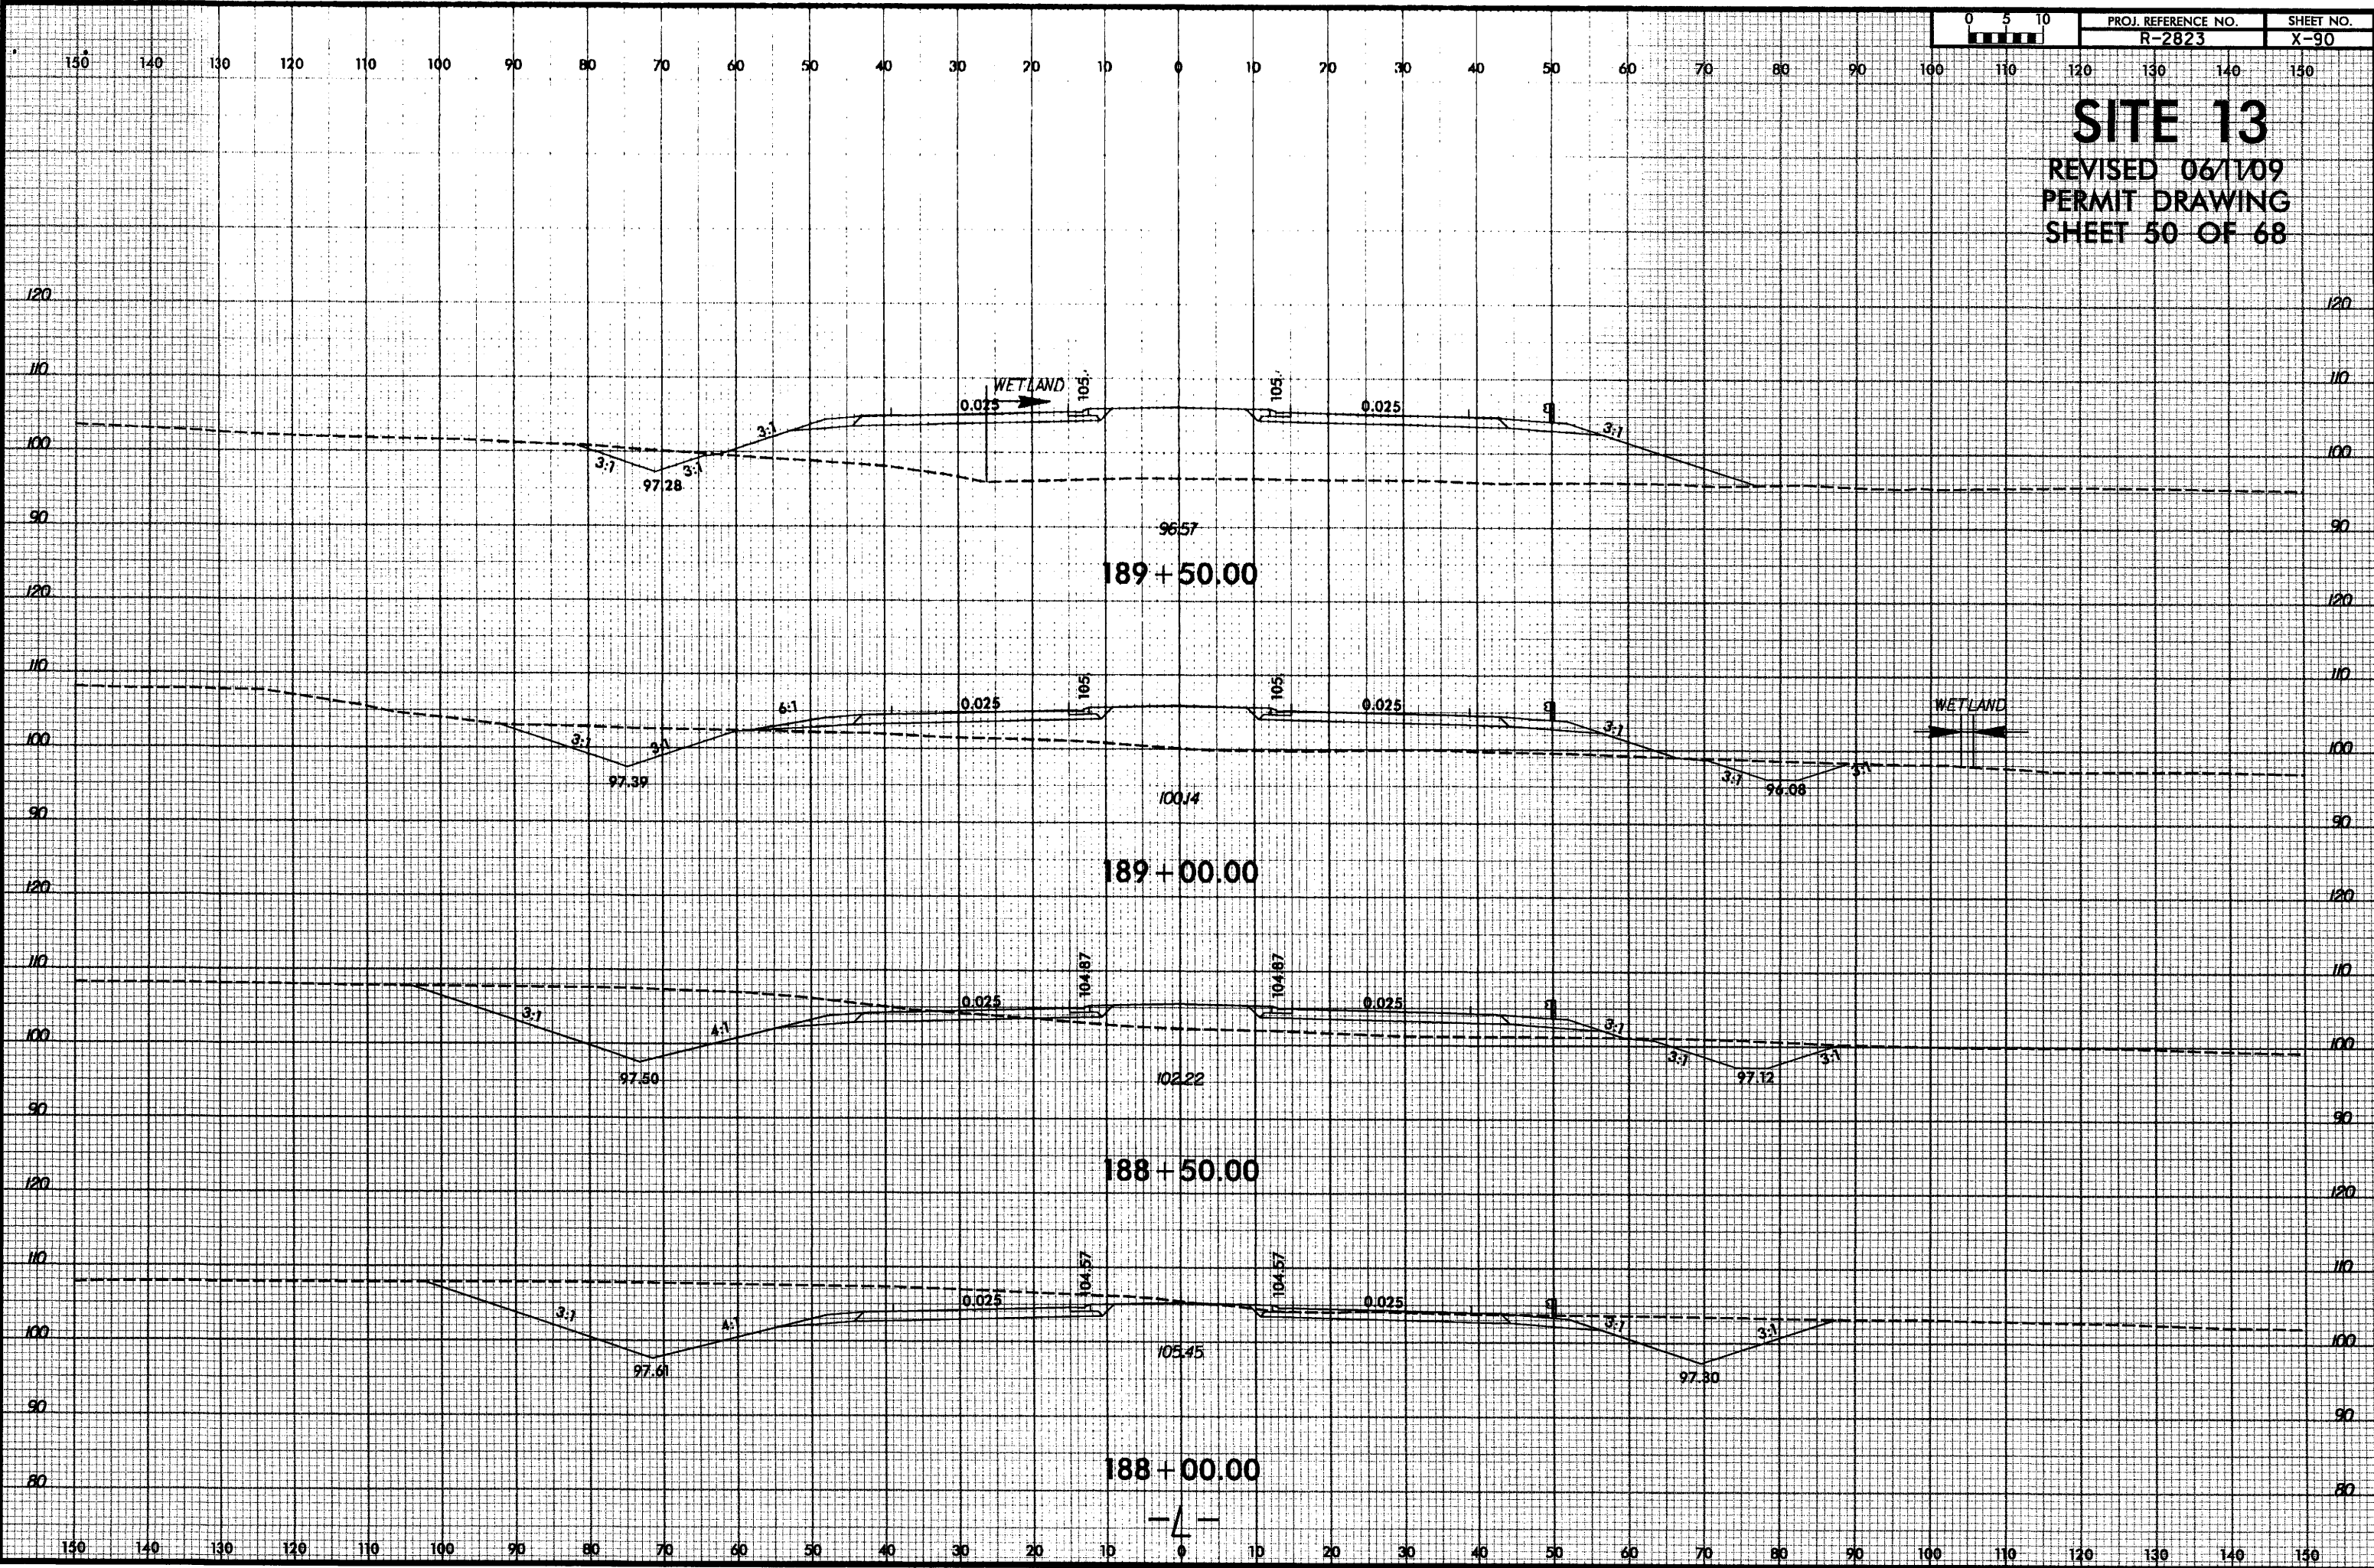

8/23/99

SITE 13
REVISED 06/11/09
PERMIT DRAWING
SHEET 51 OF 68

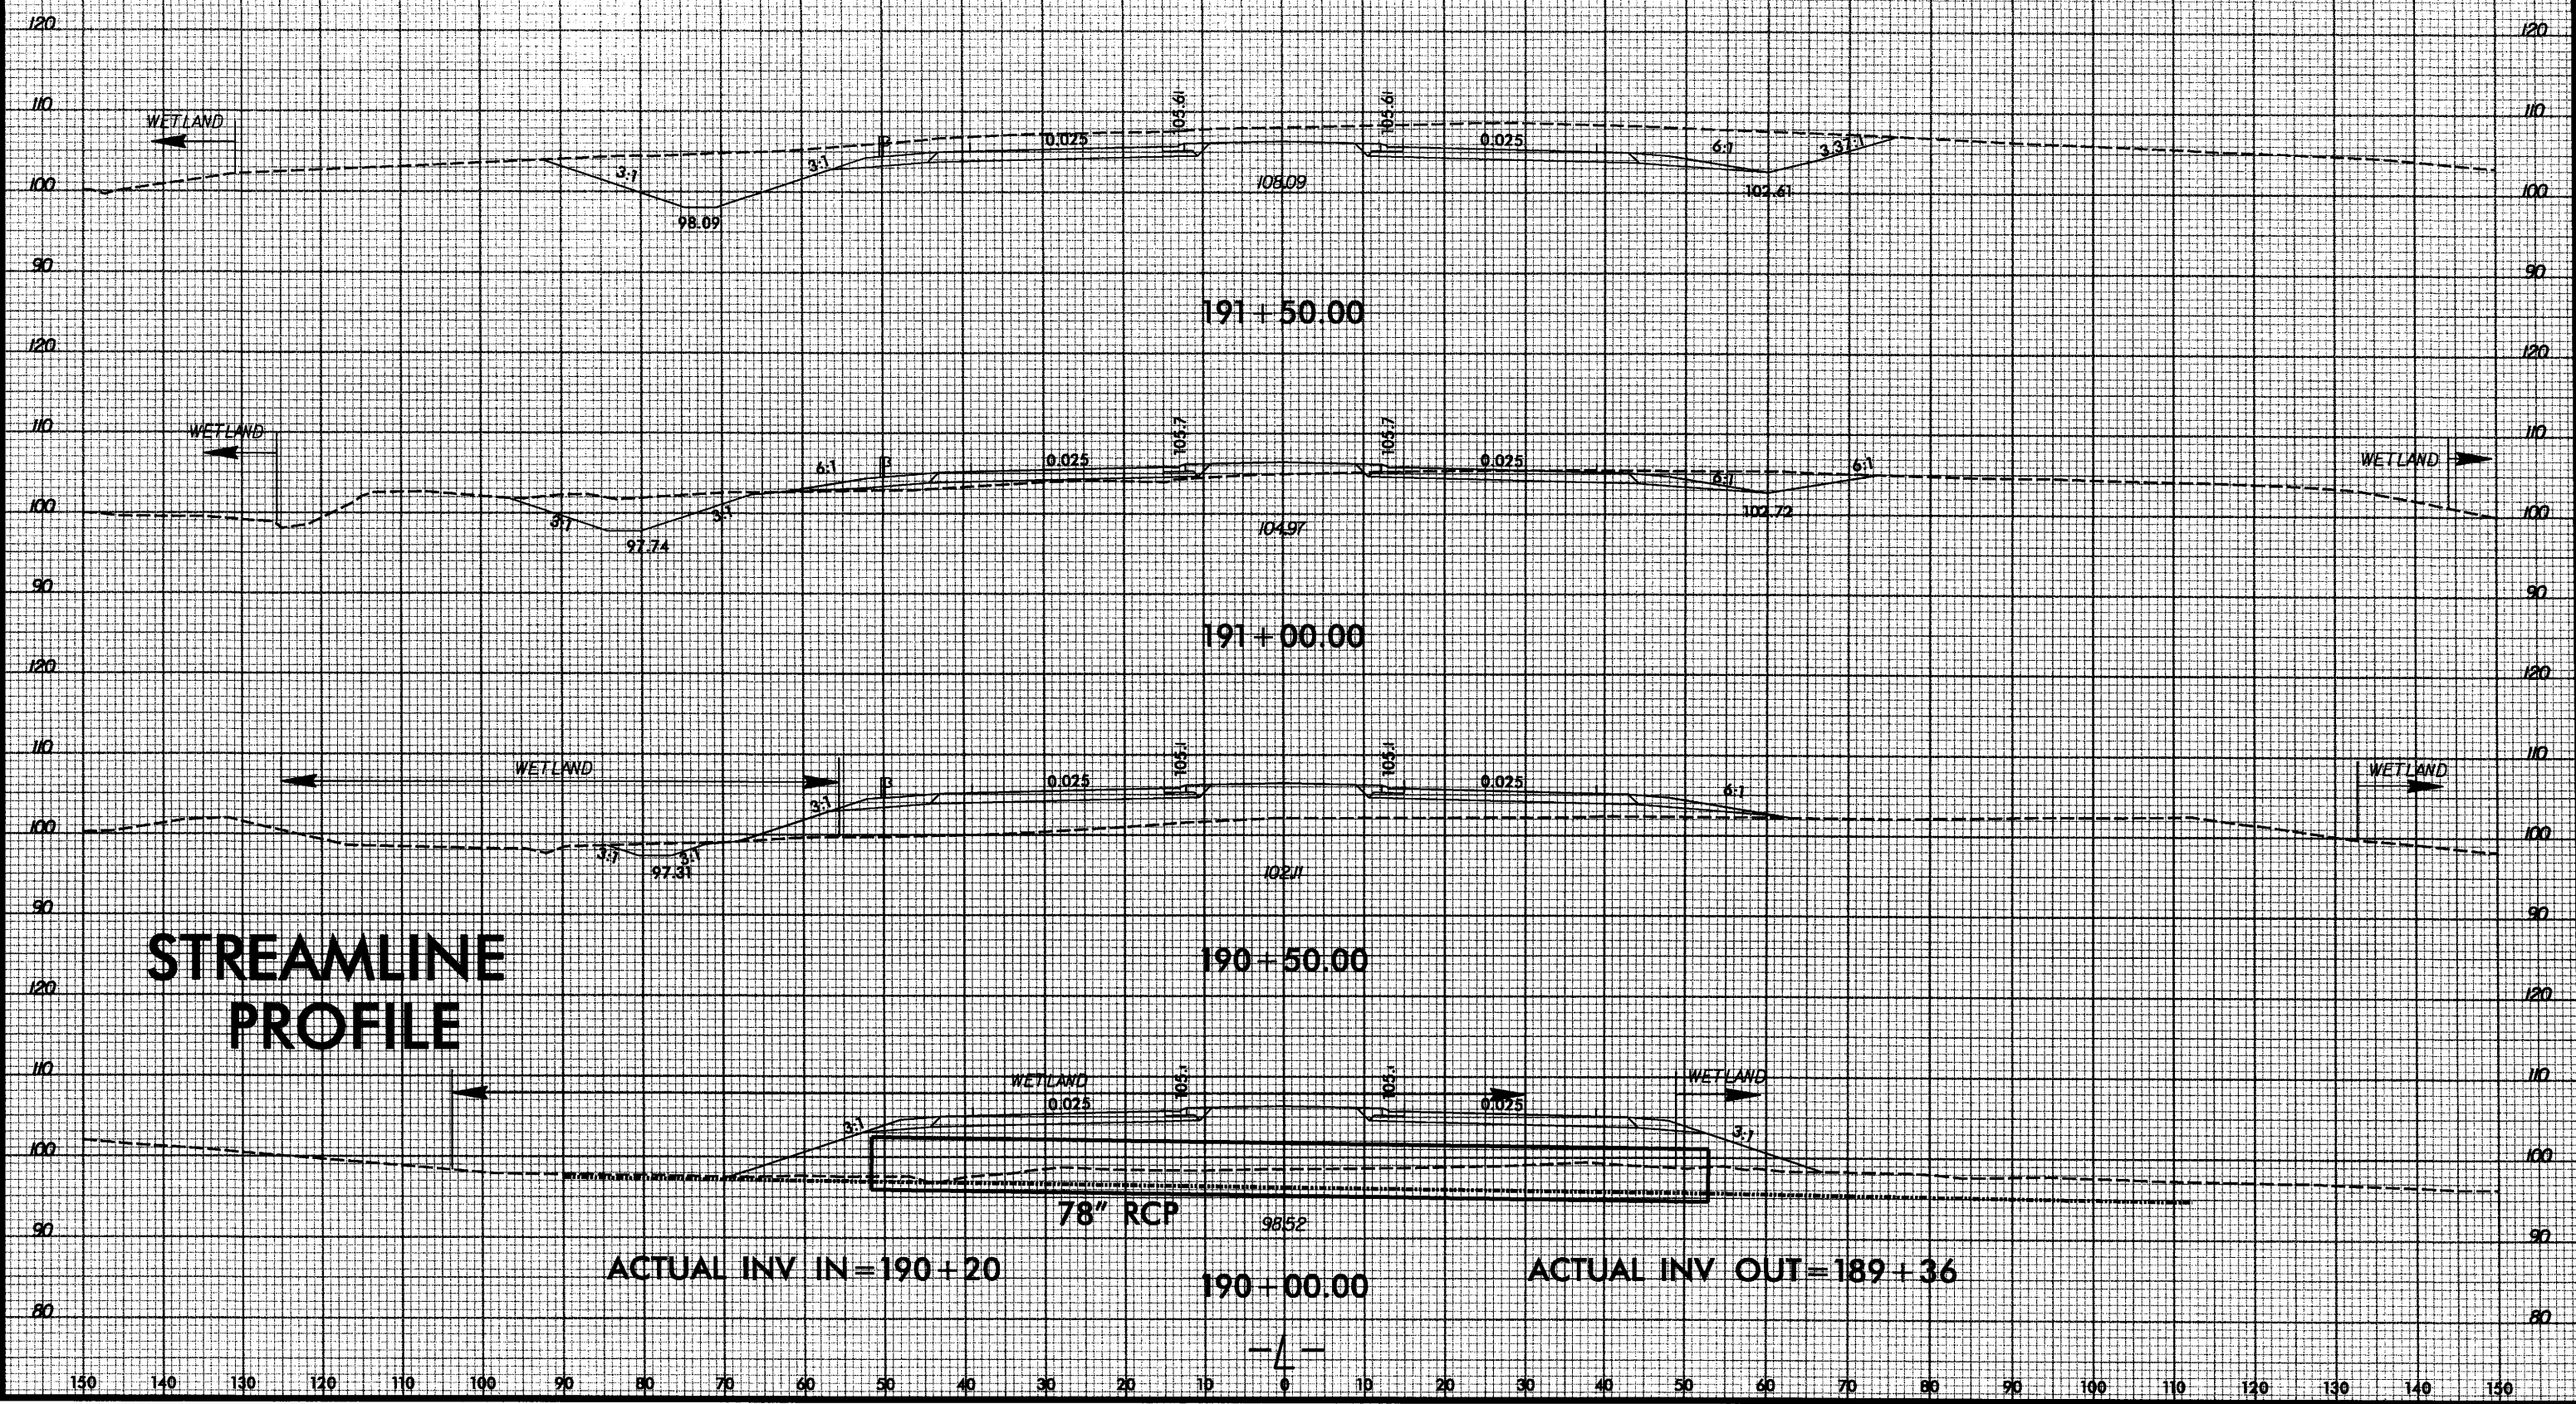



8/17/99

5/12/2009
R:\Hydraulics\permits\Wetlands\2823\hyd-wet-permit-con-23.dgn


PROJECT REFERENCE NO.		SHEET NO.	
R-2823		23	
RW SHEET NO.			
ROADWAY DESIGN ENGINEER		HYDRAULICS ENGINEER	
REVISED 06/11/09 PERMIT DRAWING SHEET 62 OF 68			



/// DENOTES IMPACTS IN SURFACE WATER
/// DENOTES TEMPORARY IMPACTS IN SURFACE WATER

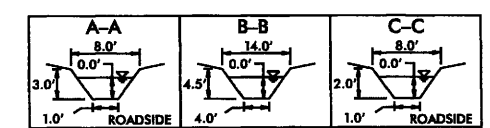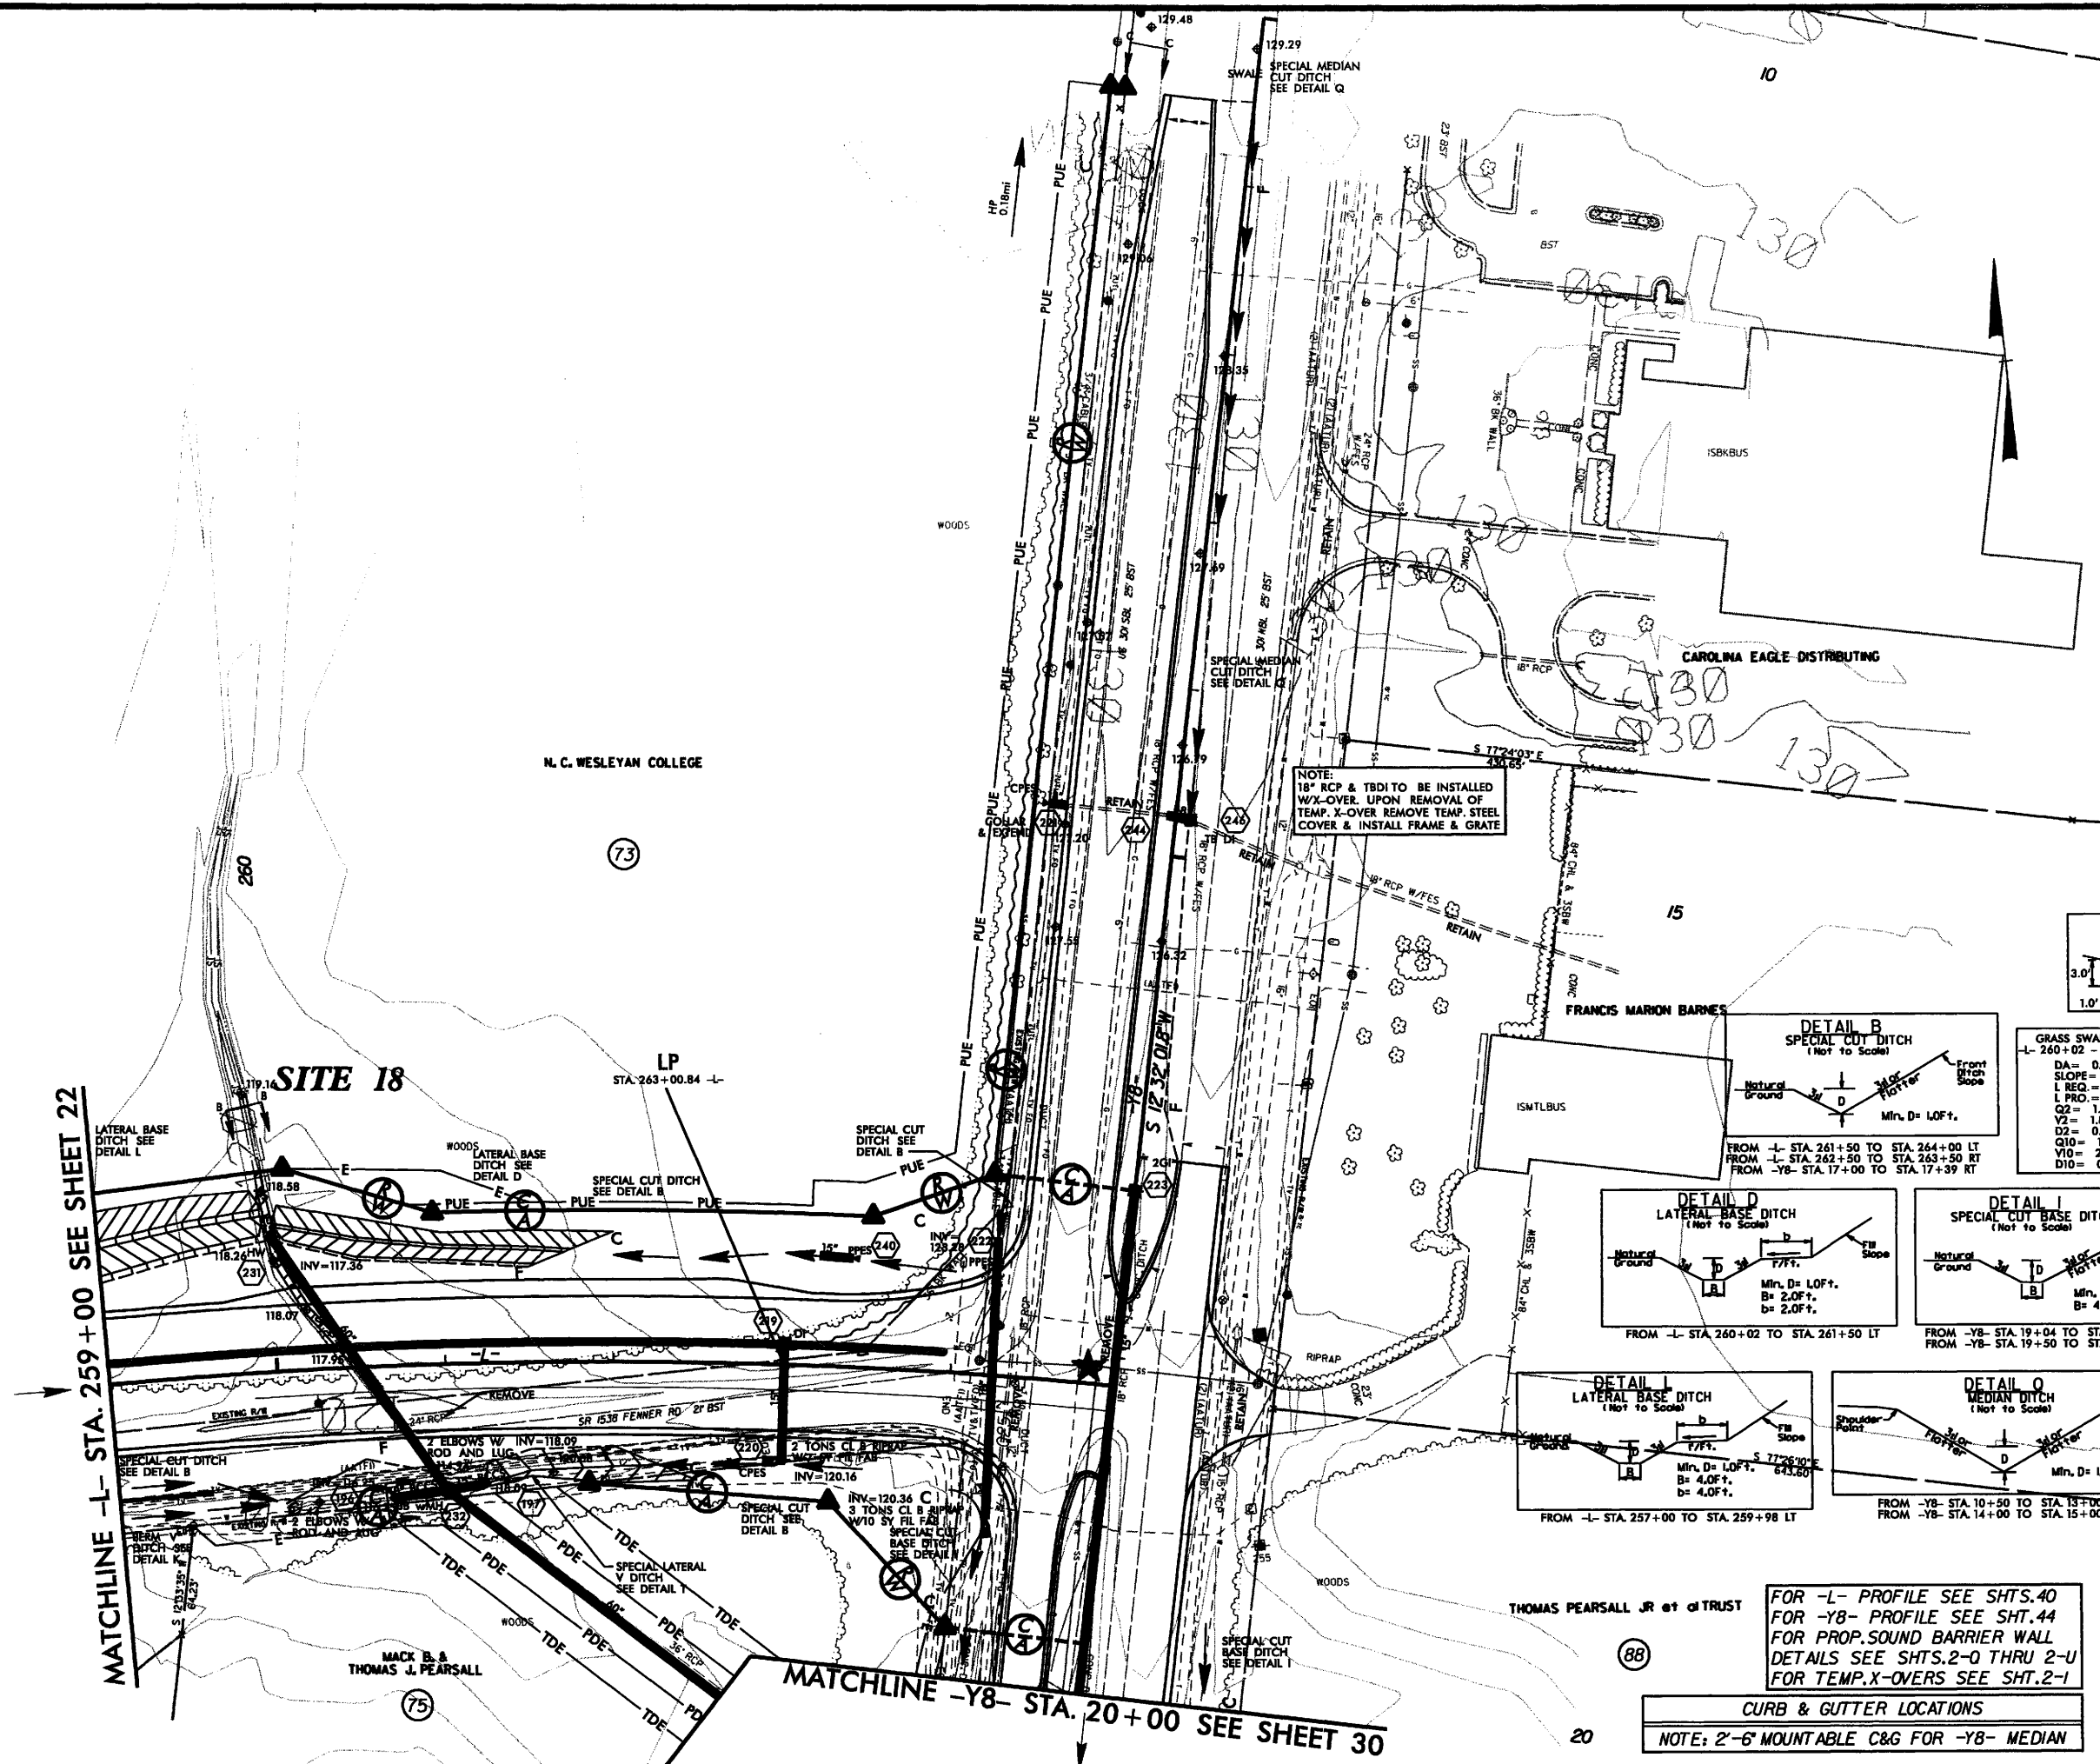

GRASS SWALE DATA	GRASS SWALE DATA	GRASS SWALE DATA
FROM -L- STA. 260+02 TO STA. 261+00 LT	FROM -YB- STA. 15+00 TO STA. 17+39 RT	FROM -YB- STA. 15+00 TO STA. 17+00 CL
DA = 0.47ac	DA = 1.22ac	DA = 0.54ac
SLOPE = 3.50%	SLOPE = 1.29%	SLOPE = 1.54%
L REQ. = NA	L REQ. = 122'	L REQ. = 54'
L PRO. = NA	L PRO. = 200'	L PRO. = 200'
Q2 = 1.04cfs	Q2 = 1.61cfs	Q2 = 1.66cfs
V2 = 1.87ft/s	V2 = 1.93ft/s	V2 = 1.47ft/s
D2 = 0.21'	D2 = 0.64'	D2 = 0.44'
Q10 = 1.31cfs	Q10 = NA	Q10 = NA
V10 = 2.01ft/s	V10 = NA	V10 = NA
D10 = 0.24'	D10 = NA	D10 = NA

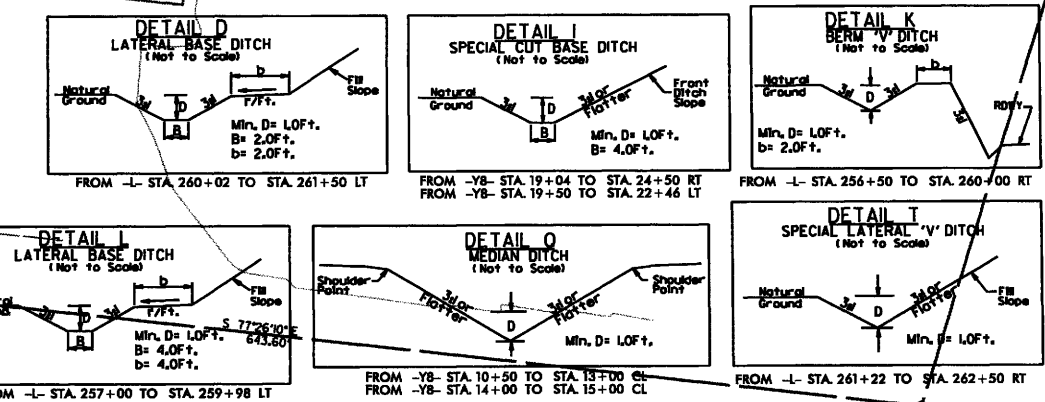

FOR -L- PROFILE SEE SHTS. 40
FOR -YB- PROFILE SEE SHT. 44
FOR PROP. SOUND BARRIER WALL
DETAILS SEE SHTS. 2-0 THRU 2-U
FOR TEMP. X-OVERS SEE SHT. 2-1

CURB & GUTTER LOCATIONS
NOTE: 2'-6" MOUNTABLE C&G FOR -YB- MEDIAN

PLANS PREPARED BY :

RK & K
RUMMEL • KLEPPER & KAHL, LLP
consulting engineers
900 Ridgely Drive Suite 350
RALEIGH, NORTH CAROLINA 27605-3960
(919) 878-9560

FOR
DIVISION OF HIGHWAYS

BUFFER IMPACTS SUMMARY

[illegible]

N.C. DEPT. OF TRANSPORTATION
DIVISION OF HIGHWAYS

NASH COUNTY
PROJECT: C201917 (R-2823)

BUFFER DRAWING SHEET 3 OF 56
 REVISED 06/11/09

BUFFER IMPACTS SUMMARY

[illegible]






N.C. DEPT. OF TRANSPORTATION
DIVISION OF HIGHWAYS

NASH COUNTY
PROJECT: C201917 (R-2823)

BUFFER DRAWING SHEET 4 OF 56
REVISED 06/11/09

CURB & GUTTER LOCATIONS				
DESCRIPTION	ALN	STATION	STATION	LOC
2'-6" C&G	-L-	9+20.00	20+84.79	RT
2'-6" C&G	-L-	21+72.48	27+60.18	RT
2'-6" C&G	-L-	22+60.82	22+28.94	RT
2'-6" C&G	-L-	14+84.50	21+48.87	LT
2'-6" C&G	-L-	22+25.97	29+48.21	LT
1'-6" MOUNTABLE C&G	-Y-	23+82.00	27+15.00	ME
2'-6" C&G	-Y-	22+91.64	28+05.00	LT
2'-6" C&G	-Y-	23+16.48	23+95.10	LT

NOTE: 2'-6" MOUNTABLE C&G FOR -L- MEDIAN

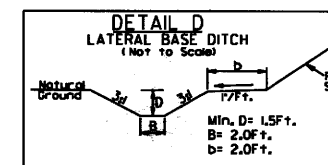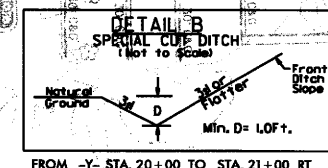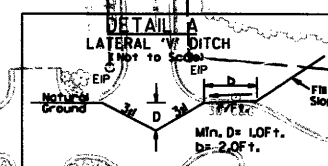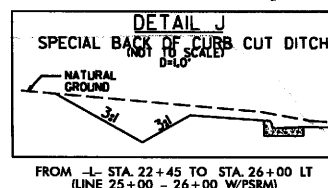 

FOR -L- PROFILE SEE SHT. 31
FOR -Y- PROFILE SEE SHTS. 40 & 41
FOR CULVERT PLANS SEE SHTS. C-1 THRU C-8

**RR
&K**

RUMMEL • KLEPPER & KAHL, LLP
consulting engineers
900 Ridgefield Drive Suite 380
RALEIGH, NORTH CAROLINA 27609-3960
(919) 878-2560

FOR
DIVISION OF HIGHWAYS

8/17/99

6/12/2009
R:\Hydraulics\permits\2823\hyd.buf_permit.mecan.05.dgn

PROJECT REFERENCE NO.	SHEET NO.
R-2823	5
R/W SHEET NO.	
ROADWAY DESIGN ENGINEER	HYDRAULICS ENGINEER
REVISED 06/11/09 BUFFER DRAWING SHEET 8 OF 56	

CURB & GUTTER LOCATIONS				
DESCRIPTION	ALN	STATION	STATION	LOC
2'-6" C&G	-L-	9+20.00	20+84.79	RT
2'-6" C&G	-L-	21+72.48	27+60.18	RT
2'-6" C&G	-L-	22+60.82	22+28.94	RT
2'-6" C&G	-L-	14+84.50	21+48.87	LT
2'-6" C&G	-L-	22+25.97	29+48.21	LT
1'-6" MOUNTABLE C&G	-Y-	23+82.00	27+15.00	MED
2'-6" C&G	-Y-	22+91.64	28+05.00	LT
2'-6" C&G	-Y-	23+16.48	23+95.10	LT
NOTE: 2'-6" MOUNTABLE C&G FOR -L- MEDIAN				



ALLOWABLE IMPACTS ZONE 1
ALLOWABLE IMPACTS ZONE 2

RIPRAP PAD
DATA
L- 28'x80' RT
Q10= 14.93cfs
V10= 0.9394
PREFORMED SCOUR
HOLE DATA
L- 29'x55' LT
Q10= 8.41cfs
V10= 0.9884






PER 48 MEETING:
DO NOT BURY #107 1'

SITE 1

MATCHLINE -L- STA. 31+00 SEE SHEET 6

MATCHLINE -L- STA. 17+00 SEE SHEET 4

MATCHLINE -Y- STA. 27+00 SEE SHEET 25

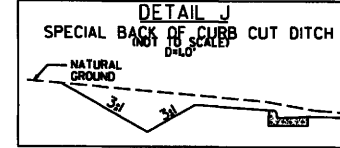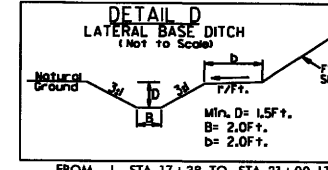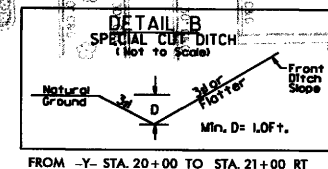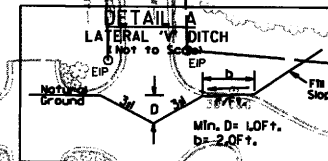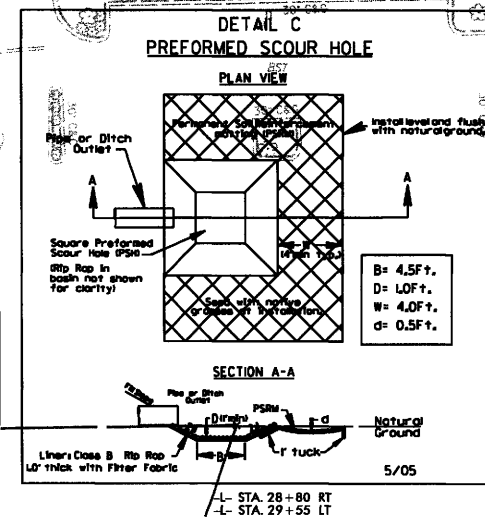


FOR -L- PROFILE SEE SHT. 31
FOR -Y- PROFILE SEE SHTS. 40 & 41
FOR CULVERT PLANS SEE SHTS. C-1 THRU C-8

PLANS PREPARED BY:
RUMMEL • KLEPPER & KAHL, LLP
consulting engineers
900 Ridgefield Drive Suite 350
RALEIGH, NORTH CAROLINA 27609-3960
(919) 878-5550
FOR
DIVISION OF HIGHWAYS

6/23/99


STREAMLINE PROFILE


SITE 1
REVISED 06/11/09
BUFFER DRAWING
SHEET 9 OF 56

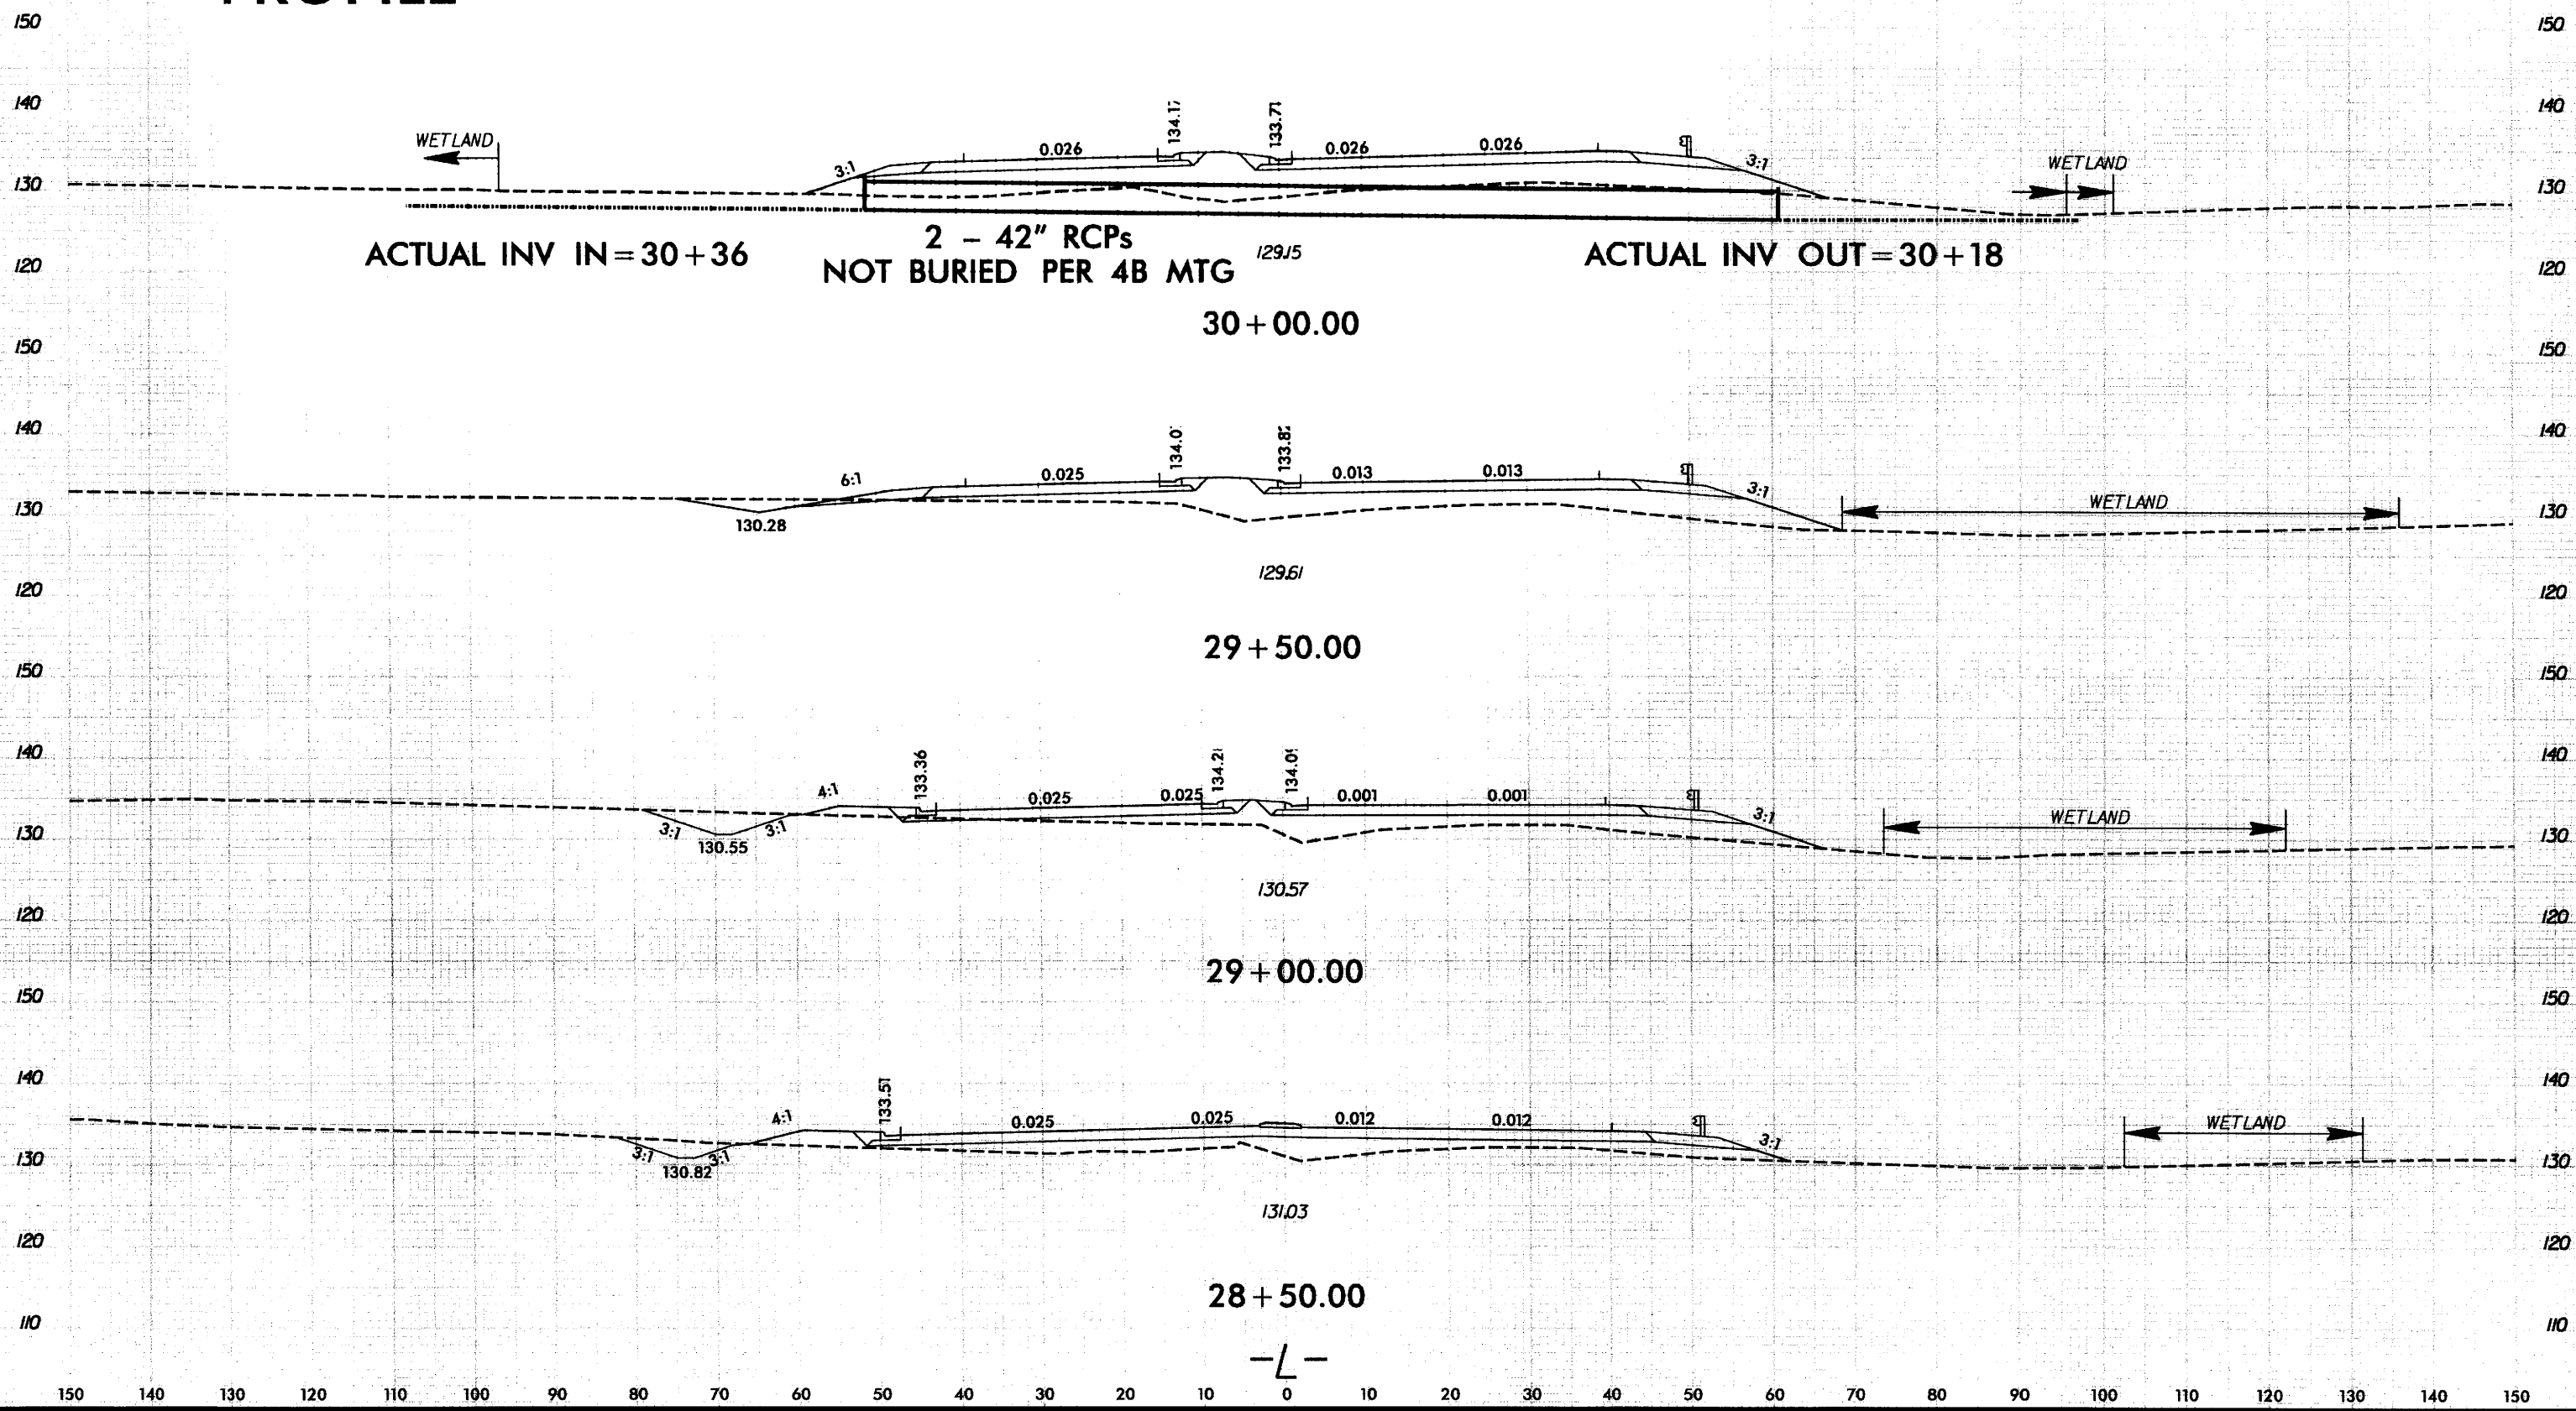

8/23/99

SITE 1
REVISED 06/11/09
BUFFER DRAWING
SHEET 10 OF 56

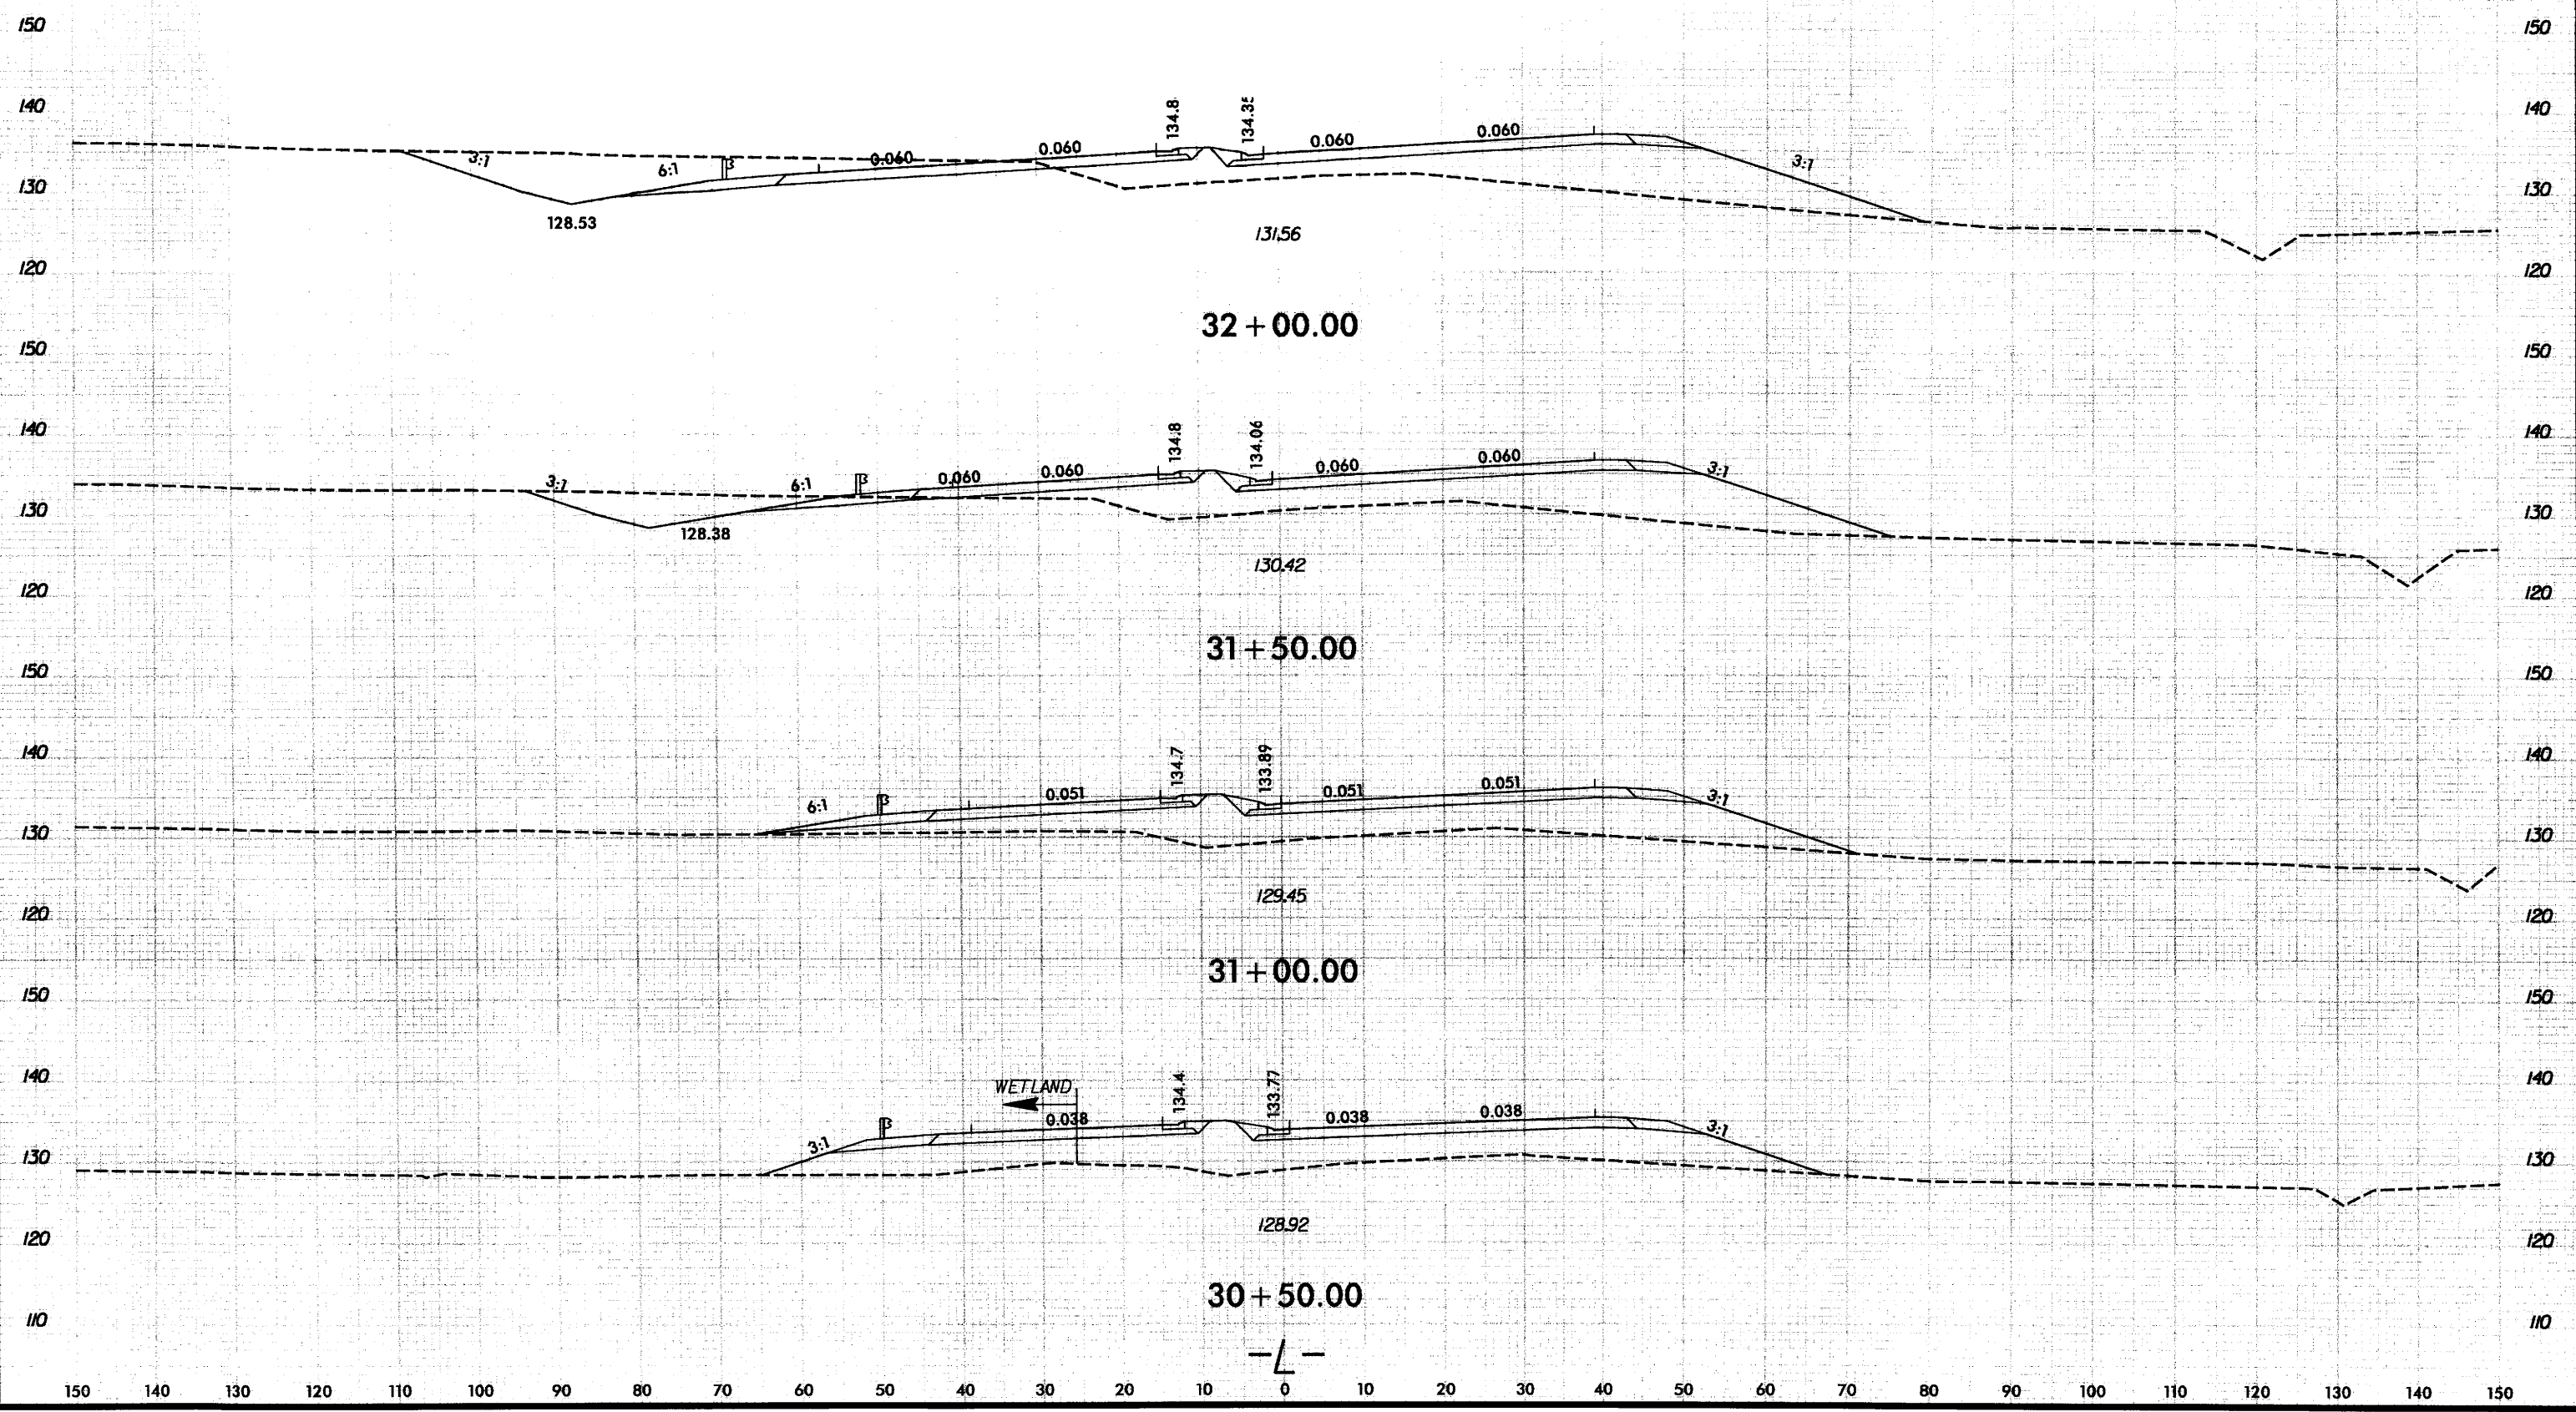

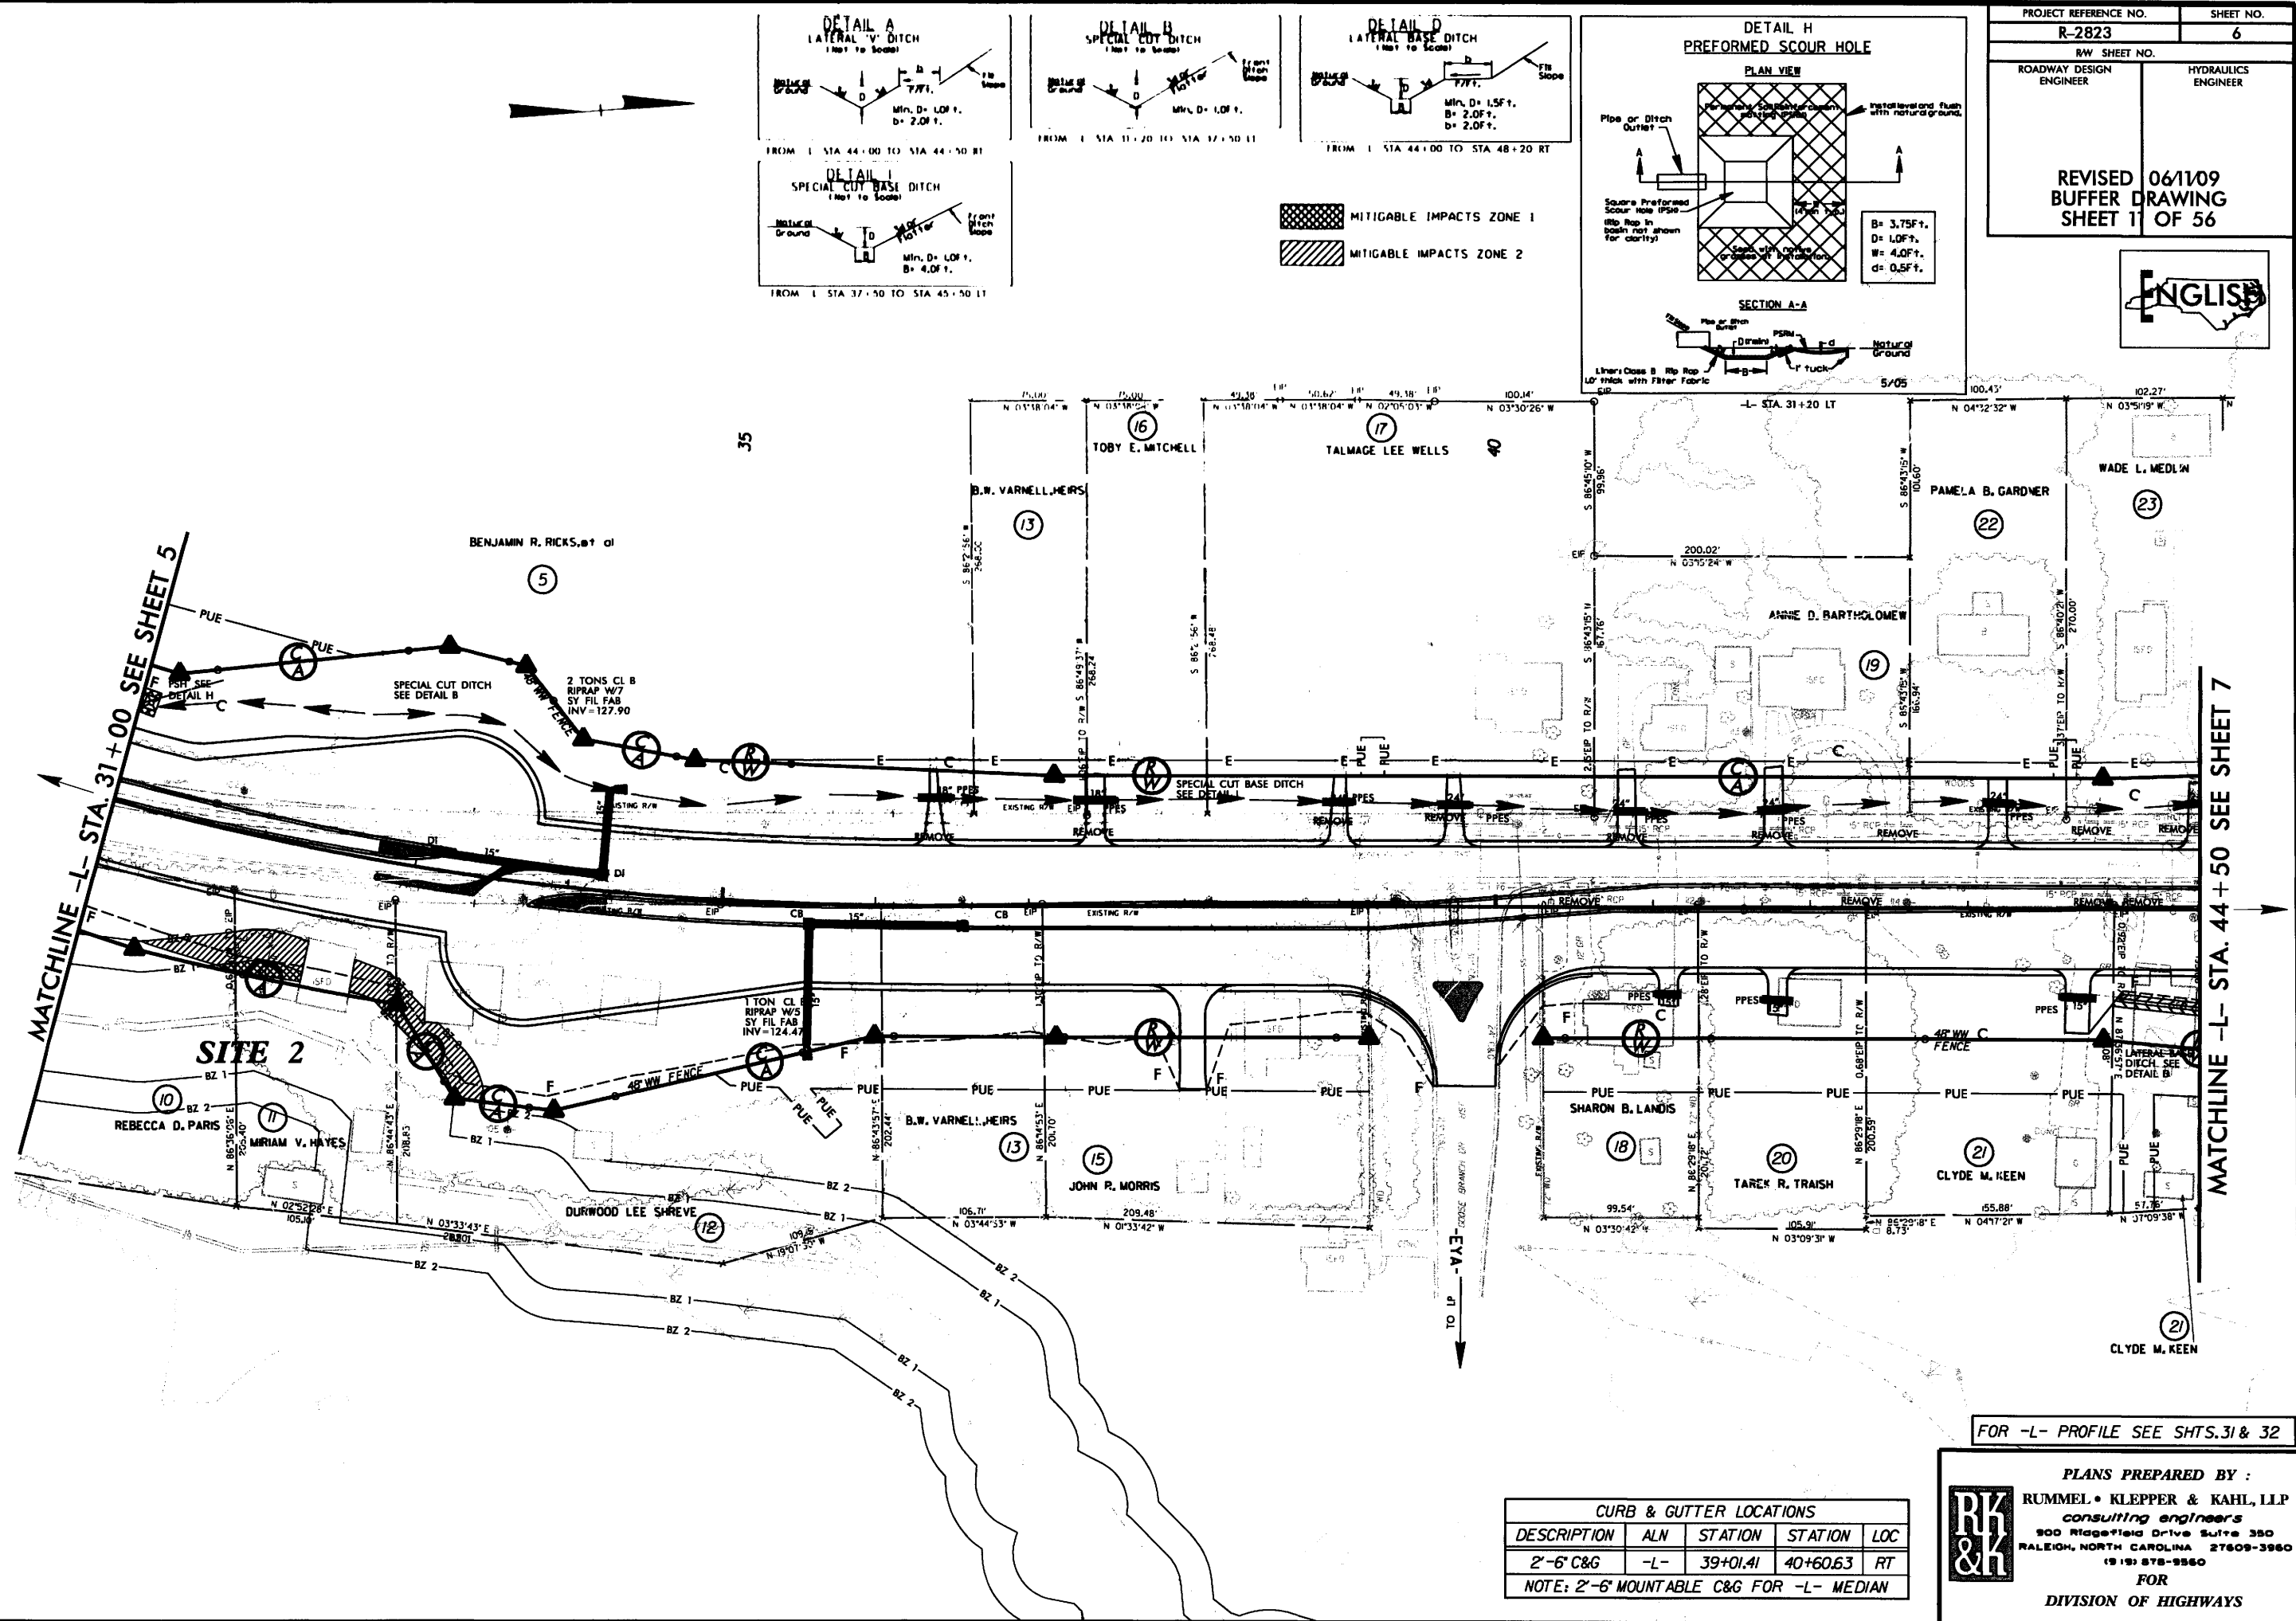

PROJECT REFERENCE NO. R-2823		SHEET NO. 6	
RW SHEET NO.		HYDRAULICS ENGINEER	
ROADWAY DESIGN ENGINEER			
REVISED 06/11/09 BUFFER DRAWING SHEET 1 OF 56			




CURB & GUTTER LOCATIONS				
DESCRIPTION	ALN	STATION	STATION	LOC
2'-6" C&G	-L-	39+01.41	40+60.63	RT
NOTE: 2'-6" MOUNTABLE C&G FOR -L- MEDIAN				

PLANS PREPARED BY :
RUMMEL • KLEPPER & KAHL, LLP
consulting engineers
900 Ridgefield Drive Suite 350
RALEIGH, NORTH CAROLINA 27609-3960
(919) 878-9560

FOR
DIVISION OF HIGHWAYS


8/17/99

6/12/2009
R:\hydraulics\permits\Buffers\2823_hyd_buf_permit.noon.06.dgn

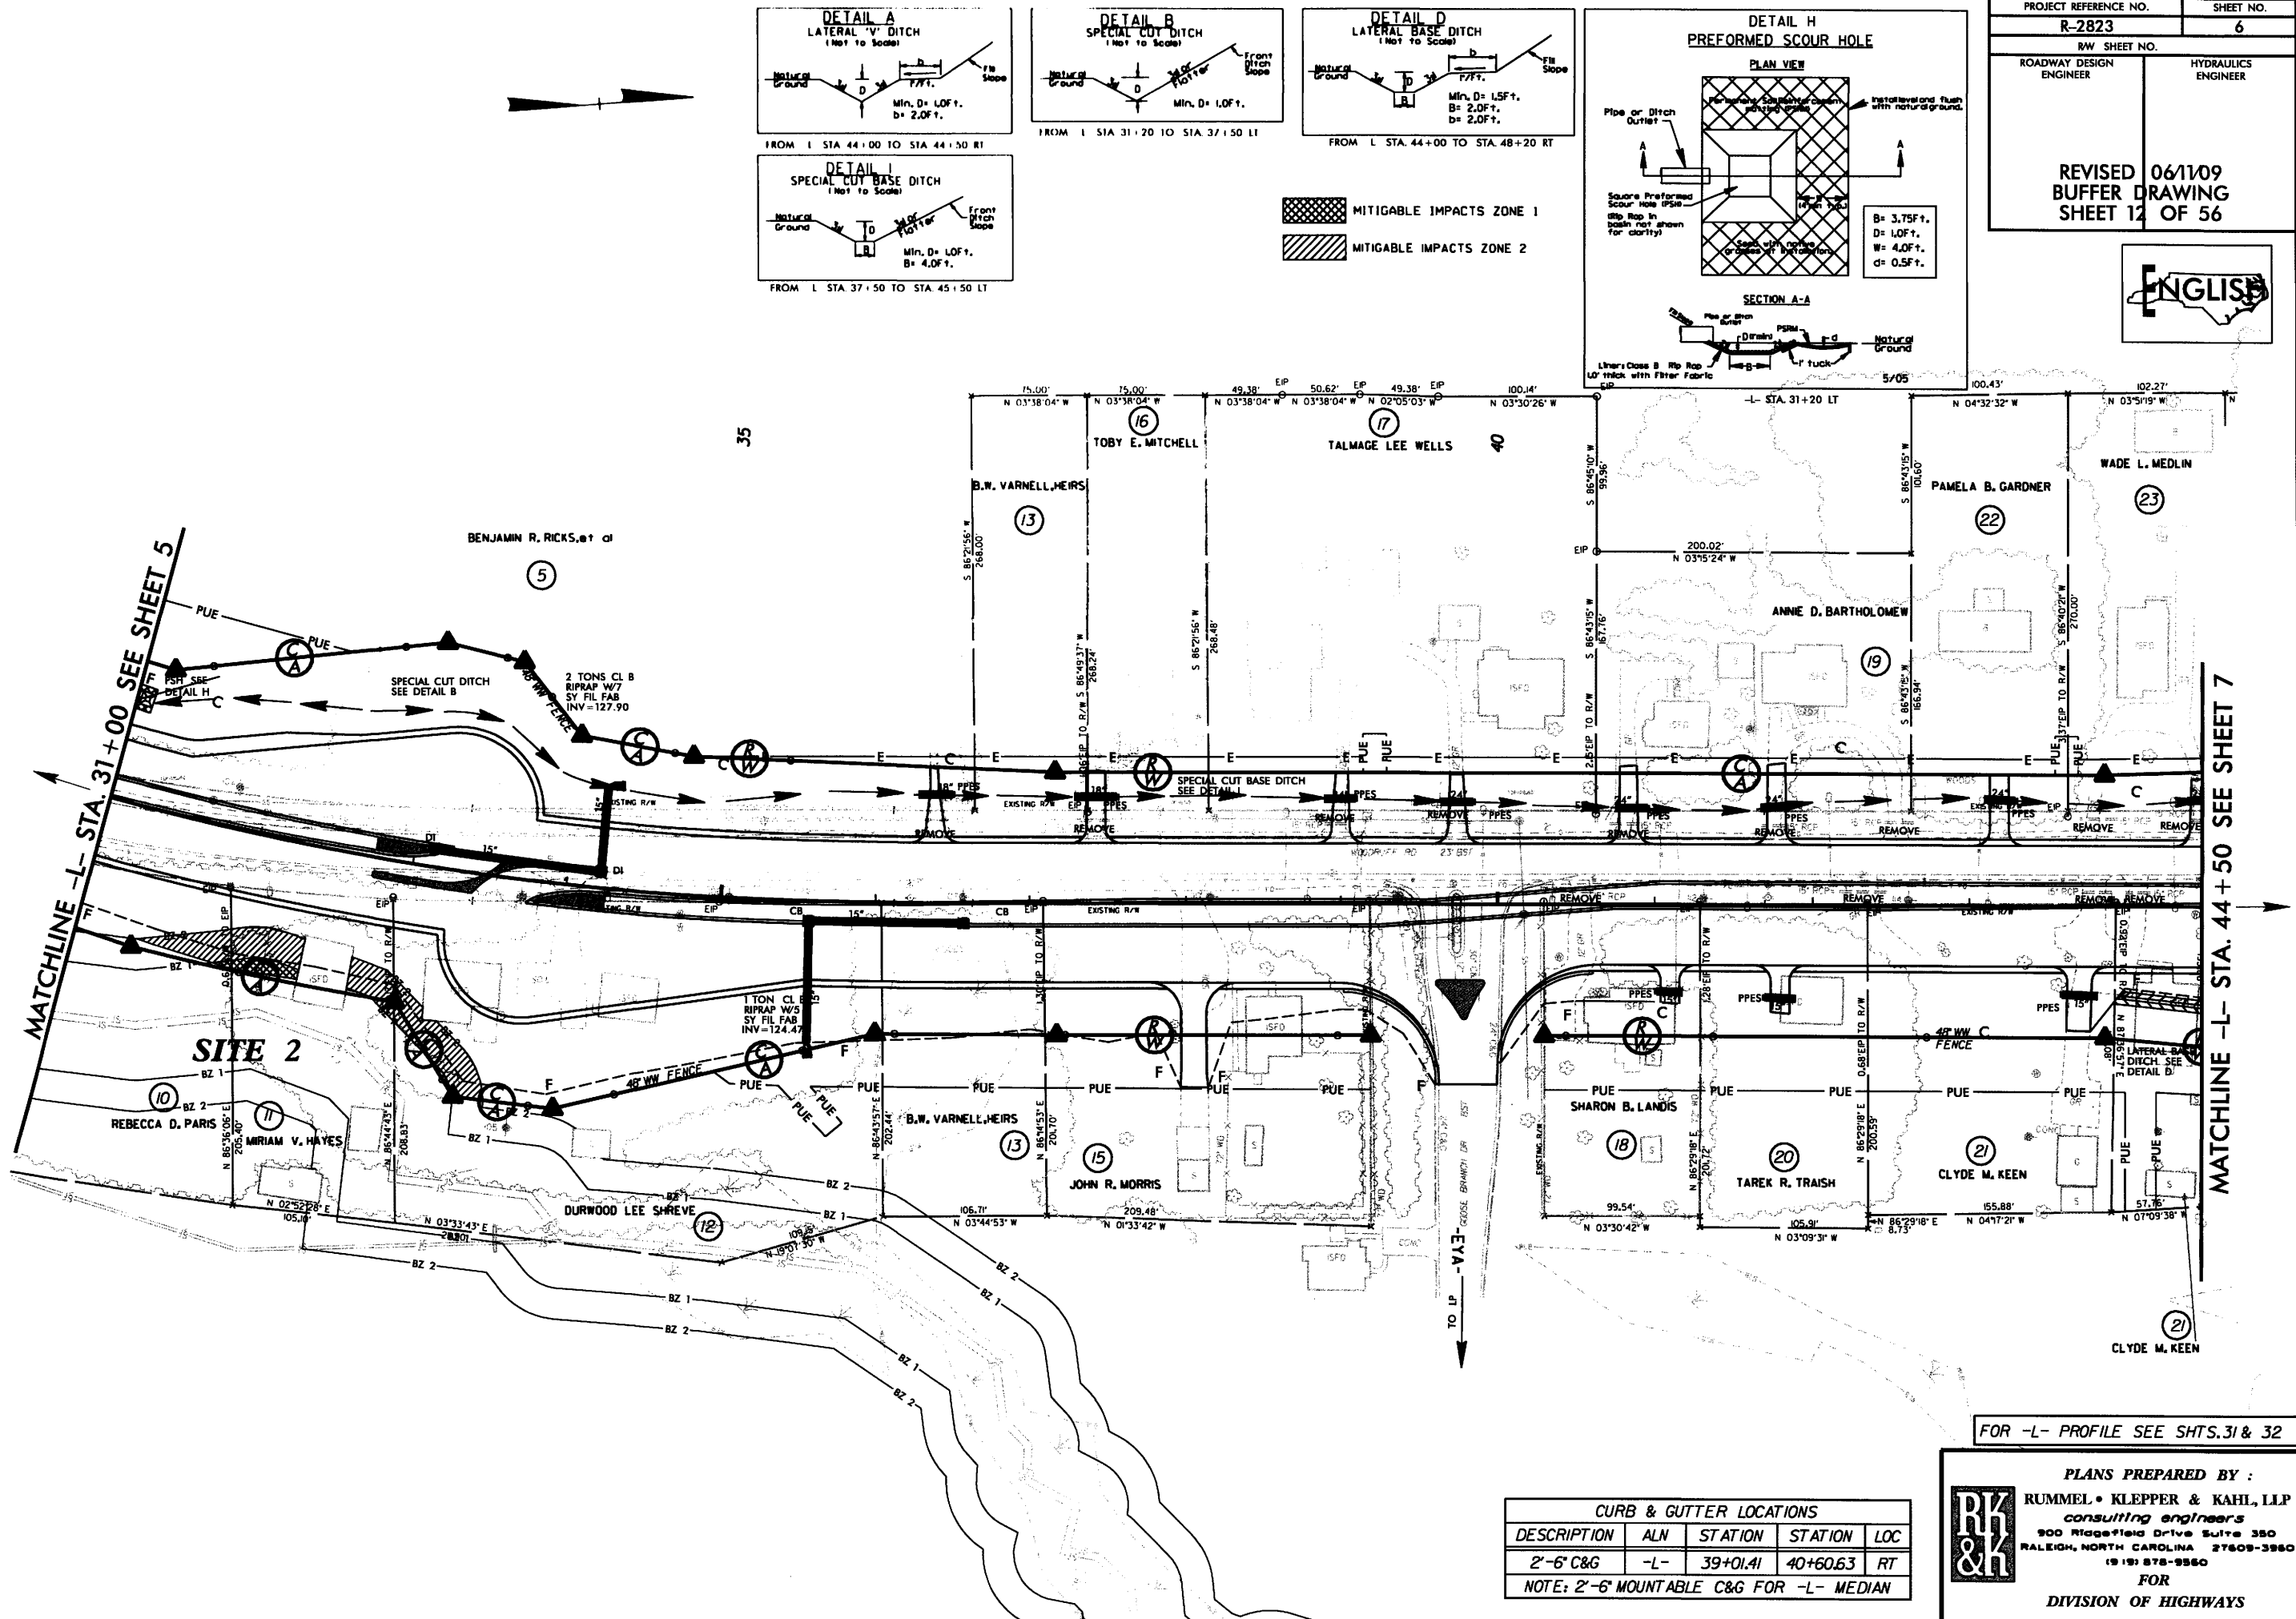

8/23/99

SITE 2
REVISED 06/11/09
BUFFER DRAWING
SHEET 13 OF 56

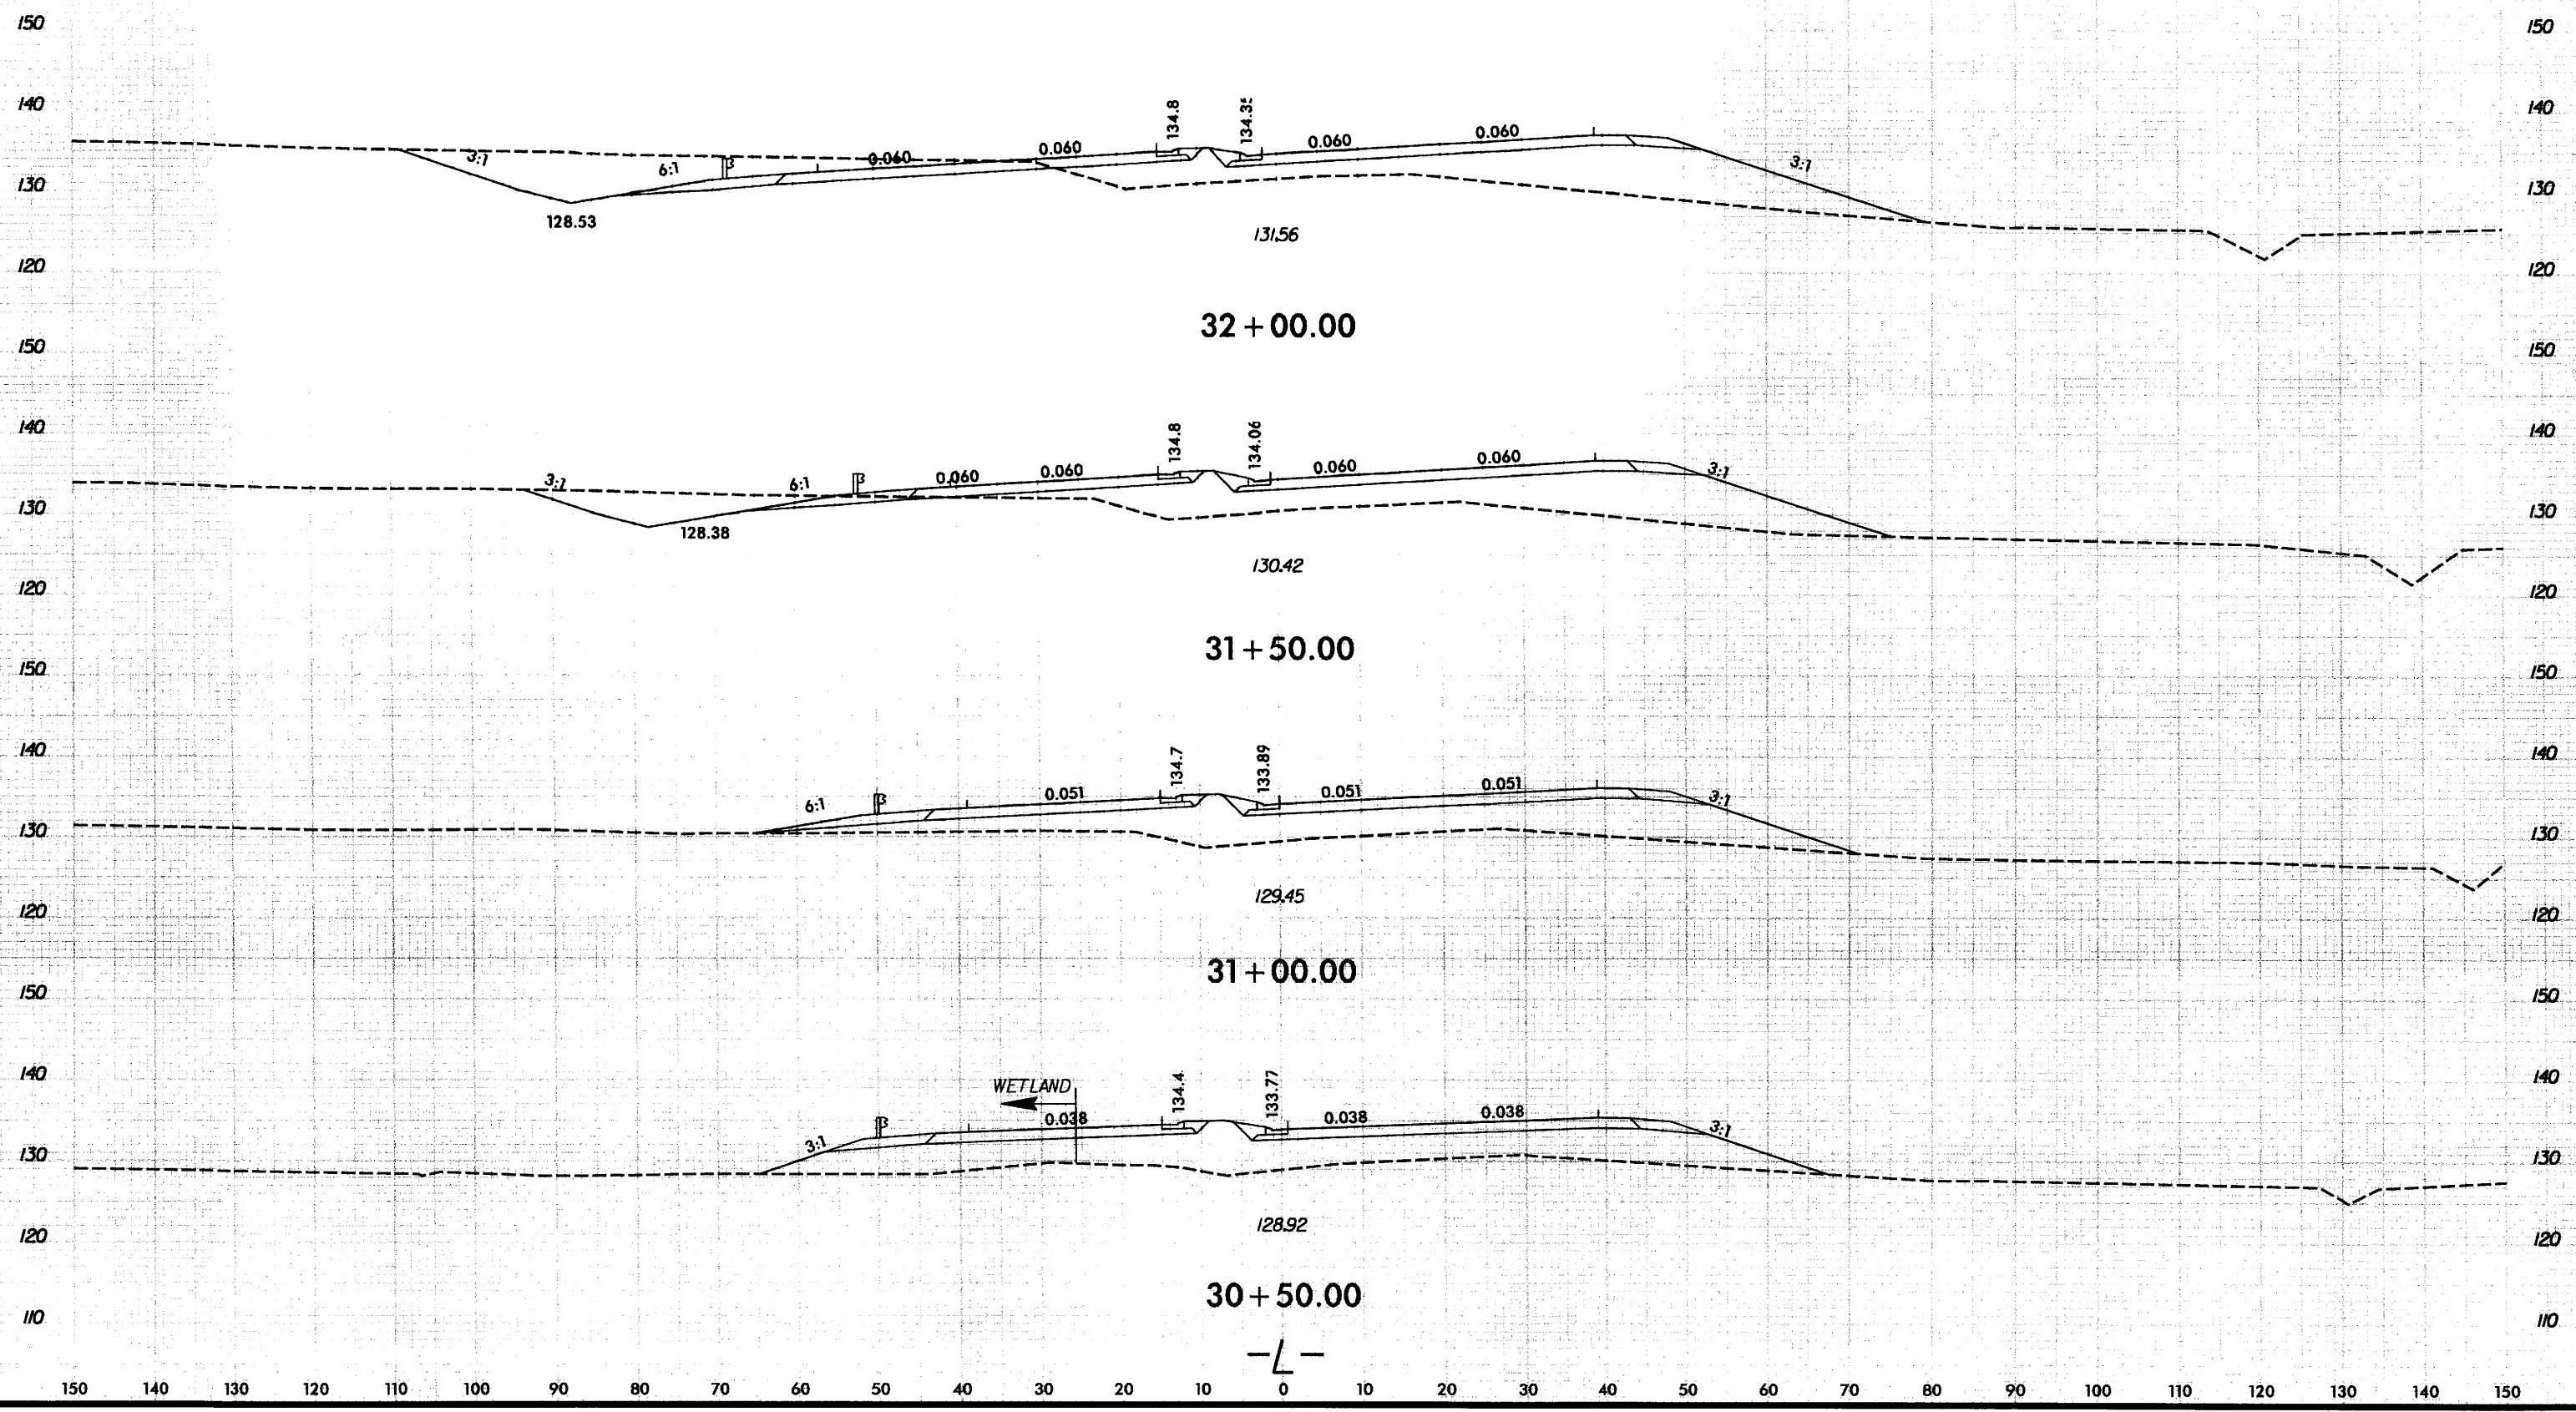

8/23/99








PROJ. REFERENCE NO.
R-2823

SHEET NO.
X-14

SITE 2

REVISED 06/1/09
BUFFER DRAWING
SHEET 14 OF 56

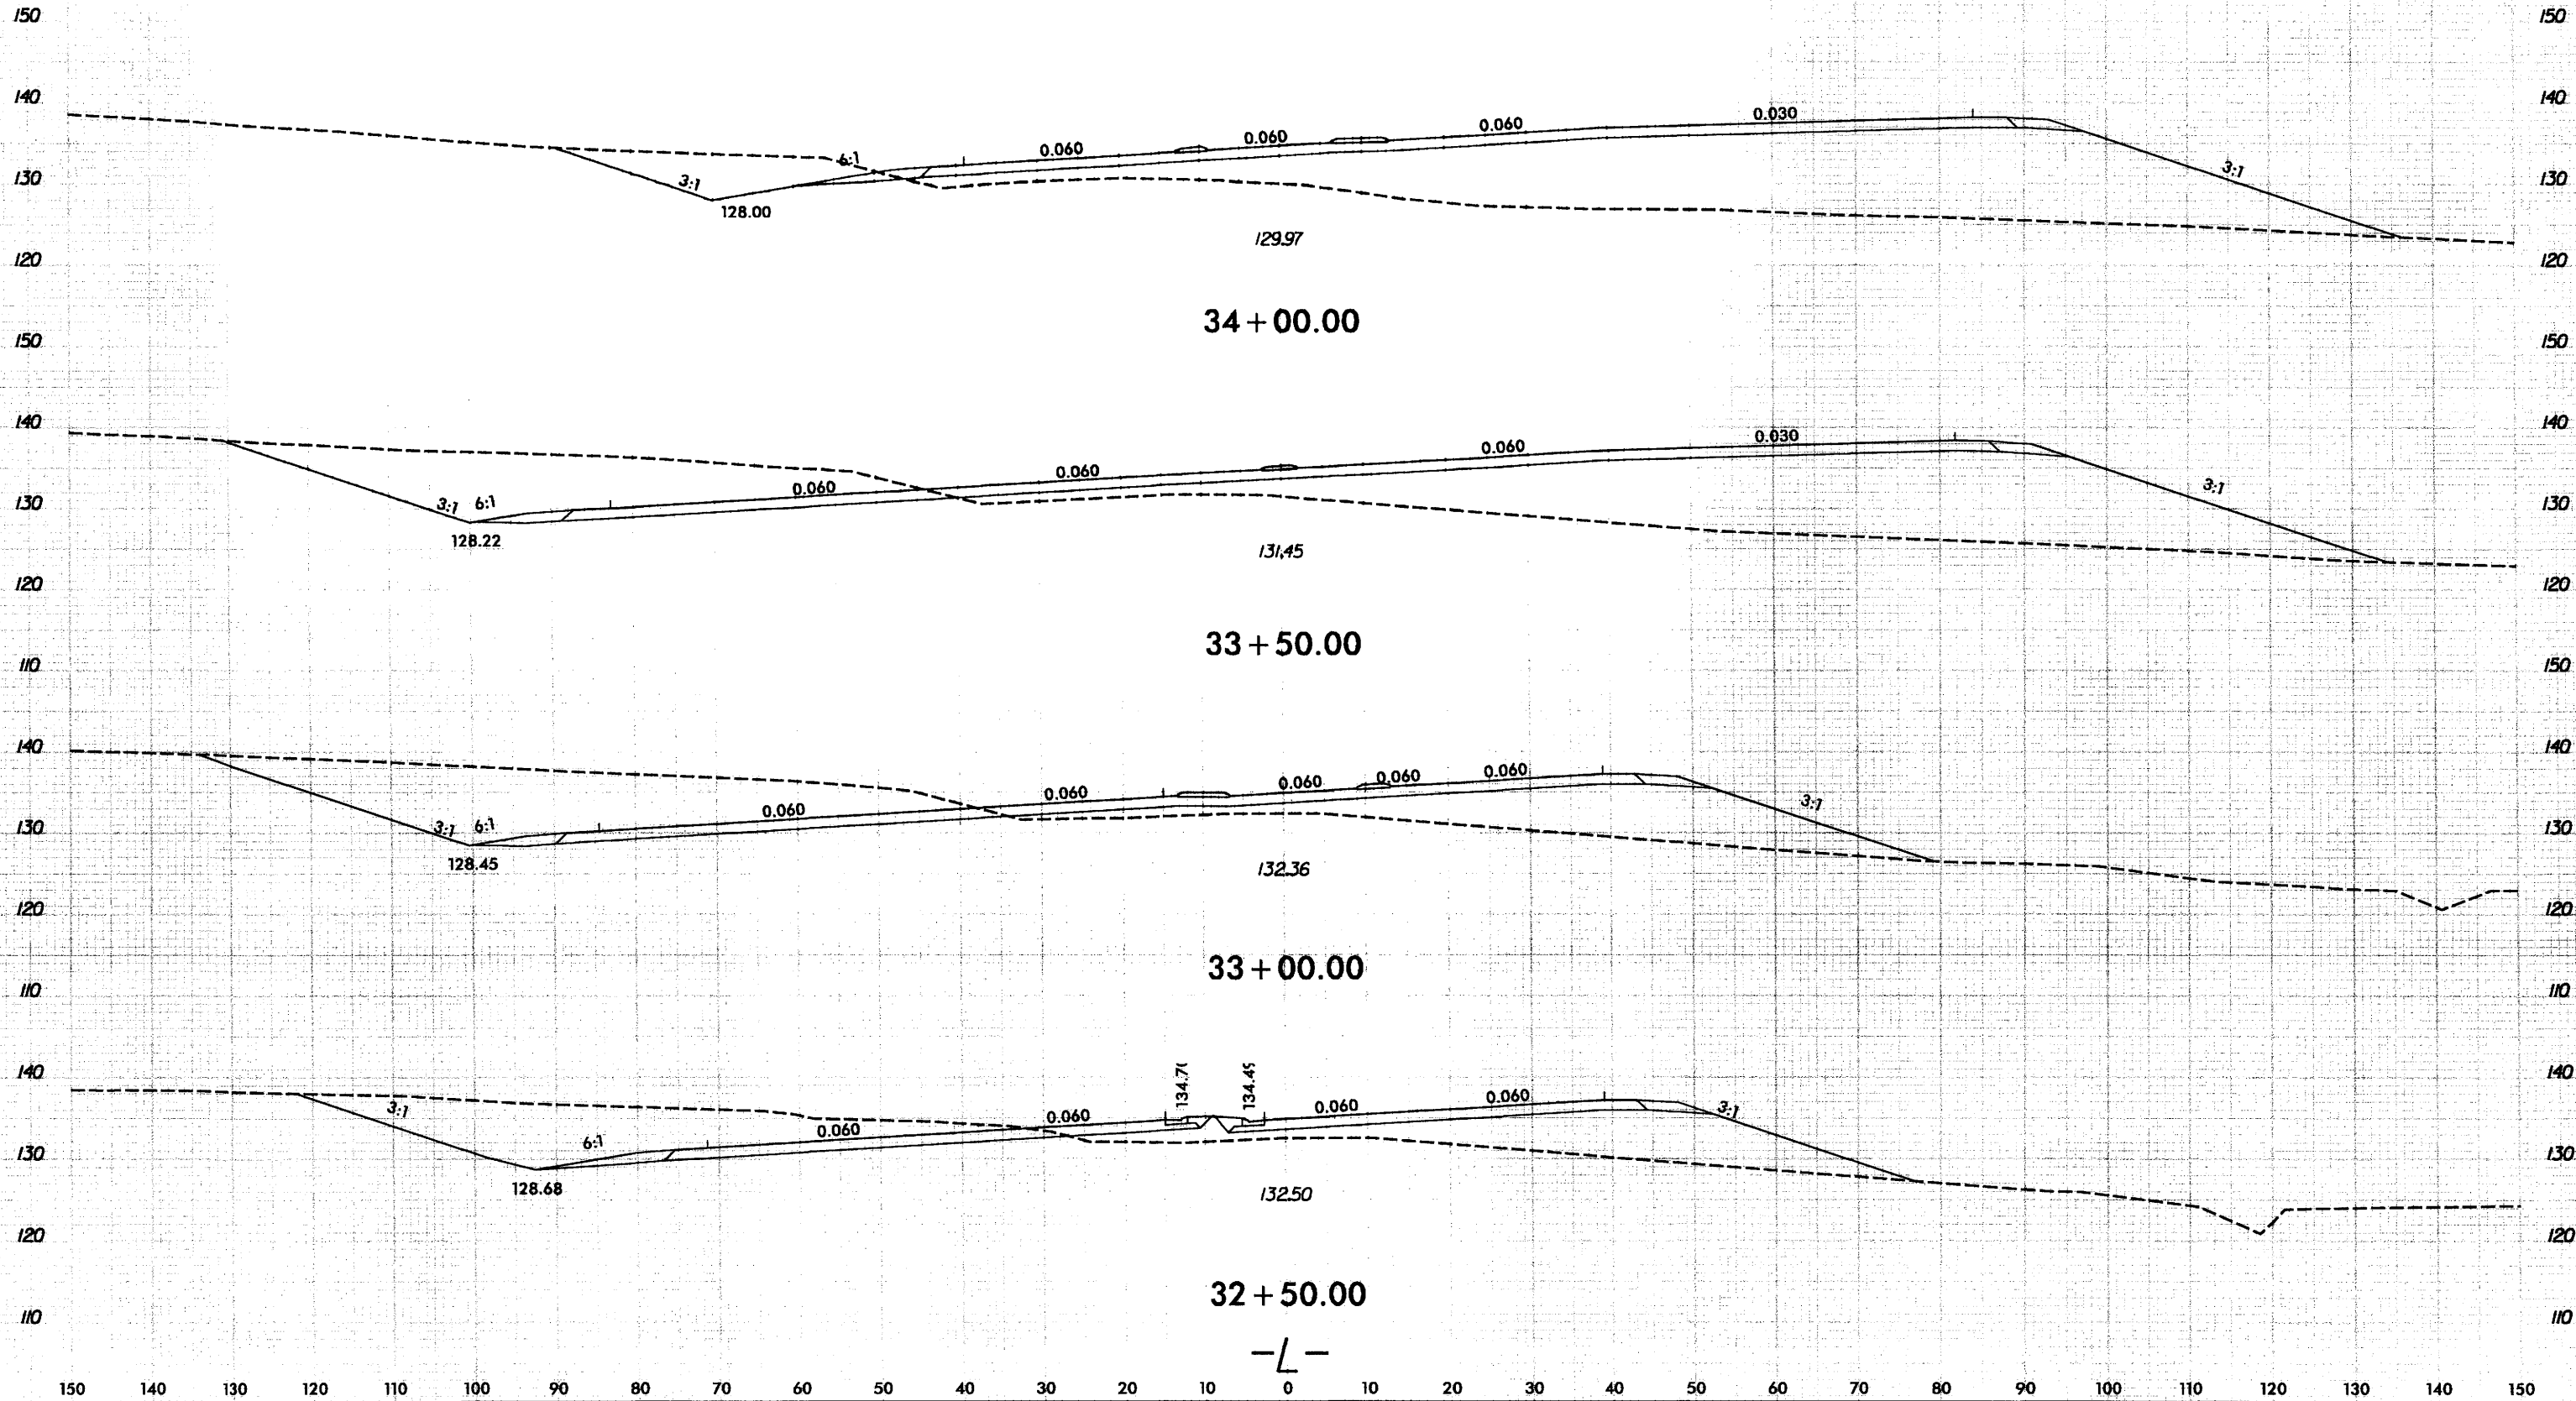

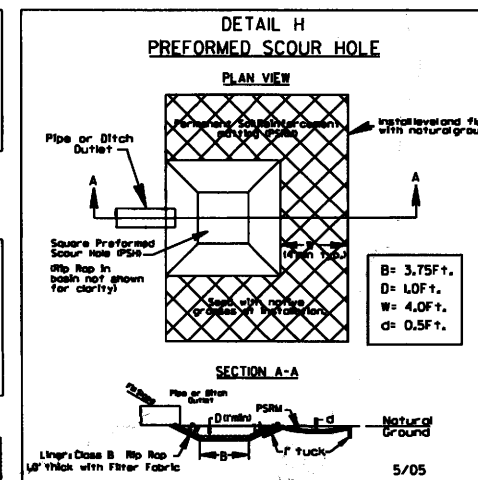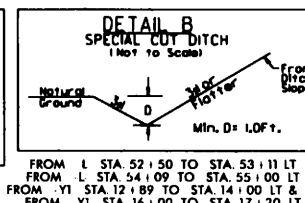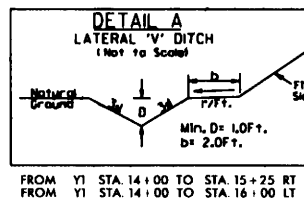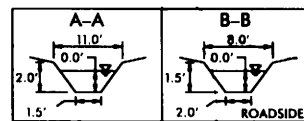

GRASS SWALE DATA	GRASS SWALE DATA
DA = 2.350c	DA = 15.580c
SLOPE = 0.30%	SLOPE = 0.25%
L REQ. = 235'	L REQ. = NA
Q2 = 6.93cfs	Q2 = 19.19cfs
V2 = 1.44ft/s	V2 = 1.64ft/s
D2 = 0.98'	D2 = 1.00'
Q10 = 8.72cfs	Q10 = 26.43cfs
V10 = 1.68ft/s	V10 = 2.01ft/s
D10 = 1.02'	D10 = 1.09'




PREFORMED SCOUR HOLE DATA
DA = 15.580c
SLOPE = 0.25%
L REQ. = NA
Q2 = 19.19cfs
V2 = 1.64ft/s
D2 = 1.00'
Q10 = 26.43cfs
V10 = 2.01ft/s
D10 = 1.09'

PROJECT REFERENCE NO.	SHEET NO.
R-2823	7
R/W SHEET NO.	HYDRAULICS ENGINEER
ROADWAY DESIGN ENGINEER	

REVISED 06/11/09
BUFFER DRAWING
SHEET 15 OF 56

CURB & GUTTER LOCATIONS				
DESCRIPTION	ALN	STATION	STATION	LOC
EXP. GUTTER	-L-	46+30.00	46+80.00	RT
SBG	-L-	46+80.00	49+23.75	RT

NOTE: 2'-6" MOUNTABLE C&G FOR -L- MEDIAN

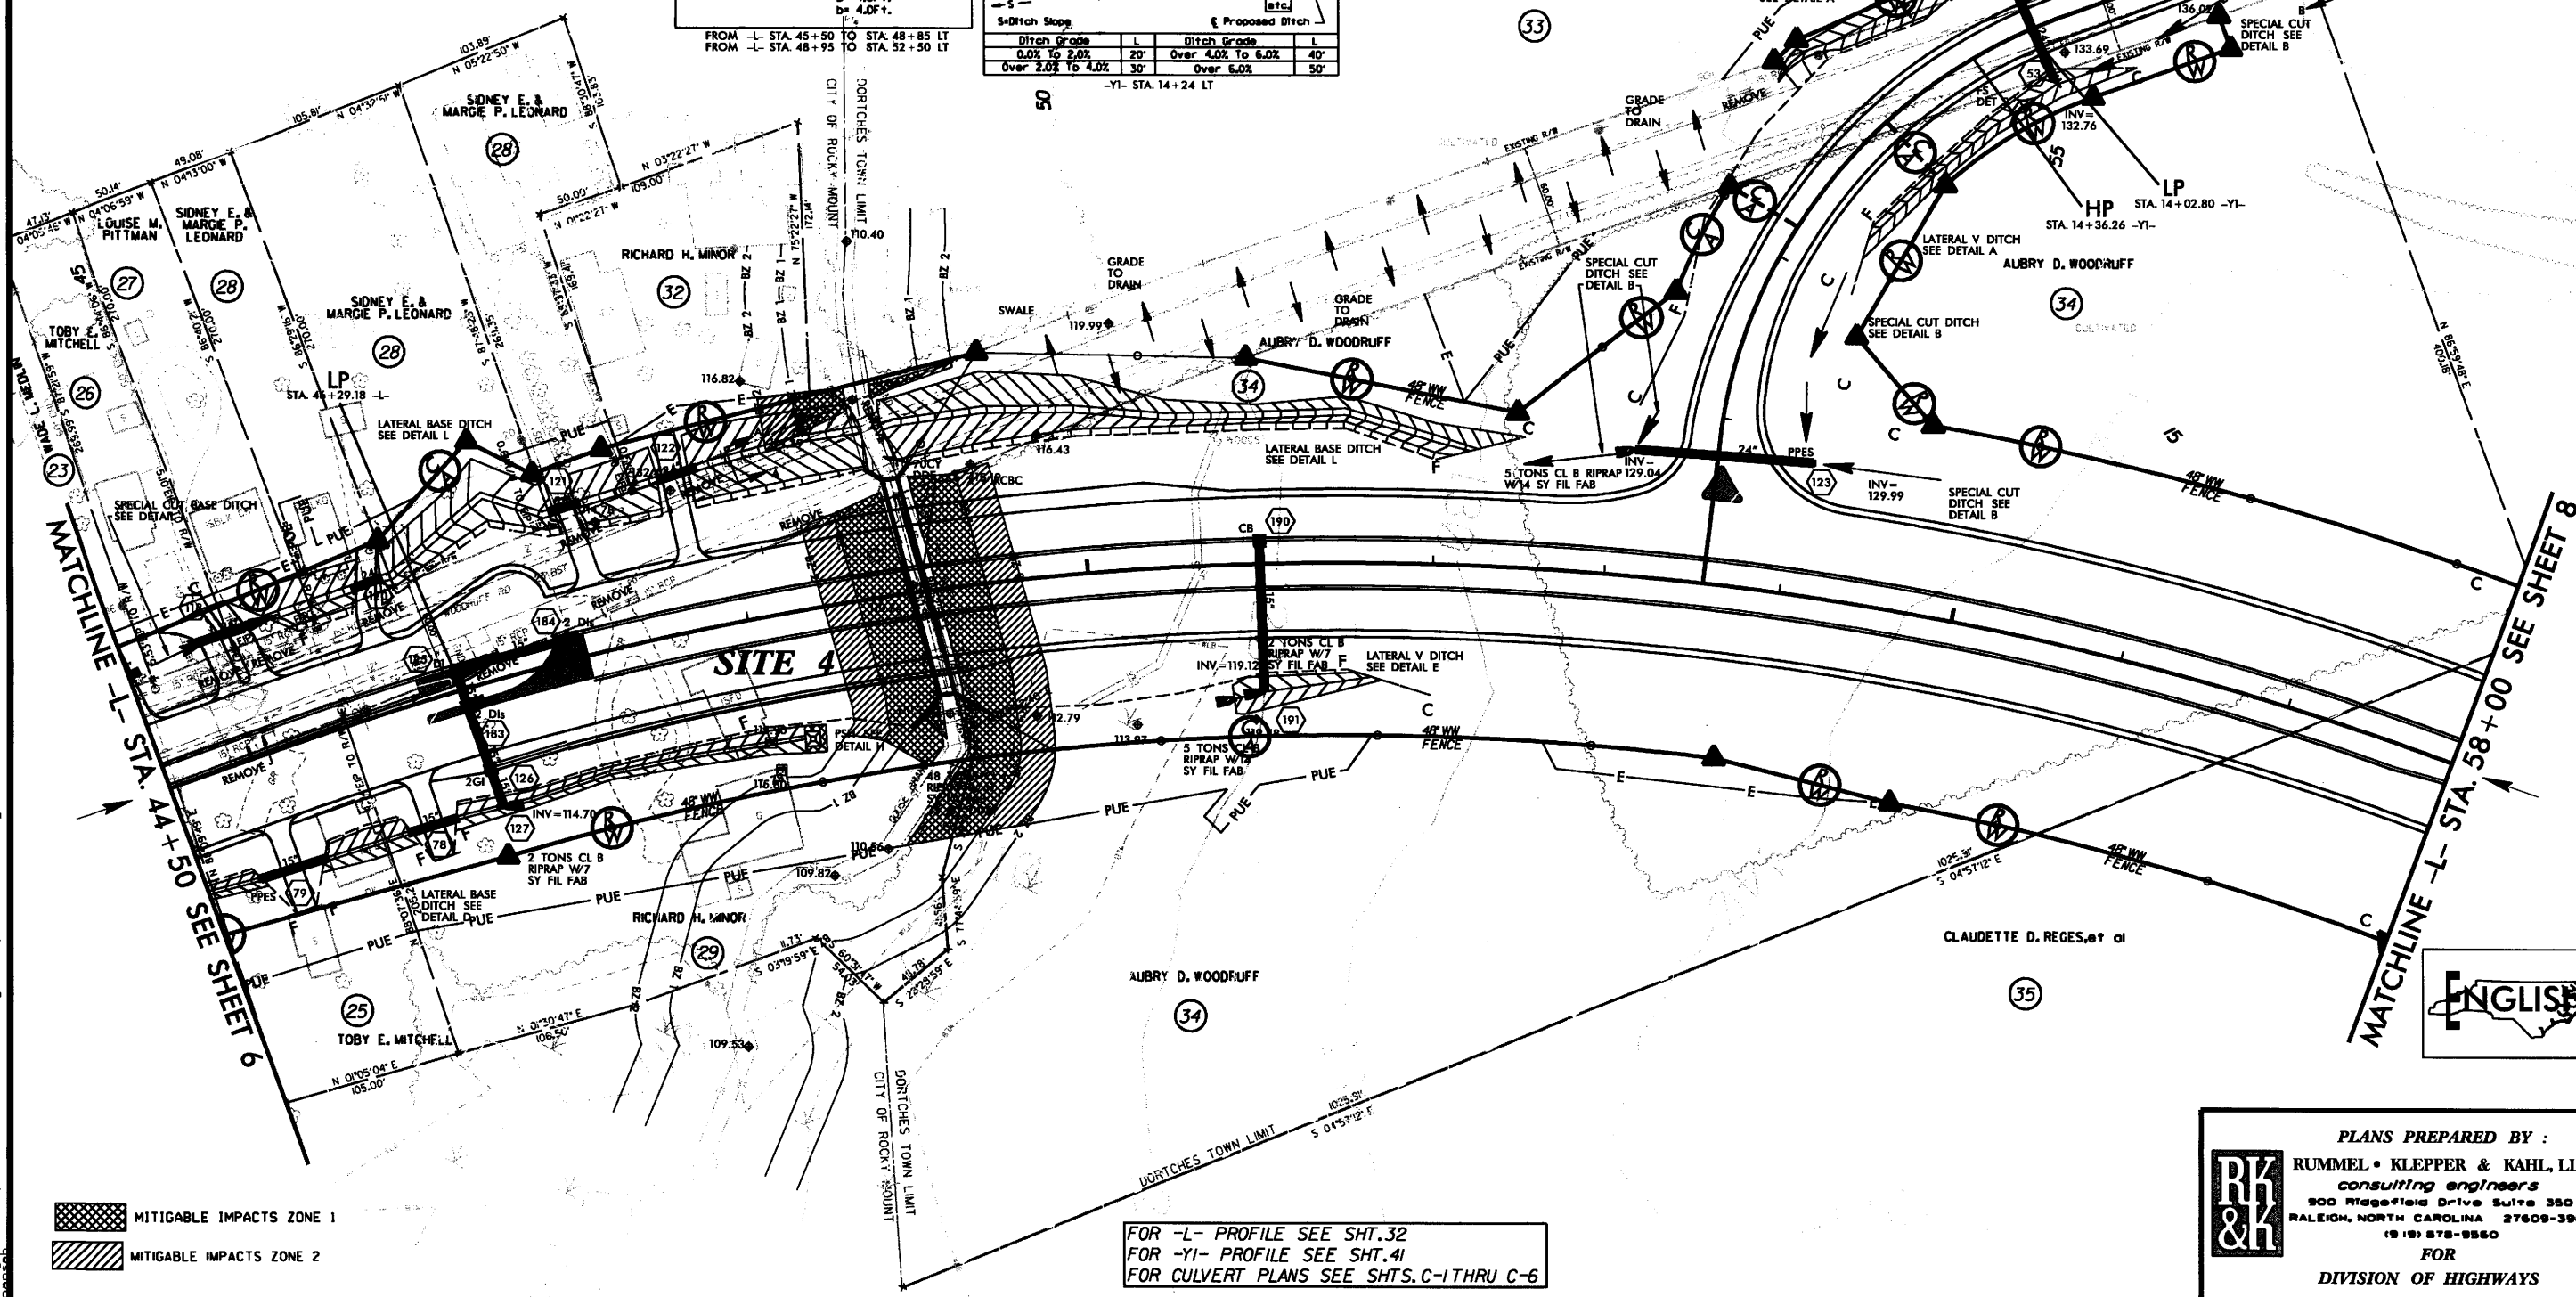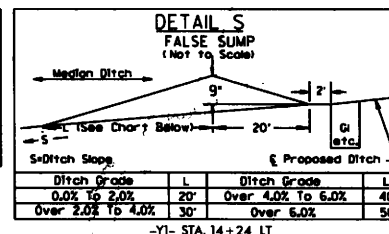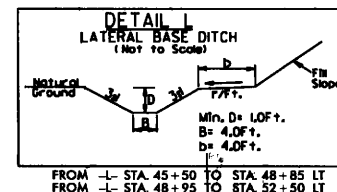








FOR -L- PROFILE SEE SHT. 32
FOR -YI- PROFILE SEE SHT. 41
FOR CULVERT PLANS SEE SHTS. C-1 THRU C-6



PLANS PREPARED BY :
RUMMEL • KLEPPER & KAHL, LLP
consulting engineers
900 Midgarden Drive Suite 350
RALEIGH, NORTH CAROLINA 27609-3960
(919) 878-9580
FOR
DIVISION OF HIGHWAYS

8/17/99

6/12/2009
R:\Hydraulics\permits\2823\hyd_buf_permit.noon.07.dgn

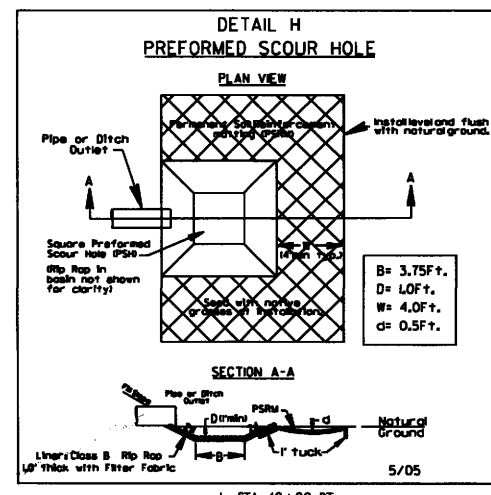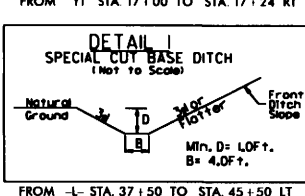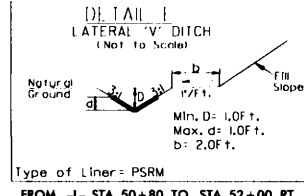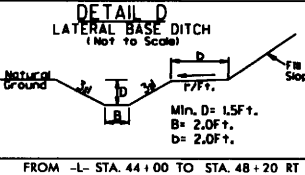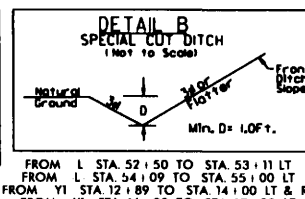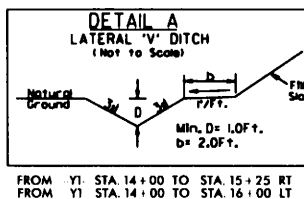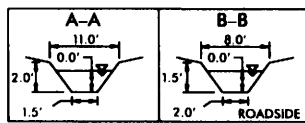


GRASS SWALE DATA	GRASS SWALE DATA
-L- 41+00 - 48+00 RT	-L- 48+25 - 48+85 LT
DA = 2.35cc	DA = 15.58cc
SLOPE = 0.30%	SLOPE = 0.25%
L REQ. = 235'	L REQ. = NA
L PRO. = 270'	L PRO. = NA
Q2 = 6.93cfs	Q2 = 19.19cfs
V2 = 1.44fps	V2 = 1.64fps
D2 = 0.98'	D2 = 1.00'
Q10 = 8.72cfs	Q10 = 26.43cfs
V10 = 1.68fps	V10 = 2.01fps
D10 = 1.02'	D10 = 1.09'

PREFORMED SCOUR HOLE DATA
-L- 48+20 RT
Q10 = 8.72cfs
V10 = 0.99fps
RIPRAP PAD DATA
-L- 50+75 RT
Q10 = 14.98cfs
V10 = 0.93fps

PROJECT REFERENCE NO.	SHEET NO.
R-2823	7
R/W SHEET NO.	HYDRAULICS ENGINEER
ROADWAY DESIGN ENGINEER	
REVISED 06/11/09 BUFFER DRAWING SHEET 16 OF 56	


CURB & GUTTER LOCATIONS				
DESCRIPTION	ALN	STATION	STATION	LOC
EXP. GUTTER	-L-	46+30.00	46+80.00	RT
SBG	-L-	46+80.00	49+23.75	RT

NOTE: 2'-6" MOUNTABLE C&G FOR -L- MEDIAN

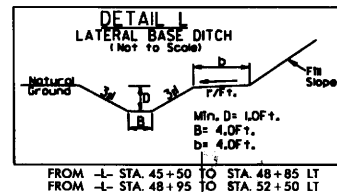

DETAIL S: FALSE SUMP (Not to Scale)			
Ditch Grade	L	Ditch Grade	L
0.0% To 2.0%	20'	Over 4.0% To 6.0%	40'
Over 2.0% To 4.0%	30'	Over 6.0%	50'



-YI- STA. 14+24 LT

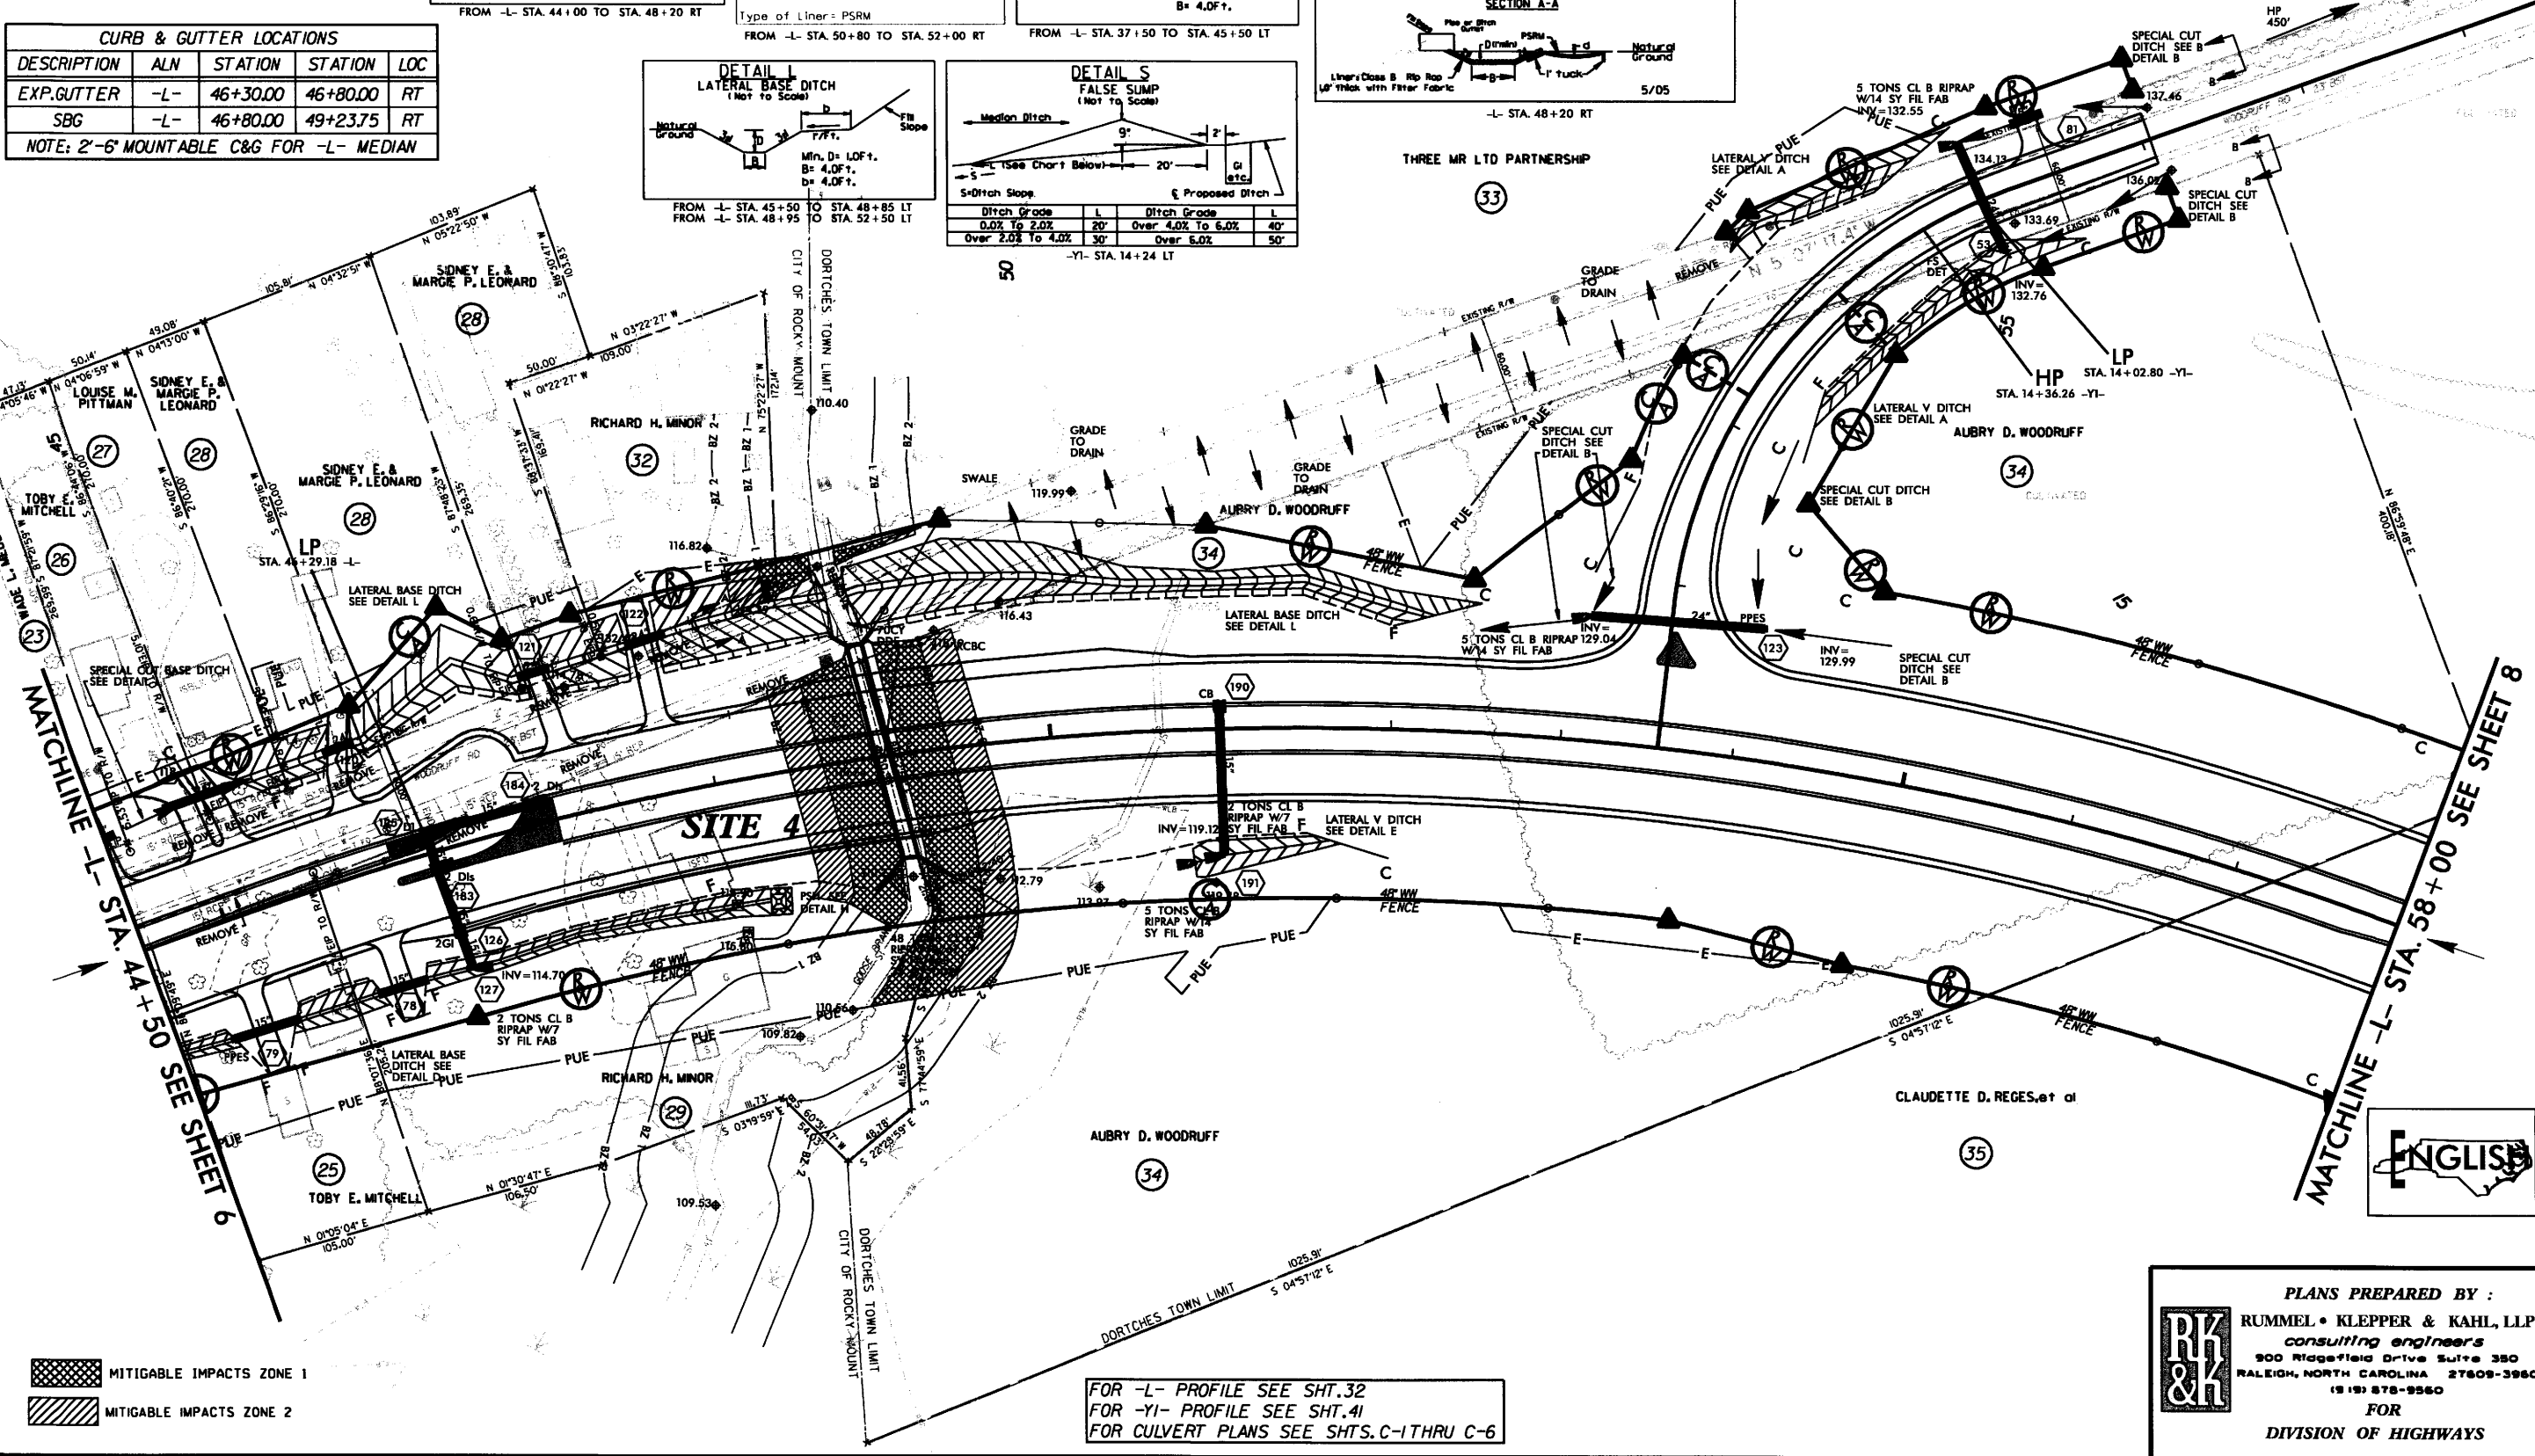

MITIGABLE IMPACTS ZONE 1
MITIGABLE IMPACTS ZONE 2

FOR -L- PROFILE SEE SHT. 32
FOR -YI- PROFILE SEE SHT. 41
FOR CULVERT PLANS SEE SHTS. C-1 THRU C-6

PLANS PREPARED BY :
RUMMEL • KLEPPER & KAHL, LLP
consulting engineers
900 Ridgely Drive Suite 350
RALEIGH, NORTH CAROLINA 27605-3960
(919) 878-9560
FOR
DIVISION OF HIGHWAYS

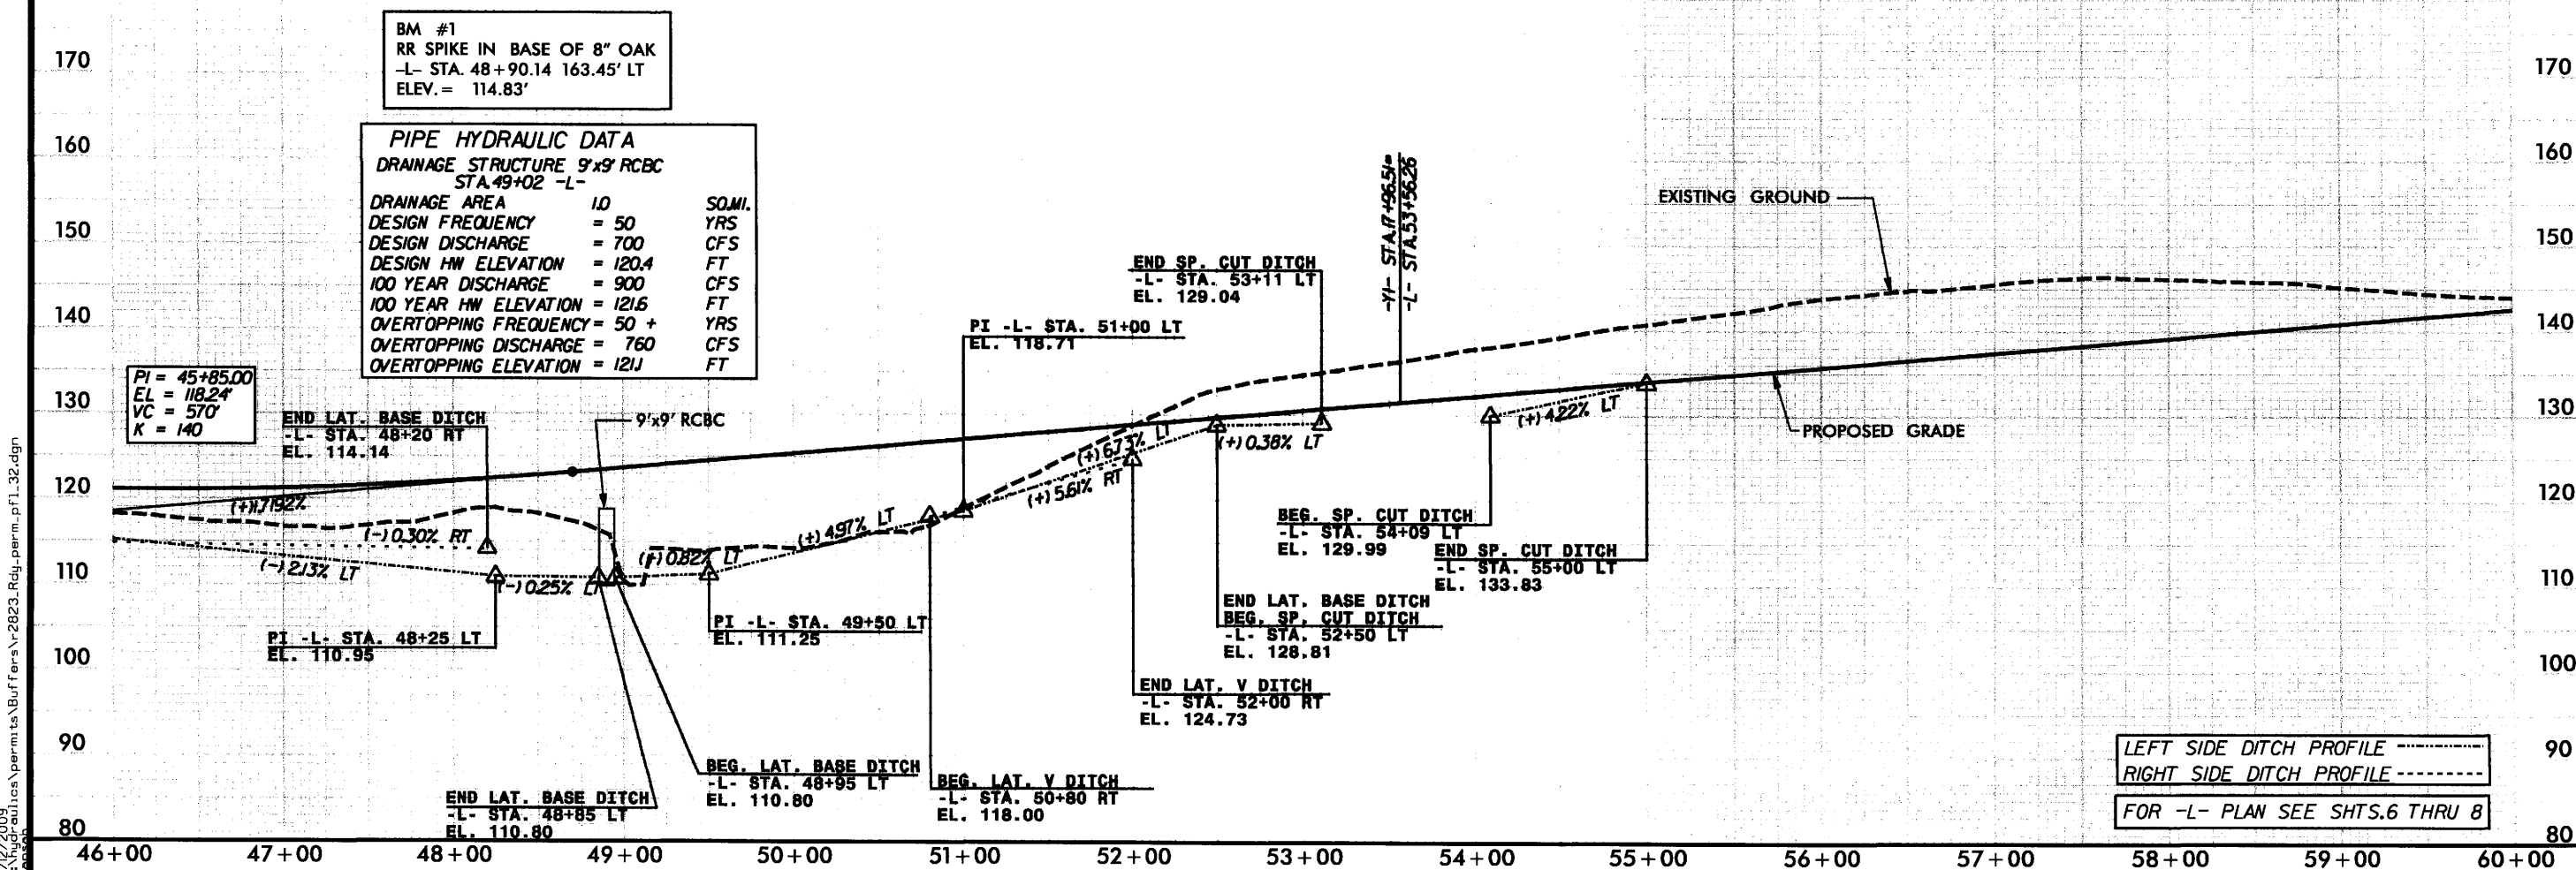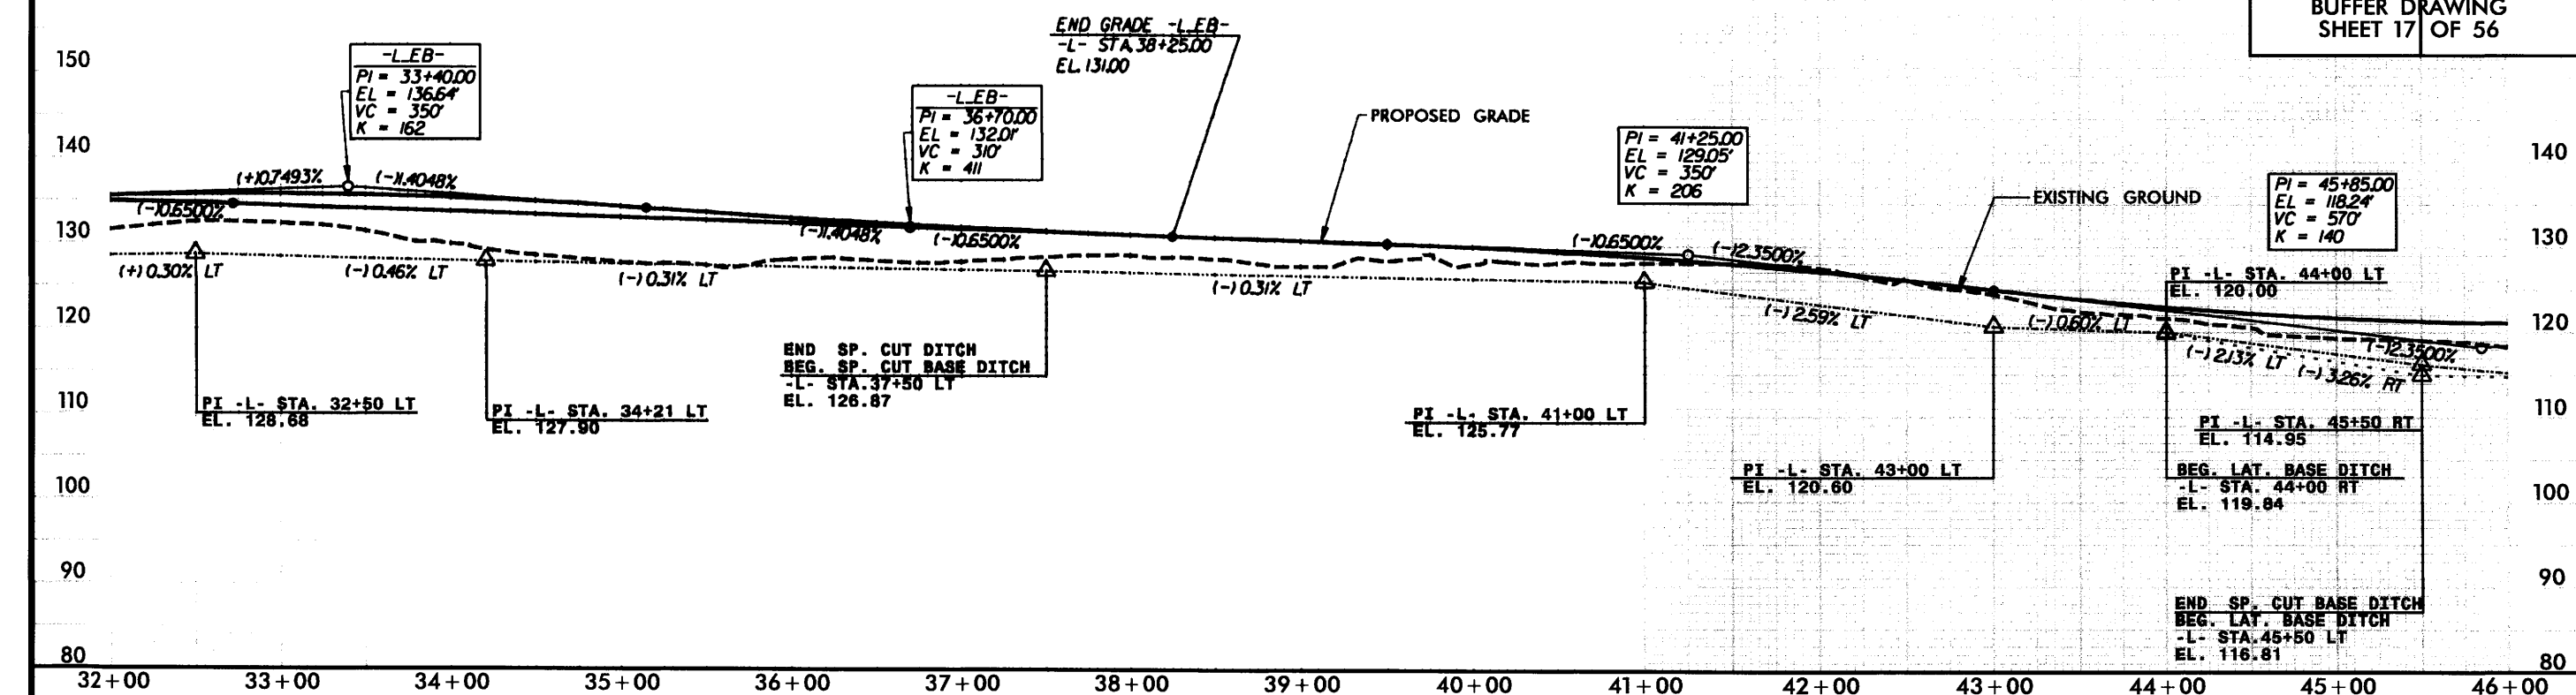


8/23/95

SITES 4 & 5

REVISED 06/11/09
BUFFER DRAWING
SHEET 18 OF 56

STREAMLINE PROFILE

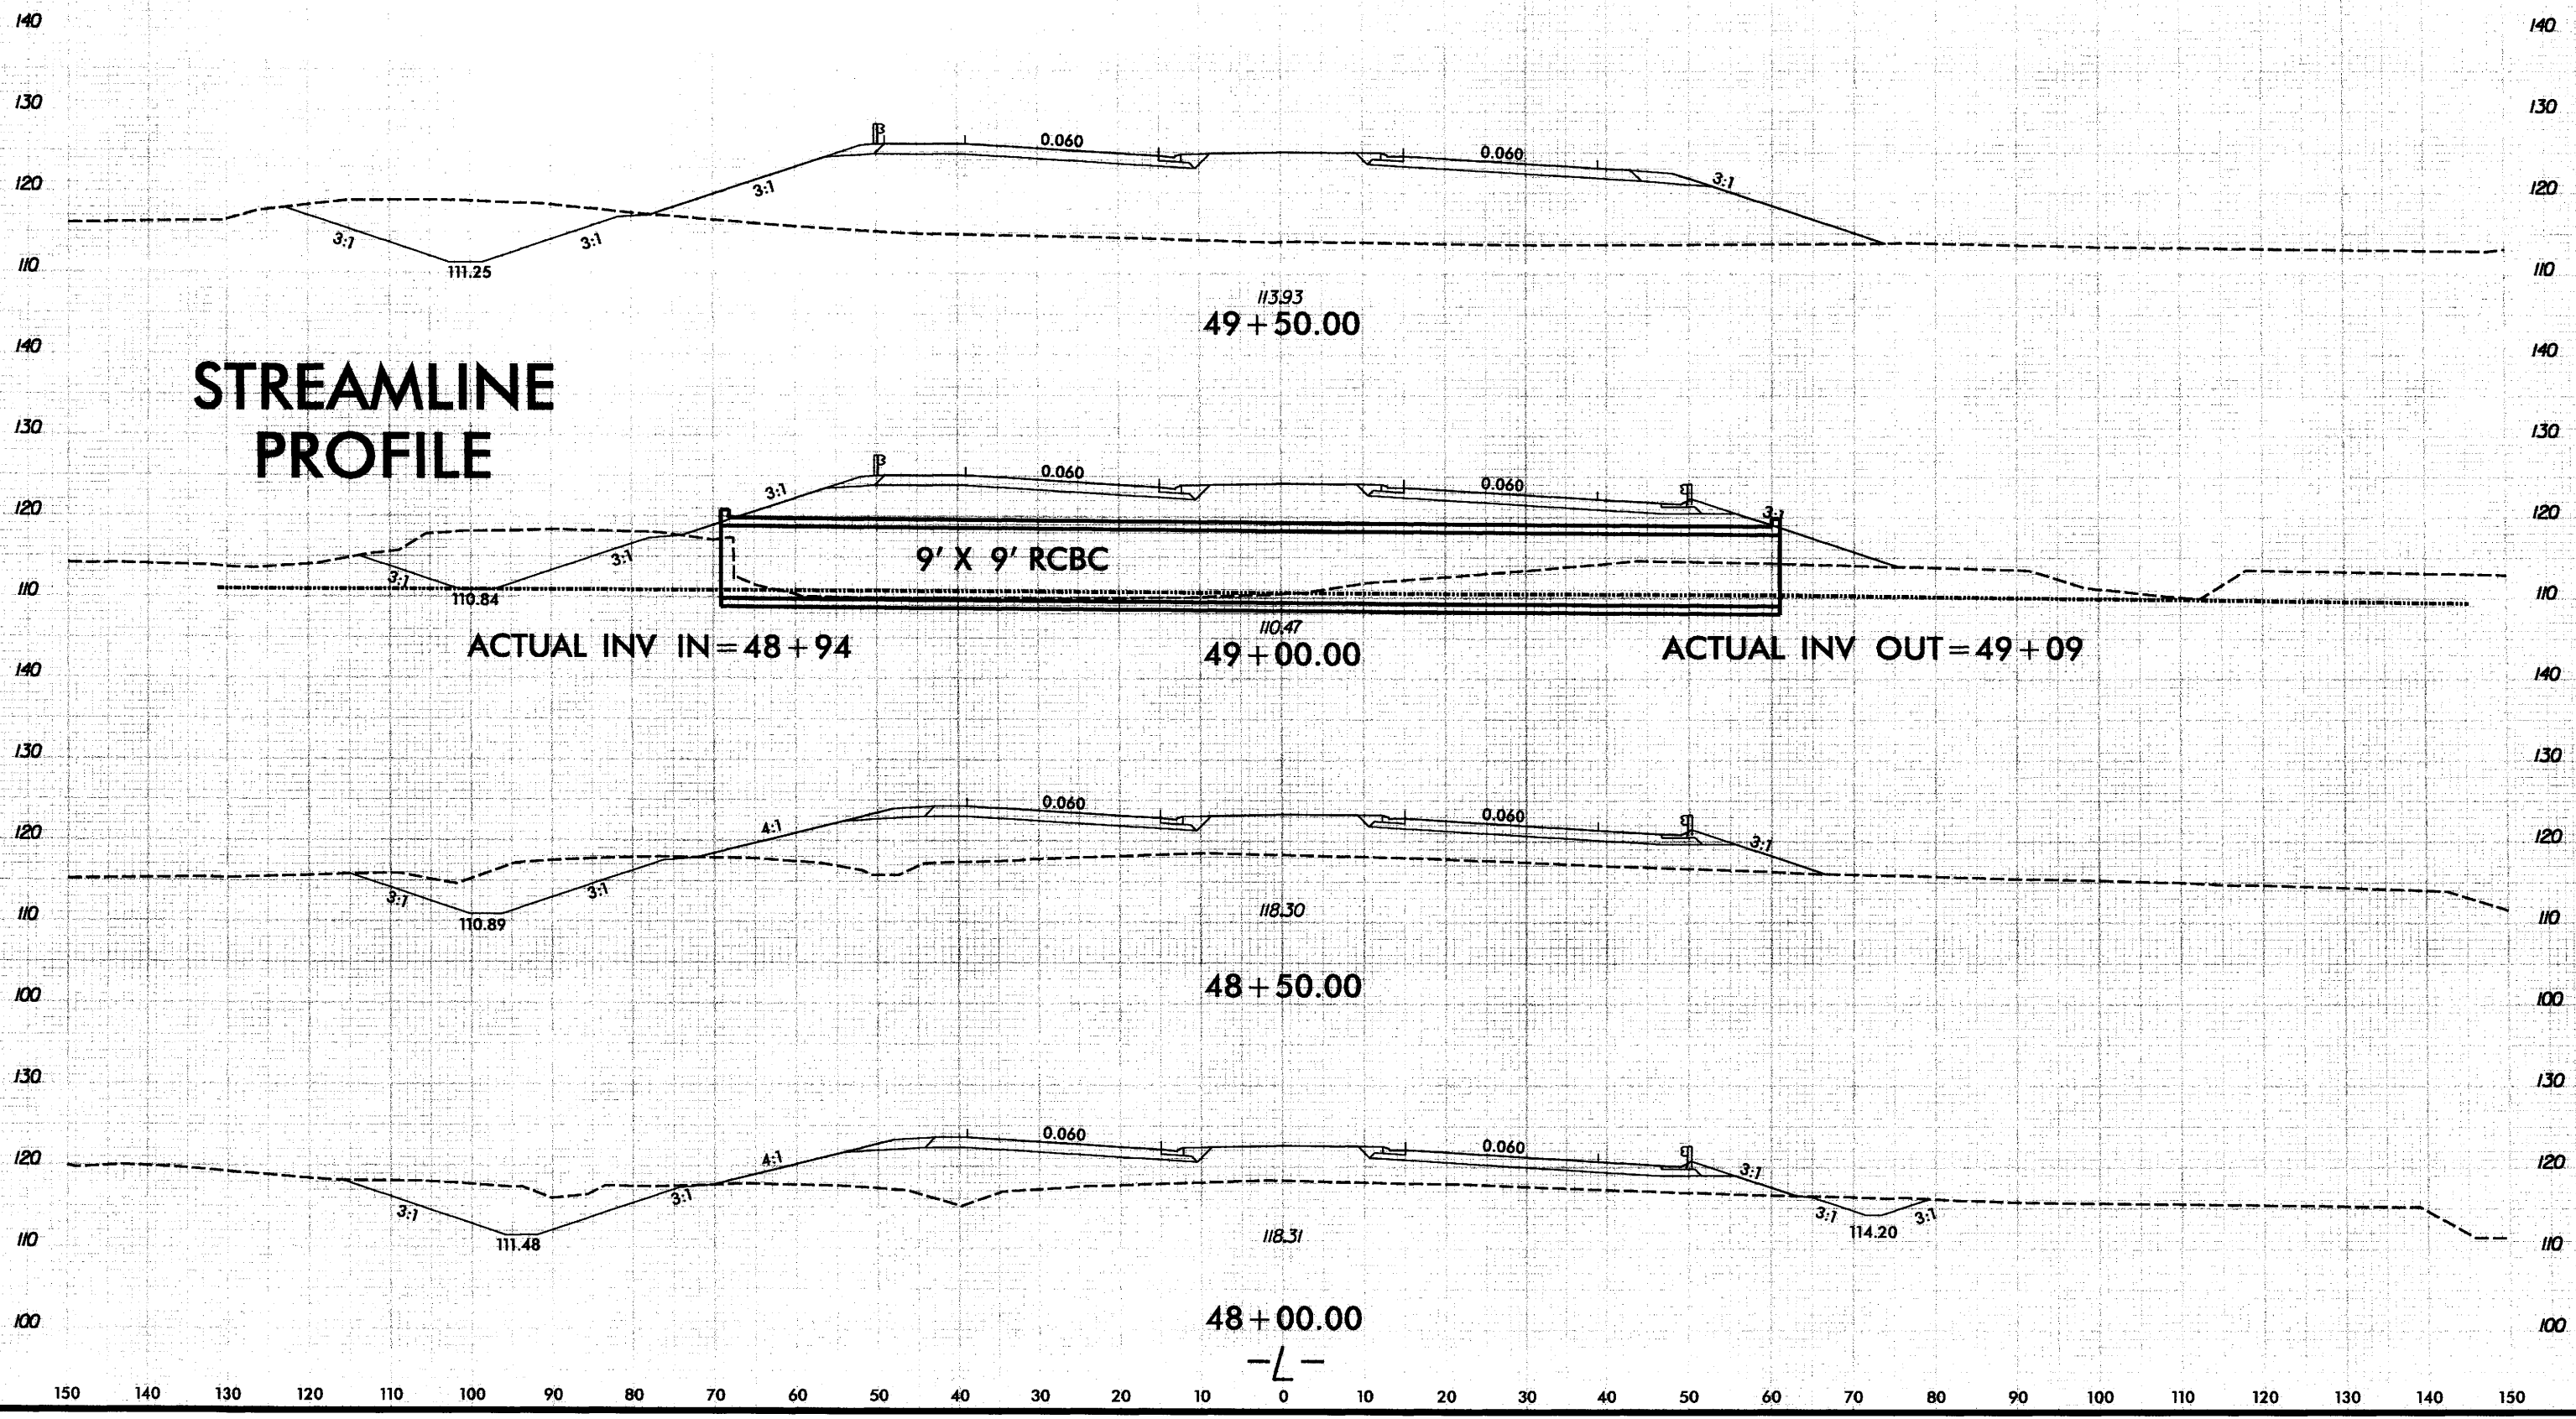


8/23/99
6/12/2009
ri:\hydrolics\permits\Buffers\2823 rdj.xpl_1_4.dgn
nash

0 5 10	PROJ. REFERENCE NO.	SHEET NO.
	R-2823	X-22

SITES 4 & 5

REVISED 06/11/09
BUFFER DRAWING
SHEET 19 OF 56

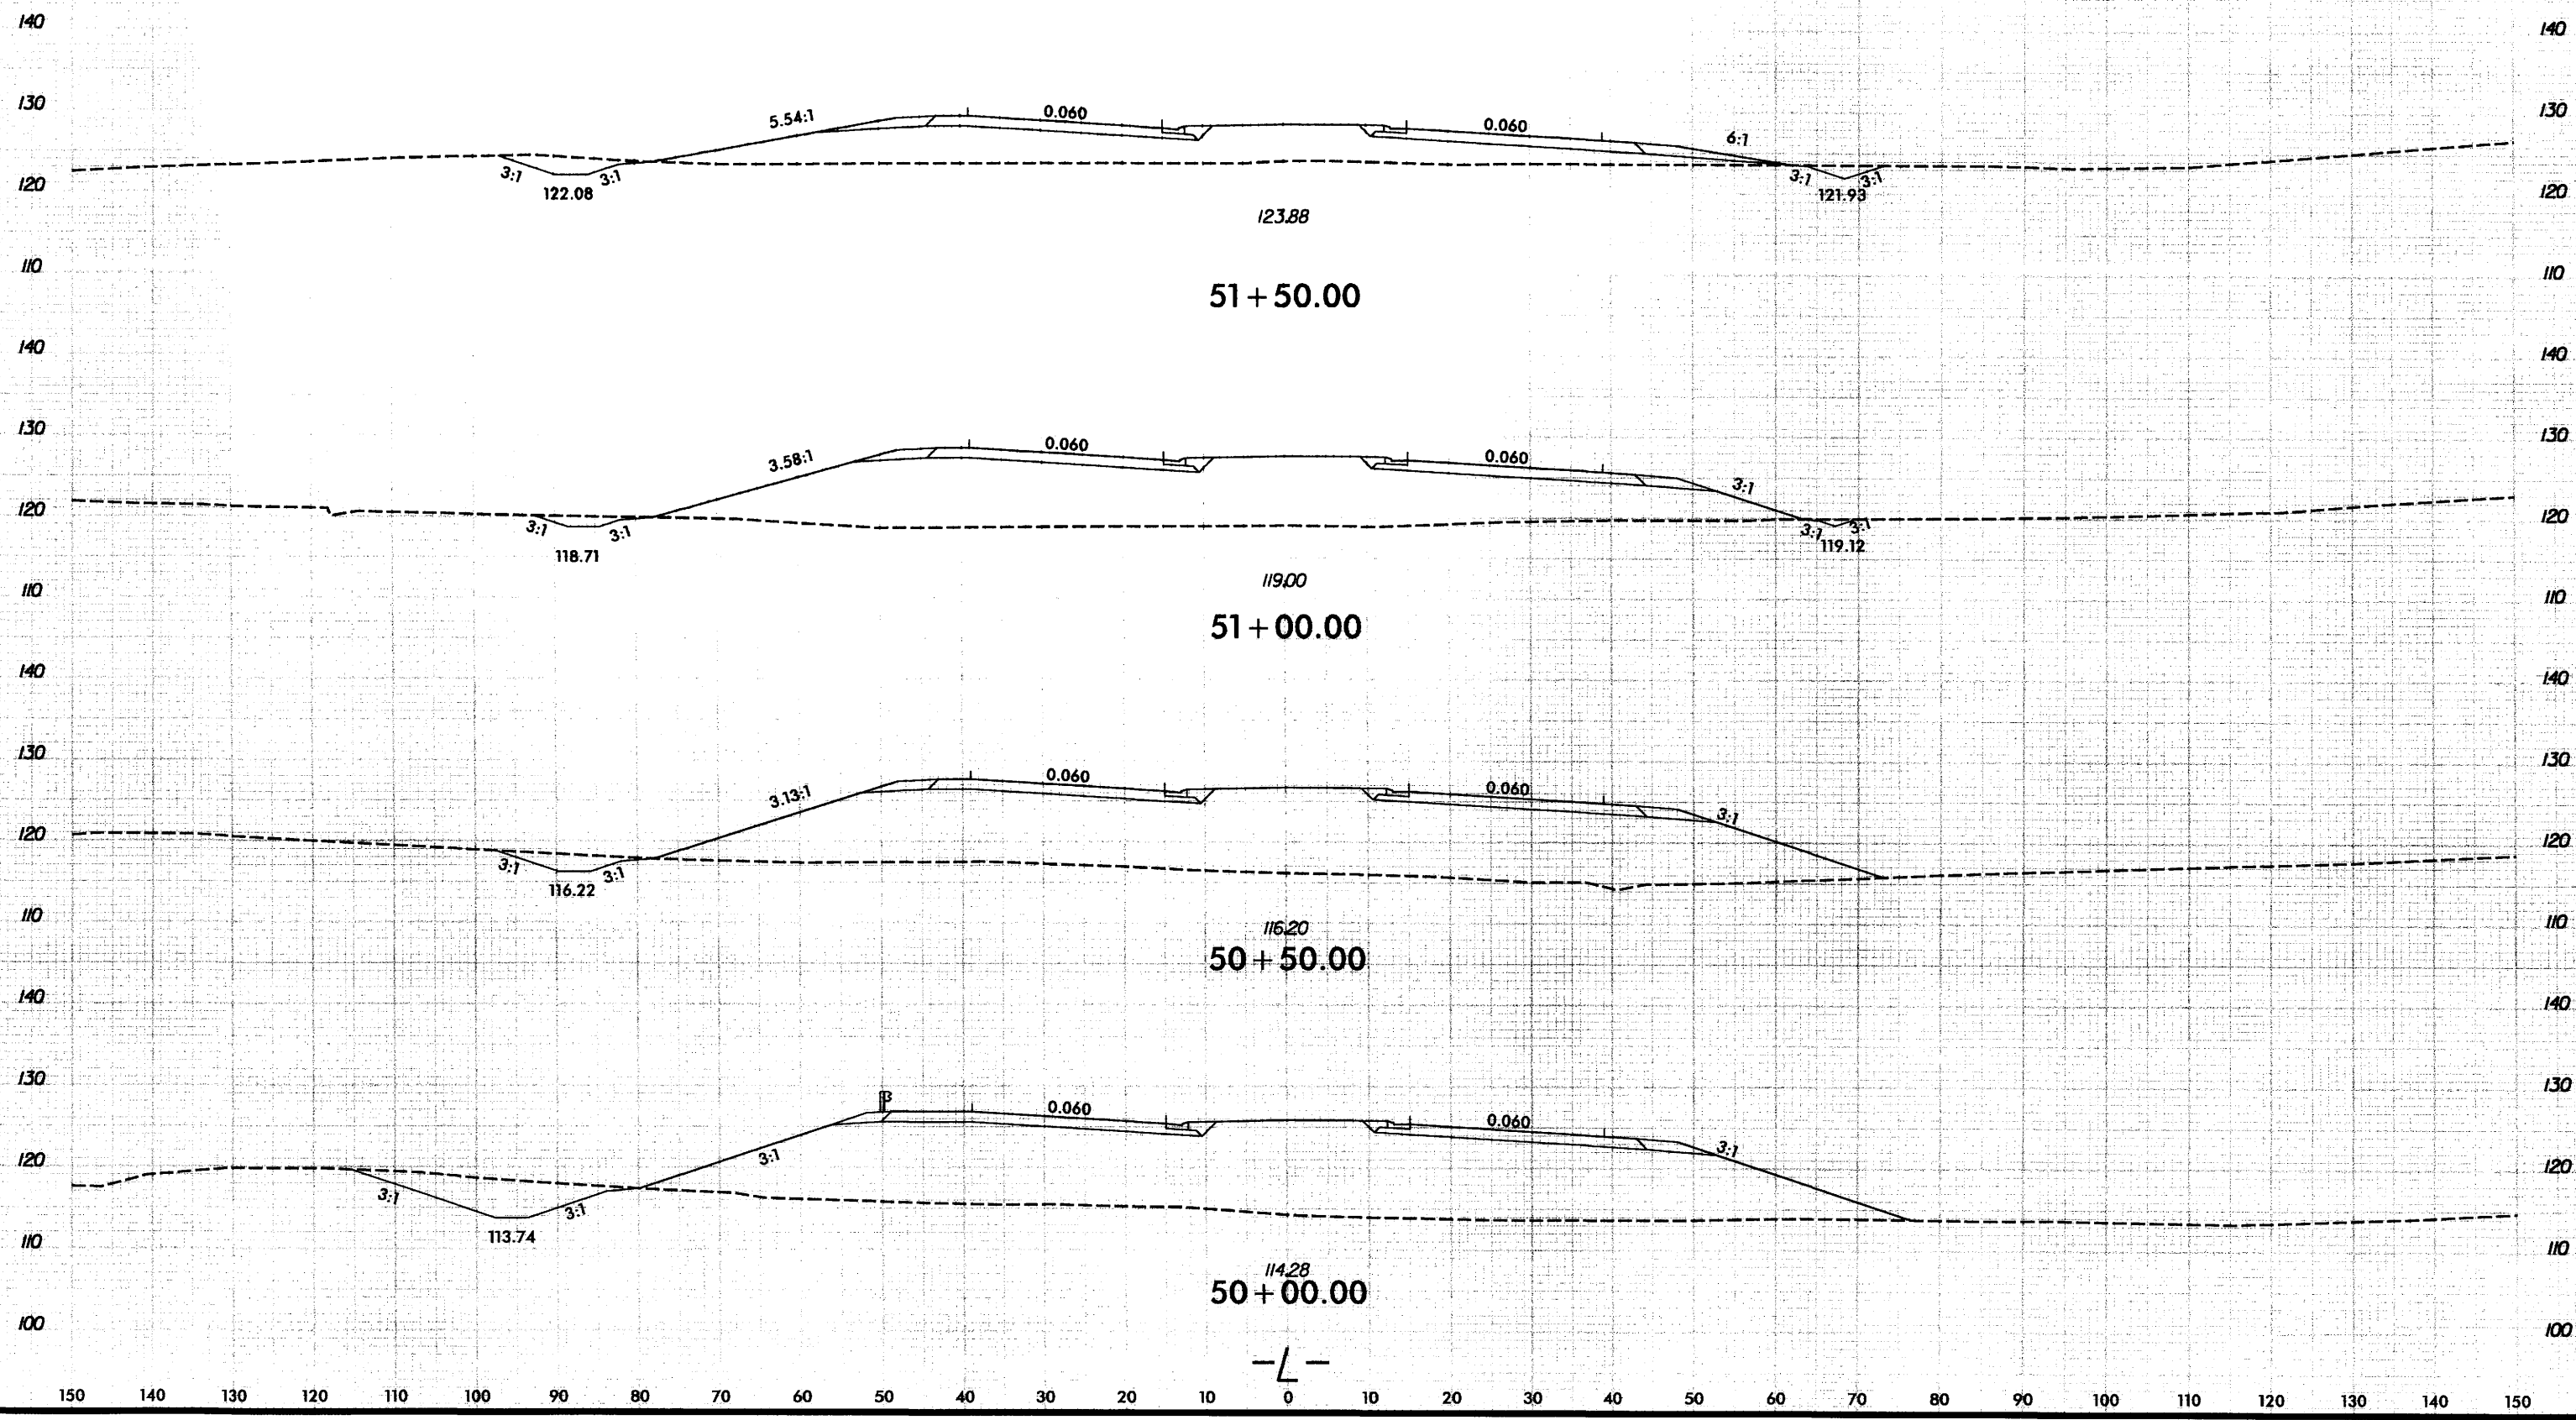

8/17/99

CURB & GUTTER LOCATIONS				
DESCRIPTION	ALN	STATION	STATION	LOC
SBG	-L-	178+50.00	180+47.00	RT
SBG	-L-	184+28.00	184+44.50	RT
EXP.GUTTER	-L-	178+50.00	179+49.00	LT
SBG	-L-	179+49.00	180+47.00	LT
SBG	-L-	184+28.00	185+00.00	LT

NOTE: 2'-6" MOUNTABLE C&G FOR -L- MEDIAN

MITIGABLE IMPACTS ZONE 1
MITIGABLE IMPACTS ZONE 2
ALLOWABLE IMPACTS ZONE 1








PROJECT REFERENCE NO. R-2823	SHEET NO. 17
R/W SHEET NO.	
ROADWAY DESIGN ENGINEER	HYDRAULICS ENGINEER

REVISED 06/10/99
BUFFER DRAWING
SHEET 34 OF 56



MATCHLINE -L- STA. 177+00 SEE SHEET 16

MATCHLINE -L- STA. 191+00 SEE SHEET 18

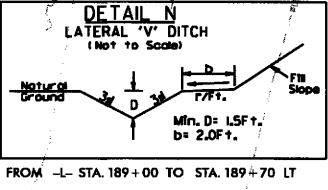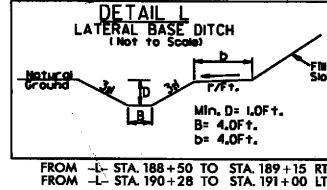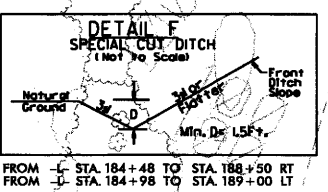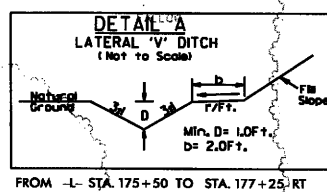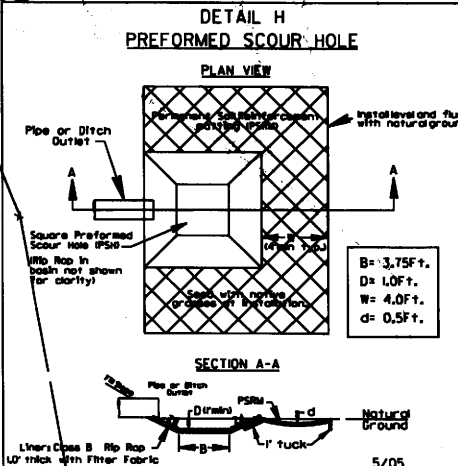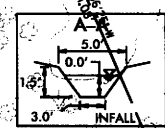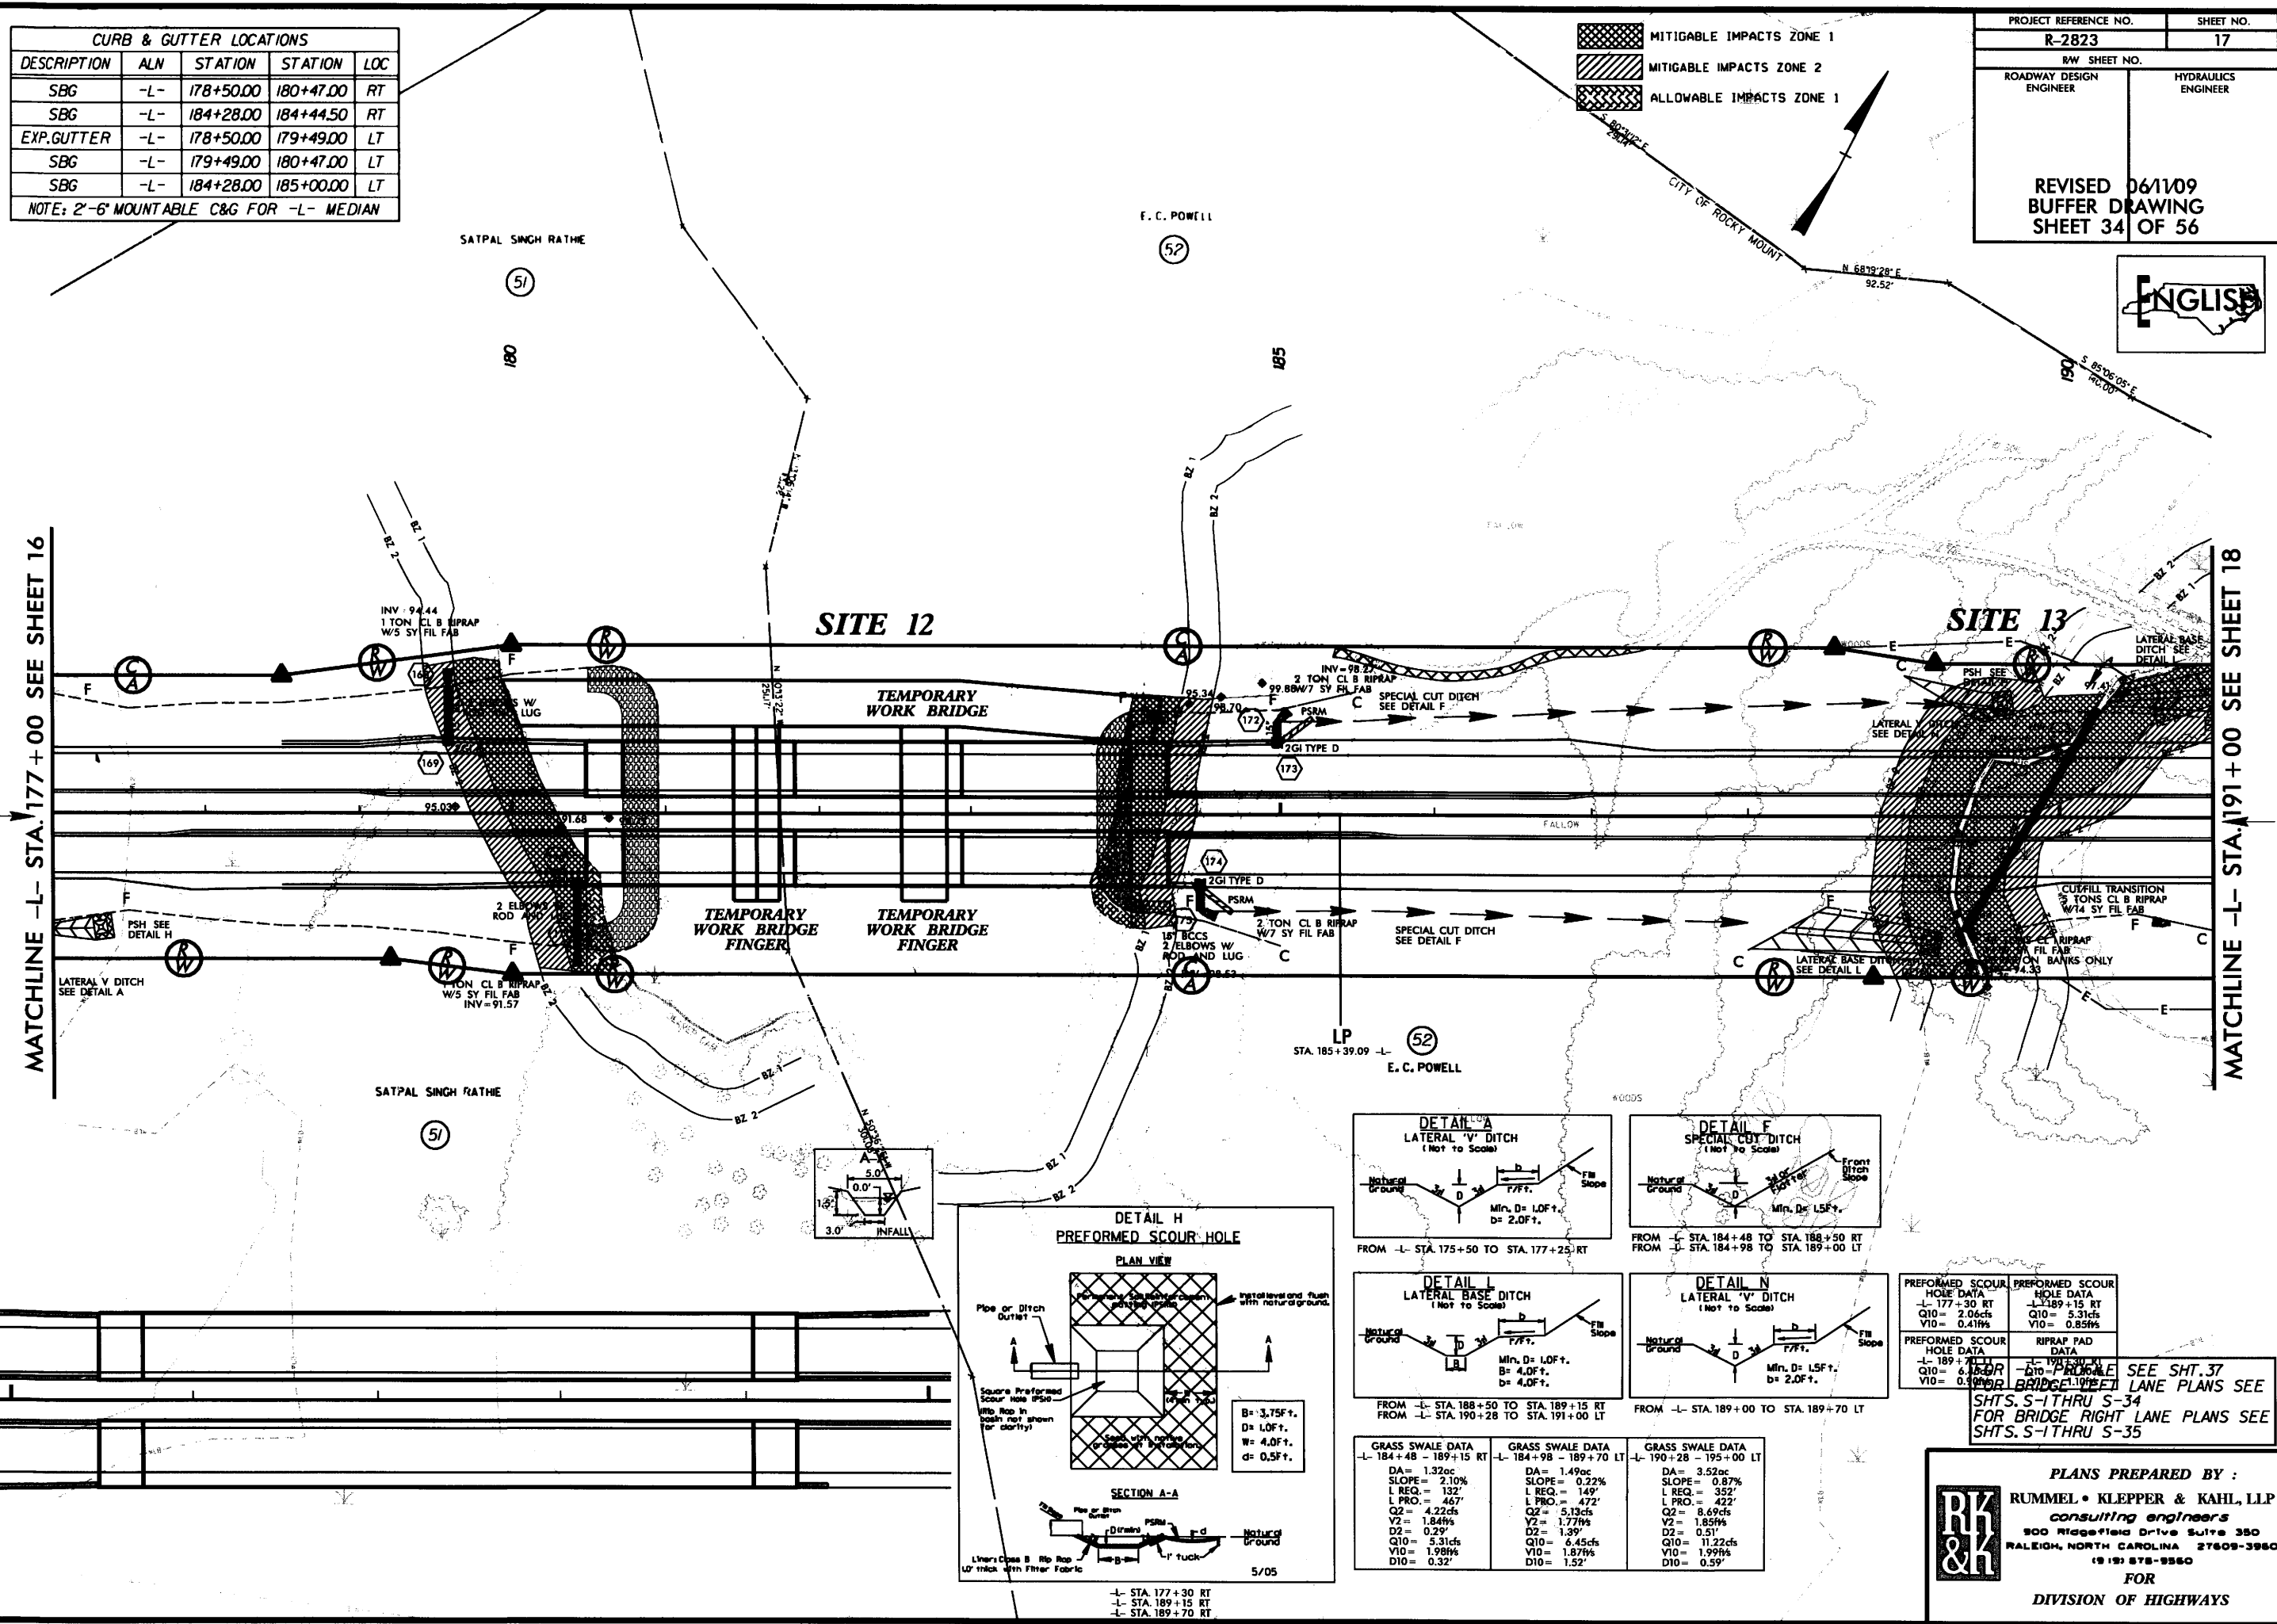

PREFORMED SCOUR HOLE DATA	PREFORMED SCOUR HOLE DATA
DA= 1.77ac SLOPE= 2.10% L REQ.= 132' L PRO.= 467' Q2= 4.22cfs V2= 1.84ft/s D2= 0.29' Q10= 5.31cfs V10= 1.98ft/s D10= 0.32'	DA= 1.77ac SLOPE= 2.10% L REQ.= 132' L PRO.= 467' Q2= 4.22cfs V2= 1.84ft/s D2= 0.29' Q10= 5.31cfs V10= 1.98ft/s D10= 0.32'

GRASS SWALE DATA
DA= 1.32ac SLOPE= 2.10% L REQ.= 132' L PRO.= 467' Q2= 4.22cfs V2= 1.84ft/s D2= 0.29' Q10= 5.31cfs V10= 1.98ft/s D10= 0.32'

GRASS SWALE DATA
DA= 1.49ac SLOPE= 0.87% L REQ.= 149' L PRO.= 472' Q2= 5.13cfs V2= 1.77ft/s D2= 0.39' Q10= 6.45cfs V10= 1.87ft/s D10= 0.52'

GRASS SWALE DATA
DA= 3.52ac SLOPE= 0.87% L REQ.= 352' L PRO.= 422' Q2= 8.69cfs V2= 1.85ft/s D2= 0.51' Q10= 11.22cfs V10= 1.99ft/s D10= 0.59'

PLANS PREPARED BY :
RK & K
RUMMEL • KLEPPER & KAHL, LLP
consulting engineers
800 Ridgeway Drive Suite 350
RALEIGH, NORTH CAROLINA 27609-3960
(919) 878-9560
FOR
DIVISION OF HIGHWAYS

6/17/99

6/12/2009
r:\Hydraulics\permits\Buffers\2823_hyd_buf_permit.noon.17.dgn

CURB & GUTTER LOCATIONS				
DESCRIPTION	ALN	STATION	STATION	LOC
SBG	-L-	178+50.00	180+47.00	RT
SBG	-L-	184+28.00	184+44.50	RT
EXP. GUTTER	-L-	178+50.00	179+49.00	LT
SBG	-L-	179+49.00	180+47.00	LT
SBG	-L-	184+28.00	185+00.00	LT

NOTE: 2'-6" MOUNTABLE C&G FOR -L- MEDIAN

- MITIGABLE IMPACTS ZONE 1
MITIGABLE IMPACTS ZONE 2
ALLOWABLE IMPACTS ZONE 1







PROJECT REFERENCE NO. R-2823	SHEET NO. 17
RAW SHEET NO.	
ROADWAY DESIGN ENGINEER	HYDRAULICS ENGINEER

REVISED 06/1/09
BUFFER DRAWING
SHEET 35 OF 56

ENGLISH

MATCHLINE -L- STA. 177+00 SEE SHEET 16

MATCHLINE -L- STA. 191+00 SEE SHEET 18

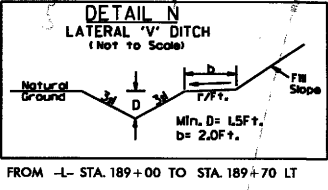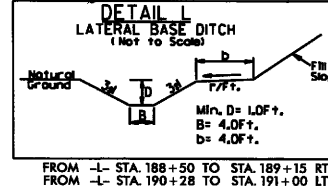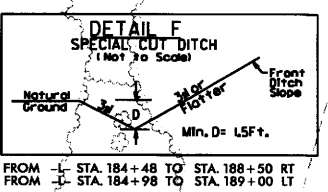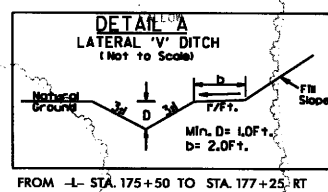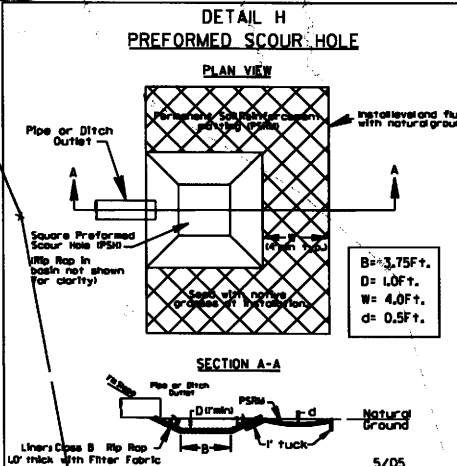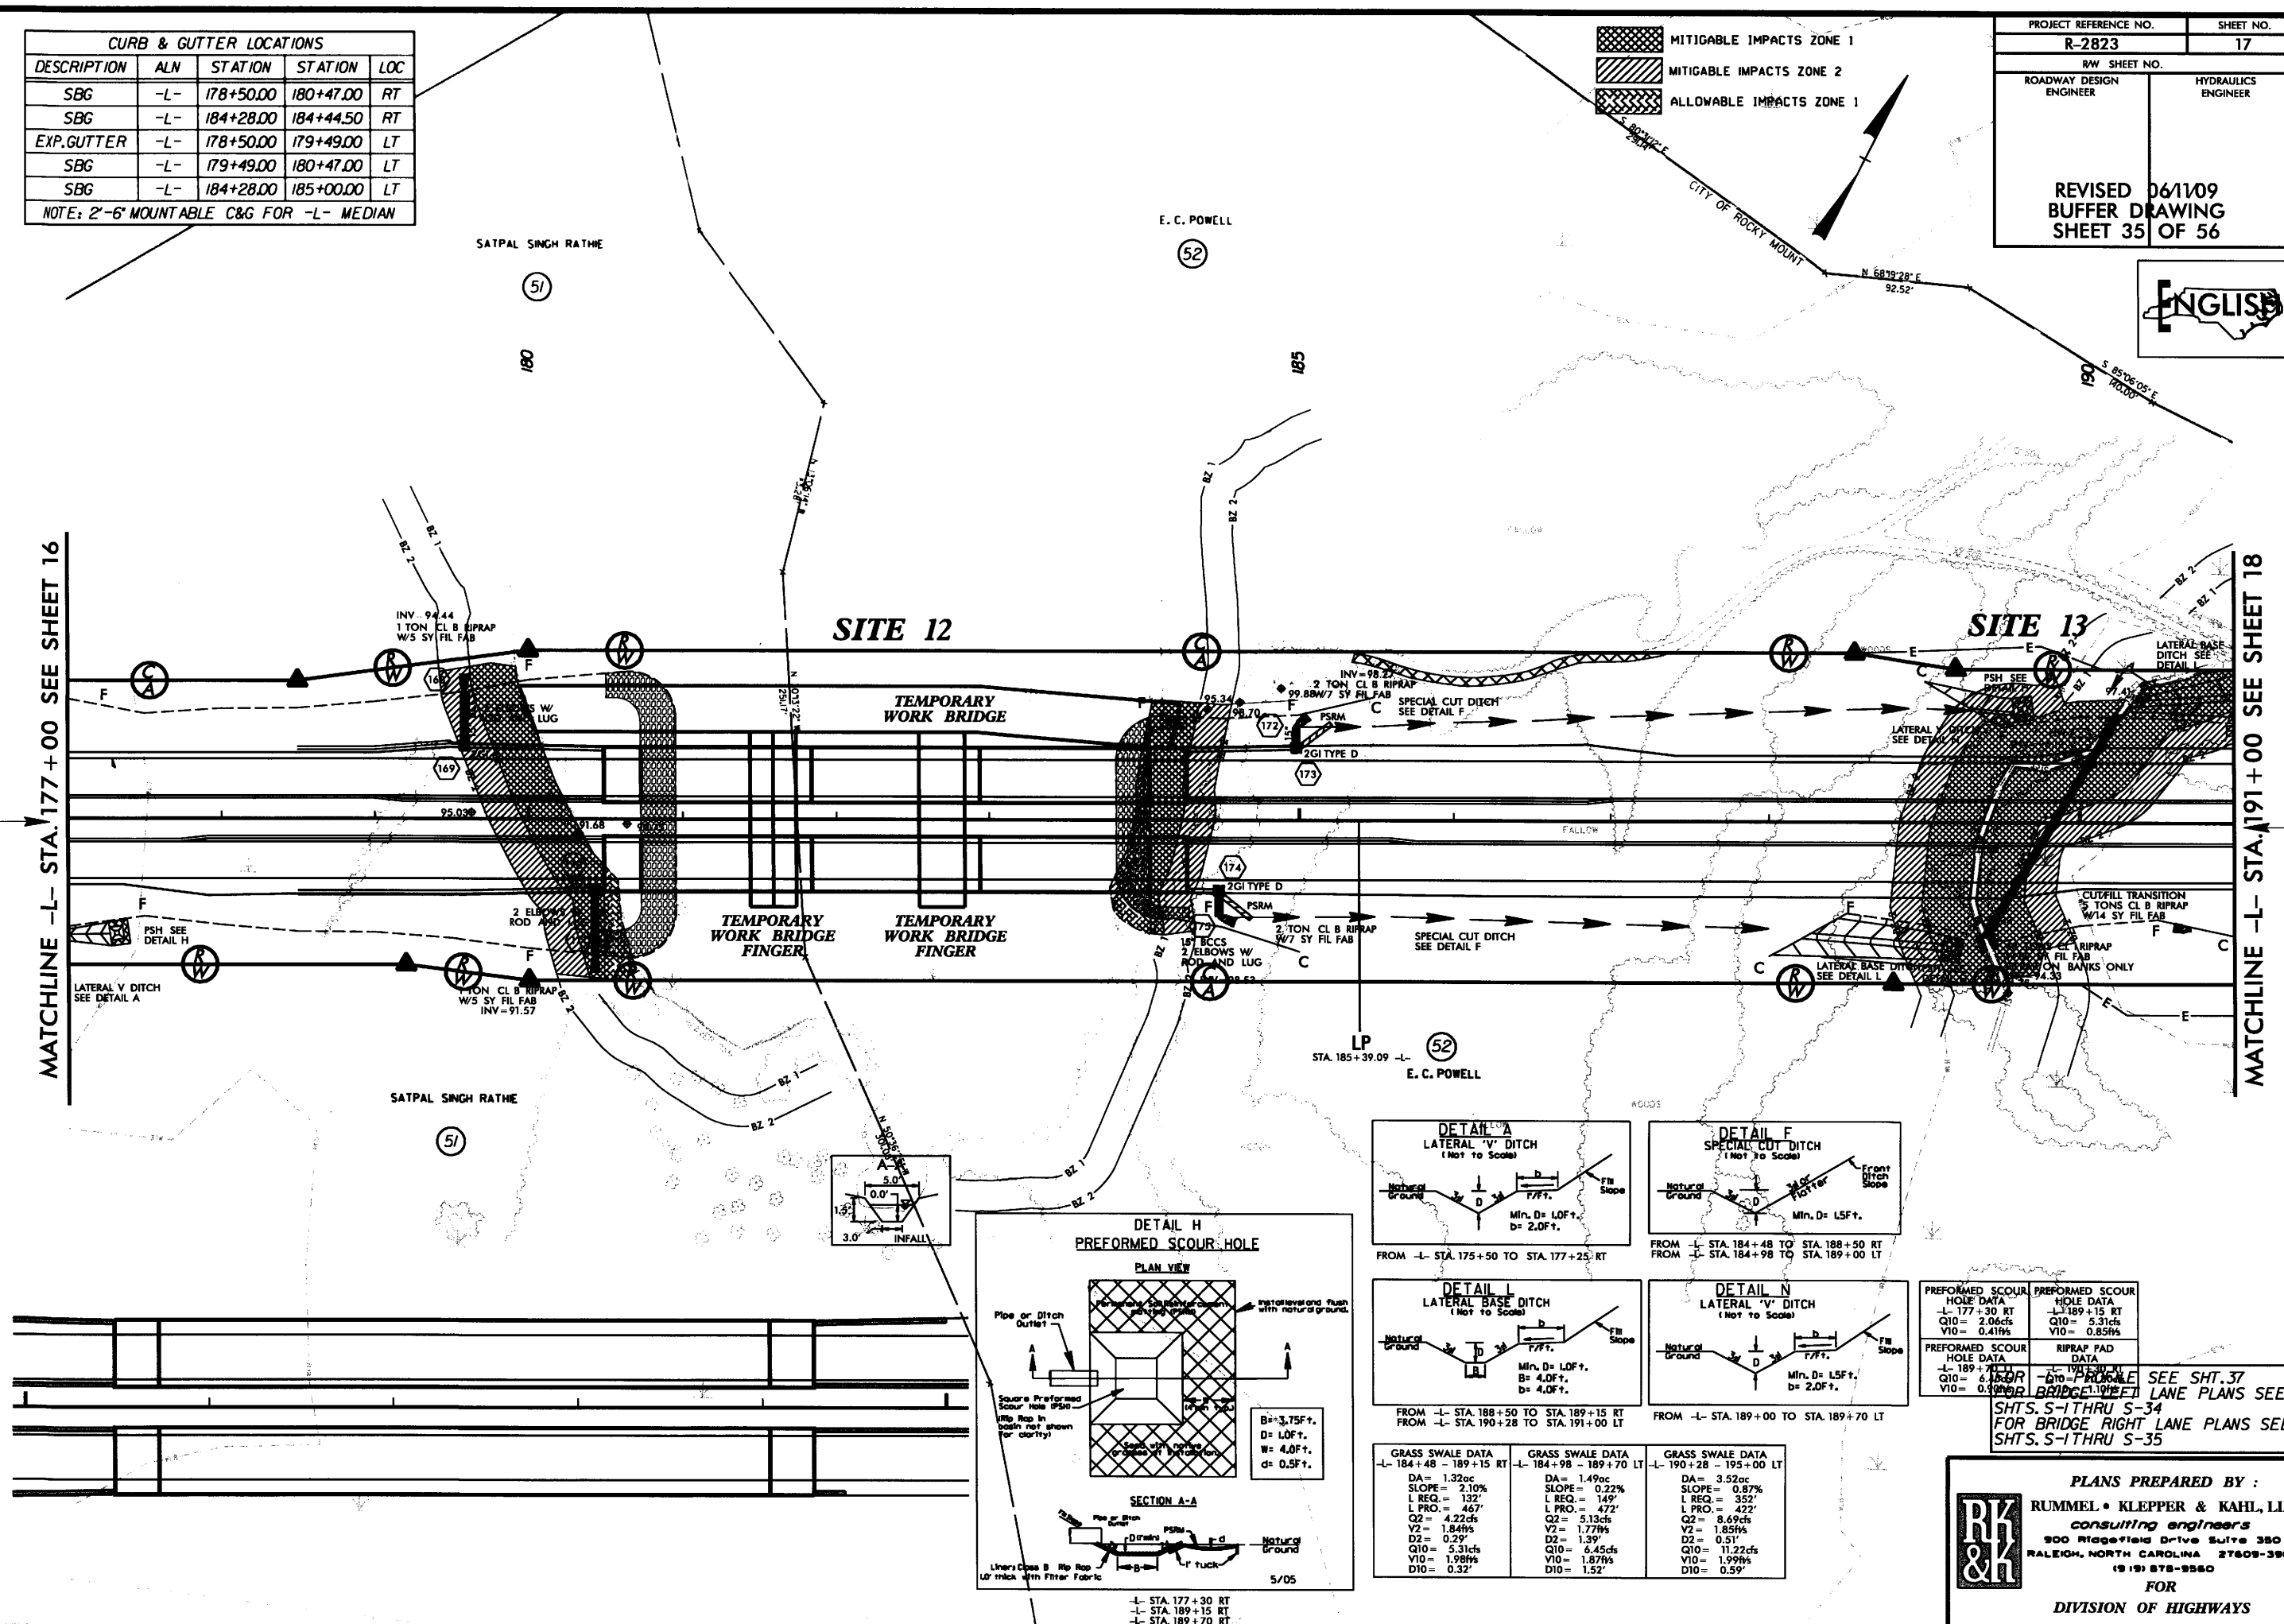


PREFORMED SCOUR HOLE DATA	PREFORMED SCOUR HOLE DATA
-L- 177+30 RT	-L- 189+15 RT
Q10 = 2.06cfs	Q10 = 5.31cfs
V10 = 0.41ft/s	V10 = 0.85ft/s

PREFORMED SCOUR HOLE DATA	RIPRAP PAD DATA
-L- 189+70 LT	-L- 190+28 LT
Q10 = 6.48cfs	Q10 = 11.22cfs
V10 = 0.59ft/s	V10 = 1.99ft/s

SEE SHT. 37 FOR BRIDGE LEFT LANE PLANS
SEE SHTS. S-1 THRU S-34 FOR BRIDGE RIGHT LANE PLANS
SEE SHTS. S-1 THRU S-35



GRASS SWALE DATA	GRASS SWALE DATA	GRASS SWALE DATA
-L- 184+48 - 189+15 RT	-L- 184+98 - 189+70 LT	-L- 190+28 - 195+00 LT
DA = 1.32ac	DA = 1.49ac	DA = 3.52ac
SLOPE = 2.10%	SLOPE = 0.22%	SLOPE = 0.87%
L REQ. = 132'	L REQ. = 149'	L REQ. = 352'
L PRO. = 467'	L PRO. = 472'	L PRO. = 422'
Q2 = 4.22cfs	Q2 = 5.13cfs	Q2 = 8.69cfs
V2 = 1.84ft/s	V2 = 1.77ft/s	V2 = 1.85ft/s
D2 = 0.29'	D2 = 1.39'	D2 = 0.51'
Q10 = 5.31cfs	Q10 = 6.45cfs	Q10 = 11.22cfs
V10 = 1.98ft/s	V10 = 1.87ft/s	V10 = 1.99ft/s
D10 = 0.32'	D10 = 1.52'	D10 = 0.59'

PLANS PREPARED BY :
RUMMEL • KLEPPER & KAHL, LLP
consulting engineers
900 Ridgefield Drive Suite 350
RALEIGH, NORTH CAROLINA 27608-3960
(919) 878-9560
FOR
DIVISION OF HIGHWAYS

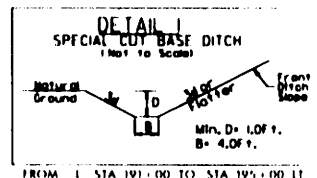



 MITIGABLE IMPACTS ZONE 1
 MITIGABLE IMPACTS ZONE 2

PROJECT REFERENCE NO.		SHEET NO.	
R-2823		18	
RW SHEET NO.			
ROADWAY DESIGN ENGINEER		HYDRAULICS ENGINEER	
REVISED 06/1/09 BUFFER DRAWING SHEET 36 OF 56			

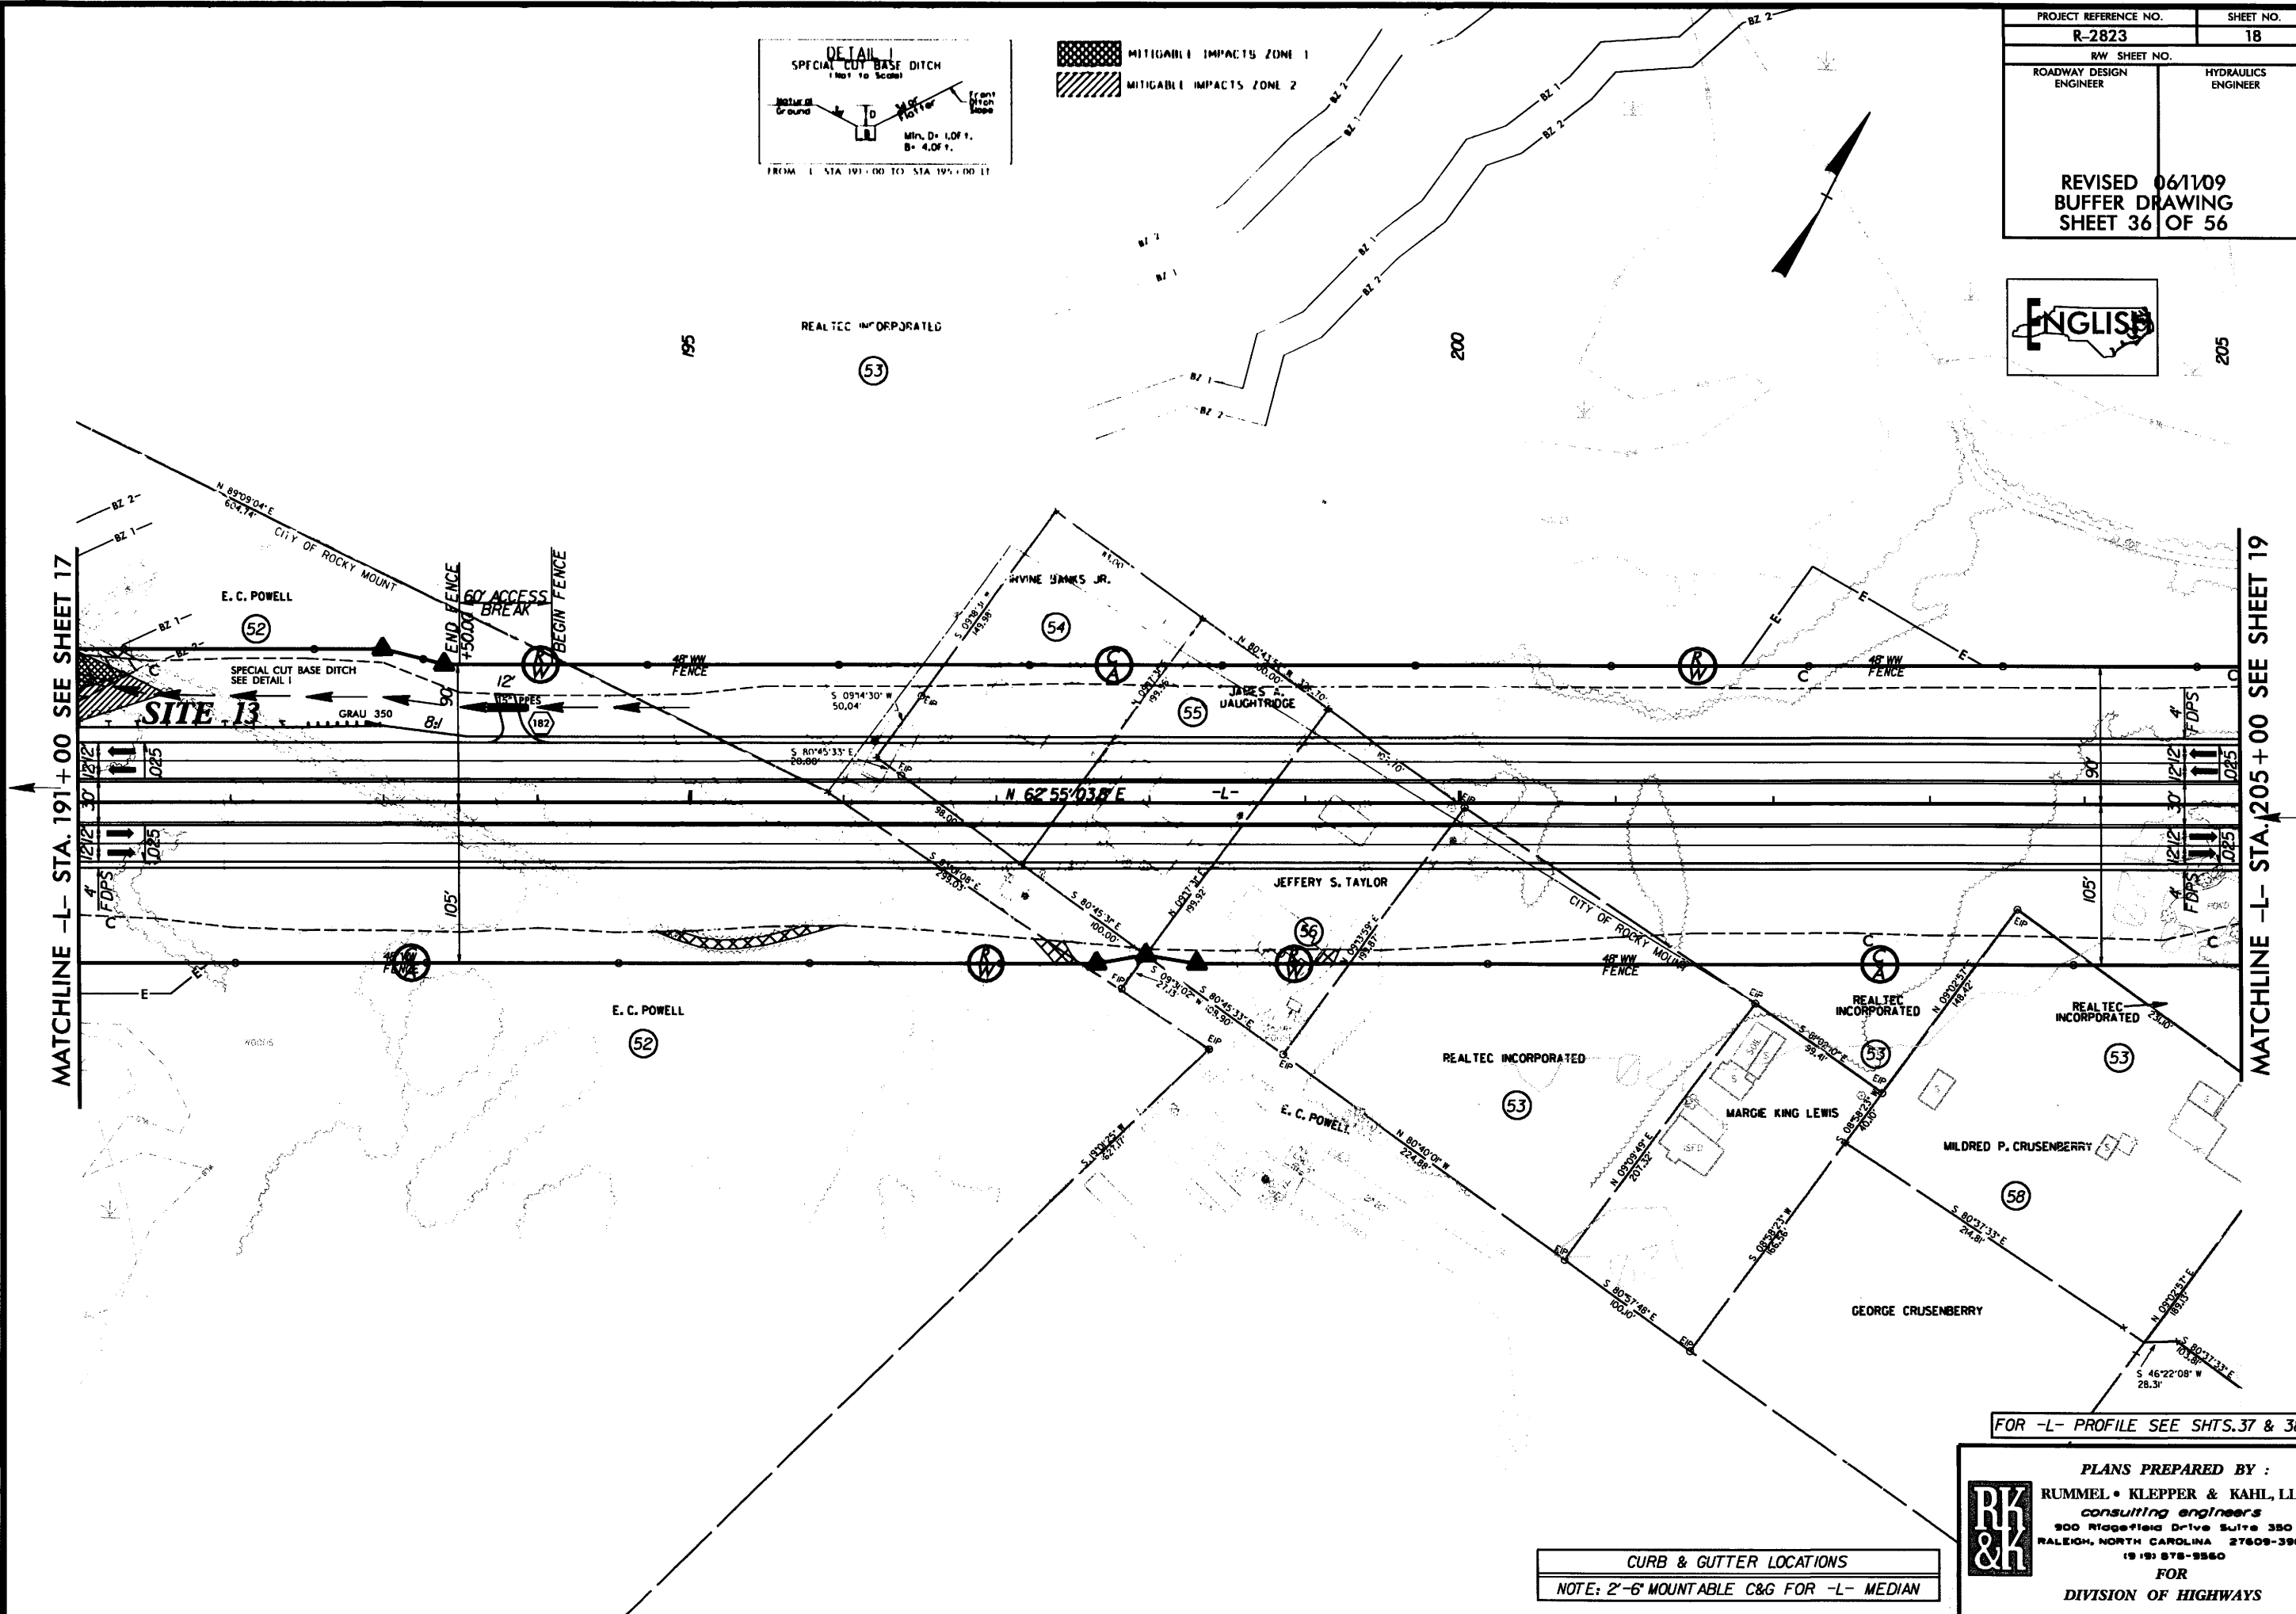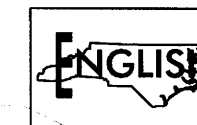


8/17/99

6/12/2008
C:\projects\permits\2023\hyd.buf.permit.nocon.18.dgn

 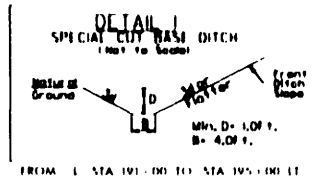

PROJECT REFERENCE NO.	SHEET NO.
R-2823	18
RW SHEET NO.	
ROADWAY DESIGN ENGINEER	HYDRAULICS ENGINEER
REVISED 06/11/09 BUFFER DRAWING SHEET 37 OF 56	

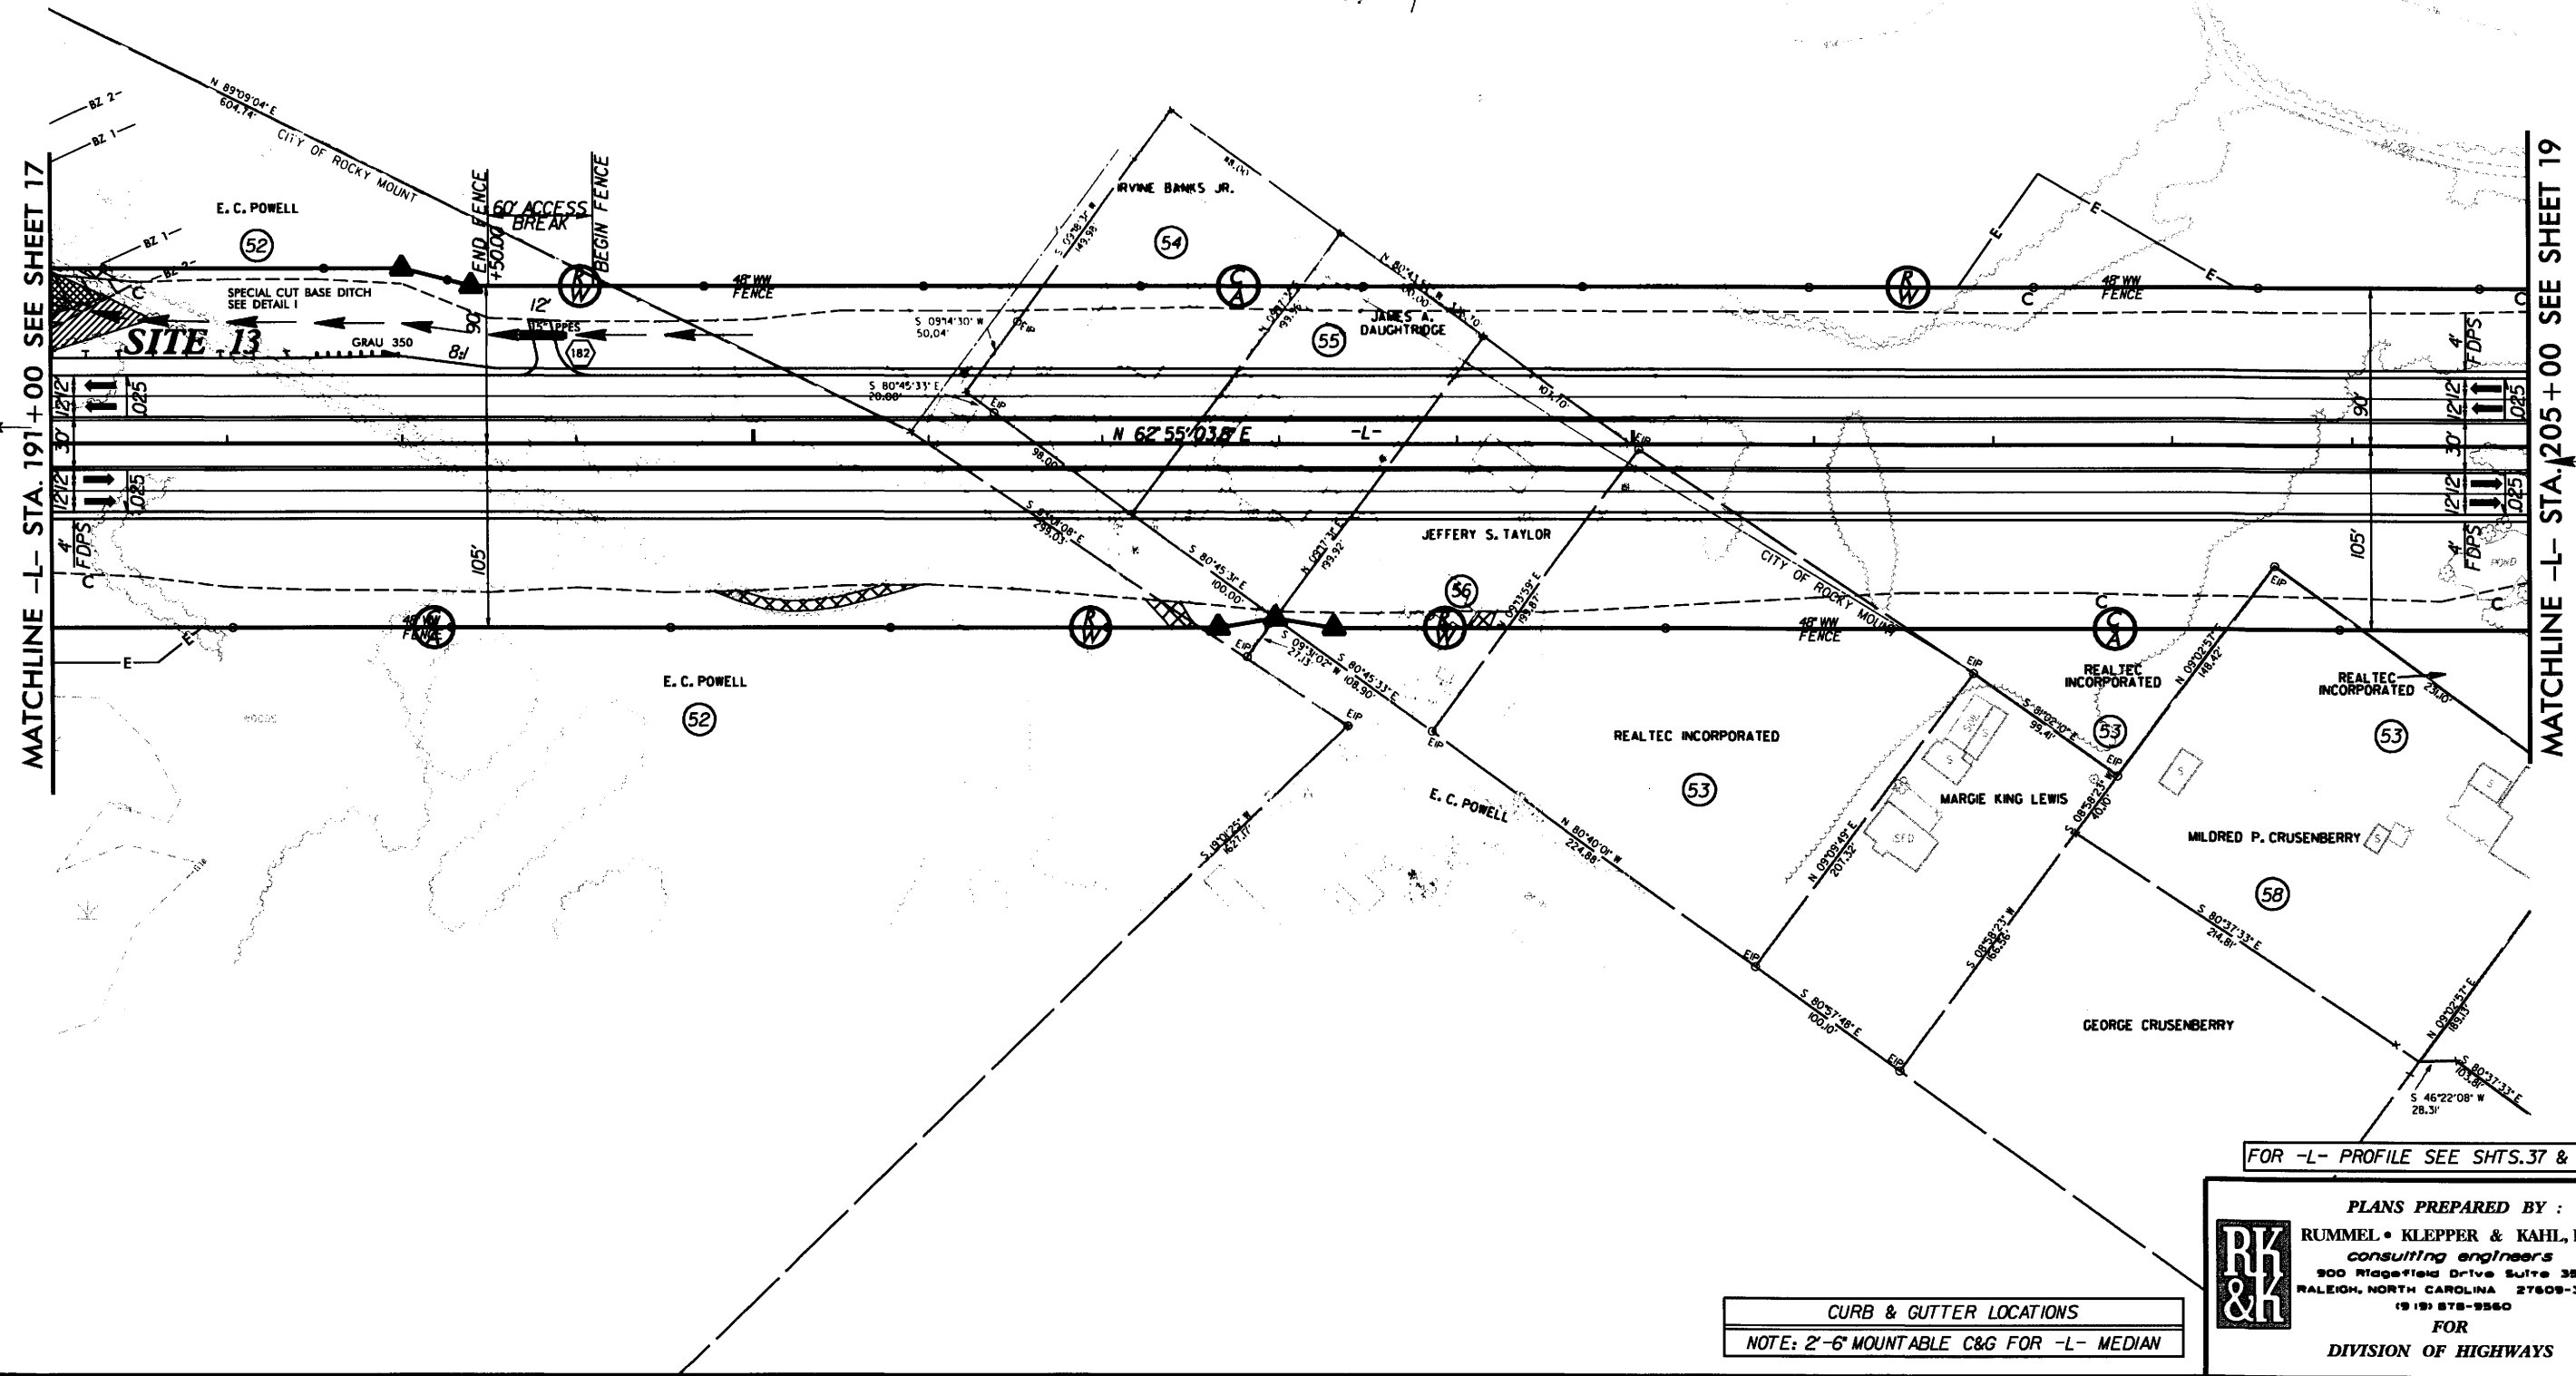

CURB & GUTTER LOCATIONS
NOTE: 2'-6" MOUNTABLE C&G FOR -L- MEDIAN

FOR -L- PROFILE SEE SHTS. 37 & 38

PLANS PREPARED BY :
RK & K
RUMMEL • KLEPPER & KAHL, LLP
consulting engineers
900 Ridgewood Drive Suite 350
RALEIGH, NORTH CAROLINA 27609-3960
(919) 878-9560
FOR
DIVISION OF HIGHWAYS

5/28/99

6/2/2009
S:\2009\Projects\permits\Buffers\2823_rdy_perm.pfl_37.dgn

PROJECT REFERENCE NO.		SHEET NO.
R-2823		37
ROADWAY DESIGN ENGINEER	HYDRAULICS ENGINEER	
REVISED 06/11/09		BUFFER DRAWING
SHEET 38		OF 56

BRIDGE HYDRAULIC DATA	
STA. 182+37.5 -L-	
DESIGN DISCHARGE	= 2,000 CFS
DESIGN FREQUENCY	= 50 YRS
DESIGN HW ELEVATION	= 94.3 FT
BASE DISCHARGE	= 2,300 CFS
BASE FREQUENCY	= 100 YRS
BASE HW ELEVATION	= 94.7 FT
OVERTOPPING DISCHARGE	= 18,750 CFS
OVERTOPPING FREQUENCY	= 500+ YRS
OVERTOPPING ELEVATION	= 103.7 FT
DATE OF SURVEY	= 06/2008
W.S. ELEVATION AT DATE OF SURVEY	= 91.9 FT

BM #6
RR SPIKE IN BASE OF 24" OAK
-L- STA. 185+19.26 218.25' LT
ELEV. = 99.96'

PI = 176+76.00
EL = 107.47'
VC = 300'
K = 300

PI = 185+50.00
EL = 103.10'
VC = 240'
K = 218

TEMPORARY WORK BRIDGE & FINGERS
- MAX 30' BRIDGE WIDTH
- PIER / SPAN PLACEMENT TO BE DETERMINED BY CONTRACTOR
- LOW CHORD 4' ABOVE AWS-897
- EDGE OF BRIDGE FINGERS PLACED A MINIMUM OF 10' FROM PROPOSED PIERS

PIPE HYDRAULIC DATA	
DRAINAGE STRUCTURE 78" RCP	
STA. 189+83 -L-	
DRAINAGE AREA	= 97 AC
DESIGN FREQUENCY	= 50 YRS
DESIGN DISCHARGE	= 220 CFS
DESIGN HW ELEVATION	= 103.7 FT
100 YEAR DISCHARGE	= 250 CFS
100 YEAR HW ELEVATION	= 104.4 FT
OVERTOPPING FREQUENCY	= NA YRS
OVERTOPPING DISCHARGE	= NA CFS
OVERTOPPING ELEVATION	= NA FT


LEFT SIDE DITCH PROFILE - - - - -
RIGHT SIDE DITCH PROFILE - - - - -
FOR -L- PLAN SEE SHTS. 16 THRU 18

8/23/99


0 5 10	PROJ. REFERENCE NO.	SHEET NO.
	R-2823	X-90

SITE 13
REVISED 06/11/09
BUFFER DRAWING
SHEET 43 OF 56


150 140 130 120 110 100 90 80 70 60 50 40 30 20 10 0 10 20 30 40 50 60 70 80 90 100 110 120 130 140 150

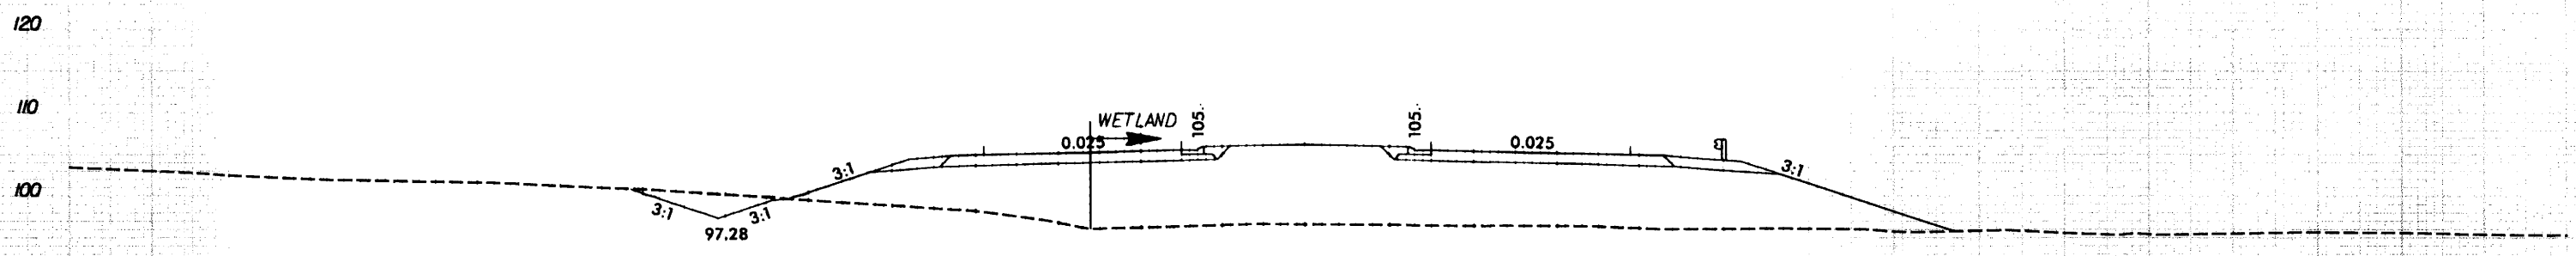


189 + 50.00

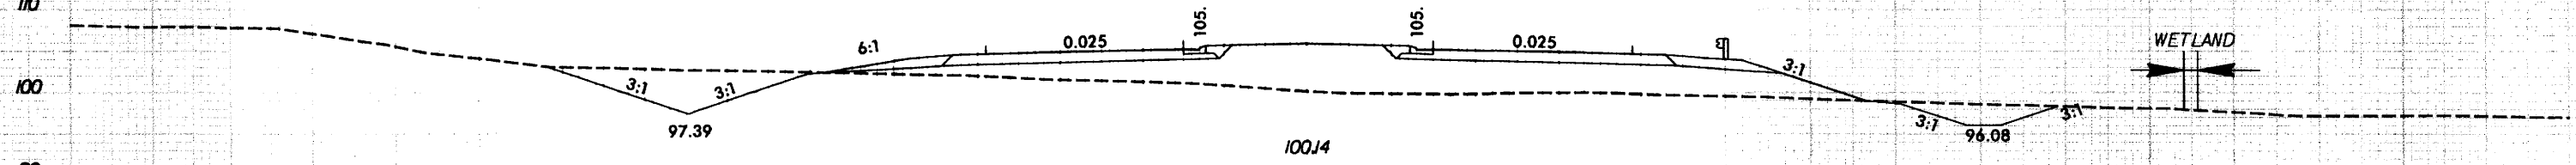

189 + 00.00

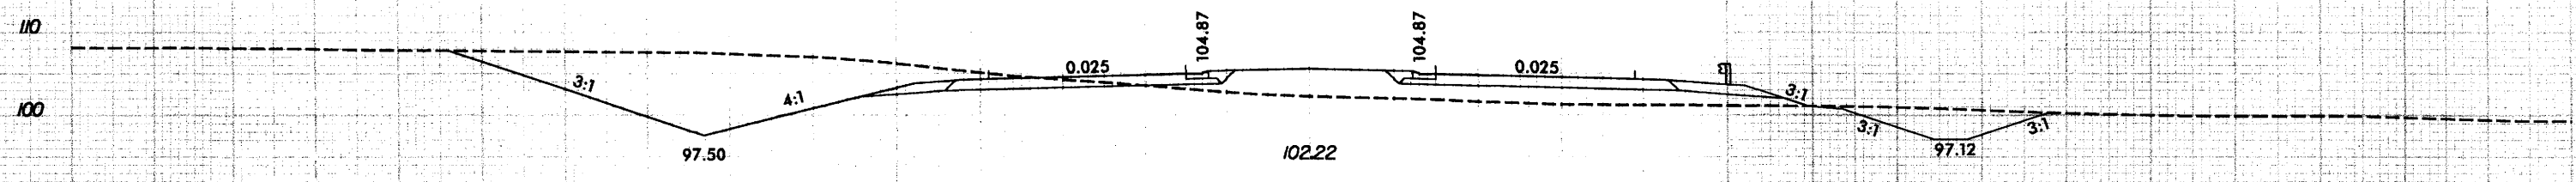

188 + 50.00

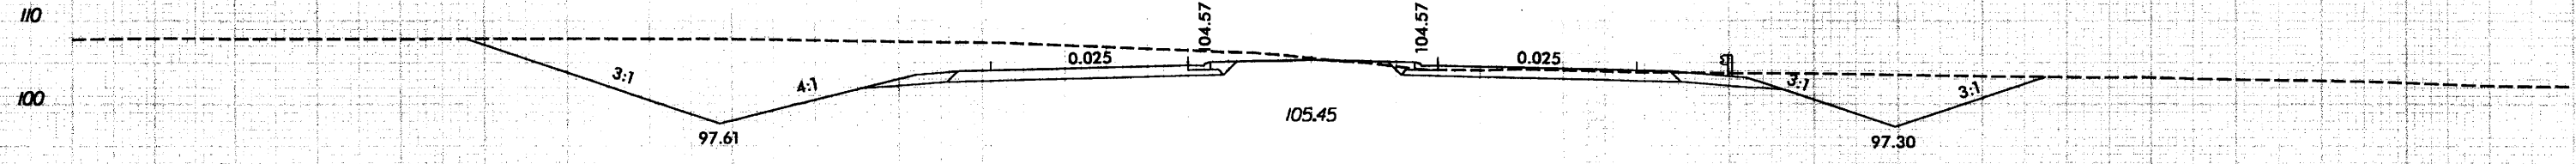

188 + 00.00


-L-

150 140 130 120 110 100 90 80 70 60 50 40 30 20 10 0 10 20 30 40 50 60 70 80 90 100 110 120 130 140 150

6/12/2009
r:\hydro\projects\permits\2823\rdy_xpl_113.dgn
nanah

8/23/99

SITE 13
REVISED 06/11/09
BUFFER DRAWING
SHEET 44 OF 56

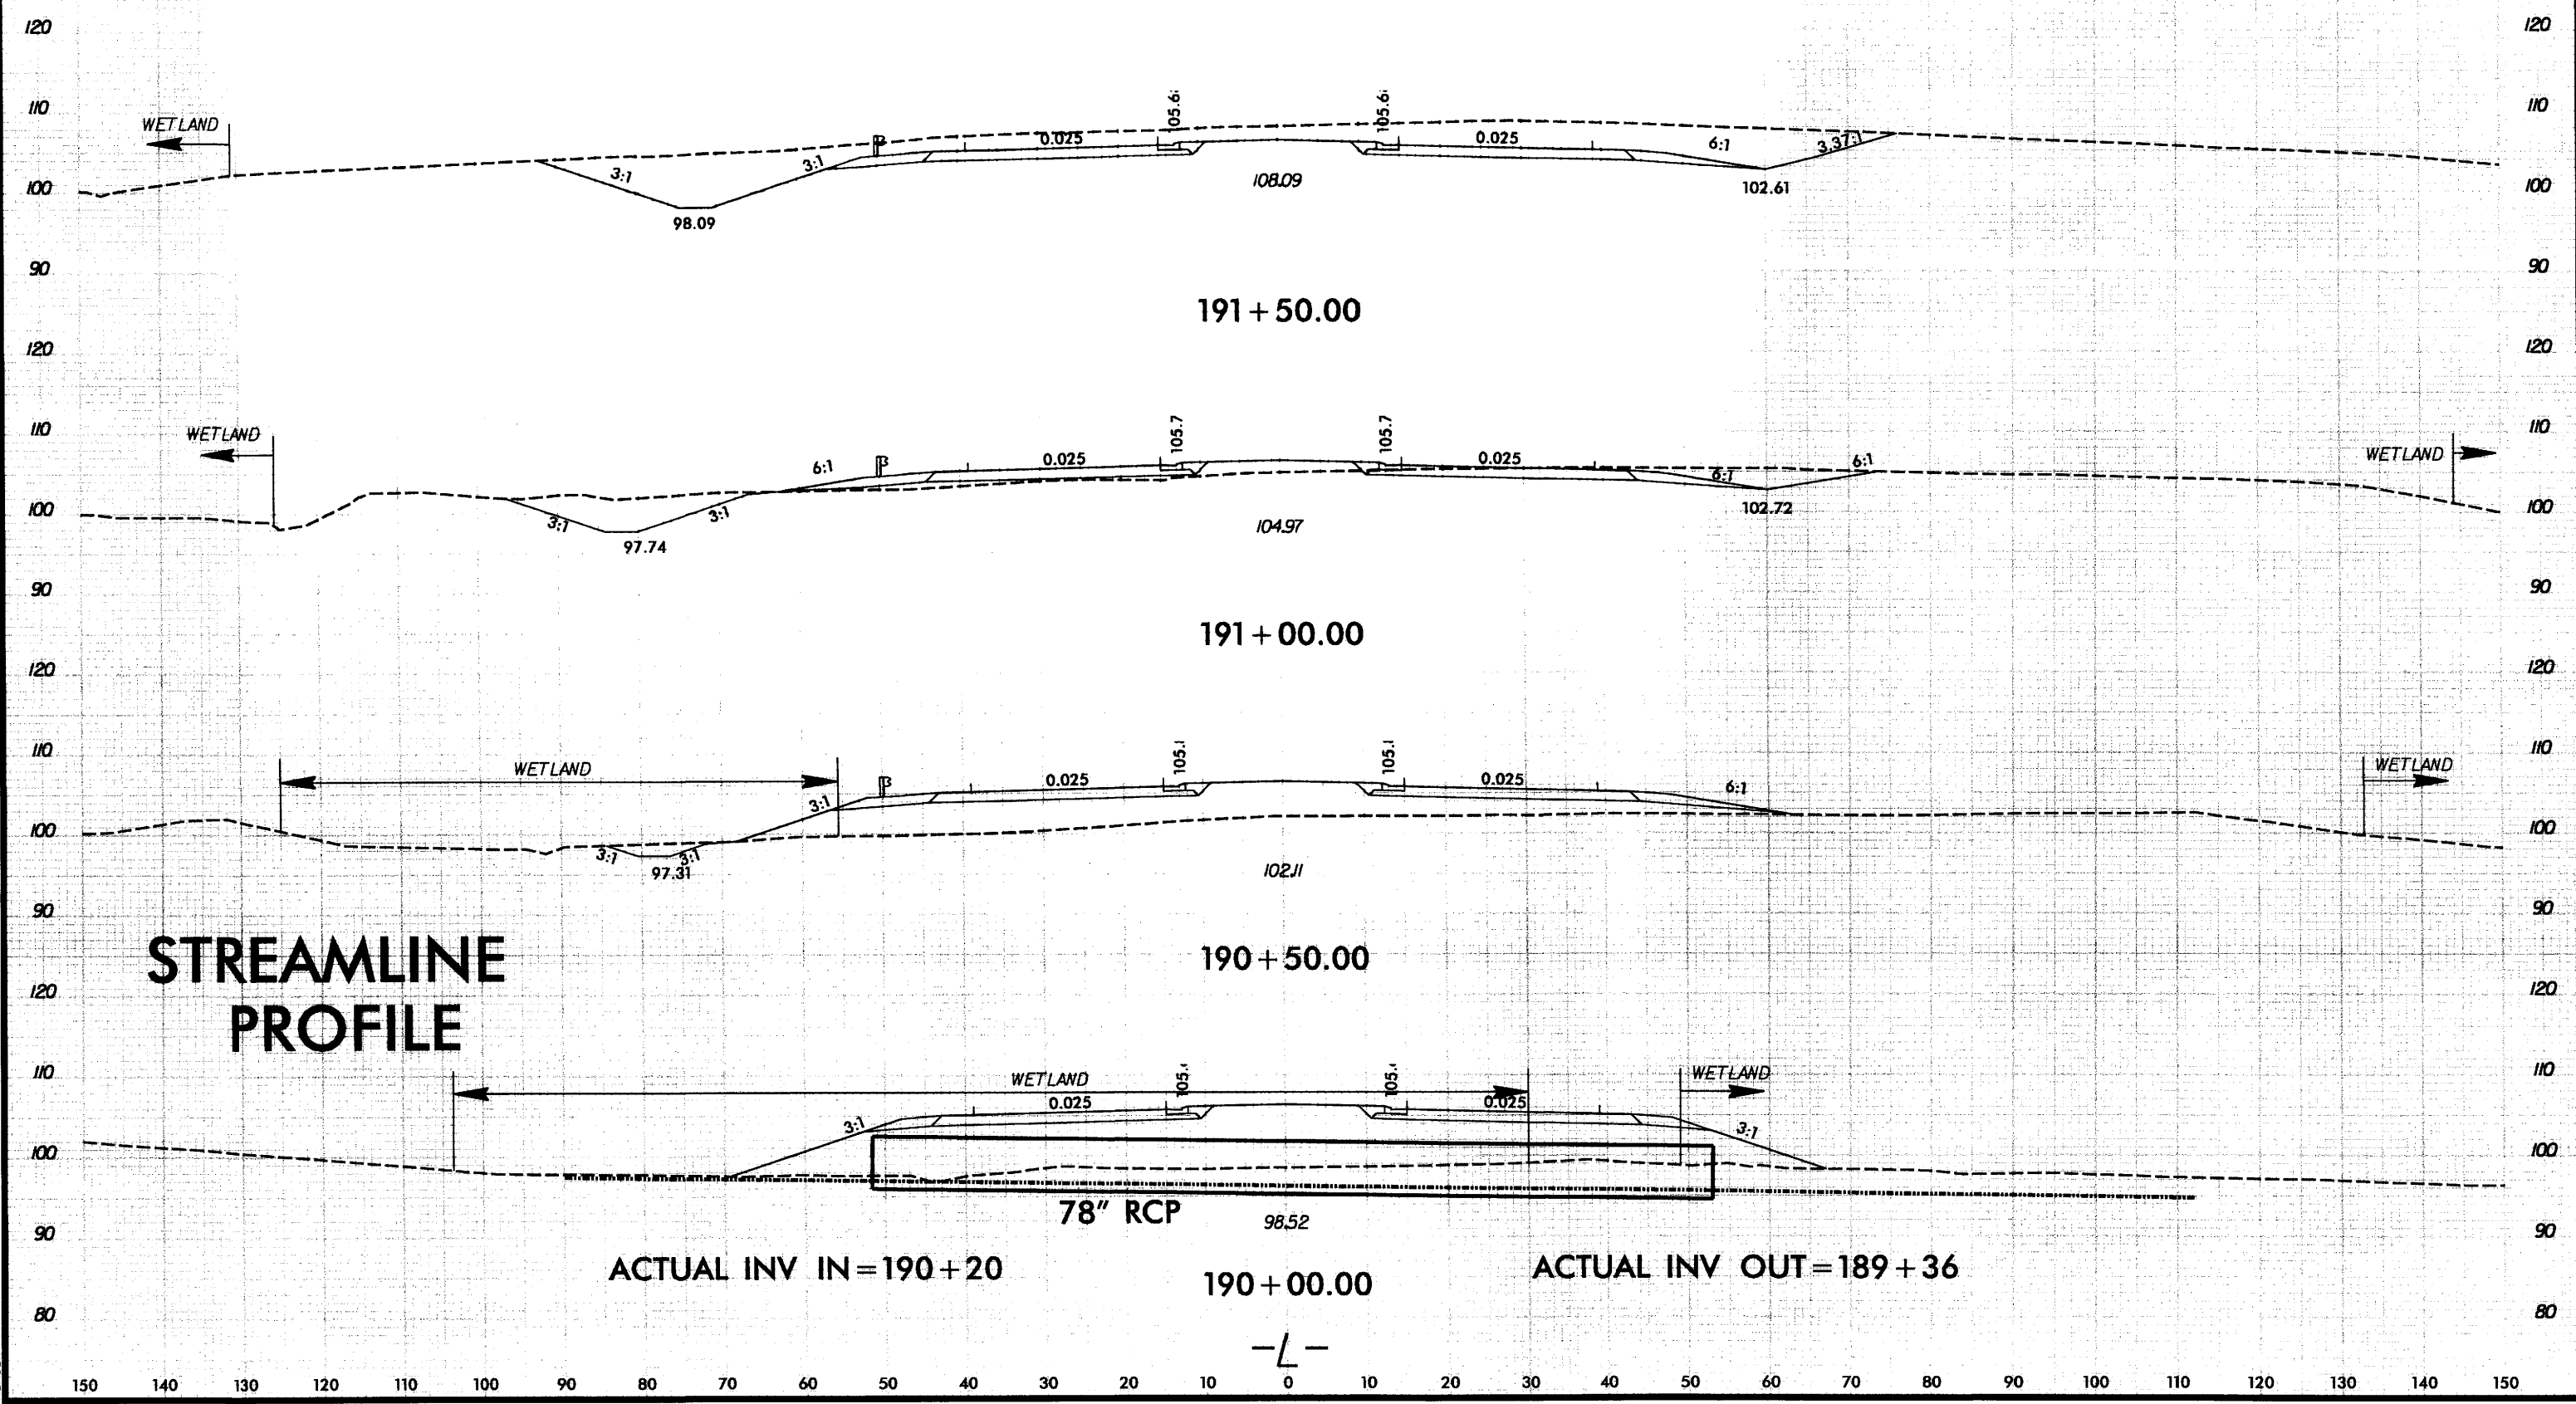


6/12/2009
r:\hydro\projects\permits\2823\rdy\11.13.dgn
nanish

T.I.P. PROJECT: R-2823

CONTRACT: C201917

04/16/09 17:48:40
R:\Roadway\Proj\Y-2823_rdy_tsh.dgn
beauchaine

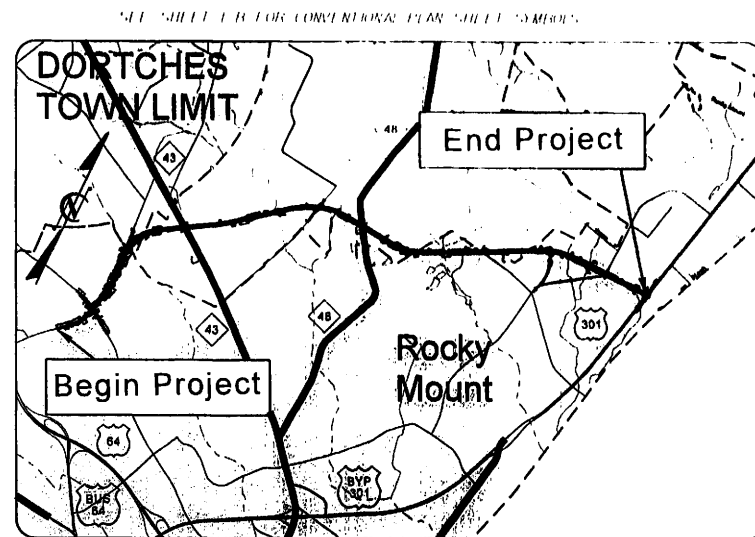

VICINITY MAP

NOTES:
1. THIS IS A PARTIAL CONTROLLED-ACCESS PROJECT
WITH ACCESS BEING LIMITED TO POINTS AS
SHOWN ON THE PLANS.

STATE OF NORTH CAROLINA
DIVISION OF HIGHWAYS

NASH COUNTY

LOCATION: ROCKY MOUNT NORTHERN CONNECTOR FROM
SR 1604 (HUNTER HILL RD.) TO US 301


TYPE OF WORK: PAVING, GRADING, DRAINAGE, UTILITIES,
STRUCTURES, CULVERTS, SOUND BARRIER
WALLS, SIGNING, & SIGNALS

STATE	STATE PROJECT REFERENCE NO.	SHEET NO.	TOTAL SHEETS
N.C.	R-2823	1	
STATE PROJ. NO.	F.A. PROJ. NO.	DESCRIPTION	
34509.2.GV1	STP-0431(24)	CONST.	


RFC

RELEASED FOR CONSTRUCTION

SUBMITTAL NO.: N-055
DATE: 4-17-09

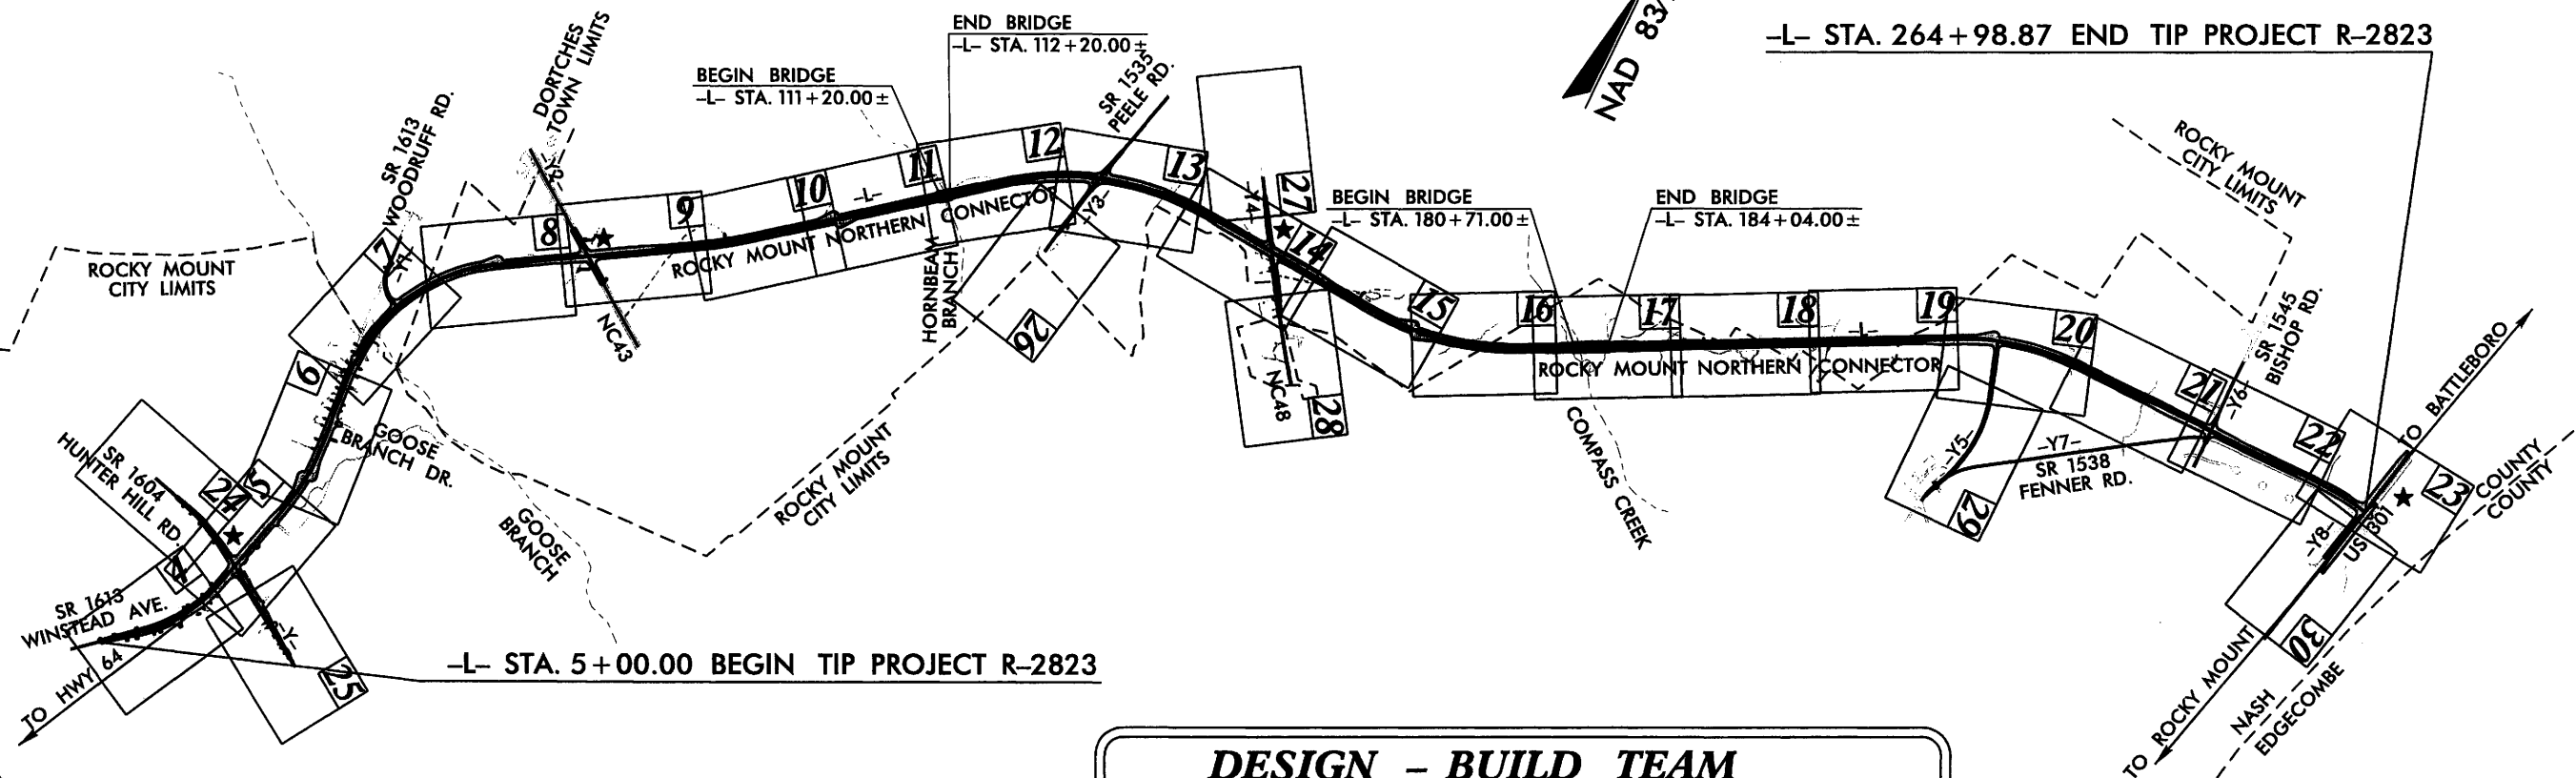

DESIGN - BUILD TEAM

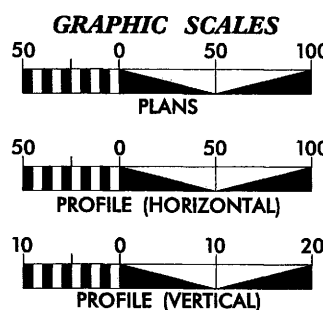

DESIGN DATA

ADT 2009 = 12,500
ADT 2030 = 24,000
DHV = 10%
D = 60%
T = 7%*
V = 60 mph

*(TTST = 3%, DUAL = 4%)

PROJECT LENGTH

LENGTH ROADWAY TIP PROJECT R-2823..... 4.842 mi
LENGTH STRUCTURE TIP PROJECT R-2823..... 0.082 mi
TOTAL LENGTH TIP PROJECT R-2823..... 4.924 mi



PLANS PREPARED BY :
RUMMEL, KLEPPER & KAHL, LLP
consulting engineers
900 RIDGEFIELD DRIVE, SUITE 350
RALEIGH, NORTH CAROLINA 27609

FOR
DIVISION OF HIGHWAYS

2006 STANDARD SPECIFICATIONS

LETTING DATE:
MAY 20, 2008

J. T. Peacock, Jr., P.E.
PROJECT ENGINEER

Brandon J. McInnis, P.E.
PROJECT DESIGN ENGINEER


CONTRACTOR :



CONSTRUCTION CO., INC.

PLT CONSTRUCTION CO., INC.
5676 THOMPSON CHAPEL CHURCH ROAD
WILSON, NORTH CAROLINA 27896

HYDRAULICS ENGINEER

 

SIGNATURE: J. T. Peacock, Jr., P.E.

ROADWAY DESIGN ENGINEER



SIGNATURE: Brandon J. McInnis, P.E.

DEPARTMENT OF TRANSPORTATION
FEDERAL HIGHWAY ADMINISTRATION

APPROVED
DIVISION ADMINISTRATOR

DATE

EFF. 07-18-06
REV. 01-02-07



2006 ROADWAY ENGLISH STANDARD DRAWINGS

The following Roadway Standards as appear in "Roadway Standard Drawings" Highway Design Branch - N. C. Department of Transportation - Raleigh, N. C., Dated July 18, 2006 are applicable to this project and by reference hereby are considered a part of these plans:

STD.NO. TITLE

- DIVISION 2 - EARTHWORK
- 200.03 Method of Clearing - Method III
 - 225.01 Guide for Grading Subgrade - Interstate and Freeway
 - 225.02 Guide for Grading Subgrade - Secondary and Local
 - 225.04 Method of Obtaining Super elevation - Two Lane Pavement
 - 225.05 Method of Obtaining Super elevation - Divided Highways
 - 240.01 Guide for Berm Ditch Construction
- DIVISION 3 - PIPE CULVERTS
- 300.01 Method of Pipe Installation - Method 'A'
 - 310.02 Parallel Pipe End Section - Precast Concrete Section for 15" to 24" Pipe
 - 310.03 Cross Pipe End Section - Precast Concrete Section for 18" to 30" Pipe
 - 310.10 Driveway Pipe Construction
- DIVISION 4 - MAJOR STRUCTURES
- 422.10 Reinforced Bridge Approach Fills
- DIVISION 5 - SUBGRADE, BASES AND SHOULDERS
- 560.01 Method of Shoulder Construction - High Side of Super elevated Curve - Method I
 - 560.02 Method of Shoulder Construction - High Side of Super elevated Curve - Method II
- DIVISION 6 - ASPHALT BASES AND PAVEMENTS
- 654.01 Pavement Repairs
- DIVISION 8 - INCIDENTALS
- 815.03 Pipe Under drain and Blind Drain
 - 838.01 Concrete Endwall for Single and Double Pipe Culverts - 15" thru 48" Pipe 90 Skew
 - 838.11 Brick Endwall for Single and Double Pipe Culverts - 15" thru 48" Pipe 90 Skew
 - 838.27 Reinforced Concrete Endwall - for Single 60" Pipe 90 Skew
 - 838.33 Reinforced Concrete Endwall - for Single 66" Pipe 90 Skew
 - 838.39 Reinforced Concrete Endwall - for Single 72" Pipe 90 Skew
 - 838.45 Notes for Reinforced Concrete Endwall - Std. Dwg 838.21 thru 838.40
 - 838.57 Reinforced Brick Endwall - for Single 60" Pipe 90 Skew
 - 838.63 Reinforced Brick Endwall - for Single 66" Pipe 90 Skew
 - 838.69 Reinforced Brick Endwall - for Single 72" Pipe 90 Skew
 - 838.75 Notes for Reinforced Brick Endwall - Std. Dwg 838.51 thru 838.70
 - 838.80 Precast Endwalls - 12" thru 72" Pipe 90 Skew
 - 840.01 Brick Catch Basin - 12" thru 54" Pipe
 - 840.02 Concrete Catch Basin - 12" thru 54" Pipe
 - 840.03 Frame, Grates and Hood - for Use on Standard Catch Basin
 - 840.14 Concrete Drop Inlet - 12" thru 30" Pipe
 - 840.15 Brick Drop Inlet - 12" thru 30" Pipe
 - 840.16 Drop Inlet Frame and Grates - for use with Std. Dwg 840.14 and 840.15
 - 840.18 Concrete Grated Drop Inlet Type 'B' - 12" thru 36" Pipe
 - 840.19 Concrete Grated Drop Inlet Type 'D' - 12" thru 36" Pipe
 - 840.20 Frames and Wide Slot Flat Grates
 - 840.22 Frames and Wide Slot Sag Grates
 - 840.24 Frames and Narrow Slot Sag Grates
 - 840.27 Brick Grated Drop Inlet Type 'B' - 12" thru 36" Pipe
 - 840.28 Brick Grated Drop Inlet Type 'D' - 12" thru 36" Pipe
 - 840.29 Frames and Narrow Slot Flat Grates
 - 840.31 Concrete Junction Box - 12" thru 66" Pipe
 - 840.32 Brick Junction Box - 12" thru 66" Pipe
 - 840.34 Traffic Bearing Junction Box - for Use with Pipes 42" and Under
 - 840.35 Traffic Bearing Grated Drop Inlet - for Cust Iron Double Frame and Grates
 - 840.45 Precast Drainage Structure
 - 840.46 Traffic Bearing Precast Drainage Structure
 - 840.54 Manhole Frame and Cover
 - 840.66 Drainage Structure Steps
 - 840.71 Concrete and Brick Pipe Plug
 - 840.72 Pipe Collar
 - 846.01 Concrete Curb, Gutter and Curb & Gutter
 - 852.04 Method for Placement of Drop Inlets in Grassed Median-Using 1'-6" Curb and Gutter
 - 852.05 Median Curb for Catch Basin - for Use with 1'-6" Curb and Gutter
 - 846.02 Drop Inlet Installation in Expressway Gutter
 - 846.04 Drop Inlet Installation in Shoulder Berm Gutter
 - 848.02 Driveway Turnout - Radius Type
 - 848.05 Wheelchair Ramp - Curb Cut
 - 850.10 Guide for Berm Drainage Outlet - 15" and 18" Pipe
 - 850.11 Guide for Berm Drainage Outlet - 24" and 30" Pipe
 - 852.01 Concrete Islands
 - 852.06 Method for Placement of Drop Inlets in Concrete Islands
 - 852.10 Median Construction - with Curb and Gutter
 - 862.01 Guardrail Placement
 - 862.02 Guardrail Installation
 - 862.03 Structure Anchor Units
 - 862.04 Anchoring End of Guardrail - B-77 and B-83 Anchor Units
 - 866.02 Woven Wire Fence - with Wood Post
 - 876.01 Rip Rap in Channels
 - 876.02 Guide for Rip Rap at Pipe Outlets
 - 876.04 Drainage Ditches with Class 'B' Rip Rap


SHEET NUMBER	INDEX OF SHEETS
	SHEET
1	TITLE SHEET
1-A	INDEX OF SHEETS, GENERAL NOTES, AND LIST OF STANDARD DRAWINGS
1-B	CONVENTIONAL SYMBOLS
1-C	CENTERLINE COORDINATE LIST
2 THRU 2-F	PAVEMENT SCHEDULE, TYPICAL SECTIONS, AND WEDGING DETAILS
2-G THRU 2-H	INTERSECTION DETAILS
2-I	TEMPORARY DETOUR ON -L-
2-J	TEMPORARY CROSS-OVERS ON -YB-
2-K	2'-6" CURB & GUTTER DETAIL
2-L THRU 2-U	SOUND BARRIER WALL DETAILS
2-V	GRATED DROP INLET DETAIL
3-A	ROW AREA DATA SHEET
3-B	PARCEL INDEX SHEET
4 THRU 30	PLAN SHEET
31 THRU 44	PROFILE SHEET
TCP-1 THRU TCP-42	TRAFFIC CONTROL PLANS
SIG 1 -SIG 23	SIGNAL PLANS
TMS1-TMS21	SIGNAL CABLE ROUTING
PM-1 THRU PM-5	PAVEMENT MARKING PLANS
EC-1 THRU EC-56	EROSION CONTROL PLANS
SIGN-1 THRU SIGN-	SIGNING PLANS
U-1 THRU U-14	UTILITIES PLANS (WATER)
U-1 THRU U-11	UTILITIES PLANS (SANITARY SEWER)
X-0 THRU X-167	CROSS-SECTIONS
C-1 - C-8	CULVERT PLANS FOR GOOSE BRANCH
C-1 - C-6	CULVERT PLANS FOR UNAMED TRIBUTARY TO COMPASS CREEK
S-1 - S-26	STRUCTURE PLANS FOR HORNBEAM BRANCH LEFT LANE
S-1 - S-27	STRUCTURE PLANS FOR HORNBEAM BRANCH RIGHT LANE
S-1 - S-34	STRUCTURE PLANS FOR COMPASS CREEK LEFT LANE
S-1 - S-35	STRUCTURE PLANS FOR COMPASS CREEK RIGHT LANE

- GENERAL NOTES:
- 2006 SPECIFICATIONS
EFFECTIVE: 07-18-06
REVISED: 07-30-08
- GRADING AND SURFACING OR RESURFACING AND WIDENING:
THE GRADE LINES SHOWN DENOTE THE FINISHED ELEVATION OF THE PROPOSED SURFACING AT GRADE POINTS SHOWN ON THE TYPICAL SECTIONS. WHERE NO GRADE LINES ARE SHOWN, THE PROFILES SHOWN DENOTE THE TOP ELEVATION OF THE EXISTING PAVEMENT ALONG THE CENTER LINE OF SURVEY ON WHICH THE PROPOSED RESURFACING WILL BE PLACED. GRADE LINES MAY BE ADJUSTED BY THE ENGINEER IN ORDER TO SECURE A PROPER TIE-IN.
- CLEARING:
CLEARING ON THIS PROJECT SHALL BE PERFORMED TO THE LIMITS ESTABLISHED BY METHOD III.
- SUPERELEVATION:
ALL CURVES ON THIS PROJECT SHALL BE SUPERELEVATED IN ACCORDANCE WITH STD. NO. 225.04 AND 225.05 USING THE RATE OF SUPERELEVATION AND RUNOFF SHOWN ON THE PLANS. SUPERELEVATION IS TO BE REVOLVED ABOUT THE GRADE POINTS SHOWN ON THE TYPICAL SECTIONS.
- SHOULDER CONSTRUCTION:
ASPHALT, EARTH, AND CONCRETE SHOULDER CONSTRUCTION ON THE HIGH SIDE OF SUPERELEVATED CURVES SHALL BE IN ACCORDANCE WITH STD. NO. 560.01 AND 560.02.
- SIDE ROADS:
THE CONTRACTOR WILL BE REQUIRED TO DO ALL NECESSARY WORK TO PROVIDE SUITABLE CONNECTIONS WITH ALL ROADS, STREETS, AND DRIVES ENTERING THIS PROJECT. THIS WORK WILL BE PAID FOR AT THE CONTRACT UNIT PRICE FOR THE PARTICULAR ITEMS INVOLVED.
- BERM DITCHES:
BERM DITCHES SHALL BE CONSTRUCTED IN ACCORDANCE WITH STD. NO. 240.01 AT LOCATIONS SHOWN ON THE PLANS OR AS DIRECTED BY THE ENGINEER.
- UNDERDRAINS:
UNDERDRAINS SHALL BE CONSTRUCTED IN ACCORDANCE WITH STD. NO. 815.03 AT LOCATIONS DIRECTED BY THE ENGINEER.
- DRIVEWAYS:
DRIVEWAYS SHALL BE CONSTRUCTED IN ACCORDANCE WITH STD. 848.02 USING 3' RADIUS OR RADIUS AS SHOWN ON THE PLANS. LOCATIONS OF DRIVES WILL BE AS SHOWN ON THE PLANS OR AS DIRECTED BY THE ENGINEER.
- STREET TURNOUT:
STREET RETURNS SHALL BE CONSTRUCTED IN ACCORDANCE WITH STD. NO. 848.04 USING THE RADIUS NOTED ON PLANS.
- GUARDRAIL:
THE GUARDRAIL LOCATIONS SHOWN ON THE PLANS MAY BE ADJUSTED DURING CONSTRUCTION AS DIRECTED BY THE ENGINEER. THE CONTRACTOR SHOULD CONSULT WITH THE ENGINEER PRIOR TO ORDERING GUARDRAIL MATERIAL.
- END BENTS:
THE ENGINEER SHALL CHECK THE STRUCTURE END BENT PLANS, DETAILS, AND CROSS-SECTION PRIOR TO SETTING OF THE SLOPE STAKES FOR THE EMBANKMENT OR EXCAVATION APPROACHING A BRIDGE.
- UTILITIES:
UTILITY OWNERS ON THIS PROJECT ARE CITY OF ROCKY MOUNT, DOMINION POWER, PROGRESS ENERGY, EMBARQ, SUDDEN LINK, AND TIME WARNER CABLE.

ANY RELOCATION OF EXISTING UTILITIES WILL BE ACCOMPLISHED BY OTHERS, EXCEPT AS SHOWN ON THE PLANS.
- RIGHT-OF-WAY MARKERS:
ALL RIGHT-OF-WAY MARKERS ON THIS PROJECT SHALL BE PLACED BY CONTRACT.
- WHEELCHAIR RAMPS:
WHEELCHAIR RAMPS ARE SHOWN ON THE PLANS AT APPROXIMATE LOCATIONS. THE CONSTRUCTION OF ALL WHEELCHAIR RAMPS SHALL BE IN ACCORDANCE WITH STD. NO. 848.05

PROJECT REFERENCE NO. R-2823		SHEET NO. 2A	
RW SHEET NO.		PAVEMENT ENGINEER	
ROADWAY DESIGN ENGINEER		PAVEMENT ENGINEER	

NOTE: SEE PLANS FOR LOCATION OF CONCRETE ISLANDS, AUXILIARY LANES, AND TAPERS.

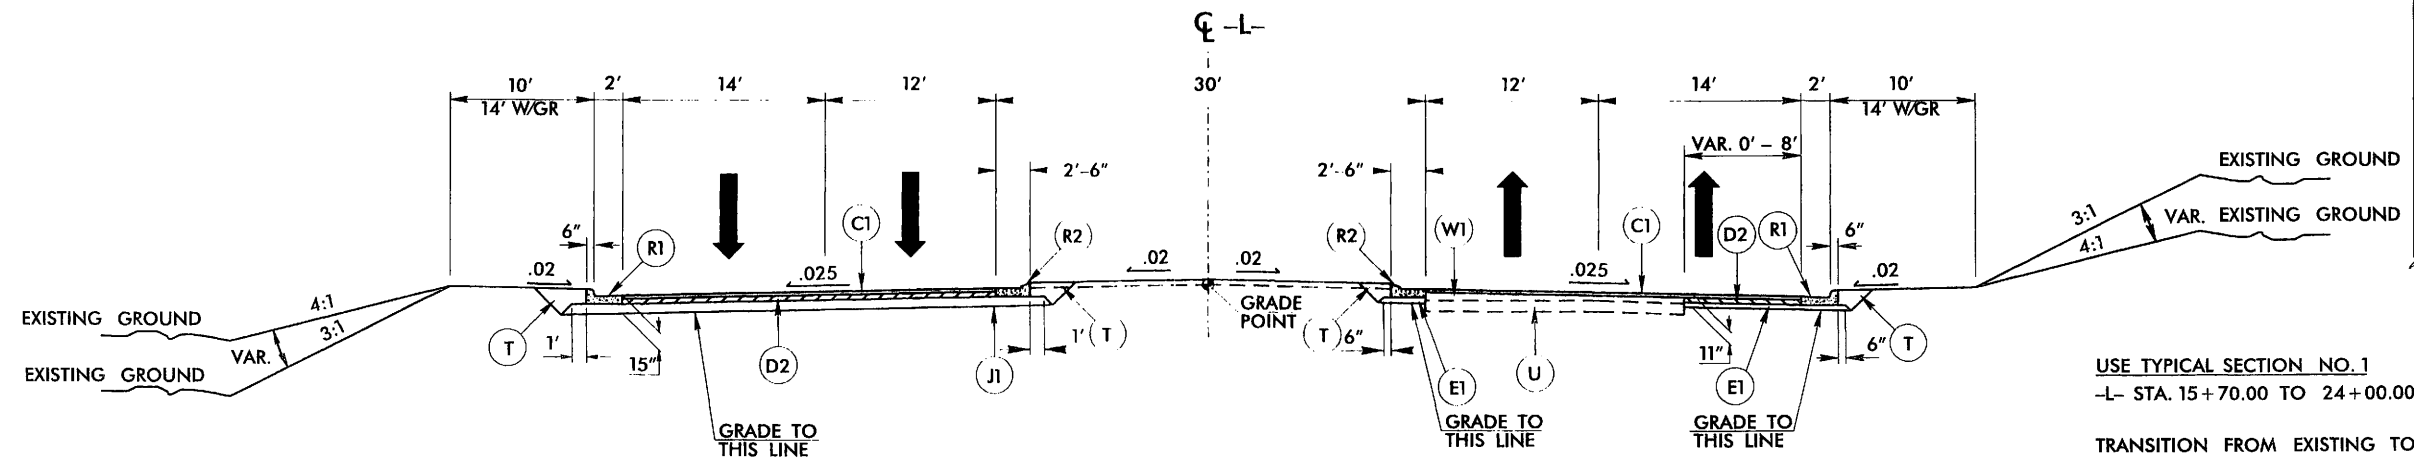


TYPICAL SECTION NO. 1

USE TYPICAL SECTION NO. 1
-L- STA. 15+70.00 TO 24+00.00

TRANSITION FROM EXISTING TO TYPICAL SECTION NO. 1 FROM
-L- STA. 5+20.00 TO 15+70.00

FOR SHOULDER & DITCH WIDTHS WITHIN TRANSITION AREA,
SEE TYPICAL SECTION NO. 2

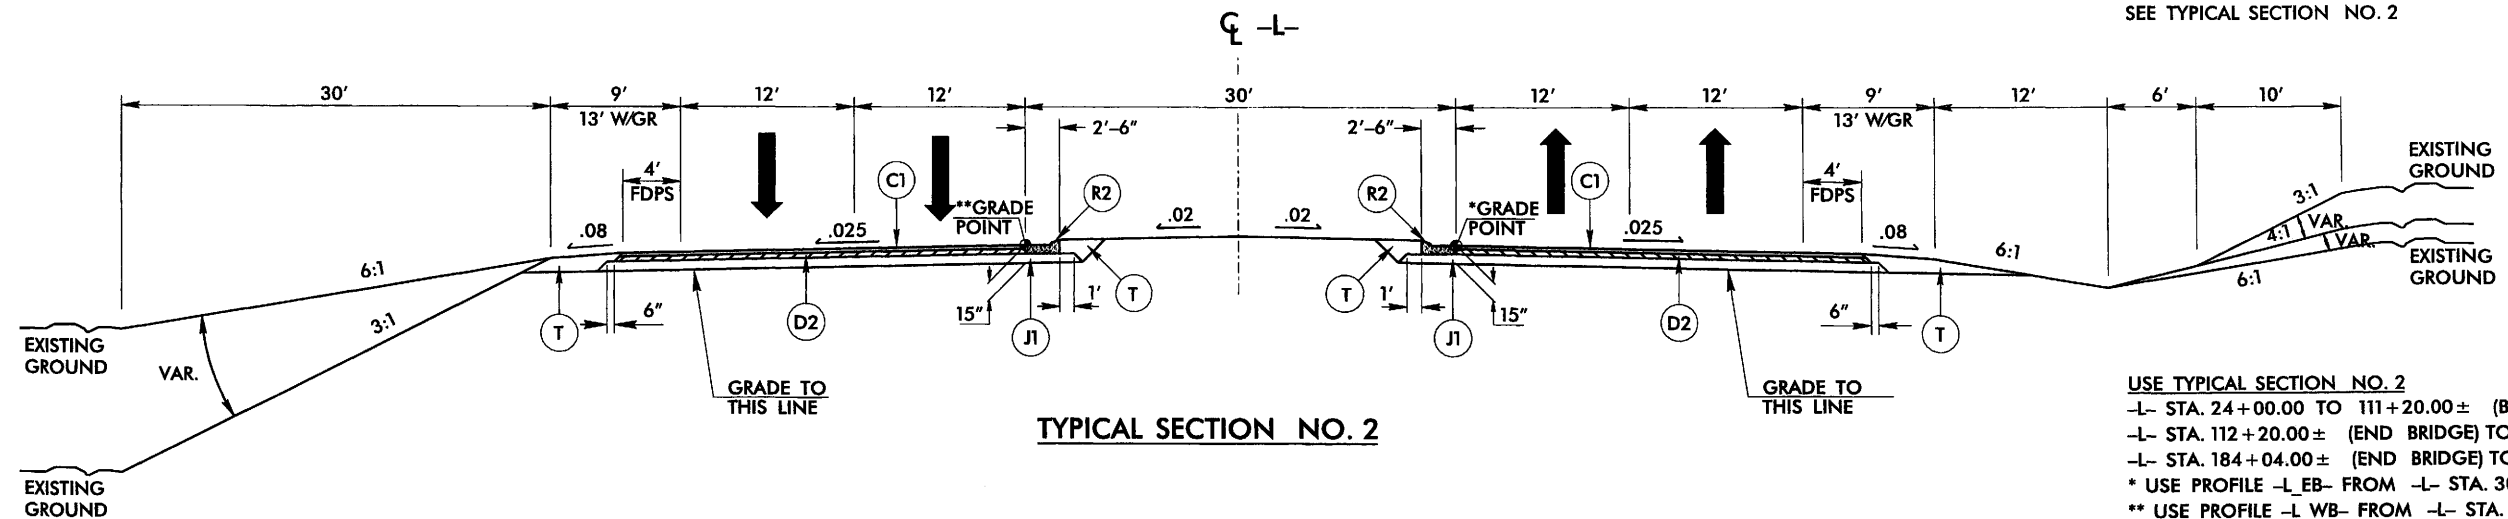


TYPICAL SECTION NO. 2

USE TYPICAL SECTION NO. 2
-L- STA. 24+00.00 TO 111+20.00± (BEGIN BRIDGE)
-L- STA. 112+20.00± (END BRIDGE) TO 180+71.00± (BEGIN BRIDGE)
-L- STA. 184+04.00± (END BRIDGE) TO 264+49.56
* USE PROFILE -L-EB- FROM -L- STA. 30+52.00 TO 38+25.00
** USE PROFILE -L-WB- FROM -L- STA. 218+75.00 TO 227+25.00

NOTE: USE 2'-6" CURB & GUTTER IN LIEU OF OUTSIDE SHOULDERS
-L- STA. 24+00.00 TO 29+48 +/- LT.
-L- STA. 24+00.00 TO 27+60 +/- RT.

CL -Y- HUNTER HILL RD.

PAVEMENT SCHEDULE	
C1	3" S9.5B
D1	2.5" I19.0B
D2	4" I19.0B
E1	4" B25.0B
J1	8" ABC
R1	2'-6" CURB & GUTTER
R2	2'-6" MOUNTABLE CURB & GUTTER
R3	1'-6" MOUNTABLE CURB & GUTTER
T	EARTH MATERIAL
U	EXIST. PAVEMENT
W1	WEDGING

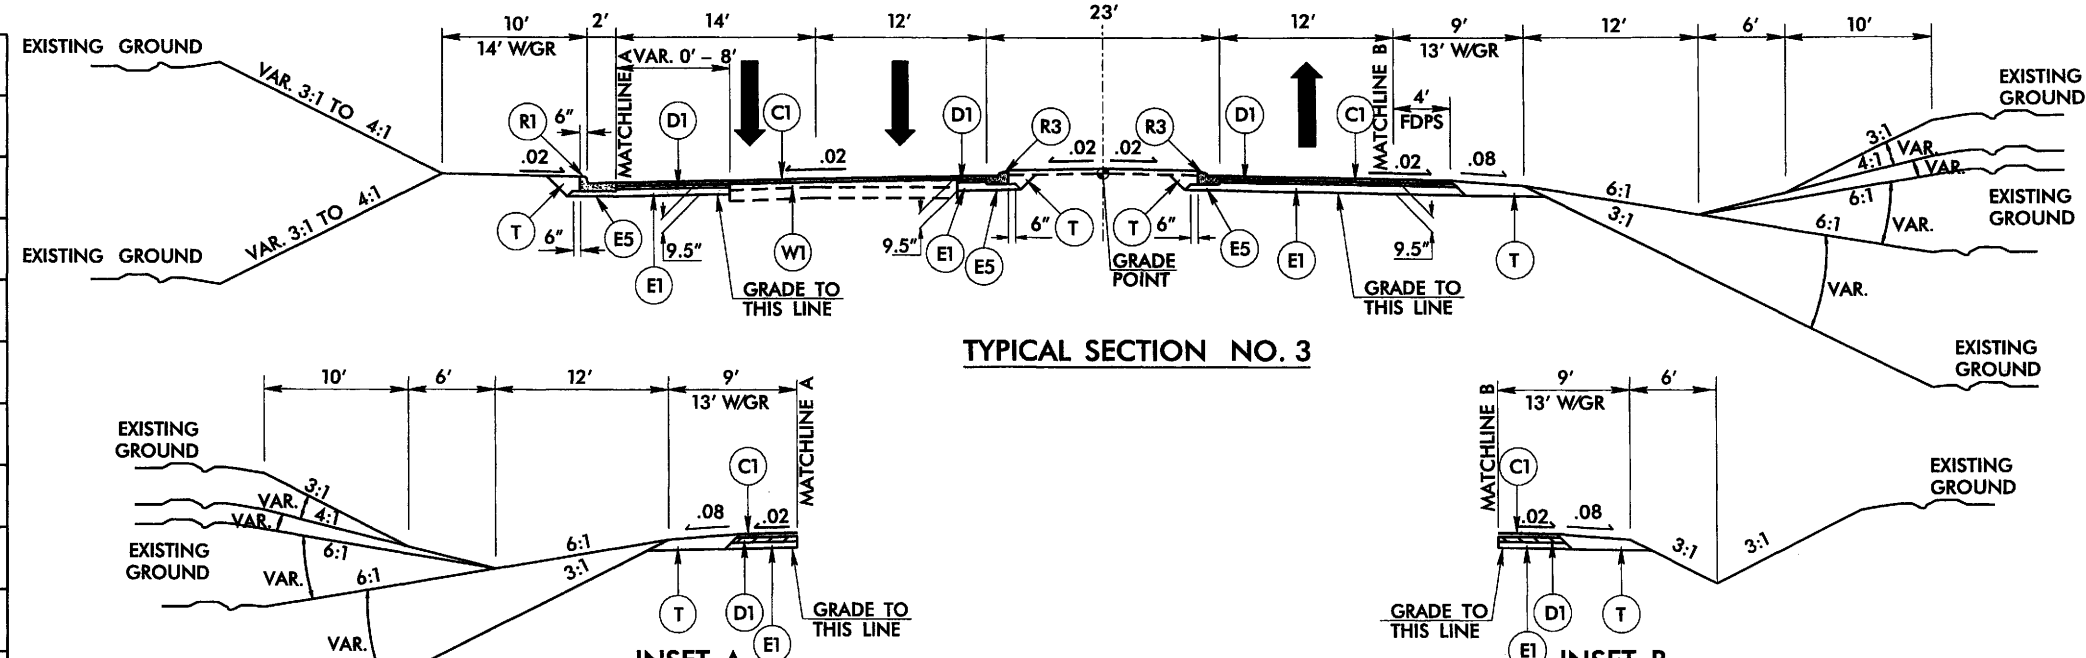


TYPICAL SECTION NO. 3


TRANSITION FROM EXISTING TO TYPICAL SECTION NO. 3 FROM
-Y- STA. 12+85.00 TO 21+45.00

USE TYPICAL SECTION NO. 3
-Y- STA. 21+45.00 TO 28+05.00

TRANSITION FROM TYPICAL SECTION NO. 3 TO EXISTING FROM
-Y- STA. 28+05.00 TO 33+80.00

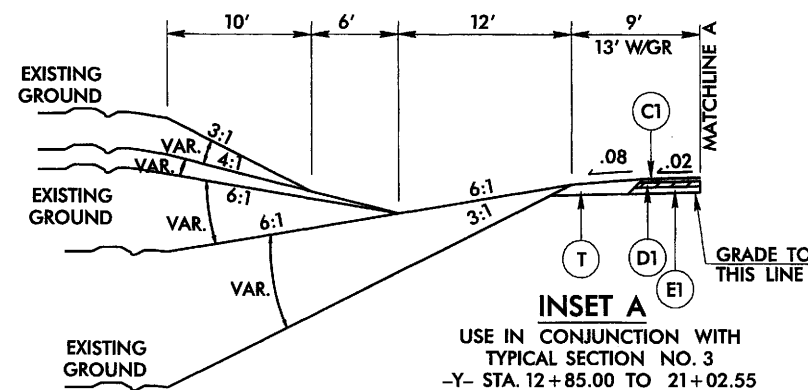

INSET A
USE IN CONJUNCTION WITH TYPICAL SECTION NO. 3
-Y- STA. 12+85.00 TO 21+02.55

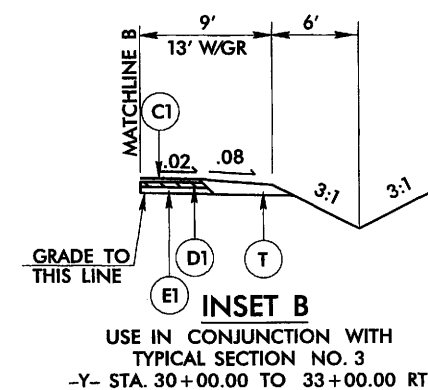


INSET B
USE IN CONJUNCTION WITH TYPICAL SECTION NO. 3
-Y- STA. 30+00.00 TO 33+00.00 RT


8/17/99

PROJECT REFERENCE NO.		SHEET NO.	
R-2823		2B	
RW SHEET NO.			
ROADWAY DESIGN ENGINEER		PAVEMENT ENGINEER	

NOTE: SEE PLANS FOR LOCATION OF CONCRETE ISLANDS, AUXILIARY LANES, AND TAPERS.

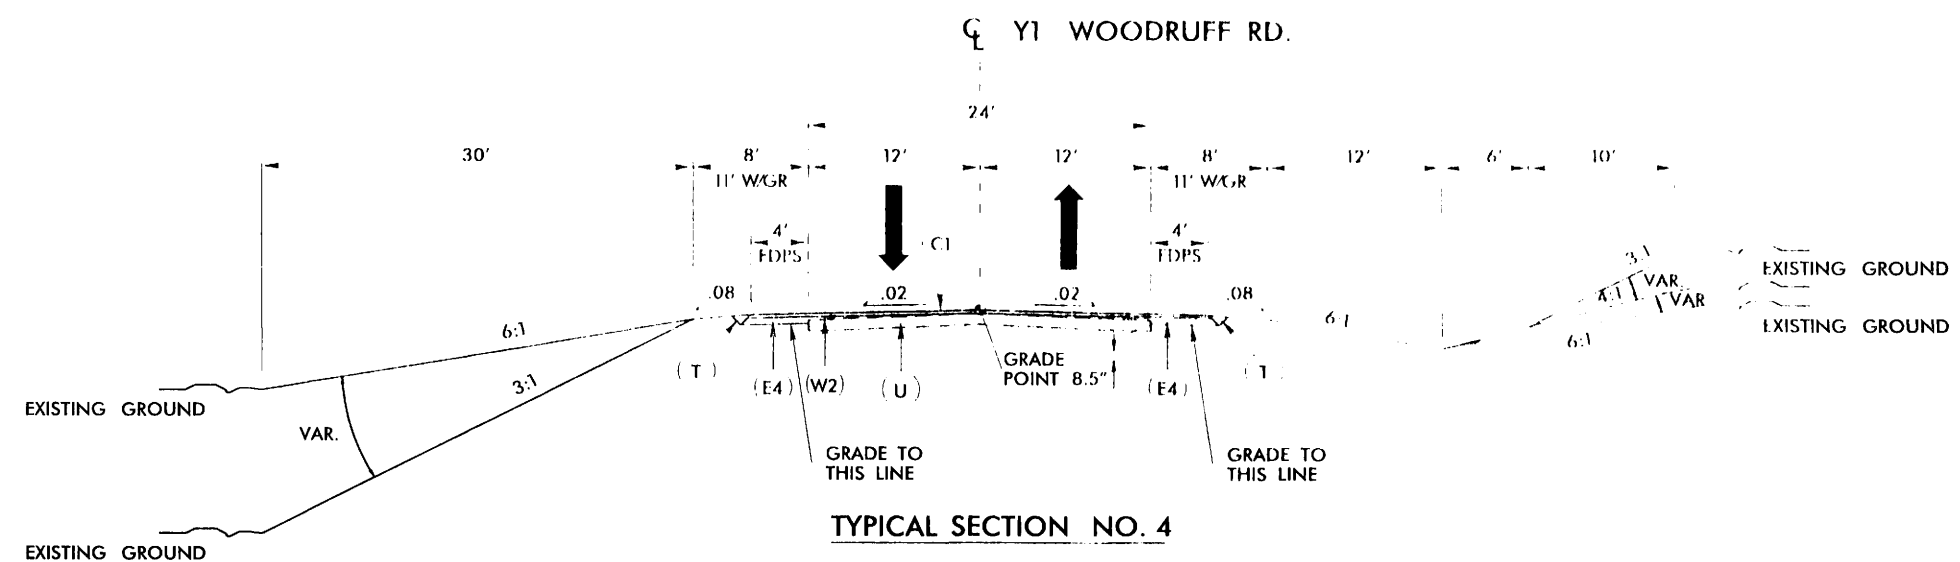


USE TYPICAL SECTION NO. 4
-Y1- STA. 12+95.00 TO 14+95 +/-

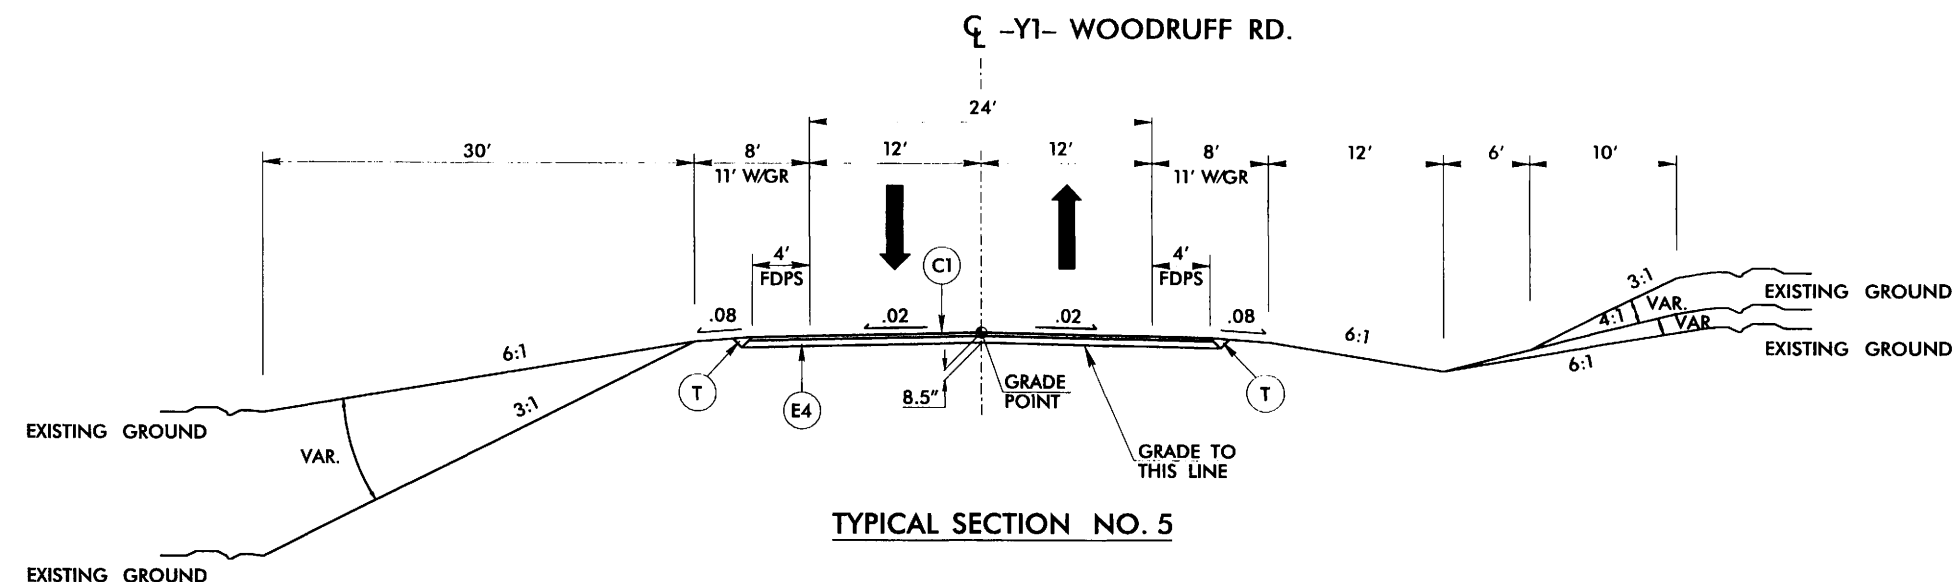

USE TYPICAL SECTION NO. 5
-Y1- STA. 14+95 +/- TO 17+57.51

PAVEMENT SCHEDULE	
C1	3" S9.5B
D2	4" I19.0B
E1	4" B25.0B
E4	5 1/2" B25.0B
R1	2'-6" CURB & GUTTER
T	EARTH MATERIAL
U	EXIST. PAVEMENT
W1	WEDGING
W2	WEDGING

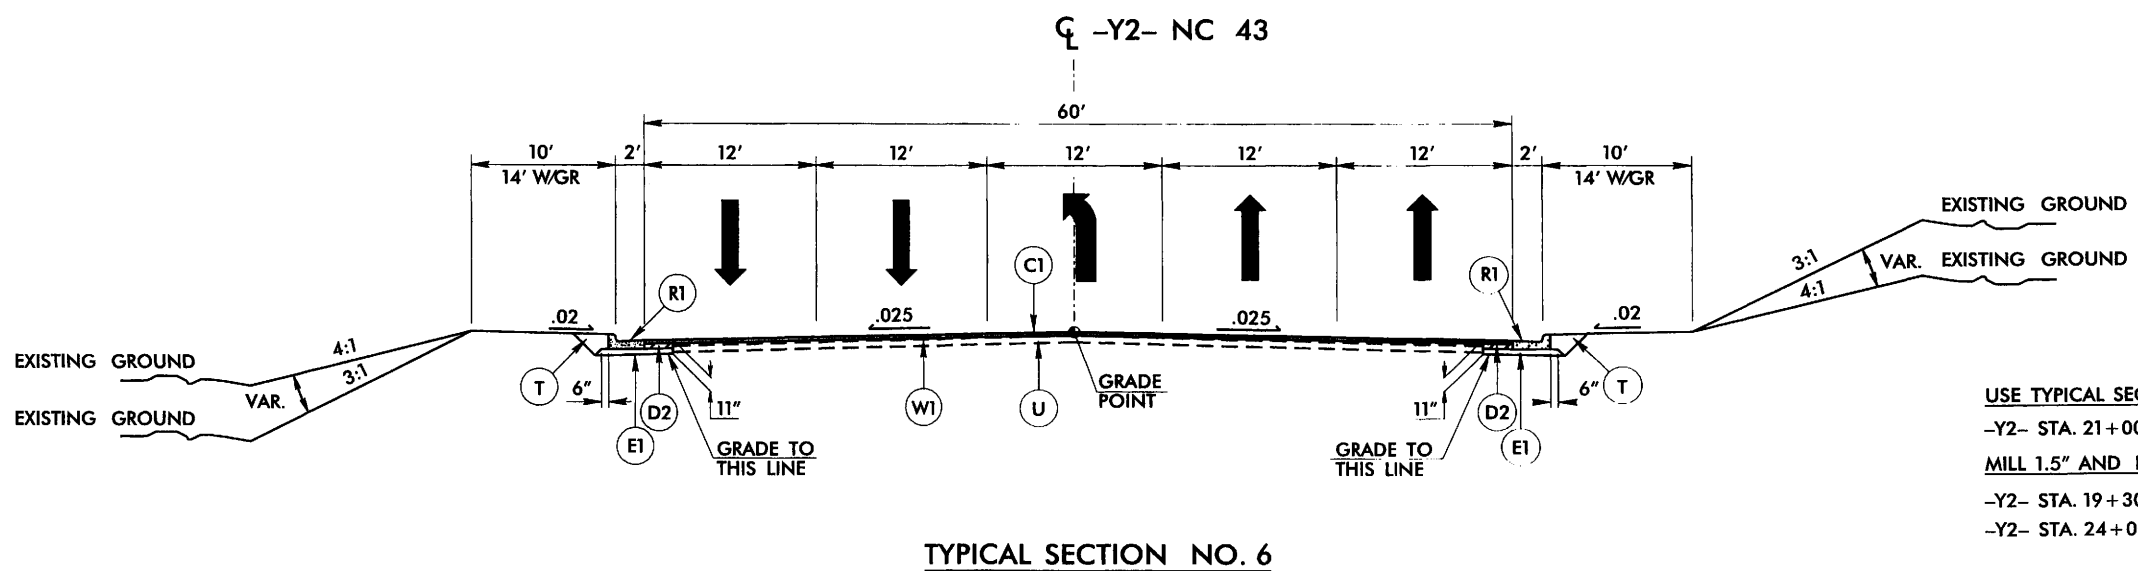

USE TYPICAL SECTION NO. 6
-Y2- STA. 21+00.00 TO 24+00.00
MILL 1.5" AND REPLACE W/1.5" S9.5B
-Y2- STA. 19+30.00 TO 21+00.00
-Y2- STA. 24+00.00 TO 25+75.00


04/07/09 14:45:58
c:\projects\2823\rdy_typ.dgn
r:\projects\2823\rdy_typ.dgn

8/17/99

04\07_09\14\508
r:\roadway\proj\2823_rdy_typ.dgn


PROJECT REFERENCE NO.		SHEET NO.	
R-2823		2C	
RW SHEET NO.		PAVEMENT ENGINEER	
ROADWAY DESIGN ENGINEER		PAVEMENT ENGINEER	
			

NOTE: SEE PLANS FOR LOCATION OF AUXILIARY LANES AND TAPERS.

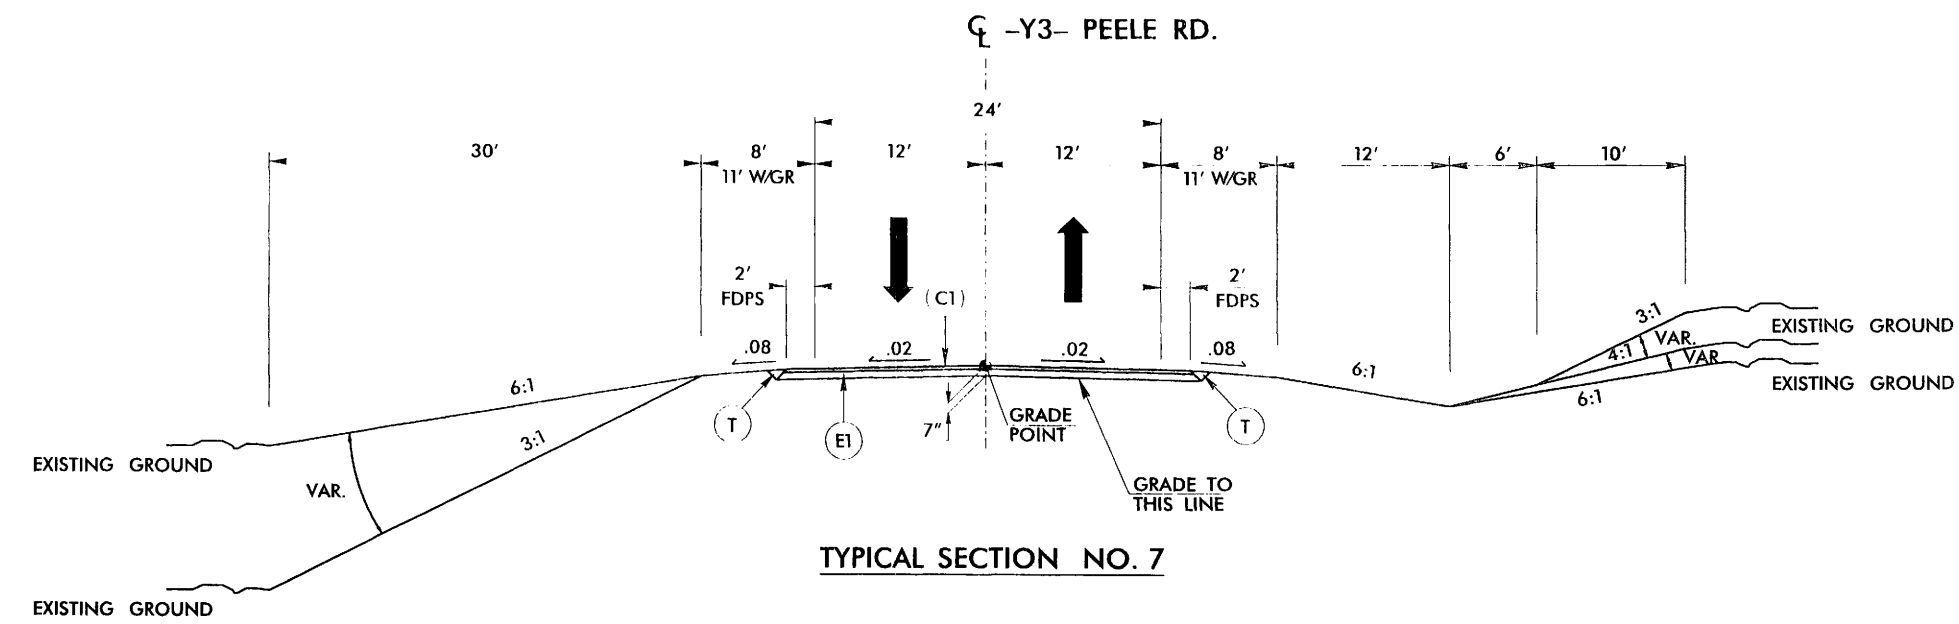


TYPICAL SECTION NO. 7

USE TYPICAL SECTION NO. 7
-Y3- STA. 17+33.00 TO 28+40.00

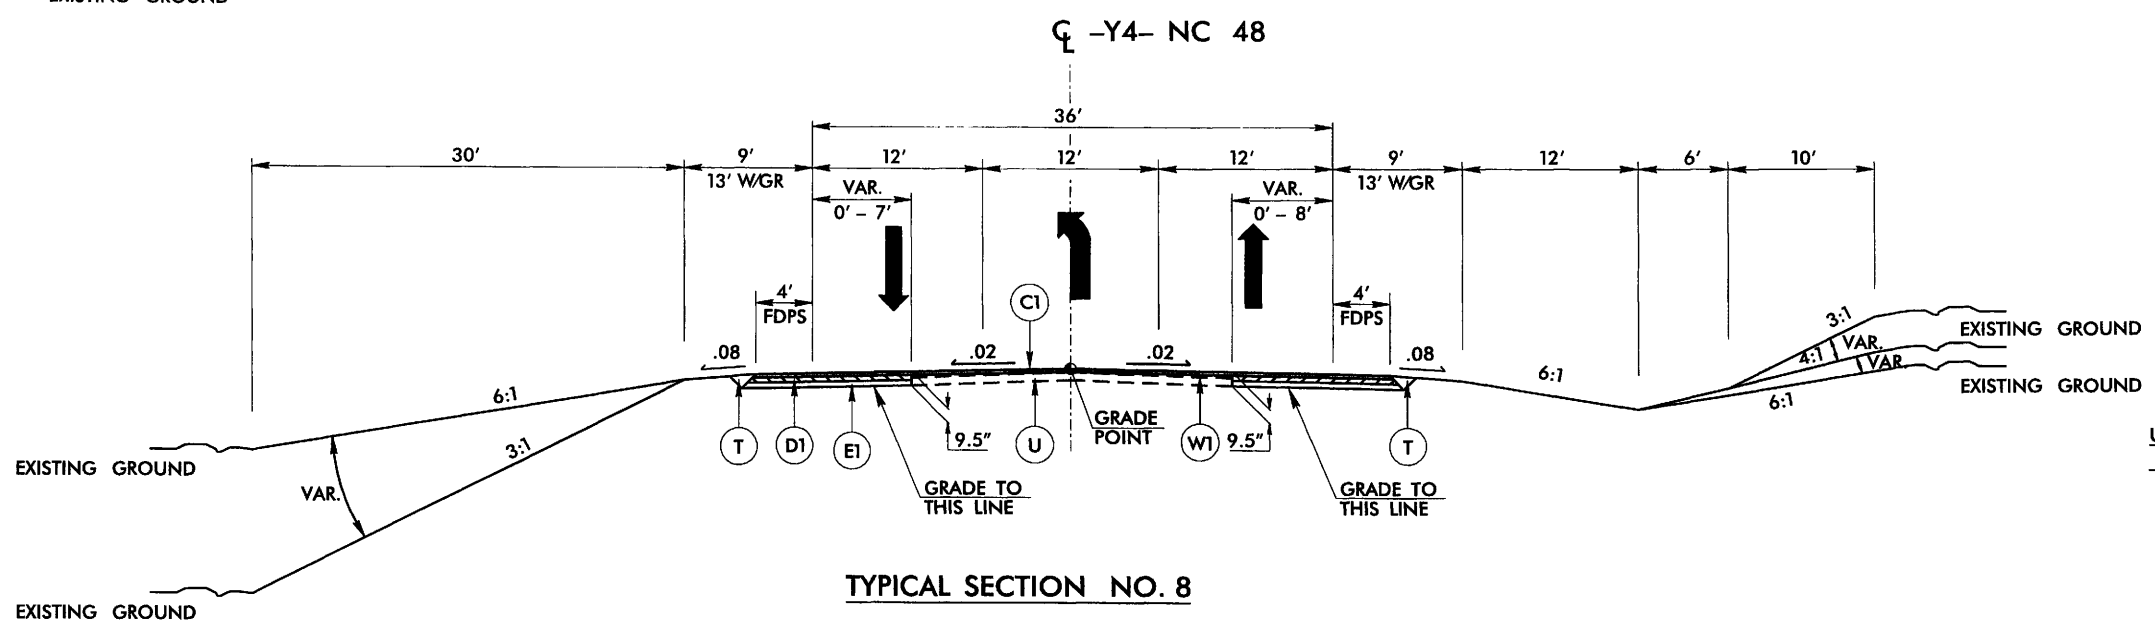

TYPICAL SECTION NO. 8

USE TYPICAL SECTION NO. 8
-Y4- STA. 11+90.00 TO 22+00.00

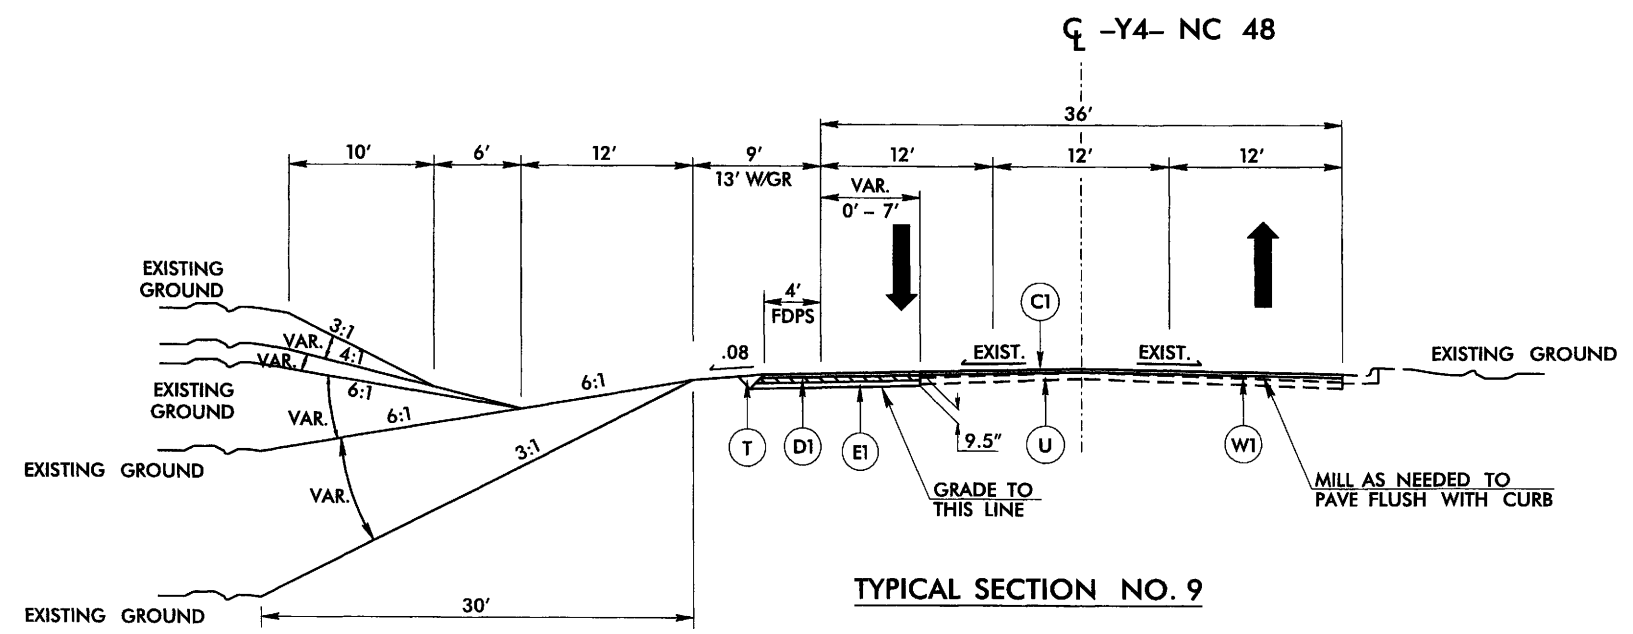

TYPICAL SECTION NO. 9


USE TYPICAL SECTION NO. 9
-Y4- STA. 22+00.00 TO 24+50.00

PAVEMENT SCHEDULE	
C1	3" S9.5B
D1	2 1/2" I19.0B
E1	4" B25.0B
T	EARTH MATERIAL
U	EXIST. PAVEMENT
W1	WEDGING


PROJECT REFERENCE NO. R-2823		SHEET NO. 2D
RW SHEET NO.		
ROADWAY DESIGN ENGINEER	PAVEMENT ENGINEER	

NOTE: SEE PLANS FOR LOCATION OF AUXILIARY LANES AND TAPERS.

USE TYPICAL SECTION NO. 10
-Y5- STA. 10+39.00 TO 24+65 +/-

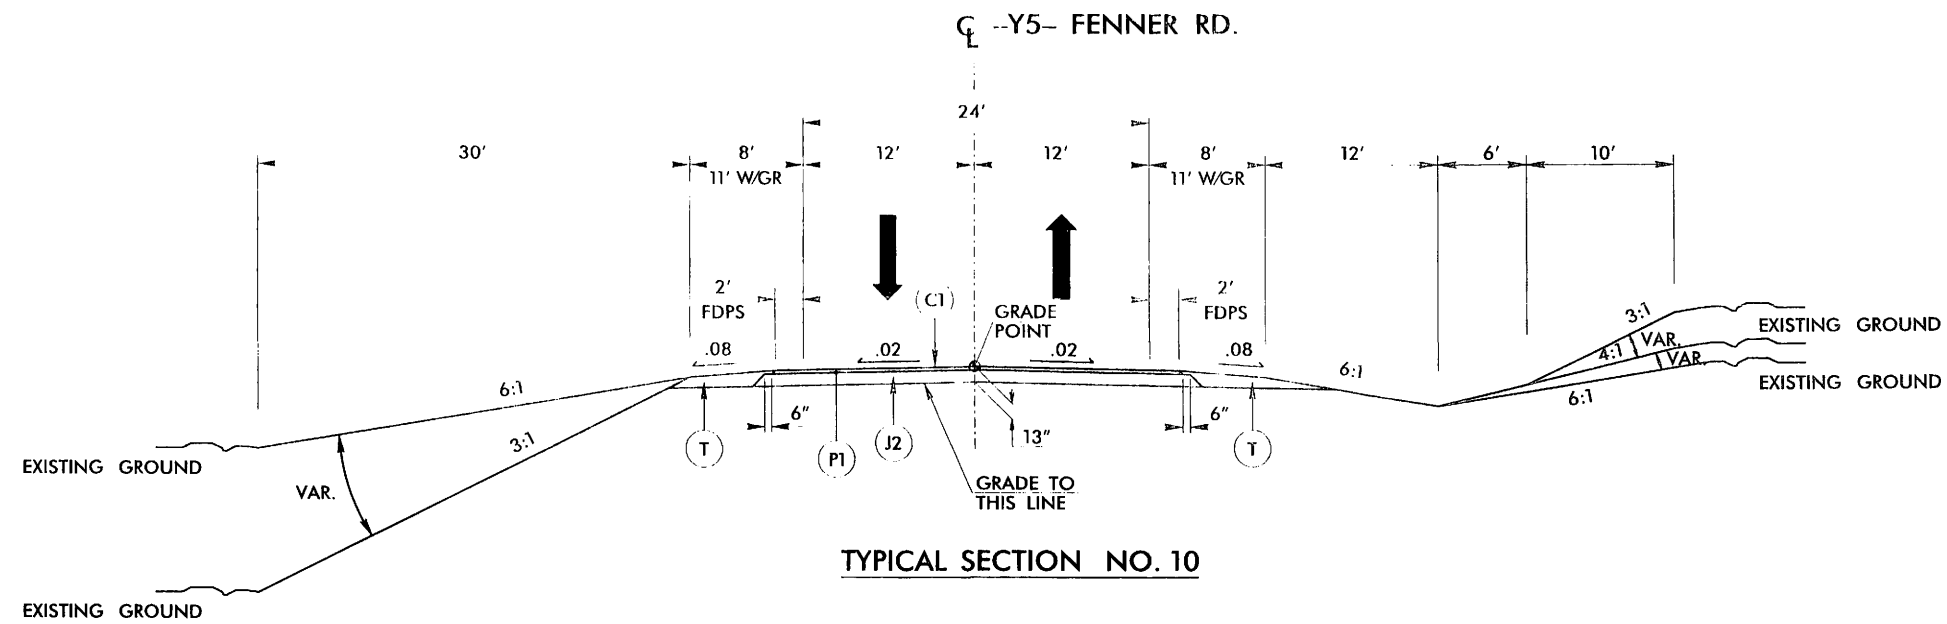


TYPICAL SECTION NO. 10

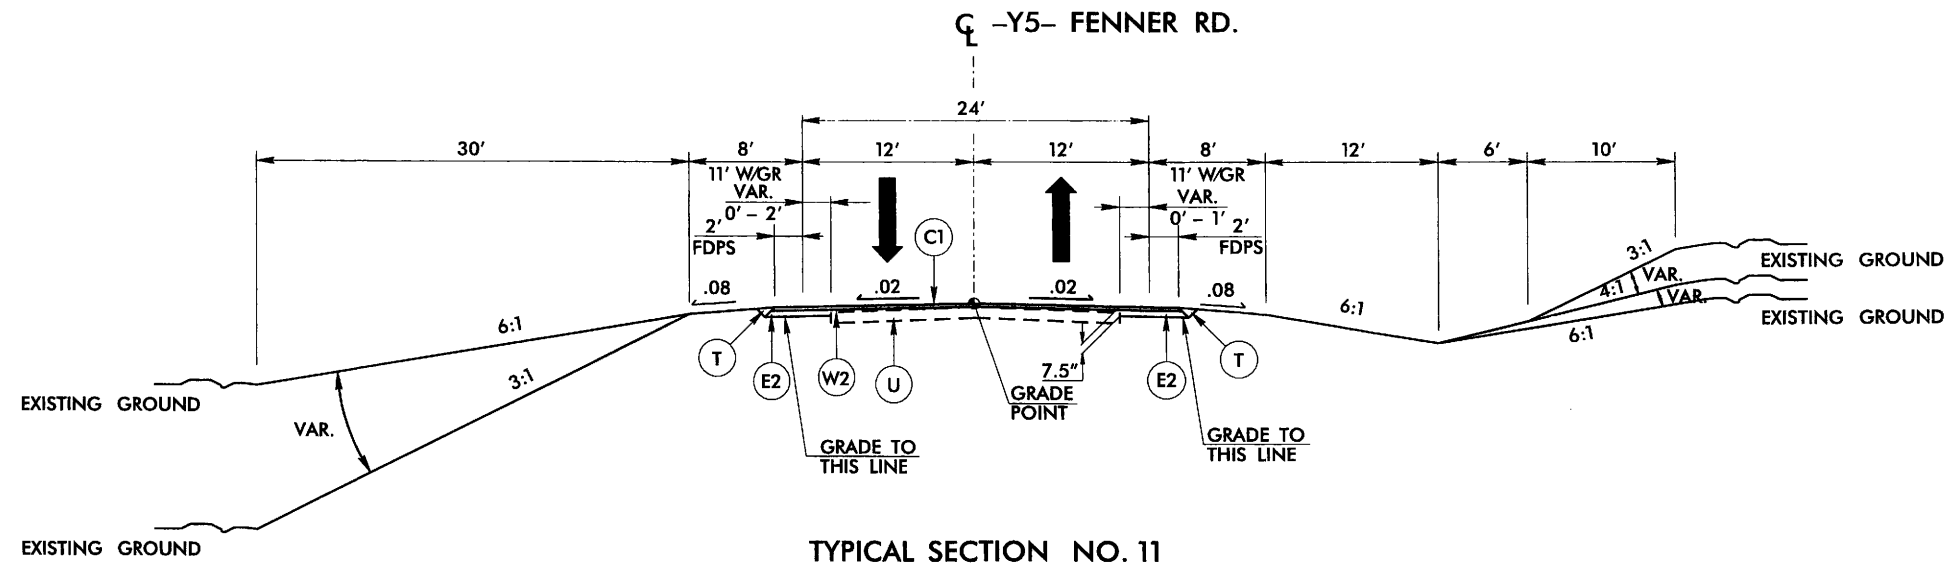

TYPICAL SECTION NO. 11

USE TYPICAL SECTION NO. 11
-Y5- STA. 24+65 +/- TO 28+15.00

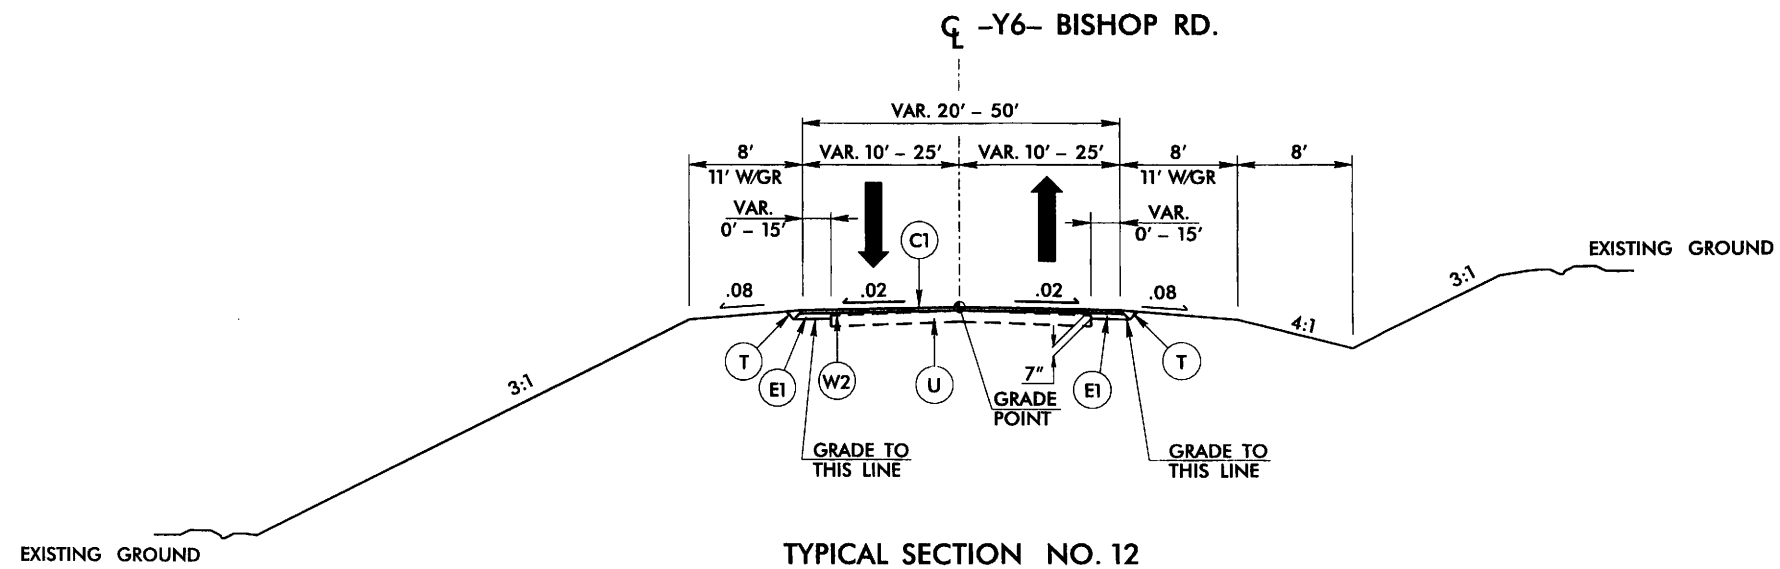


TYPICAL SECTION NO. 12

USE TYPICAL SECTION NO. 12
-Y6- STA. 16+00.00 TO 19+25.00


PAVEMENT SCHEDULE	
C1	3" S9.5B
E1	4" B25.0B
E2	4 1/2" B25.0B
J2	10" ABC
P1	PRIME COAT
T	EARTH MATERIAL
U	EXIST. PAVEMENT
W2	WEDGING

8/17/99

04\07\09 145528
r:\roadway\proj\2823_rdy.txd

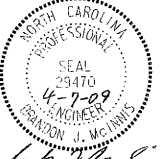PROJECT REFERENCE NO. R-2823		SHEET NO. 2E
RW SHEET NO.		
ROADWAY DESIGN ENGINEER	PAYMENT ENGINEER	
		


NOTE: SEE PLANS FOR LOCATION
OF AUXILIARY LANES AND TAPERS.

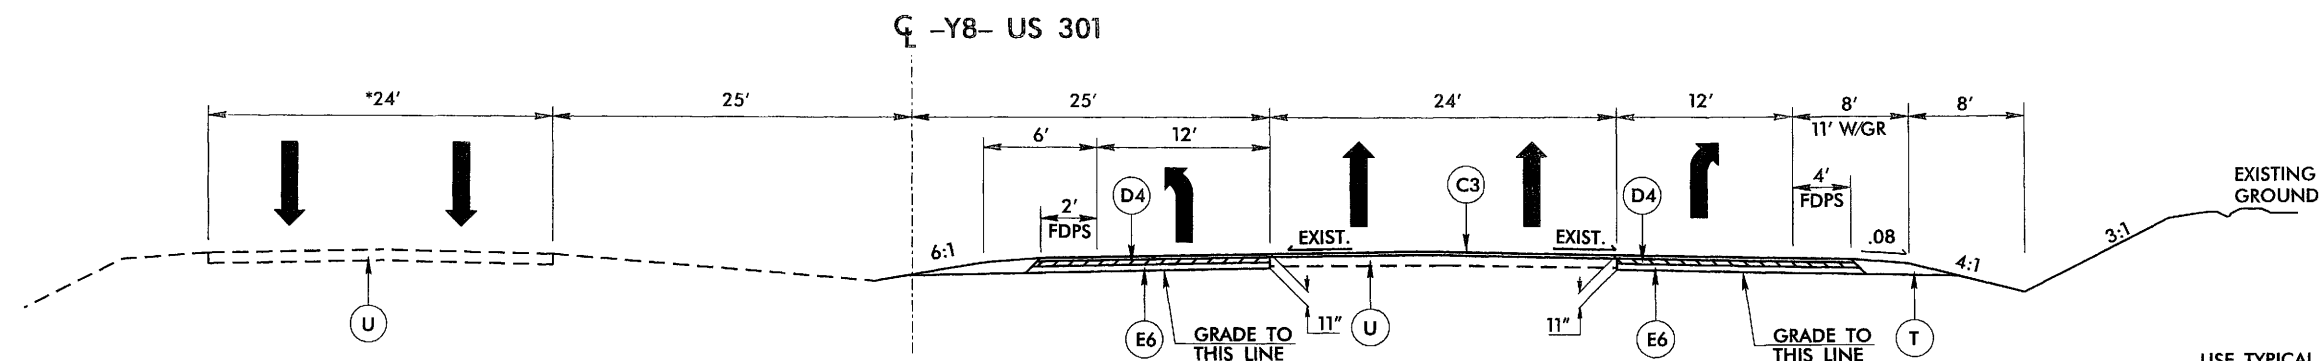

TYPICAL SECTION NO. 13

USE TYPICAL SECTION NO. 13
-Y8- STA. 10+51.50 TO 18+30.00


* RESURFACE NB LANES WITH 3" S9.5C
FROM -Y8- STA. 16+79.96 TO 18+30.00

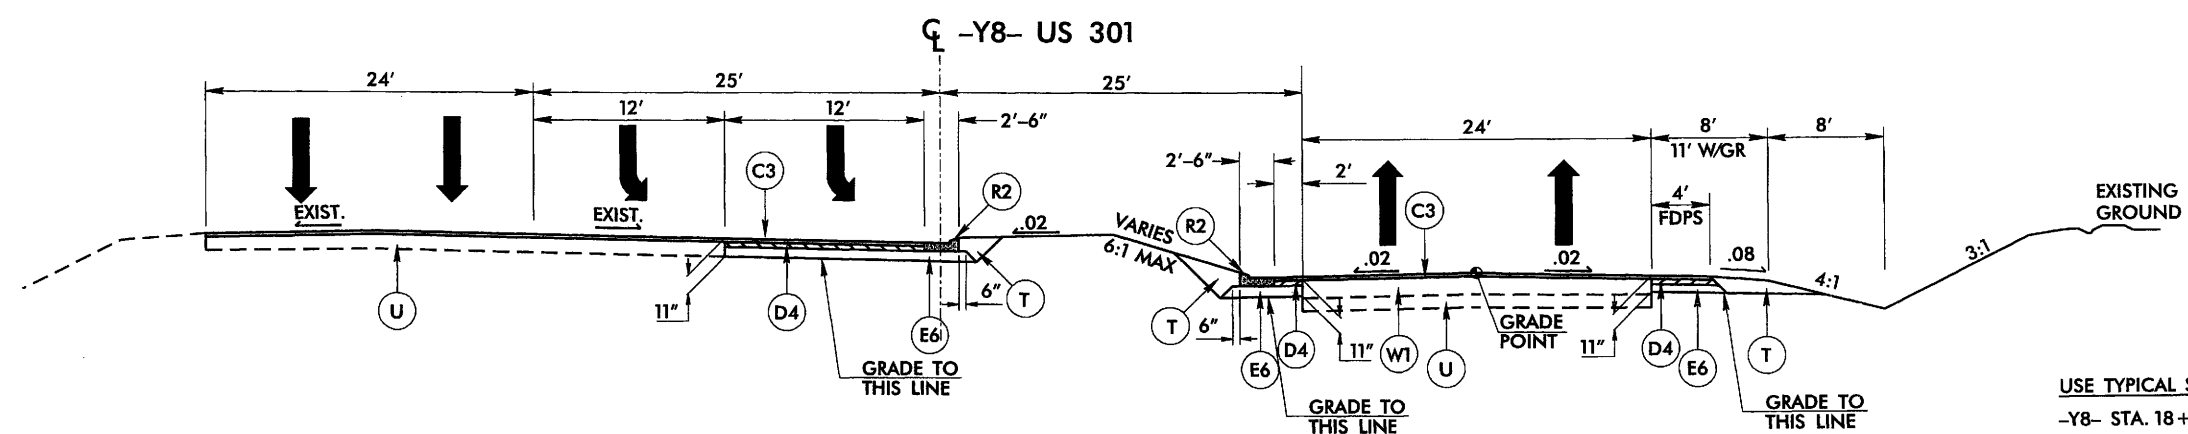


TYPICAL SECTION NO. 14

USE TYPICAL SECTION NO. 14
-Y8- STA. 18+30.00 TO 25+75.57

PAVEMENT SCHEDULE	
C3	3" S9.5C
D4	4" I19.0C
E6	4" B25.0C
R2	2'-6" MOUNTABLE CURB & GUTTER
T	EARTH MATERIAL
U	EXIST. PAVEMENT
W1	WEDGING

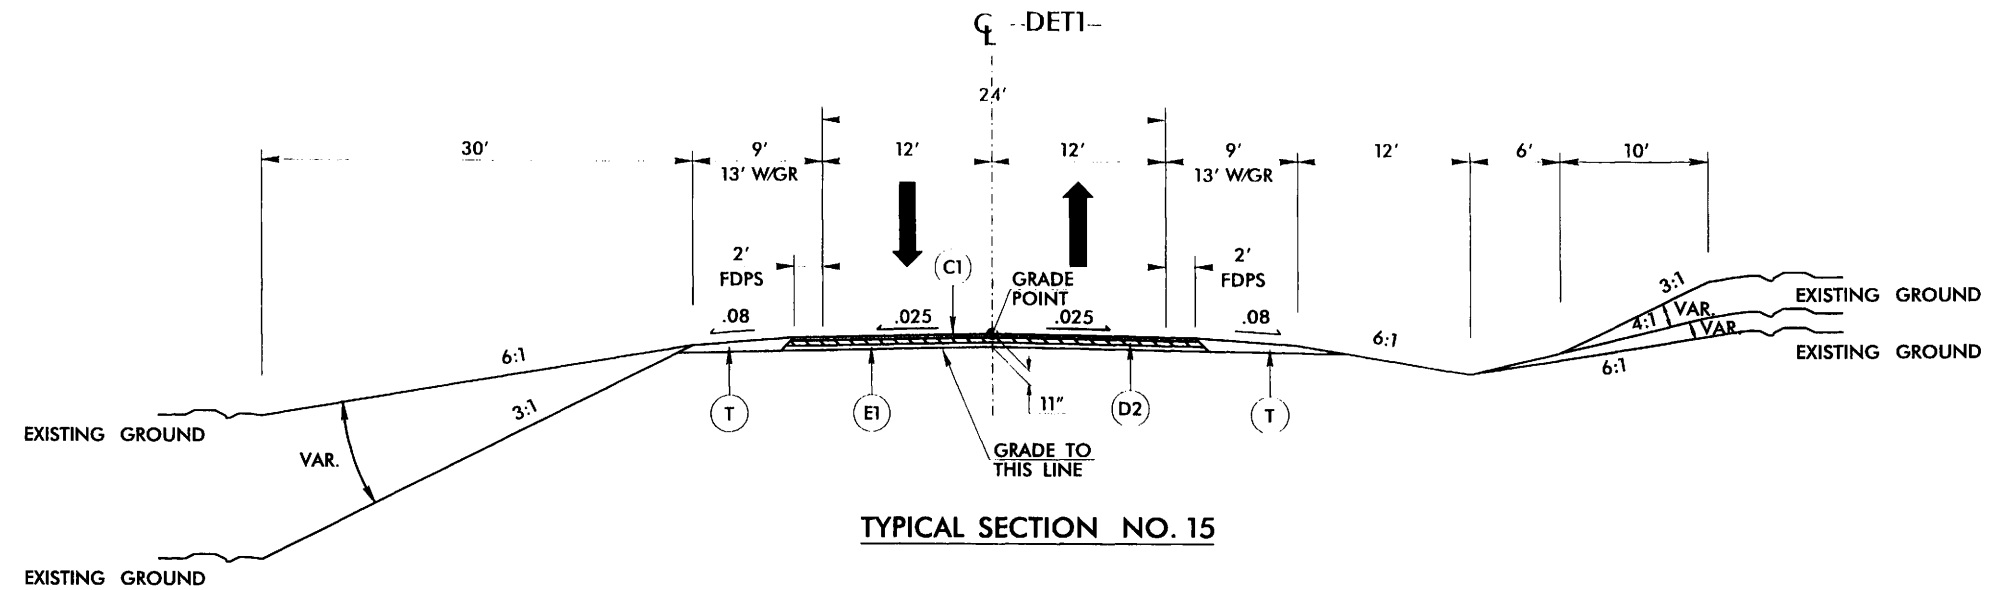


USE TYPICAL SECTION NO. 15
-DET1- STA. 10+00.00 TO 12+23.03

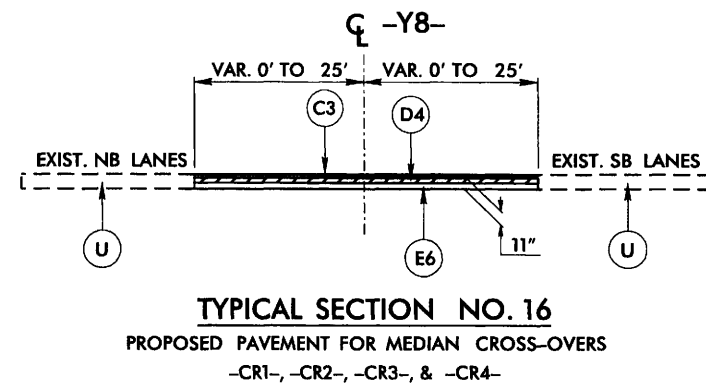

USE TYPICAL SECTION NO. 16
-YB- STA. 12+75.96 TO 17+10.34
-YB- STA. 29+28.74 TO 33+29.84

PAVEMENT SCHEDULE	
C1	3" S9.5B
C3	3" S9.5C
D2	4" I19.0B
D4	4" I19.0C
E1	4" B25.0B
E6	4" B25.0C
T	EARTH MATERIAL
U	EXIST. PAVEMENT


8/17/99
04\15\09 16:46:31
r:\roadway\proj\2823\rdy.psh.04.dgn
broadway

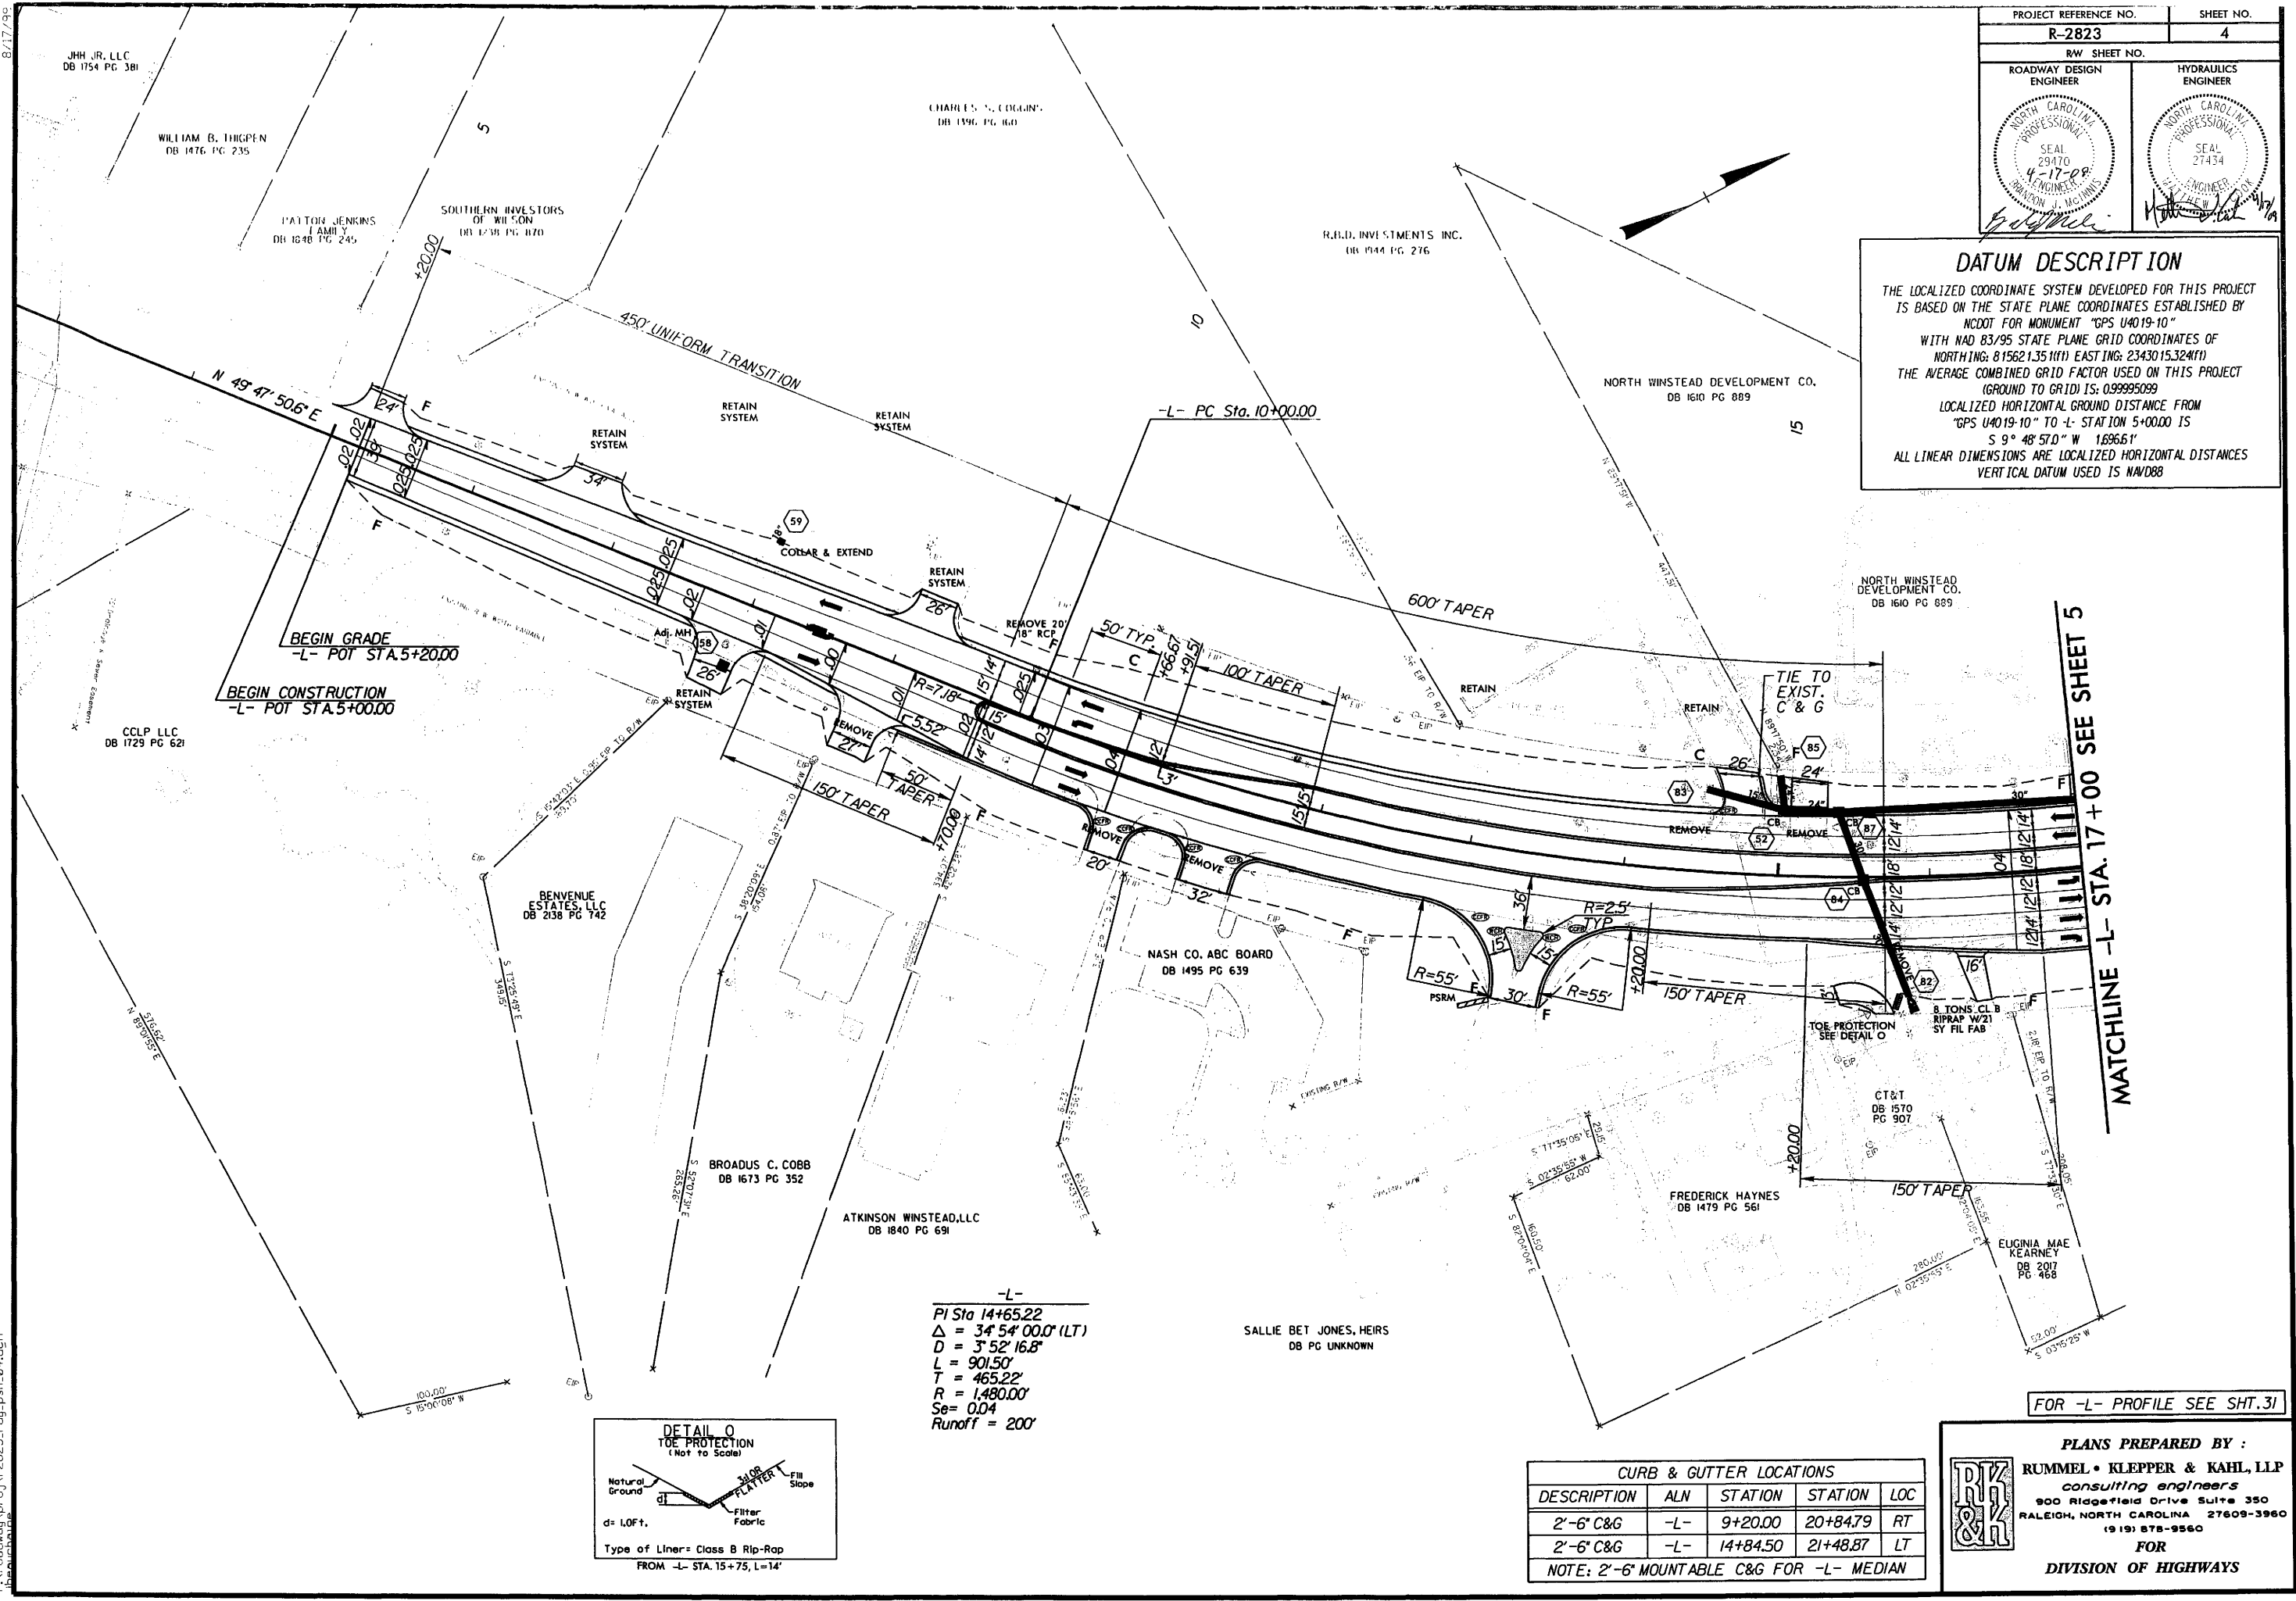

DATUM DESCRIPTION
THE LOCALIZED COORDINATE SYSTEM DEVELOPED FOR THIS PROJECT IS BASED ON THE STATE PLANE COORDINATES ESTABLISHED BY NCODT FOR MONUMENT "GPS U4019-10" WITH NAD 83/95 STATE PLANE GRID COORDINATES OF NORTHING: 815621.35(111) EASTING: 2343015.324(11) THE AVERAGE COMBINED GRID FACTOR USED ON THIS PROJECT (GROUND TO GRID) IS: 0.99995099 LOCALIZED HORIZONTAL GROUND DISTANCE FROM "GPS U4019-10" TO -L- STATION 5+00.00 IS S 9° 48' 57.0" W 1.69651' ALL LINEAR DIMENSIONS ARE LOCALIZED HORIZONTAL DISTANCES VERTICAL DATUM USED IS NAVD88

MATCHLINE -L- STA. 17+00 SEE SHEET 5

-L-
PI Sta 14+65.22
Δ = 34° 54' 00.0" (LT)
D = 3° 52' 16.8"
L = 901.50'
T = 465.22'
R = 1,480.00'
Se = 0.04
Runoff = 200'

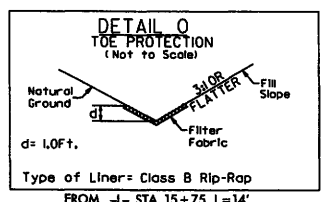

CURB & GUTTER LOCATIONS				
DESCRIPTION	ALN	STATION	STATION	LOC
2'-6" C&G	-L-	9+20.00	20+84.79	RT
2'-6" C&G	-L-	14+84.50	21+48.87	LT



NOTE: 2'-6" MOUNTABLE C&G FOR -L- MEDIAN

PLANS PREPARED BY :
RUMMEL • KLEPPER & KAHL, LLP
consulting engineers
900 Ridgely Drive Suite 350
RALEIGH, NORTH CAROLINA 27609-3960
(919) 878-9560
FOR
DIVISION OF HIGHWAYS

PLANS PREPARED BY :





RUMMEL • KLEPPER & KAHL, LLP
consulting engineers
900 Ridgely Drive Suite 350
RALEIGH, NORTH CAROLINA 27609-3960
(919) 878-9560

FOR
DIVISION OF HIGHWAYS

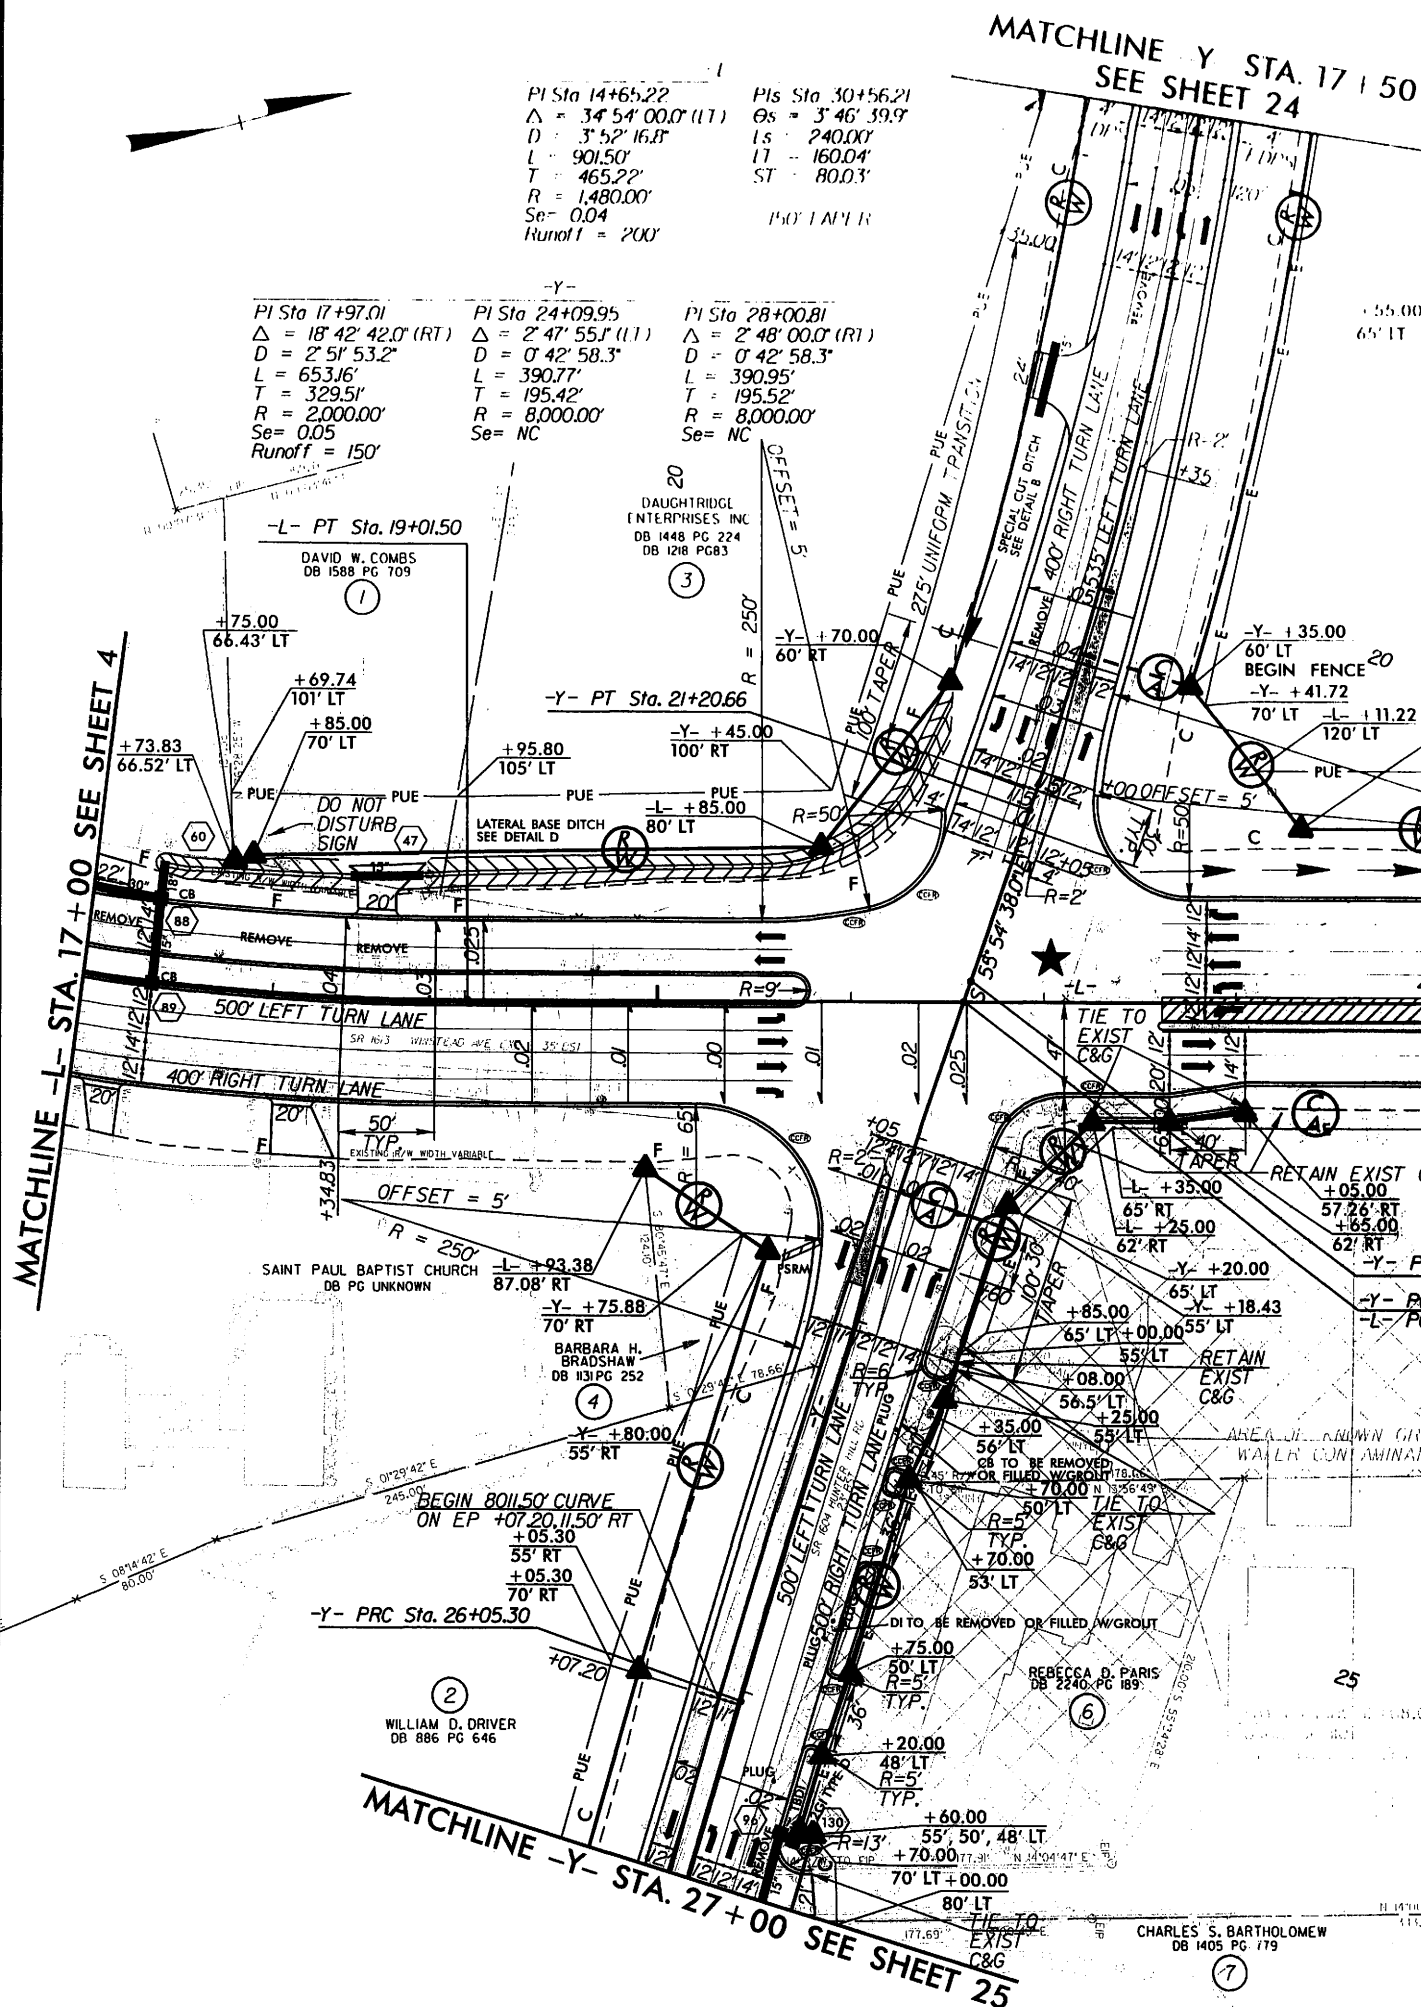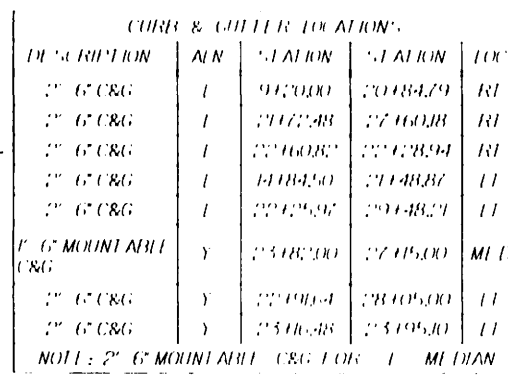

8/17/99

04/15/09 16:49:26
P:\Roadway\proj\2823-Rd\psh_06.dgn

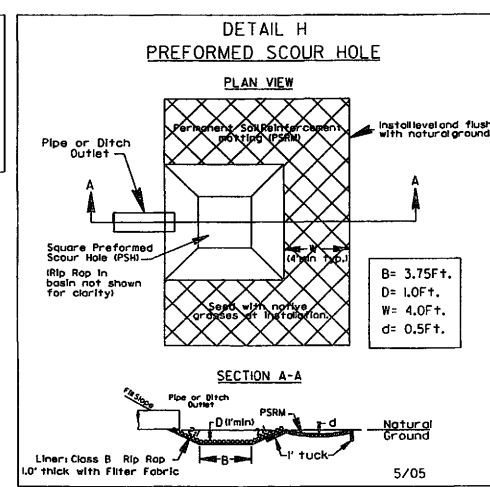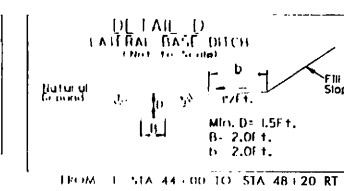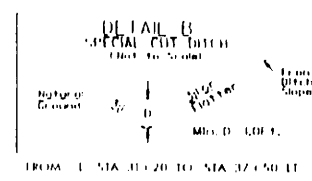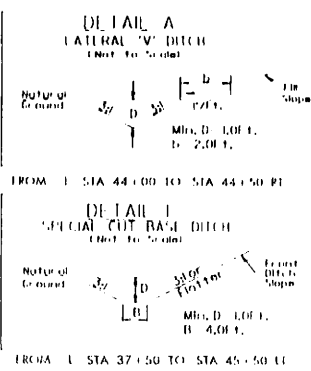


PROJECT REFERENCE NO. R-2823 SHEET NO. 6

ROADWAY DESIGN ENGINEER

HYDRAULICS ENGINEER

SEAL 29470
4-17-99
BRANDON J. MCWAIN

SEAL 27434
4-17-99
CLYDE M. KEEN

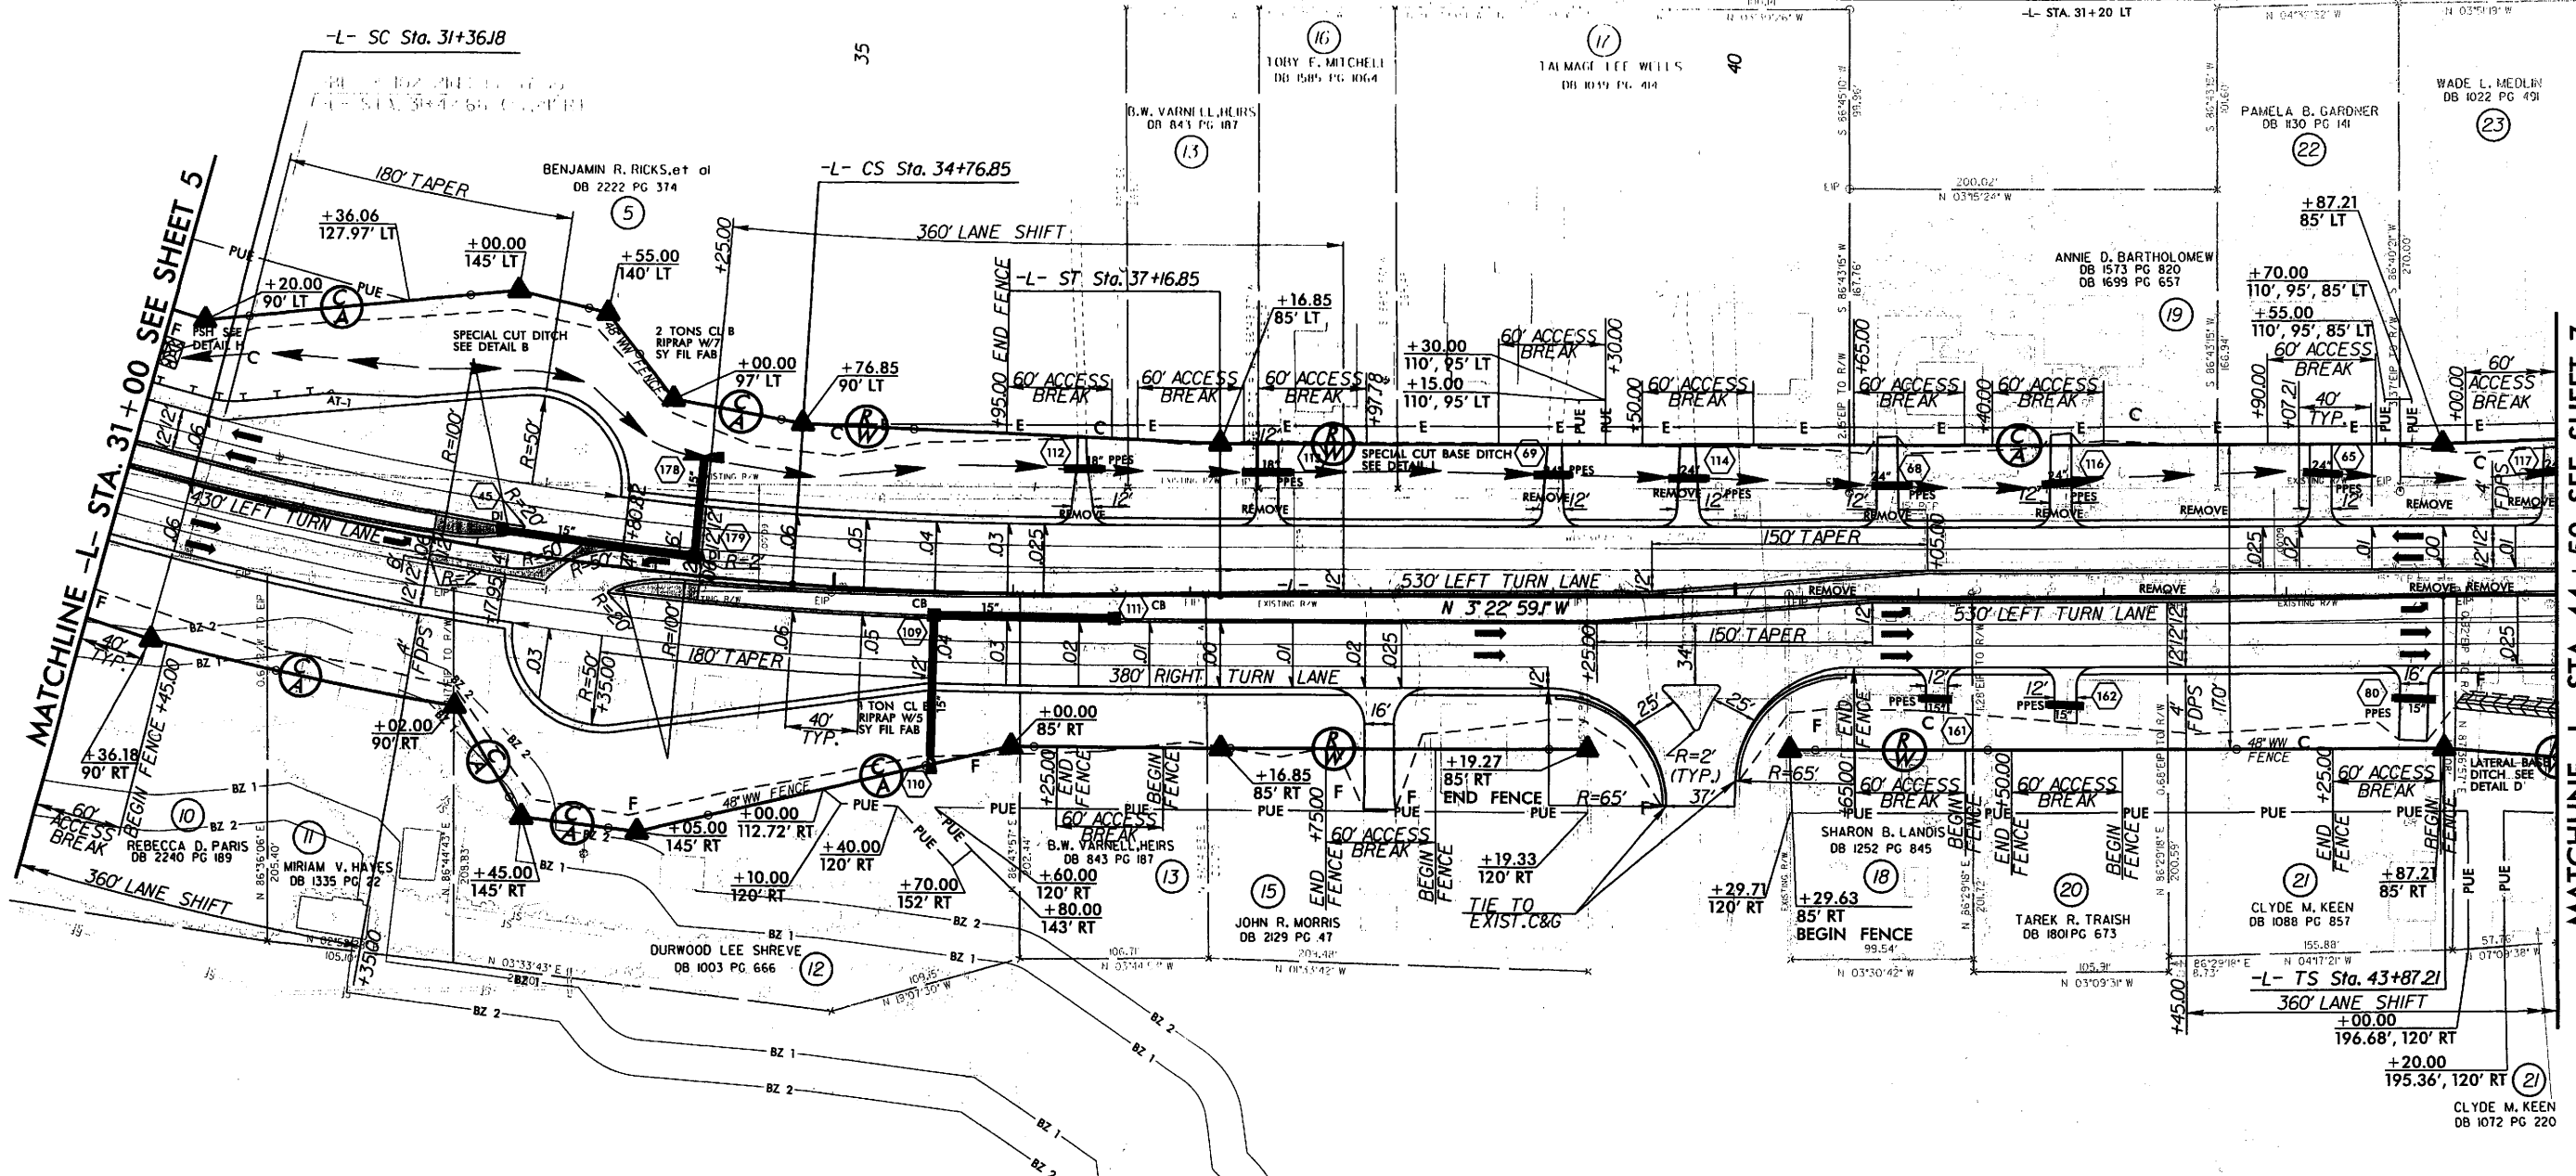

-L-

Sta 30+56.21	Sta 33+07.01	Sta 35+56.89	Sta 45+47.25
Os = 3' 46" 39.9"	Δ = 10' 43" 29.9" (LT)	Os = 3' 46" 39.9"	Os = 3' 46" 39.9"
Ls = 240.00'	D = 3' 08" 53.2"	Ls = 240.00'	Ls = 240.00'
LT = 160.04'	L = 340.68'	LT = 160.04'	LT = 160.04'
ST = 80.03'	T = 170.84'	ST = 80.03'	ST = 80.03'
	R = 1,820.00'		
	Se = 0.06		
	Runoff = 240'		

CURB & GUTTER LOCATIONS

DESCRIPTION	ALN	STATION	STATION	LOC
2'-6" C&G	-L-	39+01.41	40+60.63	RT




NOTE: 2'-6" MOUNTABLE C&G FOR -L- MEDIAN

FOR -L- PROFILE SEE SHTS. 31 & 32

PLANS PREPARED BY:

RUMMEL • KLEPPER & KAHL, LLP
consulting engineers
900 Ridgely Drive Suite 350
RALEIGH, NORTH CAROLINA 27609-3960
(919) 878-9560

FOR
DIVISION OF HIGHWAYS

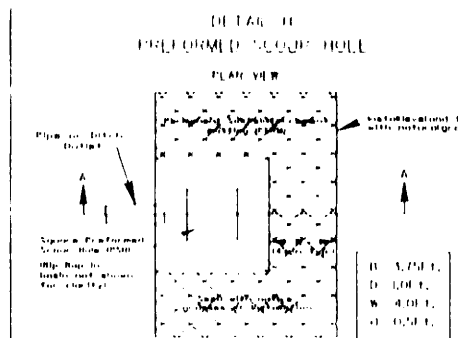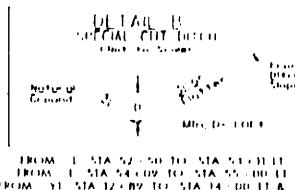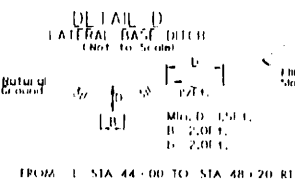

DATE FILED
FEDERAL BUREAU OF INVESTIGATION
(Check for Serial)





Date of
Filing

α β γ δ ϵ

$\frac{b}{c}$
 $\frac{d}{e}$

Mr. D. 1000
Mr. C. 1000
Mr. 2000

Type of Case Form

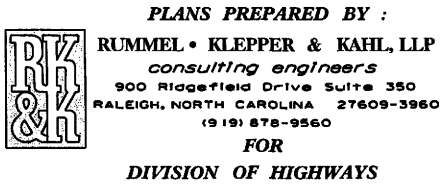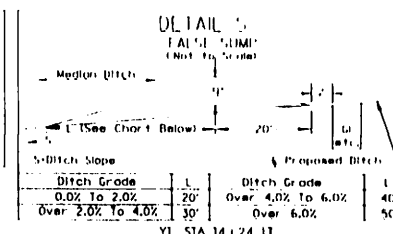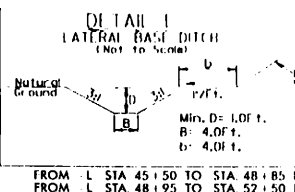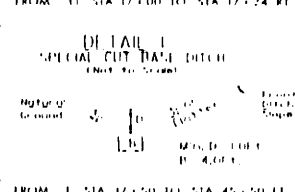

FOR -L- PROFILE SEE SHT.32
FOR -YI- PROFILE SEE SHT.41
FOR CULVERT PLANS SEE SHTS.C-1 THRU C-6

-L-		-YI-	
<i>Pis Sta</i> 45+47.25	<i>Δ Sta</i> 55+66.27	<i>Pi Sta</i> 15+65.93	<i>Δ Sta</i> 15+65.93
<i>θs</i> = 3° 46' 39.9"	<i>Δ</i> = 54° 35' 04.2" (RT)	<i>Δ</i> = 63° 41' 04.3" (LT)	<i>Δ</i> = 63° 41' 04.3" (LT)
<i>D</i> = 240.00'	<i>D</i> = 3° 08' 53.2"	<i>D</i> = 19° 05' 54.9"	<i>D</i> = 19° 05' 54.9"
<i>LT</i> = 160.04'	<i>L</i> = 1,733.88'	<i>L</i> = 333.45'	<i>L</i> = 333.45'
<i>ST</i> = 80.03'	<i>T</i> = 939.06'	<i>T</i> = 186.31'	<i>T</i> = 186.31'
	<i>R</i> = 1,820.00'	<i>R</i> = 300.00'	<i>R</i> = 300.00'
	<i>Se</i> = 0.06	<i>Se</i> = 0.04	<i>Se</i> = 0.04
	<i>Runoff</i> = 240'	<i>Runoff</i> = 80'	<i>Runoff</i> = 80'

DETAIL A
LATERAL 'V' DITCH
 (Not to Scale)

Natural Ground

3:1

D

3:1

b

F/ft.


Fill Slope

Min. D = 1.0ft.
 b = 2.0ft.

FROM -L- STA. 60+50 TO STA. 63+00 LT

PLANS PREPARED BY :
 **RUMMEL • KLEPPER & KAHL, LLP**
consulting engineers
 900 Ridgely Drive, Suite 350
 RALEIGH, NORTH CAROLINA 27609-3960
 (919) 878-9560
FOR
DIVISION OF HIGHWAYS

PROJECT REFERENCE NO.		SHEET NO.	
R-2823		9	
RAW SHEET NO.		HYDRAULICS ENGINEER	
ROADWAY DESIGN ENGINEER		NORTH CAROLINA PROFESSIONAL SEAL 27434	
NORTH CAROLINA PROFESSIONAL SEAL 29470		NORTH CAROLINA PROFESSIONAL SEAL 27434	

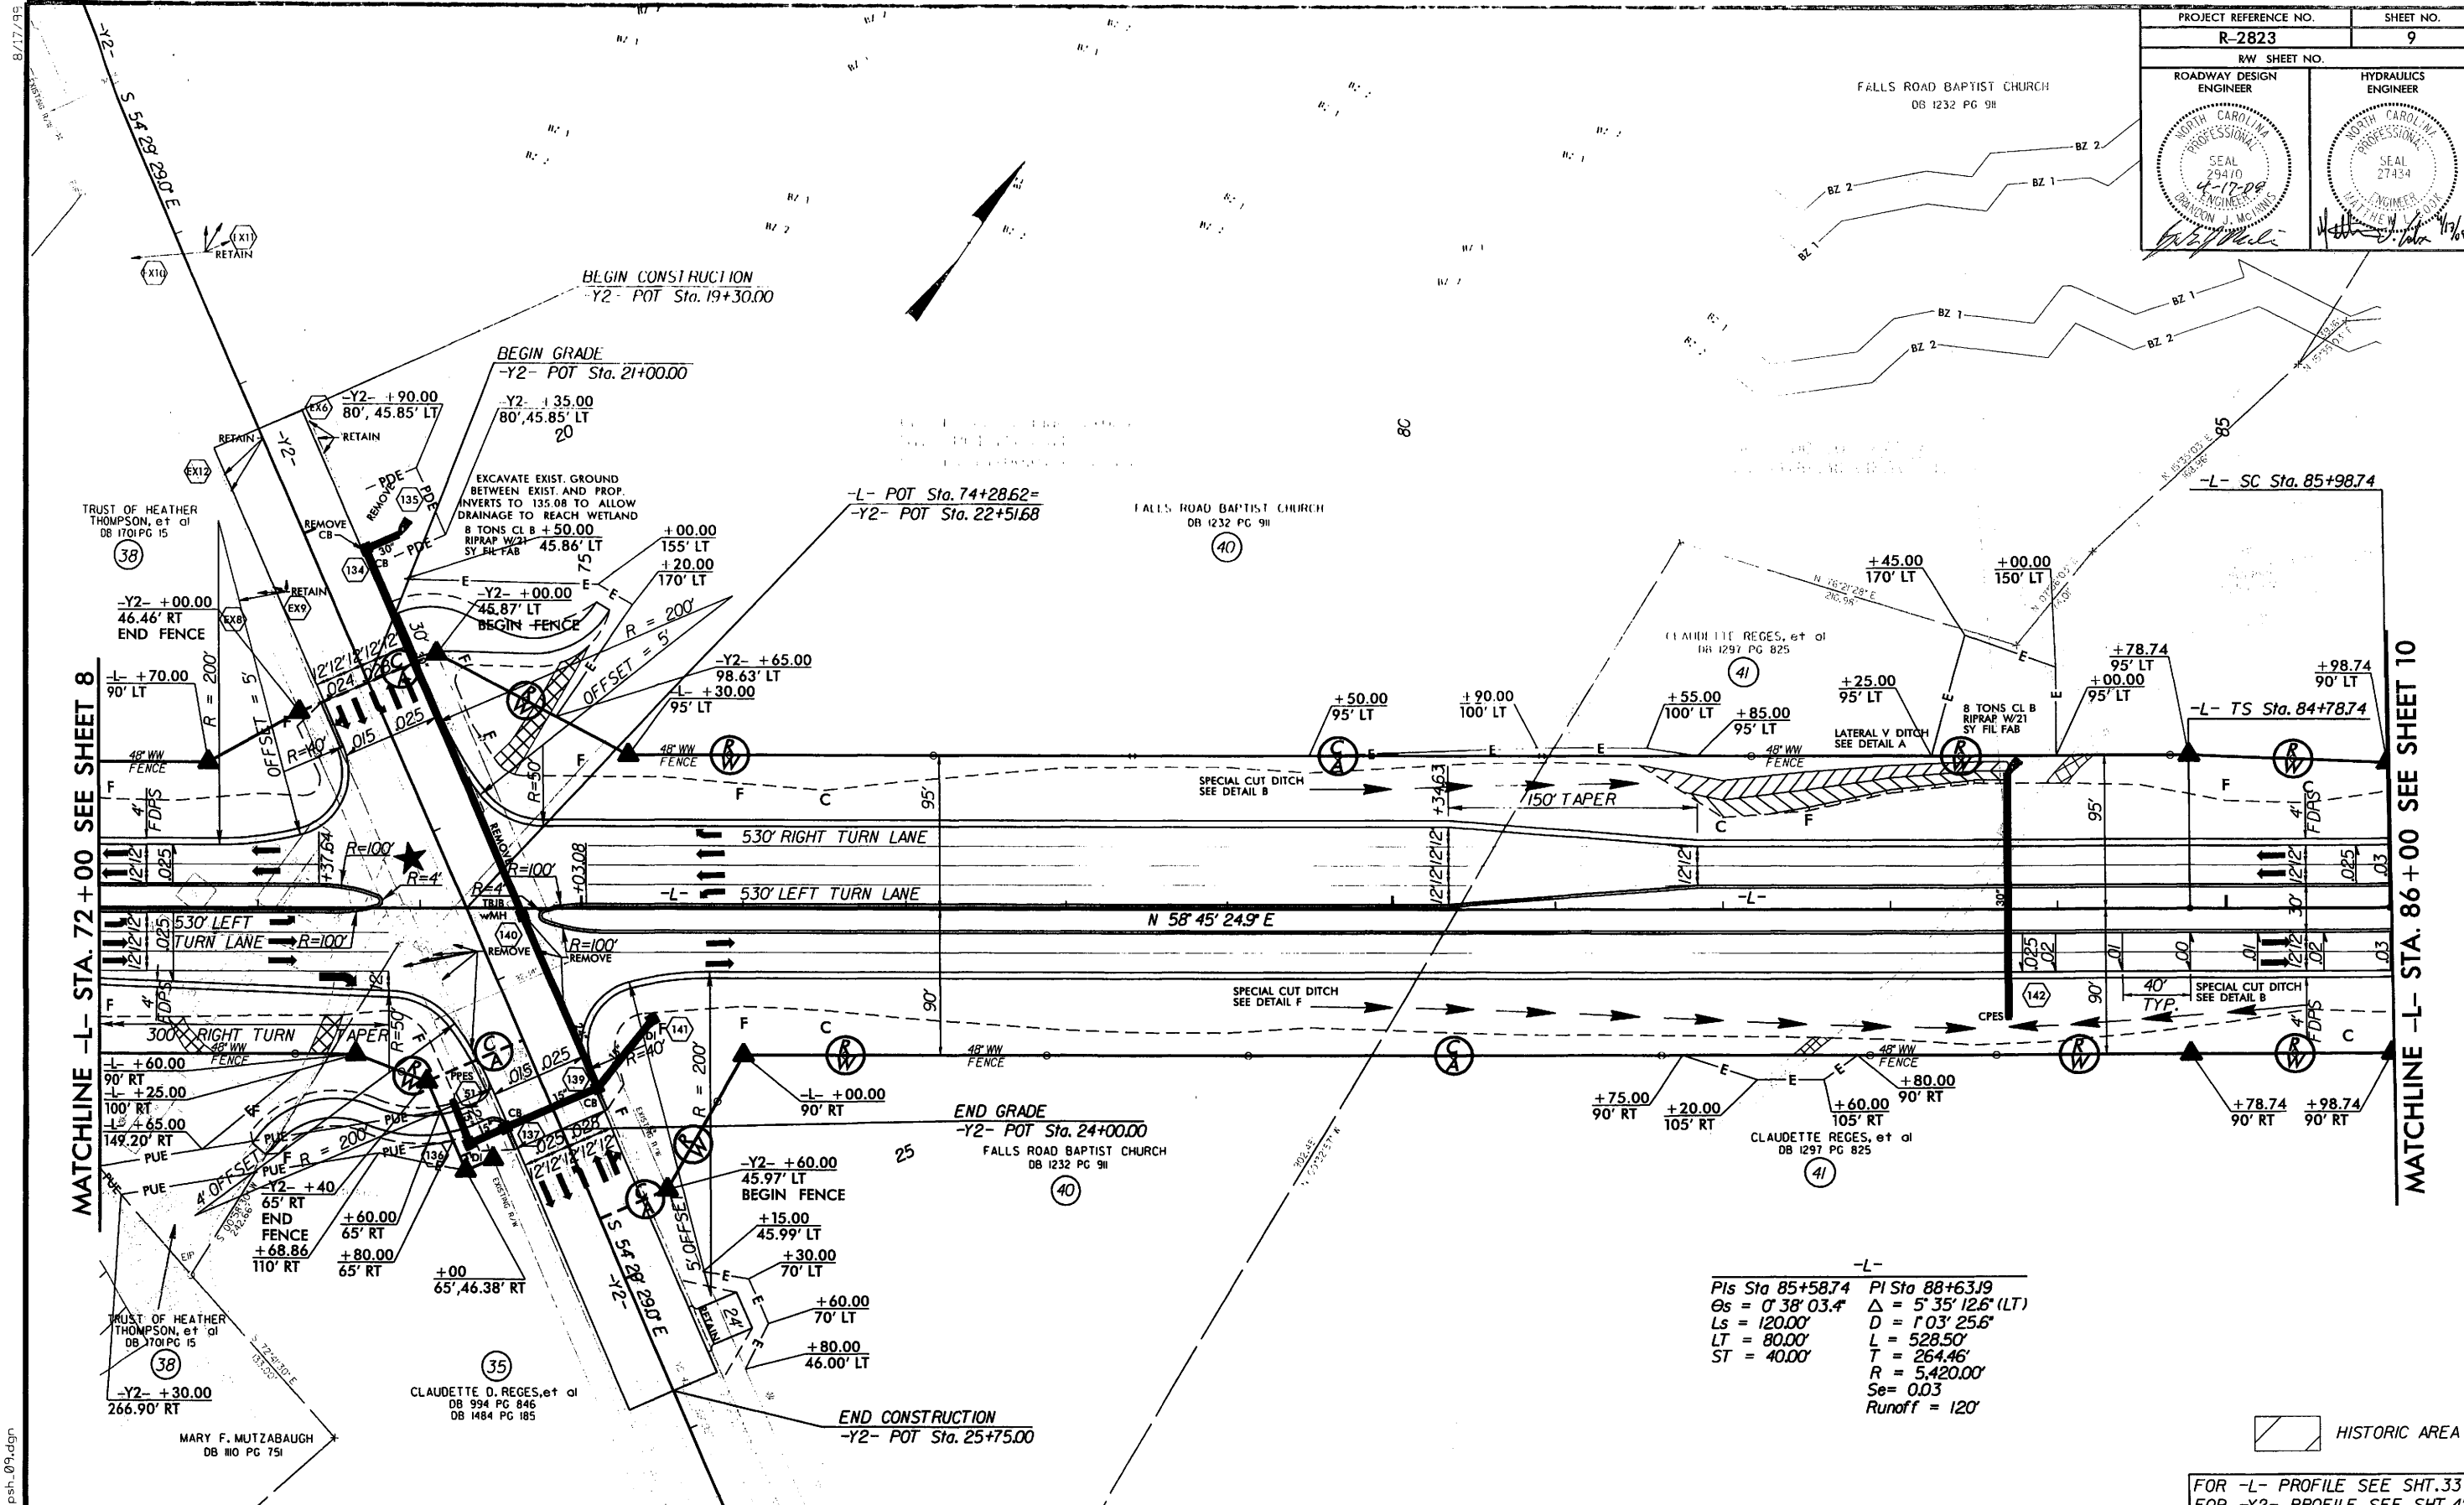




MATCHLINE -L- STA. 86 + 00 SEE SHEET 10

MATCHLINE -L- STA. 72 + 00 SEE SHEET 8

-L-
 PIs Sta 85+58.74 PI Sta 88+63.19
 Gs = 0° 38' 03.4" Δ = 5° 35' 12.6" (LT)
 Ls = 120.00' D = 1° 03' 25.6"
 LT = 80.00' L = 528.50'
 ST = 40.00' T = 264.46'
 R = 5,420.00'
 Se = 0.03
 Runoff = 120'

CURB & GUTTER LOCATIONS				
DESCRIPTION	ALN	STATION	STATION	LOC
2'-6" C&G	-Y2-	20+20.35	21+39.50	LT
2'-6" C&G	-Y2-	21+00.00	21+30.20	RT
2'-6" C&G	-Y2-	23+72.75	24+00.00	LT
2'-6" C&G	-Y2-	23+76.00	24+00.00	RT

NOTE: 2'-6" MOUNTABLE C&G FOR -L- MEDIAN

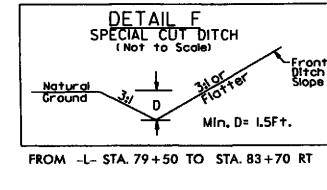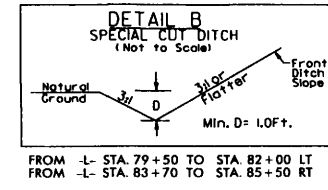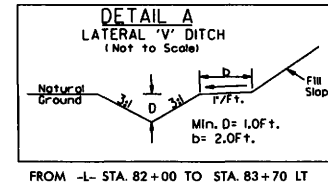

PLANS PREPARED BY :

RUMMEL • KLEPPER & KAHL, LLP
consulting engineers
 900 Ridgefield Drive Suite 350
 RALEIGH, NORTH CAROLINA 27609-3960
 (919) 878-9560



FOR
 DIVISION OF HIGHWAYS

04/15/09 16:52:16 R:\Roadway\proj\N-2823_Rdly_psh_09.dgn

8/17/99

04/16/99 16:52:39
m:\projects\2823\rdy.psh.10.dgn
m:\projects\2823\rdy.psh.10.dgn

PROJECT REFERENCE NO. R-2823		SHEET NO. 10	
RW SHEET NO.			
ROADWAY DESIGN ENGINEER		HYDRAULICS ENGINEER	
			

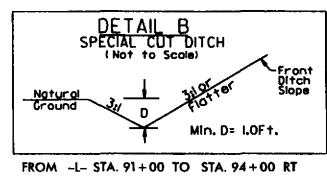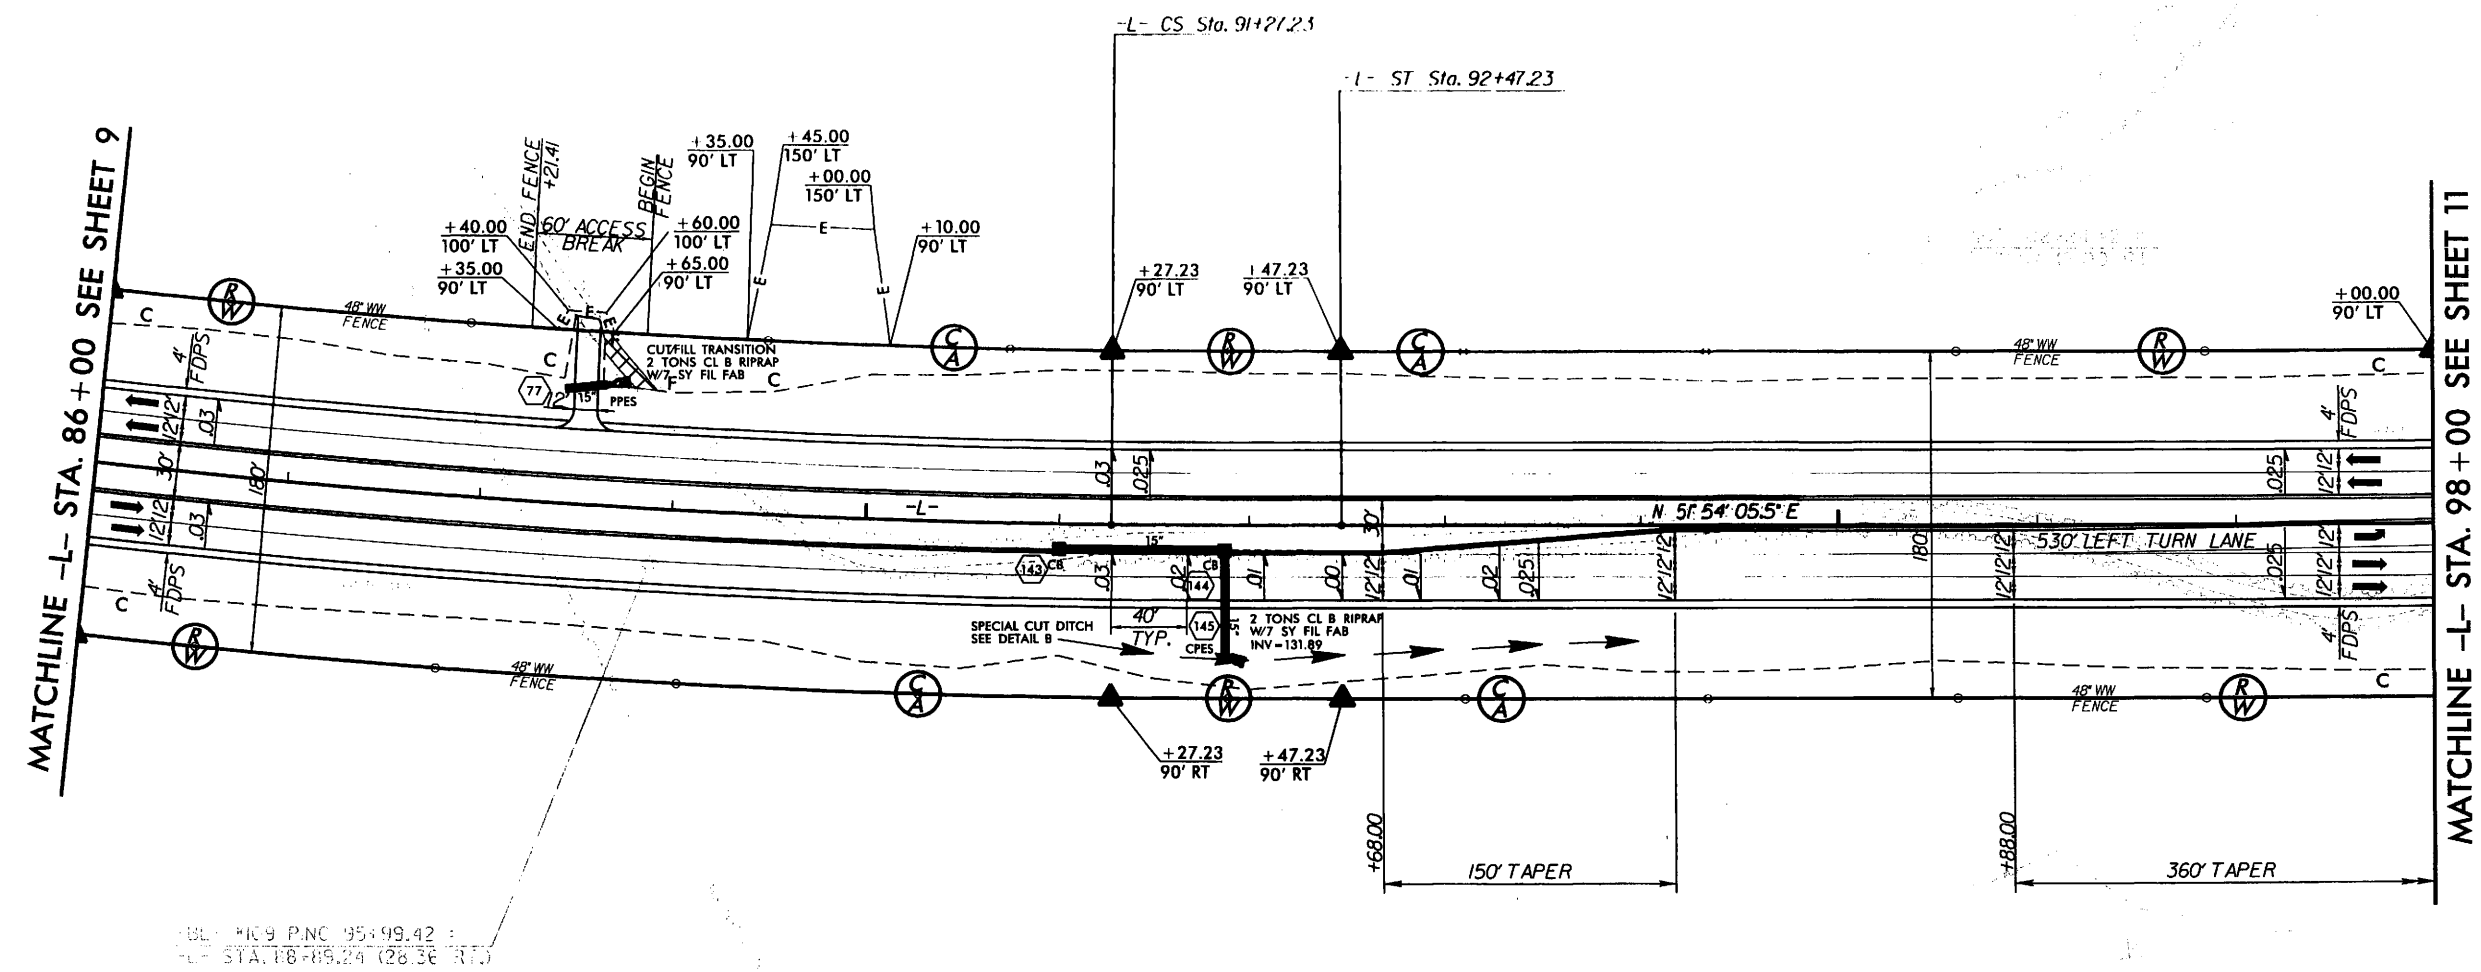

-L-

PI Sta 88+63.19	PIs Sta 91+67.23
$\Delta = 5' 35'' 12.6'' (LT)$	$\Theta_s = 0' 38'' 03.4''$
$D = 1' 03'' 25.6''$	$L_s = 120.00'$
$L = 528.50'$	$LT = 80.00'$
$T = 264.46'$	$ST = 40.00'$
$R = 5,420.00'$	
$Se = 0.03$	
Runoff = 120'	

CURB & GUTTER LOCATIONS
NOTE: 2'-6" MOUNTABLE C&G FOR -L- MEDIAN

FOR -L- PROFILE SEE SHTS. 33 & 34


PLANS PREPARED BY :


 RUMMEL • KLEPPER & KAHL, LLP
consulting engineers
900 Ridgeland Drive Suite 350
RALEIGH, NORTH CAROLINA 27609-3960
(919) 878-9560

FOR
DIVISION OF HIGHWAYS

8/17/99

04\15\09 1653445
r:\roadway\proj\2823\rdy.psh.11.dgn

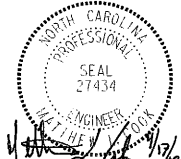PROJECT REFERENCE NO.		SHEET NO.	
R-2823		11	
RW SHEET NO.			
ROADWAY DESIGN ENGINEER	HYDRAULICS ENGINEER		
			



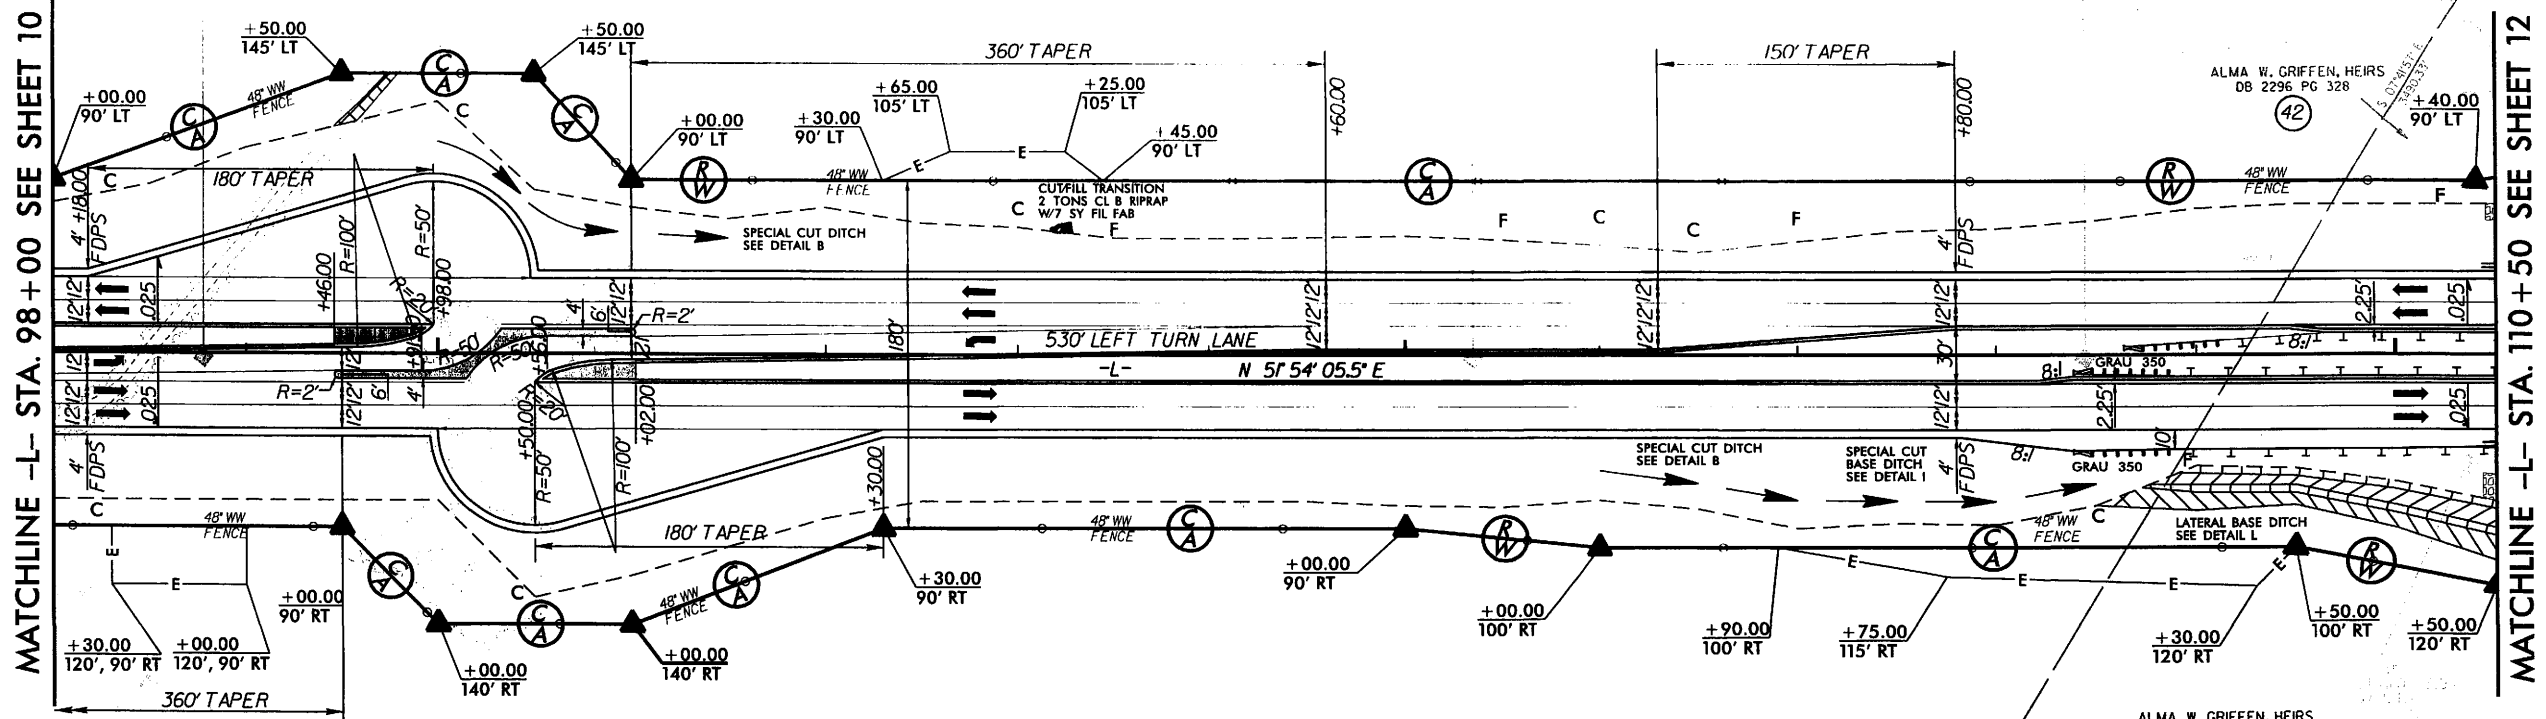


CLAUDETTE REGES, et al
DB 1297 PG 825
(41)

CURB & GUTTER LOCATIONS				
DESCRIPTION	ALN	STATION	STATION	LOC
SBG	-L-	110+43.00	110+96.00	RT
EXP. GUTTER	-L-	110+43.00	110+82.50	LT

NOTE: 2'-6" MOUNTABLE C&G FOR -L- MEDIAN


FOR -L- PROFILE SEE SHT. 34

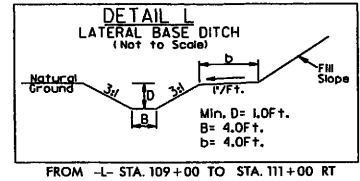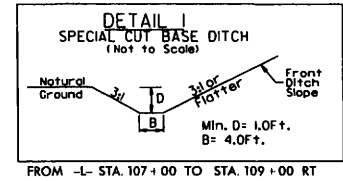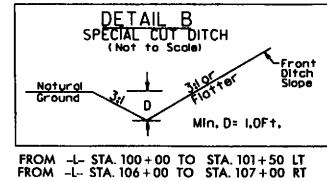

PLANS PREPARED BY :
 **RUMMEL • KLEPPER & KAHL, LLP**
consulting engineers
900 Ridgefield Drive Suite 350
RALEIGH, NORTH CAROLINA 27609-3960
(919) 878-9560
FOR
DIVISION OF HIGHWAYS

8/17/98


04\15\09 16:54:42
F:\Roadway\proj\1-2823_Rdy_psh_12.dgn

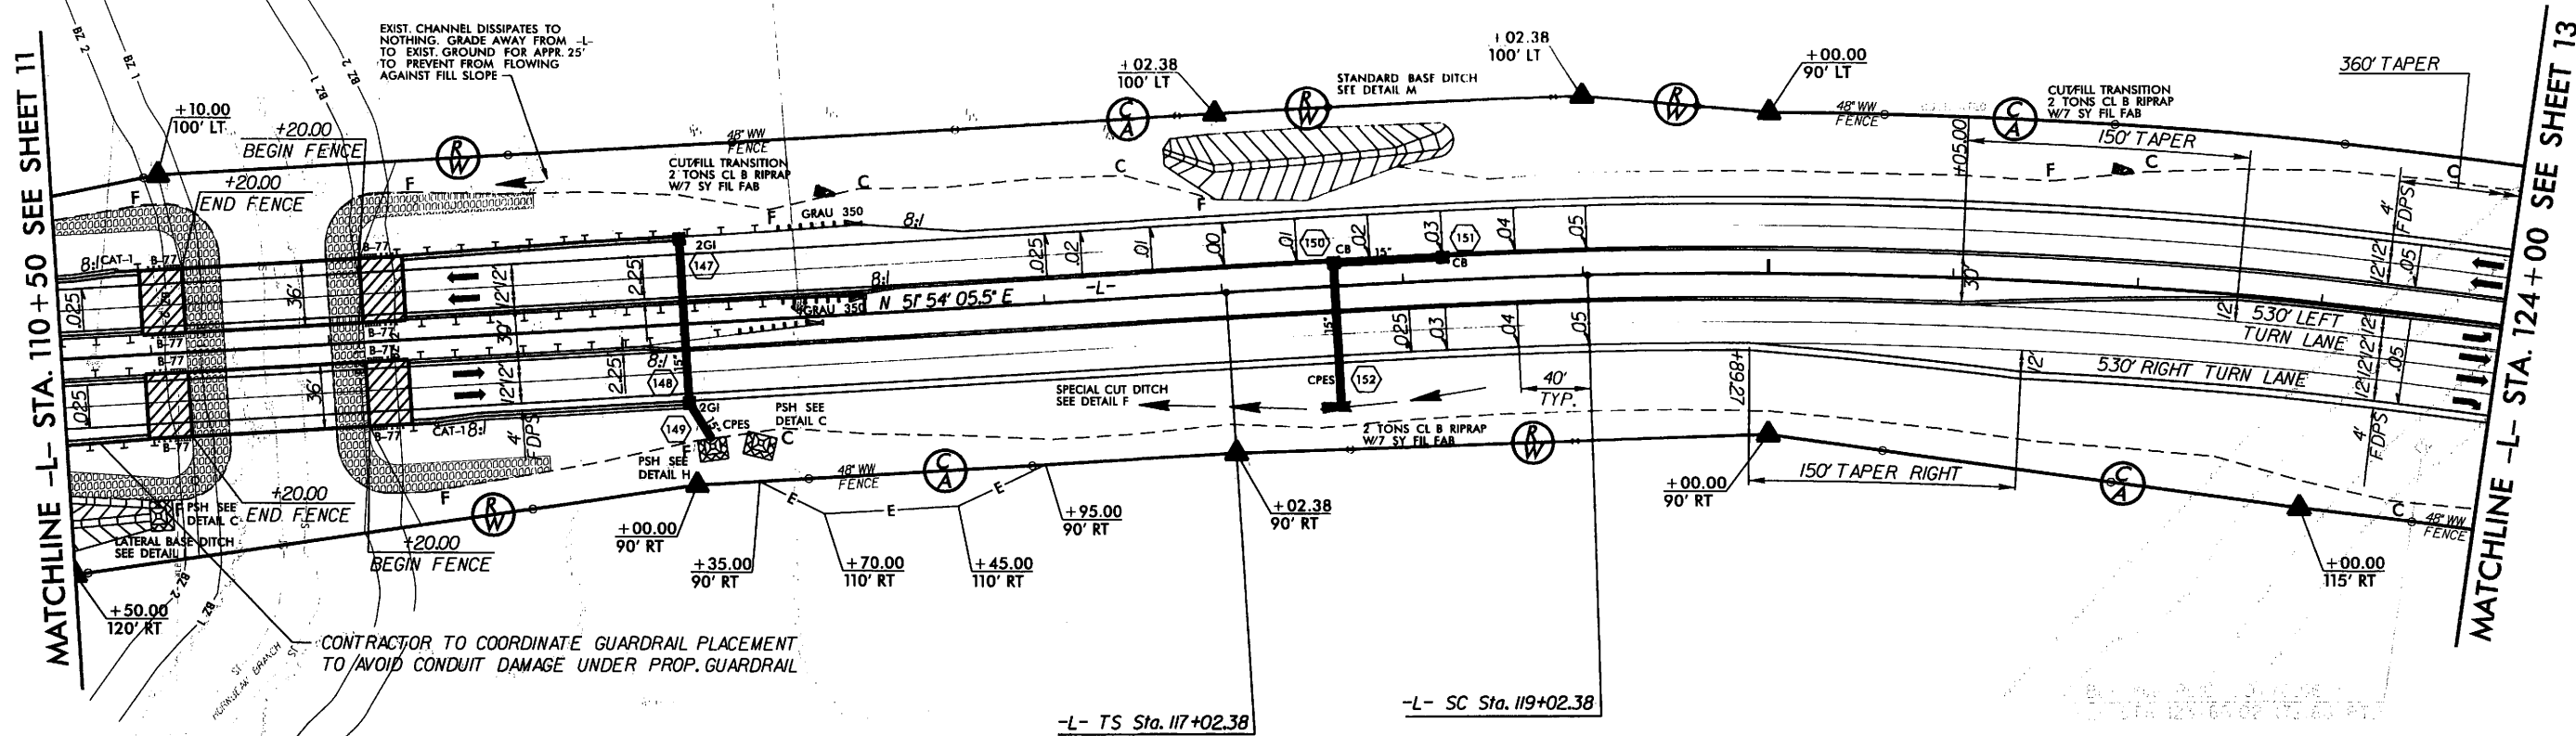

-L-
PIs Sta 118+35.72 PI Sta 129+52.93
Gs = 1'56"08.4' Δ = 39'04"51.9' (RT)
Ls = 200.00' D = 1'56"08.4'
LT = 133.34' L = 2,019.00'
T = 1,050.55' R = 2,960.00'
Se = 0.05
Runoff = 200'

CURB & GUTTER LOCATIONS				
DESCRIPTION	ALN	STATION	STATION	LOC
SBG	-L-	110+43.00	110+96.00	RT
SBG	-L-	112+44.00	112+57.61	RT
EXP.GUTTER	-L-	112+57.61	114+00.00	RT
EXP.GUTTER	-L-	110+43.00	110+82.50	LT
SBG	-L-	110+82.50	110+96.00	LT
SBG	-L-	112+44.00	114+00.00	LT



NOTE: 2'-6" MOUNTABLE C&G FOR -L- MEDIAN

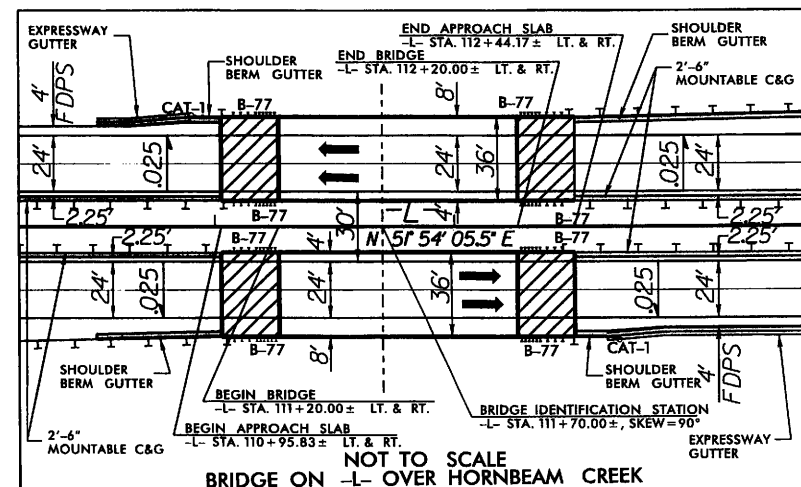


FOR -L- PROFILE SEE SHTS.34 & 35
FOR BRIDGE LEFT LANE PLANS SEE
SHTS. S-1 THRU S-26
FOR BRIDGE RIGHT LANE PLANS SEE
SHTS. S-1 THRU S-27

PLANS PREPARED BY :
RUMMEL • KLEPPER & KAHL, LLP
consulting engineers
900 Ridgely Drive Suite 350
RALEIGH, NORTH CAROLINA 27609-3960
(919) 878-9560
FOR
DIVISION OF HIGHWAYS





PROJECT REFERENCE NO. R-2823	SHEET NO. 12
R/W SHEET NO.	
ROADWAY DESIGN ENGINEER 	HYDRAULICS ENGINEER

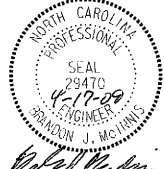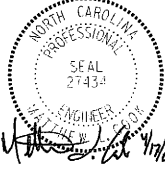PROJECT REFERENCE NO.		SHEET NO.	
R-2823		13	
RW SHEET NO.		HYDRAULICS ENGINEER	
ROADWAY DESIGN ENGINEER		SEAL 27434	
			

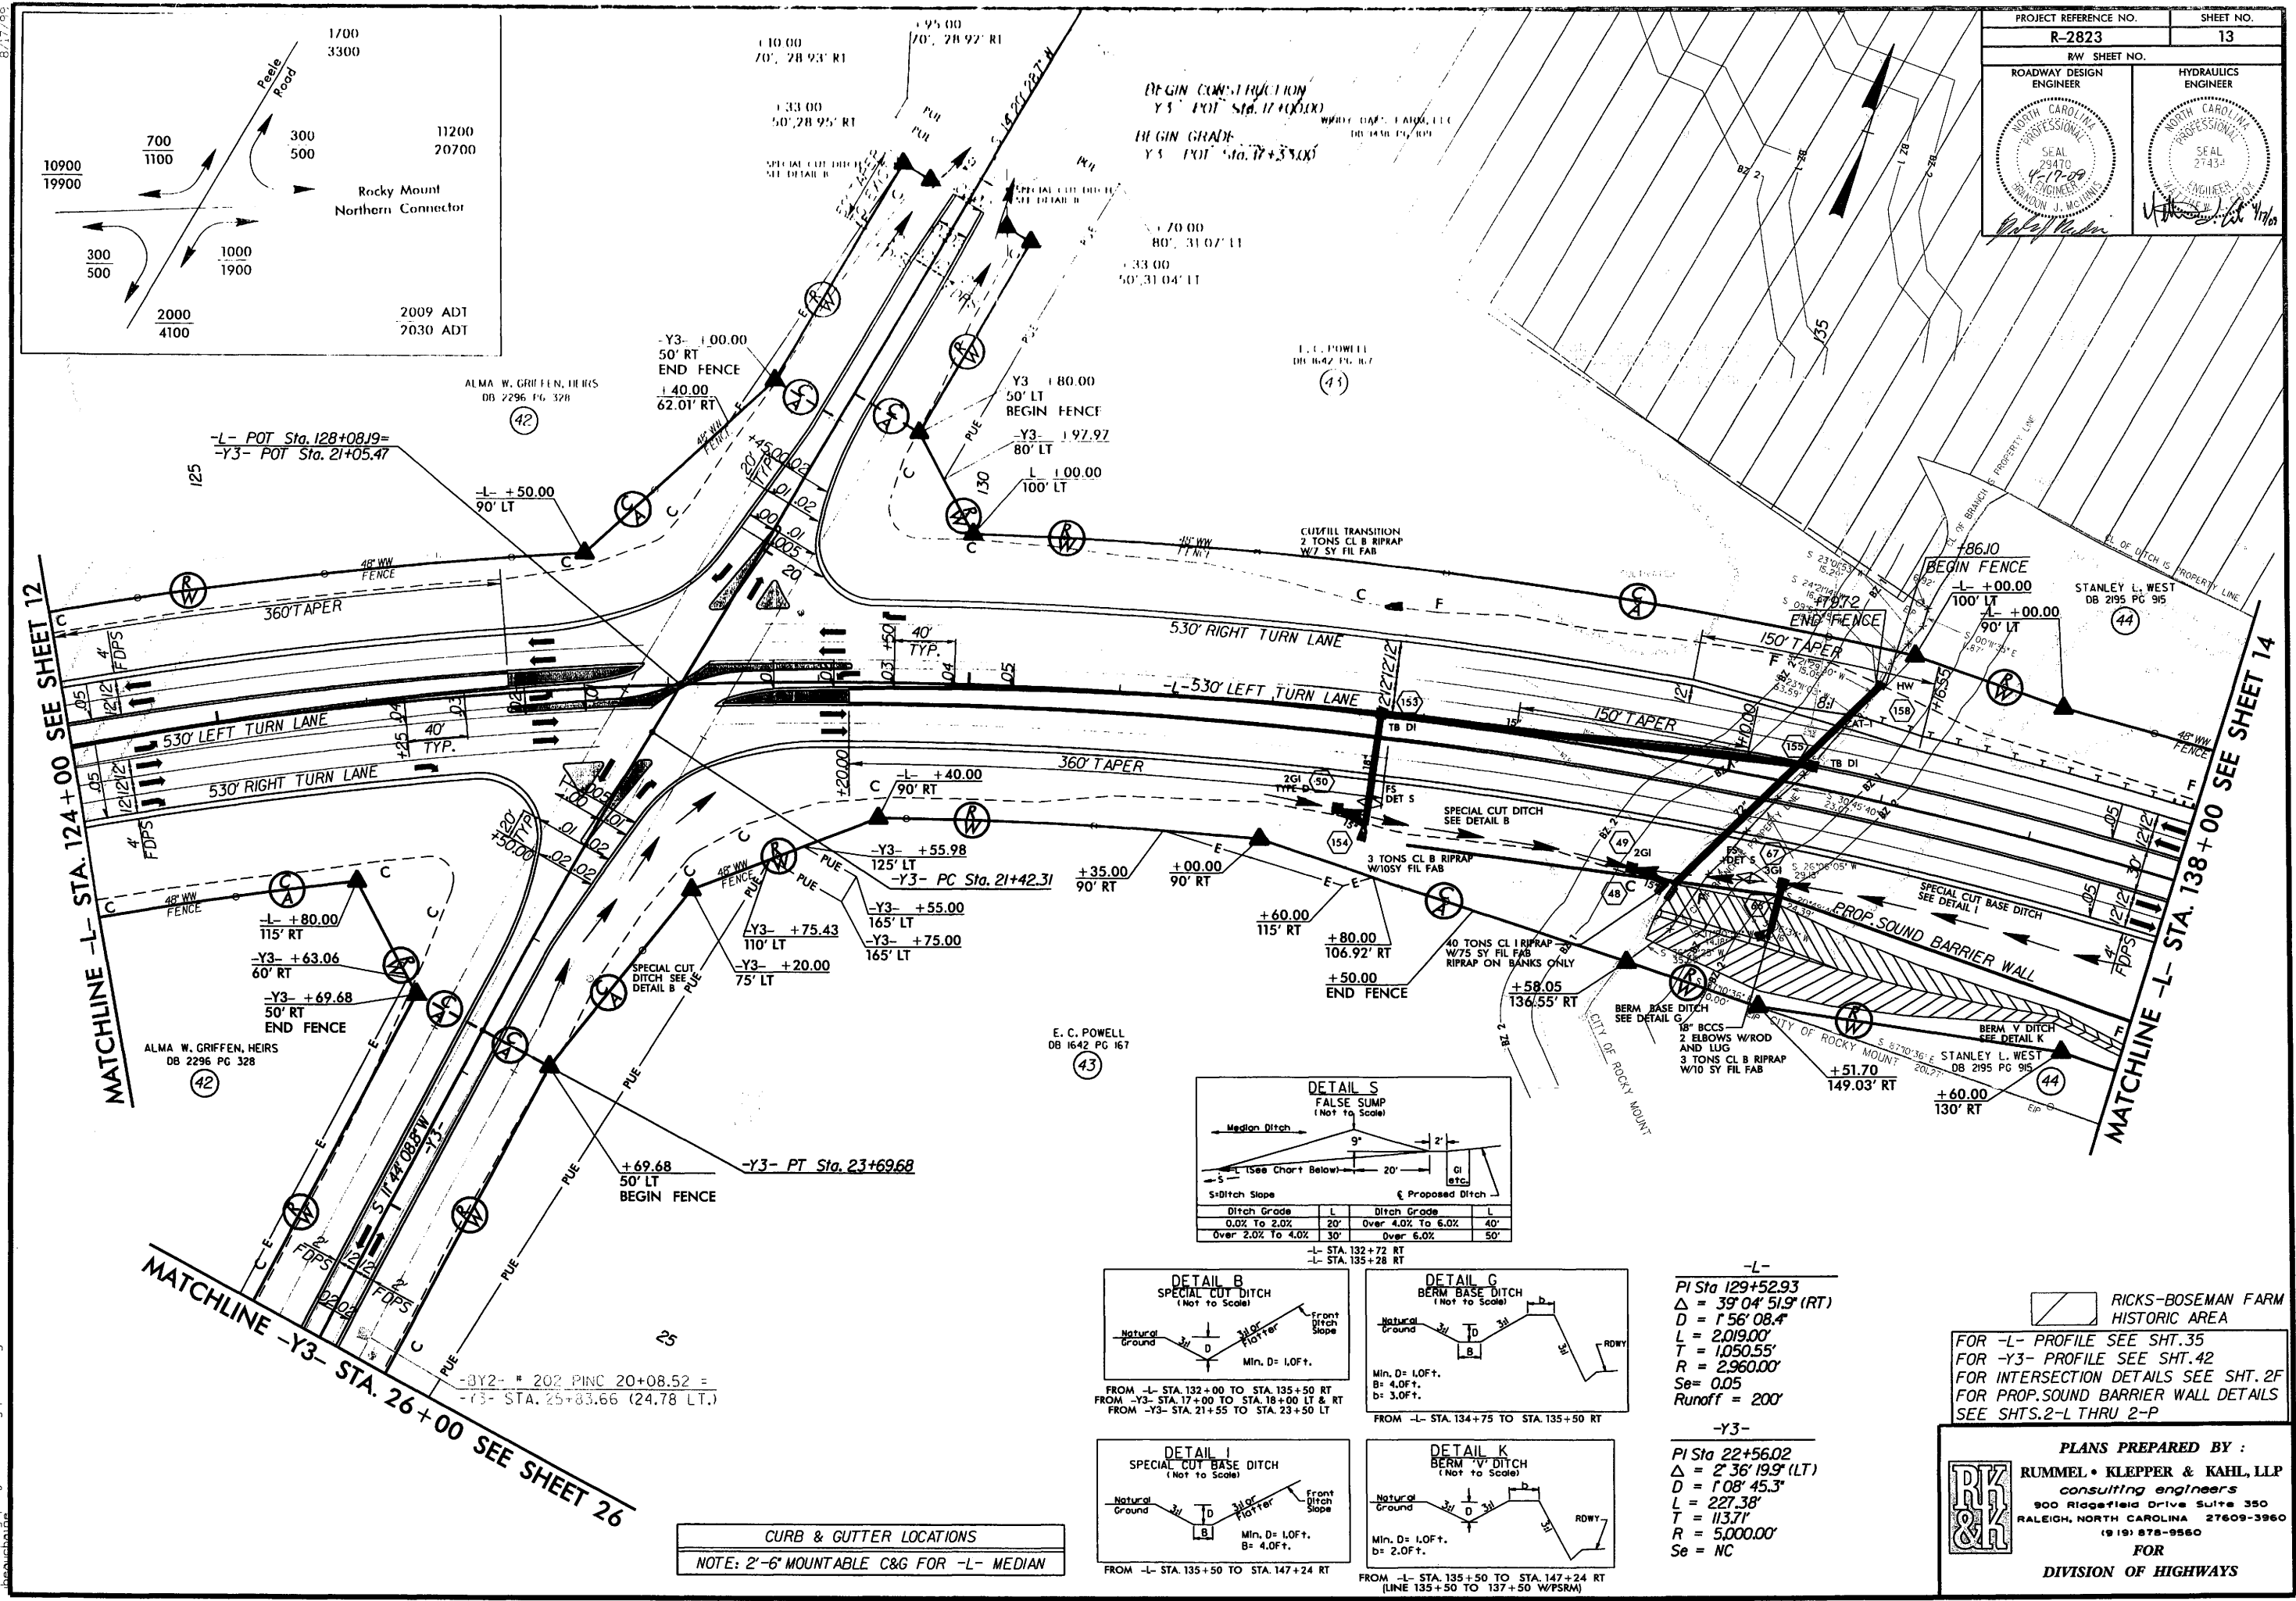

DETAIL S
FALSE SUMP
(Not to Scale)

Ditch Grade	L	Ditch Grade	L
0.0% To 2.0%	20'	Over 4.0% To 6.0%	40'
Over 2.0% To 4.0%	30'	Over 6.0%	50'

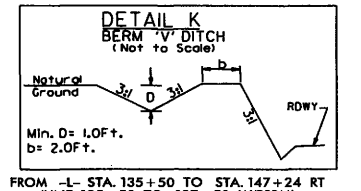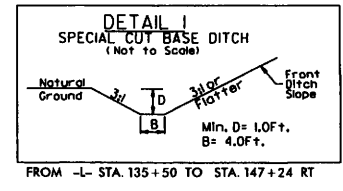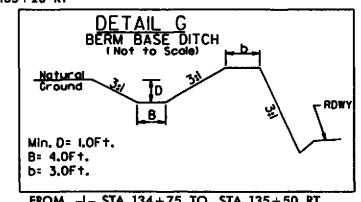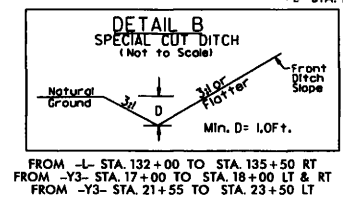

-L-
PI Sta 129+52.93
Δ = 39' 04" 51.9" (RT)
D = 1' 56" 08.4"
L = 2,019.00'
T = 1,050.55'
R = 2,960.00'
Se = 0.05
Runoff = 200'

-Y3-
PI Sta 22+56.02
Δ = 2' 36" 19.9" (LT)
D = 1' 08" 45.3"
L = 227.38'
T = 113.71'
R = 5,000.00'
Se = NC

 RICKS-BOSEMAN FARM
HISTORIC AREA

FOR -L- PROFILE SEE SHT. 35
FOR -Y3- PROFILE SEE SHT. 42
FOR INTERSECTION DETAILS SEE SHT. 2F
FOR PROP. SOUND BARRIER WALL DETAILS
SEE SHTS. 2-L THRU 2-P

PLANS PREPARED BY :
 **RUMMEL • KLEPPER & KAHL, LLP**
consulting engineers
900 Ridgeland Drive Suite 350
RALEIGH, NORTH CAROLINA 27609-3960
(919) 878-9560
FOR
DIVISION OF HIGHWAYS


CURB & GUTTER LOCATIONS
NOTE: 2'-6" MOUNTABLE C&G FOR -L- MEDIAN

8/17/99
04\16\03 16:53:29
R:\roadway\proj\1-2823\rdy_psh_13.dgn


8/17/99

04\6\09 16:54:30
r:\roadway\proj\2823.Rdy.psh.14.dgn
r:\roadway\proj\2823.Rdy.psh.14.dgn

PROJECT REFERENCE NO. R-2823		SHEET NO. 14
RW SHEET NO.		HYDRAULICS ENGINEER
ROADWAY DESIGN ENGINEER	NORTH CAROLINA PROFESSIONAL SEAL 27470 01-17-99 BRANDON J. MCINNES	
NORTH CAROLINA PROFESSIONAL SEAL 27434 01-17-99 WILLIAM H. OVERMAN		



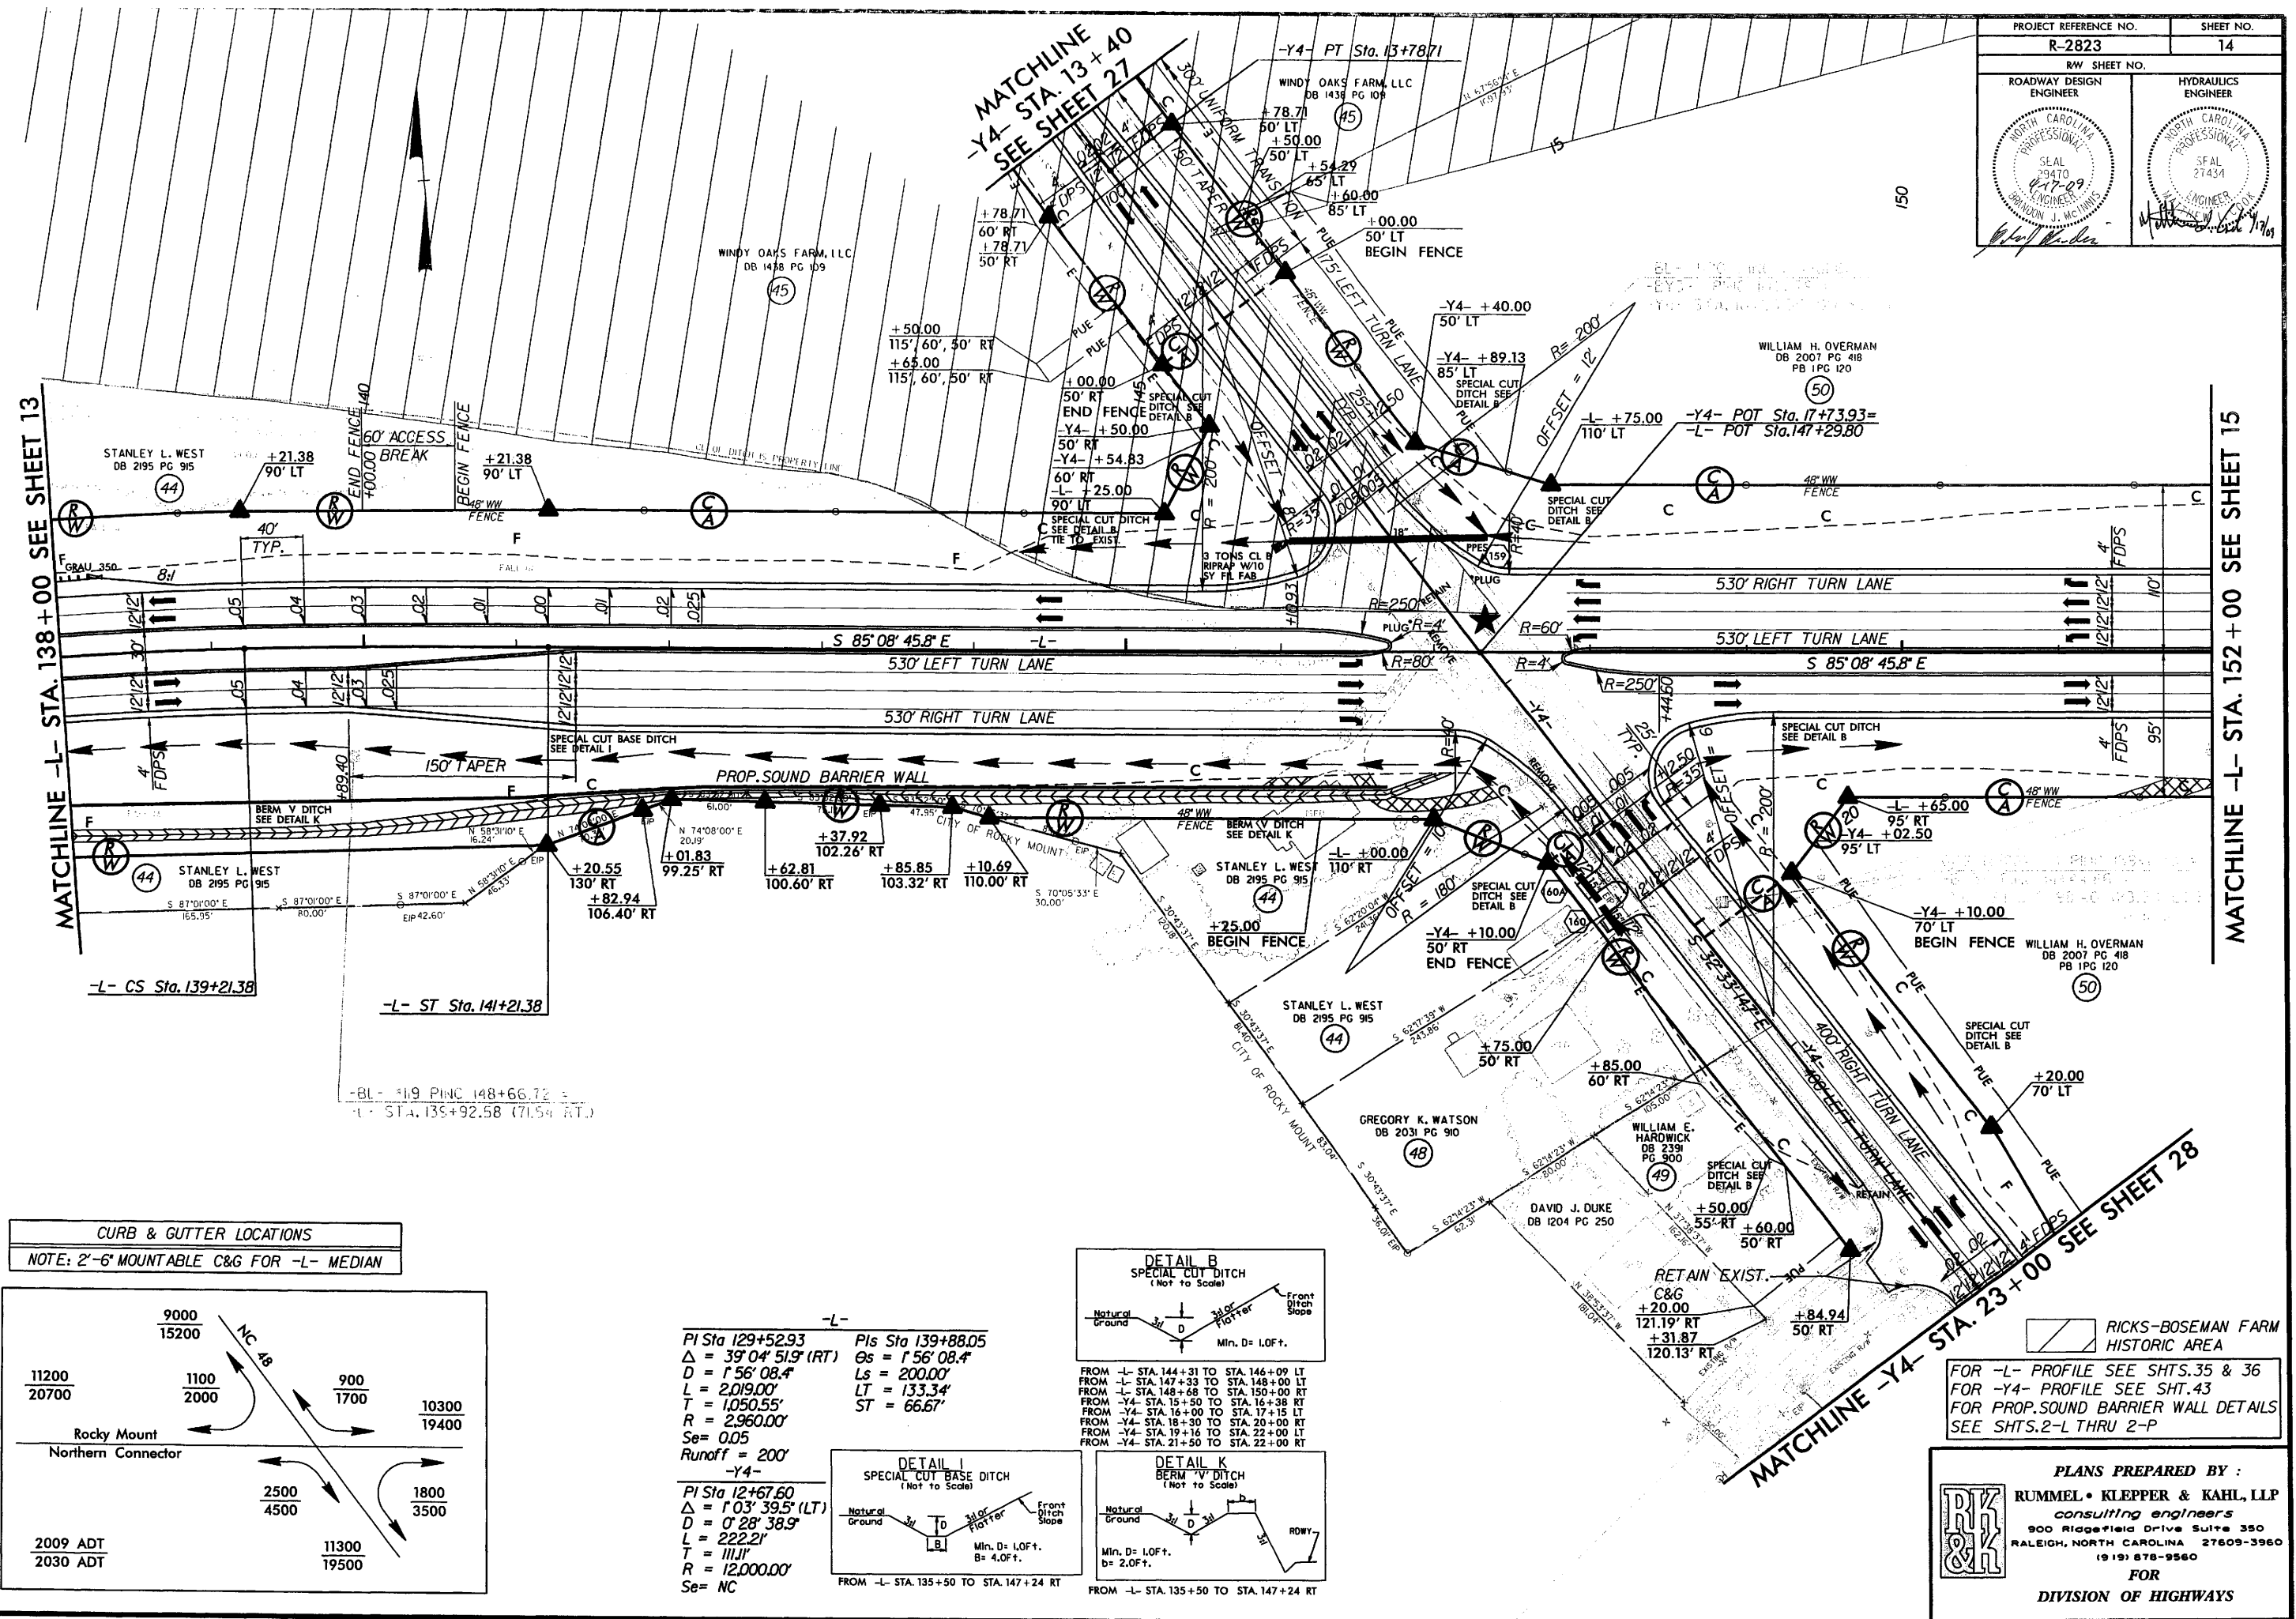


CURB & GUTTER LOCATIONS
NOTE: 2'-6" MOUNTABLE C&G FOR -L- MEDIAN

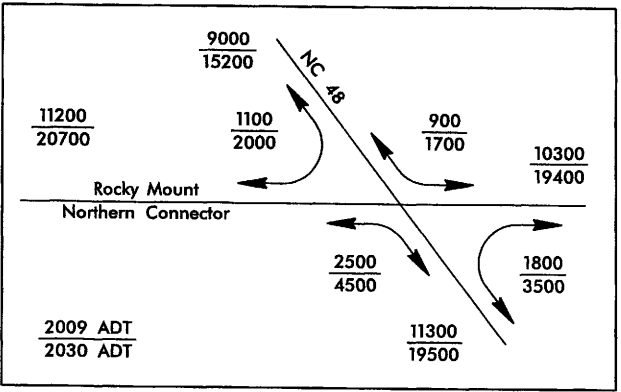

-L-
PI Sta 129+52.93
 $\Delta = 39^{\circ}04'51.9"$ (RT)
 $D = 1^{\circ}56'08.4"$
 $L = 2019.00'$
 $T = 1050.55'$
 $R = 2960.00'$
 $Se = 0.05$
Runoff = 200'
-Y4-
PI Sta 129+52.93
 $\Delta = 1^{\circ}03'39.5"$ (LT)
 $D = 0^{\circ}28'38.9"$
 $L = 222.21'$
 $T = 111.11'$
 $R = 12000.00'$
 $Se = NC$

-L-
PI Sta 139+88.05
 $\Delta = 1^{\circ}56'08.4"$
 $Ls = 200.00'$
 $LT = 133.34'$
 $ST = 66.67'$

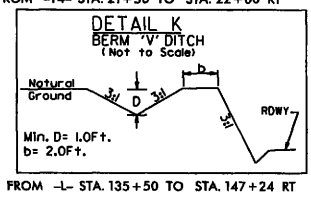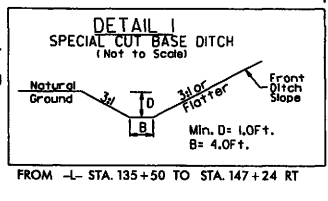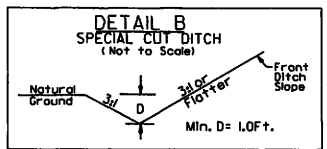



FOR -L- PROFILE SEE SHTS. 35 & 36
FOR -Y4- PROFILE SEE SHT. 43
FOR PROP. SOUND BARRIER WALL DETAILS
SEE SHTS. 2-L THRU 2-P

PLANS PREPARED BY :
RUMMEL • KLEPPER & KAHL, LLP
consulting engineers
900 Ridgefield Drive Suite 350
RALEIGH, NORTH CAROLINA 27609-3960
(919) 878-9560
FOR
DIVISION OF HIGHWAYS



8/17/99

04\05\09 16:51:21
r:\roadway\proj\2823-Rdg-psh-15.dgn

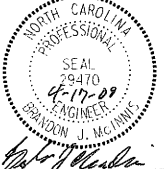PROJECT REFERENCE NO.		SHEET NO.	
R-2823		15	
RW SHEET NO.		HYDRAULICS ENGINEER	
ROADWAY DESIGN ENGINEER		HYDRAULICS ENGINEER	
			

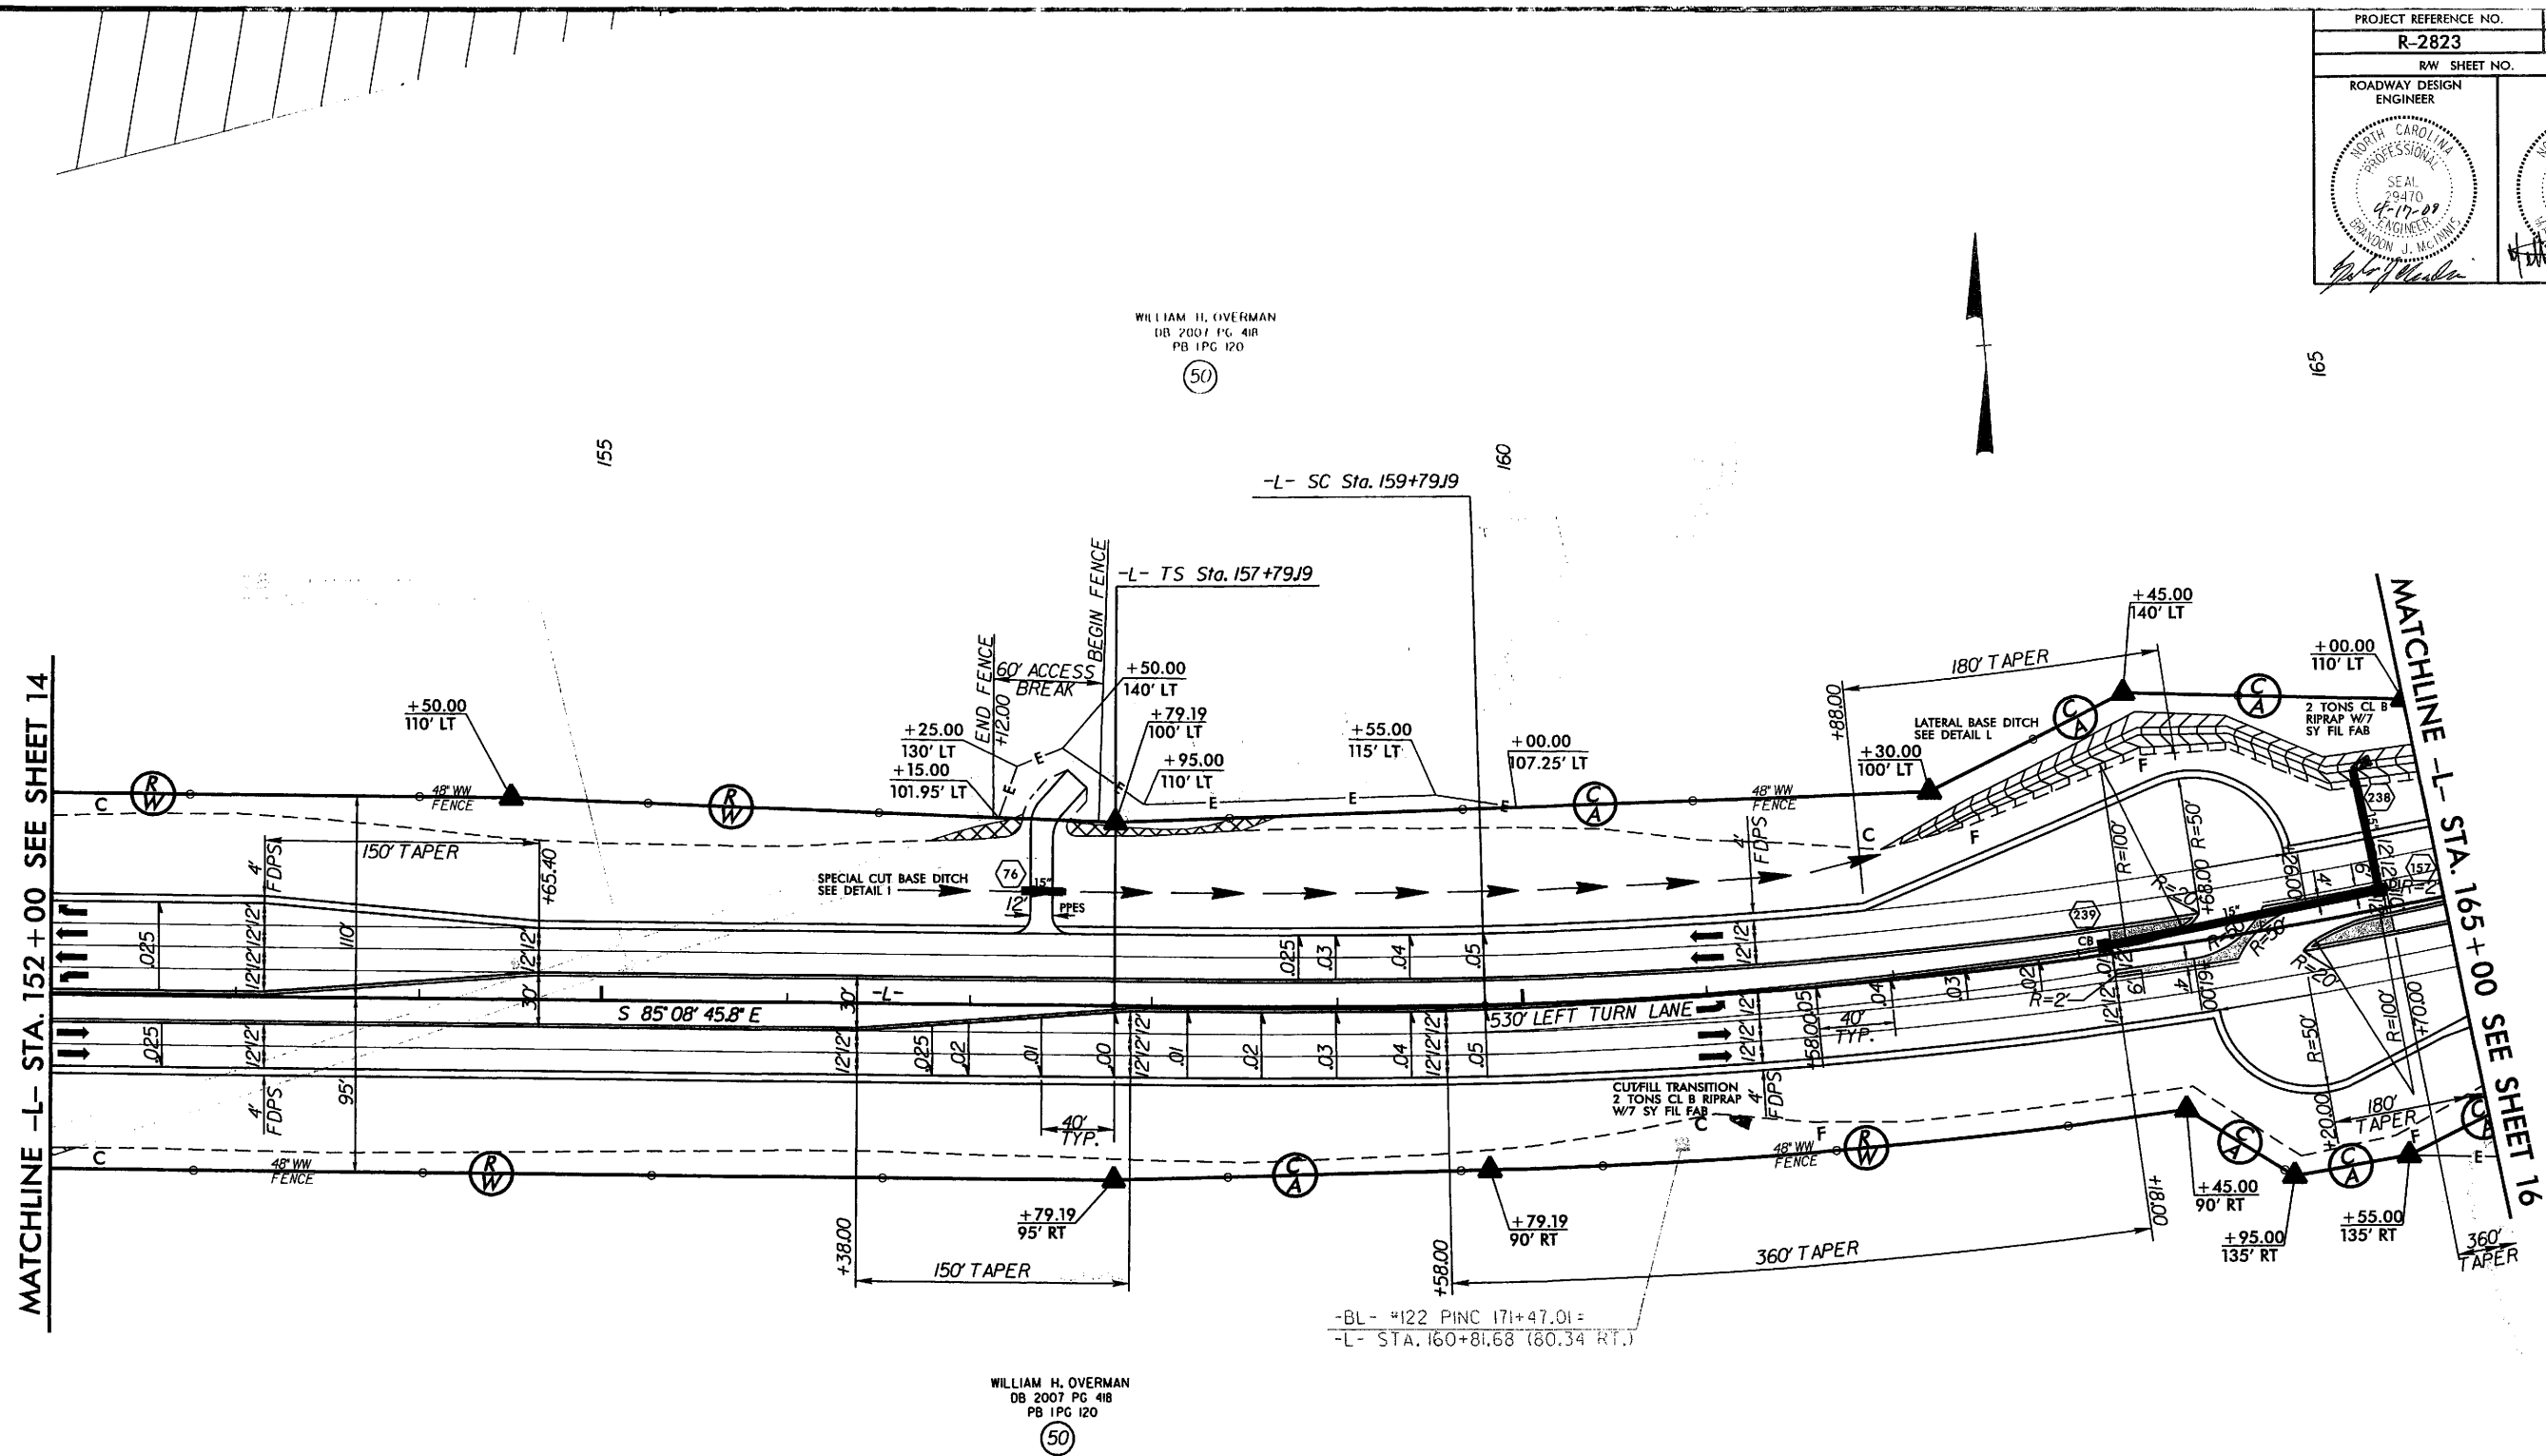

-L-
Pls Sta 159+12.54 PI Sta 167+18.99
 $\theta_s = 156^\circ 08.4'$ $\Delta = 28^\circ 03' 53.7''$ (LT)
 $L_s = 200.00'$ $D = 156^\circ 08.4'$
 $LT = 133.34'$ $L = 1449.88'$
 $ST = 66.67'$ $T = 739.79'$
 $R = 2960.00'$
 $Se = 0.05$
 $Runoff = 200'$

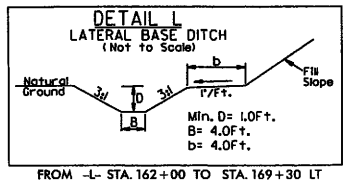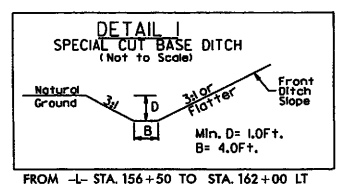


CURB & GUTTER LOCATIONS
NOTE: 2'-6" MOUNTABLE C&G FOR -L- MEDIAN

RICKS-BOSEMAN FARM
HISTORIC AREA
FOR -L- PROFILE SEE SHT. 36

PLANS PREPARED BY :




 RUMMEL • KLEPPER & KAHL, LLP
consulting engineers
900 Ridgefield Drive Suite 350
RALEIGH, NORTH CAROLINA 27609-3960
(919) 878-9560

FOR
DIVISION OF HIGHWAYS

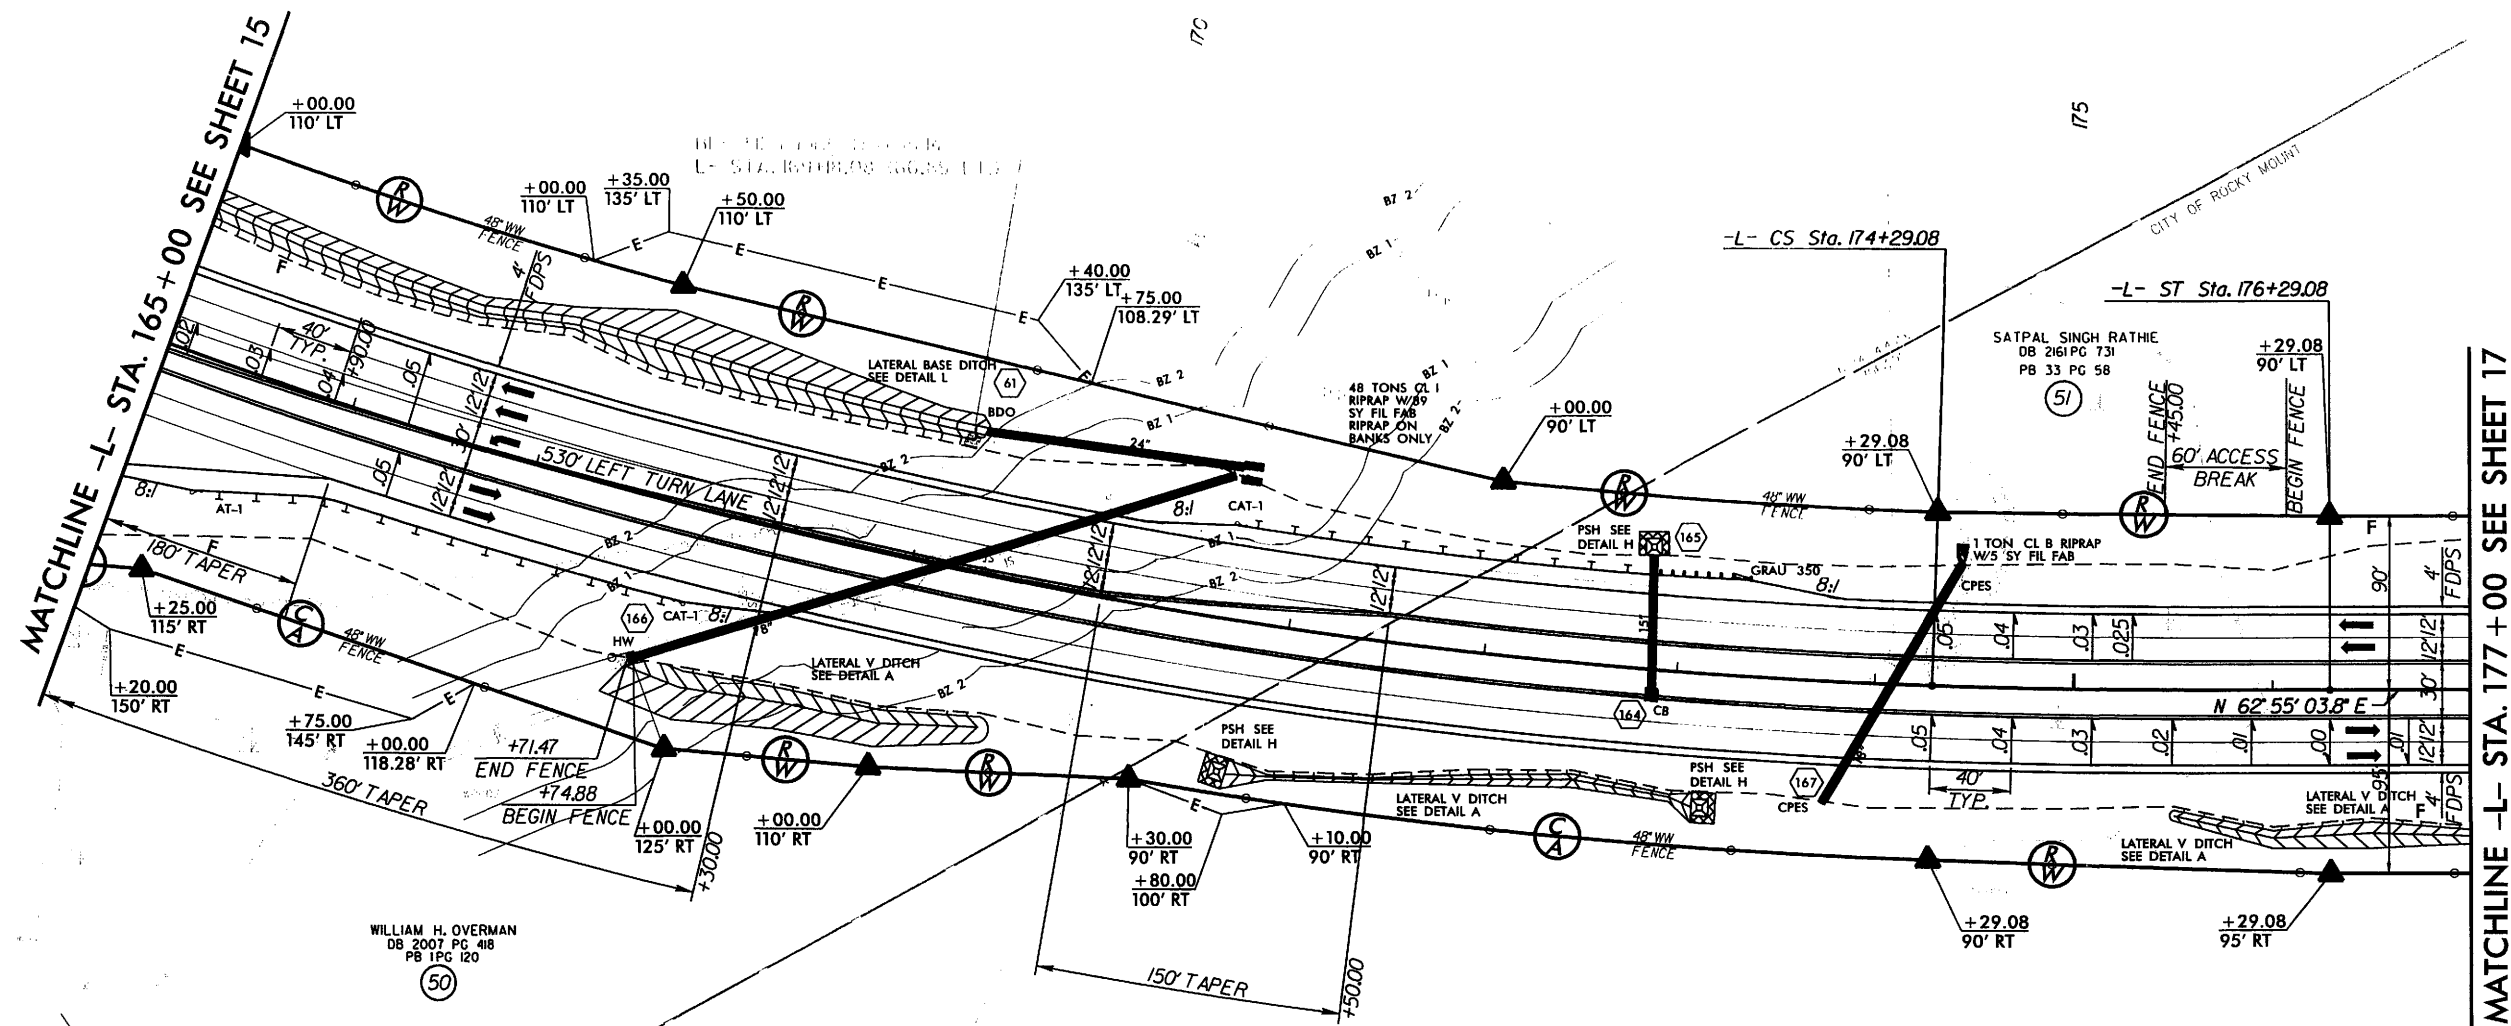

-L-
 PI Sta 167+18.99
 $\Delta = 28^{\circ}03'53.7"$ (LT)
 $D = 156'08.4"$
 $L = 1,449.88'$
 $T = 739.79'$
 $R = 2,960.00'$
 $Se = 0.05$
 Runoff = 200'

-L-
 PI Sta 174+95.75
 $\Delta = 156^{\circ}08.4"$
 $Ls = 200.00'$
 $LT = 133.34'$
 $ST = 66.67'$

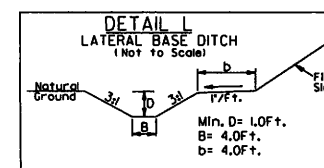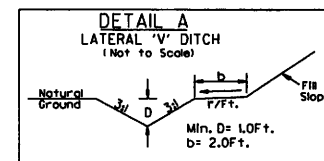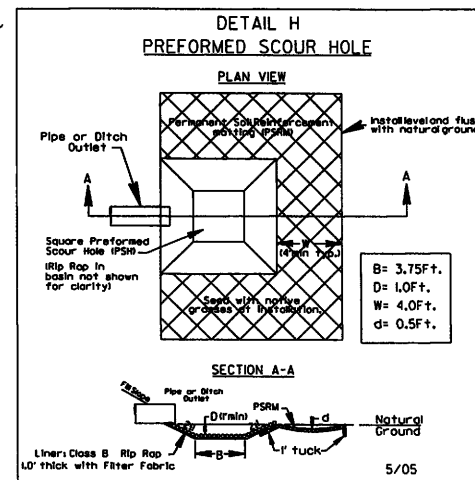

SATPAL SINGH RATHIE
 DB 2161 PG 731
 PB 33 PG 58
 (51)

CURB & GUTTER LOCATIONS
 NOTE: 2'-6" MOUNTABLE C&G FOR -L- MEDIAN

FOR -L- PROFILE SEE SHTS. 36 & 37





PLANS PREPARED BY :
 RUMMEL • KLEPPER & KAHL, LLP
 consulting engineers
 900 Ridgely Drive Suite 350
 RALEIGH, NORTH CAROLINA 27609-3960
 (919) 878-9560
 FOR
 DIVISION OF HIGHWAYS

0415109 1658:03
 r:\v-cad\proj\2823_Rdly_psh_16.dgn
 8/17/09

CURB & GUTTER LOCATIONS				
DESCRIPTION	ALN	STATION	STATION	LOC
SBG	-L-	178+50.00	180+47.00	RT
SBG	-L-	184+28.00	184+44.50	RT
EXP.GUTTER	-L-	178+50.00	179+49.00	LT
SBG	-L-	179+49.00	180+47.00	LT
SBG	-L-	184+28.00	185+00.00	LT

NOTE: 2'-6" MOUNTABLE C&G FOR -L- MEDIAN

PROJECT REFERENCE NO. R-2823		SHEET NO. 17
ROADWAY DESIGN ENGINEER		HYDRAULICS ENGINEER

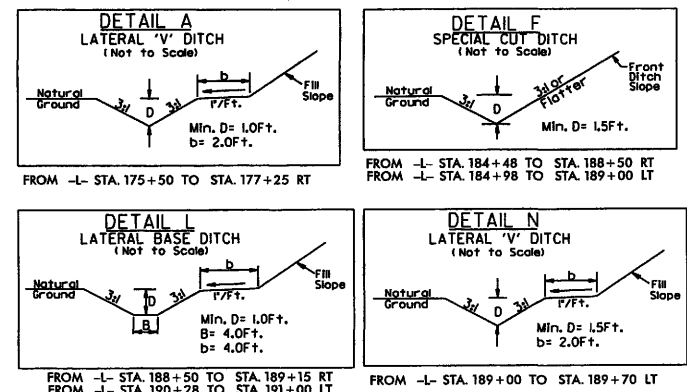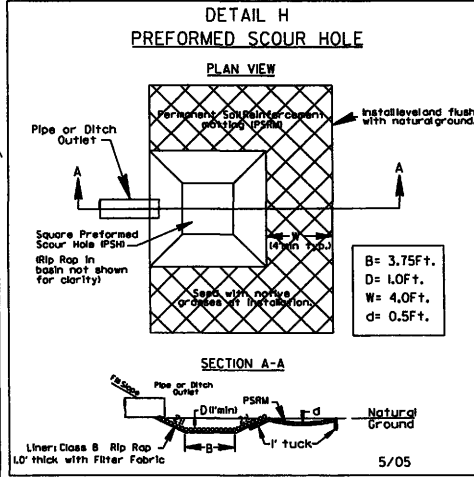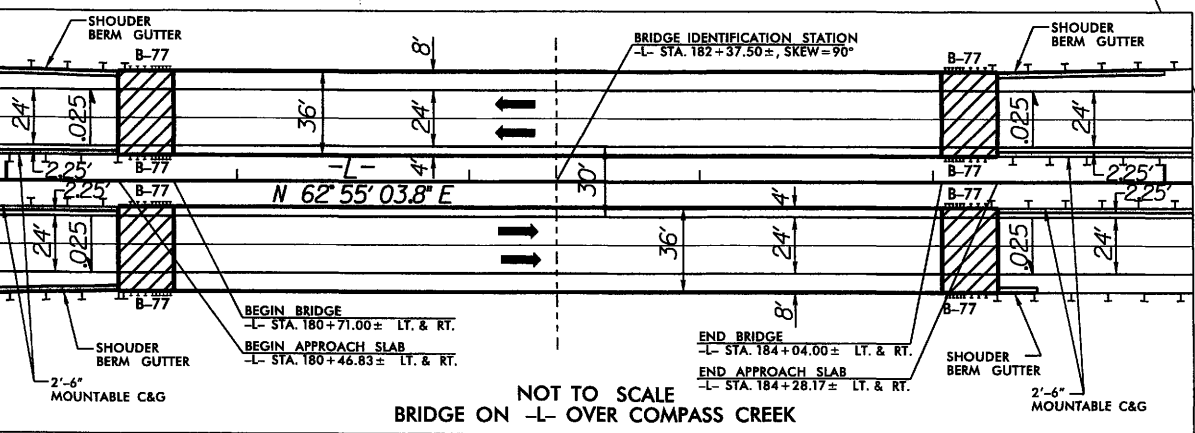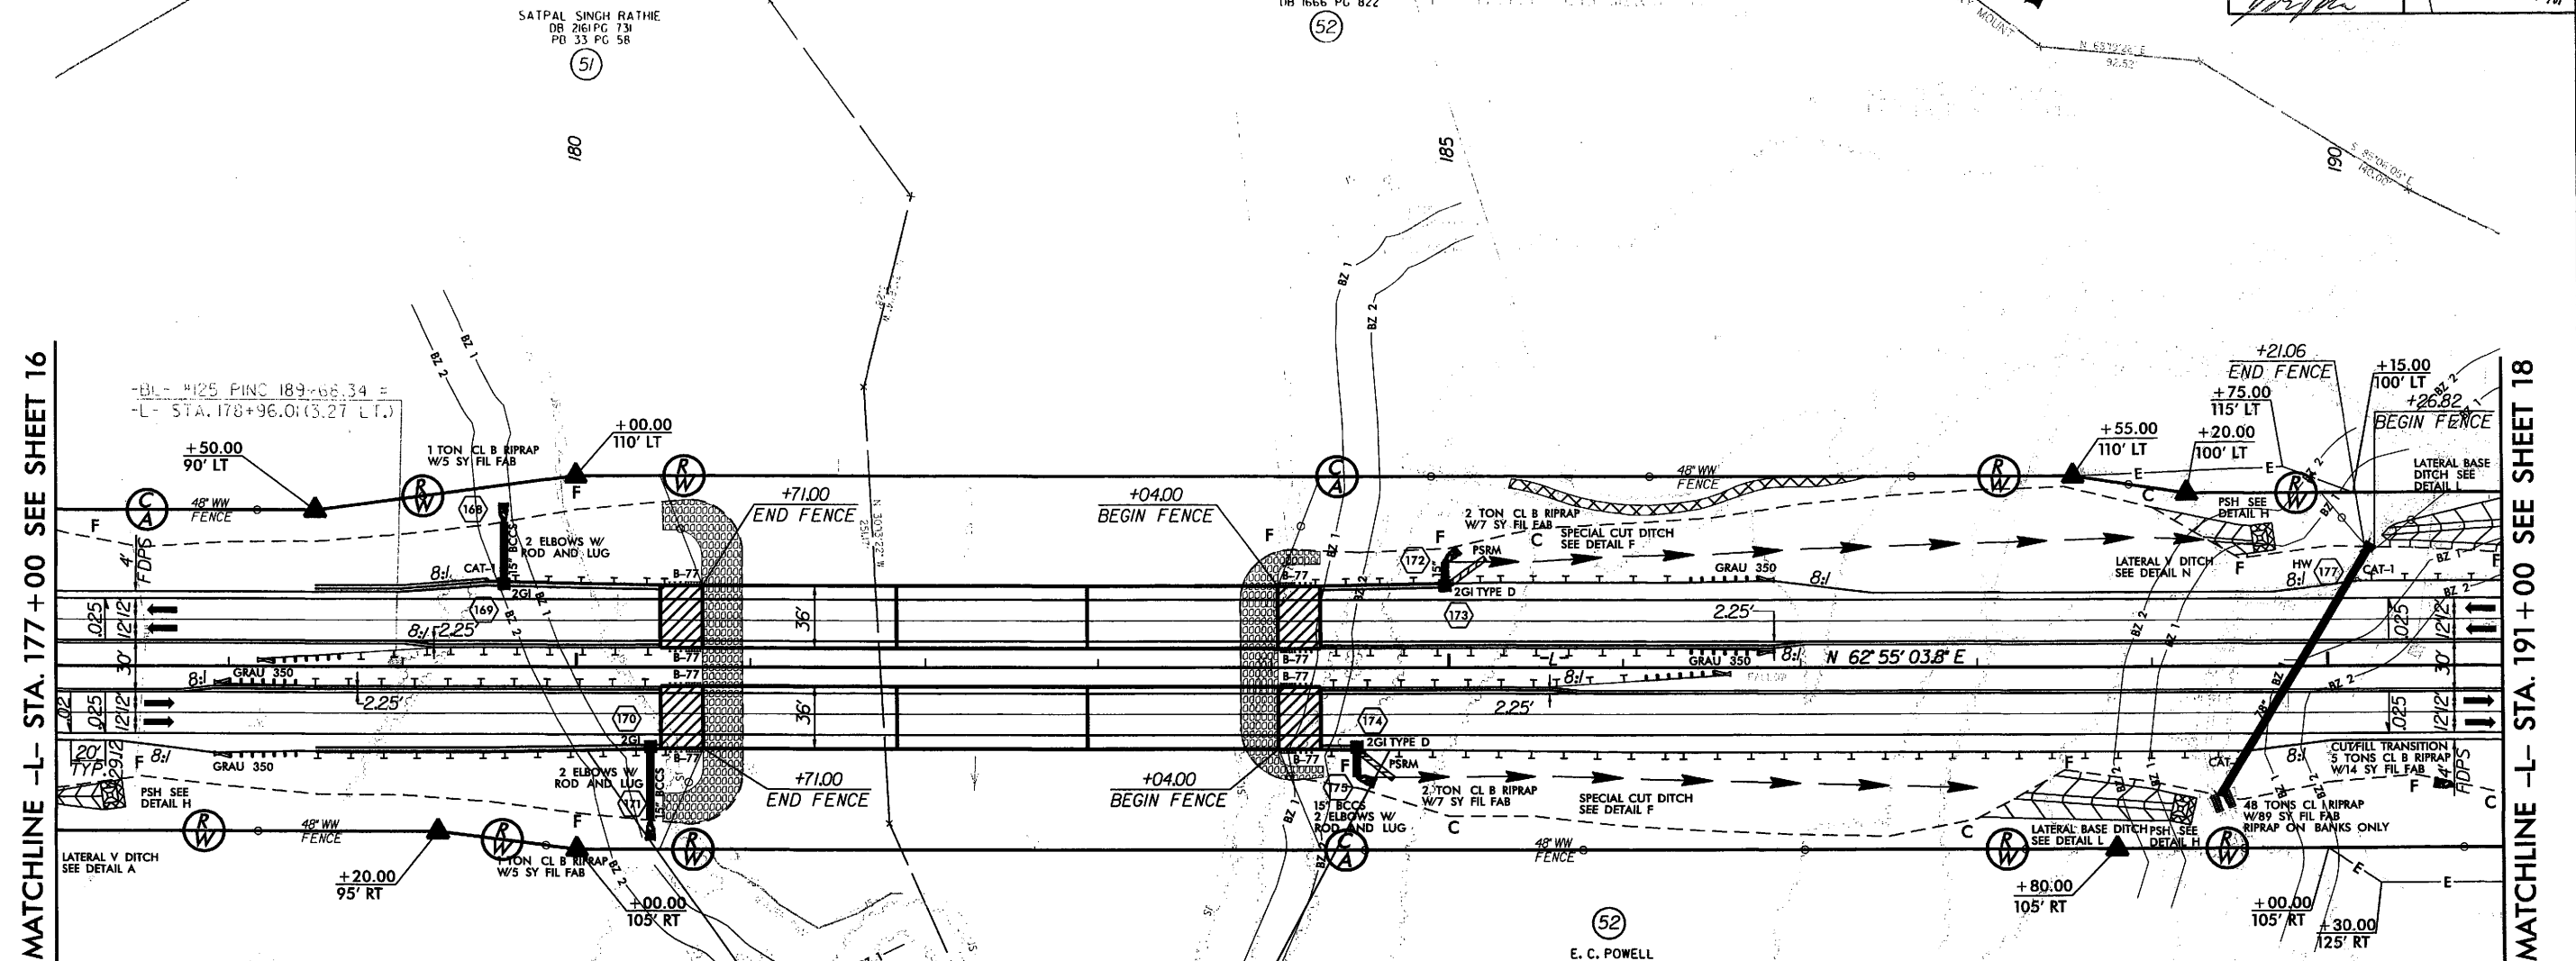

FOR -L- PROFILE SEE SHT. 37
 FOR BRIDGE LEFT LANE PLANS SEE
 SHTS. S-1 THRU S-34
 FOR BRIDGE RIGHT LANE PLANS SEE
 SHTS. S-1 THRU S-35


PLANS PREPARED BY :

RUMMEL • KLEPPER & KAHL, LLP
consulting engineers
 900 Ridgeway Drive Suite 350
 RALEIGH, NORTH CAROLINA 27609-3960
 (919) 878-9560
FOR
DIVISION OF HIGHWAYS


8/17/99
 04\N\09 16:58:58
 P:\roadway\proj\2823\rdy.psh.17.dgn
 headstone

8/17/99

04\N\09 16459153
r:\roadway\proj\2823\rdy.psh.18.dgn

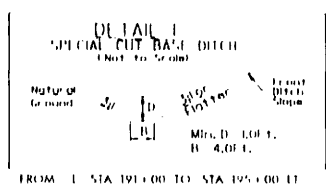

PROJECT REFERENCE NO. R-2823		SHEET NO. 18
RW SHEET NO.		
ROADWAY DESIGN ENGINEER	HYDRAULICS ENGINEER	
 BRADLEY J. MCINNIS	 [Signature]	

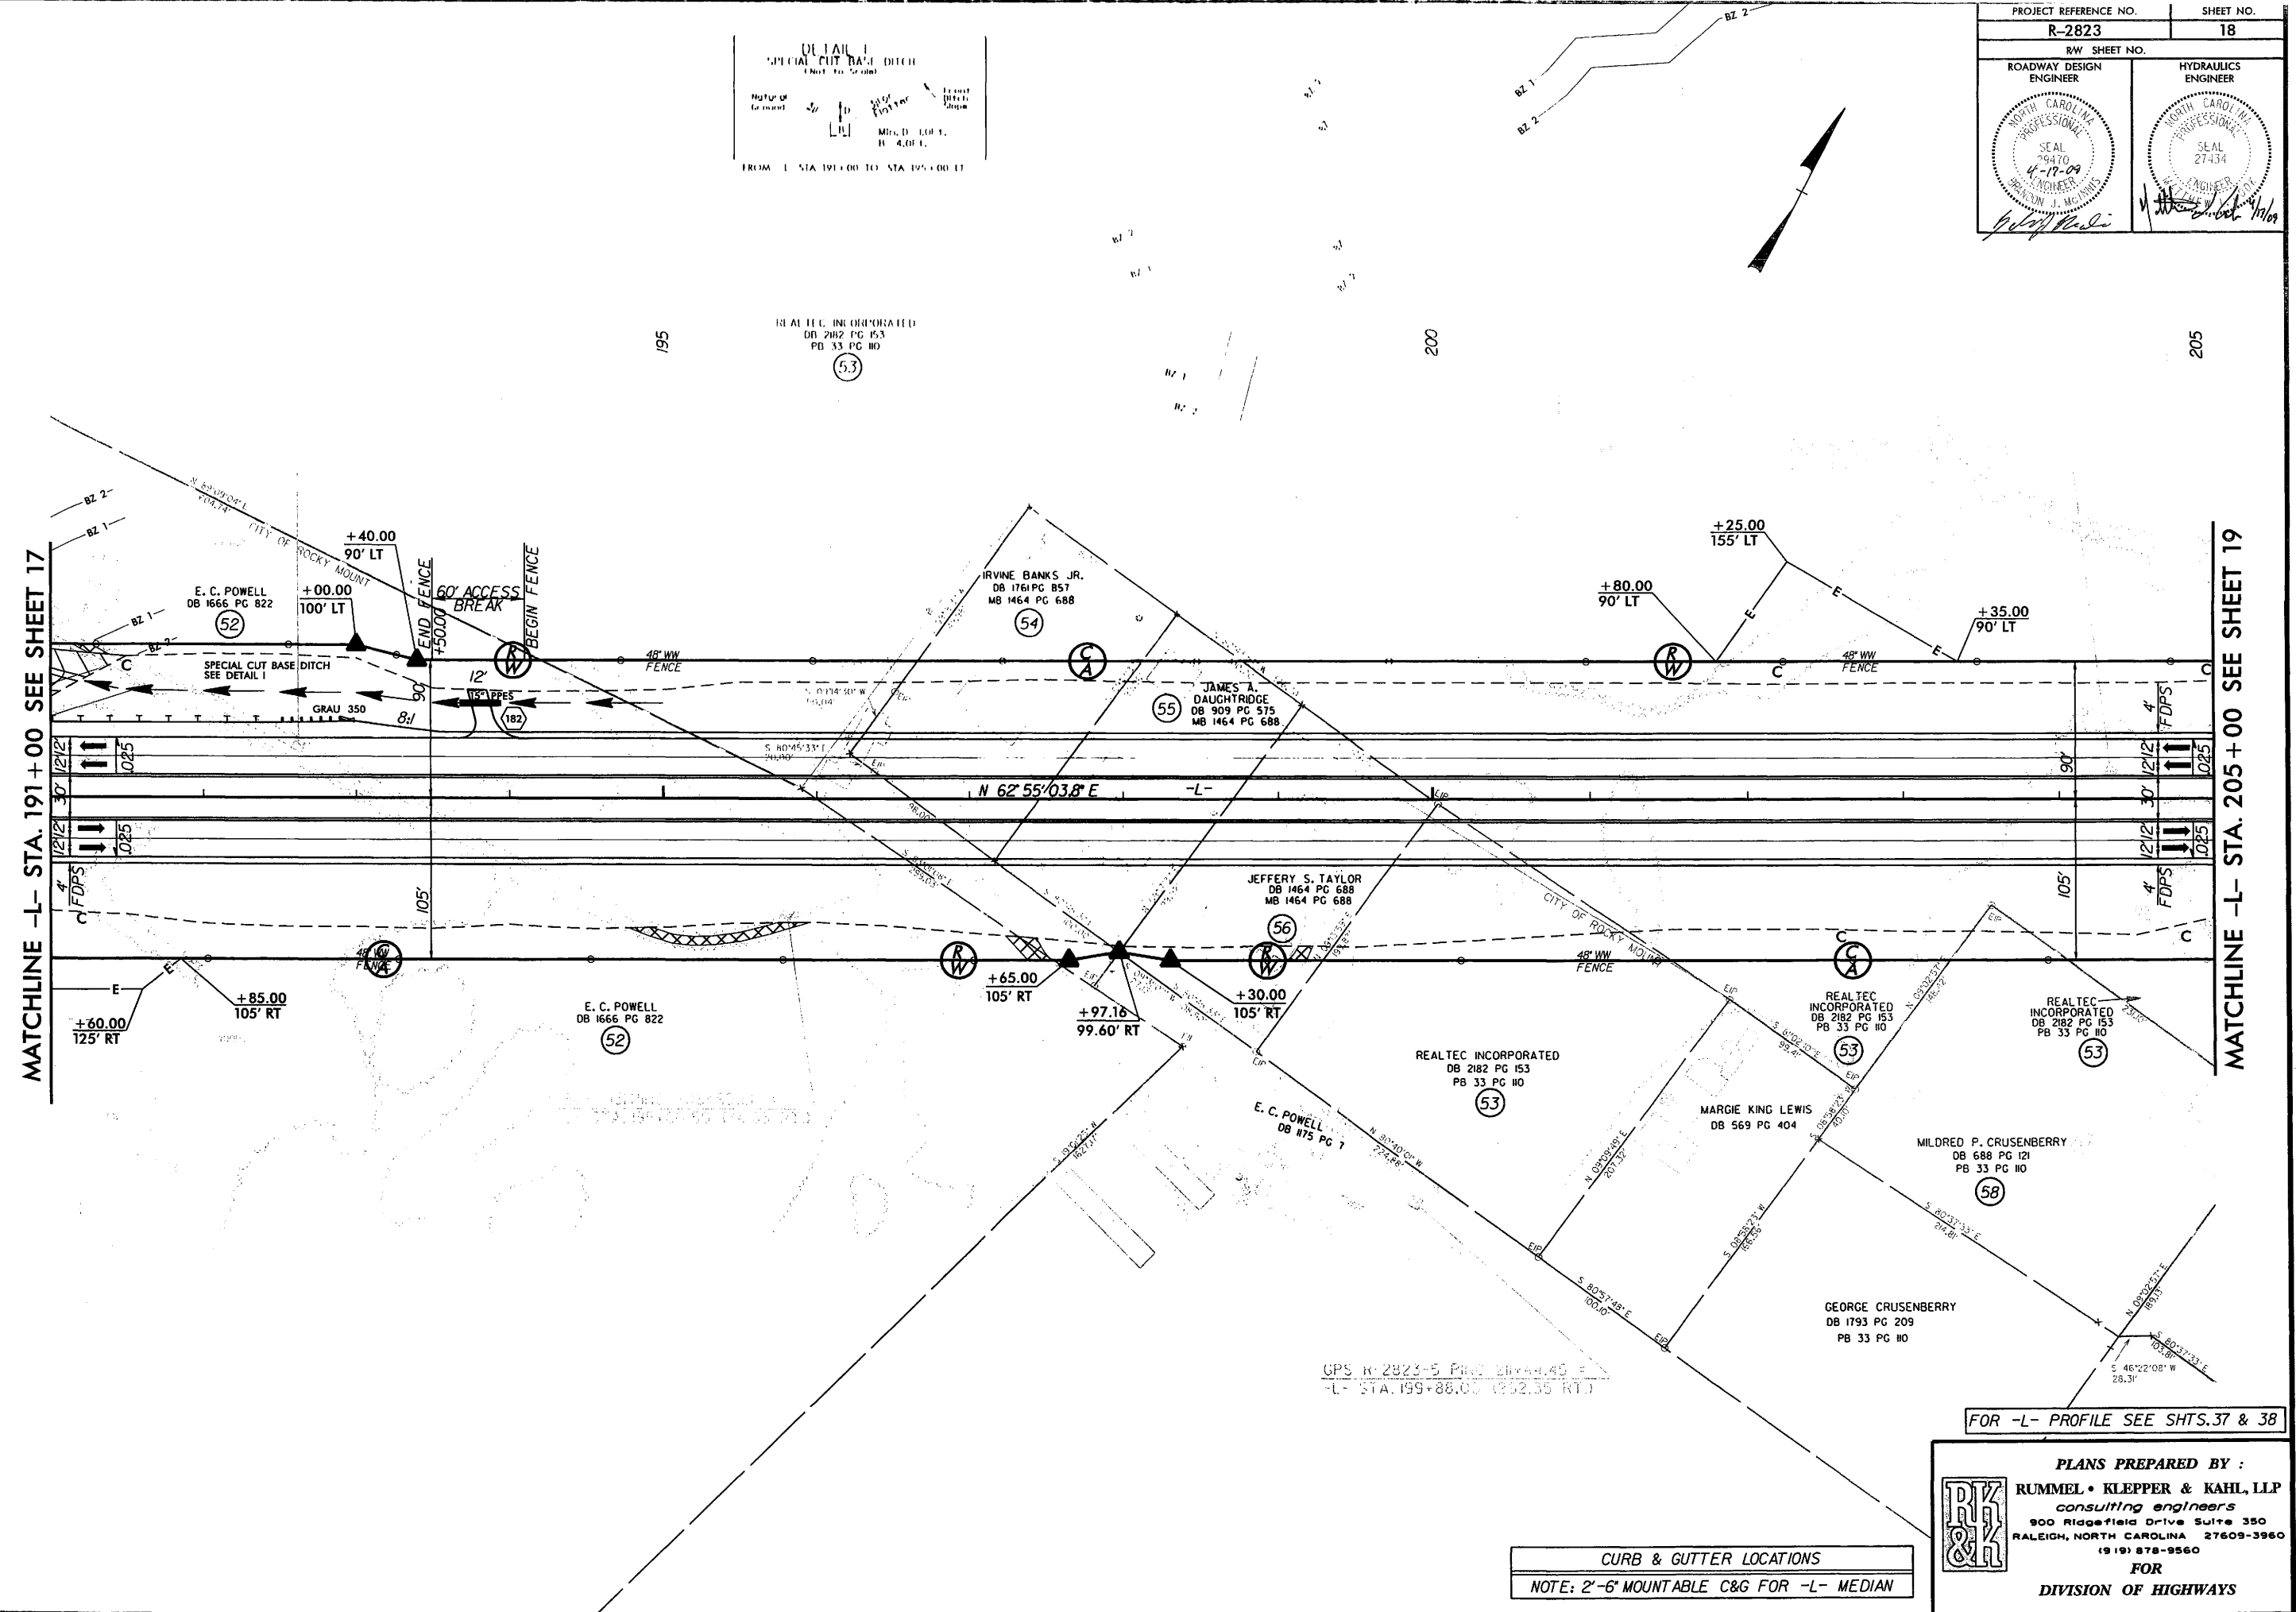

CURB & GUTTER LOCATIONS
NOTE: 2'-6" MOUNTABLE C&G FOR -L- MEDIAN

FOR -L- PROFILE SEE SHTS. 37 & 38


PLANS PREPARED BY :

RUMMEL • KLEPPER & KAHL, LLP
consulting engineers
900 Ridgefield Drive Suite 350
RALEIGH, NORTH CAROLINA 27609-3960
(919) 878-9560


FOR
DIVISION OF HIGHWAYS

8/17/09

04\5\09_17\00\29
r:\roadway\proj\2823_rdy_psh_19.dgn
heath

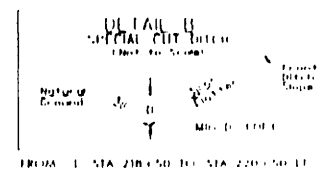

PROJECT REFERENCE NO. R-2823		SHEET NO. 19
RW SHEET NO.		
ROADWAY DESIGN ENGINEER	HYDRAULICS ENGINEER	
		

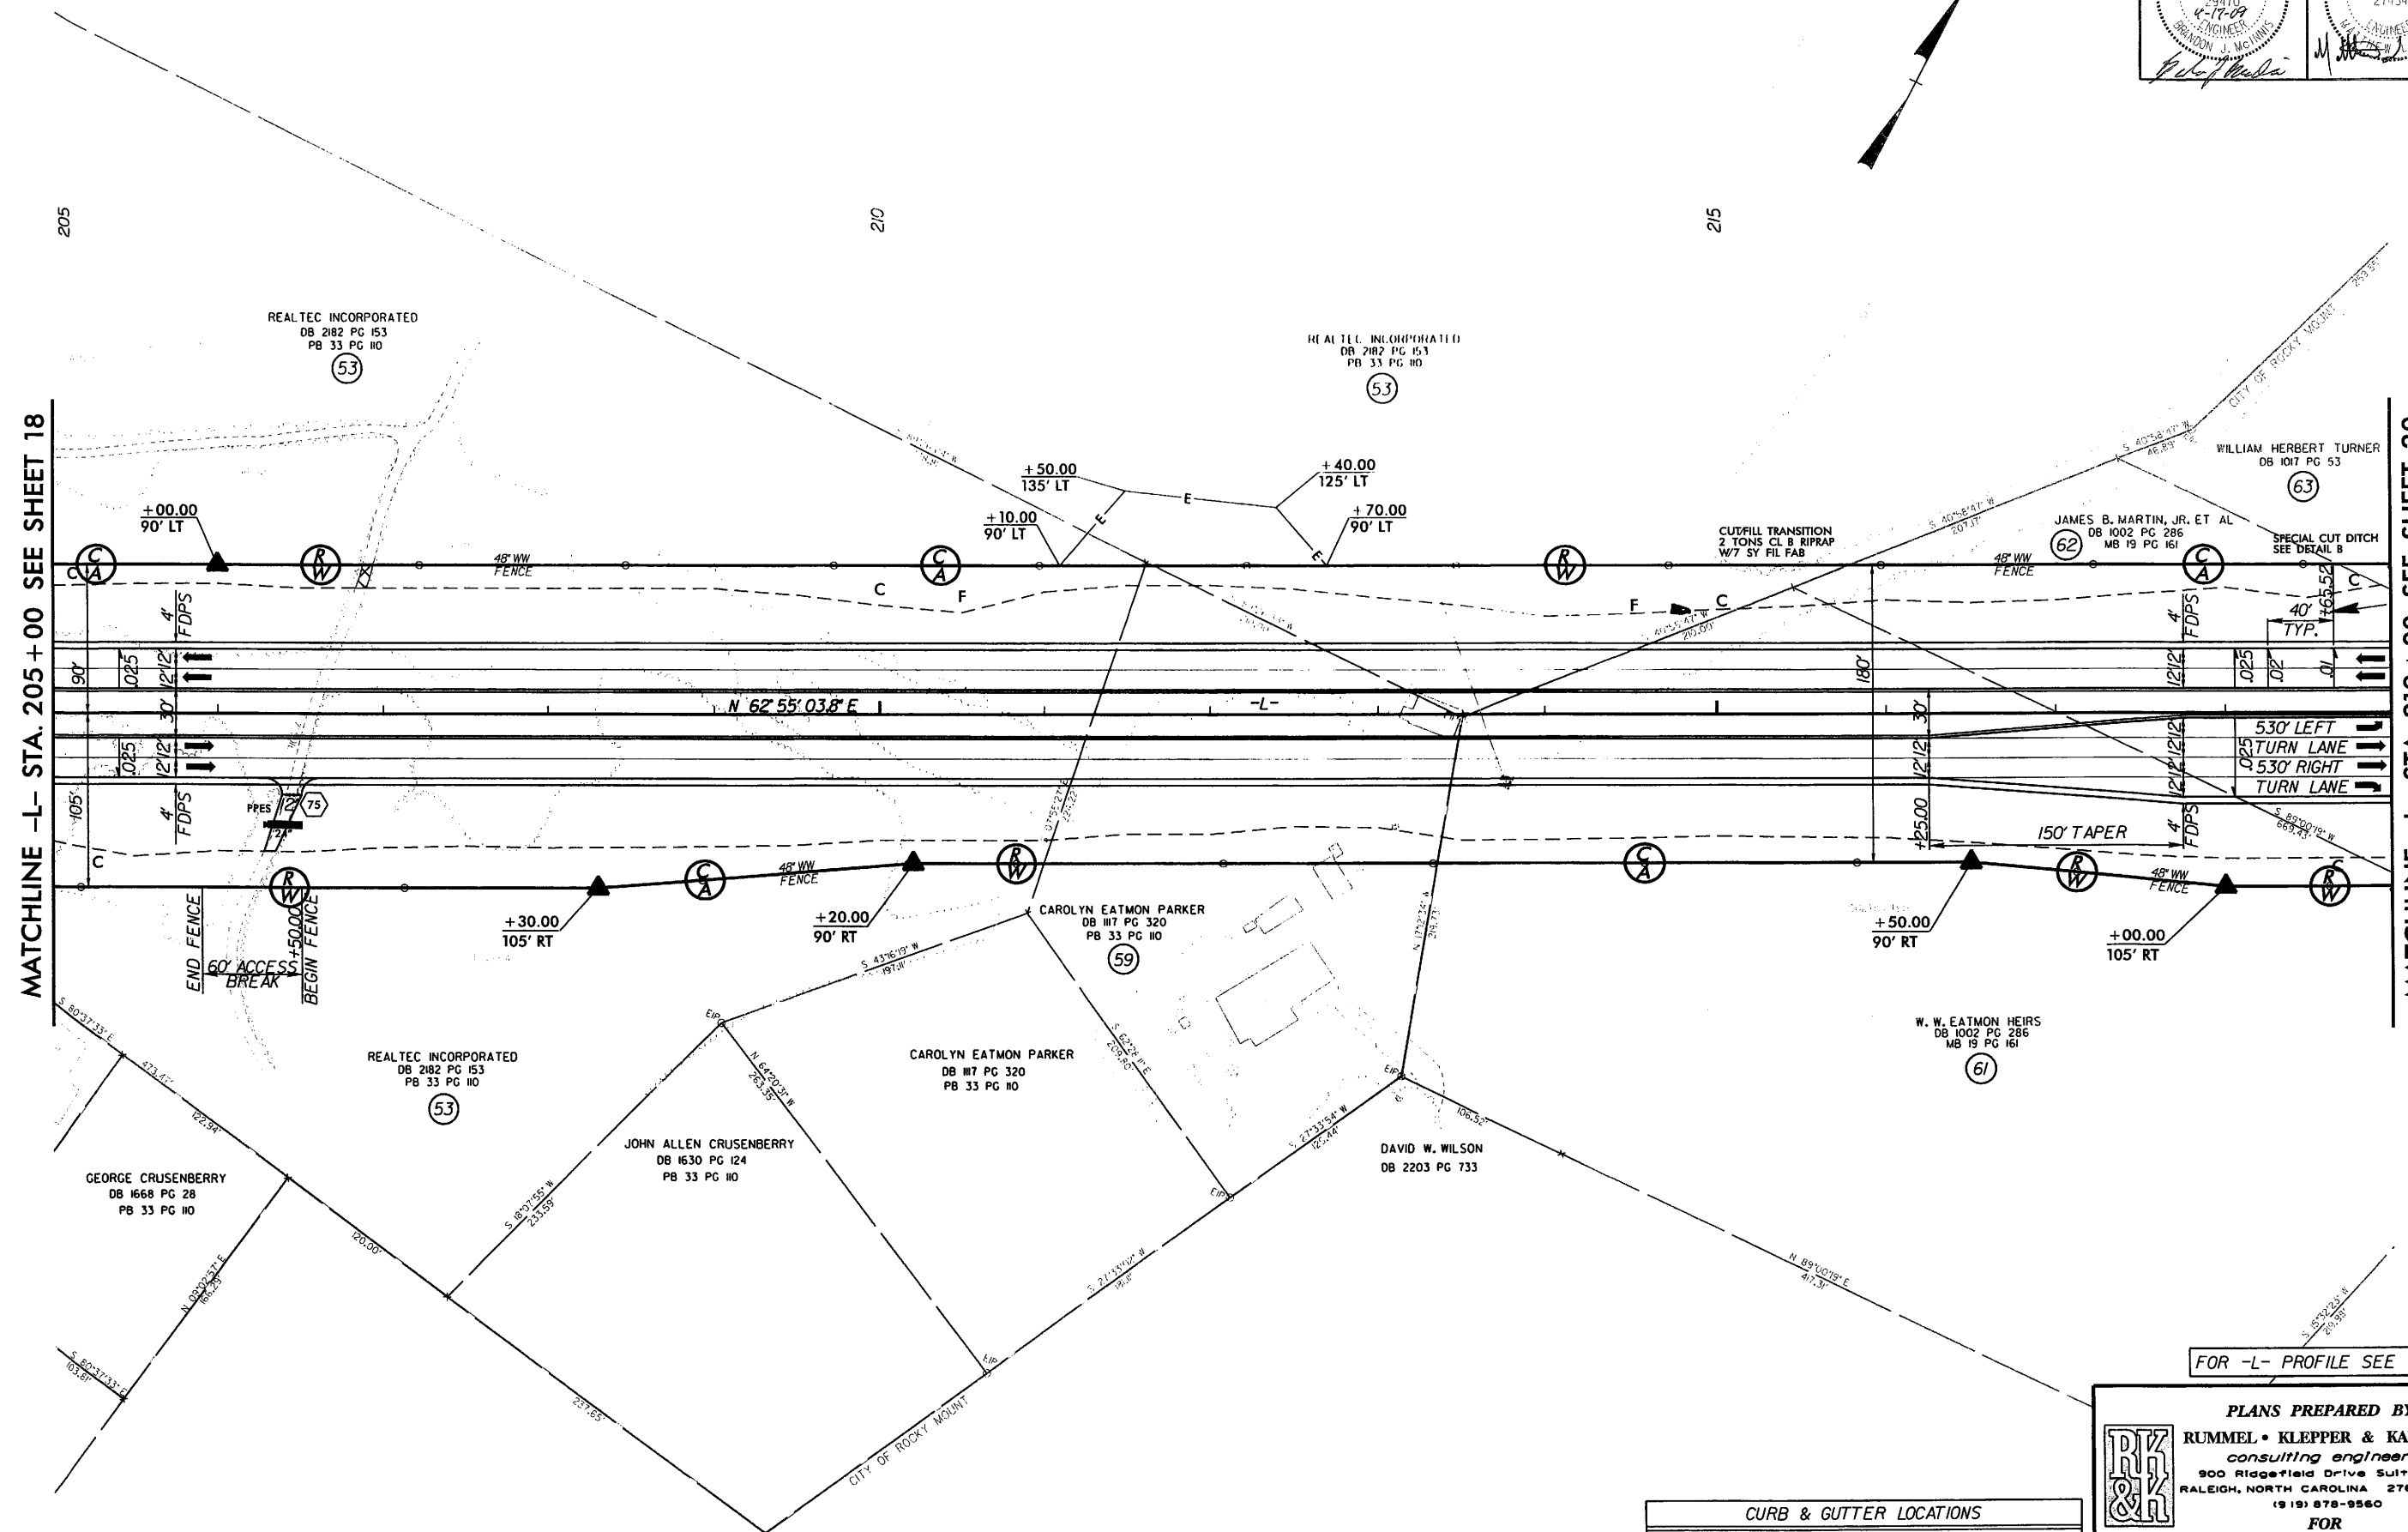

CURB & GUTTER LOCATIONS
NOTE: 2'-6\"/>

FOR -L- PROFILE SEE SHT. 38

PLANS PREPARED BY :
RUMMEL • KLEPPER & KAHL, LLP
consulting engineers
900 Ridgefield Drive Suite 350
RALEIGH, NORTH CAROLINA 27609-3960
(919) 878-9560






FOR
DIVISION OF HIGHWAYS



PLANS PREPARED BY :
RUMMEL • KLEPPER & KAHL, LLP
consulting engineers
900 Ridgefield Drive Suite 350
ALEIGH, NORTH CAROLINA 27609-3960
(919) 878-9560
FOR
DIVISION OF HIGHWAYS

8/17/99


04/15/09 17:02:13
C:\pwork\proj\2823_rdy.psh.21.dgn

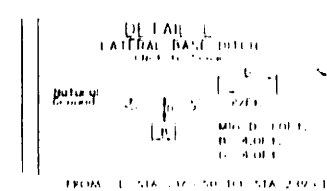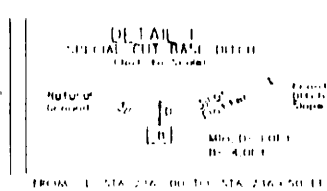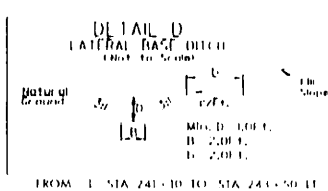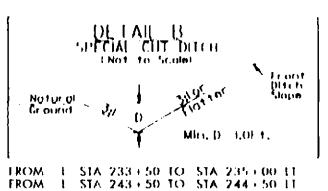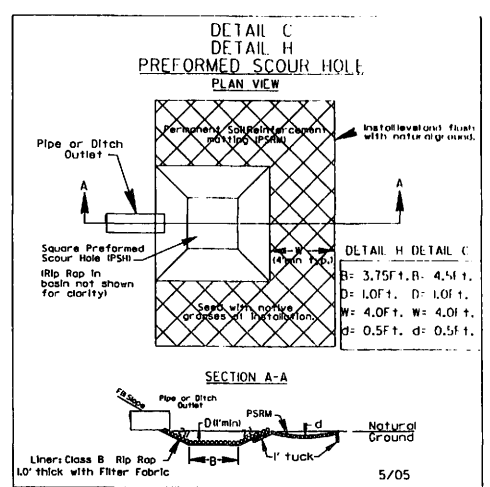

PROJECT REFERENCE NO. R-2823		SHEET NO. 21	
RW SHEET NO.		HYDRAULICS ENGINEER	
ROADWAY DESIGN ENGINEER		SEAL 27434	
NORTH CAROLINA PROFESSIONAL ENGINEER SEAL 29470 4-17-09 J. J. McINNES		NORTH CAROLINA PROFESSIONAL ENGINEER SEAL 27434 J. J. McINNES	

MATCHLINE -L- STA. 232+00 SEE SHEET 20

MATCHLINE -L- STA. 245+00 SEE SHEET 22

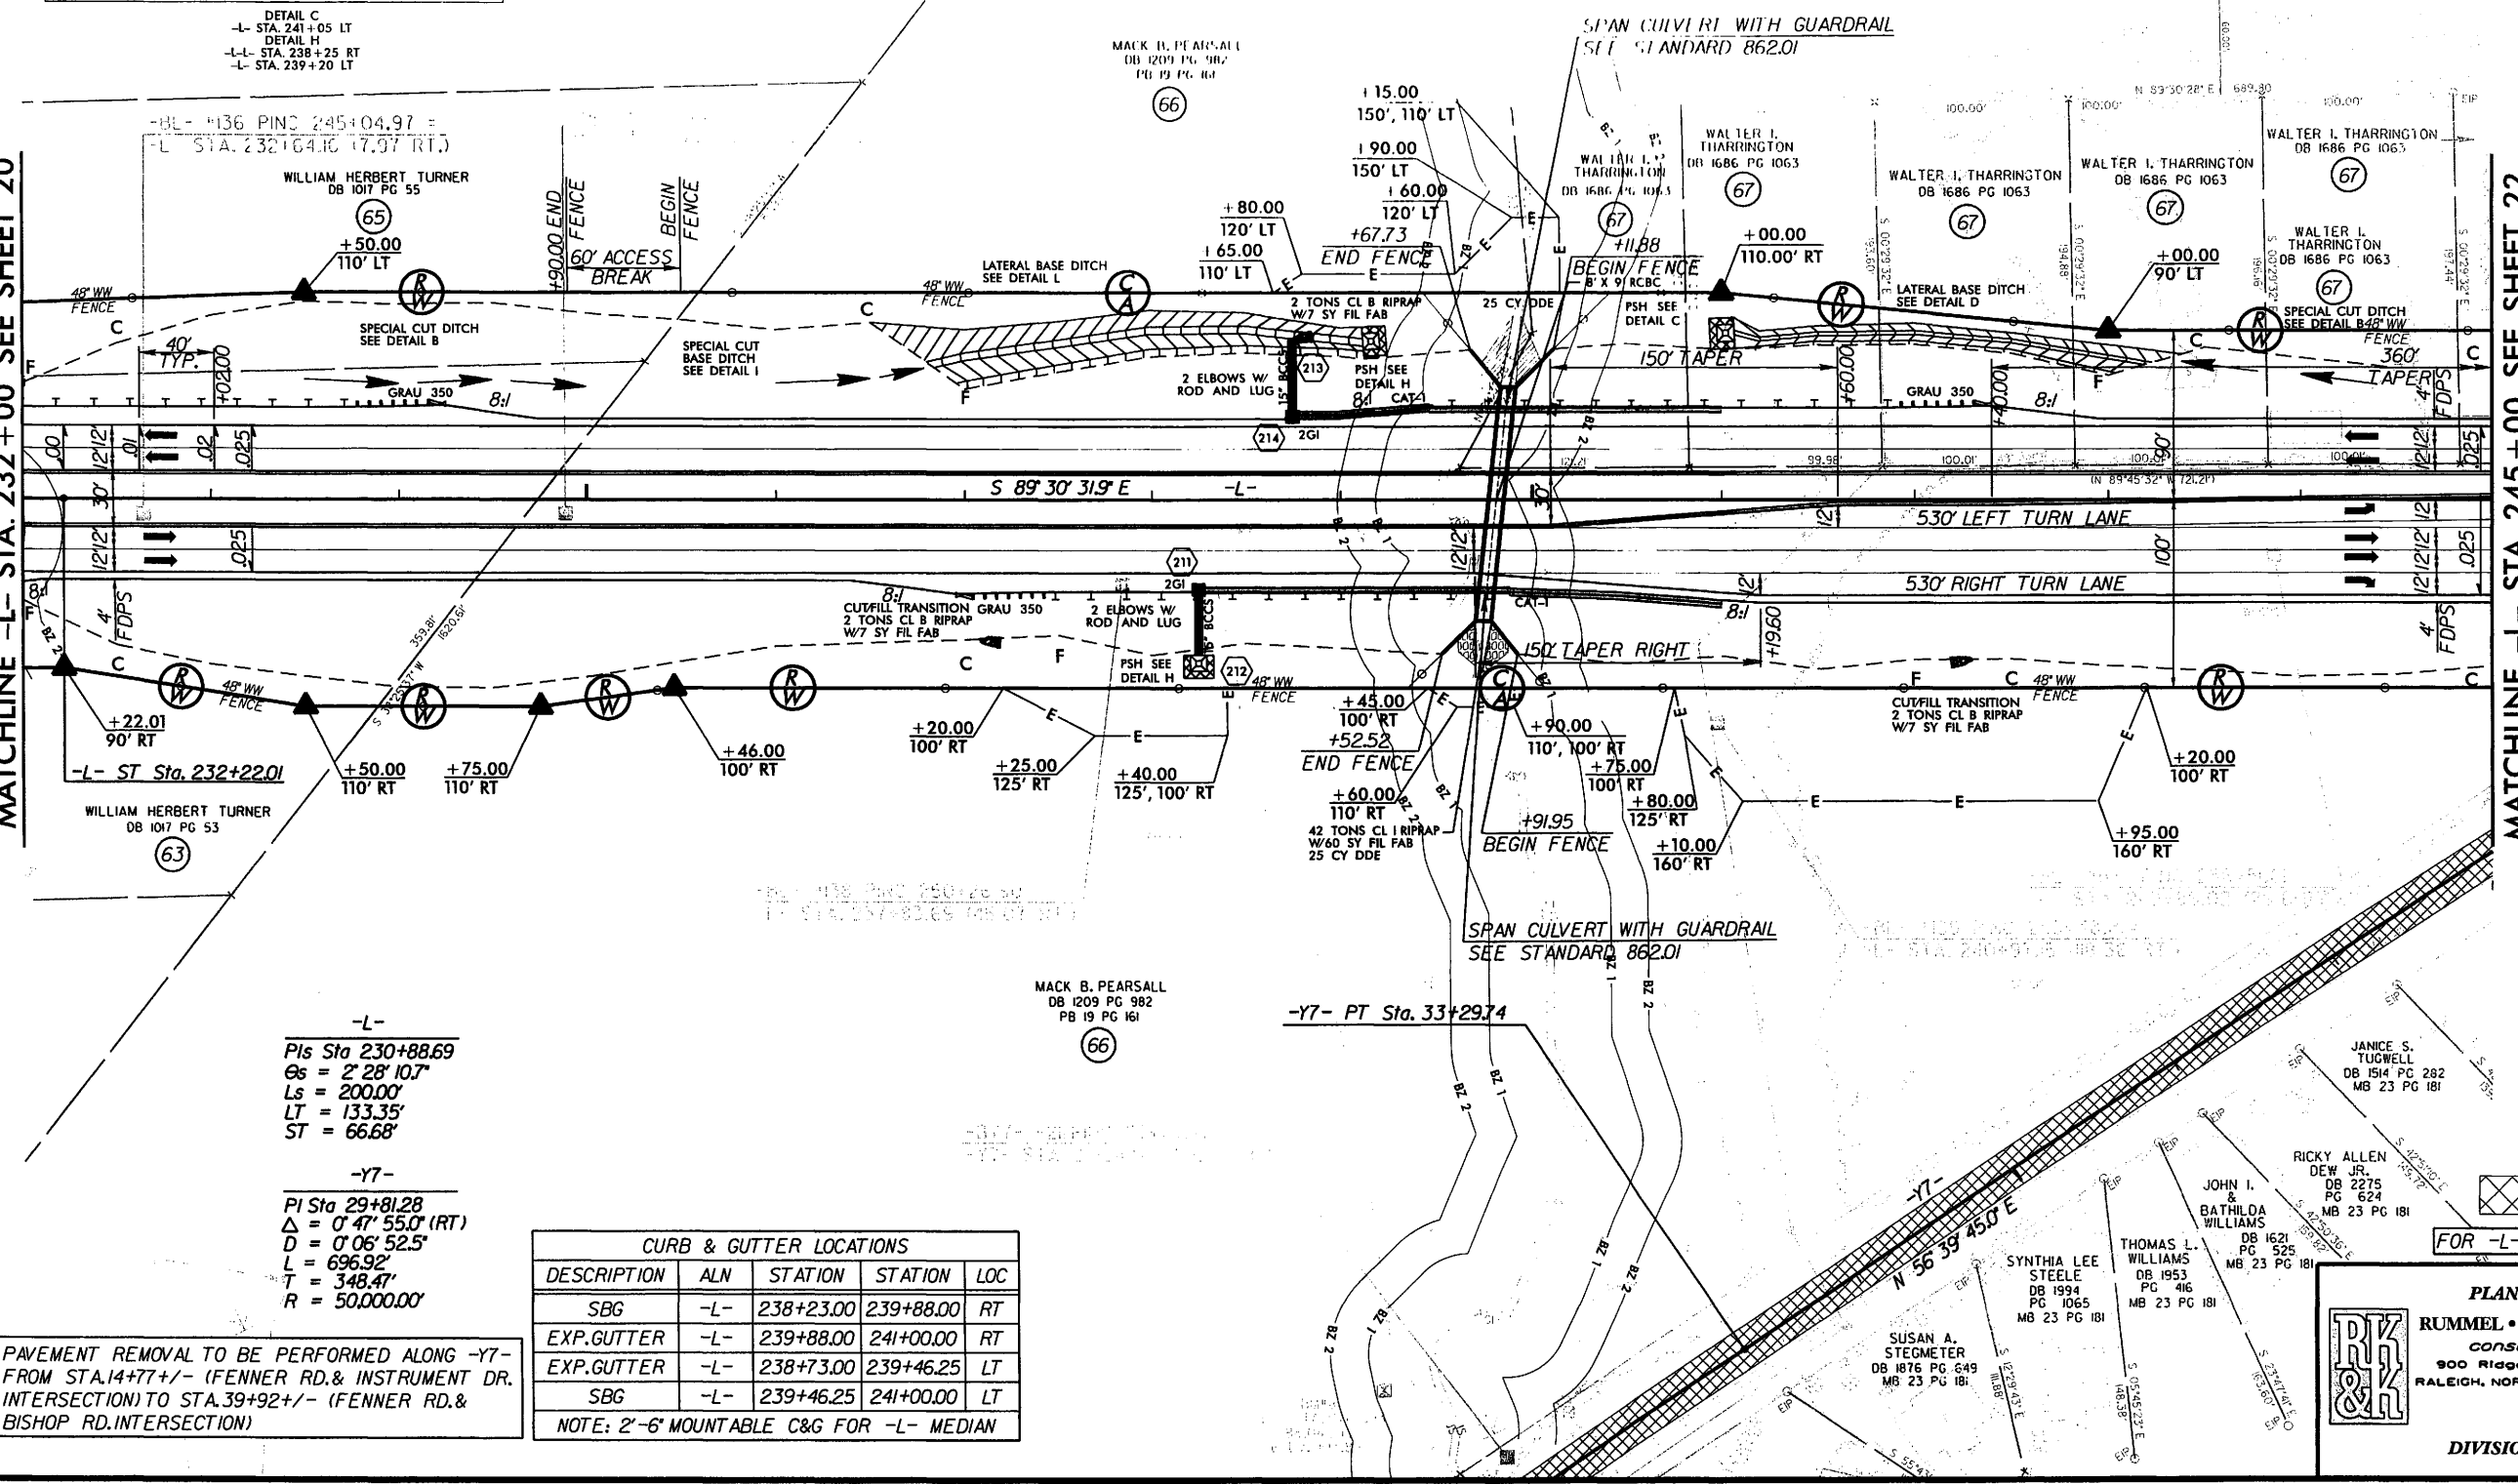

PAVEMENT REMOVAL TO BE PERFORMED ALONG -Y7- FROM STA. 14+77+/- (FENNER RD. & INSTRUMENT DR. INTERSECTION) TO STA. 39+92+/- (FENNER RD. & BISHOP RD. INTERSECTION)

CURB & GUTTER LOCATIONS				
DESCRIPTION	ALN	STATION	STATION	LOC
SBG	-L-	238+23.00	239+88.00	RT
EXP. GUTTER	-L-	239+88.00	241+00.00	RT
EXP. GUTTER	-L-	238+73.00	239+46.25	LT
SBG	-L-	239+46.25	241+00.00	LT

NOTE: 2'-6\"/>

PLANS PREPARED BY :

RUMMEL • KLEPPER & KAHL, LLP
consulting engineers
900 Ridgefield Drive Suite 350
RALEIGH, NORTH CAROLINA 27609-3960
(919) 878-9560

FOR
DIVISION OF HIGHWAYS

EXISTING PAVEMENT REMOVAL
FOR -L- PROFILE SEE SHT. 39

SYNTHIA LEE STEELE
DB 1953 PG 416
MB 23 PG 181

SUSAN A. STEGMETER
DB 1876 PG 649
MB 23 PG 181

JOHN I. & BATHILDA WILLIAMS
DB 1621 PG 525
MB 23 PG 181






RICKY ALLEN
DEW JR.
DB 2275 PG 624
MB 23 PG 181

JANICE S. TUGWELL
DB 1514 PG 282
MB 23 PG 181

THOMAS L. WILLIAMS
DB 1994 PG 416
MB 23 PG 181

8/17/99

04/16/09 16:55:33
c:\roadway\proj\2823\rdy.psh.22.dgn

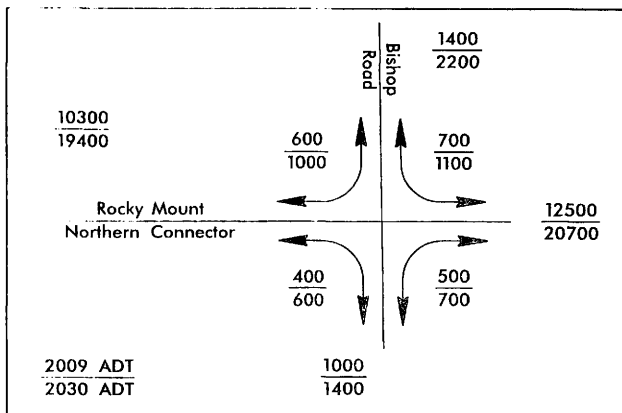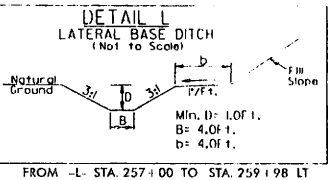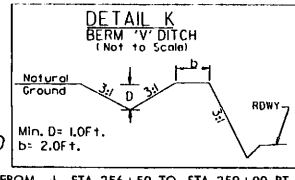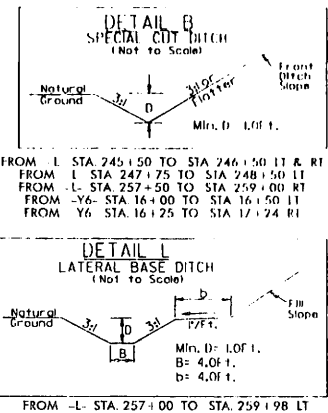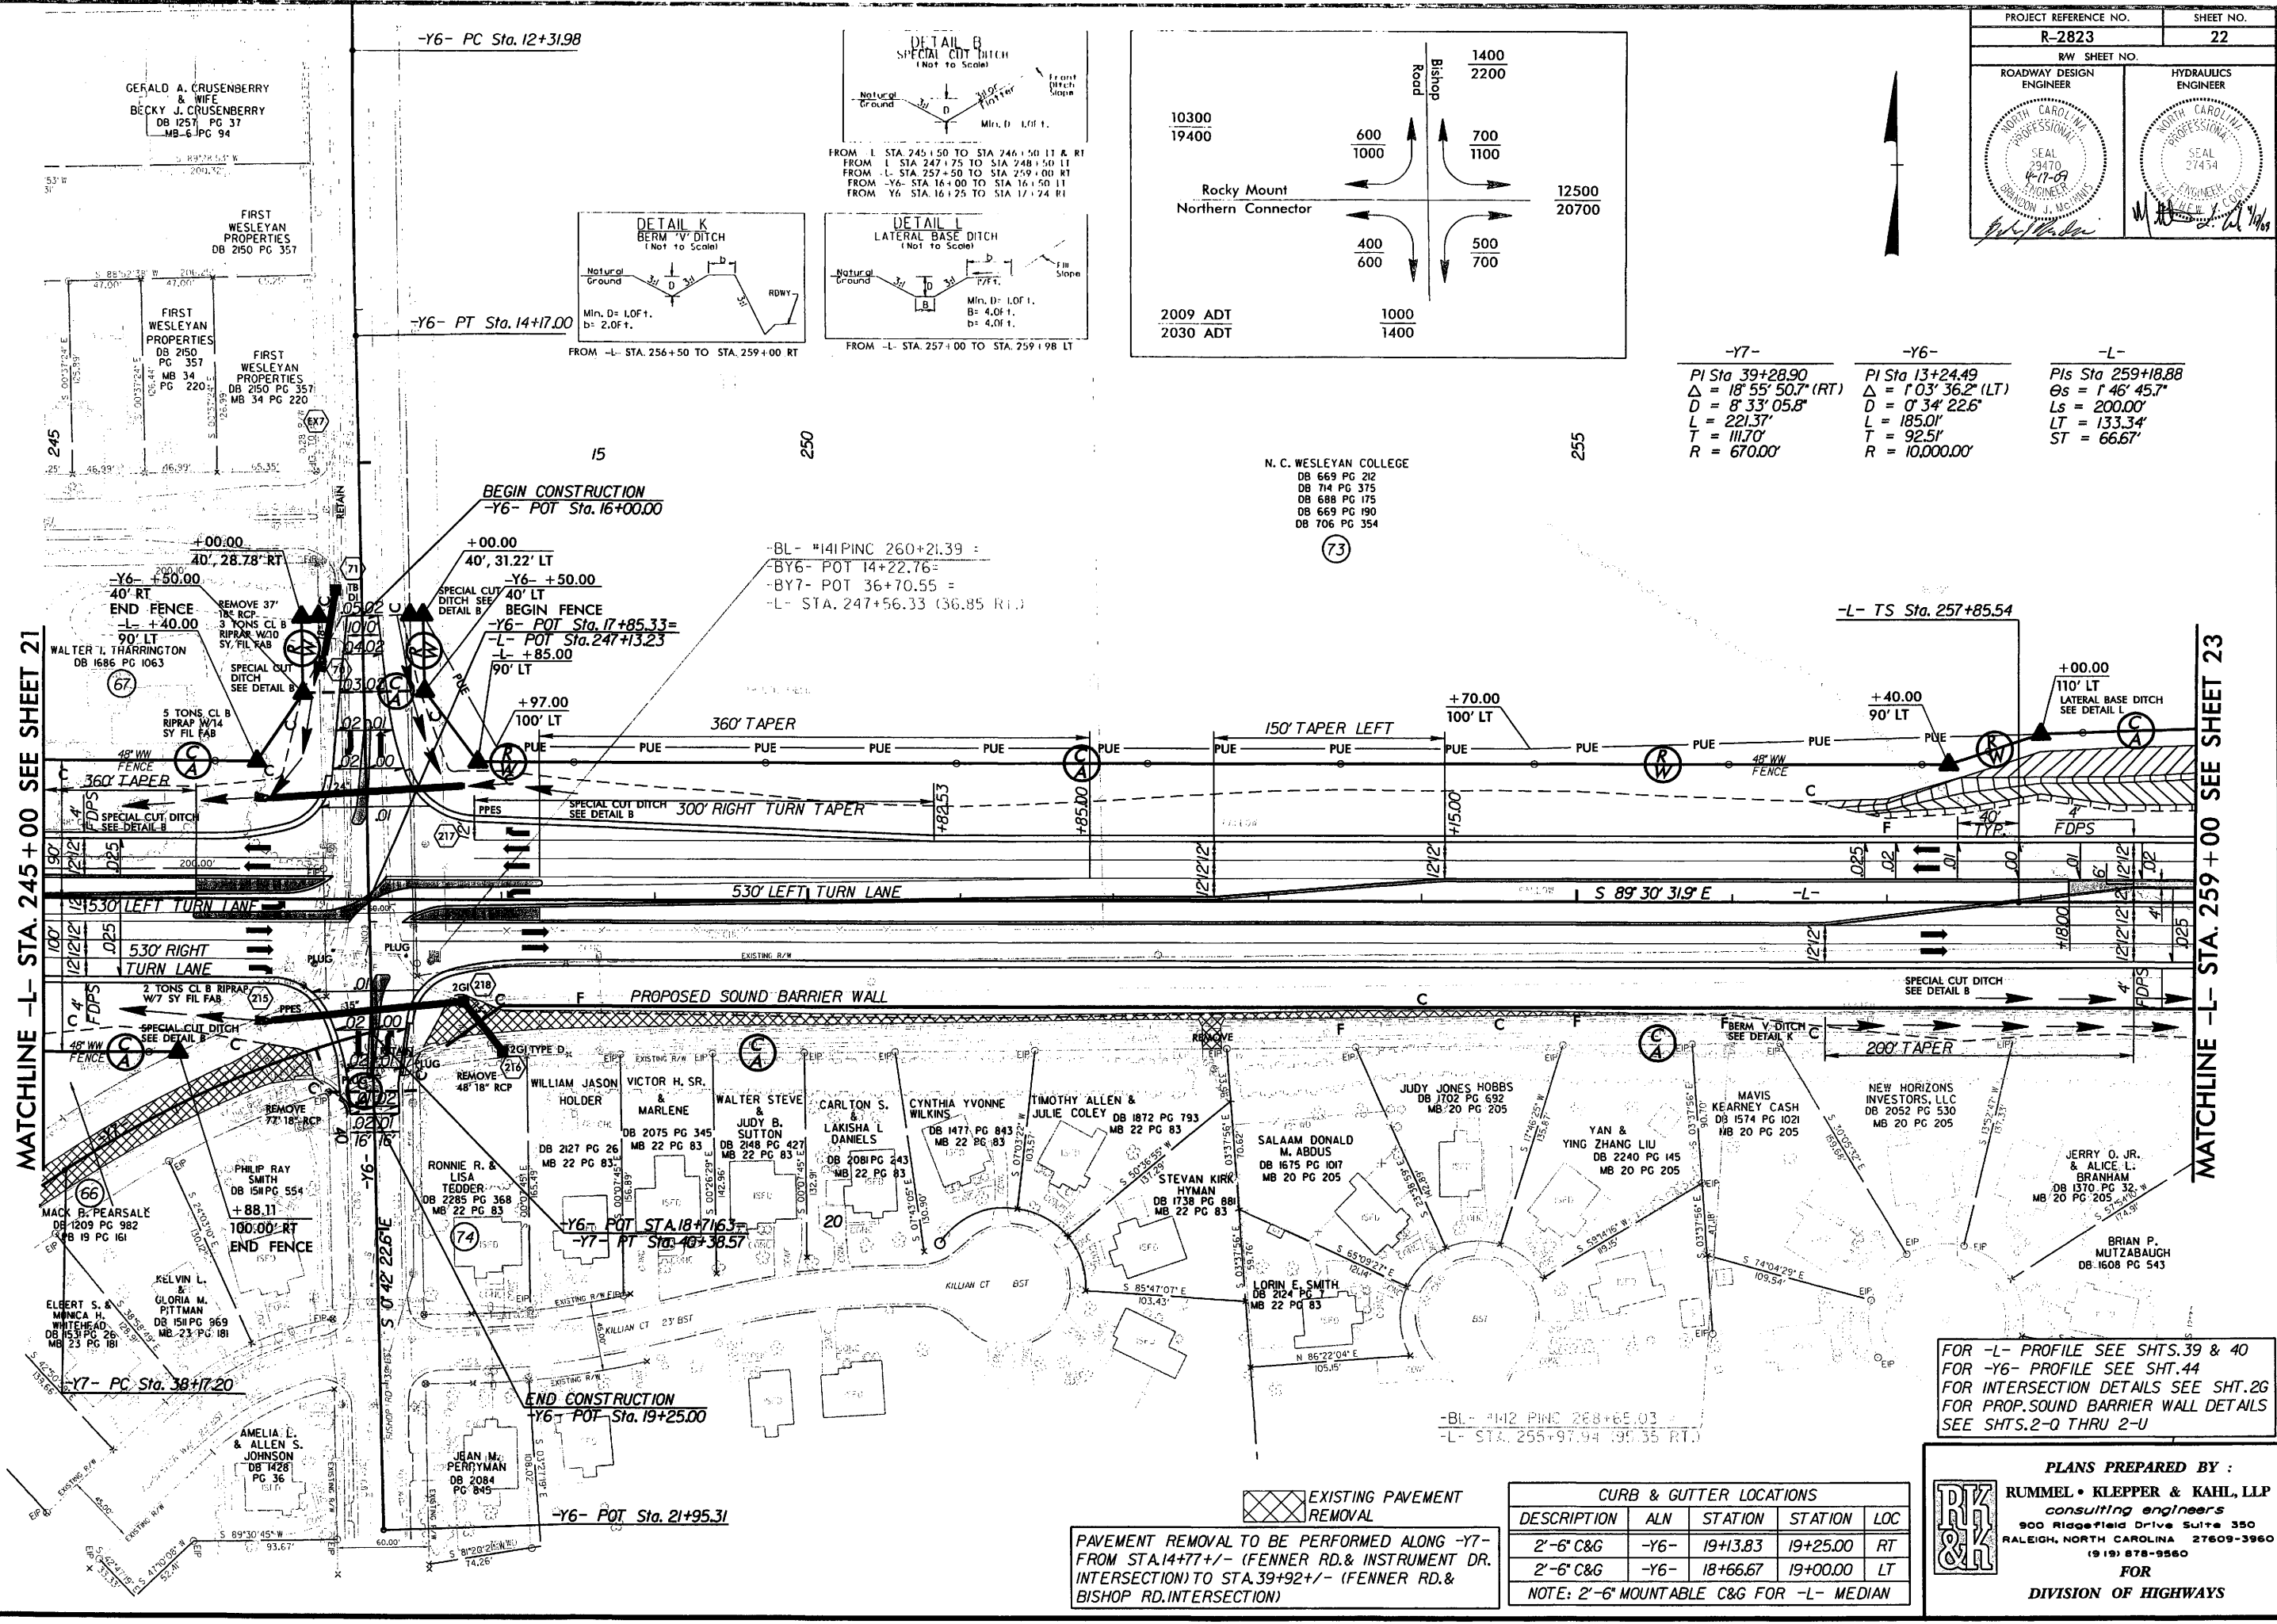

-Y7-	-Y6-	-L-
PI Sta 39+28.90 $\Delta = 18^\circ 55' 50.7''$ (RT) $D = 8^\circ 33' 05.8''$ $L = 221.37'$ $T = 111.70'$ $R = 670.00'$	PI Sta 13+24.49 $\Delta = 1^\circ 03' 36.2''$ (LT) $D = 0^\circ 34' 22.6''$ $L = 185.01'$ $T = 92.51'$ $R = 10,000.00'$	PIs Sta 259+18.88 $\Theta_s = 1^\circ 46' 45.7''$ $L_s = 200.00'$ $LT = 133.34'$ $ST = 66.67'$

FOR -L- PROFILE SEE SHTS. 39 & 40
FOR -Y6- PROFILE SEE SHT. 44
FOR INTERSECTION DETAILS SEE SHT. 2G
FOR PROP. SOUND BARRIER WALL DETAILS
SEE SHTS. 2-0 THRU 2-U


PAVEMENT REMOVAL TO BE PERFORMED ALONG -Y7-
FROM STA. 14+77+/- (FENNER RD. & INSTRUMENT DR.
INTERSECTION) TO STA. 39+92+/- (FENNER RD. &
BISHOP RD. INTERSECTION)


CURB & GUTTER LOCATIONS				
DESCRIPTION	ALN	STATION	STATION	LOC
2'-6" C&G	-Y6-	19+13.83	19+25.00	RT
2'-6" C&G	-Y6-	18+66.67	19+00.00	LT
NOTE: 2'-6" MOUNTABLE C&G FOR -L- MEDIAN				

PLANS PREPARED BY :


RUMMEL • KLEPPER & KAHL, LLP
consulting engineers
900 Ridgefield Drive Suite 350
RALEIGH, NORTH CAROLINA 27609-3960
(919) 878-9560

FOR
DIVISION OF HIGHWAYS

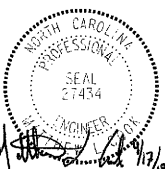PROJECT REFERENCE NO. R-2823		SHEET NO. 24
RW SHEET NO.		
ROADWAY DESIGN ENGINEER	HYDRAULICS ENGINEER	
		
<i>Benjamin R. Ricks</i> <i>Jason Taylor</i>		

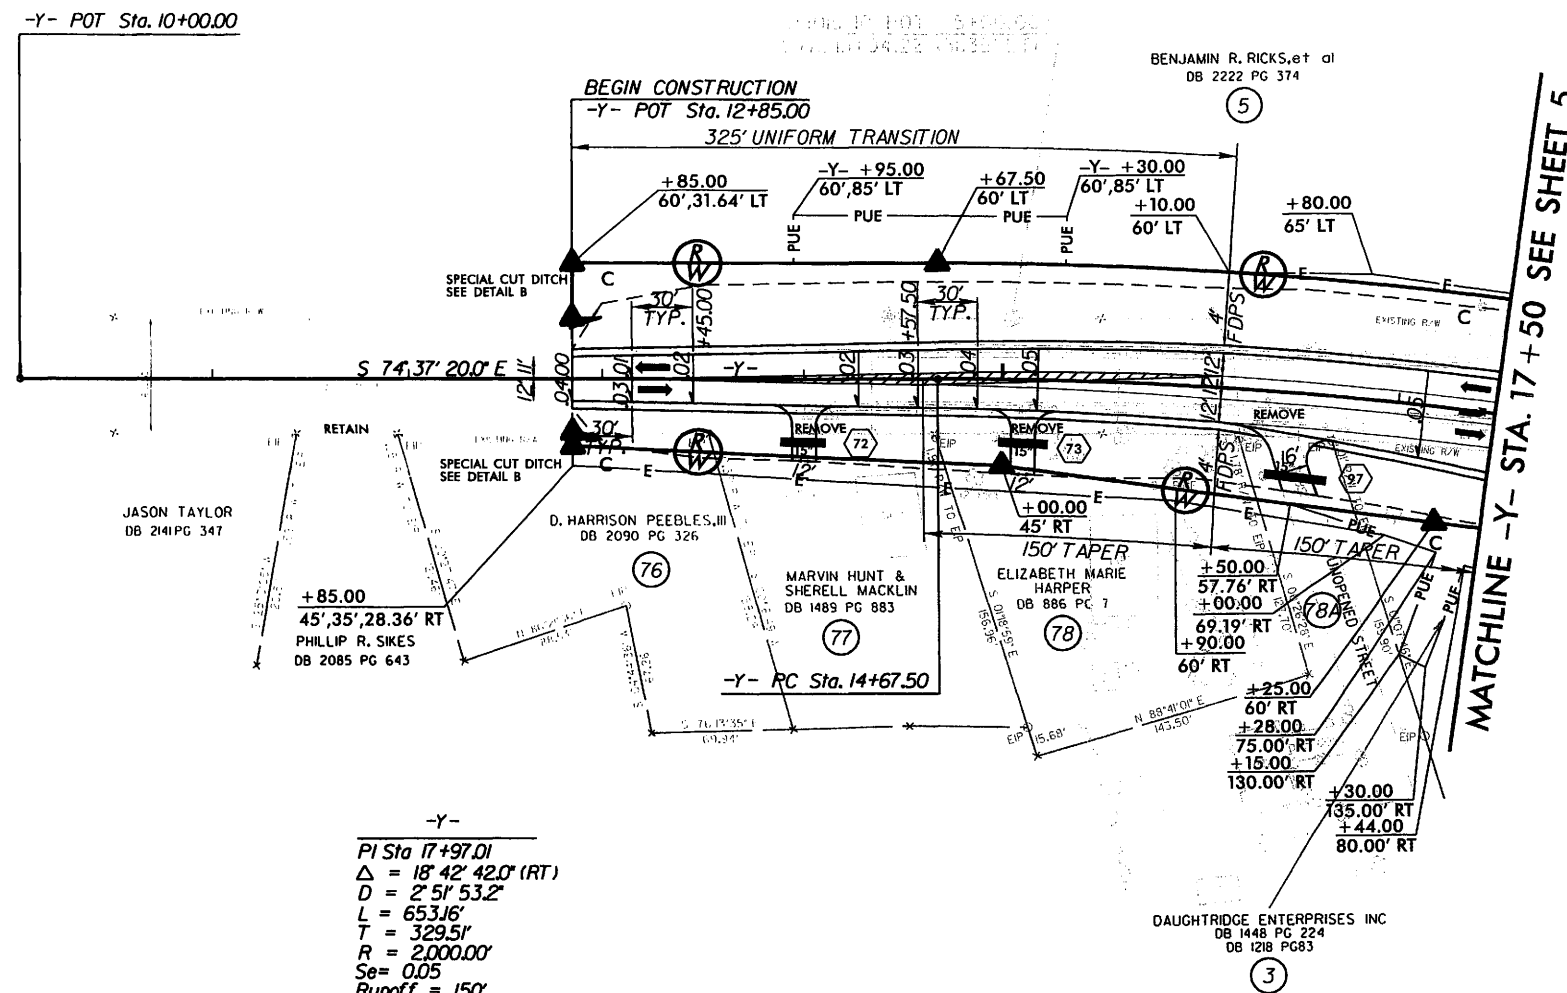

-Y-
PI Sta 17+97.01
 $\Delta = 18' 42' 42.0''$ (RT)
 $D = 2' 51' 53.2''$
 $L = 653.16'$
 $T = 329.51'$
 $R = 2,000.00'$
 $Se = 0.05$
 $Runoff = 150'$

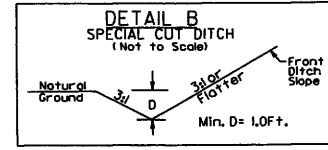


FROM -Y- STA. 12+85 TO STA. 13+00 LT & RT


FOR -Y- PROFILE SEE SHT. 40

PLANS PREPARED BY :
RUMMEL • KLEPPER & KAHL, LLP
consulting engineers
900 Ridgely Drive Suite 350
RALEIGH, NORTH CAROLINA 27609-3960
(919) 878-9560

FOR
DIVISION OF HIGHWAYS

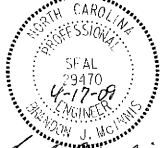
PROJECT REFERENCE NO. R-2823	SHEET NO. 25
RAW SHEET NO.	
ROADWAY DESIGN ENGINEER 	HYDRAULICS ENGINEER 

MATCHLINE -Y- STA. 27+00 SEE SHEET 5

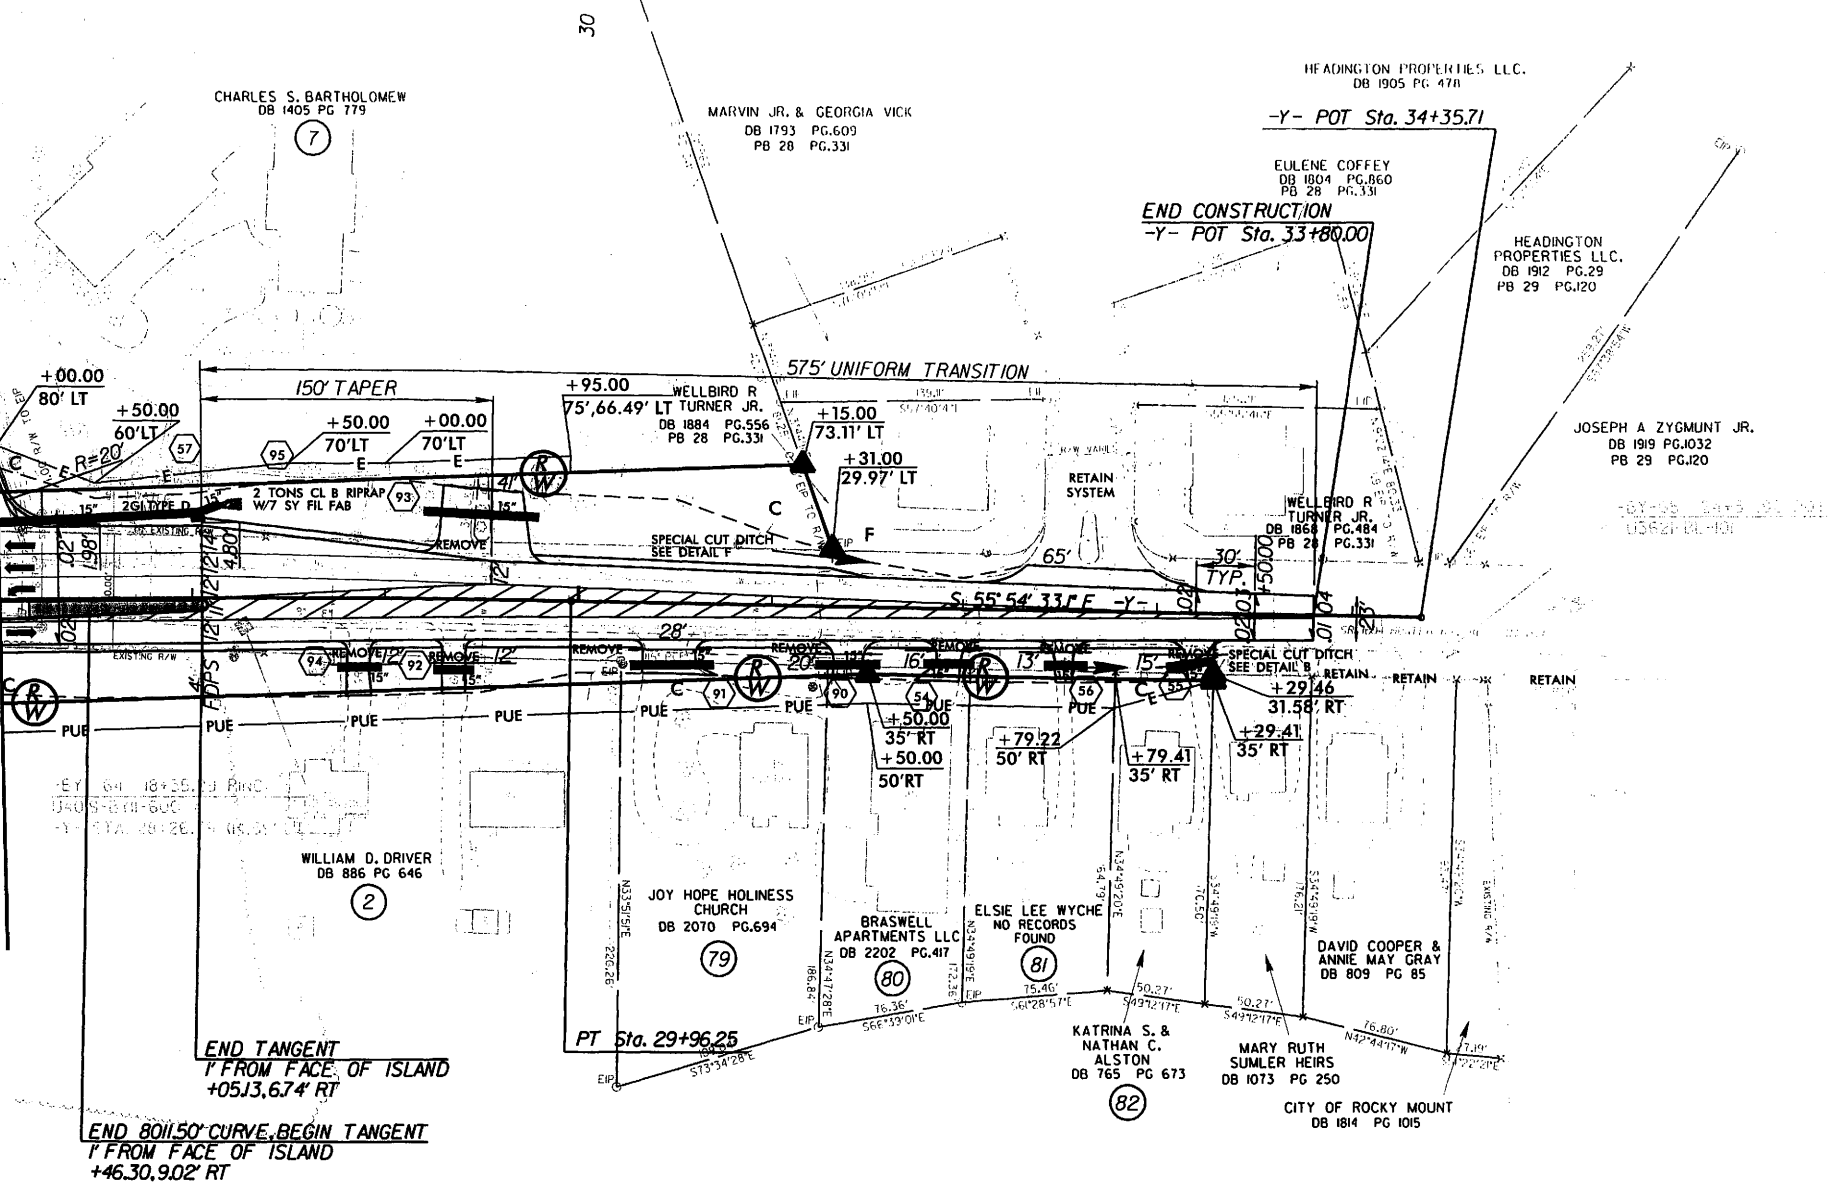


-Y-
PI Sta 28+00.81
 $\Delta = 2' 48' 00.0''$ (RT)
 $D = 0' 42' 58.3''$
 $L = 390.95'$
 $T = 195.52'$
 $R = 8,000.00'$
Se= NC

CURB & GUTTER LOCATIONS				
DESCRIPTION	ALN	STATION	STATION	LOC
1'-6" MOUNTABLE C&G	-Y-	23+82.00	27+15.00	MED
2'-6" C&G	-Y-	22+91.64	28+05.00	LT

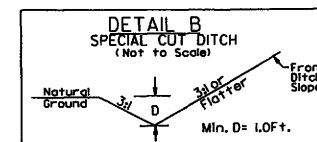

FROM -Y- STA. 33+00 TO STA. 33+50 RT

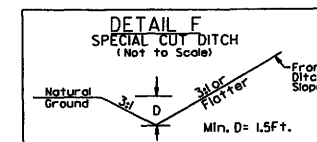

FROM -Y- STA. 31+00 TO STA. 31+50 LT

FOR -Y- PROFILE SEE SHT. 41

PLANS PREPARED BY :


RUMMEL • KLEPPER & KAHL, LLP
consulting engineers
 900 Ridgely Drive Suite 350
 RALEIGH, NORTH CAROLINA 27609-3960
 (919) 878-9560
FOR
DIVISION OF HIGHWAYS

PLANS PREPARED BY :


RUMMEL • KLEPPER & KAHL, LLP
consulting engineers
900 Ridgely Drive Suite 350
RALEIGH, NORTH CAROLINA 27609-3960
(919) 878-9560

FOR
DIVISION OF HIGHWAYS

B/17.ac

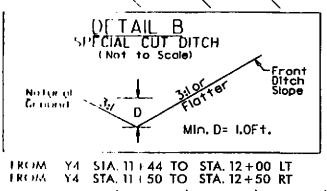

PROJECT REFERENCE NO. R-2823		SHEET NO. 27	
RW SHEET NO.		HYDRAULICS	
ROADWAY DESIGN ENGINEER		ENGINEER	

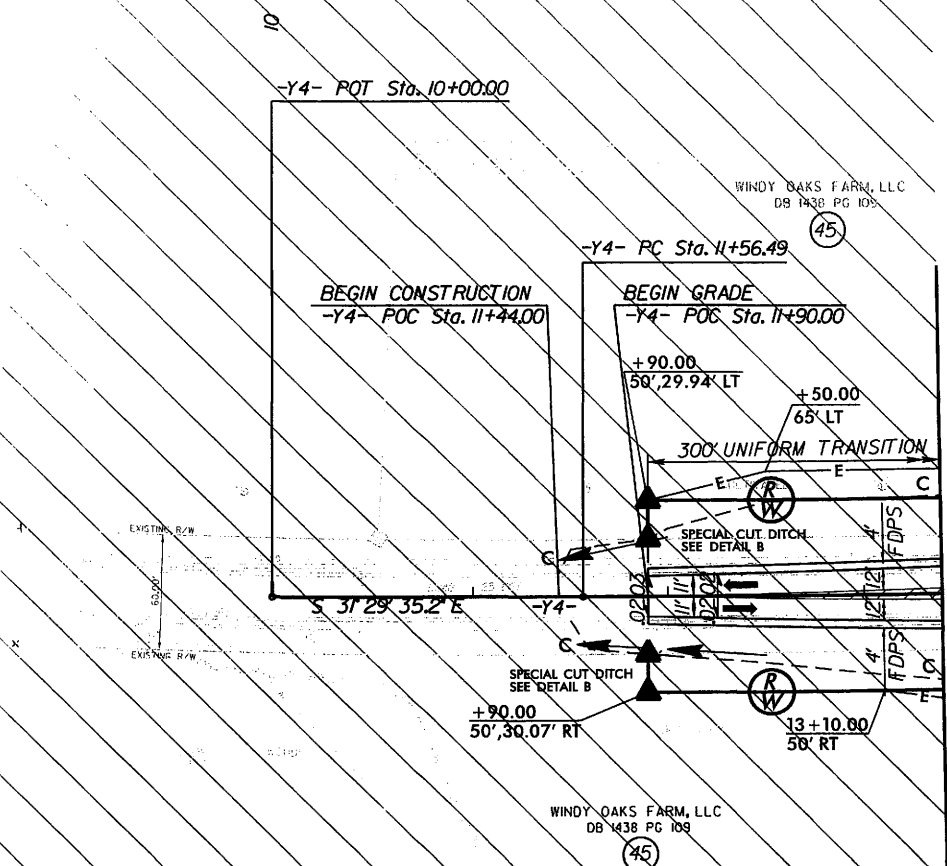

-Y4-
PI Sta 12+67.60
 $\Delta = 103^\circ 39' 51''$ (LT)
D = 0' 28' 38.9"
L = 222.2'
T = 111.1'
R = 12,000.00'
Se = NC

RICKS-BOSEMAN FARM
HISTORIC AREA
FOR -Y4- PROFILE SEE SHT. 43


PLANS PREPARED BY :
RUMMEL • KLEPPER & KAHL, LLP
consulting engineers
900 Ridgely Drive Suite 350
RALEIGH, NORTH CAROLINA 27609-3960
(919) 878-9560
FOR
DIVISION OF HIGHWAYS

04/15/09 17:06:44
r:\roadway\proj\2823_rdu_psh_27.dgn
RJK

8/17/99

04\US\09_17\07\24
r:\roadway\proj\2823_Rdy.psh.28.dgn
beachair

MATCHLINE -Y4- STA. 23+00 SEE SHEET 14

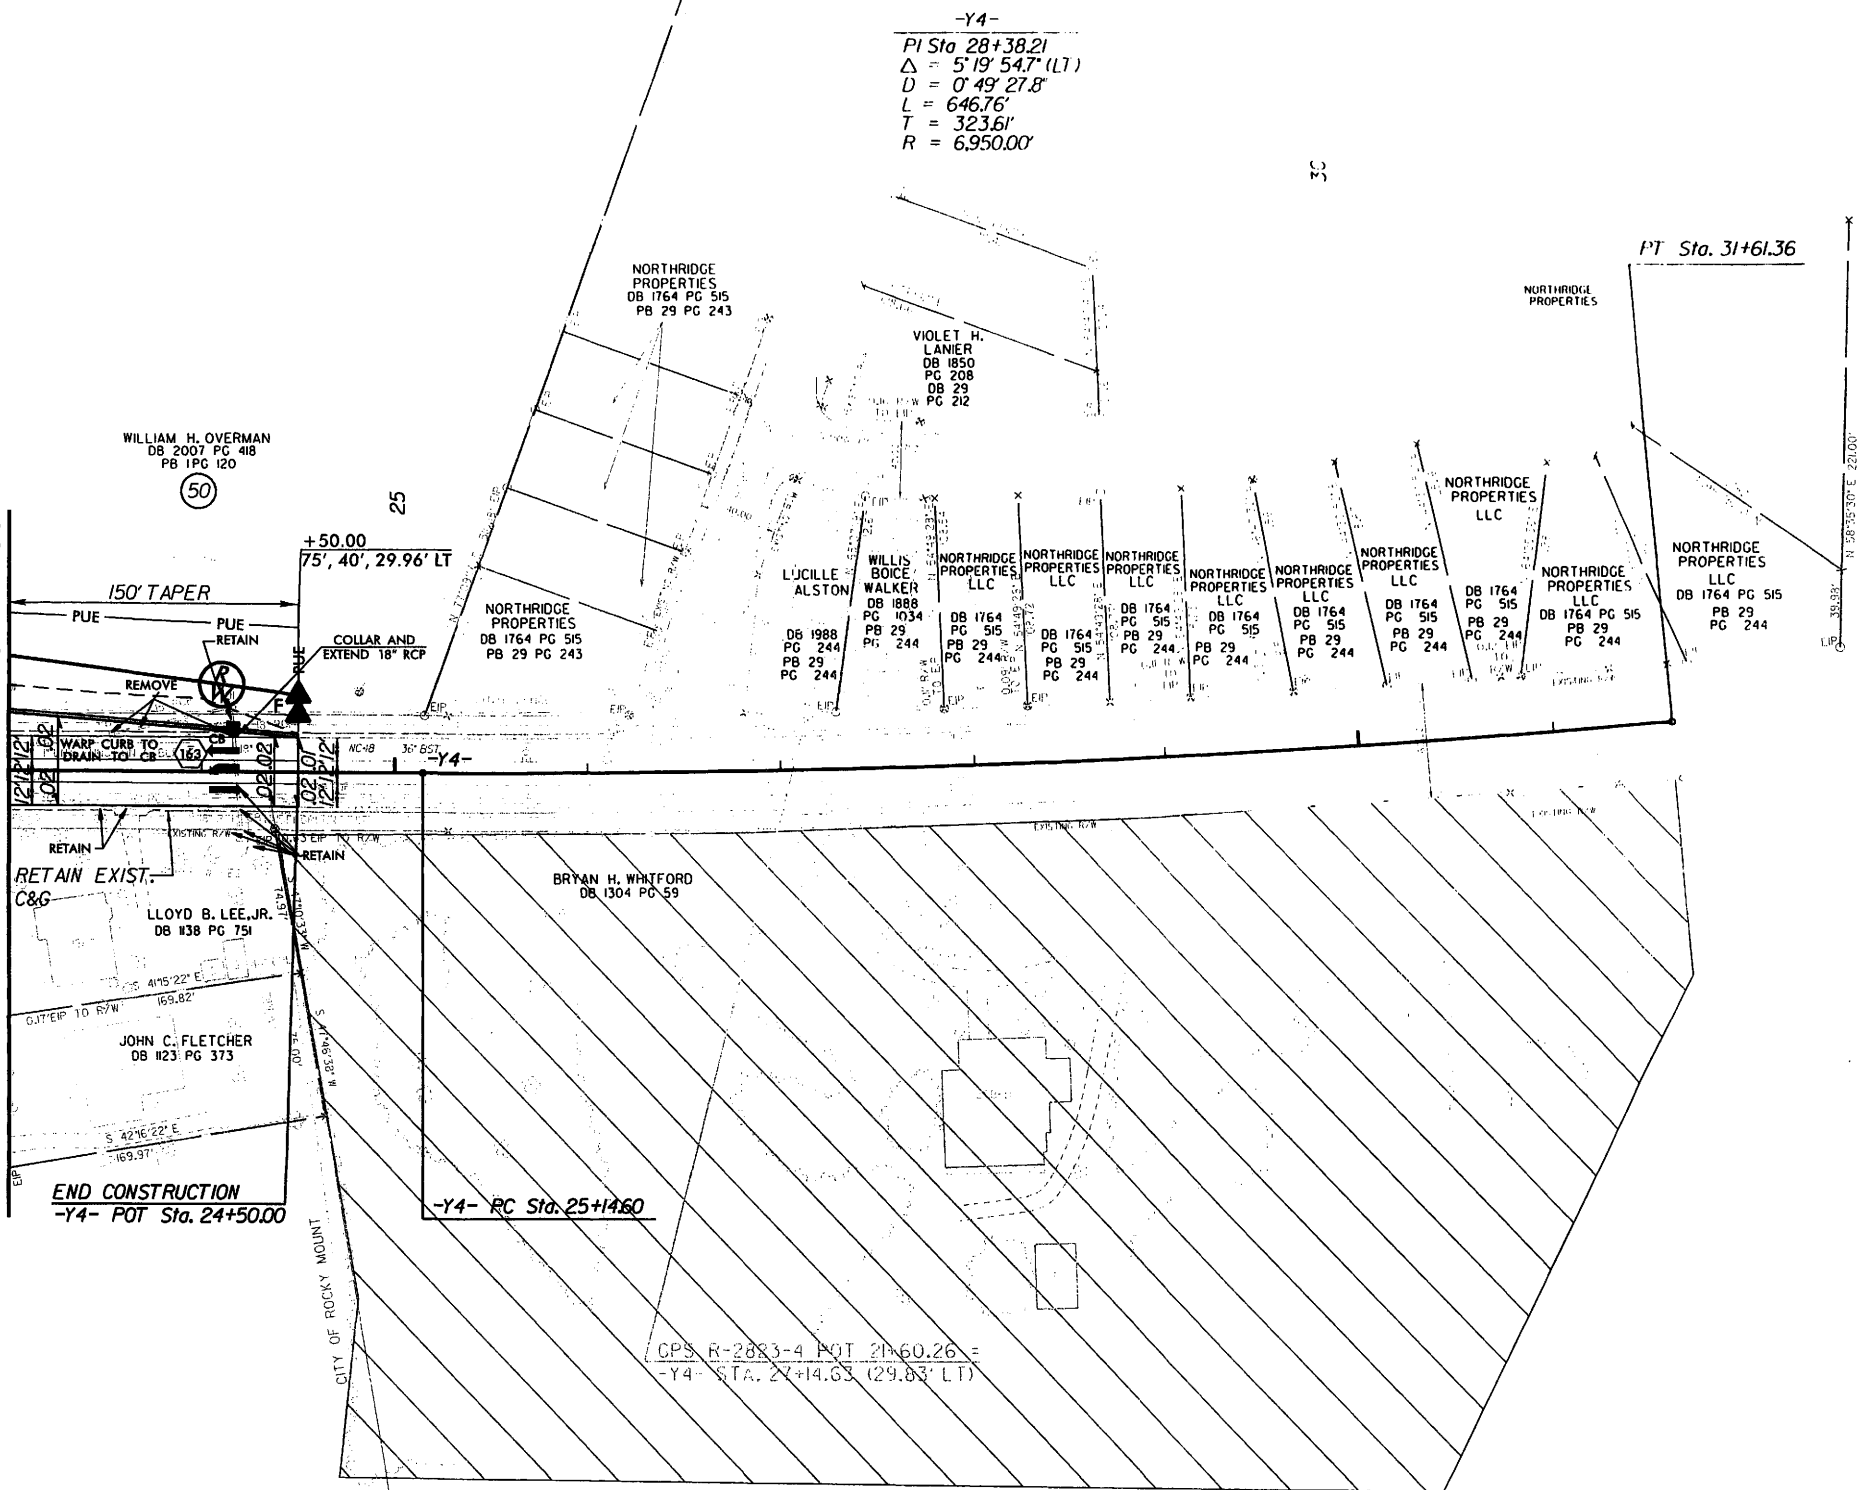

-Y4-
PI Sta 28+38.21
 $\Delta = 5' 19' 54.7''$ (LT)
 $D = 0' 49' 27.8''$
 $L = 646.76'$
 $T = 323.61'$
 $R = 6,950.00'$

PROJECT REFERENCE NO. R-2823		SHEET NO. 28	
RW SHEET NO.		HYDRAULICS ENGINEER	
ROADWAY DESIGN ENGINEER		HYDRAULICS ENGINEER	


SPRUILL-EASLEY HOUSE HISTORIC AREA
FOR -Y4- PROFILE SEE SHT. 43

PLANS PREPARED BY :
RUMMEL • KLEPPER & KAHL, LLP
consulting engineers
900 Ridgely Drive Suite 350
RALEIGH, NORTH CAROLINA 27609-3960
(919) 878-9560
FOR
DIVISION OF HIGHWAYS

CURB & GUTTER LOCATIONS				
DESCRIPTION	ALN	STATION	STATION	LOC
2'-6" C&G	-Y4-	23+00.00	24+50.00	LT

8/17/99



04/15/09 17:07:58
r:\roadway\proj\2823_Rdy.psh_29.dgn
brouhard

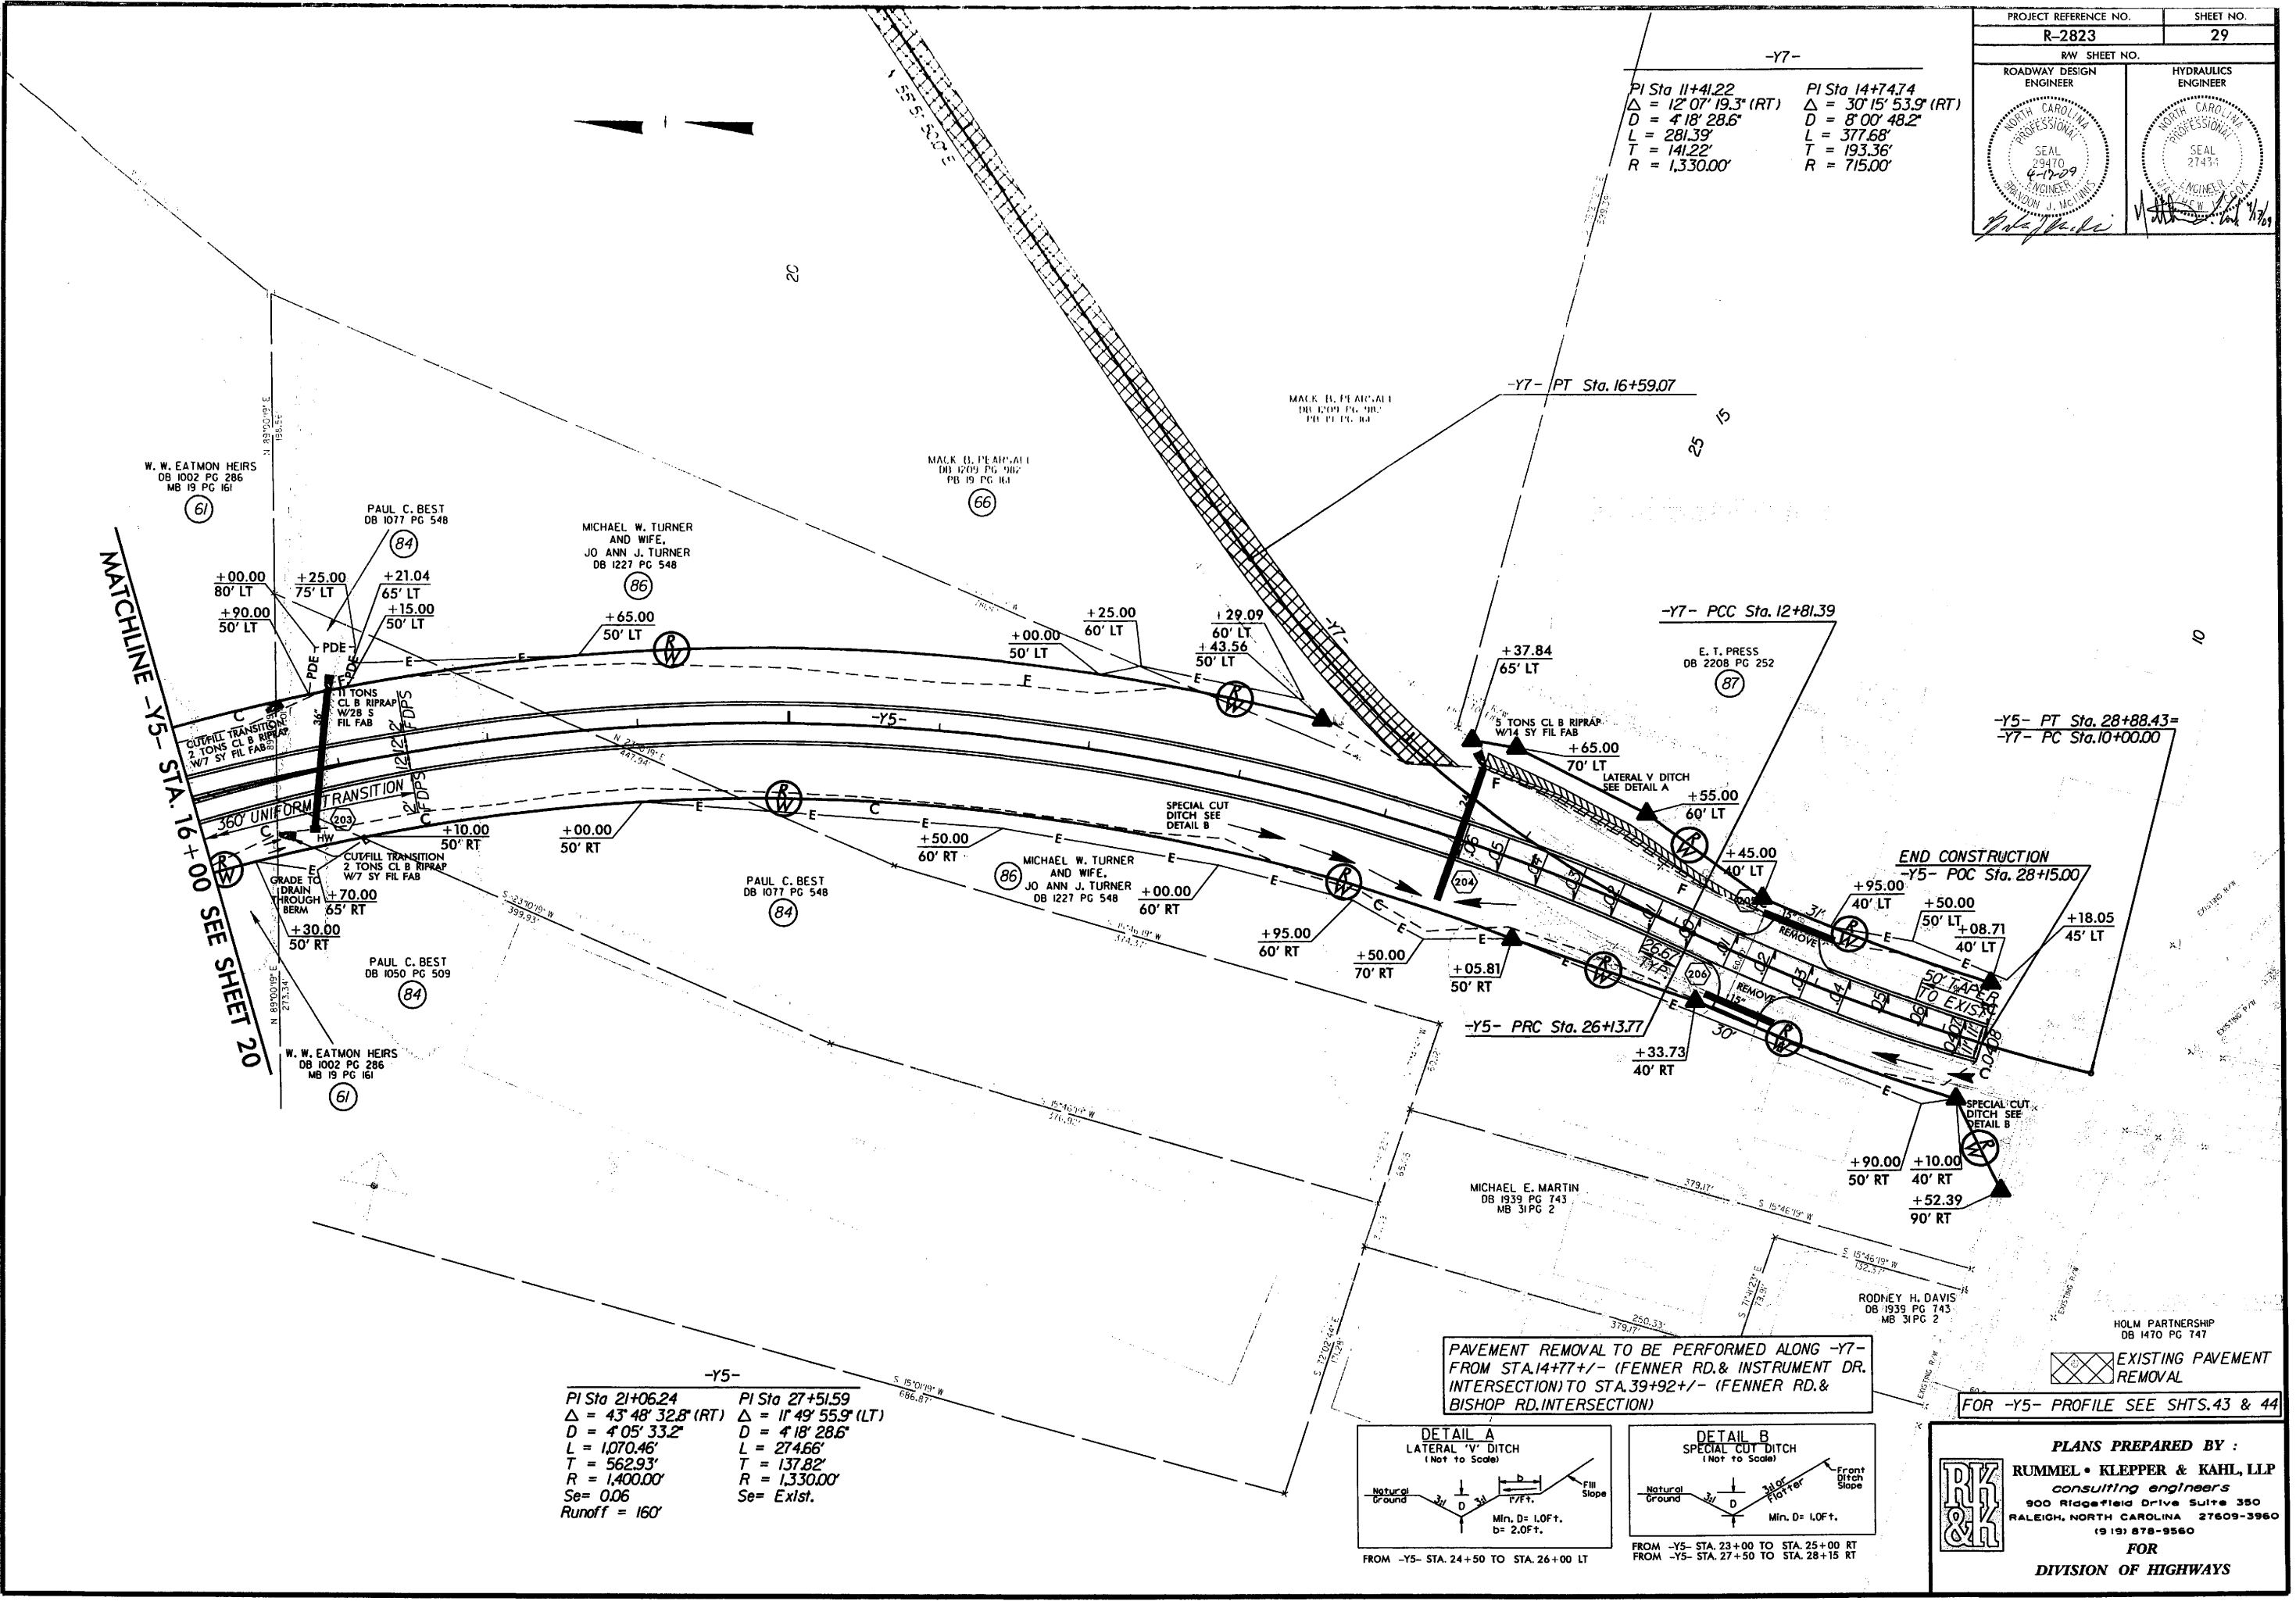

PROJECT REFERENCE NO. R-2823		SHEET NO. 29	
RW SHEET NO.		HYDRAULICS ENGINEER	
ROADWAY DESIGN ENGINEER		HYDRAULICS ENGINEER	

-Y5-
PI Sta 21+06.24
 $\Delta = 43^\circ 48' 32.8''$ (RT)
D = 4' 05' 33.2"
L = 1,070.46'
T = 562.93'
R = 1,400.00'
Se = 0.06
Runoff = 160'


PI Sta 27+51.59
 $\Delta = 11^\circ 49' 55.9''$ (LT)
D = 4' 18' 28.6"
L = 274.66'
T = 137.82'
R = 1,330.00'
Se = Exlst.

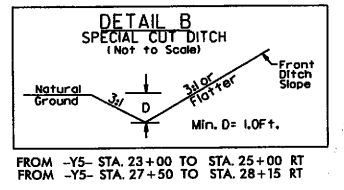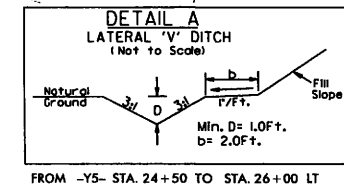

EXISTING PAVEMENT REMOVAL
FOR -Y5- PROFILE SEE SHTS. 43 & 44

PLANS PREPARED BY :
RUMMEL • KLEPPER & KAHL, LLP
consulting engineers
900 Ridgefield Drive Suite 350
RALEIGH, NORTH CAROLINA 27609-3960
(919) 878-9560

FOR
DIVISION OF HIGHWAYS

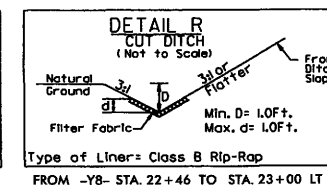

FOR -Y8- PROFILE SEE SHT.44



PLANS PREPARED BY :
MMEL • KLEPPER & KAHL, LLP
consulting engineers
100 Ridgefield Drive Suite 350
LEIGH, NORTH CAROLINA 27609-3960
(919) 878-9560

FOR
DIVISION OF HIGHWAYS

CURB & GUTTER LOCATIONS

NOTE: 2'-6" MOUNTABLE C&G FOR -Y8- MEDIAN



5/28/99

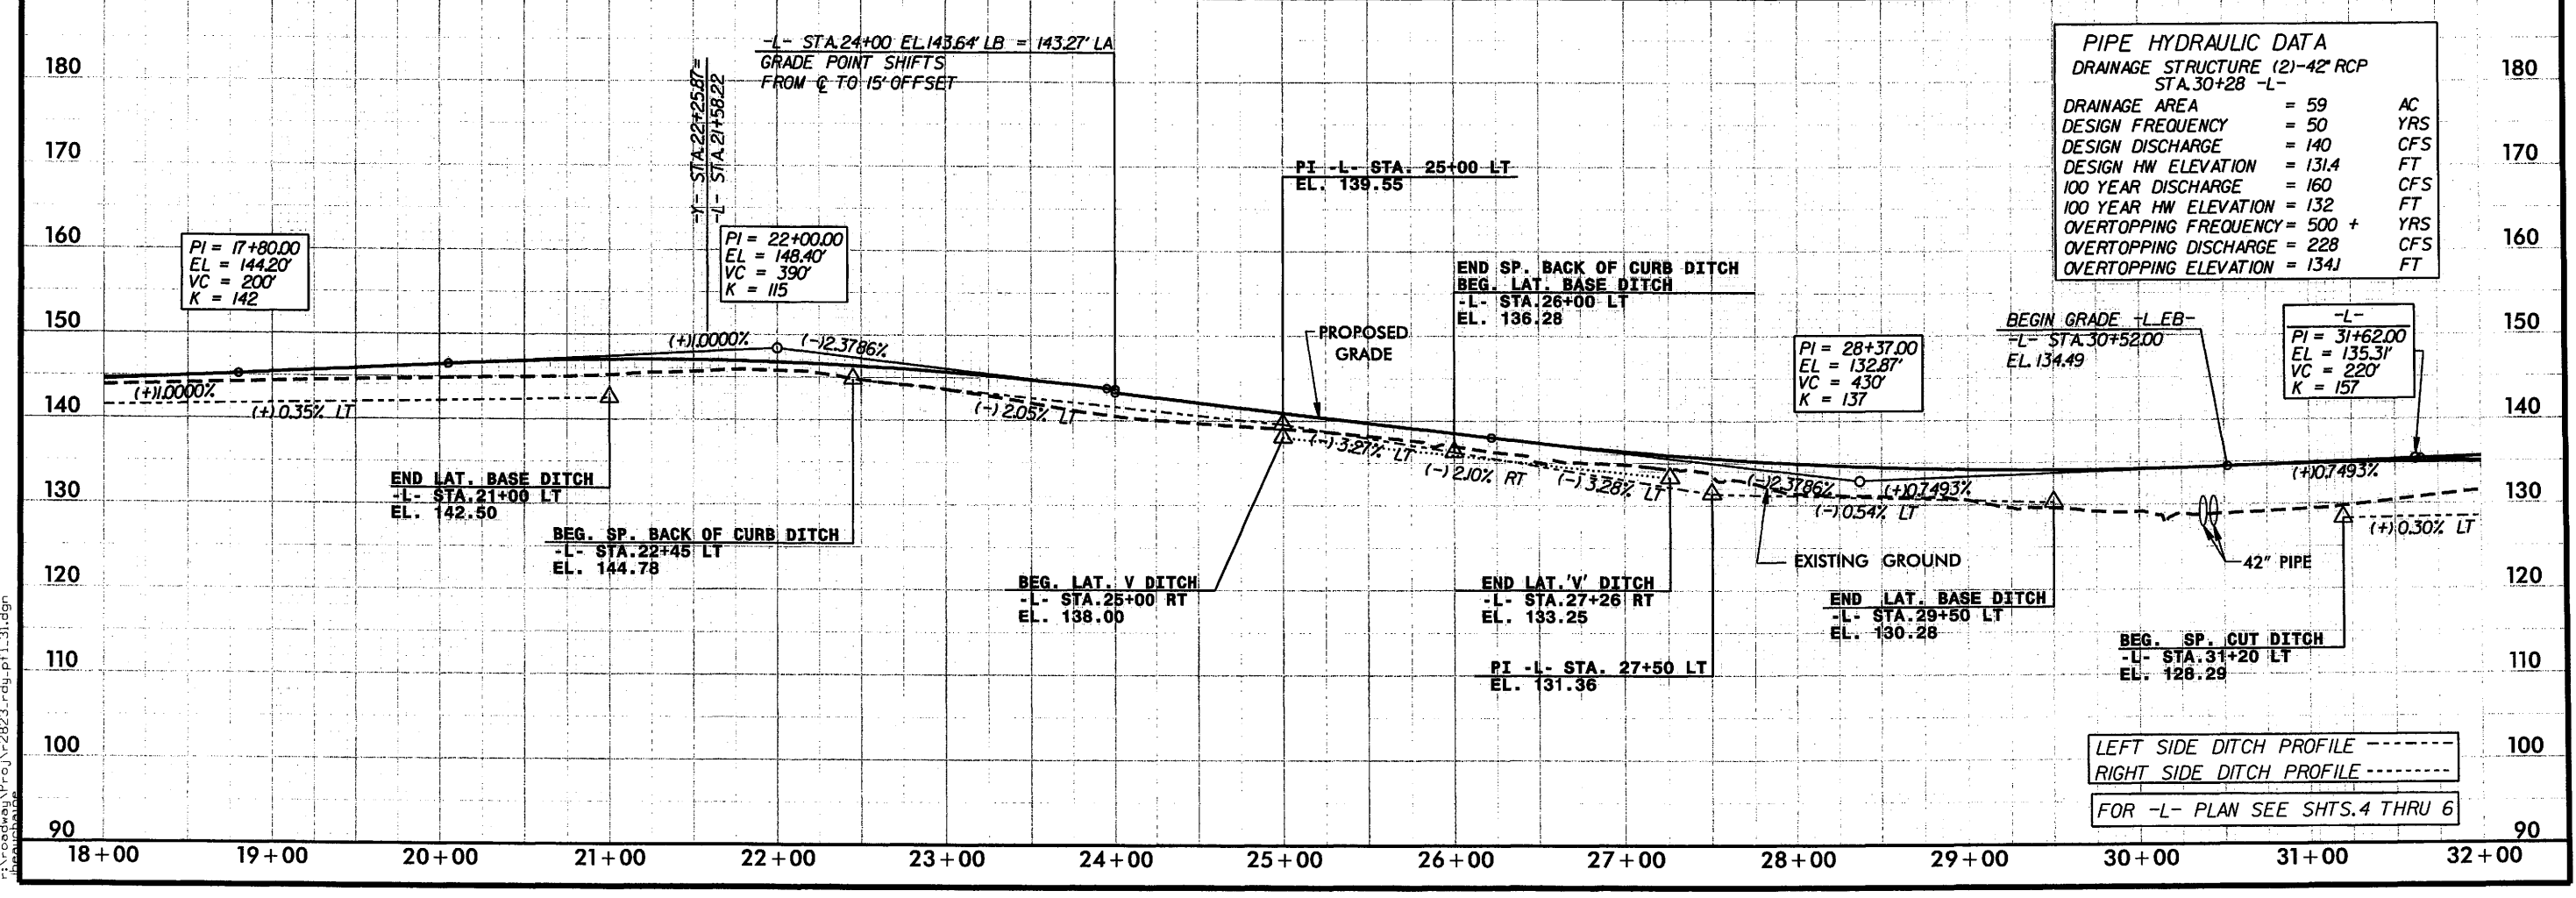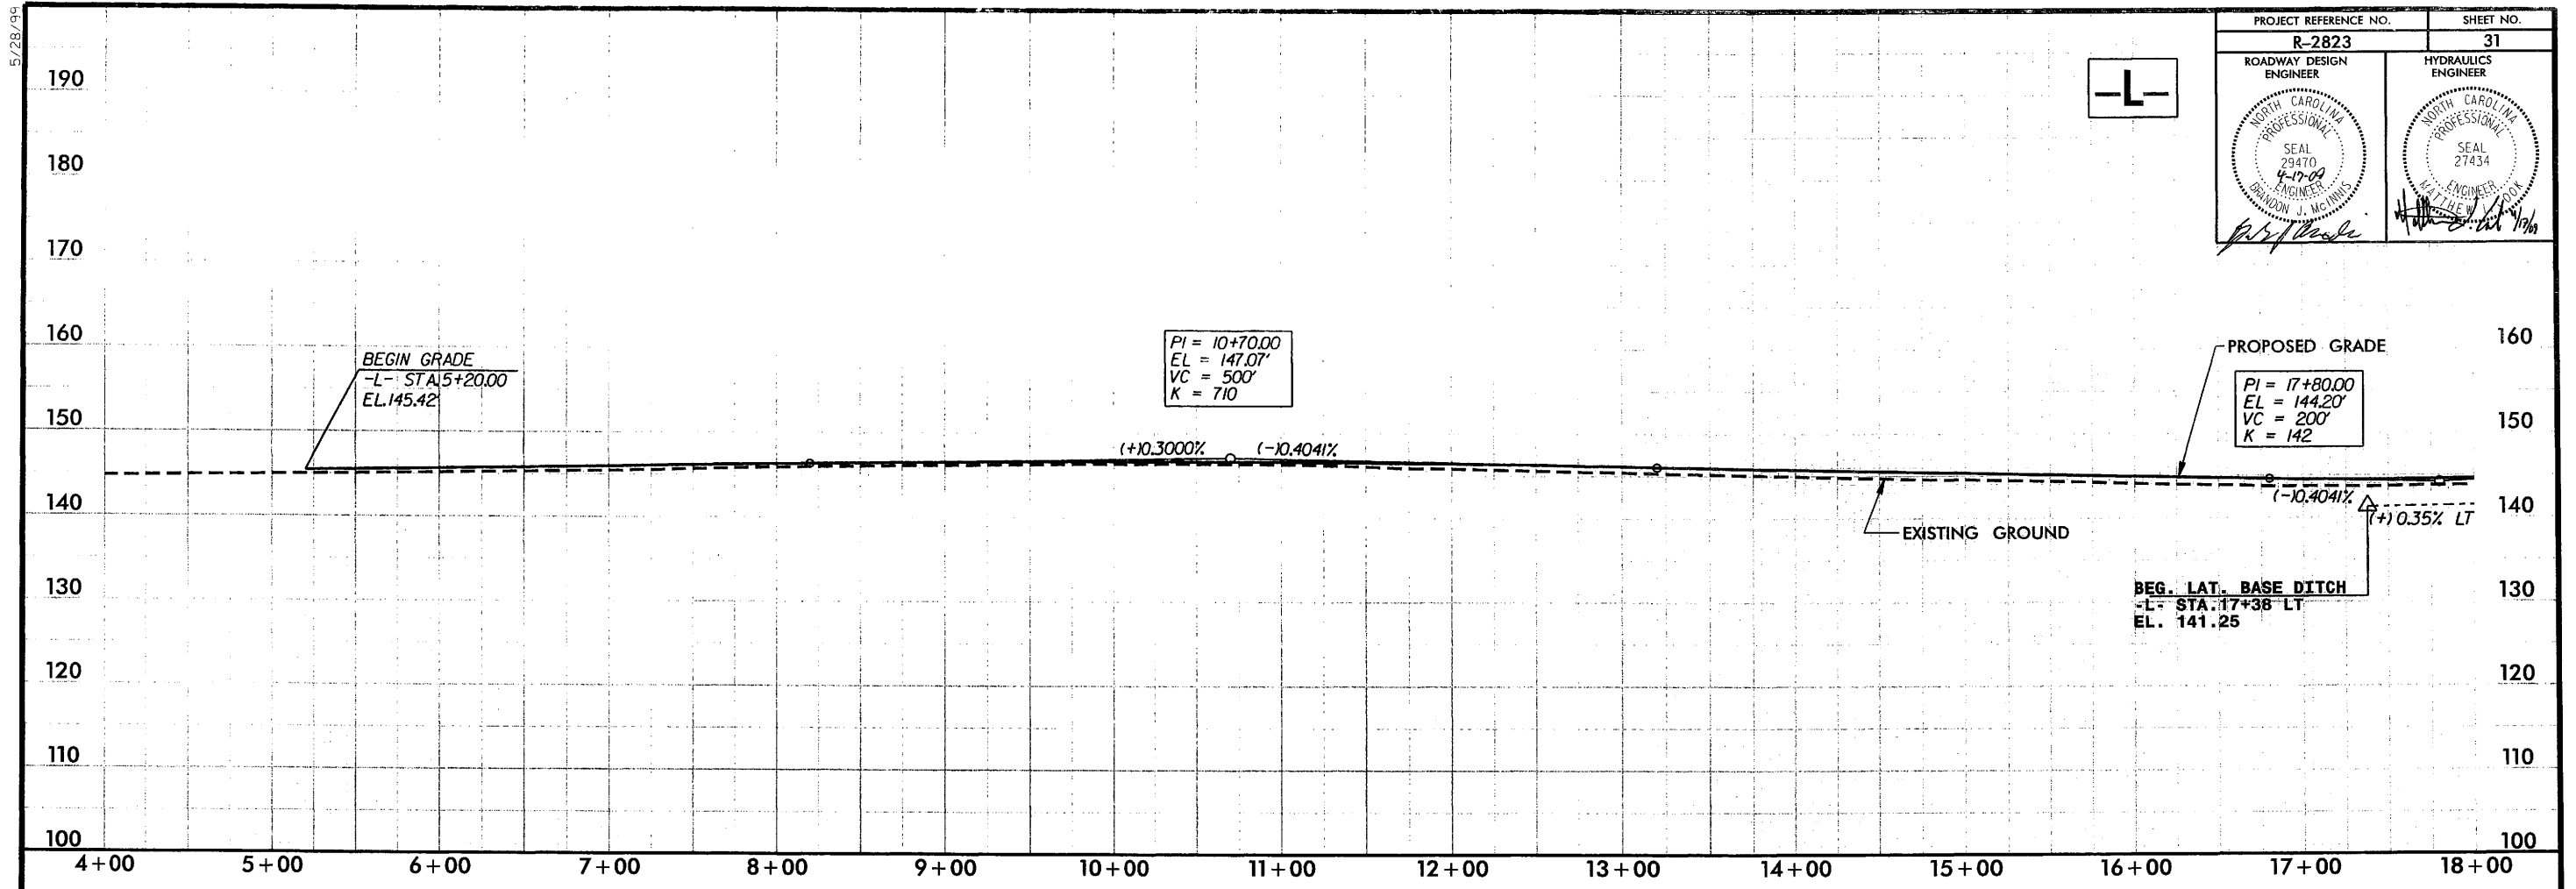


PIPE HYDRAULIC DATA		
DRAINAGE STRUCTURE (2)-42" RCP		
STA. 30+28 -L-		
DRAINAGE AREA	= 59	AC
DESIGN FREQUENCY	= 50	YRS
DESIGN DISCHARGE	= 140	CFS
DESIGN HW ELEVATION	= 131.4	FT
100 YEAR DISCHARGE	= 160	CFS
100 YEAR HW ELEVATION	= 132	FT
OVERTOPPING FREQUENCY	= 500 +	YRS
OVERTOPPING DISCHARGE	= 228	CFS
OVERTOPPING ELEVATION	= 134.1	FT

LEFT SIDE DITCH PROFILE - - - - -
RIGHT SIDE DITCH PROFILE - - - - -
FOR -L- PLAN SEE SHTS. 4 THRU 6

04V5.09 170906
P:\roadway\p\04\2823-rdy.pfl_31.dgn

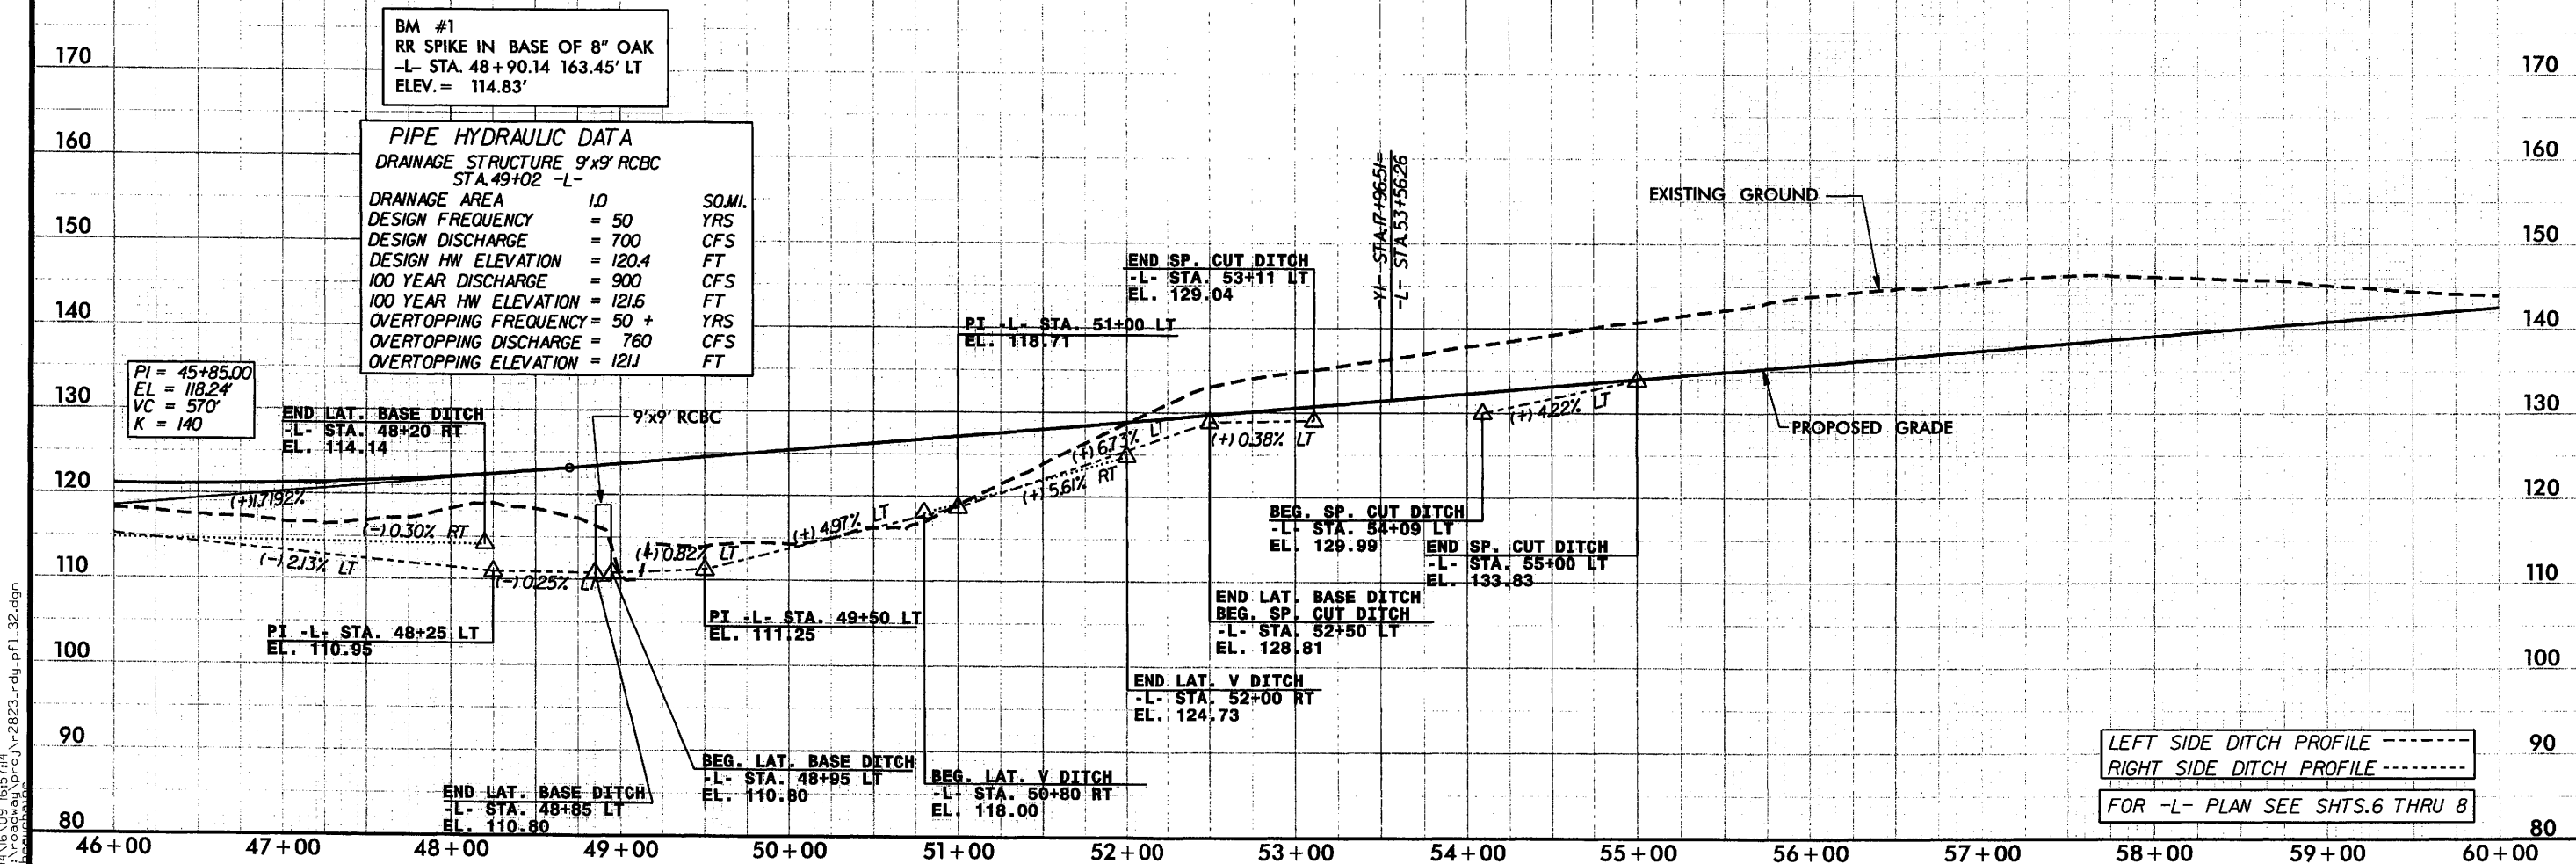 

5/28/99

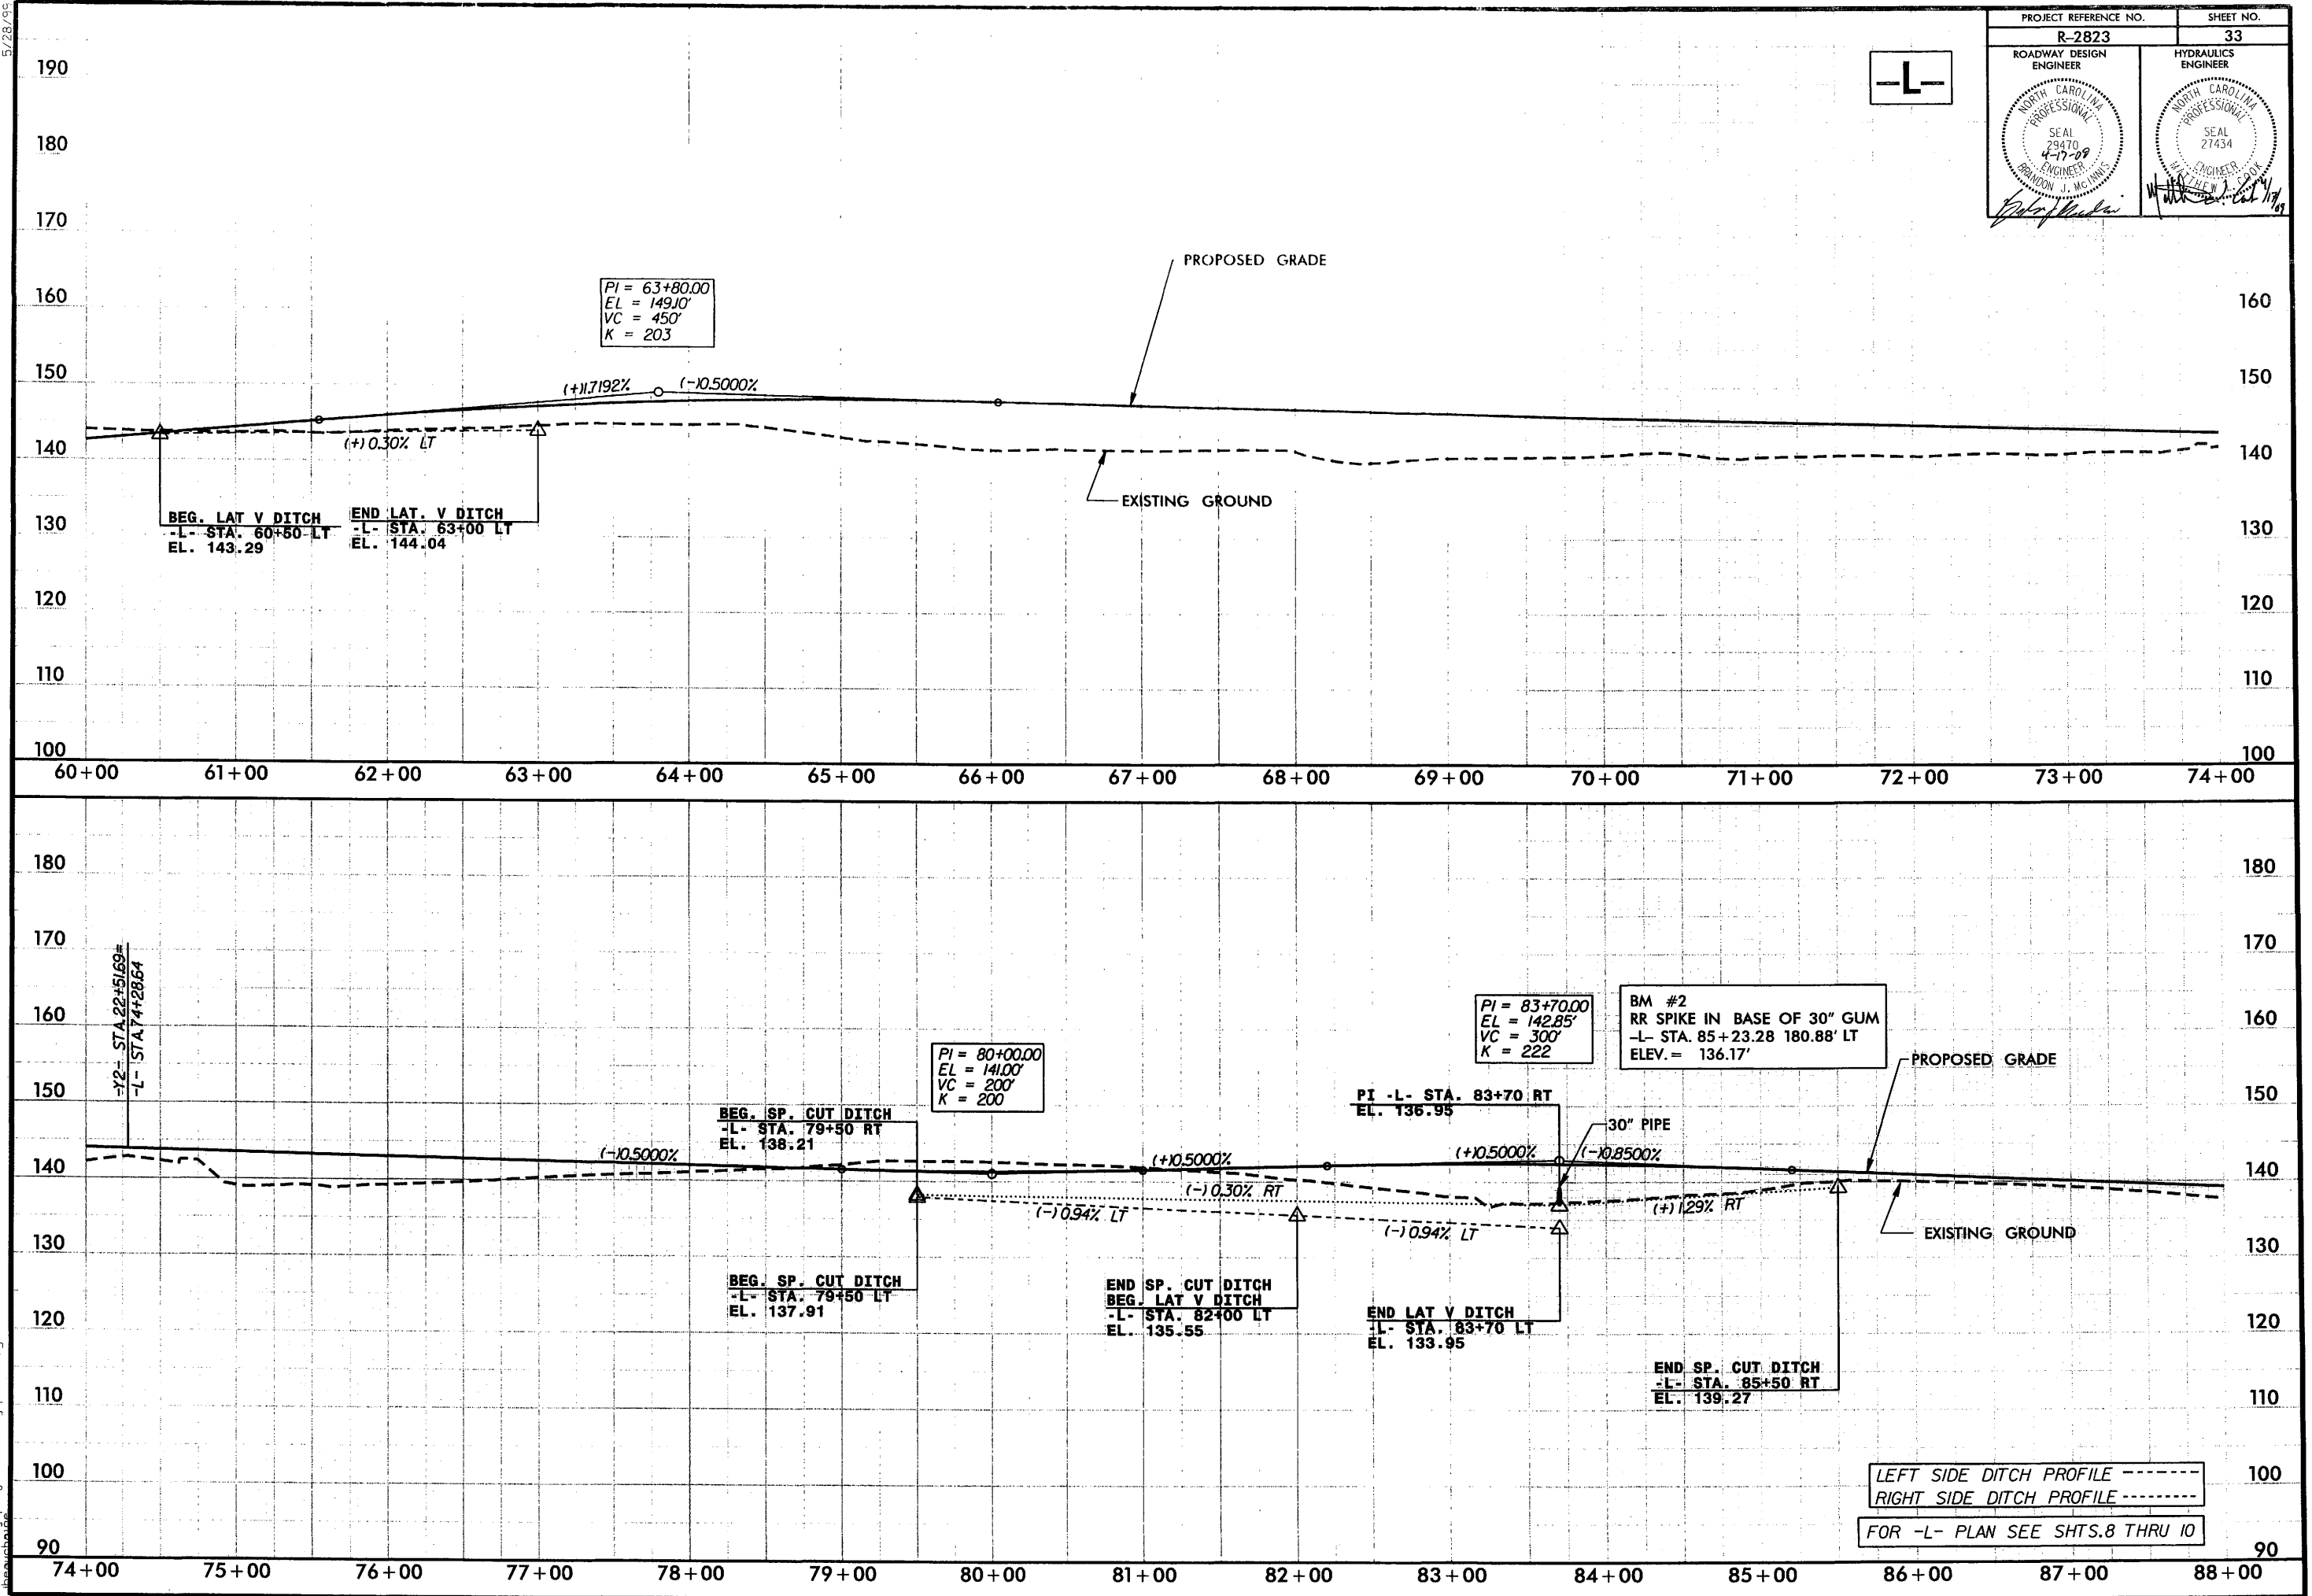

04/15/09 17:09:35
P:\Roadway\Proj\2823_Rdg-pl1-33.dgn

5/28/99


PROJECT REFERENCE NO.
R-2823

ROADWAY DESIGN
ENGINEER





SHEET NO.
34

HYDRAULICS
ENGINEER


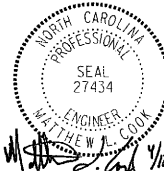


-L-

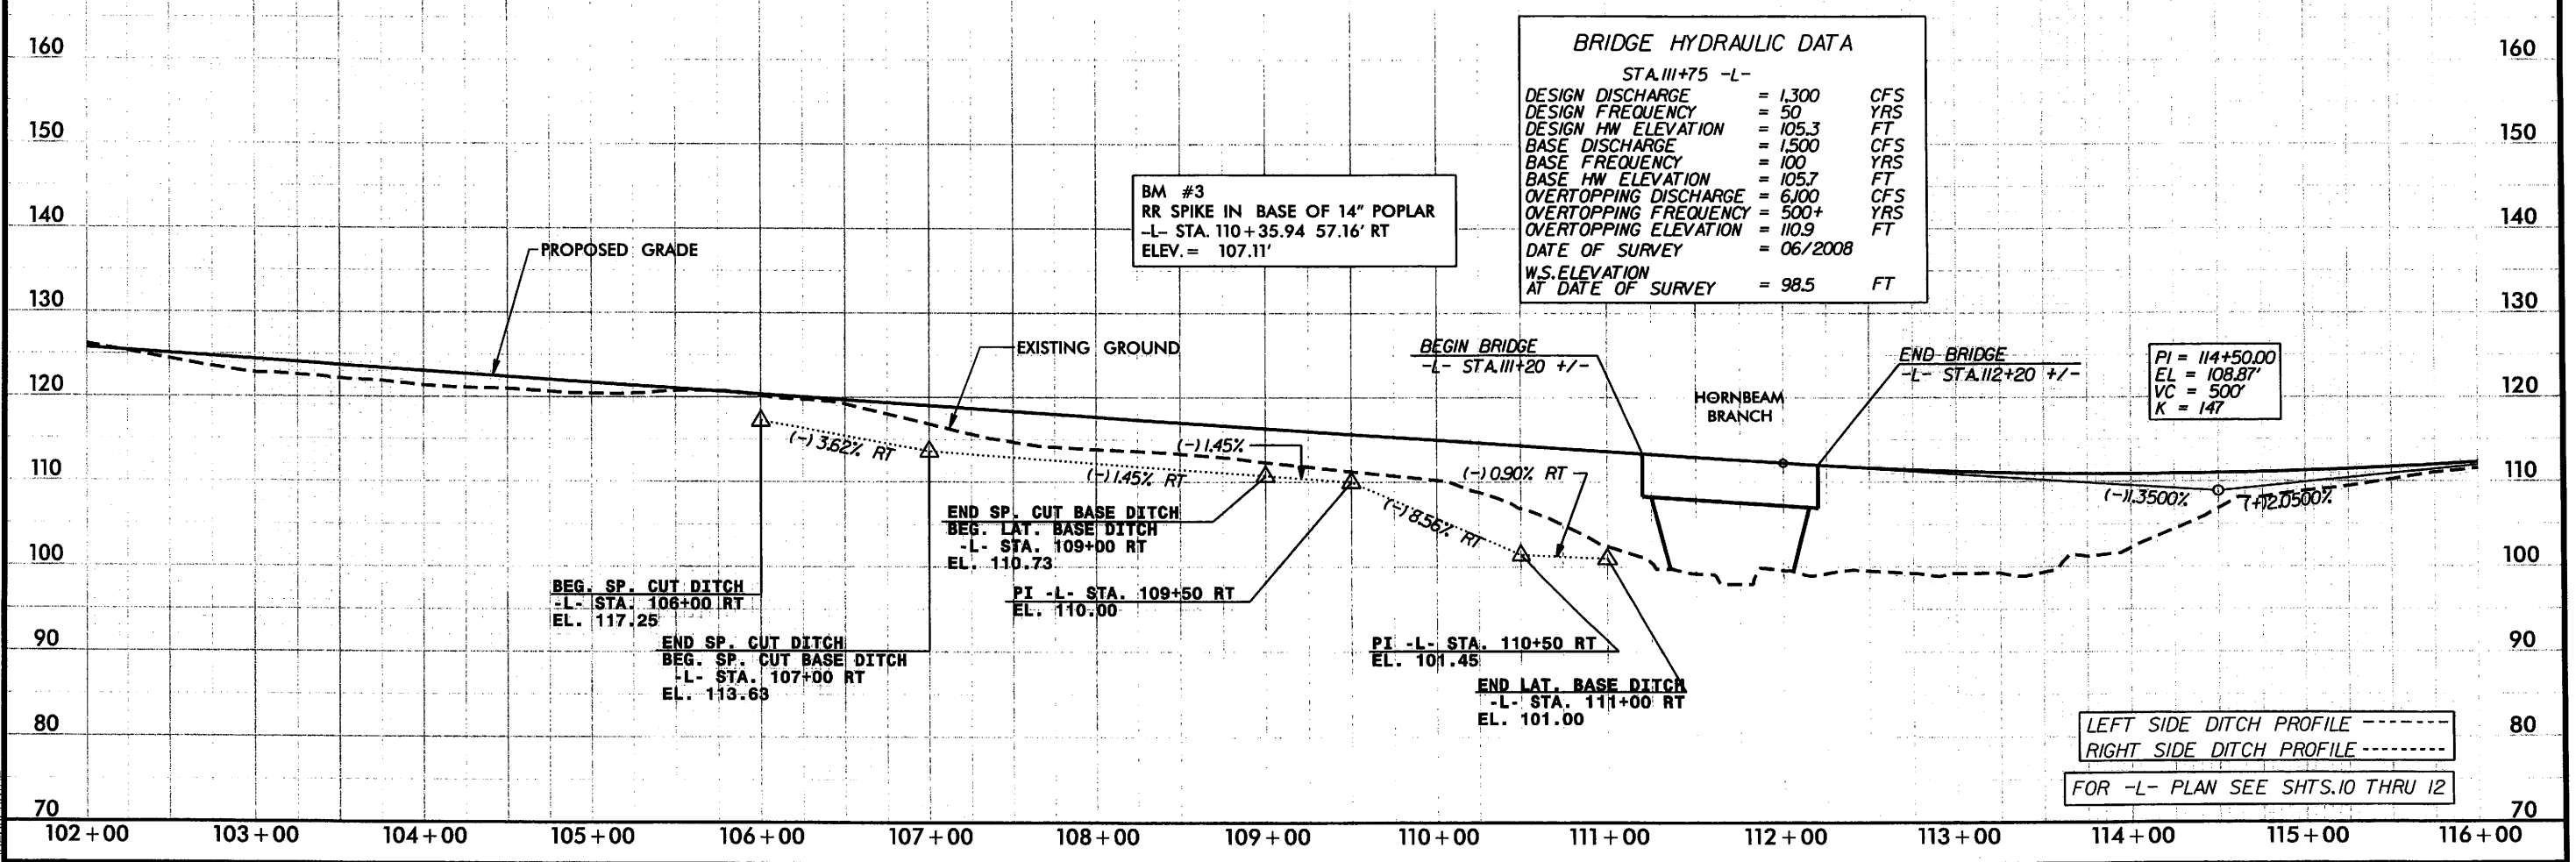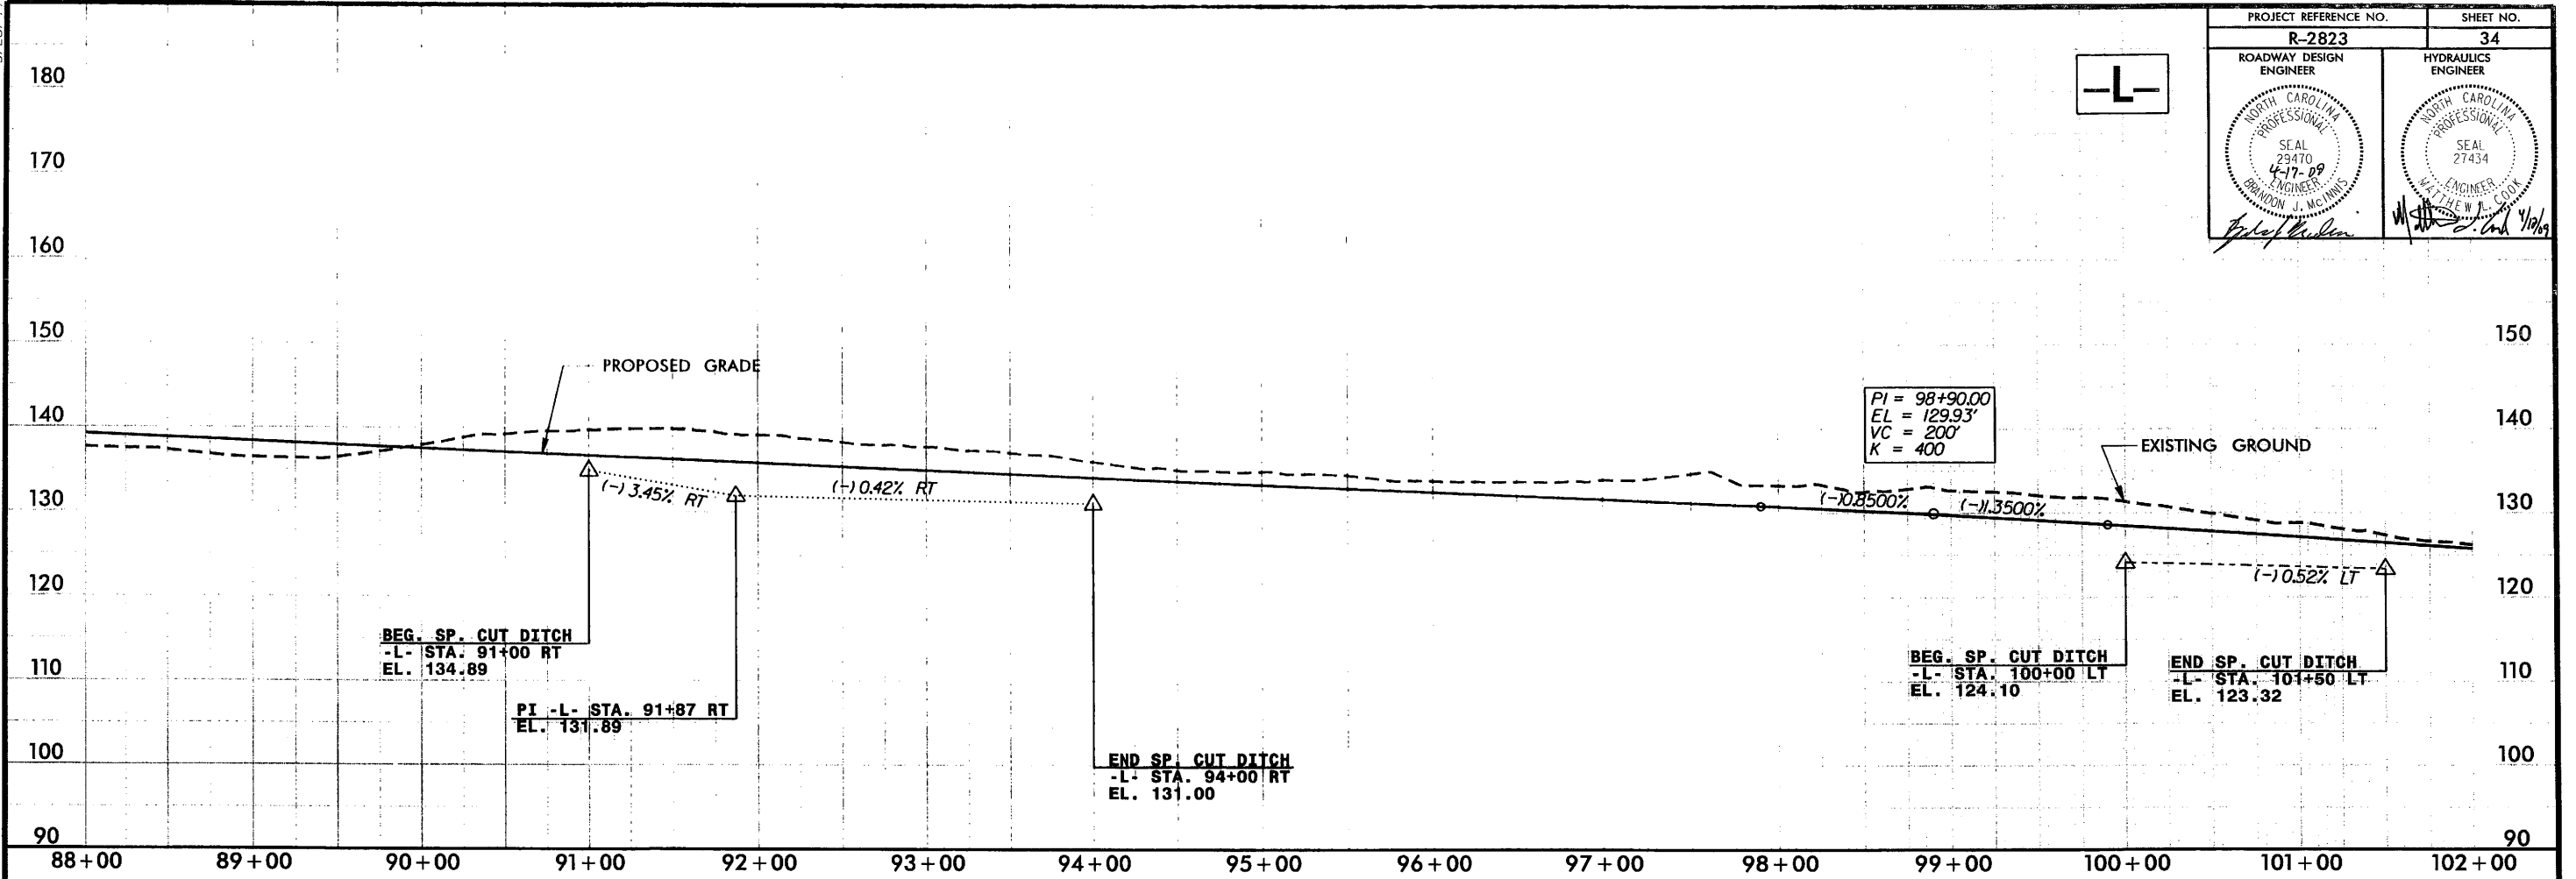


04\US\09\17\09\48
r:\roadway\proj\2823\rdg\pfl_34.dgn
meachade

5/28/99

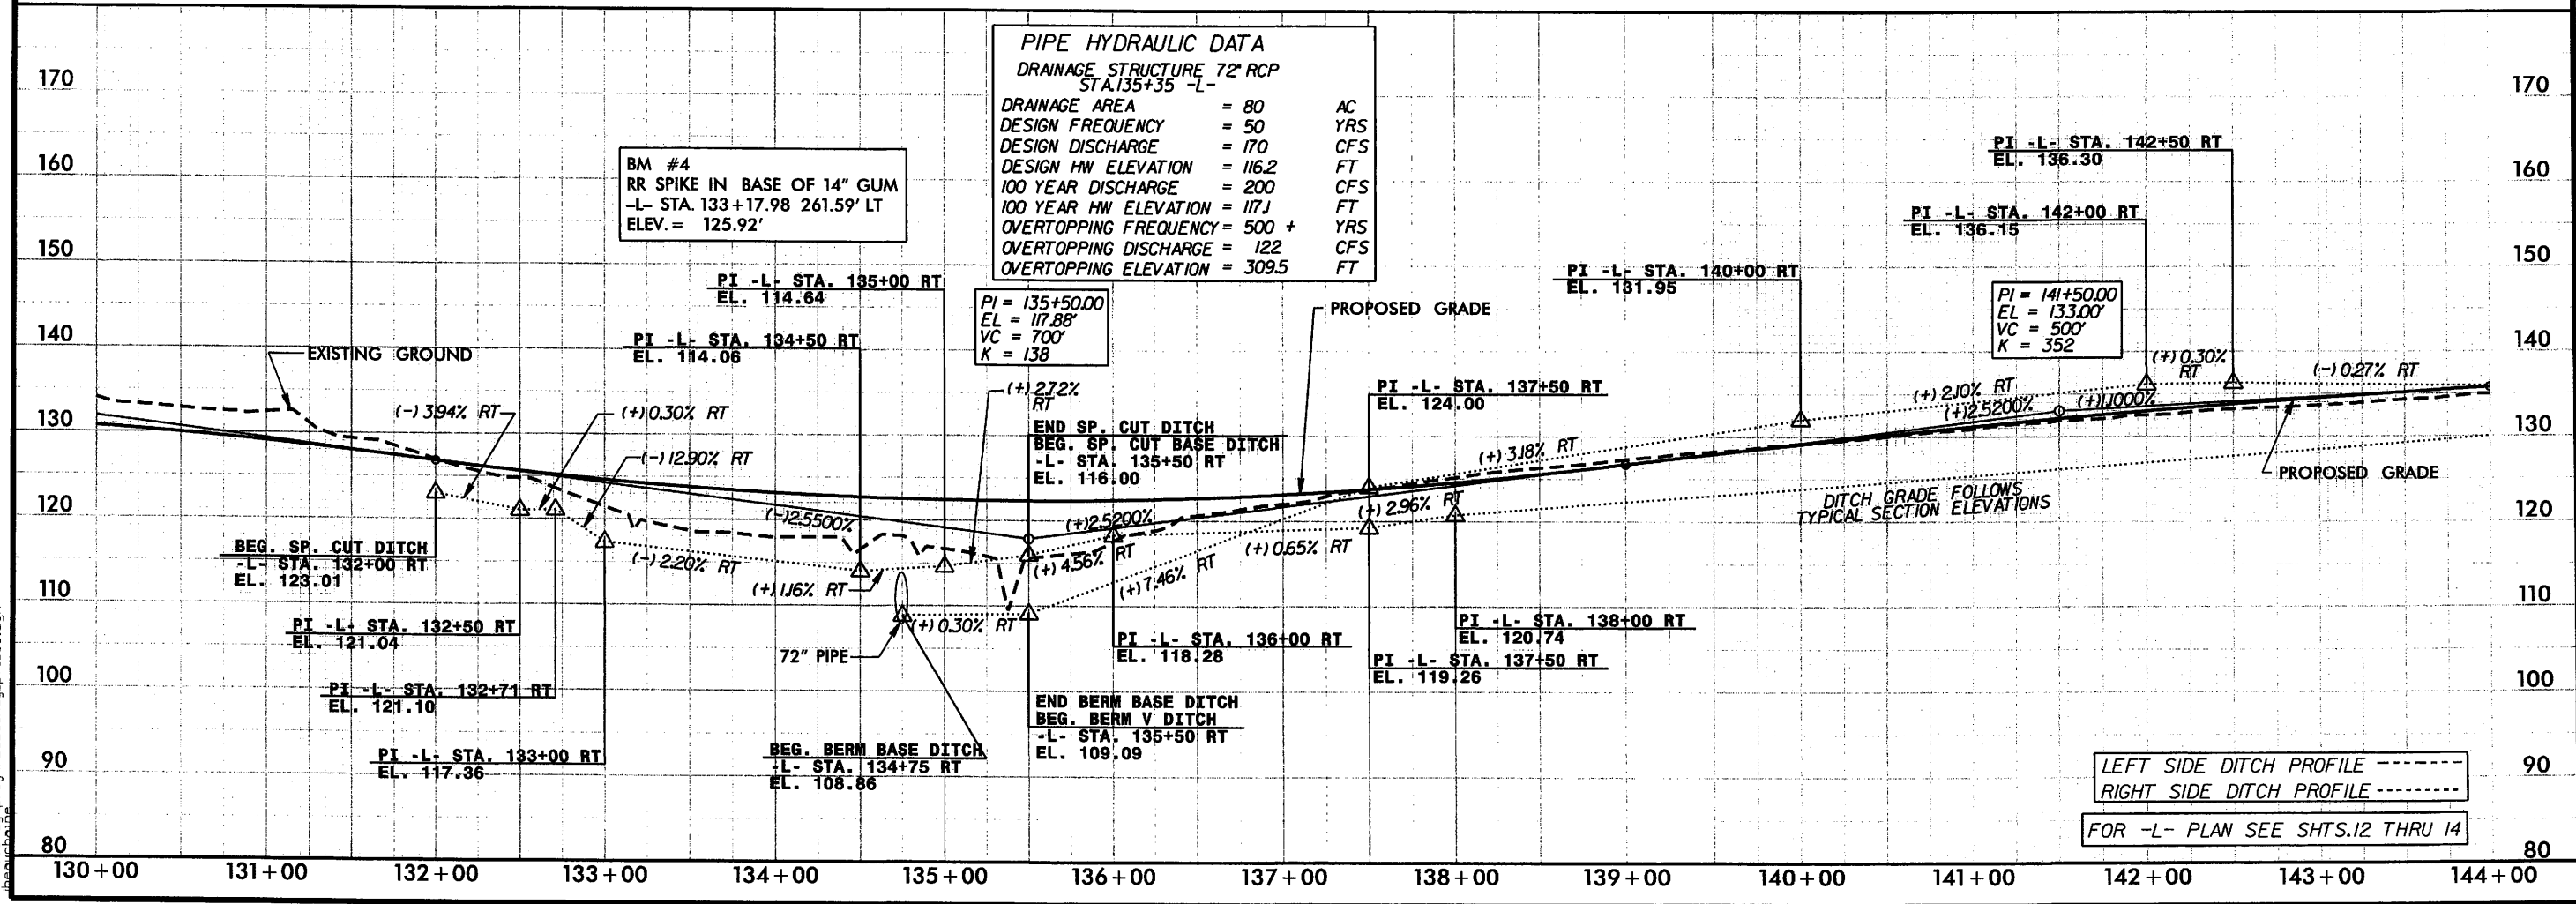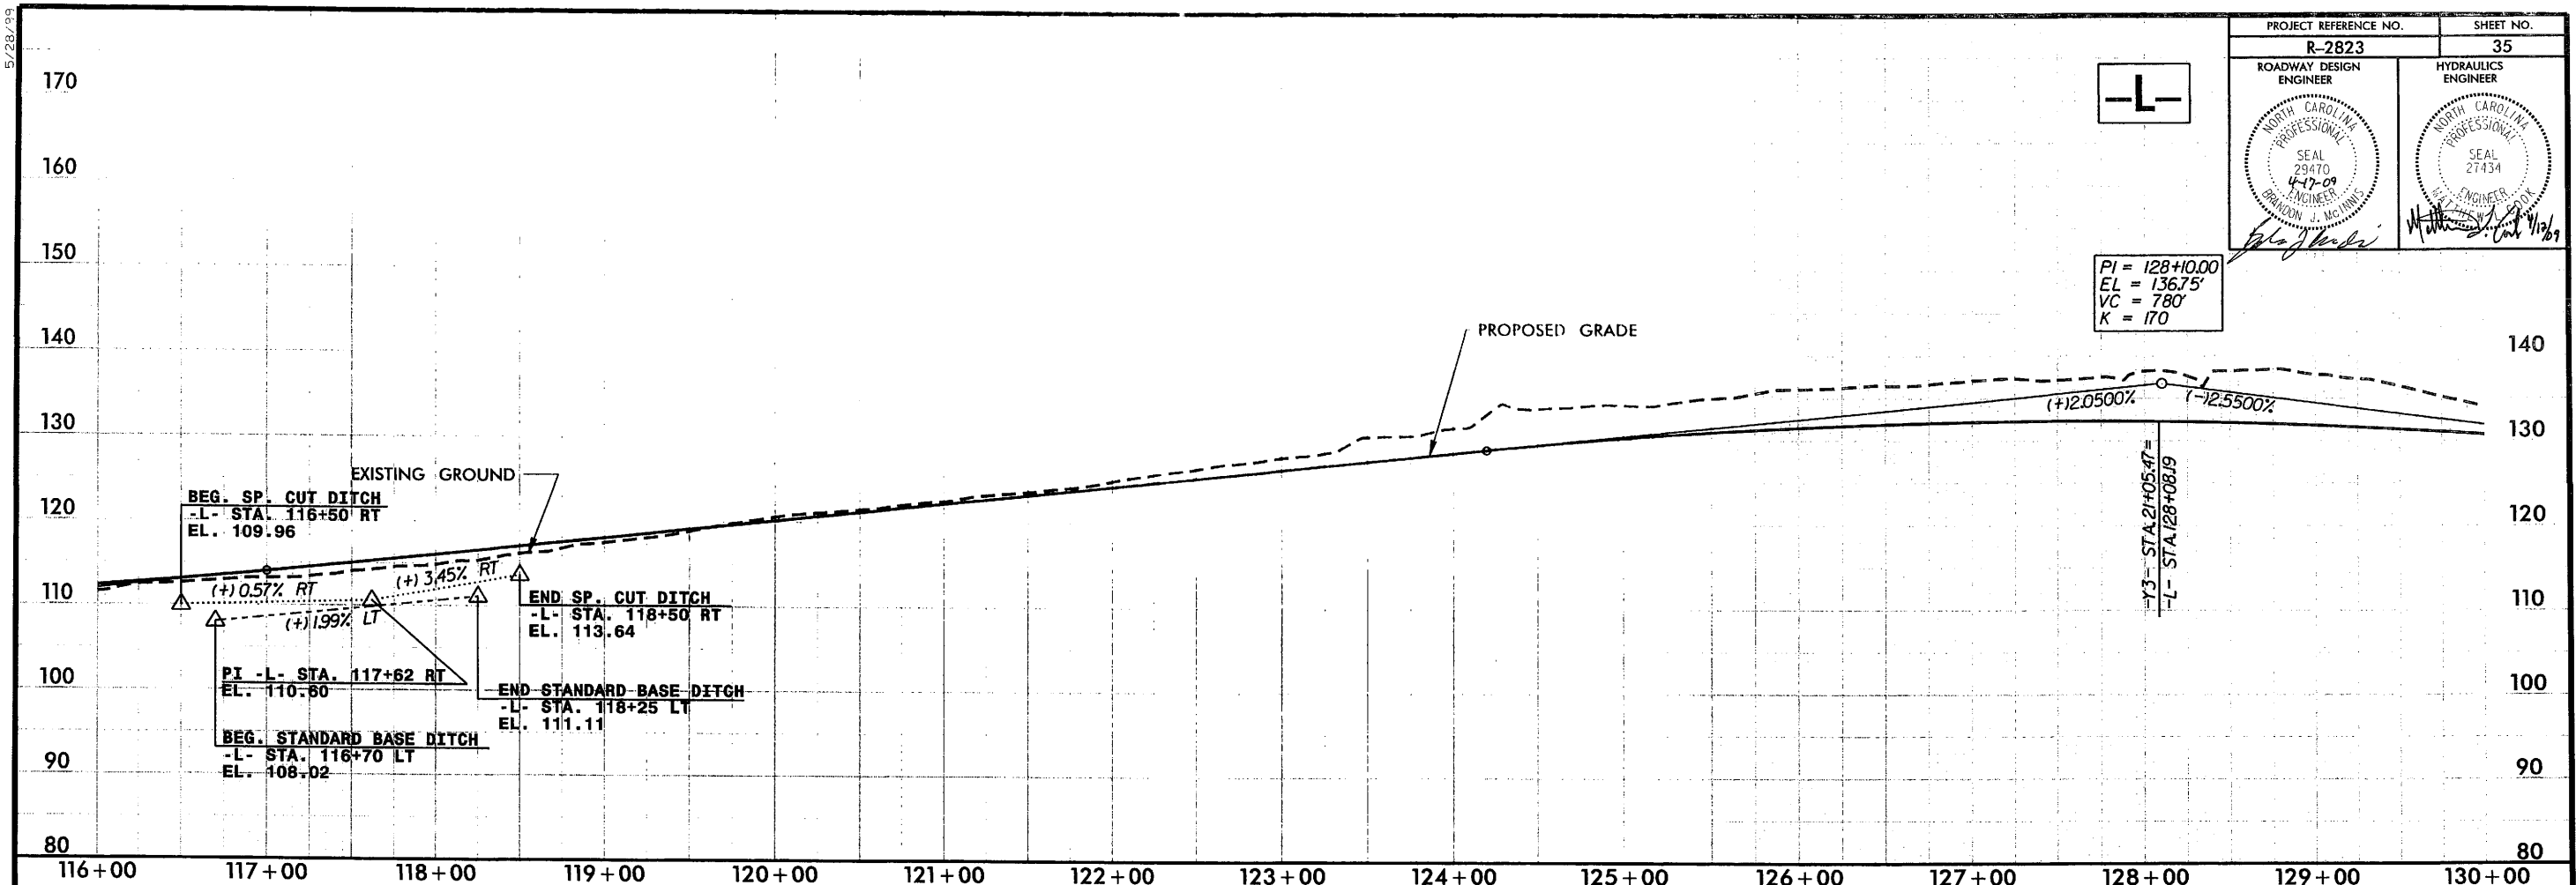


04N15\09 1710101
R:\Roadway\Nero\A-2823.Rdy.p1.35.dgn

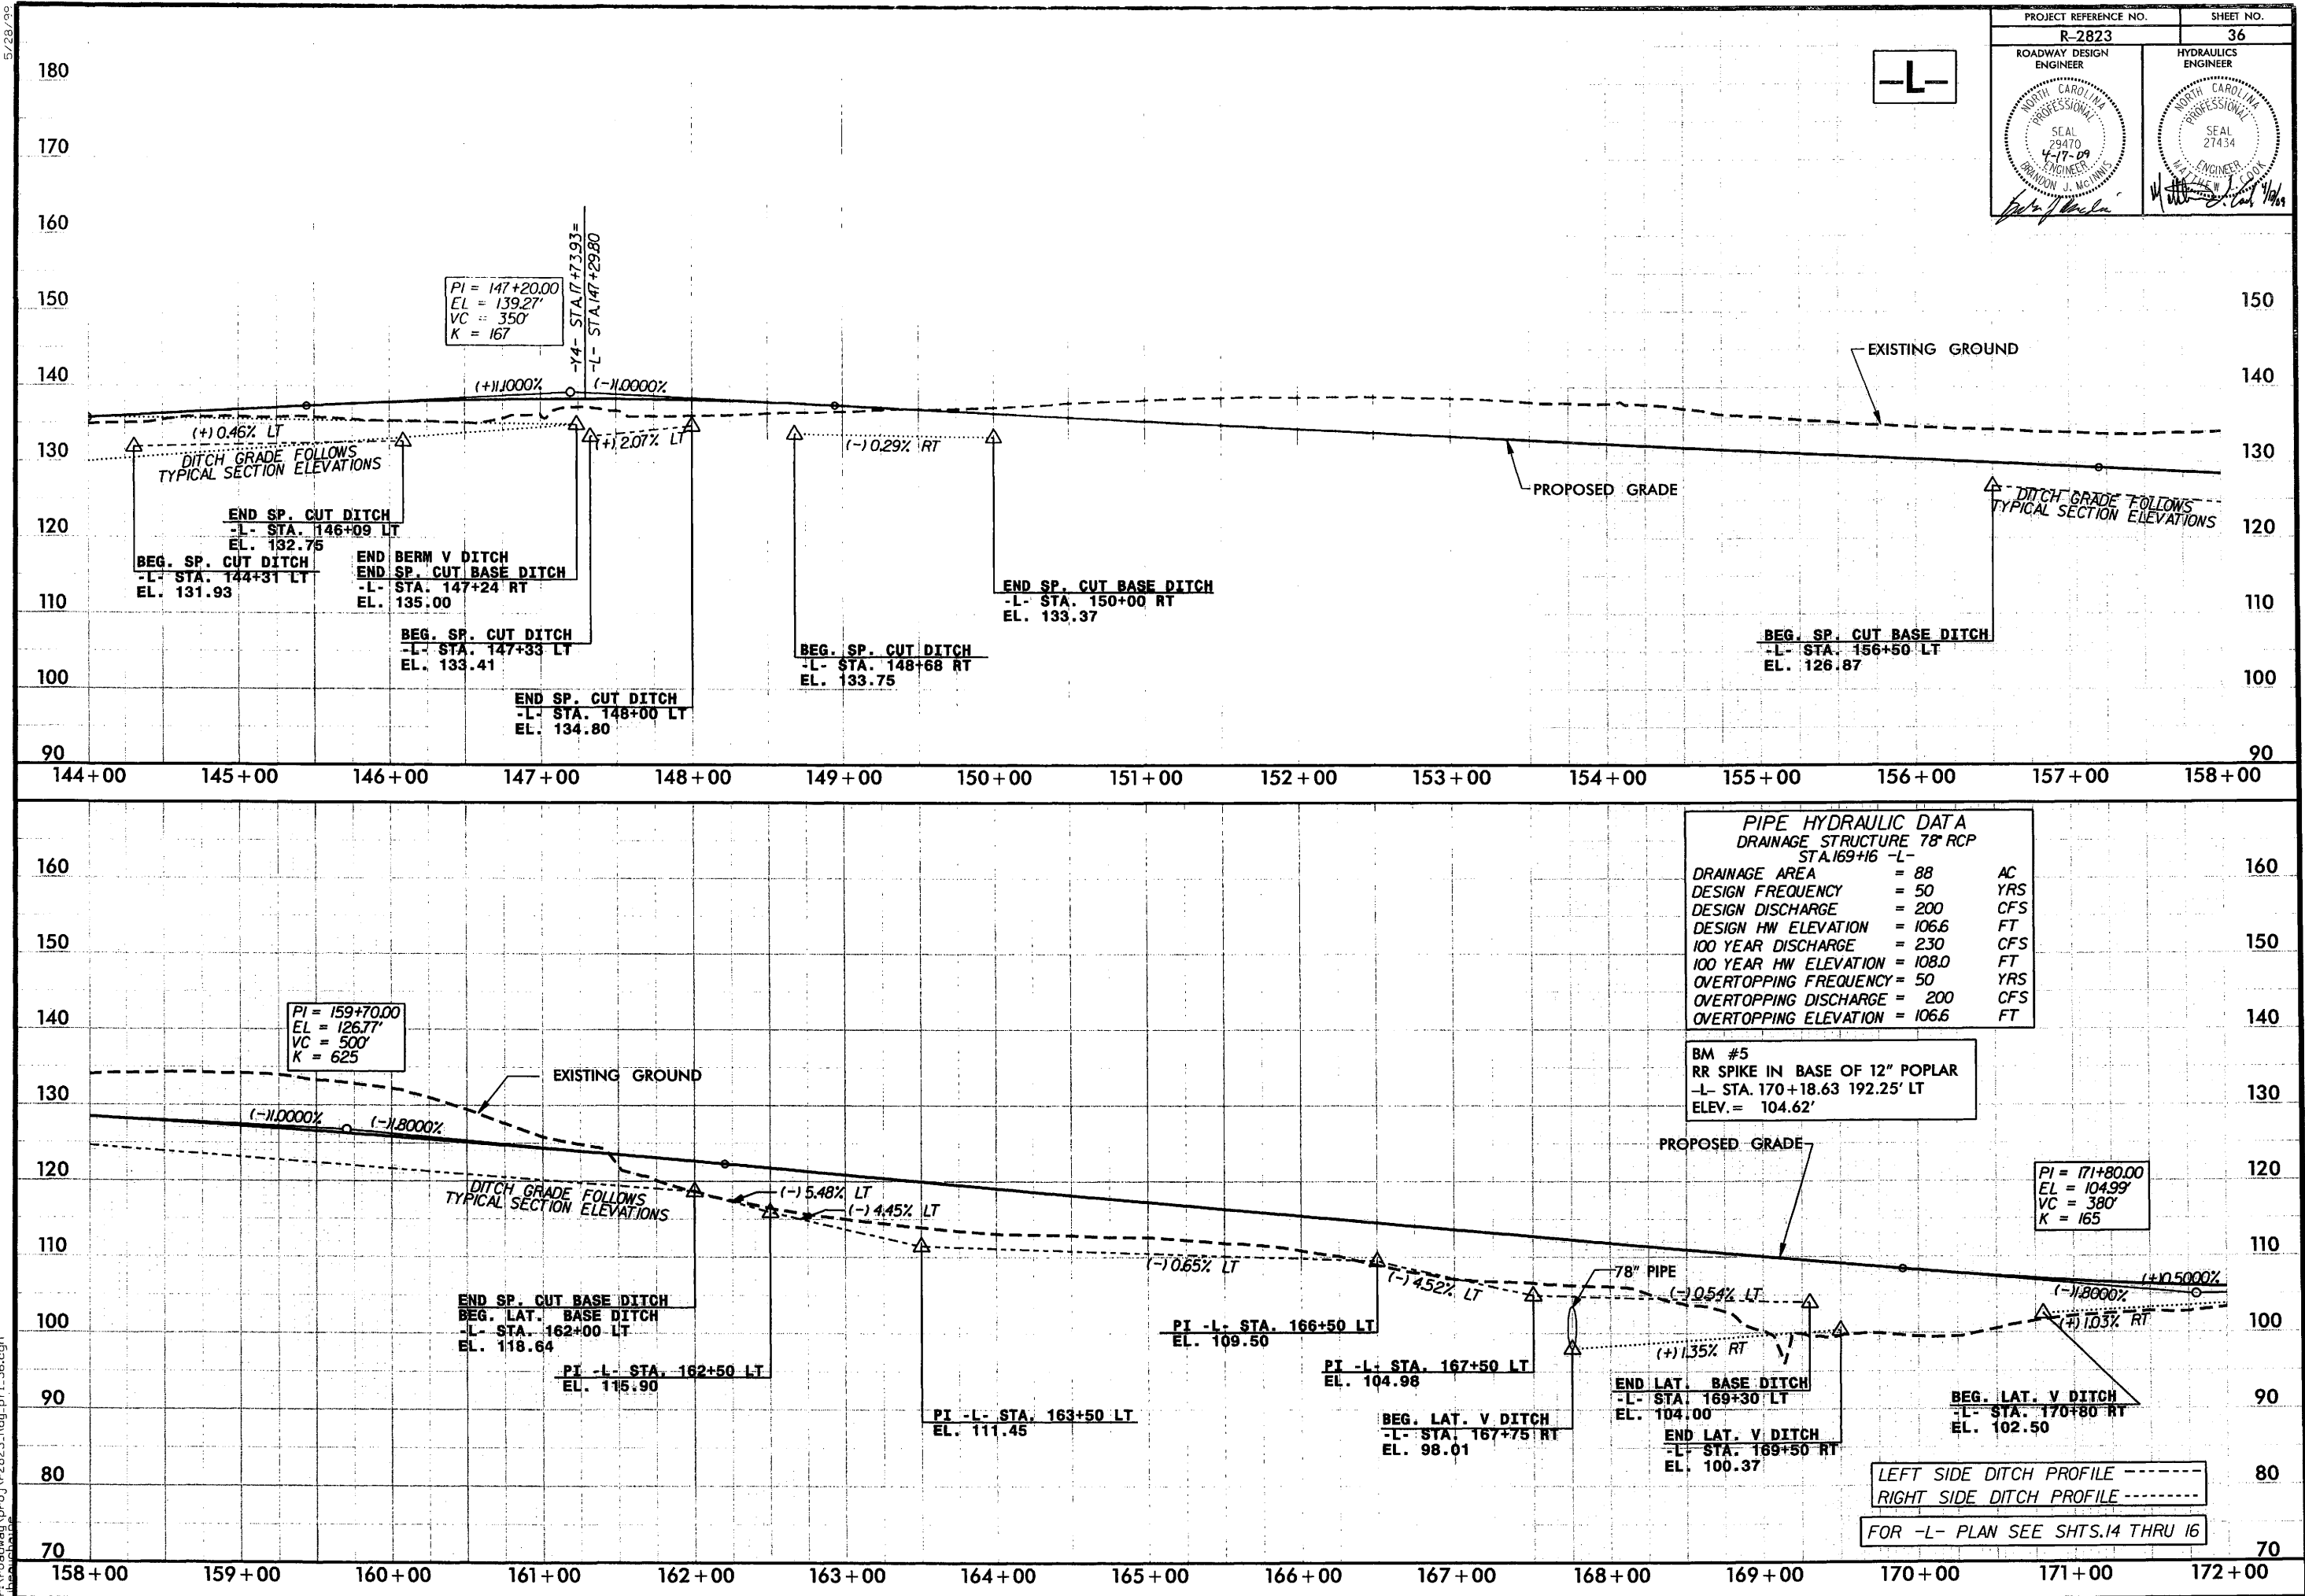


04/15/09 17:04:5
F:\roadway\proj\2823\Ref\p1_36.dgn
bentley

5/28/99

04\15\09 174028
Roadway\proj\2823.Rdy.plt 37.dgn

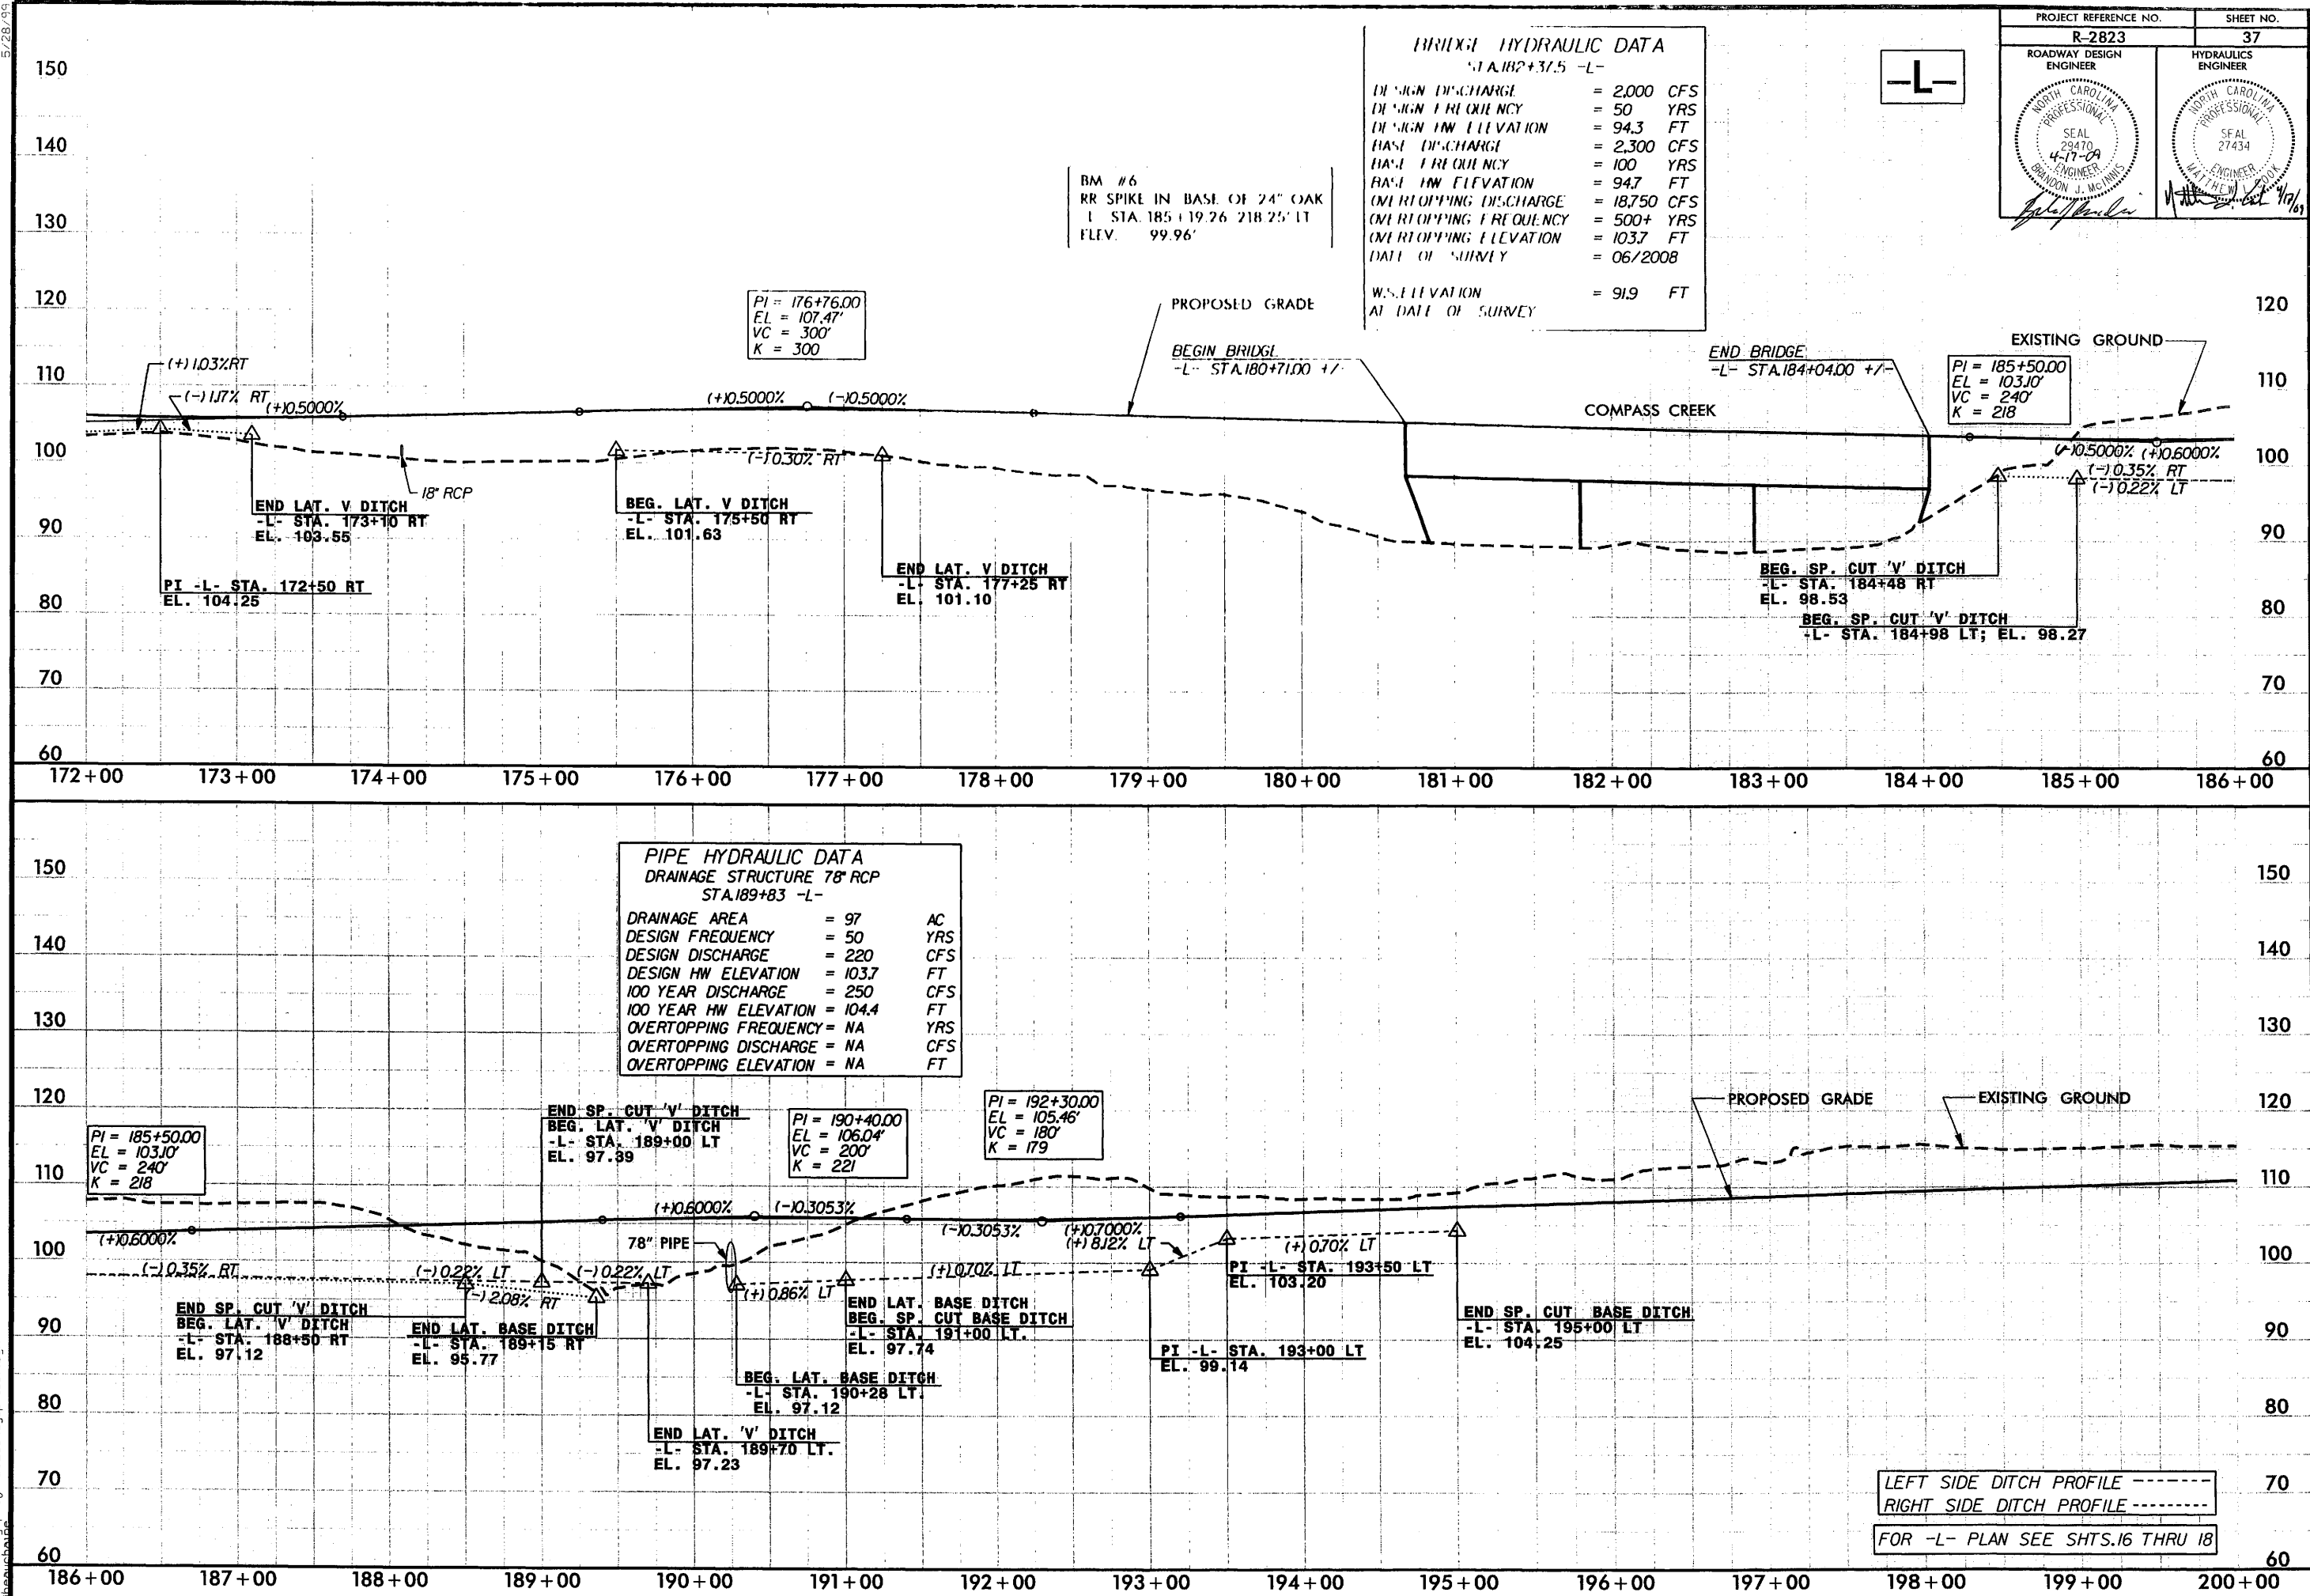

5/28/98

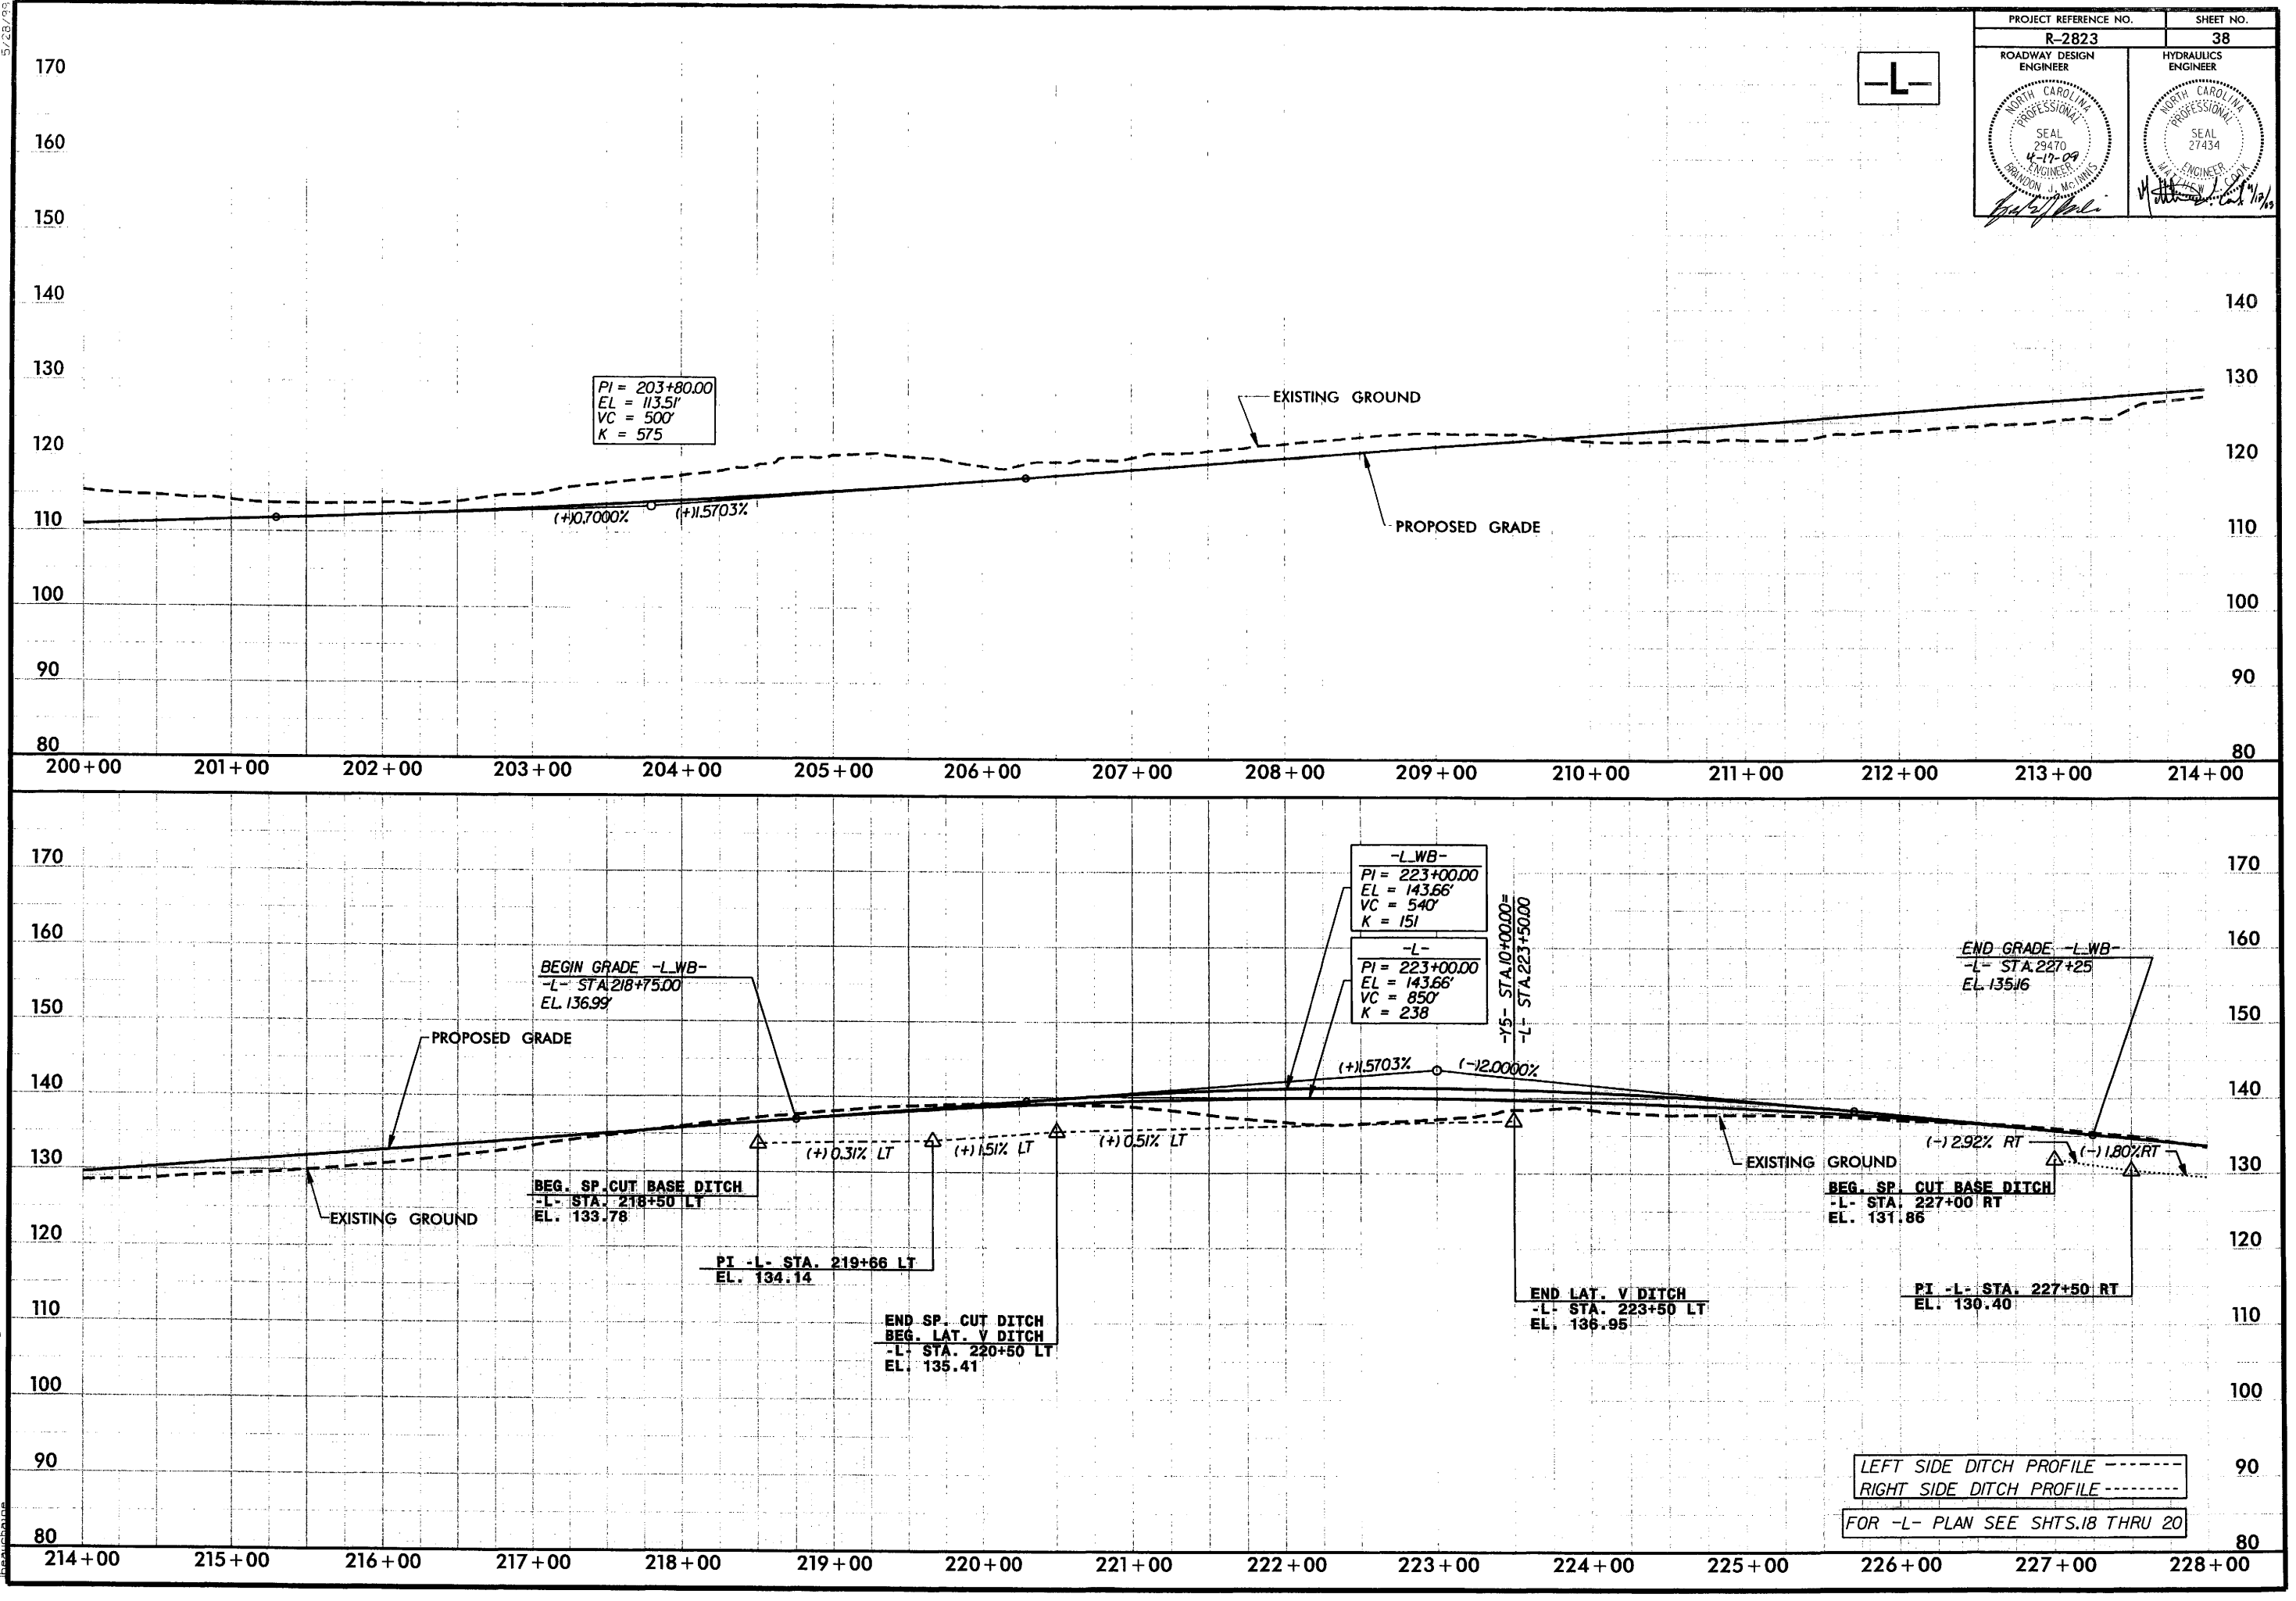


04\US\09 174044
2823_Rdy.plt 38.cgn

5/28/09

PIPE HYDRAULIC DATA			
DRAINAGE STRUCTURE 60" RCP			
STA. 231+57 -L-			
DRAINAGE AREA	= 31	AC	
DESIGN FREQUENCY	= 50	YRS	
DESIGN DISCHARGE	= 80	CFS	
DESIGN HW ELEVATION	= 124.5	FT	
100 YEAR DISCHARGE	= 90	CFS	
100 YEAR HW ELEVATION	= 124.9	FT	
OVERTOPPING FREQUENCY	= 500+	YRS	
OVERTOPPING DISCHARGE	= 130	CFS	
OVERTOPPING ELEVATION	= 126.5	FT	

PIPE HYDRAULIC DATA			
DRAINAGE STRUCTURE 8"x9" RCBC			
STA. 239+81 -L-			
DRAINAGE AREA	= 356	AC	
DESIGN FREQUENCY	= 50	YRS	
DESIGN DISCHARGE	= 600	CFS	
DESIGN HW ELEVATION	= 116J	FT	
100 YEAR DISCHARGE	= 700	CFS	
100 YEAR HW ELEVATION	= 117.6	FT	
OVERTOPPING FREQUENCY	= 100+	YRS	
OVERTOPPING DISCHARGE	= 935	CFS	
OVERTOPPING ELEVATION	= 118.5	FT	



PROJECT REFERENCE NO.
R-2823

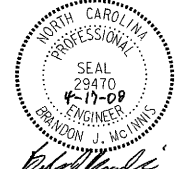ROADWAY DESIGN ENGINEER


SHEET NO.
39


HYDRAULICS ENGINEER


-L-

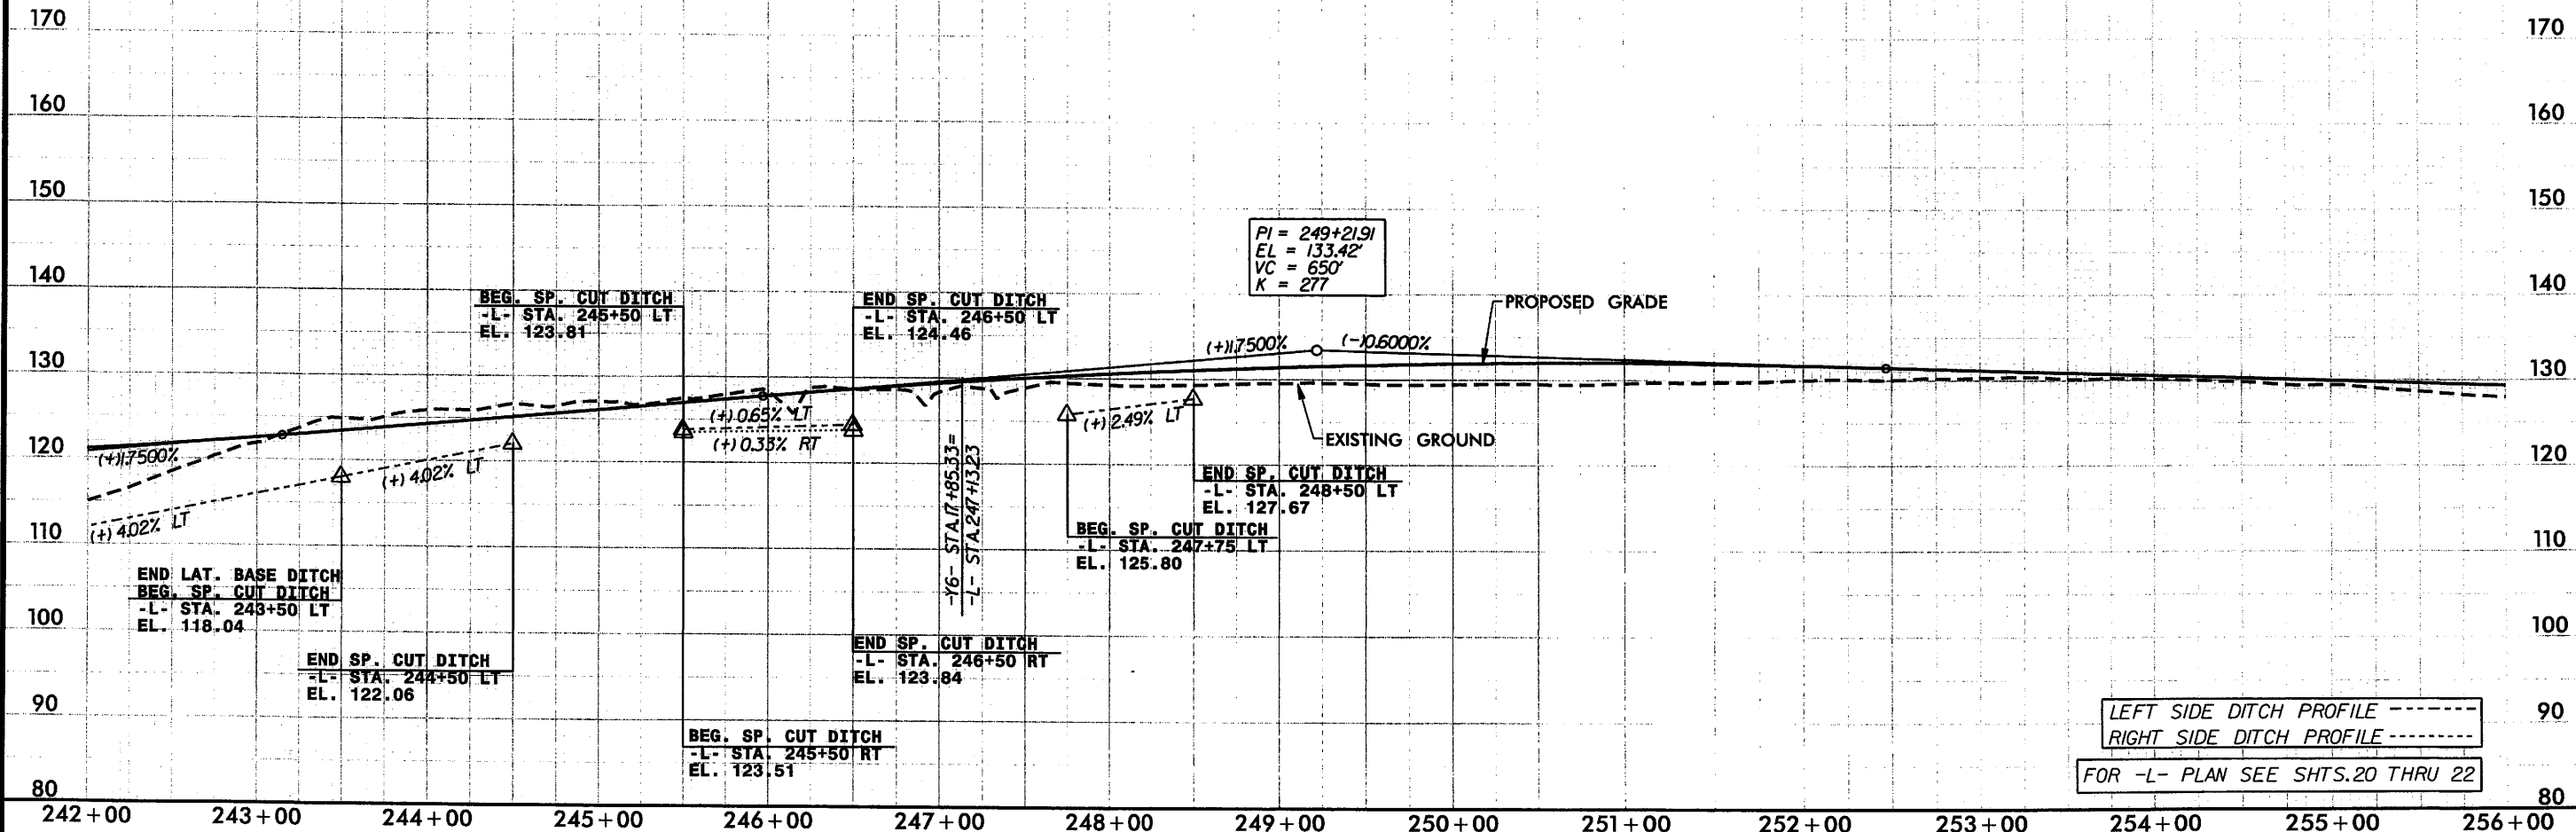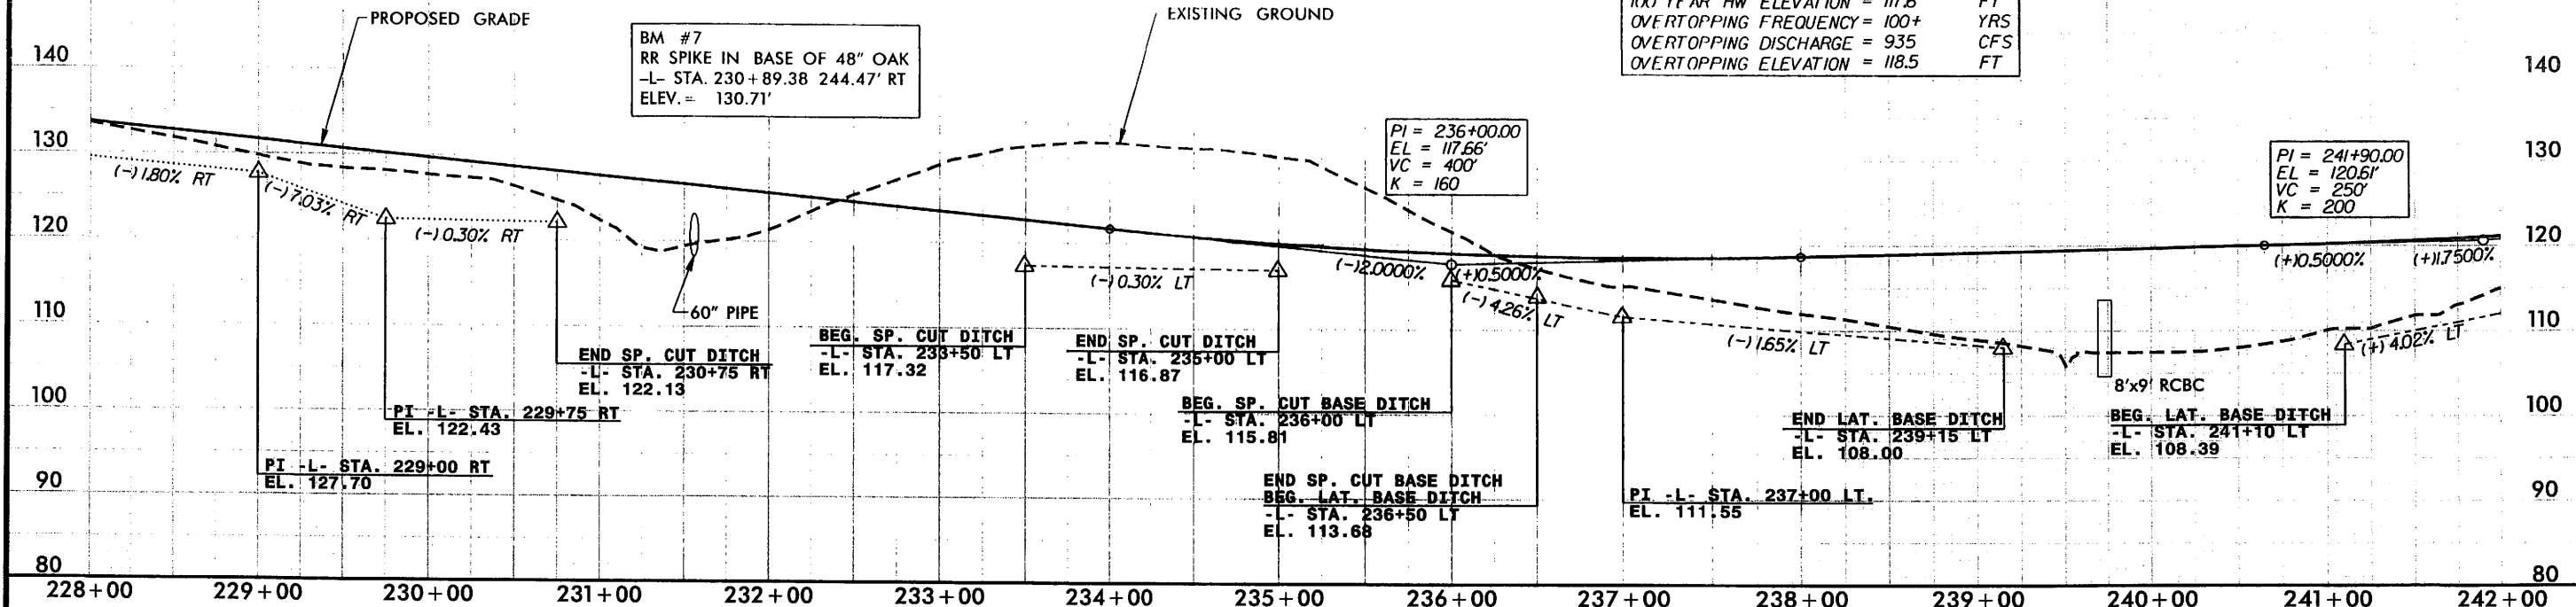

LEFT SIDE DITCH PROFILE - - - - -
RIGHT SIDE DITCH PROFILE - - - - -
FOR -L- PLAN SEE SHTS. 20 THRU 22

04/05/09 17:05:54
c:\roadway\proj\2823\fig\p1-39.dgn
BRANDON J. MCINNIS

 


5/28/99


04N5\09 17Jil50
R:\roadway\proj\2823\Rad\p1.43.dgn

PROJECT REFERENCE NO.		SHEET NO.	
R-2823		43	
ROADWAY DESIGN ENGINEER		HYDRAULICS ENGINEER	
			

-Y4-

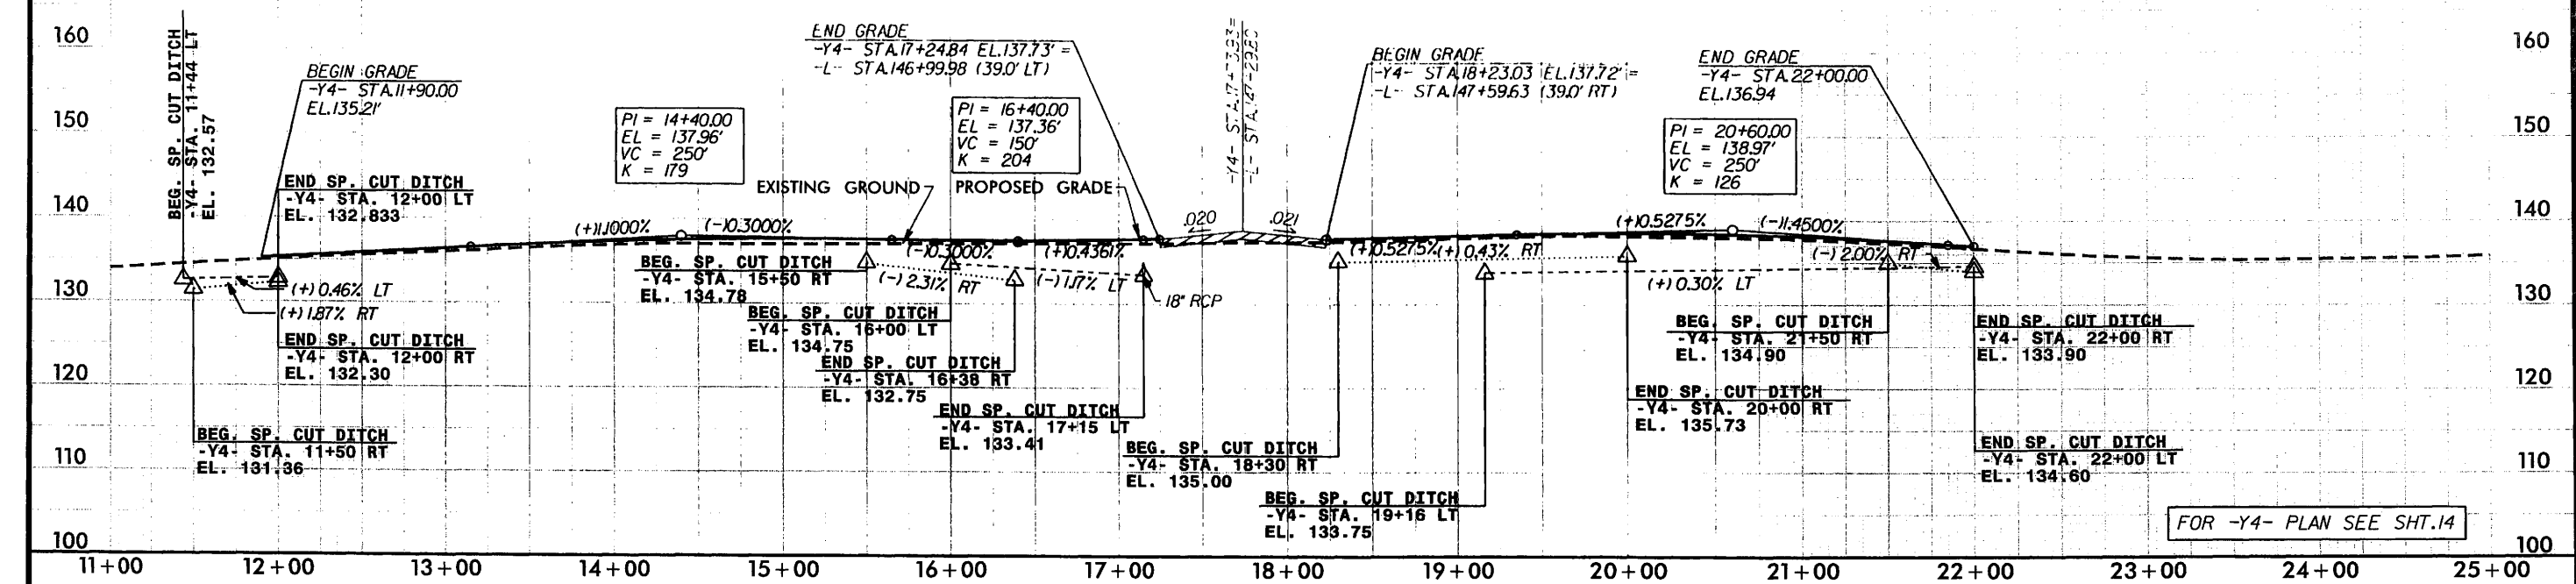

-Y5-

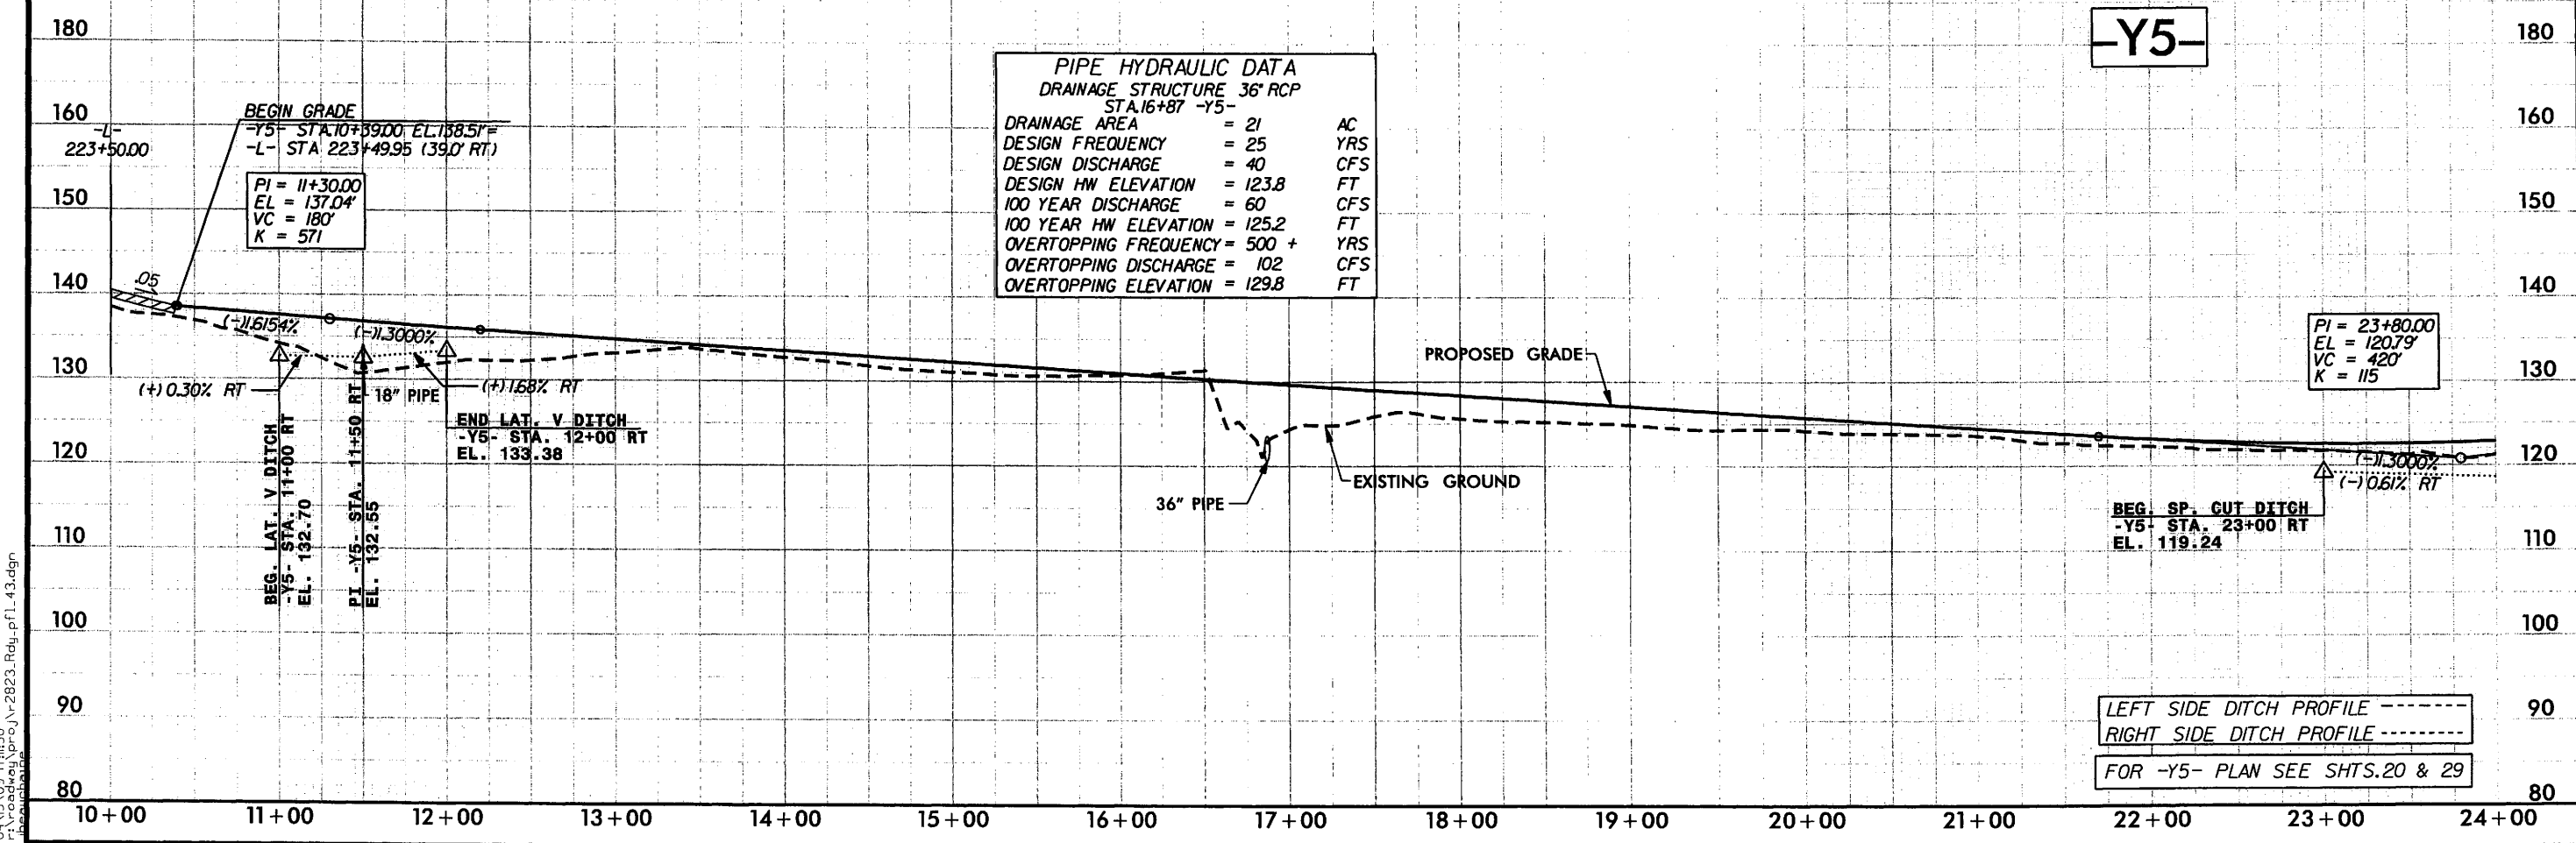

5/28/99
04\16\09 17:49:33
C:\p04\16\09\proj\2823_rdy.pfl_44.dgn

