



STATE OF NORTH CAROLINA
DEPARTMENT OF TRANSPORTATION

BEVERLY EAVES PERDUE
GOVERNOR

EUGENE A. CONTI, JR.
SECRETARY

February 15, 2012
Revised March 15, 2012

U. S. Army Corps of Engineers
Regulatory Field Office
3331 Heritage Trade Drive, Suite 105
Wake Forest, NC 27587

ATTN: Mr. Andy Williams
NCDOT Coordinator

SUBJECT: **Application for Section 404 Individual Permit, Section 401 Individual Water Quality Certification, and Randleman Lake Buffer Authorization** for the proposed improvement of Greensboro-High Point Road (SR 1486-SR 4121) from US 311 Bypass (future I-74) in High Point to Hilltop Road in Greensboro, Guilford County, Division 7. Federal Aid Project No. STP-4121(1), State Project No. 8.2491602, WBS Element No. 34802.1.1, TIP No. U-2412A&B/U-2524AE.

Debit \$570.00 from WBS Element No. 34802.1.1

Dear Sir:

The North Carolina Department of Transportation (NCDOT) proposes to improve Greensboro-High Point Road (SR 1486-SR 4121 from US 311 Bypass (future I-74) in High Point to Hilltop Road in Greensboro. The proposed improvements consist of a combination of widening improvements to existing High Point Road and construction on new location, including an interchange with the US 311 Bypass in High Point and the Greensboro Western Urban Loop, for a total distance of 7.9 miles.

In addition to this cover letter, the application package for each project consists of an ENG Form 4345, North Carolina Ecosystem Enhancement Program (NCEEP) acceptance letter, Interagency Hydraulic Design Review meeting minutes for U-2412B/U-2524AE (Concurrence Points 4B and 4C), Stormwater Management Plan, permit drawings, and half-size roadway plan sheets.

PROJECT SCHEDULE

For construction purposes, the Greensboro-High Point Road improvement project has been broken down into two sections. The U-2524AE section of the proposed Greensboro Western Urban Loop is the interchange with Greensboro-High Point Road (part of Section U-2412B). Since the U-2524AE interchange was not completed with the rest of the Greensboro Western Urban Loop and the fact that the U-2524AE impacts are covered in the U-2412 NEPA

MAILING ADDRESS:
N.C. DEPARTMENT OF TRANSPORTATION
PDEA - NATURAL ENVIRONMENT SECTION
1598 MAIL SERVICE CENTER
RALEIGH NC 27699-1598

TELEPHONE: 919-707-6100

FAX: 919-212-5785

WEBSITE: WWW.NCDOT.ORG

PHYSICAL ADDRESS:
CENTURY CENTER - BUILDING B
1020 BIRCH RIDGE DR.
RALEIGH, NC 27610-4328

documentation, Section U-2524AE has been combined with U-2412B for permitting and construction purposes. Table 1 reflects the project breakdown and section termini.

Table 1. Description of Project Sections for Construction Purposes

Section	Project Termini	Let Date
U-2412B/ U-2524AE	West of Vickrey Chapel Road to Hilltop Road (4.4 miles)	August 21, 2012
U-2412A	US 311 Bypass to west of SR 1480 (Vickrey Chapel Road) (3.5 miles)	Post-year

Permit drawings for the proposed project have been prepared based on final design for U-2412B/U-2524AE and preliminary design for U-2412A. The NCDOT will apply for any relevant permit modifications for U-2412A when final design is complete for that section. Construction will not commence on U-2412A until permit modifications have been received based on final designs.

This project calls for a letting date of August 21, 2012 and a review date of July 3, 2012 for Section U-2412B/U-2524AE. The letting date for Section U-2412A is post year. However, the letting date may advance as additional funds become available.

PURPOSE AND NEED

The purposes of the proposed project are (1) increase the traffic carrying capacity and improve current and future level-of-service along the Greensboro-High Point Road corridor; (2) enhance connectivity between US 311 Bypass, the Greensboro Western Urban Loop, and the entire transportation network in the Southwest Guilford County area; and (3) improve access between High Point, Jamestown, and Greensboro.

NEPA DOCUMENT STATUS

A Final Environmental Impact Statement (FEIS) and Record of Decision (ROD) for U-2412 (includes Section U-2524AE) were approved on May 15, 2006 and December 30, 2006, respectively, and have been provided to the appropriate agencies. A Right of Way Consultation to update the U-2412 FEIS was approved on January 22, 2009. Additional copies will be provided upon request.

INDEPENDENT UTILITY

The subject project is in compliance with 23 CFR Part 771.111(f), which lists the Federal Highway Administration (FHWA) characteristics of independent utility of a project:

- (1) The project connects logical termini and is of sufficient length to address environmental matters on a broad scope;
- (2) The project is usable and a reasonable expenditure due to both sections being constructed at the same time;
- (3) The project does not restrict consideration of alternatives for other reasonably foreseeable transportation improvements.

RESOURCE STATUS

Wetland delineations within the U-2412/U-2524AE construction footprint followed the field delineation method outlined in the *1987 Corps of Engineers Wetland Delineation Manual* (Environmental Laboratory, 1987). Stream identification and classification followed the *Identification Methods for the Origins of Intermittent and Perennial Streams* (North Carolina Division of Water Quality [NCDWQ], 2005).

Within the U-2412/U-2524AE construction footprint, fifteen streams and eight wetlands were identified. Jurisdictional areas were initially verified by USACE Regulatory Specialist Jean Manuel on February 20, 2002 (USACE Action ID No. 200021876). Jurisdictional features were re-verified by USACE Regulatory Specialist Andy Williams and NCDWQ representative Amy Euliss on September 19, 2008. A packet for the final Jurisdictional Determination (JD) was submitted to the USACE on June 14, 2011. No written JD was received from the USACE for the re-verification.

IMPACTS TO WATERS OF THE UNITED STATES

This project lies within the Piedmont Physiographic Province in the Cape Fear River Basin [Hydrologic Unit Code (HUC) 03030003]. Jurisdictional features within the U-2412B/U-2524AE construction footprint that will be impacted include five unnamed tributaries (UT) to Reddicks Creek [NCDWQ Classification WS-IV; NCDWQ Index No. 17-8-(0.5)] and two riparian wetlands.

Jurisdictional features within the U-2412A construction footprint that will be impacted include eight UTs to the Deep River [NCDWQ Classification WS-IV; CA; NCDWQ Index No. 17-(3.7)] and two UTs to Bull Run Creek [NCDWQ Classification WS-IV; NCDWQ Index No 17-5-(1)]. Deep River and Bull Run Creek are within the construction footprint but will be bridged with no anticipated impacts to these waters. Six riparian wetlands will be impacted within the U-2412A project area.

There are no designated Outstanding Resource Waters (ORW), High Quality Waters (HQW), Water Supply I (WS-I), or Water Supply II (WS-II) waters within 1.0 mile of the project area. None of the streams within the project area or within a mile of the project area are listed on the 2010 303(d) Final List of Impaired Waters of North Carolina.

Utility Impacts

There will be no impacts from utilities to jurisdictional sites or buffers on Section U-2412B/U-2524AE of this project. Utility impacts for Section U-2412A will be evaluated during the permit modification process.

Surface Waters

U-2412B/U-2524AE

Total surface water impacts for U-2412B/U-2524AE are 1,932 linear feet of permanent stream impacts and 140 linear feet of temporary stream impacts. Tables 2-3 below list the site number, reference number, stream name, amount of permanent and temporary impacts, and amount of mitigation required.

Table 2. U-2412B/U-2524AE Streams Impacted and Their Descriptions

Permit Site No.	Stream ID in FEIS	JD Package ID	Stream Name	Classification
1	UT1 Lake 2	UT1 Lake 2	UT to Reddicks Creek	Perennial
2	UT5 Reddicks	UT5 Redd	UT to Reddicks Creek	Perennial
3	UT7 Reddicks	UT7 Redd	UT to Reddicks Creek	Perennial
4	UT3 Reddicks	UT3 Redd	UT to Reddicks Creek	Perennial
5	UT4 Reddicks	UT4 Redd	UT to Reddicks Creek	Perennial
6	UT5 Reddicks	UT5 Redd	UT to Reddicks Creek	Perennial

Table 3. U-2412B/U-2524AE Surface Water Impacts (Final)

Permit Site No.	Impact Type	Permanent Impact Length (ft)	Proposed Mitigation Ratio ¹	Temporary Impact Length (ft)
1	48" RCP	241	2:1	51
	Bank Stabilization	24	0 ²	
2	9' x 6' RCBC	267	2:1	20
	Bank Stabilization	28	0 ²	
3	54" RCP	173	2:1	7
	30" RCP	330	2:1	
4	42" RCP	331	2:1	19
5	60" RCP	445	2:1	33
	Bank Stabilization	10	0 ²	
6	48" RCP	68	2:1	10
	Bank Stabilization	15	0 ²	
Total Impacts		1,932		140

¹Ratios from USACE during verification site visit on September 19, 2008. ²Mitigation for bank stabilization not required by USACE and NCDWQ mitigation requirement met under the USACE 2:1 ratio for stream mitigation.

U-2412A

Total preliminary surface water impacts for U-2412A are 2,885 linear feet of permanent stream impacts and 636 linear feet of temporary stream impacts. There may also be 3.65 acres of surface water impacts to four ponds. Tables 4-5 below list the site number, reference number, stream name, amount of preliminary permanent and temporary impacts, and mitigation ratios agreed upon at the aforementioned September 19, 2008 field meeting.

Table 4. U-2412A Streams Impacted and Their Descriptions

Permit Site No.	Stream ID in FEIS	JD Package ID	Stream Name	Classification
1	UT1 Lake 1	UT1 Lake 1	UT to Deep River	Perennial
2	UT1 Lake 1	UT1 Lake 1	UT to Deep River	Perennial
2	Lake 1	Lake 1	UT to Deep River	Pond
3A	Not Identified	UT1a Deep	UT to Deep River	Intermittent
3B	UT1 Deep	UT1 Deep	UT to Deep River	Intermittent
4	UT2 Deep	UT2 Deep	UT to Deep River	Perennial
6	Not Identified	UT4 Deep	UT to Deep River	Perennial
7A	Not Identified	UT5 Deep	UT to Deep River	Perennial
7B	Not Identified	UT6 Deep	UT to Deep River	Intermittent
8	UT3 Deep	UT3 Deep	UT to Deep River	Perennial
10A	Not Identified	UT1 Bull Run	UT to Bull Run Creek	Intermittent
10A	UT1 Bull Pond	UT1 Bull Run Pond	UT to Bull Run Creek	Pond
10B	UT1 Bull	UT1 Bull Run	UT to Bull Run Creek	Perennial
11	UT3 Bull*	UT3 Bull Run	UT to Bull Run Creek	Perennial
11	UT7 Bull*	UT7 Bull Run	UT to Bull Run Creek	Perennial
11	UT3 Bull Lake	UT3 Bull Run Lake	UT to Bull Run Creek	Pond
12	UT3 Bull	UT3 Bull Run	UT to Bull Run Creek	Perennial
13	UT3 Bull	UT3 Bull Run	UT to Bull Run Creek	Perennial
13	UT5 Bull Lake 1	UT5 Bull Run Lake 1	UT to Bull Run Creek	Perennial
14	UT2 Lake 1	UT2 Lake 1	UT to Deep River	Perennial

*UT3 Bull (upstream of pond) and UT7 Bull (downstream of pond) are the same stream.

Table 5. U-2412A Surface Water Impacts (Preliminary)

Permit Site No.	Permanent Impact Length (ft)	Pond Impact Area (acres)	Proposed Mitigation Ratio¹	Temporary Impact Length (ft)
1				34
2	353		2:1	106
2		0.60		
3A	213		0 ²	11
3B	307		1:1	64
4	336		2:1	17
6	242		2:1	21
6	41		1:1 ³	
7A	418		1:1	33
7B	208		1:1 (minus 40 feet) ⁴	
8				215
10A	100		1:1	
10A		0.18		
10B	40		2:1	40
11	492		2:1	55
11		1.31		
12	82		2:1	
13	24		2:1	40
13		1.56		
14	29		2:1	
Total Impacts	2,885	3.65		636

¹Ratios from USACE during verification site visit on September 19, 2008. ²Stream deemed unimportant by the USACE. ³41 foot stream section within utility corridor that was determined 1:1 ratio by USACE. ⁴40 foot stream section within utility corridor deemed unimportant by the USACE and no mitigation required.

Wetlands

U-2412B/U-2524AE

There will be a total of 0.63 acres of permanent riparian wetland impacts associated with this section. These impacts will result from 0.48 acres of permanent fill, 0.14 acres of excavation, and 0.01 acres of mechanized clearing. Wetland impacts are summarized below in Table 6.

Table 6. U-2412B/U-2524AE Wetland Impacts (Final)

Permit Site No.	Wetland ID in FEIS	JD Package ID	Impact Type	Permanent Impacts (ac)
2	Not Identified	Wetlands K & L	Permanent Fill	0.07
			Mechanized Clearing	0.01
6	Wetland H	Wetland H	Permanent Fill	0.41
			Excavation	0.14
			Mechanized Clearing	<0.01
Total Impacts				0.63*

*Total impacts due to rounding.

U-2412A

There will be a total of 0.99 acres of permanent riparian wetland impacts associated with this section. These impacts will result from 0.81 acres of permanent fill and 0.18 acres of mechanized clearing. Additionally, 0.19 acres of hand clearing will result from this project. Wetland impacts are summarized below in Table 7.

Table 7. U-2412A Wetland Impacts (Preliminary)

Permit Site No.	Wetland ID in FEIS	JD Package ID	Impact Type	Permanent Impacts (ac)
2	Not Identified	Wetland AA	Permanent Fill	0.22
			Mechanized Clearing	0.05
4	Not Identified	Wetlands AB & AC	Permanent Fill	0.03
7A	Wetland A	Wetland A1	Permanent Fill	0.45
			Mechanized Clearing	0.04
8	Wetlands B & I	Wetlands B & I	Permanent Fill	0.02
			Mechanized Clearing	0.04
11	Wetland E (Wetland G not identified)	Wetlands E & G	Permanent Fill	0.08
			Mechanized Clearing	0.04
12	Not Identified	Wetland M	Permanent Fill	0.01
			Mechanized Clearing	0.01
Total Impacts				0.99*

*Total impacts due to rounding.

Randleman Lake Water Supply Watershed Buffers

This project impacts buffers in the Randleman Lake water supply watershed. Section U-2412B/U-2524AE has final design impacts and Section U-2412A has preliminary impacts. Buffer impacts are summarized in Tables 8–9 for U-2412B/U-2524AE and in Tables 10–11 for U-2412A below. Wetlands are present within the impacted buffer areas. The wetland acreages within the mitigable buffer areas have been subtracted out. Buffer impacts in these areas will be covered by the wetland mitigation.

Table 8. U-2412B/U-2524AE Randleman Lake Watershed Buffer Impacts (Final)

	Road Crossing	Road Crossing	Impacts Other Than Road Crossings*
Zone 1 Impact (sq ft)	6,359	<i>102,209</i>	<i>53</i>
Zone 2 Impact (sq ft)	5,751	<i>61,577</i>	<i>44</i>
Mitigation requirements (exempt, allowable or allowable with mitigation)	Allowable (impacts less than 150 linear feet or one-third of an acre)	Allowable with mitigation	<i>Allowable</i>

*Due to stormwater conveyance impact through buffers.
Note: Revisions are italicized March 15, 2012.

Table 9. U-2412B/U-2524AE Total Buffer Impacts Requiring Mitigation (Final)

	Zone 1 Impacts (sq ft)	Zone 2 Impacts (sq ft)
Buffer Impacts requiring mitigation	<i>102,209</i>	<i>61,577</i>
Wetlands in mitigable buffers	3,122	30
Total Buffer Impacts requiring mitigation	<i>99,087</i>	<i>61,547</i>

Note: Revisions are italicized March 15, 2012.

Table 10. U-2412A Randleman Lake Watershed Buffer Impacts (Preliminary)

	Bridge	Road Crossing	Impacts Other Than Road Crossings*
Zone 1 Impact (sq ft)	52,600	289,705	50,668
Zone 2 Impact (sq ft)	35,609	152,157	198,130
Mitigation requirements (exempt, allowable or allowable with mitigation)	Allowable	Allowable with mitigation	Allowable with mitigation

*Due to parallel stream impacts from road and bridge impacts beyond end pier bent.

Table 11. U-2412A Total Buffer Impacts Requiring Mitigation (Preliminary)

	Zone 1 Impacts (sq ft)	Zone 2 Impacts (sq ft)
Buffer Impacts requiring mitigation	340,373	350,287
Wetlands in mitigable buffers	28,793	7,666
Total Buffer Impacts requiring mitigation	311,580	342,621

FEDERALLY PROTECTED SPECIES

Plants and animals with a Federal classification of Endangered (E) or Threatened (T) are protected under provisions of Section 7 and Section 9 of the Endangered Species Act (ESA) of 1973, as amended. As of September 22, 2010, the U.S. Fish and Wildlife Service (USFWS) list one federally protected species for Guilford County: Small whorled pogonia (*Isotria medeoloides*). A species description and biological conclusion for the small whorled pogonia was not stated in the FEIS because the species was added to the USFWS county list of protected species after the documents were completed. A survey was done by NCDOT biologists on May 25, 2010 and a biological conclusion of "No Effect" was given for small whorled pogonia. A search of the North Carolina Natural Heritage Database (NCNHP; updated May 2011) revealed no known occurrences of any federally protected species within 1.0 mile of the limits of this section.

Since the FEIS the bald eagle has been delisted for Guilford County. The bald eagle has been delisted as of August 2007 and is not subject to Section 7 consultation and a biological conclusion is not required. However, the bald eagle remains protected by the Bald and Golden Eagle Protection Act. Habitat in the vicinity of U-2412A is limited to areas surrounding High Point Lake and the Deep River. Surveys conducted on May 1 and June 26, 2008 and May 25, 2010 found no nests within 660 feet of the project limits. No habitat exists for bald eagle in the vicinity of U-2412B/U-2524AE.

CULTURAL RESOURCES

A concurrence form for assessment of effects was signed by NCDOT, The North Carolina Department of Cultural Resources, State Historic Preservation Office (HPO), and Federal Highway Administration (FHWA) on January 11, 2005 (see FEIS Appendix A). The only identified property within the area of potential effect is the Oakdale Cotton Mill Village Historic District (specifically Oakdale United Methodist Church). The Oakdale Cotton Mill Village Historic District is listed on the National Register of Historic Places (NRHP). However, it was concluded during a merger meeting on January 11, 2005 that this project will have no adverse effect on the Oakdale Cotton Mill Village Historic District.

At the request of HPO (letter and memo dated August 7, 1992 and June 5, 2000, respectively), NCDOT conducted additional archeological surveys to determine the eligibility of 3 archaeological sites discovered during the initial 1990 survey. NCDOT prepared and submitted to HPO an archaeological survey report on September 4, 2001 of the findings. A response letter dated October 4, 2001 stated that HPO concurred with NCDOT's finding that two of the NRHP eligible archaeological sites will not be affected by the proposed road improvements and that the other site was not NRHP eligible (see FEIS Appendix A). No additional investigations were recommended.

FEMA COMPLIANCE

There are streams within the project limits that are within Federal Emergency Management Agency (FEMA)-designated flood zones. Coordination between the NCDOT Hydraulics Unit and FEMA will occur prior to Let to ensure that NCDOT is in full compliance with applicable floodplain ordinances.

INDIRECT AND CUMULATIVE EFFECTS

An Indirect and Cumulative Effects (ICE) report was completed for U-2412. The report details the potential socioeconomic, and ecological effects that may result from U-2412 and other past, present, and reasonably foreseeable future development activities in the region. It was completed in April 2006 and distributed shortly thereafter. The ICE report is summarized in the U-2412 FEIS. Additional copies of the ICE report are available upon request.

Based upon the ICE report, a majority of the study area is urban and suburban in character, and most of the area already has access to an established road network. The project's individual effects on land use and natural resources are minor. The proposed project will not open any large undeveloped areas to new development. The provisions contained in the Water Supply Watershed rules that are in effect and are stringently enforced by the local governments will control and limit development within the watershed areas in the project study area. The potential indirect effects identified in the ICE report are consistent with all local jurisdictions' land use and transportation plans. Current land use and transportation policies contained in the local plans support the proposed project.

WILD AND SCENIC RIVERS

This project will not impact any designated Wild and Scenic Rivers or any rivers included in the list of study rivers (Public Law 90-542, as amended) or North Carolina Natural and Scenic Rivers.

ESSENTIAL FISH HABITAT

The project will not impact any essential fish habitat afforded protection under the Magnuson-Stevens Act of 1996 (16 U.S.C 1801 *et seq.*).

MITIGATION OPTIONS

The USACE has adopted, through the Council on Environmental Quality (CEQ), a wetland mitigation policy that embraces the concept of "no net loss of wetlands" and sequencing. The purpose of this policy is to restore and maintain the chemical, biological, and physical integrity of the waters of the United States. CEQ has defined mitigation of wetland and surface water impacts to include: avoiding impacts, minimizing impacts, rectifying impacts, reducing impacts over time, and compensating for impacts (40 CFR 1508.20).

The NCDOT is committed to incorporating all reasonable and practicable design features to avoid and minimize jurisdictional impacts, and to provide full compensatory mitigation of all remaining, unavoidable jurisdictional impacts. Avoidance measures were taken during the planning phase and minimization measures were incorporated as part of the project design. Minimization includes the examination of appropriate and practicable steps to reduce the adverse impacts.

Avoidance and Minimization

Avoidance and minimization has been employed in the project area to the maximum extent practicable. The following measures were implemented for the project:

U-2412A&B/U-2524AE Minimization Measures

- NCDOT's Best Management Practices (BMPs) for the Protection of Surface Waters will be enforced;
- Use of Design Standards in Sensitive Watersheds through entire project;
- Impacts to wetlands and surface waters were minimized using 2:1 side slopes where practicable;
- Wetland impacts have been kept to a minimum by avoiding ditching and channelization through wetlands. Existing drainage patterns to the wetlands have been kept to maintain the hydrology feeding the wetlands;
- A flat and wide tail ditch with rip-rap will be used to dissipate energy from storm drain outlet to provide a non-erosive sheet flow before entering wetlands/buffers at Station – RAMPB-14+00 LT;
- Bank stabilization activities will not place rip-rap on the stream bottom;
- Grass swales will be utilized at 12 Buffer locations along the project;
- Box culvert at Permit Site 2 will be buried one foot at upstream end and 1.5 feet at downstream end;
- For minor crossings, pipes will be buried 20 percent of the pipe diameter below the natural streambed up to a maximum of 1 foot;
- For minor crossings at stations –L-397+73, -L-409+45, -RAMPB-17+57, -Y35B-12+80, and -Y35B-18+20, channel realignment at upstream and/or downstream end will be implemented to prevent erosion;
- For minor crossings at stations –L-397+73, -L-409+45, -RAMPB-17+57, -L432+52, and -Y35B-18+20, junction boxes will be used to dissipate energy from storm drain outlet pipes and to eliminate potential erosion to the upstream and downstream channels due to the pipe outlets to the stream;
- Pre-formed scour holes with level spreaders will be constructed at three locations: –L- 288+30 RT, –RAMPB-16+50LT, and –Y18-15+40 RT;
- Elimination of stream impacts at Permit Sites 5 and 9 of Section U-2412A due to bridging.

For additional avoidance/minimization for U-2412B/U-2524AE see attached Stormwater Management Plan. Despite these best efforts of NCDOT, permitted stream impacts (4,817 linear feet) for U-2412/U-2524AE did increase from the impacts reported in the FEIS (2,782 linear feet). This increase is mainly due to new streams (4 streams totaling 1,122 linear feet) and additional jurisdictional stream sections to the FEIS listed streams (approximately 900 linear feet) found within the project area that were not included in the FEIS. Overall wetland impacts decreased from 1.8 acres reported in the FEIS to 1.62 recorded in this permit application.

Compensatory Mitigation

Compensatory mitigation requirements for stream, wetland, and buffer impacts are summarized below in Table 12 for U-2412B/U-2524AE. Due to the status of Section U-2412A being currently unfunded and letting more than 5 years out, NCDOT is not proposing mitigation for Section U-2412A at this time. The U-2412B/U-2524AE section will permanently impact a total of 1,932 feet of warm water streams. Of these 1,932 feet, there are 77 feet of bank stabilization that do not require mitigation by the USACE, resulting in 1,855 feet of stream impacts requiring USACE mitigation.

The USACE is requiring 2:1 mitigation for 1,855 feet and the NCDWQ is requiring 1:1 mitigation for 1,917 feet. The 3,710 feet of mitigation provided by the NCEEP for permanent impacts to warm water streams covers all stream mitigation requirements for U-2412B/U-2524AE. NCEEP will also provide mitigation for the 0.63 acres (2:1 ratio) of permanent riparian wetland impacts resulting from roadway fill, excavation, and mechanized clearing, 99,140 square feet (3:1 ratio) for Buffer Zone 1 impacts, and 61,591 square feet (1.5

ratio) for Buffer Zone 2 impacts. The FEIS stated that NCDOT will require a “general” major variance from the Randleman Lake Watershed Water Supply Buffer Rules. Since the FEIS completion, the revised version of the Randleman Lake Watershed Water Supply Buffer Rules has been enacted. Based on the new Randleman Lake buffer rules, this project is in compliance and therefore will not need a major variance.

Table 12. U-2412B/U-2524AE Required Compensatory Mitigation Summary

	Stream Impacts in Length (ft)	Riparian Wetland Impacts (ac)	Buffer Zone 1 Impacts (sq ft)	Buffer Zone 2 Impacts (sq ft)
Impacts Requiring Mitigation	1,855	0.63	<i>99,087</i>	<i>61,547</i>
Required Mitigation	1,855 @ 2:1	0.63 @ 2:1	<i>99,087 @ 3:1</i>	<i>61,547 @ 1.5:1</i>
Total Mitigation	3,710	1.26	<i>297,261</i>	<i>92,321</i>

Note: Revisions are italicized March 15, 2012.


REGULATORY APPROVALS

Application is hereby made for a Department of the Army Section 404 Individual Permit as required for the above-described activities for the proposed T.I.P. Project U-2412/U-2524AE. The NCDOT understands that a permit modification will be required for Section U-2412A after final design is complete and prior to construction.

We are also hereby requesting a Section 401 Individual Water Quality Certification and Randleman Lake Riparian Buffer Authorization from NCDWQ. In compliance with Section 143-215.3D (e) of the NCAC, we will provide \$570.00 to act as payment for processing the Section 401 permit. We are providing five copies of this application to the North Carolina Department of Environment and Natural Resources (NCDENR), NCDWQ, for their review and approval.

A copy of this permit application and its distribution list will be posted on the NCDOT website at <http://www.ncdot.org/doh/preconstruct/pe/neu/permit.html>. Thank you for your time and assistance with this project. Please contact Greg Price at either gwprice@ncdot.gov or (919) 707-6148 if you have any questions or need additional information.

Sincerely,

 
 for Gregory J. Thorpe, Ph.D., Manager
 Project Development and Environmental Analysis Unit

Cc:
 NCDOT Permit Application Standard Distribution List

**U.S. ARMY CORPS OF ENGINEERS
APPLICATION FOR DEPARTMENT OF THE ARMY PERMIT
(33 CFR 325)**

OMB APPROVAL NO. 0710-0003
EXPIRES: 31 AUGUST 2012

Public reporting for this collection of information is estimated to average 11 hours per response, including the time for reviewing instructions, searching existing data sources, gathering and maintaining the data needed, and completing and reviewing the collection of information. Send comments regarding this burden estimate or any other aspect of the collection of information, including suggestions for reducing this burden, to Department of Defense, Washington Headquarters, Executive Services and Communications Directorate, Information Management Division and to the Office of Management and Budget, Paperwork Reduction Project (0710-0003). Respondents should be aware that notwithstanding any other provision of law, no person shall be subject to any penalty for failing to comply with a collection of information if it does not display a currently valid OMB control number. Please DO NOT RETURN your form to either of those addresses. Completed applications must be submitted to the District Engineer having jurisdiction over the location of the proposed activity.

PRIVACY ACT STATEMENT

Authorities: Rivers and Harbors Act, Section 10, 33 USC 403; Clean Water Act, Section 404, 33 USC 1344; Marine Protection, Research, and Sanctuaries Act, Section 103, 33 USC 1413; Regulatory Programs of the Corps of Engineers; Final Rule 33 CFR 320-332. Principal Purpose: Information provided on this form will be used in evaluating the application for a permit. Routine Uses: This information may be shared with the Department of Justice and other federal, state, and local government agencies, and the public and may be made available as part of a public notice as required by Federal law. Submission of requested information is voluntary, however, if information is not provided the permit application cannot be evaluated nor can a permit be issued. One set of original drawings or good reproducible copies which show the location and character of the proposed activity must be attached to this application (see sample drawings and/or instructions) and be submitted to the District Engineer having jurisdiction over the location of the proposed activity. An application that is not completed in full will be returned.

(ITEMS 1 THRU 4 TO BE FILLED BY THE CORPS)

1. APPLICATION NO.	2. FIELD OFFICE CODE	3. DATE RECEIVED	4. DATE APPLICATION COMPLETE
--------------------	----------------------	------------------	------------------------------

(ITEMS BELOW TO BE FILLED BY APPLICANT)

5. APPLICANT'S NAME First - Gregory Middle - J. Last - Thorpe Company - NCDOT-PDEA E-mail Address -		8. AUTHORIZED AGENT'S NAME AND TITLE (agent is not required) First - Middle - Last - Company - E-mail Address -	
6. APPLICANT'S ADDRESS: Address- City - State - Zip - Country -		9. AGENT'S ADDRESS: Address- City - State - Zip - Country -	
7. APPLICANT'S PHONE NOs. w/AREA CODE a. Residence b. Business c. Fax 919-707-6111		10. AGENTS PHONE NOs. w/AREA CODE a. Residence b. Business c. Fax	

STATEMENT OF AUTHORIZATION

11. I hereby authorize, _____ to act in my behalf as my agent in the processing of this application and to furnish, upon request, supplemental information in support of this permit application.

SIGNATURE OF APPLICANT

DATE

NAME, LOCATION, AND DESCRIPTION OF PROJECT OR ACTIVITY

12. PROJECT NAME OR TITLE (see instructions) U-2412/U-2524AE			
13. NAME OF WATERBODY, IF KNOWN (if applicable) UTs to Reddicks Cr, Deep River, Bull Run Cr., and their UTs		14. PROJECT STREET ADDRESS (if applicable) Address City - State - Zip -	
15. LOCATION OF PROJECT Latitude: °N 36.0085 Longitude: °W 79.9021			
16. OTHER LOCATION DESCRIPTIONS, IF KNOWN (see instructions) State Tax Parcel ID Municipality Section - Township - Range -			

17. DIRECTIONS TO THE SITE

Please see attached vicinity map and cover letter.

18. Nature of Activity (Description of project, include all features)

U-2412/U-2524AE proposes to improve Greensboro-High Point Road (SR 1486-SR 4121 from US 311 Bypass (future I-74) in High Point to Hilltop Road in Greensboro. The proposed improvements consist of a combination of widening improvements to existing High Point Road and construction on new location, including an interchange with the US 311 Bypass in High Point and the Greensboro Western Urban Loop, for a total distance of 7.9 miles.

19. Project Purpose (Describe the reason or purpose of the project, see instructions)

The purposes of U-2412/U-2524AE are (1) increase the traffic carrying capacity and improve current and future level-of-service along the Greensboro-High Point Road corridor; (2) enhance connectivity between US 311 Bypass, the Greensboro Western Urban Loop, and the entire transportation network in the Southwest Guilford County area; and (3) improve access between High Point, Jamestown, and Greensboro.

USE BLOCKS 20-23 IF DREDGED AND/OR FILL MATERIAL IS TO BE DISCHARGED

20. Reason(s) for Discharge

Impacts will result from widening the roadway and shoulders, construction of roadway on new location, and bridge construction.

21. Type(s) of Material Being Discharged and the Amount of Each Type in Cubic Yards:

Type Amount in Cubic Yards	Type Amount in Cubic Yards	Type Amount in Cubic Yards
-------------------------------	-------------------------------	-------------------------------

See attached cover letter.

22. Surface Area in Acres of Wetlands or Other Waters Filled (see instructions)

Acres See attached cover letter.

or

Linear Feet See attached cover letter.

23. Description of Avoidance, Minimization, and Compensation (see instructions)

See attached cover letter.

24. Is Any Portion of the Work Already Complete? ☐ Yes ☒ No IF YES, DESCRIBE THE COMPLETED WORK

25. Addresses of Adjoining Property Owners, Lessees, Etc., Whose Property Adjoins the Waterbody (if more than can be entered here, please attach a supplemental list).

a. Address- See attached permit drawings.

City - State - Zip -

b. Address-

City - State - Zip -

c. Address-

City - State - Zip -

d. Address-

City - State - Zip -

e. Address-

City - State - Zip -

26. List of Other Certificates or Approvals/Denials received from other Federal, State, or Local Agencies for Work Described in This Application.

AGENCY	TYPE APPROVAL*	IDENTIFICATION NUMBER	DATE APPLIED	DATE APPROVED	DATE DENIED

* Would include but is not restricted to zoning, building, and flood plain permits

27. Application is hereby made for permit or permits to authorize the work described in this application. I certify that this information in this application is complete and accurate. I further certify that I possess the authority to undertake the work described herein or am acting as the duly authorized agent of the applicant.

E. L. Lusk for Gregory J. Thorpe, PhD Feb 15, 2012
SIGNATURE OF APPLICANT DATE SIGNATURE OF AGENT DATE

The Application must be signed by the person who desires to undertake the proposed activity (applicant) or it may be signed by a duly authorized agent if the statement in block 11 has been filled out and signed.

18 U.S.C. Section 1001 provides that: Whoever, in any manner within the jurisdiction of any department or agency of the United States knowingly and willfully falsifies, conceals, or covers up any trick, scheme, or disguises a material fact or makes any false, fictitious or fraudulent statements or representations or makes or uses any false writing or document knowing same to contain any false, fictitious or fraudulent statements or entry, shall be fined not more than \$10,000 or imprisoned not more than five years or both.



February 7, 2012

Mr. Gregory J. Thorpe, Ph.D.
Environmental Management Director
Project Development and Environmental Analysis Branch
North Carolina Department of Transportation
1548 Mail Service Center
Raleigh, North Carolina 27699-1548

Dear Dr. Thorpe:

Subject: EEP Mitigation Acceptance Letter:

U-2412B, SR 4121 (Greensboro / High Point Road) from SR 4228 (Vickrey
Chapel Road) to SR 1424, Guilford County

The purpose of this letter is to notify you that the Ecosystem Enhancement Program (EEP) will provide the stream and riparian wetland mitigation and buffer mitigation for the subject project. Based on the information supplied by you on February 6, 2012, the impacts are located in CU 03030003 of the Cape Fear River Basin in the Central Piedmont (CP) Eco-Region, and are as follows:

Stream and Wetlands	River Basin	CU Location	Eco-Region	Stream			Wetlands		
				Cold	Cool	Warm	Riparian	Non-Riparian	Coastal Marsh
Impacts	Cape Fear	03030003	CP	0	0	1,855	0.63	0	0

All buffer mitigation requests and approvals are administrated through the Riparian Restoration Buffer Fund. The NCDOT will be responsible to ensure that appropriate compensation for the additional buffer mitigation will be provided in the agreed upon method of fund transfer. Upon receipt of the NCDWQ's Buffer Authorization Certification, EEP will transfer funds from NCDOT ILF Fund into the Riparian Buffer ILF Fund. Upon completion of transfer payment, NCDOT will have completed its riparian buffer mitigation responsibility for U-2412B. Subsequently, EEP will conduct a review of current NCDOT ILF mitigation projects in the river basin to determine if available buffer mitigation credits exist. If there are buffer mitigation credits available, then the Riparian Buffer ILF Fund will purchase the appropriate amount of buffer mitigation credits from NCDOT ILF Fund. The buffer impacts and anticipated buffer mitigation credits needed are as follows:


Dr. Thorpe
February 7, 2012
TIP Number U-2412B
Page Two

Buffer	River Basin	CU Location	Eco-Region	Buffer		
				Zone 1	Zone 2	TOTAL
Impacts	Cape Fear	03030003	CP	99,140.0	61,591.0	160,731.0

This mitigation acceptance letter replaces the mitigation acceptance letter issued on December 20, 2011. EEP commits to implementing sufficient compensatory stream and riparian wetland mitigation credits and buffer mitigation credits to offset the impacts associated with this project as determined by the regulatory agencies in accordance with the N.C. Department of Environment and Natural Resources' Ecosystem Enhancement Program In-Lieu Fee Instrument dated July 28, 2010. If the above referenced impact amounts are revised, then this mitigation acceptance letter will no longer be valid and a new mitigation acceptance letter will be required from EEP.

If you have any questions or need additional information, please contact Ms. Beth Harmon at 919-715-1929.

Sincerely,

 

Michael Ellison
EEP Deputy Director

Cc: Mr. Andy Williams, USACE – Raleigh Regulatory Field Office
Mr. Brian Wrenn, NC Division of Water Quality
File: U-2412B Revised

Restoring... Enhancing... Protecting Our State



Subject: Minutes from Interagency 4B Hydraulic Design Review Meeting
On July 23, 2008 for U-2412B in Guilford County

Team Members:

Andrew Williams-USACOE	(present)
Gary Jordan-USFWS	(not present)
Travis Wilson-NCWRC	(present)
Amy Euliss-NCDWQ	(present)
Kathy Matthews-EPA	(present)
Donnie Brew-FHWA	(not present)
David Harris-REU	(not present)
Doug Taylor-Roadway	(not present)
Roy Girolami-Structures	(present)
Derrick Weaver-PDEA	(not present)
Rachelle Beauregard-NEU	(present)
Patty Eason-Division 7	(present)

Participants:

Marshall Clawson, NCDOT Hydraulics
Dan Duffield, NCDOT Hydraulics
David Fuh, Ko & Associates
Stacey Bailey, Ko & Associates
Herbert Turner, Ko & Associates
David Wainwright-NCDWQ
Alan Ray, NCDOT Roadway
David Bailey, NCDOT NEU

General Comments:

Marshall Clawson began the meeting with introductions and stated that today's meeting would review project impacts to jurisdictional waters and wetlands. A separate meeting for review of stream buffer impacts would be held in the near future. He then turned the meeting over to David Fuh. One handout was provided – Table "U-2412B: Jurisdictional Sites". This handout is provided as an attachment to these minutes.

The project is located outside the one-half mile limit from the water supply critical area; therefore, hazardous spill detention basins are not required. The main project commitment on planning document green sheets that would affect hydraulics design is compliance with the Stormwater regulations set forth by the Randleman Dam Watershed Nutrient Management Strategy (Randleman Rules).

Plan Sheet Comments:

To comply with the Randleman Rules, the hydraulic design criteria for this project are:

1. To provide sheet flow through buffers, where practical.
2. To reduce pollutant loading prior to entering jurisdictional streams.
3. To provide stormwater treatment with no direct discharge of pavement runoff to jurisdictional streams.
4. To minimize or prevent stream erosion due to stormwater runoff.

All jurisdictional streams and pond in the vicinity of this project are buffered.

All discharges into wetlands will be at a non-erosive velocity. Within wetlands, riprap outlet pads are specified at culvert to dissipate outlet velocities, as required. For jurisdictional stream

crossings, the inverts of all proposed box and pipe culverts are buried 20% of structure depth up to one foot below the channel bed.

General discussion was held regarding identifying or designating jurisdiction waters on the roadway plans. Jurisdictional waters will be designated with a "JS" line style. NEU will coordinate with Location Surveys to assure that the appropriate "JS" line style is designated and legible on the 1" = 100' plan sheets.

Plan Sheet 4:

- Flow line shown on the plan sheet is non-jurisdictional.
- There are no impacts to a jurisdictional stream, UT 1 to Reddick Cr, which begins approximately 280' right of -L- Sta 264+80.

Plan Sheet 5:

- There are no impacts to a jurisdictional stream, UT 15 to Deep River, which begins approximately 430' right of -L- Sta 249+88.
- All other flow lines shown on the plan sheet are non-jurisdictional.

Plan Sheet 6:

- Impacts occur to jurisdictional pond, UT 2 Reddick Pond, within footprint of the proposed roadway. Based on Ko's field review, this pond is dry and dam has been breached. A second larger pond located approximately 300' right of -L- 275+50 is not impacted. NEU will review both sites with agencies to clarify the jurisdictional and buffer calls.
- This pond previously outlet to a jurisdictional stream, UT 2 to Reddick Creek. Per the Concurrence Point 4A packet, "UT 2 to Reddicks Creek has been destroyed by extensive grading operations by private developers. Therefore, impacts to UT 2 to Reddicks Creek are no longer included in project totals".

Plan Sheets 7-9:

- All flow lines shown on these plan sheets are non-jurisdictional.

Plan Sheet 10:

- No impacts to wetland and jurisdictional stream, UT 6 to Bull Run, which begins approximately 290' left of -L- Sta 315+47.

Plan Sheet 11:

- No impacts to jurisdictional stream, UT 4 to Reddick Creek, which begins approximately 185' right of -Y19- Sta 11+90 (Scotland Rd).

Plan Sheet 13:

- No impacts to jurisdictional pond, Suttonwood Pond, which begins approximately 60' left of -Y22- Sta 13+50 (Suttonwood Rd). This site is a stormwater basin for the Walgreen's development. NEU will review site with agencies to clarify the jurisdictional and buffer calls.

Plan Sheet 15:

- No impacts to wetland, Wetland-K, which begins approximately 320' left of -L- Sta 371+60. Wetland drains toward the West under railroad. No jurisdictional stream has been determined at this site.

Plan Sheet 17:

- -L- Sta 397+70: Impacts occur to jurisdictional stream, UT 1 to Lake 2, from proposed crossing - 48" pipe buried 0.8' with approximately 30 LF of channel realignment at the inlet and approximately 30 LF of bank stabilization at outlet.
- Project has stormwater runoff from the SW, NE and SE quadrants. Level spreaders are not appropriate in these quadrants; therefore, stormwater is treated via grassed swales prior to discharging to the jurisdictional stream.

Plan Sheet 18:

- -L- Sta 409+50: Impacts occur to jurisdictional stream, UT 3 to Reddick Creek, from proposed crossing - 60" pipe buried 1.0' with approximately 30 LF and 40 LF of channel improvements at the inlet and outlet, respectively.
- -RAMPB- 15+50: Impacts occur to jurisdictional stream, UT 5 to Reddick Creek, and associated wetland from the extension of the existing crossing - (1) 9'x5' box culvert with approximately 50 LF of channel improvements at the inlet and outlet, respectively. NEU will verify jurisdictional status for short swale located near -RAMPC- Sta 12+50 right.
- -RAMPB- 17+50: Impacts occur to jurisdictional stream, UT 7 to Reddick Creek from the outlet extension of the existing 54" pipe and approximately 40 LF of channel improvements.
- -RAMPC- 23+00: Impacts occur to jurisdictional stream, UT 7 to Reddick Creek, from the proposed roadway fill. These impacts occur to the upstream jurisdictional limits. Discharge is collected in enclosed drainage system via 48" pipe.

Plan Sheet 19:

- -L- 432+50: Impacts occur to jurisdictional stream, UT 4 to Reddick Creek, from proposed crossing – 60” pipe buried 1.0’ with approximately 20 LF of channel improvement at the outlet. The slope of the proposed pipe is approximately 3%. For pipe culverts with slopes of 5% or greater, USACE stated that burying the inverts was not recommended. The bed material would not be retained inside the culvert.
- -Y35B- 13+50: Impacts occur to jurisdictional stream, UT 4 to Reddick Creek, from proposed crossing – 60” pipe buried 1.0’ with approximately 40 LF and 20 LF of channel improvements at the inlet and outlet, respectively.

Plan Sheets 19-20:

- -L- 438+00: Impacts occur to entire wetland, Wetland-H. Per the Concurrence Point 4A packet, “the proposed roadway was realigned in the vicinity of Roland Road (SR 1581) to minimize the wetland impacts. The revision lessened the footprint impact on Wetland H; however, the function of the wetland was still anticipated to be compromised. Therefore, the wetland is still counted as a total take.”
- -Y35B- 18+00: Impacts occur to jurisdictional stream, UT 5 to Reddick Creek, from replacement of the existing 36” pipe with a proposed 42” pipe with approximately 40 LF of channel improvements at the inlet and outlet, respectively. Jurisdictional limits begin approximately 40 LF upstream of the existing pipe.

Plan Sheets 21-35:

- No jurisdictional sites.

Separate meeting with DWQ for review of buffer impacts was tentatively scheduled for the afternoon of September 20th.

End of Meeting

The primary goals of the Randleman Lake Buffer Rules are:

- 1 to provide sheet flow, no concentrated flow through buffer
- 2 pollutant loading should be reduced before entering stream
- 3 For roadway project: no direct discharge of pavement runoff, need treatment
- 4 minimize or prevent erosion
- 5 existing ditches/swales and storm systems are exempt from this rule

U-2412B: Jurisdictional Sites:					
Sheet	Site	Approximate Station	Juris. Type	Reference Name	Comments
4-5	---	-L- 249+88; +430' RT	Stream	UT 15 to Deep Rv	No impact
5	---	-L- 264+80; +280' RT	Stream	UT 1 to Reddick Cr.	No impact
6	1	-L- 274+50	Pond	UT 2 Reddick Pond	Pond Removal / Verify JD
6	---	-L- 275+50; +300' RT	Pond	UT 2 Reddick Pond	No impact
10	---	-L- 315+47; +290' LT	Wetland / Stream	UT 6 to Bull Run	No impact
11	---	-L- 323+85; +285' RT / -Y19- 11+90; +185' RT	Stream	UT 4 to Reddick Cr.	No impact
13	---	-Y22- 13+50; -60' LT	SW Pond?	Suttonwood Pond	No impact / Verify JD
15	---	-L- 371+60; -320' LT	Wetland	Wetland K	No impact
17	2	-L- 397+70	Stream	UT 1 to Lake 2	Pr 48" RCP, Buried 0.8'
18	3	-L- 409+50	Stream	UT3 to Reddick Cr	Pr 60" RCP, Buried 1.0'
18	4	-RAMPB- 15+50	Stream / Wetland	UT5 to Reddick Cr	Extensions of 9'x5' RCBC
18	5	-RAMPB- 17+50	Stream	UT7 to Reddick Cr	Extension of 54" RCP
18	6	-RAMPC- 23+00	Stream	UT7 to Reddick Cr	Pr 48" RCP system
19	7	-L- 432+50	Stream	UT4 to Reddick Cr	Pr 60" RCP, Buried 1.0'
19	8	-Y35B- 13+50	Stream	UT4 to Reddick Cr	Pr 60" RCP, Buried 1.0'
19	9	-Y35B- 18+00	Stream	UT5 to Reddick Cr	Pr 42" RCP
20	10	-L- 438+00	Wetland	Wetland H	Rdwy Cut - Total Take

Subject: Minutes from Interagency 4B Hydraulic Design Buffer Review Meeting
On Sept 24, 2008 for U-2412B in Guilford County

Meeting held in Hydraulics Conf Rm at 1:00 pm

Attendees:

David Fuh, Stacey Bailey, and Herb Turner - Ko & Associates, PC
Marshall Clawson and Dan Duffield - Hydraulics Unit
Rachelle Beauregard - NEU
Amy Euliss - NCDWQ
David Wainwright - NCDWQ

General Comments:

DWQ stated that under current Randleman Buffer Rules, man-made channels draining to Jurisdictional Stream are buffered in the Randleman Watershed. DWQ has requested that buffer limits be extended along the man-made channels draining to Jurisdictional Stream within the project limits.

A revised interpretation of rules is anticipated by NCDOT prior to construction; therefore, Hydraulics Unit has directed Ko NOT to extend buffer along the man-made channels. Ko should contact NCDOT regarding buffer rule status prior to preparing permit impact drawings.

Plan Sheet Comments:

Sht 6 - Ponds are have been determined to be non-jurisdictional; therefore, NO BUFFERS.

Sht 17 -

1. Proposed Crossing is 48" RCP with buried inverts.
2. Roadway drainage through the buffer zone - Quadrant buffer zone has a 16% slope; therefore, too steep for level spreader.
3. DWQ - Document on Permit Drawing why Level Spreader is NOT used.
4. Roadway drainage is treated via grass swales prior to buffer.

Sht 18:

1. Extension of existing cross pipe - Provided description of proposed drainage layout and treatment.
2. Extension of existing box culvert - Provided description of proposed drainage layout and treatment.
3. Further discussion of buffers along man-made channels draining to Jurisdictional Stream, i.e. Ramp ditches

Sht 19:

Site 7 - no comment noted.

Site 8 - All fill => No concentrated flow.

Sht 19-20:

Site 9 - no comment noted.

Subject: Minutes from Interagency 4C Permit Review Meeting
On March 16, 2011 for U-2412B in Guilford County

Attendees:

Marshall Clawson, NCDOT Hydraulics Unit
Amy Euliss, NCDWQ
Andrew Williams, USACE
Chris Militscher, USEPA
Greg Price, NCDOT NEU
Rachelle Beauregard, NCDOT NEU
Felix Davila, FHWA
Patty Eason, NCDOT Division 7
Jennifer Parish, NCDOT REU
Mark Staley, NCDOT REU
Derrick Weaver, NCDOT PDEA
Herb Turner, Florence & Hutcheson (F&H)
David Fuh, Florence & Hutcheson (F&H)
Alex Snider, Florence & Hutcheson (F&H)
David Gourley, PB
Charles Heafner, PB

General Comments:

1. When stream impacts for road crossing are along the same stream, label all the impacts as one Site so that stream site numbers will be consistent with buffer sites.

Specific Comments:

Site 1, Plan Sheet 17

no comments

Site 2 & Site 4, Plan Sheet 18

1. Combine Site 2 with Site 4 and label as Site 2 since they are along the same stream.

Site 3 & Site 5, Plan Sheet 18

1. Combine Site 3 with Site 5 and label as Site 3 since they are along the same stream.
2. For Site 5, provide a larger scale drawing in the area to show clarity.

Site 6, Plan Sheet 18

1. Label Site 6 as Site 4.

Site 7 & 8, Plan Sheet 19

1. Combine Site 7 with Site 8 and label as Site 5 since they are along the same stream.
2. For Site 8, team discussed the best way to provide stability for erosion & sediment control to construct the stream relocation along SR 1584 (Fairfax Road) and at the same time, maintain continuity of stream features during construction.
3. For Site 8, NCDOT proposes to remove trees only as necessary to install the cross pipe, associated tail ditch and the new driveway pipe. Team discussed the best way to convey this to the Contractor.
4. For site 8, the bank stabilization item is missing on impact summary

Site 9 & 10, Plan Sheet 19

1. Combine Site 9 with Site 10 and label as Site 6 since they are along the same stream.

Subject: Minutes from Interagency 4C Buffer Review Meeting
On November 17, 2010 for U-2412B in Guilford County

Meeting held in Division 7 small conference room at 10:30 am

Attendees:

Amy Euliss, NCDWQ
Greg Price, NEU
Marshall Clawson, Hydraulics Unit
Dan Duffield, Hydraulics Unit
Herb Turner, Florence & Hutcheson (F&H)
David Fuh, Florence & Hutcheson (F&H)

General Comments:

1. NCDOT will use the new Randleman Lake Buffer Rules for this project. Diffused flow should be maintained in the buffer (rule item (8)). F&H should follow step-by-step the Table of Uses (rule item (9)) to determine the applied condition. On the storm water management plan (SWMP) and buffer permit drawings, F&H should provide additional documentation or explanation for "No Practical Alternatives" when impacts are designated as allowable or allowable with mitigation (mitigable) to address all topography and right-of-way constraints.
2. When buffer impacts for road crossing are along the same stream, label all the impacts as one Site. Although a Site may have allowable impacts, i.e. 40' < road crossing < 150' or < 1/3 acre, mitigation of stormwater conveyance, i.e. a pipe draining through buffer, is required per new Randleman Lake Buffer Rules. The impacts should be broken down in the impact summary table.

Specific Comments:

Site 1, Plan Sheet 17

1. For the lower portion of the grass swale (L 399+00 to 403+00 LT) at NE quadrant, roadway has super to the right and no onsite pavement runoff is collected. Its main function is to convey the offsite runoff. The upper portion of the grass swale (L 403+00 to 406+00 LT) does not collect any offsite drainage and provides treatment for onsite pavement runoff (with 100' per acre criterion satisfied). DWQ indicated that the treatment for offsite runoff is not required.
2. Provide additional documentation or explanation regarding stormwater conveyance through buffer on SWMP and buffer drawings.
3. All pipes for stormwater conveyance through buffers are considered mitigable impacts.

Site 2 & Site 4, Plan Sheet 18

1. Combine Site 2 with Site 4 and label as Site 2 since they are along the same stream.
2. As indicated in SWMP for BMP at -RAMPB- 14+00 LT, F&H explained that the storm drain outlet pipe cannot daylight without a tail ditch. This tail ditch (0%) with rip rap (width from 5' to 15') will dissipate energy to provide a non-erosive diffused flow before entering wetland and buffer.
3. For Site 4, the buffer impact for the 30" pipe to the box culvert is mitigable.

Site 3 & Site 5, Plan Sheet 18

1. Combine Site 3 with Site 5 and label as Site 3 since they are along the same stream.
2. For Site 5, provide more documentation and explanation for treatment of runoff to the inlet pipes.

Site 6, Plan Sheet 18

1. Label Site 6 as Site 4.
2. F&H shows impacts that are needed for construction (10' from slope stake line). It is not necessary to show impacts to proposed right-of-way.

Site 7 & 8, Plan Sheet 19

1. Combine Site 7 with Site 8 and label as Site 5 since they are along the same stream.
2. For Site 8, F&H should coordinate with Hydraulics Unit to verify if the existing gravel road (Fairfax Road) is NCDOT maintained transportation facility to determine if buffer limits end at existing road's toe of fill.

Site 9, Plan Sheet 19

1. Label Site 9 as Site 6
2. The storm drain pipe through the buffer is a mitigable impact. The impact for road crossing is allowable; thus, a breakdown in impact summary is needed.

Site 7 & 8, Plan Sheet 19

1. Combine Site 7 with Site 8 and label as Site 5 since they are along the same stream.
2. For Site 8, team discussed the best way to provide stability for erosion & sediment control to construct the stream relocation along SR 1584 (Fairfax Road) and at the same time, maintain continuity of stream features during construction.
3. For Site 8, NCDOT proposes to remove trees only as necessary to install the cross pipe, associated tail ditch and the new driveway pipe. ~~Team discuss the best way to convey this to the Contractor.~~ After discussion with Construction, it has been determined it's better not to drain the pond but access the driveway pipe parallel the drive on the downstream side. A note will be added to the plans-"Do not disturb existing weir". Water can be pumped around while the pipe work is being done. The TDE and impacts to the buffers around the pond will be removed.
4. For site 8, the bank stabilization item is missing on impact summary

Site 9 & 10, Plan Sheet 19

1. Combine Site 9 with Site 10 and label as Site 6 since they are along the same stream.

STORMWATER MANAGEMENT PLAN

TIP No. U-2412B

Project: 34802.1.1

Guilford County

RECEIVED

DEC 1 2011

DIVISION OF HIGHWAYS
PDEA-OFFICE OF NATURAL ENVIRONMENT

ROADWAY DESCRIPTION

The project proposes to improve Greensboro-High Point Road (SR 4121) from west of Vickery Chapel Road to Hilltop Road in Greensboro. Improvements will consist of a combination of widening existing High Point Road and building a roadway on new location. The overall length of the project is approximately 4.4 miles. The major stream crossing that require conveyances 72" pipe or larger in diameter are shown in Table 1 below. The project drainage design consists of cross pipes, grated inlets with associated pipe systems, tail ditches, lateral stormwater ditches, and grass swales.

Table 1 - Major Stream Crossing

Location	Stream Name	Drainage Area	Proposed Structure	Bury Depth
-GWL- 149+50	Reddicks Creek UT 5	111 Ac	Extend with 9'x6' RCBC	1'@ upstream face 1.5'@downstream face

ENVIROMENTAL DESCRIPTION

The project is located in the Cape Fear River Basin. The stream listed in Table 1 has been classified as jurisdictional stream. In addition, seven minor stream crossings are subject to the stream impacts. Surface waters in the project area are classified as WS-IV, and Randleman Lake Buffer Rules apply. All stream crossing are subject to the buffer impacts. In order to comply with buffer rule item (8): Diffuse Flow Requirement and Item (9): Table of Uses, our Hydraulics Design Documentations are included in Appendix A. When road crossings are along the same stream, we label all the impacts as one site, therefore, there are six buffer impact sites. According to the NCDWQ's 303(d) Impaired Waters List, all impacted streams are not identified as impaired.

There are two wetland sites that will be impacted by the proposed project. Wetland impact have been kept to a minimum by avoid ditching and channelization through wetlands. Existing drainage patterns to the wetlands have been kept to maintain the hydrology feeding the wetlands.

BEST MANAGEMENT PRACTICES (BMP's)

The primary goal of Best Management Practices (BMP) is to prevent degradation of the state's surface waters through the location, construction and operation of the highway system. BMP's are activities, practices and procedures undertaken to prevent or reduce stormwater pollution.

The BMP's and measures that have been used on this project for the roadside drainage are as follows:

GRASS SWALES

Grass swales have been used at buffer sites. Grass Swale Summary Tables are included in Appendix B. The explanation as to why a level spreader can not be used are shown in Appendix A. Grass swale is a type of biofilter because the vegetation on the swale takes up some pollutants and helps filter sediment and other solid particles out of the runoff. They convey stormwater and provide stormwater management by retarding peak flow rates, lowering velocities of runoff and by infiltrating runoff water into the soil. The grass swale provides treatment for the discharge before entering the stream.

PREFORMED SCOUR HOLES with LEVEL SPREADER

Preformed scour holes with level spreader have been provided at the following locations:

-L- 288+30 RT -RAMPB- 16+50 LT -Y18- 15+40 RT

A preformed scour hole with level spreader is utilized at these locations in an effort to diffuse the concentrated flow from the storm drain outlet pipe into non-erosive sheet flow to the surrounding natural ground, wetlands, or buffers.

FLAT AND WIDE TAIL DITCH WITH RIP RAP

This will dissipate energy from storm drain outlet pipes to provide a non-erosive sheet flow before entering wetlands/buffers at the following location:

-RAMPB- 14+00 LT

The BMP's and measures that have been used on this project for the major stream crossings are as follows:

-GWL- 149+50, extend with 9'x6' RCBC

The culvert extension upstream and downstream will be buried 1' and 1.5' respectively to provide a natural stream bed. The culvert extension plan view is aligned with stream channel. The riprap for outlet protection will be placed on banks only and will not be placed in streambed. A 30" storm drain outlet pipe will tie to box culvert to dissipate energy from outlet pipe and to eliminate potential erosion to the upstream channel due to the pipe outlet. The normal functioning of sediment transport during bankfull discharge can be maintained and the stream will not degrade or aggrade. The crossing will accommodate the natural stream channel with minimum disruption to the ecosystem and values unique to the floodplain.

The BMP's and measures for the minor stream crossings have been used in this project are as follows:

1. The culvert will be buried 20% of the pipe diameter below the natural streambed up to a maximum of 1 foot.
2. The riprap for outlet protection will be placed on banks only and will not be placed in streambed.
3. The crossings will accommodate the natural stream channel with minimum disruption to the ecosystem and values unique to the floodplain.

They are at the followings locations:

-L- 397+73: Provide proposed 48" RCP. Channel realignment at inlet end to prevent erosion. Use junction box at cross pipe inlet end to dissipate energy from storm drain outlet pipe and to eliminate potential erosion to the upstream channel due to the pipe outlet to the stream.

-L- 409+45: Provide proposed 42" RCP. Channel realignment at outlet end to prevent erosion. Use junction box at cross pipe inlet end to dissipate energy from storm drain outlet pipes and to eliminate potential erosion to the upstream channel due to the pipe outlets to the stream.

-RAMPB- 17+57: Extend 54" RCP with a junction box. Channel realignment at outlet end to prevent erosion.

-L- 432+52: replace existing 48" pipe with 60" RCP. Use junction boxes at cross pipe inlet and outlet ends to dissipate energy from storm drain outlet pipes and to eliminate potential erosion to the upstream and downstream channels due to the pipe outlets to the stream.

-Y35B- 12+80: replace existing 24" pipe with 60" RCP. Channel realignment at downstream end to prevent erosion. Rip rap at embankment at inlet end to provide a stable bank.

-Y35B- 18+20: replace existing 36" pipe with 48" RCP. Channel realignment at inlet and outlet ends to prevent erosion. Use junction box at cross pipe outlet end to dissipate energy from storm drain outlet pipe and to eliminate potential erosion to the downstream channel due to the pipe outlet to the stream.

APPENDIX A: HYDRAULICS DESIGN DOCUMENTATION FOR BUFFER RULE ITEM (8):DIFFUSE FLOW REQUIREMENT & ITEM (9):TABLE OF USES

				IMPACT			EXPLANATION
BUFFER SITE NO	STRUCTURE SIZE / TYPE	STATION/ QUADRANT	TYPE		ALLOWABLE	MITIGABLE	
			ROAD CROSSING	NEW STORMWATER CONVEYANCE			
1	48" RCP	-L- 397+73	X			X	LENGTH > 150' AND AREA > 1/3 ACRE DIFFUSE FLOW PROVIDED
	30" RCP	NE		X		X	LEVEL SPREADER NOT USED DUE TO TOPOGRAPHY CONSTRAINTS (CAN NOT DAYLIGHT UNTIL STREAM) GRASS SWALE USED TO CONTROL NITROGEN
	15" RCP	SW		X		X	LEVEL SPREADER NOT USED DUE TO TOPOGRAPHY CONSTRAINTS (WOODED, S= 15% > 8%), GRASS SWALE USED TO CONTROL NITROGEN
	16" RCP	SE		X		X	LEVEL SPREADER NOT USED DUE TO TOPOGRAPHY CONSTRAINTS (WOODED, S= 10% > 8%), GRASS SWALE USED TO CONTROL NITROGEN
2	EXTEND W/ 8' x 8' RCBC	-QWL- 148+50	X			X	LENGTH > 150' AND AREA > 1/3 ACRE DIFFUSE FLOW PROVIDED
	30" RCP	NE		X		X	LEVEL SPREADER NOT USED DUE TO TOPOGRAPHY CONSTRAINTS (WOODED, S= 15% > 8%), GRASS SWALE USED TO CONTROL NITROGEN
		SW					PREFORMED SCOUR HOLE USED TO PROVIDE DIFFUSE FLOW
		SE					TAIL DITCH 6% SLOPE, WIDTH FROM 5' TO 15' WITH RIP RAP TO DISSIPATE ENERGY TO PROVIDE DIFFUSE FLOW
3	EXTEND WITH 54" RCP	-RAMP B- 17+57	X			X	LENGTH > 150' AND AREA > 1/3 ACRE DIFFUSE FLOW PROVIDED
		SW					
		SE					
3	30" RCP	-RAMP C- 23+09	X			X	PREFORMED SCOUR HOLE USED TO PROVIDE DIFFUSE FLOW
		SW					LENGTH > 150' AND AREA > 1/3 ACRE
		SE					DIFFUSE FLOW PROVIDED
	16" CLASS IV RCP	NW		X		X	DIFFUSERSHEET FLOW PROVIDED BEFORE ENTERING THE PIPE TO DRAIN AREA INSIDE INTERCHANGE
		NE					
4	42" RCP	-L- 409+45	X			X	LENGTH > 150' AND AREA > 1/3 ACRE
	15" RCP	NW		X		X	LEVEL SPREADER NOT USED DUE TO TOPOGRAPHY CONSTRAINTS (WOODED, S= 15% > 8%), GRASS SWALE USED TO CONTROL NITROGEN
	15" RCP	NE		X		X	LEVEL SPREADER NOT USED DUE TO TOPOGRAPHY CONSTRAINTS (WOODED, S= 12% > 8%), GRASS SWALE USED TO CONTROL NITROGEN
	15" RCP	SW		X		X	LEVEL SPREADER NOT USED DUE TO TOPOGRAPHY CONSTRAINTS (WOODED, S= 15% > 8%), GRASS SWALE USED TO CONTROL NITROGEN
		SE					DIFFUSE FLOW PROVIDED
5	50" RCP	-L- 433+82	X			X	LENGTH > 150' AND AREA > 1/3 ACRE
	15" RCP	NW		X		X	LEVEL SPREADER NOT USED DUE TO TOPOGRAPHY CONSTRAINTS (WOODED, S= 12% > 8%), GRASS SWALE USED TO CONTROL NITROGEN
	16" RCP	NE		X		X	LEVEL SPREADER NOT USED DUE TO TOPOGRAPHY CONSTRAINTS (CAN NOT DAYLIGHT UNTIL TOP OF BANK). FOR OFFSITE DRAINAGE ONLY, TREATMENT NOT REQUIRED
	15" RCP	SW		X		X	LEVEL SPREADER NOT USED DUE TO TOPOGRAPHY CONSTRAINTS (WOODED, S= 25% > 8%), GRASS SWALE USED TO CONTROL NITROGEN
		SE				X	DIFFUSE FLOW PROVIDED
6	48" RCP	-Y355- 18+20	X		X		LENGTH < 150' AND AREA < 1/3 ACRE
		NW					DIFFUSE FLOW PROVIDED
		NE					DIFFUSE FLOW PROVIDED
		SW					DIFFUSE FLOW PROVIDED
	24" RCP	SE		X		X	LEVEL SPREADER NOT USED DUE TO TOPOGRAPHY CONSTRAINTS (CAN NOT DAYLIGHT UNTIL ZONE 1). GRASS SWALE USED TO CONTROL NITROGEN.

APPENDIX B, GRASS SWALE SUMMARY TABLE

U-2412B: GUILFORD COUNTY Co. Affected Buffer Areas
 Discharge is considered to be treated if it meets the following criteria:
 100 fl. of grass swale for every 1 acre of drainage area. AND
 2 yr. velocity is less than or equal to 2 ft./sec.



Date: 12/17/2010
 Des. By: ADS
 Check: DSF

I(2) = 3.7 in/hr.
 I(10) = 5.5 in/hr.


BUFFER SITE	SHT.	Align	Station	Side	Drainage Area Ac	Rational C	Required length for treatment (ft.)	Total Actual Length (ft.)	Channel Slope (ft/ft)	Channel Base (ft)	Side Slopes	Discharge Treated?	Q2 cfs	V2 fps	Q10 cfs	V10 fps	Treatment Provided
1	17	L	396+35	RT	1.80	0.55	180	470	0.010	0	5	YES	3.7	1.1	5.4	1.2	Grass Swale
1	17	L	398+50	RT	1.30	0.6	130	890	0.005	0	5	YES	2.9	0.8	4.3	0.9	Grass Swale
1	17	L	400+50	LT	1.07	0.5	107	520	0.003	0	4	YES	2.0	0.5	2.9	0.7	Grass Swale
2	18	RAMPB	13+00	LT	1.05	0.7	105	280	0.011	0	6	YES	2.7	0.7	4.0	0.8	Grass Swale
2	18	RAMPB	14+80	RT	10.70	0.5	1070	1810	0.005	5	4	YES	19.8	1.4	28.4	1.5	Grass Swale
4	18	L	408+50	LT	0.77	0.65	77	225	0.003	0	6	YES	1.9	0.5	2.8	0.6	Grass Swale
4	18	L	409+00	RT	1.63	0.5	163	300	0.003	0	6	YES	3.0	0.6	4.5	0.7	Grass Swale
4	18	L	410+00	LT	0.30	0.65	30	130	0.041	0	4	YES	0.7	1.2	1.1	1.4	Grass Swale
5	19	L	431+80	LT	1.00	0.35	100	220	0.005	0	4	YES	1.3	0.7	1.9	0.7	Grass Swale
5	19	L	431+50	RT	2.26	0.61	226	710	0.004	0	4	YES	5.1	0.8	7.6	0.9	Grass Swale
5	20	Y35B	19+00	LT	0.20	0.55	20	420	0.050	0	3	YES	0.4	1.4	0.6	1.5	Grass Swale
6	20	Y35B	18+70	RT	0.30	0.7	30	270	0.025	2	3	YES	0.8	1.0	1.2	1.2	Grass Swale

STATE	STATE PROJECT REFERENCE NO.	SHEET NO.	TOTAL SHEETS
N.C.	U-2412B & U-2524AE	1	
STATE PROJ. NO.	P.A. PROJ. NO.	DESCRIPTION	
34802.1.1	STP-4121(1)	P.E.	
34802.2.3	STP-4121(4)	RW	
34820.2.17		RW	

Permit Drawing
Sheet 1 of 16

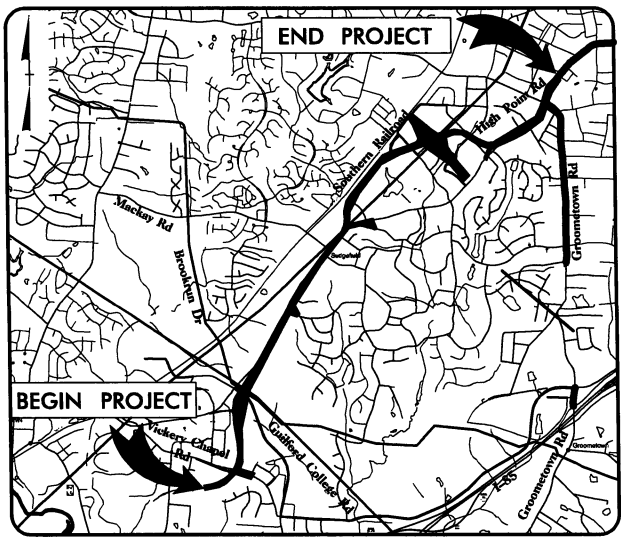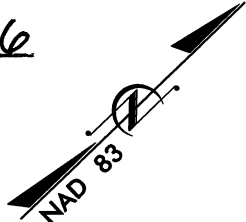


VICINITY MAP

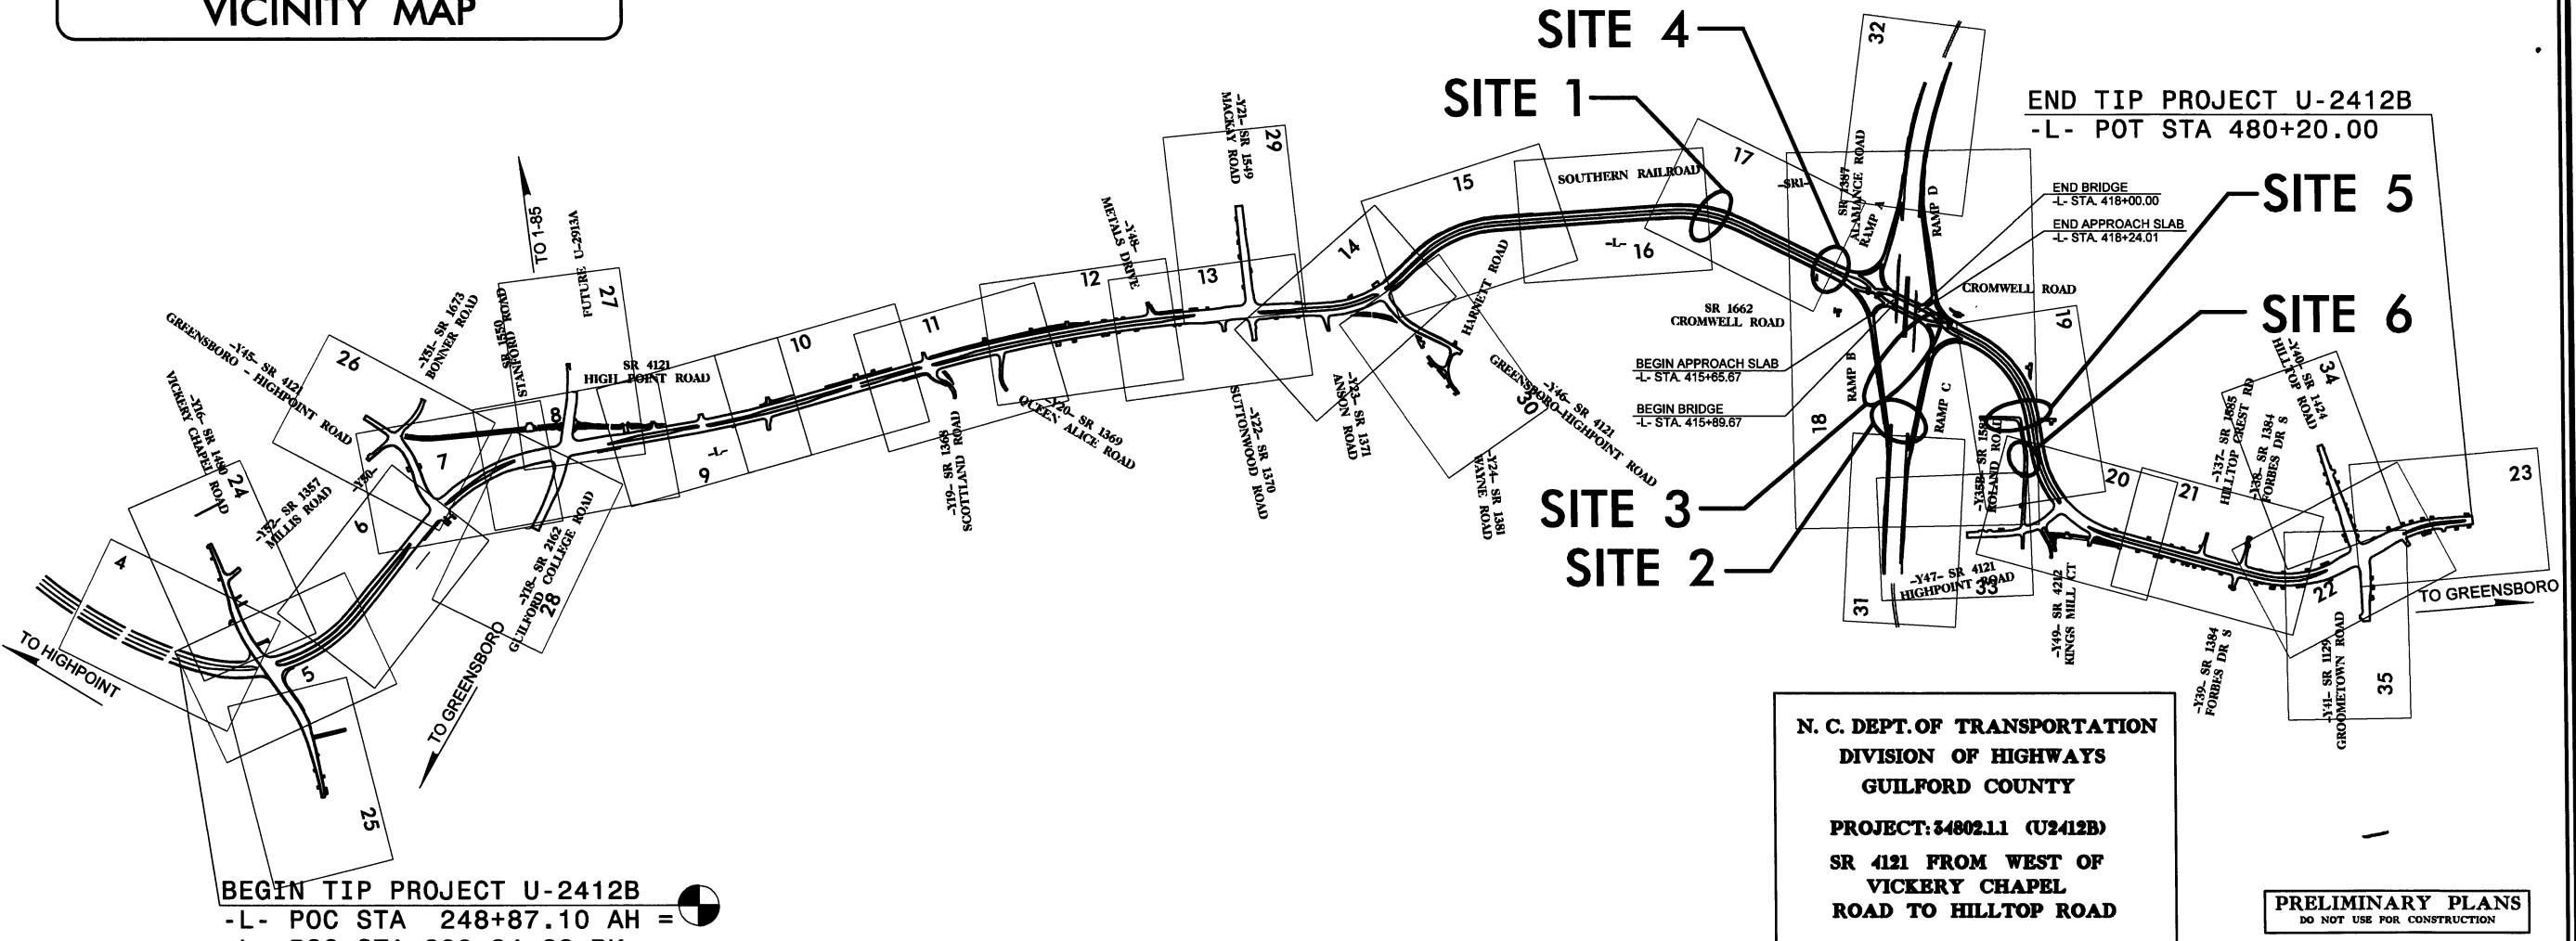

N. C. DEPT. OF TRANSPORTATION
DIVISION OF HIGHWAYS
GUILFORD COUNTY
PROJECT: 34802.1.1 (U2412B)
SR 4121 FROM WEST OF
VICKERY CHAPEL
ROAD TO HILLTOP ROAD
SHEET OF

PRELIMINARY PLANS
DO NOT USE FOR CONSTRUCTION

CONTRACT: TIP PROJECTS: U-2412B & U-2524AE

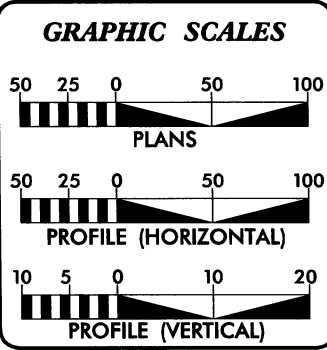

DESIGN DATA	
ADT 2006 =	22,900
ADT 2030 =	37,900
DHV =	11 %
D =	60 %
T =	5 % *
V =	50 MPH
* (TTST 2% + DUAL 3%)	
FUNC CLASS URBAN ARTERIAL	

PROJECT LENGTH	
LENGTH ROADWAY TIP PROJECT U-2412B =	4.198 MILES
LENGTH STRUCTURE TIP PROJECT U-2412B =	0.040 MILES
TOTAL LENGTH TIP PROJECT U-2412B =	4.198 MILES
NCDOT CONTACT: K. ZAK HAMIDI, P.E. PROJECT ENGINEER ROADWAY DESIGN	

Prepared in the Office of: 121 WEST TRADE STREET SUITE 1950 CHARLOTTE, NC 28202 NC LIC. NO. F-0165 FOR THE NORTH CAROLINA DEPARTMENT OF TRANSPORTATION 2012 STANDARD SPECIFICATIONS	
RIGHT OF WAY DATE: FEBRUARY 20, 2009	CHRIS DAVIS, P.E. PROJECT ENGINEER
LETTING DATE: AUGUST 21, 2012	DAVID B. GOURLEY, P.E. PROJECT DESIGN ENGINEER

HYDRAULICS ENGINEER	
SIGNATURE: _____	P.E.
ROADWAY DESIGN ENGINEER	
SIGNATURE: _____	P.E.


DIVISION OF HIGHWAYS
STATE OF NORTH CAROLINA

STATE HIGHWAY DESIGN ENGINEER



WETLAND & STREAM IMPACTS **TOPO MAP**

SCALE: 1" = 1500'

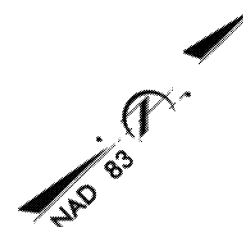


N. C. DEPT. OF TRANSPORTATION
 DIVISION OF HIGHWAYS
 GUILFORD COUNTY
 PROJECT: 34802.1.1 (U-2412B)
 SR 4121 FROM WEST OF
 VICKERY CHAPEL
 ROAD TO HILLTOP ROAD
 SHEET 2 OF 16


8/17/99

K:\2001\Projects\PERMITS\Environmental\Drawings\U-2412B_hyd.prm.wat.psh_17.dgn
Florence & Hutcheson, Inc.


-L-
5
(RT)
Pls Sta 400+26.79
 $\theta_s = 5'43''46.5''$
 $L_s = 260.00'$
 $LT = 173.42'$
 $ST = 86.75'$

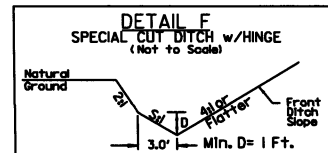


FROM STA. 398+50 TO STA. 401+40 -L- RT, S=3:1
FROM STA. 405+50 TO STA. 408+00 -L- RT, S=6:1
FROM STA. 406+00 TO STA. 408+00 -L- LT, S=6:1

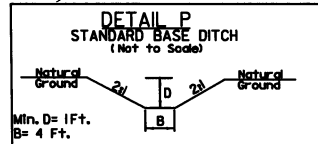


FROM STA. 397+90 -L- LT

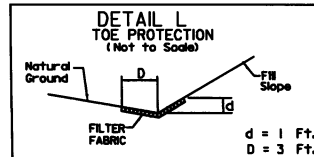


Type of Liner = CLASS 'B' RIP RAP
FROM STA. 396+50 TO STA. 398+50 -L- LT

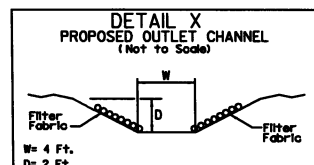

Type of Liner = CLASS 'Y' RIP RAP
FROM STA. 397+30 -L- RT

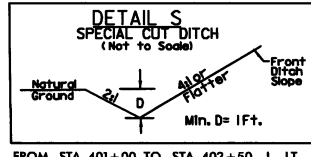


FROM STA. 401+00 TO STA. 402+50 -L- LT

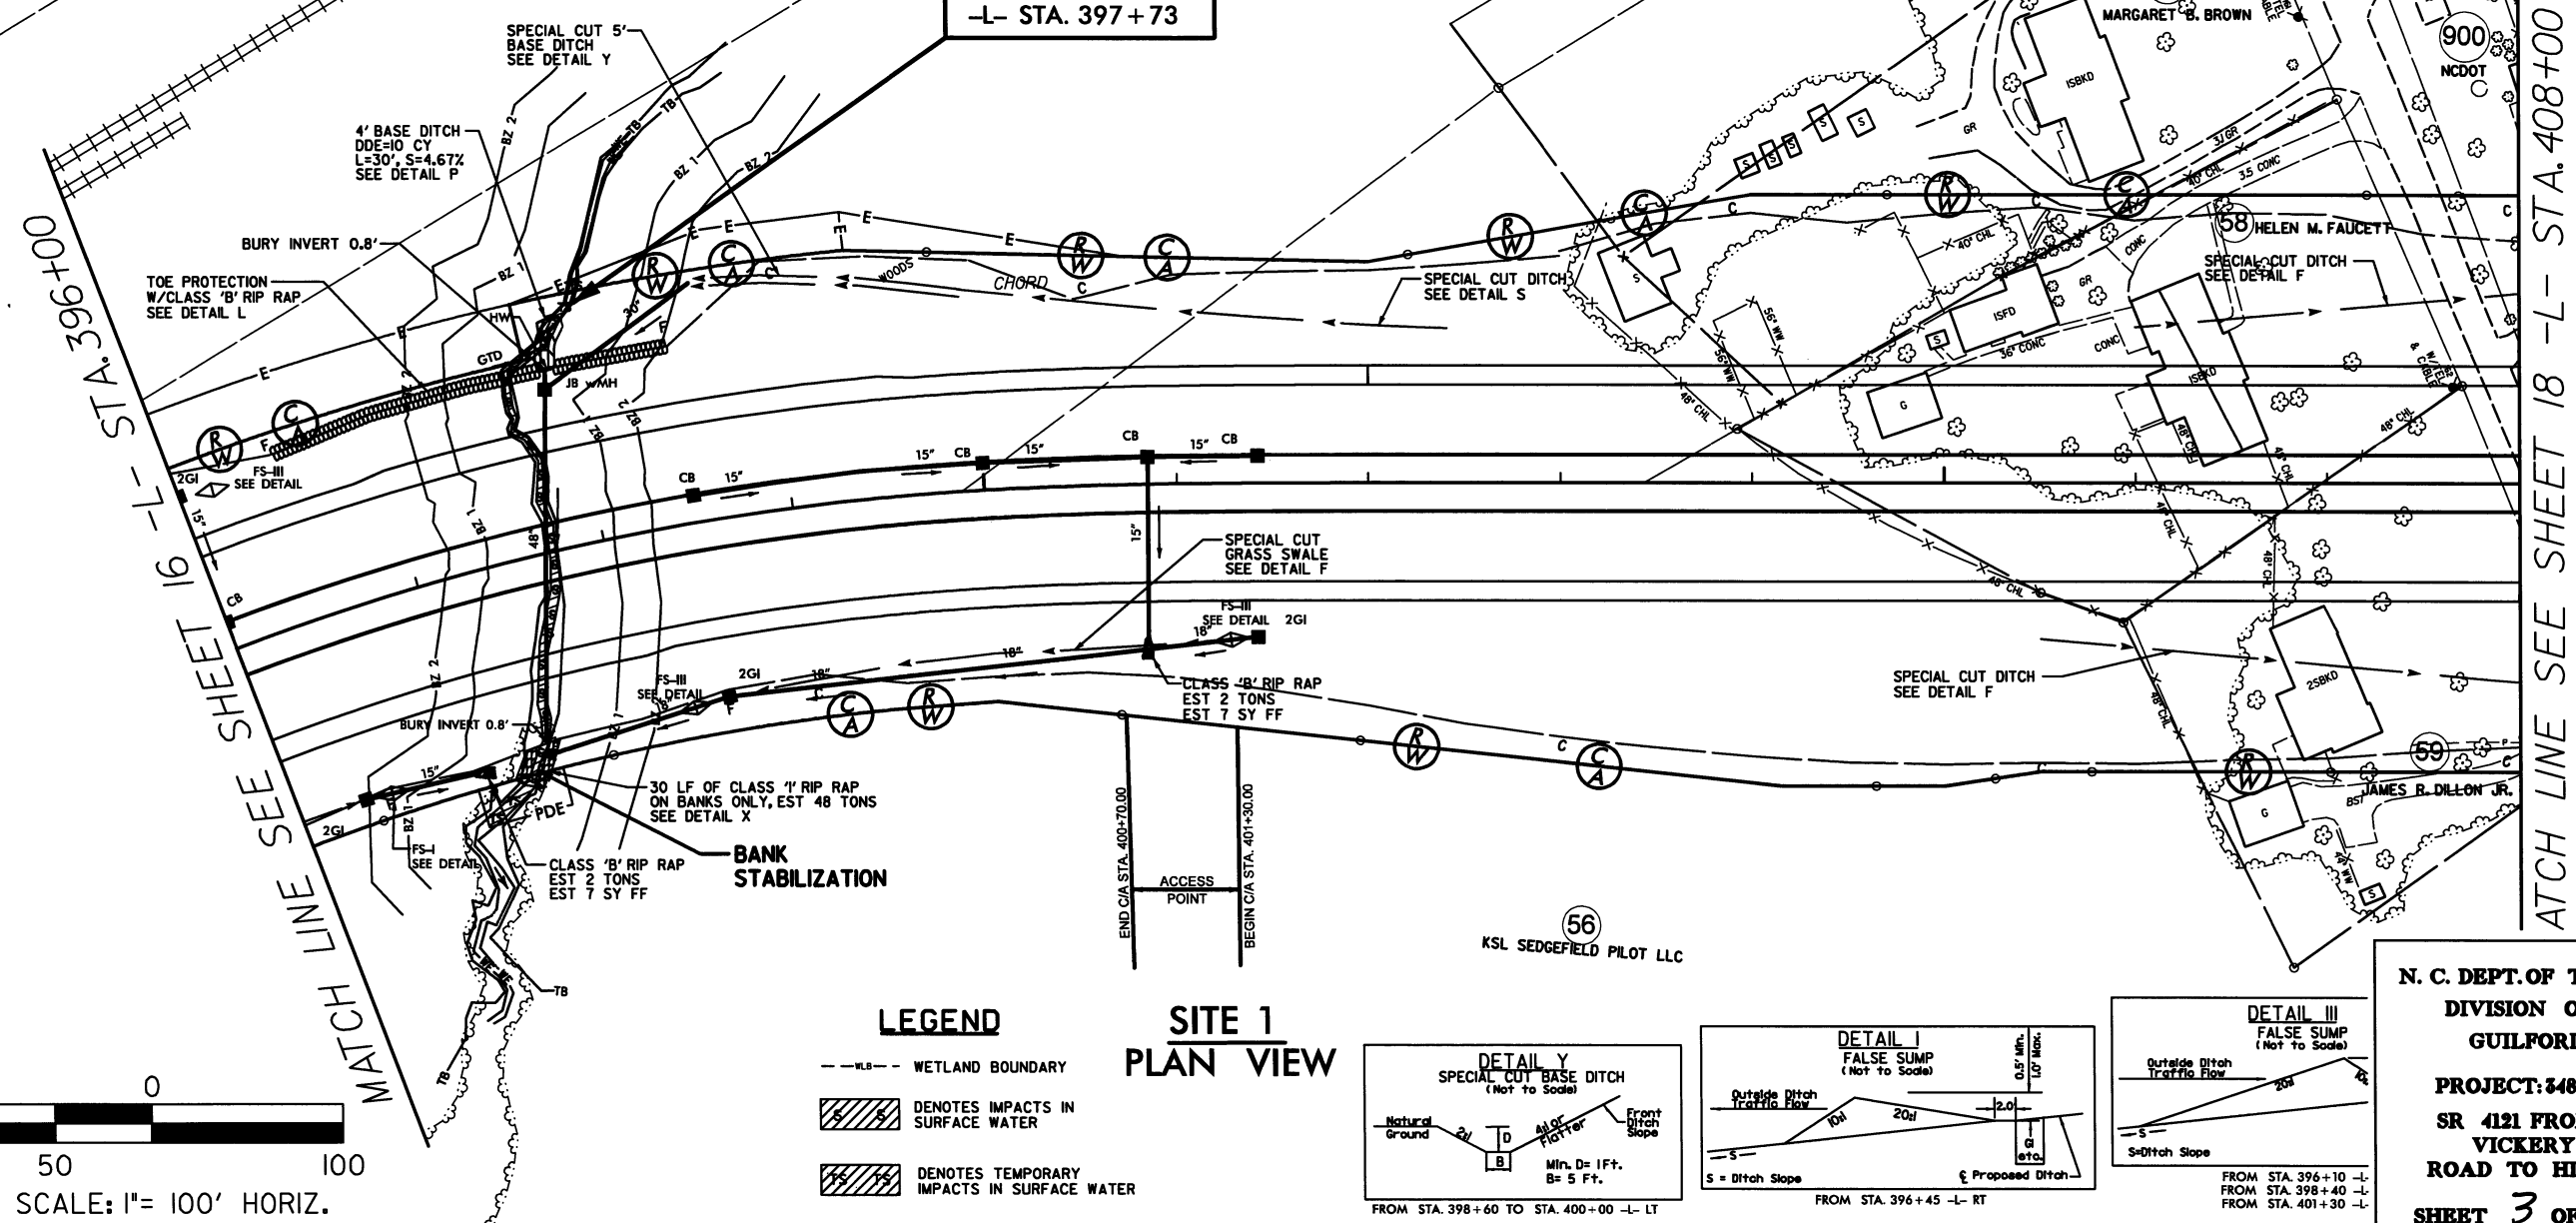


LEGEND

- WLS --- WETLAND BOUNDARY
- DENOTES IMPACTS IN SURFACE WATER
- DENOTES TEMPORARY IMPACTS IN SURFACE WATER


SITE 1
PLAN VIEW

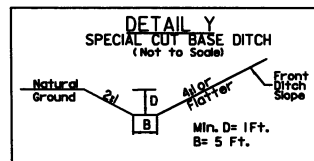

FROM STA. 398+60 TO STA. 400+00 -L- LT

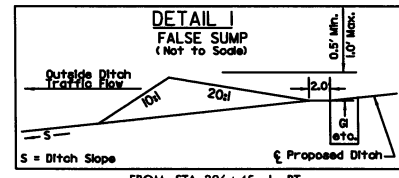

FROM STA. 396+45 -L- RT

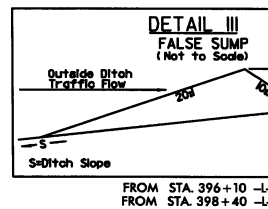

FROM STA. 396+10 -L-
FROM STA. 398+40 -L-
FROM STA. 401+30 -L-


N. C. DEPT. OF TRANSPORTATION
DIVISION OF HIGHWAYS
GUILFORD COUNTY
PROJECT: 34802.1.1 (U-2412B)
SR 4121 FROM WEST OF VICKERY CHAPEL ROAD TO HILLTOP ROAD
SHEET 3 OF 10

PROJECT REFERENCE NO. U-2412B		SHEET NO. 17	
ROADWAY DESIGN ENGINEER		HYDRAULICS ENGINEER	
INCOMPLETE PLANS DO NOT USE FOR A/CQUISITION			
PRELIMINARY PLANS DO NOT USE FOR CONSTRUCTION			
Florence & Hutcheson, Inc. 121 WEST TRADE STREET SUITE 1950 CHARLOTTE, NC 28202 N.C. License No. P-1234			




8/17/99

11/23/2011
R:\Hydro\NPERMITS\Environmental\Drawings\U-2412B_Hyd-prm-wet-psh-18.dgn
Florence & Hutcherson, Inc.

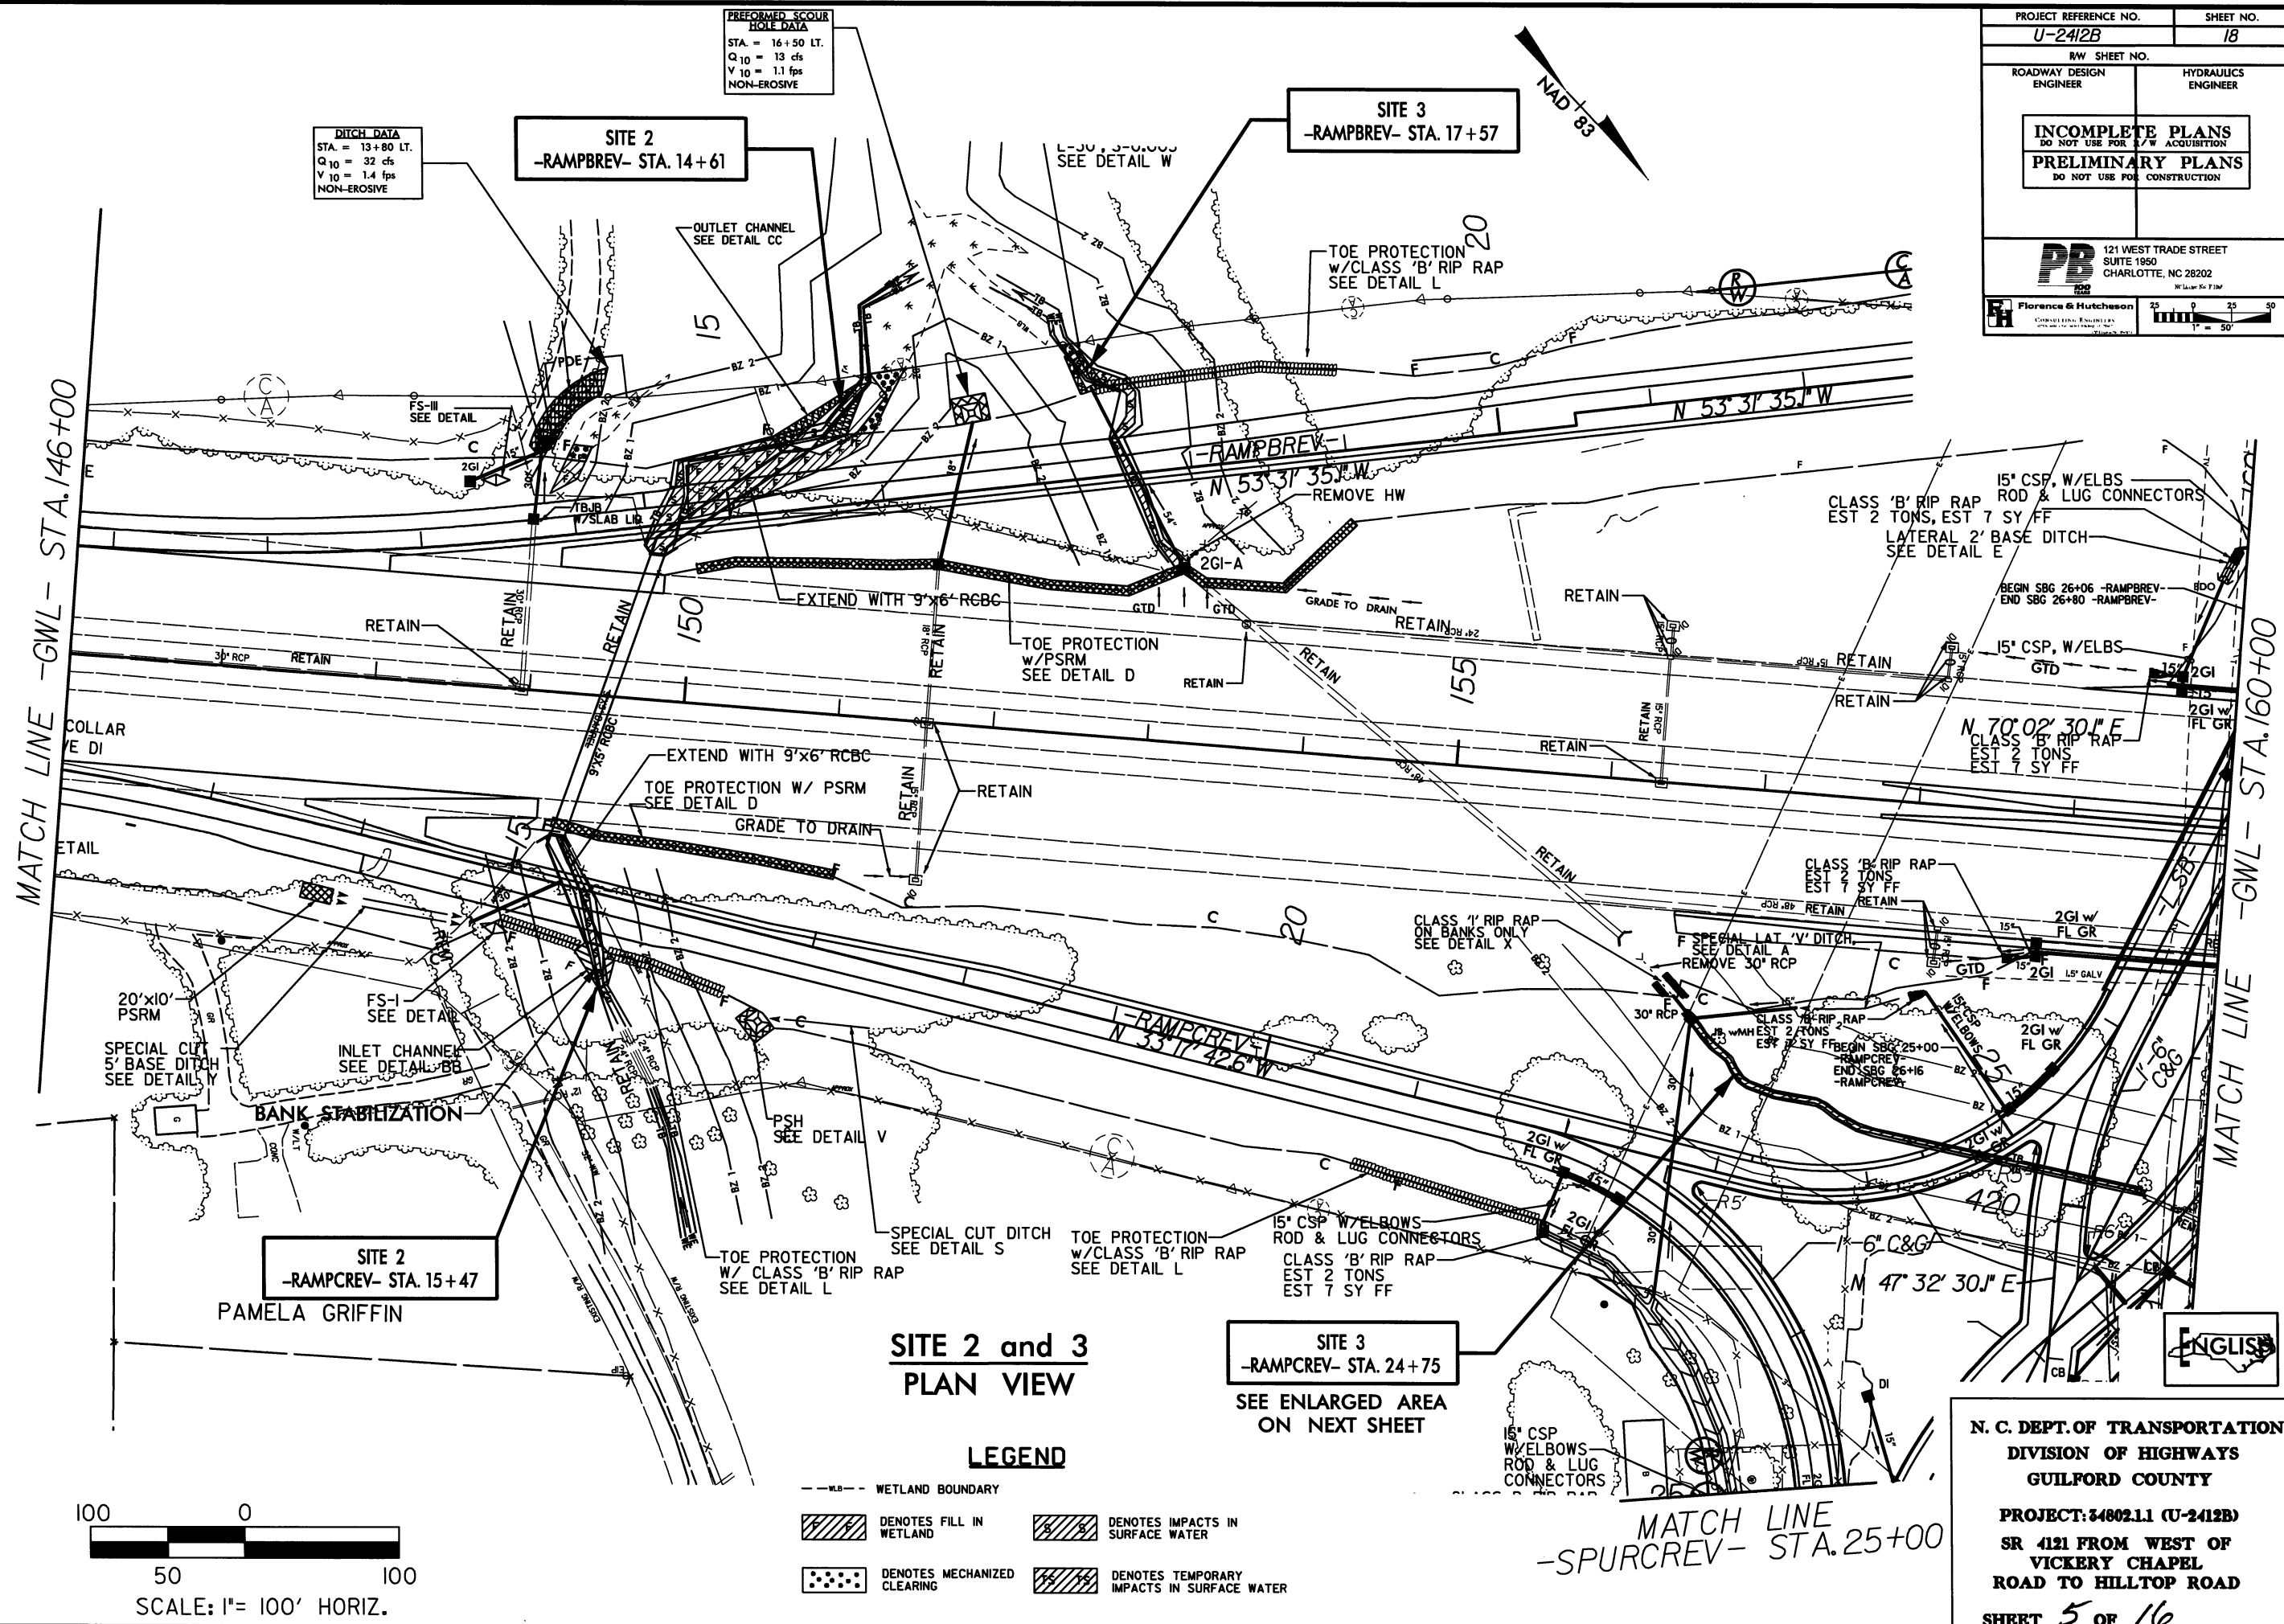



8/17/99
I:\23\2011\Hydro\Hydro\PERMITS\Environmental\Drawings\U-2412B_Hyd.prm.wet.psh_large scale.dgn
Florence & Hutcheson

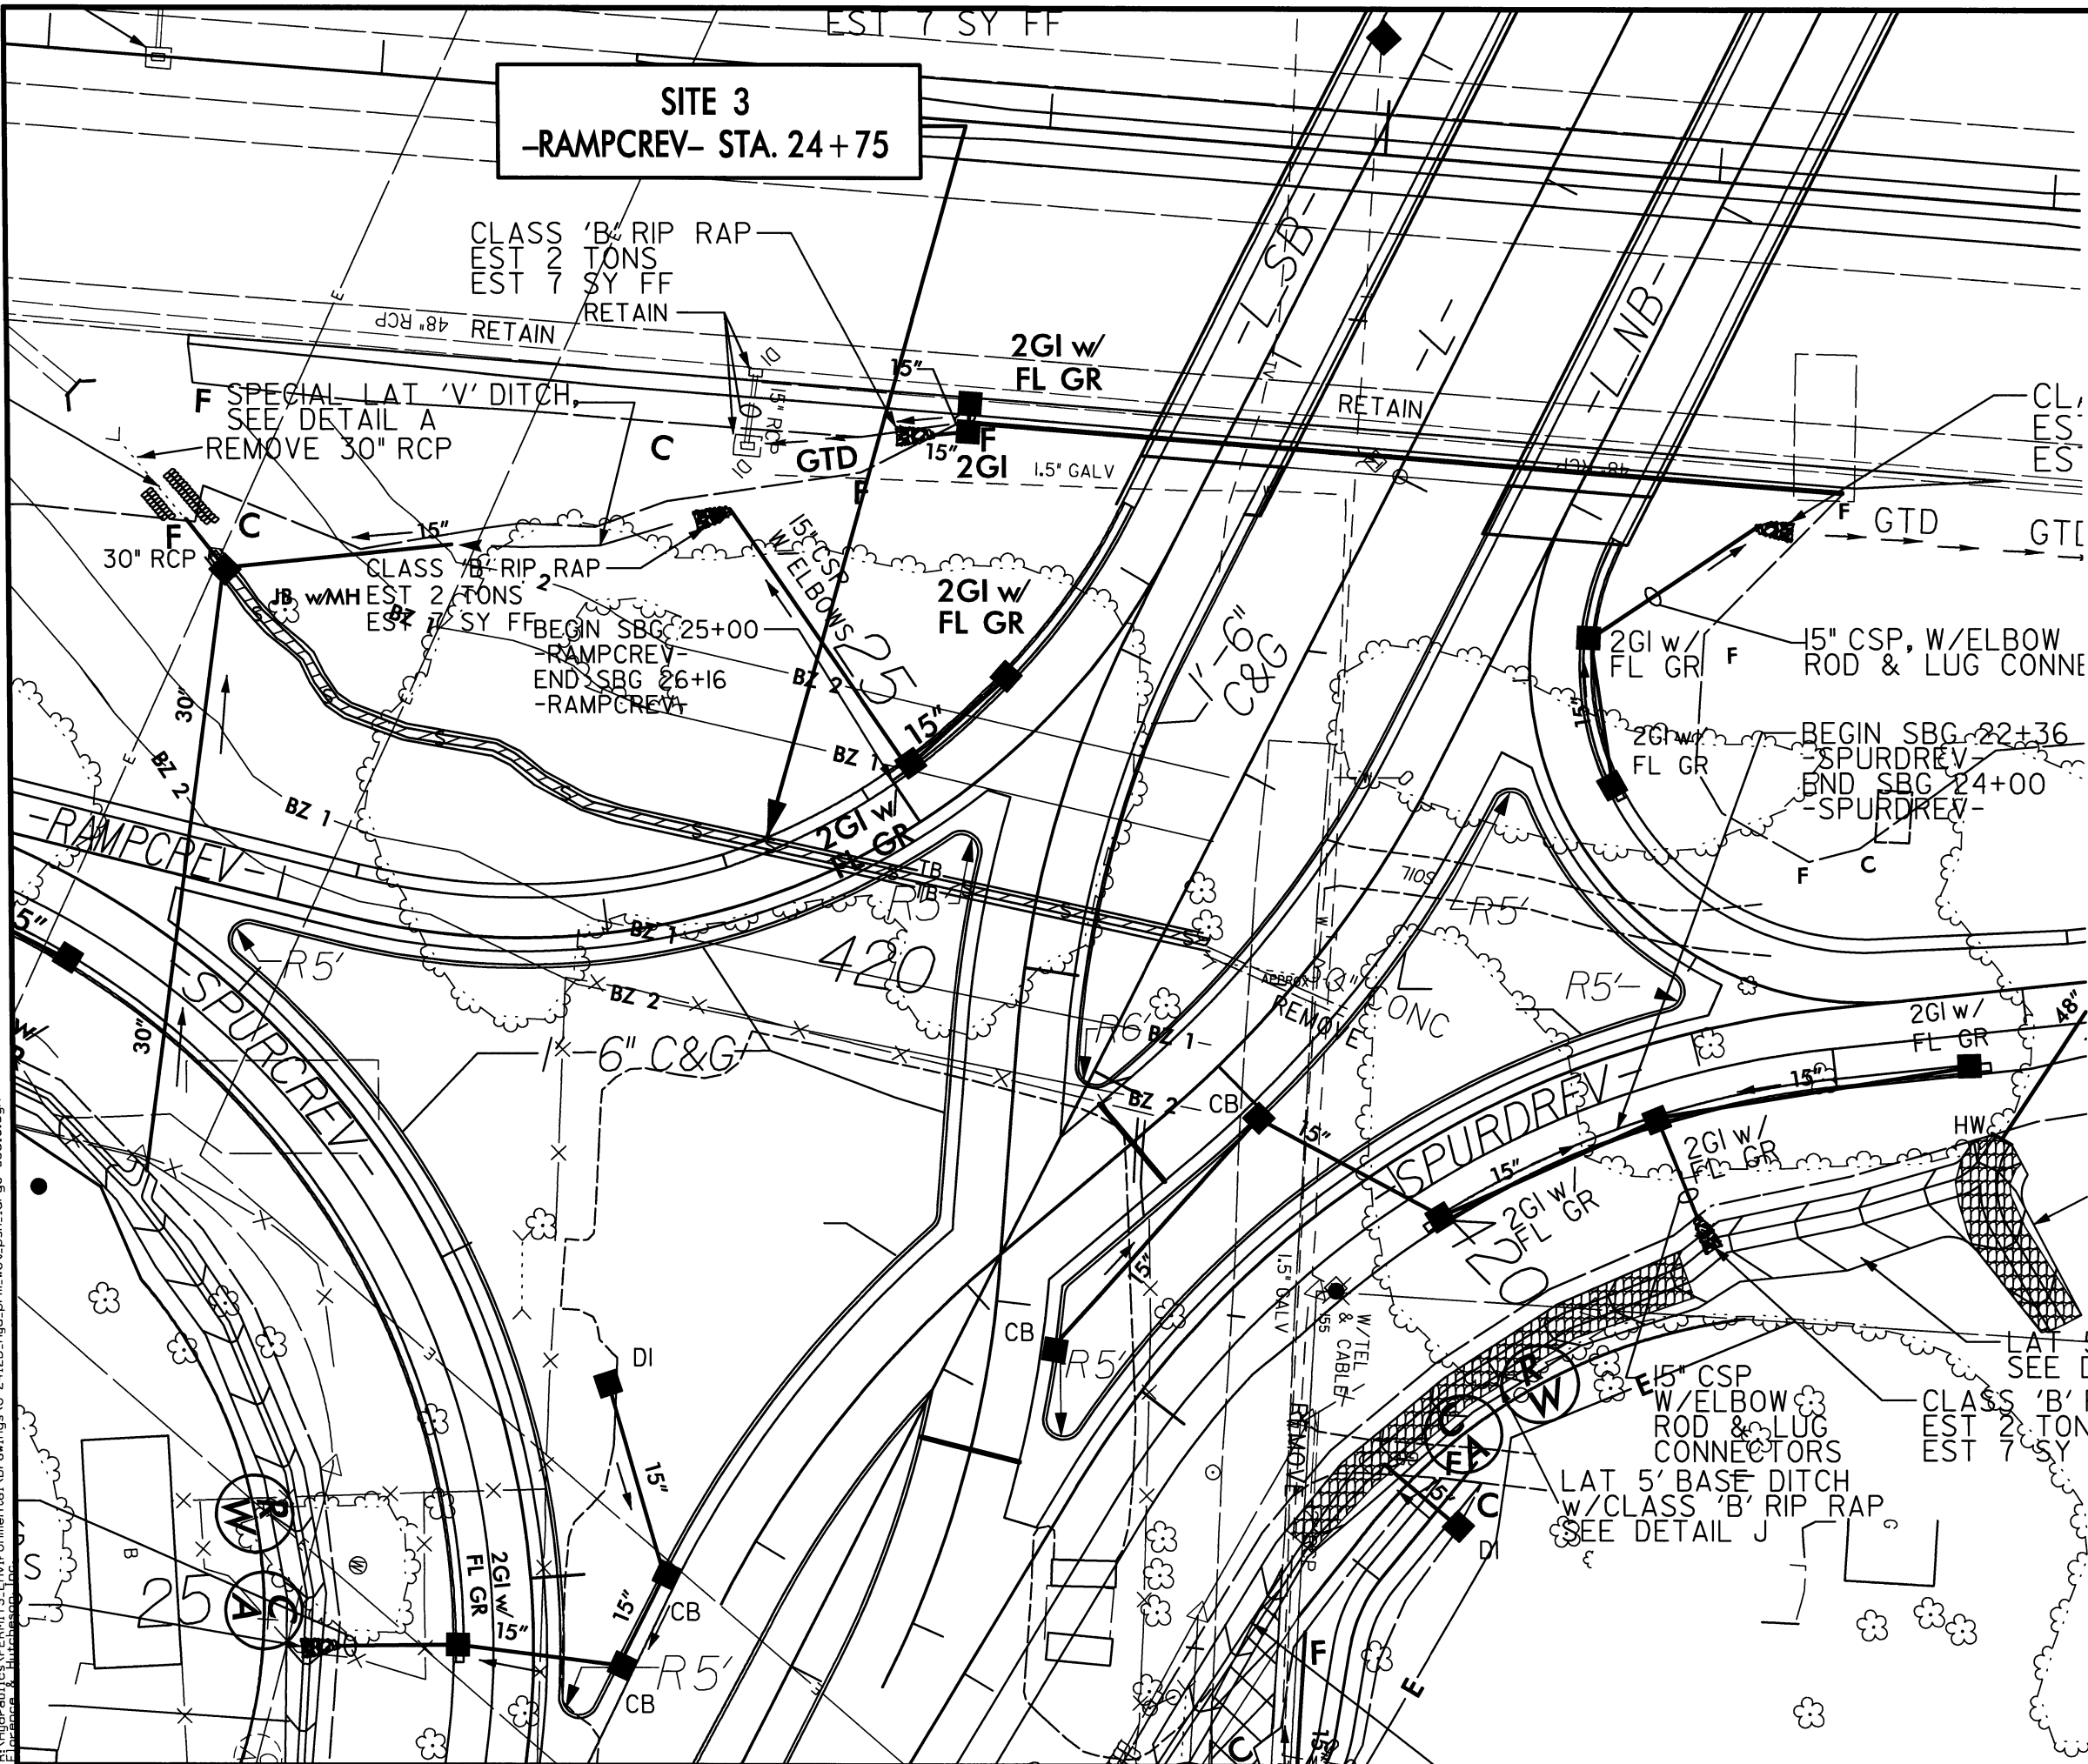


PROJECT REFERENCE NO. U-2412B		SHEET NO. 18	
RW SHEET NO.		HYDRAULICS ENGINEER	
ROADWAY DESIGN ENGINEER			
INCOMPLETE PLANS DO NOT USE FOR ACQUISITION			
PRELIMINARY PLANS DO NOT USE FOR CONSTRUCTION			
121 WEST TRADE STREET SUITE 1950 CHARLOTTE, NC 28202 NO SCALE FOR PDS			
Florence & Hutcheson			

**SITE 3
ENLARGED AREA**

LEGEND

DENOTES IMPACTS IN SURFACE WATER

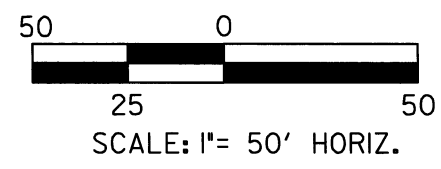

**N. C. DEPT. OF TRANSPORTATION
DIVISION OF HIGHWAYS
GUILFORD COUNTY**

PROJECT: 34802.11 (U-2412B)

**SR 4121 FROM WEST OF
VICKERY CHAPEL
ROAD TO HILLTOP ROAD**



SHEET 7 OF 16

8/17/99

1/23/2011
R:\Hydro\Permits\Environmental\Drawings\U-2412B_Hyd.prm-wet.psh_18a.dgn
Florence & Hutcheson, Inc.

PROJECT REFERENCE NO. U-2412B		SHEET NO. 18	
RDW SHEET NO.		HYDRAULICS ENGINEER	
ROADWAY DESIGN ENGINEER			
INCOMPLETE PLANS DO NOT USE FOR A/W ACQUISITION			
PRELIMINARY PLANS DO NOT USE FOR CONSTRUCTION			
PB 121 WEST TRADE STREET SUITE 1950 CHARLOTTE, NC 28202 919.442.1100			
FH Florence & Hutcheson		25 0 25 50 1" = 50'	

SITE 4
-L- STA. 409+45

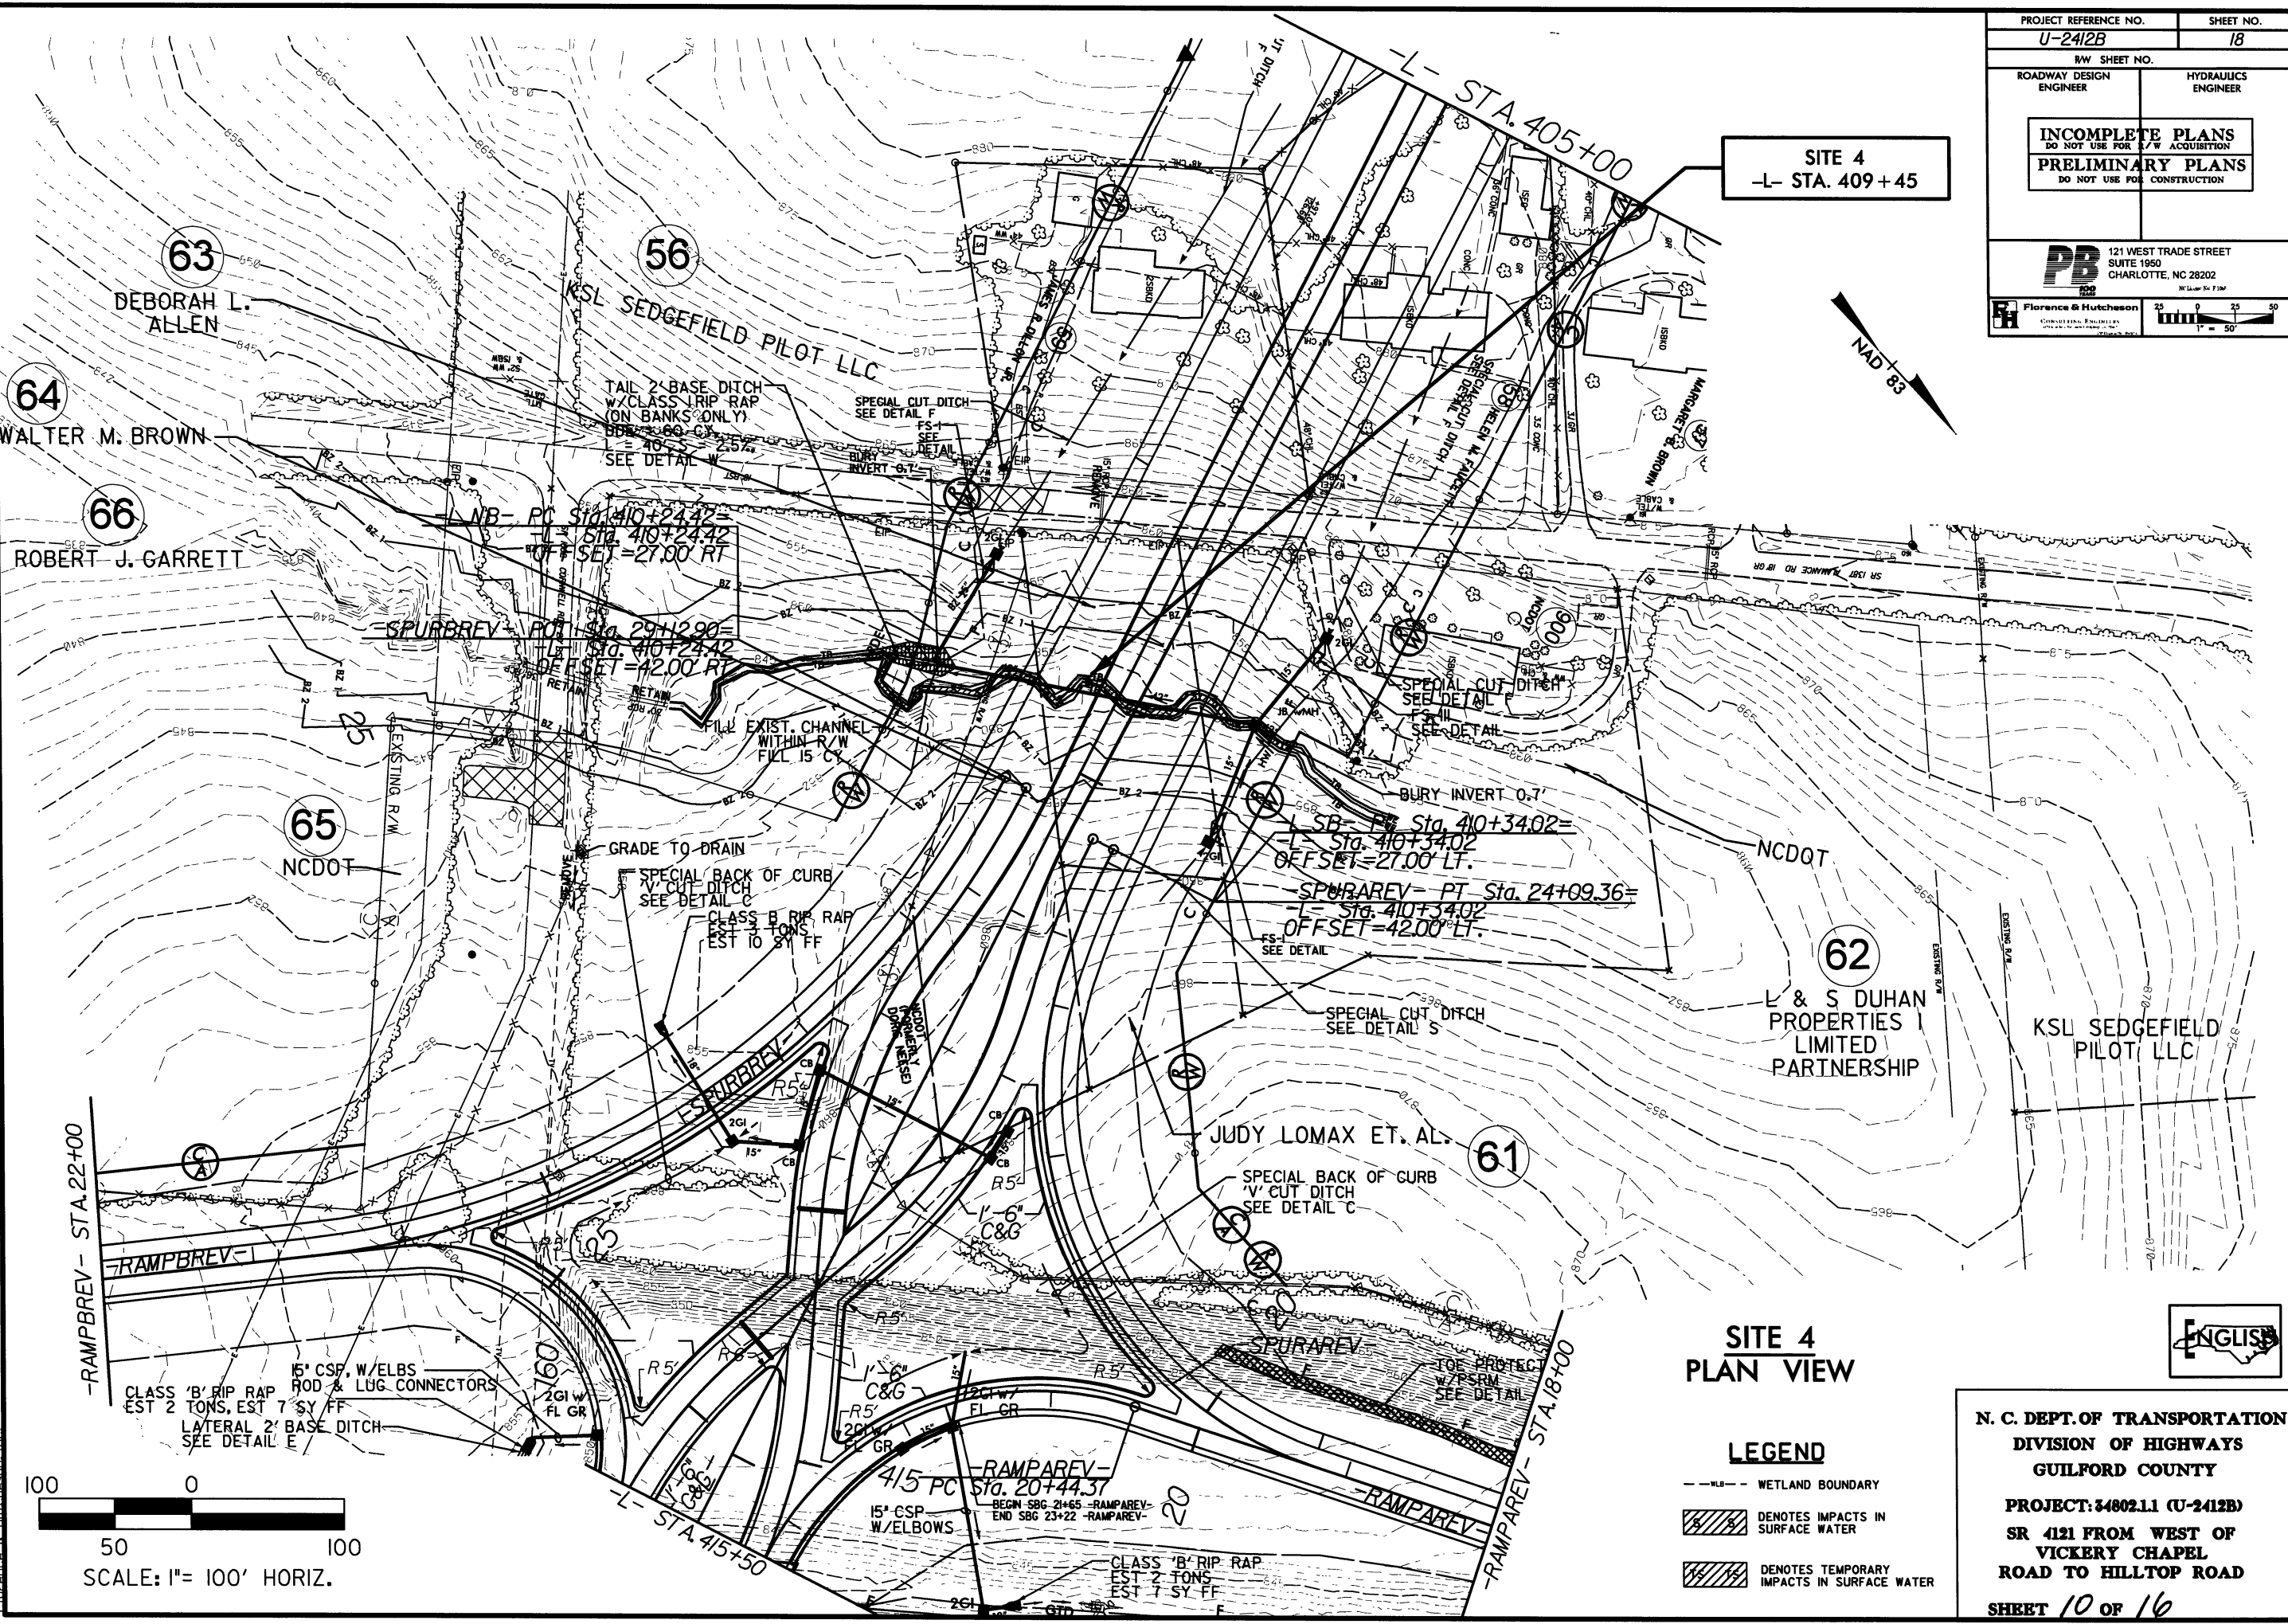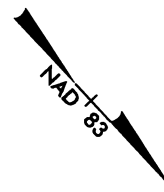

SITE 4
PLAN VIEW

- LEGEND**
- WETLAND BOUNDARY
 - [Hatched Box] DENOTES IMPACTS IN SURFACE WATER
 - [Hatched Box] DENOTES TEMPORARY IMPACTS IN SURFACE WATER


N. C. DEPT. OF TRANSPORTATION
DIVISION OF HIGHWAYS
GUILFORD COUNTY
PROJECT: 34802.1.1 (U-2412B)
SR 4121 FROM WEST OF VICKERY CHAPEL ROAD TO HILLTOP ROAD
SHEET 10 OF 16



8/17/99

I:\23\2011\Hydraulics\PERMITS\Environmental\Drawings\U-2412B_Hyd_perm_wet_psh_19.dgn
Florence & Hutcheson, Inc.


PROJECT REFERENCE NO. U-2412B		SHEET NO. 19	
RW SHEET NO.		HYDRAULICS ENGINEER	
ROADWAY DESIGN ENGINEER		HYDRAULICS ENGINEER	
INCOMPLETE PLANS DO NOT USE FOR A/W ACQUISITION			
PRELIMINARY PLANS DO NOT USE FOR CONSTRUCTION			
 121 WEST TRADE STREET SUITE 1950 CHARLOTTE, NC 28202 919.744.1100			
 Florence & Hutcheson, Inc.		 1" = 50'	

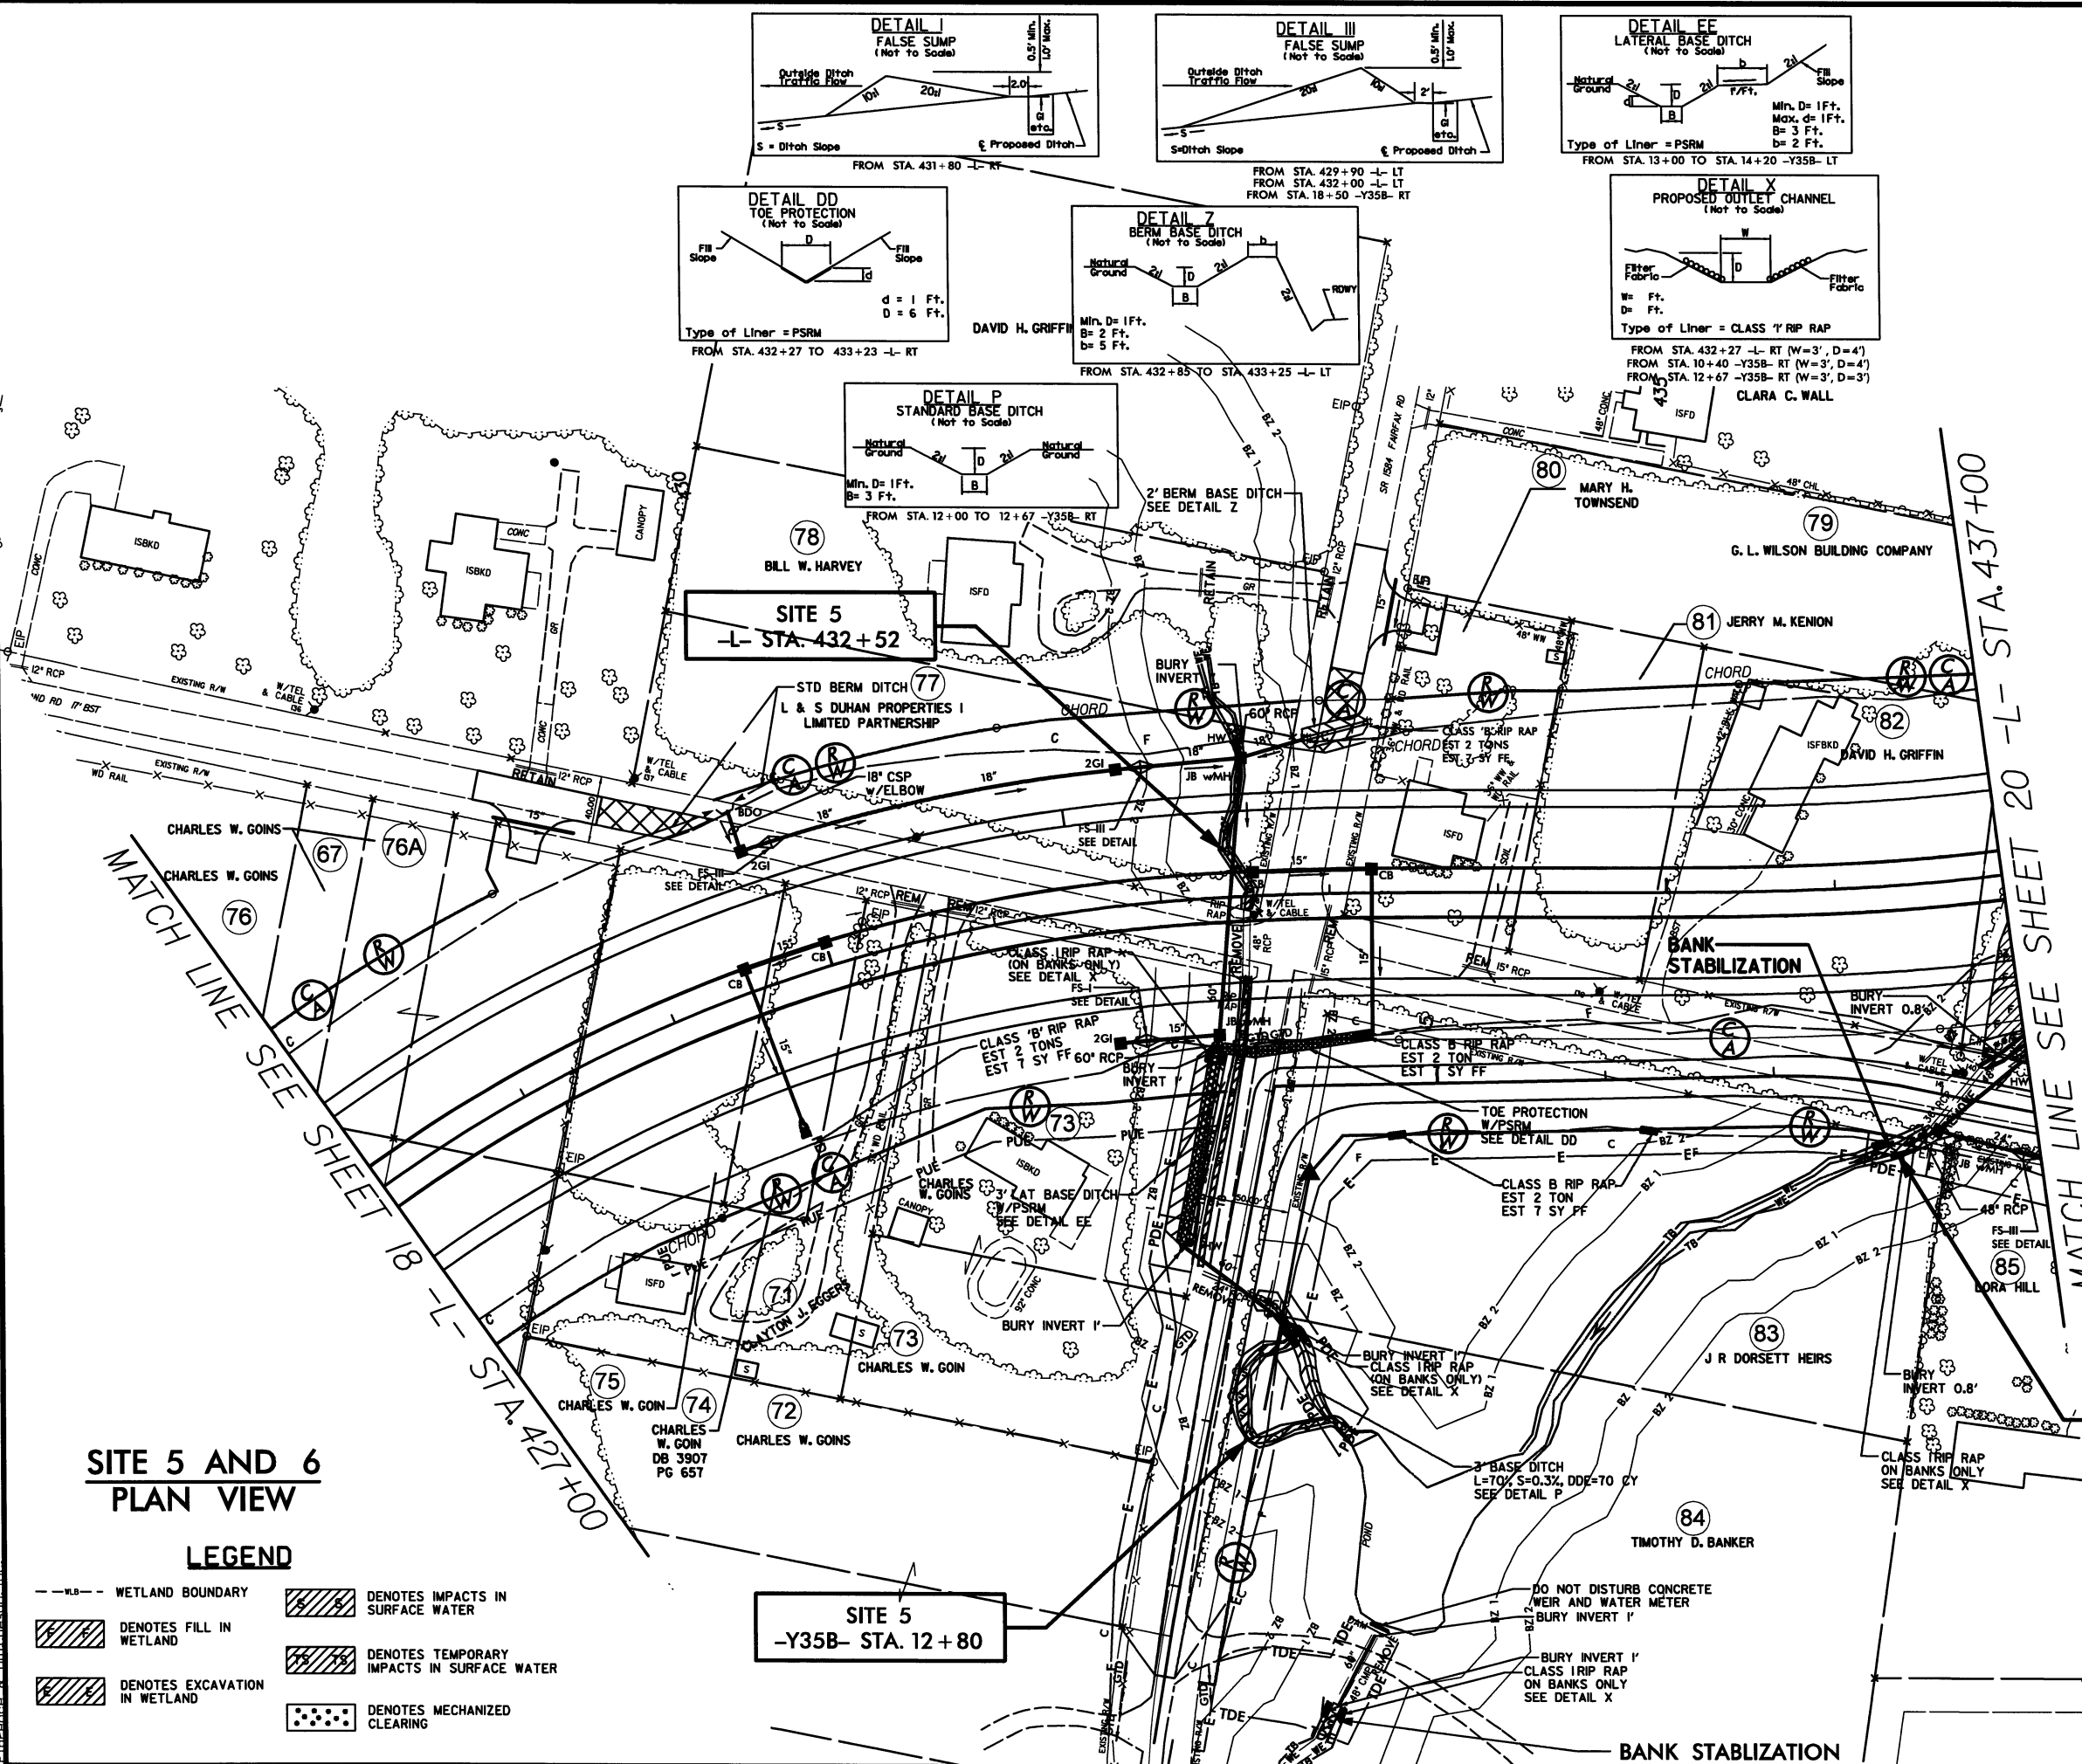

SITE 5 AND 6 PLAN VIEW

LEGEND

- | | |
|---|--|
| --- WETLAND BOUNDARY |  DENOTES IMPACTS IN SURFACE WATER |
|  DENOTES FILL IN WETLAND |  DENOTES TEMPORARY IMPACTS IN SURFACE WATER |
|  DENOTES EXCAVATION IN WETLAND |  DENOTES MECHANIZED CLEARING |


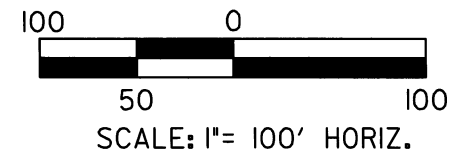


SITE 6
-Y35B- STA. 18+20

N. C. DEPT. OF TRANSPORTATION
DIVISION OF HIGHWAYS
GUILFORD COUNTY
PROJECT: 34802.1.1 (U-2412B)
SR 4121 FROM WEST OF
VICKERY CHAPEL
ROAD TO HILLTOP ROAD
SHEET 11 OF 16



8/17/99

I:\23\2011\Hydraulics\PERMITS\Environmental\Drawings\U-2412B_Hyd_prm_wet_psh_19.dgn
Florence & Hutcheson, Inc.

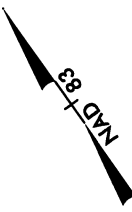 PROJECT REFERENCE NO. U-2412B		SHEET NO. 19	
ROADWAY DESIGN ENGINEER		HYDRAULICS ENGINEER	
INCOMPLETE PLANS DO NOT USE FOR E/W ACQUISITION		PRELIMINARY PLANS DO NOT USE FOR CONSTRUCTION	
 121 WEST TRADE STREET SUITE 1950 CHARLOTTE, NC 28202 Tel: 704.375.7100			
			

SITE 5 AND 6 PLAN VIEW

- LEGEND**
- | | |
|---|--|
|  WETLAND BOUNDARY |  DENOTES IMPACTS IN SURFACE WATER |
|  DENOTES FILL IN WETLAND |  DENOTES TEMPORARY IMPACTS IN SURFACE WATER |
|  DENOTES EXCAVATION IN WETLAND |  DENOTES MECHANIZED CLEARING |

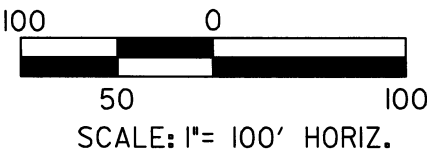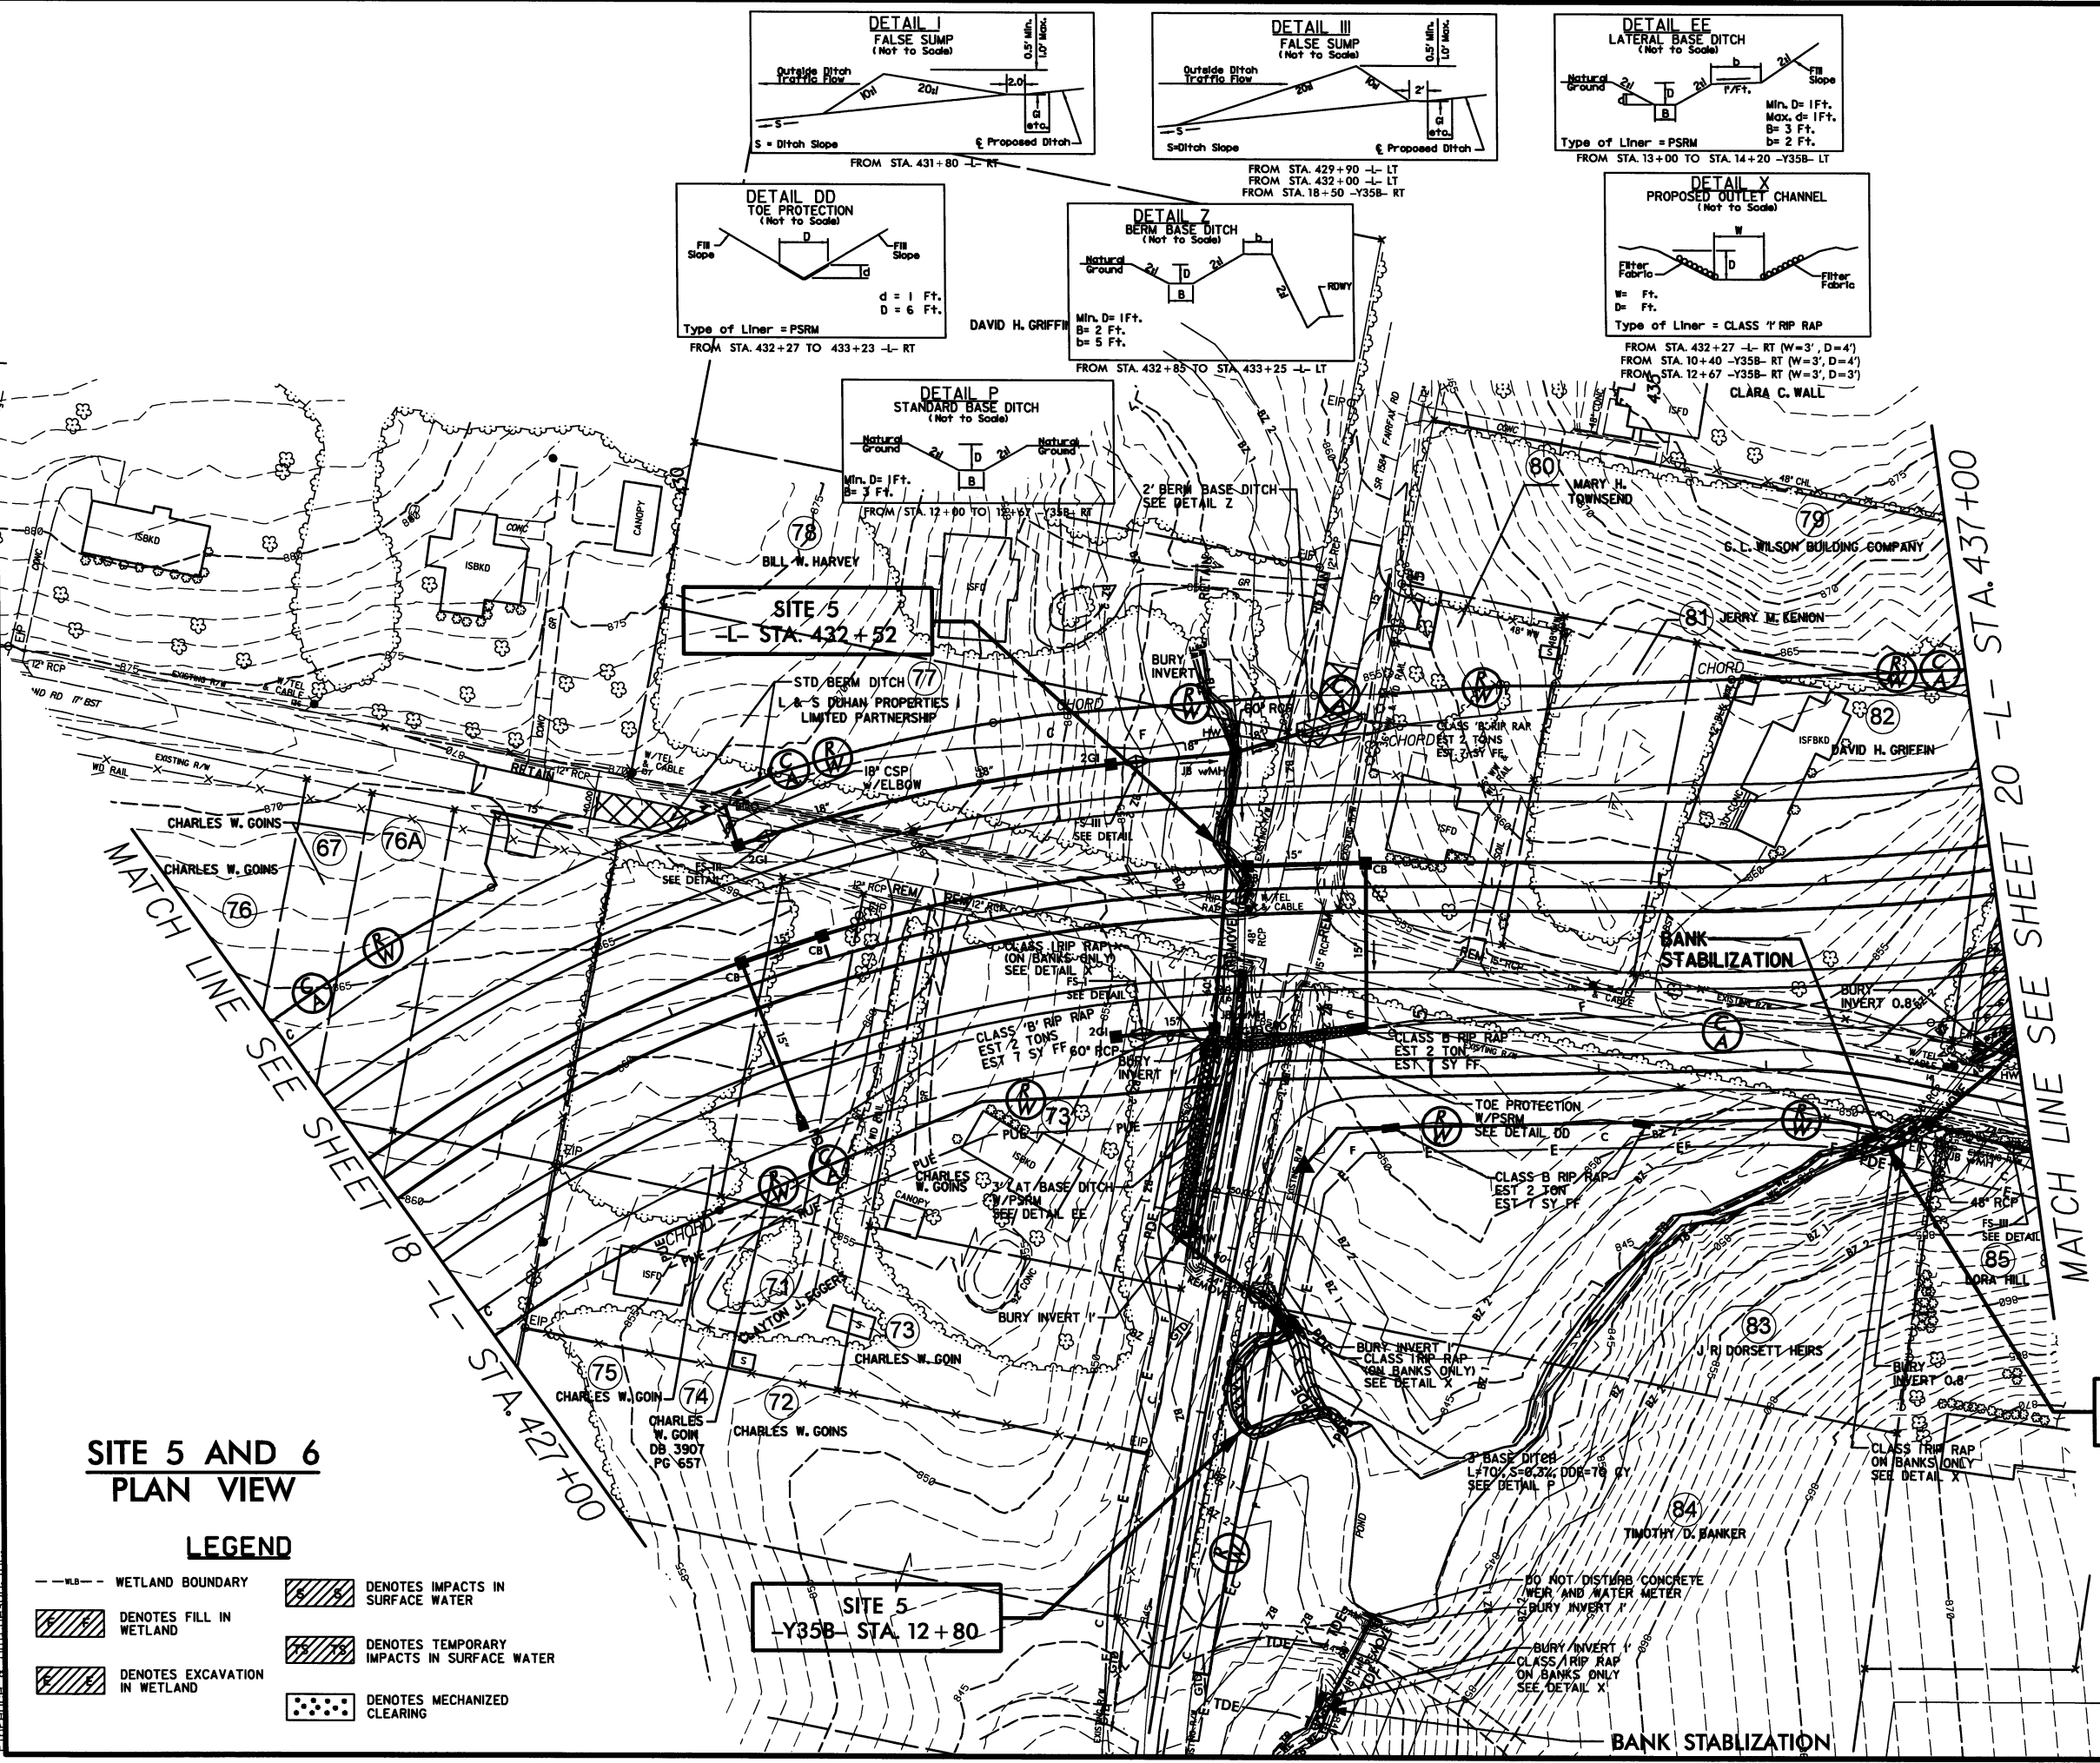


SITE 6
-Y35B- STA. 18+20

N. C. DEPT. OF TRANSPORTATION
DIVISION OF HIGHWAYS
GUILFORD COUNTY

PROJECT: 34802.1.1 (U-2412B)
SR 4121 FROM WEST OF
VICKERY CHAPEL
ROAD TO HILLTOP ROAD

SHEET 12 OF 16

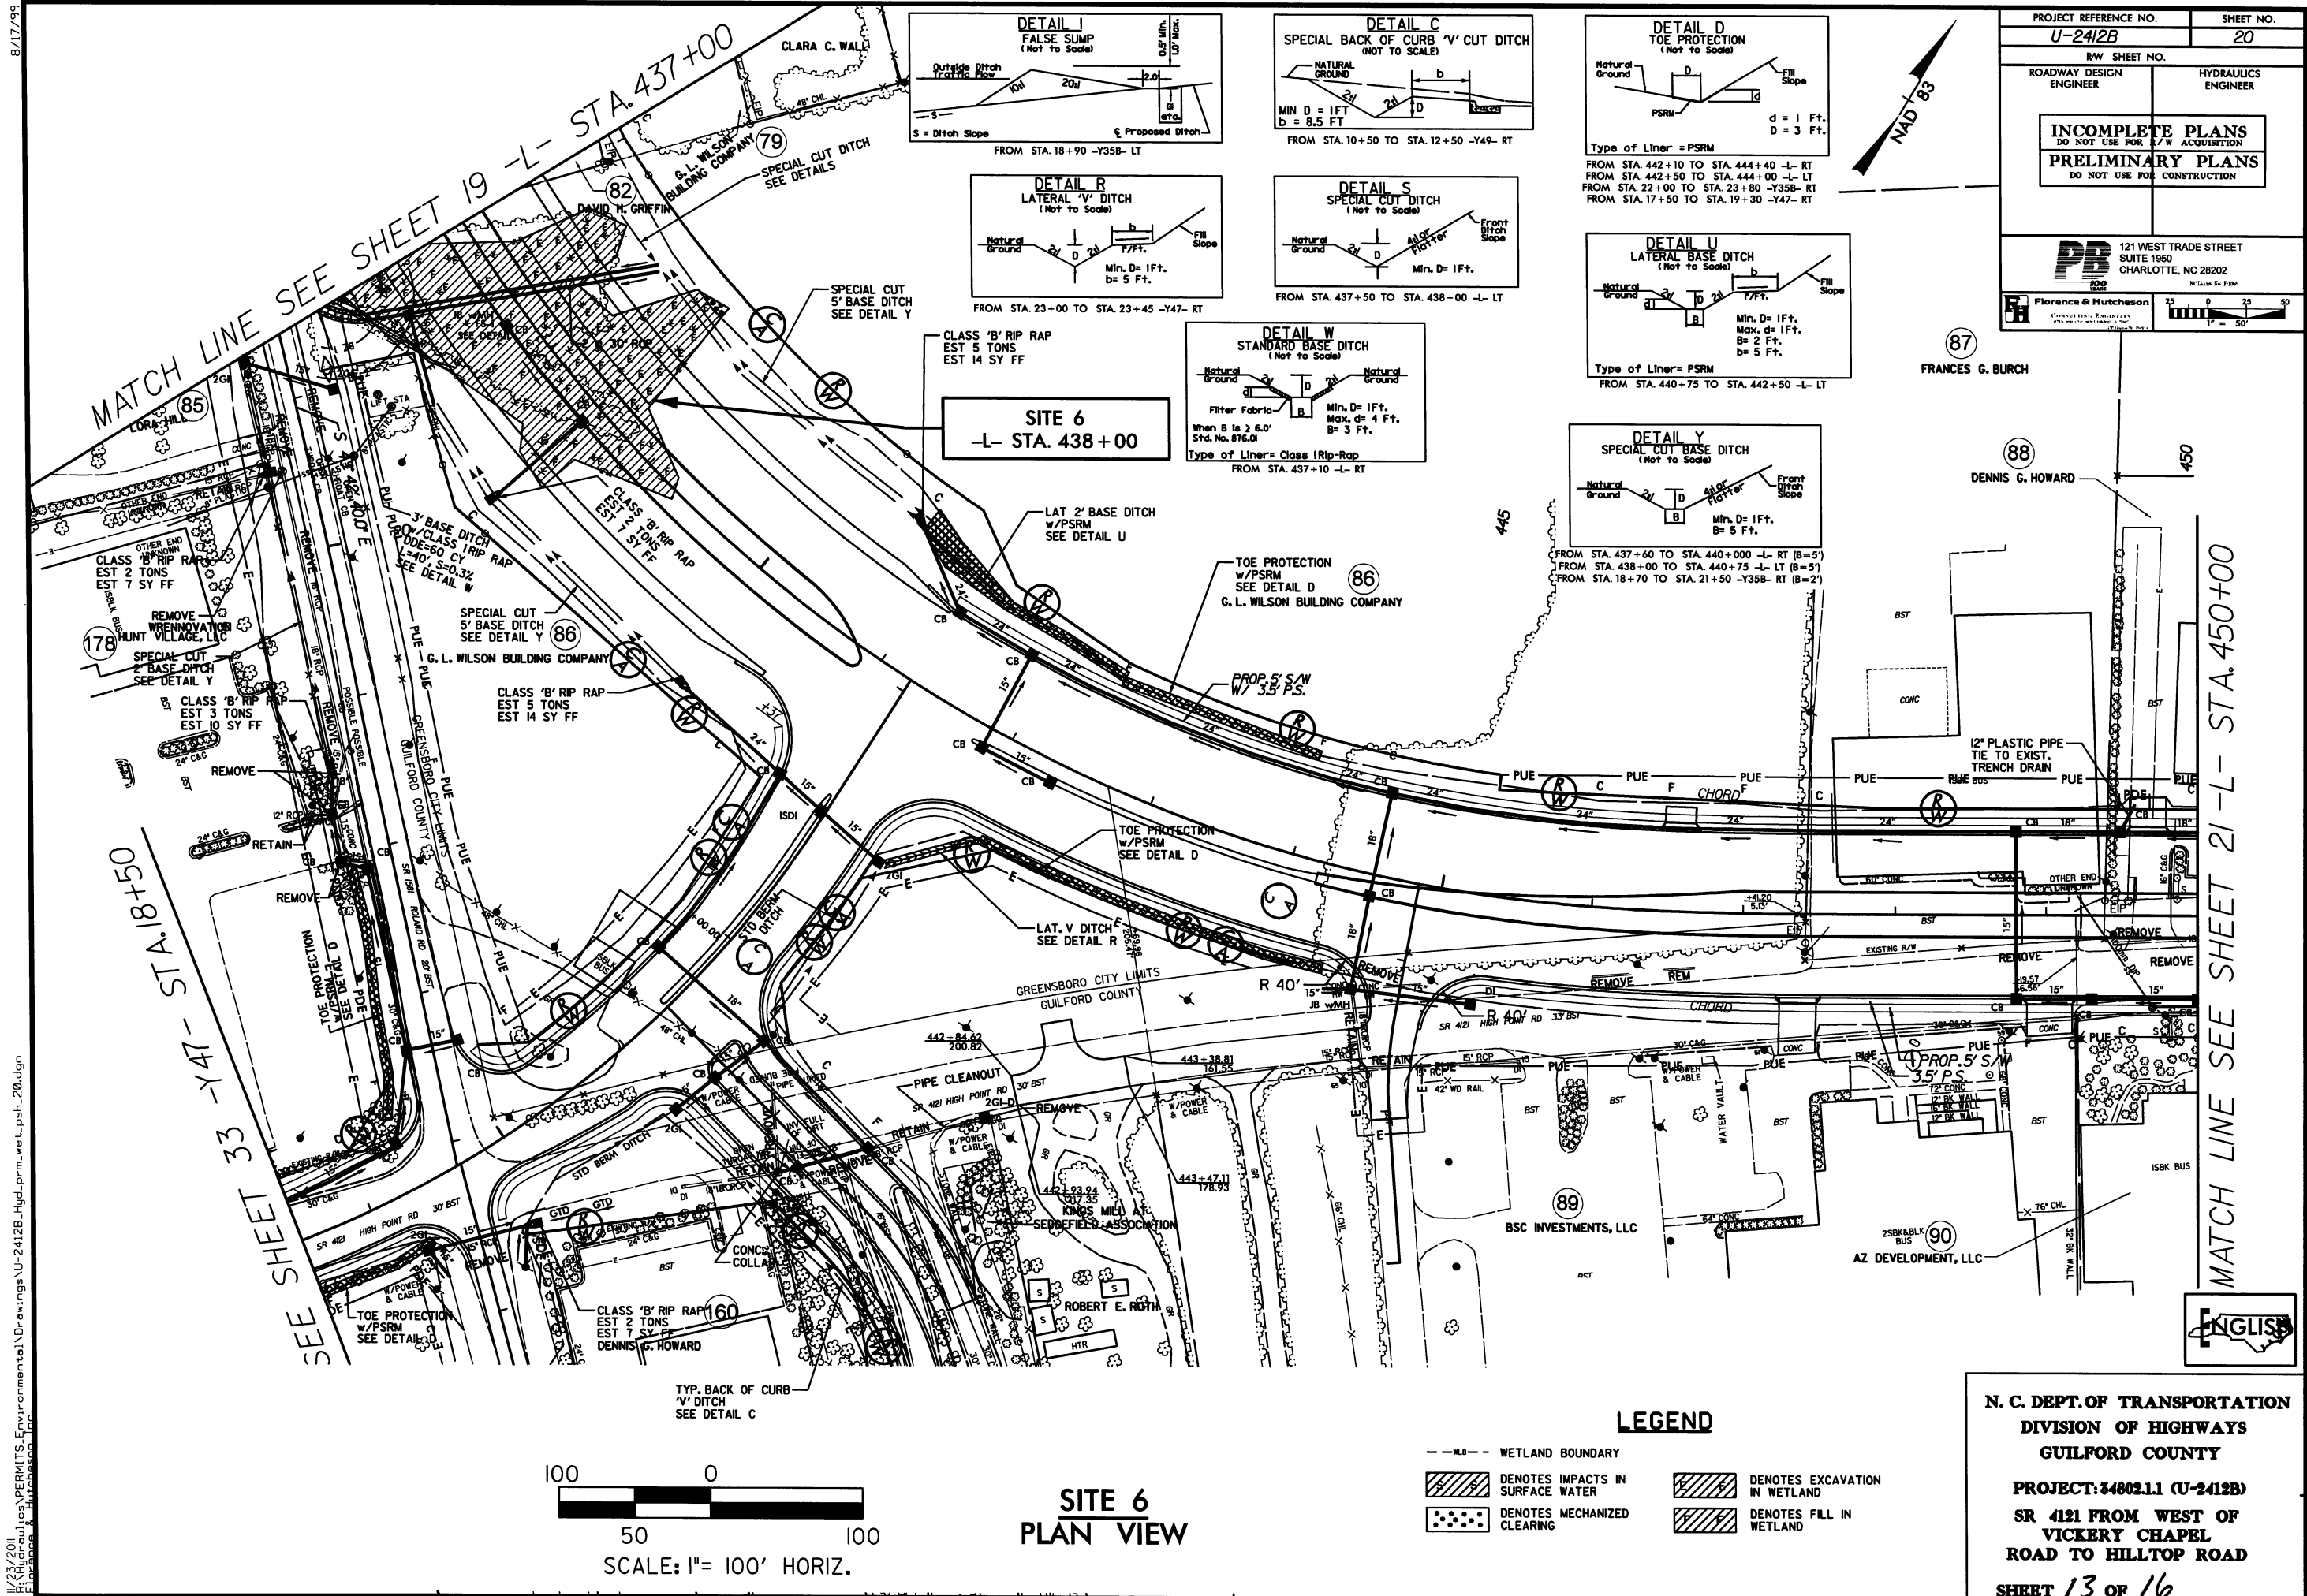










MATCH LINE SEE SHEET 21-L - STA. 450+00

ENGLISH

N. C. DEPT. OF TRANSPORTATION
DIVISION OF HIGHWAYS
GUILFORD COUNTY
PROJECT: 34802.11 (U-2412B)
SR 4121 FROM WEST OF
VICKERY CHAPEL
ROAD TO HILLTOP ROAD
SHEET 13 OF 16

8/17/99

U:\23\201\PERMITS\Environmental\U-2412B_Hyd_perm_wet.psh, 20.dgn
Florence & Hutcherson, Inc.

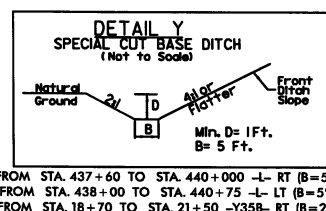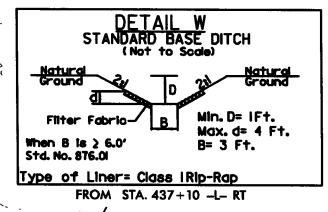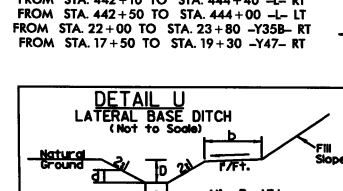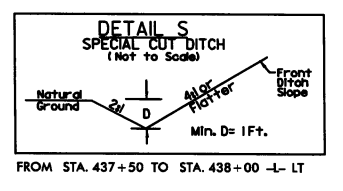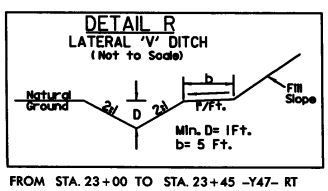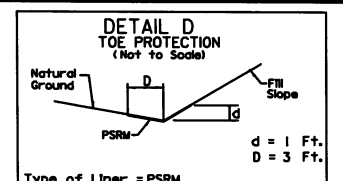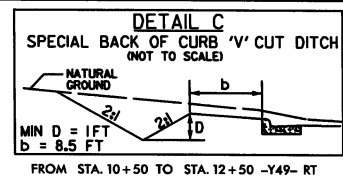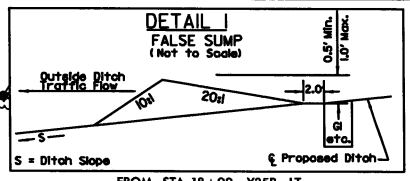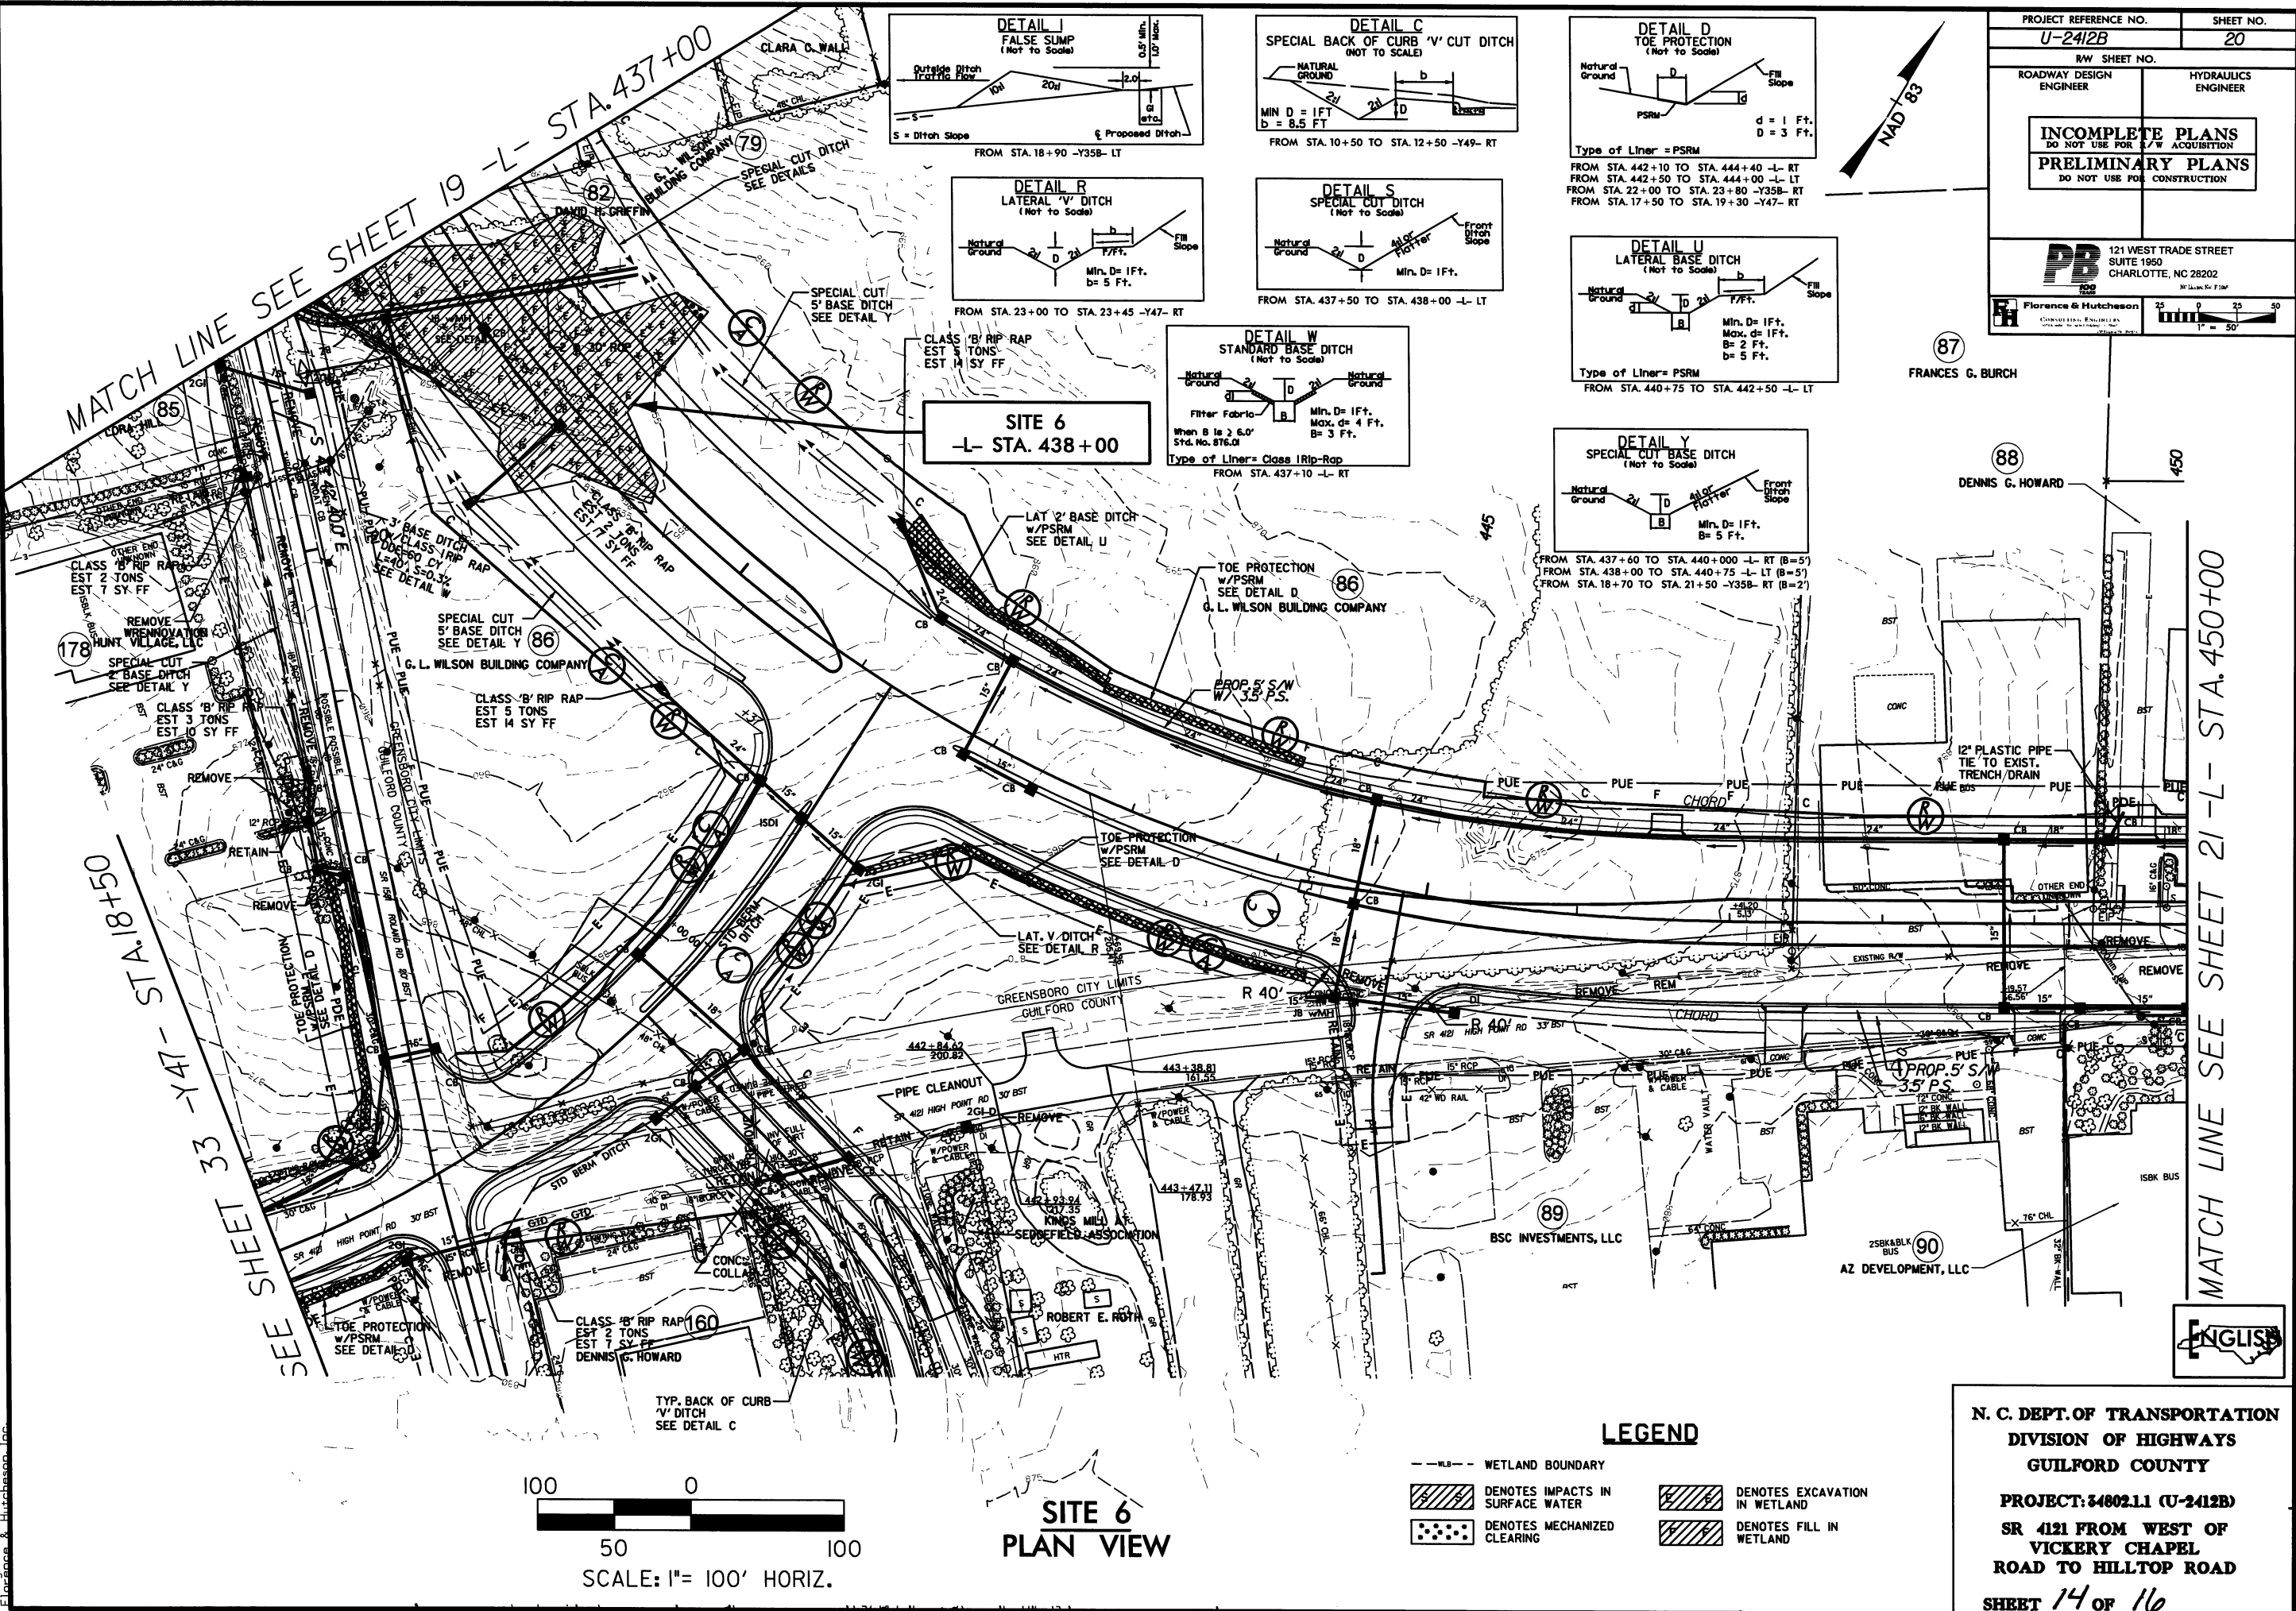

PROJECT REFERENCE NO. **U-2412B** SHEET NO. **20**

R/W SHEET NO. **20**

ROADWAY DESIGN ENGINEER **FRANCES G. BURCH** HYDRAULICS ENGINEER **DENNIS G. HOWARD**


INCOMPLETE PLANS
DO NOT USE FOR A/W ACQUISITION

PRELIMINARY PLANS
DO NOT USE FOR CONSTRUCTION

Florence & Hutcherson
121 WEST TRADE STREET
SUITE 1950
CHARLOTTE, NC 28202
1" = 50'

SITE 6
-L- STA. 438+00

SITE 6
PLAN VIEW

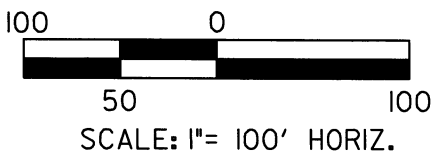

LEGEND

- WETLAND BOUNDARY
- DENOTES IMPACTS IN SURFACE WATER
- DENOTES MECHANIZED CLEARING
- DENOTES EXCAVATION IN WETLAND
- DENOTES FILL IN WETLAND

N. C. DEPT. OF TRANSPORTATION
DIVISION OF HIGHWAYS
GUILFORD COUNTY

PROJECT: 34802.1.1 (U-2412B)
SR 412 FROM WEST OF VICKERY CHAPEL ROAD TO HILLTOP ROAD

SHEET 14 OF 16

WETLAND IMPACTS SUMMARY OF AFFECTED PROPERTY OWNERS

TRACT NO.	PROPERTY OWNER	ADDRESS	SITE NO.
(56)	KSL SEDGEFIELD PILOT LLC	5790 FLEET STREET, SUITE 300 CARLSBAD CA 92008	1
	NCDOT		2
	NCDOT		3
	NCDOT		4
	NCDOT		5
(64)	WALTER M. BROWN	6210 ROBLYN ROAD GREENSBORO N.C. 27410	6
(63)	DEBORAH L. ALLEN	500 ARROWHEAD DRIVE GREENSBORO N.C. 27410	6
(900)	NCDOT		6
(77)	L & S DUHAN PROPERTIES I LIMITED PARTNERSHIP	503 HOBBS ROAD GREENSBORO N.C. 27403	7
(73)	CHARLES W. GOIN	3015 ALAMANCE ROAD GREENSBORO N.C. 27407	8
(83)	J. R. DORSETT HEIRS	29458 WARMSPRINGS DRIVE MENIFEE CA 92584	8,9
(84)	TIMOTHY D. BANKER	2905 FAIRFAX ROAD GREENSBORO NC 27407	8
(85)	LORA HILL	2708 ROLAND ROAD GREENSBORO NC 27407	9
(86)	G. L. WILSON BUILDING COMPANY	190 WILSON PARK STATESVILLE NC 28625	9,10



NCDOT

**DIVISION OF HIGHWAYS
GUILFORD COUNTY**

PROJECT: 34802.1.1 (U-2412B)

**SR 4121 FROM WEST OF
VICKERY CHAPEL
ROAD TO HILLTOP ROAD**

SHEET 15 OF 16

Site No.	Station (From/To)	Structure Size / Type	WETLAND IMPACTS						SURFACE WATER IMPACTS				
			Permanent Fill In Wetlands (ac)	Temp. Fill In Wetlands (ac)	Excavation in Wetlands (ac)	Mechanized Clearing in Wetlands (ac)	Hand Clearing in Wetlands (ac)	Permanent SW impacts (ac)	Temp. SW impacts (ac)	Existing Channel Impacts Permanent (ft)	Existing Channel Impacts Temp. (ft)	Natural Stream Design (ft)	
1	-L- STA. 397+73	48" RCP							0.02	< 0.01	241	51	
1	-L- STA. 397+73	BANK STABILIZATION							< 0.01		24		
2	-RAMPBREV- STA. 14+61	EXTEND WITH 9' x 6' RCBC	0.07						0.02	< 0.01	195	10	
2	-RAMPCREV- STA. 15+47	EXTEND WITH 9' x 6' RCBC				0.01			0.01	< 0.01	72	10	
2	-RAMPCREV- STA. 15+47	BANK STABILIZATION							< 0.01		28		
3	-RAMPBREV- STA. 17+57	EXTEND WITH 54" RCP							0.02	< 0.01	173	7	
3	-RAMPCREV- STA. 24+75	30" RCP							0.02		330		
4	-L- STA. 409+45	42" RCP							0.03	< 0.01	331	19	
5	-L- STA. 432+52	60" RCP							0.01	< 0.01	107	10	
5	-Y35B- STA. 12+80	60" RCP							0.03	< 0.01	338	23	
5	-Y35B- STA. 10+45	BANK STABILIZATION							< 0.01		10		
6	-Y35B- STA. 18+20	48" RCP							0.01	< 0.01	68	10	
6	-Y35B- STA. 18+20	BANK STABILIZATION							< 0.01		15		
6	-L- STA. 438+00	(2) 30" RCP	0.41		0.14	< 0.01							
TOTALS:			0.48	0.00	0.14	0.01	0.00		0.18	0.02	1932	140	0


SHEET 16 OF 16

09/08/99

U-2412B.nyd.prm_buf_t.sh.dgn
R:\Hydraulics\PERMITS_Environmental\Drawings\U-2412B.nyd.prm_buf_t.sh.dgn
Florence & Hutcheson, Inc.

CONTRACT: **TIP PROJECTS: U-2412B & U-2524AE**

See Sheet 1-A For Index of Sheets

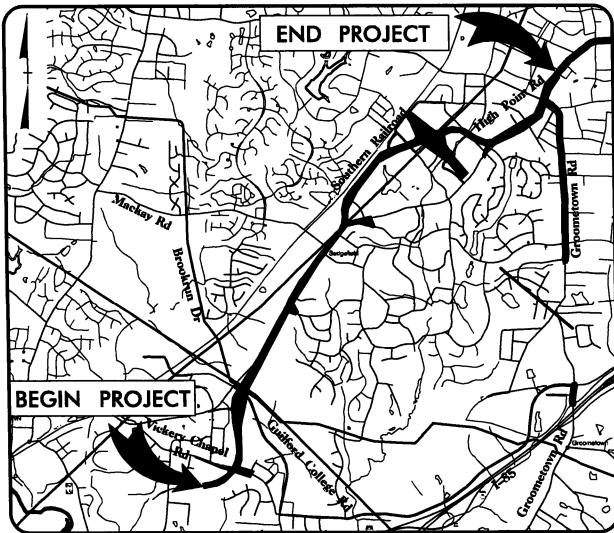

VICINITY MAP

STATE OF NORTH CAROLINA
DIVISION OF HIGHWAYS

GUILFORD COUNTY



LOCATION: SR 4121 (GREENSBORO /HIGH POINT ROAD)
FROM WEST OF VICKERY CHAPEL ROAD TO
HILLTOP ROAD

TYPE OF WORK: GRADING, DRAINAGE, PAVING, CULVERT
EXTENSION, STRUCTURES, SIGNING AND
SIGNALS

BUFFER IMPACTS

STATE	STATE PROJECT REFERENCE NO.	SHEET NO.	TOTAL SHEETS
N.C.	U-2412B & U-2524AE	1	
STATE PROJ. NO.	F.A. PROJ. NO.	DESCRIPTION	
34802.1.1	STP-4121(1)	P.E.	
34802.2.3	STP-4121(4)	RW	
34820.2.17		RW	


Buffer Drawing
Sheet 1 of 8

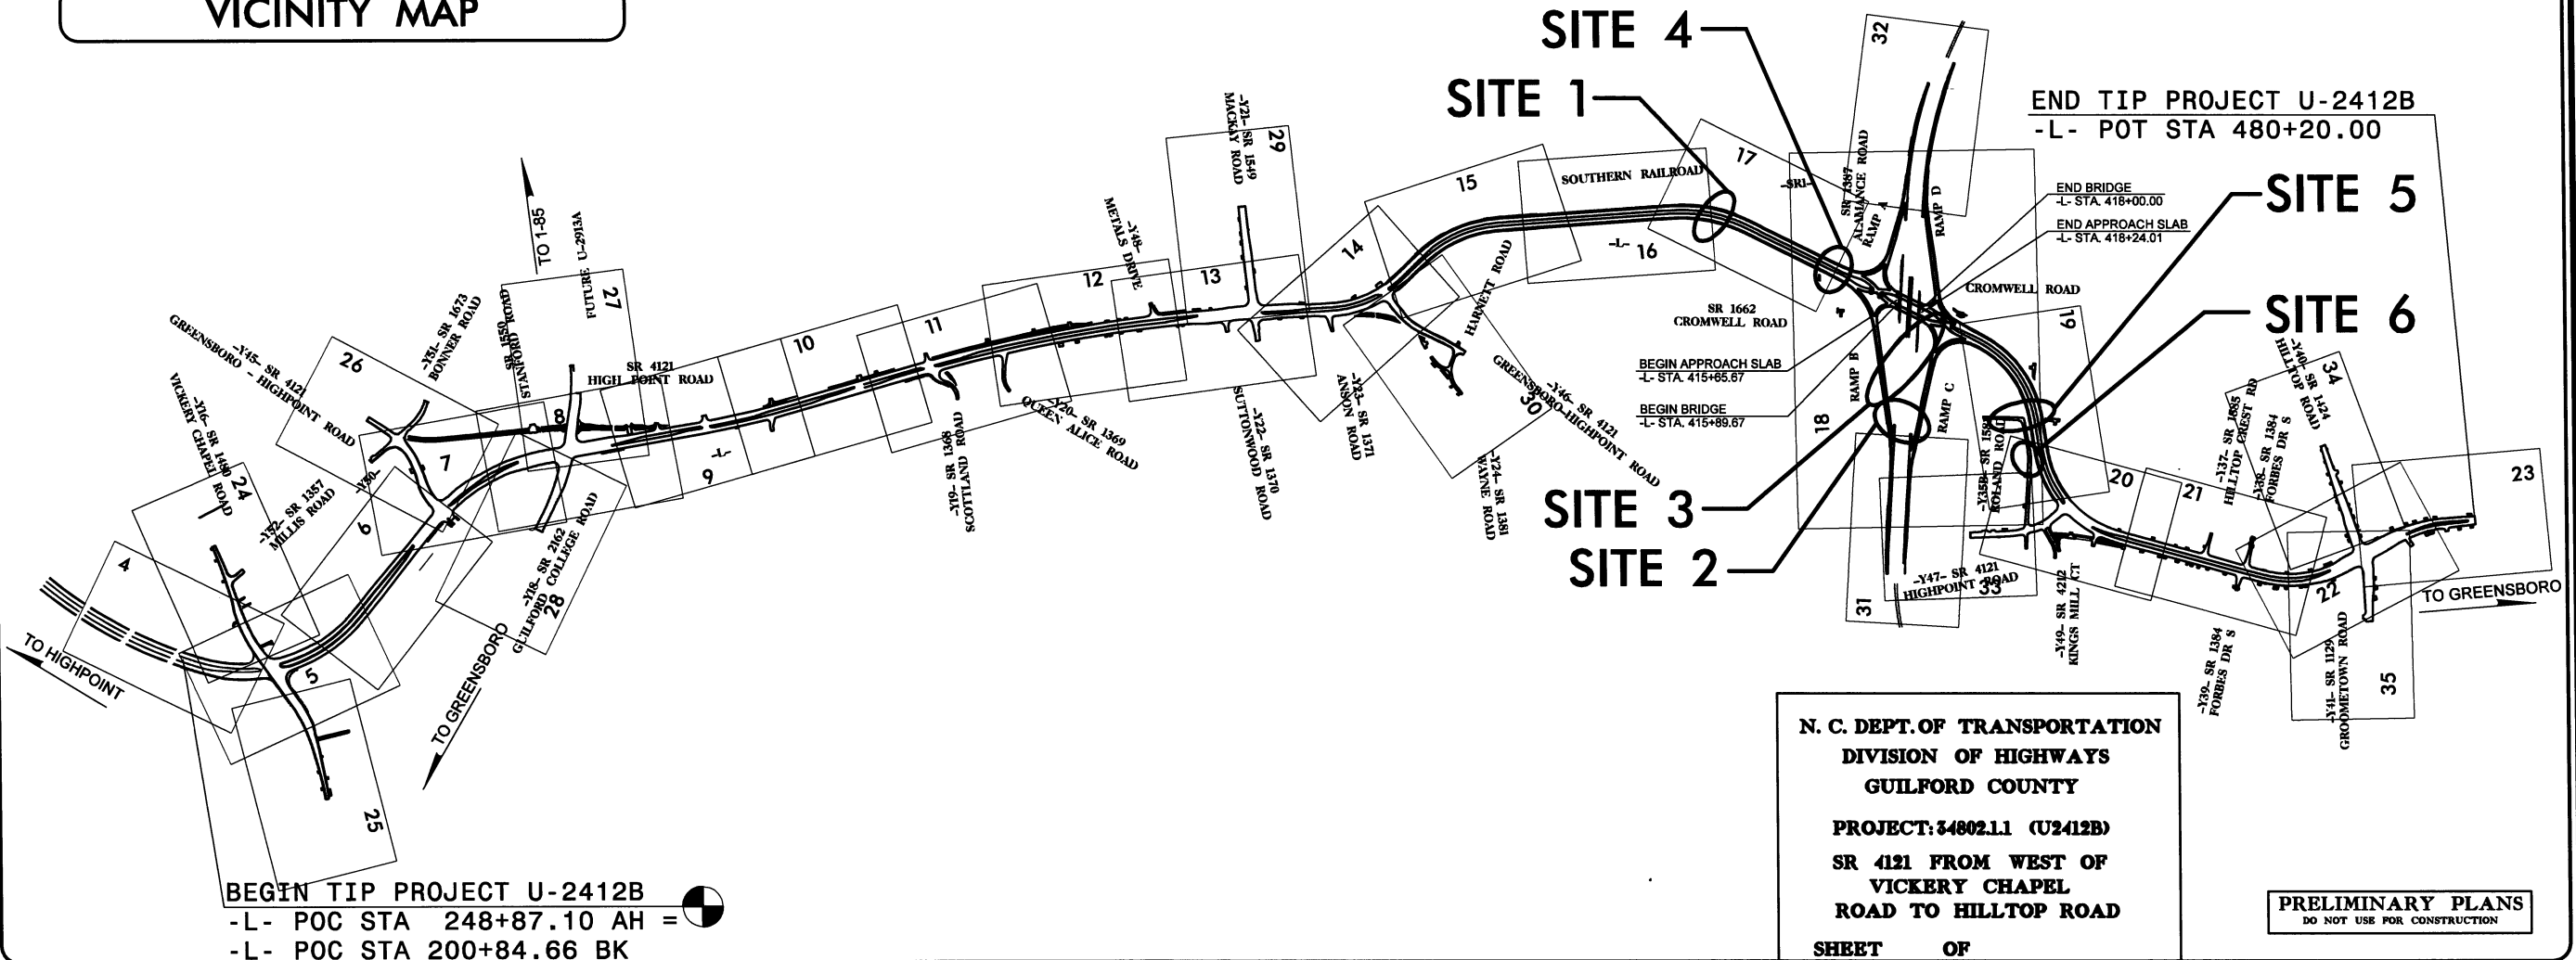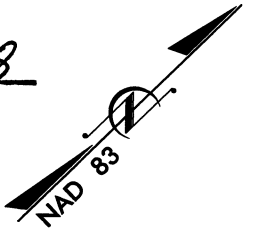

N. C. DEPT. OF TRANSPORTATION
DIVISION OF HIGHWAYS
GUILFORD COUNTY
PROJECT: 34802.1.1 (U2412B)
SR 4121 FROM WEST OF
VICKERY CHAPEL
ROAD TO HILLTOP ROAD
SHEET OF

PRELIMINARY PLANS
DO NOT USE FOR CONSTRUCTION

GRAPHIC SCALES

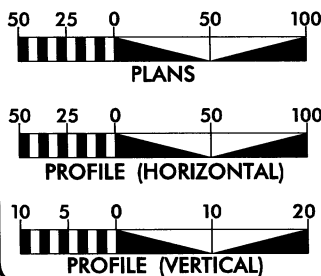

DESIGN DATA

ADT 2006 = 22,900
ADT 2030 = 37,900
DHV = 11 %
D = 60 %
T = 5 % *
V = 50 MPH
* (TTST 2% + DUAL 3%)
FUNC CLASS URBAN ARTERIAL

PROJECT LENGTH

LENGTH ROADWAY TIP PROJECT U-2412B = 4.198 MILES
LENGTH STRUCTURE TIP PROJECT U-2412B = 0.040 MILES
TOTAL LENGTH TIP PROJECT U-2412B = 4.198 MILES

NCDOT CONTACT: K. ZAK HAMIDI, P.E.
PROJECT ENGINEER ROADWAY DESIGN


Prepared In the Office of:
121 WEST TRADE STREET
SUITE 1950
CHARLOTTE, NC 28202
NC LIC. NO. F-0165
FOR THE NORTH CAROLINA DEPARTMENT OF TRANSPORTATION
2012 STANDARD SPECIFICATIONS
RIGHT OF WAY DATE:
FEBRUARY 20, 2009
LETTING DATE:
AUGUST 21, 2012
CHRIS DAVIS, P.E.
PROJECT ENGINEER
DAVID B. GOURLEY, P.E.
PROJECT DESIGN ENGINEER

HYDRAULICS ENGINEER
SIGNATURE: _____ P.E.
ROADWAY DESIGN
ENGINEER
SIGNATURE: _____ P.E.


DIVISION OF HIGHWAYS
STATE OF NORTH CAROLINA
STATE HIGHWAY DESIGN ENGINEER
P.E.

5/14/99

\\s:\environmental\Drawings\U-24128.nxd\p.m.duf-qued.dgn
11/17/2011

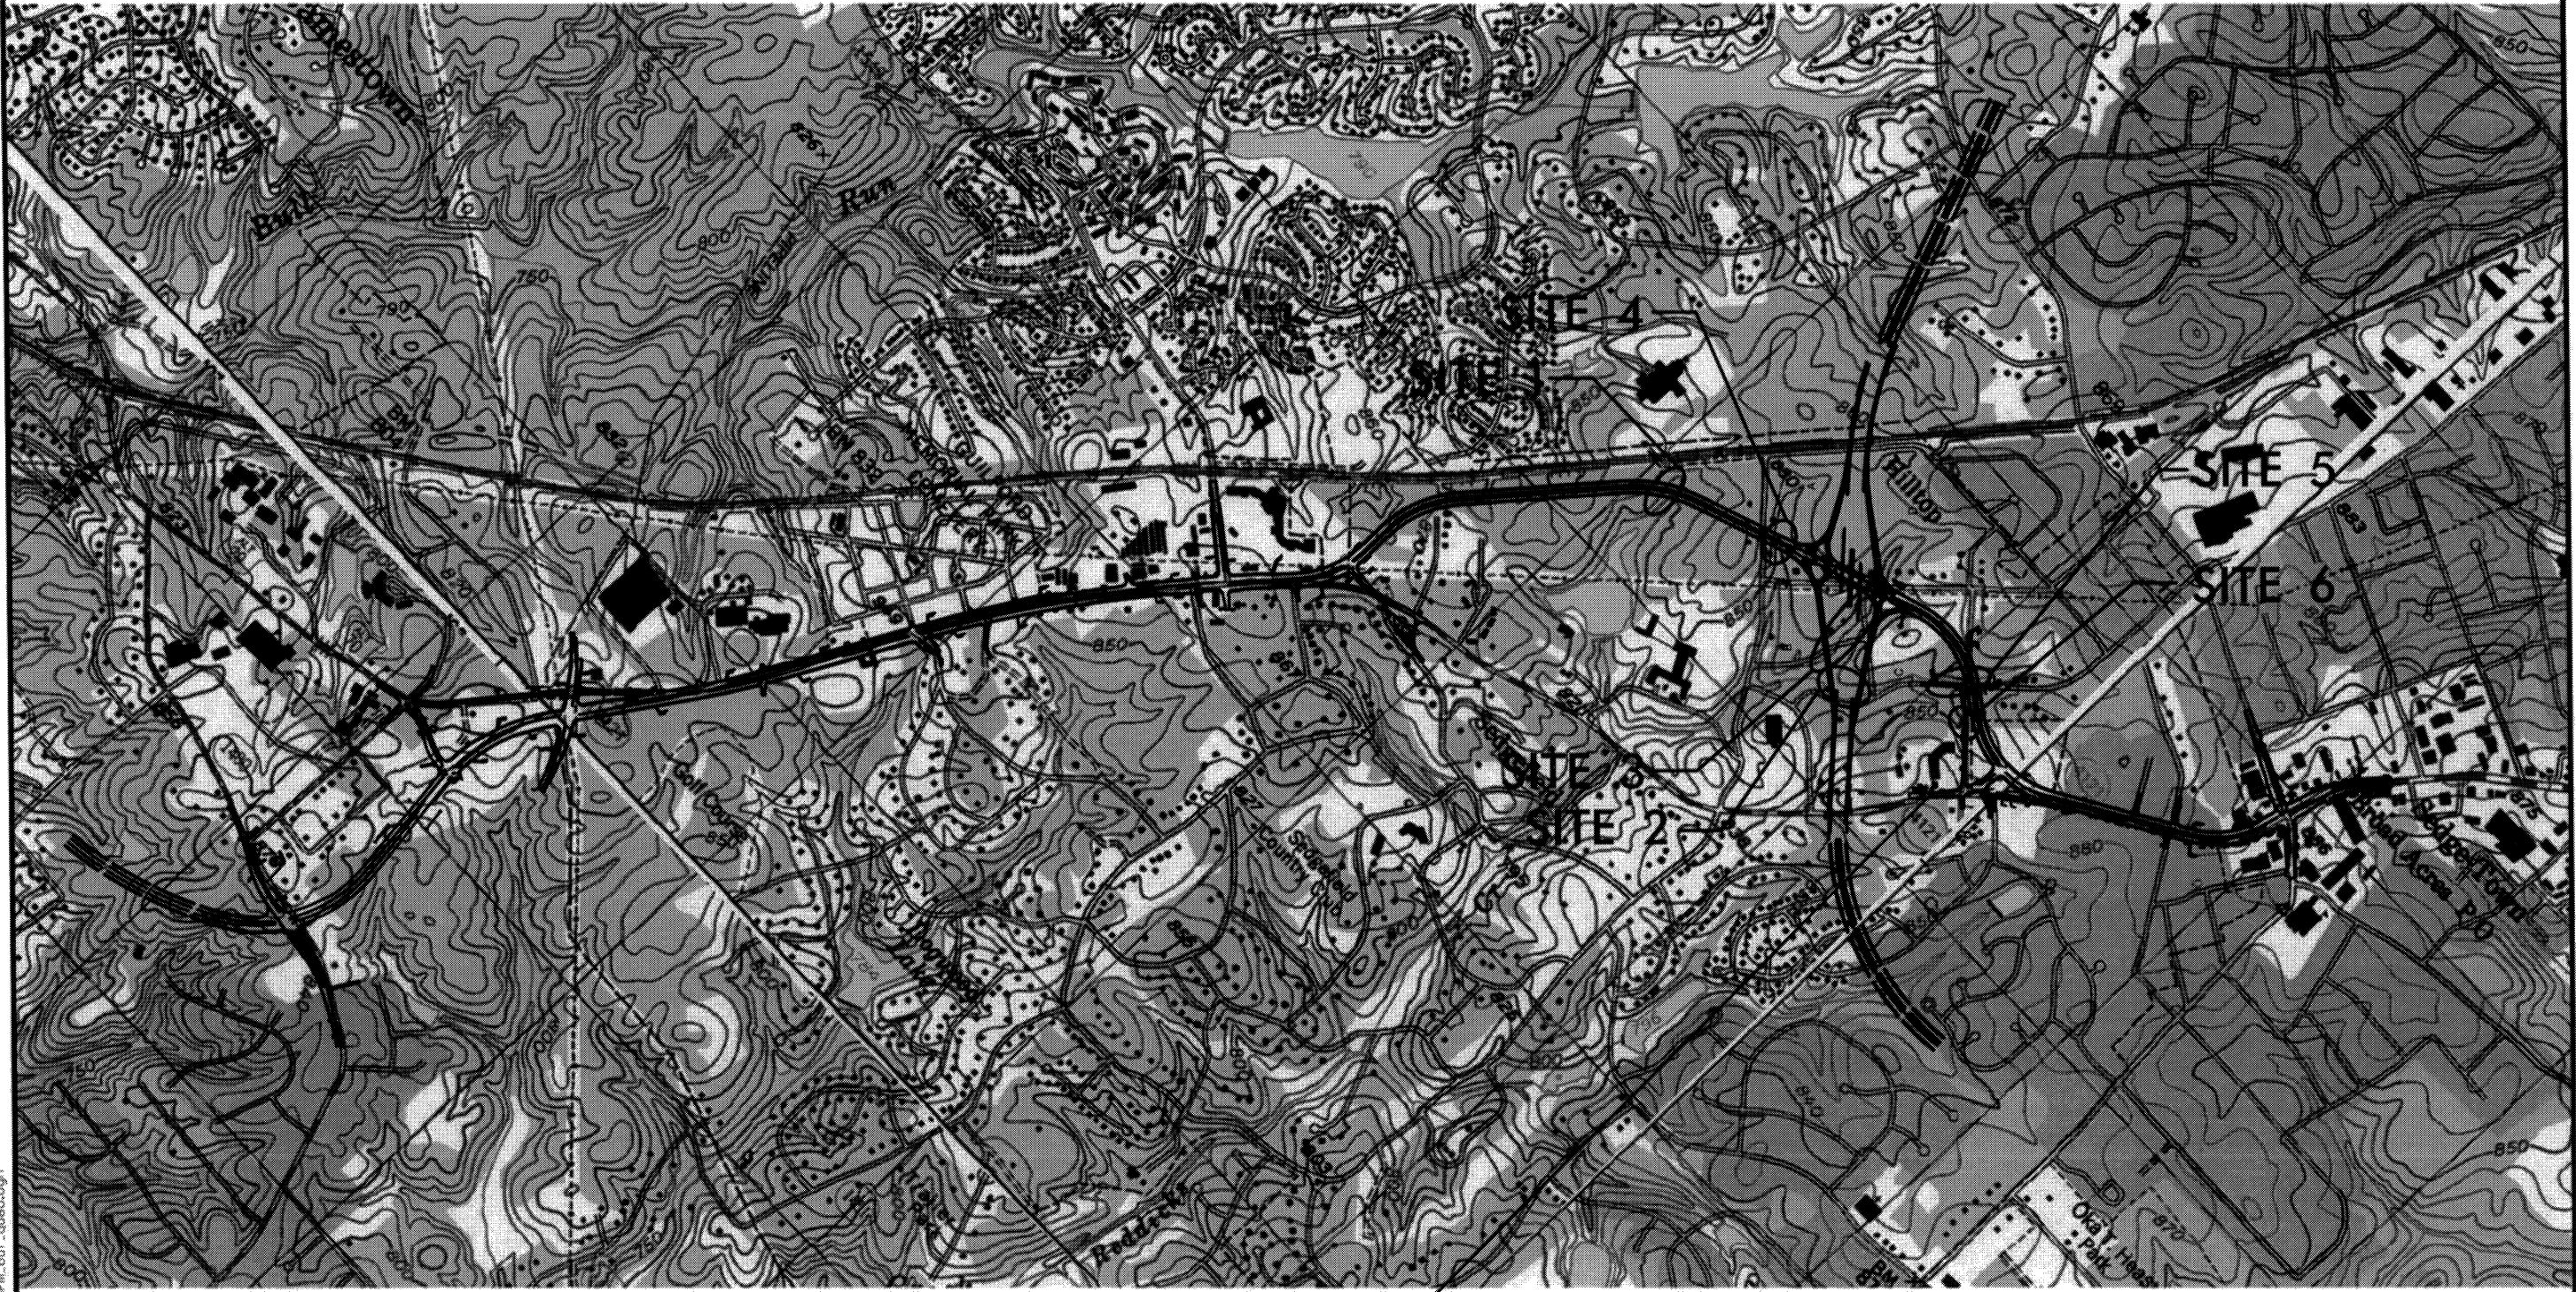

BUFFER IMPACTS
TOPO MAP
SCALE: 1" = 1500'

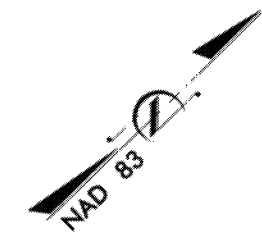


N. C. DEPT. OF TRANSPORTATION
DIVISION OF HIGHWAYS
GUILFORD COUNTY
PROJECT: 34802.11 (U-2412B)
SR 4121 FROM WEST OF
VICKERY CHAPEL
ROAD TO HILLTOP ROAD
SHEET 2 OF 8


8/17/99
\\23\201\H\Hydro\Permits\Environmental\Drawings\U-2412B_hyd-prm-buf_psh_17.dgn
Florence & Hutcherson, Inc.

PI Sta 397+27.55
 $\Delta = 18' 54" 14.2" (RT)$
 $D = 4' 24" 26.5"$
 $L = 428.92'$
 $T = 216.43'$
 $R = 1,300.00'$
 $e = 0.04$
 $DS = 50 MPH$


Pls Sta 400+26.79
 $\Theta s = 5' 43" 46.5"$
 $Ls = 260.00'$
 $LT = 173.42'$
 $ST = 86.75'$

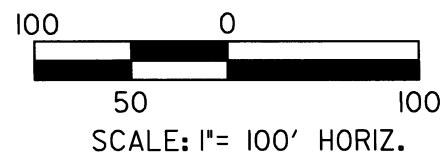


PROJECT REFERENCE NO. U-2412B		SHEET NO. 17	
ROADWAY DESIGN ENGINEER		HYDRAULICS ENGINEER	
INCOMPLETE PLANS DO NOT USE FOR A/W ACQUISITION			
PRELIMINARY PLANS DO NOT USE FOR CONSTRUCTION			
 Florence & Hutcherson 121 WEST TRADE STREET SUITE 1950 CHARLOTTE, NC 28202 N. C. DEPT. OF TRANSPORTATION DIVISION OF HIGHWAYS GUILFORD COUNTY PROJECT: 34602.1.1 (U-2412B) SR 4121 FROM WEST OF VICKERY CHAPEL ROAD TO HILLTOP ROAD SHEET 3 OF 8			

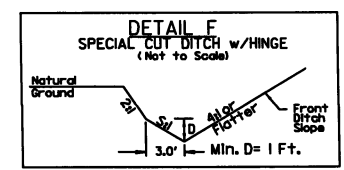


FROM STA. 398+50 TO STA. 401+40 -L- RT, S=3:1
FROM STA. 405+50 TO STA. 408+00 -L- RT, S=6:1
FROM STA. 406+00 TO STA. 408+00 -L- LT, S=6:1

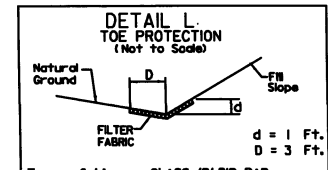


Type of Liner = CLASS 'B' RIP RAP
FROM STA. 396+50 TO STA. 398+50 -L- LT

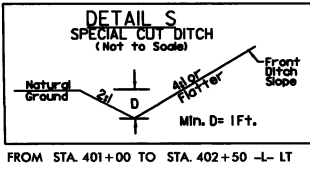

FROM STA. 401+00 TO STA. 402+50 -L- LT

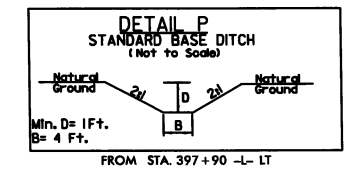

FROM STA. 397+90 -L- LT

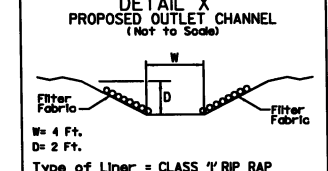

Type of Liner = CLASS 'Y' RIP RAP
FROM STA. 397+30 -L- RT

GRASS SWALE FOR ONSITE DRAINAGE

GRASS SWALE DATA
DA = 1.07 AC
SLOPE = 0.003
L REQ. = 107'
L PRO. = 520'
Q2 = 2.0 CFS
V2 = 0.6 FPS
Q10 = 2.9 CFS
V10 = 0.7 FPS

SITE 1
-L- STA. 397+73

GRASS SWALE FOR OFFSITE DRAINAGE AND FOR PREVIOUSLY TREATED ONSITE DRAINAGE

NEW STORMWATER CONVEYANCE, MITIGABLE. LEVEL SPREADER NOT USED DUE TO TOPOGRAPHY CONSTRAINTS (CAN NOT DAYLIGHT UNTIL STREAM). GRASS SWALE USED TO CONTROL NITROGEN.

NEW STORMWATER CONVEYANCE, MITIGABLE. LEVEL SPREADER NOT USED DUE TO TOPOGRAPHY CONSTRAINTS (WOODED, S=16% >6%). GRASS SWALE USED TO CONTROL NITROGEN.


GRASS SWALE DATA
DA = 1.80 AC
SLOPE = 0.01
L REQ. = 180'
L PRO. = 470'
Q2 = 3.7 CFS
V2 = 1.1 FPS
Q10 = 5.4 CFS
V10 = 1.2 FPS

GRASS SWALE DATA
DA = 1.3 AC
SLOPE = 0.005
L REQ. = 130'
L PRO. = 690'
Q2 = 2.9 CFS
V2 = 0.8 FPS
Q10 = 4.3 CFS
V10 = 0.9 FPS


LEGEND

- BZ 1 - RIPARIAN BUFFER ZONE 1 (30')
- BZ 2 - RIPARIAN BUFFER ZONE 2 (20')
- MITIGABLE IMPACTS ZONE 1
- MITIGABLE IMPACTS ZONE 2


SITE 1 PLAN VIEW

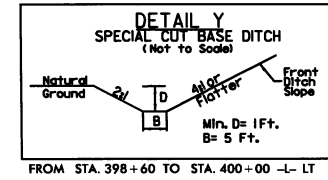

FROM STA. 398+60 TO STA. 400+00 -L- LT

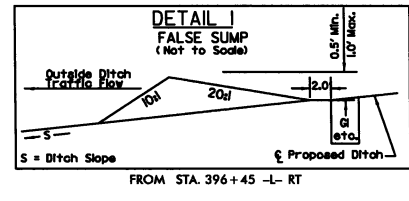

FROM STA. 396+45 -L- RT

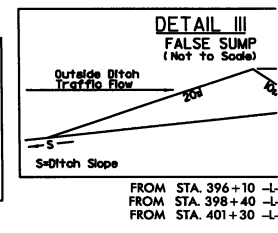

FROM STA. 396+10 -L- RT
FROM STA. 398+40 -L- LT
FROM STA. 401+30 -L- LT

N. C. DEPT. OF TRANSPORTATION
DIVISION OF HIGHWAYS
GUILFORD COUNTY
PROJECT: 34602.1.1 (U-2412B)
SR 4121 FROM WEST OF VICKERY CHAPEL ROAD TO HILLTOP ROAD
SHEET 3 OF 8

8/17/99
11/23/2011
I:\Hydro\uljes\PERMITS\Environmental\Drawings\U-2412B\hyd.prm_buf.psh_18.dgn
Florence & Hutcheson, Inc.

TAIL DITCH (0% SLOPE, WIDTH FROM 5' TO 15')
WITH RIP RAP TO DISSIPATE ENERGY TO
PROVIDE DIFFUSE FLOW

GRASS SWALE DATA
DA = 1.05 AC
SLOPE = 0.011
L REQ. = 105'
L PRO. = 280'
Q2 = 2.7 CFS
V2 = .7 FPS
Q10 = 4.0 CFS
V10 = .8 FPS

DITCH DATA
STA. = 13+80 LT.
Q10 = 32 cfs
V10 = 1.4 fps
NON-EROSIVE

PREFORMED SCOUR HOLE DATA
STA. = 16+50 LT.
Q10 = 13 cfs
V10 = 1.1 fps
NON-EROSIVE

ROAD CROSSING, L>150'
AND A>1/3 ACRE, MITIGABLE
SITE 2
-RAMPBREV- STA. 14+61

PREFORMED SCOUR HOLE USED
TO PROVIDE DIFFUSE FLOW

TAIL 2' BASE DITCH
w/CLASS 'B' RIP RAP
(ON BANKS ONLY)
DDE = 25 CY
L=30', S=0.003
SEE DETAIL W

ROAD CROSSING, L>150'
AND A>1/3 ACRE, MITIGABLE
SITE 3
-RAMPBREV- STA. 17+57

DIFFUSE FLOW
PROVIDED AT
THIS QUADRANT

TOE PROTECTION
w/CLASS 'B' RIP RAP
SEE DETAIL L

NEW STORMWATER CONVEYANCE, MITIGABLE.
LEVEL SPREADER NOT USED DUE TO TOPOGRAPHY
CONSTRAINTS (WOODED, S=25%>6%). GRASS
SWALE USED TO CONTROL NITROGEN.

NEW STORMWATER CONVEYANCE, MITIGABLE.
LEVEL SPREADER NOT USED DUE TO TOPOGRAPHY
CONSTRAINTS (WOODED, S=15%>6%). GRASS
SWALE USED TO CONTROL NITROGEN.

MATCH LINE -GWL- STA. 146+00

DETAIL

20'x10' PSRM
SPECIAL CUT
5' BASE DITCH
SEE DETAIL Y

GRASS SWALE DATA
DA = 10.7 AC
SLOPE = 0.005
L REQ. = 1070'
L PRO. = 1810'
Q2 = 19.8 CFS
V2 = 1.4 FPS
Q10 = 29.4 CFS
V10 = 1.6 FPS

ROAD CROSSING, L>150'
AND A>1/3 ACRE, MITIGABLE
SITE 2
-RAMPCREV- STA. 15+47

PAMELA GRIFFIN

TOE PROTECTION
w/CLASS 'B' RIP RAP
SEE DETAIL L

PREFORMED SCOUR HOLE USED
TO PROVIDE DIFFUSE FLOW

PREFORMED SCOUR HOLE DATA
STA. = 16+70 RT.
Q10 = 2.4 cfs
V10 = 0.5 fps
NON-EROSIVE

ROAD CROSSING, L>150'
AND A>1/3 ACRE, MITIGABLE
SITE 3
-RAMPCREV- STA. 24+75

SITE 2, AND 3
PLAN VIEW

LEGEND

- BZ 1 RIPARIAN BUFFER ZONE 1 (30')
- BZ 2 RIPARIAN BUFFER ZONE 2 (20')
- MITIGABLE IMPACTS ZONE 1
- MITIGABLE IMPACTS ZONE 2





PROJECT REFERENCE NO. U-2412B		SHEET NO. 18	
R/W SHEET NO.		HYDRAULICS ENGINEER	
ROADWAY DESIGN ENGINEER			
INCOMPLETE PLANS DO NOT USE FOR A/W ACQUISITION			
PRELIMINARY PLANS DO NOT USE FOR CONSTRUCTION			

N. C. DEPT. OF TRANSPORTATION
DIVISION OF HIGHWAYS
GUILFORD COUNTY
PROJECT: 34802.11 (U-2412B)
SR 4121 FROM WEST OF
VICKERY CHAPEL
ROAD TO HILLTOP ROAD
SHEET **4** OF **8**

8/17/99

\\23\2011\Hydro\ulcs\PERMITS\Drawings\U-2412B_hyd.prm_buf_psh_18.dgn
Florence & Hutcherson, Inc.

 PROJECT REFERENCE NO. U-2412B		SHEET NO. 18	
RW SHEET NO.		HYDRAULICS ENGINEER	
ROADWAY DESIGN ENGINEER		HYDRAULICS ENGINEER	
INCOMPLETE PLANS DO NOT USE FOR A/W ACQUISITION			
PRELIMINARY PLANS DO NOT USE FOR CONSTRUCTION			
 121 WEST TRADE STREET SUITE 1950 CHARLOTTE, NC 28202 N. C. DEPT. OF TRANSPORTATION			
			

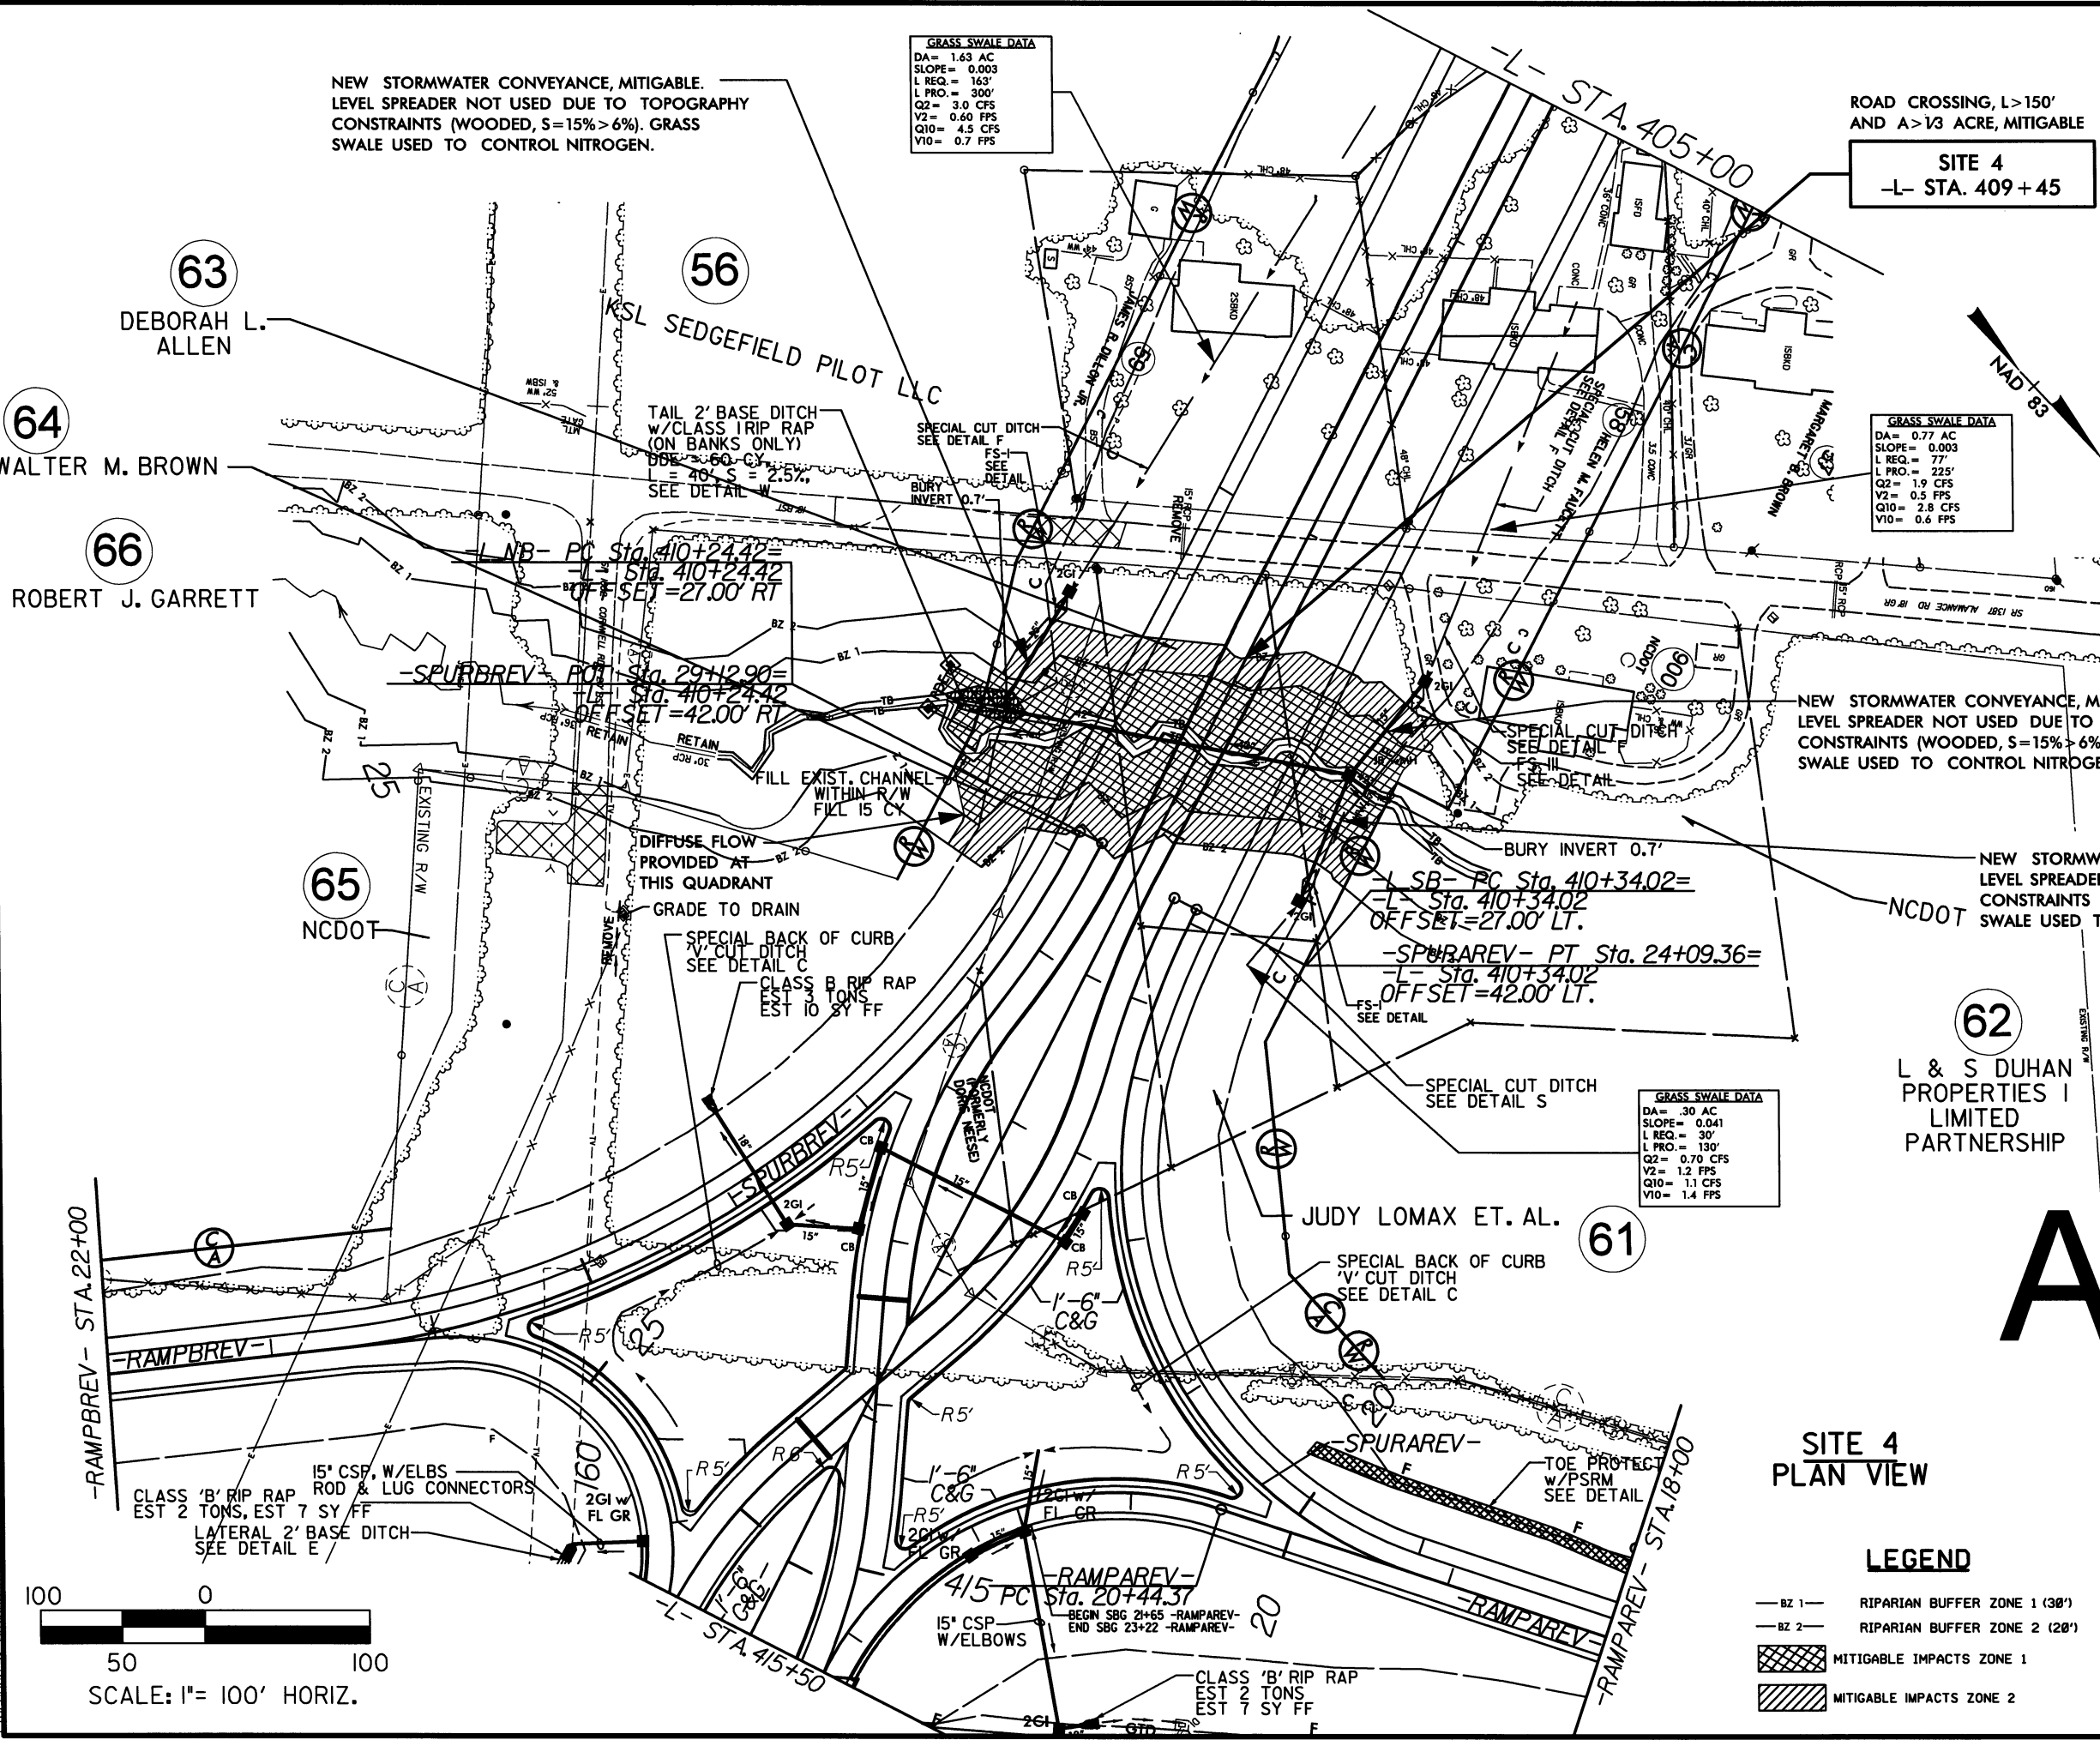

**SITE 4
PLAN VIEW**


LEGEND

- BZ 1 — RIPARIAN BUFFER ZONE 1 (30')
- BZ 2 — RIPARIAN BUFFER ZONE 2 (20')
-  MITIGABLE IMPACTS ZONE 1
-  MITIGABLE IMPACTS ZONE 2

N. C. DEPT. OF TRANSPORTATION
DIVISION OF HIGHWAYS
GUILFORD COUNTY

PROJECT: 34802.1.1 (U-2412B)
SR 4121 FROM WEST OF VICKERY CHAPEL ROAD TO HILLTOP ROAD

SHEET 5 OF 8

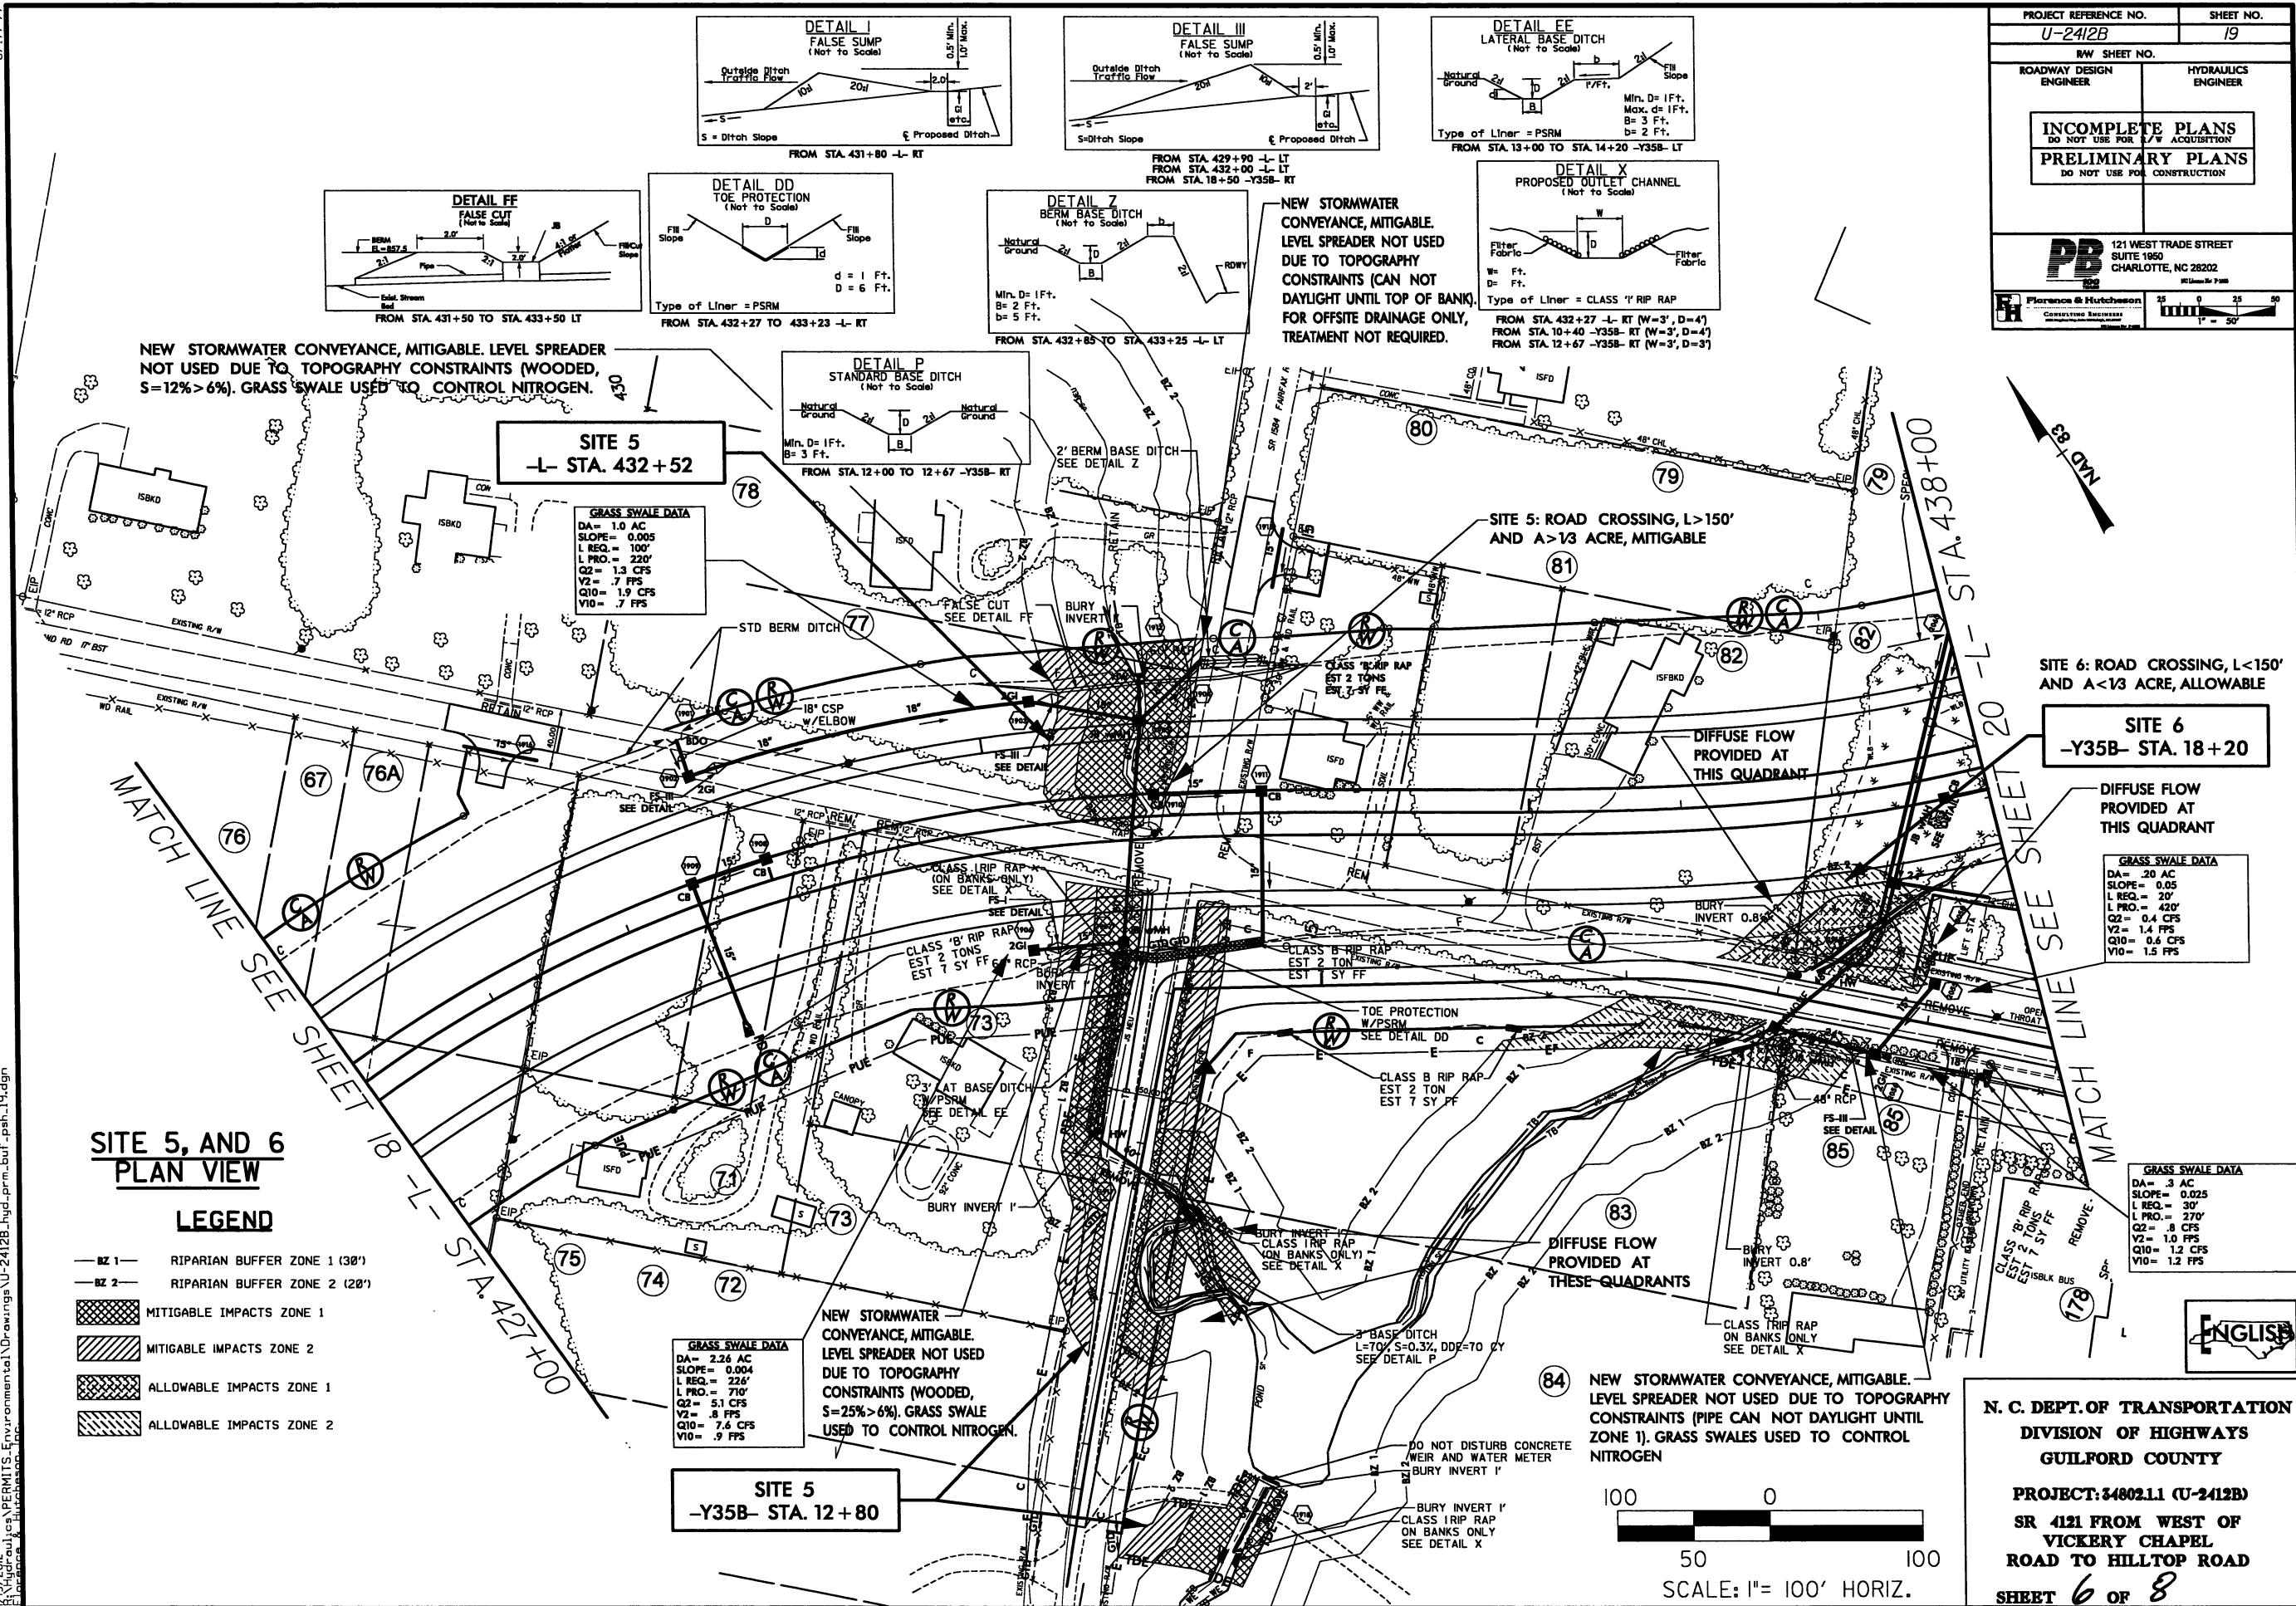

WETLANDS IN BUFFER IMPACTS SUMMARY

WETLANDS IN BUFFERS					
SITE NO.	STATION (FROM/TO)		ZONE 1 (ft ²)	ZONE 2 (ft ²)	
2	-RAMPBREV- STA. 14+61		3122	30	
6	-Y35B- 18+20		1161	1116	
TOTAL:			4283	1146	


N.C. DEPT. OF TRANSPORTATION
DIVISION OF HIGHWAYS

GUILFORD COUNTY
WBS - 34802.1.1 (U-2412B)


11/23/2011

SHEET 8 OF 8

Rev. Jan 2009

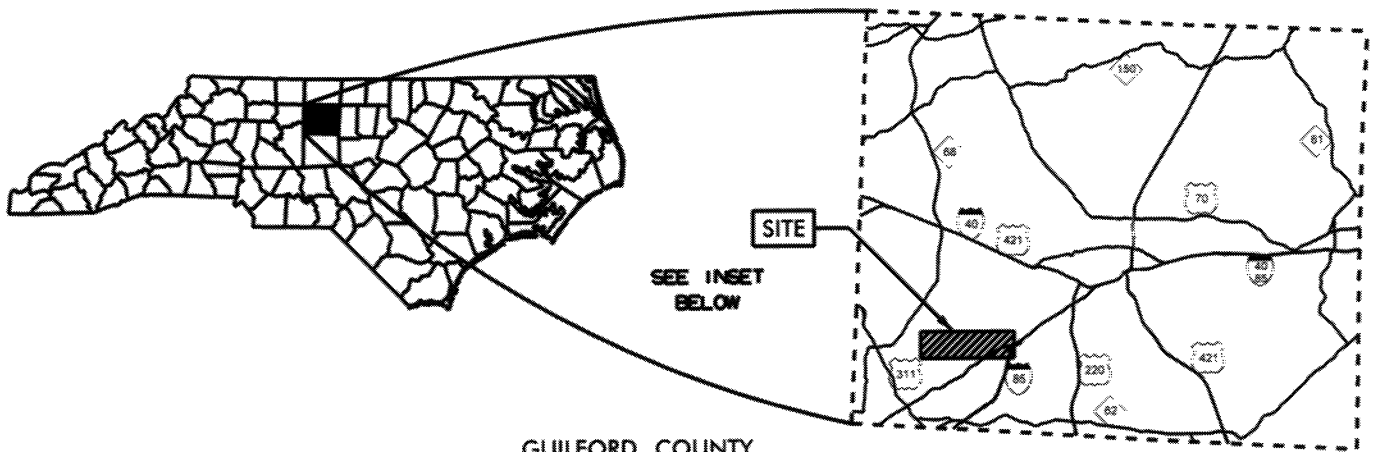

GUILFORD COUNTY

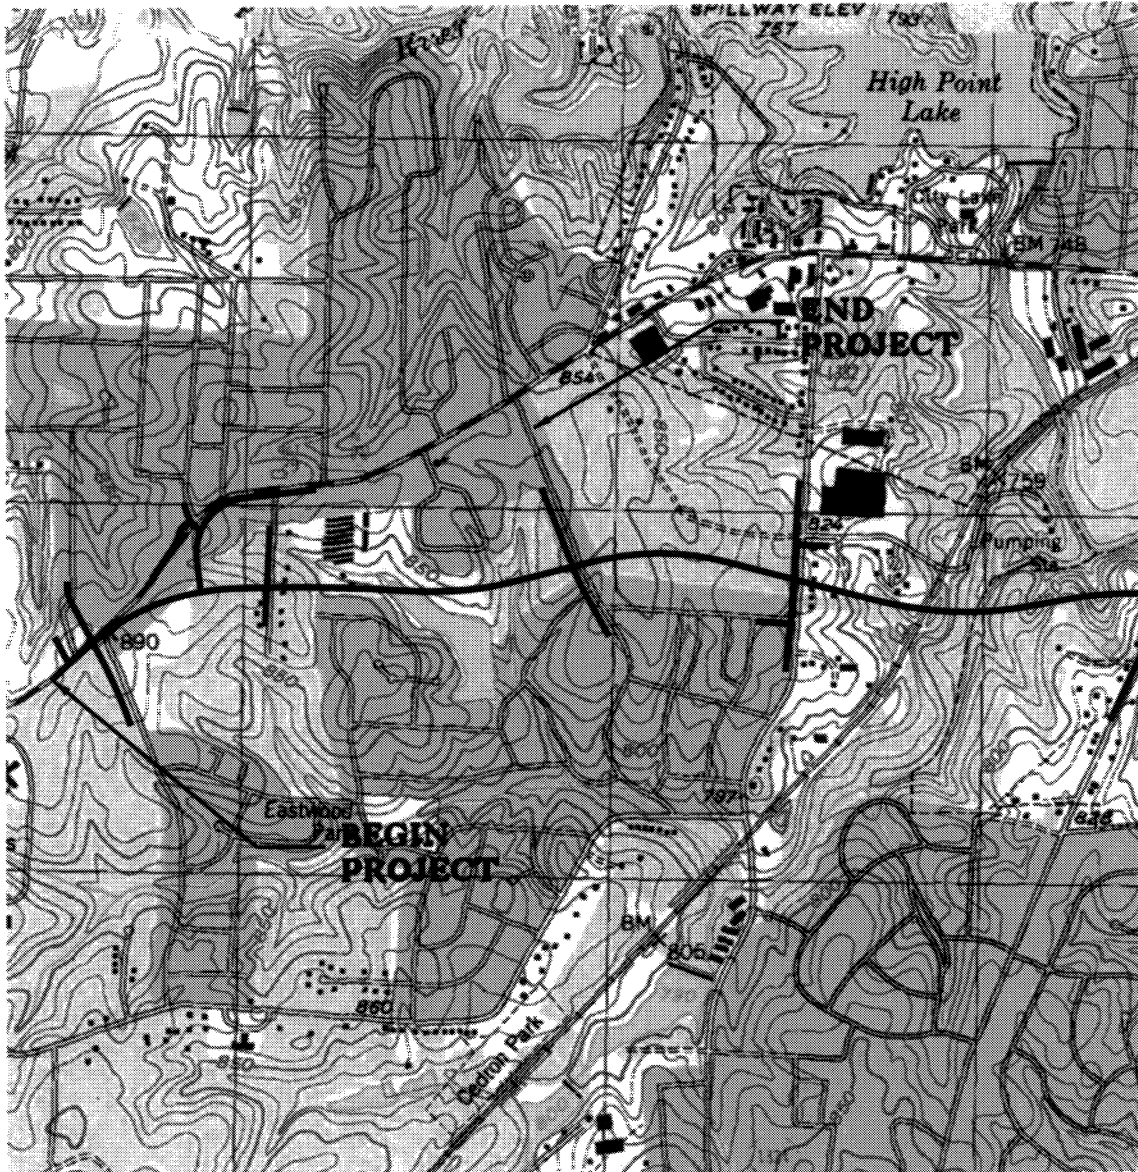

Permit Drawing
Sheet 1 of 31


WETLAND/STREAM
IMPACTS

N.C. DEPT. OF TRANSPORTATION
DIVISION OF HIGHWAYS
GUILFORD COUNTY


PROJECT: 34802.1.1 (U-2412A)
GREENSBORO/HIGH POINT ROAD
FROM PROPOSED US 311 BYPASS
TO WEST OF SR 1480 (VICKREY
CHAPEL ROAD)

SHEET 1 OF 2

1-25-11

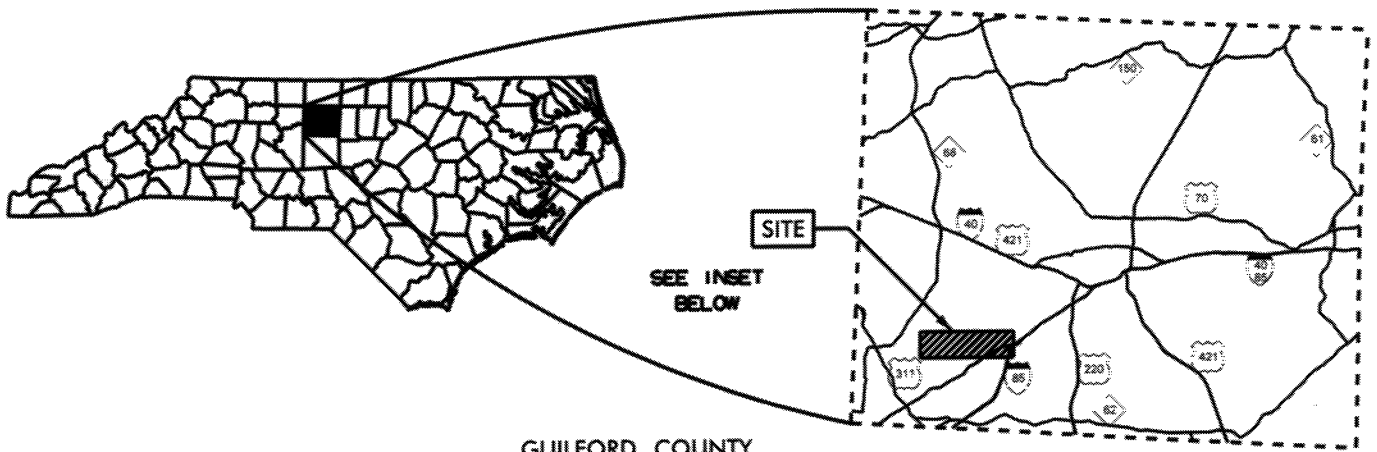

GUILFORD COUNTY

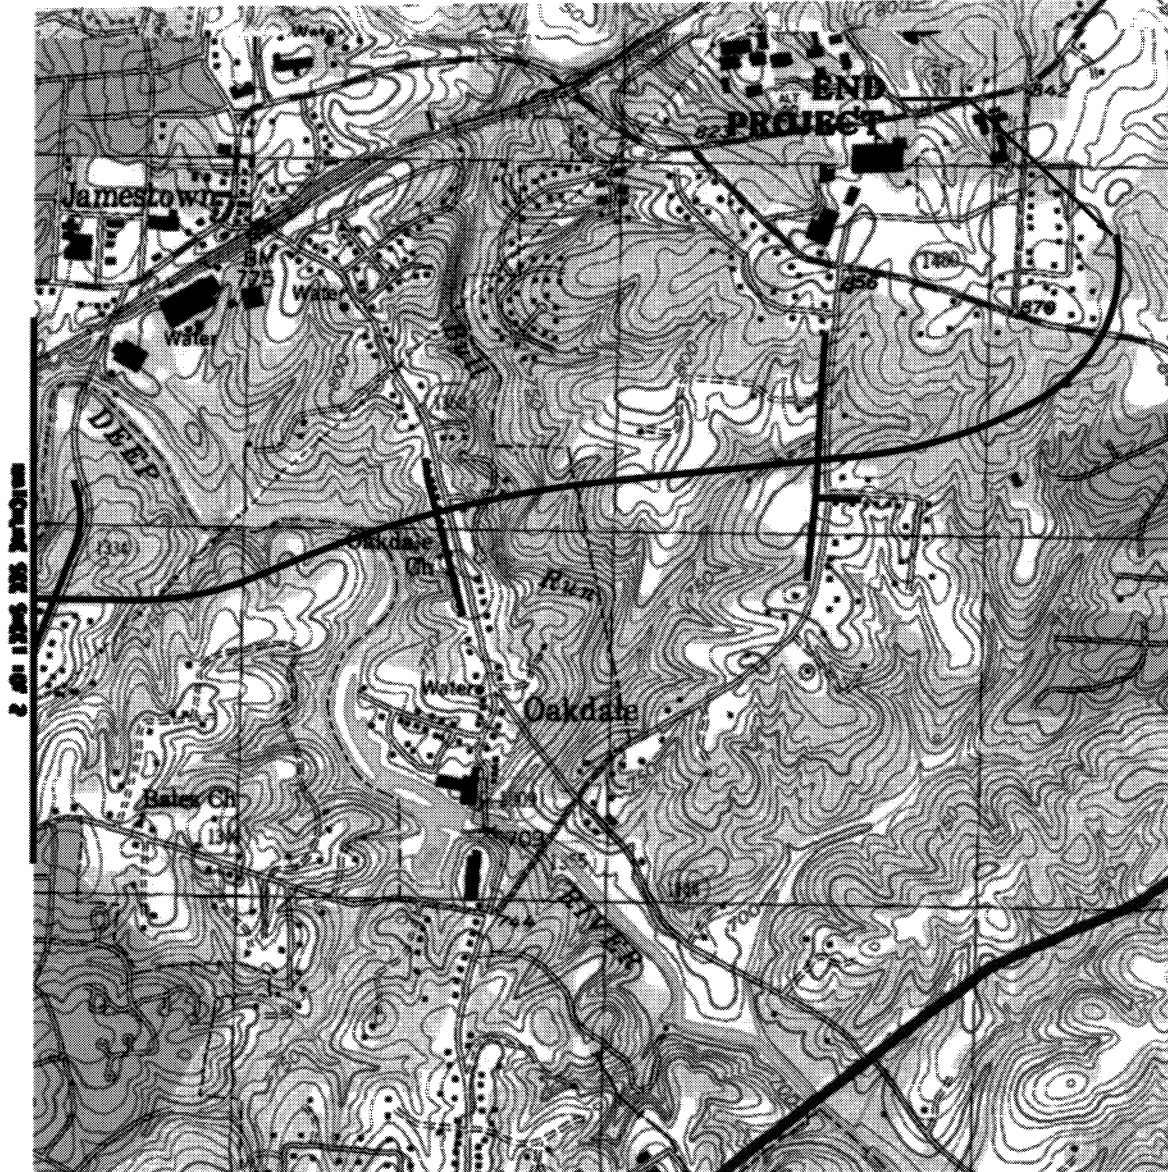

Permit Drawing
Sheet 2 of 31

WETLAND/STREAM
IMPACTS

**N.C. DEPT. OF TRANSPORTATION
DIVISION OF HIGHWAYS
GUILFORD COUNTY**

PROJECT: 34802.1.1 (U-2412A)
GREENSBORO/HIGH POINT ROAD
FROM PROPOSED US 311 BYPASS
TO WEST OF SR 1480 (VICKREY
CHAPEL ROAD)

SHEET 2 OF 2

1-25-11

PROPERTY OWNERS

NAMES AND ADDRESSES

PARCEL NO.	NAMES	ADDRESSES
16	RICHARD VAUGHN TRUST	PO BOX 1468 MOUNT AIRY, NC 27030
28	ARMADILLO HOLDINGS LLC	PO BOX 1796 HIGH POINT, NC 27261
30	ROBERT J BROWN	1129 PENNYWOOD DR HIGH POINT, NC 27265
31	KHAN & SHERRY KHAN	124 ORVILLE DR HIGH POINT, NC 27265
32	GROOME HOFFMAN & BENCINI INC	PO BOX 827 HIGH POINT, NC 27261
34	JEFFERY SCOTT & SARAH H OAKLEY	4003 TESA CT HIGH POINT, NC 27265
37	KEVEN J RITTER	242 CRESTWOOD CIR HIGH POINT, NC 27260
38	HELEN GUARINO	PO BOX 4850 EMERALD ISLE, NC 28594
39	KHAN & SHERRY KHAN	124 ORVILLE DR HIGH POINT, NC 27265
62	RICHARD R GLOVER	108 BRAMBLE DR JAMESTOWN, NC 27282

WETLAND/STREAM
IMPACTS

NCDOT

DIVISION OF HIGHWAYS

GUILFORD COUNTY

PROJECT: 34802.1.1 (U-2412A)

GREENSBORO/HIGH POINT ROAD
FROM PROPOSED US 311 BYPASS
TO WEST OF SR 1480
(VICKREY CHAPEL ROAD)

PROPERTY OWNERS

NAMES AND ADDRESSES

PARCEL NO.	NAMES	ADDRESSES
64	JOHNNIE BOYD REUBEN BOYD	4022 PUMP STATION RD HIGH POINT, NC 27260
73	NORFOLK SOUTHERN RR	1105 MERRITT DRIVE GREENSBORO, NC 27407
74	CITY OF HIGH POINT	PO BOX 230 HIGH POINT, NC 27261
75	NANCY T GUITON	3437 DILLON RD JAMESTOWN, NC 27282
76	RIVER WALK I LLC	PO BOX 49514 GREENSBORO, NC 27419
78	RIVER WALK OF GUILFORD CO HOMEOWNERS ASSOC INC	PO BOX 9415 GREENSBORO, NC 27429
83	OAK HOLLOW BUILDERS INC	140 FRAZIER STREET HIGH POINT, NC 27263
87	OAKDALE COTTON MILLS	PO BOX 787 JAMESTOWN, NC 27282
126	GREENSBORO REAL ESTATE	37316 SCHOENHERR RD STERLING, MI 48312
127	DORIS M AUMAN SHERRILL L AUMAN SHELBA A WATSON B STEVEN AUMAN	PO BOX 553 HUDSON, NC 28638

WETLAND/STREAM
IMPACTS

NCDOT

DIVISION OF HIGHWAYS

GUILFORD COUNTY

PROJECT: 34802.1.1 (U-2412A)

GREENSBORO/HIGH POINT ROAD
FROM PROPOSED US 311 BYPASS
TO WEST OF SR 1480
(VICKREY CHAPEL ROAD)

PROPERTY OWNERS

NAMES AND ADDRESSES

PARCEL NO.	NAMES	ADDRESSES
128	B STEVEN AUMAN	PO BOX 1588 JAMESTOWN, NC 27282
130	MICHAEL ALAN BRYANT JOHNNIE S BRYANT	4719 HARVEY RD JAMESTOWN, NC 27282
136	GUILFORD COUNTY BOARD OF EDUCATION	712 N.EUGENE ST GREENSBORO, NC 27401
147	OTIS WALLACE	714 W. WILLIS AVE HIGH POINT, NC 27260
	NCDOT DIVISION 7	PO BOX 14996 GREENSBORO, NC 27415

WETLAND/STREAM
IMPACTS

NCDOT

DIVISION OF HIGHWAYS

GUILFORD COUNTY

PROJECT: 34802.1.1 (U-2412A)

GREENSBORO/HIGH POINT ROAD
FROM PROPOSED US 311 BYPASS
TO WEST OF SR 1480
(VICKREY CHAPEL ROAD)

WETLAND PERMIT IMPACT SUMMARY

			WETLAND IMPACTS					SURFACE WATER IMPACTS				
Site No.	Station (From/To)	Structure Size / Type	Permanent Fill In Wetlands (ac)	Temp. Fill In Wetlands (ac)	Excavation in Wetlands (ac)	Mechanized Clearing in Wetlands (ac)	Hand Clearing in Wetlands (ac)	Permanent SW impacts (ac)	Temp. SW impacts (ac)	Existing Channel Impacts Permanent (ft)	Existing Channel Impacts Temp. (ft)	Natural Stream Design (ft)
1	12+00 -Y- RT								0.01		34	
2	37+10/45+14 -L-		0.22			0.05		0.63	0.01	353	106	
3A	51+19/52+50 -L-							0.01	<.01	213	11	
3B	52+50/53+62 -L-							0.03	<.01	307	64	
4	85+11/88+05 -L-		0.03					0.03	<.01	336	17	
5	89+51/96+16 -L-		IMPACTS MINIMIZED RESULTING IN NO IMPACTS AT THIS SITE									
6	104+57/105+06 -L-							0.02	<.01	283	21	
7A	118+83/122+90 -L-		0.45			0.04		0.03	<.01	418	33	
7B	122+50/122+95 -L-							0.01		208		
8	138+21/142+21 -L-		0.02			0.04	0.19		0.16		215	
9	153+50/156+55 -L-		IMPACTS MINIMIZED RESULTING IN NO IMPACTS AT THIS SITE									
10A	157+95/159+42 -L-							0.19		100		
10B	157+33/157+80 -L-							<.01	<.01	40	40	
11	171+80/179+34 -L-	Pond						1.31				
		US of Pond	0.08					<.01	<.01	296	38	
		DS of Pond	<.01			0.04		0.03	<.01	196	17	
12	15+74/19+58 -Y10-		0.01			0.01		<.01	<.01	82		
13	189+48/193+86 -L-							1.56	<.01	24	40	
14	19+00 -Y- RT							<.01		29		
TOTALS:			0.81			0.18	0.19	3.85	0.180	2885	636	

* Site 2 - Impacts to Surface Waters (Pond) = 0.60 ac (out of 0.63 ac total)


* Site 10 - Impacts to Surface Waters (Pond) = 0.18 ac (out of 0.19 ac total)

* Site 11 - Impacts to Surface Waters (Pond) = 1.31 ac (out of 1.34 ac total)

* Site 13 - Impacts to Surface Waters (Pond) = 1.56 ac

TIP PROJECT: U-2412A

CONTRACT:

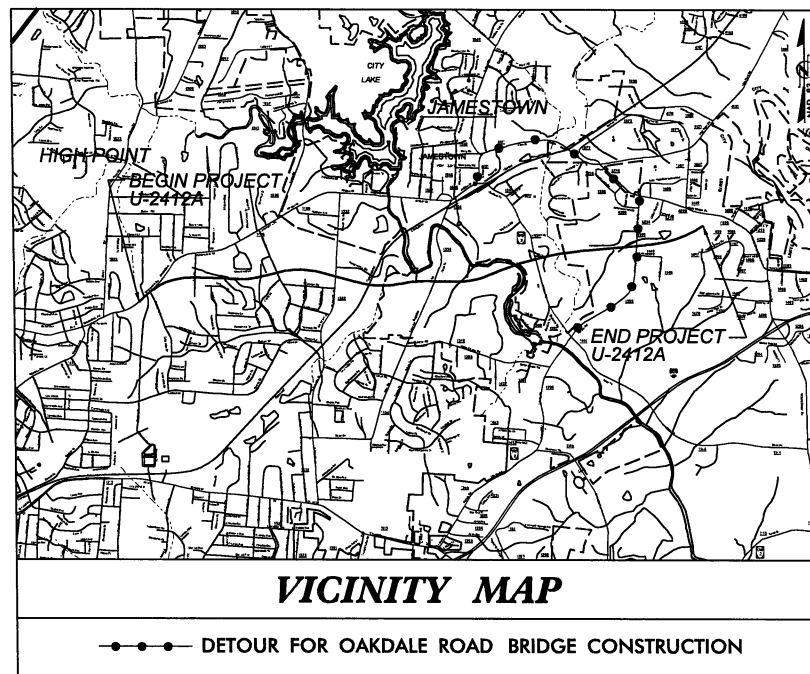

STATE OF NORTH CAROLINA
DIVISION OF HIGHWAYS
GUILFORD COUNTY




STATE	STATE PROJECT REFERENCE NO.	SHEET NO.	TOTAL SHEETS
N.C.	U-2412A	1	
STATE PROJ. NO.	F.A. PROJ. NO.	DESCRIPTION	
34802.1.1	STP-4121(1)	PE	
34802.2.2	STP-4121(3)	R/W & UTL.	

Permit Drawing
Sheet 7 of 31

LOCATION: GREENSBORO/HIGH POINT ROAD FROM PROPOSED US 311 BYPASS
TO WEST OF SR 1480 (VICKREY CHAPEL ROAD)


TYPE OF WORK: GRADING, DRAINAGE, PAVING, STRUCTURES, SIGNALS
AND GUARDRAIL

PRELIMINARY PLANS
DO NOT USE FOR CONSTRUCTION

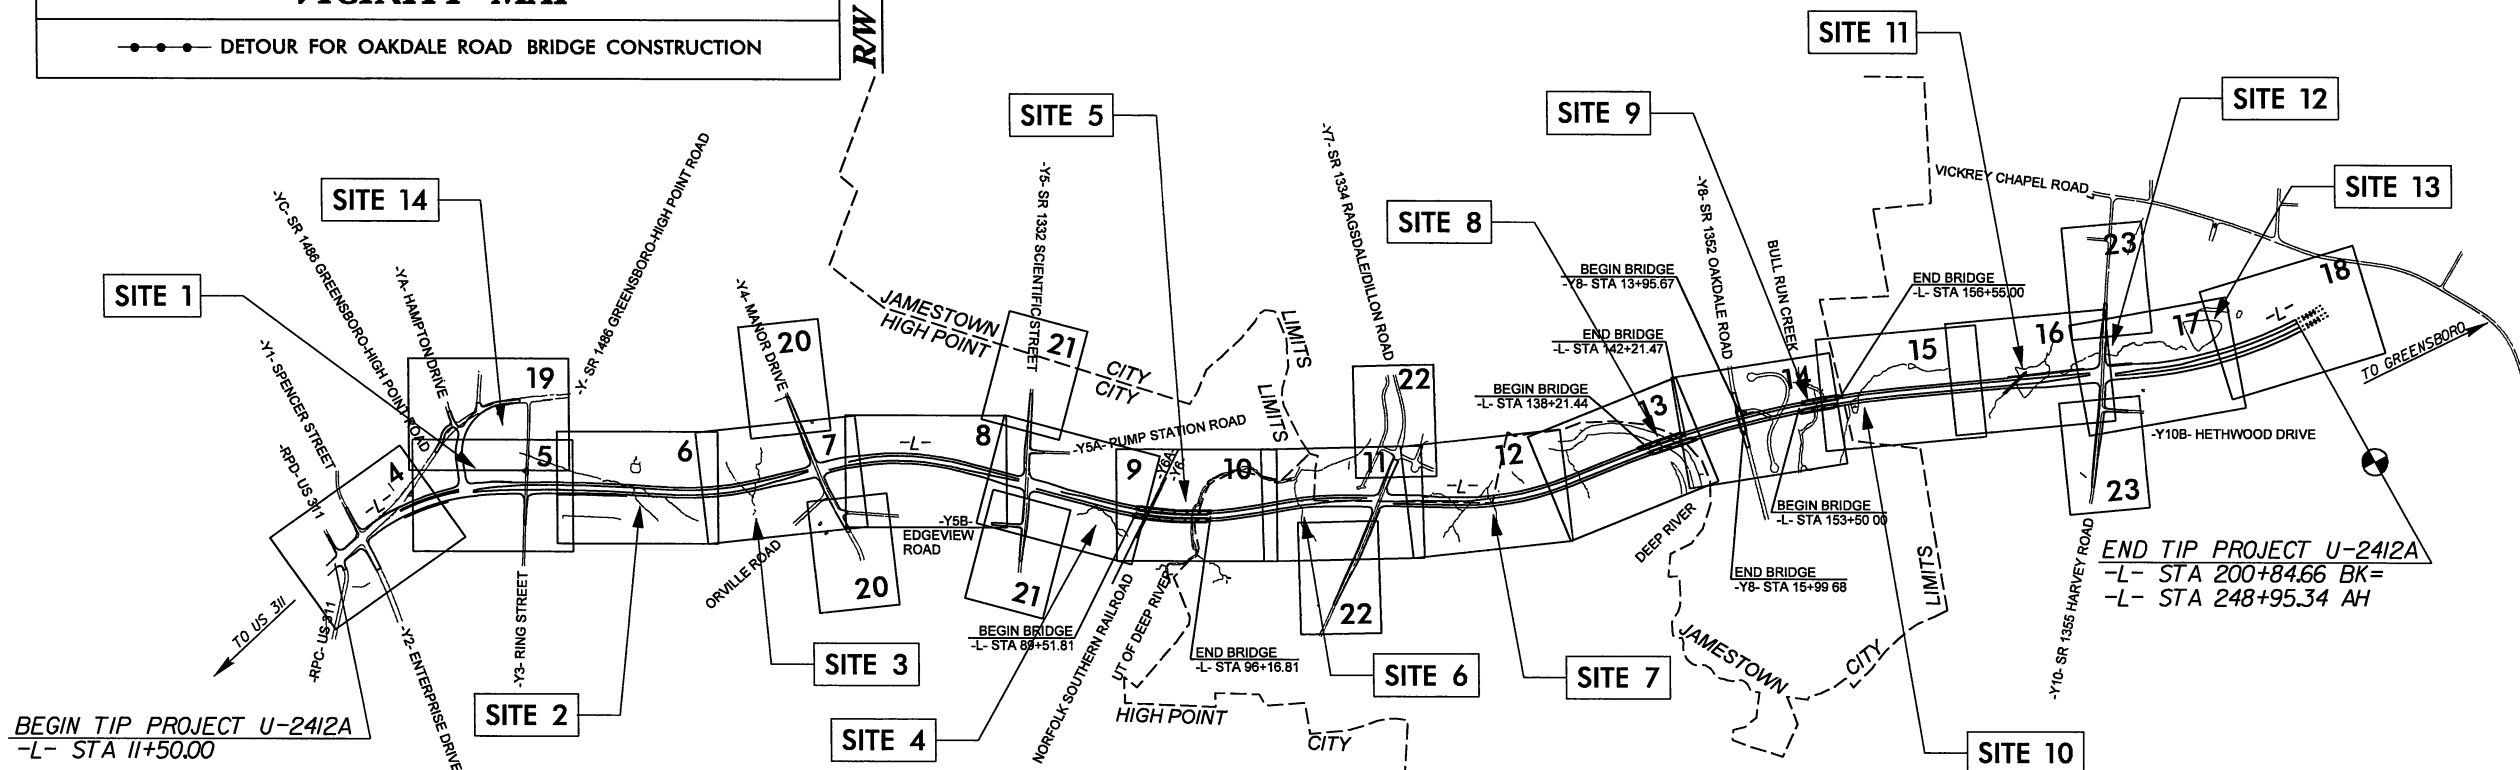

THIS IS A CONTROLLED ACCESS FACILITY WITH ACCESS BEING LIMITED TO INTERSECTIONS.
THIS PROJECT IS WITHIN THE MUNICIPAL BOUNDARIES OF HIGH POINT AND JAMESTOWN.
CLEARING ON THIS PROJECT SHALL BE PERFORMED TO THE LIMITS ESTABLISHED BY METHOD II
NCDOT CONTACT: B. DOUG TAYLOR, P.E. ENGINEERING COORDINATION, ROADWAY DESIGN UNIT

WETLAND/STREAM
IMPACTS

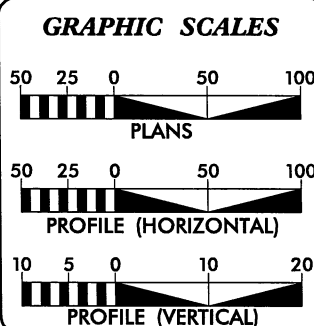

DESIGN DATA	
ADT 2011	= 31,530
ADT 2031	= 48,870
DHV	= 11%
D	= 55%
T	= 3% *
V	= 60 MPH
* (TTST 1% + DUAL 2%)	
FUNC CLASS: ARTERIAL	

PROJECT LENGTH	
LENGTH ROADWAY TIP PROJECT U-2412A	= 3.327 MILES
LENGTH STRUCTURES TIP PROJECT U-2412A	= .259 MILES
TOTAL LENGTH OF TIP PROJECT U-2412A	= 3.586 MILES

Prepared In the Office of:
GIBSON ENGINEERS, PC
PO BOX 700
FUQUAY VARINA, N.C. 27526
PHONE 919-552-2253
FAX 919-552-2254
FOR THE NORTH CAROLINA DEPARTMENT OF TRANSPORTATION

2006 STANDARD SPECIFICATIONS

RIGHT OF WAY DATE:
FEBRUARY 20, 2009

LETTING DATE:
JUNE 24, 2022

GLENDA M. GIBSON, PE
PROJECT ENGINEER

MICHAEL PEKAREK, PE
PROJECT DESIGN ENGINEER

HYDRAULICS ENGINEER


SIGNATURE: _____ P.E.

ROADWAY DESIGN
ENGINEER


SIGNATURE: _____ P.E.

DIVISION OF HIGHWAYS
STATE OF NORTH CAROLINA


STATE HIGHWAY DESIGN ENGINEER

 

DENOTES TEMPORARY
IMPACTS IN SURFACE WATER


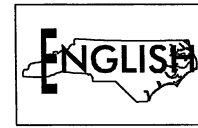


Permit Drawing
Sheet 8 of 31

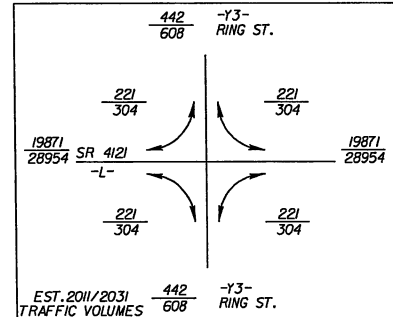

PROJECT REFERENCE		SHEET NO.
U-2412A		5
ROADWAY DESIGN ENGINEER	HYDRAULICS ENGINEER	
PRELIMINARY PLANS DO NOT USE FOR CONSTRUCTION		
Prepared in the Office of:  GIBSON ENGINEERS, PC		

REVISIONS
REVISED OWNER FOR PARCELS 14, 15, 16, & 17, REVISED PARCEL 22 TO 20 -- REVISED 6-24-09

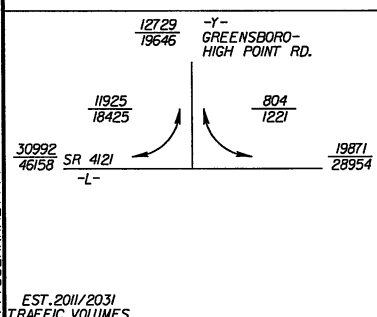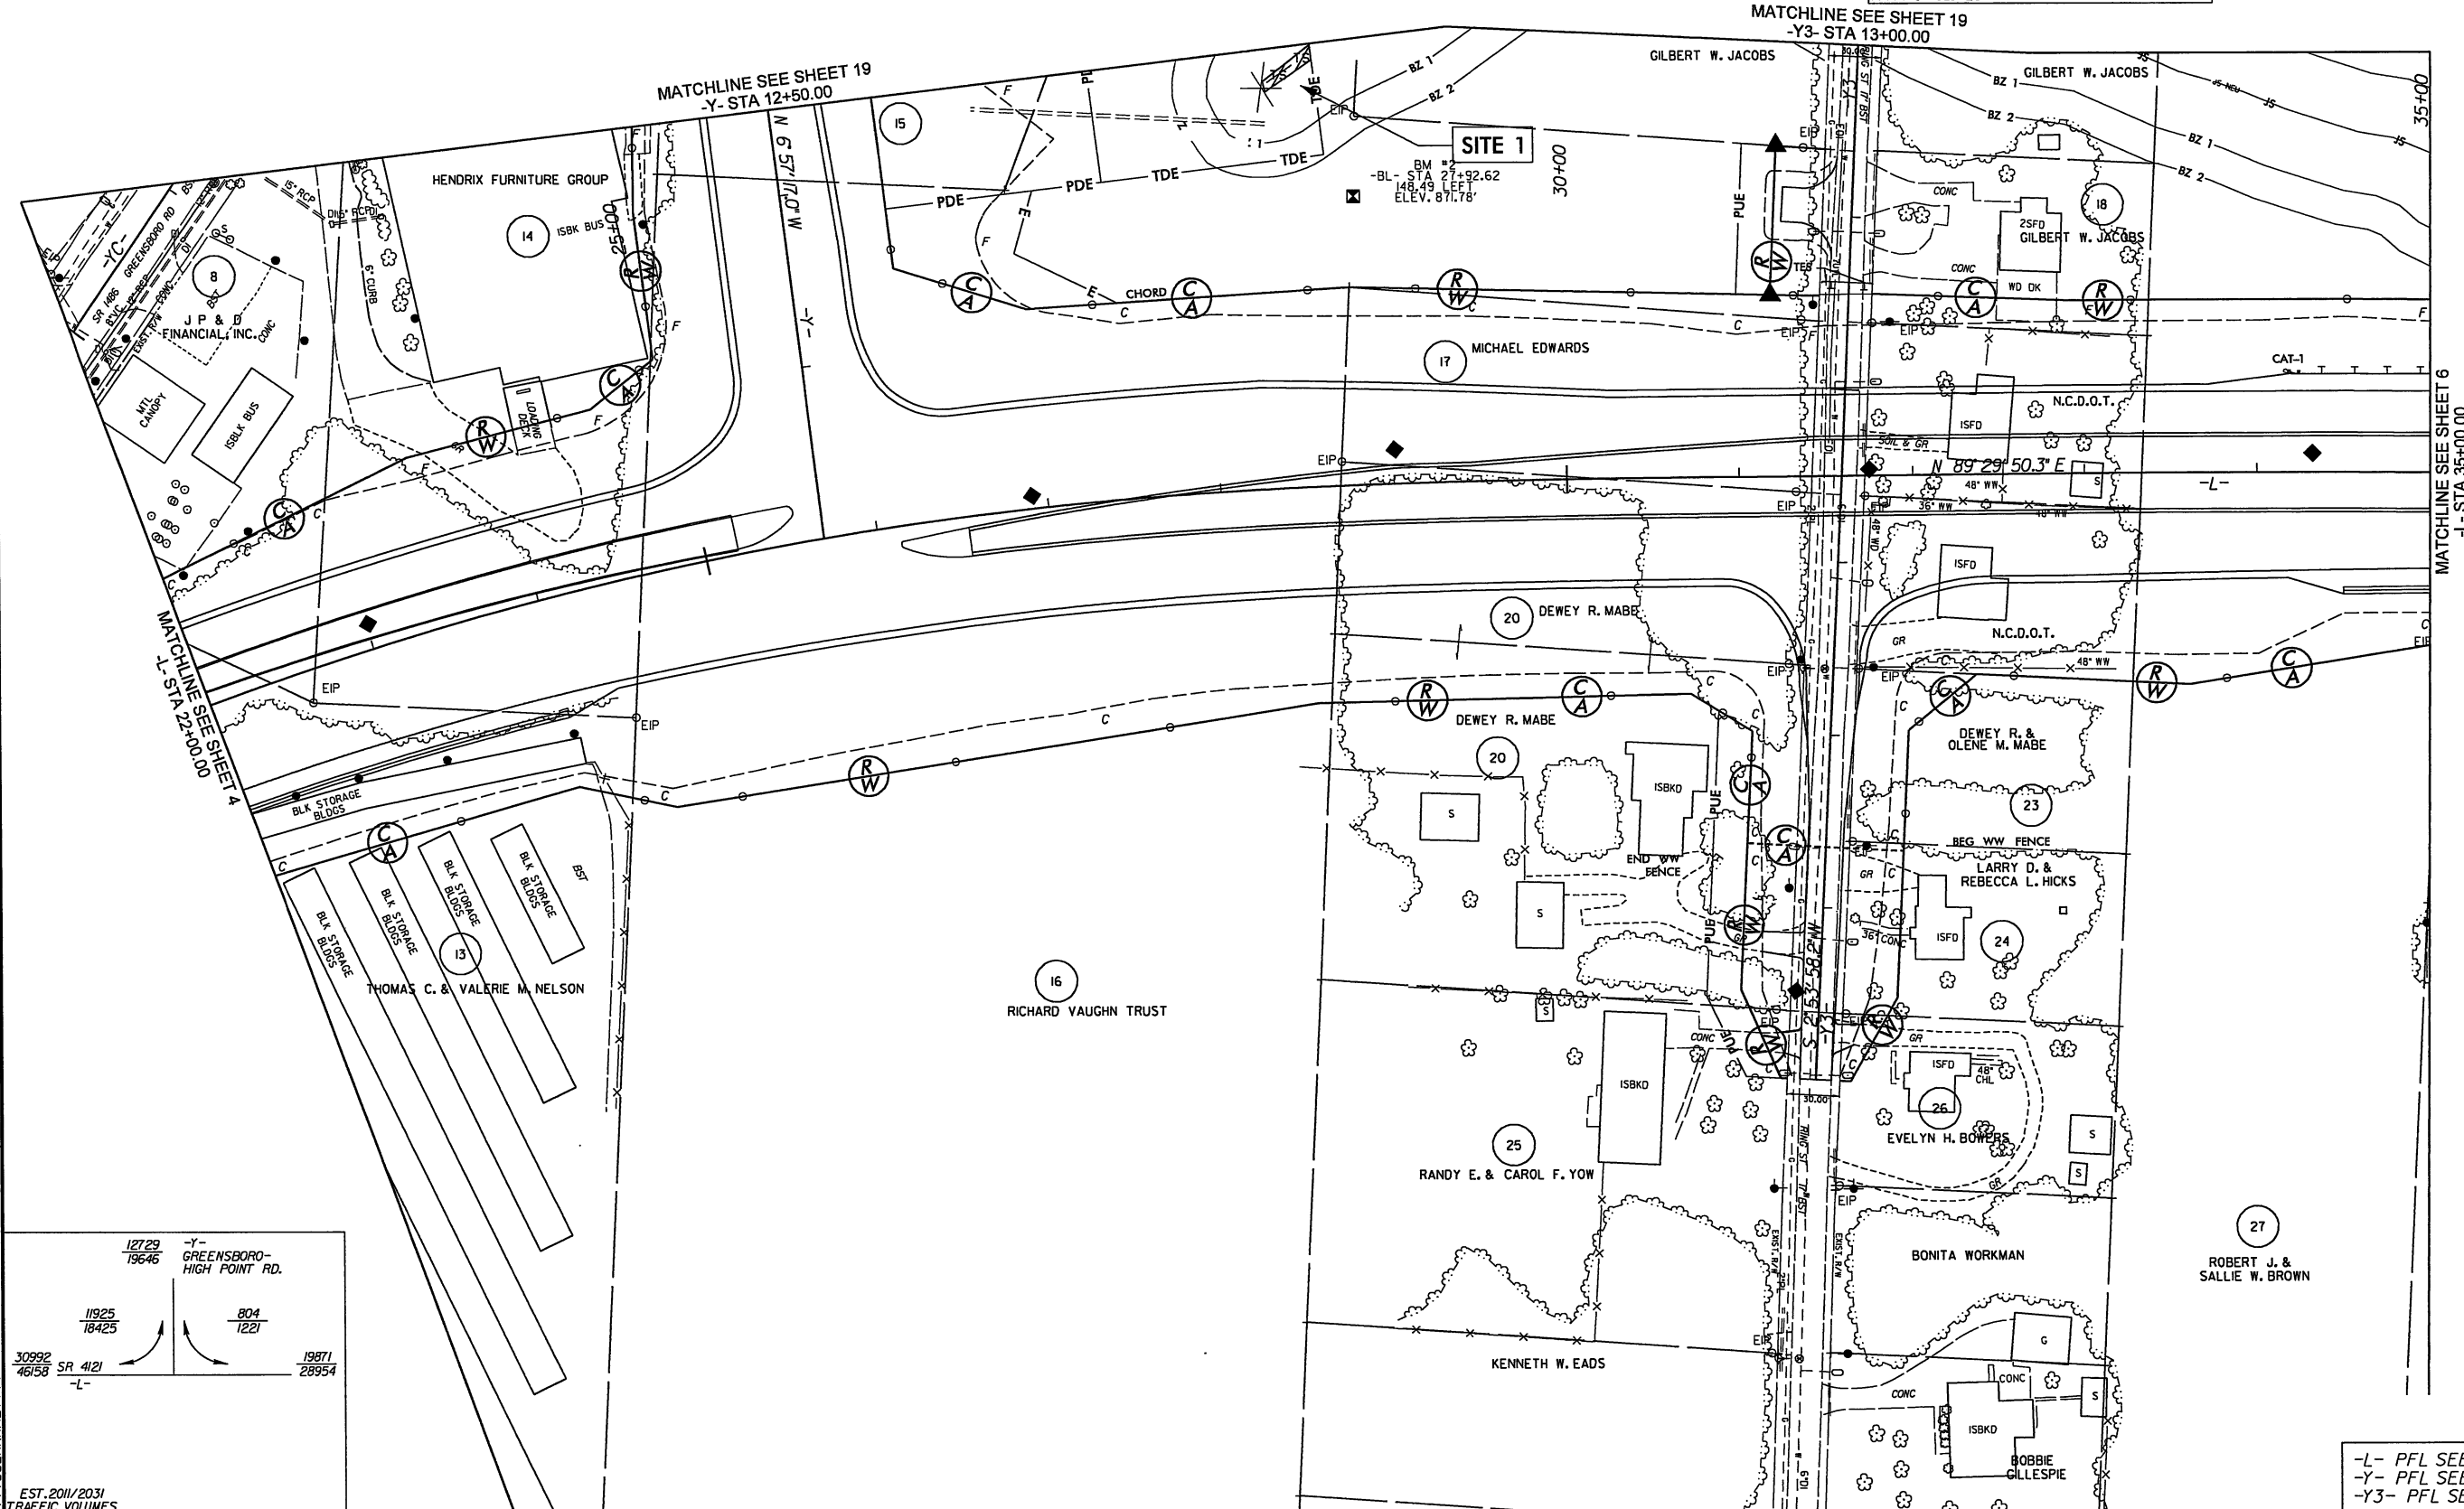


-L- PFL SEE SHEET 24
-Y- PFL SEE SHEET 32
-Y3- PFL SEE SHEET 33

TS TS DENOTES TEMPORARY IMPACTS IN SURFACE WATER





Permit Drawing
Sheet 9 of 31

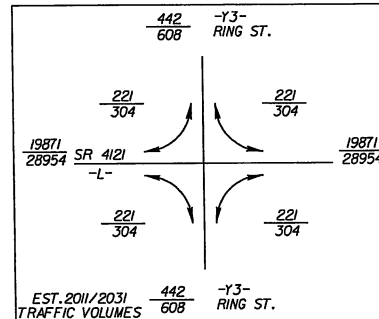



PROJECT REFERENCE		SHEET NO.
U-2412A		5
ROADWAY DESIGN ENGINEER	HYDRAULICS ENGINEER	
PRELIMINARY PLANS DO NOT USE FOR CONSTRUCTION		
Prepared in the Office of:		
 GIBSON ENGINEERS, PC		






REVISIONS
REVISED OWNER FOR PARCELS 14, 15, 16, & 17, REVISED PARCEL 22 TO 20 - REVISED 6-24-09

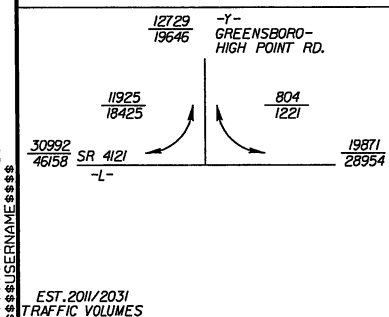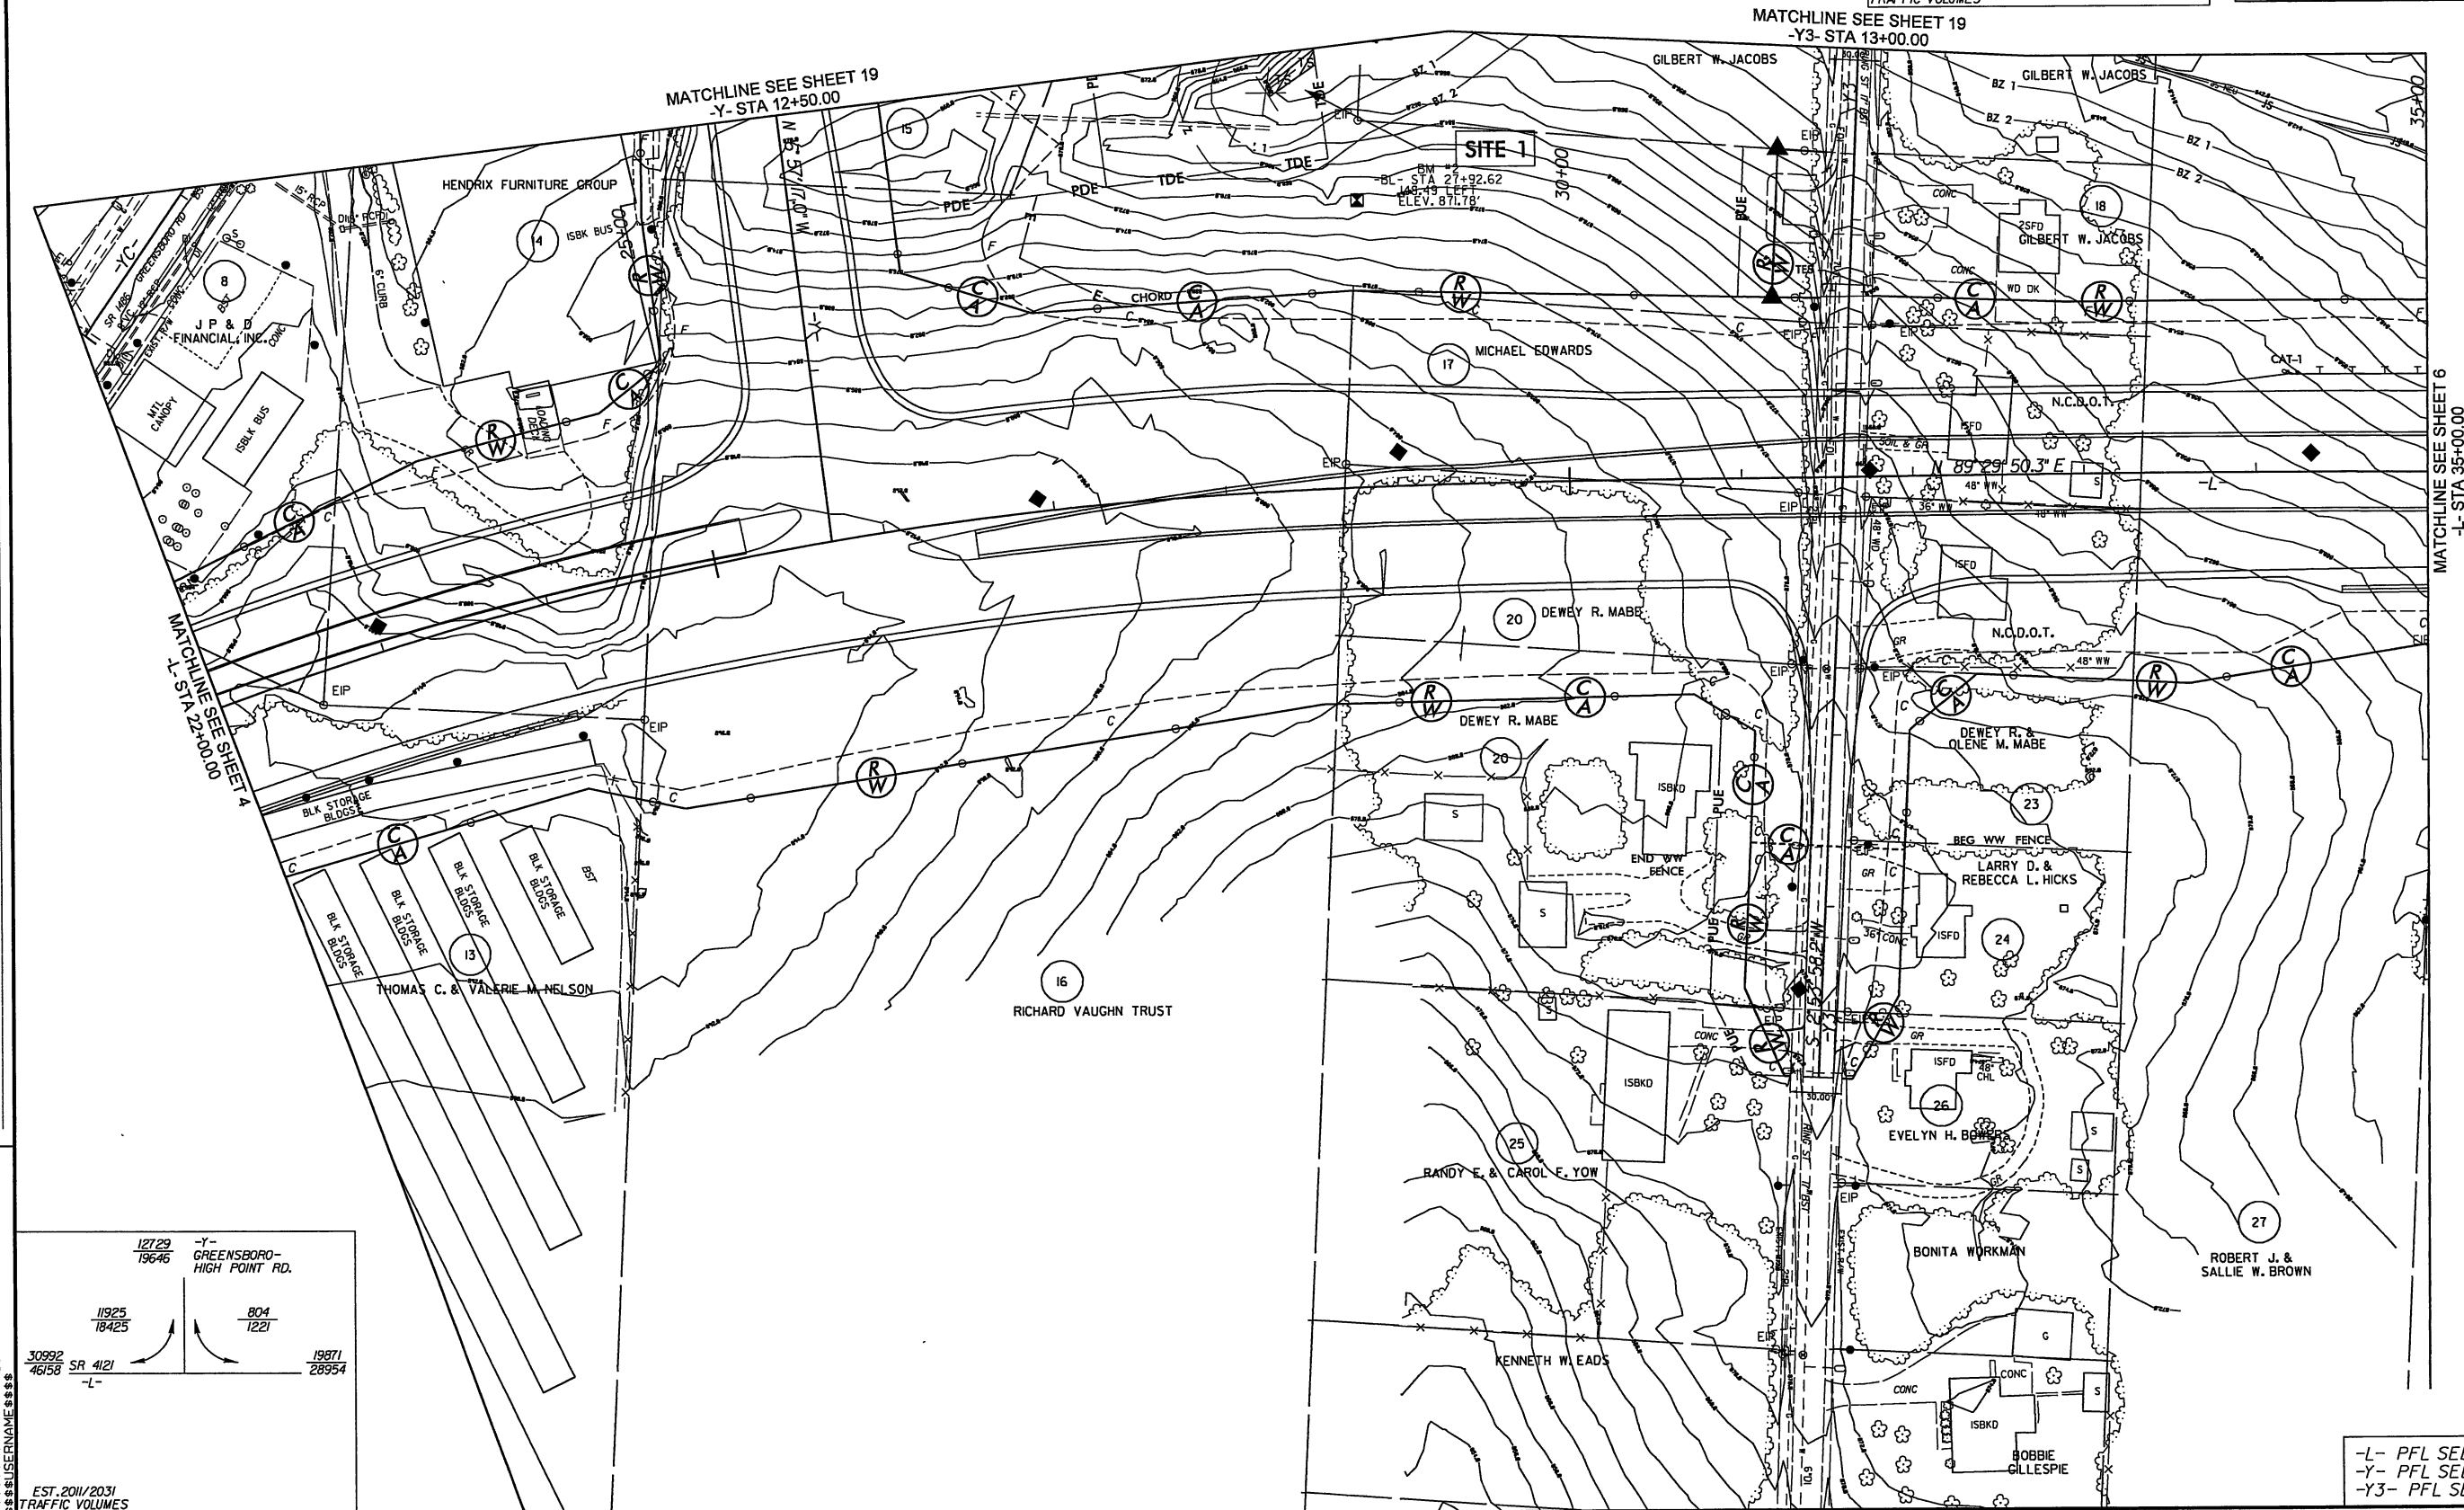

-L- PFL SEE SHEET 24
-Y- PFL SEE SHEET 32
-Y3- PFL SEE SHEET 33

Permit Drawing
Sheet 10 of 31

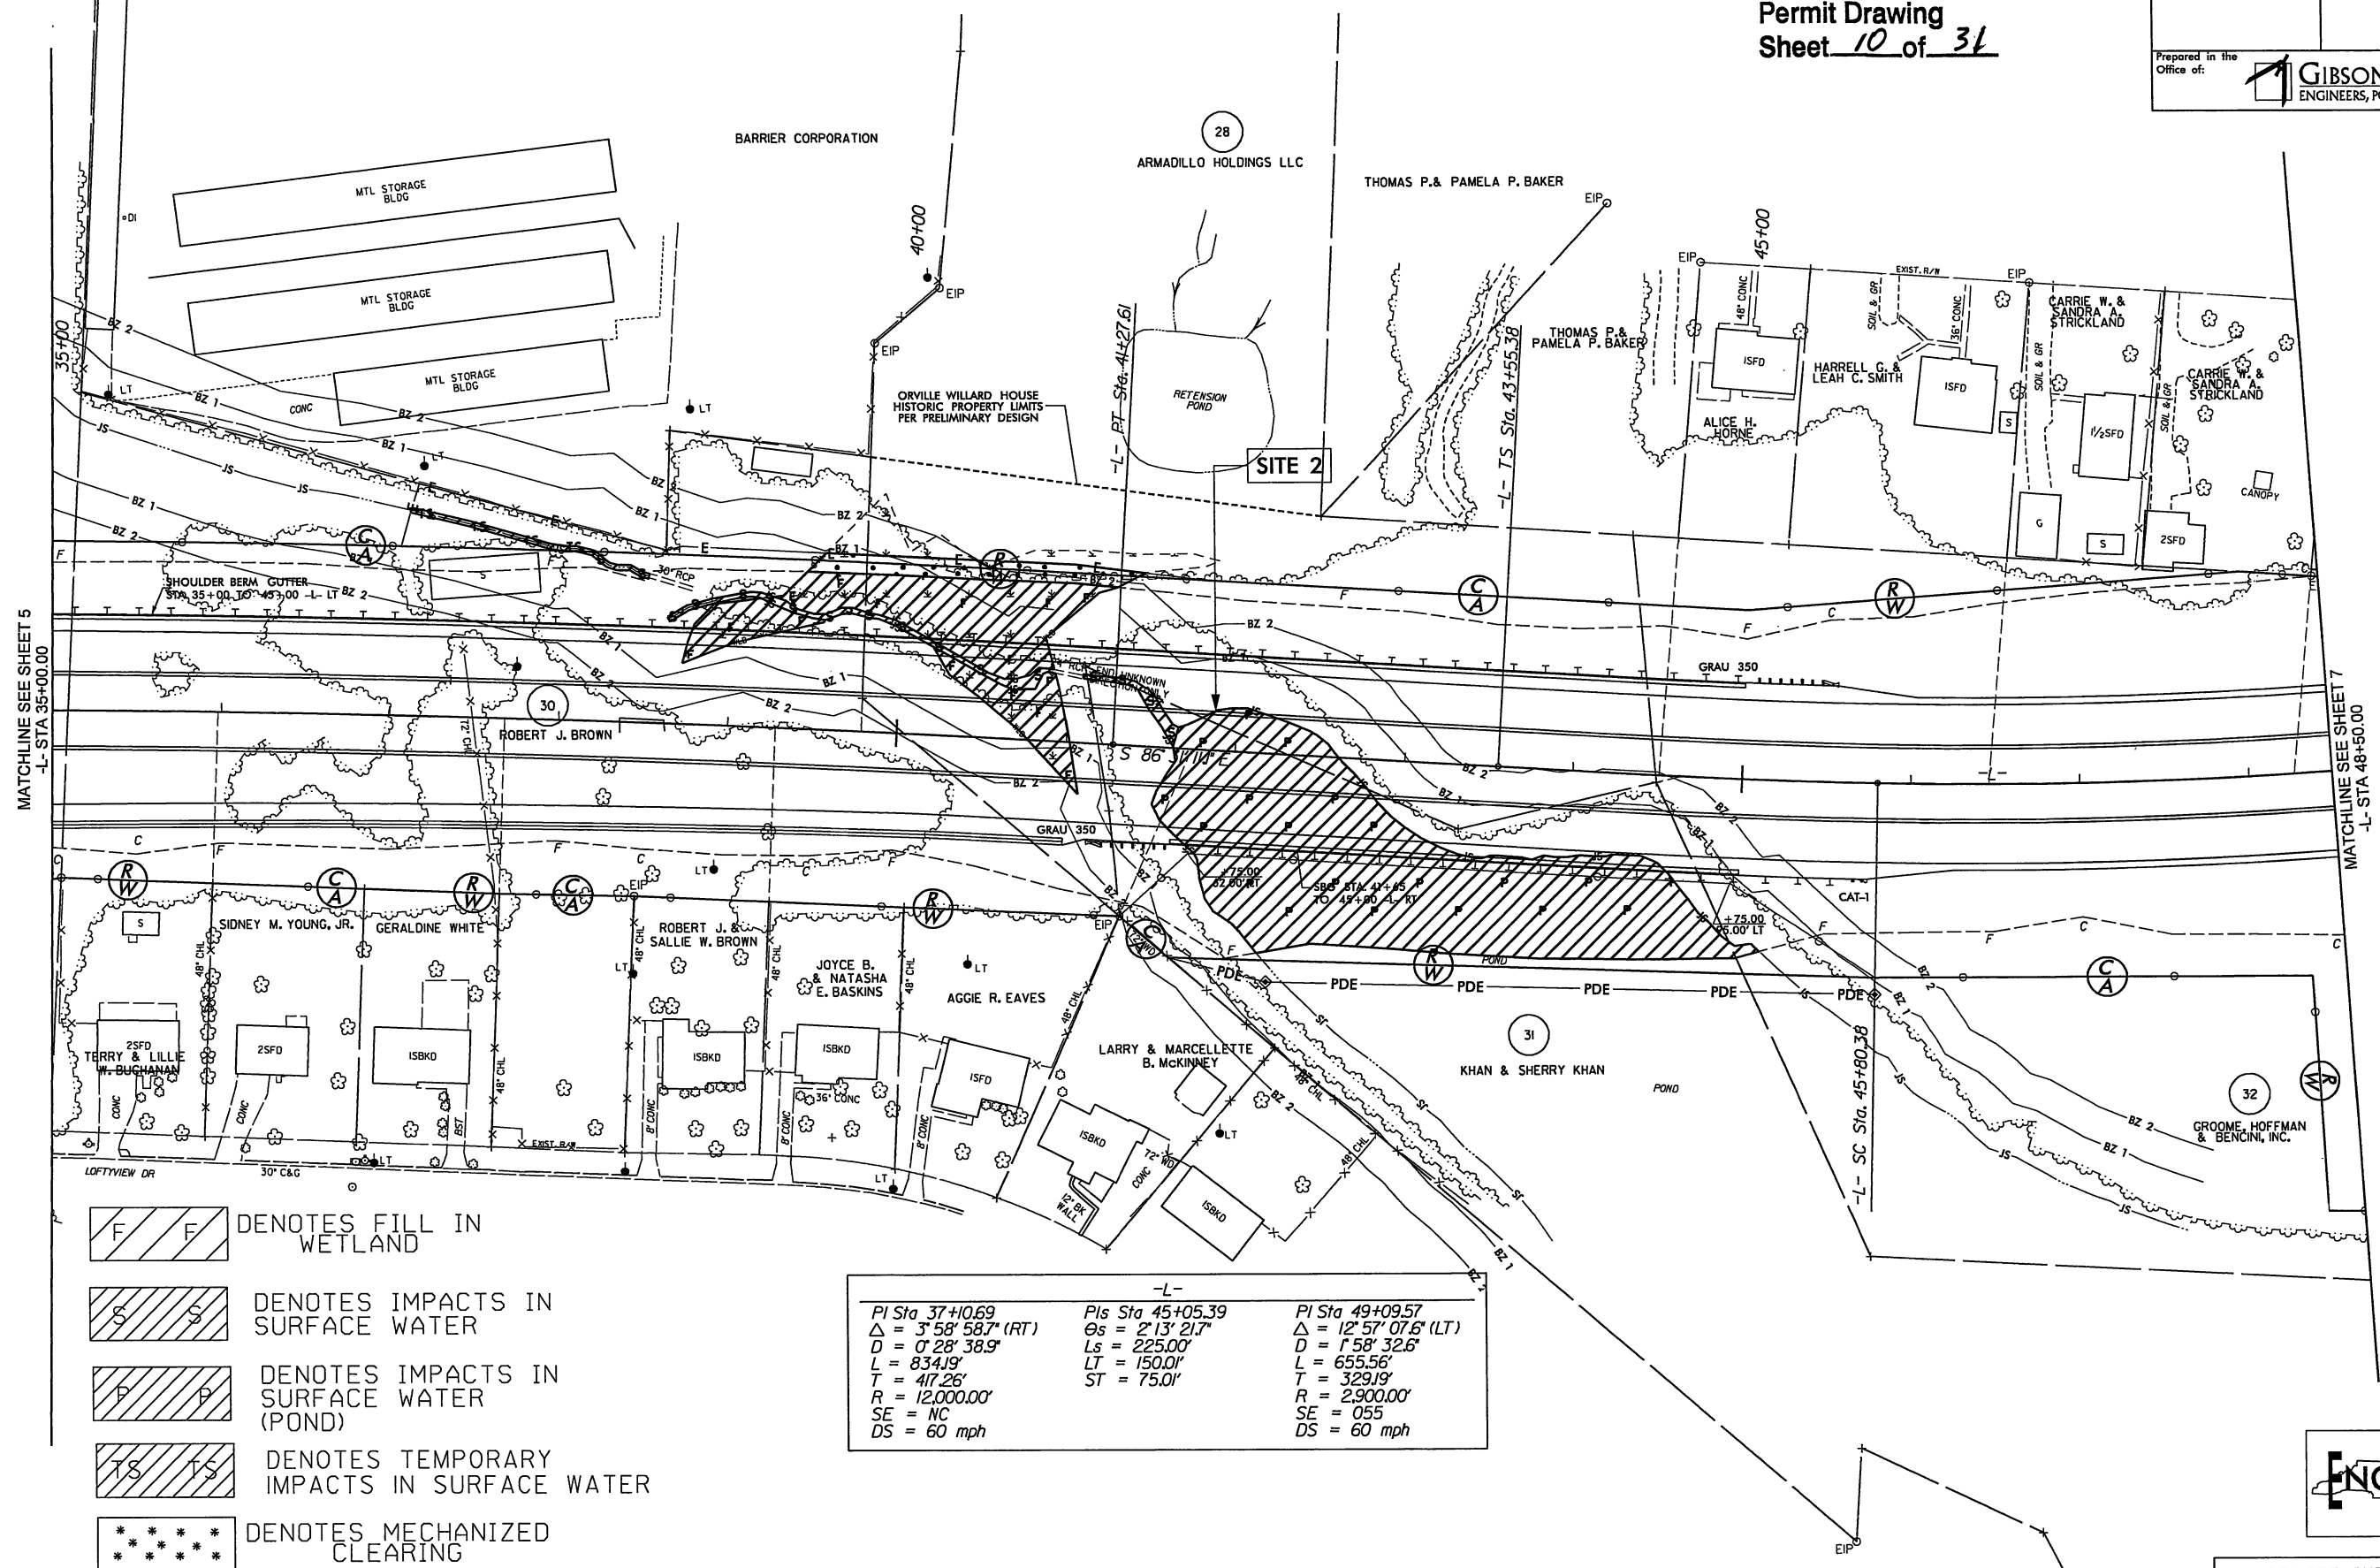 

     -  DENOTES FILL IN WETLAND
-  DENOTES IMPACTS IN SURFACE WATER
-  DENOTES IMPACTS IN SURFACE WATER (POND)
-  DENOTES TEMPORARY IMPACTS IN SURFACE WATER
-  DENOTES MECHANIZED CLEARING

-L-		
PI Sta 37+0.69	PIs Sta 45+05.39	PI Sta 49+09.57
$\Delta = 3^{\circ} 58' 58.7''$ (RT)	$\Theta s = 2^{\circ} 13' 21.7''$	$\Delta = 12^{\circ} 57' 07.6''$ (LT)
$D = 0^{\circ} 28' 38.9''$	$Ls = 225.00'$	$D = 1^{\circ} 58' 32.6''$
$L = 834.19'$	$LT = 150.01'$	$L = 655.56'$
$T = 417.26'$	$ST = 75.01'$	$T = 329.19'$
$R = 12,000.00'$		$R = 2,900.00'$
$SE = NC$		$SE = 055$
$DS = 60$ mph		$DS = 60$ mph

REVISIONS

REVISED OWNER FOR PARCEL 29, REVISED ROW AND PDE MONUMENT TO SC STA 45+80.38 FT - REVISED 6-24-09


DATE
SYTIME
DGN
USERNAME



-L- PFL SEE SHEET 24 & 25

Permit Drawing
Sheet 11 of 31

NAD 83

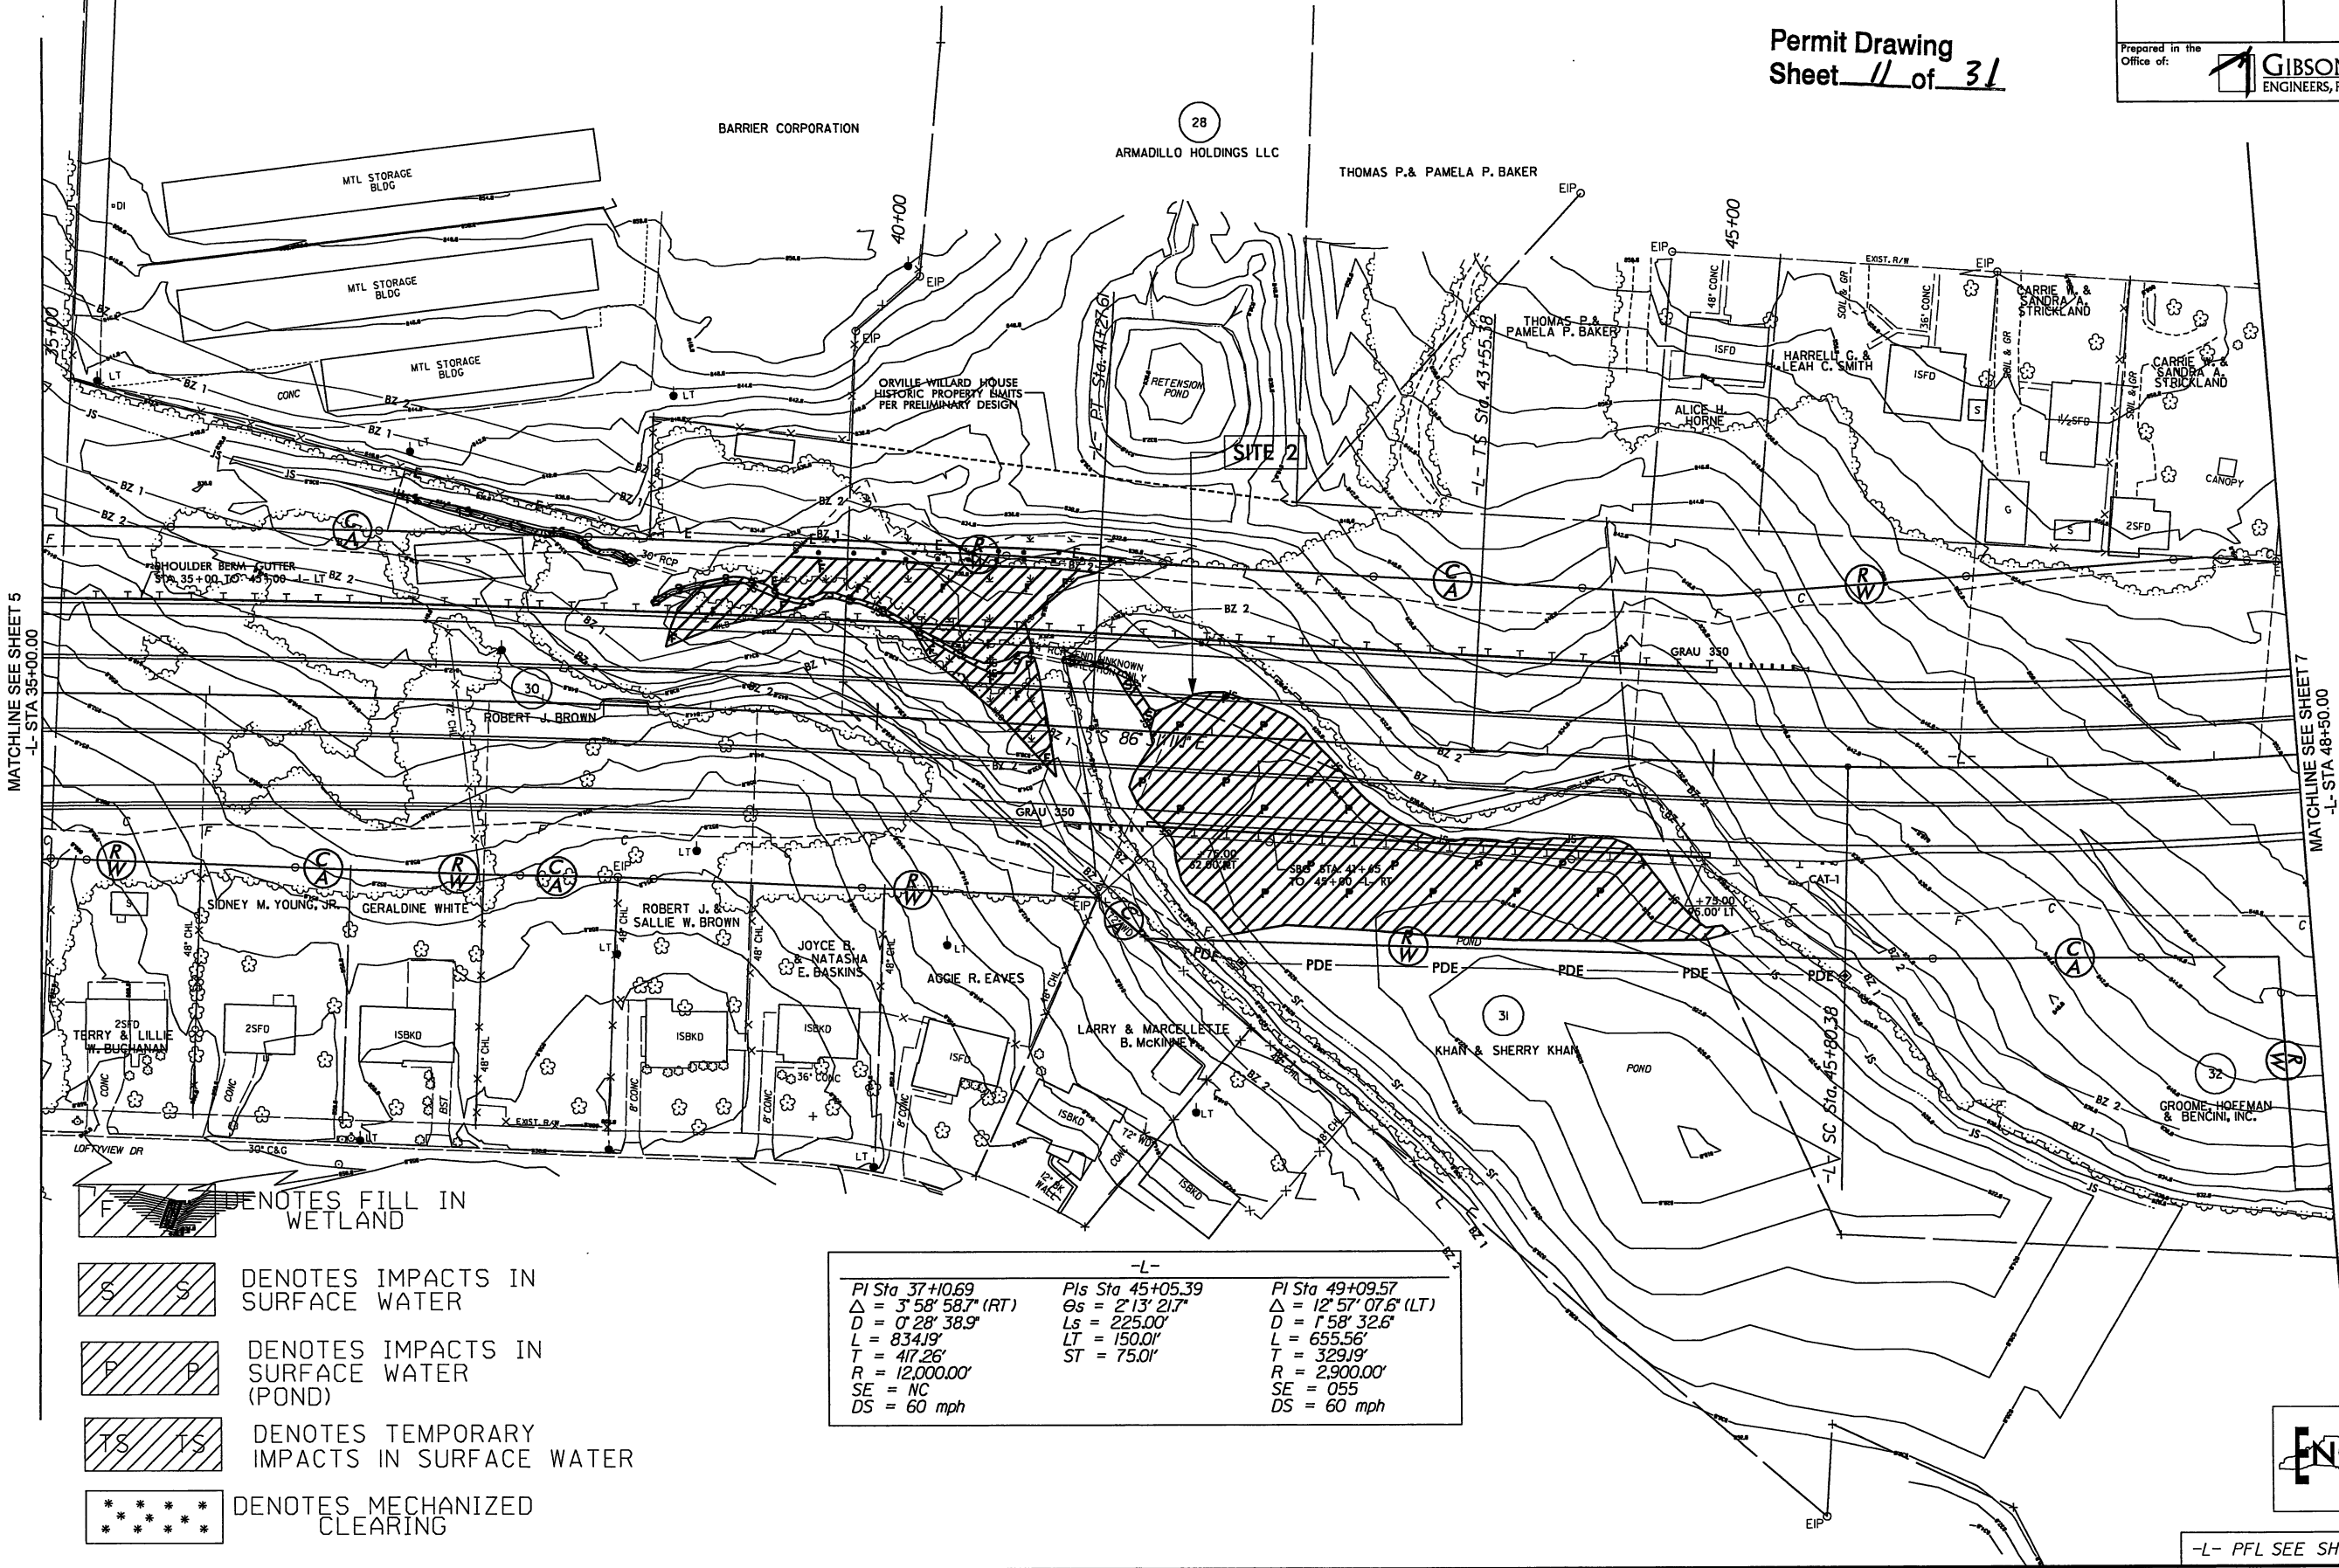

MATCHLINE SEE SHEET 5
-L- STA 35+00.00

MATCHLINE SEE SHEET 7
-L- STA 48+50.00

- DENOTES FILL IN WETLAND
- DENOTES IMPACTS IN SURFACE WATER
- DENOTES IMPACTS IN SURFACE WATER (POND)
- DENOTES TEMPORARY IMPACTS IN SURFACE WATER
- DENOTES MECHANIZED CLEARING

-L-		
PI Sta 37+10.69	PIs Sta 45+05.39	PI Sta 49+09.57
$\Delta = 3^{\circ} 58' 58.7''$ (RT)	$\Theta_s = 2^{\circ} 13' 21.7''$	$\Delta = 12^{\circ} 57' 07.6''$ (LT)
$D = 0^{\circ} 28' 38.9''$	$L_s = 225.00'$	$D = 1^{\circ} 58' 32.6''$
$L = 834.19'$	$LT = 150.01'$	$L = 655.56'$
$T = 417.26'$	$ST = 75.01'$	$T = 329.19'$
$R = 12,000.00'$		$R = 2,900.00'$
$SE = NC$		$SE = 055$
$DS = 60$ mph		$DS = 60$ mph




-L- PFL SEE SHEET 24 & 25

REVISED OWNER FOR PARCEL 29, REVISED ROW AND PDE MONUMENT TO SC STA 45+80.38 RT - REVISED 6-24-08

DATE: 6/24/08
SYTIME: 10:00
USER: NAME

PAVEMENT REMOVAL
-L- PFL SEE SHEET 25
-Y4- PFL SEE SHEET 33
-Y4A- PFL SEE SHEET 34


REVISED PARCEL 35 & 36 TO 34.44.46.48.50 & 51 TO 43.56 TO 54.45 TO 97. REVISED OWNER FOR PARCEL 39B.40.52.55 & 59. ADDED PARCEL 59A. REVISED 6-24-09

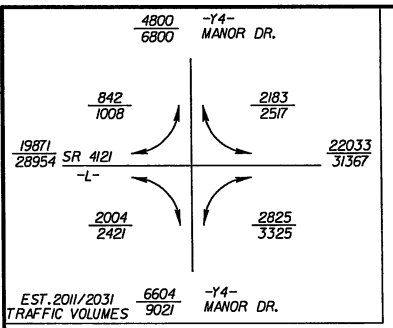

ENGLISH

Permit Drawing
Sheet 13 of 31

PROJECT REFERENCE		SHEET NO.	
U-2412A		7	
ROADWAY DESIGN ENGINEER		HYDRAULICS ENGINEER	
PRELIMINARY PLANS DO NOT USE FOR CONSTRUCTION			
<u>31</u> Prepared in the Office of:  GIBSON ENGINEERS, PC			

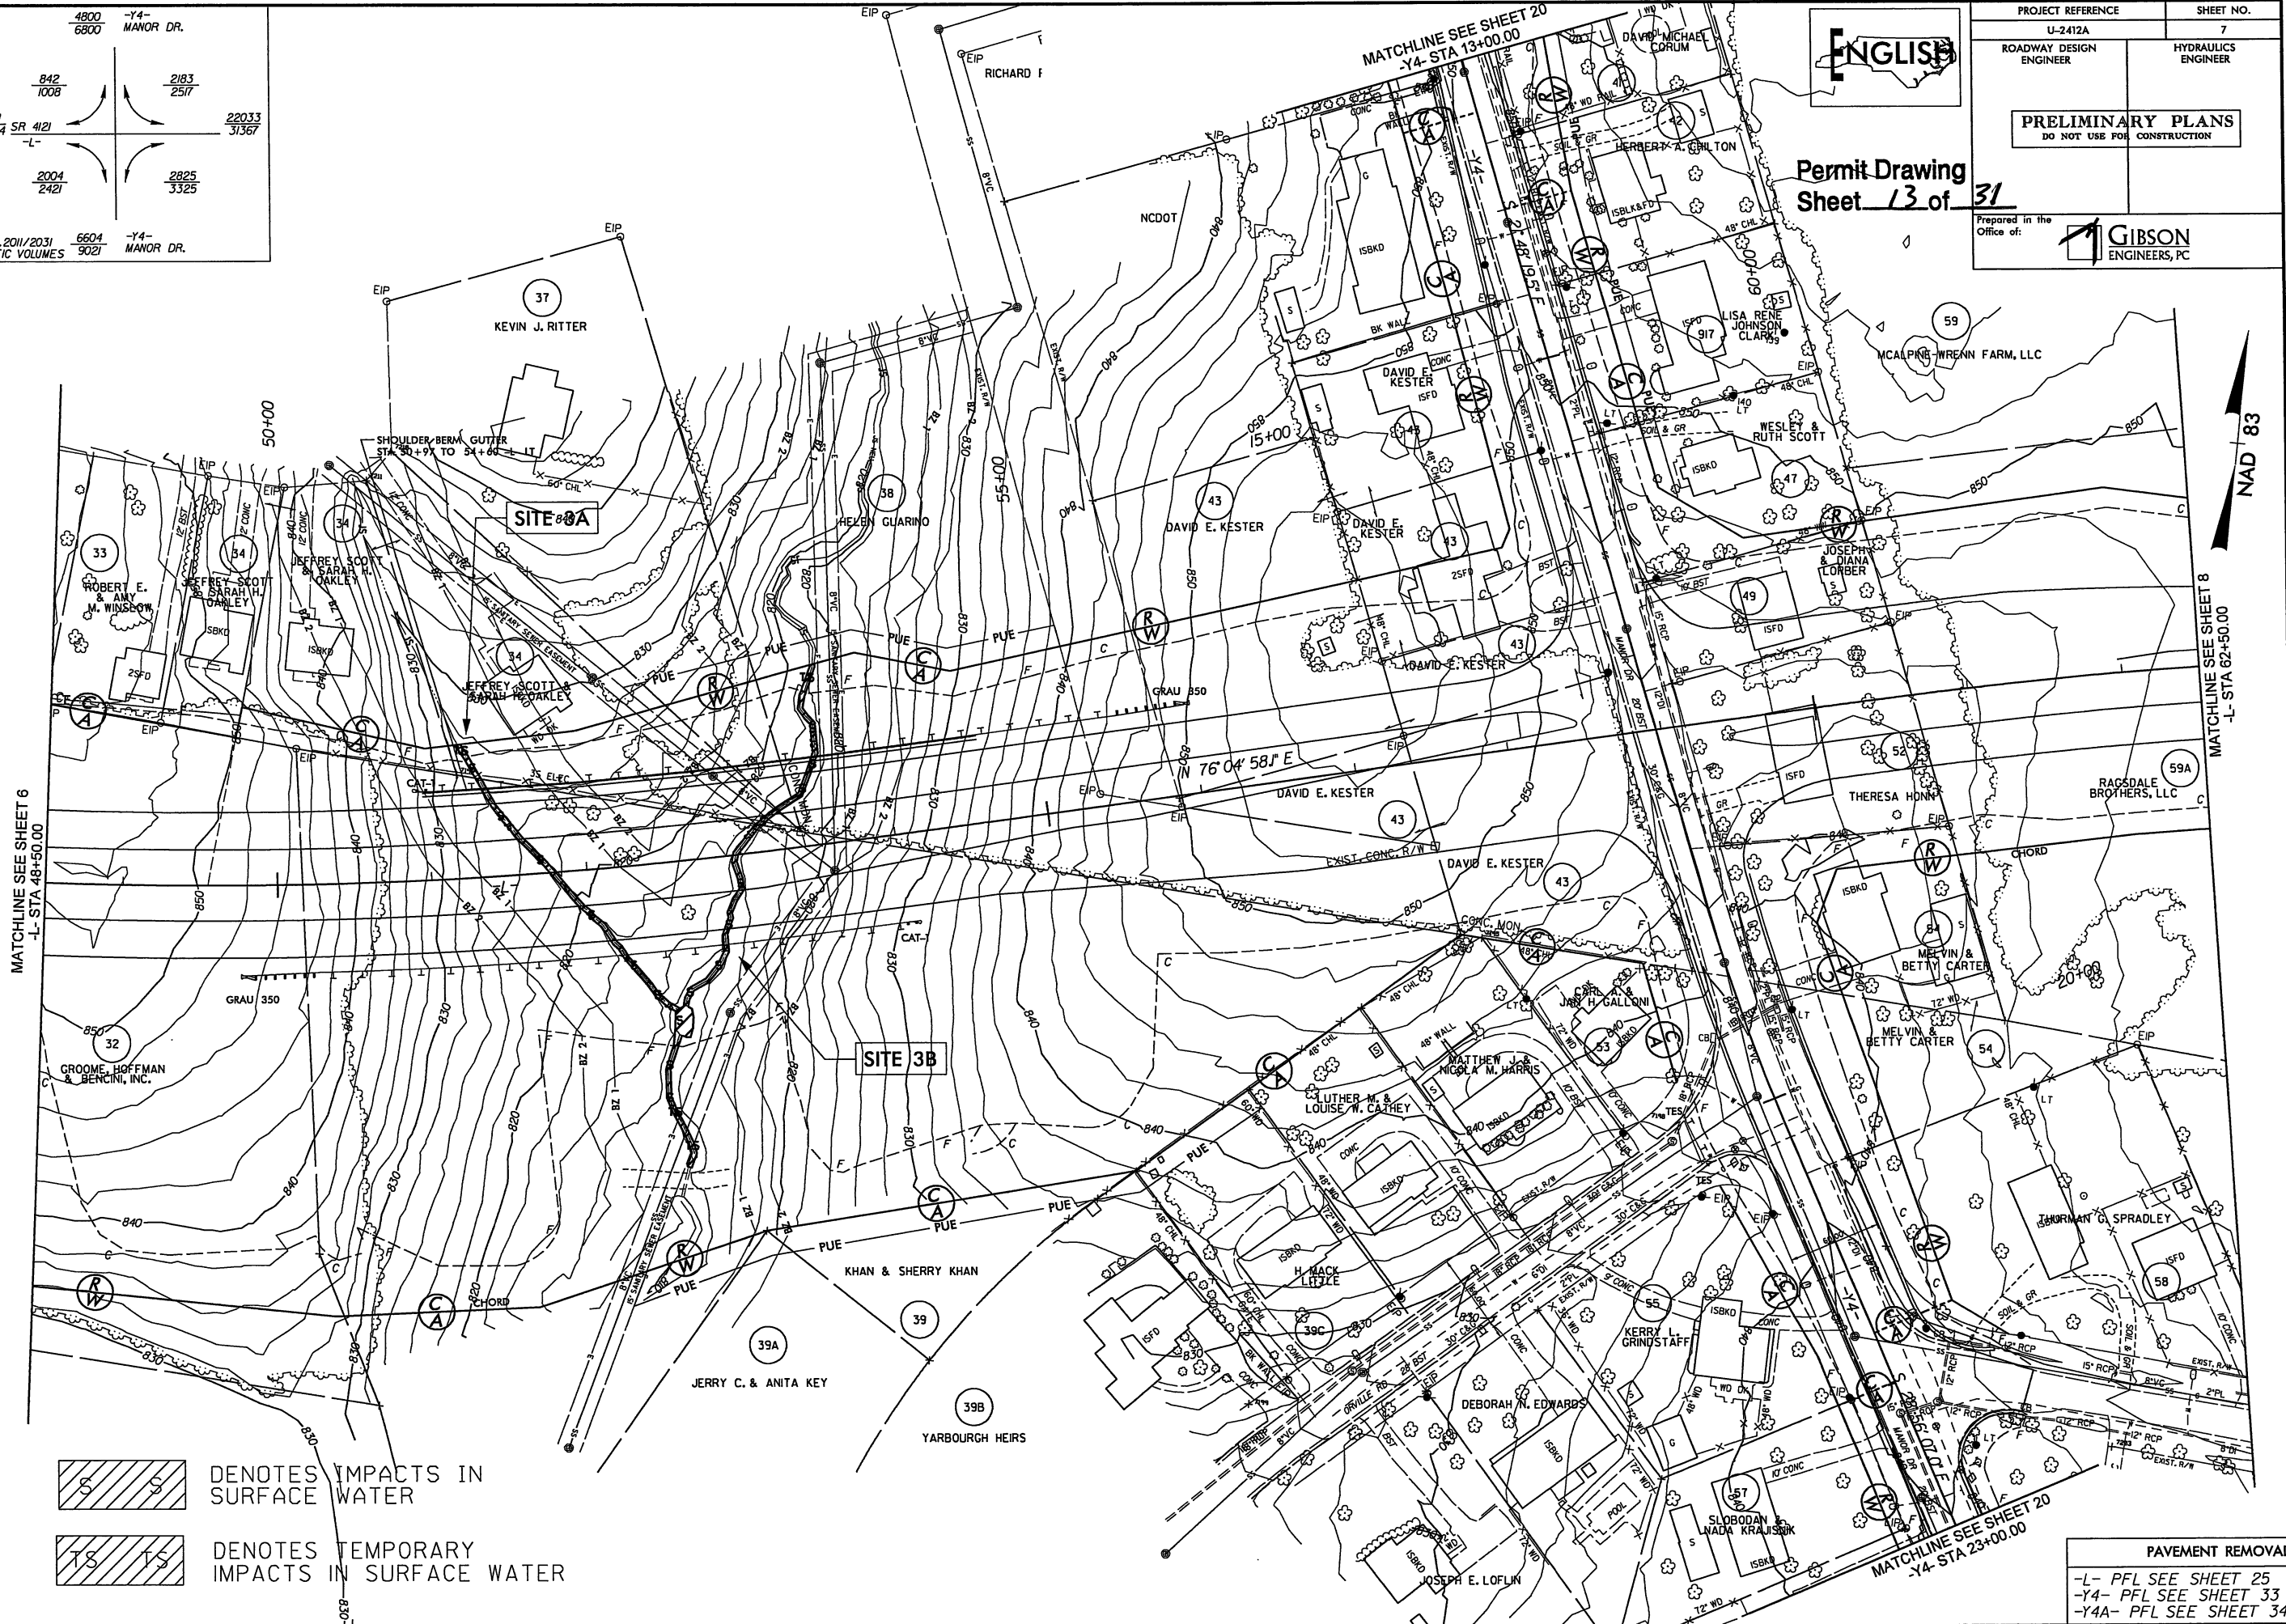



NAD 83

PROJECT REFERENCE		SHEET NO.
U-2412A		9
ROADWAY DESIGN ENGINEER	HYDRAULICS ENGINEER	
PRELIMINARY PLANS DO NOT USE FOR CONSTRUCTION		
Prepared in the Office of:  GIBSON ENGINEERS, PC		

Permit Drawing
Sheet 14 of 31

NAD 83

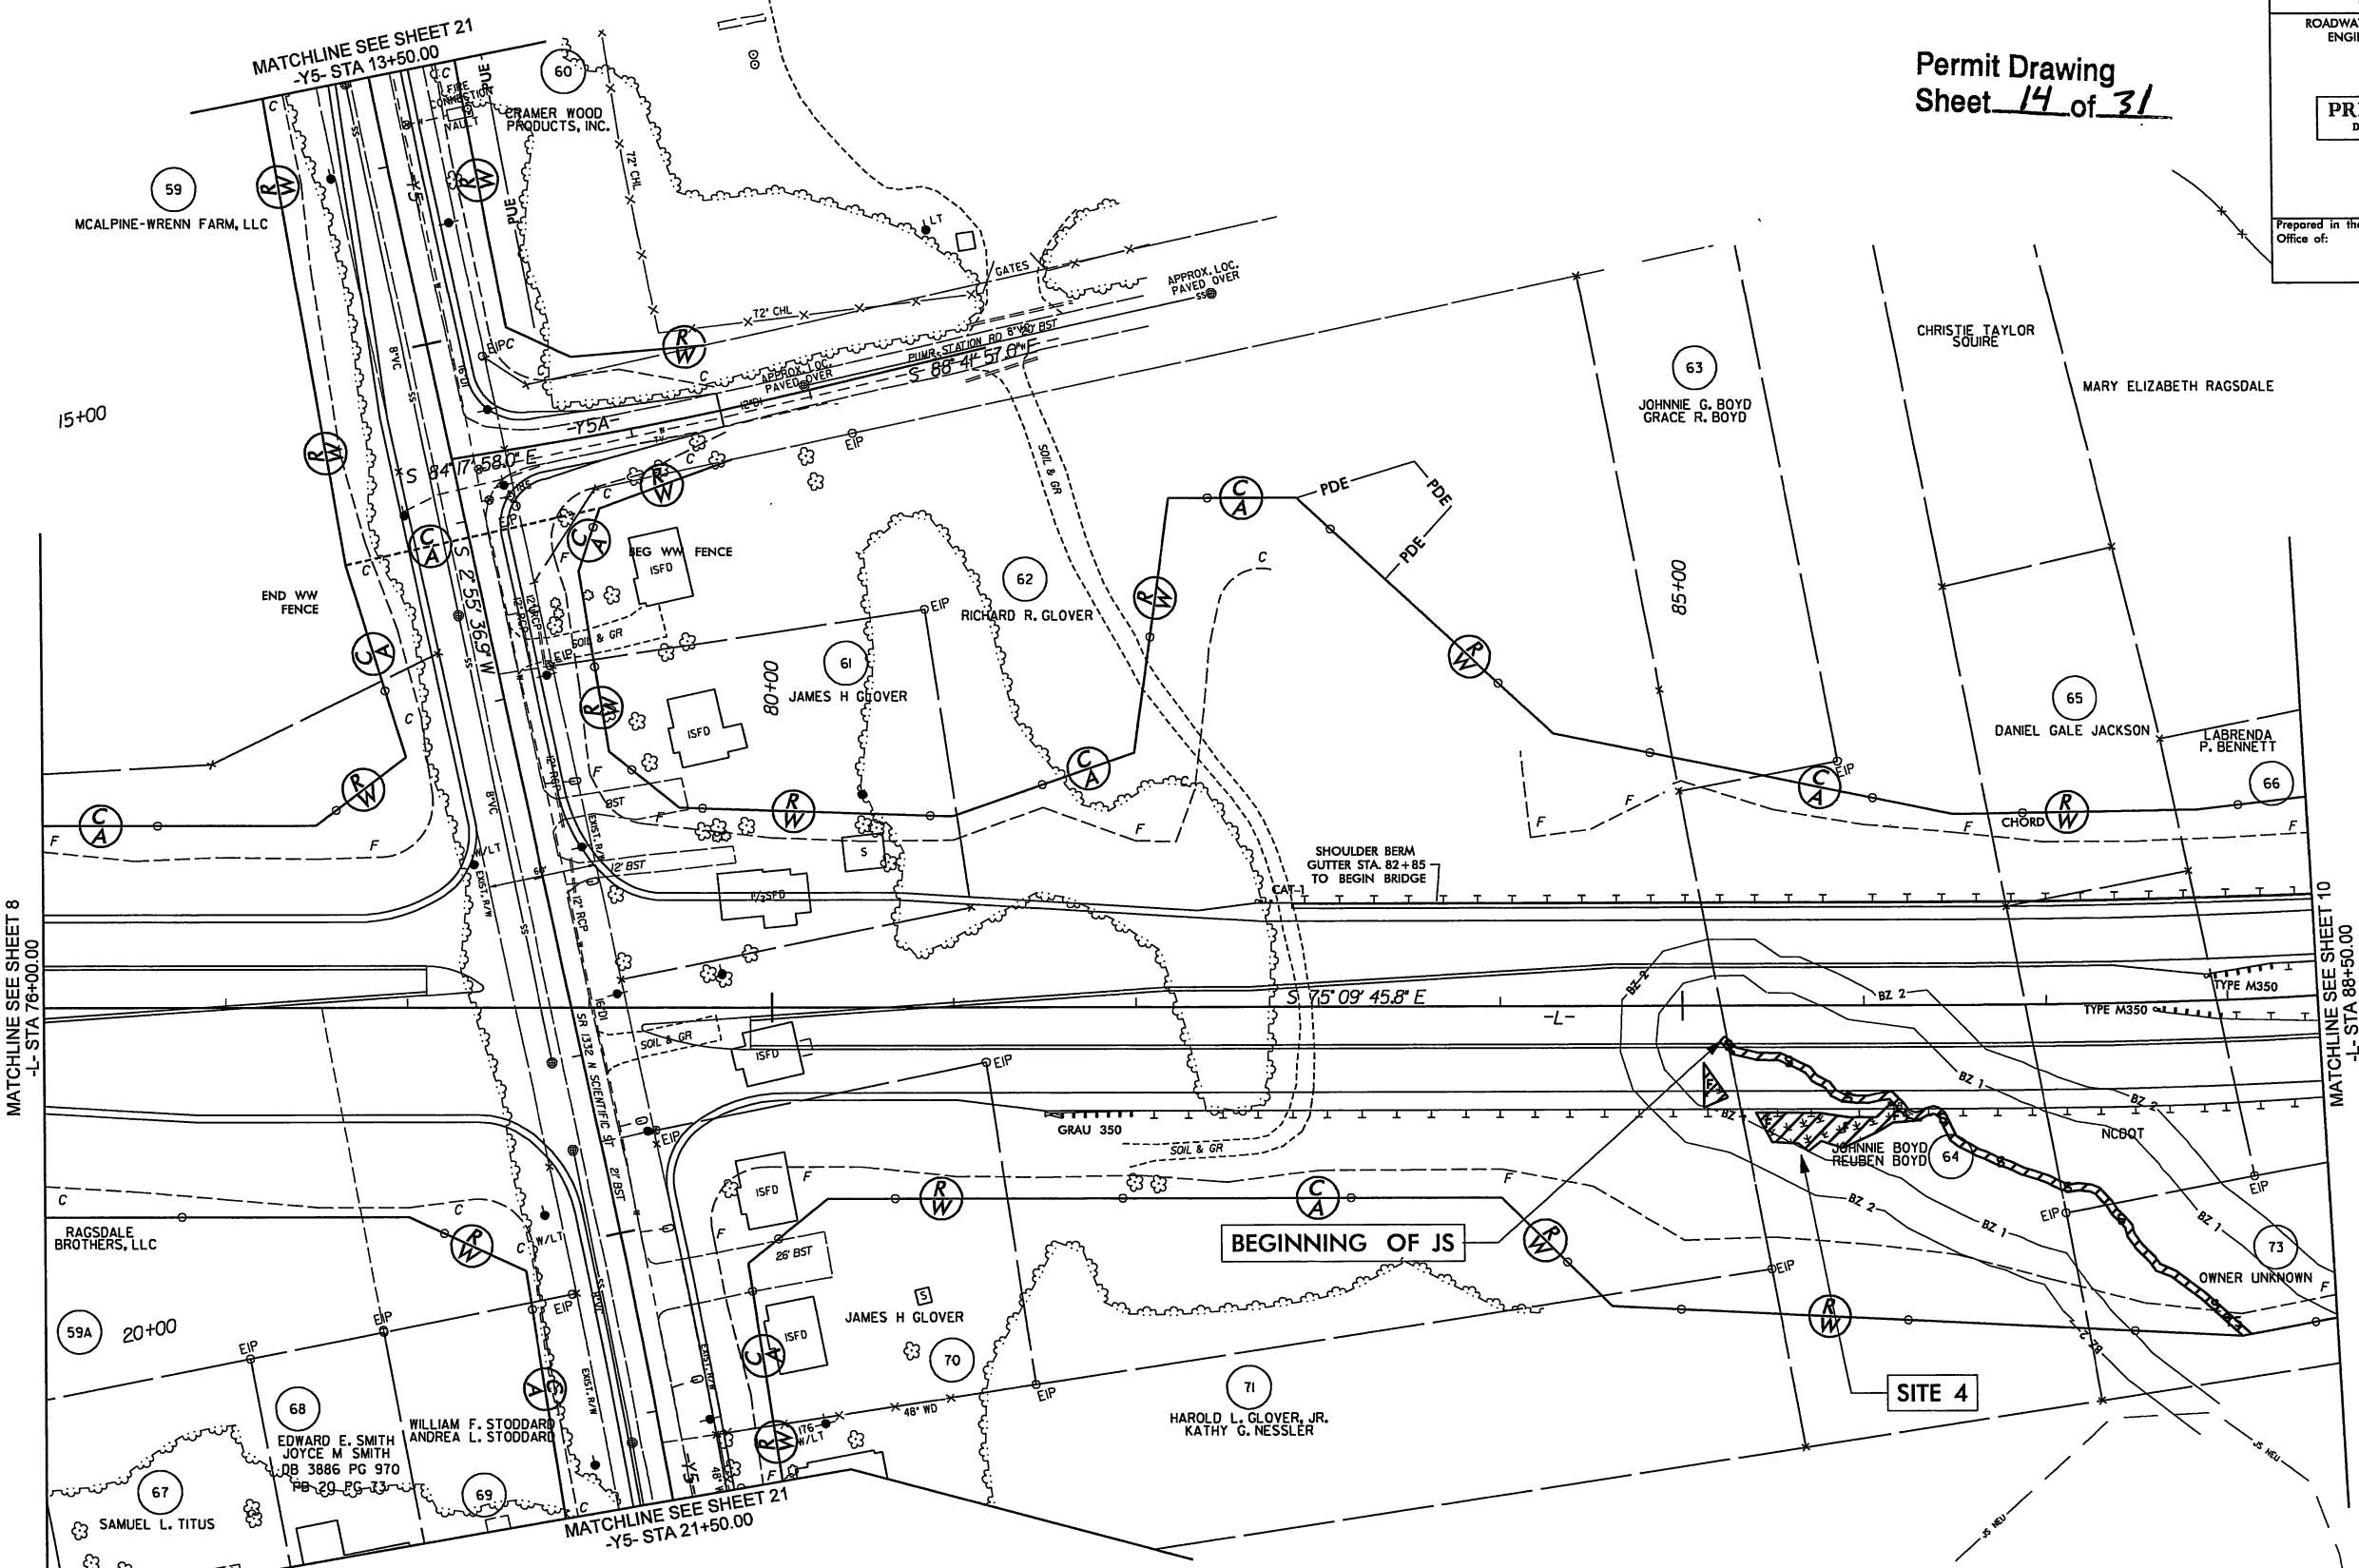

 
-  DENOTES FILL IN WETLAND
-  DENOTES IMPACTS IN SURFACE WATER
-  DENOTES TEMPORARY IMPACTS IN SURFACE WATER




-L- PFL SEE SHEET 26
-Y5- PFL SEE SHEET 34
-Y5A- PFL SEE SHEET 35

REVISIONS
REVISED OWNER FOR PARCEL 59 & 72-ADDED PARCEL 59A - REVISED 6-24-09

DATE: 06/24/09
SYTIME: 10:00
DGN: JG
USER: JG

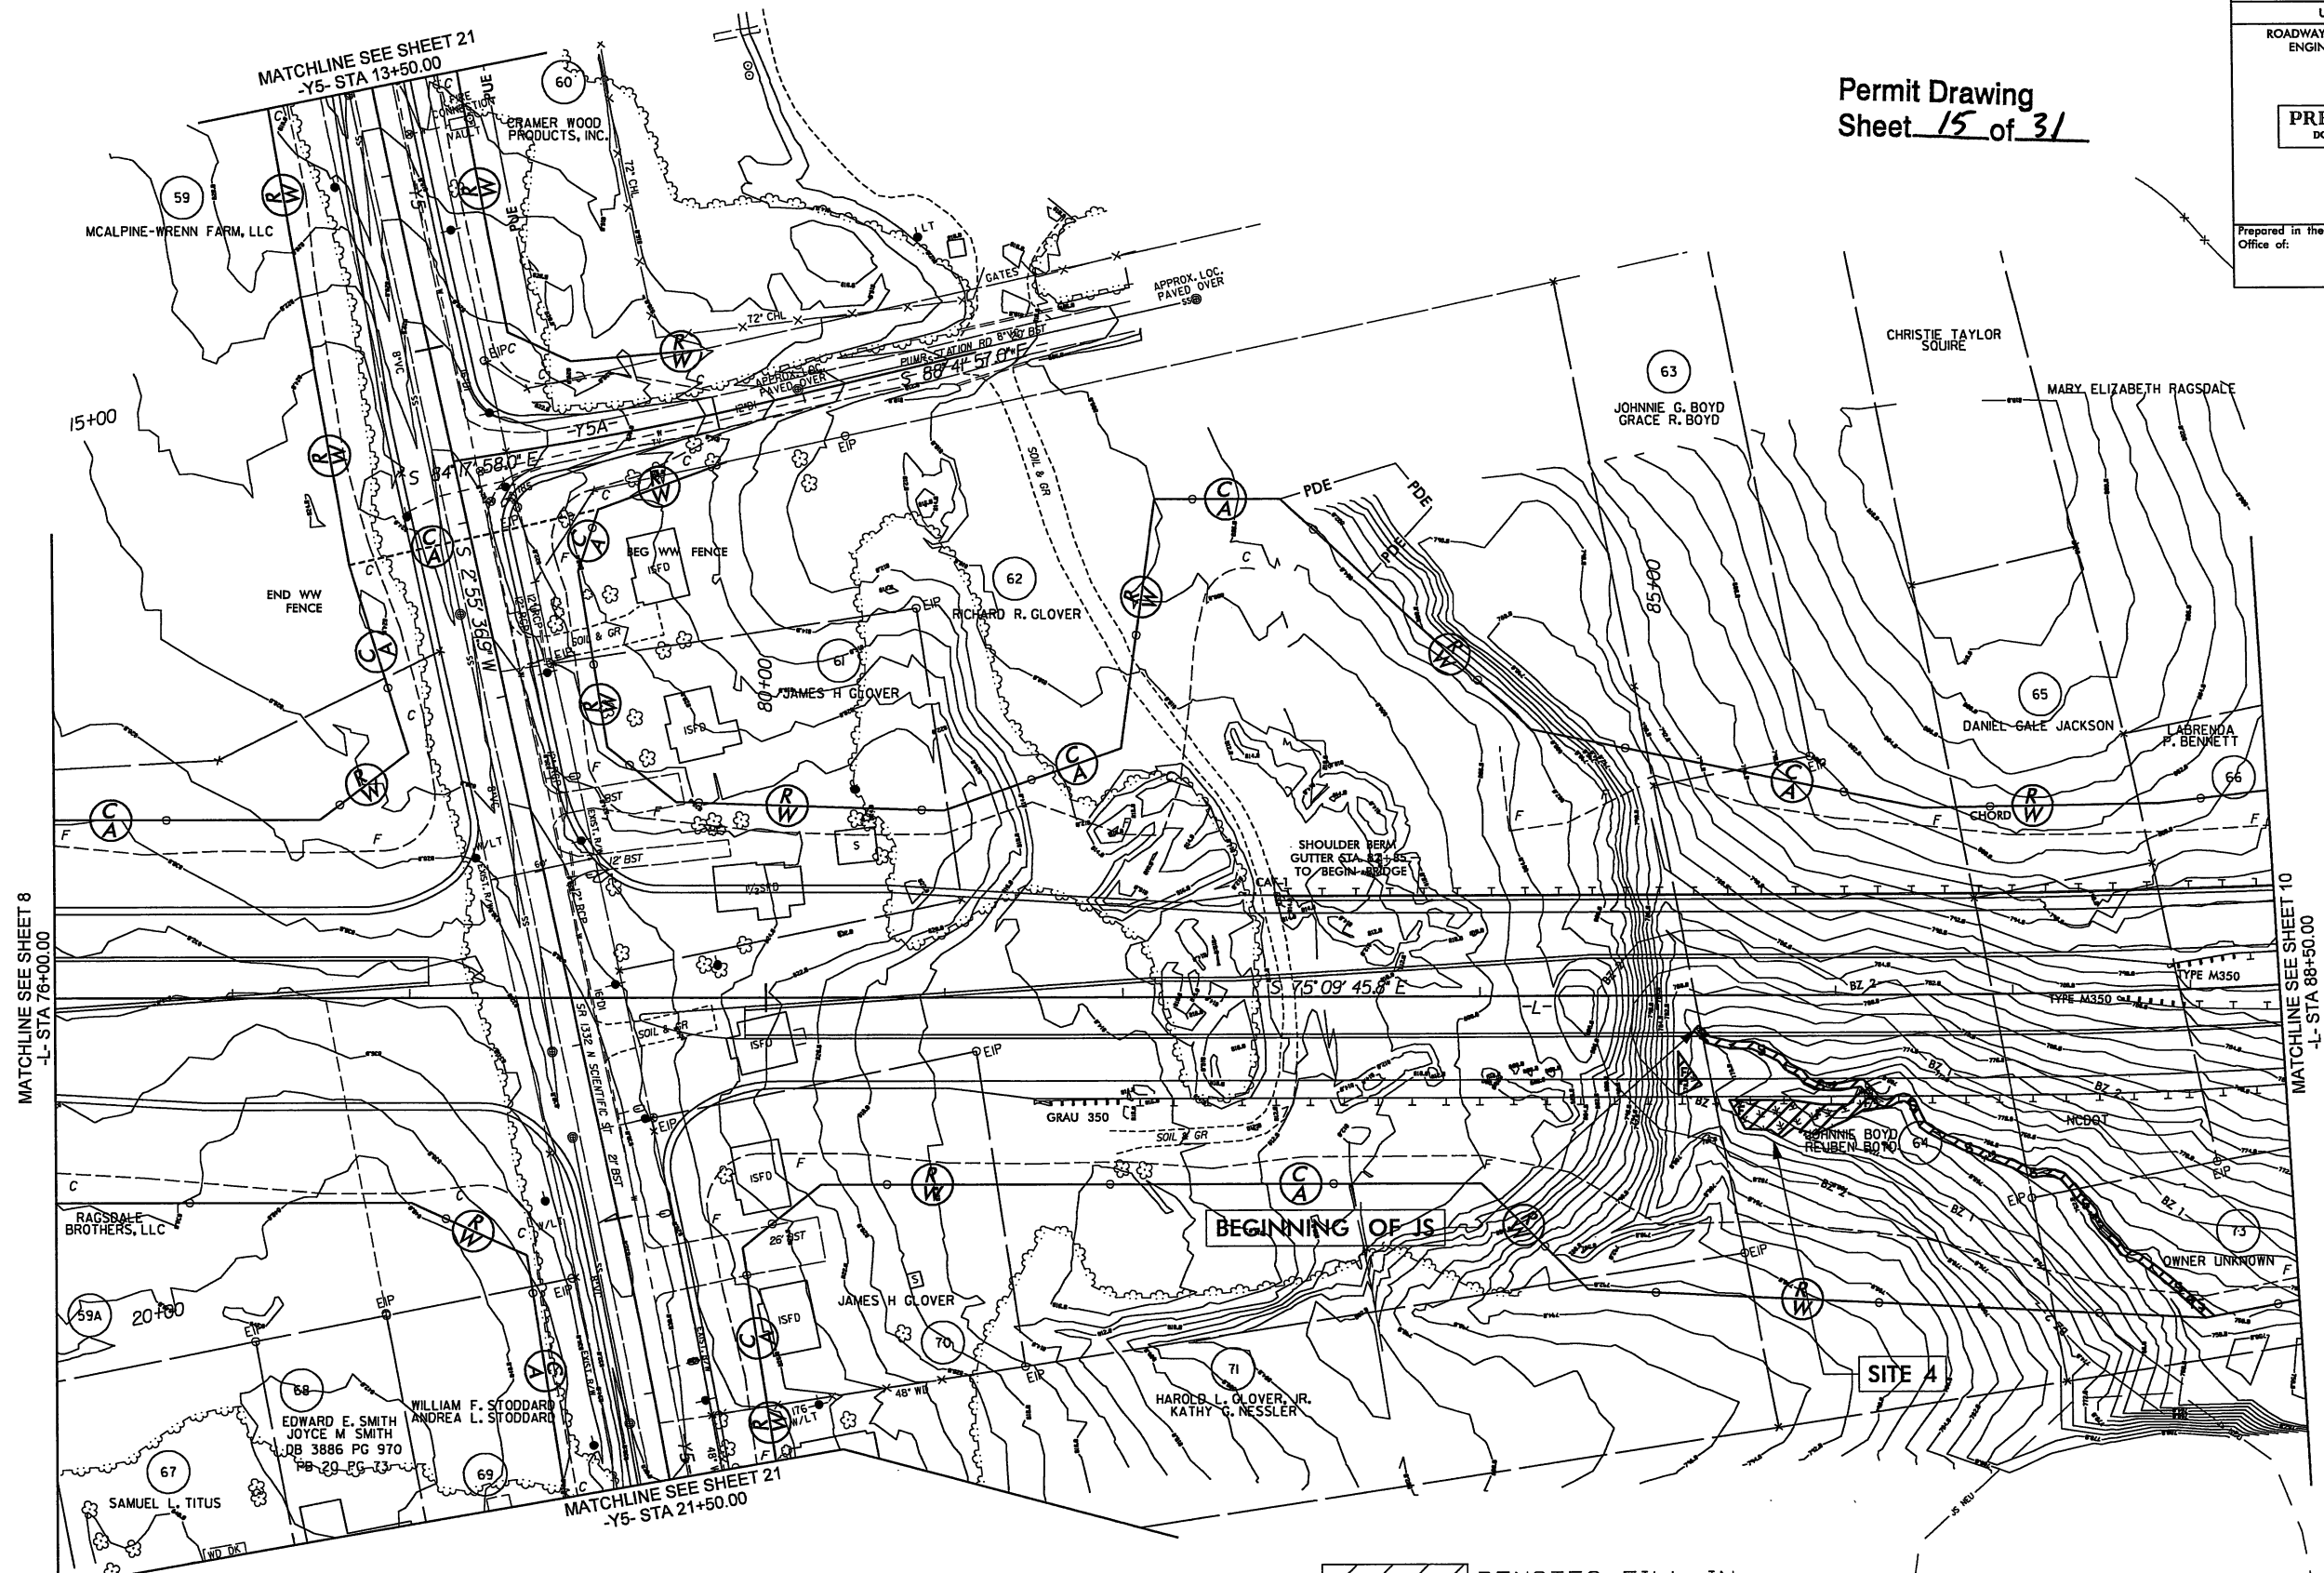Permit Drawing
Sheet 15 of 31

  DENOTES FILL IN WETLAND

 DENOTES IMPACTS IN SURFACE WATER

 DENOTES TEMPORARY IMPACTS IN SURFACE WATER



-L- PFL SEE SHEET 26
-Y5- PFL SEE SHEET 34
-Y5A- PFL SEE SHEET 35

REVISIONS

REVISED OWNER FOR PARCEL 59 & 72: ADDED PARCEL 59A - REVISED 6-24-09


```

$$$$$DATE$$$$$
$$$$$SYSTEM$$$$$
$$$$$DGN$$$$$
$$$$$USERNAME$$$$$

```


Permit Drawing
Sheet 16 of 31

NAD 83

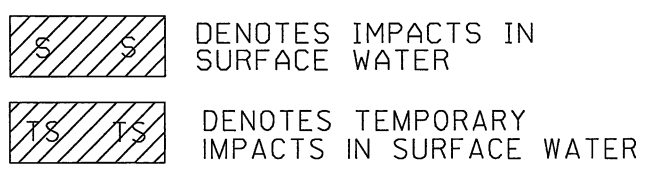

-Y7- PFL SEE SHEET 35
-L- PFL SEE SHEET 27
RETAINING WALL SEE SHEET 2-F

REVISIONS
REVISED PARCEL 17 & 78 TO 76 - REVISED 6-24-09
REVISED ROW ON PARCEL 76 - REVISED 12-22-09

REVISSED PARCEL 77 & 78 TO 76 - REVISED 6-24-09
REVISSED ROW ON PARCEL 76 - REVISED 12-22-09

,
 \$\$\$DATE\$\$
 \$\$\$SYSTIME\$\$\$\$
 \$\$\$DGN\$\$\$\$\$



Permit Drawing
Sheet 17 of 31

PROJECT REFERENCE		SHEET NO.	
U-2412A		11	
ROADWAY DESIGN ENGINEER		HYDRAULICS ENGINEER	
PRELIMINARY PLANS DO NOT USE FOR CONSTRUCTION			
Prepared in the Office of:			
		GIBSON ENGINEERS, PC	



REVISIONS

REVISED PARCEL 77 & 78 TO 76 - REVISED 6-24-09
REVISED ROW ON PARCEL 76 - REVISED 12-22-09


DATE: 12/22/09
TIME: 10:00 AM
USER: JG

MATCHLINE SEE SHEET 10
-L- STA 102+00.00

MATCHLINE SEE SHEET 12
-L- STA 115+50.00




DENOTES IMPACTS IN
SURFACE WATER

 

DENOTES TEMPORARY
IMPACTS IN SURFACE WATER

-YT- PFL SEE SHEET 35
-L- PFL SEE SHEET 27
RETAINING WALL SEE SHEET 2-F

PROJECT REFERENCE		SHEET NO.	
U-2412A		12	
ROADWAY DESIGN ENGINEER		HYDRAULICS ENGINEER	
PRELIMINARY PLANS DO NOT USE FOR CONSTRUCTION			
Prepared in the Office of:  GIBSON ENGINEERS, PC			

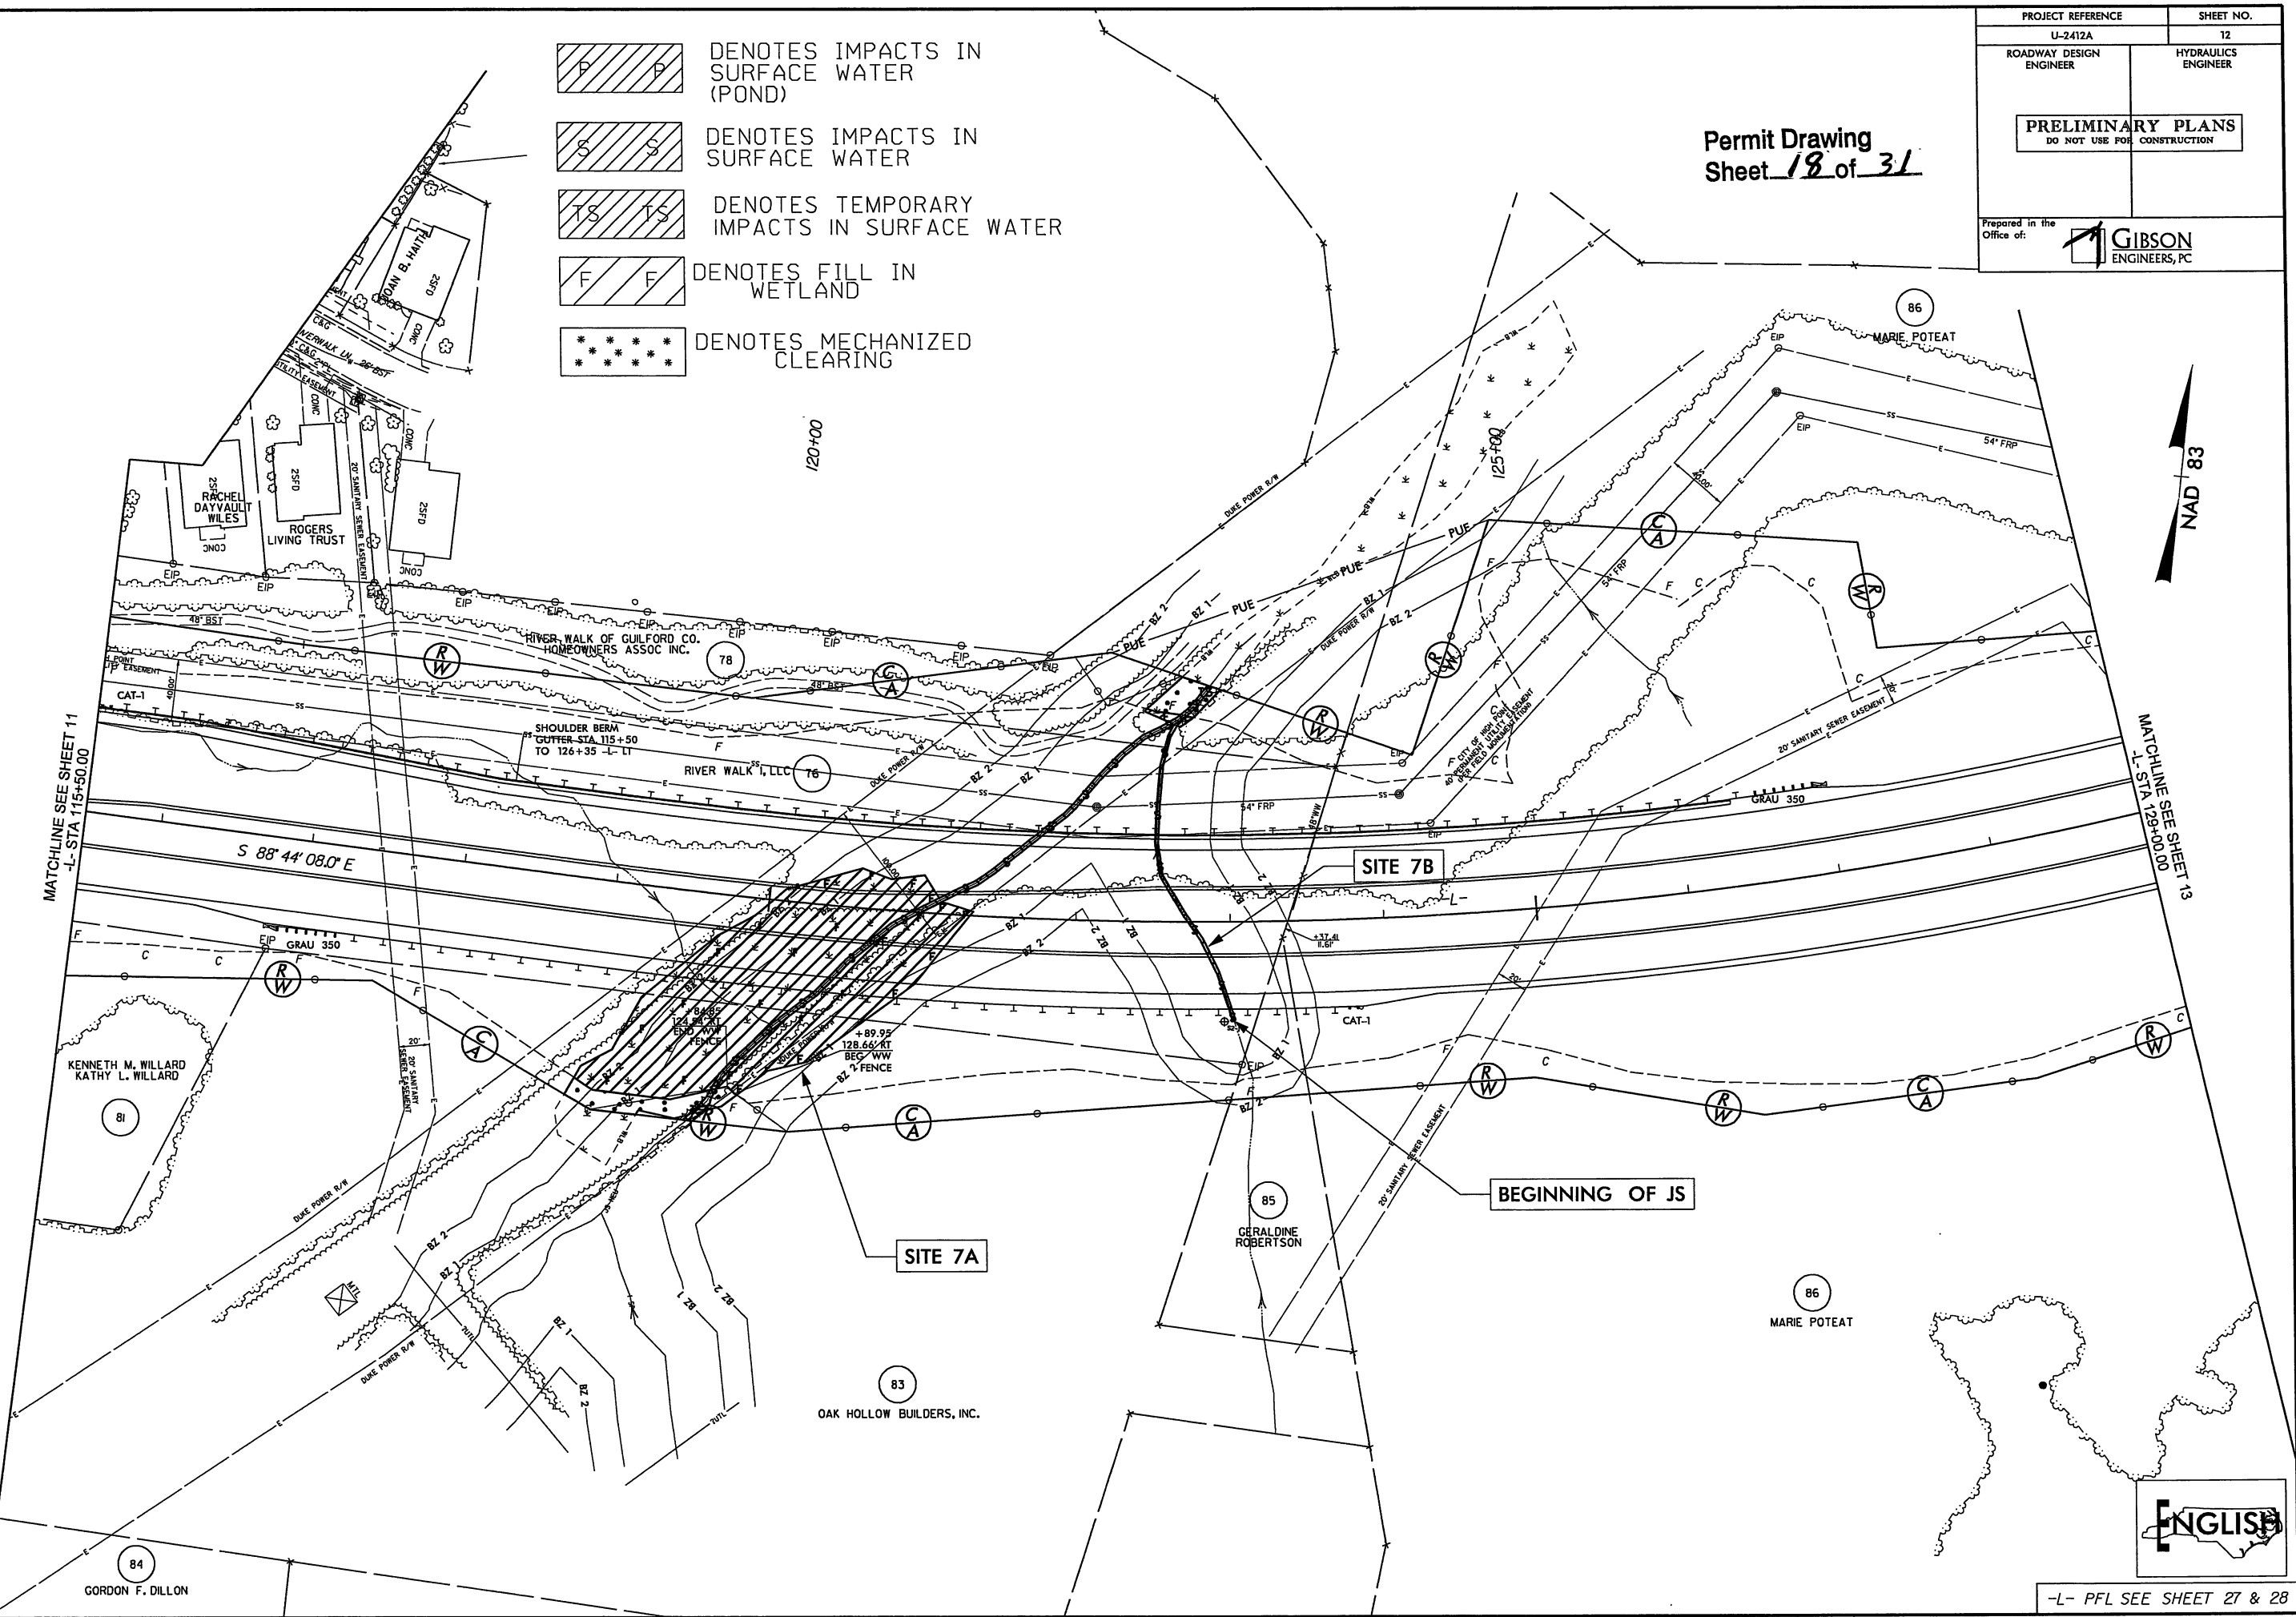Permit Drawing
Sheet 18 of 31

REVISED PARCELS 79 TO 76; REVISED OWNER OF PARCEL 85 AND 86 -- REVISED 6-24-09

```

$$$DATE$$$
$$$SYTIME$$$
$$$DGN$$$
$$$USERNAME$$$


```

-L- PFL SEE SHEET 27 & 28

PROJECT REFERENCE	SHEET NO.
U-2412A	12
ROADWAY DESIGN ENGINEER	HYDRAULICS ENGINEER
PRELIMINARY PLANS DO NOT USE FOR CONSTRUCTION	
Prepared in the Office of: GIBSON ENGINEERS, PC	

Permit Drawing
Sheet 19 of 31

- DENOTES IMPACTS IN SURFACE WATER (POND)
- DENOTES IMPACTS IN SURFACE WATER
- DENOTES TEMPORARY IMPACTS IN SURFACE WATER
- DENOTES FILL IN WETLAND
- DENOTES MECHANIZED CLEARING

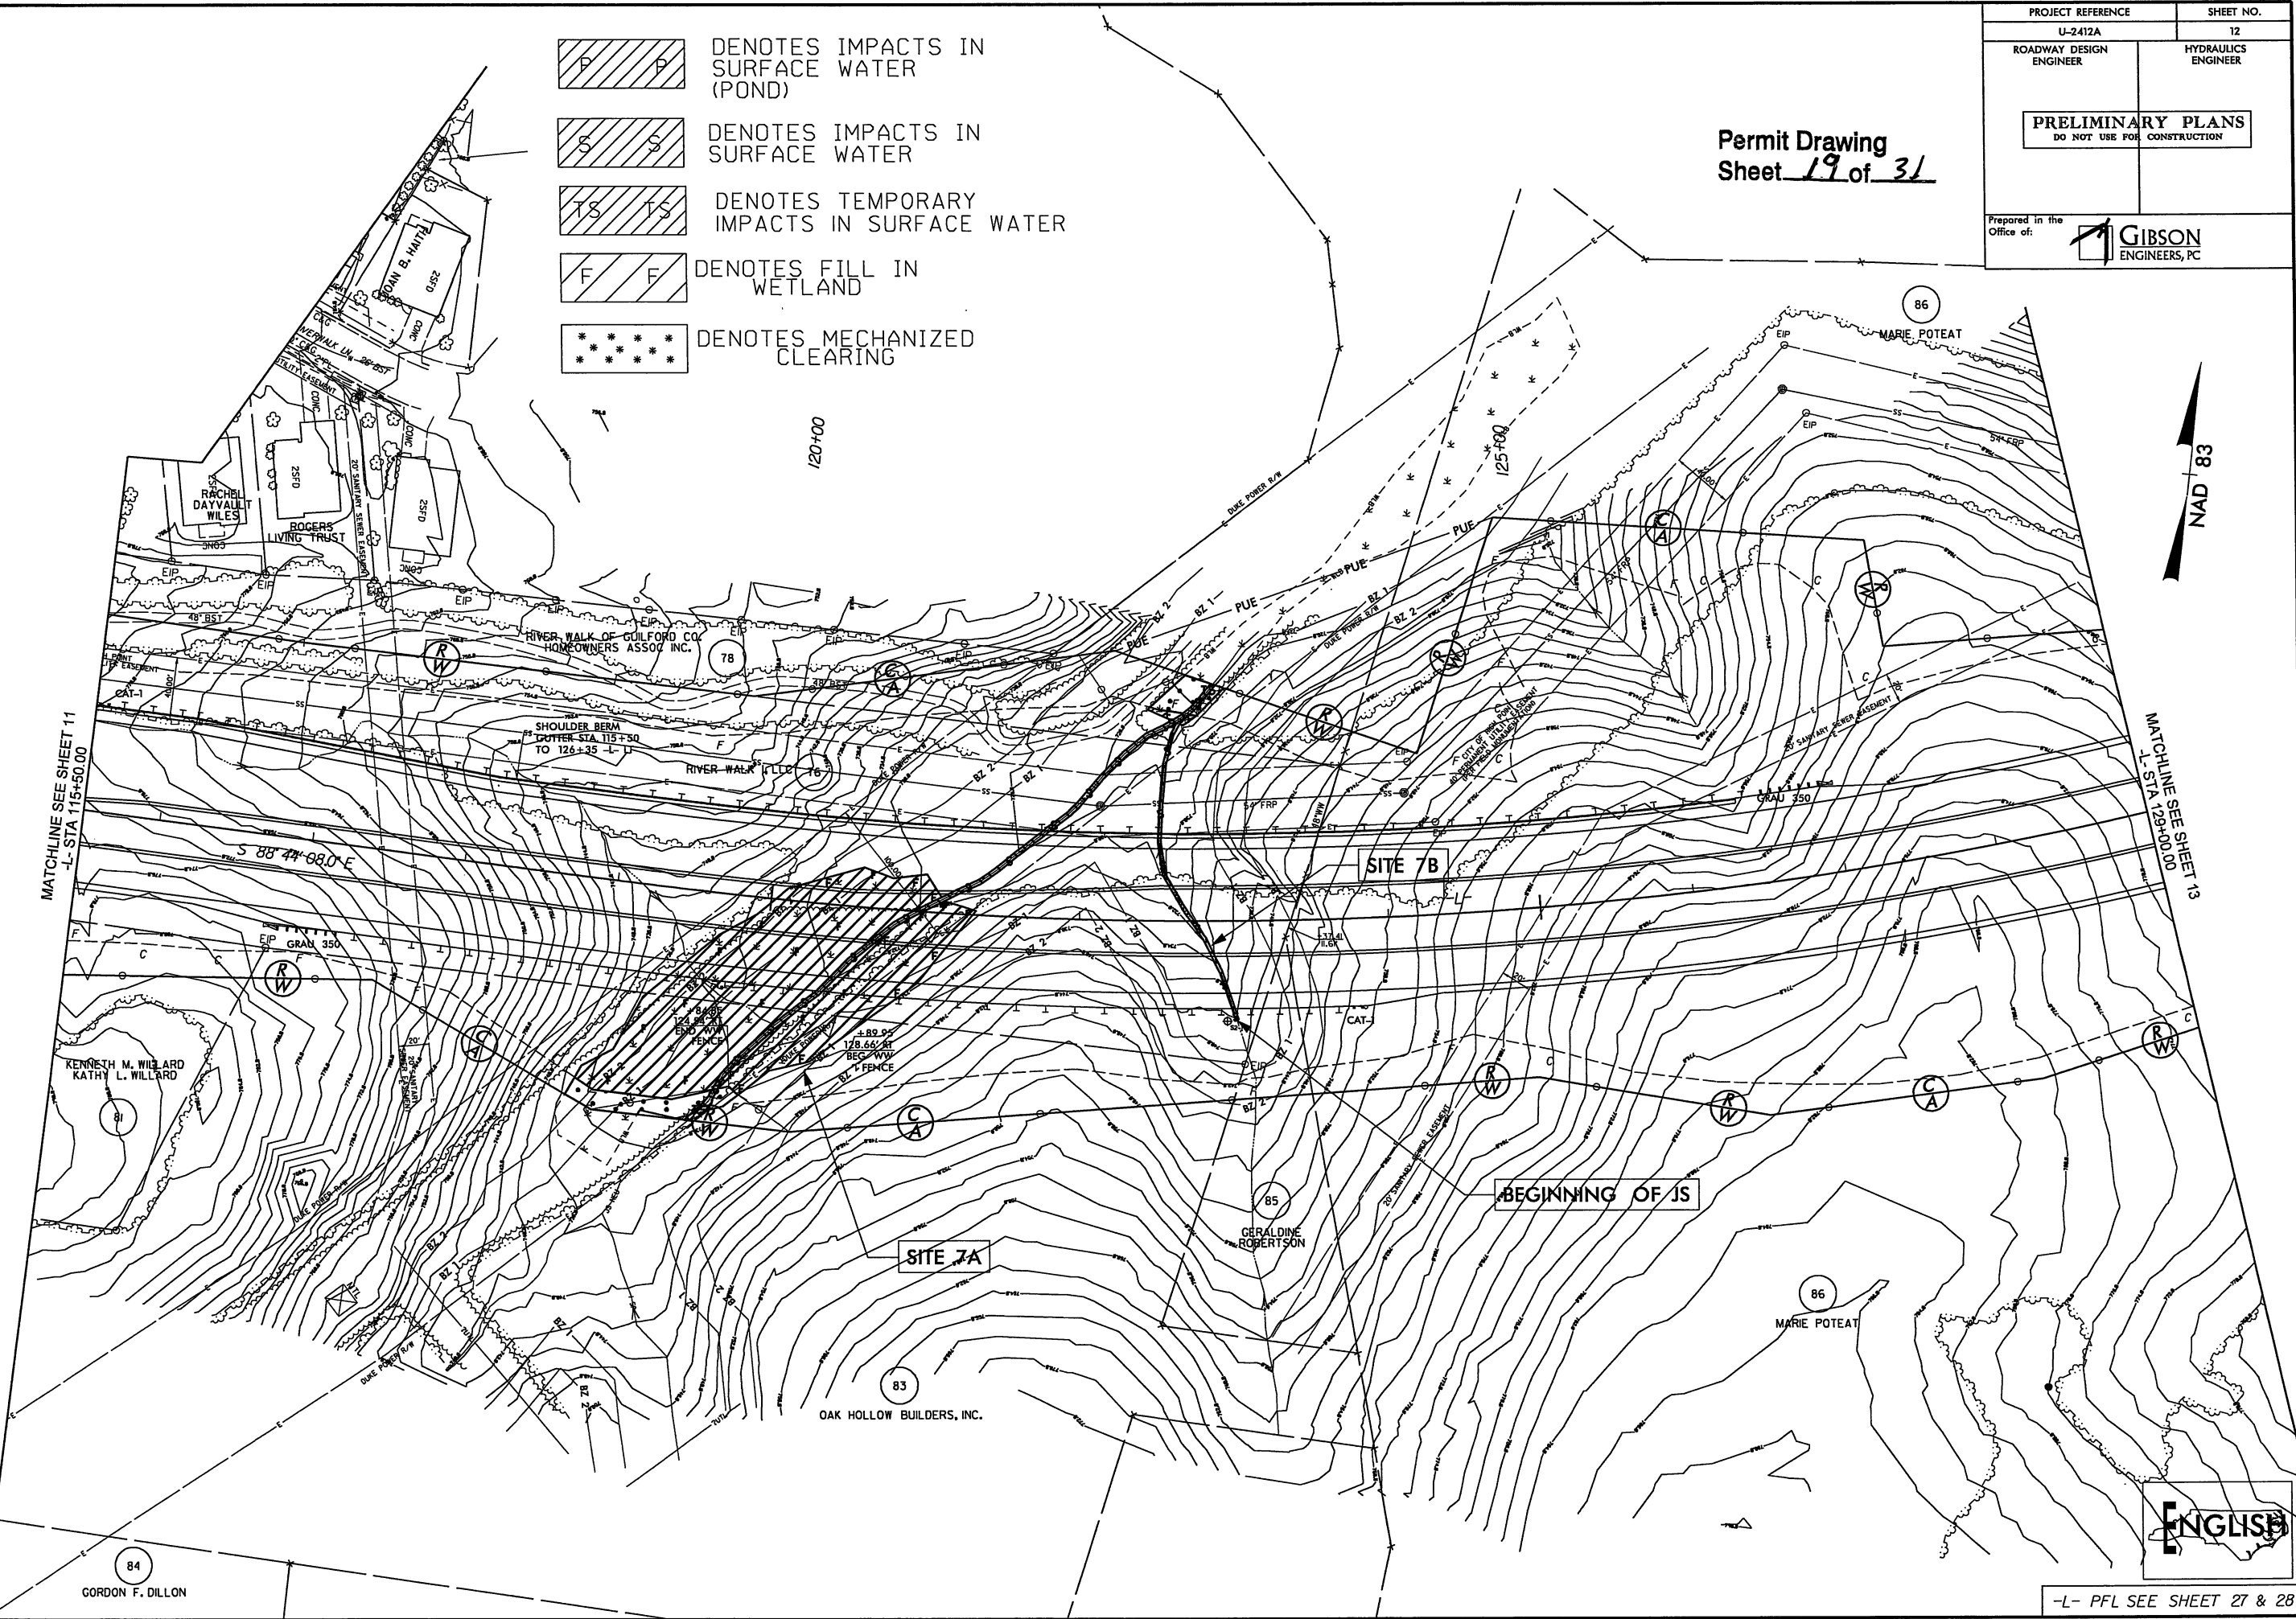

REVISIONS
REVISED PARCELS 79 TO 76; REVISED OWNER OF PARCEL 85 AND 86 - REVISED 6-24-09

DATE: 6/24/09
TIME: 10:00 AM
USER: JG


ENGLISH

-L- PFL SEE SHEET 27 & 28

REVISIONS

REVISED OWNERS FOR PARCEL 86 AND 88 - REVISED 6-24-09


DATE: 6/24/09
TIME: 10:00 AM
USER: JGIBSON
PROJECT: U-2412A
SHEET: 13

 

DENOTES FILL IN WETLAND




DENOTES HAND CLEARING

 

DENOTES MECHANIZED CLEARING



DENOTES TEMPORARY IMPACTS IN SURFACE WATER

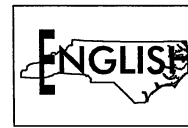

NAD 83

PROJECT REFERENCE

U-2412A

ROADWAY DESIGN ENGINEER

SHEET NO.

13

HYDRAULICS ENGINEER

PRELIMINARY PLANS
DO NOT USE FOR CONSTRUCTION

Prepared in the Office of:



Permit Drawing Sheet 20 of 31

TEMP. WORKPAD #1


SITE 8

NCDOT

POND
W.E. = 72U

MATCHLINE SEE SHEET 14
-L- STA 142+50.00

MATCHLINE SEE SHEET 12
-L- STA 129+00.00

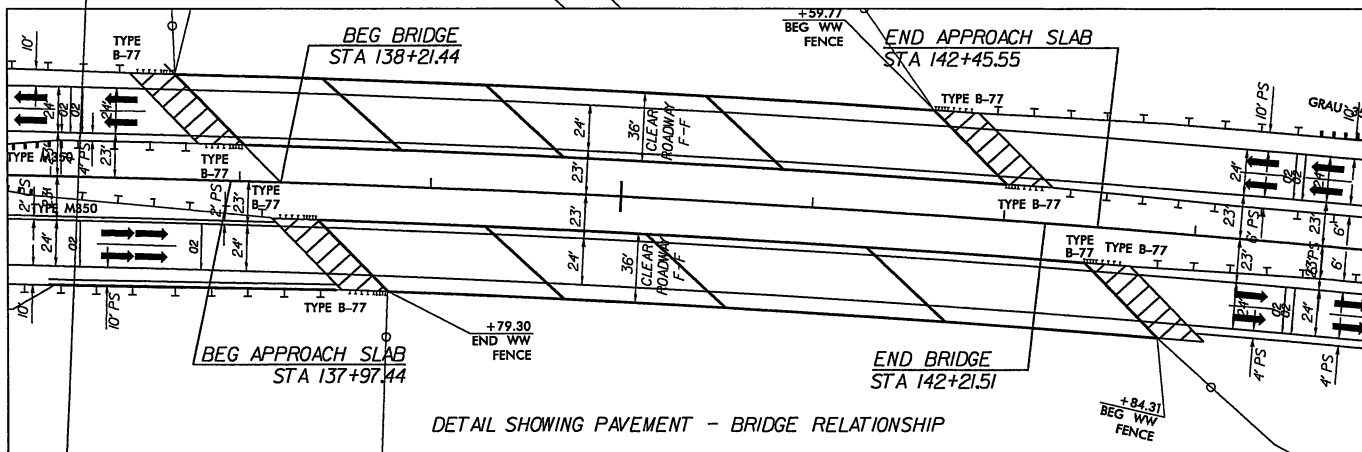

DETAIL SHOWING PAVEMENT - BRIDGE RELATIONSHIP

TEMP. WORKPAD #2

BRIDGE APPROACH SLAB

-L- PFL SEE SHEET 28

REVISIONS

REVISED OWNERS FOR PARCEL B6 AND B8 - REVISED 6-24-09

DATE: 6/24/09
SYTIME: 10:00
DESIGN: JG
USER: JG

F F DENOTES FILL IN WETLAND
HC HC DENOTES HAND CLEARING
* * * * * DENOTES MECHANIZED CLEARING
TS TS DENOTES TEMPORARY IMPACTS IN SURFACE WATER

ENGLISH

NAD 83

PROJECT REFERENCE		SHEET NO.	
U-2412A		13	
ROADWAY DESIGN ENGINEER		HYDRAULICS ENGINEER	
PRELIMINARY PLANS DO NOT USE FOR CONSTRUCTION			
Prepared in the Office of:			
		GIBSON ENGINEERS, PC	


Permit Drawing
Sheet 21 of 31

TEMP. WORKPAD #1

SITE 8

MATCHLINE SEE SHEET 14
-L- STA 142+50.00

MATCHLINE SEE SHEET 12
-L- STA 129+00.00

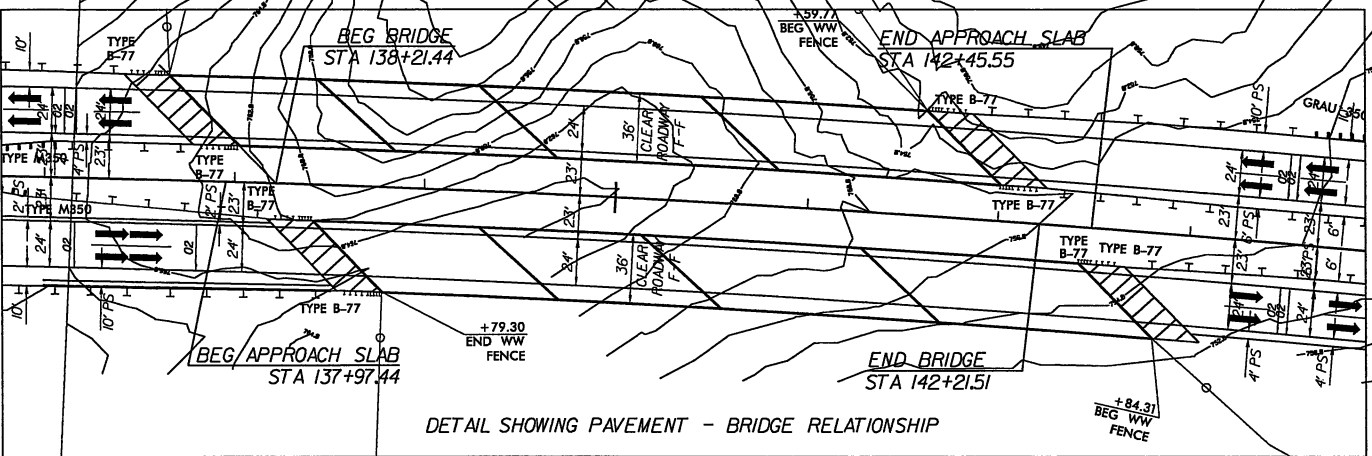


TEMP. WORKPAD #2

BRIDGE APPROACH SLAB


SEE SHEET 28

PROJECT REFERENCE		SHEET NO.	
U-2412A		15	
ROADWAY DESIGN ENGINEER		HYDRAULICS ENGINEER	
PRELIMINARY PLANS		DO NOT USE FOR CONSTRUCTION	
Prepared in the Office of:		GIBSON ENGINEERS, PC	

Permit Drawing
Sheet 22 of 31

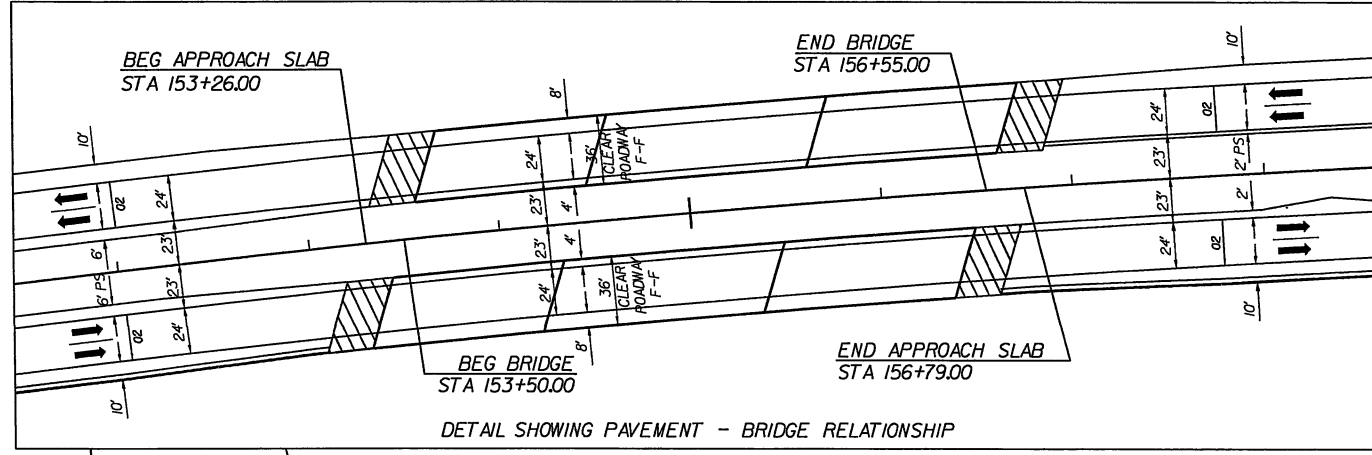

DETAIL SHOWING PAVEMENT - BRIDGE RELATIONSHIP

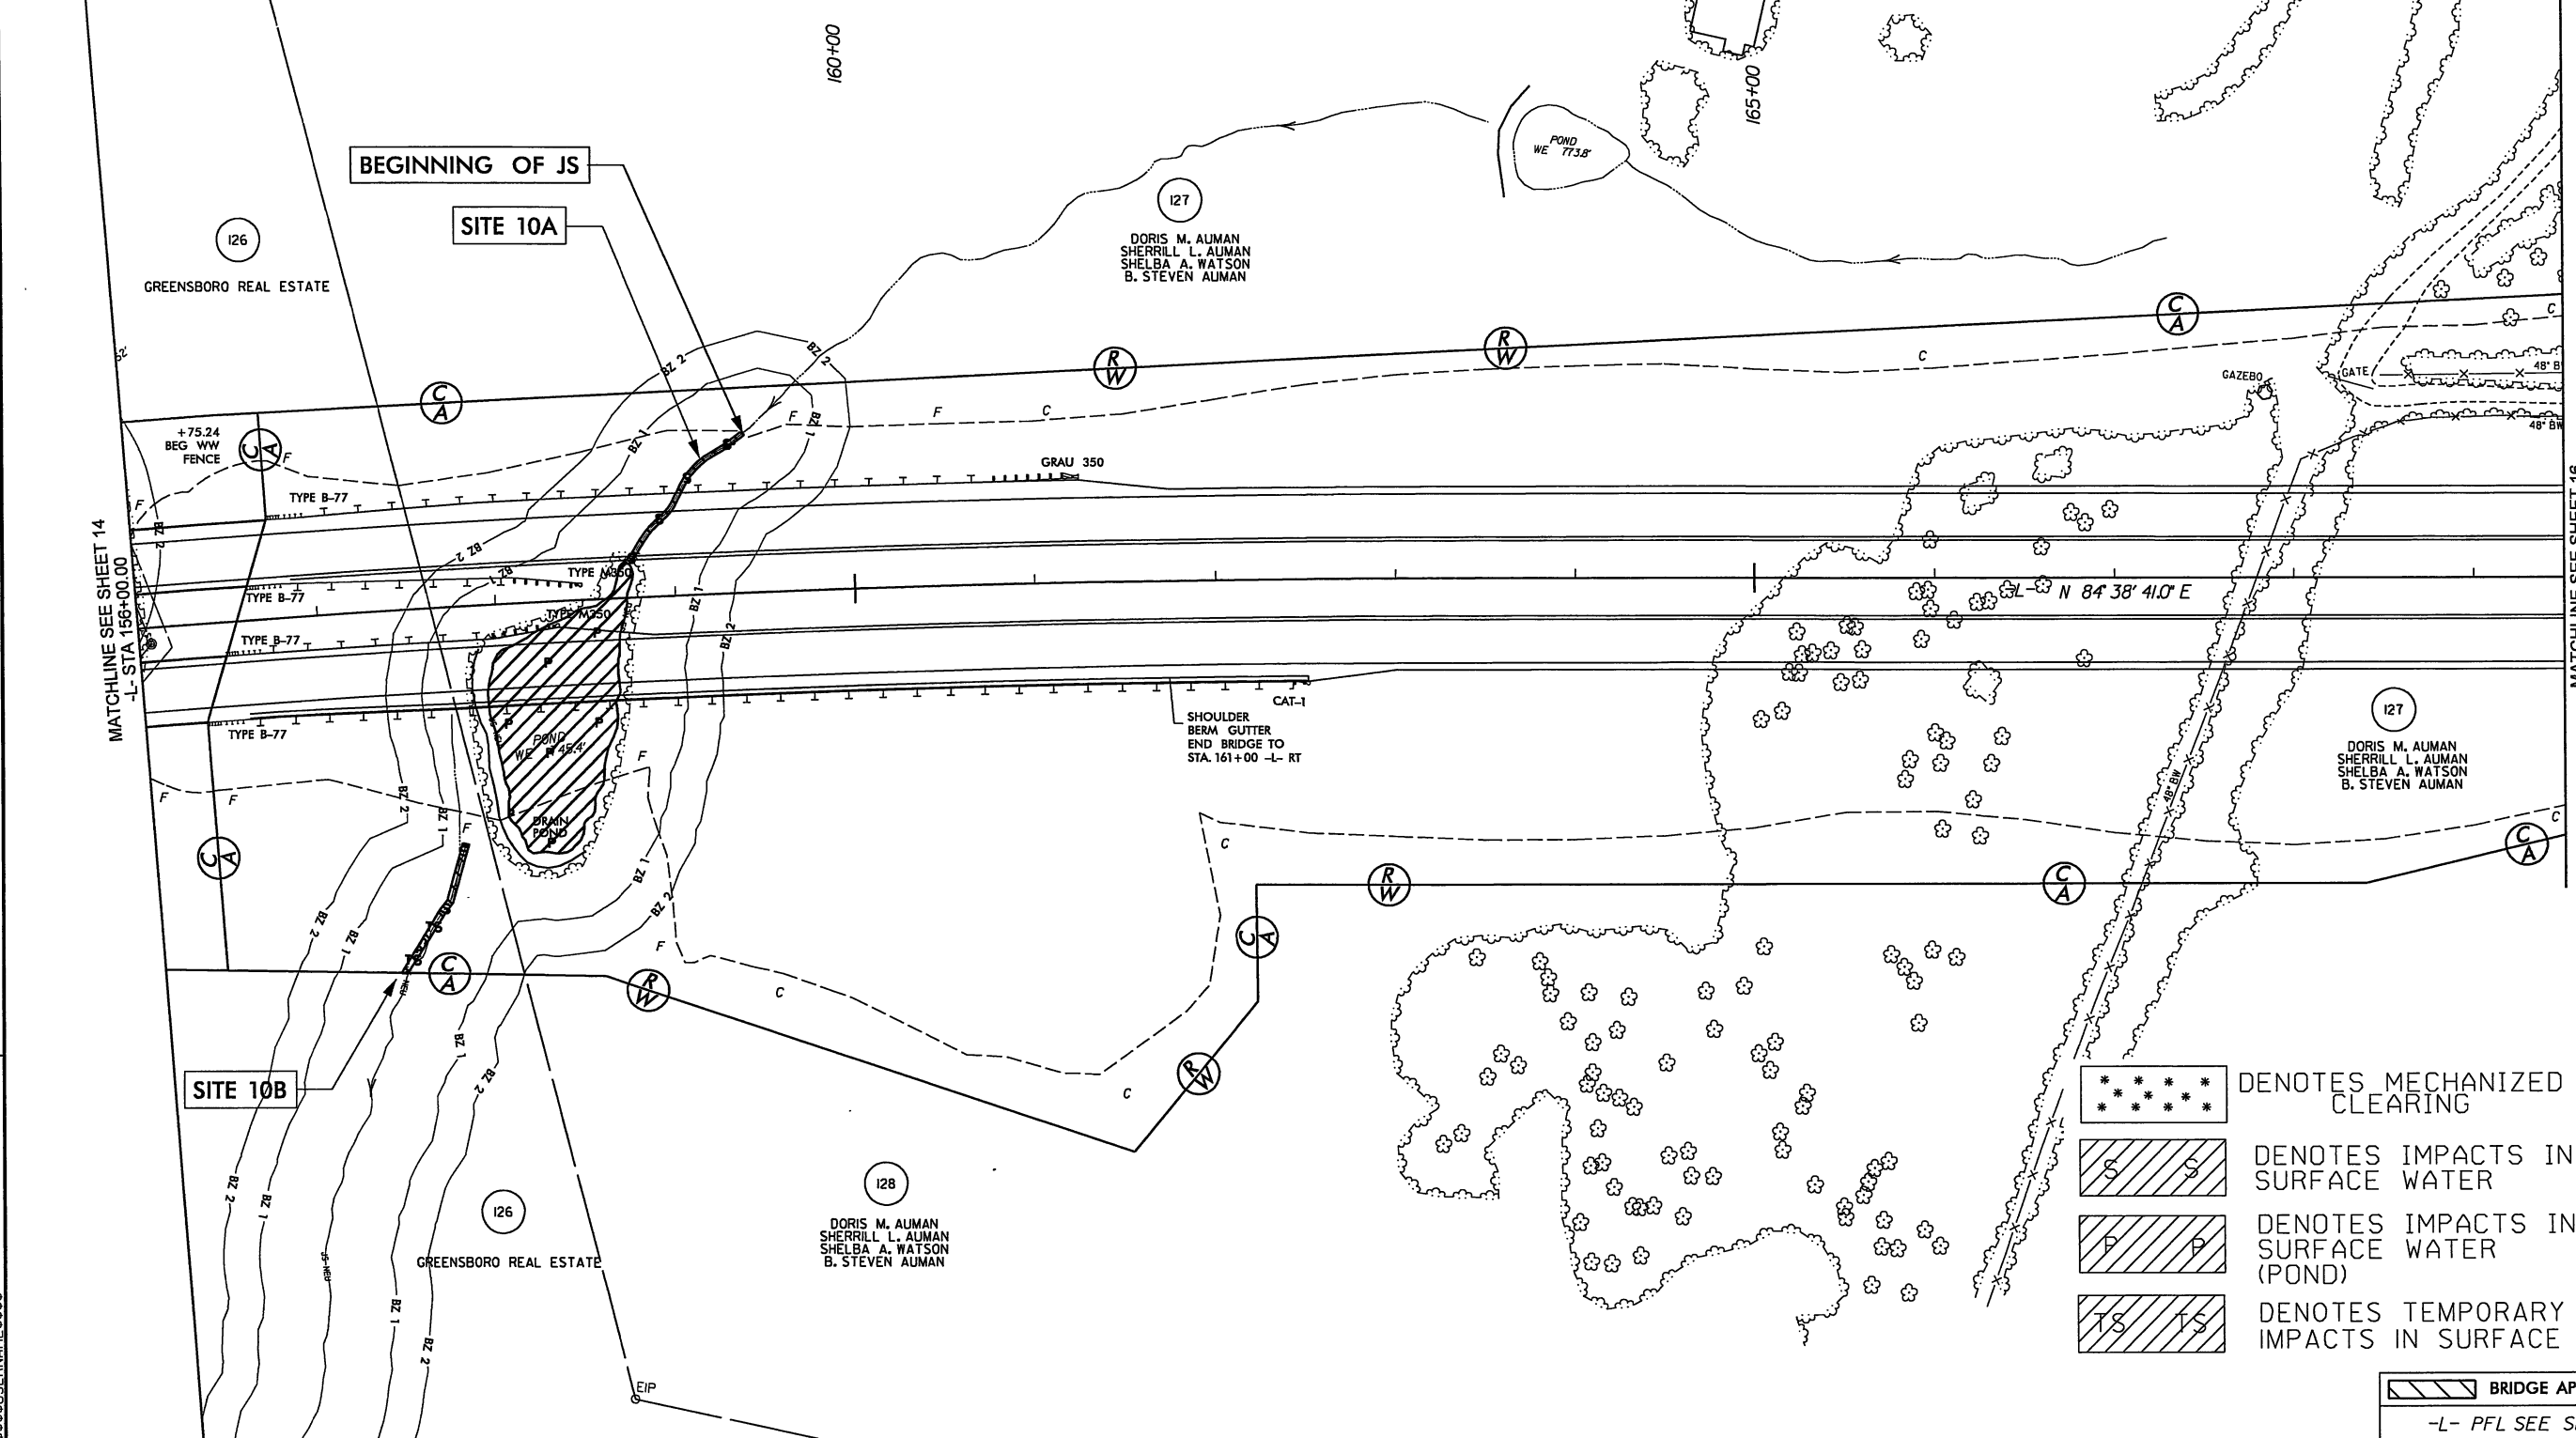



- DENOTES MECHANIZED CLEARING
- DENOTES IMPACTS IN SURFACE WATER
- DENOTES IMPACTS IN SURFACE WATER (POND)
- DENOTES TEMPORARY IMPACTS IN SURFACE WATER

BRIDGE APPROACH SLAB
-L- PFL SEE SHEET 29

REVISIONS

REVISED OWNER FOR PARCEL 126 - REVISED 6-24-03

DATE: 06/24/03
SYTIME: 10:00
DESIGN: J. WATSON
USER: J. WATSON

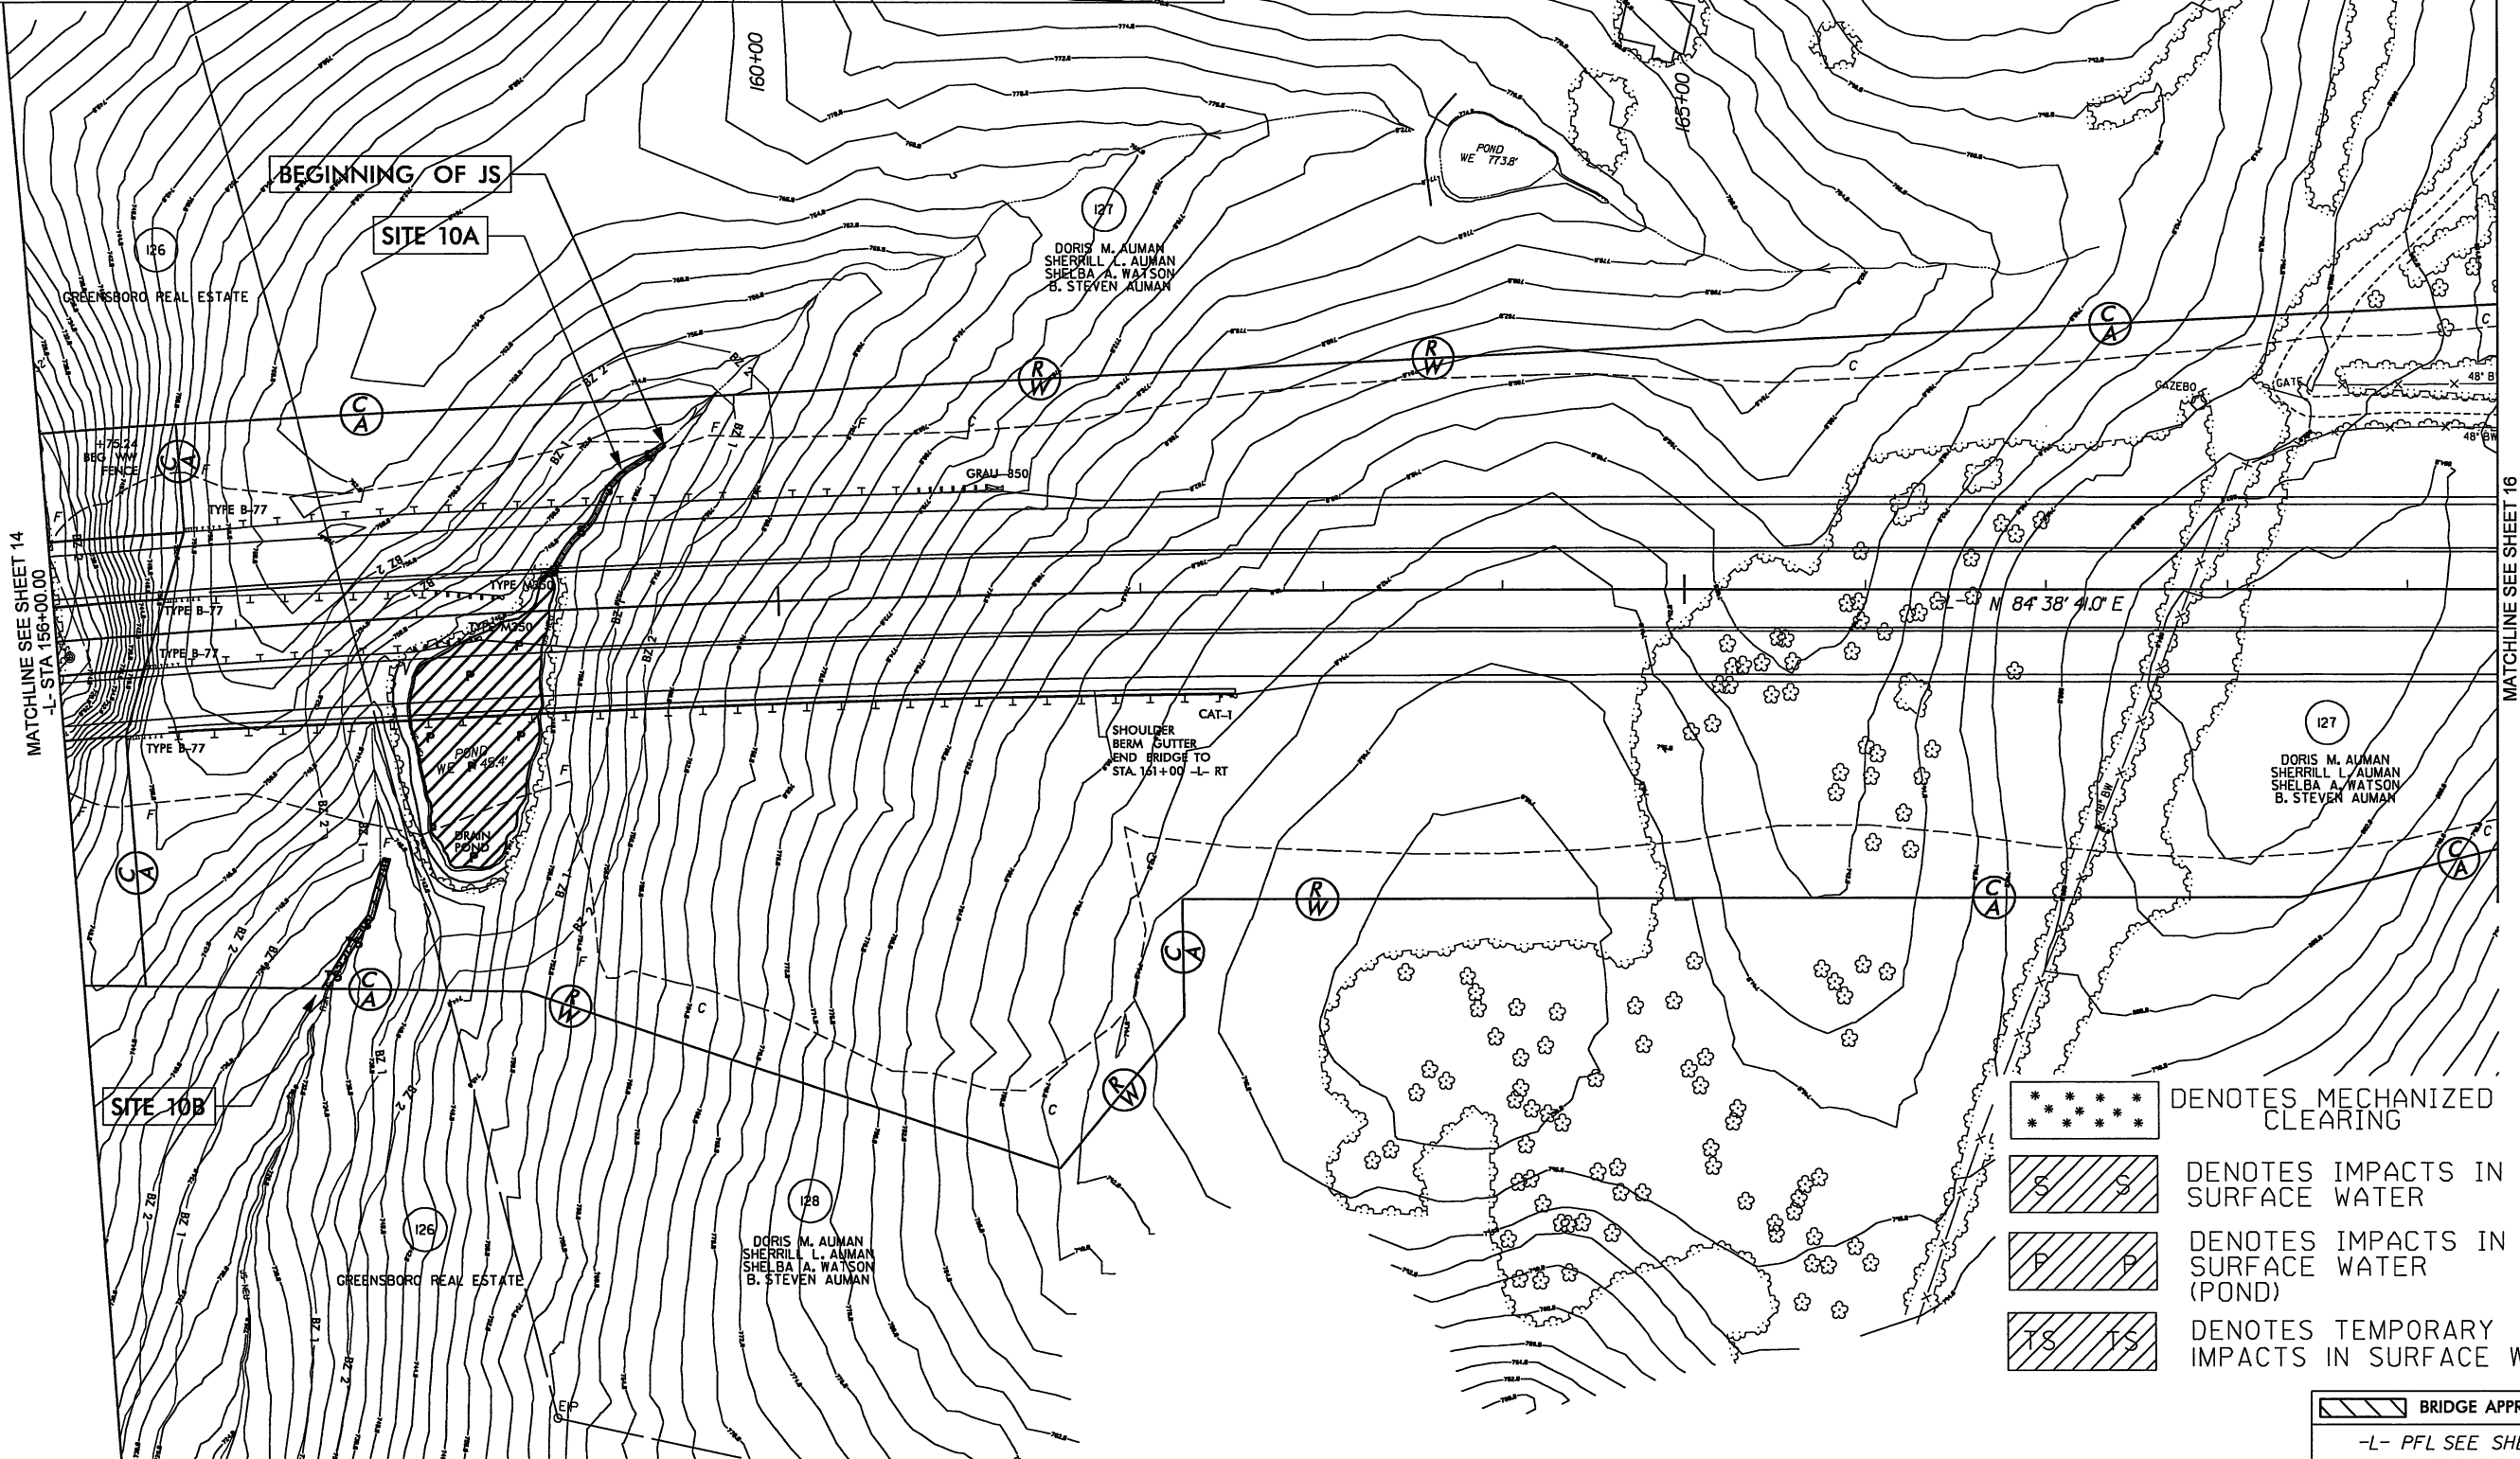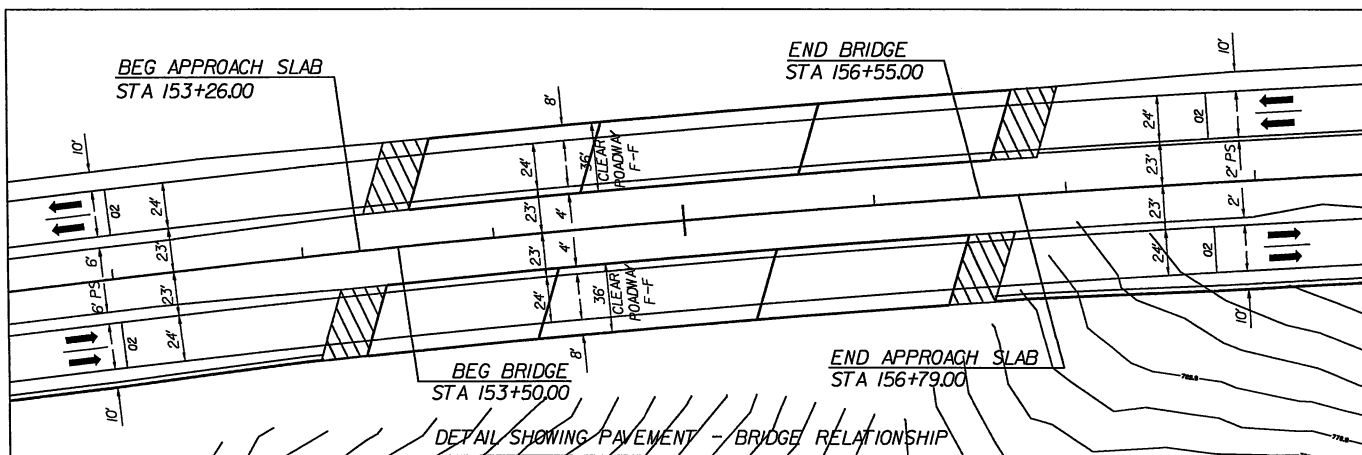

REVISIONS

REVISED OWNER FOR PARCEL 126 - REVISED 6-24-09

```

$$$$DATE$$$$
$$$$SYTIME$$$$
$$$$DGN$$$$
$$$$I$NAME$$$$

```


 BRIDGE APPROACH SLAB




-L- PFL SEE SHEET 29



PROJECT REFERENCE		SHEET NO.	
U-2412A		16	
ROADWAY DESIGN ENGINEER		HYDRAULICS ENGINEER	
PRELIMINARY PLANS DO NOT USE FOR CONSTRUCTION			
Prepared in the Office of:  GIBSON ENGINEERS, PC			

Permit Drawing
Sheet 24 of 31

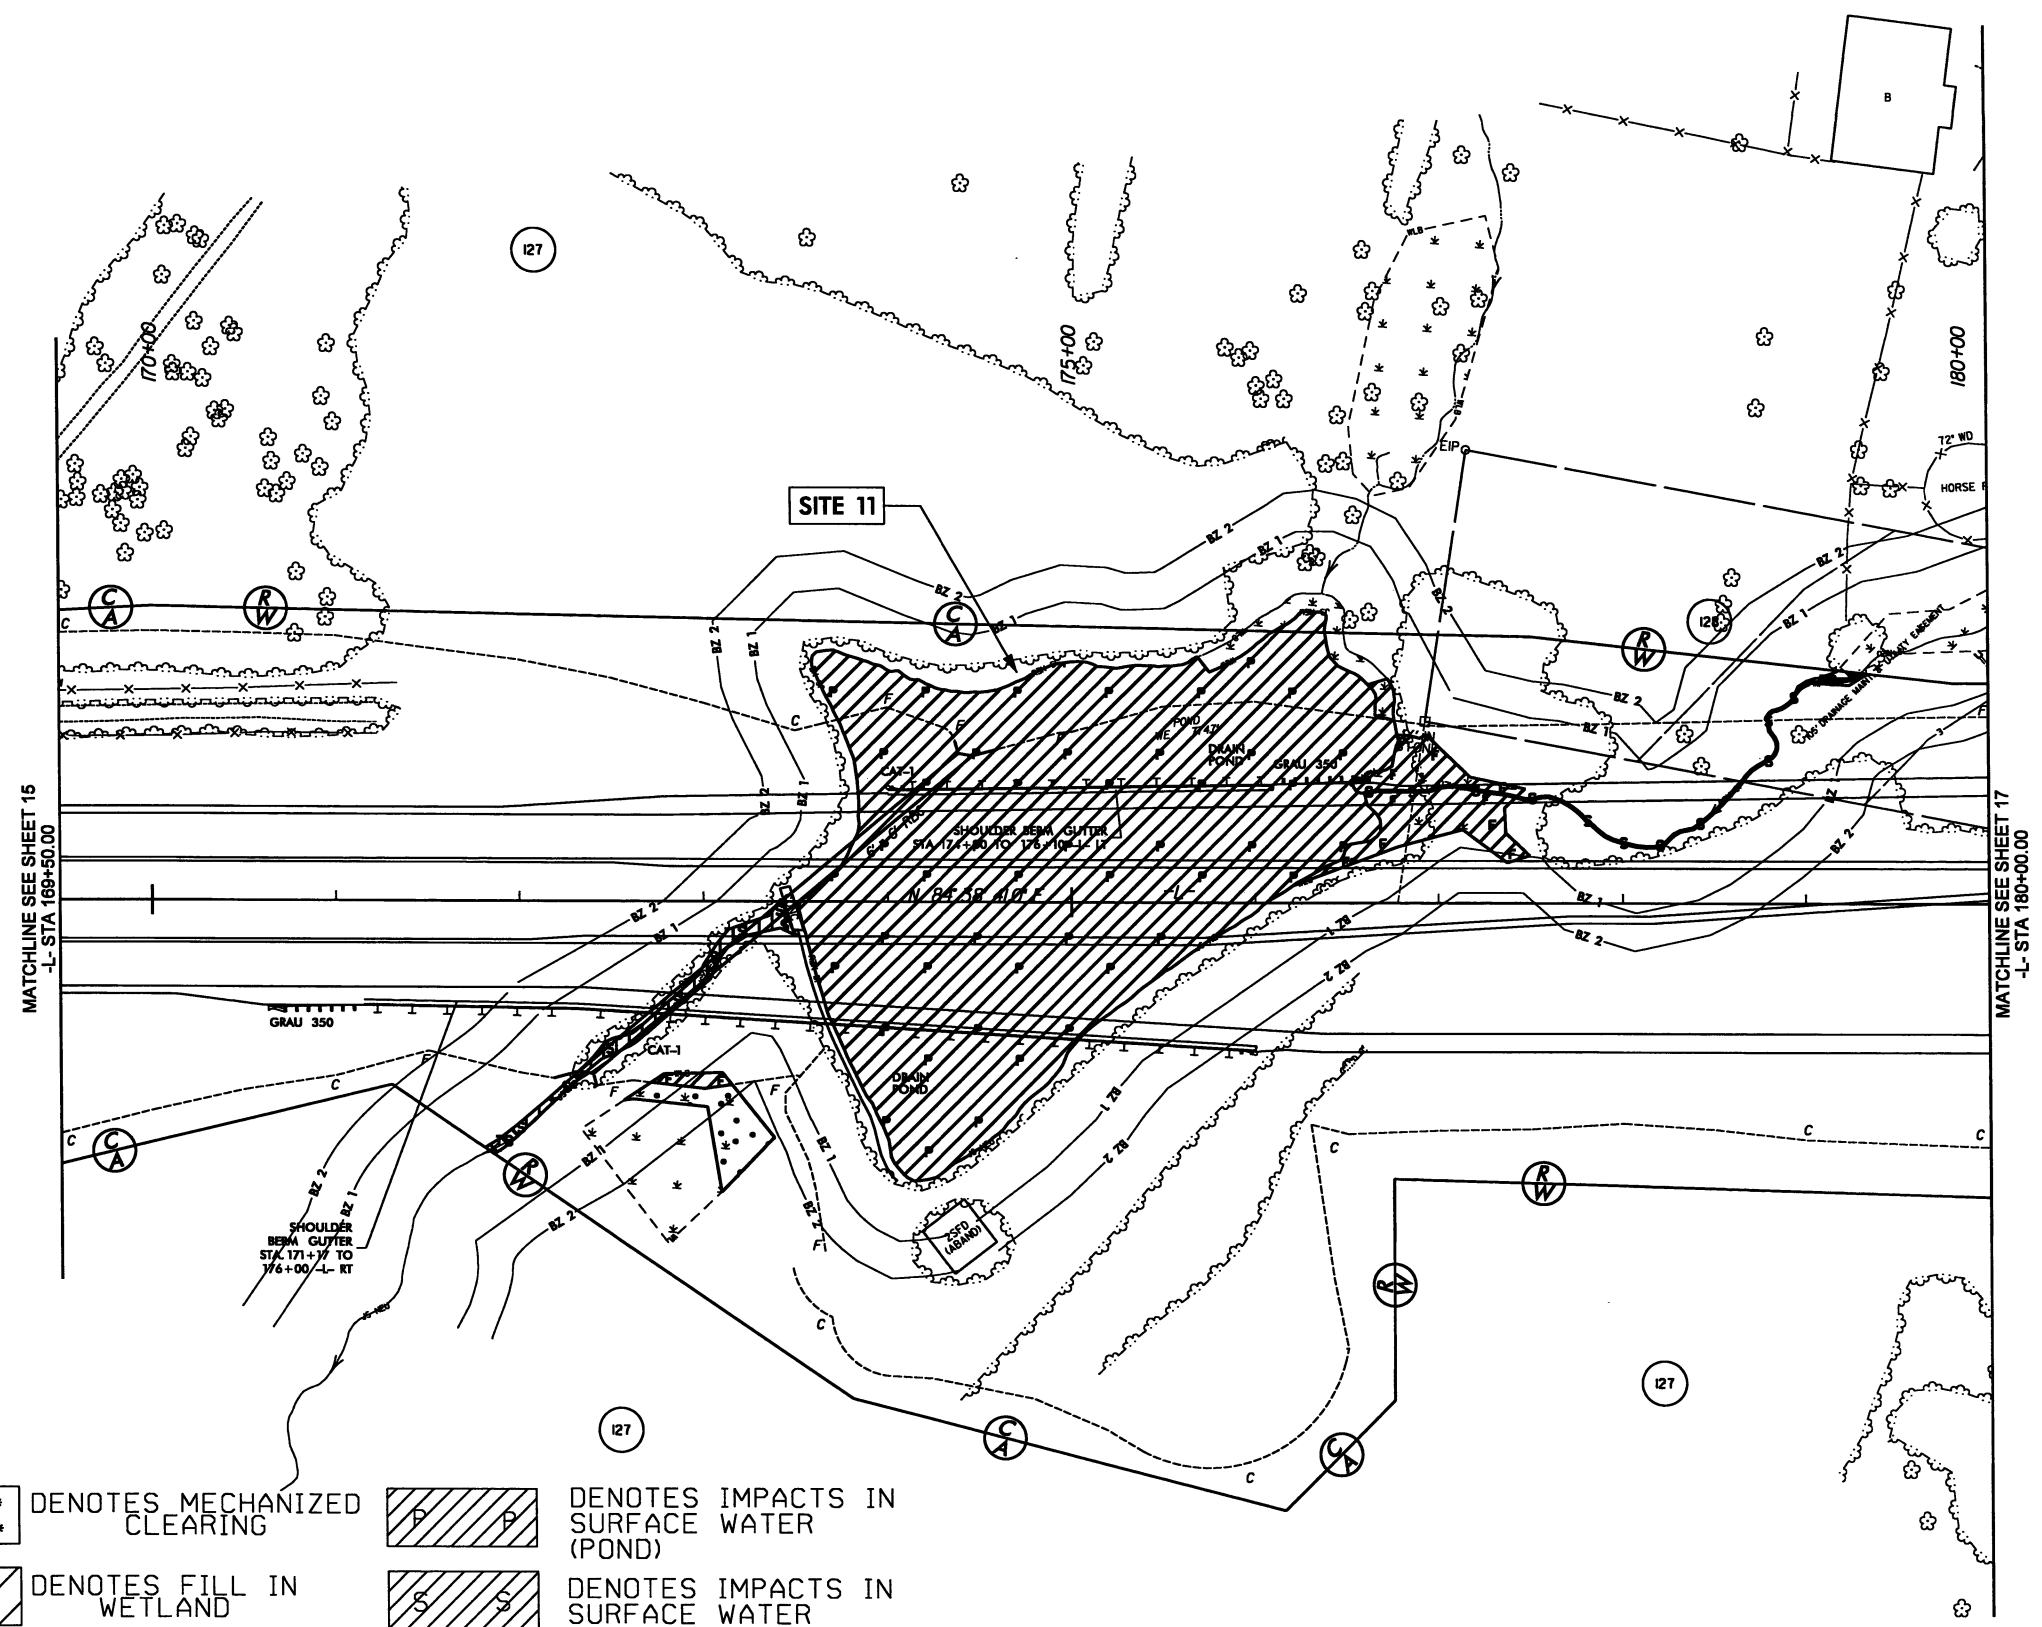


   - | | | | |
|---|-----------------------------|---|--|
|  | DENOTES MECHANIZED CLEARING |  | DENOTES IMPACTS IN SURFACE WATER (POND) |
|  | DENOTES FILL IN WETLAND |  | DENOTES IMPACTS IN SURFACE WATER |
| | |  | DENOTES TEMPORARY IMPACTS IN SURFACE WATER |




PROJECT REFERENCE	SHEET NO.
U-2412A	16
ROADWAY DESIGN ENGINEER	HYDRAULICS ENGINEER
PRELIMINARY PLANS DO NOT USE FOR CONSTRUCTION	
Prepared in the Office of: GIBSON ENGINEERS, PC	

Permit Drawing
Sheet 25 of 31

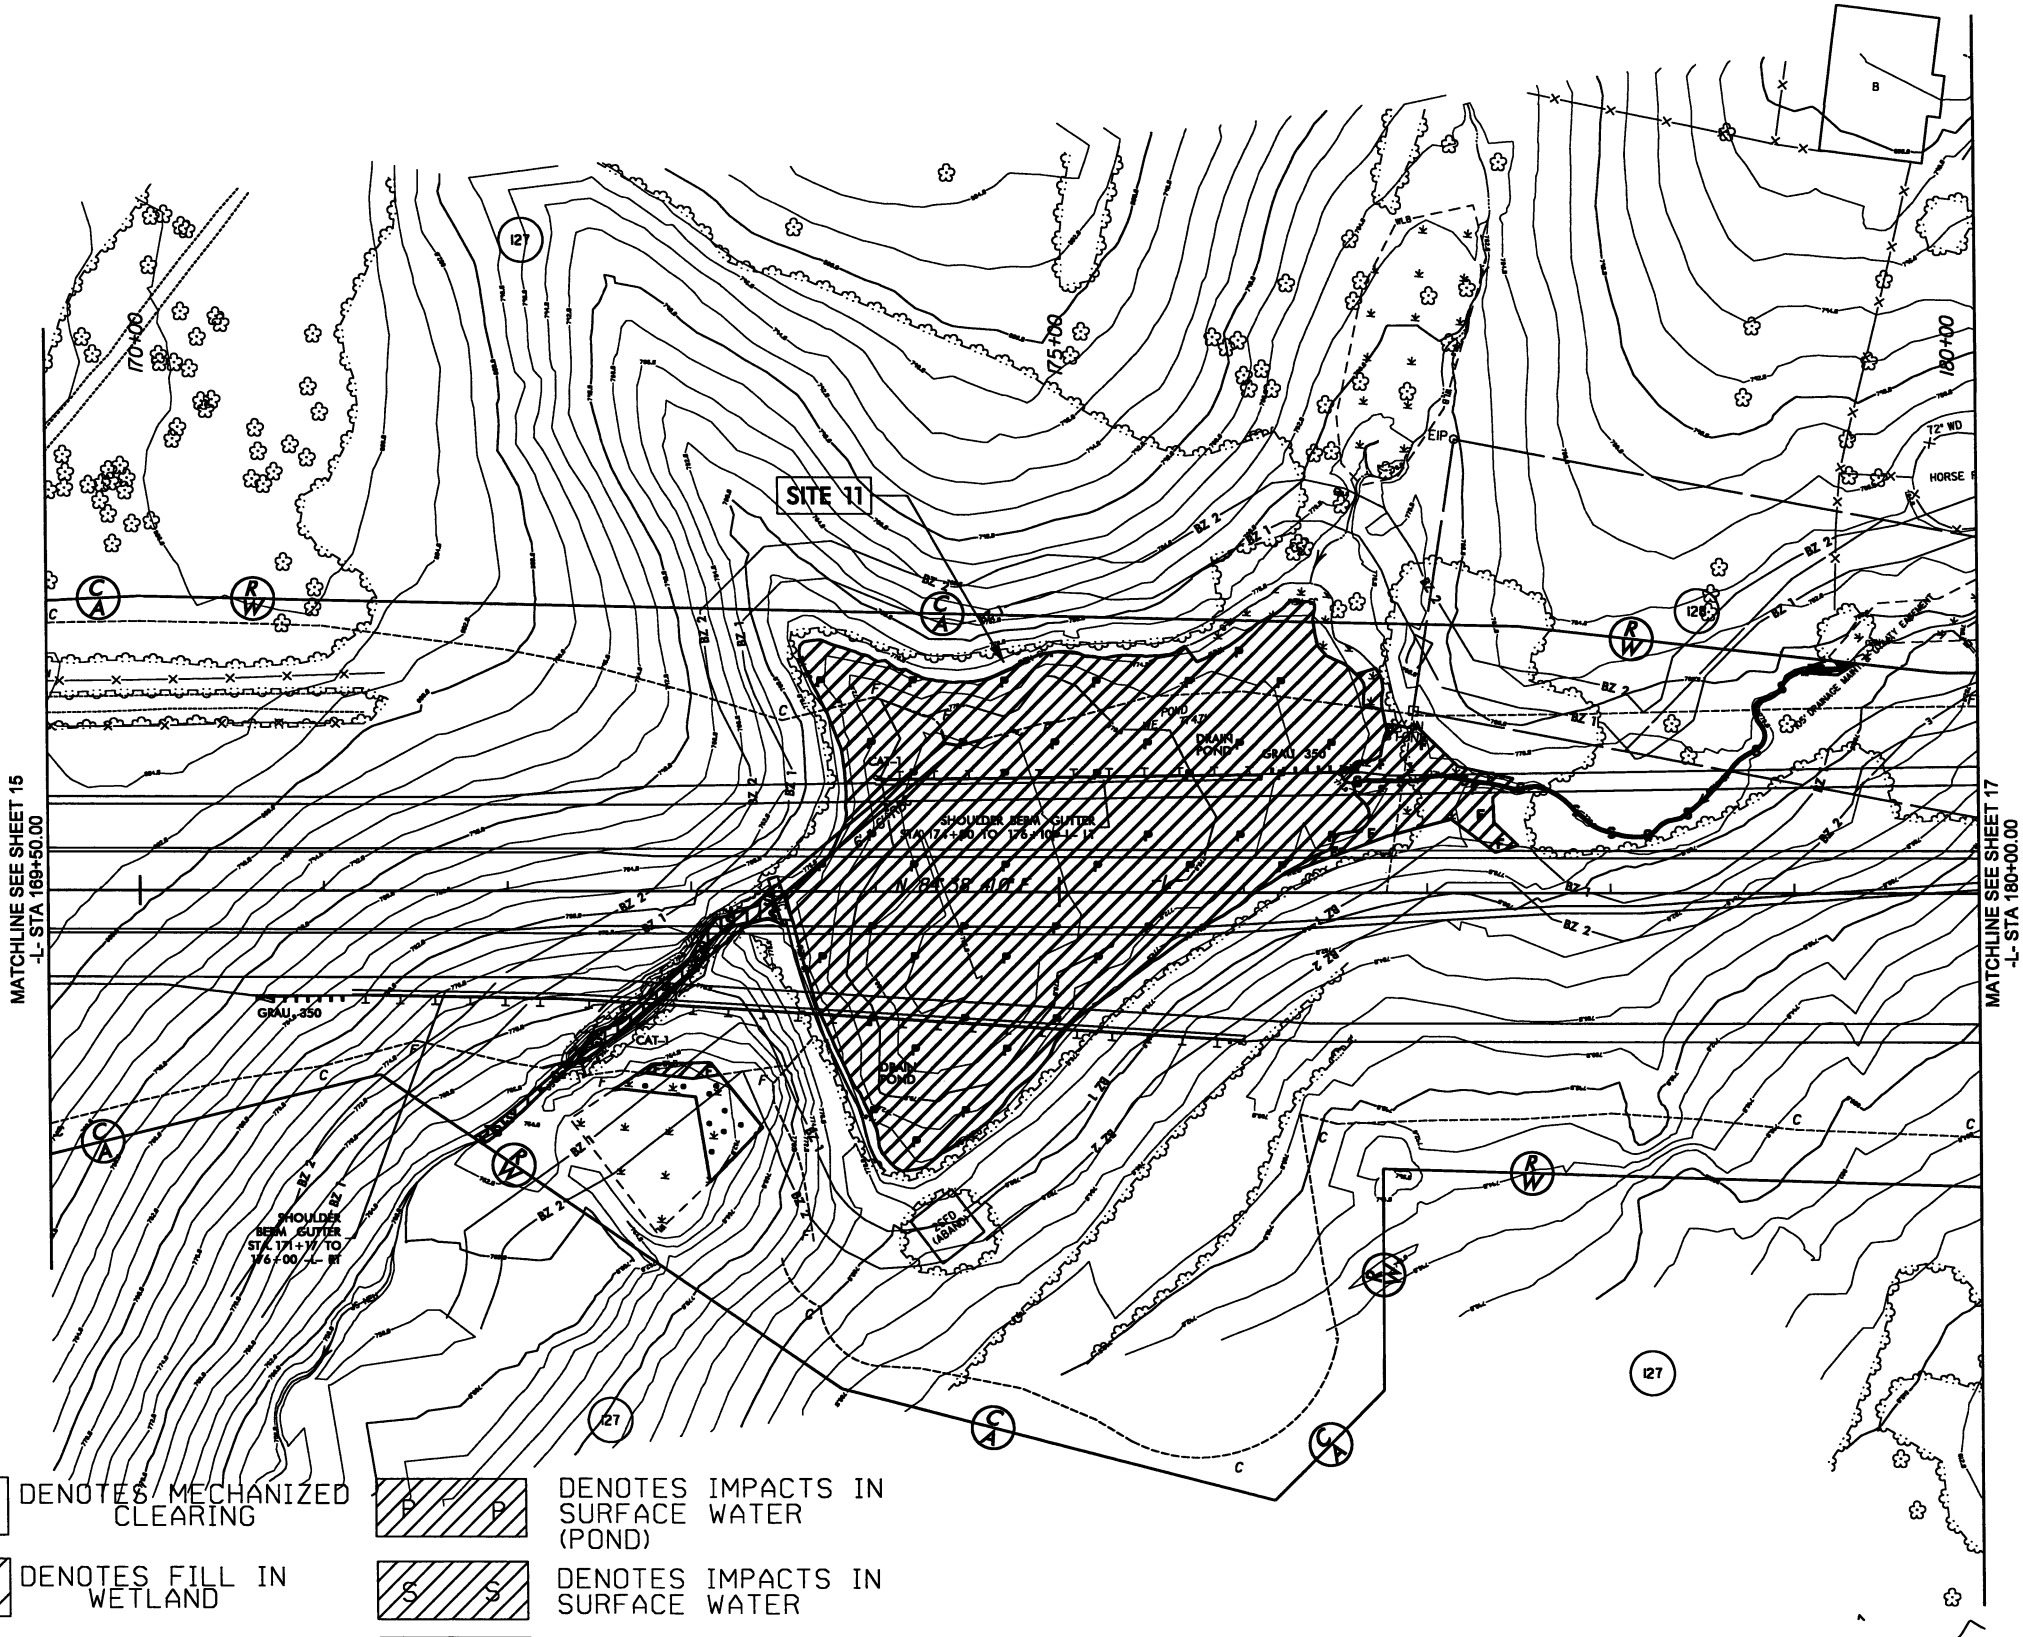

- | | | | |
|--|-----------------------------|--|--|
| | DENOTES MECHANIZED CLEARING | | DENOTES IMPACTS IN SURFACE WATER (POND) |
| | DENOTES FILL IN WETLAND | | DENOTES IMPACTS IN SURFACE WATER |
| | | | DENOTES TEMPORARY IMPACTS IN SURFACE WATER |

DATE: 11/11/11
DRAWN BY: J. B. GIBSON
CHECKED BY: J. B. GIBSON
APPROVED BY: J. B. GIBSON

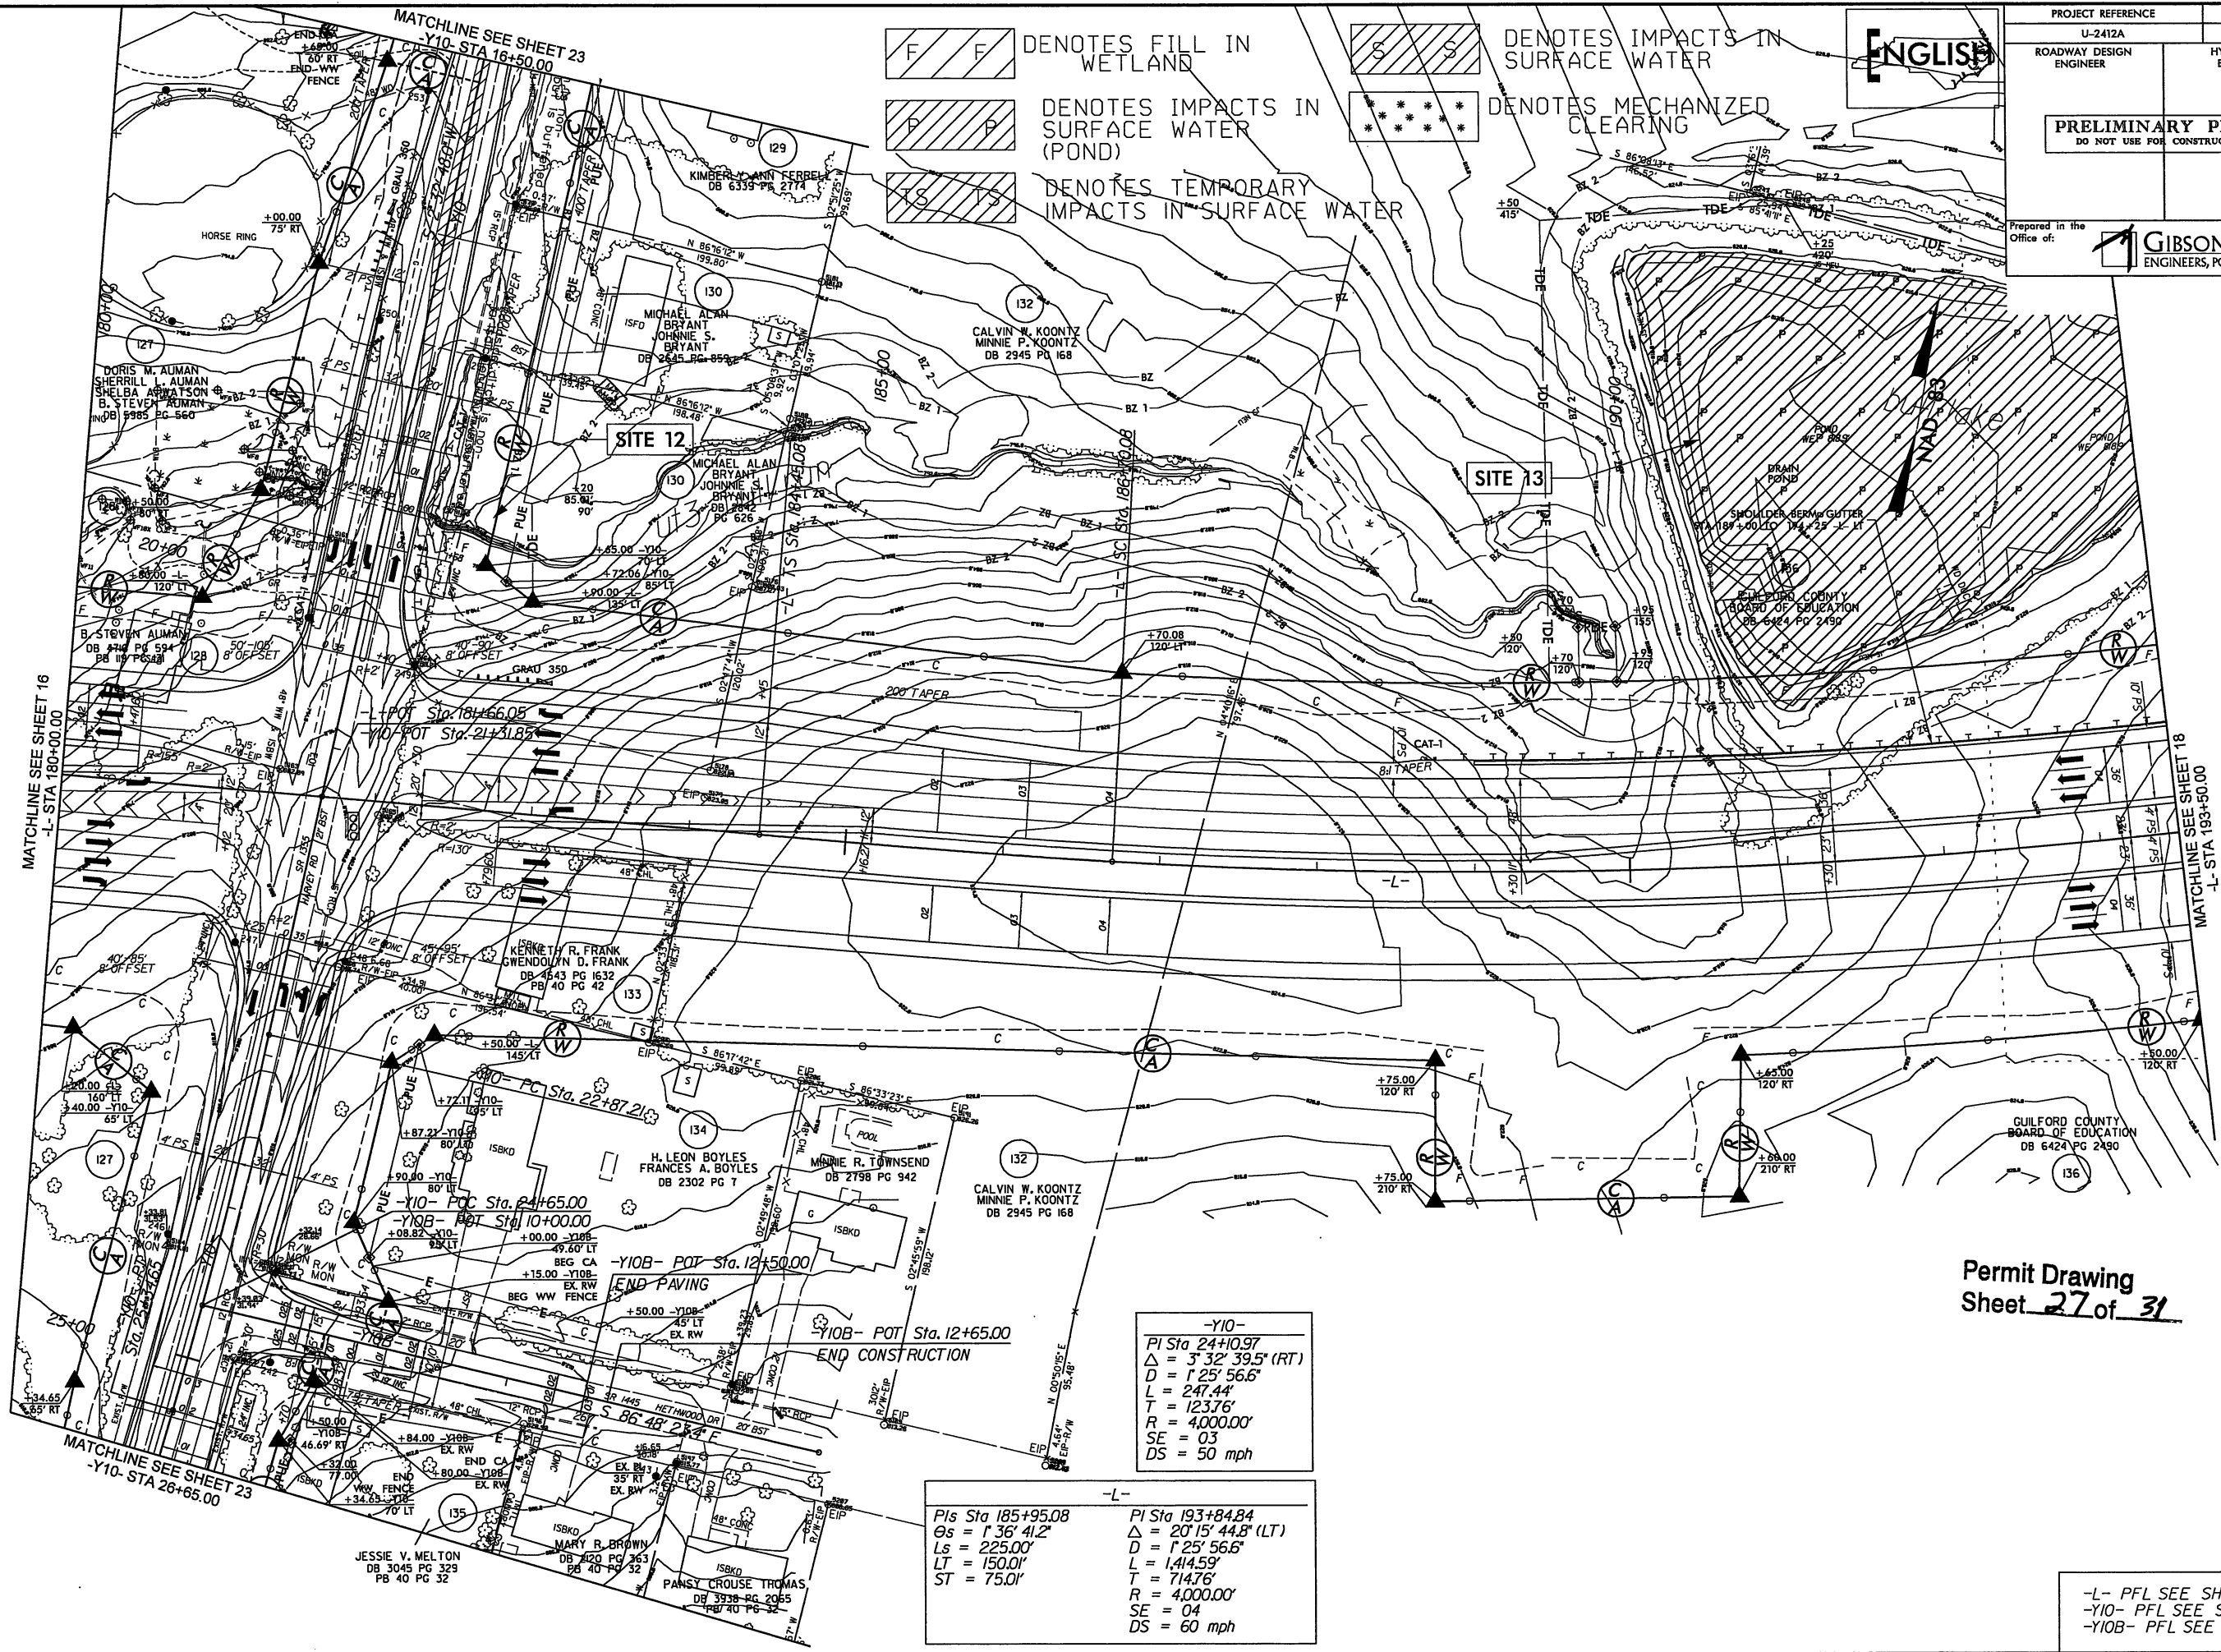

Permit Drawing
Sheet 27 of 31

-Y10-	
PI Sta 24+10.97	
Δ = 3° 32' 39.5" (RT)	
D = 125' 56.6"	
L = 247.44'	
T = 123.76'	
R = 4000.00'	
SE = 03	
DS = 50 mph	


-L-	
PIs Sta 185+95.08	PI Sta 193+84.84
Δs = 1° 36' 41.2"	Δ = 20° 15' 44.8" (LT)
Ls = 225.00'	D = 125' 56.6"
LT = 150.01'	L = 1,414.59'
ST = 75.01'	T = 714.76'
	R = 4000.00'
	SE = 04
	DS = 60 mph

-L- PFL SEE SHEET 30
-Y10- PFL SEE SHEET 37
-Y10B- PFL SEE SHEET 36

REVISED OWNER FOR PARCEL 129 & 136 - REVISED 6-24-09

REVISIONS

DATE: 6/24/09
DESIGNER: J. V. MELTON
CHECKER: J. V. MELTON
APPROVER: J. V. MELTON

 

DENOTES IMPACTS IN
SURFACE WATER
(POND)

ATTIS E. CROWE, JR.
DENNICENT W. CROWE

BRUCE R. TAYLOR

PROJECT REFERENCE		SHEET NO.	
U-2412A		18	
ROADWAY DESIGN ENGINEER		HYDRAULICS ENGINEER	
PRELIMINARY PLANS DO NOT USE FOR CONSTRUCTION			
Prepared in the Office of:  GIBSON ENGINEERS, PC			



CLIFTON PARK HOMEOWNERS
ASSOCIATION, INC.

42" CMP STAND PIPE
36" CMP

SITE 13

POND
W.E. = 832.4

SHOULDER BERM GUTTER
STA. 189+00 TO 194+25 -L- LT

136
GUILFORD COUNTY
BOARD OF EDUCATION

END WW FENCE

GRAU 350

CONC
MON

20' UTILITY
EASEMENT

-L- FUTURE CONSTRUCTION

-L- FUTURE CONSTRUCTION

GRAU 350

20' UTILITY
EASEMENT

END WW FENCE

136
GUILFORD COUNTY
BOARD OF EDUCATION

136
GUILFORD COUNTY
BOARD OF EDUCATION

138
ROBERT J. BEDINGFIELD
JEANNE H. BEDINGFIELD

HAROLD J. FEGAN
ROBERT J. FEGAN


Permit Drawing
Sheet 28 of 31

-L- PFL SEE SHEET 30

REVISIONS


REVISED OWNER FOR PARCEL 136 & 137 - REVISED 6-24-09

\$\$\$\$\$DATE\$\$\$\$\$
\$\$\$\$\$SYTIME\$\$\$\$\$
\$\$\$\$\$DGN\$\$\$\$\$
\$\$\$\$\$USERNAME\$\$\$\$\$

 
 DENOTES IMPACTS IN
 SURFACE WATER
 (POND)

PROJECT REFERENCE		SHEET NO.	
U-2412A		18	
ROADWAY DESIGN ENGINEER		HYDRAULICS ENGINEER	
PRELIMINARY PLANS DO NOT USE FOR CONSTRUCTION			
Prepared in the Office of:  GIBSON ENGINEERS, PC			

[ENGLISH]

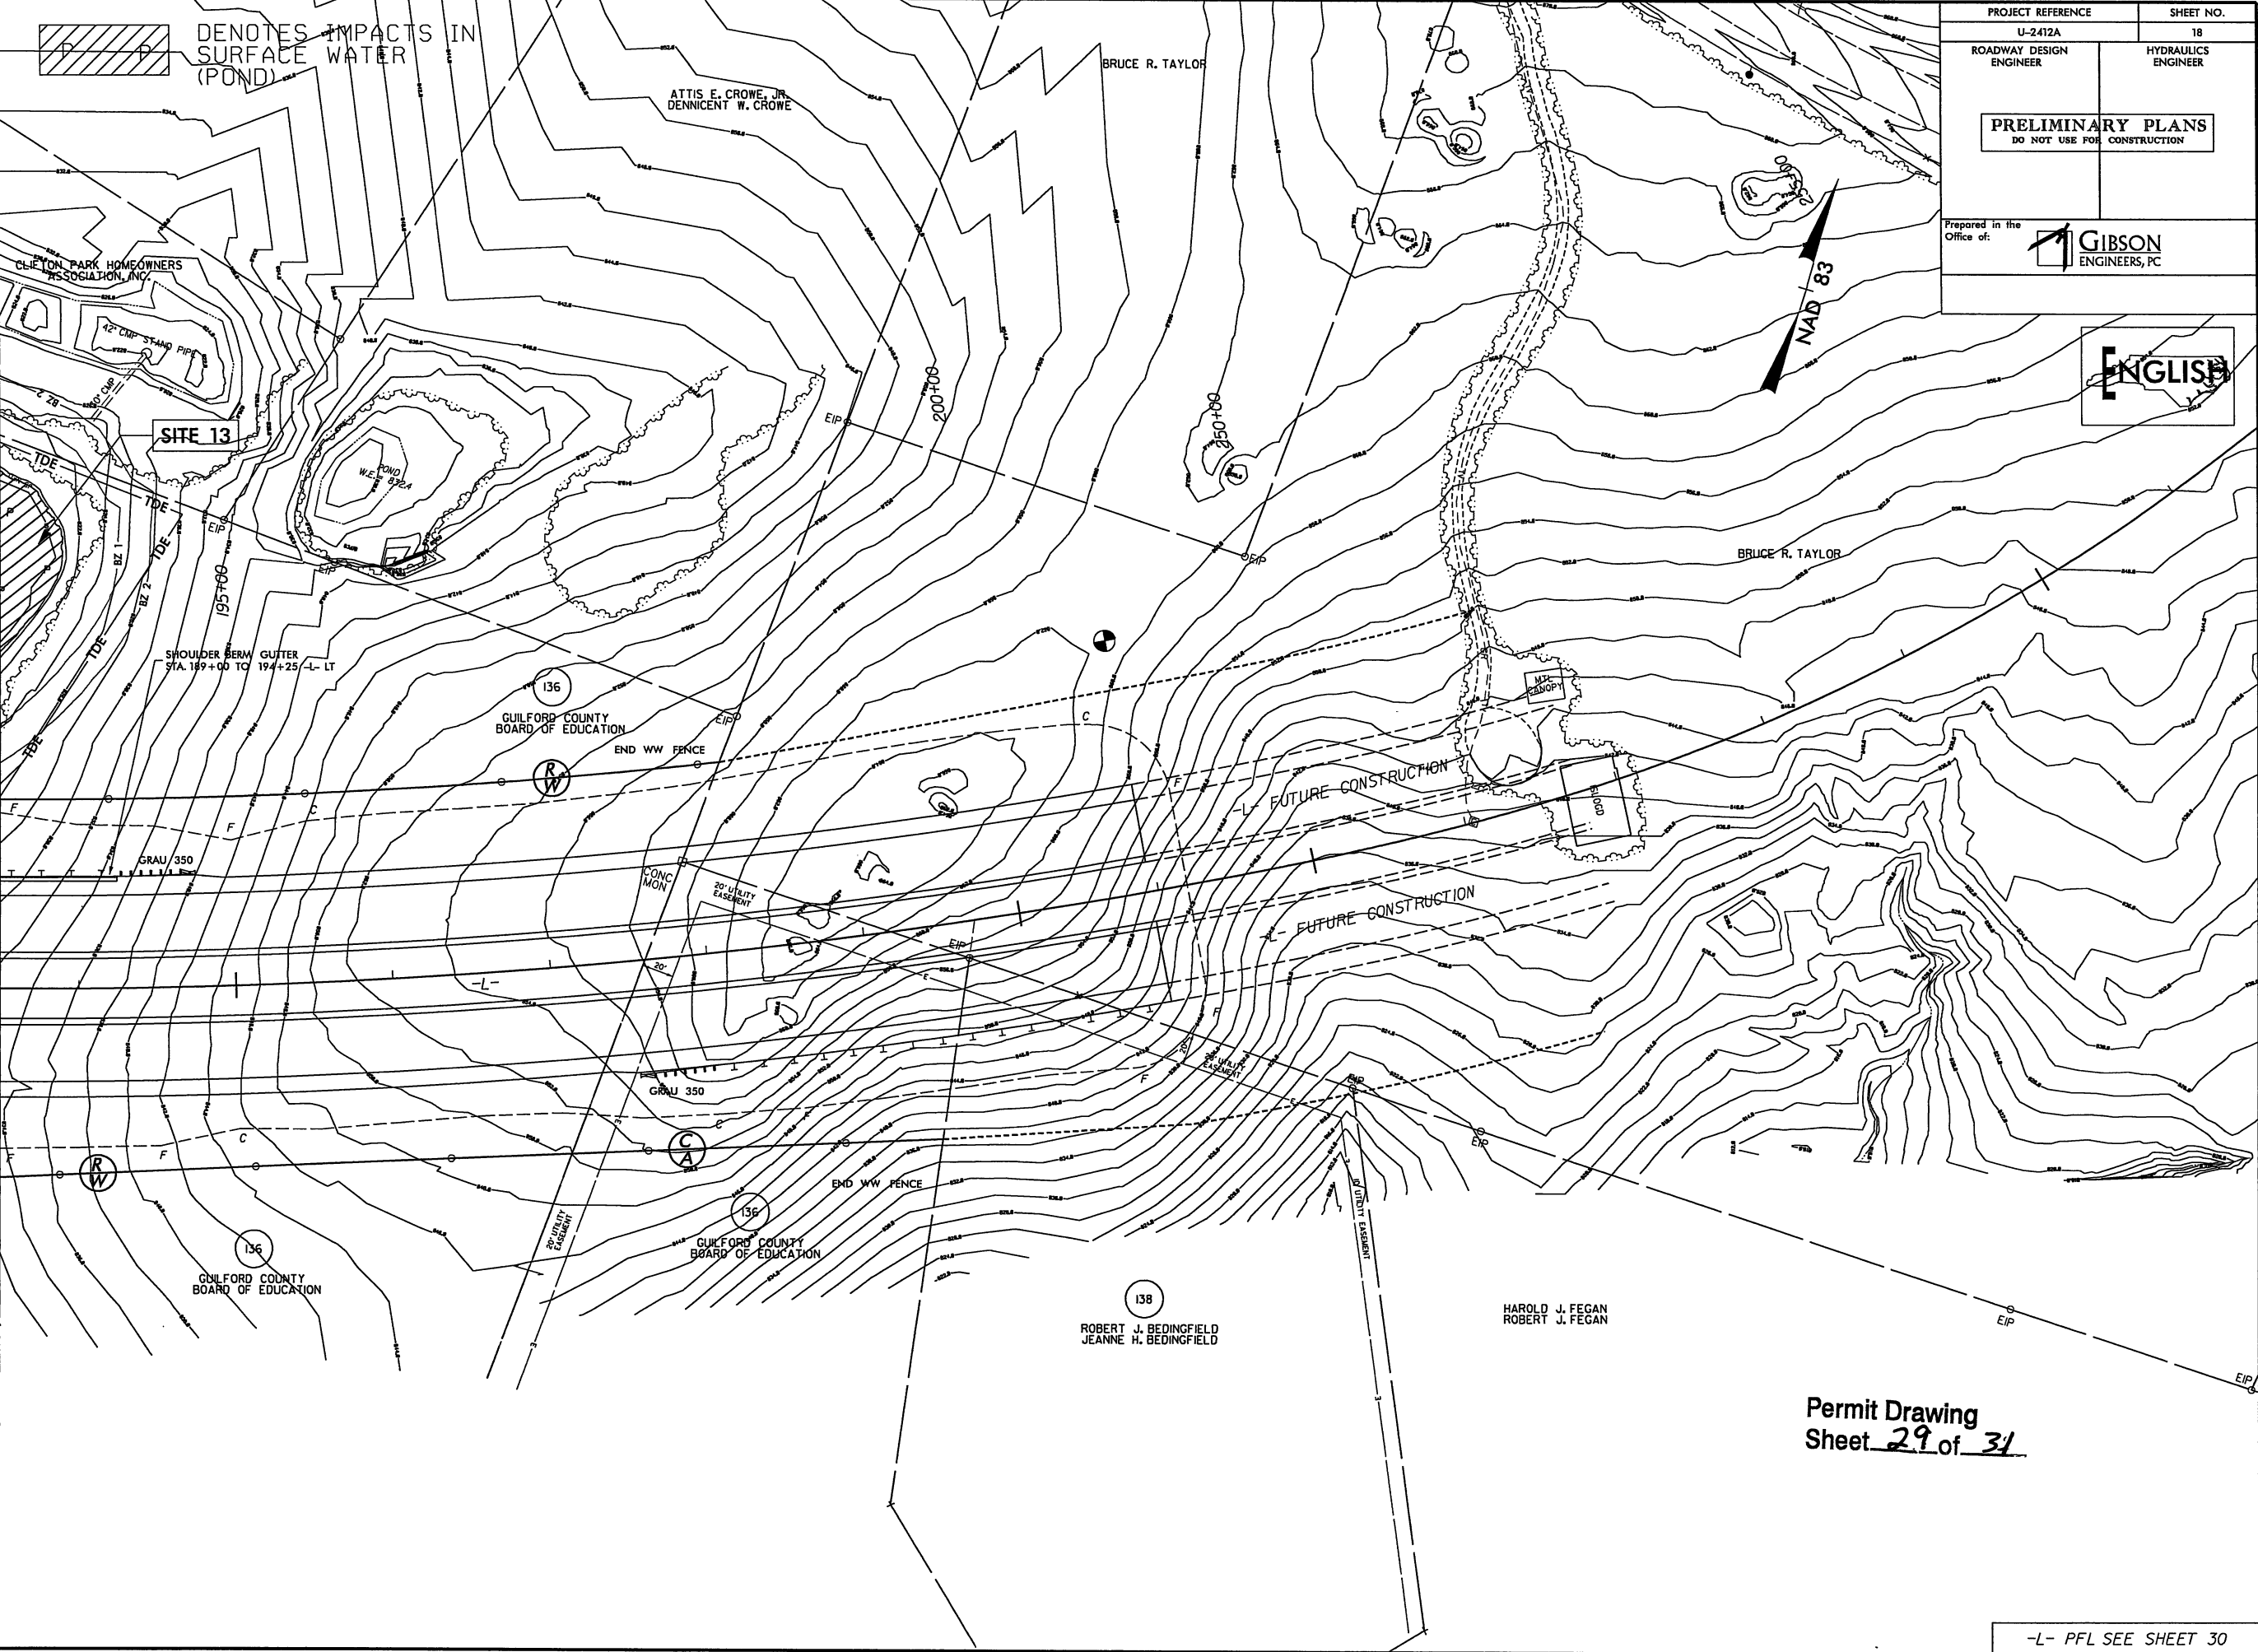

MATCHLINE SEE SHEET 17
 -L- STA 193+50.00

Permit Drawing
 Sheet 29 of 31

-L- PFL SEE SHEET 30

REVISIONS
 REVISED OWNER FOR PARCEL 136 & 137 -- REVISED 6-24-09

\$\$\$\$DATE\$\$\$
 \$\$\$\$SYTIME\$\$\$
 \$\$\$\$DGN\$\$\$
 \$\$\$\$USERNAME\$\$\$

DENOTES IMPACTS IN
SURFACE WATER

ENGLISH

Permit Drawing
Sheet 30 of 31

PROJECT REFERENCE	SHEET NO.
-------------------	-----------

U-2412A

SHEET NO.

19

ROADWAY DESIGN ENGINEER

HYDRAULICS
ENGINEER

PRELIMINARY PLANS
DO NOT USE FOR CONSTRUCTION

Prepared in the Office of:	
-------------------------------	--


GIBSON
ENGINEERS, PC

ISBK BUS

GARY L. & JOANN
N. ROBINSON

J.W. MORGAN

EXIST. R/W

BST

LT

HIP

SR 1486 GREENBORO RD

17th St

D & 15th St

15th St

16th St

17th St

27

ROBERT J. & SALLIE W. BROWN

The drawing shows a cross-section of a ship's hull. A vertical line on the left is labeled 'EIP' (Engine Inlet Port). A horizontal line on the right is labeled 'NAD 83' (North American Datum 1983). The hull structure is shown with various internal components and a wavy line representing the water surface.

PAVEMENT REMOV.

-Y- PFL SEE SHEET 32
-YA- PFL SEE SHEET 32
-YC- PFL SEE SHEET 32
-Y3- PFL SEE SHEET 32

NAD 83

24-09

REVISER'S NOTE: PARCELS 142 TO 140 - REVISED 6-24-09

```

$$$$$DATE$$$$$
$$$$$SYTIME$$$$$
$$$$$DGN$$$$$
$$$$$USERNAME$$$$$


```

MATCHLINE SEE SHEET 5
-Y- STA 12+50.00

MATCHLINE SEE SHEET 5
-Y3- STA 13+00.00

PAVEMENT REMOVAL

-Y- PFL SEE SHEET 32
-YA- PFL SEE SHEET 32
-YC- PFL SEE SHEET 32
-Y3- PFL SEE SHEET 33

 
 DENOTES IMPACTS IN SURFACE WATER


ENGLISH

Permit Drawing
 Sheet 31 of 31

PROJECT REFERENCE	SHEET NO.
U-2412A	19
ROADWAY DESIGN ENGINEER	HYDRAULICS ENGINEER
PRELIMINARY PLANS DO NOT USE FOR CONSTRUCTION	

Prepared in the Office of:
 
GIBSON
 ENGINEERS, PC

REVISIONS
 REVISED OWNER FOR PARCEL 14.15 & 16; REVISED PARCEL 142 TO 140 - REVISED 6-24-09

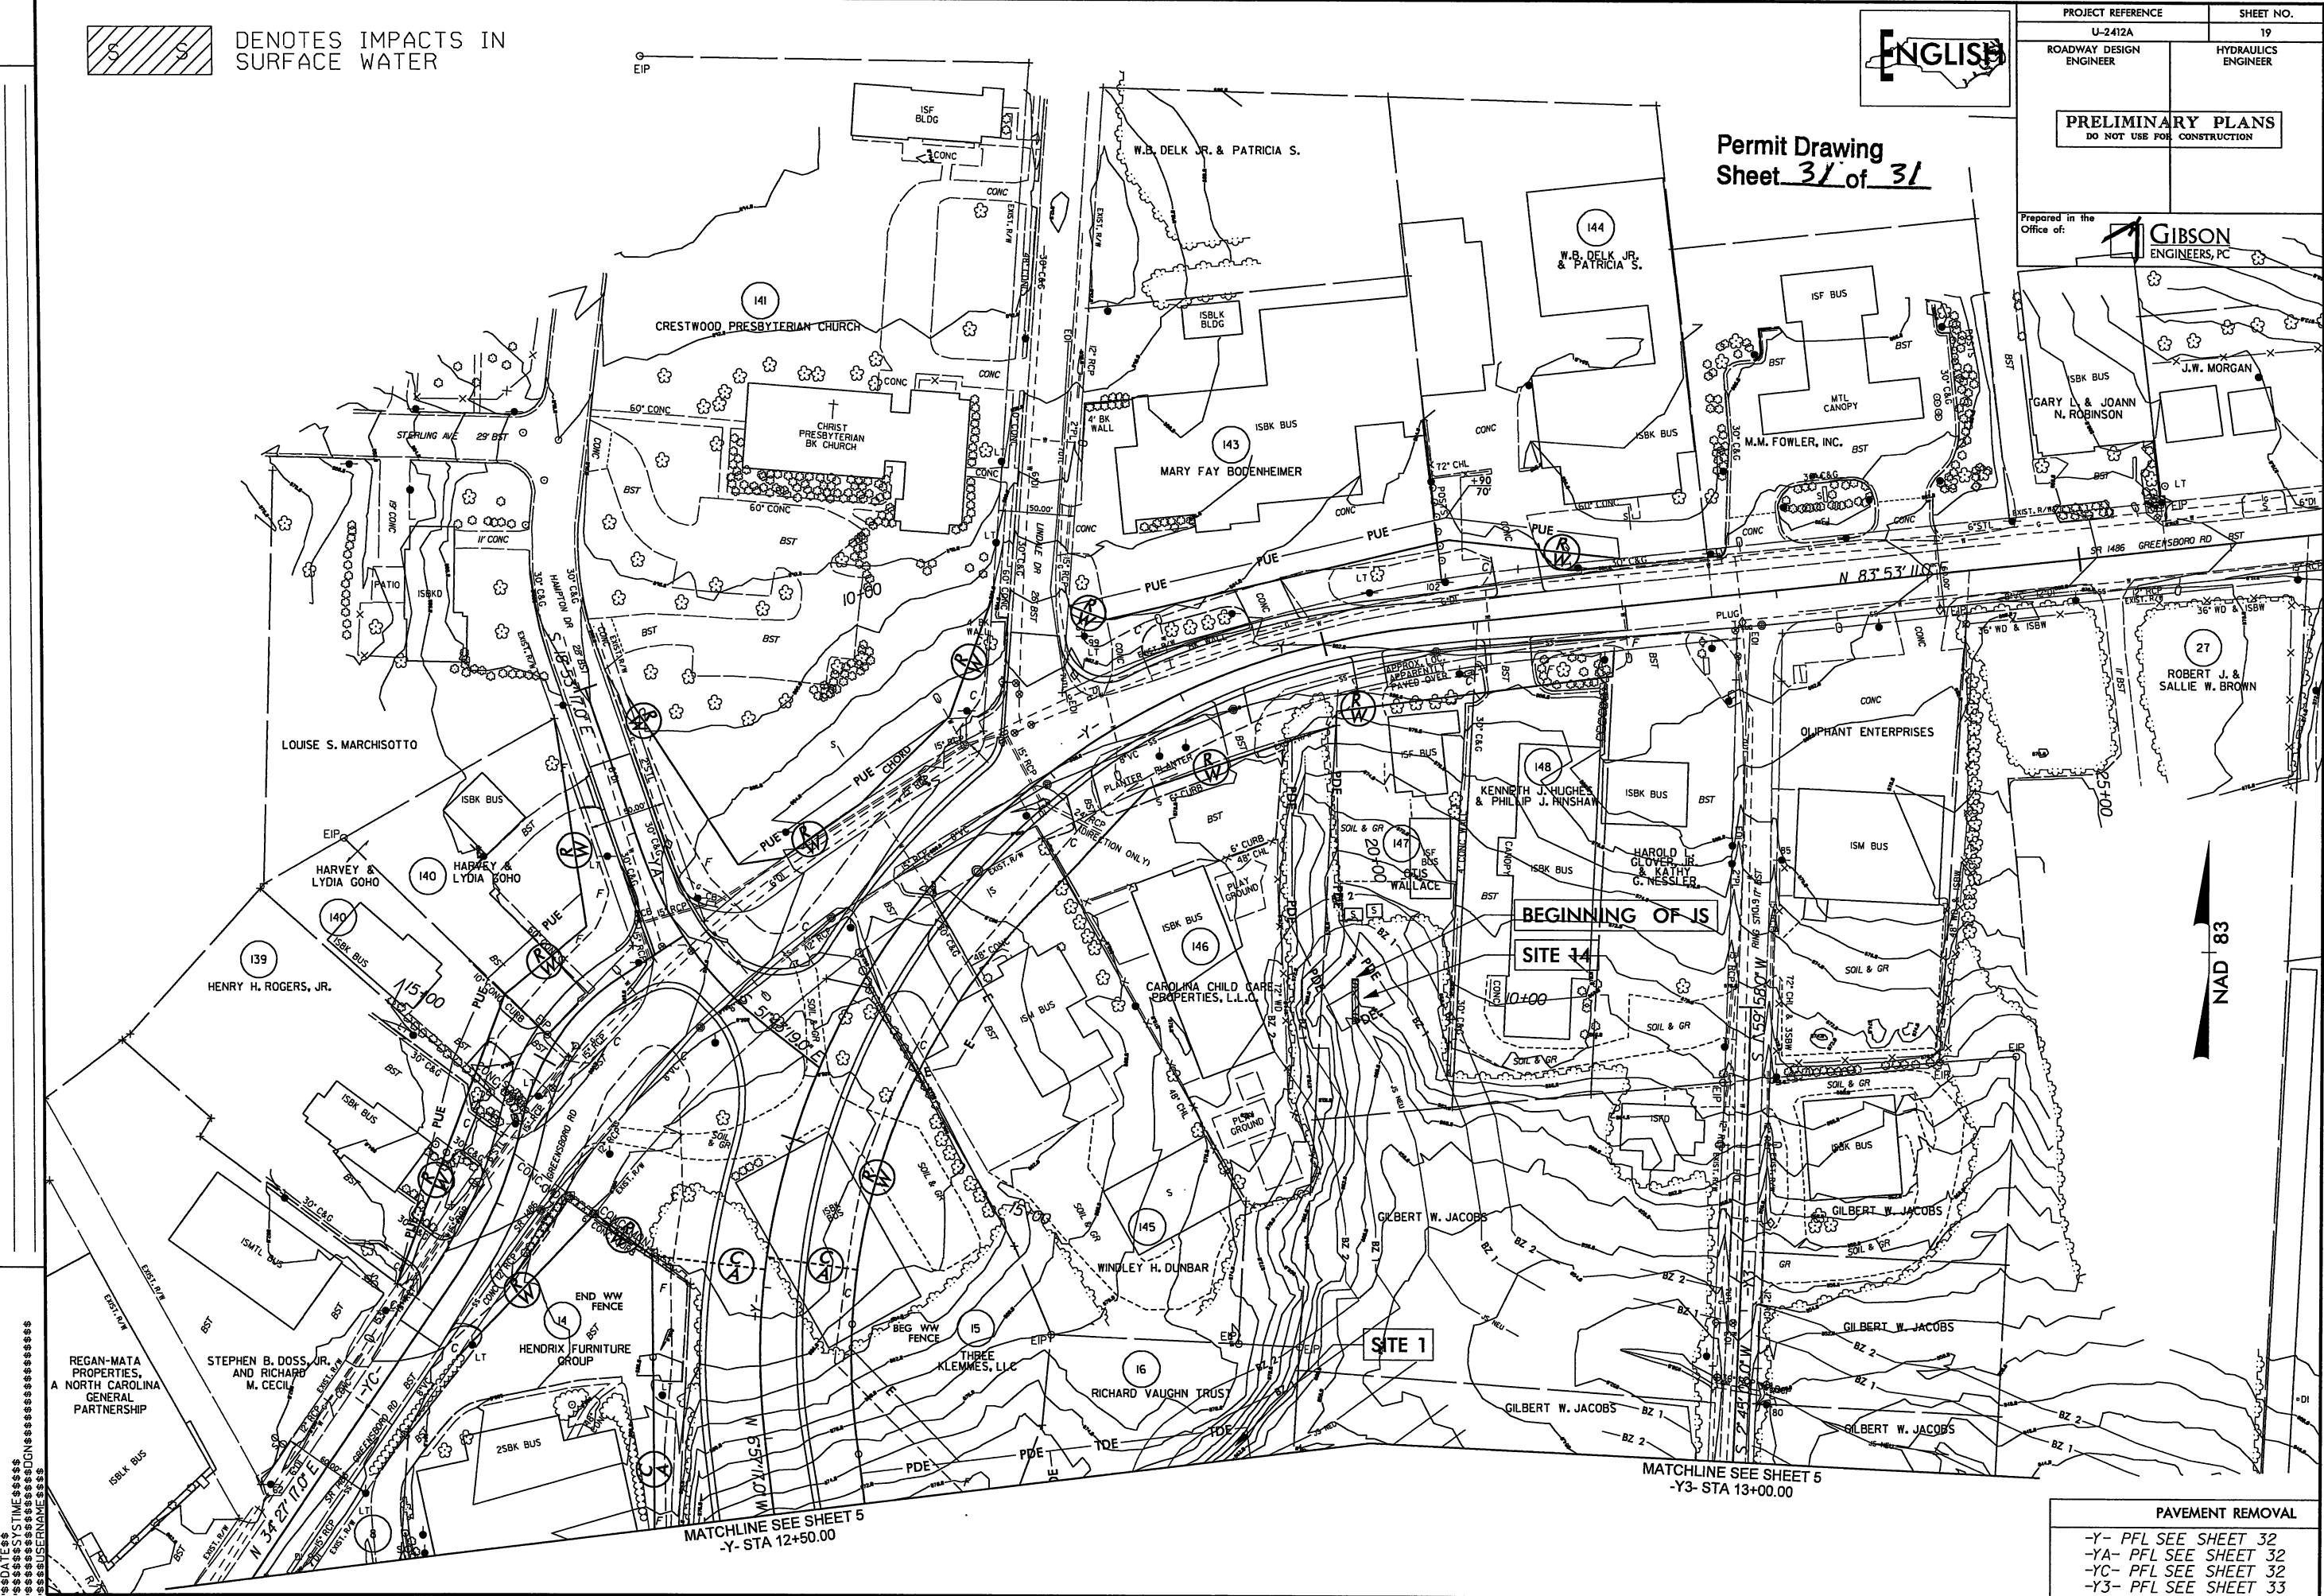


NAD 83


MATCHLINE SEE SHEET 5
 -Y- STA 12+50.00

MATCHLINE SEE SHEET 5
 -Y3- STA 13+00.00

PAVEMENT REMOVAL
-Y- PFL SEE SHEET 32
-YA- PFL SEE SHEET 32
-YC- PFL SEE SHEET 32
-Y3- PFL SEE SHEET 33

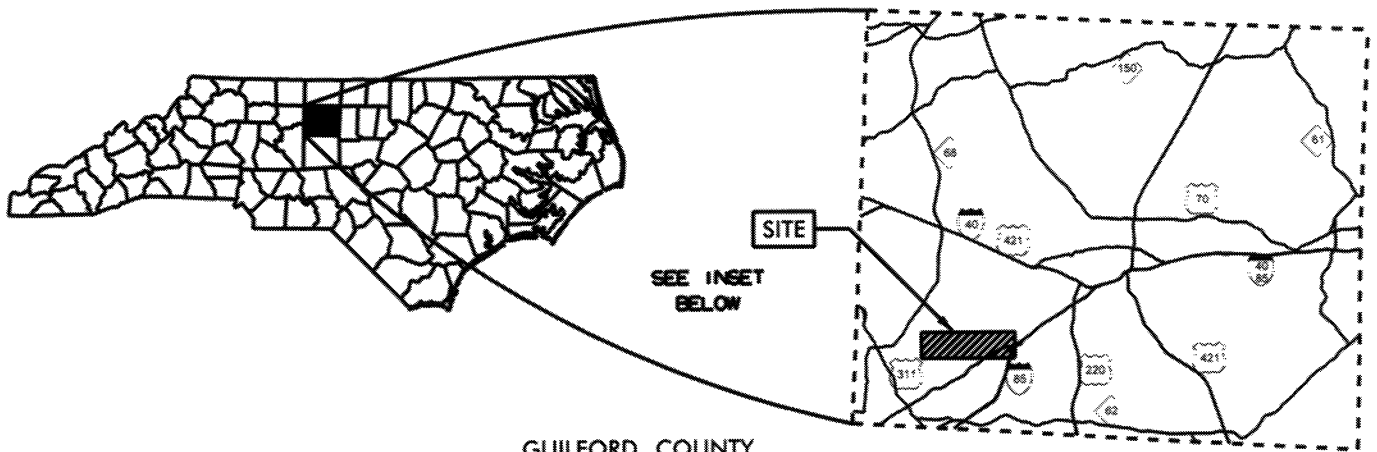

GUILFORD COUNTY

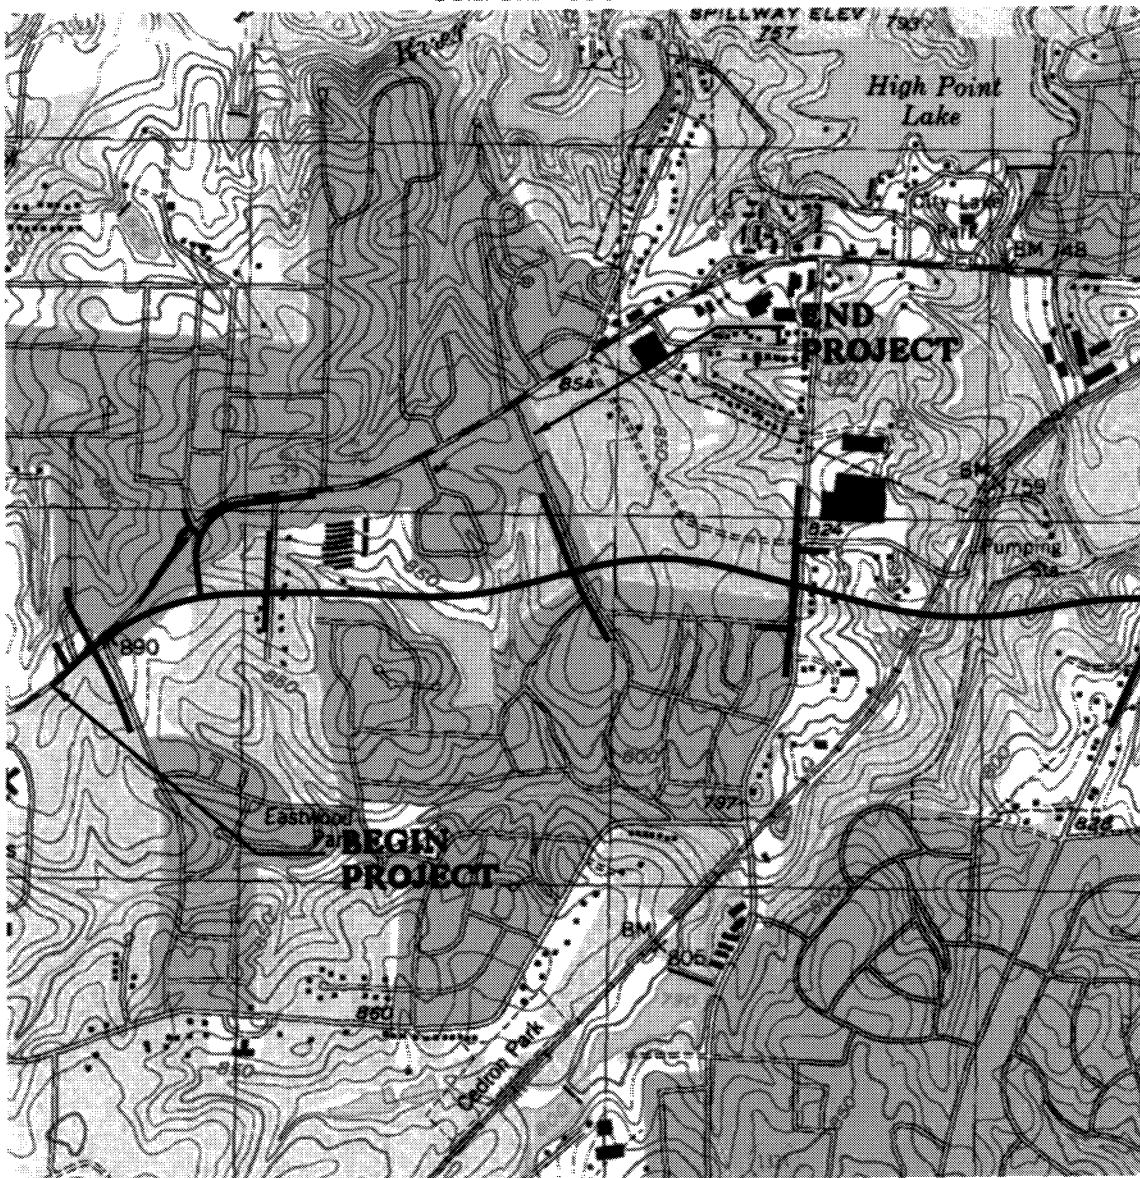

Buffer Drawing
Sheet 1 of 20

**BUFFER
IMPACTS**

**N.C. DEPT. OF TRANSPORTATION
DIVISION OF HIGHWAYS
GUILFORD COUNTY**

**PROJECT: 34802.1.1 (U-2412A)
GREENSBORO/HIGH POINT ROAD
FROM PROPOSED US 311 BYPASS
TO WEST OF SR 1480 (VICKREY
CHAPEL ROAD)**

SHEET 1 OF 2

1-25-11

BUFFER IMPACTS SUMMARY

[illegible]

N.C. DEPT. OF TRANSPORTATION
DIVISION OF HIGHWAYS

GUILFORD COUNTY
PROJECT: 34802.1.1 (U-2412A)

1/19/2012
SHEET 3 OF 20

Rev. May 2006

WETLANDS IN BUFFER IMPACTS SUMMARY

[illegible]

N.C. DEPT. OF TRANSPORTATION
DIVISION OF HIGHWAYS


GUILFORD COUNTY
PROJECT: 34802.1.1 (U-2412A)

1/19/2012

1/19/2012
SHEET 4 OF 20

Rev. Jan 2009

TIP PROJECT: U-2412A

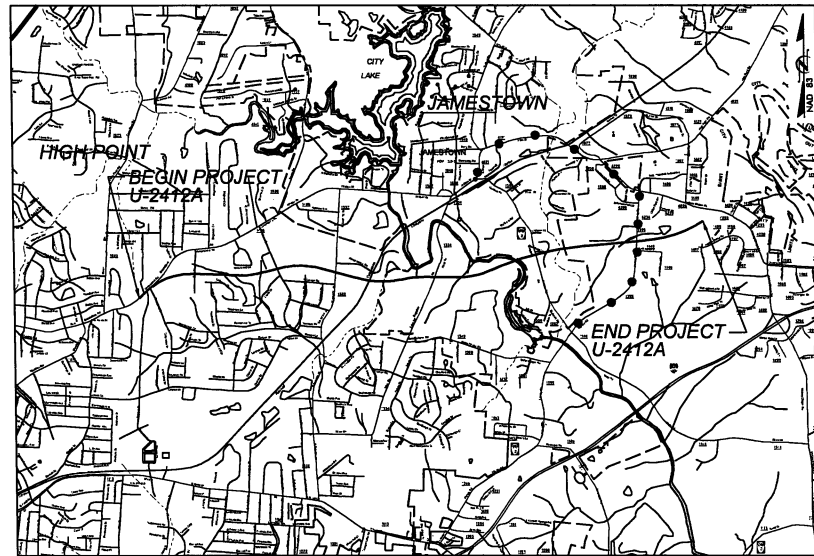


VICINITY MAP

DETOUR FOR OAKDALE ROAD BRIDGE CONSTRUCTION

RW SUBMITTAL

STATE OF NORTH CAROLINA
DIVISION OF HIGHWAYS
GUILFORD COUNTY

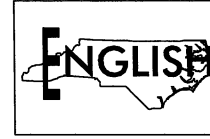


STATE	STATE PROJECT REFERENCE NO.	SHEET NO.	TOTAL SHEETS
N.C.	U-2412A	1	
STATE PROJ. NO.	F.A. PROJ. NO.	DESCRIPTION	
34802.1.1	STP-4121(1)	PE	
34802.2.2	STP-4121(3)	RW & UTL.	

LOCATION: GREENSBORO/HIGH POINT ROAD FROM PROPOSED US 311 BYPASS
TO WEST OF SR 1480 (VICKREY CHAPEL ROAD)

Buffer Drawing
Sheet 5 of 20

TYPE OF WORK: GRADING, DRAINAGE, PAVING, STRUCTURES, SIGNALS
AND GUARDRAIL

PRELIMINARY PLANS
DO NOT USE FOR CONSTRUCTION

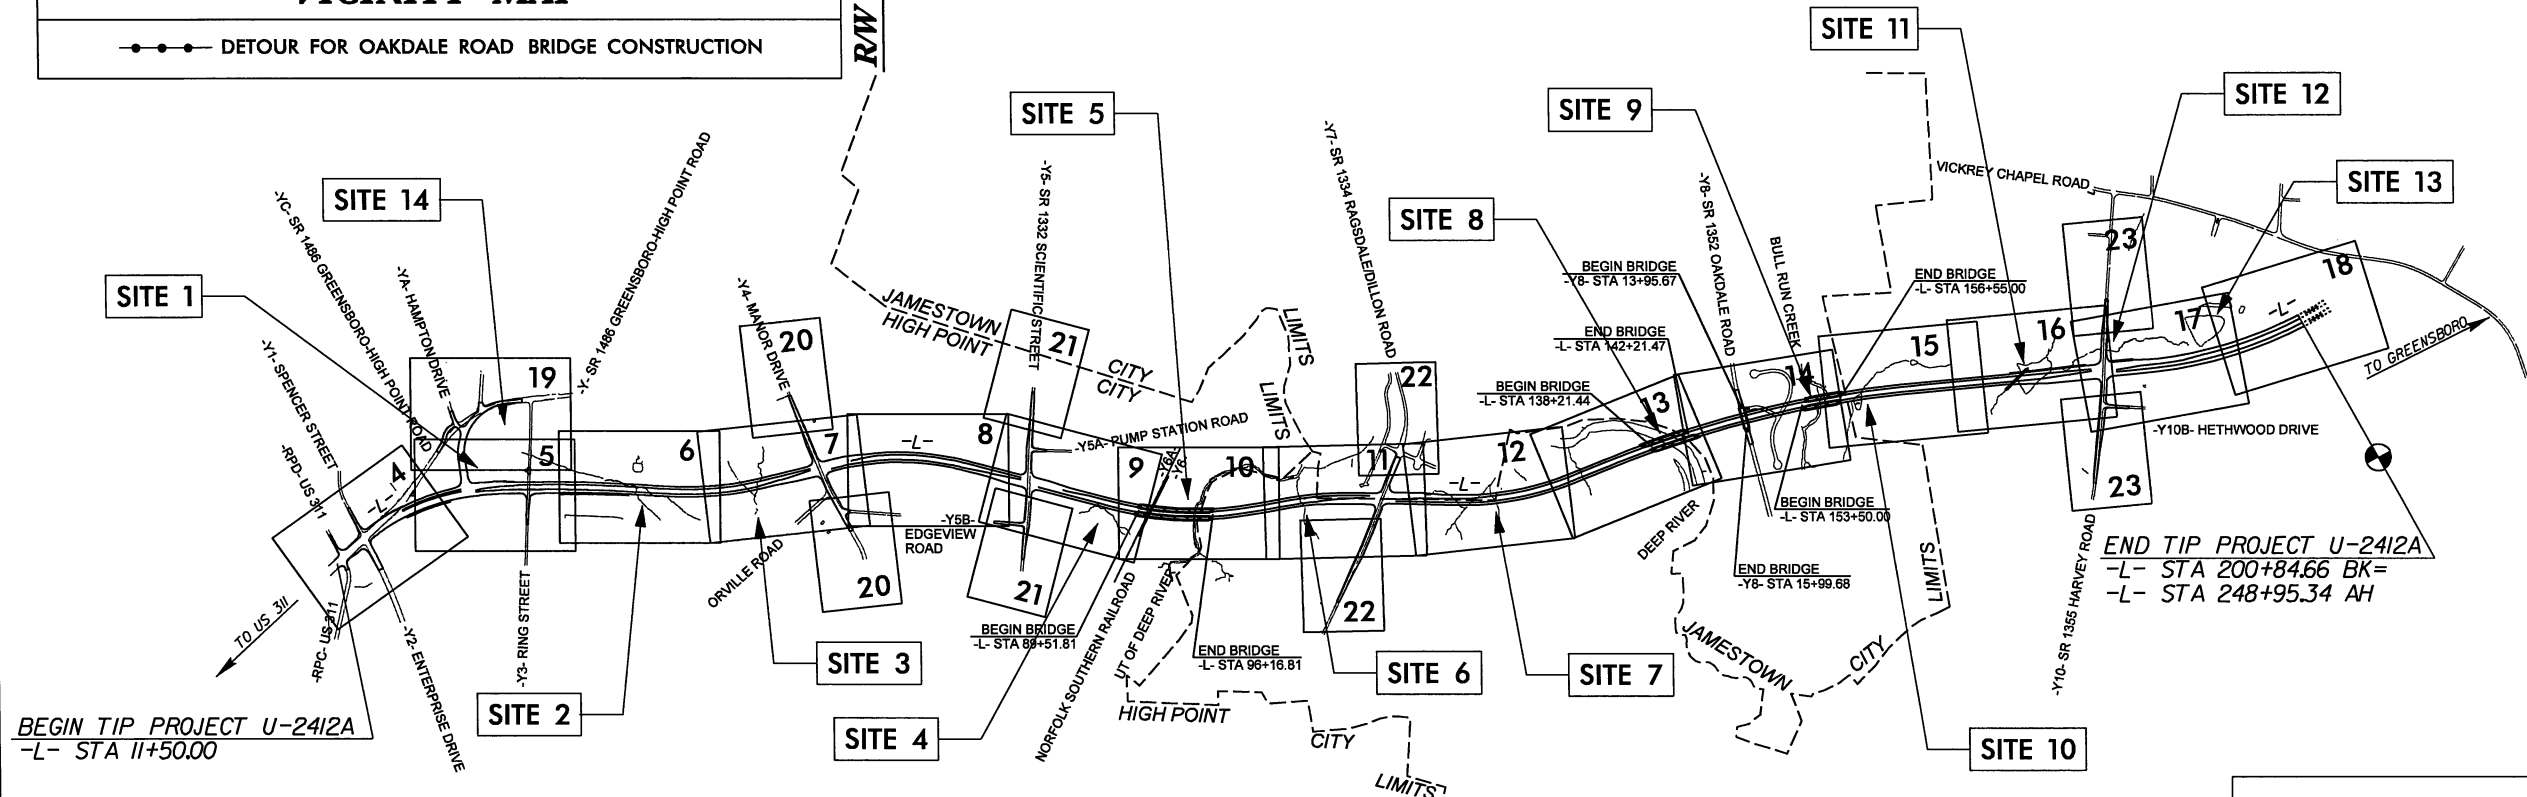


BEGIN TIP PROJECT U-2412A
-L- STA 11+50.00

END TIP PROJECT U-2412A
-L- STA 200+84.66 BK=
-L- STA 248+95.34 AH

THIS IS A CONTROLLED ACCESS FACILITY WITH ACCESS BEING LIMITED TO INTERSECTIONS.
THIS PROJECT IS WITHIN THE MUNICIPAL BOUNDARIES OF HIGH POINT AND JAMESTOWN.
CLEARING ON THIS PROJECT SHALL BE PERFORMED TO THE LIMITS ESTABLISHED BY METHOD II
NCDOT CONTACT: B. DOUG TAYLOR, P.E. ENGINEERING COORDINATION, ROADWAY DESIGN UNIT

BUFFER IMPACTS

CONTRACT:

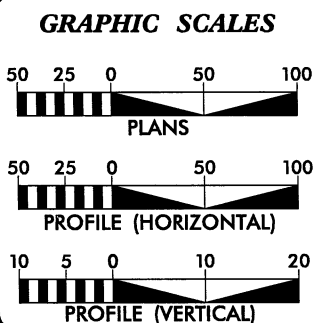

DESIGN DATA		
ADT 2011	=	31,530
ADT 2031	=	48,870
DHV	=	11%
D	=	55%
T	=	3% *
V	=	60 MPH
* (TTST 1% + DUAL 2%)		
FUNC CLASS: ARTERIAL		

PROJECT LENGTH		
LENGTH ROADWAY TIP PROJECT U-2412A	=	3.327 MILES
LENGTH STRUCTURES TIP PROJECT U-2412A	=	.259 MILES
TOTAL LENGTH OF TIP PROJECT U-2412A	=	3.586 MILES

Prepared In the Office of:
GIBSON ENGINEERS, PC
PO BOX 700
FUQUAY VARINA, N.C. 27526
PHONE 919-552-2253
FAX 919-552-2254
FOR THE NORTH CAROLINA DEPARTMENT OF TRANSPORTATION



RIGHT OF WAY DATE:
FEBRUARY 20, 2009

GLEND A. M. GIBSON, PE
PROJECT ENGINEER

LETTING DATE:
JUNE 24, 2022

MICHAEL PEKAREK, PE
PROJECT DESIGN ENGINEER


HYDRAULICS ENGINEER

SIGNATURE: P.E.


ROADWAY DESIGN
ENGINEER

SIGNATURE: P.E.

DIVISION OF HIGHWAYS
STATE OF NORTH CAROLINA

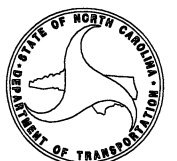


STATE HIGHWAY DESIGN ENGINEER P.E.

 


MITIGABLE IMPACTS ZONE 1



MITIGABLE IMPACTS ZONE 2

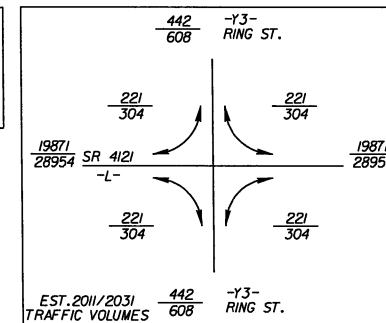

PROJECT REFERENCE		SHEET NO.
U-2412A		5
ROADWAY DESIGN ENGINEER	HYDRAULICS ENGINEER	
PRELIMINARY PLANS DO NOT USE FOR CONSTRUCTION		
Prepared in the Office of:		
 GIBSON ENGINEERS, PC		

 



MATCHLINE SEE SHEET 6
-L- STA 35+00.00

Buffer Drawing
Sheet 6 of 20

-L- PFL SEE SHEET 24
-Y- PFL SEE SHEET 32
-Y3- PFL SEE SHEET 33

REVISIONS
REVISED OWNER FOR PARCELS 14, 15, 16, & 17. REVISED PARCEL 22 TO 20. - REVISED 6-24-09


DATE: 6/24/09
SYTIME: 11:00 AM
ADDN: 11:00 AM
USER: JACOB

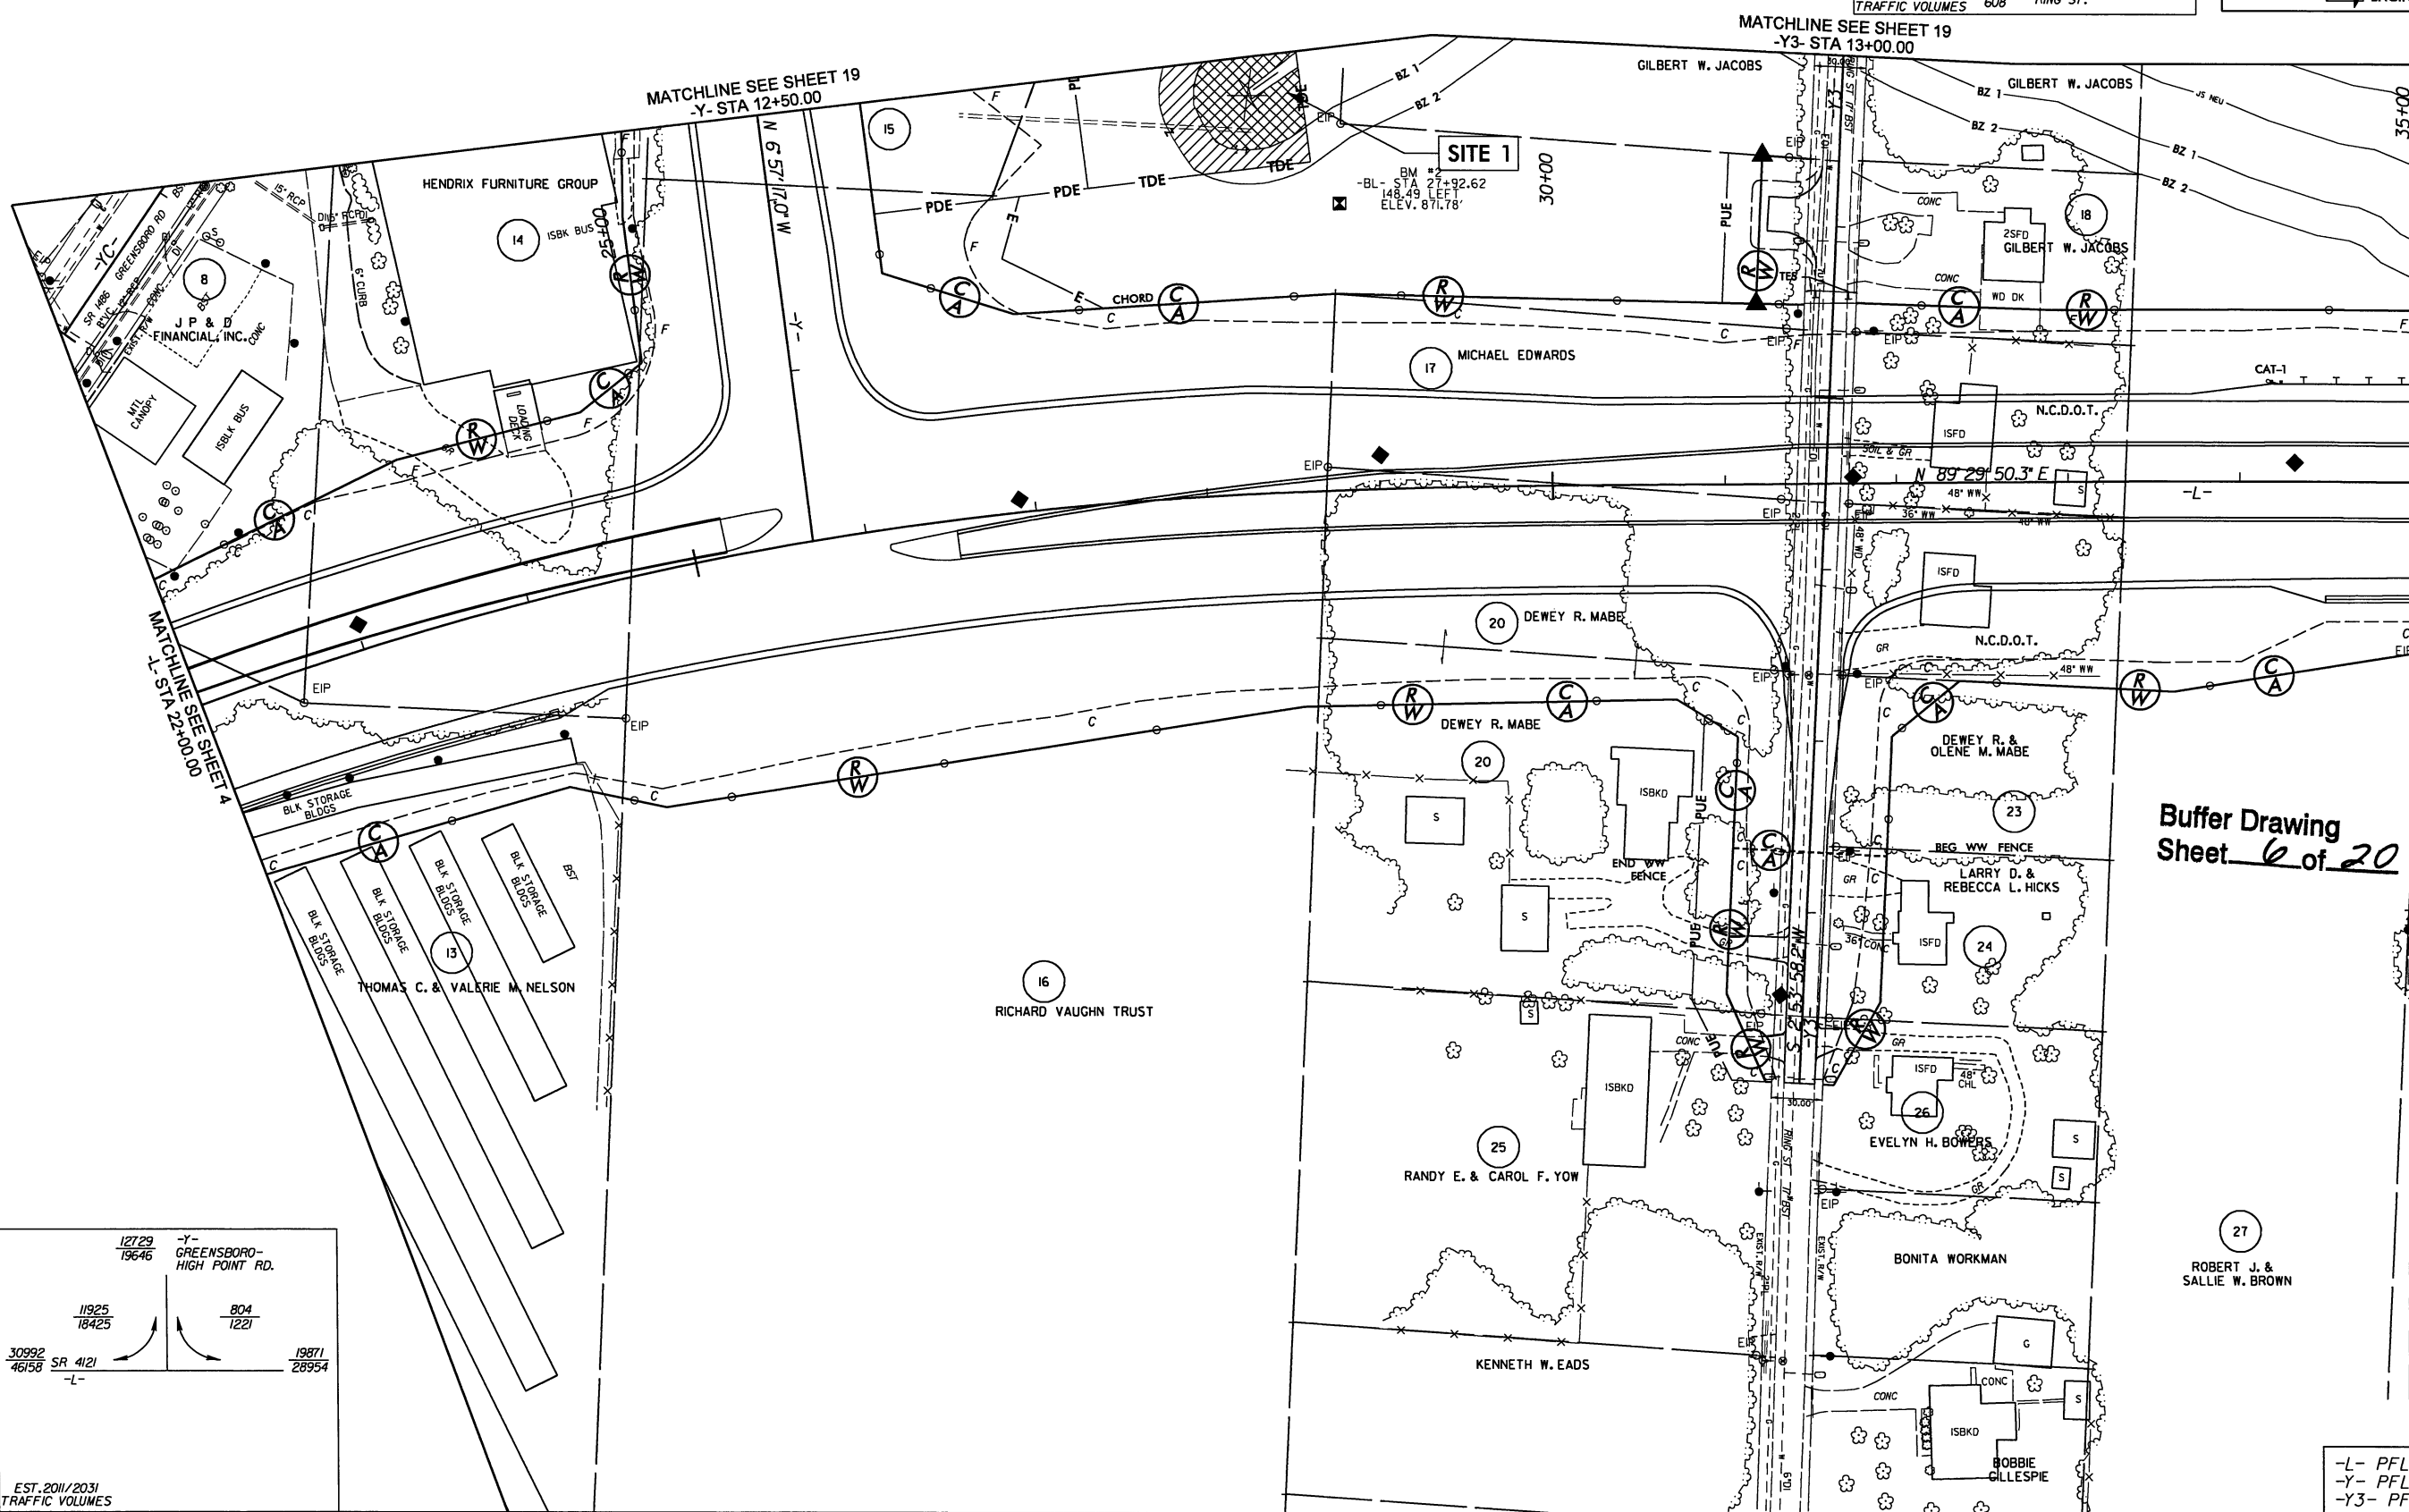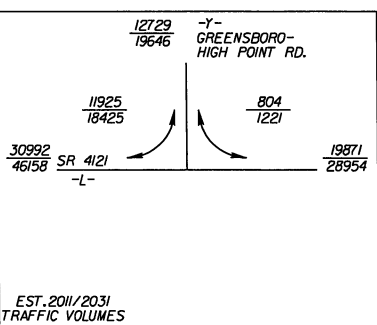

REVISIONS
REVISED OWNER FOR PARCEL 29-REVISED ROW AND PDE MONUMENT TO SC STA 45+80.38 RT - REVISED 6-24-09

DATE
SYTIME
DGN
USERNAME

MATCHLINE SEE SHEET 5
-L- STA 35+00.00

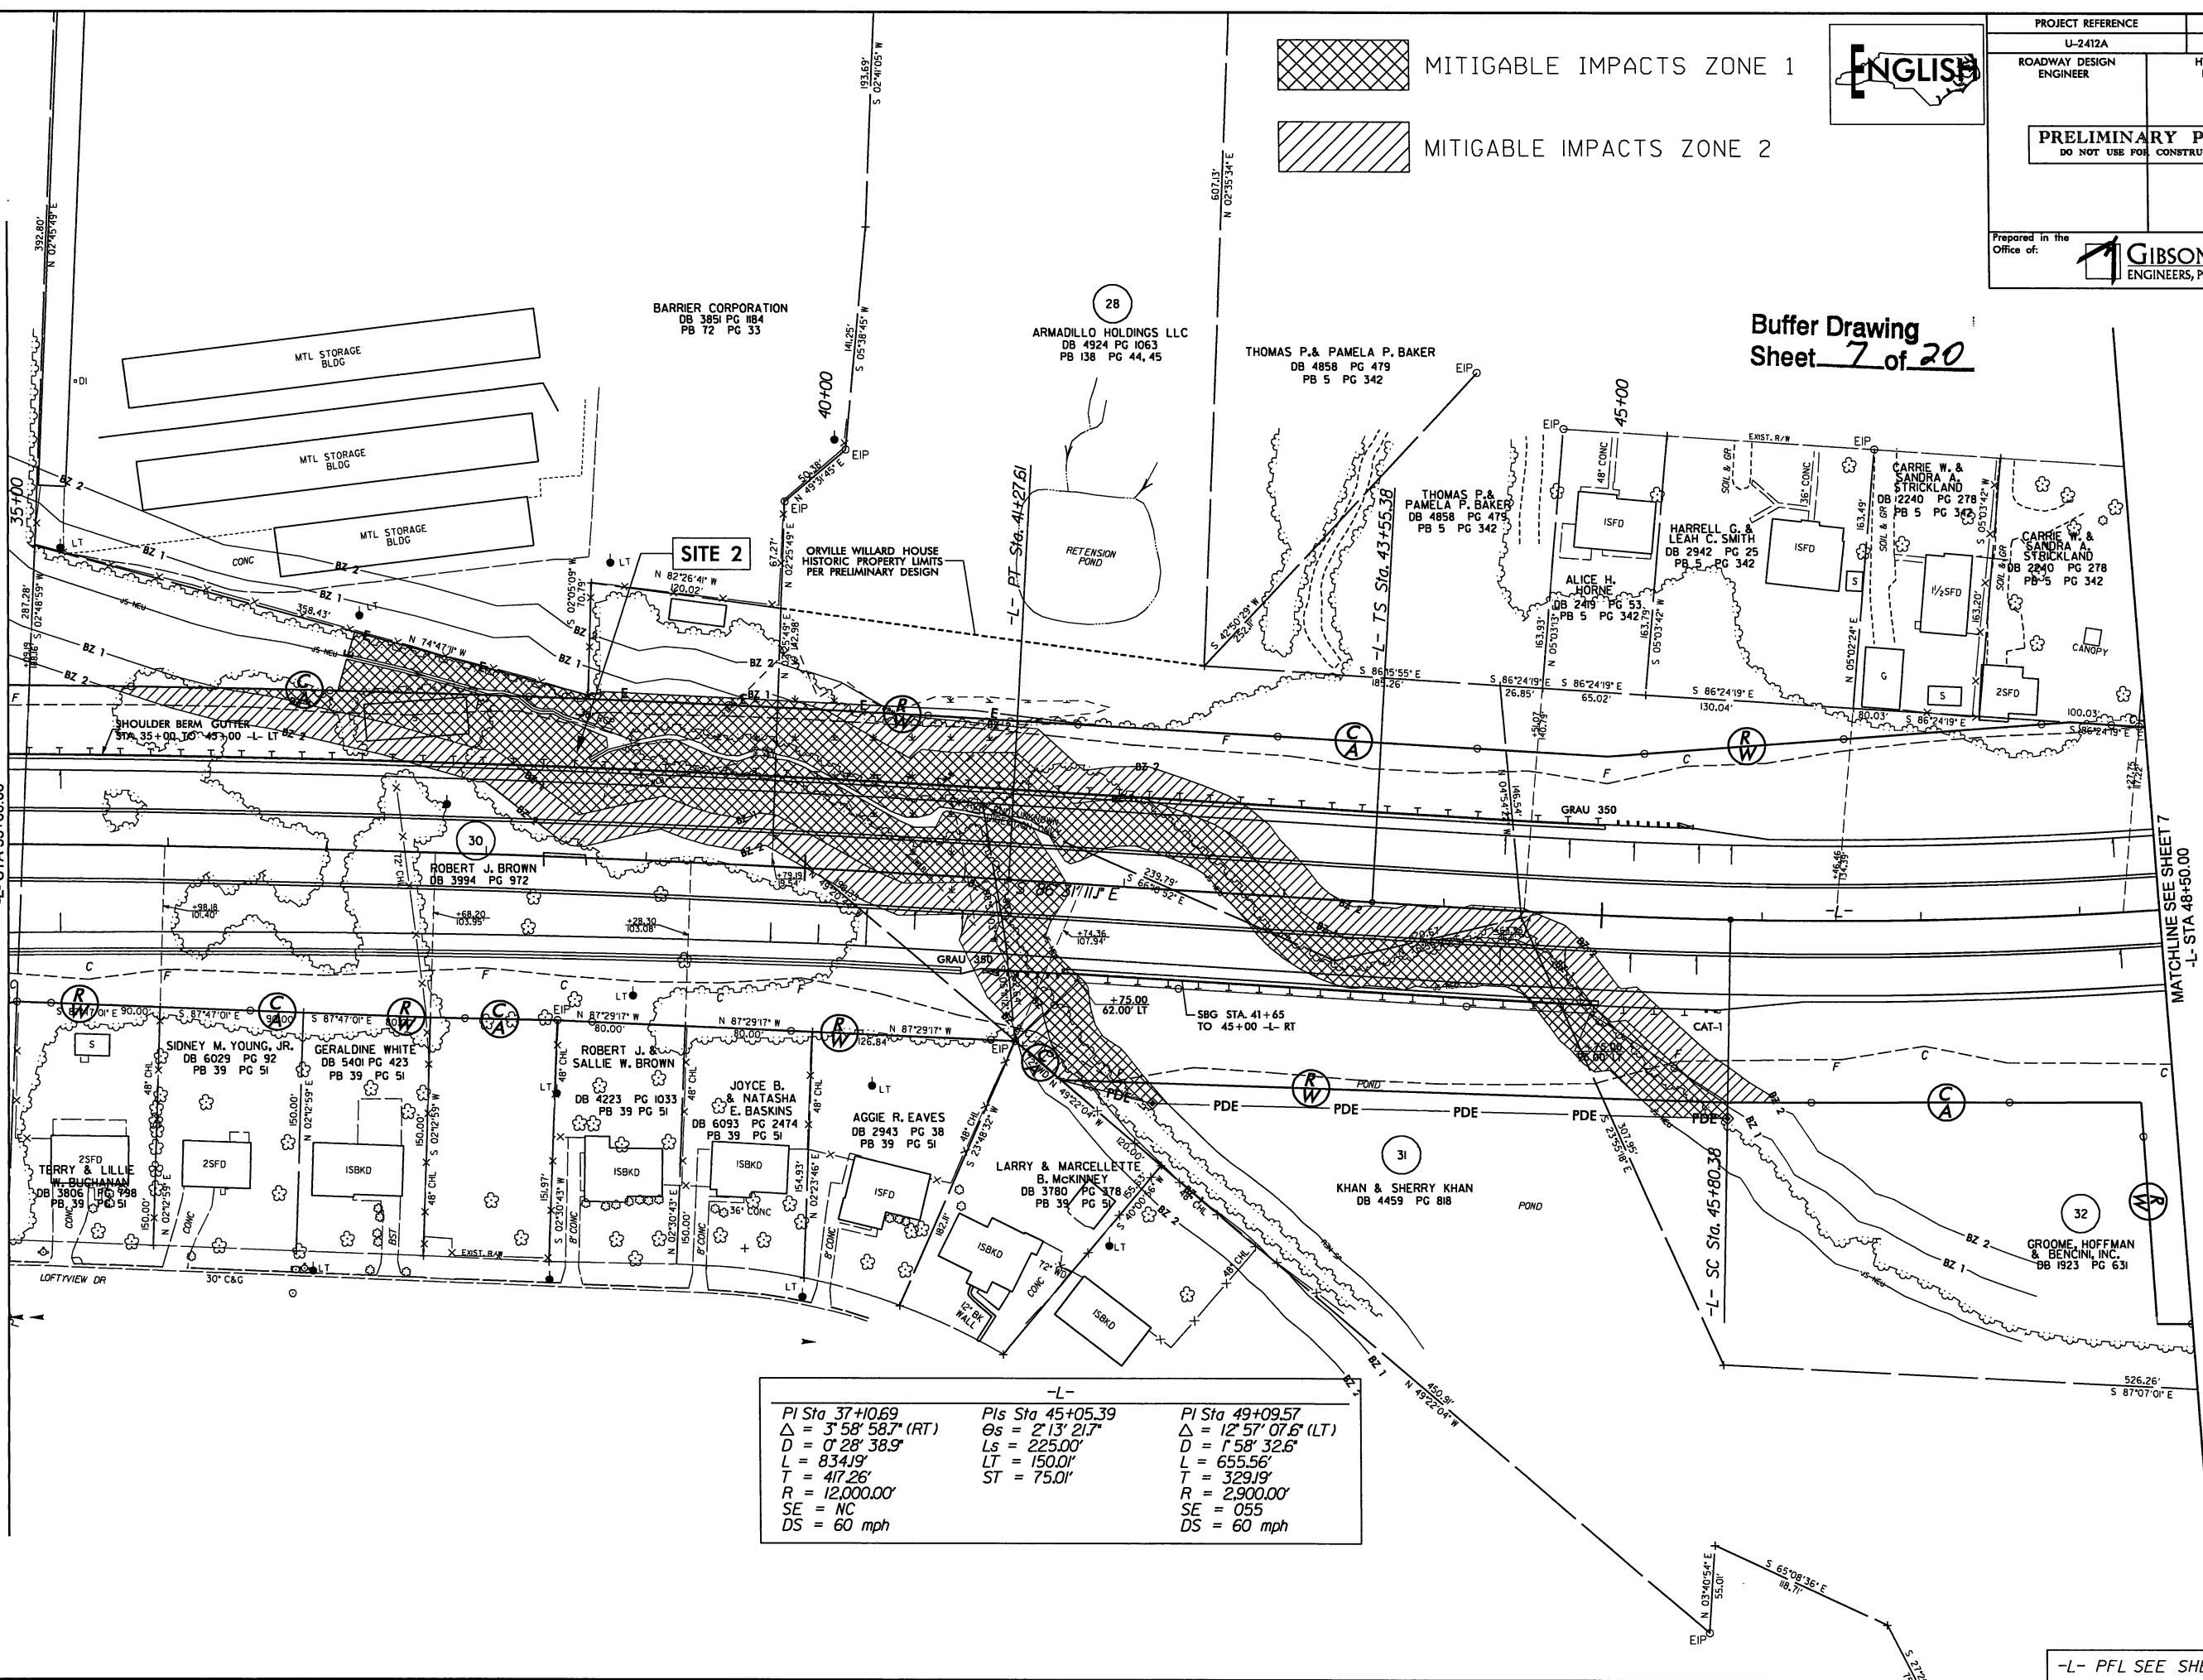

-L-		
PI Sta 37+10.69	PIs Sta 45+05.39	PI Sta 49+09.57
$\Delta = 3' 58'' 58.7''$ (RT)	$\Theta_s = 2' 13'' 21.7''$	$\Delta = 12' 57'' 07.6''$ (LT)
$D = 0' 28'' 38.9''$	$L_s = 225.00'$	$D = 1' 58'' 32.6''$
$L = 834.19'$	$LT = 150.01'$	$L = 655.56'$
$T = 417.26'$	$ST = 75.01'$	$T = 329.19'$
$R = 12,000.00'$		$R = 2,900.00'$
$SE = NC$		$SE = 055$
$DS = 60$ mph		$DS = 60$ mph

MITIGABLE IMPACTS ZONE 1
MITIGABLE IMPACTS ZONE 2

ENGLISH


PROJECT REFERENCE		SHEET NO.
U-2412A		6
ROADWAY DESIGN ENGINEER	HYDRAULICS ENGINEER	
PRELIMINARY PLANS DO NOT USE FOR CONSTRUCTION		
Prepared in the Office of: GIBSON ENGINEERS, PC		

Buffer Drawing
Sheet 7 of 20


NAD 83

MATCHLINE SEE SHEET 7
-L- STA 48+00.00

-L- PFL SEE SHEET 24 & 25

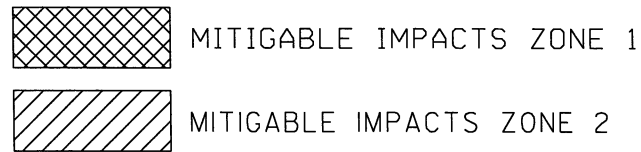

MCALPINE-WRENN FARM, LLC
Buffer Drawing
Sheet 8 of 20

 

```


$$$$DATE$$$$
$$$$SYTIME$$$$
$$$$DGN$$$$
$$$$USERNAME$$$$

```

PAVEMENT REMOVAL
-L- PFL SEE SHEET 25
-Y4- PFL SEE SHEET 33
-Y4A- PFL SEE SHEET 34



PROJECT REFERENCE		SHEET NO.	
U-2412A		9	
ROADWAY DESIGN ENGINEER		HYDRAULICS ENGINEER	
PRELIMINARY PLANS DO NOT USE FOR CONSTRUCTION			
Prepared in the Office of:			
		GIBSON ENGINEERS, PC	

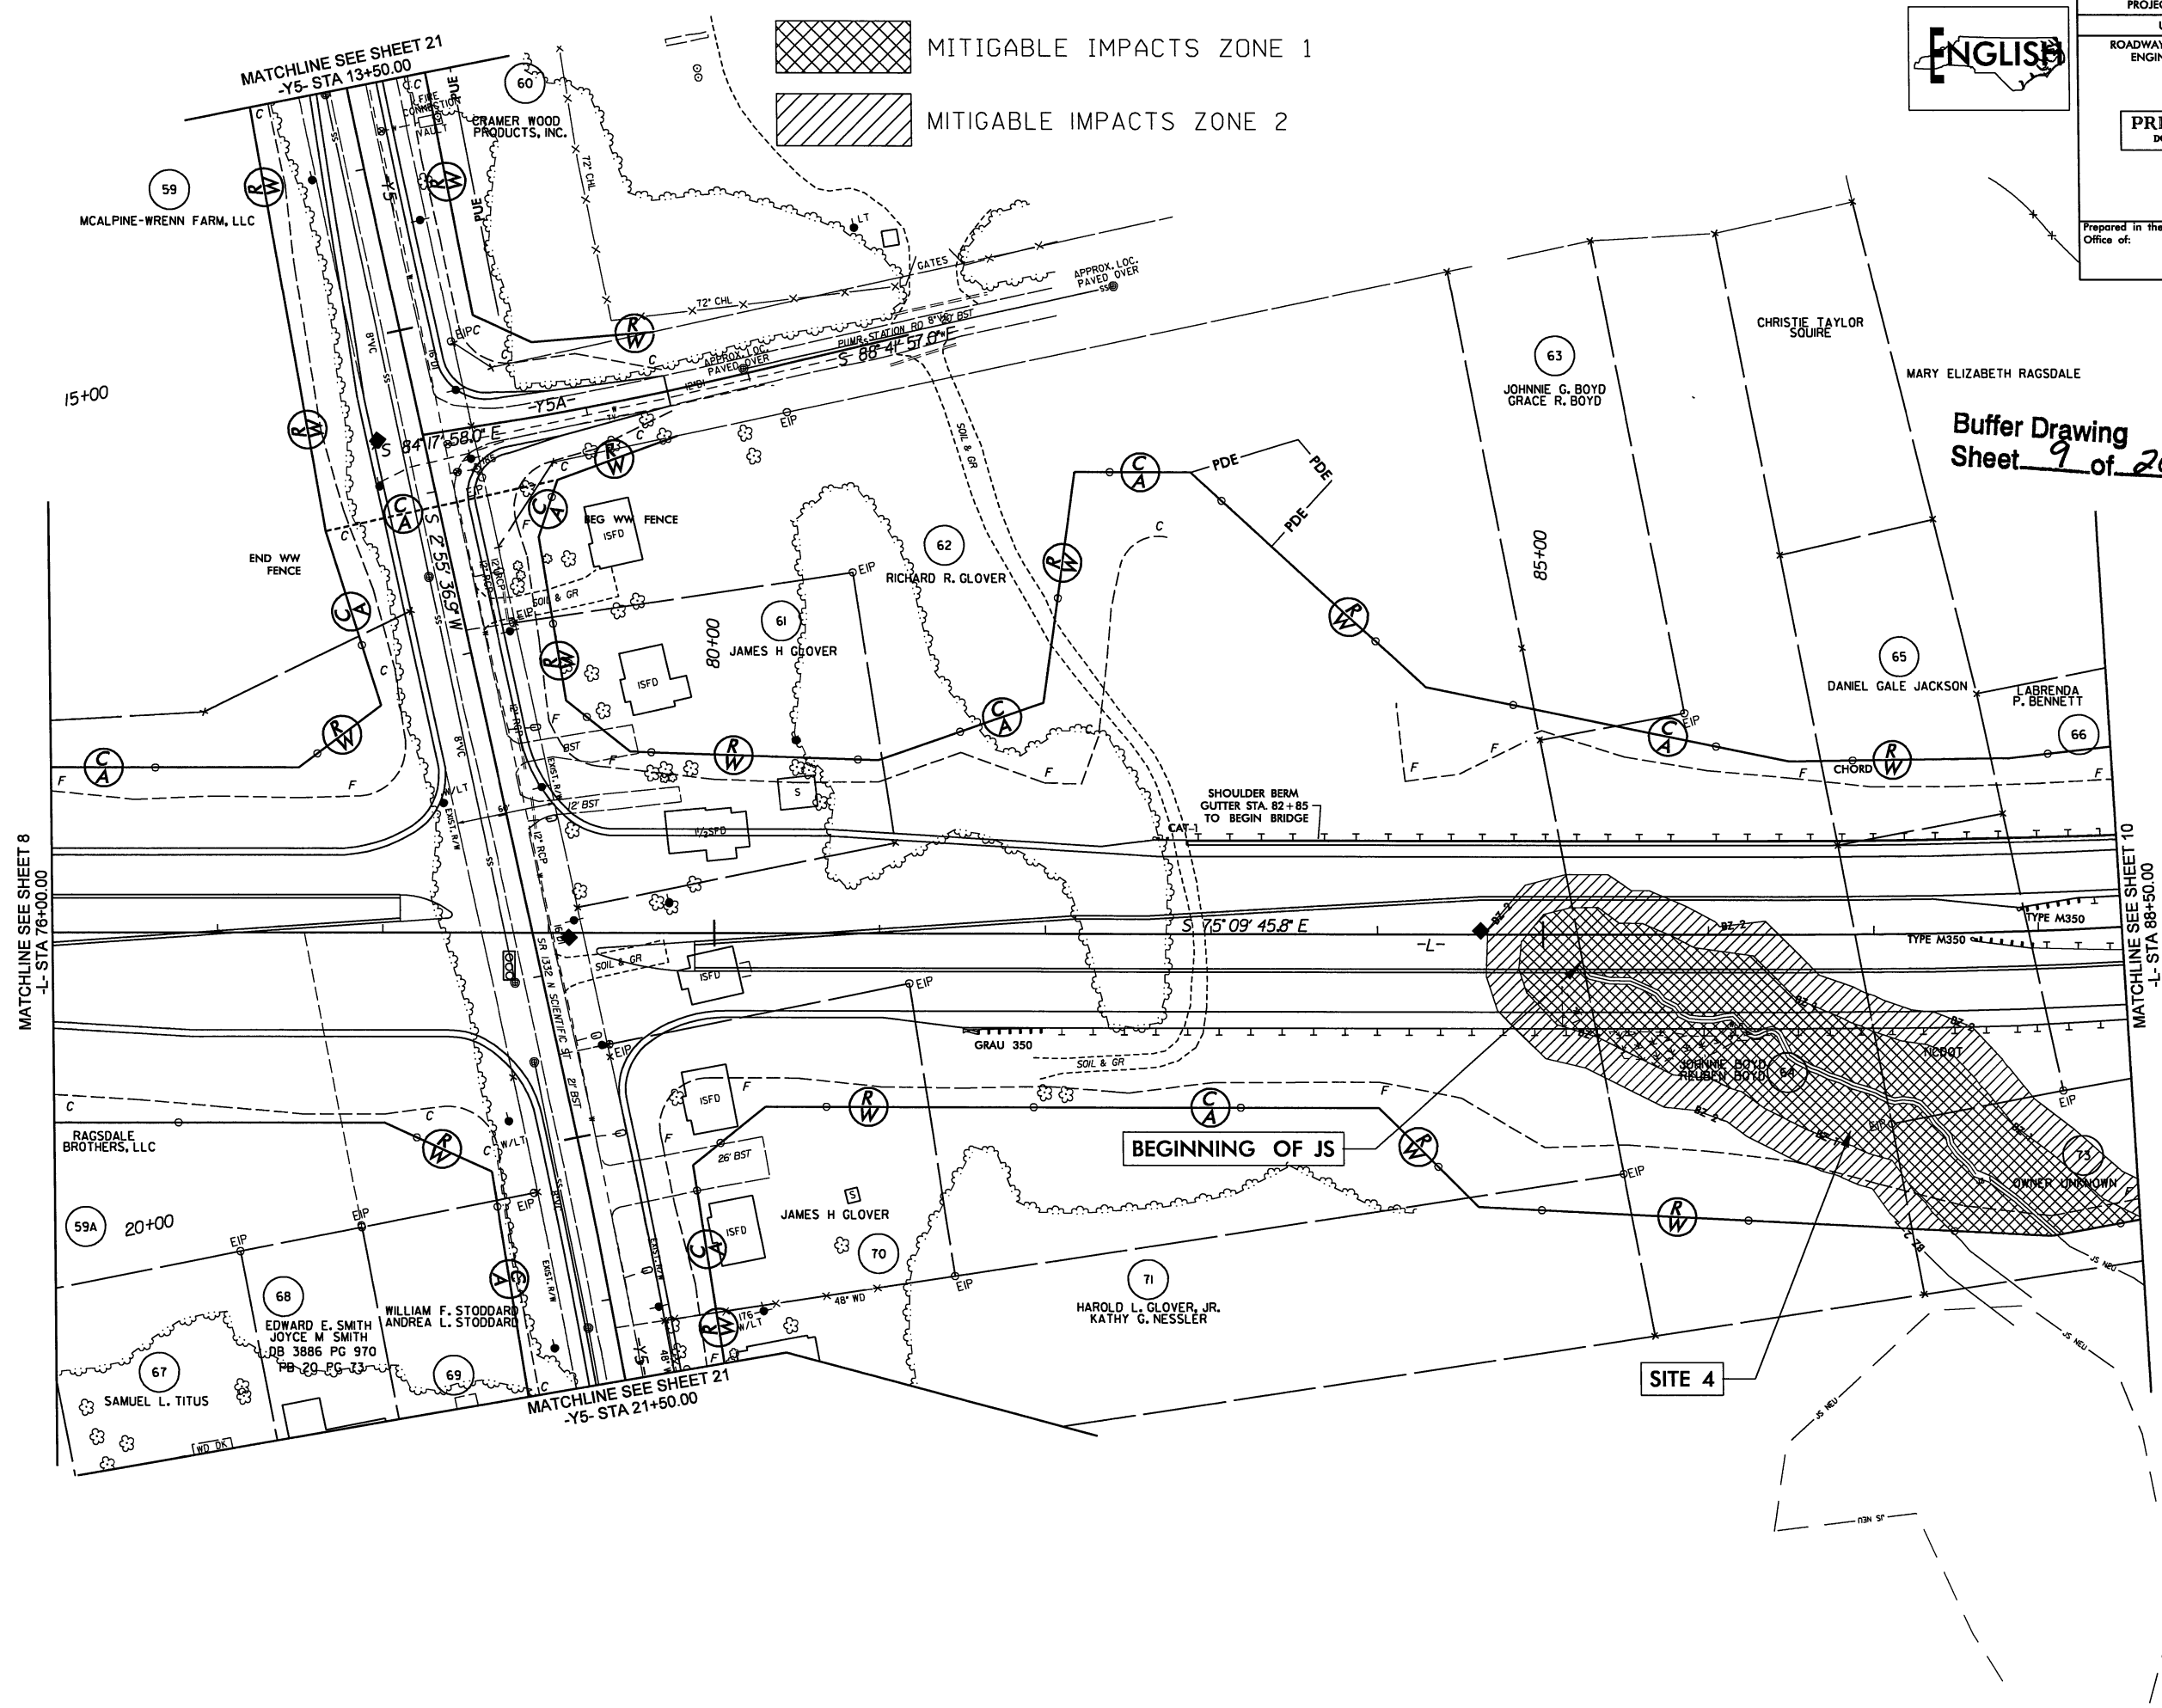

Buffer Drawing
Sheet 9 of 20



REVISIONS
REVISED OWNER FOR PARCEL 59 & T2-ADDED PARCEL 59A - REVISED 6-24-09


DATE: 6/24/09
SYTIME: 10:00
ADGON: 10:00
USER: NAME

-L- PFL SEE SHEET 26
-Y5- PFL SEE SHEET 34
-Y5A- PFL SEE SHEET 35



ENGLISH

PROJECT REFERENCE		SHEET NO.
U-2412A		10
ROADWAY DESIGN ENGINEER	HYDRAULICS ENGINEER	
PRELIMINARY PLANS DO NOT USE FOR CONSTRUCTION		
Prepared in the Office of:  GIBSON ENGINEERS, PC		

NAD 83

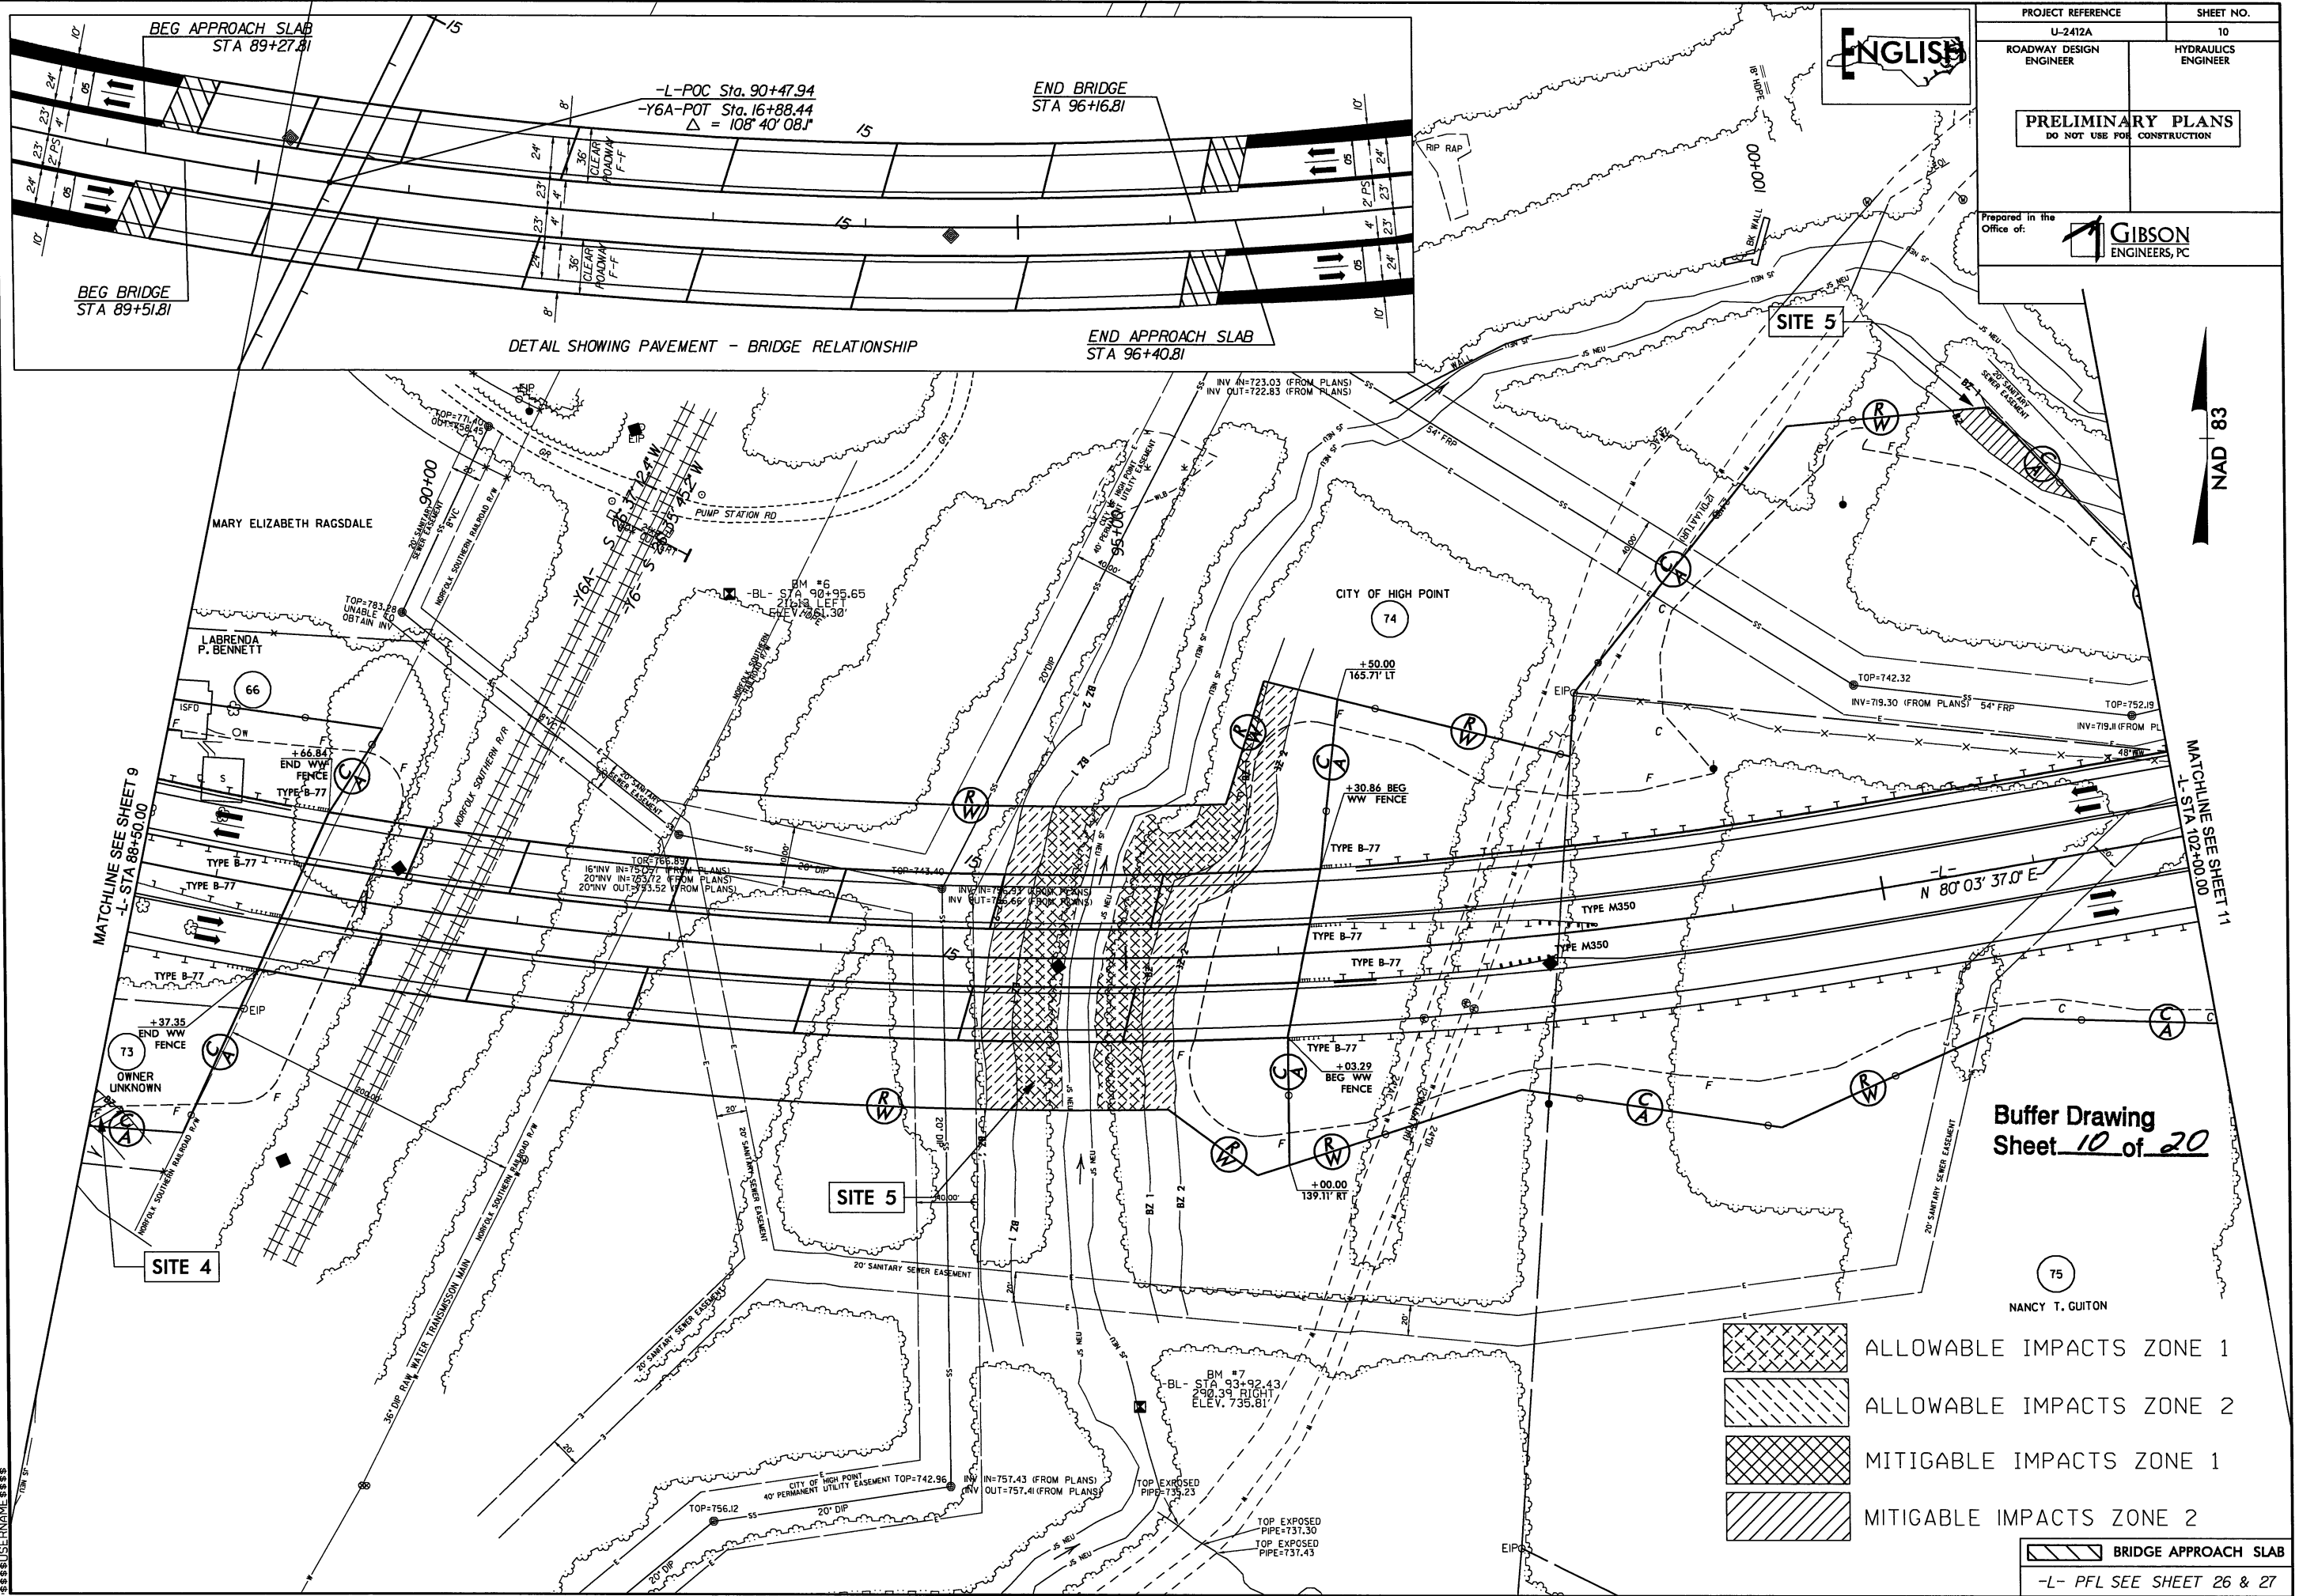

Buffer Drawing
Sheet 10 of 20

  	ALLOWABLE IMPACTS ZONE 1
	ALLOWABLE IMPACTS ZONE 2
	MITIGABLE IMPACTS ZONE 1
	MITIGABLE IMPACTS ZONE 2
 BRIDGE APPROACH SLAB	
-L- PFL SEE SHEET 26 & 27	

DATE: 08/01/2018
TIME: 10:00 AM
DRAWN: J. GIBSON
CHECKED: J. GIBSON
USER: JGIBSON


MITIGABLE IMPACTS ZONE 1
MITIGABLE IMPACTS ZONE 2



Buffer Drawing
Sheet 11 of 20

PROJECT REFERENCE		SHEET NO.
U-2412A		11
ROADWAY DESIGN ENGINEER	HYDRAULICS ENGINEER	
PRELIMINARY PLANS DO NOT USE FOR CONSTRUCTION		
Prepared in the Office of:		
 GIBSON ENGINEERS, PC		

NAD 83

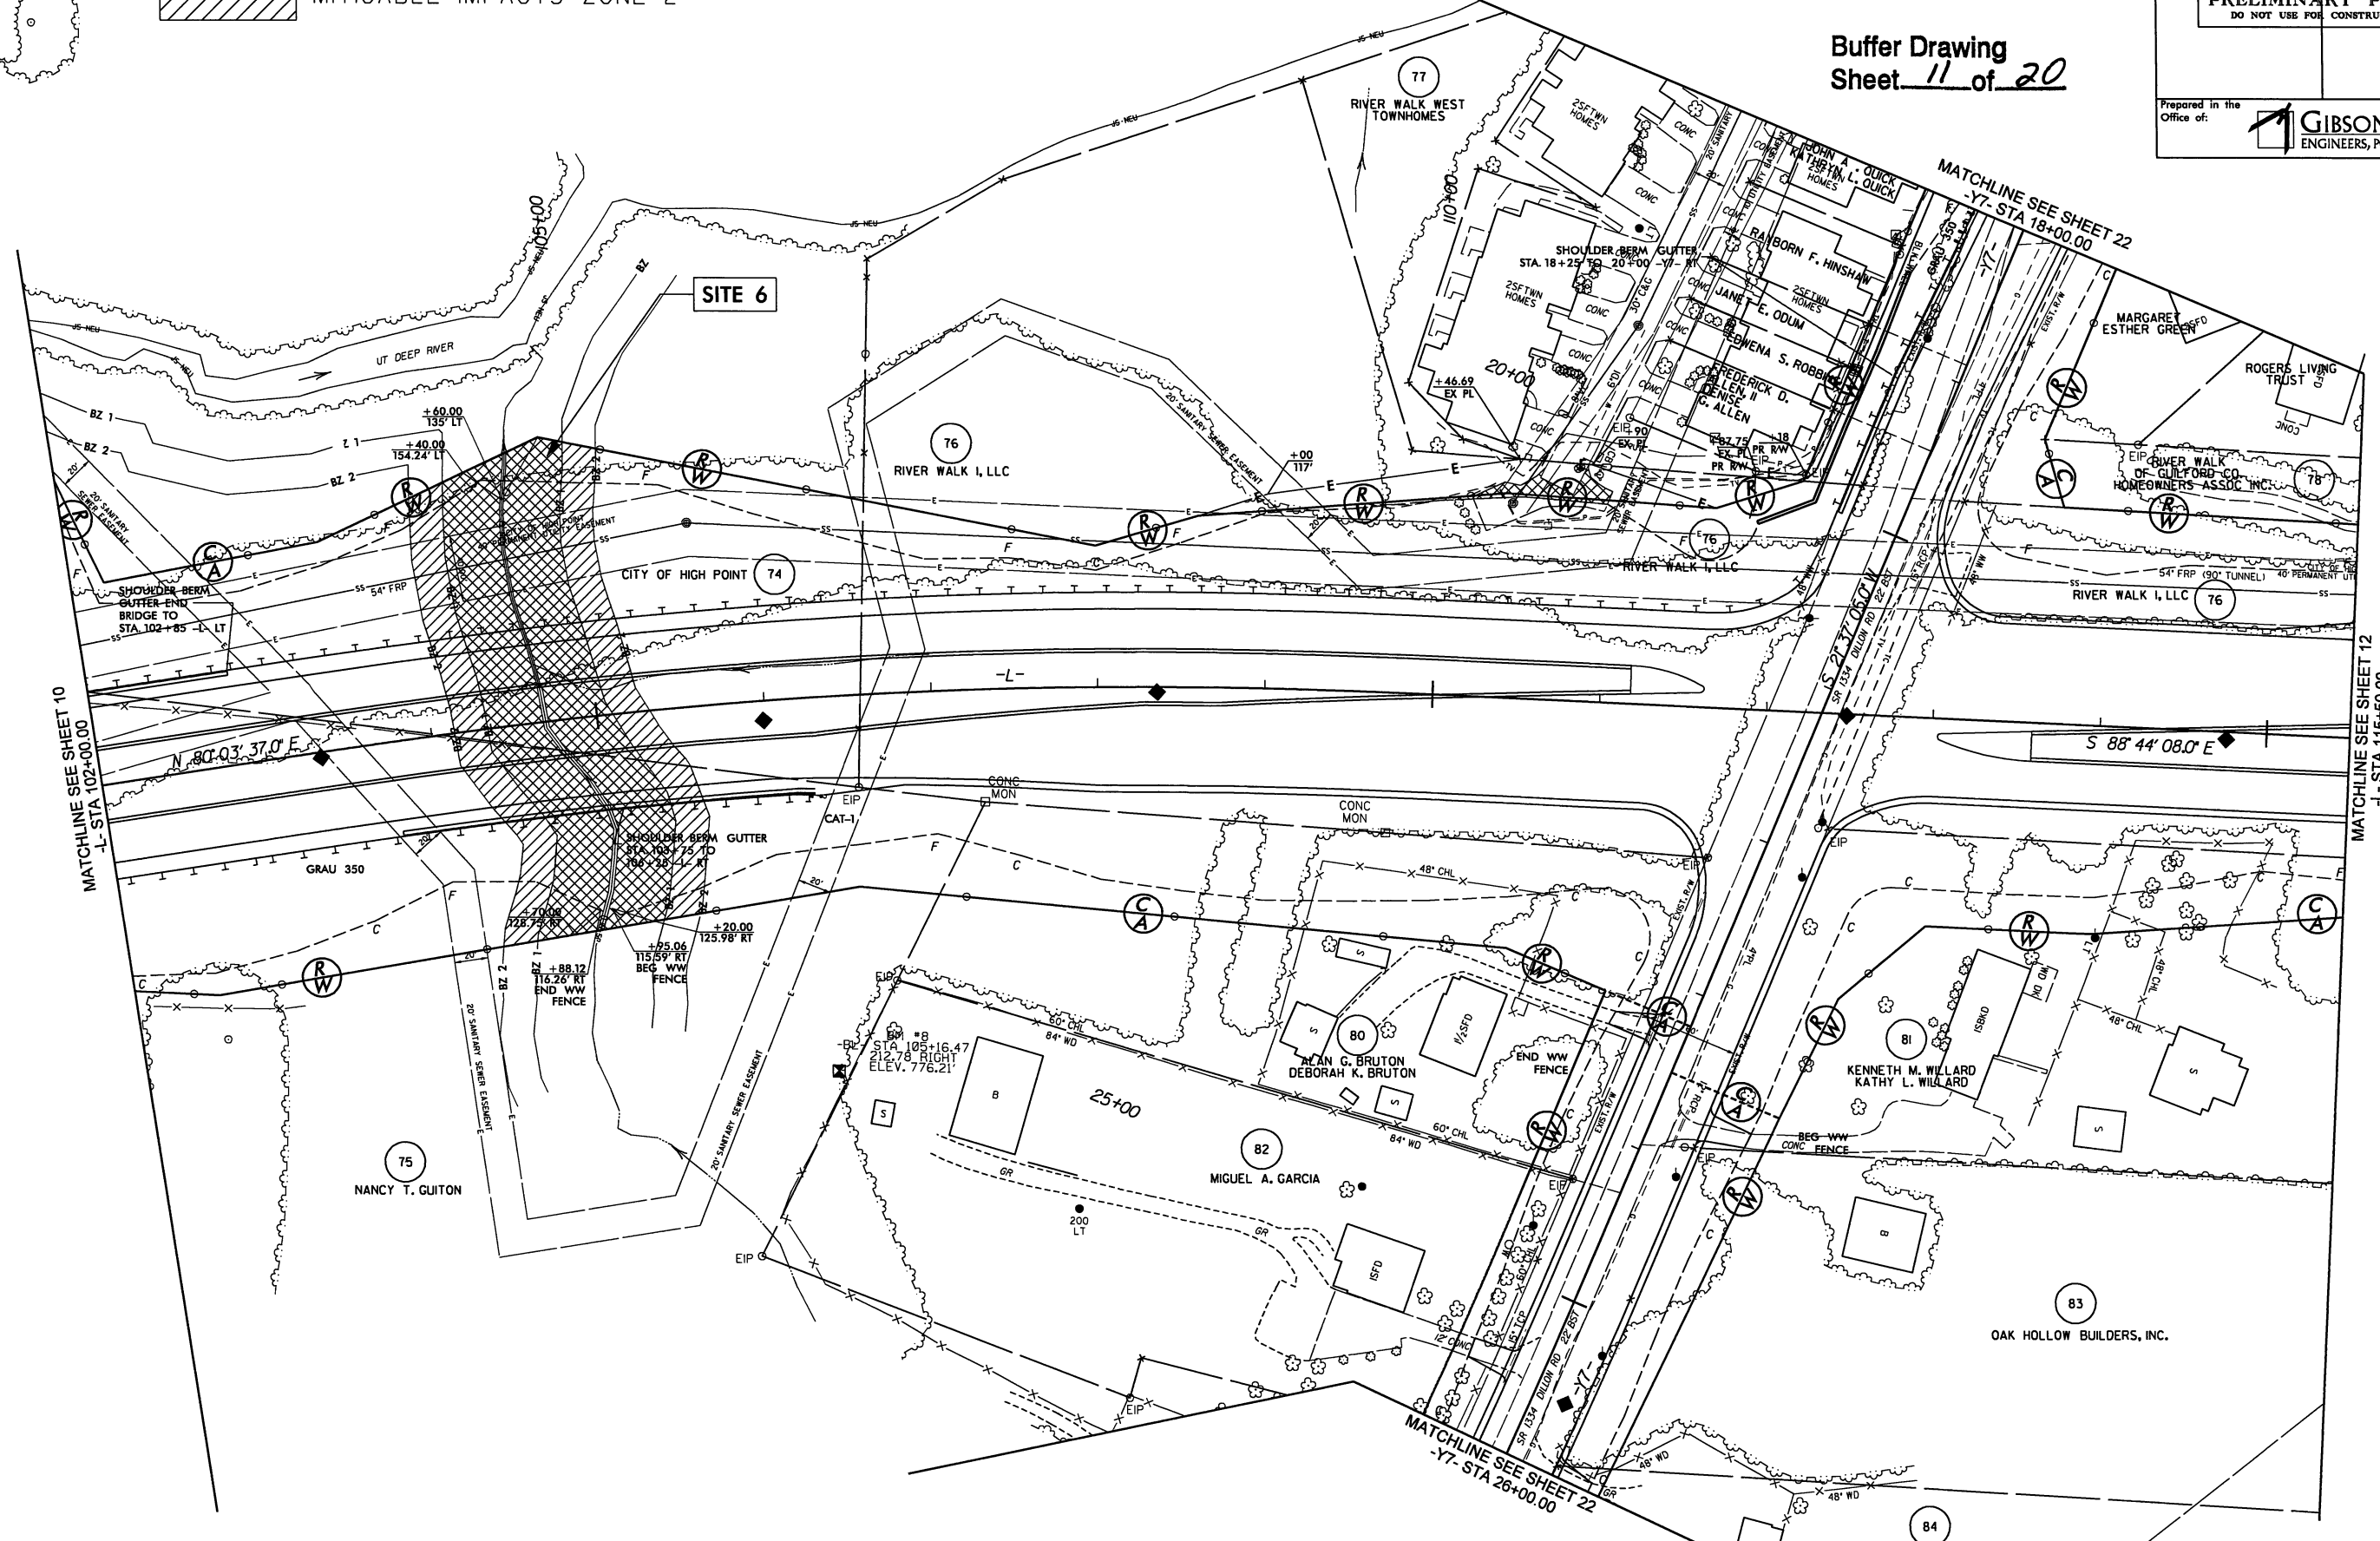

REVISIONS

REVISED PARCEL 77 & 78 TO 76 - REVISED 6-24-09
REVISED ROW ON PARCEL 76 - REVISED 12-22-09

DATE: 12/22/09
SYTIME: 12/22/09
DCN: 12/22/09
USERNAME: 12/22/09

-Y7- PFL SEE SHEET 35
-L- PFL SEE SHEET 27
RETAINING WALL SEE SHEET 2-F


~~REVISED PARCELS TO 76; REVISED OWNER OF PARCEL 85 AND 86 - REVISED 6-24-09~~

\$ YSTIME\$\$\$\$\$
\$ DGN\$\$\$\$\$
\$ RNAME\$\$\$\$\$


 MITIGABLE IMPACTS ZONE 1


 MITIGABLE IMPACTS ZONE 2

Buffer Drawing
Sheet 12 of 20

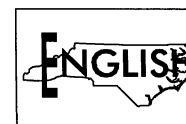



PROJECT REFERENCE		SHEET NO.
U-2412A		12
ROADWAY DESIGN ENGINEER	HYDRAULICS ENGINEER	
PRELIMINARY PLANS DO NOT USE FOR CONSTRUCTION		
Prepared in the Office of:  GIBSON ENGINEERS, PC		

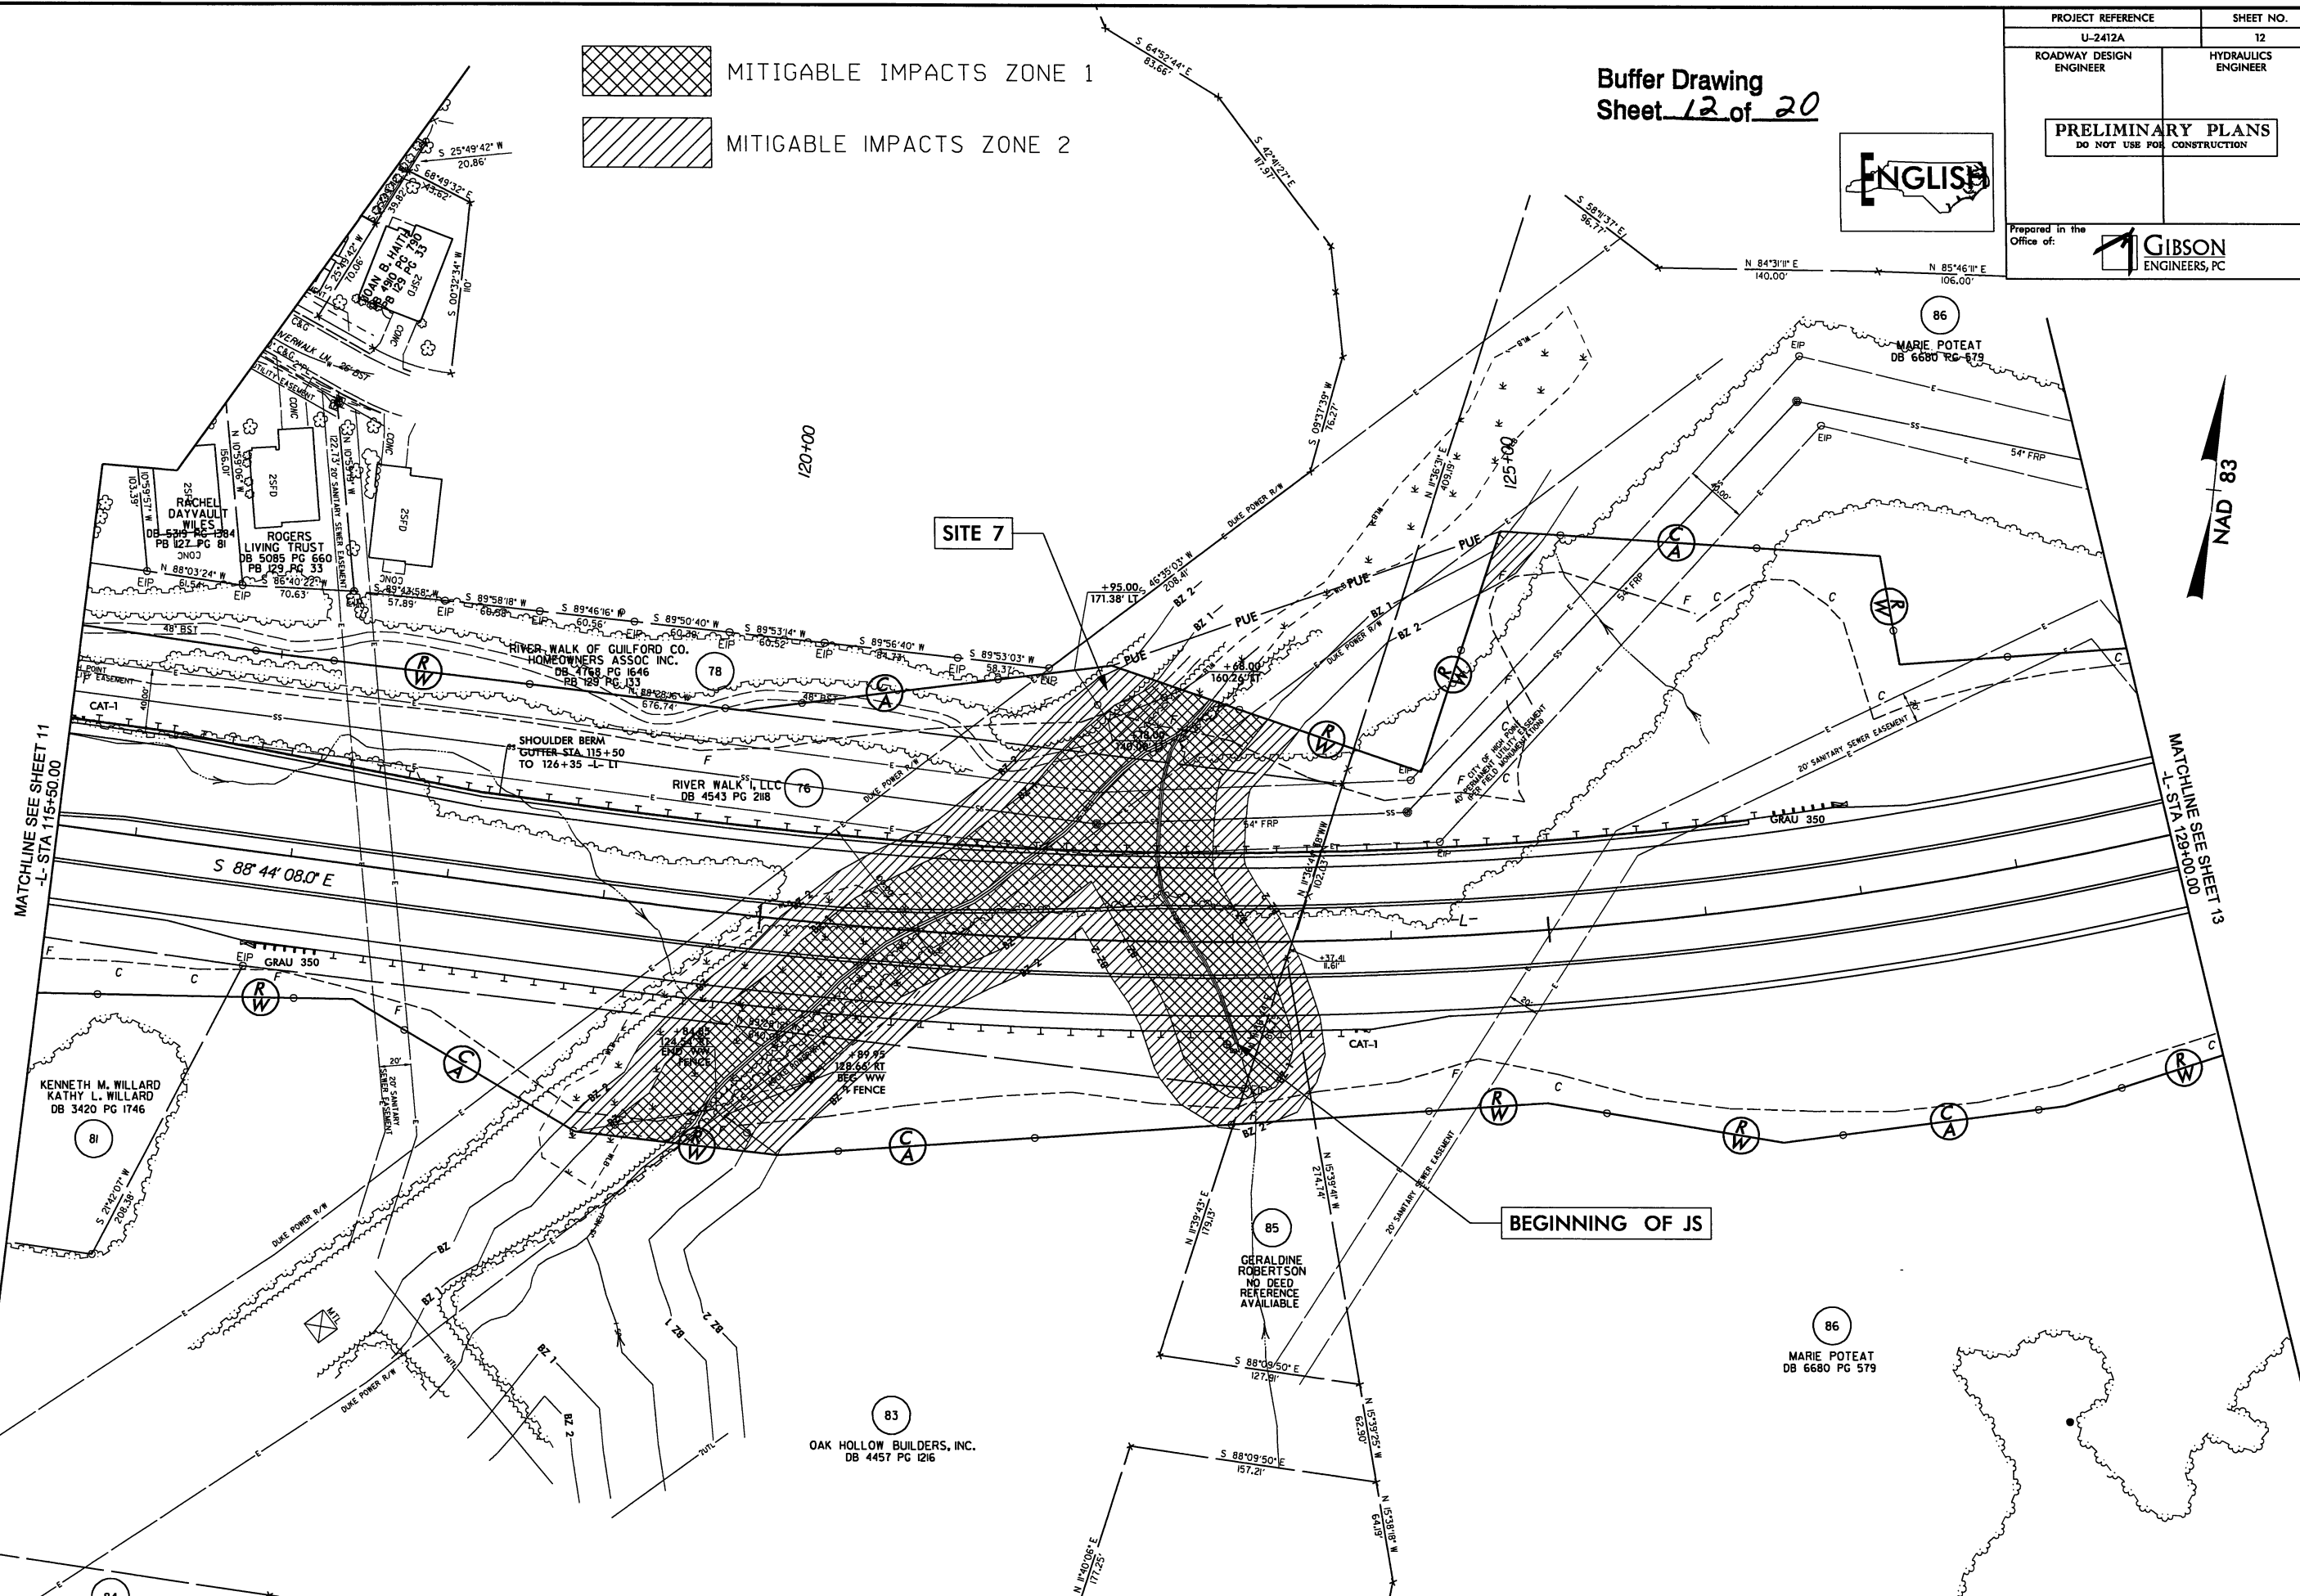

 

ENGLISH

PROJECT REFERENCE		SHEET NO.	
U-2412A		14	
ROADWAY DESIGN ENGINEER		HYDRAULICS ENGINEER	
PRELIMINARY PLANS DO NOT USE FOR CONSTRUCTION			
Prepared in the Office of: GIBSON ENGINEERS, PC			

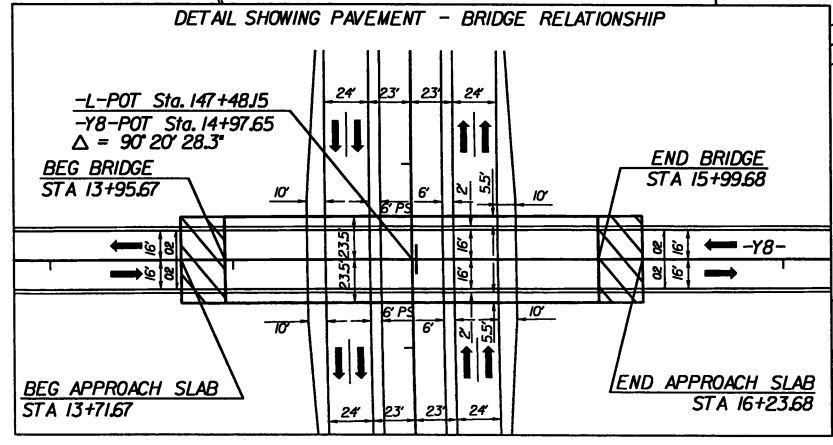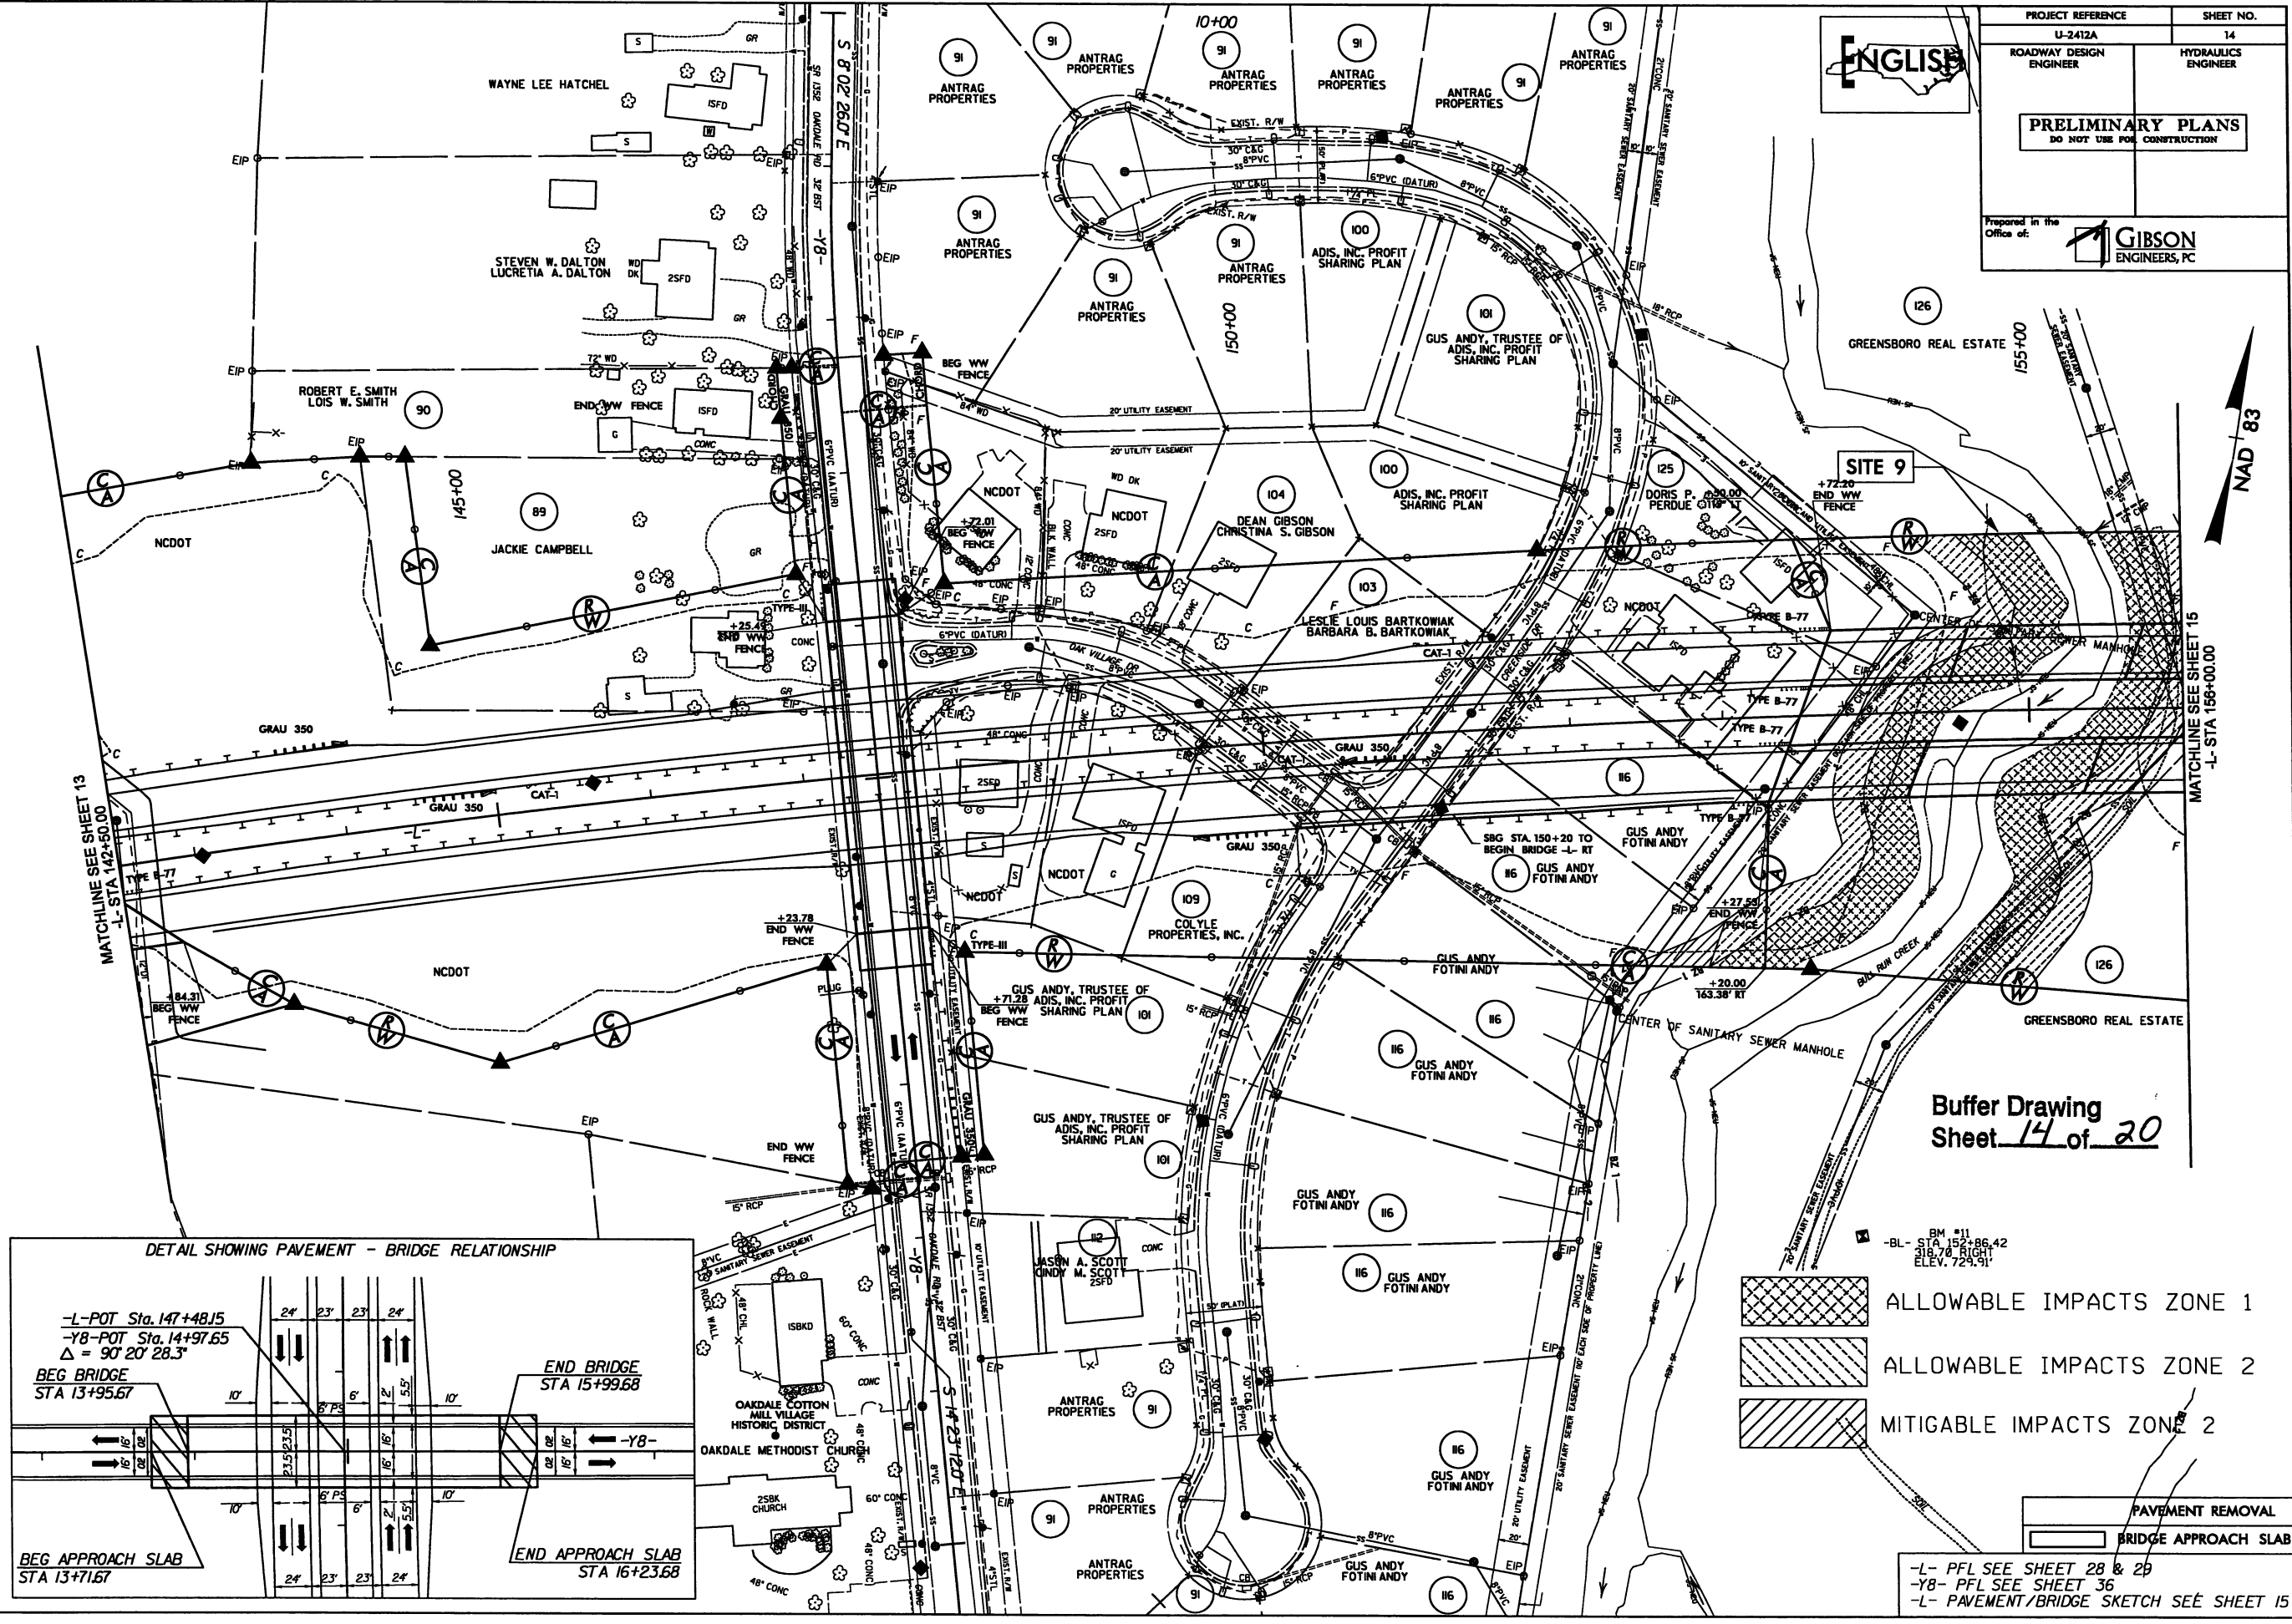

- ALLOWABLE IMPACTS ZONE 1
- ALLOWABLE IMPACTS ZONE 2
- MITIGABLE IMPACTS ZONE 2


PAVEMENT REMOVAL
BRIDGE APPROACH SLAB

-L- PFL SEE SHEET 28 & 29
-Y8- PFL SEE SHEET 36
-L- PAVEMENT/BRIDGE SKETCH SEE SHEET 15


REVISIONS

REVISED OWNER OF PARCEL 88.89.91.05.06.07.08.09.10.11.12.13.14.15 TO 91. PARCELS 17.18.19.20.21.22.23 TO 116. PARCELS 110 & 111 TO 104. PARCEL 102 TO 100. - REVISED 6-24-09.

REVISED -Y8- BRIDGE APPROACH SLABS 10-05-09

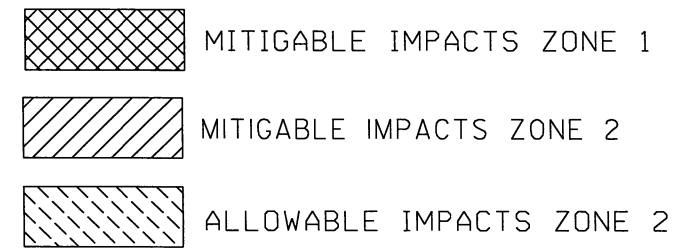

PROJECT REFERENCE		SHEET NO.	
U-2412A		15	
ROADWAY DESIGN ENGINEER		HYDRAULICS ENGINEER	
PRELIMINARY PLANS DO NOT USE FOR CONSTRUCTION			
Prepared in the Office of:  GIBSON ENGINEERS, PC			

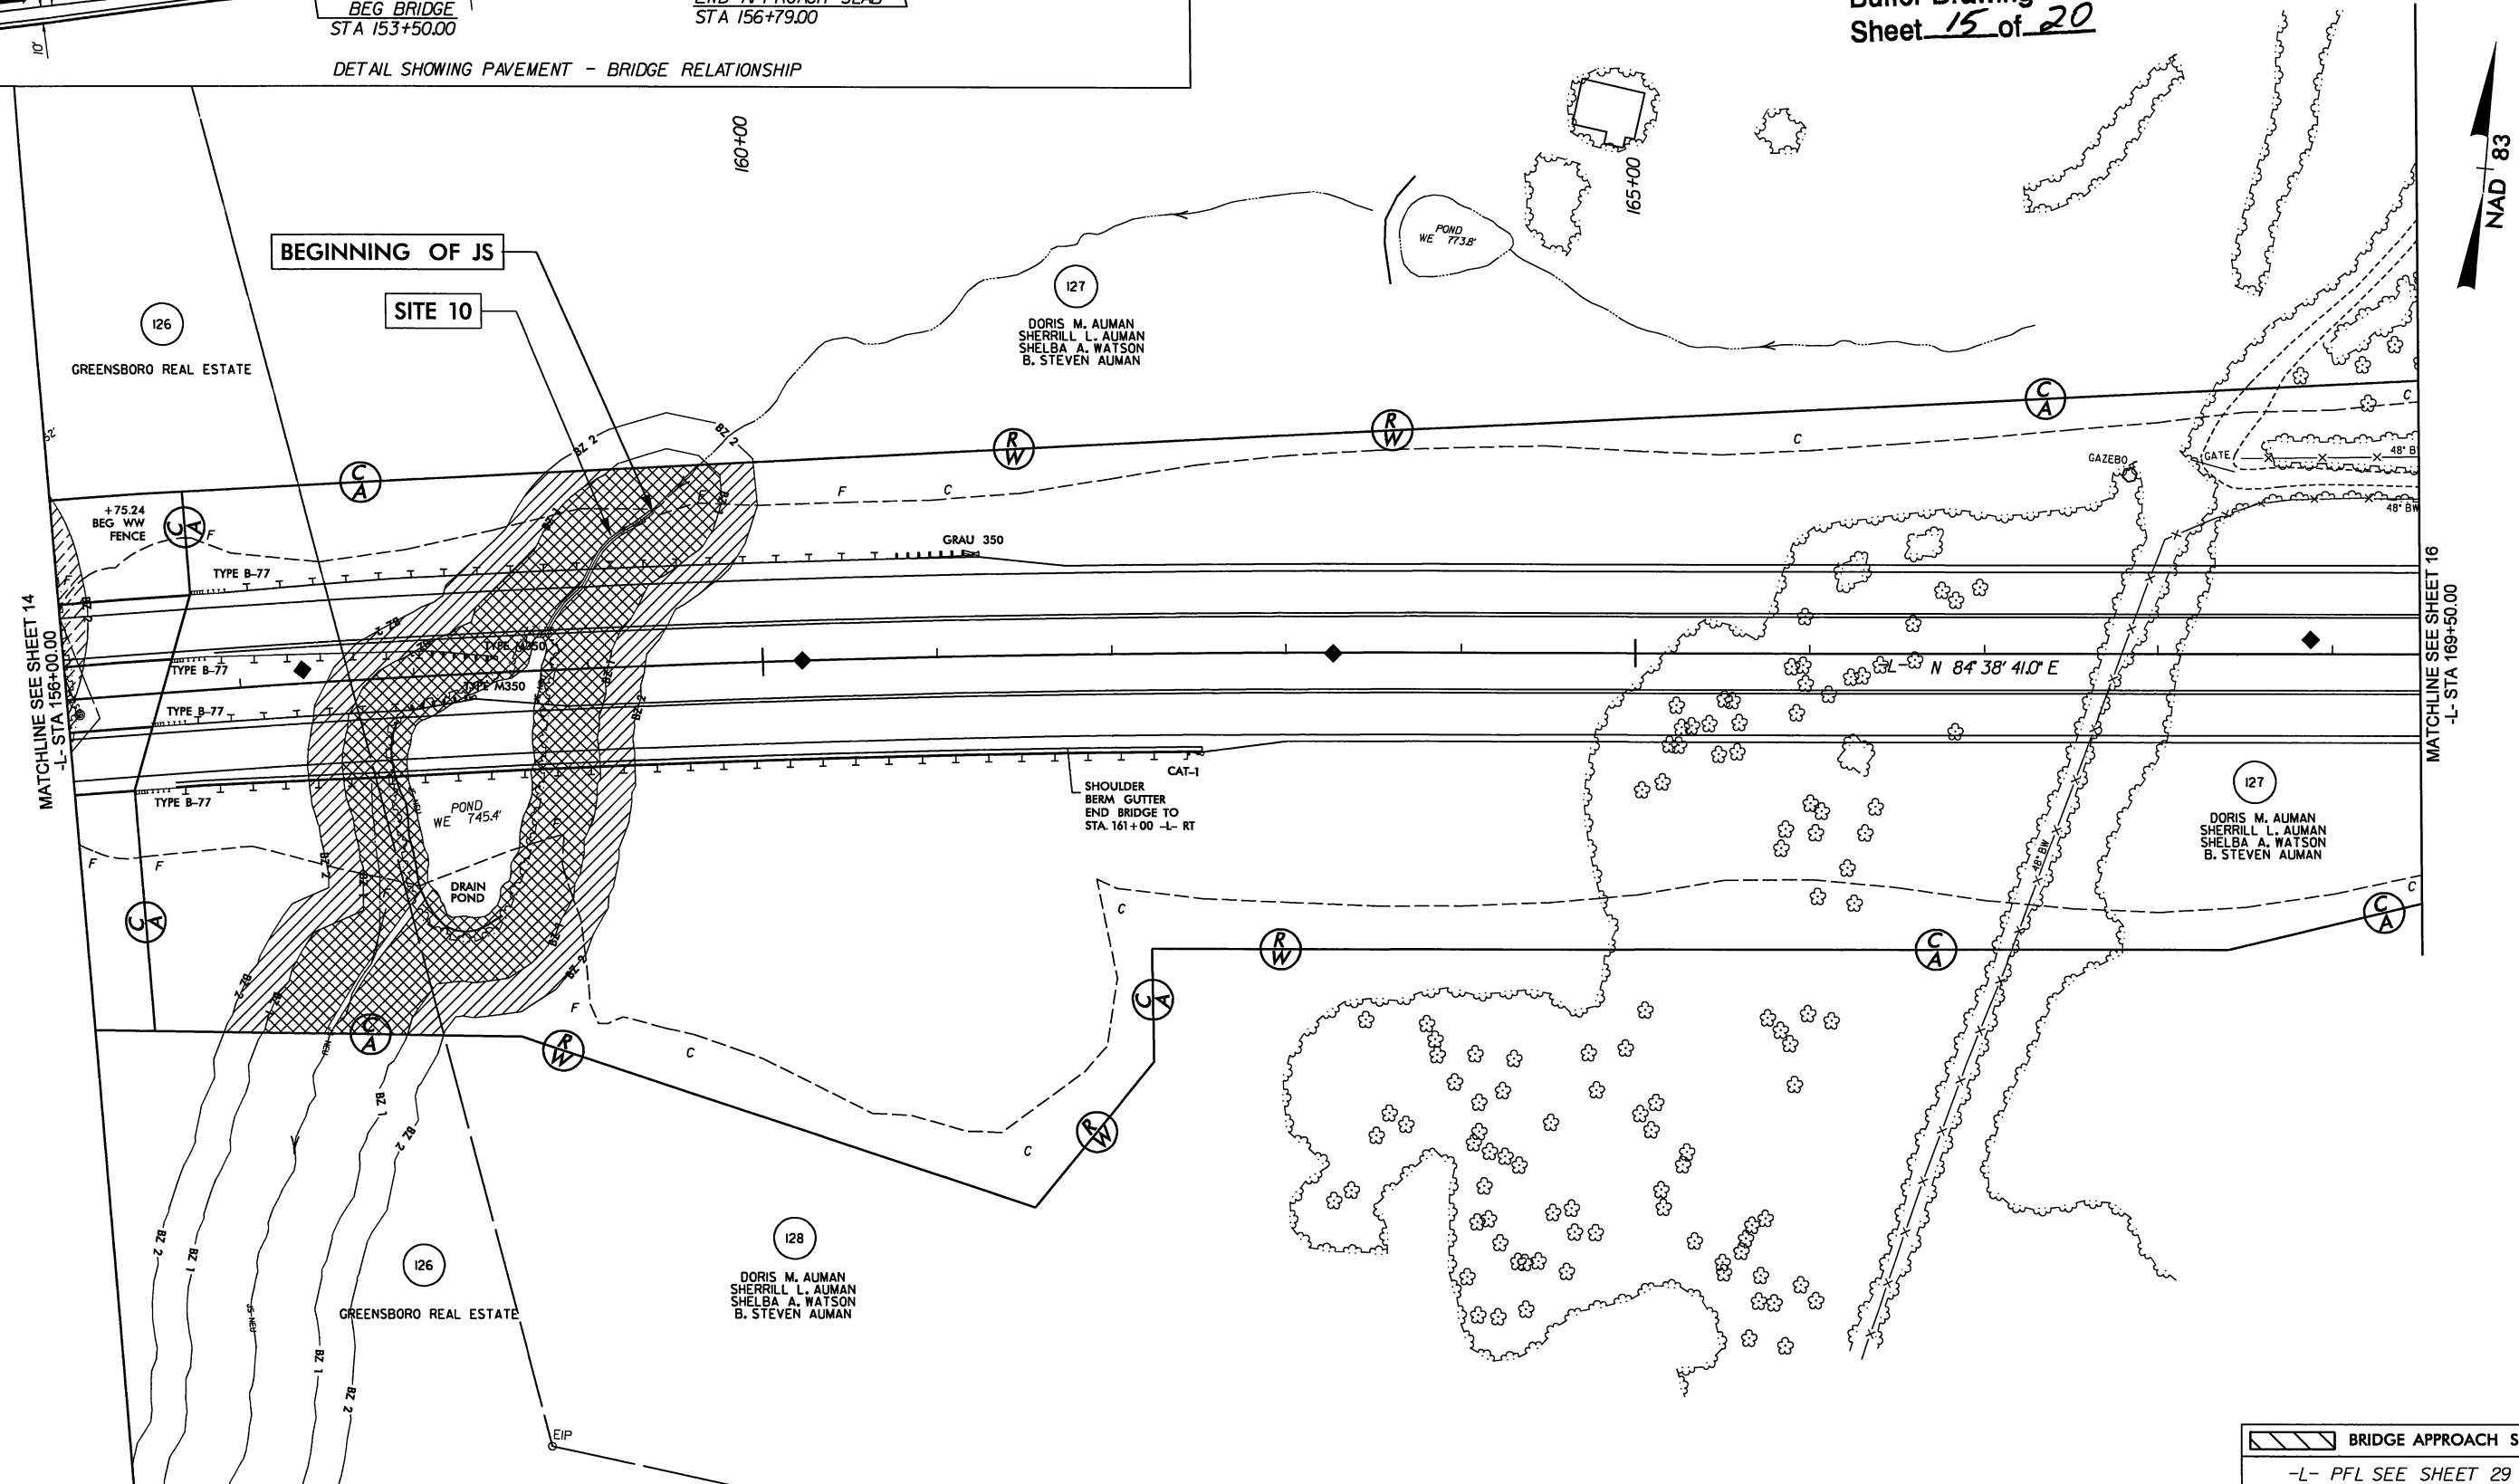


MITIGABLE IMPACTS ZONE 1
MITIGABLE IMPACTS ZONE 2


ENGLISH

PROJECT REFERENCE	SHEET NO.
U-2412A	16
ROADWAY DESIGN ENGINEER	HYDRAULICS ENGINEER
PRELIMINARY PLANS DO NOT USE FOR CONSTRUCTION	
Prepared in the Office of:  GIBSON ENGINEERS, PC	

Buffer Drawing
Sheet 16 of 20

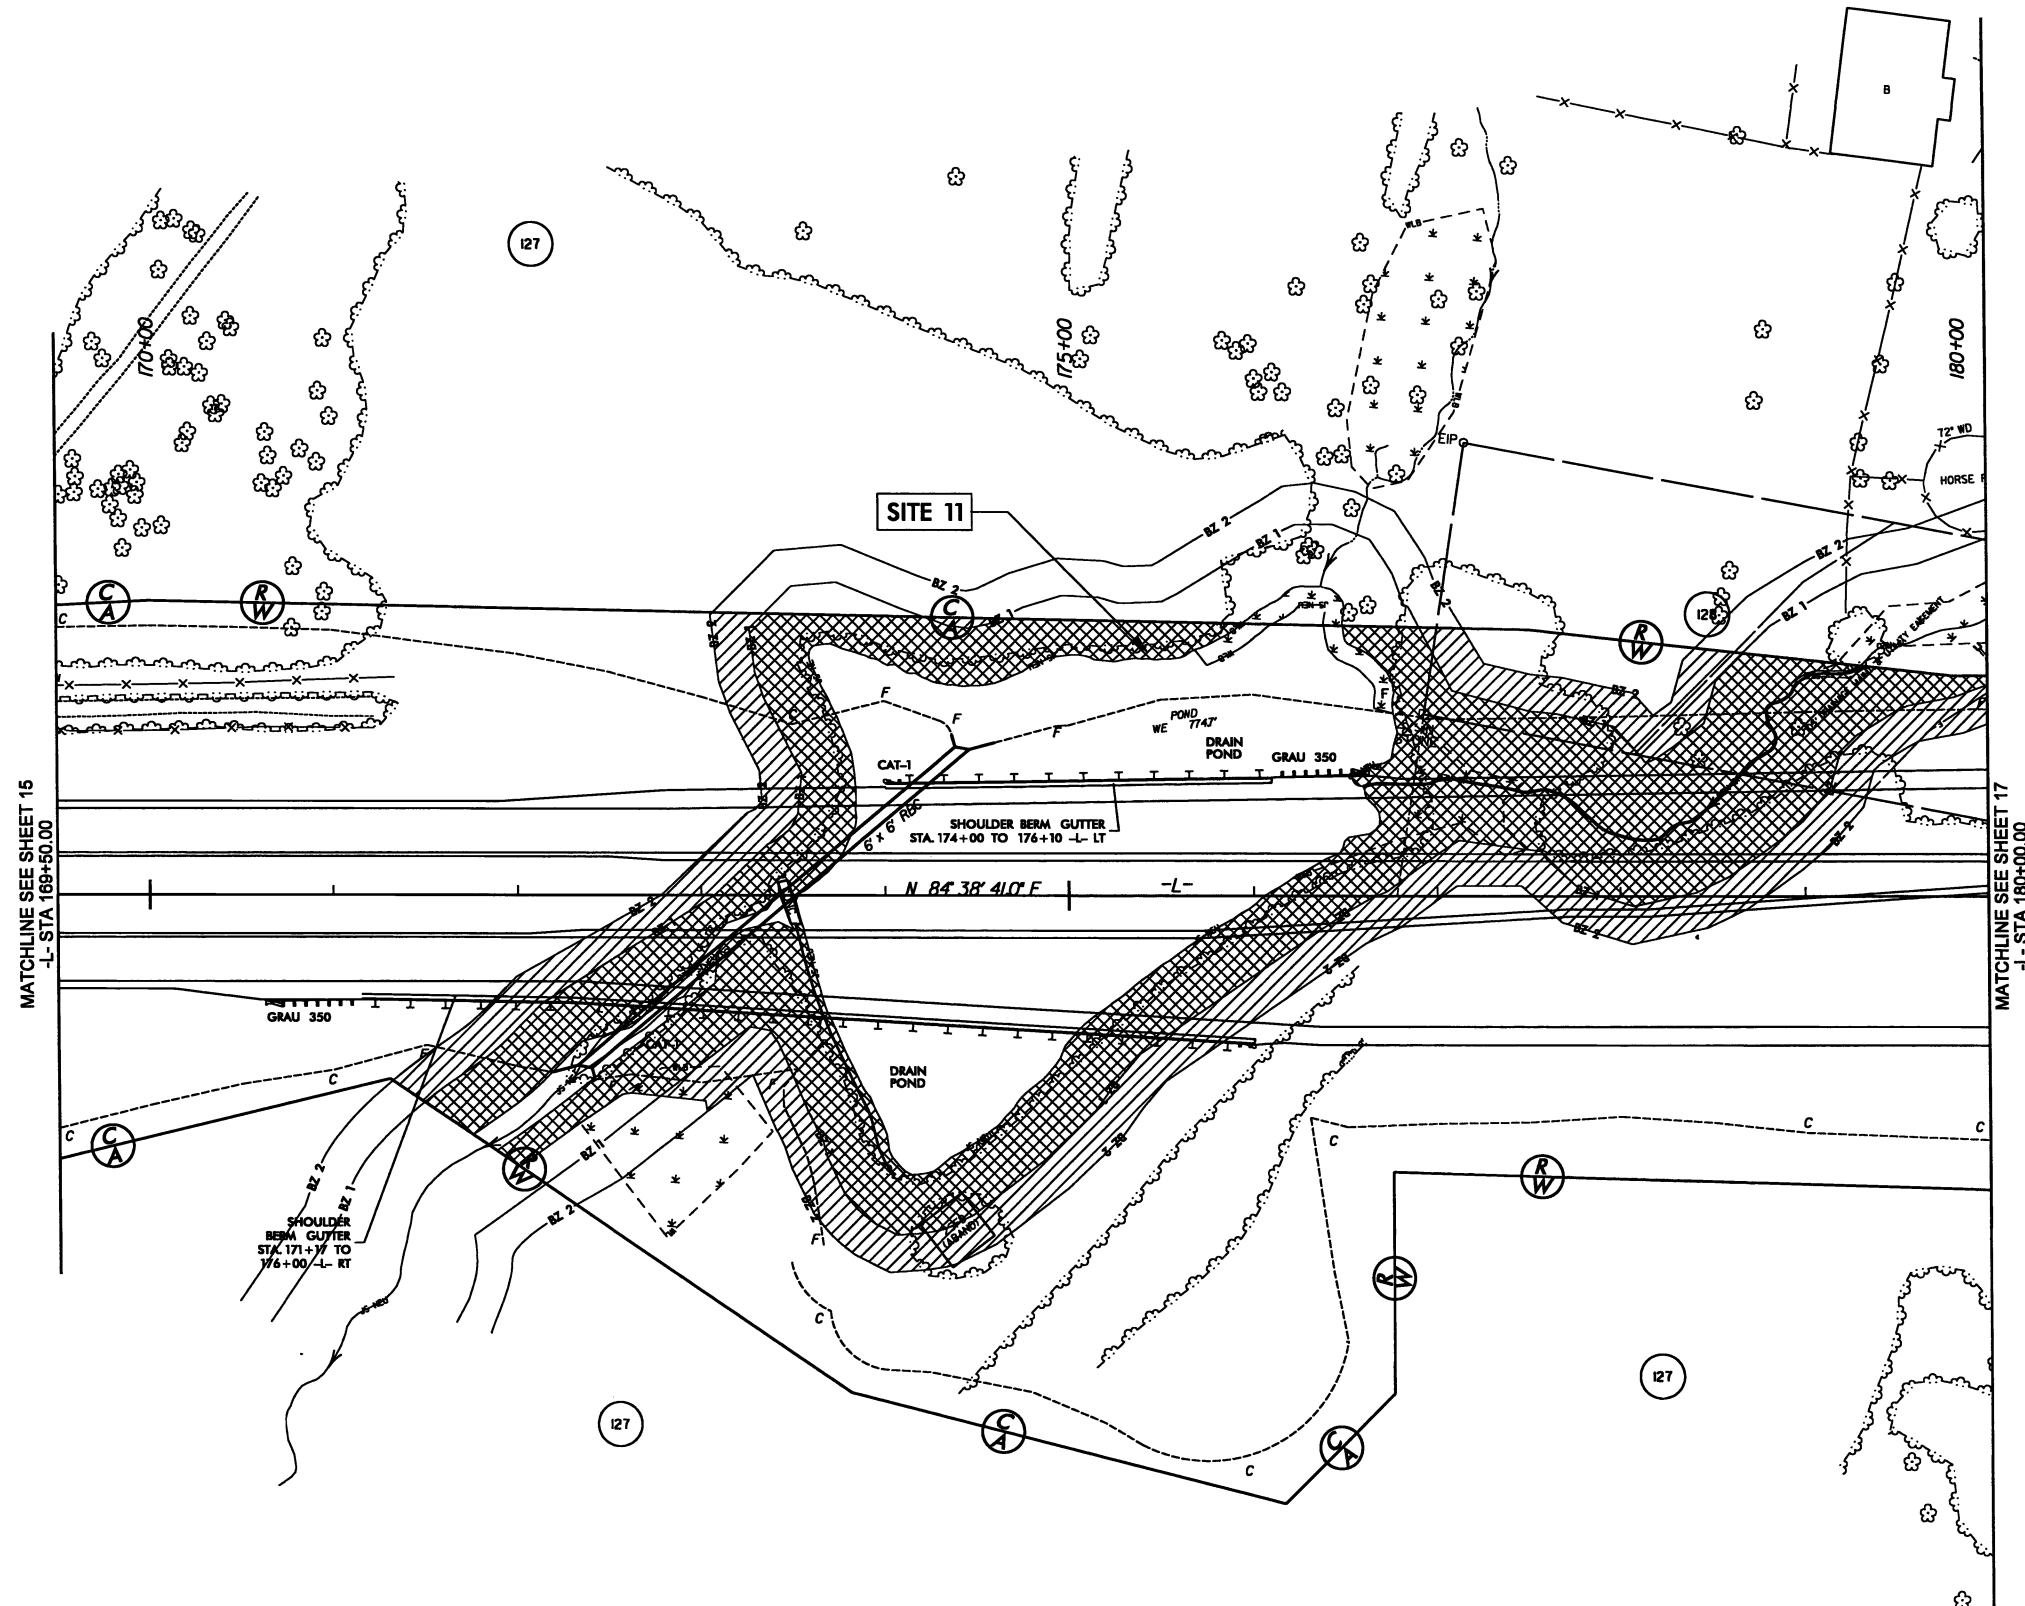


DATE: 11/11/2011
TIME: 11:11:11
USER: JGIBSON
USERNAME: JGIBSON

 


 MITIGABLE IMPACTS ZONE 1

 MITIGABLE IMPACTS ZONE 2

-L- PFL SEE SHEET 30
-Y10- PFL SEE SHEET 37
-Y10B- PFL SEE SHEET 36

 

MITIGABLE IMPACTS ZONE 1

 

MITIGABLE IMPACTS ZONE 2



Buffer Drawing
Sheet 20 of 20

PROJECT REFERENCE	SHEET NO.
U-2412A	19
ROADWAY DESIGN ENGINEER	HYDRAULICS ENGINEER
PRELIMINARY PLANS DO NOT USE FOR CONSTRUCTION	

Prepared in the Office of:
GIBSON
ENGINEERS, PC

ISBK BUS
J.W. MORGAN
GARY L. & JOANN N. ROBINSON

ISBK BUS
OLIPHANT ENTERPRISES
ROBERT J. & SALLIE W. BROWN

ISBK BUS
GILBERT W. JACOBS

ISBK BUS
GILBERT W. JACOBS

ISBK BUS
GILBERT W. JACOBS

ISBK BUS
GILBERT W. JACOBS



REVISIONS
REVISED OWNER FOR PARCEL 14, 15, & 16, REVISED PARCEL 142 TO 140, - REVISED 6-24-09

REGAN-MATA PROPERTIES,
A NORTH CAROLINA
GENERAL PARTNERSHIP

STEPHEN B. DOSS, JR.
AND RICHARD
M. CECIL

HENDRIX FURNITURE
GROUP

THREE
KLEMMES, LLC

RICHARD VAUGHN TRUST

GILBERT W. JACOBS

GILBERT W. JACOBS

GILBERT W. JACOBS

GILBERT W. JACOBS

GILBERT W. JACOBS

GILBERT W. JACOBS

GILBERT W. JACOBS

LOUISE S. MARCHISOTTO

HARVEY &
LYDIA GOHO

HARVEY &
LYDIA GOHO

HENRY H. ROGERS, JR.

WINDLEY H. DUNBAR

CAROLINA CHILD CARE
PROPERTIES, L.L.C.

ISBK BUS

ISBK BUS

N.C.	U-2412B & U-2524AE	1	
STATE PROJ. NO.	P.A. PROJ. NO.	DESCRIPTION	
34802.1.1	STP-4121(1)	P.E.	
34802.2.3	STP-4121(4)	RW	
34820.2.17		RW	


STATE OF NORTH CAROLINA DIVISION OF HIGHWAYS

GUILFORD COUNTY

LOCATION: SR 4121 (GREENSBORO /HIGH POINT ROAD)
FROM WEST OF VICKERY CHAPEL ROAD TO
HILLTOP ROAD
TYPE OF WORK: GRADING, DRAINAGE, PAVING, CULVERT
EXTENSION, STRUCTURES, SIGNING AND
SIGNALS

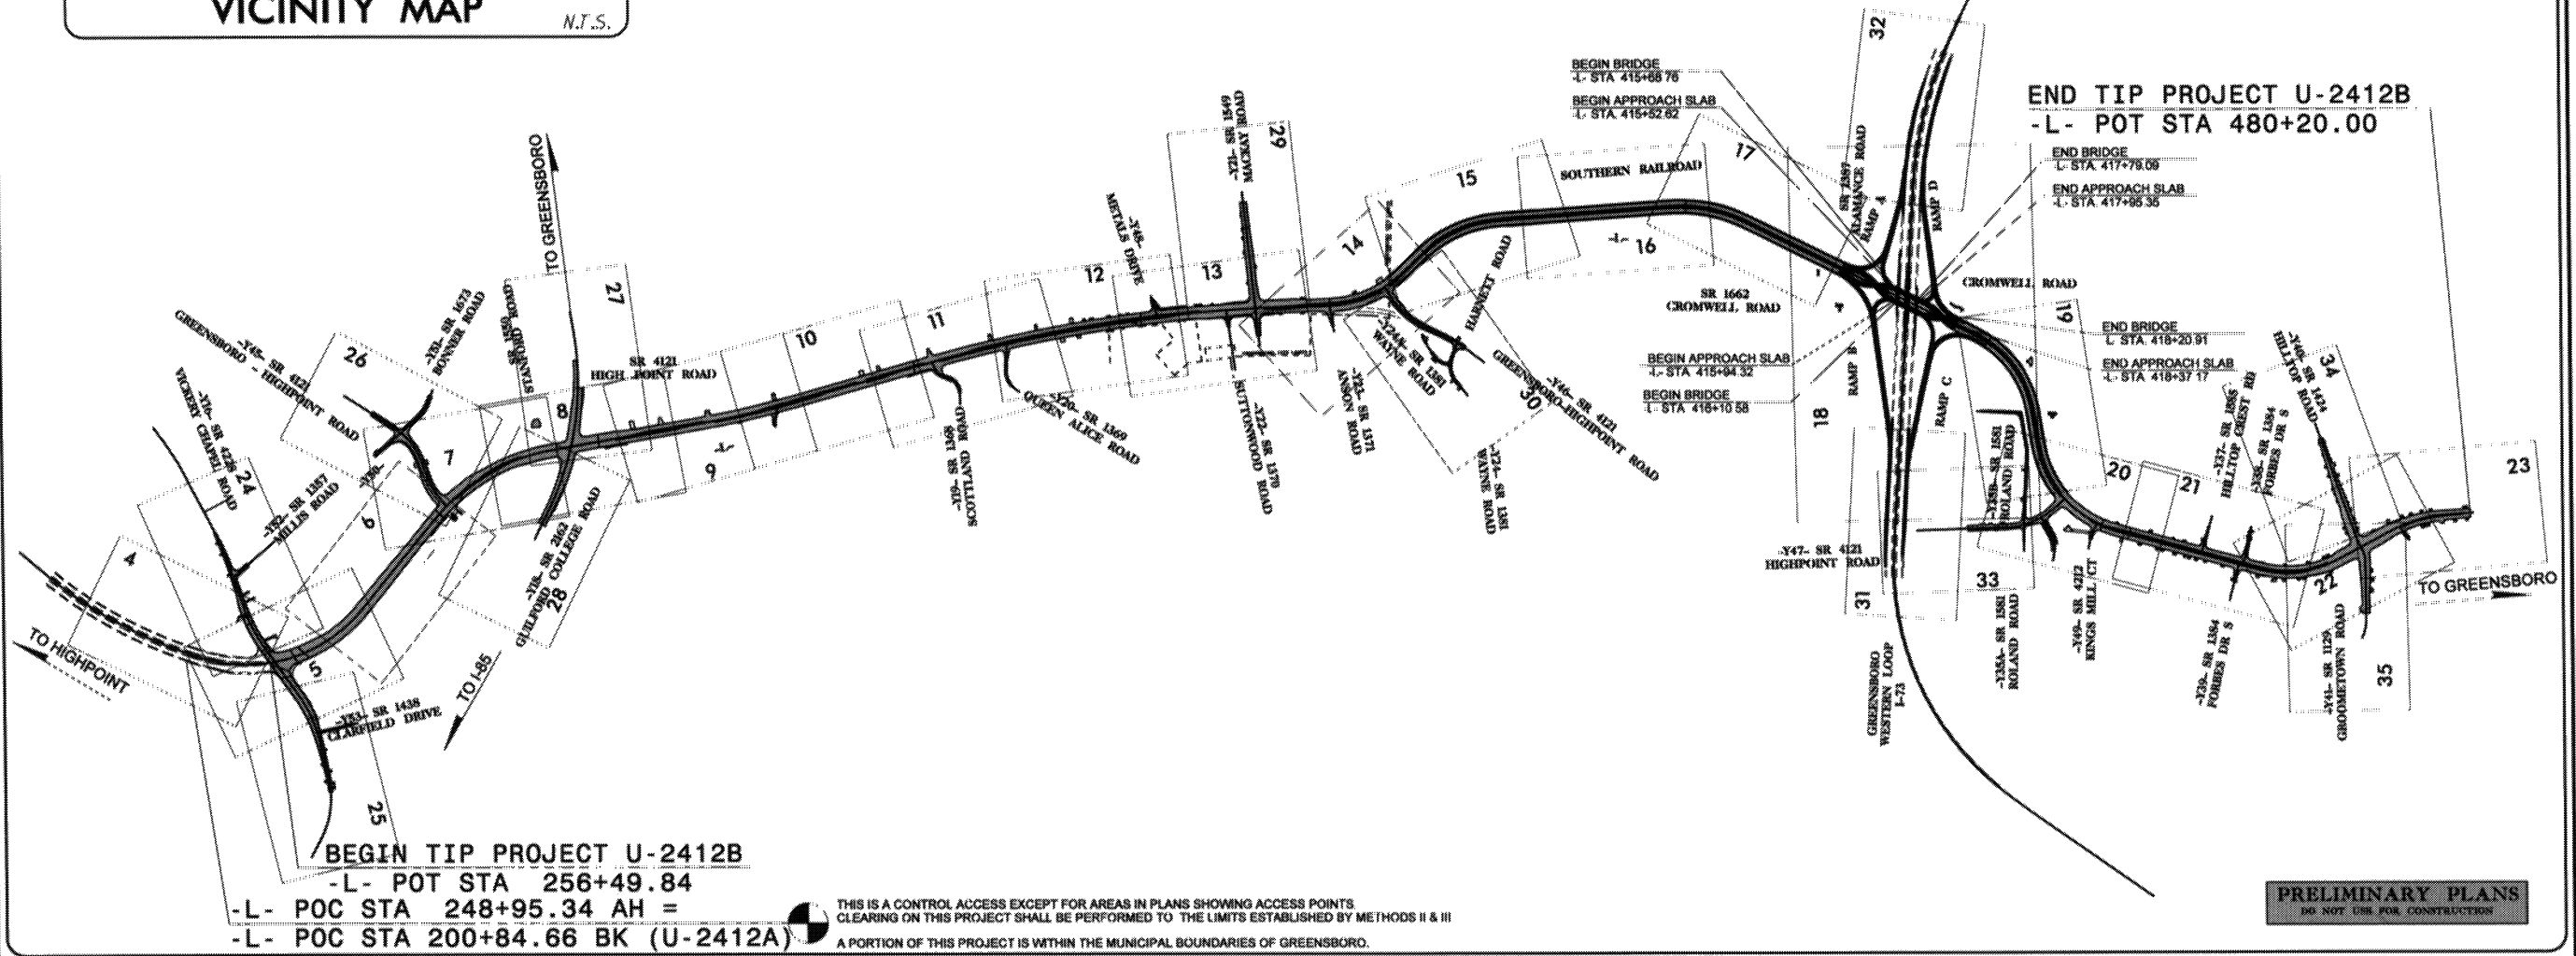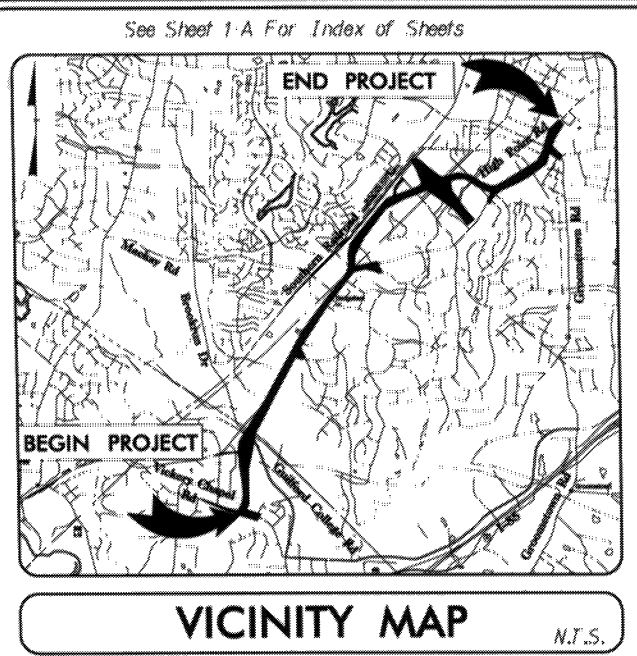

CONTRACT: TIP PROJECTS: U-2412B & U-2524AE

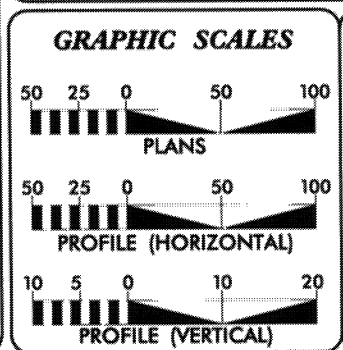

DESIGN DATA

ADT 2006 =	22,900
ADT 2030 =	37,900
DHV =	11 %
D =	60 %
T =	5 % *
V =	50 MPH
* (TTST 2% + DUAL 3%)	
FUNC CLASS URBAN ARTERIAL	

PROJECT LENGTH

LENGTH ROADWAY TIP PROJECT U-2412B =	4.198 MILES
LENGTH STRUCTURE TIP PROJECT U-2412B =	0.040 MILES
TOTAL LENGTH TIP PROJECT U-2412B =	4.198 MILES

NC DOT CONTACT: K. ZAK HAMIDI, P.E.
PROJECT ENGINEER ROADWAY DESIGN

Prepared In the Office of:
121 WEST TRADE STREET
SUITE 1950
CHARLOTTE, NC 28202
NC LIC NO. F-0165

FOR THE NORTH CAROLINA DEPARTMENT OF TRANSPORTATION

RIGHT OF WAY DATE:
FEBRUARY 20, 2009

LETTING DATE:
AUGUST 21, 2012


CHRIS DAVIS, P.E.
PROJECT ENGINEER

DAVID B. GOURLEY, P.E.
PROJECT DESIGN ENGINEER

HYDRAULICS ENGINEER

ROADWAY DESIGN ENGINEER

STATE HIGHWAY DESIGN ENGINEER

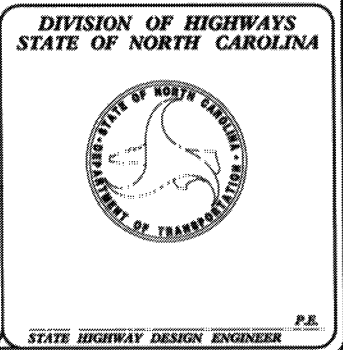

PRELIMINARY PLANS
DO NOT USE FOR CONSTRUCTION

INDEX OF SHEETS

SHEET NUMBER	SHEET
1	TITLE SHEET
1A	INDEX OF SHEETS, STANDARD DRAWINGS, GENERAL NOTES
1B	COVENTIONAL PLAN SHEET SYMBOLS
1C-1E	SURVEY CONTROL SHEET
2, 2A-2F	TYPICAL SECTIONS
2G-2L	INTERSECTION DETAIL SHEETS
2M	SOIL DETAIL
2N	INTERCHANGE DETAIL SHEET
2O	CURVE DATA AND DRAINAGE DETAILS SHEETS
2P-5	RIGHT OF WAY SHEETS
3A-3AD	PARCEL INDEX SHEETS
4 THRU 35	PLAN SHEETS
36 THRU 62	PROFILE SHEETS

GENERAL NOTES

GRADING AND SURFACING:
THE GRADE LINES SHOWN DENOTE THE FINISHED ELEVATION OF THE PROPOSED SURFACING AT GRADE POINTS SHOWN ON THE TYPICAL SECTIONS. GRADE LINES MAY BE ADJUSTED AT THEIR BEGINNING AND ENDING AND AT STRUCTURES AS DIRECTED BY THE ENGINEER IN ORDER TO SECURE A PROPER TIE-IN

SAFETY CLEARING:
THE CONTRACTOR'S ATTENTION IS DIRECTED TO THE AREAS IN THE PLANS DESIGNATED SAFETY CLEARING. THE LIMITS ARE AS SHOWN AND THE CLEARING AND GRUBBING IS CONSIDERED A PART OF THE LUMP SUM ITEM FOR "CLEARING AND GRUBBING"

SUPERELEVATION:
ALL CURVES ON THIS PROJECT SHALL BE SUPERELEVATED IN ACCORDANCE WITH STD NO. 225.04 USING THE RATE OF SUPERELEVATION AND RUNOFF SHOWN ON THE PLANS. SUPERELEVATION IS TO BE REVOLVED ABOUT THE GRADE POINTS SHOWN ON THE TYPICAL SECTIONS

SHOULDER CONSTRUCTION:
ASPHALT, EARTH, AND CONCRETE SHOULDER CONSTRUCTION ON THE HIGH SIDE OF SUPERELEVATED CURVES SHALL BE IN ACCORDANCE WITH STD. NO. 660.01.

SIDE ROADS:
THE CONTRACTOR WILL BE REQUIRED TO DO ALL NECESSARY WORK TO PROVIDE SUITABLE CONNECTIONS WITH ALL ROADS, STREETS, AND DRIVES ENTERING THIS PROJECT. THIS WORK WILL BE PAID FOR AT THE CONTRACT UNIT PRICE FOR THE PARTICULAR ITEMS INVOLVED.

BERM DITCHES:
BERM DITCHES SHALL BE CONSTRUCTED IN ACCORDANCE WITH STD. NO. 240.01 AT LOCATIONS SHOWN ON THE PLANS OR AS DIRECTED BY THE ENGINEER.

UNDERDRAINS:
UNDERDRAINS SHALL BE CONSTRUCTED IN ACCORDANCE WITH STD. NO. 815.03 AT LOCATIONS DIRECTED BY THE ENGINEER

SHOULDER DRAINS:
SHOULDER DRAINS SHALL BE CONSTRUCTED IN ACCORDANCE WITH STD. NO. 816.03 AND DETAILS IN PLANS AT LOCATIONS DIRECTED BY THE ENGINEER.

DRIVEWAYS:
DRIVEWAYS SHALL BE CONSTRUCTED IN ACCORDANCE WITH STD. 848.03 AT LOCATIONS SHOWN ON PLANS OR AS DIRECTED BY THE ENGINEER.

STREET TURNOUT:
STREET RETURNS SHALL BE CONSTRUCTED IN ACCORDANCE WITH STD. NO. 848.04 USING THE RADII NOTED ON PLANS.

GUARDRAIL:
THE GUARDRAIL LOCATIONS SHOWN ON THE PLANS MAY BE ADJUSTED DURING CONSTRUCTION AS DIRECTED BY THE ENGINEER. THE CONTRACTOR SHOULD CONSULT WITH THE ENGINEER PRIOR TO ORDERING GUARDRAIL MATERIAL

TEMPORARY SHORING:
SHORING REQUIRED FOR THE MAINTENANCE OF TRAFFIC NOT SHOWN ON THE PLANS WILL BE PAID FOR AT THE CONTRACT PRICE FOR "TEMPORARY SHORING"

SUBSURFACE PLANS:
NO SUBSURFACE PLANS ARE AVAILABLE ON THIS PROJECT. THE CONTRACTOR SHOULD MAKE HIS OWN INVESTIGATION AS TO THE SUBSURFACE CONDITIONS.

END BENTS:
THE ENGINEER SHALL CHECK THE STRUCTURE END BENT PLANS, DETAILS, AND CROSS-SECTION PRIOR TO SETTING OF THE SLOPE STAKES FOR THE EMBANKMENT OR EXCAVATION APPROACHING A BRIDGE

UTILITIES:
UTILITY OWNERS ON THIS PROJECT ARE

ANY RELOCATION OF EXISTING UTILITIES WILL BE ACCOMPLISHED BY OTHERS, EXCEPT AS SHOWN ON THE PLANS

RIGHT-OF-WAY MARKERS:
ALL RIGHT-OF-WAY MARKERS ON THIS PROJECT SHALL BE PLACED BY CONTRACT

WHEELCHAIR RAMPS:
WHEELCHAIR RAMPS ARE SHOWN ON THE PLANS AT APPROXIMATE LOCATIONS. THE CONSTRUCTION OF ALL WHEELCHAIR RAMPS SHALL BE IN ACCORDANCE WITH STD. NO. 848.06

PROJECT REFERENCE NO.		SHEET NO.
U-2412B		1A
ROADWAY DESIGN ENGINEER	PAVEMENT DESIGN ENGINEER	
PRELIMINARY PLANS DO NOT USE FOR CONSTRUCTION		
PB 121 WEST TRADE STREET SUITE 1050 CHARLOTTE, NC 28202 910.928.7100		

ROADWAY STANDARD DRAWINGS

2006 ROADWAY ENGLISH STANDARD DRAWINGS

The following Roadway Standards as appear in "Roadway Standard Drawings" Highway Design Branch
N. C. Department of Transportation Raleigh, N. C., Dated July 18, 2006 are applicable to this project and by reference hereby are considered a part of these plans:

STD. NO.	TITLE
DIVISION 2 - EARTHWORK	
200.02	Method of Clearing - Method II
200.03	Method of Clearing - Method III
225.01	Guide for Grading Subgrade - Interstate and Freeway
225.02	Guide for Grading Subgrade - Secondary and Local
225.03	Deceleration and Acceleration Lanes
225.04	Method of Obtaining Superelevation - Two Lane Pavement
225.05	Method of Obtaining Superelevation - Divided Highways
225.06	Method of Grading Sight Distance at Intersections
225.07	Grading for False Cut at Grade Separations
225.09	Guide for Shoulder and Ditch Transition at Grade Separations
240.01	Guide for Berm Ditch Construction
DIVISION 3 - PIPE CULVERTS	
310.02	Parallel Pipe End Section - Precast Concrete Section for 15" to 24" Pipe
310.03	Cross Pipe End Section - Precast Concrete Section for 18" to 30" Pipe
310.04	Parallel Pipe End Section - Prefabricated Steel Section for 15" to 24" Pipe
310.05	Cross Pipe End Section - Prefabricated Steel Section for 18" to 30" Pipe
310.10	Driveway Pipe Construction
DIVISION 4 - MAJOR STRUCTURES	
422.10	Reinforced Bridge Approach Fills
DIVISION 5 - SUBGRADE, BASES AND SHOULDERS	
560.01	Method of Shoulder Construction - High Side of Superelevated Curve - Method I
560.02	Method of Shoulder Construction - High Side of Superelevated Curve - Method II
DIVISION 6 - ASPHALT BASES AND PAVEMENTS	
610.01	Guide for Paving Shoulders Under Bridges - Method I
654.01	Pavement Repairs
665.01	Milled Rumble Strips - Asphalt Pavements
DIVISION 7 - CONCRETE PAVEMENTS AND SHOULDERS	
700.02	Expansion Joint Layout - for Rigid Doweled Pavement at Bridges
700.04	Concrete Pavement Header Board
705.05	Tying Proposed Pavement to Existing
710.01	Concrete Pavement - Station Marking
DIVISION 8 - INCIDENTALS	
806.01	Concrete Right-of-Way Marker
815.03	Pipe Underdrain and Blind Drain
816.01	Concrete Pads - for Shoulder Drain Installation
819.02	Aggregate Shoulder Drain
819.04	Markers for Drainage Structure and Concrete Pad
838.01	Concrete Endwall for Single and Double Pipe Culverts - 15" thru 48" Pipe 90 Skew
838.11	Brick Endwall for Single and Double Pipe Culverts - 15" thru 48" Pipe 90 Skew
840.00	Concrete Base Pad for Drainage Structures
840.01	Brick Catch Basin - 12" thru 54" Pipe
840.02	Concrete Catch Basin - 12" thru 54" Pipe
840.03	Frame, Grates and Hood - for Use on Standard Catch Basin
840.04	Concrete Open Throat Catch Basin - 12" thru 48" Pipe
840.05	Brick Open Throat Catch Basin - 12" thru 48" Pipe
840.13	Concrete Bridge Approach Drop Inlet - 12" thru 24" Pipe
840.14	Concrete Drop Inlet - 12" thru 30" Pipe
840.15	Brick Drop Inlet - 12" thru 30" Pipe
840.16	Drop Inlet Frame and Grates - for use with Std. Dwg 840.14 and 840.15
840.17	Concrete Grated Drop Inlet Type 'A' - 12" thru 72" Pipe
840.18	Concrete Grated Drop Inlet Type 'B' - 12" thru 36" Pipe
840.19	Concrete Grated Drop Inlet Type 'D' - 12" thru 36" Pipe
840.20	Frames and Wide Slot Flat Grates
840.22	Frames and Wide Slot Sag Grates
840.26	Brick Grated Drop Inlet Type 'A' - 12" thru 72" Pipe
840.27	Brick Grated Drop Inlet Type 'B' - 12" thru 36" Pipe
840.28	Brick Grated Drop Inlet Type 'D' - 12" thru 36" Pipe
840.30	Driveway Drop Inlet
840.31	Concrete Junction Box - 12" thru 66" Pipe
840.32	Brick Junction Box - 12" thru 66" Pipe
840.33	Angled Vane Grates and Frames
840.34	Traffic Bearing Junction Box - for Use with Pipes 42" and Under
840.35	Traffic Bearing Grated Drop Inlet - for Cast Iron Double Frame and Grates
840.36	Traffic Bearing Grated Drop Inlet - for Steel (840.37) Double Frame and Grates
840.46	Precast Drainage Structure
840.48	Traffic Bearing Precast Drainage Structure
840.51	Brick Manhole - 12" thru 36" Pipe
840.53	Precast Manhole with Masonry Base - 12" thru 42" Pipe
840.54	Manhole Frame and Cover
840.66	Drainage Structure Steps
840.71	Concrete and Brick Pipe Plug
840.72	Pipe Collar
846.01	Concrete Curb, Gutter and Curb & Gutter
846.04	Drop Inlet Installation in Shoulder Berm Gutter
848.01	Concrete Sidewalk
848.03	Driveway Turnout - Drop Curb Type
848.04	Street Turnout
850.10	Guide for Berm Drainage Outlet - 15" and 18" Pipe
850.11	Guide for Berm Drainage Outlet - 24" and 30" Pipe
852.01	Concrete Islands
852.04	Method for Placement of Drop Inlets in Grassed Median - Using 1'-6" Curb and Gutter
852.05	Median Curb for Catch Basin - for Use with 1'-6" Curb and Gutter
852.06	Method for Placement of Drop Inlets in Concrete Islands
852.10	Median Construction - with Curb and Gutter
857.01	Precast Reinforced Concrete Barrier - 41" Single Faced
862.01	Guardrail Placement
862.02	Guardrail Installation
862.03	Structure Anchor Units
862.04	Anchoring End of Guardrail - B-77 and B-63 Anchor Units
866.03	Woven Wire Fence - with Steel Post
876.01	Rip Rap in Channels
876.02	Guide for Rip Rap at Pipe Outlets
876.03	Drainage Ditches with Class 'A' Rip Rap
876.04	Drainage Ditches with Class 'B' Rip Rap

Note: Not to Scale***S.U.E. = Subsurface Utility Engineering**STATE OF NORTH CAROLINA
DIVISION OF HIGHWAYSPROJECT REFERENCE NO.
U-2412BSHEET NO.
1B

CONVENTIONAL PLAN SHEET SYMBOLS

BOUNDARIES AND PROPERTY:

State Line	_____
County Line	_____
Township Line	_____
City Line	_____
Reservation Line	_____
Property Line	_____
Existing Iron Pin	⊙
Property Corner	⊙
Property Monument	⊙
Parcel/Sequence Number	(23)
Existing Fence Line	-x-x-x-
Proposed Woven Wire Fence	-o-o-o-
Proposed Chain Link Fence	-□-□-□-
Proposed Barbed Wire Fence	-◇-◇-◇-
Existing Wetland Boundary	-WLS-
Proposed Wetland Boundary	-WLS-
Existing Endangered Animal Boundary	-EAB-
Existing Endangered Plant Boundary	-EPB-

BUILDINGS AND OTHER CULTURE:

Gas Pump Vent or U/G Tank Cap	○
Sign	⊙
Well	⊙
Small Mine	⊙
Foundation	⊙
Area Outline	⊙
Cemetery	⊙
Building	⊙
School	⊙
Church	⊙
Dam	⊙

HYDROLOGY:

Stream or Body of Water	_____
Hydro, Pool or Reservoir	_____
Jurisdictional Stream	-JS-
Buffer Zone 1	-BZ 1-
Buffer Zone 2	-BZ 2-
Flow Arrow	→
Disappearing Stream	→
Spring	⊙
Wetland	⊙
Proposed Lateral, Tail, Head Ditch	→
False Sump	⊙

RAILROADS:

Standard Gauge	_____
RR Signal Milepost	_____
Switch	_____
RR Abandoned	_____
RR Dismantled	_____

RIGHT OF WAY:

Baseline Control Point	◆
Existing Right of Way Marker	△
Existing Right of Way Line	_____
Proposed Right of Way Line	_____
Proposed Right of Way Line with Iron Pin and Cap Marker	_____
Proposed Right of Way Line with Concrete or Granite Marker	_____
Existing Control of Access	⊙
Proposed Control of Access	⊙
Existing Easement Line	-E-
Proposed Temporary Construction Easement	-E-
Proposed Temporary Drainage Easement	-TDE-
Proposed Permanent Drainage Easement	-PDE-
Proposed Permanent Utility Easement	-PUE-
Proposed Temporary Utility Easement	-TUE-
Proposed Permanent Easement with Iron Pin and Cap Marker	◆

ROADS AND RELATED FEATURES:

Existing Edge of Pavement	_____
Existing Curb	_____
Proposed Slope Stakes Cut	-C-
Proposed Slope Stakes Fill	-F-
Proposed Wheel Chair Ramp	⊙
Existing Metal Guardrail	_____
Proposed Guardrail	_____
Existing Cable Guiderail	_____
Proposed Cable Guiderail	_____
Equality Symbol	⊙
Pavement Removal	⊙
VEGETATION:	
Single Tree	⊙
Single Shrub	⊙
Hedge	_____
Woods Line	_____
Orchard	⊙
Vineyard	⊙

EXISTING STRUCTURES:

MAJOR:	
Bridge, Tunnel or Box Culvert	_____
Bridge Wing Wall, Head Wall and End Wall	_____
MINOR:	
Head and End Wall	_____
Pipe Culvert	_____
Footbridge	_____
Drainage Box: Catch Basin, DI or JB	_____
Paved Ditch Gutter	_____
Storm Sewer Manhole	⊙
Storm Sewer	_____

UTILITIES:

POWER:	
Existing Power Pole	⊙
Proposed Power Pole	⊙
Existing Joint Use Pole	⊙
Proposed Joint Use Pole	⊙
Power Manhole	⊙
Power Line Tower	⊙
Power Transformer	⊙
U/G Power Cable Hand Hole	⊙
H-Frame Pole	⊙
Recorded U/G Power Line	_____
Designated U/G Power Line (S.U.E.*)	_____

TELEPHONE:

Existing Telephone Pole	⊙
Proposed Telephone Pole	⊙
Telephone Manhole	⊙
Telephone Booth	⊙
Telephone Pedestal	⊙
Telephone Cell Tower	⊙
U/G Telephone Cable Hand Hole	⊙
Recorded U/G Telephone Cable	_____
Designated U/G Telephone Cable (S.U.E.*)	_____
Recorded U/G Telephone Conduit	_____
Designated U/G Telephone Conduit (S.U.E.*)	_____
Recorded U/G Fiber Optics Cable	_____
Designated U/G Fiber Optics Cable (S.U.E.*)	_____

WATER:

Water Manhole	⊙
Water Meter	⊙
Water Valve	⊙
Water Hydrant	⊙
Recorded U/G Water Line	_____
Designated U/G Water Line (S.U.E.*)	_____
Above Ground Water Line	_____

TV:

TV Satellite Dish	⊙
TV Pedestal	⊙
TV Tower	⊙
U/G TV Cable Hand Hole	⊙
Recorded U/G TV Cable	_____
Designated U/G TV Cable (S.U.E.*)	_____
Recorded U/G Fiber Optic Cable	_____
Designated U/G Fiber Optic Cable (S.U.E.*)	_____

GAS:

Gas Valve	⊙
Gas Meter	⊙
Recorded U/G Gas Line	_____
Designated U/G Gas Line (S.U.E.*)	_____
Above Ground Gas Line	_____

SANITARY SEWER:

Sanitary Sewer Manhole	⊙
Sanitary Sewer Cleanout	⊙
U/G Sanitary Sewer Line	_____
Above Ground Sanitary Sewer	_____
Recorded SS Forced Main Line	_____
Designated SS Forced Main Line (S.U.E.*)	_____

MISCELLANEOUS:

Utility Pole	⊙
Utility Pole with Base	⊙
Utility Located Object	⊙
Utility Traffic Signal Box	⊙
Utility Unknown U/G Line	_____
U/G Tank; Water, Gas, Oil	⊙
A/G Tank; Water, Gas, Oil	⊙
U/G Test Hole (S.U.E.*)	⊙
Abandoned According to Utility Records	AATUR
End of Information	E.O.I.

12/01/2005

21-Nov-2016 5:01 AM U:\2412B\Roadway\Proj\2412b_1s_1d.dgn

U:\2412B\Roadway\Proj\2412b_1s_1d.dgn

U-2412B SURVEY CONTROL SHEET

PROJECT REFERENCE NO.	SHEET NO.
U-2412B	1D
Location and Surveys	

BASELINE DATA

BL	POINT	DESC.	NORTH	EAST	ELEVATION	L STATION	OFFSET
C1014		U2412-14	820168.3892	1731172.0298	844.46	289+27.60	207.57 LT
C1		BL-1	820539.1699	1731430.8151	851.51	293+76.45	196.97 LT
C2		BL-2	821089.5101	1731956.9647	852.47	301+26.12	63.94 LT
C3		BL-3	821778.6021	1732376.5490	848.86	309+38.24	74.85 LT
C4		BL4	822458.6252	1732736.1364	845.31	317+09.66	77.57 LT
C5		BL-5	823157.1765	1733102.7179	848.48	324+97.89	79.88 LT
C6		BL-6	823824.3202	1733474.9794	856.93	332+57.13	89.88 LT
C7		BL-7	824296.8397	1733777.2195	856.30	338+14.35	90.86 LT
C8		BL-8	824749.9691	1734201.6512	864.68	344+27.14	5.08 LT
C9		BL-9	825347.3848	1734637.0472	870.11	351+65.06	30.49 LT
C1016		U2412-16	825467.3615	1734925.7427	873.48	354+43.92	112.52 RT
C10		BL-10	826035.1018	1735263.7698	868.94	360+94.64	2.61 LT
C11		BL-11	826553.2286	1735477.5506	863.11	366+69.47	17.89 LT
C12		BL-12	826889.4690	1735519.0872	861.22	370+08.23	14.46 RT
C13		BL-13	827313.1385	1735617.5201	866.46	374+55.35	42.33 RT
C14		BL-14	827548.9835	1735719.5404	864.98	377+20.11	23.36 RT
C15		BL-15	827986.2577	1735968.4806	860.53	382+17.94	57.29 LT
C16		BL-16	828321.3207	1736340.7572	863.19	387+13.51	15.30 RT
C17		BL-17	828559.9413	1736738.7750	860.22	391+51.29	169.27 RT
C18		BL-18	828734.0182	1737066.4577	839.09	395+29.12	301.70 RT
C19		BL-19	828952.6329	1737453.2663	856.45	401+00.12	315.13 RT
C20		BL-20	829172.5965	1737885.1066	883.70	405+85.76	256.24 RT
C21		BL-21	829336.6642	1738171.7811	860.00	409+11.22	199.88 RT
C22		BL-22	829568.1700	1738639.0174	862.16	414+29.42	141.76 RT
C52		BL-52	829730.0321	1738851.8609	859.42	416+84.73	62.27 RT
C217		BY11-117	830087.5787	1739280.6586	857.33	422+09.82	127.44 LT
C23		BL-23	830039.5027	1739956.7128	859.31	428+63.25	25.93 RT
C24		BL-24	829838.3566	1740422.9701	856.84	433+84.92	12.58 RT
C25		BL-25	829629.2012	1740781.4190	851.80	437+99.17	5.71 RT
C26		BL-26	829567.6443	1741168.7078	862.03	441+92.71	1.41 RT
C27		BL-27	829661.9731	1741627.8524	874.98	446+54.91	41.54 RT
C28		BL-28	830090.9252	1742283.7858	889.45	454+36.56	9.69 RT
C29		BL-29	830289.9082	1742618.9469	882.10	458+26.33	11.59 RT
C30		BL-30	830673.6987	1743035.7583	876.99	464+01.24	21.37 LT
C1017		U2412-17	831217.3894	1743315.5914	887.10	470+13.73	45.00 RT
C31		BL-31	831744.3188	1743388.9890	881.33	475+31.38	53.11 LT
C32		BL-32	832201.7156	1743734.4783	874.63		OUTSIDE PROJECT LIMITS

BY11	POINT	DESC.	NORTH	EAST	ELEVATION	Y16 STATION	OFFSET
A10		U2412-10	817658.4434	1728615.9391	856.76		OUTSIDE PROJECT LIMITS
247		BY11-247	817423.6832	1729628.9730	857.40	19+41.35	20.54 LT
248		BY11-248	817265.9093	1730157.2518	867.04	24+87.11	52.76 LT
249		BY11-249	817034.7522	1730616.1139	867.50	30+03.58	25.20 LT
A189		BL-189	816963.0692	1731049.4044	849.13	34+47.75	36.71 LT
250		BY11-250	818961.8958	1731363.0598	838.99	37+57.63	81.54 LT
251		BY11-251	818769.9486	1731744.0854	833.20	41+65.21	18.96 LT
252		BY11-252	818325.5721	1732339.5316	833.79	49+05.21	20.90 LT
12		U2412-12	815922.6267	1732467.6079	826.45		OUTSIDE PROJECT LIMITS

BY12	POINT	DESC.	NORTH	EAST	ELEVATION	Y19 STATION	OFFSET
254		BY12-254	819106.2511	1730024.7167	842.68	14+85.51	5286.11 RT
255		BY12-255	819211.6402	1730329.2234	839.93	14+63.27	5005.50 LT
256		BY12-256	819717.4644	1730747.3487	853.16	14+63.27	4349.35 RT
A14		U2412-14	820168.3892	1731172.0298	844.51	14+63.27	3730.64 RT

BY13	POINT	DESC.	NORTH	EAST	ELEVATION	Y20 STATION	OFFSET
257		BY13-257	821086.7343	1730603.9139	835.76		OUTSIDE PROJECT LIMITS
B194		BL-194	820470.0493	1731442.2379	853.87	12+74.25	3762.16 RT
258		BY13-258	819984.2246	1731651.8339	853.00	12+96.35	4051.70 RT
259		BY13-259	819138.0558	1731905.3982	813.79	13+23.51	4695.58 RT

BY14	POINT	DESC.	NORTH	EAST	ELEVATION	Y22 STATION	OFFSET
CA9		BL-9	825347.3848	1734637.0472	870.11		OUTSIDE PROJECT LIMITS
C103		BY14-103	824977.4881	1735136.4511	861.58	15+93.46	11.55 LT

BY15	POINT	DESC.	NORTH	EAST	ELEVATION	Y21 STATION	OFFSET
C1015		U2412-15	826133.1902	1734070.1047	857.30	10+90.60	34.08 LT
CA1016		U2412-16	825467.3615	1734925.7427	873.48	21+74.78	31.30 LT

BY16	POINT	DESC.	NORTH	EAST	ELEVATION	Y23 STATION	OFFSET
CA10		BL-10	826035.1018	1735263.7698	868.94		OUTSIDE PROJECT LIMITS
C104		BY16-104	825659.7549	1735800.3136	863.61		OUTSIDE PROJECT LIMITS

BY17	POINT	DESC.	NORTH	EAST	ELEVATION	Y46 STATION	OFFSET
CA11		BL-11	826553.2286	1735477.5506	863.11		OUTSIDE PROJECT LIMITS
C105		BY17-105	826462.0116	1735843.7071	860.94	13+62.68	5.28 LT
C106		BY17-106	826664.2544	1736489.3990	861.70	20+38.76	21.87 LT

BY18	POINT	DESC.	NORTH	EAST	ELEVATION	Y24 STATION	OFFSET
CA105		BY17-105	826462.0116	1735843.7071	860.94		OUTSIDE PROJECT LIMITS
C107		BY18-107	826393.6360	1736218.5389	853.80	11+45.46	164.54 RT
C108		BY18-108	826368.7508	1736613.8353	852.42	14+40.22	12.24 LT
C109		BY18-109	826304.7455	1736990.8451	846.34		OUTSIDE PROJECT LIMITS

BY19	POINT	DESC.	NORTH	EAST	ELEVATION	Y47 STATION	OFFSET
CA27		BL-27	829661.9731	1741627.8524	874.98		OUTSIDE PROJECT LIMITS
C110		BY19-110	829162.7147	1741031.4689	876.85	19+96.16	10.87 RT
C111		BY19-111	828749.6932	1740703.6796	882.48	14+70.32	15.01 RT

BY19	POINT	DESC.	NORTH	EAST	ELEVATION	Y47 STATION	OFFSET
CA27		BY19-110	829661.9731	1741627.8524	874.98		OUTSIDE PROJECT LIMITS
C110		BY19-110	829162.7147	1741031.4689	876.85	19+96.16	10.87 RT
C111		BY19-111	828749.6932	1740703.6796	882.48	14+70.32	15.01 RT

BY20	POINT	DESC.	NORTH	EAST	ELEVATION	Y35A STATION	OFFSET
C112		BY20-112	828856.7189	1741316.9351	879.02		OUTSIDE PROJECT LIMITS
CA110		BY19-110	829162.7147	1741031.4689	876.85	10+01.74	31.53 LT

BY21	POINT	DESC.	NORTH	EAST	ELEVATION	Y37 STATION	OFFSET
C113		BY21-113	830680.6735	1741989.7566	896.96		OUTSIDE PROJECT LIMITS
CA28		BL-28	830090.9252	1742283.7858	889.45		OUTSIDE PROJECT LIMITS

BY22	POINT	DESC.	NORTH	EAST	ELEVATION	Y39 STATION	OFFSET
CB29		BL-29	830289.9082	1742618.9469	882.10	10+11.76	17.43 LT
C114		BY22-114	829754.0543	1742941.5337	881.49		OUTSIDE PROJECT LIMITS

BY23	POINT	DESC.	NORTH	EAST	ELEVATION	Y38 STATION	OFFSET
C115		BY23-115	830912.0206	1741956.9597	890.56		OUTSIDE PROJECT LIMITS
C116		BY23-116	830702.4338	1742376.7720	893.41		OUTSIDE PROJECT LIMITS
CA29		BL-29	830289.9082	1742618.9469	882.10		OUTSIDE PROJECT LIMITS

BY24	POINT	DESC.	NORTH	EAST	ELEVATION	Y40 STATION	OFFSET
C117		BY24-117	831607.0198	1742218.9672	881.63	10+68.83	29.63 RT
C118		BY24-118	831376.4833	1742737.2164	864.27	16+36.04	28.78 RT
CA1017		U2412-17	831217.3894	1743315.5914	887.10		OUTSIDE PROJECT LIMITS

BY25	POINT	DESC.	NORTH	EAST	ELEVATION	Y41 STATION	OFFSET
CB1017		U2412-17	831217.3894	1743315.5914	887.10	10+43.43	45.37 LT
C1018		U2412-18	830601.1866	1743893.3987	890.85		OUTSIDE PROJECT LIMITS

ELEVATION OF "HAWTHORNE RESET" IS 890.88'
GEOID MODEL USED: GEOID 99

DATUM DESCRIPTION

THE LOCALIZED COORDINATE SYSTEM DEVELOPED FOR THIS PROJECT IS BASED ON THE STATE PLANE COORDINATES ESTABLISHED BY NCGS FOR MONUMENT "HAWTHORNE RESET"

WITH NAD 1983/95 STATE PLANE GRID COORDINATES OF NORTHING: 851336.3748(++) EASTING: 1722541.0825(++)

THE AVERAGE COMBINED GRID FACTOR USED ON THIS PROJECT (GROUND TO GRID) IS: 0.999940190

THE N.C. LAMBERT GRID BEARING AND LOCALIZED HORIZONTAL GROUND DISTANCE FROM "HAWTHORNE RESET" TO -L- STATION 248+95.34 IS S 12 ° 39' 27" E 35,785.4038(++)

ALL LINEAR DIMENSIONS ARE LOCALIZED HORIZONTAL DISTANCES

VERTICAL DATUM USED IS NAVD 88

NOTES

1. THE CONTROL DATA FOR THIS PROJECT CAN BE FOUND ELECTRONICALLY BY SELECTING PROJECT CONTROL DATA AT:
- HTTP: //WWW.DOH.DOT.STATE.NC.US/PRECONSTRUCT/HIGHWAY/LOCATION/PROJECT/
- THE FILES TO BE FOUND ARE AS FOLLOWS:
- U2412B-LS-CONTROL_081006.TXT
- SITE CALIBRATION INFORMATION HAS NOT BEEN PROVIDED FOR THIS PROJECT. IF FURTHER INFORMATION IS NEEDED, PLEASE CONTACT THE LOCATION AND SURVEYS UNIT.
- PROJECT CONTROL ESTABLISHED USING GLOBAL POSITIONING SYSTEM FROM EXISTING NCGS MONUMENTATION.

12/01/2005

2:\NOV-2011\6571010-U-2412_B\U-2412B\Roadway\Proj\U2412b_1s_1e.dgn
bouness.ctb W:\MCHL-11-00028

U-2412B SURVEY CONTROL SHEET

PROJECT REFERENCE NO.	SHEET NO.
U-2412B	1E
Location and Surveys	

BENCHMARK DATA

BMA814 ELEVATION - 834.43
N 816740 E 1731135
L STATION 256+28 234 RIGHT
BM *14 - U2412A&B, R/R SPIKE SET IN 12
INCH SWEET GUM

BMA815 ELEVATION - 827.39
N 818699 E 1730976
L STATION 275+24 113 LEFT
BM *14 - U2412A&B, R/R SPIKE SET IN 24
INCH SWEET GUM

BMC1 ELEVATION - 845.76
N 820559 E 1731746
L STATION 295+68 54 RIGHT
BM *1 - U2412C, R/R SPIKE SET IN 10
INCH OAK

BMC2 ELEVATION - 841.62
N 822411 E 1732613
L STATION 316+10 164 LEFT
BM *2 - U2412C, R/R SPIKE SET IN 12
INCH PINE

BMC3 ELEVATION - 854.35
N 824111 E 1733604
L STATION 335+66 133 LEFT
BM *3 - U2412C, R/R SPIKE SET IN 16
INCH CEDAR

BMC4 ELEVATION - 872.27
N 825305 E 1735110
Y21 STATION 24+19 16 LEFT
BM *4 - U2412C, R/R SPIKE SET IN 18
INCH WHITE OAK

BMC5 ELEVATION - 859.58
N 826176 E 1734104
Y21 STATION 10+91 89 LEFT
BM *5 - U2412C, R/R SPIKE SET IN 15
INCH CEDAR

BMC6 ELEVATION - 844.67
N 826256 E 1737015
Y24 STATION 15+35
S 74° 16' 50.6" E DIST 319.04
BM *6 - U2412C, R/R SPIKE SET IN 16
INCH CEDAR

BMC7 ELEVATION - 862.09
N 827292 E 1735466
L STATION 373+88 94 LEFT
BM *7 - U2412C, R/R SPIKE SET IN 15
INCH WHITE OAK

BMC8 ELEVATION - 856.63
N 828881 E 1736900
L STATION 395+09 80 RIGHT
BM *8 - U2412C, R/R SPIKE SET IN 24
INCH WHITE OAK

BMC9 ELEVATION - 863.62
N 829659 E 1738455
L STATION 412+87 6 LEFT
BM *9 - U2412C, R/R SPIKE SET IN 12
INCH CEDAR

BMC10 ELEVATION - 851.33
N 829708 E 1740315
Y358 STATION 14+90 11 RIGHT
BM *10 - U2412C, R/R SPIKE SET IN 11
INCH HICKORY

BMC11 ELEVATION - 889.69
N 830915 E 1741858
Y38 STATION 10+00
N 61° 25' 41.3" W DIST 657.44
BM *11 - U2412C, R/R SPIKE SET IN 30
INCH WHITE OAK

BMC12 ELEVATION - 891.79
N 830540 E 1743927
Y41 STATION 18+39
S 41° 07' 32.3" E DIST 104.22
BM *12 - U2412C, R/R SPIKE SET IN 24
INCH OAK

BMC13 ELEVATION - 890.35
N 831460 E 1742065
Y40 STATION 10+00
S 27° 02' 48.3" W DIST 226.96
BM *13 - U2412C, R/R SPIKE SET IN 30
INCH OAK

BMC14 ELEVATION - 880.01
N 828751 E 1740620
Y47 STATION 14+16 48 LEFT
BM *14 - U2412C, R/R SPIKE SET IN 17
INCH CEDAR

BMC15 ELEVATION - 876.47
N 832173 E 1743831
L STATION 480+50
N 67° 59' 58.1" E DIST 95.52
BM *15 - U2412C, R/R SPIKE SET IN 12
INCH CHERRY

BMC16 ELEVATION - 892.37
N 830166 E 1742175
L STATION 453+82 111 LEFT
BM *16 - U2412C, R/R SPIKE SET IN 14
INCH MAGNOLIA

BMC17 ELEVATION - 882.63
N 829697 E 1743037
L STATION 458+80 735 RIGHT
BM *17 - U2412C, R/R SPIKE SET IN 12
INCH CEDAR

BMC17 ELEVATION - 882.63
N 829697 E 1743037
Y37 STATION 13+50
S 60° 53' 54.7" E DIST 848.16
BM *17 - U2412C, R/R SPIKE SET IN 12
INCH CEDAR

ELEVATION OF "HAWTHORNE RESET" IS 890.88'
GEOID MODEL USED: GEOID 99

DATUM DESCRIPTION

THE LOCALIZED COORDINATE SYSTEM DEVELOPED FOR THIS PROJECT
IS BASED ON THE STATE PLANE COORDINATES ESTABLISHED BY
NCGS FOR MONUMENT "HAWTHORNE RESET"
WITH NAD 1983/95 STATE PLANE GRID COORDINATES OF
NORTHING: 851336.3748(±) EASTING: 1722541.0825(±)
THE AVERAGE COMBINED GRID FACTOR USED ON THIS PROJECT
(GROUND TO GRID) IS: 0.999940190
THE N.C. LAMBERT GRID BEARING AND
LOCALIZED HORIZONTAL GROUND DISTANCE FROM
"HAWTHORNE RESET" TO -L- STATION 248+95.34 IS
S 12 ° 39' 27" E 35,785.4038(±)
ALL LINEAR DIMENSIONS ARE LOCALIZED HORIZONTAL DISTANCES
VERTICAL DATUM USED IS NAVD 88

NOTES


1. THE CONTROL DATA FOR THIS PROJECT CAN BE FOUND ELECTRONICALLY
BY SELECTING PROJECT CONTROL DATA AT:
- HTTP://WWW.DOH.DOT.STATE.NC.US/PRECONSTRUCT/HIGHWAY/LOCATION/PROJECT/
THE FILES TO BE FOUND ARE AS FOLLOWS:
- U2412B_LS_CONTROL_081006.TXT
- SITE CALIBRATION INFORMATION HAS NOT BEEN PROVIDED FOR THIS PROJECT.
IF FURTHER INFORMATION IS NEEDED, PLEASE CONTACT THE LOCATION AND
SURVEYS UNIT.

PROJECT CONTROL ESTABLISHED USING GLOBAL POSITIONING SYSTEM FROM
EXISTING NCGS MONUMENTATION.


PAVEMENT SCHEDULE	
A	PROP. APPROX. 11.5" JOINTED CONCRETE PAVEMENT WITH DOWELS.
C1	PROP. APPROX. 3" ASPHALT CONCRETE SURFACE COURSE, TYPE S9.5B, AT AN AVERAGE RATE OF 168 LBS. PER SQ. YD. IN EACH OF TWO LAYERS.
C2	PROP. VAR. DEPTH ASPHALT CONCRETE SURFACE COURSE, TYPE S9.5B, AT AN AVERAGE RATE OF 112 LBS. PER SQ. YD. PER 1" DEPTH, TO BE PLACED IN LAYERS NOT TO EXCEED 1 1/2" IN DEPTH.
C3	PROP. APPROX. 1.5" ASPHALT CONCRETE SURFACE COURSE, TYPE S9.5B, AT AN AVERAGE RATE OF 168 LBS. PER SQ. YD. IN EACH OF TWO LAYERS.
D1	PROP. APPROX. 2 1/2" ASPHALT CONCRETE INTERMEDIATE COURSE, TYPE I19.0B, AT AN AVERAGE RATE OF 285 LBS. PER SQ. YD.
D2	PROP. APPROX. 4" ASPHALT CONCRETE INTERMEDIATE COURSE, TYPE I19.0B, AT AN AVERAGE RATE OF 456 LBS. PER SQ. YD.
D3	PROP. APPROX. 3" ASPHALT CONCRETE INTERMEDIATE COURSE, TYPE I19.0B, AT AN AVERAGE RATE OF 342 LBS. PER SQ. YD.
D4	PROP. APPROX. 3.5" ASPHALT CONCRETE INTERMEDIATE COURSE, TYPE I19.0B, AT AN AVERAGE RATE OF 399 LBS. PER SQ. YD.
D5	PROP. VAR. DEPTH ASPHALT CONCRETE INTERMEDIATE COURSE, TYPE I19.0B, AT AN AVERAGE RATE OF 114 LBS. PER SQ. YD. PER 1" DEPTH, TO BE PLACED IN LAYERS NOT LESS THAN 2 1/4" IN DEPTH OR GREATER THAN 4" IN DEPTH.
E1	PROP. APPROX. 3.0" ASPHALT CONCRETE BASE COURSE, TYPE B25.0B, AT AN AVERAGE RATE OF 342 LBS. PER SQ. YD.
E2	PROP. APPROX. 4.0" ASPHALT CONCRETE BASE COURSE, TYPE B25.0B, AT AN AVERAGE RATE OF 456 LBS. PER SQ. YD.
E3	PROP. APPROX. 4.5" ASPHALT CONCRETE BASE COURSE, TYPE B25.0B, AT AN AVERAGE RATE OF 513 LBS. PER SQ. YD.
E4	PROP. APPROX. 5" ASPHALT CONCRETE BASE COURSE, TYPE B25.0B, AT AN AVERAGE RATE OF 570 LBS. PER SQ. YD.
E5	PROP. APPROX. 5.5" ASPHALT CONCRETE BASE COURSE, TYPE B25.0B, AT AN AVERAGE RATE OF 627 LBS. PER SQ. YD.
E6	PROP. VAR. DEPTH ASPHALT CONCRETE BASE COURSE, TYPE B25.0B, AT AN AVERAGE RATE OF 114 LBS. PER SQ. YD. PER 1" DEPTH, TO BE PLACED IN LAYERS NOT LESS THAN 3" IN DEPTH OR GREATER THAN 5 1/2" IN DEPTH.
J1	PROP. 8" AGGREGATE BASE COURSE.
J2	PROP. 10" AGGREGATE BASE COURSE.
J3	PROP. VARIABLE DEPTH AGGREGATE BASE COURSE.
K	SUBGRADE STABILIZATION
P1	PRIMECOAT AT THE RATE OF .50 GAL. PER SQ. YARD.
R1	2'-6" CONC. CURB AND GUTTER
R2	1'-6" CONC. CURB AND GUTTER
R3	5" MONOLITHIC CONCRETE ISLAND (KEYED IN)
S	CONCRETE SIDEWALK
T	EARTH MATERIAL.
U	EXISTING PAVEMENT.
W	VARIABLE DEPTH ASPHALT PAVEMENT (SEE WEDGING DETAIL)

Figure 1: Typical cross-section of a 12' wide concrete curb and gutter. The diagram shows a 12' wide curb with a 4' section to the left of the F.D.P.S. and a 6' section to the right. The curb height is 0.2 feet. The gutter depth is 0.4 feet. The gutter slope is 0.8%. The curb is labeled 'EDGE OF TRAVELWAY' and 'F.D.P.S.'


USE IN CONJUNCTION WITH
TYPICAL SECTION No. 1, 2, 5, 30 (OUTSIDE), & 31 (OUTSIDE)

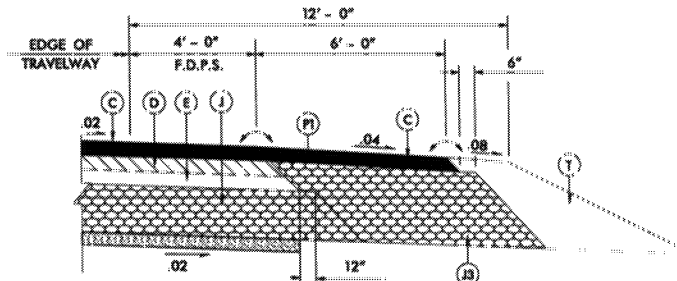


USE IN CONJUNCTION WITH
TYPICAL SECTION No. 1, 2, 5, 30 (OUTSIDE), & 31 (OUTSIDE)
(ALT PAVEMENT DESIGN)

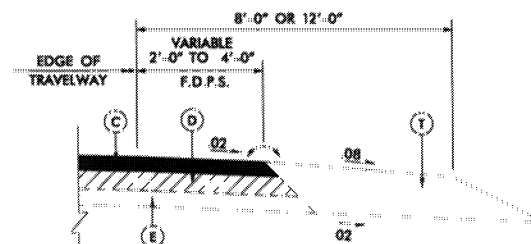


USE IN CONJUNCTION WITH
TYPICAL SECTION NO. 8, 9, 21, 22, 23, 24,
25, 30 (INSIDE) & 31 (INSIDE)

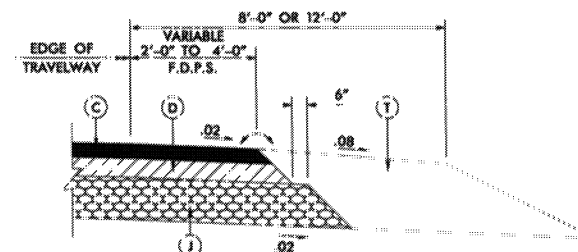


USE IN CONJUNCTION WITH
TYPICAL SECTION NO. 8, 9, 21, 22, 23, 24,
25, 30 (INSIDE) & 31 (INSIDE)
(ALT PAVEMENT DESIGN)

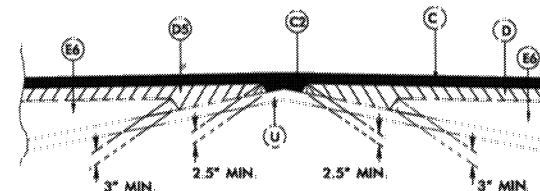[illegible]


USE IN CONJUNCTION WITH
TYPICAL SECTION NO. 5 & 30

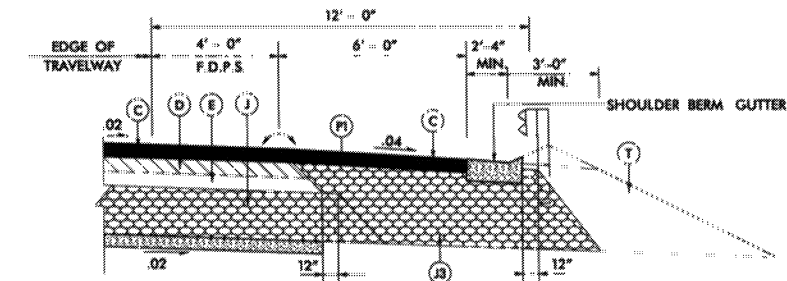

USE IN CONJUNCTION WITH
TYPICAL SECTION NO. 5 & 30
(ALT PAVEMENT DESIGN)





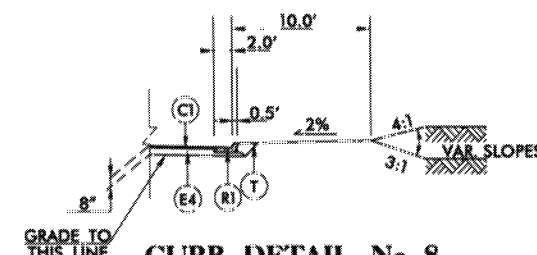


USE CURB DETAIL FOR THE FOLLOWING
"Y35B" STA. 21+67.20 TO STA. 23+96.94 (RT)

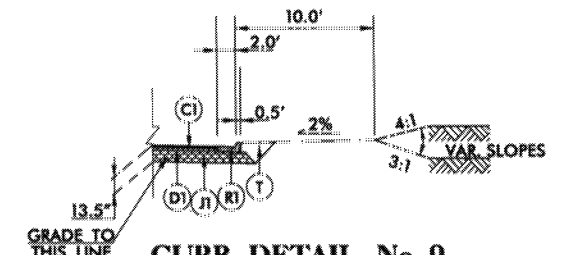

USE CURB DETAIL FOR THE FOLLOWING
Y35B STA. 21+67.20 TO STA. 23+96.94 (RT)
(ALT PAVEMENT DESIGN)

LINE	SURFACE	INTERMEDIATE	BASE	ABC
L	CI	D2	E1	" "
L (PDPS), Y19, Y20, Y23, Y48, Y24, Y24A, Y37, Y38, Y39, Y49	CI		E2	10 100 100 100
Y16, RAMPS A,B,C,D, & SPUR A,B,C,D	CI	D3	E4	100 100 100 100
Y50, Y52	CI		E5	100 100 100 100
Y45, Y51, Y46	CI	D3	E2	100 100 100 100
Y18, Y21, Y47	CI	D2	E2	100 100 100 100
Y22	CI		E3	100 100 100 100
Y35A, Y35B	CI		E4	100 100 100 100
Y40, Y41	CI	D2	E3	100 100 100 100
ALTERNATE PAVEMENT DESIGN				
L, Y16, Y47, Y49	CI	D2		J1
L (PDPS)	CI			J3
RAMPS A,B,C,D, & SPUR A,B,C,D	CI	D4		J2
Y45, Y46	CI	D3		J1
Y19	CI			J2
Y23, Y48	CI			J1
Y35B	CI	D1		J1




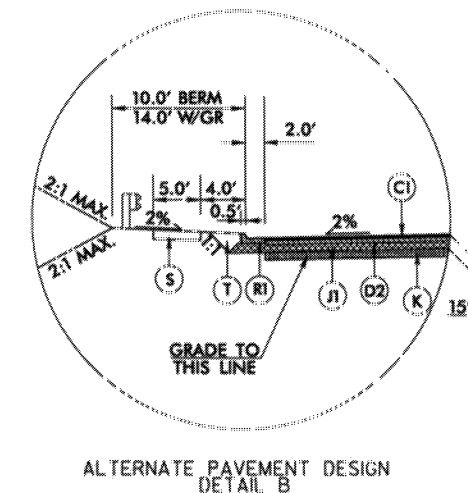
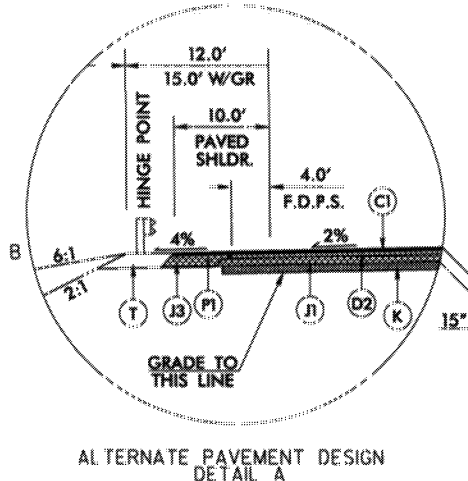
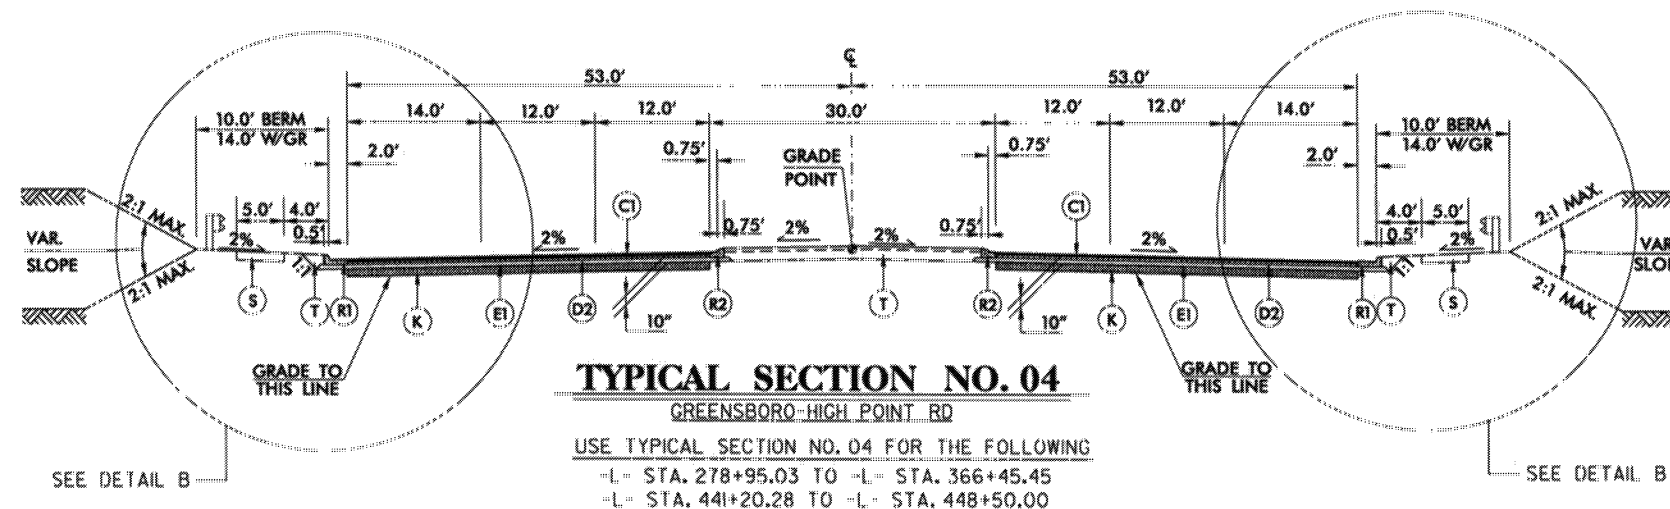
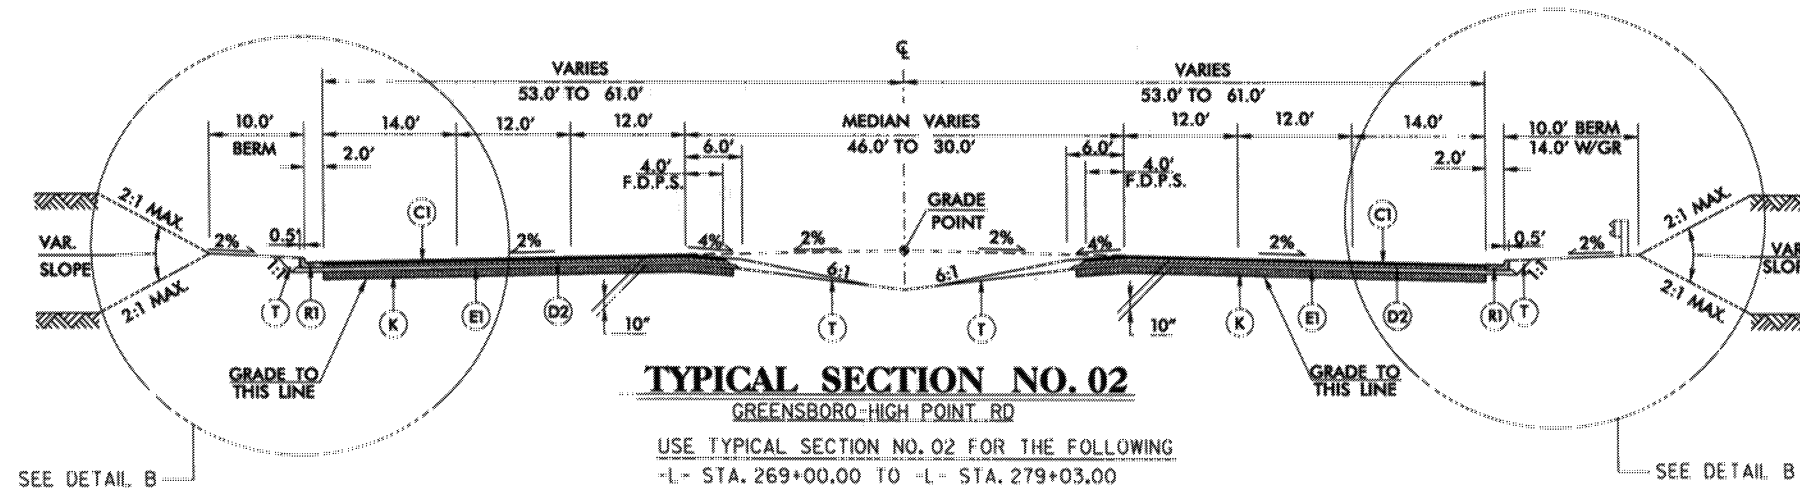
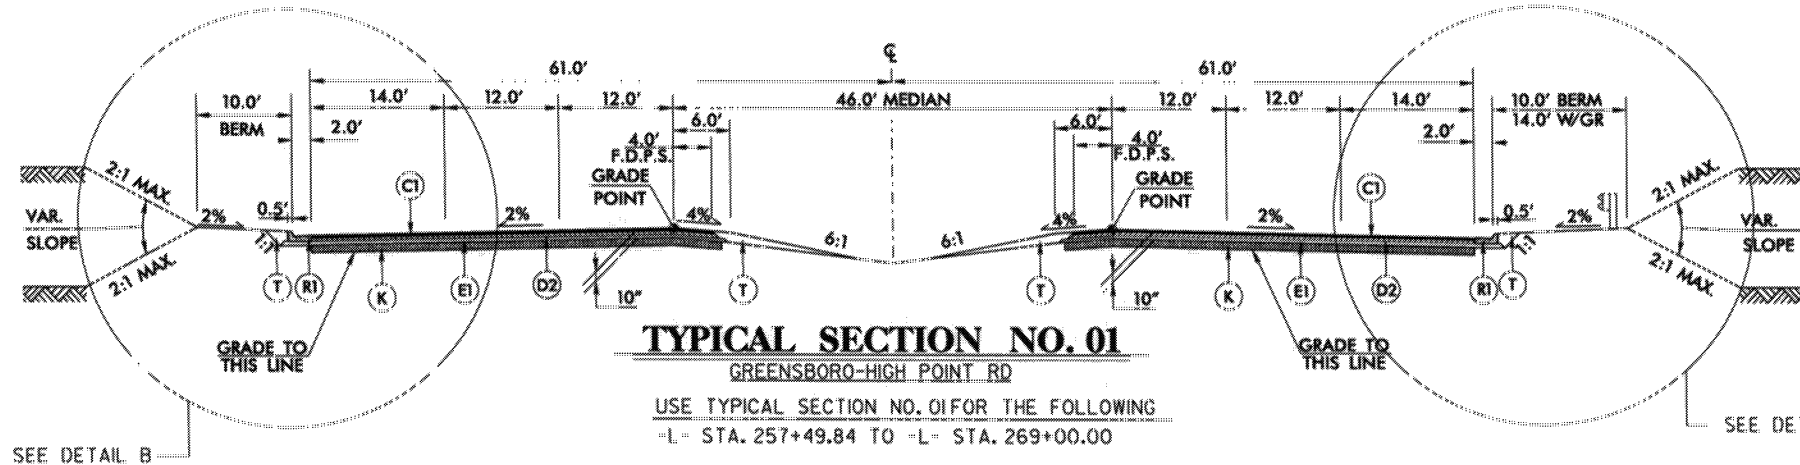


PROJECT REFERENCE NO.		SHEET NO.
U-2412B		2-A
ROADWAY DESIGN ENGINEER	PAVEMENT DESIGN ENGINEER	
PRELIMINARY PLANS DO NOT USE FOR CONSTRUCTION		
 121 WEST TRADE STREET SUITE 1950 CHARLOTTE, NC 28202 ©2010/11/12		
A	11.5" JOINTED CONC. W/ DOWELS.	
C1	3" TYPE S9.5B	
C2	VARIABLE DEPTH TYPE S9.5B	
C3	1.5" TYPE S9.5B,	
D1	2.5" TYPE I19.0B	
D2	4" TYPE I19.0B	
D3	3" TYPE I19.0B	
D4	3.5" TYPE I19.0B	
D5	VARIABLE DEPTH TYPE I19.0B	
E1	3" TYPE B25.0B	
E2	4" TYPE B25.0B	
E3	4.5" TYPE B25.0B	
E4	5" TYPE B25.0B	
E5	5.5" TYPE B25.0B	
E6	VARIABLE DEPTH TYPE B25.0B	
J1	8" ABC	
J2	10" ABC	
J3	VARIABLE DEPTH ABC	
K	SUBGRADE STABILIZATION	
P1	PRIMECOAT	
R1	2'-6" CONC. CURB AND GUTTER	
R2	1'-6" CONC. CURB AND GUTTER	
R3	5" MONOLITHIC CONCRETE ISLAND (KEYED IN)	
S	CONC. SIDEWALK	
T	EARTH MATERIAL	
U	EXISTING PAVEMENT	
W	VARIABLE DEPTH ASPHALT PAVEMENT SEE WEDGING DETAILS	


NOTE: ALL PAVEMENT SLOPES ARE 1:1
UNLESS NOTED OTHERWISE

6/2/04

2: NOV-2011 16:54
C:\p\proj\01014-1-2412B\Roadway\p\01014-1-2412B_Roadway.dgn
User: jay.0228

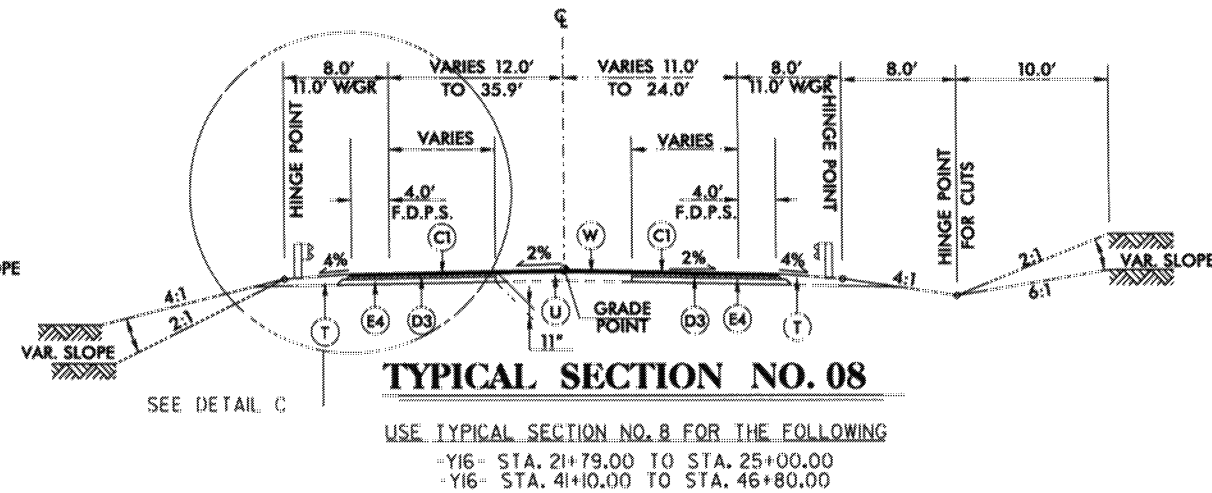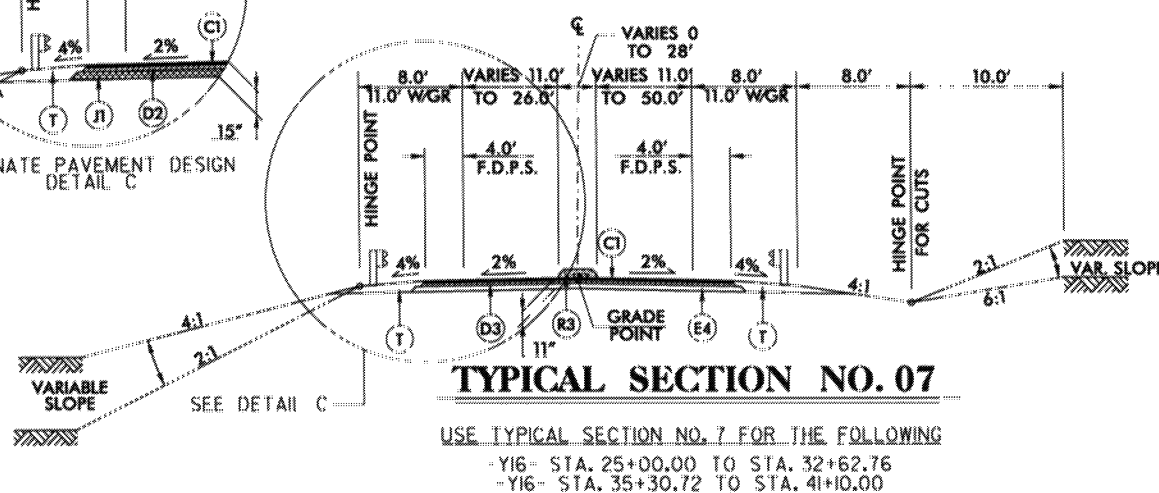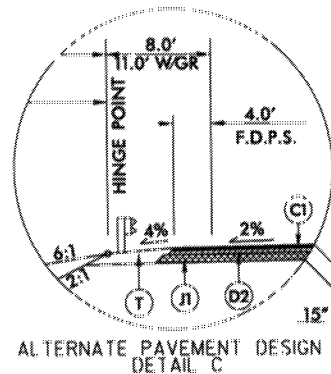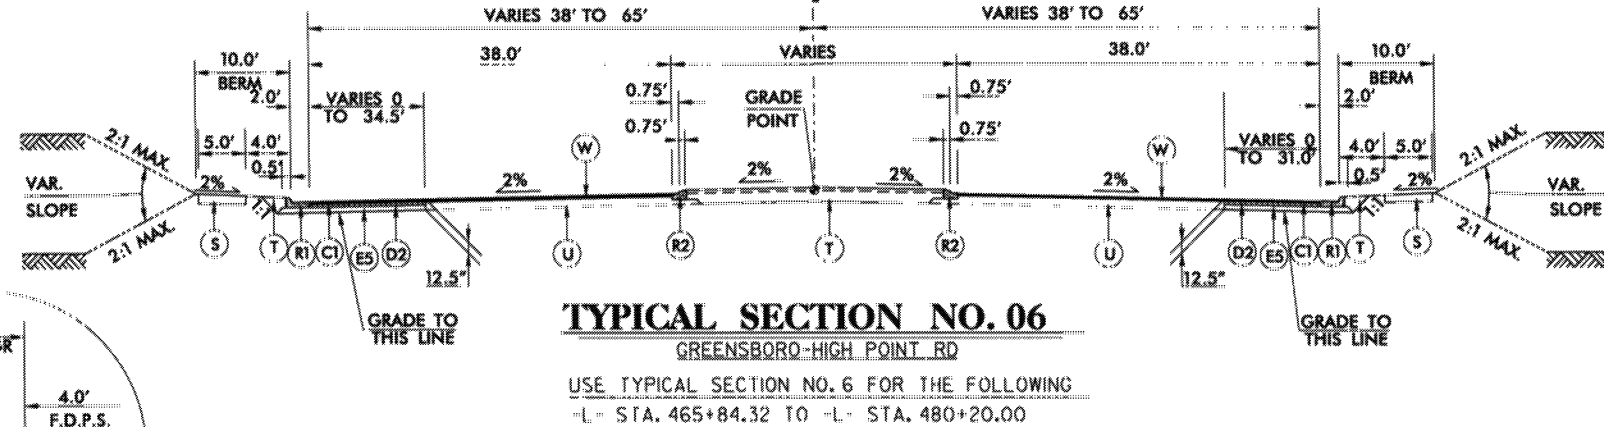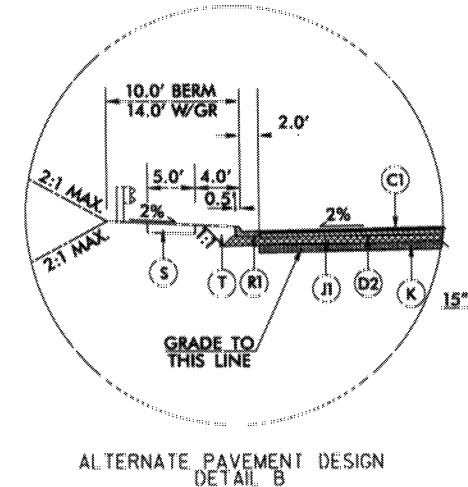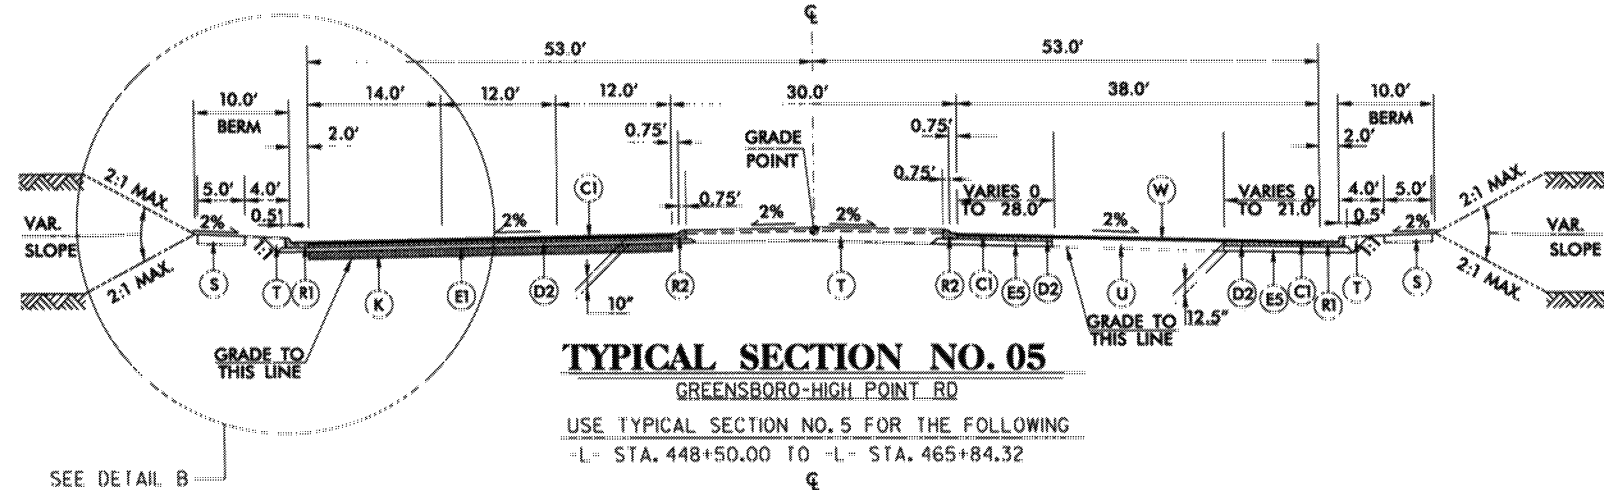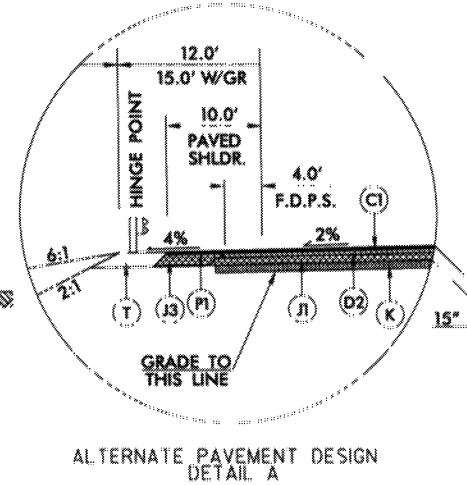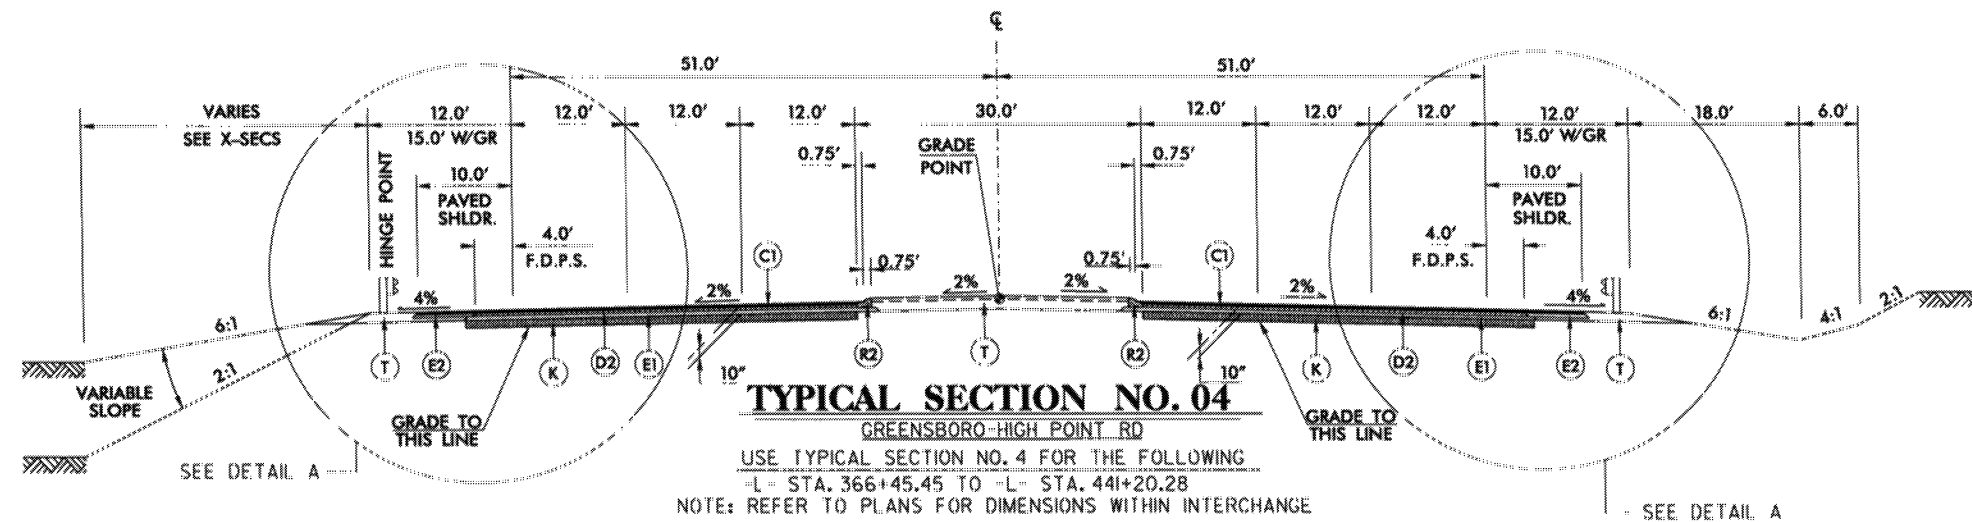


PROJECT REFERENCE NO.		SHEET NO.	
U-2412B		2-B	
ROADWAY DESIGN ENGINEER		PAVEMENT DESIGN ENGINEER	
PRELIMINARY PLANS DO NOT USE FOR CONSTRUCTION			
PB 100 121 WEST TRADE STREET SUITE 1950 CHARLOTTE, NC 28202 910.486.7100			
A	11.5" JOINTED CONC. W/ DOWELS.		
C1	3" TYPE S9.5B		
C2	VARIABLE DEPTH TYPE S9.5B		
C3	1.5" TYPE S9.5B,		
D1	2.5" TYPE I19.0B		
D2	4" TYPE I19.0B		
D3	3" TYPE I19.0B		
D4	3.5" TYPE I19.0B		
D5	VARIABLE DEPTH TYPE I19.0B		
E1	3" TYPE B25.0B		
E2	4" TYPE B25.0B		
E3	4.5" TYPE B25.0B		
E4	5" TYPE B25.0B		
E5	5.5" TYPE B25.0B		
E6	VARIABLE DEPTH TYPE B25.0B		
J1	8" ABC		
J2	10" ABC		
J3	VARIABLE DEPTH ABC		
K	SUBGRADE STABILIZATION		
P1	PRIMECOAT		
R1	2' 6" CONC. CURB AND GUTTER		
R2	1' 6" CONC. CURB AND GUTTER		
R3	5" MONOLITHIC CONCRETE ISLAND (KEYED IN)		
S	CONC. SIDEWALK		
T	EARTH MATERIAL		
U	EXISTING PAVEMENT		
W	VARIABLE DEPTH ASPHALT PAVEMENT SEE WEDGING DETAILS		
NOTE: ALL PAVEMENT SLOPES ARE 1:1 UNLESS NOTED OTHERWISE			

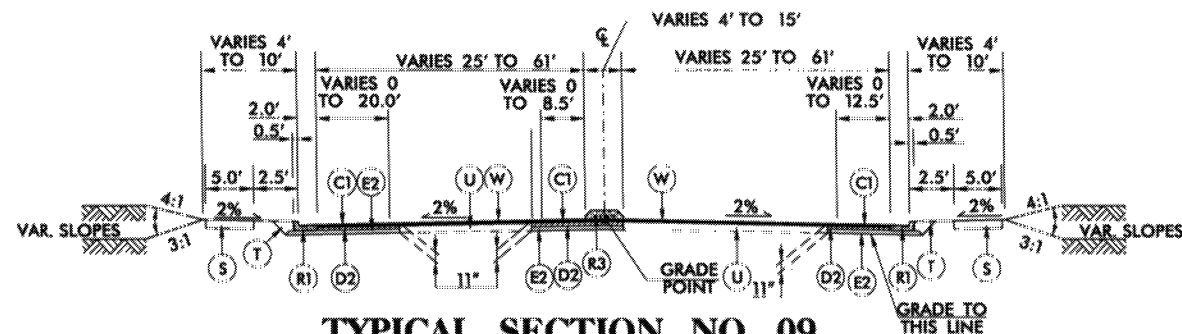

TYPICAL SECTION NO. 09

USE TYPICAL SECTION NO. 09 FOR THE FOLLOWING


- Y18- STA. 14+50.00 TO STA. 21+77.68
- Y18- STA. 22+90.95 TO STA. 29+85.75

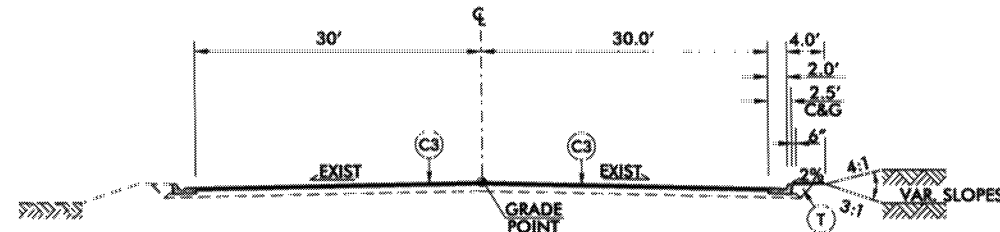

TYPICAL SECTION NO. 10

USE TYPICAL SECTION NO. 10 FOR THE FOLLOWING


- Y21- STA. 11+00.00 TO STA. 13+30.00

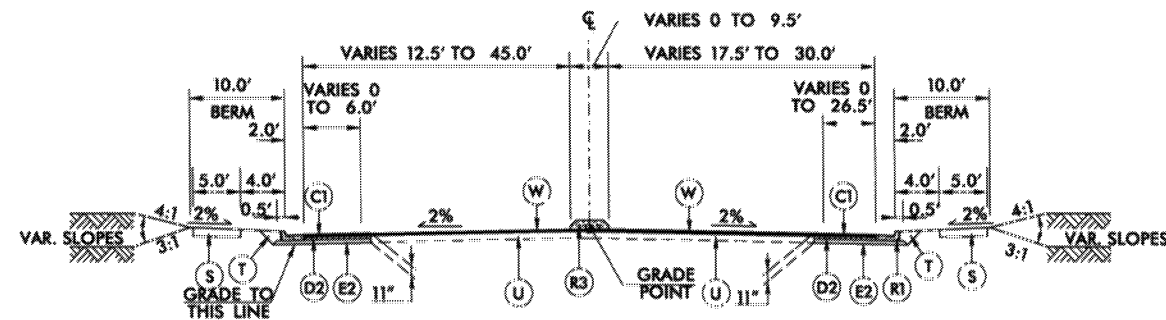

TYPICAL SECTION NO. 11

USE TYPICAL SECTION NO. 11 FOR THE FOLLOWING


- Y21- STA. 13+30.00 TO STA. 20+07.40
- Y21- STA. 21+25.55 TO STA. 23+10.00

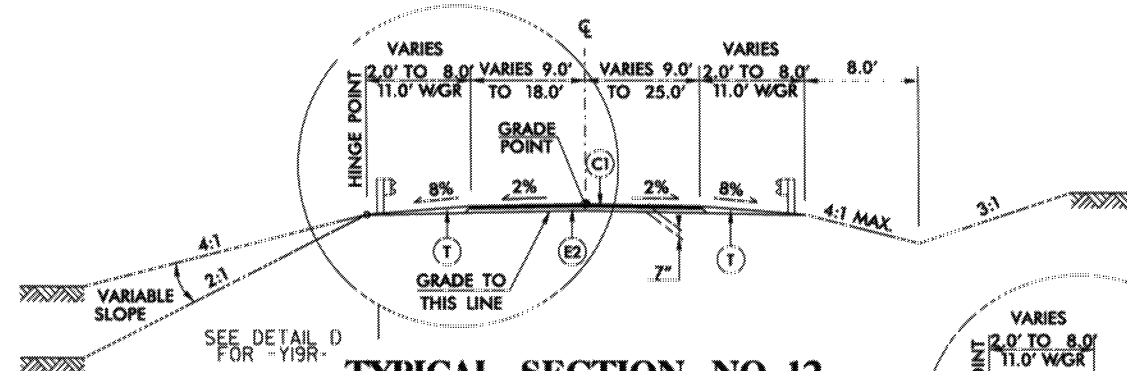


TYPICAL SECTION NO. 12

USE TYPICAL SECTION NO. 12 FOR THE FOLLOWING

- Y19R- STA. 10+53.66 TO STA. 13+37.76
- Y20- STA. 10+54.98 TO STA. 11+50.00
- Y24- STA. 10+18.40 TO STA. 13+50.00
- Y24A- STA. 10+11.00 TO STA. 11+10.00
- Y37- STA. 11+00.00 TO STA. 12+98.98
- Y38- STA. 10+30.00 TO STA. 10+70.00
- Y53- STA. 10+23.21 TO STA. 13+25.00

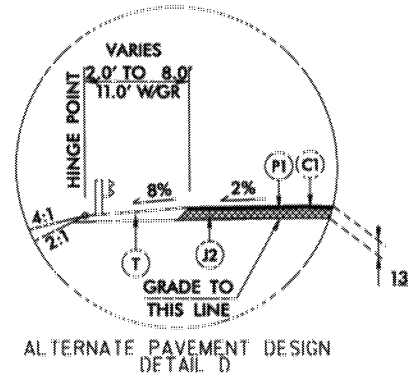


ALTERNATE PAVEMENT DESIGN
DETAIL D

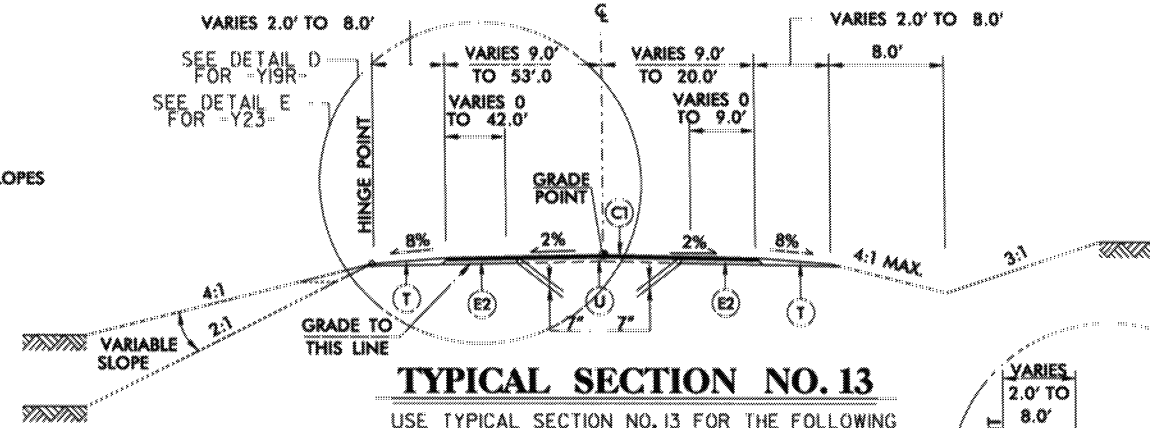


TYPICAL SECTION NO. 13

USE TYPICAL SECTION NO. 13 FOR THE FOLLOWING

- Y19R- STA. 13+37.76 TO STA. 13+97.76
- Y20- STA. 11+50.00 TO STA. 14+00.00
- Y23- STA. 10+67.08 TO STA. 12+00.00
- Y39- STA. 10+53.00 TO STA. 11+79.80

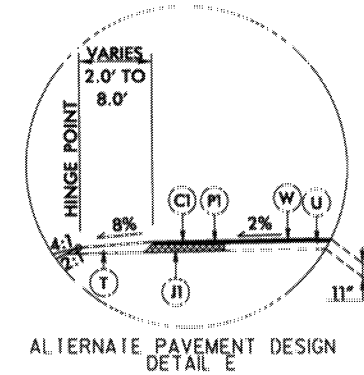


ALTERNATE PAVEMENT DESIGN
DETAIL E

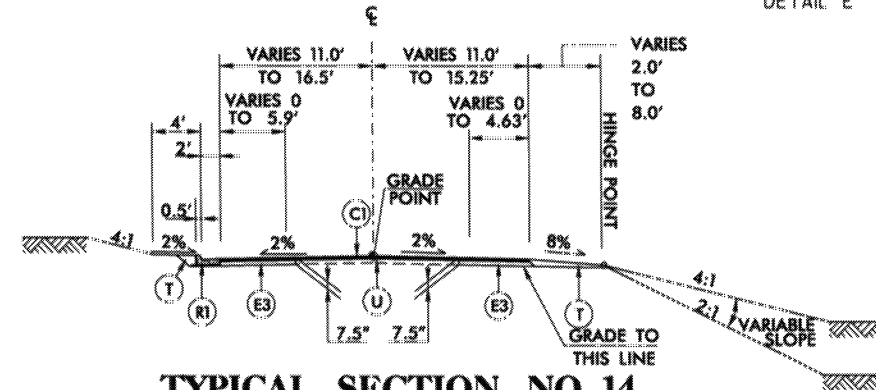

TYPICAL SECTION NO. 14

USE TYPICAL SECTION NO. 14 FOR THE FOLLOWING

- Y22- STA. 10+65.54 TO STA. 11+52.30

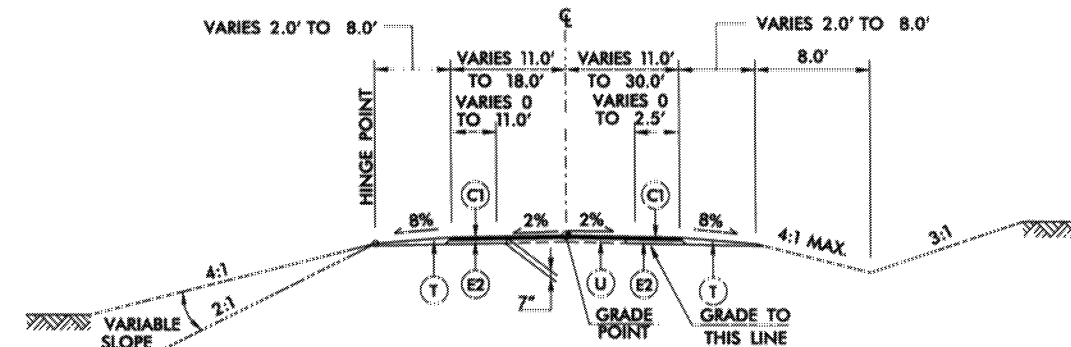

TYPICAL SECTION NO. 15

USE TYPICAL SECTION NO. 15 FOR THE FOLLOWING


- Y24- STA. 13+50.00 TO STA. 14+50.00
- Y24A- STA. 11+10.00 TO STA. 12+09.84

TURN AROUND 1, 2, & 3

PROJECT REFERENCE NO.		SHEET NO.	
U-2412B		2-C	
ROADWAY DESIGN ENGINEER		PAVEMENT DESIGN ENGINEER	
PRELIMINARY PLANS DO NOT USE FOR CONSTRUCTION			
PB 122 121 WEST TRADE STREET SUITE 1950 CHARLOTTE, NC 28202 910.333.1100			
A	11.5" JOINTED CONC. W/ DOWELS.		
C1	3" TYPE S9.5B		
C2	VARIABLE DEPTH TYPE S9.5B		
C3	1.5" TYPE S9.5B,		
D1	2.5" TYPE I19.0B		
D2	4" TYPE I19.0B		
D3	3" TYPE I19.0B		
D4	3.5" TYPE I19.0B		
D5	VARIABLE DEPTH TYPE I19.0B		
E1	3" TYPE B25.0B		
E2	4" TYPE B25.0B		
E3	4.5" TYPE B25.0B		
E4	5" TYPE B25.0B		
E5	5.5" TYPE B25.0B		
E6	VARIABLE DEPTH TYPE B25.0B		
J1	8" ABC		
J2	10" ABC		
J3	VARIABLE DEPTH ABC		
K	SUBGRADE STABILIZATION		
P1	PRIMECOAT		
R1	2'-6" CONC. CURB AND GUTTER		
R2	1'-6" CONC. CURB AND GUTTER		
R3	5" MONOLITHIC CONCRETE ISLAND (KEYED IN)		
S	CONC. SIDEWALK		
T	EARTH MATERIAL		
U	EXISTING PAVEMENT		
W	VARIABLE DEPTH ASPHALT PAVEMENT SEE WEDGING DETAILS		

NOTE: ALL PAVEMENT SLOPES ARE 1:1
UNLESS NOTED OTHERWISE


NOTE: ALL PAVEMENT SLOPES ARE 1:1
UNLESS NOTED OTHERWISE

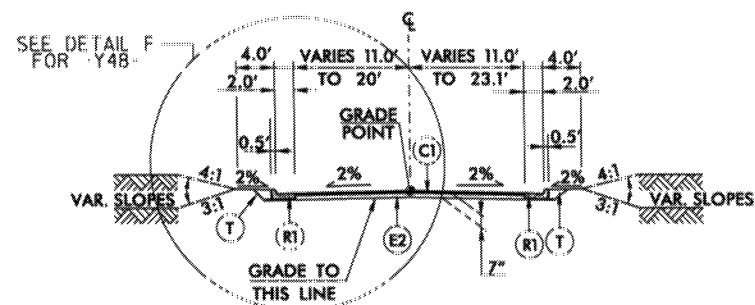


TYPICAL SECTION NO. 16

USE TYPICAL SECTION NO. 16 FOR THE FOLLOWING

-Y38- STA. 10+70.00 TO STA. 12+98.84
-Y48- STA. 10+30.00 TO STA. 11+46.13

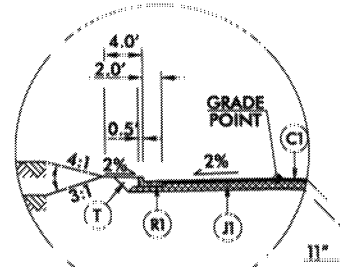


ALTERNATE PAVEMENT DESIGN
DETAIL F

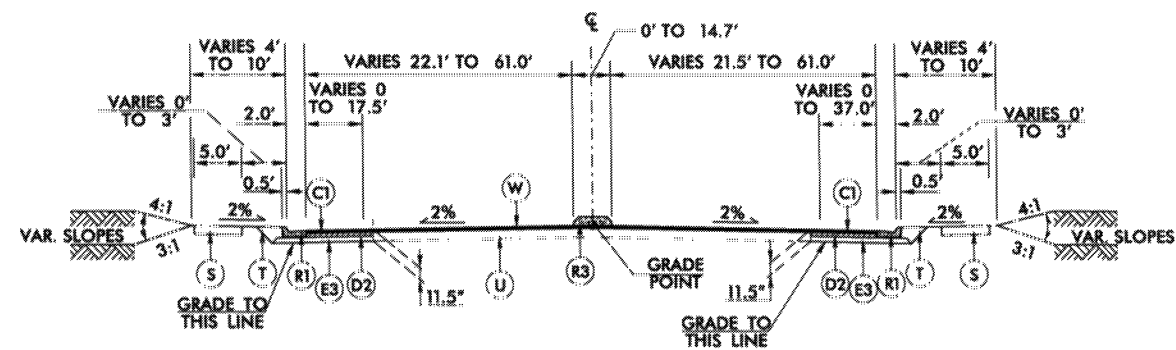

TYPICAL SECTION NO. 20

USE TYPICAL SECTION NO. 20 FOR THE FOLLOWING


-Y40- STA. 11+50.00 TO STA. 21+26.42
-Y41- STA. 10+65.10 TO STA. 16+05.00
NOTE: CONSTRUCT S/W BETWEEN -Y41- STA. 10+63.96 TO STA. 16+05.00

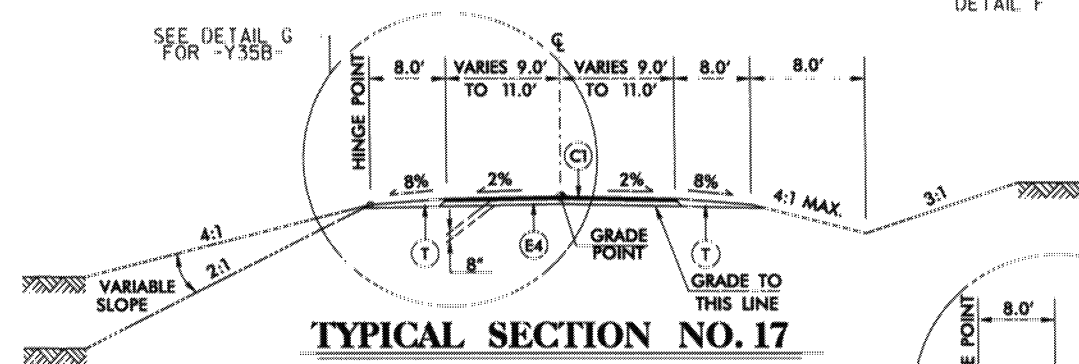


TYPICAL SECTION NO. 17

USE TYPICAL SECTION NO. 17 FOR THE FOLLOWING

-Y35A- STA. 10+20.76 TO STA. 10+50.00
-Y35B- STA. 10+45.77 TO STA. 17+50.00
-Y35B- STA. 21+50.00 TO STA. 23+84.81

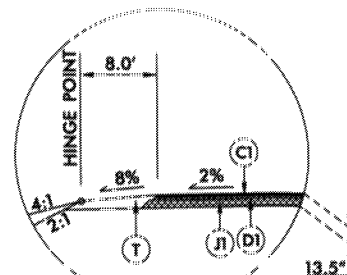


ALTERNATE PAVEMENT DESIGN
DETAIL G

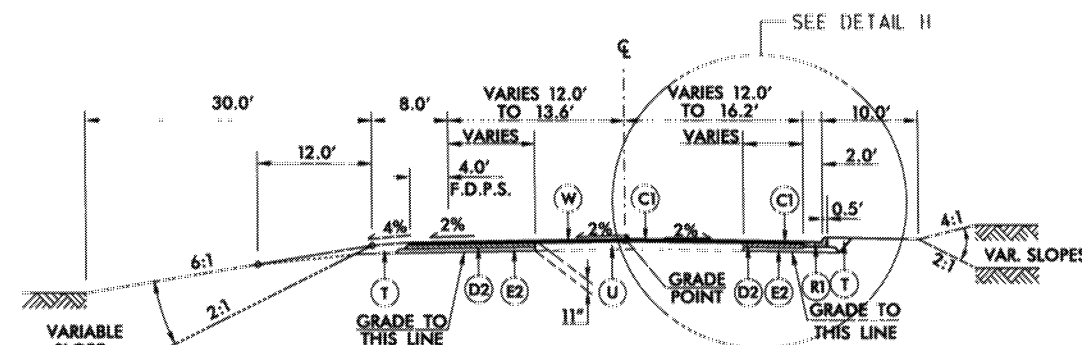

TYPICAL SECTION NO. 21

USE TYPICAL SECTION NO. 21 FOR THE FOLLOWING


-Y50- STA. 10+18.00 TO STA. 13+17.65

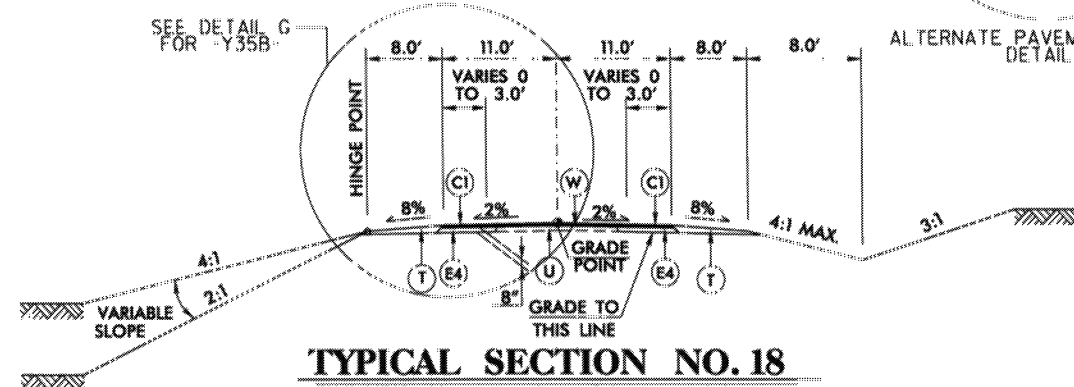


TYPICAL SECTION NO. 18

USE TYPICAL SECTION NO. 18 FOR THE FOLLOWING

-Y35A- STA. 10+50.00 TO STA. 11+55.00
-Y35B- STA. 17+50.00 TO STA. 21+50.00

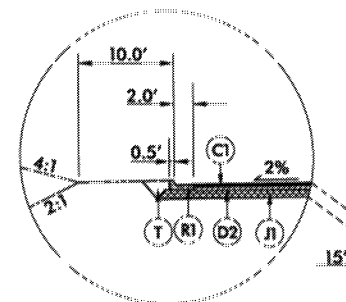


ALTERNATE PAVEMENT DESIGN
DETAIL H

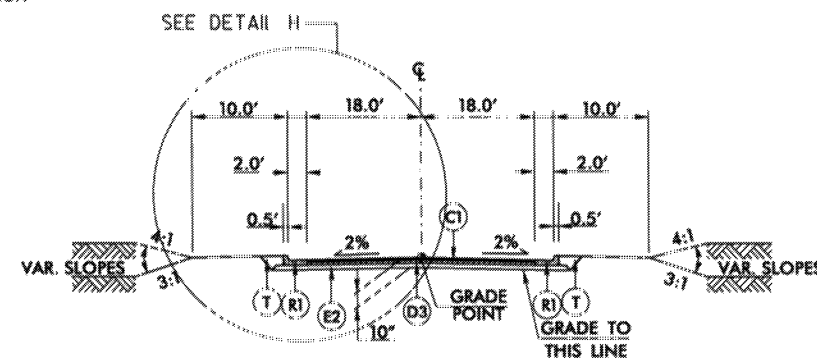

TYPICAL SECTION NO. 22

USE TYPICAL SECTION NO. 22 FOR THE FOLLOWING

-Y51- STA. 11+75.00 TO STA. 13+70.33

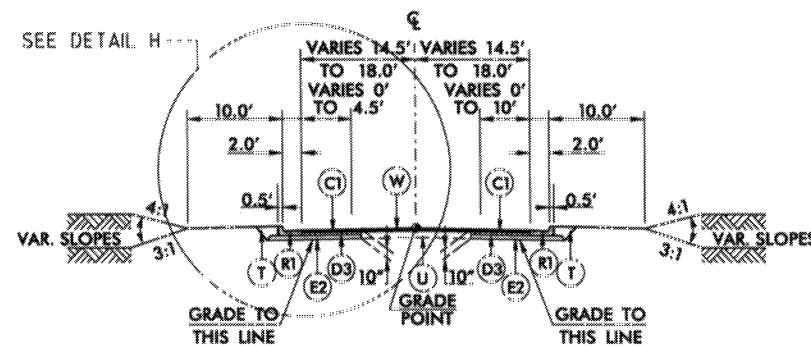

TYPICAL SECTION NO. 19


USE TYPICAL SECTION NO. 19 FOR THE FOLLOWING

-Y51- STA. 9+63.60 TO STA. 11+75.00

PROJECT REFERENCE NO.		SHEET NO.
U-2412B		2-D
ROADWAY DESIGN ENGINEER	PAVEMENT DESIGN ENGINEER	
PRELIMINARY PLANS DO NOT USE FOR CONSTRUCTION		
PB 121 121 WEST TRADE STREET SUITE 1050 CHARLOTTE, NC 28202 NC License No. 7-1000		
A	11.5" JOINTED CONC. W/ DOWELS.	
C1	3" TYPE S9.5B	
C2	VARIABLE DEPTH TYPE S9.5B	
C3	1.5" TYPE S9.5B,	
D1	2.5" TYPE I19.0B	
D2	4" TYPE I19.0B	
D3	3" TYPE I19.0B	
D4	3.5" TYPE I19.0B	
D5	VARIABLE DEPTH TYPE I19.0B	
E1	3" TYPE B25.0B	
E2	4" TYPE B25.0B	
E3	4.5" TYPE B25.0B	
E4	5" TYPE B25.0B	
E5	5.5" TYPE B25.0B	
E6	VARIABLE DEPTH TYPE B25.0B	
J1	8" ABC	
J2	10" ABC	
J3	VARIABLE DEPTH ABC	
K	SUBGRADE STABILIZATION	
P1	PRIMECOAT	
R1	2'-6" CONC. CURB AND GUTTER	
R2	1'-6" CONC. CURB AND GUTTER	
R3	5" MONOLITHIC CONCRETE ISLAND (KEYED IN)	
S	CONC. SIDEWALK	
T	EARTH MATERIAL.	
U	EXISTING PAVEMENT	
W	VARIABLE DEPTH ASPHALT PAVEMENT SEE WEDGING DETAILS	


NOTE: ALL PAVEMENT SLOPES ARE 1:1
UNLESS NOTED OTHERWISE

NOTE: ALL PAVEMENT SLOPES ARE 1:1
UNLESS NOTED OTHERWISE

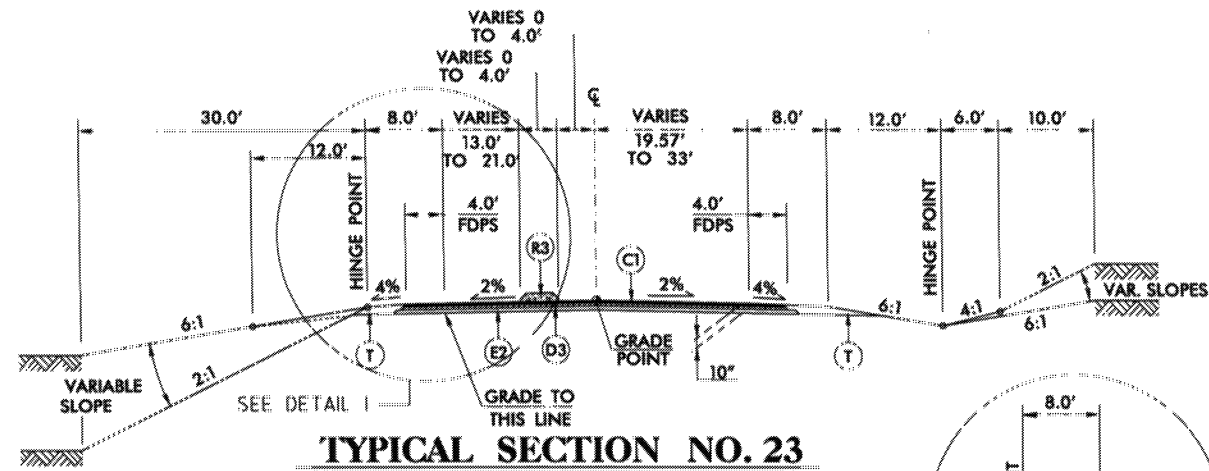


TYPICAL SECTION NO. 23

USE TYPICAL SECTION NO. 23 FOR THE FOLLOWING
-Y46- STA. 10+53.00 TO STA. 15+00.00

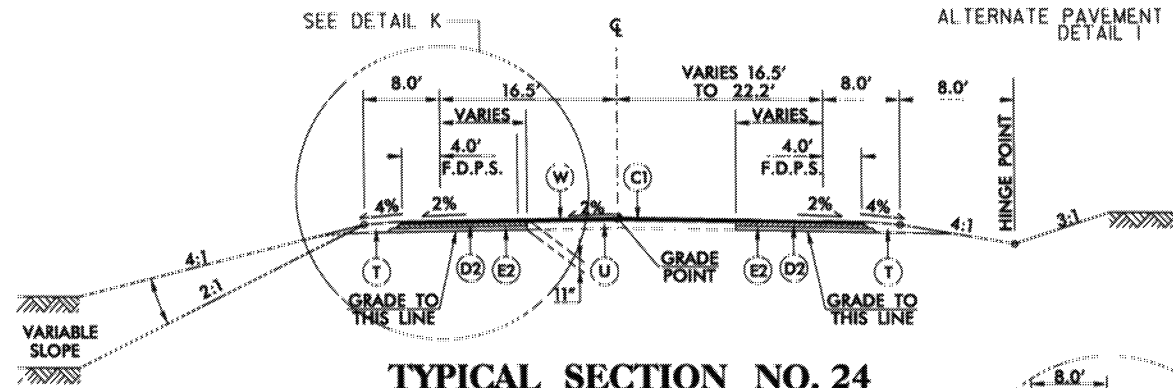


TYPICAL SECTION NO. 24

USE TYPICAL SECTION NO. 24 FOR THE FOLLOWING
-Y45R- STA. 13+00.00 TO STA. 15+00.00

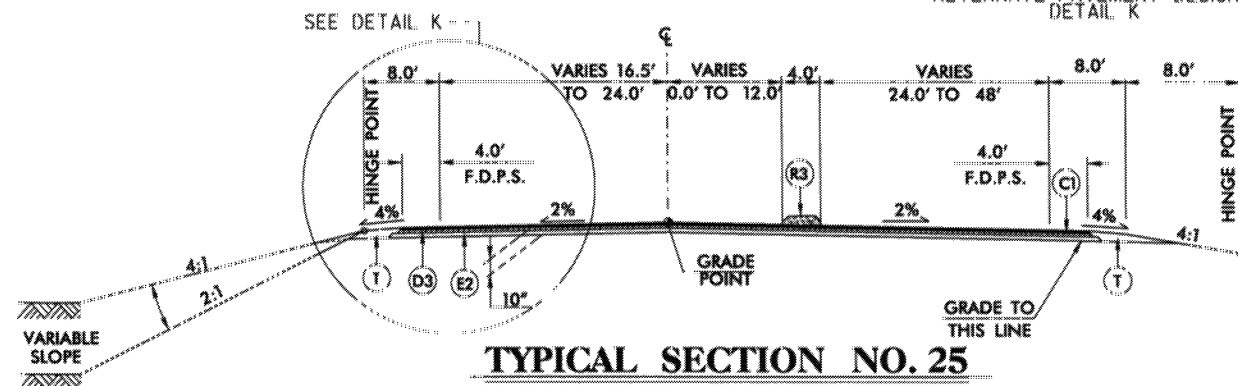


TYPICAL SECTION NO. 25

USE TYPICAL SECTION NO. 25 FOR THE FOLLOWING
-Y45R- STA. 15+00.00 TO STA. 23+00.00

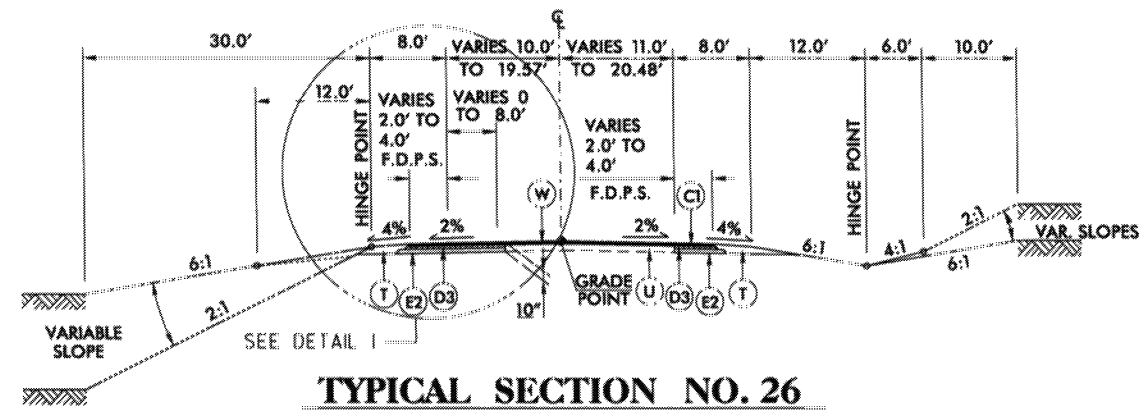


TYPICAL SECTION NO. 26

USE TYPICAL SECTION NO. 26 FOR THE FOLLOWING
-Y46- STA. 15+00.00 TO STA. 19+20.00

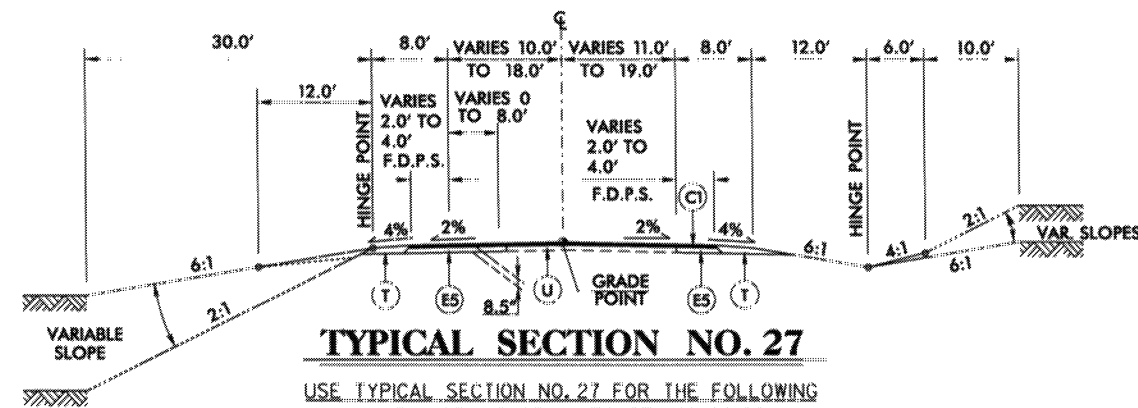


TYPICAL SECTION NO. 27

USE TYPICAL SECTION NO. 27 FOR THE FOLLOWING
-Y52- STA. 13+25.00 TO STA. 14+80.00

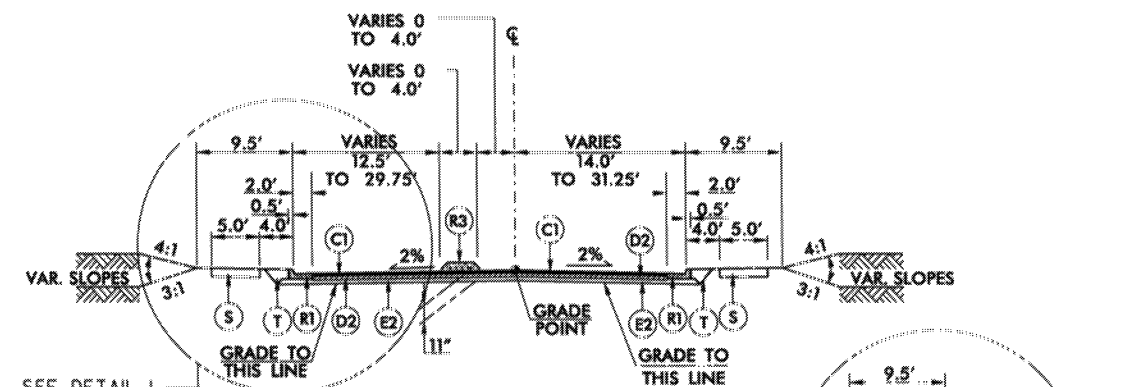

TYPICAL SECTION NO. 28

USE TYPICAL SECTION NO. 28 FOR THE FOLLOWING
-Y47- STA. 19+00.00 TO STA. 23+57.67

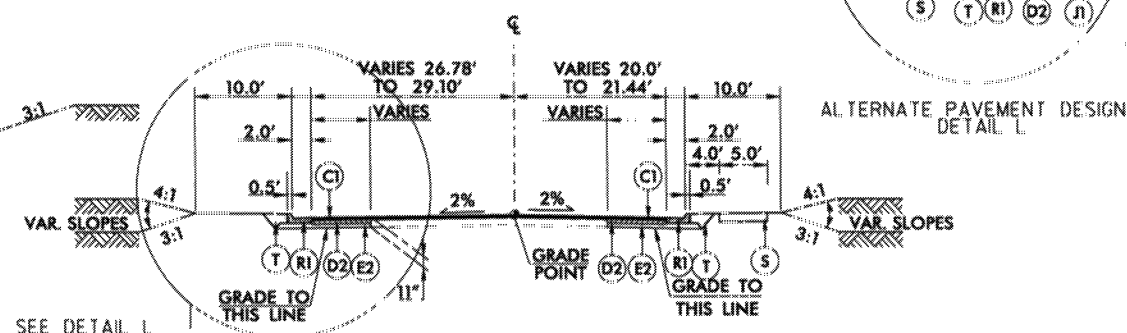


TYPICAL SECTION NO. 29

USE TYPICAL SECTION NO. 29 FOR THE FOLLOWING
-Y47- STA. 14+60.00 TO STA. 19+00.00

PROJECT REFERENCE NO.		SHEET NO.	
U-2412B		2-E	
ROADWAY DESIGN ENGINEER		PAVEMENT DESIGN ENGINEER	
PRELIMINARY PLANS DO NOT USE FOR CONSTRUCTION			
 121 WEST TRADE STREET SUITE 1950 CHARLOTTE, NC 28202 919.744.1100 NC License No. P 1086			
A	11.5" JOINTED CONC. W/ DOWELS.		
C1	3" TYPE S9.5B		
C2	VARIABLE DEPTH TYPE S9.5B		
C3	1.5" TYPE S9.5B,		
D1	2.5" TYPE I19.0B		
D2	4" TYPE I19.0B		
D3	3" TYPE I19.0B		
D4	3.5" TYPE I19.0B		
D5	VARIABLE DEPTH TYPE I19.0B		
E1	3" TYPE B25.0B		
E2	4" TYPE B25.0B		
E3	4.5" TYPE B25.0B		
E4	5" TYPE B25.0B		
E5	5.5" TYPE B25.0B		
E6	VARIABLE DEPTH TYPE B25.0B		
J1	8" ABC		
J2	10" ABC		
J3	VARIABLE DEPTH ABC		
K	SUBGRADE STABILIZATION		
P1	PRIMECOAT		
R1	2'-6" CONC. CURB AND GUTTER		
R2	1'-6" CONC. CURB AND GUTTER		
R3	5" MONOLITHIC CONCRETE ISLAND (KEYED IN)		
S	CONC. SIDEWALK		
T	EARTH MATERIAL		
U	EXISTING PAVEMENT		
W	VARIABLE DEPTH ASPHALT PAVEMENT SEE WEDGING DETAILS		


NOTE: ALL PAVEMENT SLOPES ARE 1:1
UNLESS NOTED OTHERWISE

NOTE: ALL PAVEMENT SLOPES ARE 1:1
UNLESS NOTED OTHERWISE

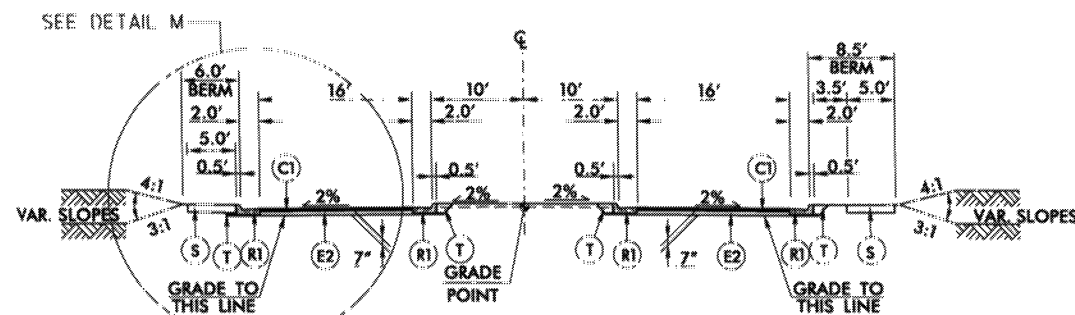


TYPICAL SECTION NO. 30

USE TYPICAL SECTION NO. 30 FOR THE FOLLOWING
-Y49- STA. 10+31.22 TO STA. 13+34.42

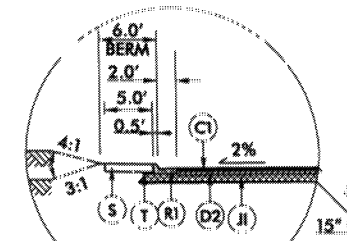


ALTERNATE PAVEMENT DESIGN
DETAIL M

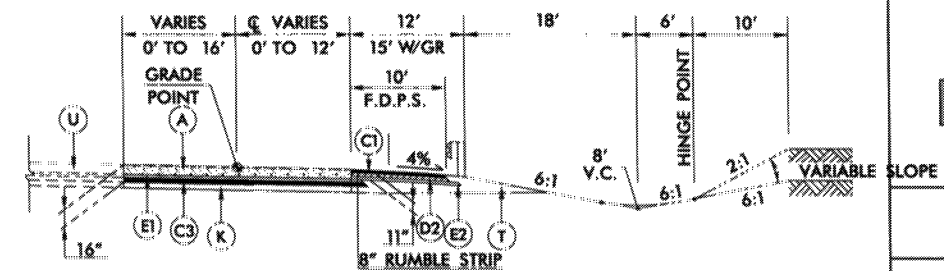

TYPICAL SECTION NO. 33

USE TYPICAL SECTION NO. 33 FOR THE FOLLOWING


-RAMPAREV- STA. 10+00.00 TO STA. 15+10.16
-RAMPBREV- STA. 10+00.00 TO STA. 13+90.04 (INVERT TYPICAL)
-RAMPCREV- STA. 10+00.00 TO STA. 14+40.41
-RAMPDREV- STA. 10+00.00 TO STA. 15+22.08 (INVERT TYPICAL)
GWL STA. 136+50.00 TO STA. 145+25.00 (LEFT SIDE ONLY)
GWL STA. 137+50.00 TO STA. 144+00.00 (RIGHT SIDE ONLY)
GWL STA. 174+00.00 TO STA. 180+50.00 (LEFT SIDE ONLY)
GWL STA. 174+00.00 TO STA. 183+00.00 (RIGHT SIDE ONLY)

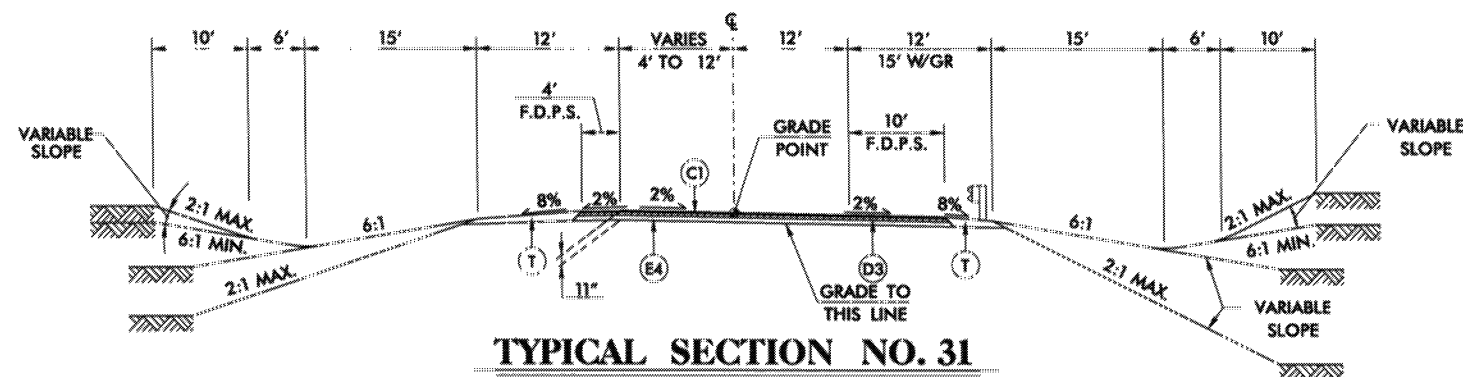

TYPICAL SECTION NO. 31

USE TYPICAL SECTION NO. 31 FOR THE FOLLOWING


-RAMPAREV- STA. 15+38.83 TO 19+22.33
SEE PLANS FOR DIM. FROM 15+10.16 TO STA. 15+38.83
-RAMPBREV- STA. 13+90.04 TO STA. 23+36.72 (INVERT TYPICAL)
-RAMPCREV- STA. 14+60.35 TO STA. 21+73.90
SEE PLANS FOR DIM. FROM STA. 14+40.41 TO STA. 14+60.35
-RAMPDREV- STA. 15+22.08 TO STA. 22+36.12 (INVERT TYPICAL)

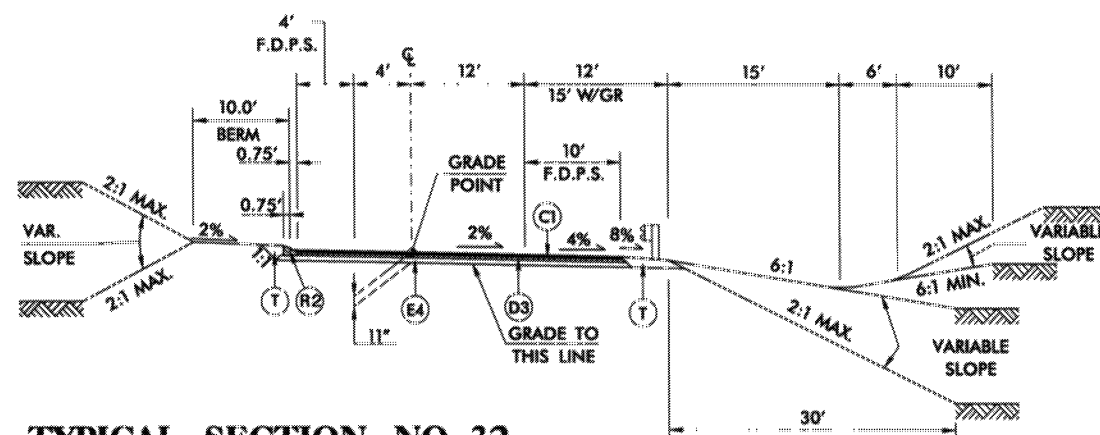

TYPICAL SECTION NO. 32

USE TYPICAL SECTION NO. 32 FOR THE FOLLOWING

-SPURAREV- STA. 20+39.68 TO STA. 22+27.11
SEE PLANS FOR DIM. FROM STA. 19+22.33 TO STA. 20+39.68 & STA. 22+27.11 TO STA. 23+26.14
-SPURBREV- STA. 24+60.13 TO STA. 26+97.83 (INVERT TYPICAL)
SEE PLANS FOR DIM. FROM STA. 23+36.72 TO STA. 24+60.13 & STA. 26+97.83 TO STA. 27+98.80
-SPURCREV- STA. 22+92.47 TO STA. 25+34.89
SEE PLANS FOR DIM. STA. 21+73.90 TO STA. 22+92.47 & STA. 25+34.89 TO STA. 27+97.59
-SPURDREV- STA. 23+04.48 TO STA. 25+20.28 (INVERT TYPICAL)
SEE PLANS FOR DIM. FROM STA. 22+36.12 TO STA. 23+04.48 & STA. 25+20.28 TO STA. 26+70.29

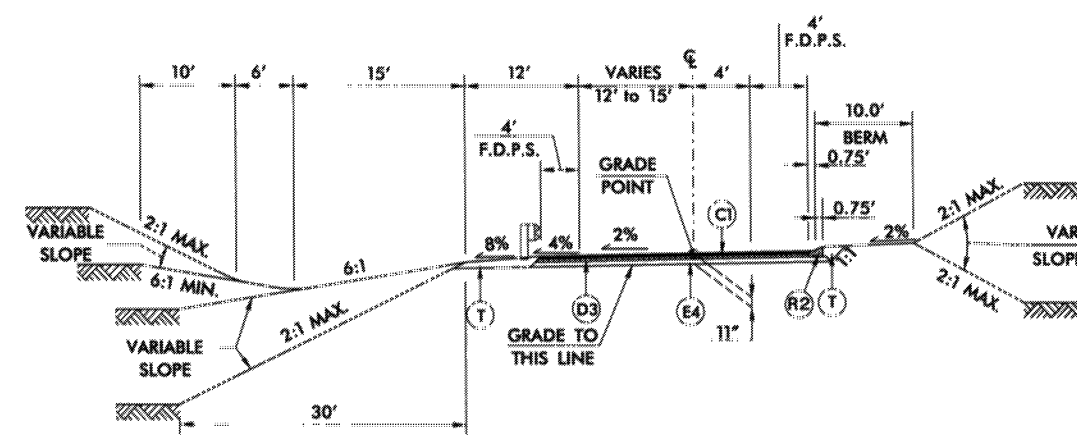

TYPICAL SECTION NO. 34


USE TYPICAL SECTION NO. 34 FOR THE FOLLOWING

-RAMPAREV- STA. 20+41.86 TO STA. 22+37.13
SEE PLANS FOR DIM. FROM STA. 19+22.33 TO STA. 20+41.86 & STA. 22+37.13 TO STA. 22+72.37
-RAMPBREV- STA. 24+58.01 TO STA. 25+90.83 (INVERT TYPICAL)
SEE PLANS FOR DIM. FROM STA. 23+36.72 TO STA. 24+58.01 & STA. 25+90.83 TO STA. 26+20.41
-RAMPCREV- STA. 22+94.56 TO STA. 25+05.37
SEE PLANS FOR DIM. FROM STA. 21+73.90 TO STA. 22+94.56 & STA. 25+05.37 TO STA. 25+42.23
-RAMPDREV- STA. 23+02.59 TO STA. 23+65.93 (INVERT TYPICAL)
SEE PLANS FOR DIM. FROM STA. 22+36.12 TO STA. 23+02.59 & STA. 23+65.93 TO STA. 23+95.72

PROJECT REFERENCE NO.		SHEET NO.
U-2412B		2-F
ROADWAY DESIGN ENGINEER		PAVEMENT DESIGN ENGINEER
PRELIMINARY PLANS DO NOT USE FOR CONSTRUCTION		
PB 121 WEST TRADE STREET SUITE 1950 CHARLOTTE, NC 28202 919.444.1111		
A	11.5" JOINTED CONC. W/ DOWELS.	
C1	3" TYPE 89.5B	
C2	VARIABLE DEPTH TYPE 89.5B	
C3	1.5" TYPE 89.5B,	
D1	2.5" TYPE 119.0B	
D2	4" TYPE 119.0B	
D3	3" TYPE 119.0B	
D4	3.5" TYPE 119.0B	
D5	VARIABLE DEPTH TYPE 119.0B	
E1	3" TYPE B25.0B	
E2	4" TYPE B25.0B	
E3	4.5" TYPE B25.0B	
E4	5" TYPE B25.0B	
E5	5.5" TYPE B25.0B	
E6	VARIABLE DEPTH TYPE B25.0B	
J1	8" ABC	
J2	10" ABC	
J3	VARIABLE DEPTH ABC	
K	SUBGRADE STABILIZATION	
P1	PRIMECOAT	
R1	2' 6" CONC. CURB AND GUTTER	
R2	1' 6" CONC. CURB AND GUTTER	
R3	5" MONOLITHIC CONCRETE ISLAND (KEYED IN)	
S	CONC. SIDEWALK	
T	EARTH MATERIAL	
U	EXISTING PAVEMENT	
W	VARIABLE DEPTH ASPHALT PAVEMENT SEE WEDGING DETAILS	


NOTE: ALL PAVEMENT SLOPES ARE 1:1
UNLESS NOTED OTHERWISE

INTERSECTION DETAIL NO.1

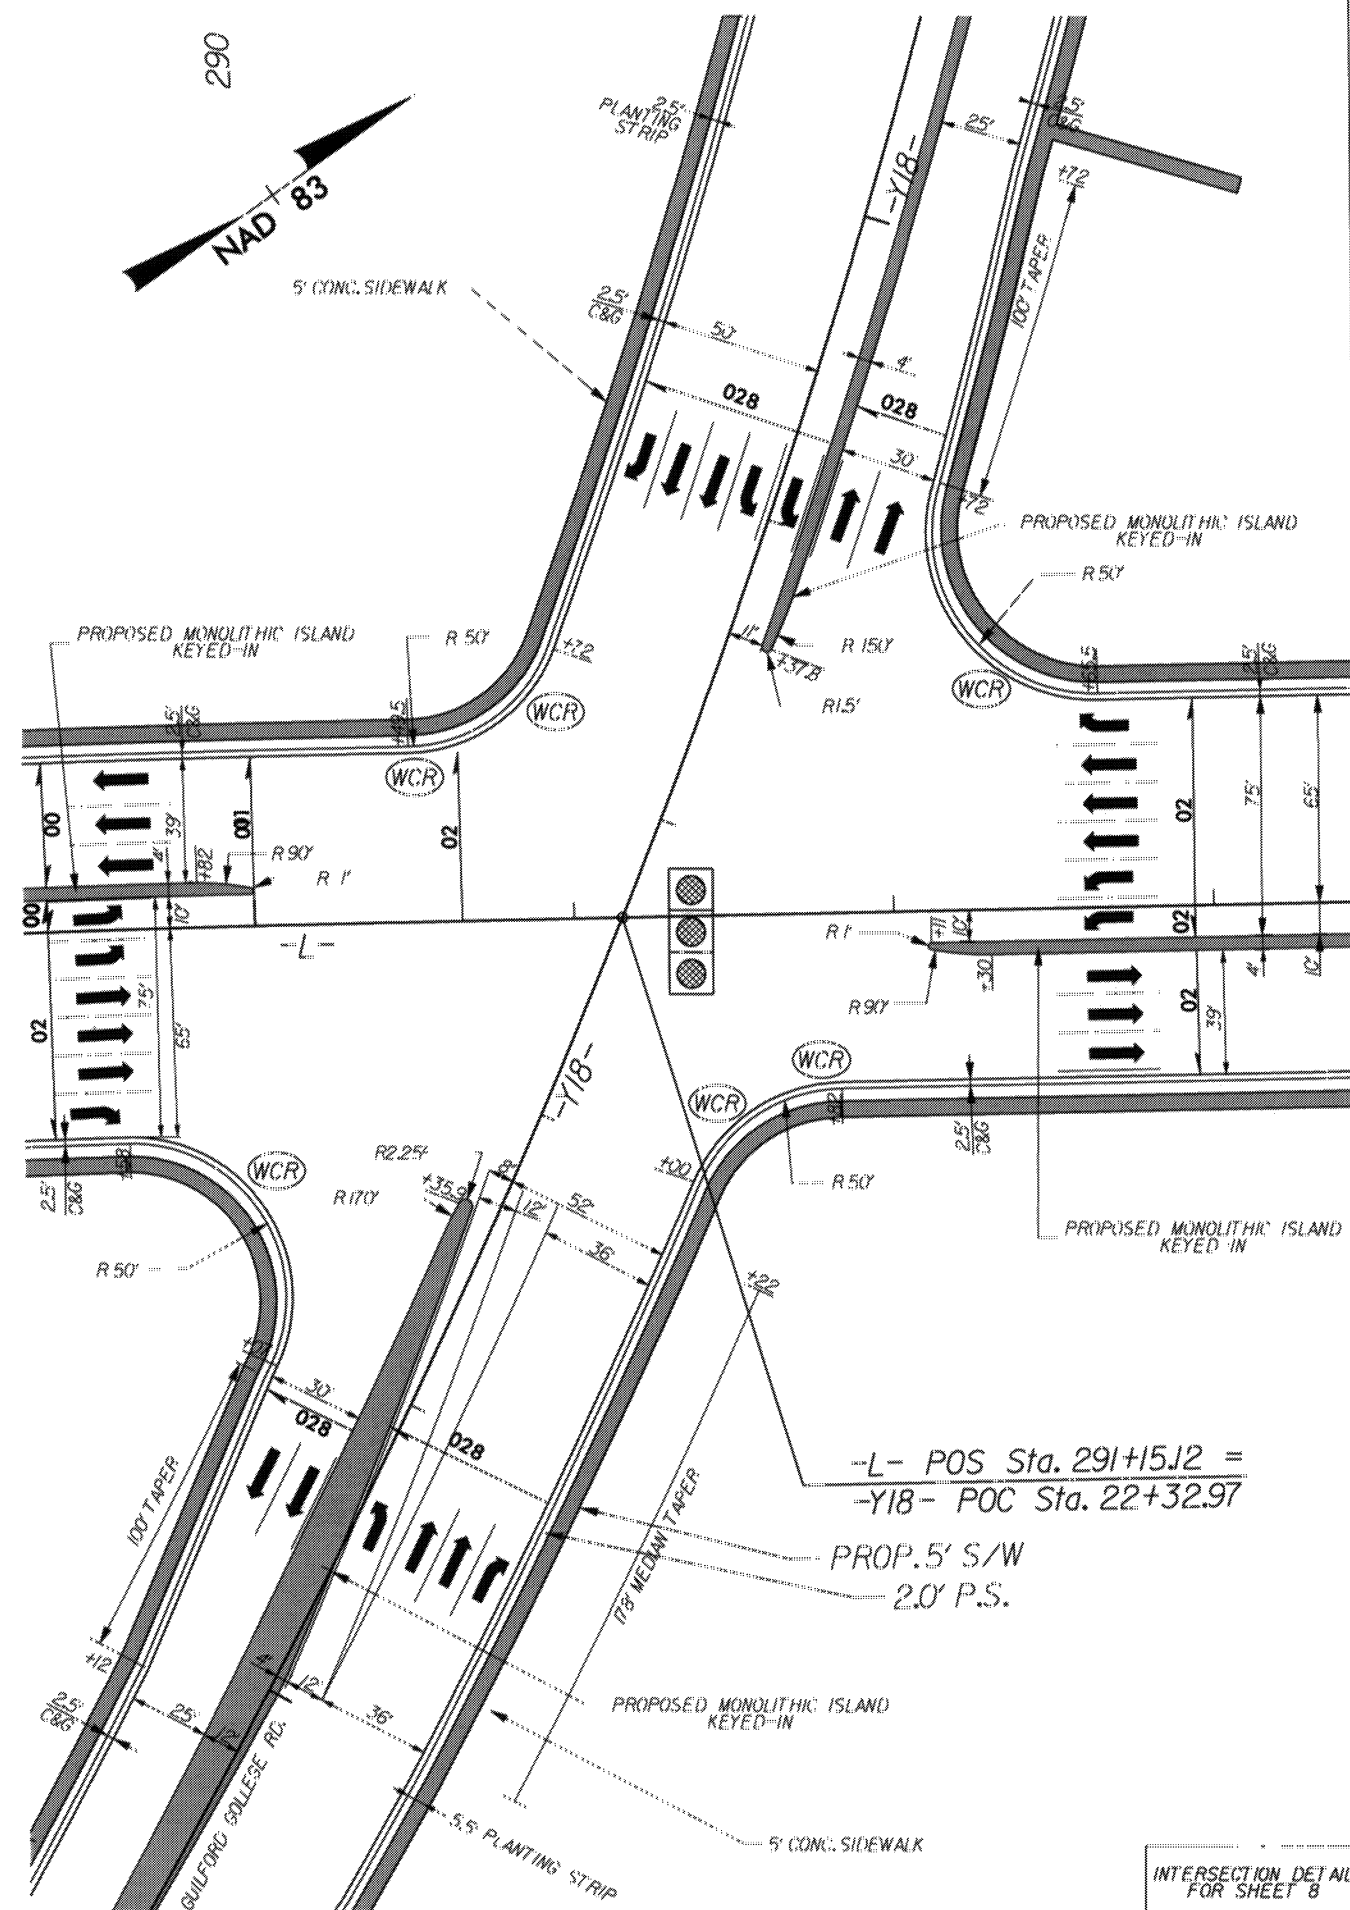

INTERSECTION DETAIL
FOR SHEET 8


INTERSECTION DETAIL NO.2

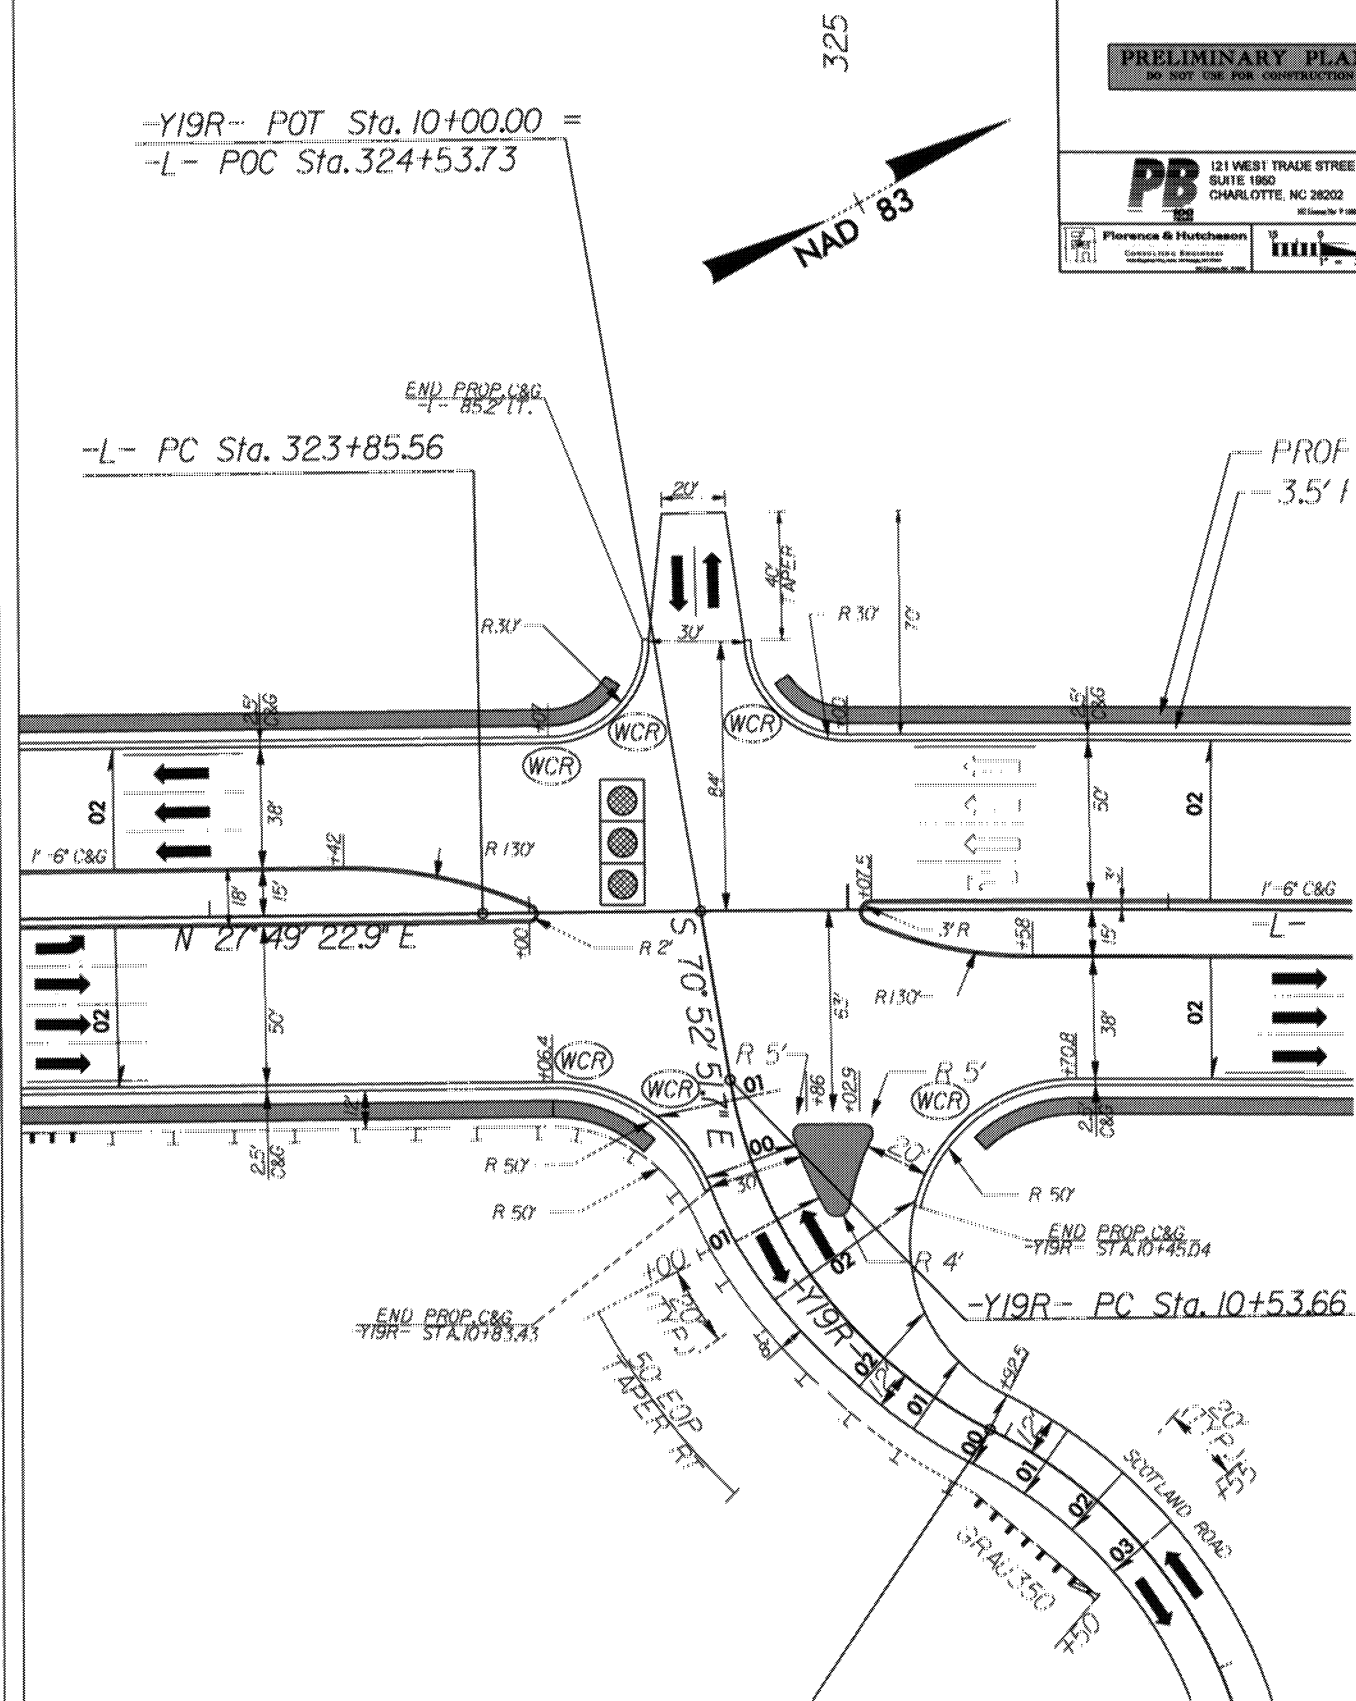

INTERSECTION DETAIL
FOR SHEET 11


PROJECT REFERENCE NO.	SHEET NO.
U-2412B	2-6
R/W SHEET NO.	
ROADWAY DESIGN ENGINEER	
PRELIMINARY PLANS DO NOT USE FOR CONSTRUCTION	
 PB 121 WEST TRADE STREET SUITE 1000 CHARLOTTE, NC 28202 100 Eavesley P 1000	
 Florence & Hutcheson CONSULTING ENGINEERS INCORPORATED	 0 10 20 30 1" = 30'

INTERSECTION DETAIL NO.3

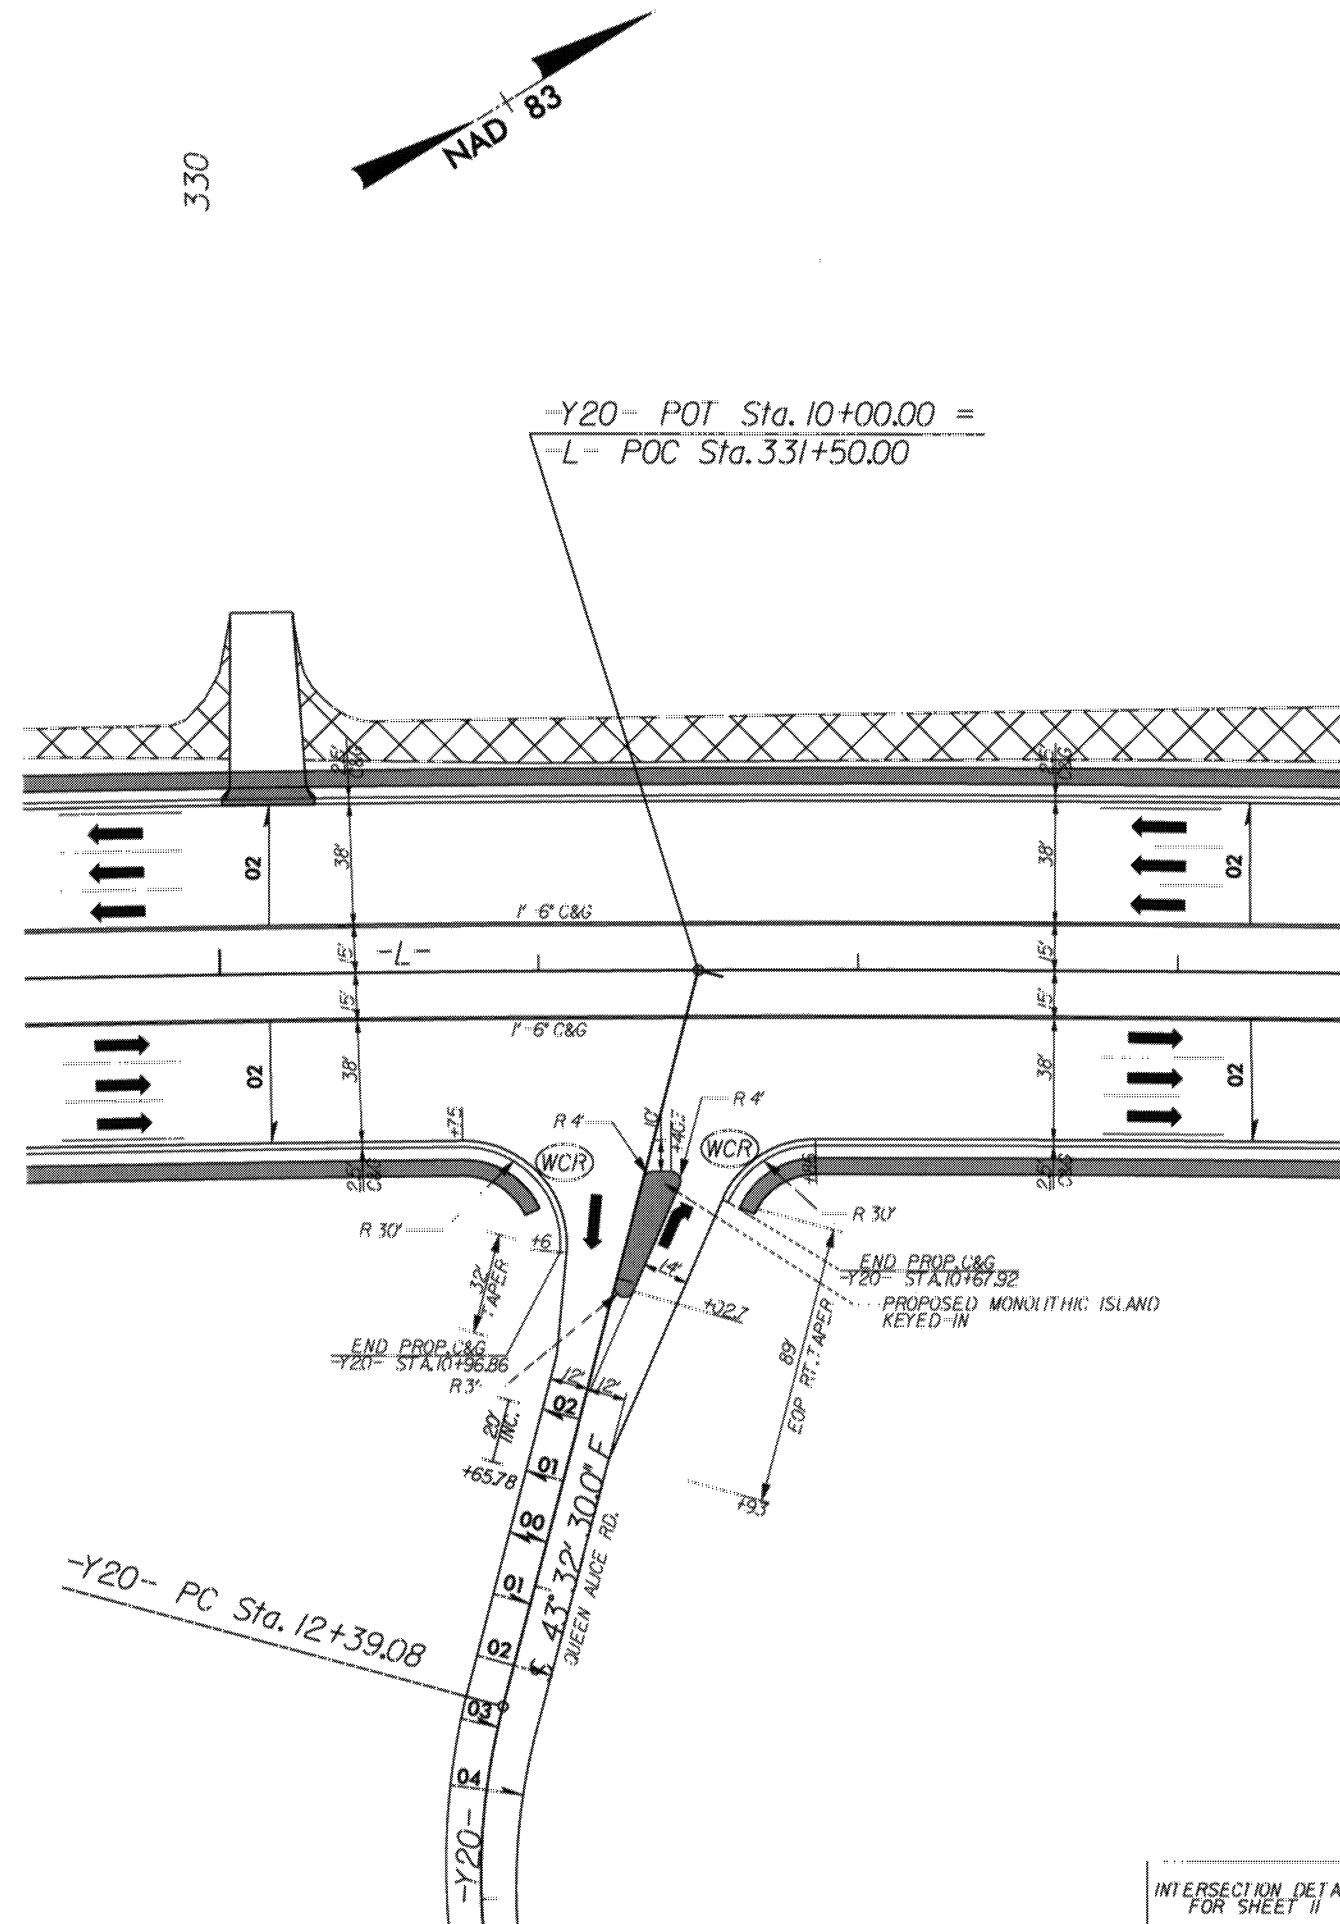

INTERSECTION DETAIL
FOR SHEET II

INTERSECT ION DE I AIL NO.4

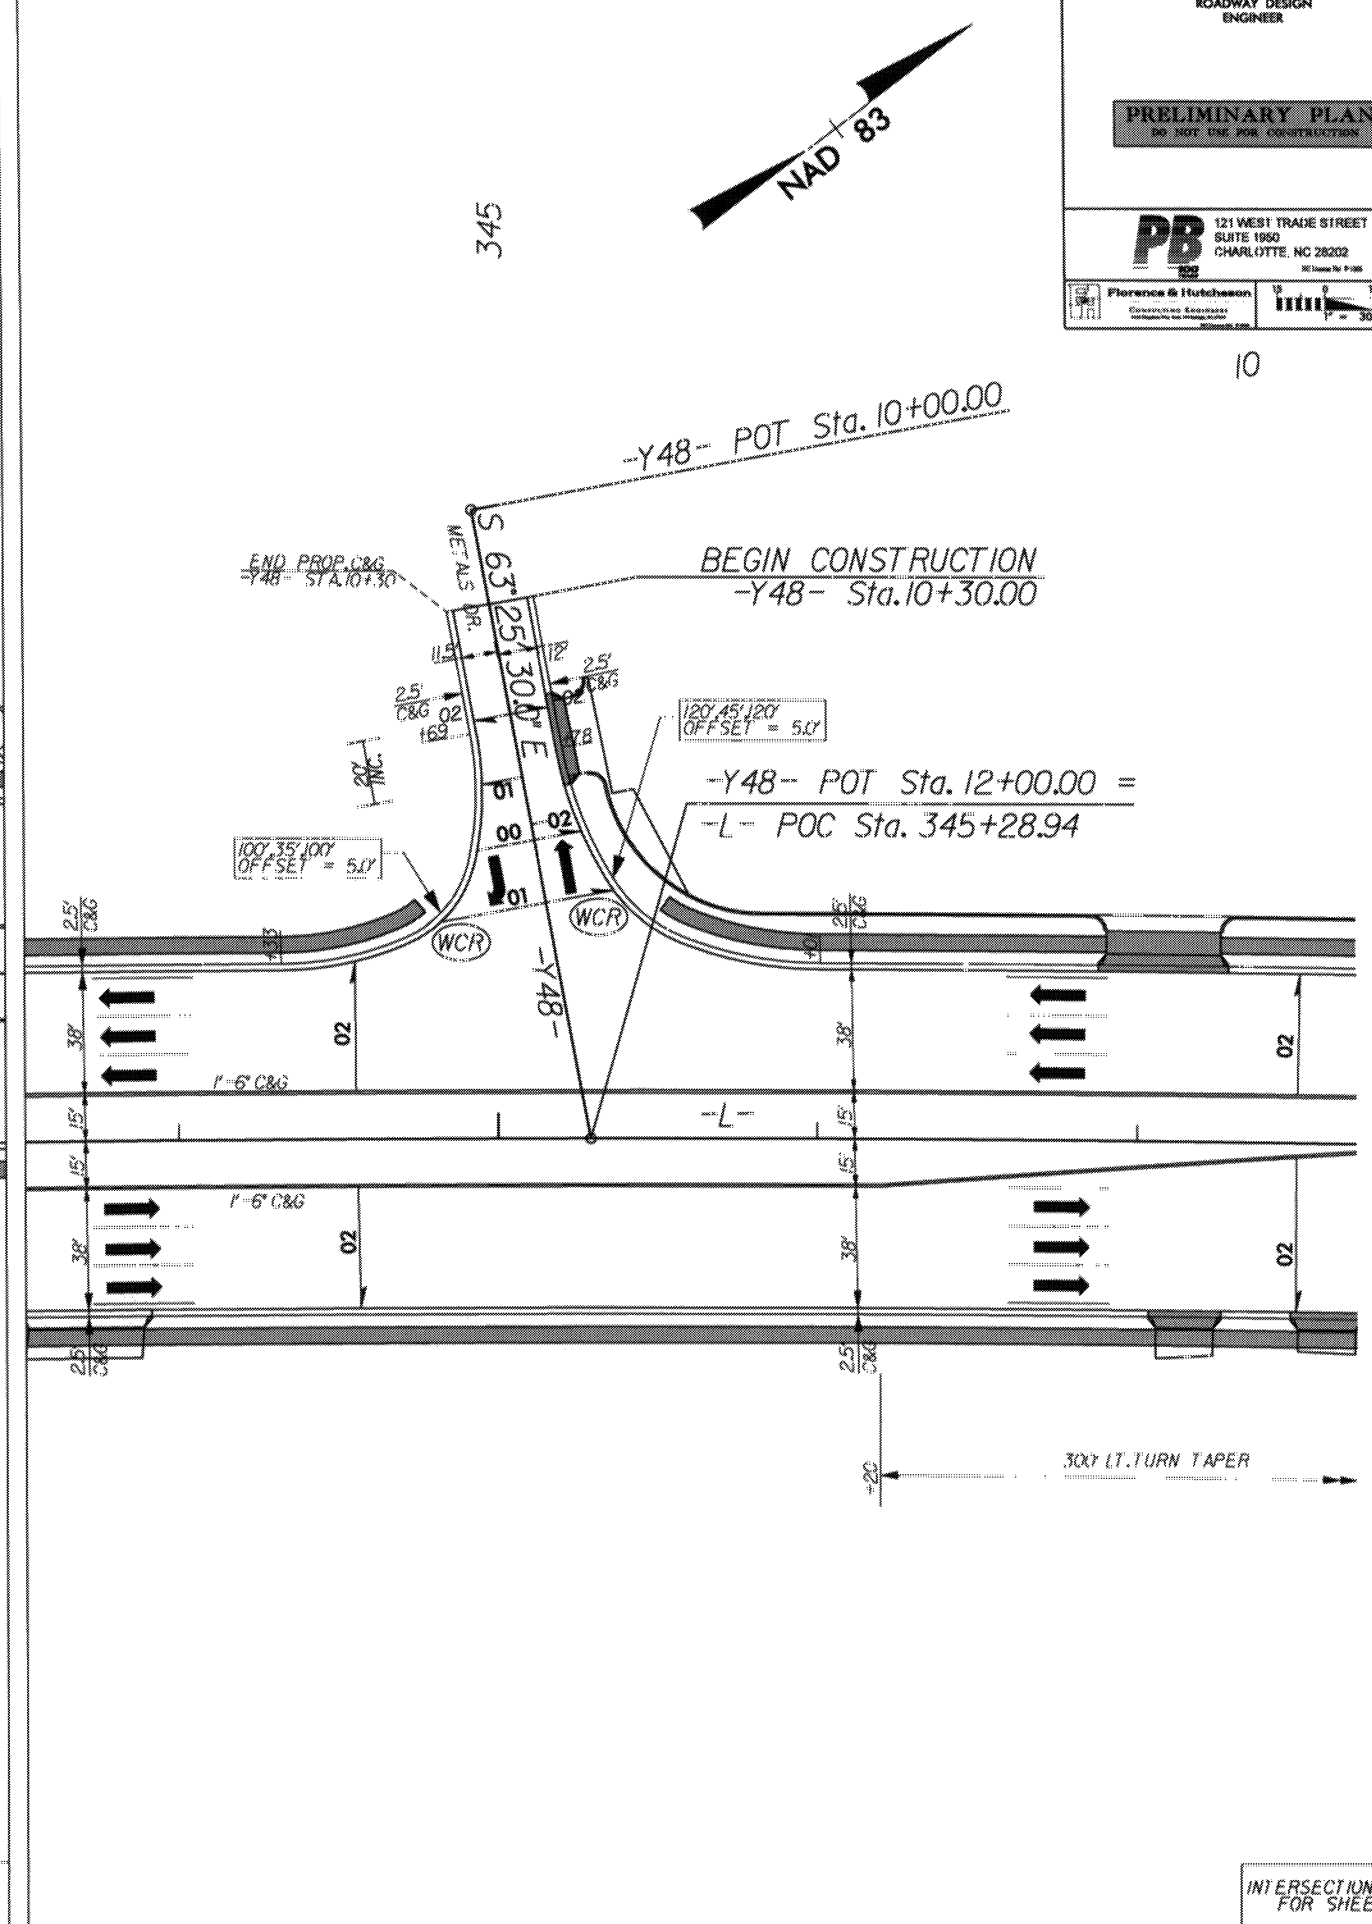


INTERSECTION DETAIL
FOR SHEET 13


PROJECT REFERENCE NO.	SHEET NO.
U-2412B	2-H
RW SHEET NO.	
ROADWAY DESIGN ENGINEER	
PRELIMINARY PLANS DO NOT USE FOR CONSTRUCTION	
 PB 121 WEST TRADE STREET SUITE 1050 CHARLOTTE, NC 28202 SEE INVERSE MAP P-106	
 Florence & Hutchinson CONSULTING ENGINEERS 1000 BUCKINGHAM WAY, SUITE 300, WILMINGTON, NC 28401 910-343-5200	

20-NOV-2011 16:55
C:\p\projects\010101\U-2412_B\U-2412B\Roadway\Proj\U-2412B_Rdg.dgn, int. 03.dgn
PROJECT: U-2412B, PROJECT NO. 2-1, SHEET NO. 2-1, PROJECT NO. 2-1, SHEET NO. 2-1

INTERSECTION DETAIL NO.5

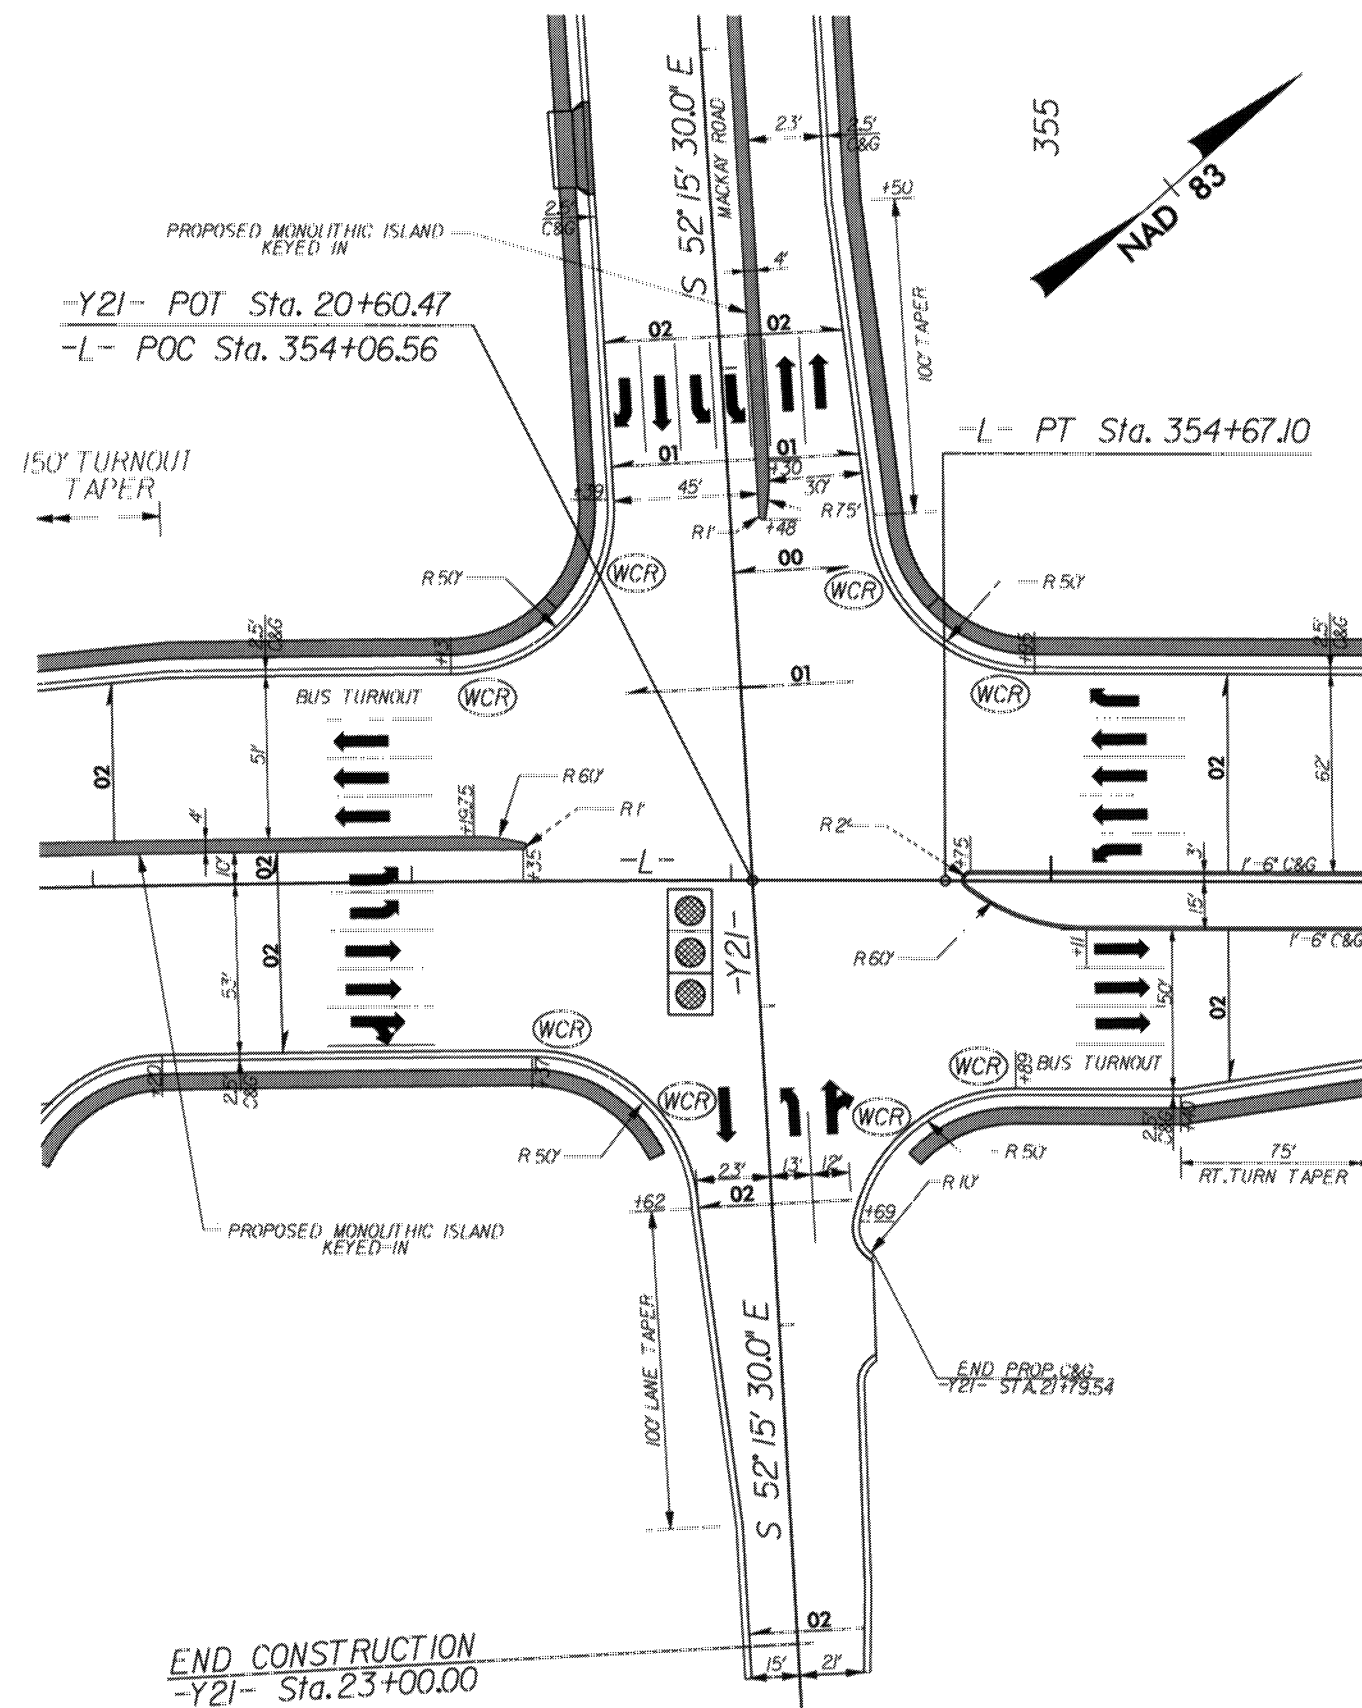

INTERSECTION DETAIL NO.6

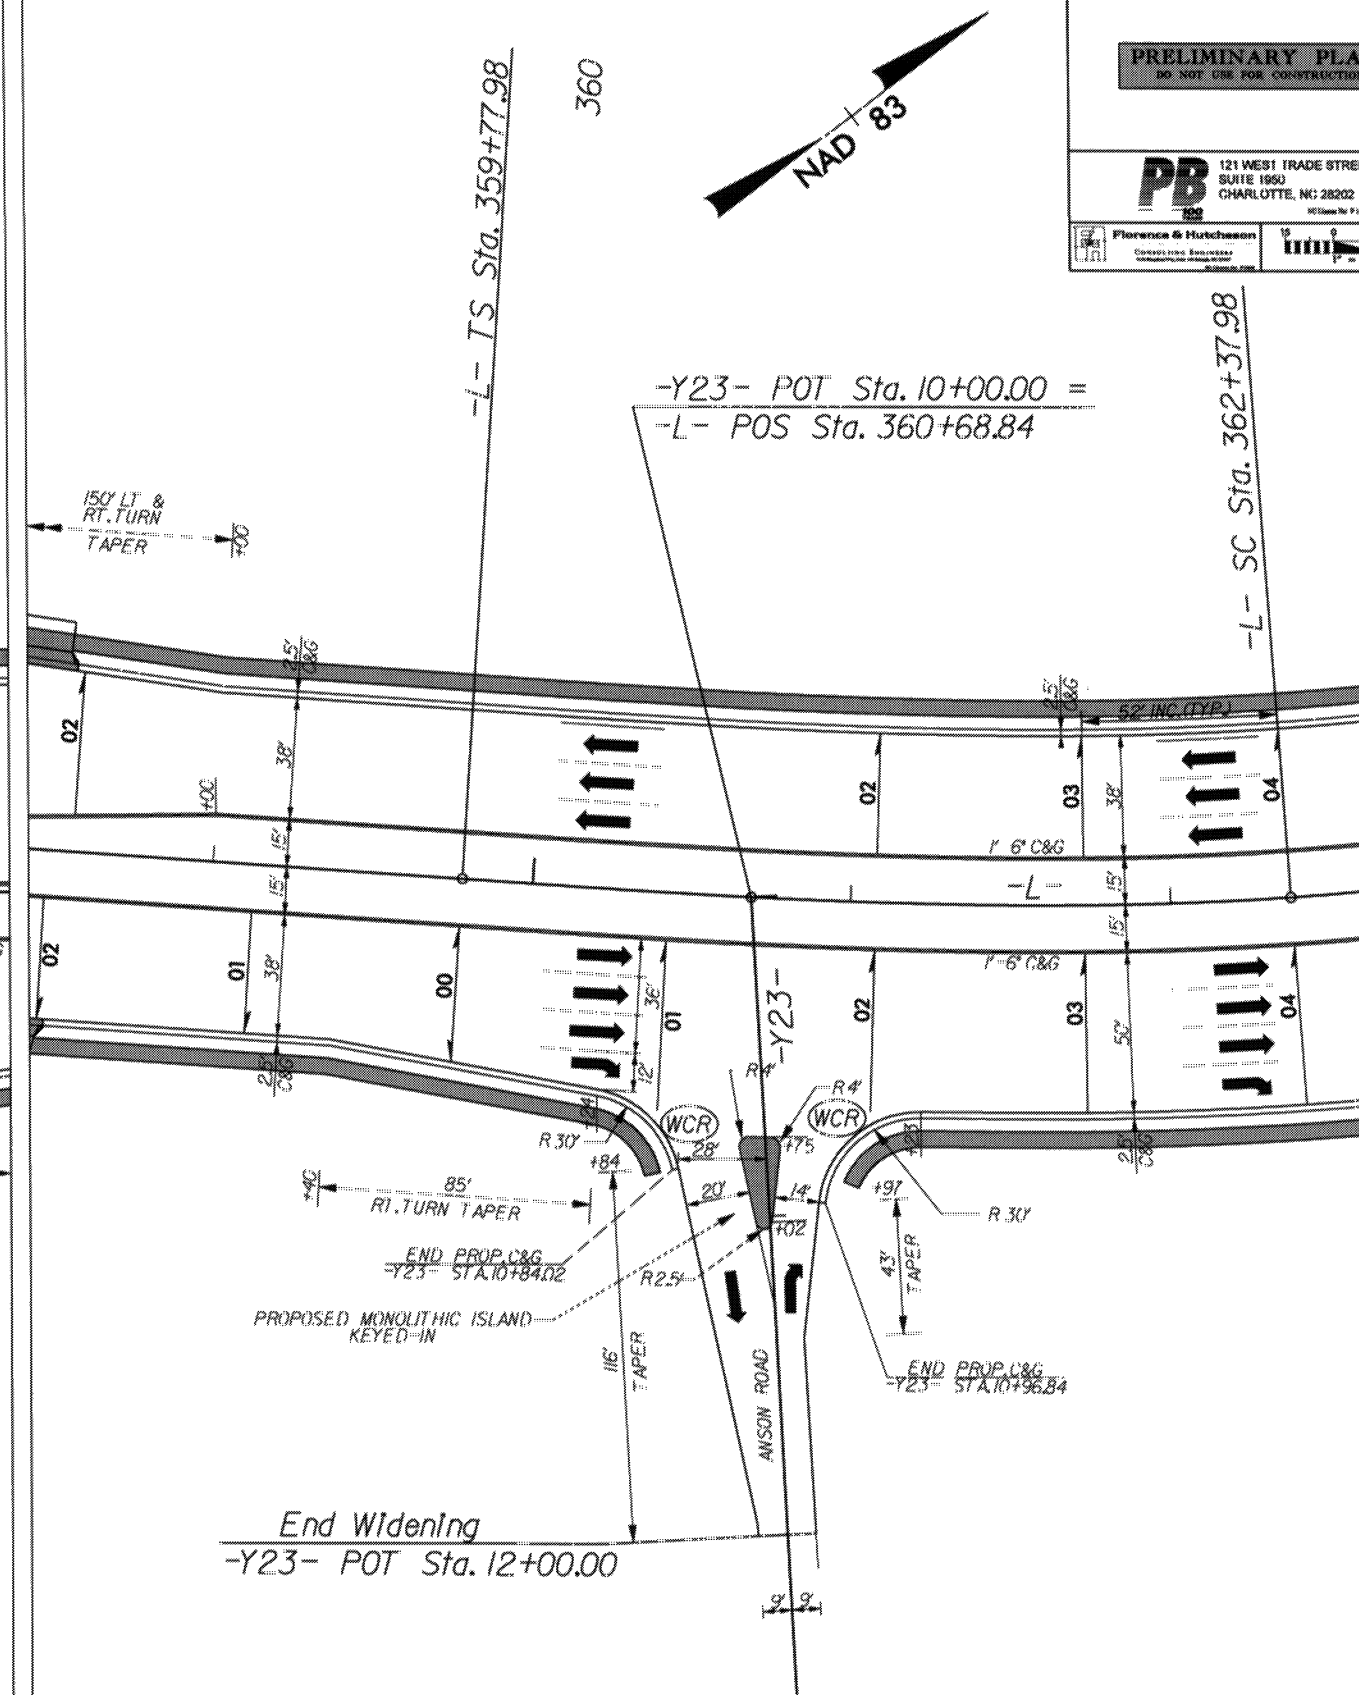


PROJECT REFERENCE NO.	SHEET NO.
U-2412B	2-1
ROADWAY DESIGN ENGINEER	
PRELIMINARY PLANS DO NOT USE FOR CONSTRUCTION	
PB 121 WEST TRADE STREET SUITE 1950 CHARLOTTE, NC 28202	
Florence & Hutchison Consulting Engineers 10000 N. 10th St. Suite 100 Charlotte, NC 28226	

21-NOV-2016 15:55
C:\p-ojects\701010-U-2412-B\U-2412B-Roadway-Proj\U-2412B_Rdg-ssn-int-04.dgn
User: jay At 7:58:41 PM 11/28/2016

INTERSECTION DETAIL NO.7


-Y46- POT Sta. 10+00.00 =
-L- POC Sta. 366+01.06

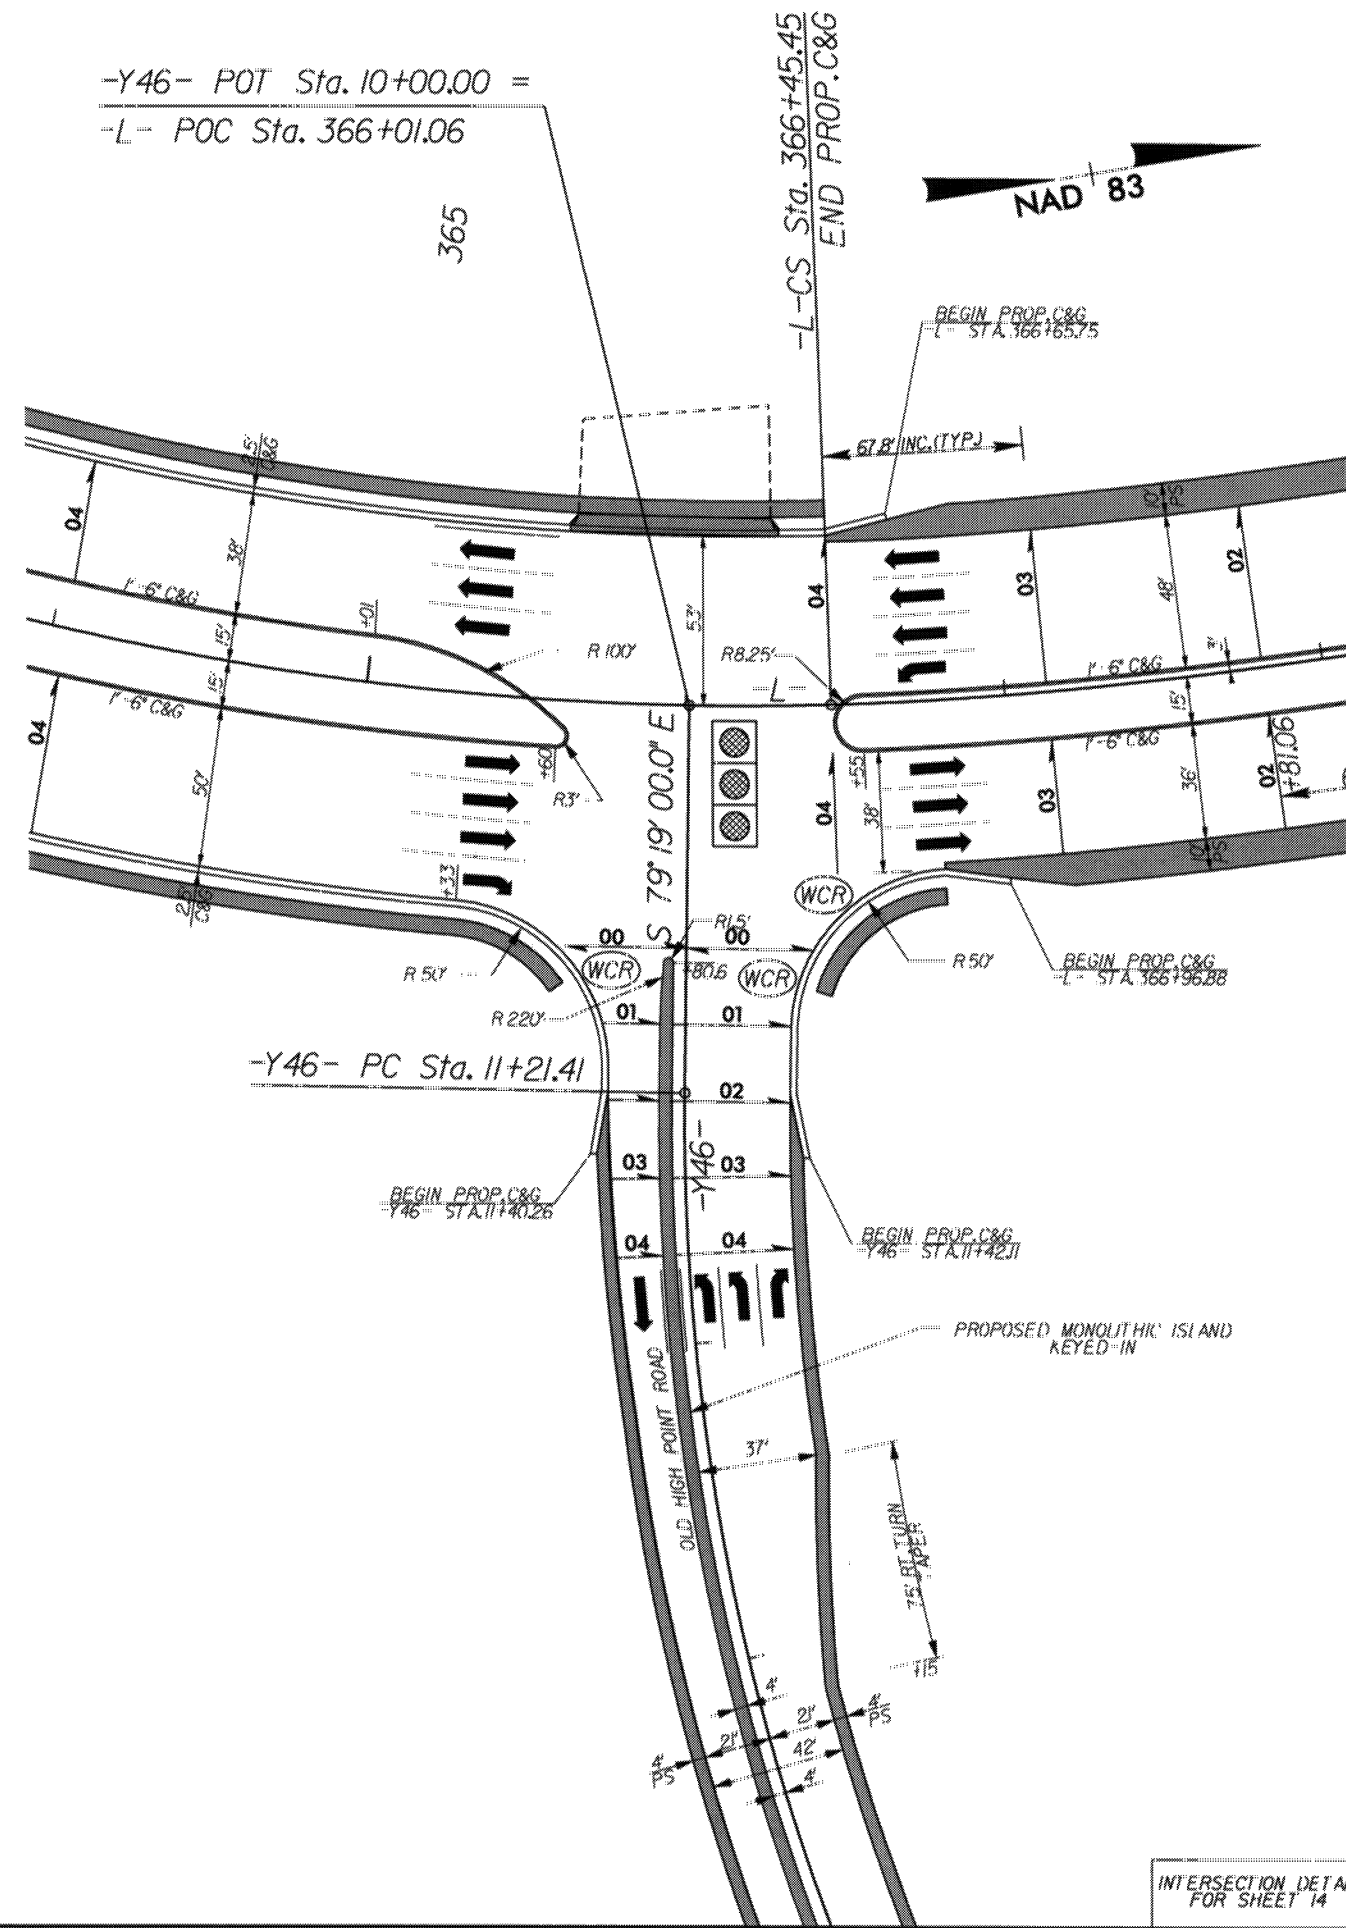

INTERSECTION DETAIL
FOR SHEET 14

INTERSECTION DETAIL NO.8


-Y47- POT Sta. 24+08.84 =
-L- POC Sta. 441+23.09

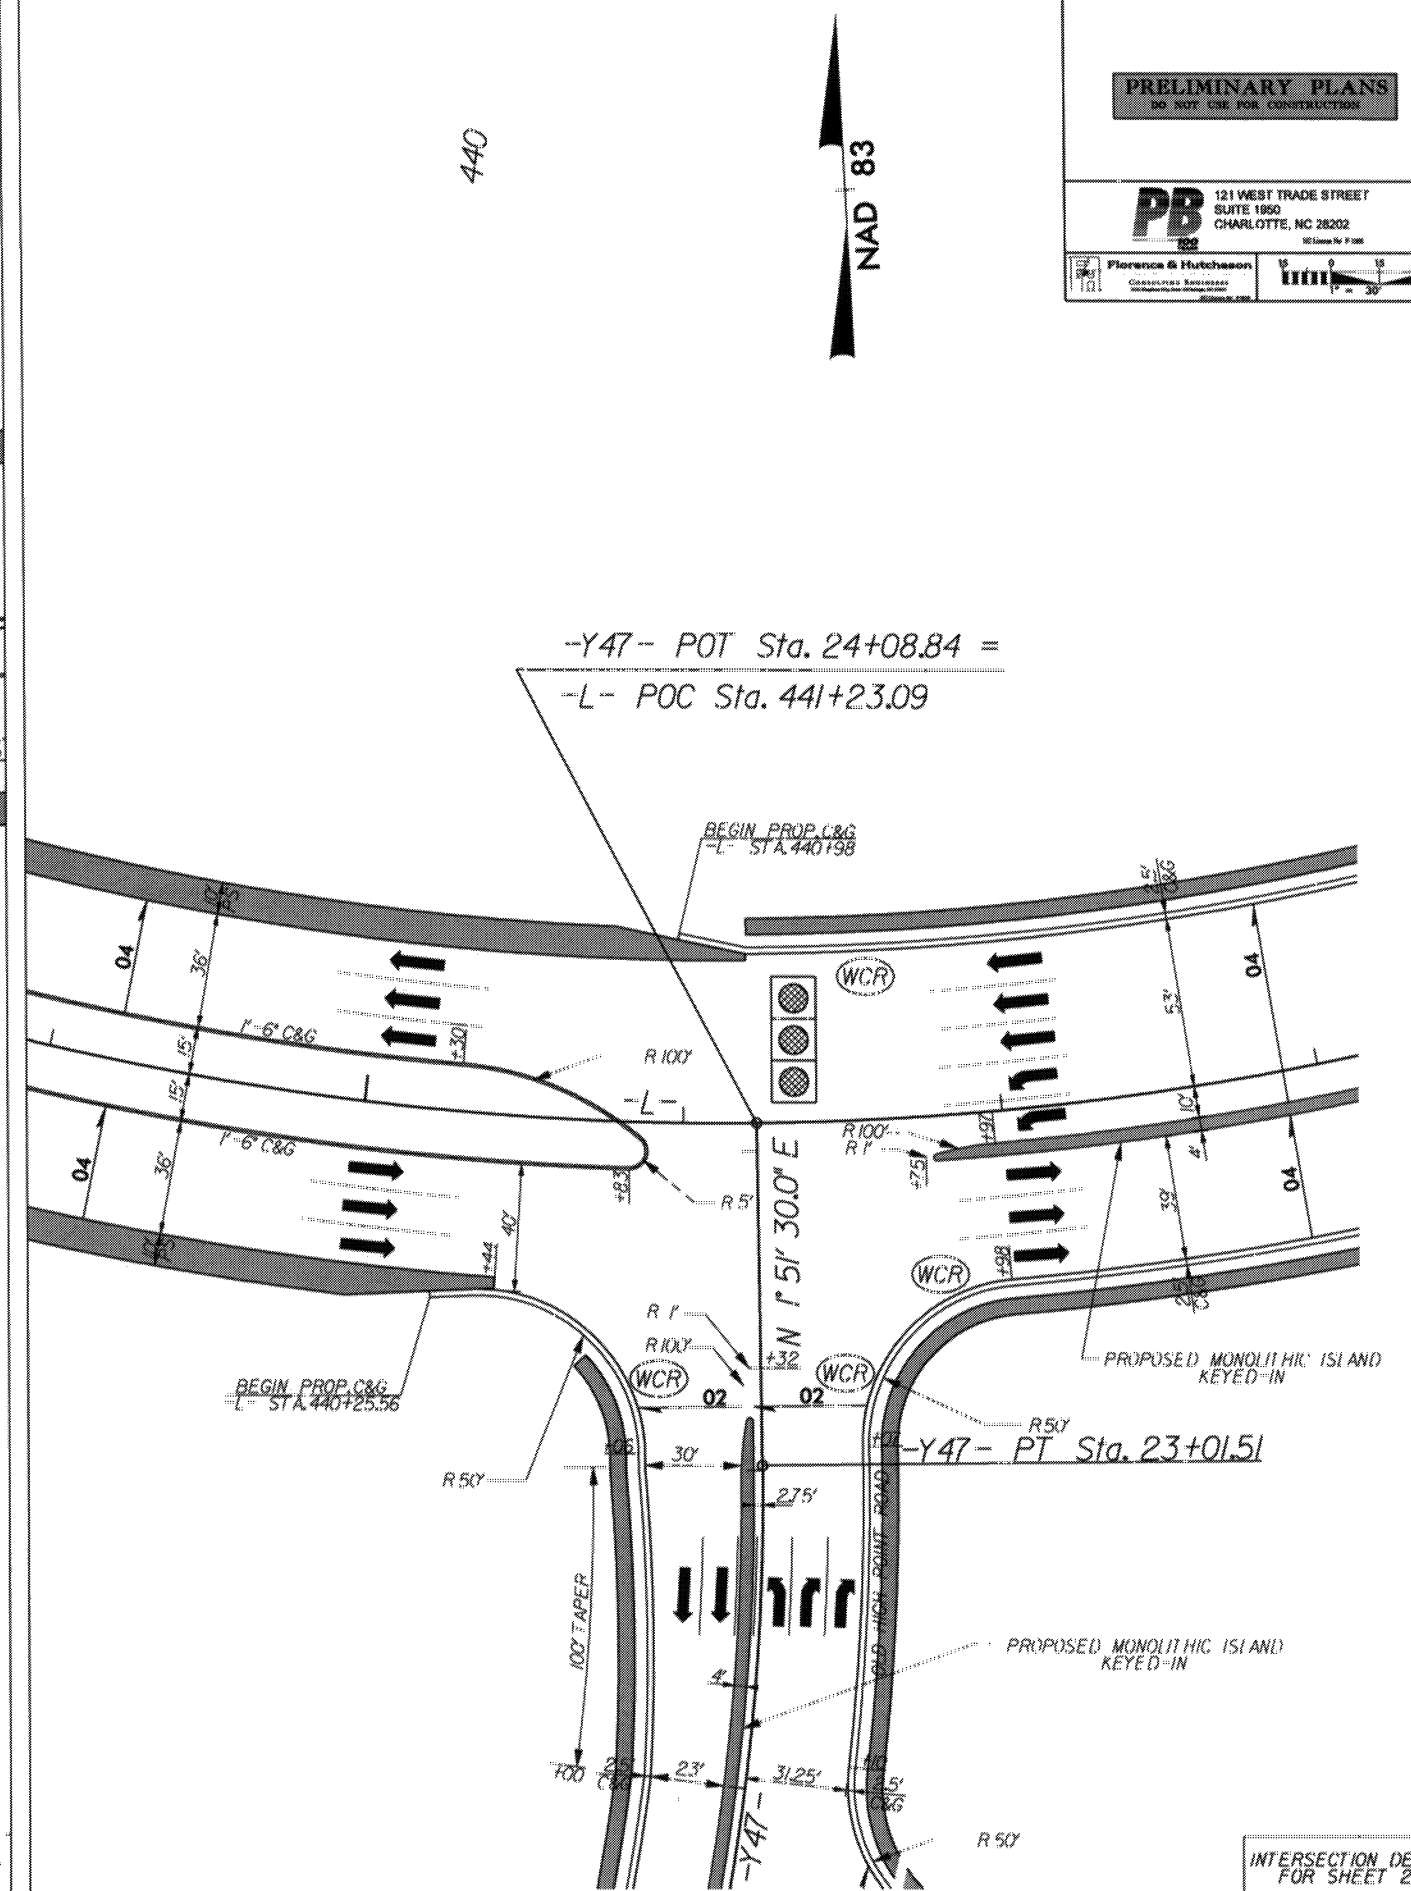

INTERSECTION DETAIL
FOR SHEET 20


PROJECT REFERENCE NO. U-2412B	SHEET NO. 2-J
RW SHEET NO. ROADWAY DESIGN ENGINEER	
PRELIMINARY PLANS DO NOT USE FOR CONSTRUCTION	
PB 121 WEST TRADE STREET SUITE 1050 CHARLOTTE, NC 28202 100 Lines Per Foot	
Florence & Hutchison CONSULTING ENGINEERS 100 Lines Per Foot	

INTERSECTION DETAIL NO.9

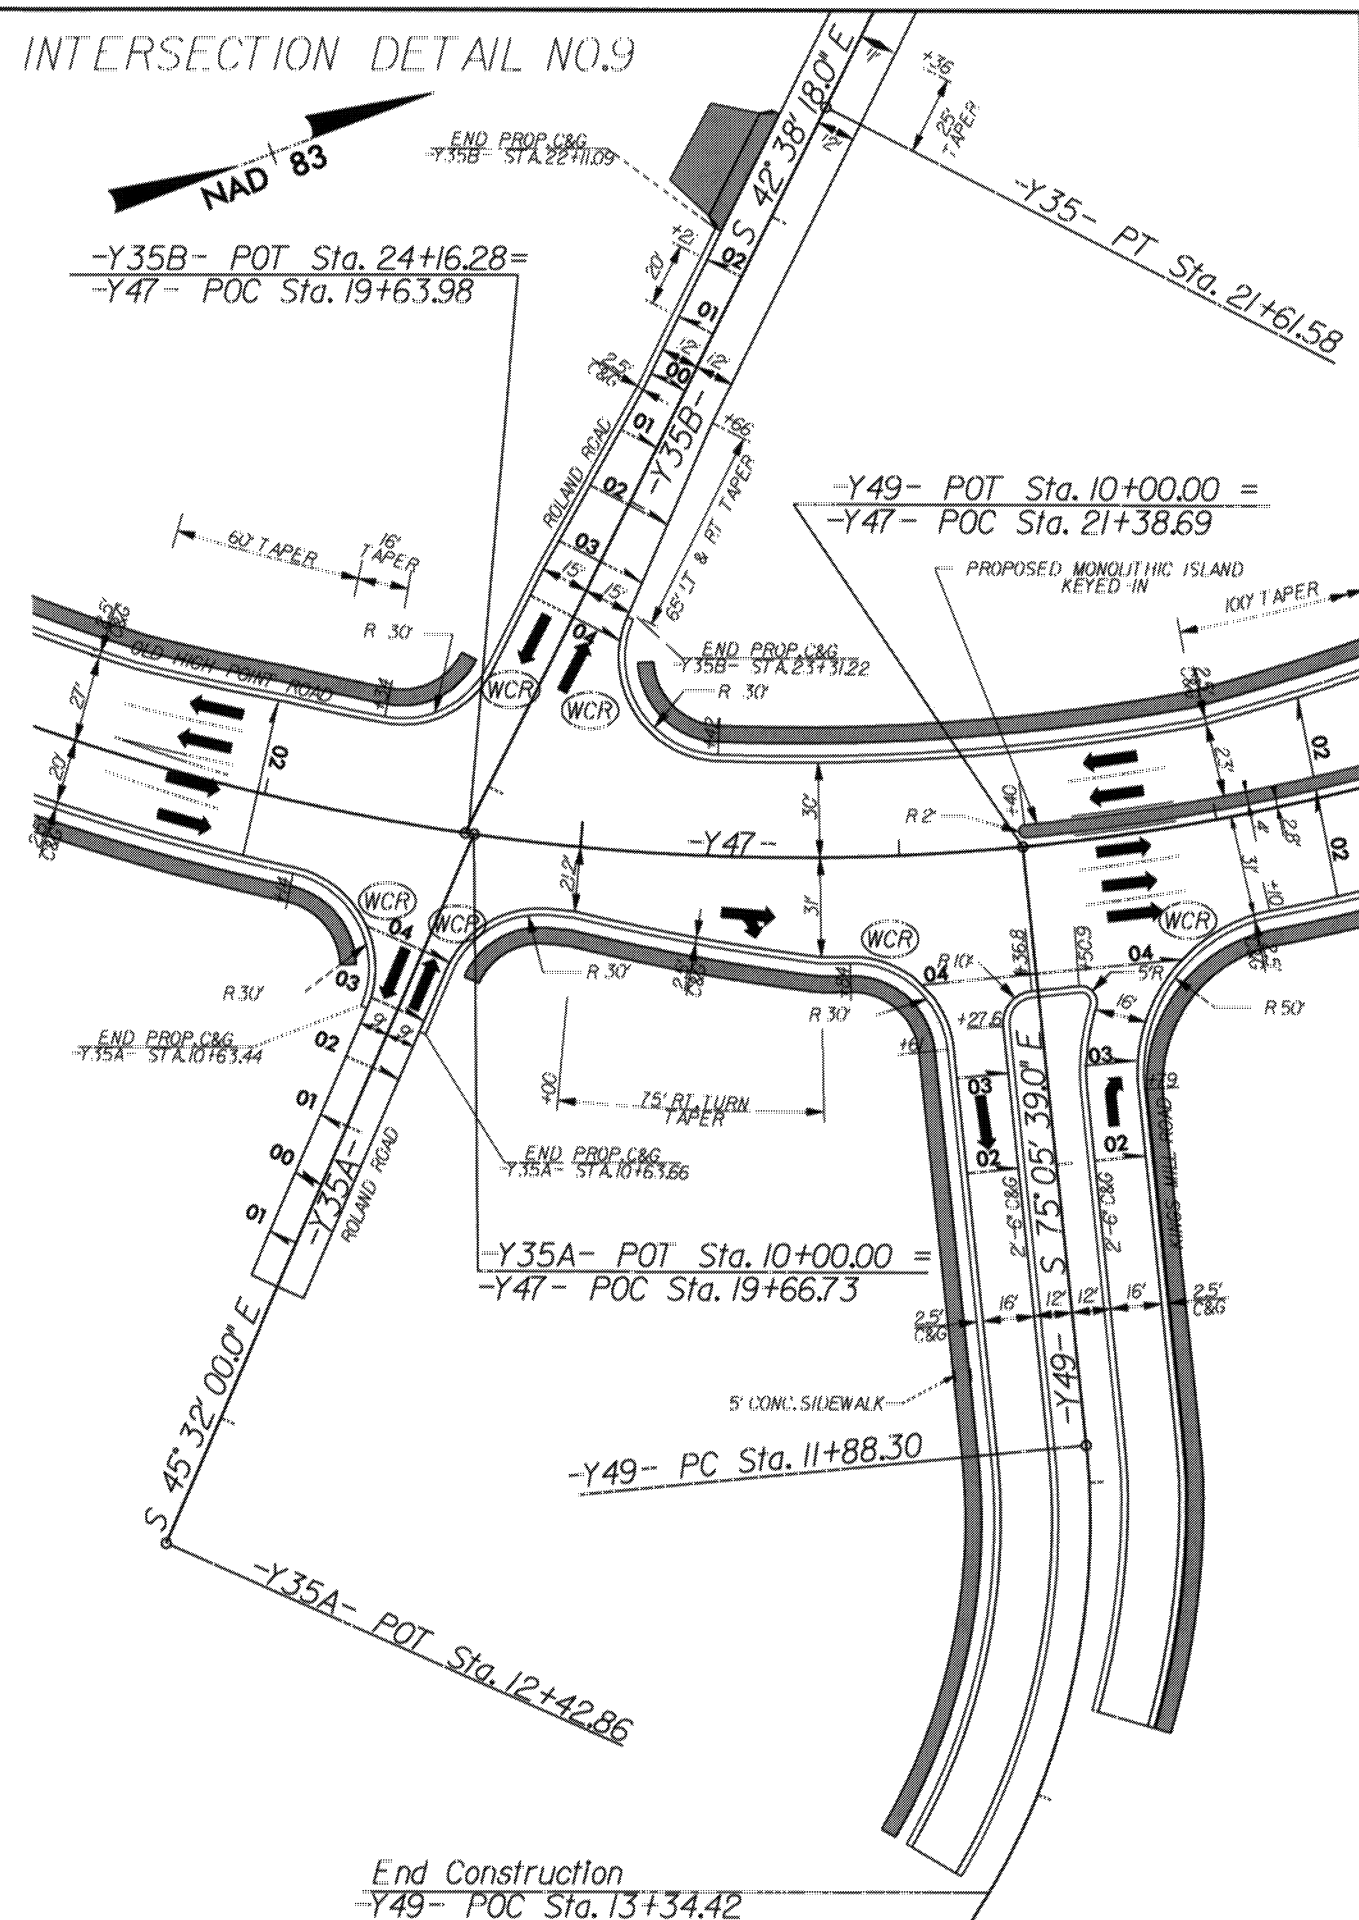

INTERSECTION DETAIL
FOR SHEETS 20


INTERSECTION DETAIL NO.10

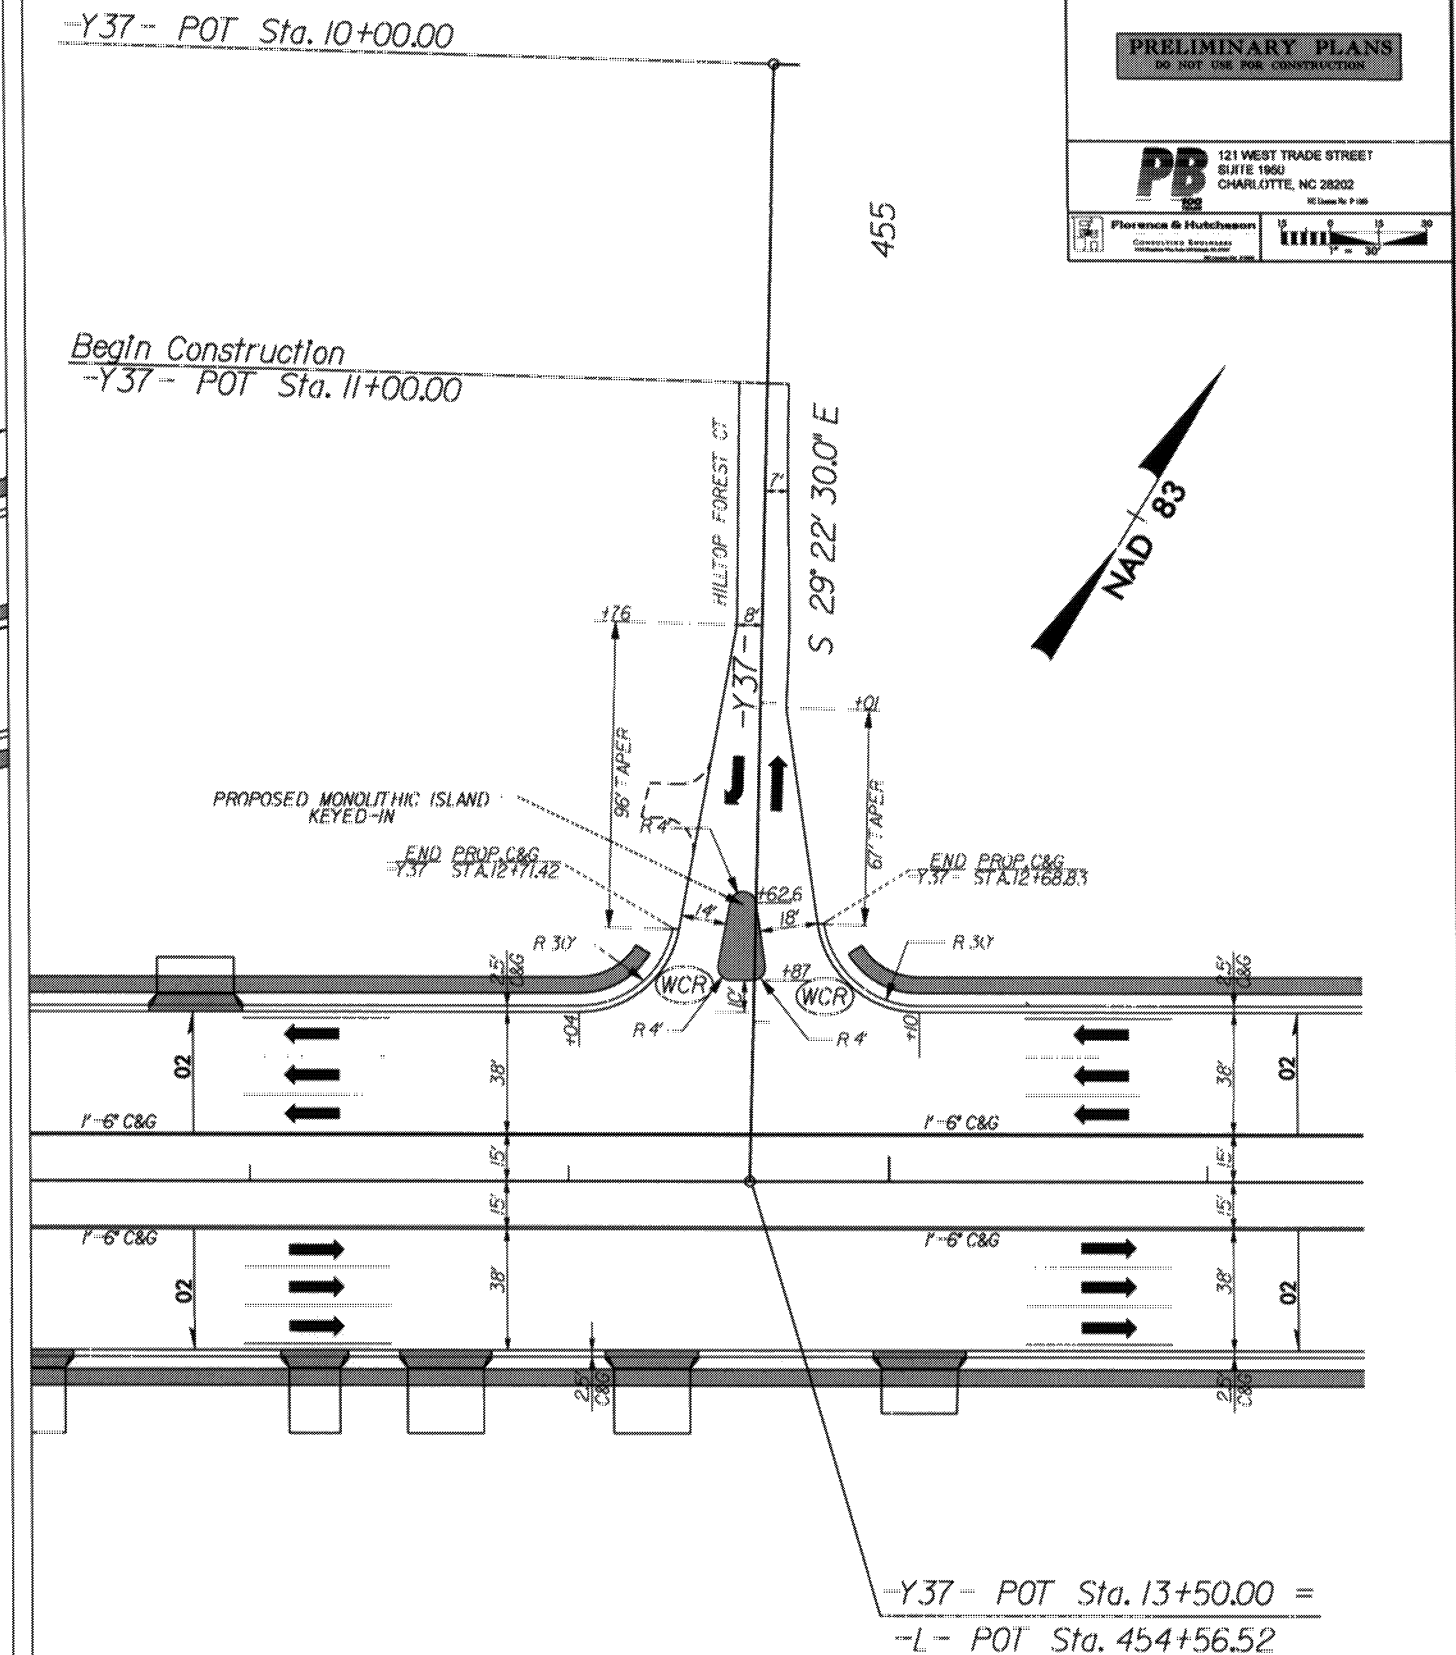


INTERSECTION DETAIL
FOR SHEET 21

PROJECT REFERENCE NO.	SHEET NO.
U-2412B	2-K
RW SHEET NO.	
ROADWAY DESIGN ENGINEER	
PRELIMINARY PLANS DO NOT USE FOR CONSTRUCTION	
 121 WEST TRADE STREET SUITE 1050 CHARLOTTE, NC 28202 NC License No. P-1060	
 Florence & Hutchinson CONVEYING ENGINEERS INCORPORATED	

2-NOV-2011 6:55
 \\p-ojects\78101A-U-2412_B\U-2412B\Roadway\Proj\U-2412B_Roadway.mxd.06.dgn
 Path: \\p-ojects\78101A-U-2412_B\U-2412B\Roadway\Proj\U-2412B_Roadway.mxd.06.dgn

 [illegible]

















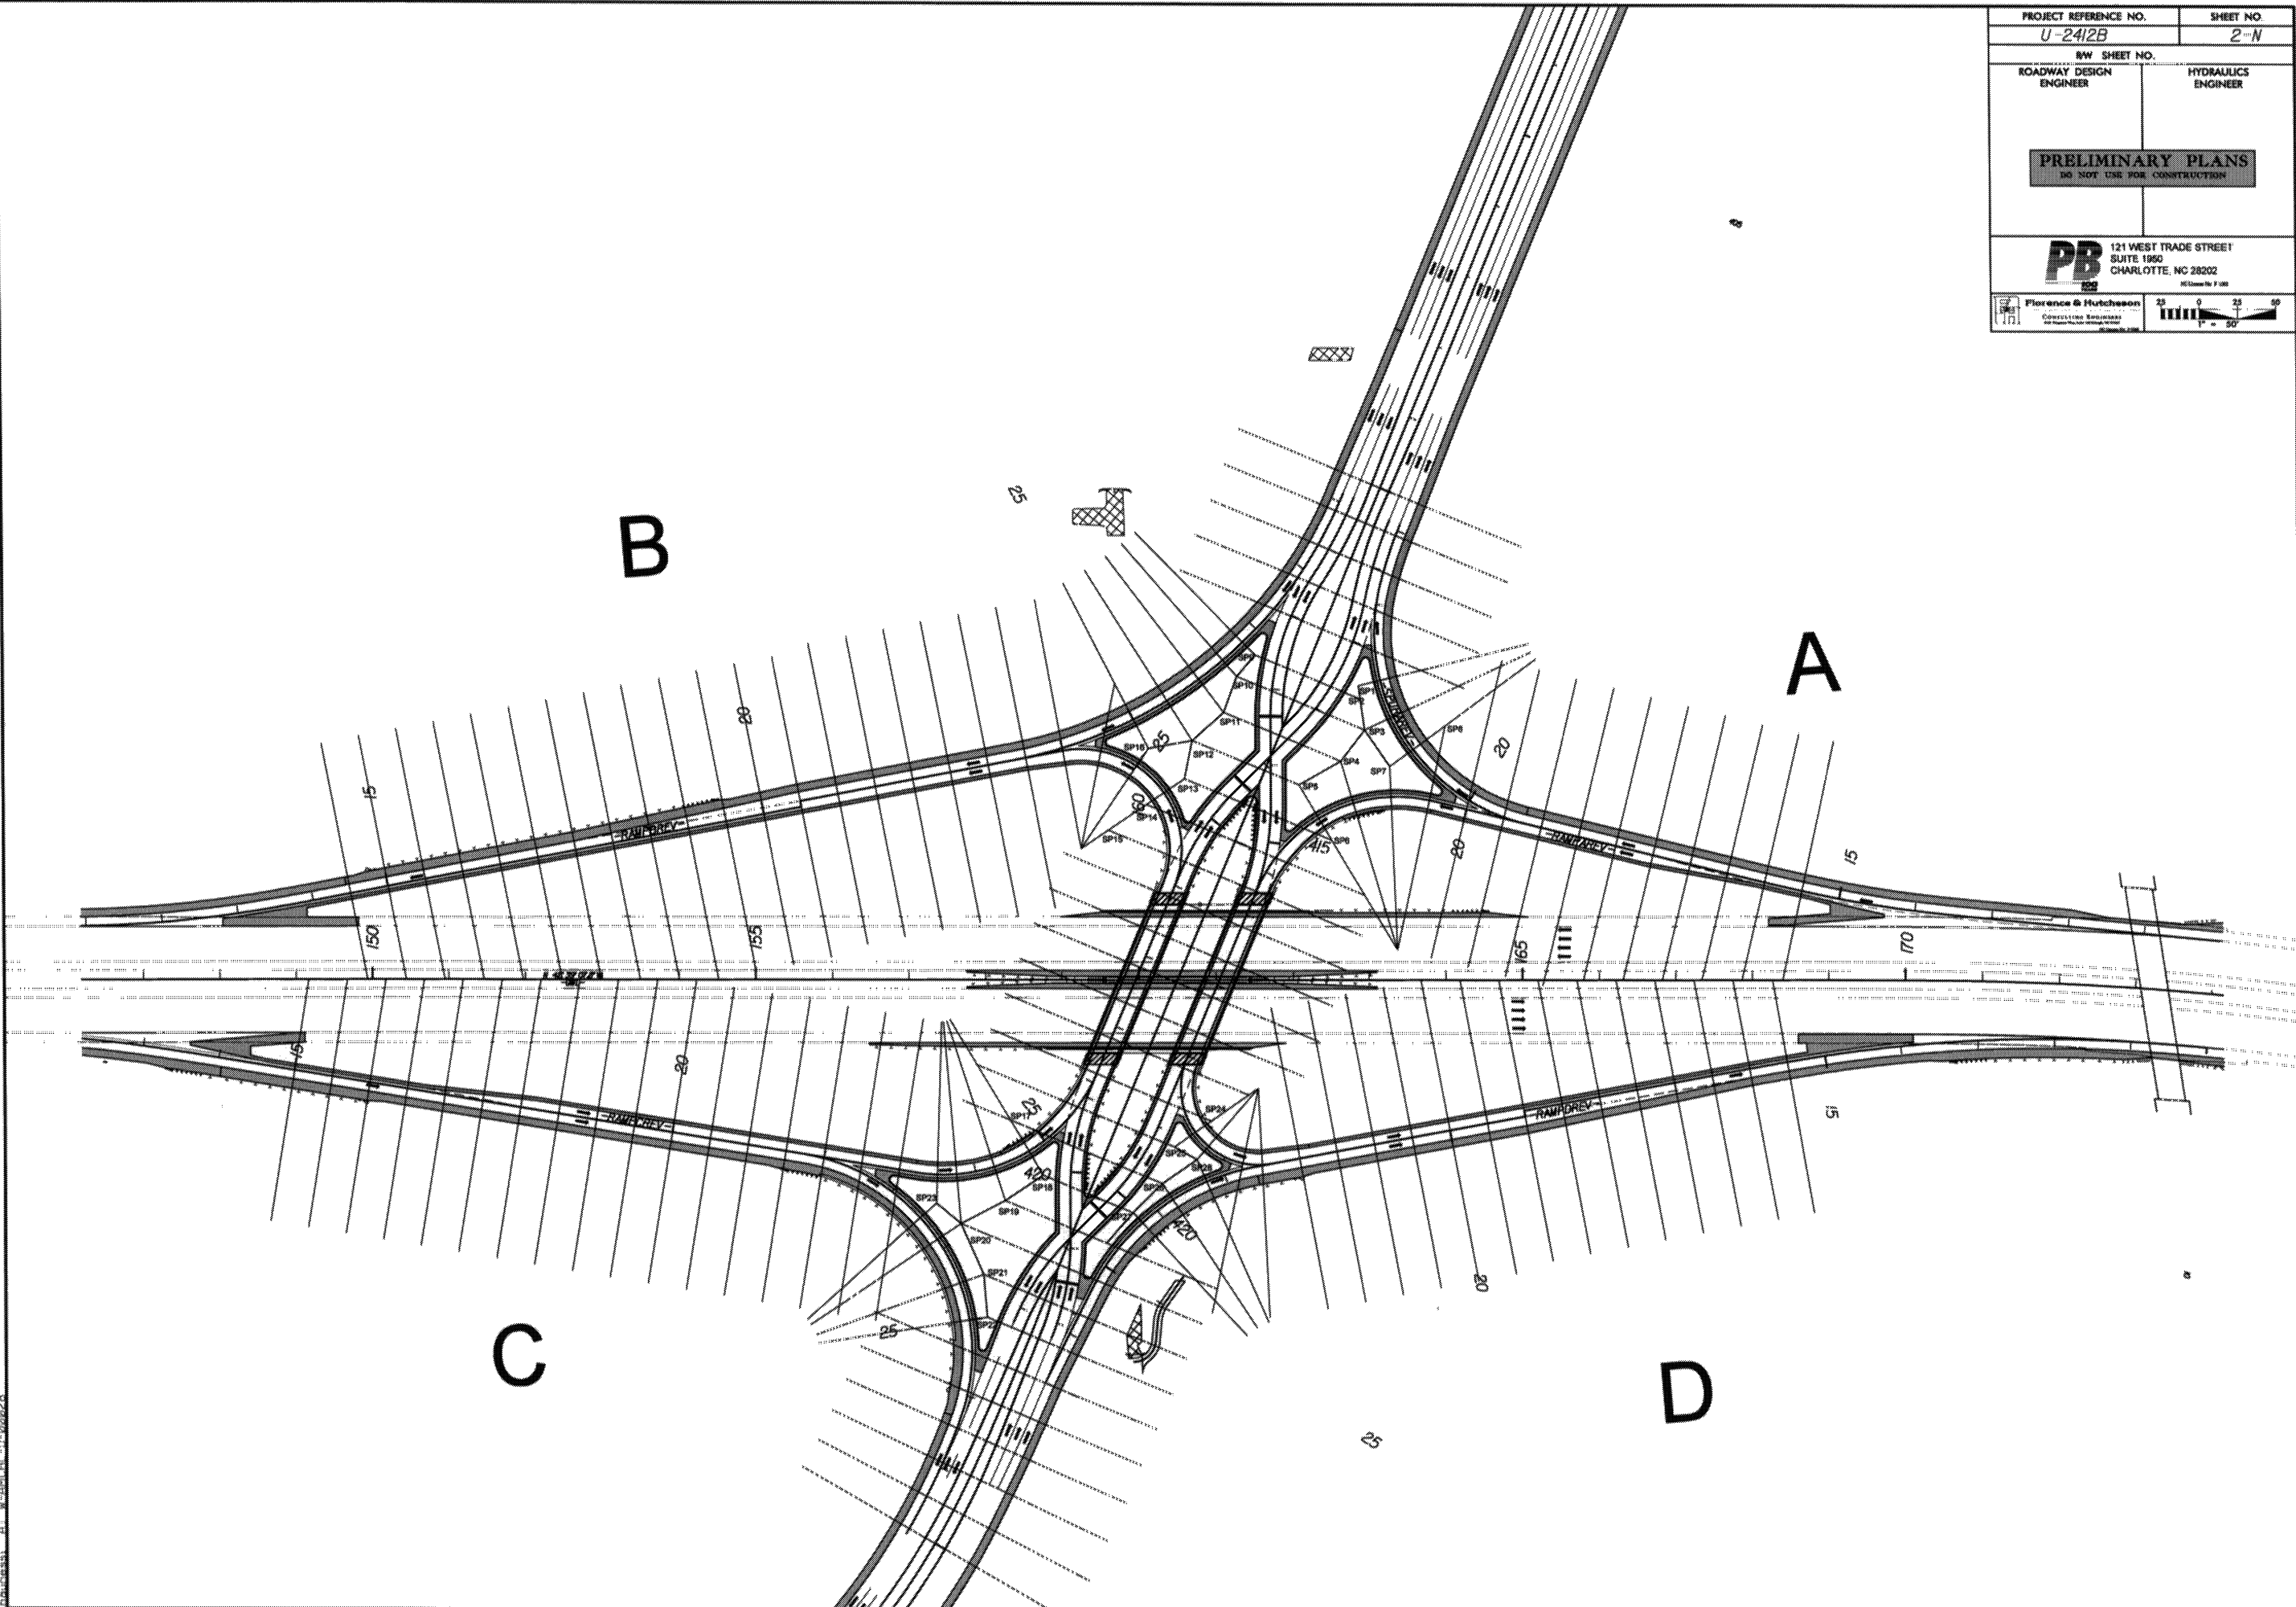


PROJECT REFERENCE NO. U-2412B		SHEET NO. 2-N	
RDW SHEET NO.		HYDRAULICS ENGINEER	
ROADWAY DESIGN ENGINEER		HYDRAULICS ENGINEER	
PRELIMINARY PLANS DO NOT USE FOR CONSTRUCTION			
PB 121 WEST TRADE STREET SUITE 1950 CHARLOTTE, NC 28202 919.733.1111			
Florence & Hutchison CONSULTING ENGINEERS 1000 PINEAPPLE AVENUE SUITE 100 CHARLOTTE, NC 28202 919.733.1111		25 0 25 50 1" = 50'	

CURVE DATA & DRAINAGE DETAILS (SHEET 18 ONLY)

PROJECT REFERENCE NO. U-2412B	SHEET NO. 2-0
ROADWAY DESIGN ENGINEER	PAVEMENT DESIGN ENGINEER
PRELIMINARY PLANS DO NOT USE FOR CONSTRUCTION	
 121 WEST TRADE STREET SUITE 1950 CHARLOTTE, NC 28202 © 2008 PB	
 Florence & Hutchinson Construction Specialists	

-LNB- PI Sta 410+83.12 $\Delta = 17' 10" 29.0" (RT)$ $D = 9' 32' 57.5"$ $L = 117.02'$ $T = 58.70'$ $R = 600.00'$ $DS = 30 \text{ MPH}$ $e = 0.02$	-LNB- PI Sta 412+42.22 $\Delta = 33' 40' 29.0" (LT)$ $D = 17' 12' 21.4"$ $L = 195.72'$ $T = 100.78'$ $R = 333.00'$ $DS = 30 \text{ MPH}$ $e = 0.02$	-LNB- PI Sta 415+83.35 $\Delta = 22' 30' 00.0" (RT)$ $D = 17' 12' 21.4"$ $L = 130.77'$ $T = 66.24'$ $R = 333.00'$ $DS = 30 \text{ MPH}$ $e = 0.02$	-LNB- PI Sta 419+57.43 $\Delta = 22' 30' 00.0" (RT)$ $D = 17' 12' 21.4"$ $L = 130.77'$ $T = 66.24'$ $R = 333.00'$ $DS = 30 \text{ MPH}$ $e = 0.02$
-LNB- PI Sta 421+56.94 $\Delta = 22' 30' 00.0" (LT)$ $D = 17' 12' 21.4"$ $L = 130.77'$ $T = 66.24'$ $R = 333.00'$ $DS = 30 \text{ MPH}$ $e = 0.02$	-LSB- PI Sta 410+90.55 $\Delta = 10' 45' 56.1" (LT)$ $D = 9' 32' 57.5"$ $L = 112.74'$ $T = 56.53'$ $R = 600.00'$ $DS = 30 \text{ MPH}$ $e = 0.02$	-LSB- PI Sta 412+46.24 $\Delta = 33' 15' 56.1" (RT)$ $D = 17' 12' 21.4"$ $L = 193.34'$ $T = 99.48'$ $R = 333.00'$ $DS = 30 \text{ MPH}$ $e = 0.02$	-LSB- PI Sta 415+77.98 $\Delta = 22' 30' 00.0" (LT)$ $D = 17' 12' 21.4"$ $L = 130.77'$ $T = 66.24'$ $R = 333.00'$ $DS = 30 \text{ MPH}$ $e = 0.02$
-LSB- PI Sta 419+57.06 $\Delta = 22' 30' 00.0" (LT)$ $D = 17' 12' 21.4"$ $L = 130.77'$ $T = 66.24'$ $R = 333.00'$ $DS = 30 \text{ MPH}$ $e = 0.02$	-LSB- PI Sta 421+56.56 $\Delta = 22' 30' 00.0" (RT)$ $D = 17' 12' 21.4"$ $L = 130.77'$ $T = 66.24'$ $R = 333.00'$ $DS = 30 \text{ MPH}$ $e = 0.02$	-L- PI Sta 424+21.78 $\Delta = 7' 57' 58.5"$ $Os = 260.00'$ $LT = 173.51'$ $ST = 86.83'$	-L- PI Sta 428+41.89 $\Delta = 39' 16' 25.0" (RT)$ $D = 6' 07' 40.4"$ $L = 640.90'$ $T = 333.62'$ $R = 935.00'$ $DS = 50 \text{ MPH}$ $e = 0.04$
-GWL- PI Sta 170+95.92 $\Delta = 2' 40' 02.0"$ $Os = 354.33'$ $LT = 236.25'$ $ST = 118.13'$	-RAMPAREV- PI Sta 13+80.01 $\Delta = 2' 45' 16.6"$ $Os = 150.00'$ $LT = 100.01'$ $ST = 50.01'$	-RAMPAREV- PI Sta 14+67.62 $\Delta = 2' 45' 16.6"$ $Os = 150.00'$ $LT = 100.01'$ $ST = 50.01'$	-RAMPAREV- PI Sta 15+55.23 $\Delta = 2' 45' 16.6"$ $Os = 150.00'$ $LT = 100.01'$ $ST = 50.01'$
-RAMPAREV- PI Sta 22+15.55 $\Delta = 8' 07' 06.5" (LT)$ $D = 28' 38' 52.4"$ $L = 283.16'$ $T = 171.17'$ $R = 200.00'$ $DS = 25 \text{ MPH}$ $e = 0.02$	-SPURAREV- PI Sta 21+80.60 $\Delta = 22' 28' 08.2"$ $D = 403.81'$ $T = 258.27'$ $R = 255.00'$ $DS = 30 \text{ MPH}$ $e = 0.02$	-SPURAREV- PI Sta 23+67.82 $\Delta = 8' 09' 02.2" (RT)$ $D = 9' 47' 38.9"$ $L = 83.22'$ $T = 41.68'$ $R = 585.00'$ $DS = 30 \text{ MPH}$ $e = 0.02$	-RAMPBREV- PI Sta 11+00.01 $\Delta = 2' 45' 16.6"$ $Os = 150.00'$ $LT = 100.01'$ $ST = 50.01'$
-RAMPBREV- PI Sta 12+23.09 $\Delta = 5' 21' 54.2" (LT)$ $D = 3' 40' 22.1"$ $L = 146.08'$ $T = 73.09'$ $R = 1,560.00'$ $DS = 50 \text{ MPH}$ $e = 0.06$	-RAMPBREV- PI Sta 13+46.09 $\Delta = 3' 50' 52.0" (RT)$ $D = 104.76'$ $T = 52.40'$ $R = 1,560.00'$ $DS = 50 \text{ MPH}$ $e = 0.06$	-RAMPBREV- PI Sta 26+41.00 $\Delta = 123' 34' 05.2" (RT)$ $D = 44' 04' 25.2"$ $L = 280.37'$ $T = 242.29'$ $R = 130.00'$ $DS = 20 \text{ MPH}$ $e = 0.02$	-SPURBREV- PI Sta 26+50.60 $\Delta = 56' 25' 54.8" (LT)$ $D = 9' 47' 38.9"$ $L = 576.18'$ $T = 313.88'$ $R = 585.00'$ $DS = 30 \text{ MPH}$ $e = 0.02$
-RAMPBREV- PI Sta 11+00.01 $\Delta = 2' 45' 16.6"$ $Os = 150.00'$ $LT = 100.01'$ $ST = 50.01'$	-RAMPBREV- PI Sta 12+02.40 $\Delta = 3' 50' 52.0" (RT)$ $D = 104.76'$ $T = 52.40'$ $R = 1,560.00'$ $DS = 50 \text{ MPH}$ $e = 0.06$	-RAMPBREV- PI Sta 13+04.77 $\Delta = 2' 45' 16.6"$ $Os = 150.00'$ $LT = 100.01'$ $ST = 50.01'$	-RAMPBREV- PI Sta 24+95.27 $\Delta = 76' 39' 47.3" (LT)$ $D = 26' 02' 36.7"$ $L = 294.37'$ $T = 173.94'$ $R = 220.00'$ $DS = 25 \text{ MPH}$ $e = 0.02$
-SPURCREV- PI Sta 24+87.17 $\Delta = 100' 37' 02.8" (RT)$ $D = 22' 02' 12.6"$ $L = 456.59'$ $T = 313.27'$ $R = 260.00'$ $DS = 30 \text{ MPH}$ $e = 0.02$	-SPURCREV- PI Sta 27+14.28 $\Delta = 10' 41' 08.4" (RT)$ $D = 6' 23' 40.6"$ $L = 167.10'$ $T = 83.79'$ $R = 896.00'$ $DS = 30 \text{ MPH}$ $e = 0.02$	-RAMPDREV- PI Sta 10+83.34 $\Delta = 1' 09' 01.1"$ $Os = 1' 09' 54.9"$ $L = 150.00'$ $LT = 83.34'$ $ST = 66.70'$	-RAMPDREV- PI Sta 13+79.17 $\Delta = 10' 15' 42.2" (LT)$ $D = 3' 03' 50.2"$ $L = 334.92'$ $T = 167.91'$ $R = 1,870.00'$ $DS = 50 \text{ MPH}$ $e = 0.06$
-RAMPDREV- PI Sta 15+34.93 $\Delta = 2' 17' 52.7"$ $Os = 150.00'$ $LT = 100.01'$ $ST = 50.01'$	-RAMPDREV- PI Sta 24+21.20 $\Delta = 123' 14' 04.2" (RT)$ $D = 57' 17' 44.8"$ $L = 215.08'$ $T = 185.08'$ $R = 100.00'$ $DS = 20 \text{ MPH}$ $e = 0.02$	-SPURDREV- PI Sta 24+07.03 $\Delta = 52' 45' 55.8" (LT)$ $D = 19' 05' 54.9"$ $L = 276.28'$ $T = 148.81'$ $R = 300.00'$ $DS = 30 \text{ MPH}$ $e = 0.02$	-DIOO- PI Sta 10+34.17 $\Delta = 83' 10' 19.4" (LT)$ $D = 127' 19' 26.2"$ $L = 43.55'$ $T = 26.62'$ $R = 45.00'$

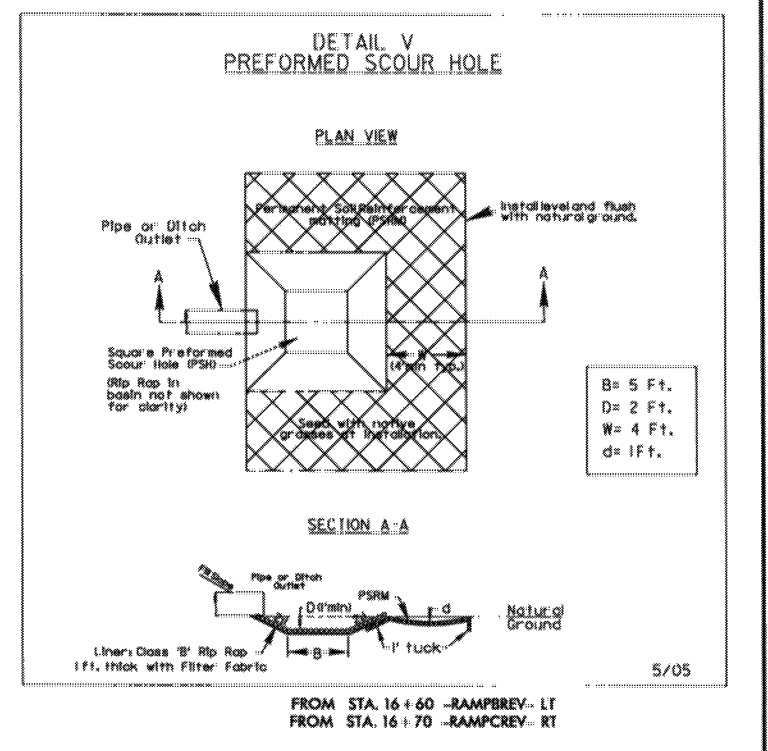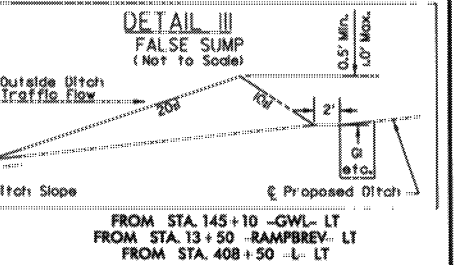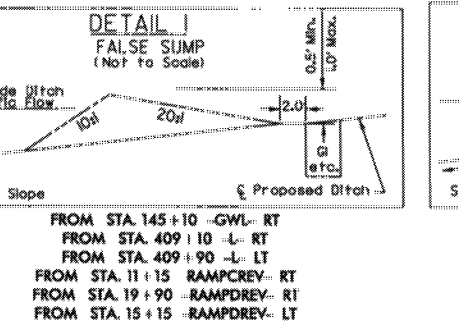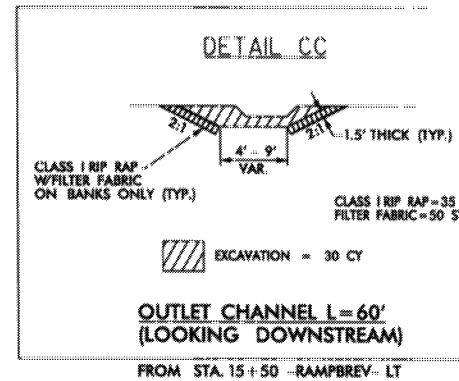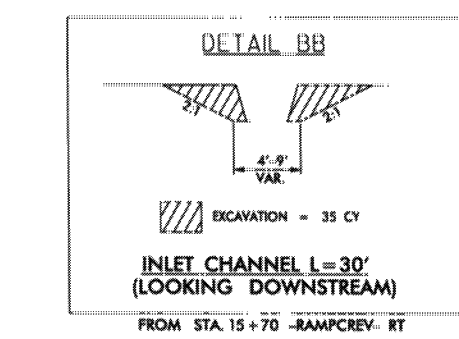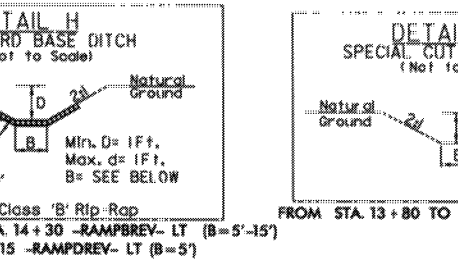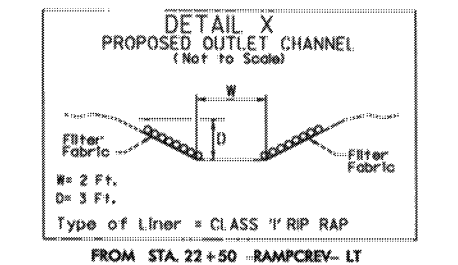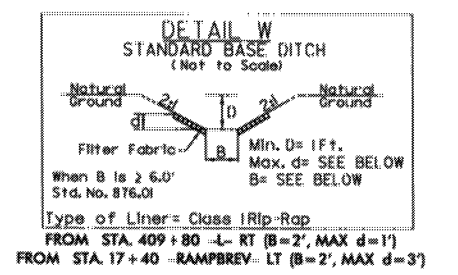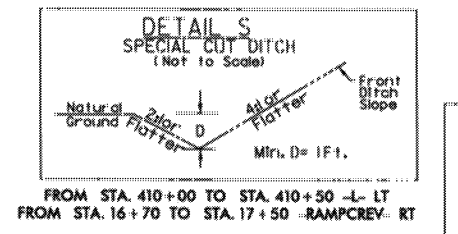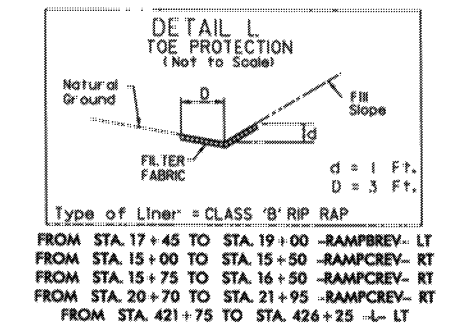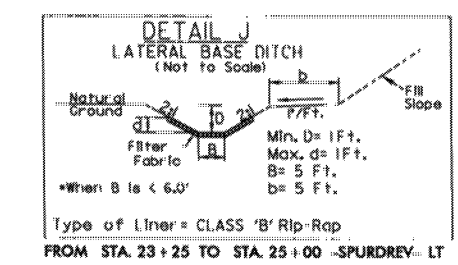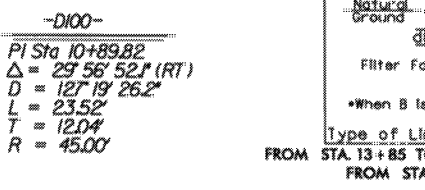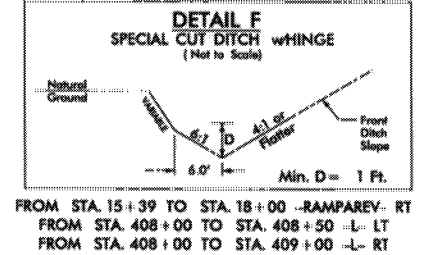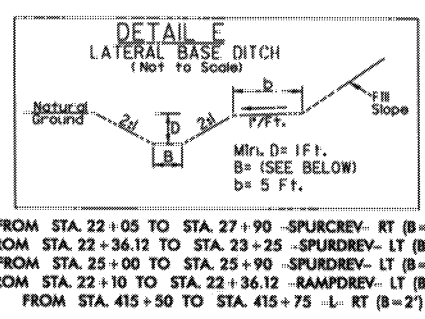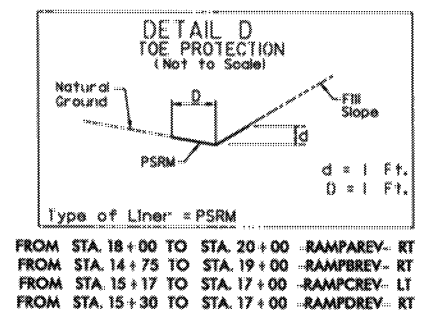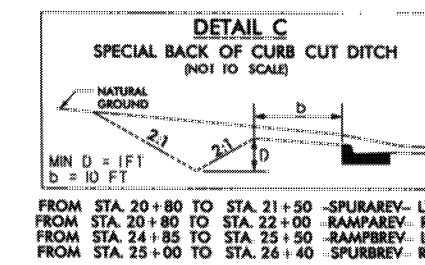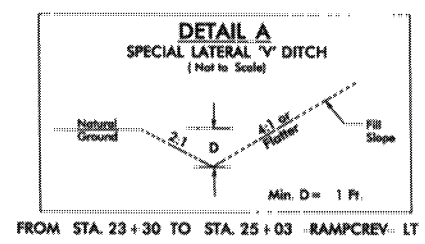

MATCH LINE SEE SHEET 2-R -GWL- STA.145+00

MATCH LINE SEE SHEET 19
-L- STA.427+00

SEE SHEET 17 -L- STA.408+00

NAD 83

PROJECT REFERENCE NO. U-2412B		SHEET NO. 2-P	
RW SHEET NO.		HYDRAULICS ENGINEER	
ROADWAY DESIGN ENGINEER			
FOR INFORMATION ONLY FOR RIGHT-OF-WAY SEE U-2412B ROW PLANS DATED: MAY 2011			
PB 121 WEST TRADE STREET SUITE 1850 CHARLOTTE, NC 28202 NC License No. P-108			
Florence & Mutcherson CONSULTING ENGINEERS 1000 W. WILSON AVENUE SUITE 100 CHARLOTTE, NC 28202		 1" = 100'	


MATCH LINE SEE SHEET 2-S -GWL- STA.173+00

CURVE DATA (SHEET 2-P ONLY)

-L- Pls Sta 424+21.78 $\Delta s = 7' 57" 58.5"$ $L_s = 260.00'$ $LT = 173.51'$ $ST = 86.83'$	-L- Pls Sta 428+41.89 $\Delta = 39' 16" 25.0" (RT)$ $D = 6' 07" 40.4"$ $L = 640.90'$ $T = 333.62'$ $R = 935.00'$	-GWL- Pls Sta 170+95.92 $\Delta s = 2' 40" 02.0"$ $L_s = 354.33'$ $LT = 236.25'$ $ST = 118.13'$	-RAMPA- Pls Sta 13+80.01 $\Delta s = 2' 45" 16.6"$ $L_s = 150.00'$ $LT = 100.01'$ $ST = 50.01'$
-RAMPA- Pls Sta 14+67.62 $\Delta = 2' 45" 45.6" (RT)$ $D = 3' 40" 22.1"$ $L = 75.22'$ $T = 37.62'$ $R = 1560.00'$ $E = 0.06$ $DS = 50 MPH$	-RAMPA- Pls Sta 15+55.23 $\Delta s = 2' 45" 16.6"$ $L_s = 150.00'$ $LT = 100.01'$ $ST = 50.01'$	-RAMPA- Pls Sta 18+55.38 $\Delta s = 10' 06" 39.7"$ $L_s = 150.00'$ $LT = 100.16'$ $ST = 50.15'$	-RAMPA- Pls Sta 20+02.56 $\Delta = 25' 48" 00.3" (LT)$ $D = 13' 28" 52.9"$ $L = 191.38'$ $T = 97.34'$ $R = 425.00'$ $E = 0.04$ $DS = 30 MPH$
-RAMPA- Pls Sta 22+83.02 $\Delta = 2' 44" 27.5" (LT)$ $D = 6' 44" 26.4"$ $L = 367.04'$ $T = 186.43'$ $R = 850.00'$	-RAMPA- Pls Sta 25+40.36 $\Delta = 20' 27" 59.0" (LT)$ $D = 13' 28" 52.9"$ $L = 151.81'$ $T = 76.72'$ $R = 425.00'$ $DS = 30 MPH$	-SPURA- Pls Sta 22+12.35 $\Delta = 98' 52" 53.5" (RT)$ $D = 24' 54" 40.4"$ $L = 396.94'$ $T = 268.73'$ $R = 230.00'$ $E = 0.04$ $DS = 30 MPH$	-RAMPB- Pls Sta 11+00.01 $\Delta s = 2' 45" 16.6"$ $L_s = 150.00'$ $LT = 100.01'$ $ST = 50.01'$
-RAMPB- Pls Sta 12+23.09 $\Delta = 5' 21" 54.2" (LT)$ $D = 3' 40" 22.1"$ $L = 146.08'$ $T = 73.09'$ $R = 1560.00'$ $E = 0.06$ $DS = 50 MPH$	-RAMPB- Pls Sta 13+46.09 $\Delta s = 2' 45" 16.6"$ $L_s = 150.00'$ $LT = 100.01'$ $ST = 50.01'$	-RAMPB- Pls Sta 22+37.99 $\Delta s = 16' 31" 39.5"$ $L_s = 150.00'$ $LT = 100.44'$ $ST = 50.40'$	-RAMPB- Pls Sta 26+39.18 $\Delta = 107' 02" 25.8" (RT)$ $D = 22' 02" 12.6"$ $L = 485.73'$ $T = 351.63'$ $R = 260.00'$ $E = 0.04$ $DS = 30 MPH$
-SPURB- Pls Sta 26+45.77 $\Delta = 56' 25" 54.8" (LT)$ $D = 22' 55" 05.9"$ $L = 246.23'$ $T = 134.14'$ $R = 250.00'$ $E = 0.04$ $DS = 30 MPH$	-RAMPC- Pls Sta 11+00.01 $\Delta s = 2' 45" 16.6"$ $L_s = 150.00'$ $LT = 100.01'$ $ST = 50.01'$	-RAMPC- Pls Sta 12+02.40 $\Delta = 3' 50" 52.0" (RT)$ $D = 3' 40" 22.1"$ $L = 104.76'$ $T = 52.40'$ $R = 1560.00'$ $E = 0.06$ $DS = 50 MPH$	-RAMPC- Pls Sta 13+04.77 $\Delta s = 2' 45" 16.6"$ $L_s = 150.00'$ $LT = 100.01'$ $ST = 50.01'$
-RAMPC- Pls Sta 21+30.78 $\Delta s = 10' 06" 39.7"$ $L_s = 150.00'$ $LT = 100.16'$ $ST = 50.15'$	-RAMPC- Pls Sta 22+45.84 $\Delta = 17' 27" 02.1" (LT)$ $D = 13' 28" 52.9"$ $L = 129.44'$ $T = 65.23'$ $R = 425.00'$ $E = 0.04$ $DS = 30 MPH$	-RAMPC- Pls Sta 25+60.64 $\Delta = 32' 51" 04.5" (LT)$ $D = 6' 44" 26.4"$ $L = 487.36'$ $T = 250.58'$ $R = 850.00'$ $E = 0.02$ $DS = 30 MPH$	-RAMPC- Pls Sta 28+58.09 $\Delta = 16' 15" 01.0" (LT)$ $D = 13' 28" 52.9"$ $L = 120.54'$ $T = 60.68'$ $R = 425.00'$ $E = 0.02$ $DS = 30 MPH$
-SPURC- Pls Sta 24+92.98 $\Delta = 103' 48" 53.0" (RT)$ $D = 24' 54" 40.4"$ $L = 416.74'$ $T = 293.41'$ $R = 230.00'$ $E = 0.04$ $DS = 30 MPH$	-SPURC- Pls Sta 26+40.35 $\Delta = 1' 30" 49.4" (RT)$ $D = 3' 08" 59.5"$ $L = 48.06'$ $T = 24.03'$ $R = 1,819.00'$ $E = 0.02$ $DS = 30 MPH$	-RAMPD- Pls Sta 10+83.34 $\Delta s = 1' 09" 01.1"$ $\Delta s = 2' 17" 52.8"$ $L_s = 150.00'$ $LT = 83.34'$ $ST = 66.70'$	-RAMPD- Pls Sta 13+17.91 $\Delta = 10' 15" 42.2" (LT)$ $D = 3' 03" 50.2"$ $L = 334.92'$ $T = 167.91'$ $R = 1,870.00'$ $E = 0.06$ $DS = 50 MPH$
-RAMPD- Pls Sta 15+34.93 $\Delta s = 2' 17" 52.7"$ $L_s = 150.00'$ $LT = 100.01'$ $ST = 50.01'$	-RAMPD- Pls Sta 20+95.27 $\Delta s = 19' 31" 57.5"$ $L_s = 150.00'$ $LT = 100.62'$ $ST = 50.56'$	-RAMPD- Pls Sta 24+24.73 $\Delta = 103' 42" 06.6" (RT)$ $D = 26' 02" 36.7"$ $L = 398.19'$ $T = 280.08'$ $R = 220.00'$ $E = 0.04$ $DS = 30 MPH$	-SPURD- Pls Sta 24+25.90 $\Delta = 56' 45" 55.8" (LT)$ $D = 22' 55" 05.9"$ $L = 247.69'$ $T = 135.08'$ $R = 250.00'$ $E = 0.04$ $DS = 30 MPH$
-D100- Pls Sta 10+34.17 $\Delta = 83' 10" 19.4" (LT)$ $D = 190' 59" 09.4"$ $L = 43.55'$ $T = 26.62'$ $R = 30.00'$	-D100- Pls Sta 10+89.82 $\Delta = 29' 56" 52.1" (RT)$ $D = 127' 19" 26.2"$ $L = 23.52'$ $T = 12.04'$ $R = 45.00'$		

PROJECT REFERENCE NO. U-2412B		SHEET NO. 2-0	
ROADWAY DESIGN ENGINEER		HYDRAULICS ENGINEER	
FOR INFORMATION ONLY FOR RIGHT-OF-WAY, SEE U-2412B ROW PLANS DATED: MAY 2011			
 PB 121 WEST TRADE STREET SUITE 1050 CHARLOTTE, NC 28202 NC License No. P128		 25 0 25 50 1" = 50'	

8/17/99
2: NOV-2011 16:55
C:\Projects\2011\11-2412B\Roadway\Project\U-2412B_RdL.pst_2R.dgn
Florence & Hutcheson
11-2412B

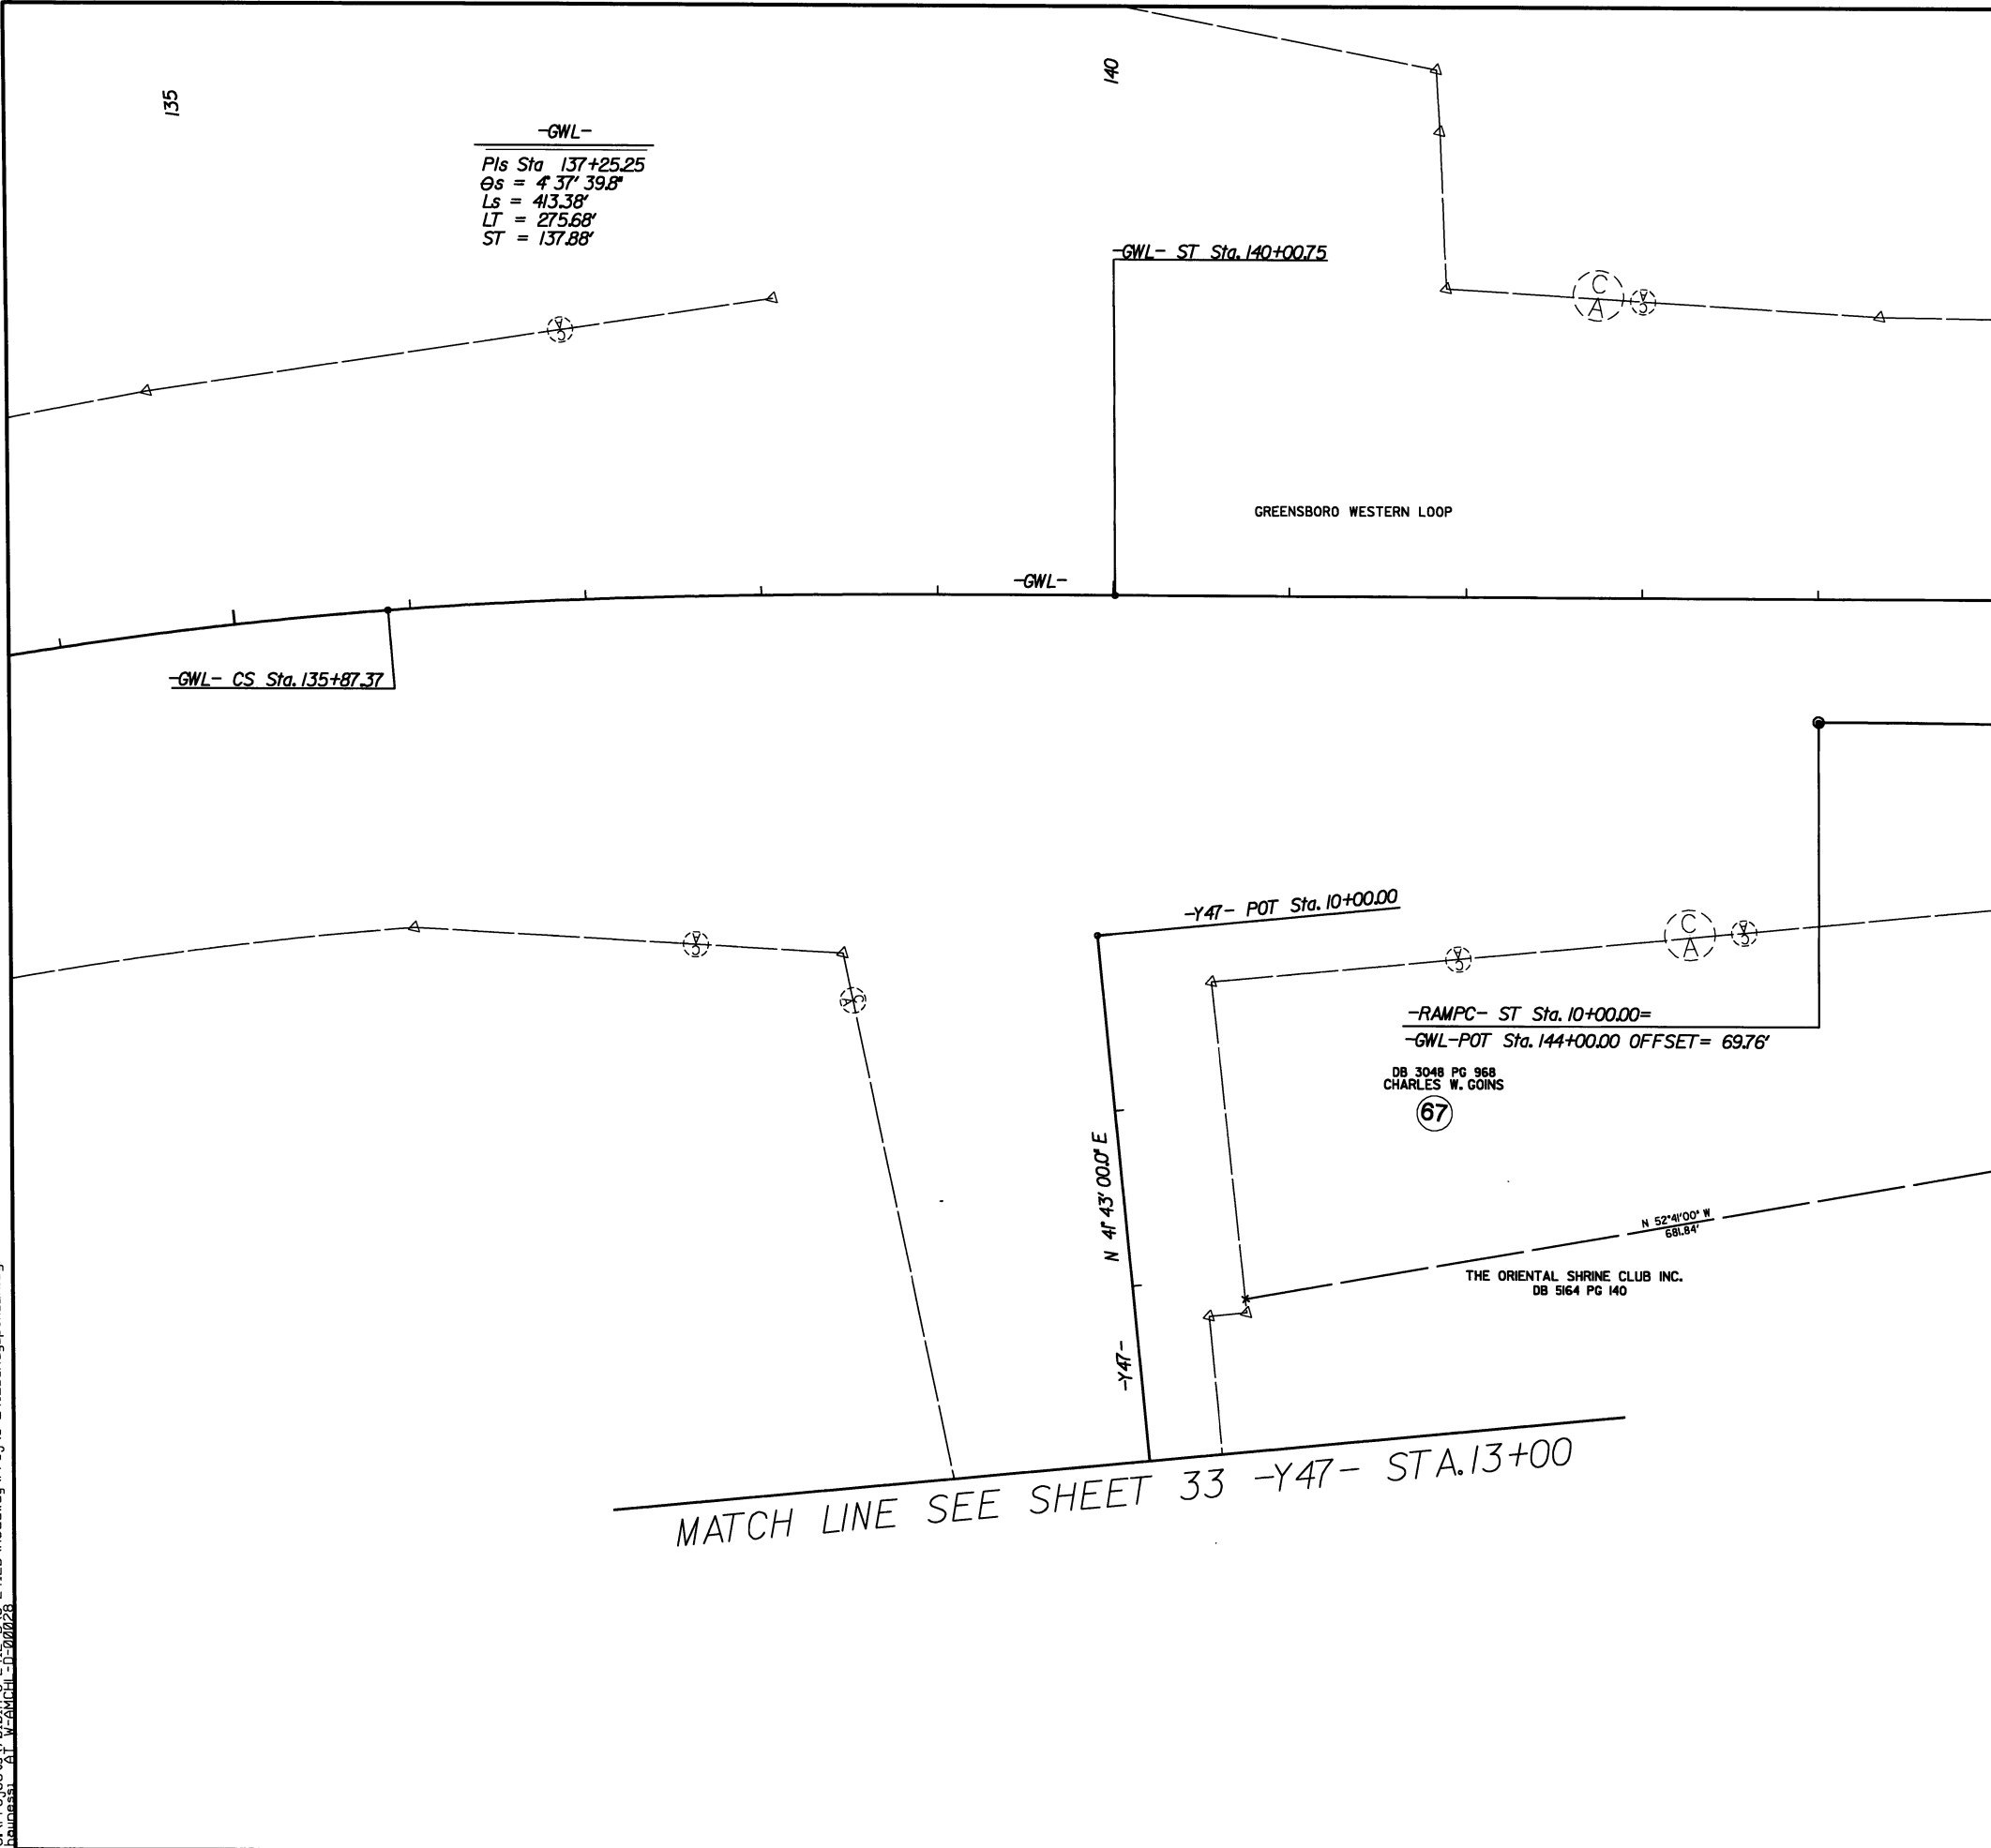


MATCH LINE SEE SHEET 2-P-GWL- STA. 145+00



PROJECT REFERENCE NO. U-2412B		SHEET NO. 2-R	
RW SHEET NO.			
ROADWAY DESIGN ENGINEER		HYDRAULICS ENGINEER	
FOR INFORMATION ONLY FOR RIGHT-OF-WAY, SEE U-2412B ROW PLANS DATED: MAY, 2011			
 Florence & Hutcheson CONSULTING ENGINEERS 121 WEST TRADE STREET SUITE 1950 CHARLOTTE, NC 28202 NC License No. P-108			

~~-GWL-~~

PI Sta 777+71.99	Pls Sta 184+40.21
$\Delta = 16^{\circ}40'55.3''$ (RT)	$\Theta s = 2^{\circ}40'02.0''$
$D = 1^{\circ}30'19.8''$	$Ls = 354.33'$
$L = 1108.07'$	$LT = 236.25'$
$T = 557.98'$	$ST = 118.13'$
$R = 3,805.77'$	
$e = 0.06$	
$DS = 70$ MPH	

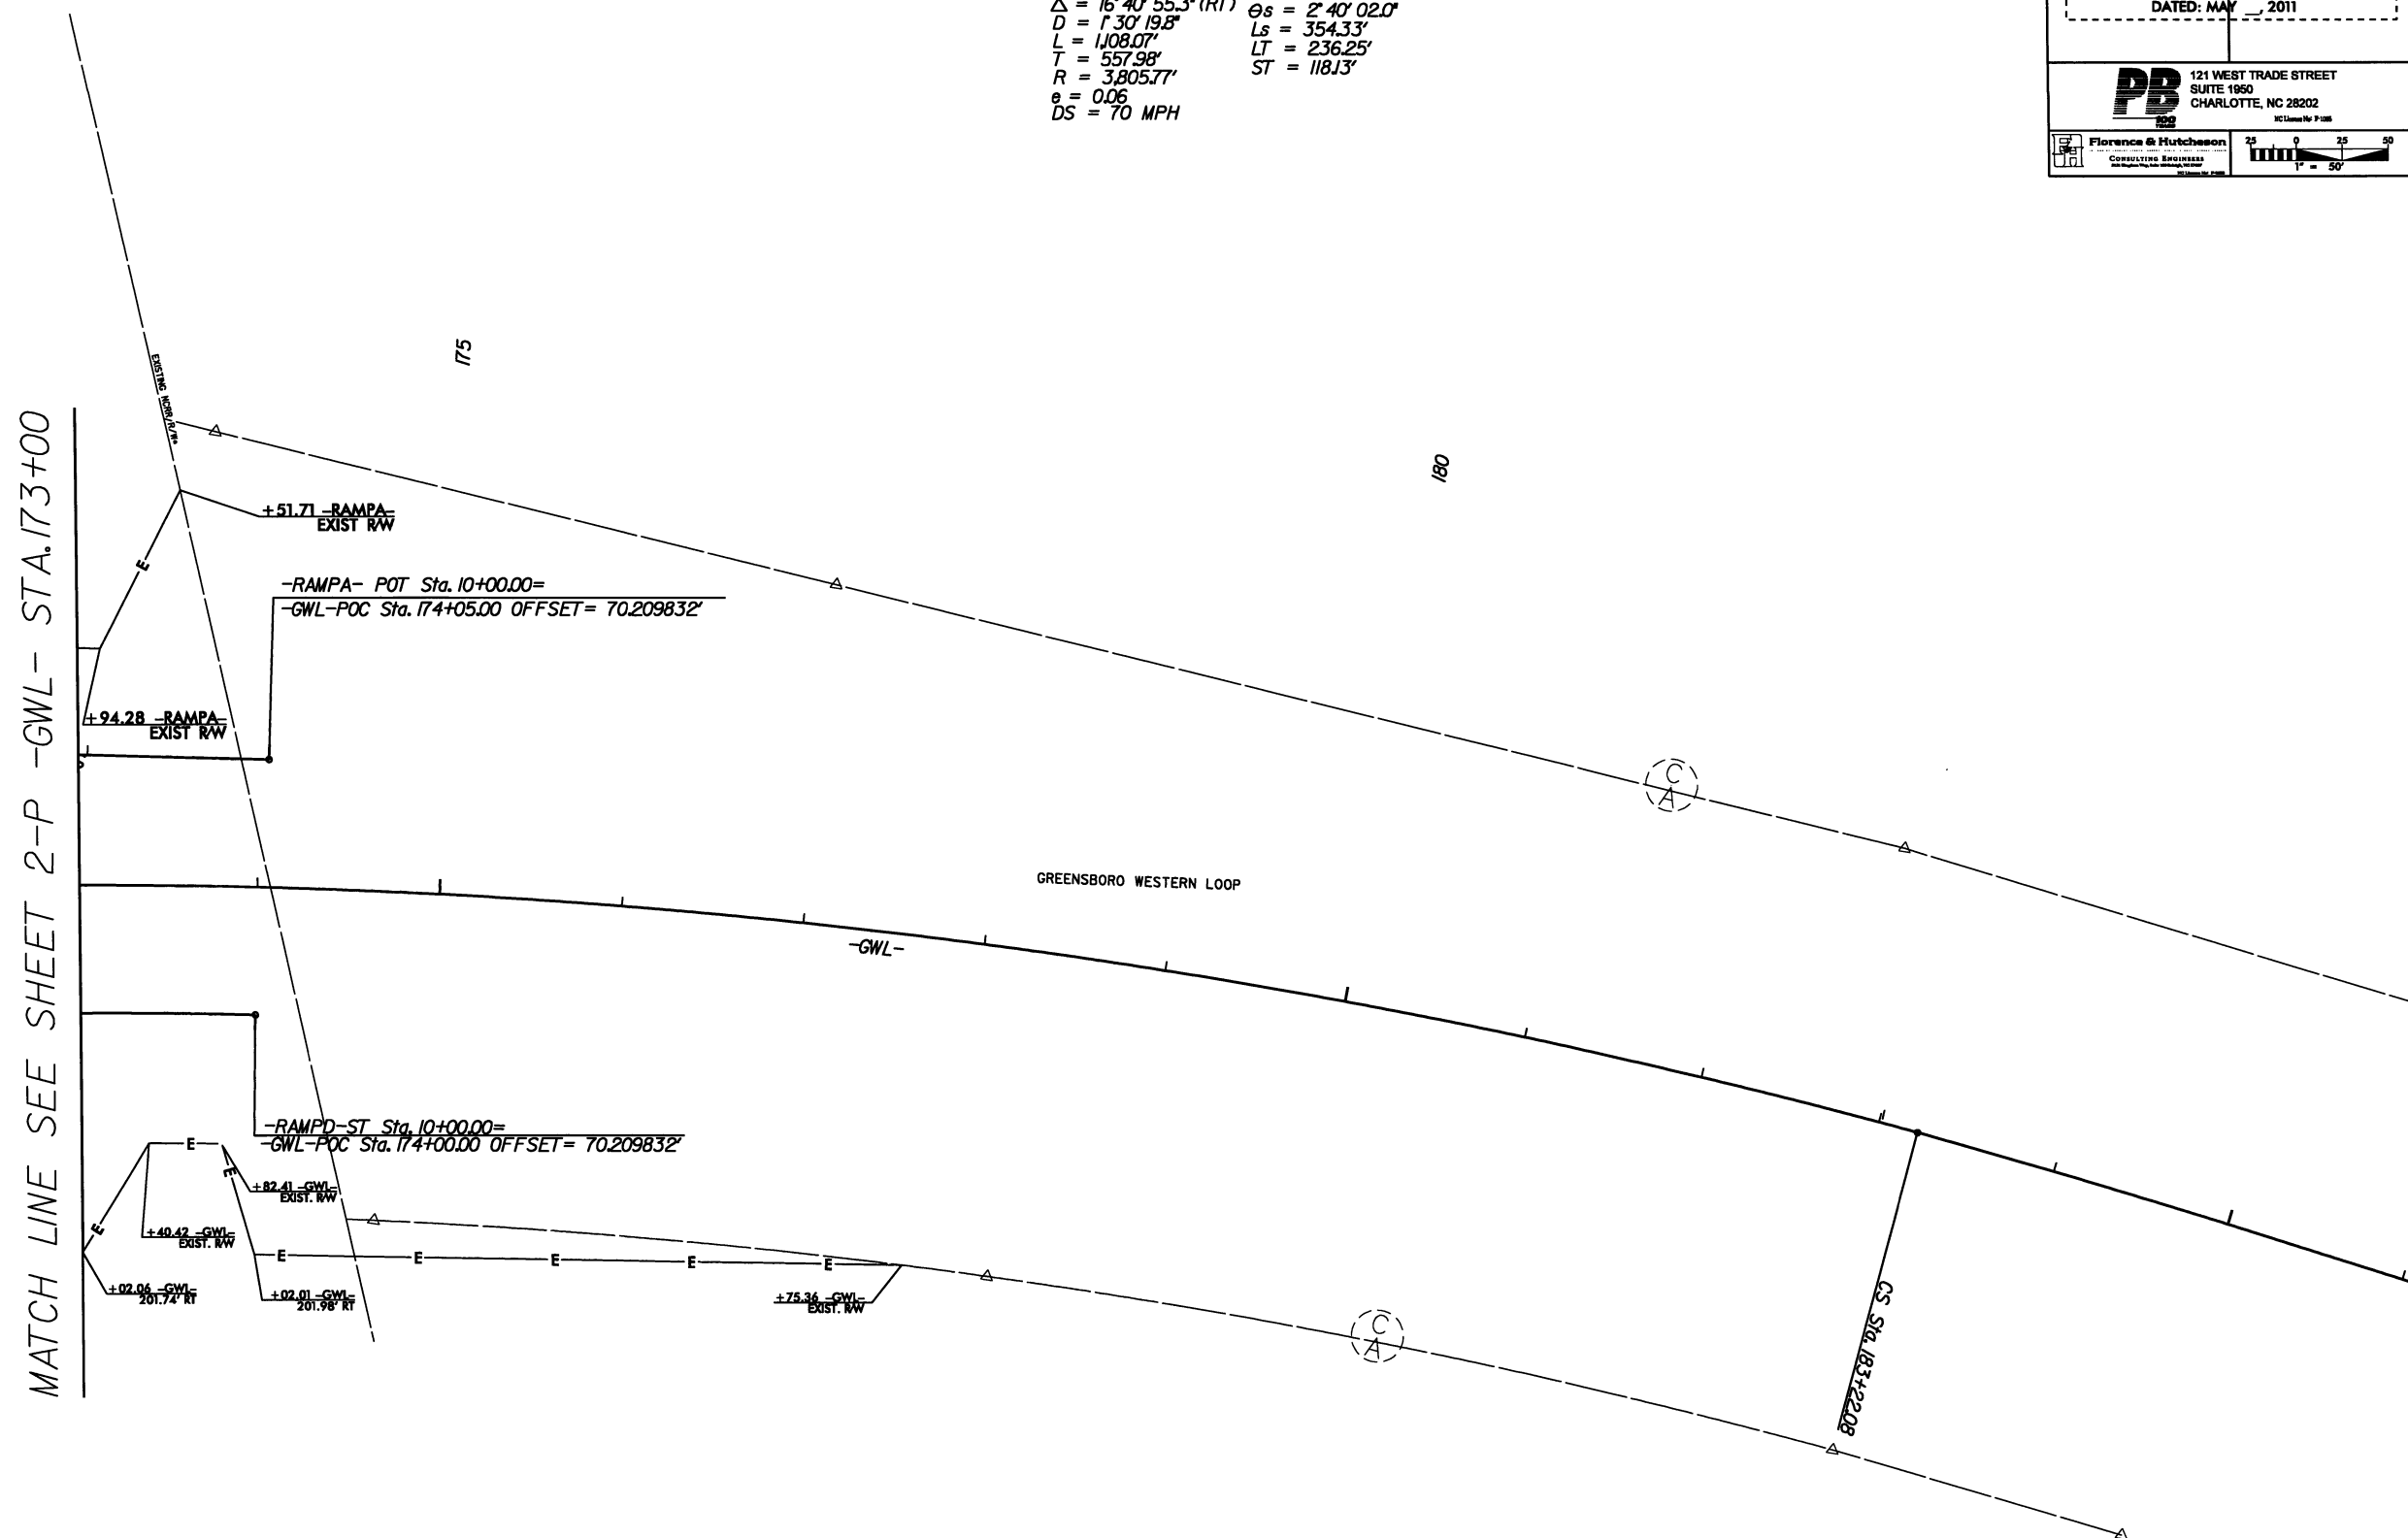

MATCH LINE SEE SHEET 2-P -GWL- STA. 173+00

8/17/99

21-NOV-2011 6:55
 Projects\0101A-U-2412_B\U-2412B_Roadway\Proj\U-2412B_Rdly_psh_2S.dgn
 Business AT W-AMCHL-D-00028

STATE OF NORTH CAROLINA
DIVISION OF HIGHWAYS

PARCEL INDEX SHEET

PARCEL NO.	SHEET NO.	PROPERTY OWNERS NAME
1	4,5,24	BRUCE R. TAYLOR
2	4	ROBERT J. BEDINGFIELD AND JEANNE H. BEDINGFIELD
3	5,24	JOSEPH A. NORMAN AND VICKY D. NORMAN
4	5,25	CLECIE M. THACKER AND GAIL THACKER
5	5	THOMAS H. TAYLOR, JR. AND BARBARA B. TAYLOR
6	5,25	WILLIAM WALTER MCLEAN, JR. AND SUSAN S. MCLEAN
7	5,6,7,8,26	KOURY VENTURES LIMITED PARTNERSHIPS
8	8,9	KOURY VENTURES LIMITED PARTNERSHIPS
8A	9	STATE EMPLOYEES CREDIT UNION
9	8,27	OAKDALE VILLAGE LLC
10	8,9,27	AZAS, LLC
11	9,10	ALBERDINGK BOLEY, INC
12	9,10	SEDFIELD CLASSIC LIVING, LLC
14	10	MORGAN PROPERTIES INC
15	10,11	SEDFIELD BAPTIST CHURCH
16	10,11,12	GUILFORD MEMORIAL PARK INC
18	11	DAVID W. MITCHAM
19	11	DAVID W. MITCHAM
20	11	RUTH F. THOMPSON
21	11,12	KBG, LLC
22	12	WILLIAM C. AVERY
23	12	THE LESTER GROUP, INC.
24	12	THE LESTER GROUP, INC.
25	12,13	SPRING REPAIR SERVICE INC
26	12	SUSAN ASHLEY MARION
27	12	MARK T. MOORE
28	12	CHUBBS, LLC
29	12	BLACK DOGS, LLC
30	12,13	THE MOSES H. CONE MEMORIAL HOSPITAL
31	13	THOMAS J. BIVENS, JR.
32	13	C. RICHARD BRUNNING, IV
33	13	CECIL LITTLE
34	13	JOE S. BYERLY AND BETSY C. BYERLY
35	13	TRUETT A. GRANTS
36	13	GARY A. REGAN AND JEAN C. REGAN
37	13	GARY A. REGAN AND JEAN C. REGAN
38	13	SOUTHSTAR HOLDINGS, ADAMS FARM, LLC
39	13	SOUTHSTAR HOLDINGS, NEW BERN ET. AL.
40	13	CARTER BANK & TRUST CO. (BY MERGER)
41	13,14	E&A INVESTMENTS, LLC
42	13,14	MCDONALDS CORPORATION
43	13,14,29	INLAND SOUTHEAST GREENBORO, LLC
44	29	AUTOBELL CAR WASH, INC
45	14	IINLAND AMERICAN ST. PORTFOLIO LLC
46	14	RICHARD GARRETT ET. AL.
47	14	ROBERT V. REGISTER
48	14	MMG PROPERTIES LLC
49	14	THURSTON H. REEDER, JR.
50	14,15,30	M. WILLARD TUCKER & BARRY S. SIEGAL
51	14,15	MARVIN A. LAW
52	14	MILDRED S. MITCHELL
53	14,15,30	WILLIAM W. MITCHELL
54	15	JANO SHOE JENKINS AND HUSBAND, SIDNEY MALCOLM JENKINS, JTRS
55	15	THE JOHN AND LOU ANN MOTHERSHEAD FAMILY TRUST - TRUST B
56	15,16,17,18	KSL SEDGFIELD PILOT LLC
57	17	MARGARET B. BROWN
58	17	HELEN M. FAUCETT
59	17	JAMES R. DILLON JR.


PARCEL NO.	SHEET NO.	PROPERTY OWNERS NAME
61	18	JUDY LOMAX ET. AL. BY INTESTATE
62	18	L&S DUHAN PROPERTIES I LIMITED PARTNERSHIP
63	18	DEBORAH L. ALLEN
64	18	WALTER M. BROWN
65	18	NCDOT
66	18	ROBERT J. GARRETT
67	18,19,31	CHARLES W. GOINS
68	18	RONALD A. WOODY
69	18	VICKIE WHITE, ET AL
70	18	CHARLES W. GOINS
71	19	CLAYTON J. EGGERS
72	19	CHARLES W. GOINS
73	19	CHARLES W. GOINS
74	19	CHARLES W. GOINS
75	19	CHARLES W. GOINS
76	18,19	CHARLES W. GOINS
76A	19	CHARLES W. GOINS
77	19	L&S DUHAN PROPERTIES I LIMITED PARTNERSHIP
78	19	BILL W. HARVEY
79	19,20	G.L. WILSON BUILDING COMPANY
80	19	MARY H. TOWNSEND
81	19	JERRY M. KENION
82	19,20	DAVID H. GRIFFIN
83	19	J R DORSETT HEIRS
84	19	TIMOTHY D. BANKER
85	19,20	LORA HILL
86	20	G.L. WILSON BUILDING COMPANY
87	20	FRANCES G. BURCH
88	20,21	DENNIS G. HOWARD
89	20	BSC INVESTMENTS, LLC
90	20,21	AZ DEVELOPMENT, LLC
91	21	WILLIAM T. POLLARD, SUSAN P. DAVIS, J.M. POLLARD JR.
92	21	SUSAN P. DAVIS, ET. AL.
93	21	JOHN M. POLLARD, SUSAN P. DAVIS, WILLIAM T. POLLARD, MADELINE P. POLLARD
94	21	WILLIAM T. POLLARD ET AL
95	21	BOYLES PROPERTIES TWO LLC
96	21	BOYLES PROPERTIES LLC
97	21	R.W. RENTAL PROPERTIES, LLC
98	21	JP&D FINANCIAL INC.
99	21	PATRICIA P. TAYLOR
100	21	TIMOTHY D. BANKER
101	21	WHITE FAMILY FARMS, LLC
102	21,22	KENNETH D. GREEN AND SHELIA M. GREEN
103	21	TERRY CURTIS WELBORN, JR.
104	21	WILLIAM E. WALKER AND DORIS J. WALKER
105	21	DAWN S. CHANEY
106	21	THOMAS H. ALLGOOD
107	21,22	MARIA C. ROBERTSON
108	22	KILOP PROPERTIES LLC
109	22	FIRST CITIZENS BANK
110	22	ILESH J. SHAH
111	22	NEESE INCORPORATED
112	22,34	SOVRAN ACQUISITION
113	22,35	JOSEPH RUSSELL FRANKLIN AND SANDRA M. FRANKLIN
114	22	STOP & SHOP INC
116	22,34	SUZANNE GINGERICH
117	22	BURGER KING CORPORATION
118	22	SAU LIN TSANG


STATE OF NORTH CAROLINA
DIVISION OF HIGHWAYS





PARCEL INDEX SHEET

PARCEL NO.	SHEET NO.	PROPERTY OWNERS NAME
119	22,35	EDWIN F. NEESE ET. AL.
120	22,23,35	NORTHEAST ENTERPRISES, INC
121	22,34	POLYTRENDS, INC
122	22	BERNICE I. GOINS
123	22,23	MOHAMED A. KHALID
124	23	CHARLES W. GOINS
125	23	SELF STORAGE ONE-HIGH POINT RD. LLC
126	23	MCCARTY AUTOMOTIVE INC
127	23	SHARON P. WALKER
128	23	HINSHAW MEMORIAL METHODIST CHURCH
131	24	WILLIE L. REID, JR.
132	24,26	GUILFORD COUNTY BOARD OF EDUCATION
133	24	ATTIS E. CROWE, JR. AND DENNICENT W. CROWE
134	24	JERRY H. FUQUA AND JUANITA B. FUQUA
135	24	BRUCE R. TAYLOR
136	24	WILLIAM ROBERT GLASGOW AND JUDITH LORRAINE GLASGOW
137	25	SHARI A. UPSTILL AND LEIGH A. RAMSEY
138	25	WILLIAM WALTER MCLEAN, JR. AND SUSAN S. MCLEAN
139	25	THUIN Y AND WIFE, YOR H
140	25	WALTER I. BATISTA AND NOEL D. BATISTA
141	25	CLYDE DAVID DEATON AND MARGARET D. DEATON
142	25	NCDOT
143	25	CHAS S. WILLIAMS AND NANCY V. WILLIAMS
144	25	TODD A. MCNEAL AND LESLIE J. MCNEAL
145	26	GUILFORD TECHNICAL COMMUNITY COLLEGE
146	29	BANK OF AMERICA
147	29	MIYE & LESLIE INVESTMENTS PROPERTIES, LLC
148	29	JETER T. GUTHRIE
149	30	SEYED MEHDI AGHILI & WIFE MITRA SHANDIZ AGHILI
150	30	TRANG THIEN DAO



PARCEL NO.	SHEET NO.	PROPERTY OWNERS NAME
151	30	HPR PROPERTIES INC
152	30	LINCOLN FINANCIAL SERVICES
153	30	IMOGENE R. GOLDSTON
155	30	JEAN M. DAVIES, TRUSTEE OF THE JEAN M. DAVIES TRUST
156	30	MARSHA PRICE
157	30	DOUGLAS L. YOUNTS, SR. AND WIFE, KAREN W. YOUNTS
158	33	WILLIAM A. RYALS
159	20,33	NCDOT
160	20	DENNIS G. HOWARD
161	20	KINGS MILL AT SEDGEFIELD ASSOCIATION
162	34	PEGGY ANN MICHAEL
163	34	PEGGY ANN MICHAEL
164	34	SHIRLEY C. HALL
165	34	DAVID H. GRIFFIN, SR. & MARYLENE F. GRIFFIN
166	34	D. H. GRIFFIN FAMILY LIMITED PTNR
167	34	PRICE FINANCIAL SOLUTIONS LLC
168	34	ANN Q. VO
169	34	ABDULLAH M. ALSHANTEER ET AL
170	34	ABDULLAH M. ALSHANTEER & AYMAN G. NABULSI
171	34	JAMES A. DEGRAPHENRIED
172	34	STANWYN A. GINGERICH
173	34	STANWYN A. GINGERICH
174	11	DAVID MITCHAM
175	4	FINISON, JOSEPH H. AND WIFE, MARTITIA D.
176	13	WILLIAM GUY RAY
177	12	PRIME INVESTMENT PARTNERS, LLC
178	20,33	HUNT VILLAGE, LLC
179	25	JAN CHRISTOPHER MCLEAN
180	12	TERRY CURTIS WELBORN, JR.
900	18	NCDOT

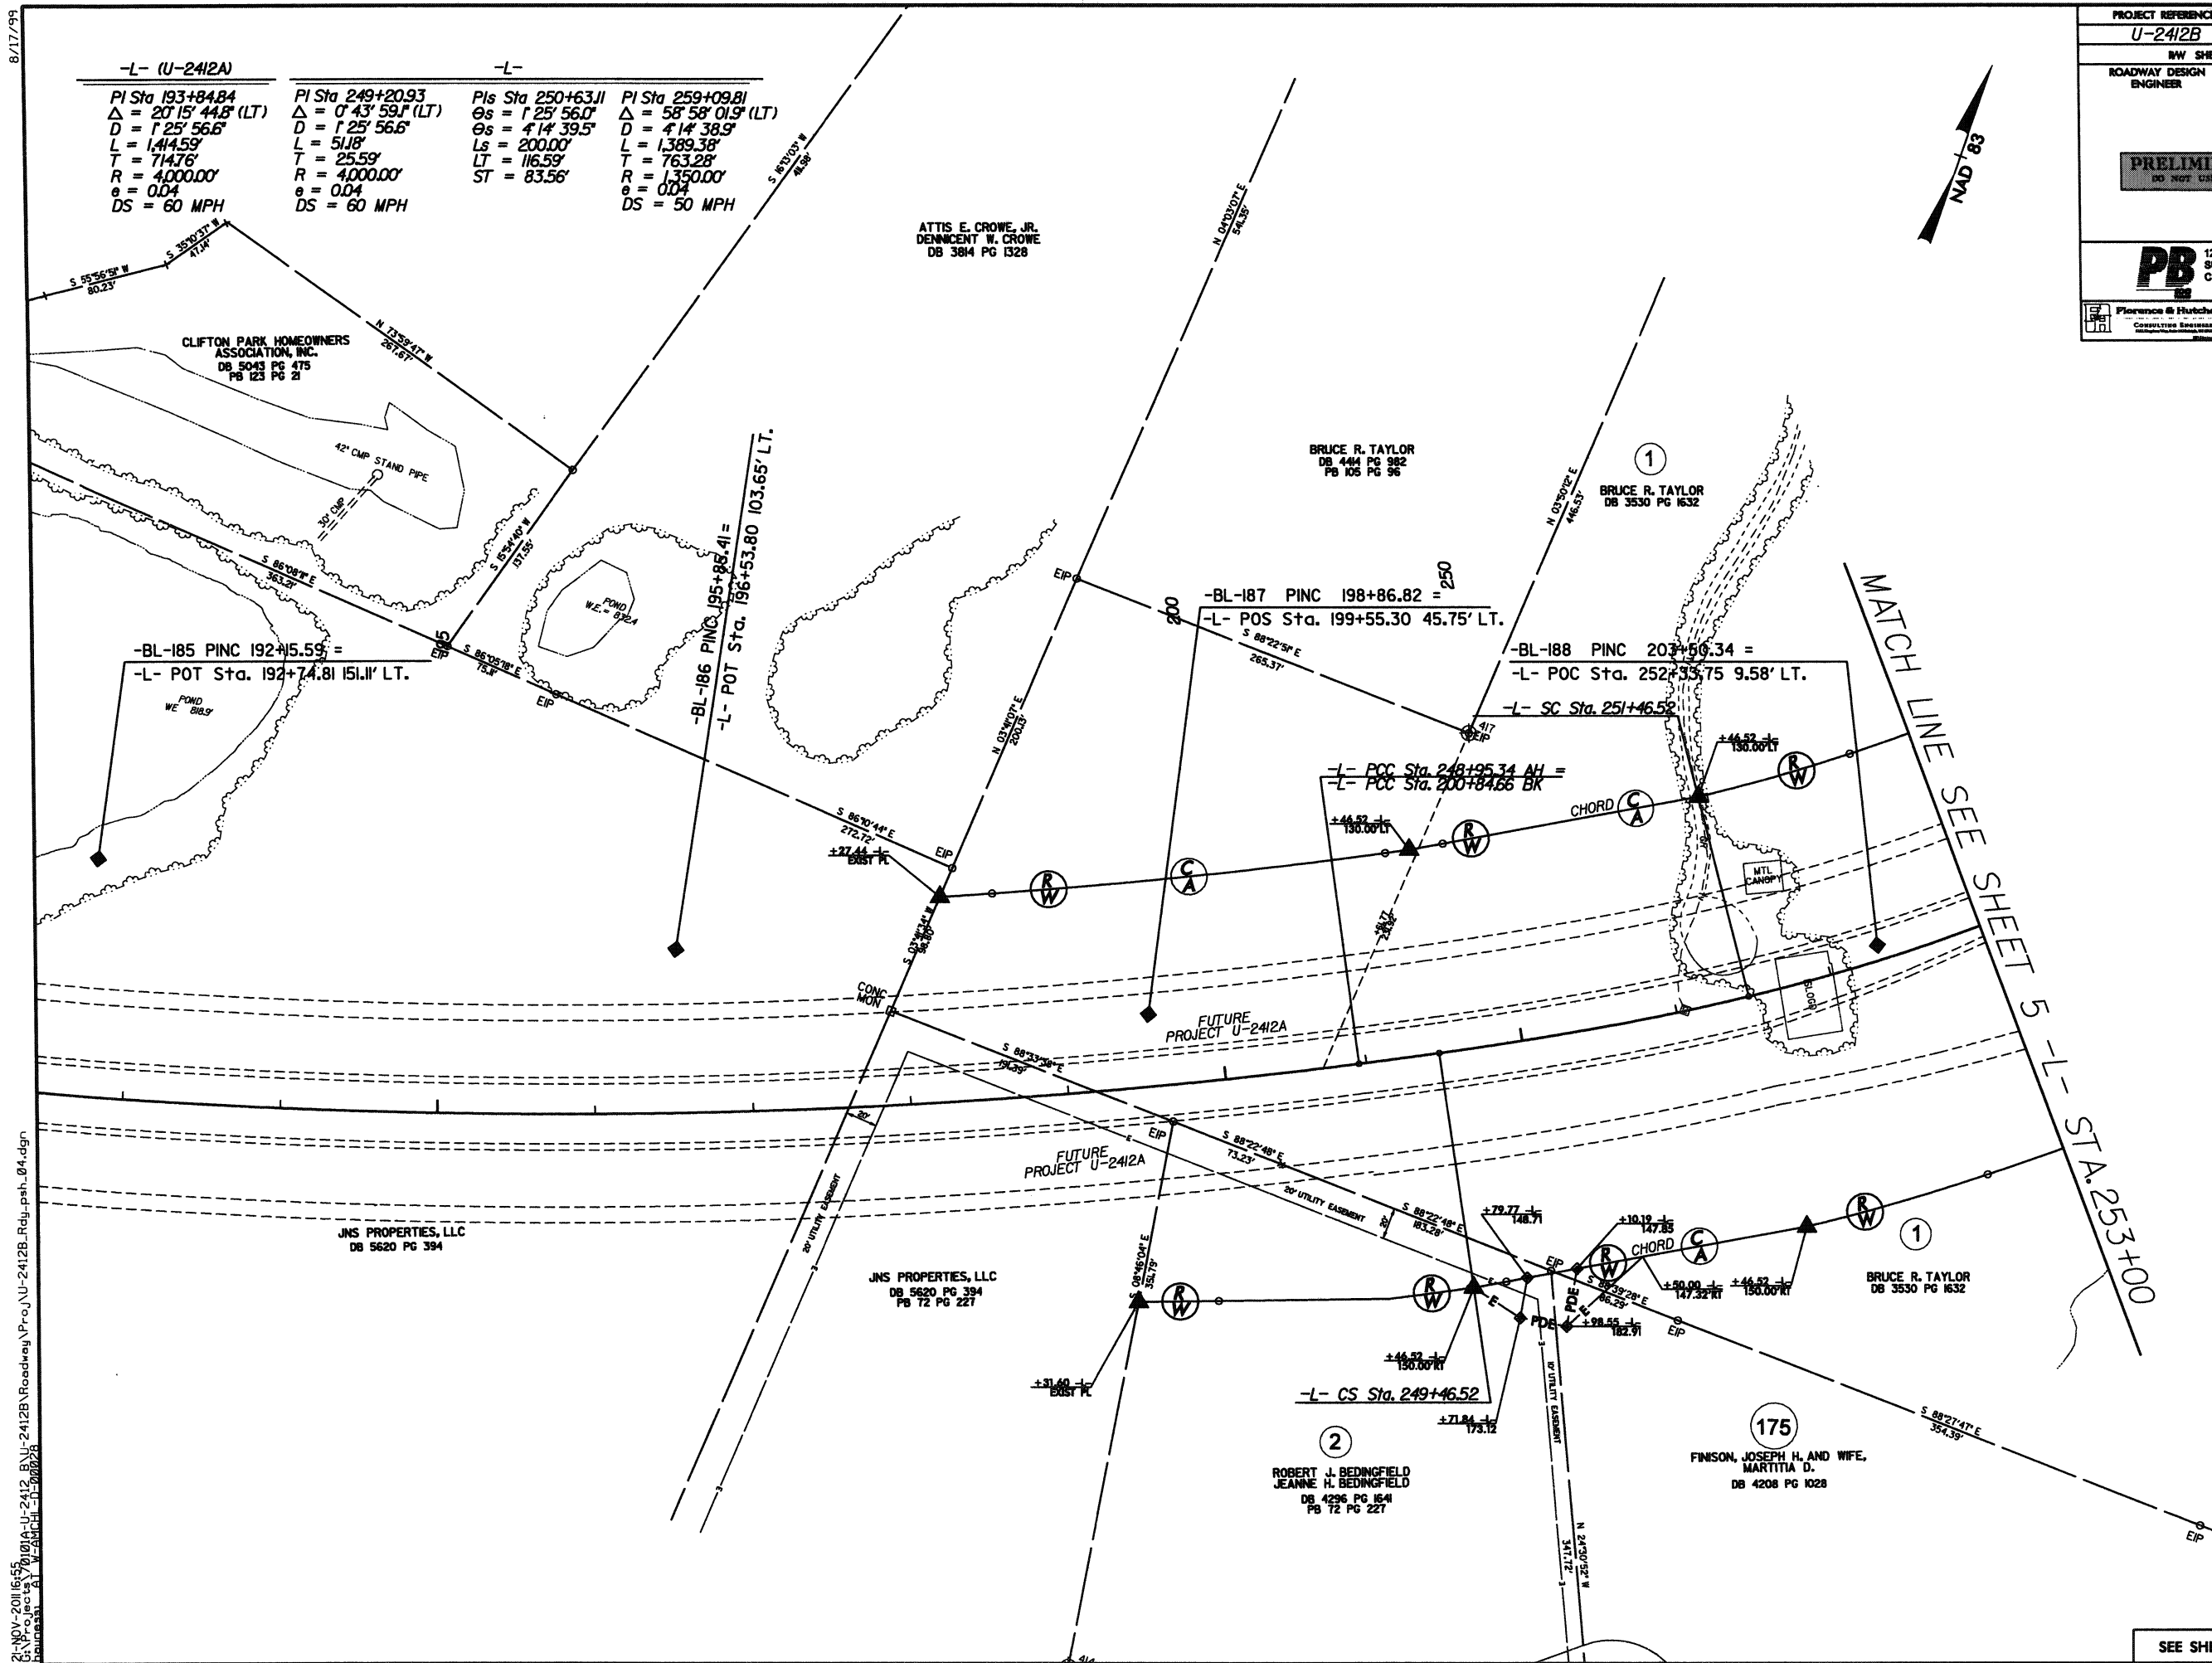

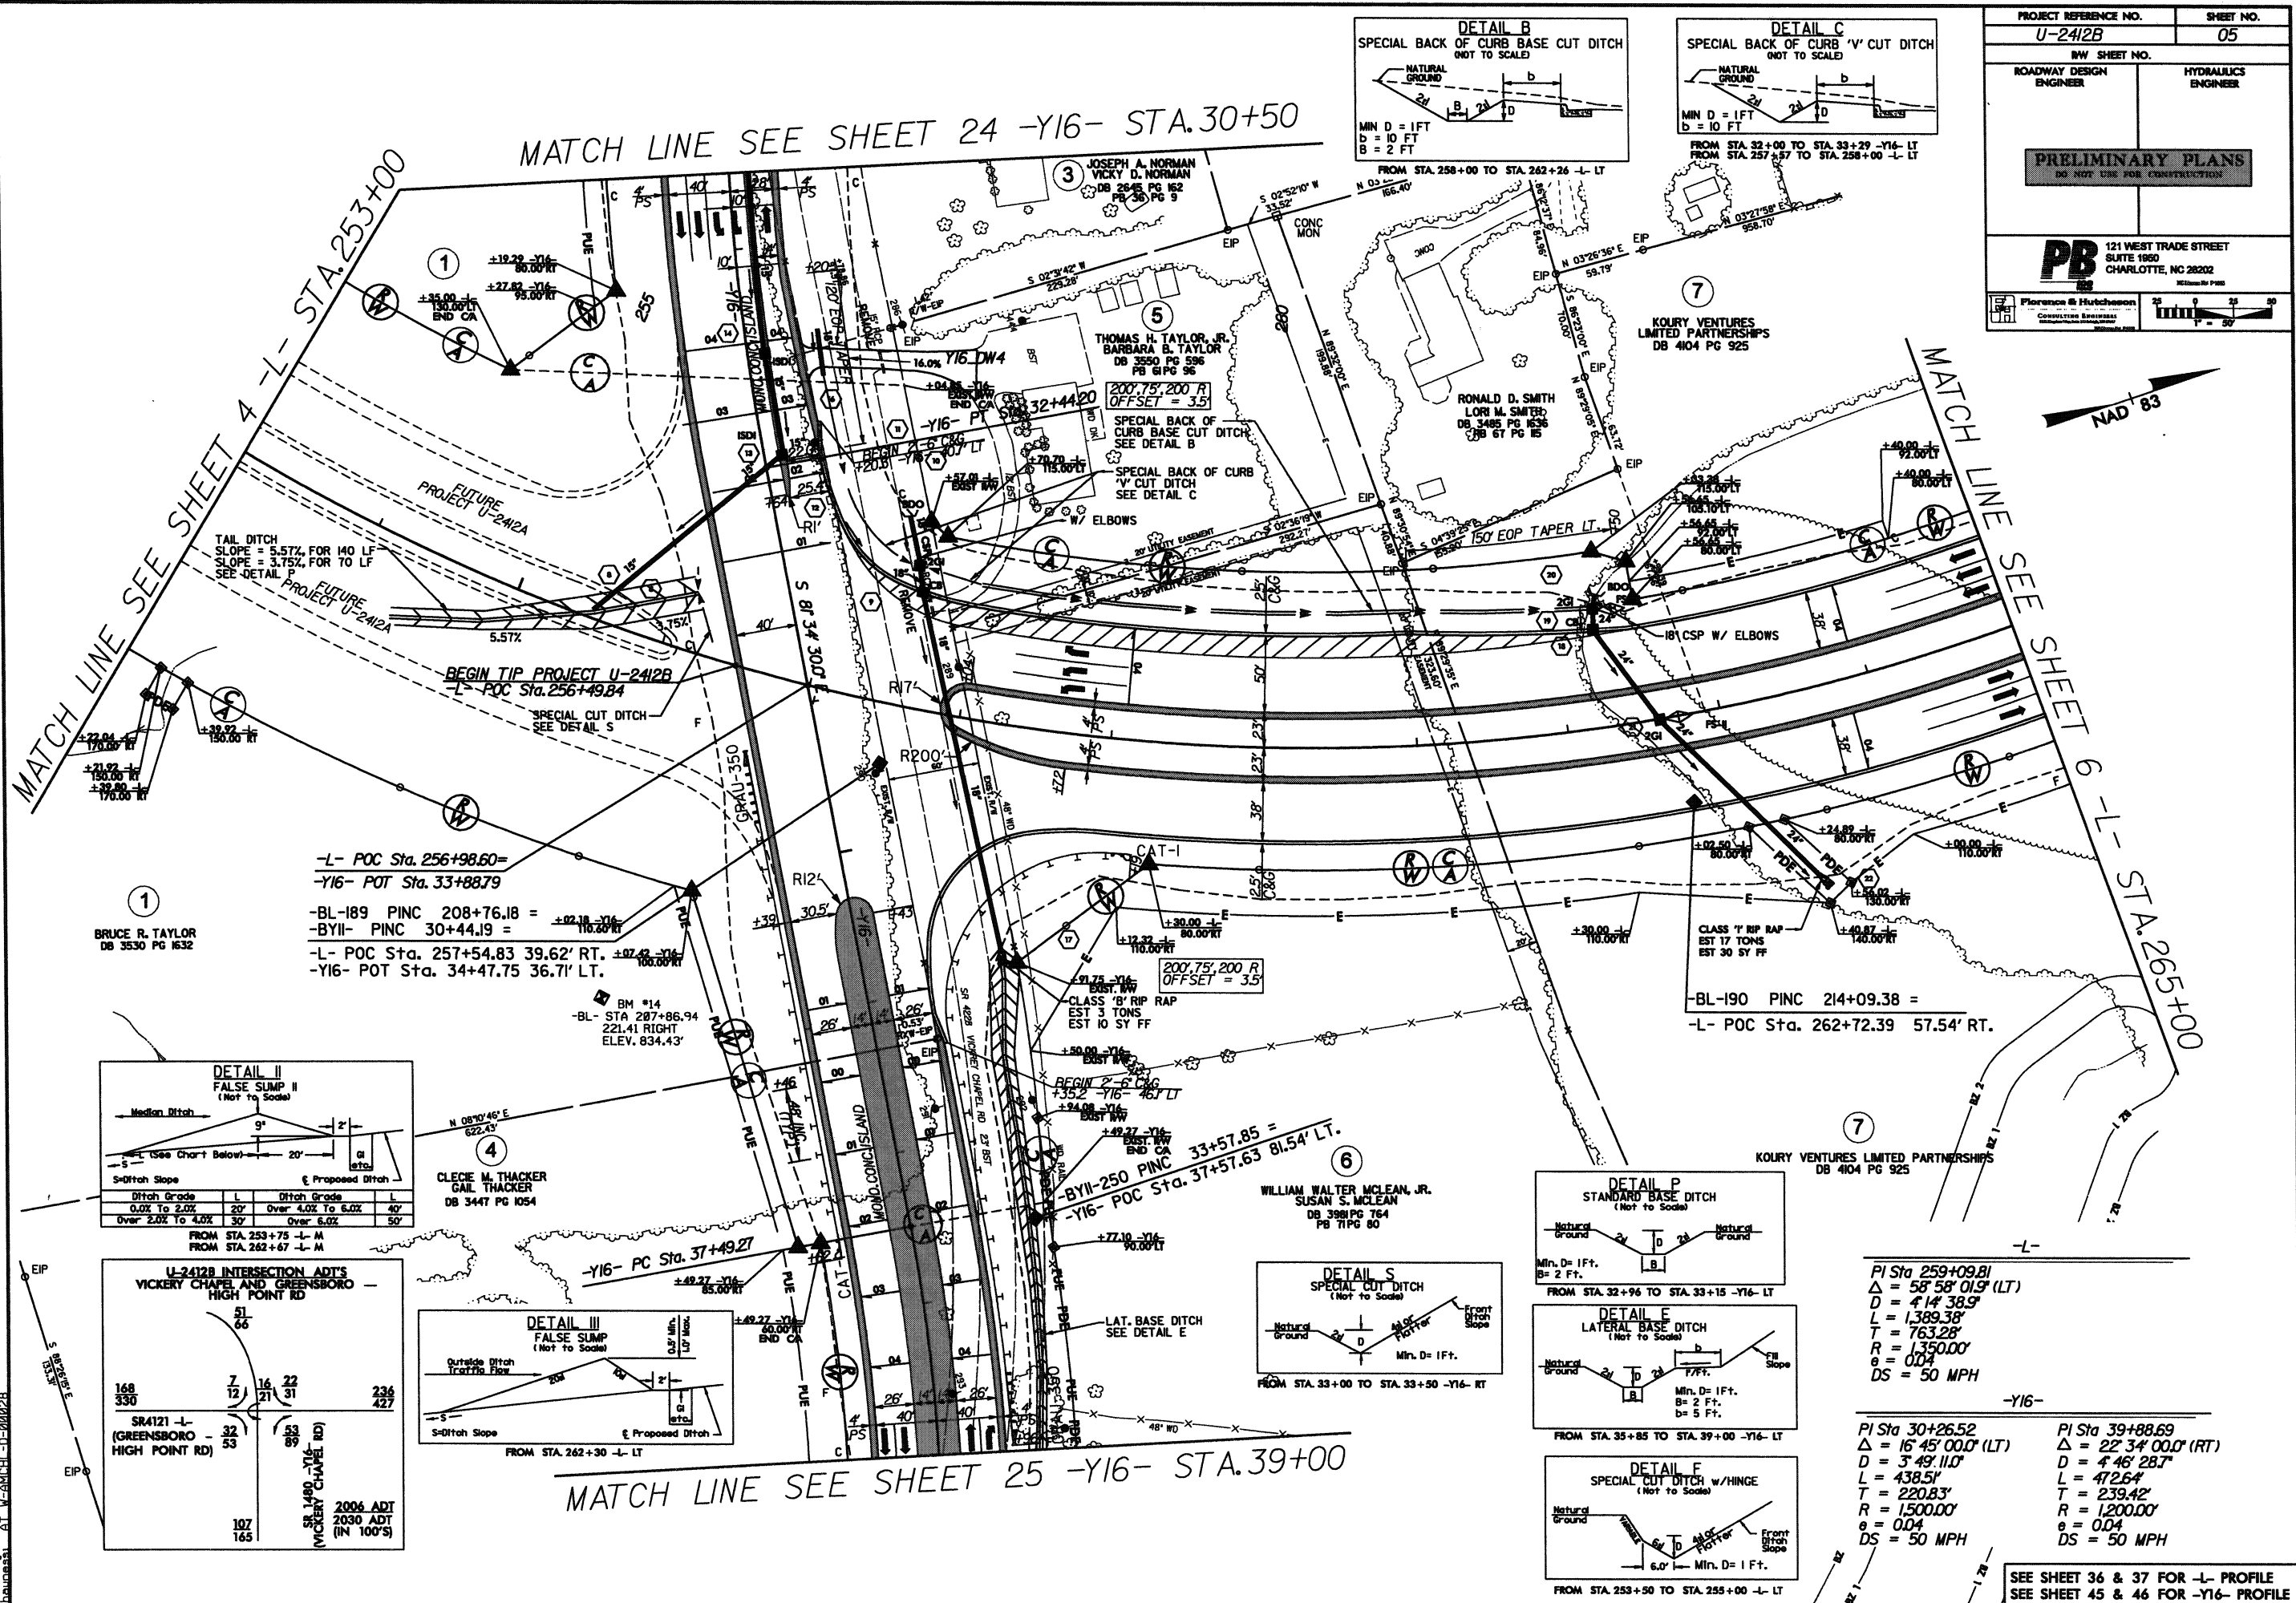

    

PROJECT REFERENCE NO. U-2412B		SHEET NO. 07	
RDW SHEET NO.		HYDRAULICS ENGINEER	
ROADWAY DESIGN ENGINEER			
PRELIMINARY PLANS DO NOT USE FOR CONSTRUCTION			
PB 121 WEST TRADE STREET SUITE 1000 CHARLOTTE, NC 28202 919.486.1400			
1" = 50'			

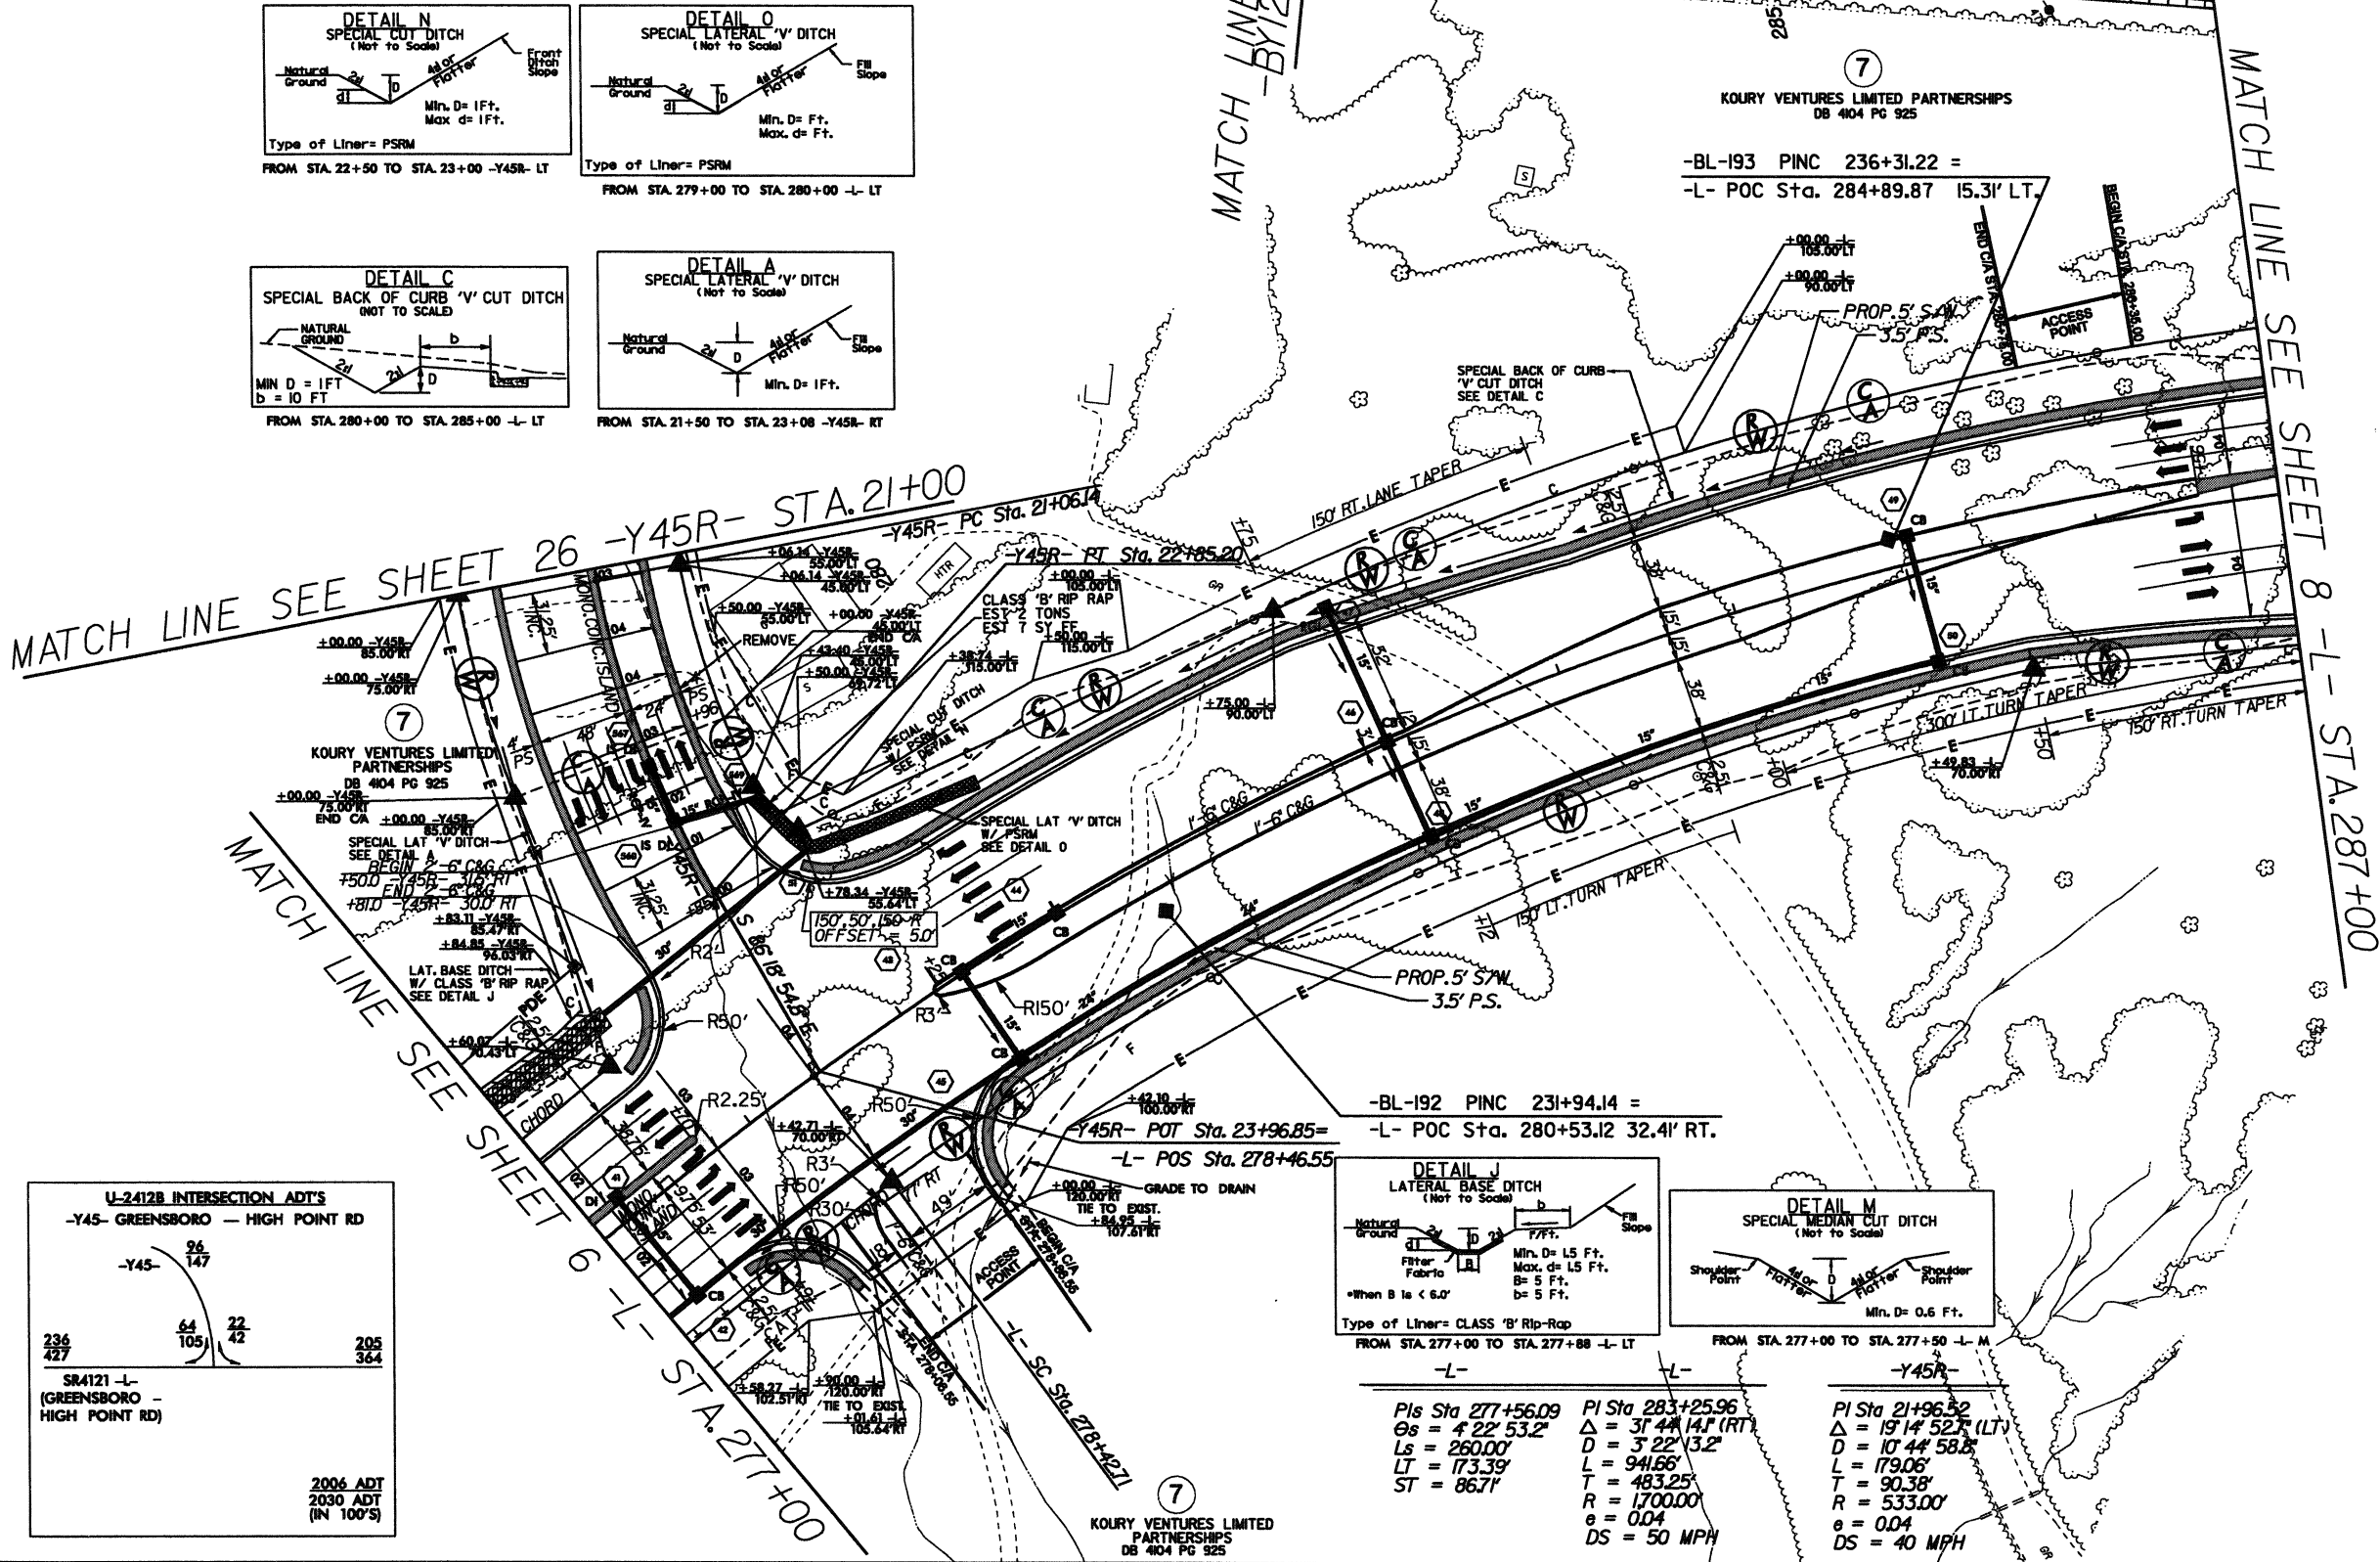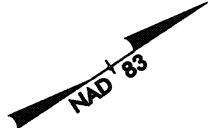

STANDARD BASE DITCH
 SLOPE = 2.3%
 EST DDE = 10 CY
 SEE DETAIL P

GUILFORD TECHNICAL
 COMMUNITY COLLEGE
 DB 3479 PG 1481
 DB 3701 PG 1254
 DB 3754 PG 532
 DB 3784 PG 538
 DB 3841 PG 933
 DB 5325 PG 201


NOTE: THE SPECIAL CB'S SHOWN WILL BE
 BUILT TO ACCOUNT FOR THE 1' TO 2' SHIFT
 IN THE PROPOSED CURB LINE TO THE
 EXISTING CURB LINE.

MATCH LINE SEE SHEET 27 -Y18- STA. 18+00

PROJECT REFERENCE NO. U-2412B		SHEET NO. 08
RDW SHEET NO.		HYDRAULICS ENGINEER
ROADWAY DESIGN ENGINEER		
PRELIMINARY PLANS DO NOT USE FOR CONSTRUCTION		
 121 WEST TRADE STREET SUITE 1800 CHARLOTTE, NC 28202 (704) 333-1111		
 1" = 50' 0 25 50		






MATCH LINE SEE SHEET 7 -L- STA. 287+00

MATCH LINE SEE SHEET 9 -L- STA. 298+50

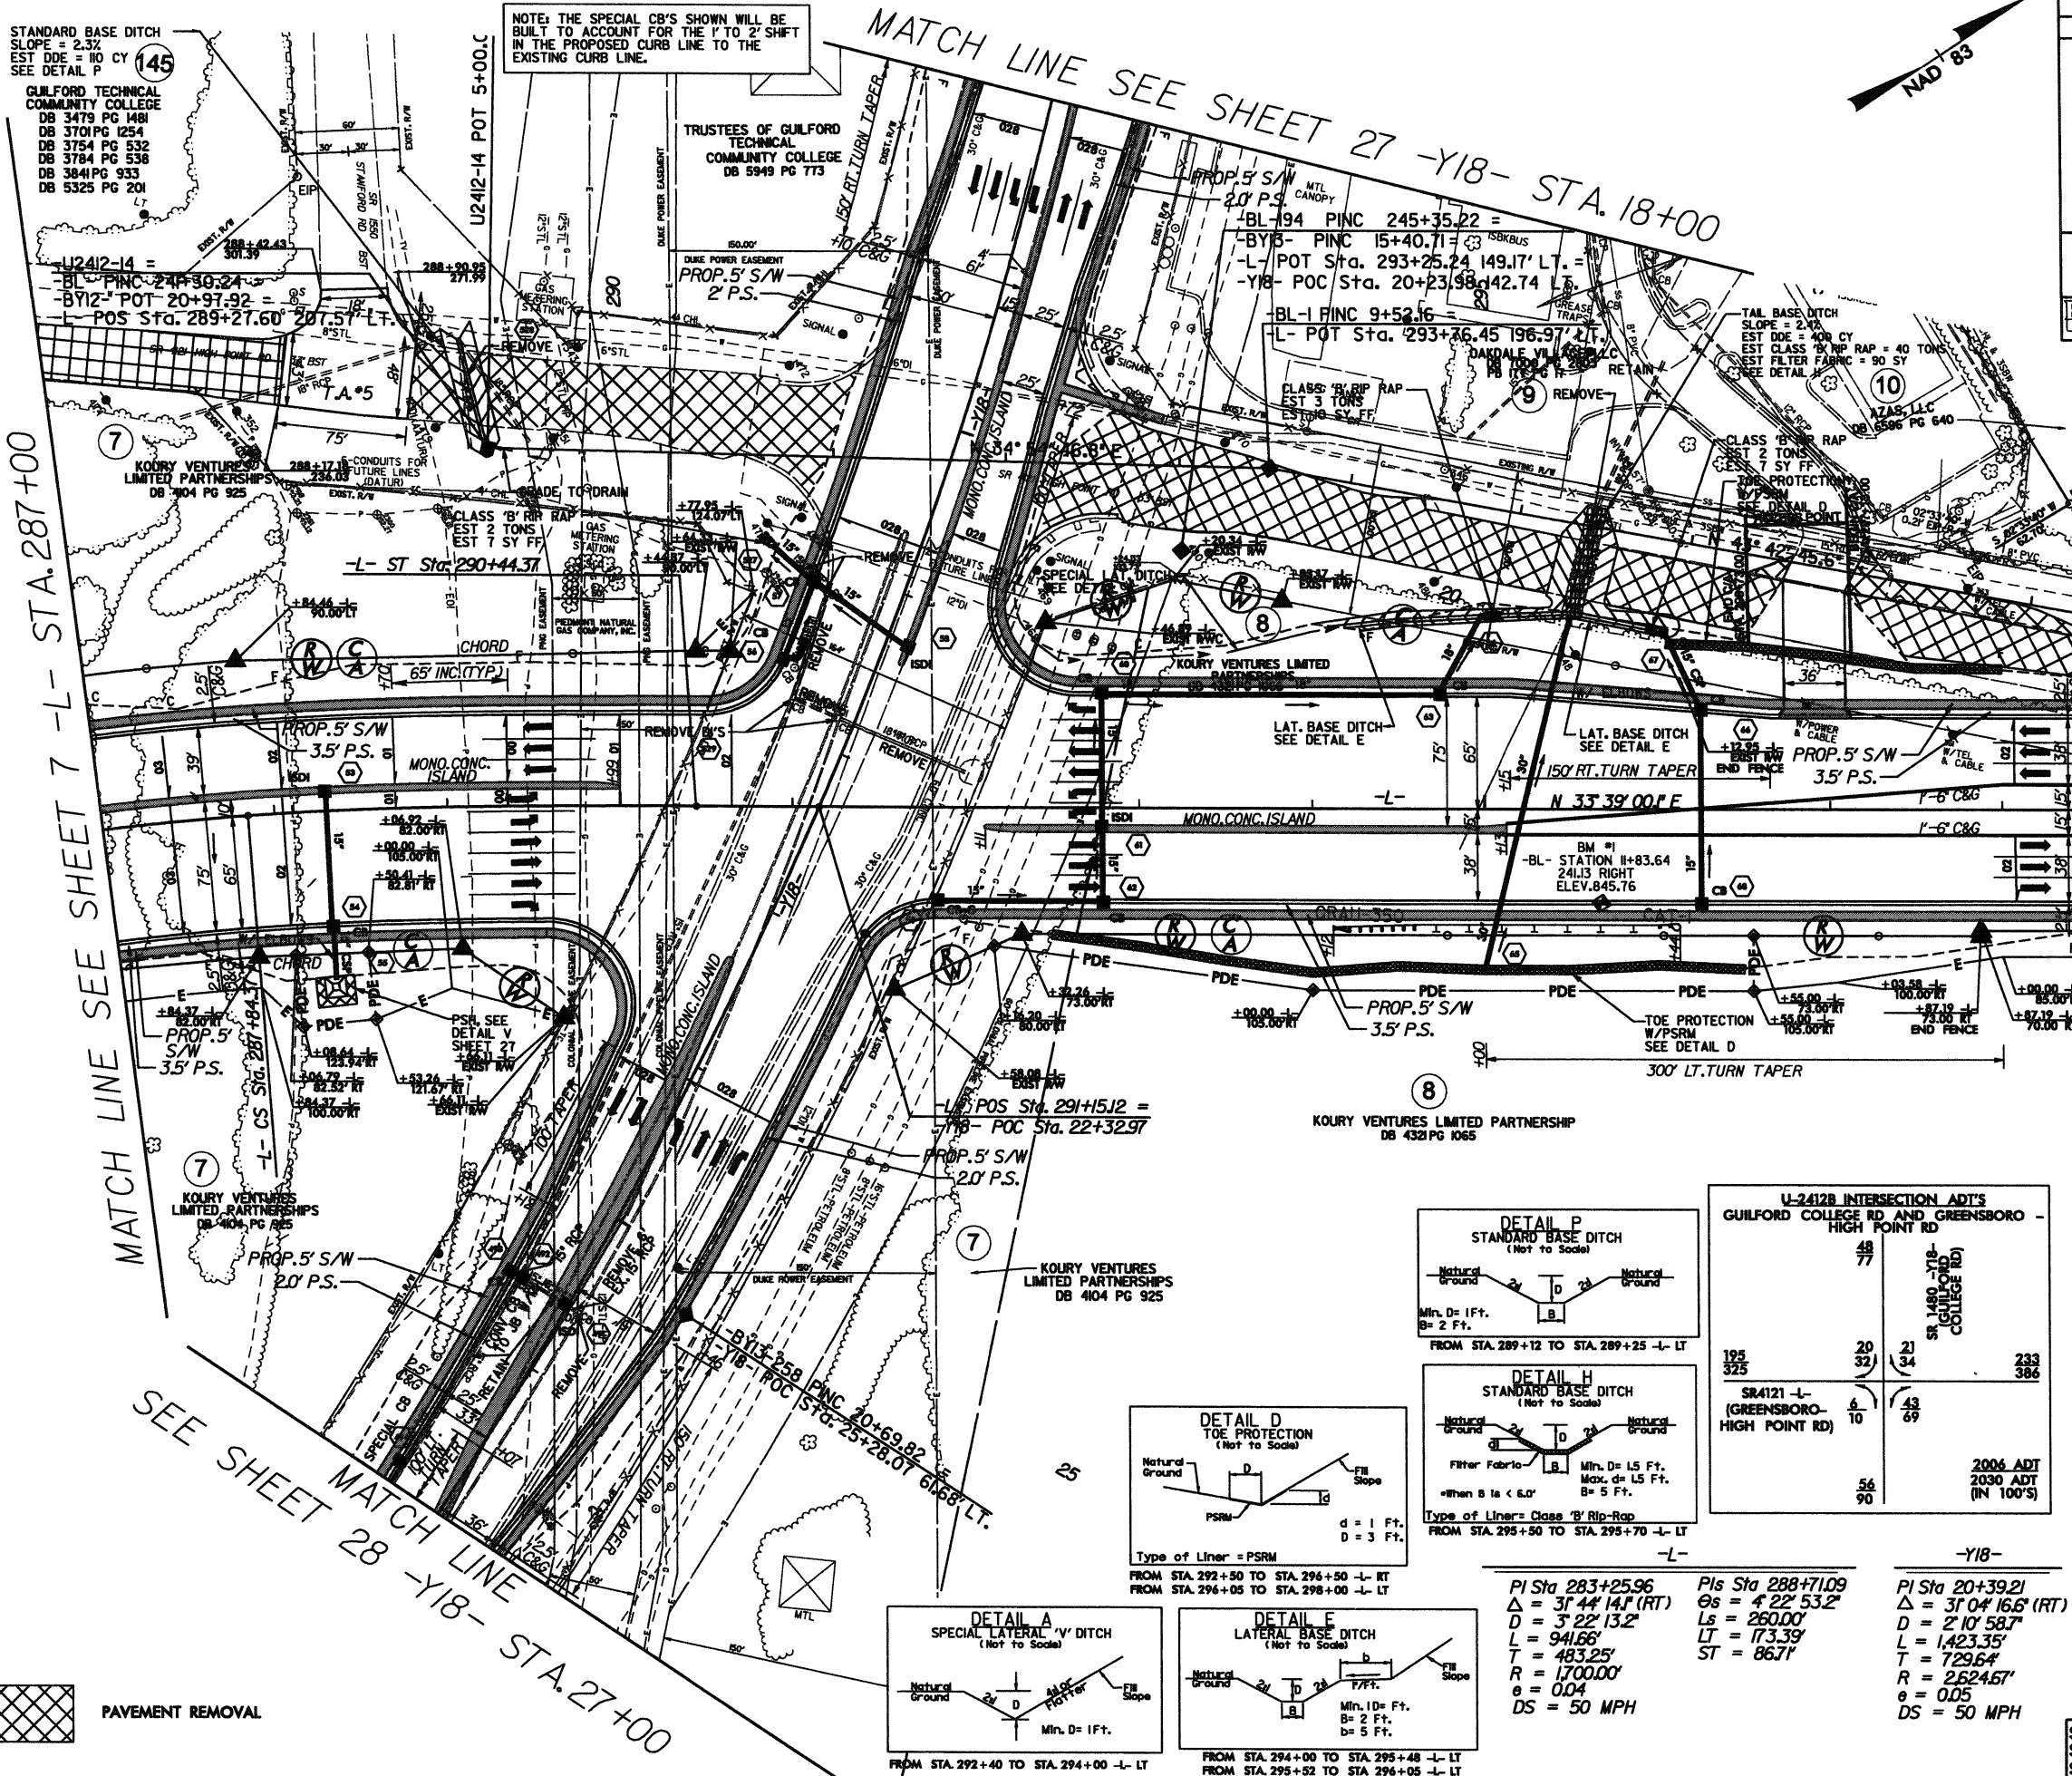

SEE SHEET 28 -Y18- STA. 27+00

 PAVEMENT REMOVAL

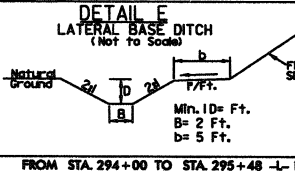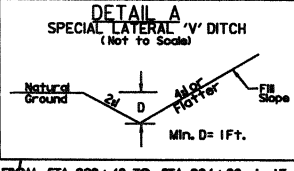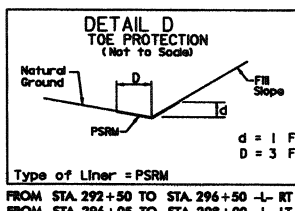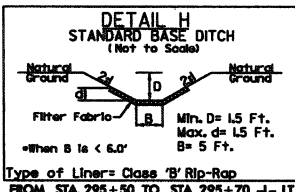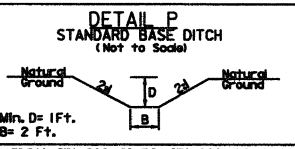

PI Sta 283+25.96
 $\Delta = 31' 44' 14''$ (RT)
 $D = 3' 22' 13.2''$
 $L = 941.66'$
 $T = 483.25'$
 $R = 1700.00'$
 $e = 0.04$
 $DS = 50$ MPH

PIs Sta 288+71.09
 $\Delta s = 4' 22' 53.2''$
 $Ls = 260.00'$
 $LT = 173.39'$
 $ST = 86.71'$

PI Sta 20+39.21
 $\Delta = 31' 04' 16.6''$ (RT)
 $D = 2' 10' 58.7''$
 $L = 1,423.35'$
 $T = 729.64'$
 $R = 2,624.67'$
 $e = 0.05$
 $DS = 50$ MPH

U-2412B INTERSECTION ADT'S
 GUILFORD COLLEGE RD AND GREENSBORO -
 HIGH POINT RD

48	77		
195	20	21	233
325	32	34	386
	6	43	
	10	69	
	56	90	

SR 1480 -Y18-
 (GUILFORD COLLEGE RD)

SR 4121 -L-
 (GREENSBORO -
 HIGH POINT RD)

2006 ADT
 2030 ADT
 (IN 100'S)


SEE SHEET 2-G FOR INTERSECTION DETAIL
 SEE SHEET 37 & 38 FOR -L- PROFILE
 SEE SHEET 47 FOR -Y18- PROFILE

8/17/99

21-NOV-2011 16:56:00 J:\A-1-2412B-Roadway\Proj\U-2412B-Rdy-psh.dgn
C:\Users\jg\Documents\2412B-Rdy-psh.dgn




PAVEMENT REMOVAL

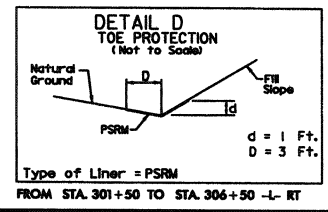

MATCH LINE SEE SHEET 8 -L- STA. 298+50


MATCH LINE SEE SHEET 10 -L- STA. 311+00

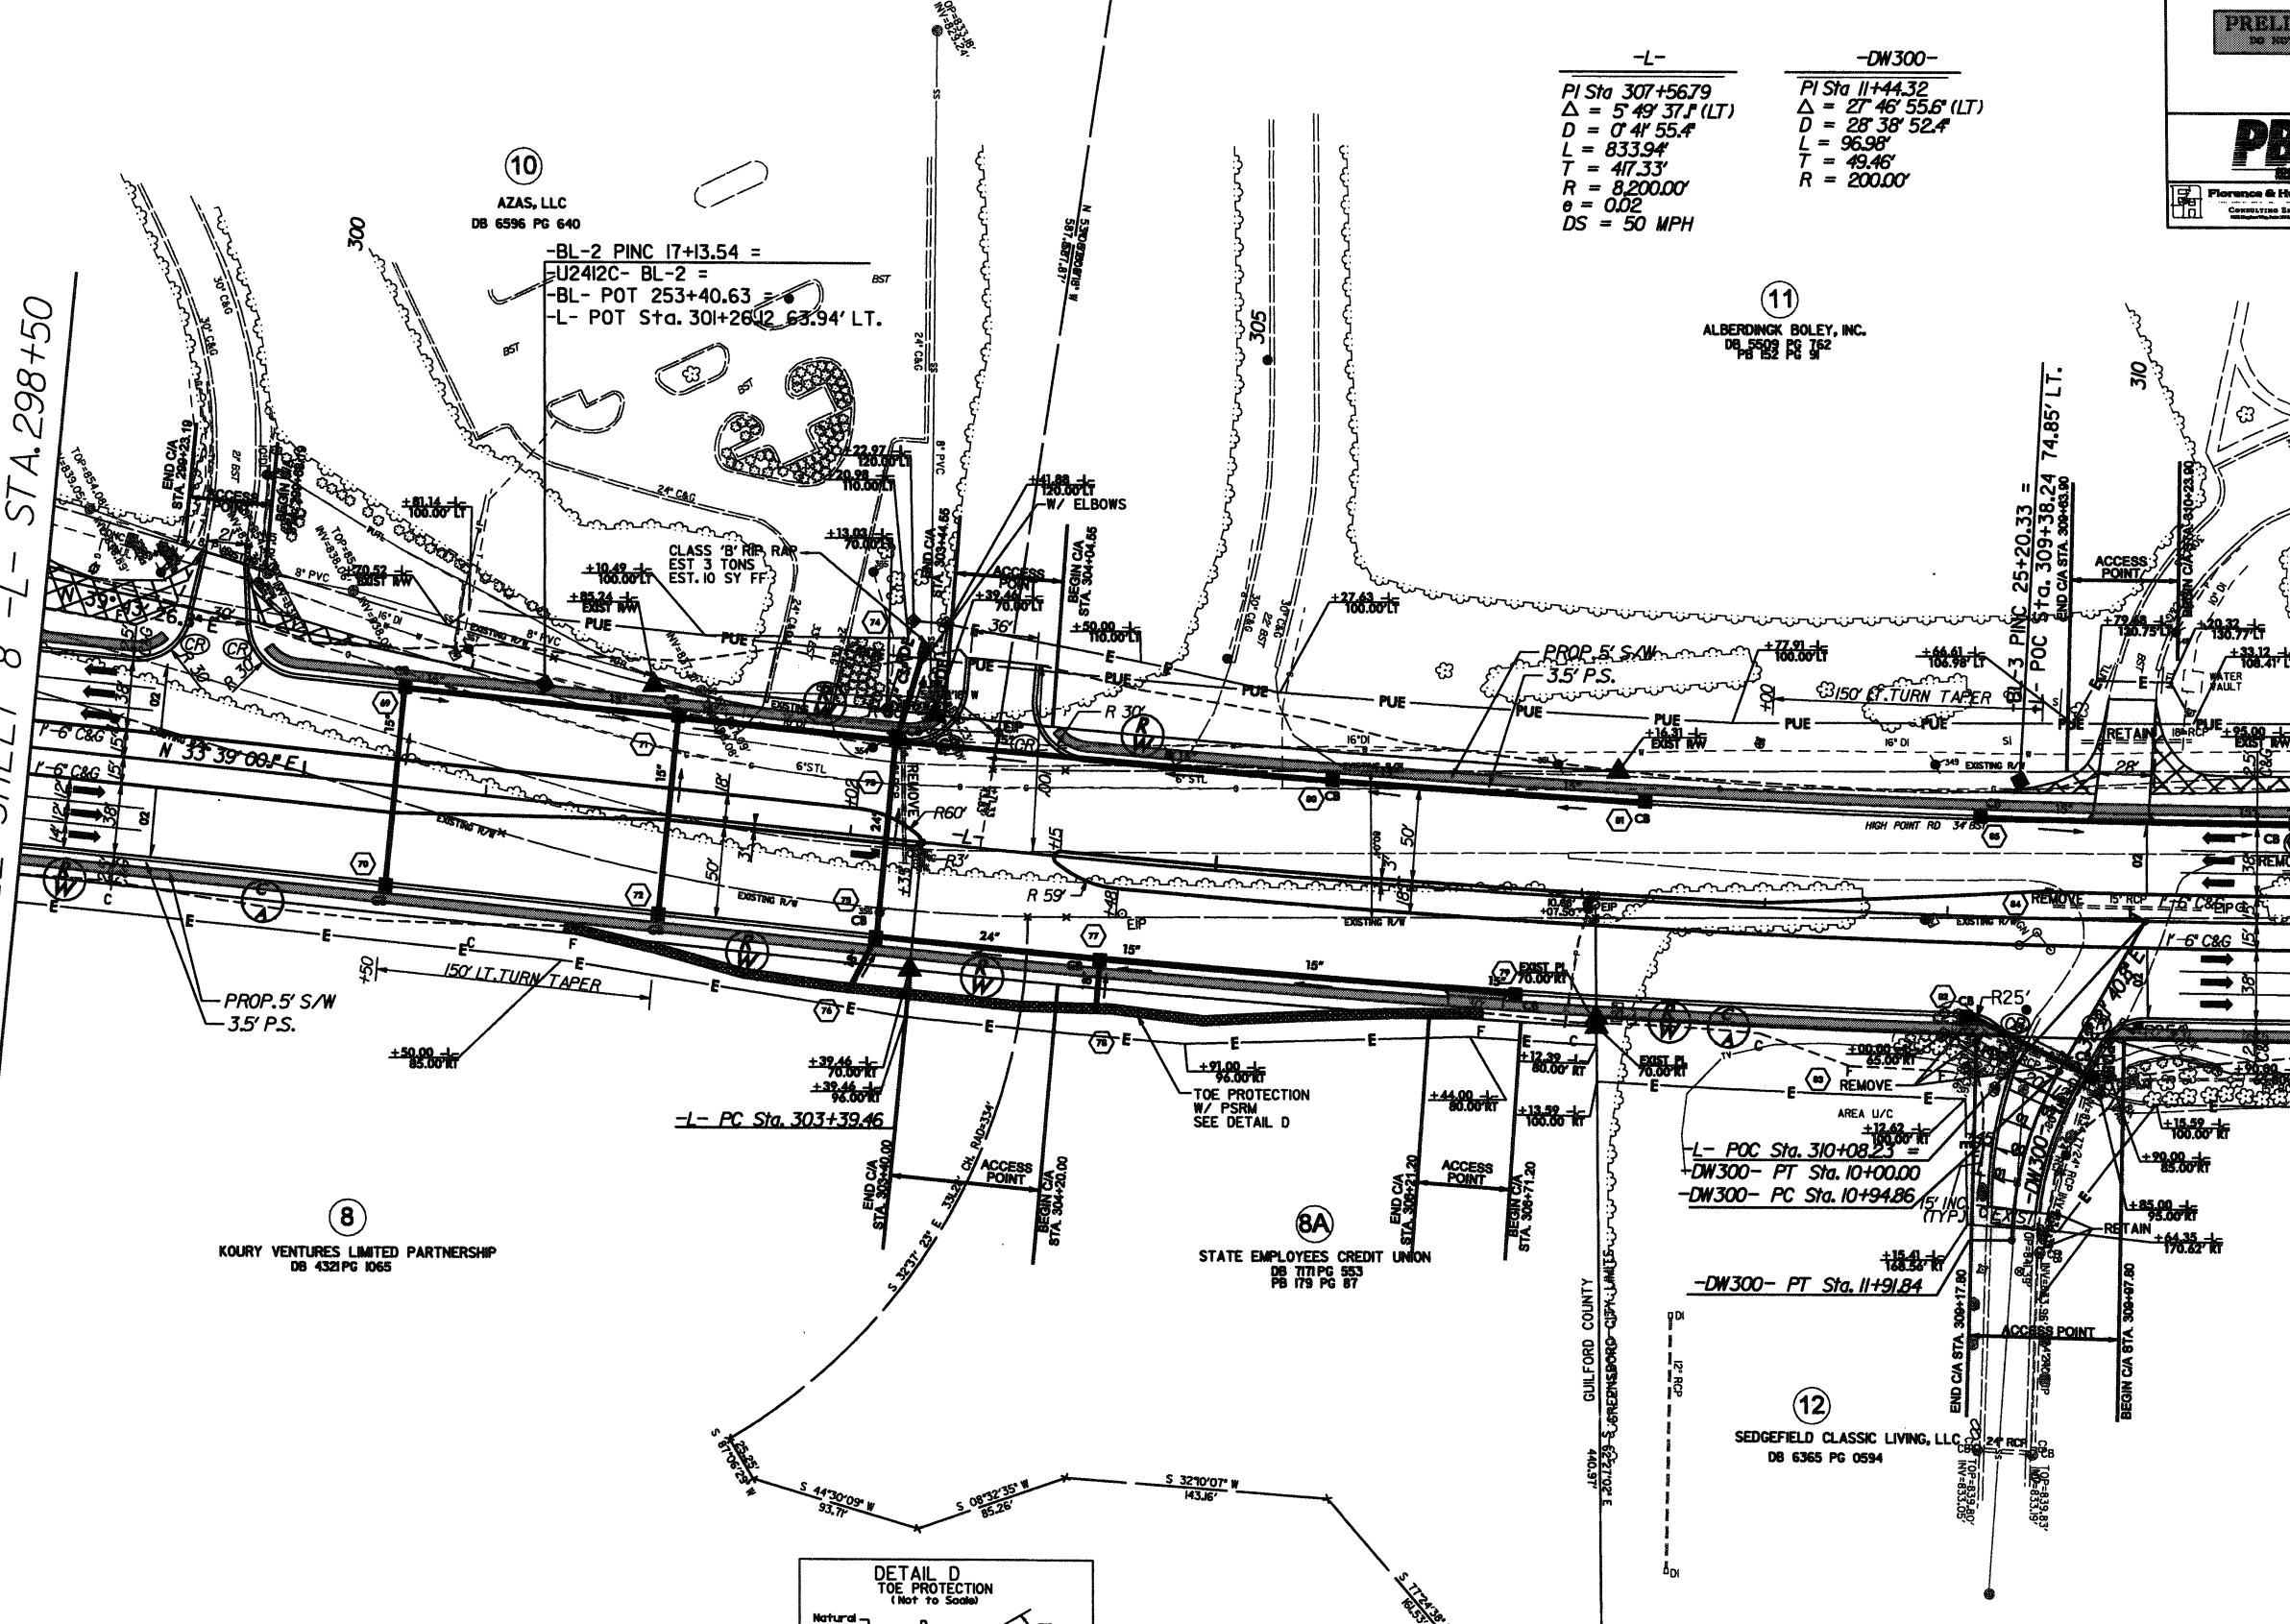

-L-	-DW300-
PI Sta 307+56.79	PI Sta 11+44.32
$\Delta = 5' 49' 37.1''$ (LT)	$\Delta = 27' 46' 55.6''$ (LT)
$D = 0' 41' 55.4''$	$D = 28' 38' 52.4''$
$L = 833.94'$	$L = 96.98'$
$T = 417.33'$	$T = 49.46'$
$R = 8,200.00'$	$R = 200.00'$
$e = 0.02$	
$DS = 50$ MPH	

PROJECT REFERENCE NO. U-2412B		SHEET NO. 09
RW SHEET NO.		
ROADWAY DESIGN ENGINEER	HYDRAULICS ENGINEER	
PRELIMINARY PLANS DO NOT USE FOR CONSTRUCTION		
PB 121 WEST TRADE STREET SUITE 1900 CHARLOTTE, NC 28202 NCEM No. P-400		
Florence & Hutchinson CONSULTING ENGINEERS Charlotte, NC		

SEE SHEET 38 FOR -L- PROFILE
SEE SHEET 61 FOR -DW300- PROFILE

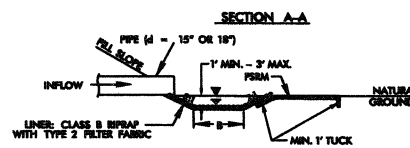

DETAIL P
STANDARD BASE DITCH
(Not to Scale)

Min. D = 1 Ft.
B = 2 Ft. to 20 Ft.

FROM STA. 313+65 TO STA. 313+89 — LT



SEE SHEET 38 & 39 FOR -L- PROFILE

PB 121 WEST TRADE STREET
SUITE 1960
CHARLOTTE, NC 28202
ISO Union No. P-100



DETAIL A
SPECIAL LATERAL "V" DITCH
(Not to Scale)

Natural Ground

2v

D

ALOP Flatter

Fill Slope

Min. D = 1 Ft.

FROM STA. 11+54 TO STA. 13+00 -Y19% -LT

DETAIL H
STANDARD BASE DITCH
(Not to Scale)

Filter Fabric

Min. D = 1 Ft.
Max. d = 1 Ft.
B = 2 Ft.

*When B is < 6.0'

Type of Liner = Class 'B' Rip-Rap

FROM STA. 325+72 TO STA. 326+34 = 62 FT

DETAILS
SPECIAL CUT DITCH
(Not to Scale)

Natural Ground


Minor Flatter

Front Drain Slope

Min. D = 1 Ft.


FROM STA. 11+00 TO STA. 13+15 -Y20- RT

SEE SHEETS 2-G AND 2-H
FOR INTERSECTION DETAILS
SEE SHEET 39 FOR -L- PROFILE
SEE SHEET 48 FOR -Y19R- PROFILE
SEE SHEET 48 FOR -Y20- PROFILE

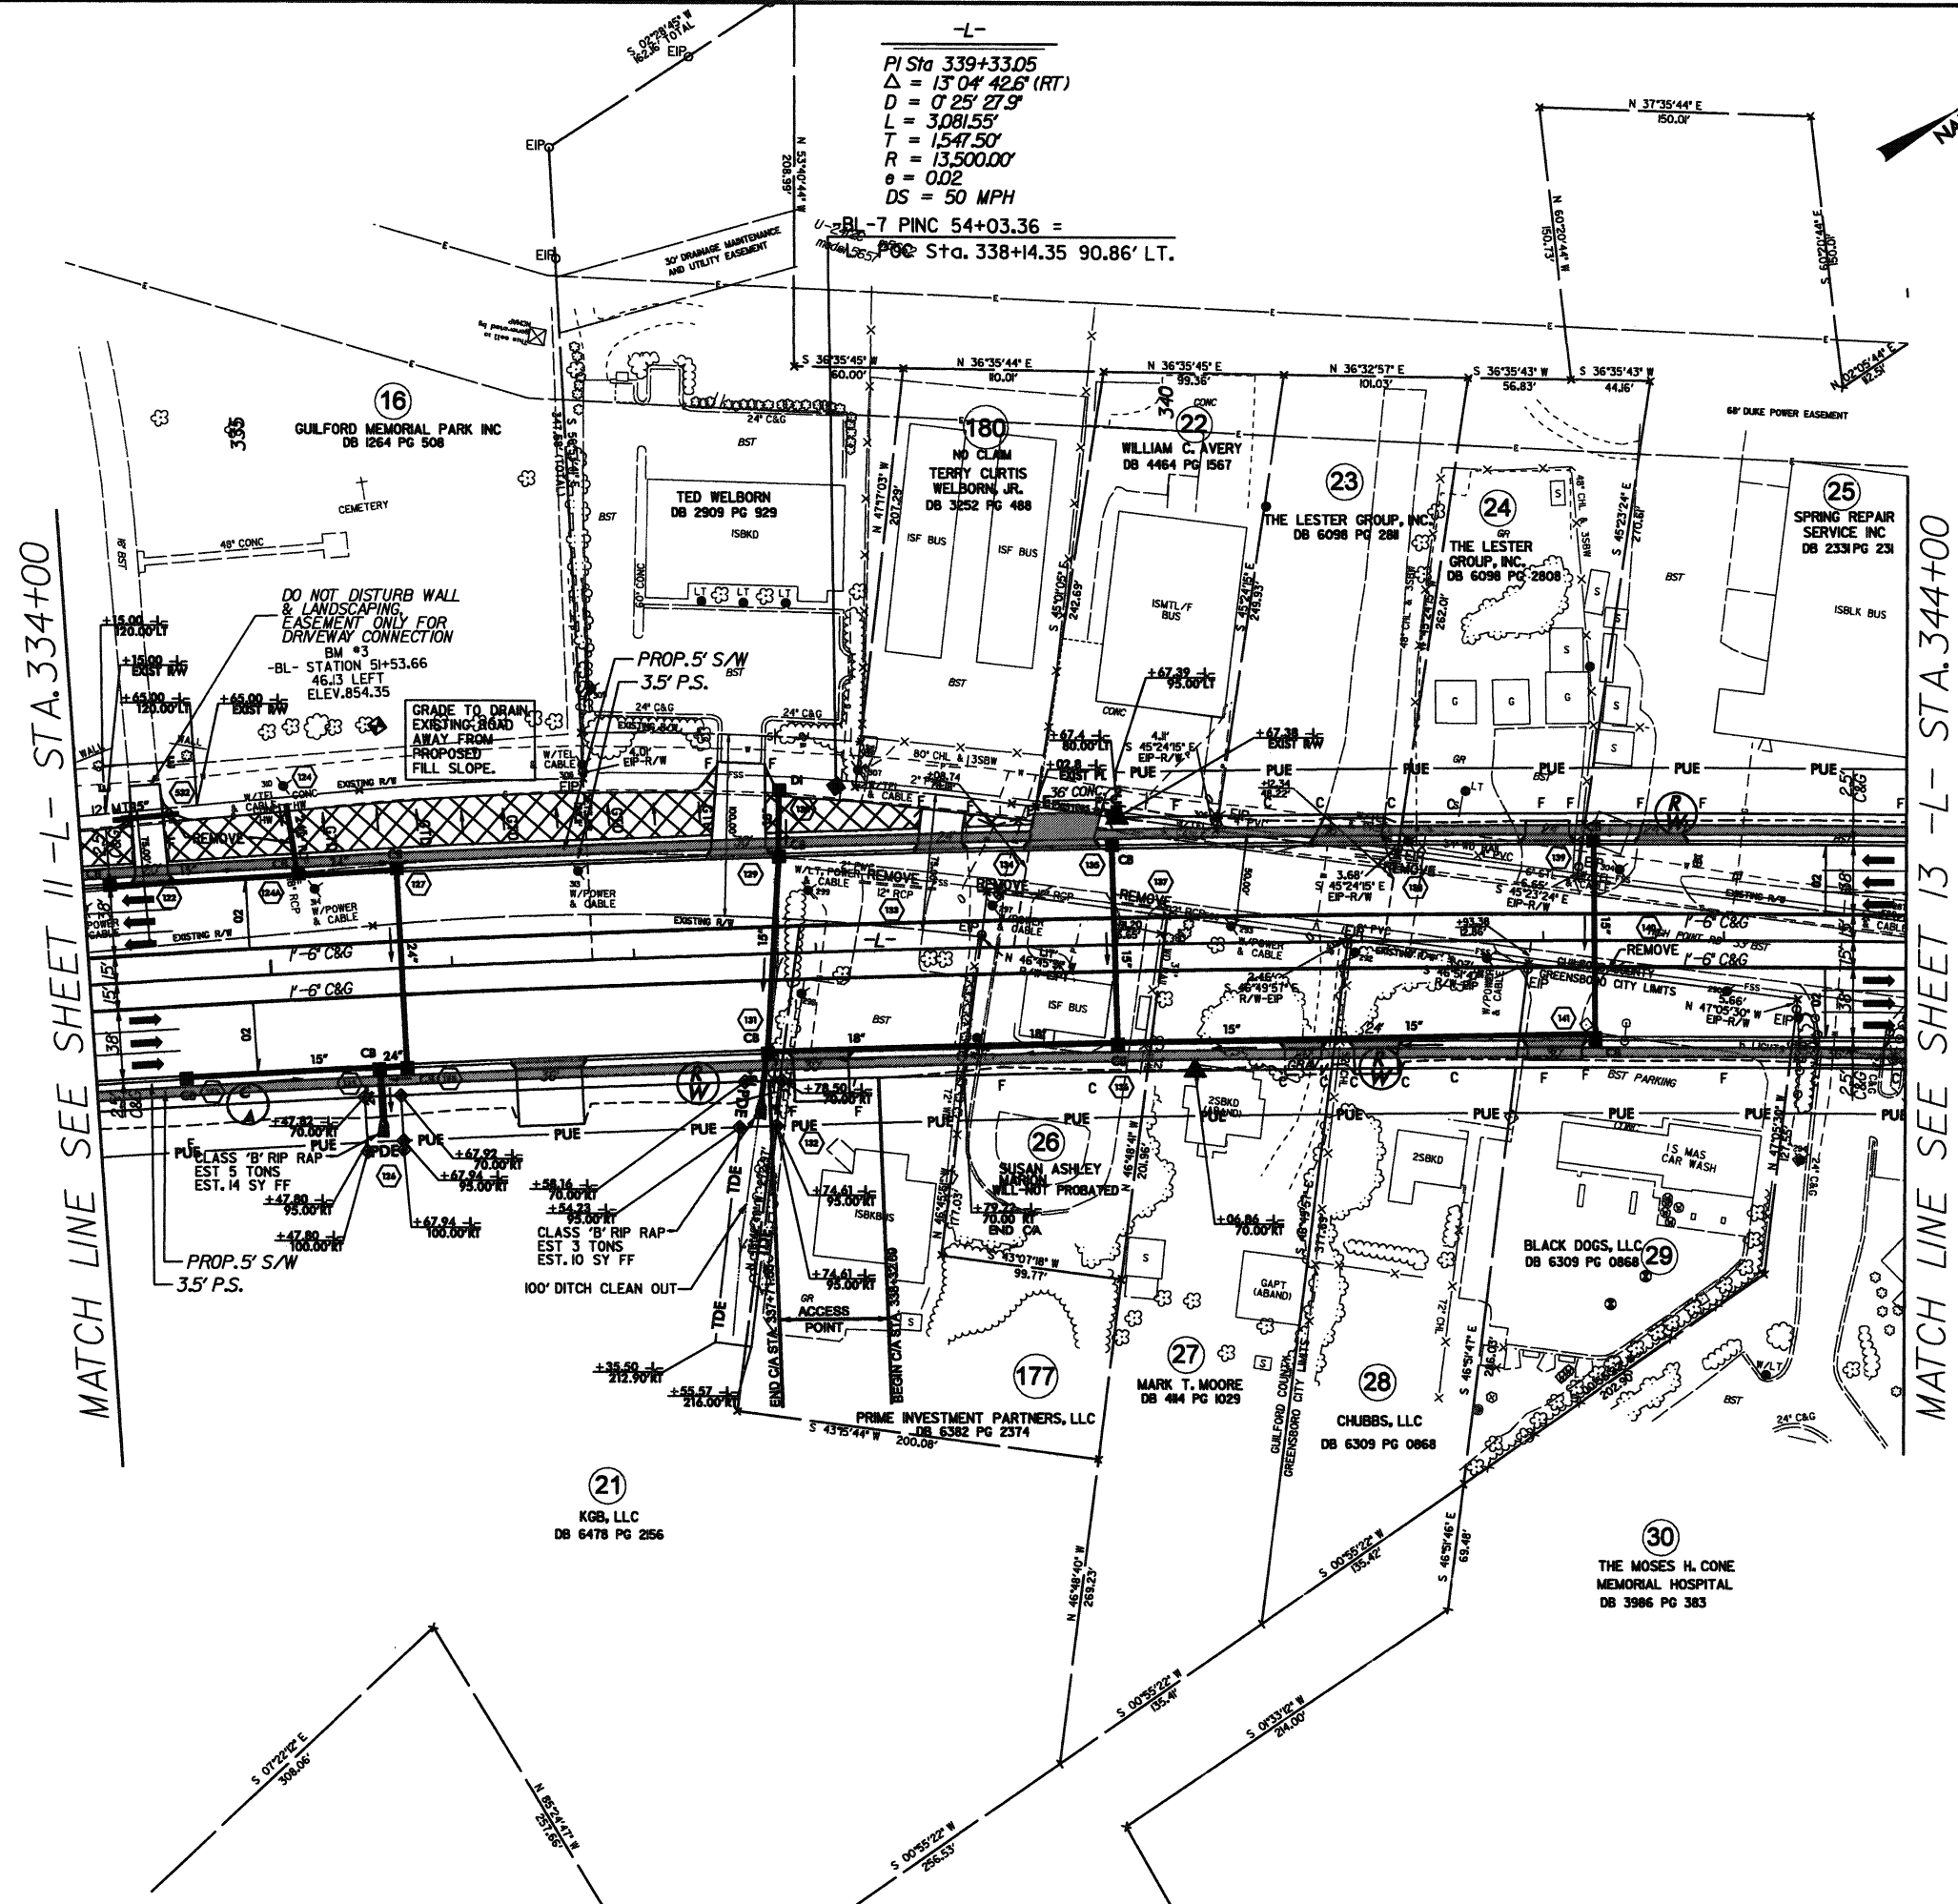


SEE SHEET 2-G FOR ACCESS
POINTS IN PARTIAL CONTROL
SEE SHEET 39 FOR -L- PROFILE


8/17/99

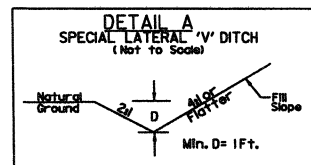

FROM STA. 359+10 TO STA. 360+39 -L- RT
FROM STA. 363+60 TO STA. 366+70 -L- LT

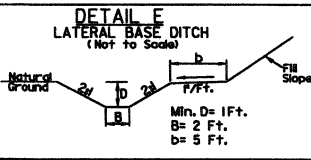


FROM STA. 364+50 TO STA. 365+00 -L- RT


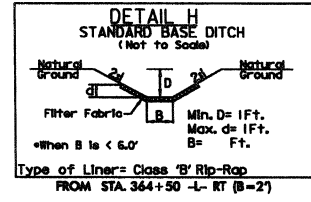


FROM STA. 364+50 -L- RT (B=2)


U-2412B INTERSECTION ADT'S
-Y46- GREENSBORO - HIGH POINT RD
AND -L- GREENSBORO - HIGH POINT RD

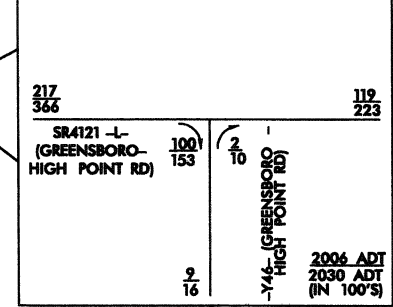

U-2412B INTERSECTION ADT'S
ANSON RD AND GREENSBORO -
HIGH POINT RD

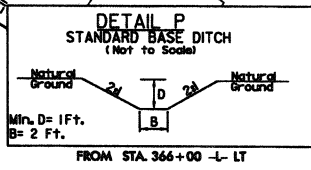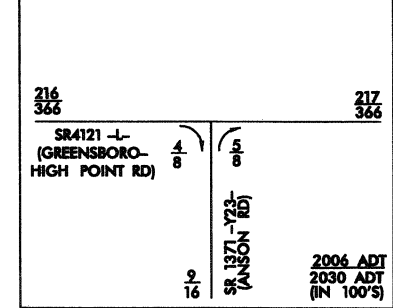

FROM STA. 366+00 -L- LT

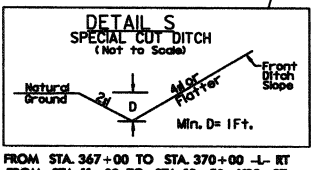

FROM STA. 367+00 TO STA. 370+00 -L- RT
FROM STA. 11+00 TO STA. 12+50 -Y23- RT
FROM STA. 11+00 TO STA. 12+50 -Y23- LT
FROM STA. 11+50 TO STA. 12+50 -Y46- LT


Pls Sta 361+51.49
 $\theta_s = 7' 57'' 58.5''$
 $L_s = 260.00'$
 $LT = 173.51'$
 $ST = 86.83'$

Pls Sta 364+45.00
 $\Delta = 24' 58'' 07.5'' (LT)$
 $D = 6' 07'' 40.4''$
 $L = 407.46'$
 $T = 207.02'$
 $R = 935.00'$
 $\theta = 0.04$
 $DS = 50 MPH$

Pls Sta 367+32.27
 $\theta_s = 7' 57'' 58.5''$
 $L_s = 260.00'$
 $LT = 173.51'$
 $ST = 86.83'$

Pls Sta 371+01.35
 $\theta_s = 6' 46'' 16.7''$
 $L_s = 260.00'$
 $LT = 173.46'$
 $ST = 86.78'$

-Y46-
Pls Sta 13+25.87
 $\Delta = 31' 55'' 00.0'' (LT)$
 $D = 8' 00'' 48.2''$
 $L = 398.29'$
 $T = 204.46'$
 $R = 715.00'$
 $\theta = 0.04$
 $DS = 35 MPH$

 



PROJECT REFERENCE NO. U-2412B		SHEET NO. 14	
ROADWAY DESIGN ENGINEER		HYDRAULICS ENGINEER	
PRELIMINARY PLANS DO NOT USE FOR CONSTRUCTION			
PB 121 WEST TRADE STREET SUITE 1000 CHARLOTTE, NC 28202			
Florence & Hutchinson CONSULTING ENGINEERS 1000 N. 10th St., Suite 1000 Charlotte, NC 28202			

21-NOV-2011 6:57 PM
C:\Projects\770101\U-2412_B\U-2412B_Roadway\Pro-U-2412B_Rdy_psh_14.dgn
Florence & Hutchinson

MATCH LINE SEE SHEET 15 -L- STA. 370+00

MATCH LINE SEE SHEET 30 -Y46- STA. 13+50


SEE SHEETS 2-I AND 2-J
FOR INTERSECTION DETAILS
SEE SHEET 40 FOR -L- PROFILE
SEE SHEET 49 FOR -Y23- PROFILE
SEE SHEET 53 FOR -Y46- PROFILE

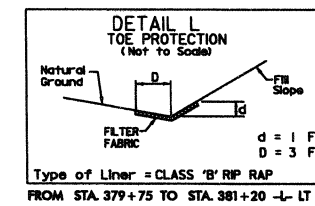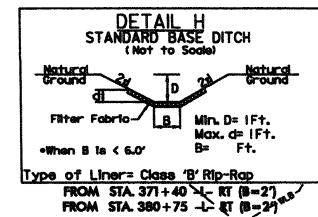

-BL-12 PINC 86+36.13 =
-L- POC Sta. 370+08.23
14.46' RT.

-BL-13 PINC 90+71.09 =
-L- POC Sta. 374+55.35 42.33' RT.


-BL-14 PINC 93+28.05 =
-L- POS Sta. 377+20.11 23.36' RT

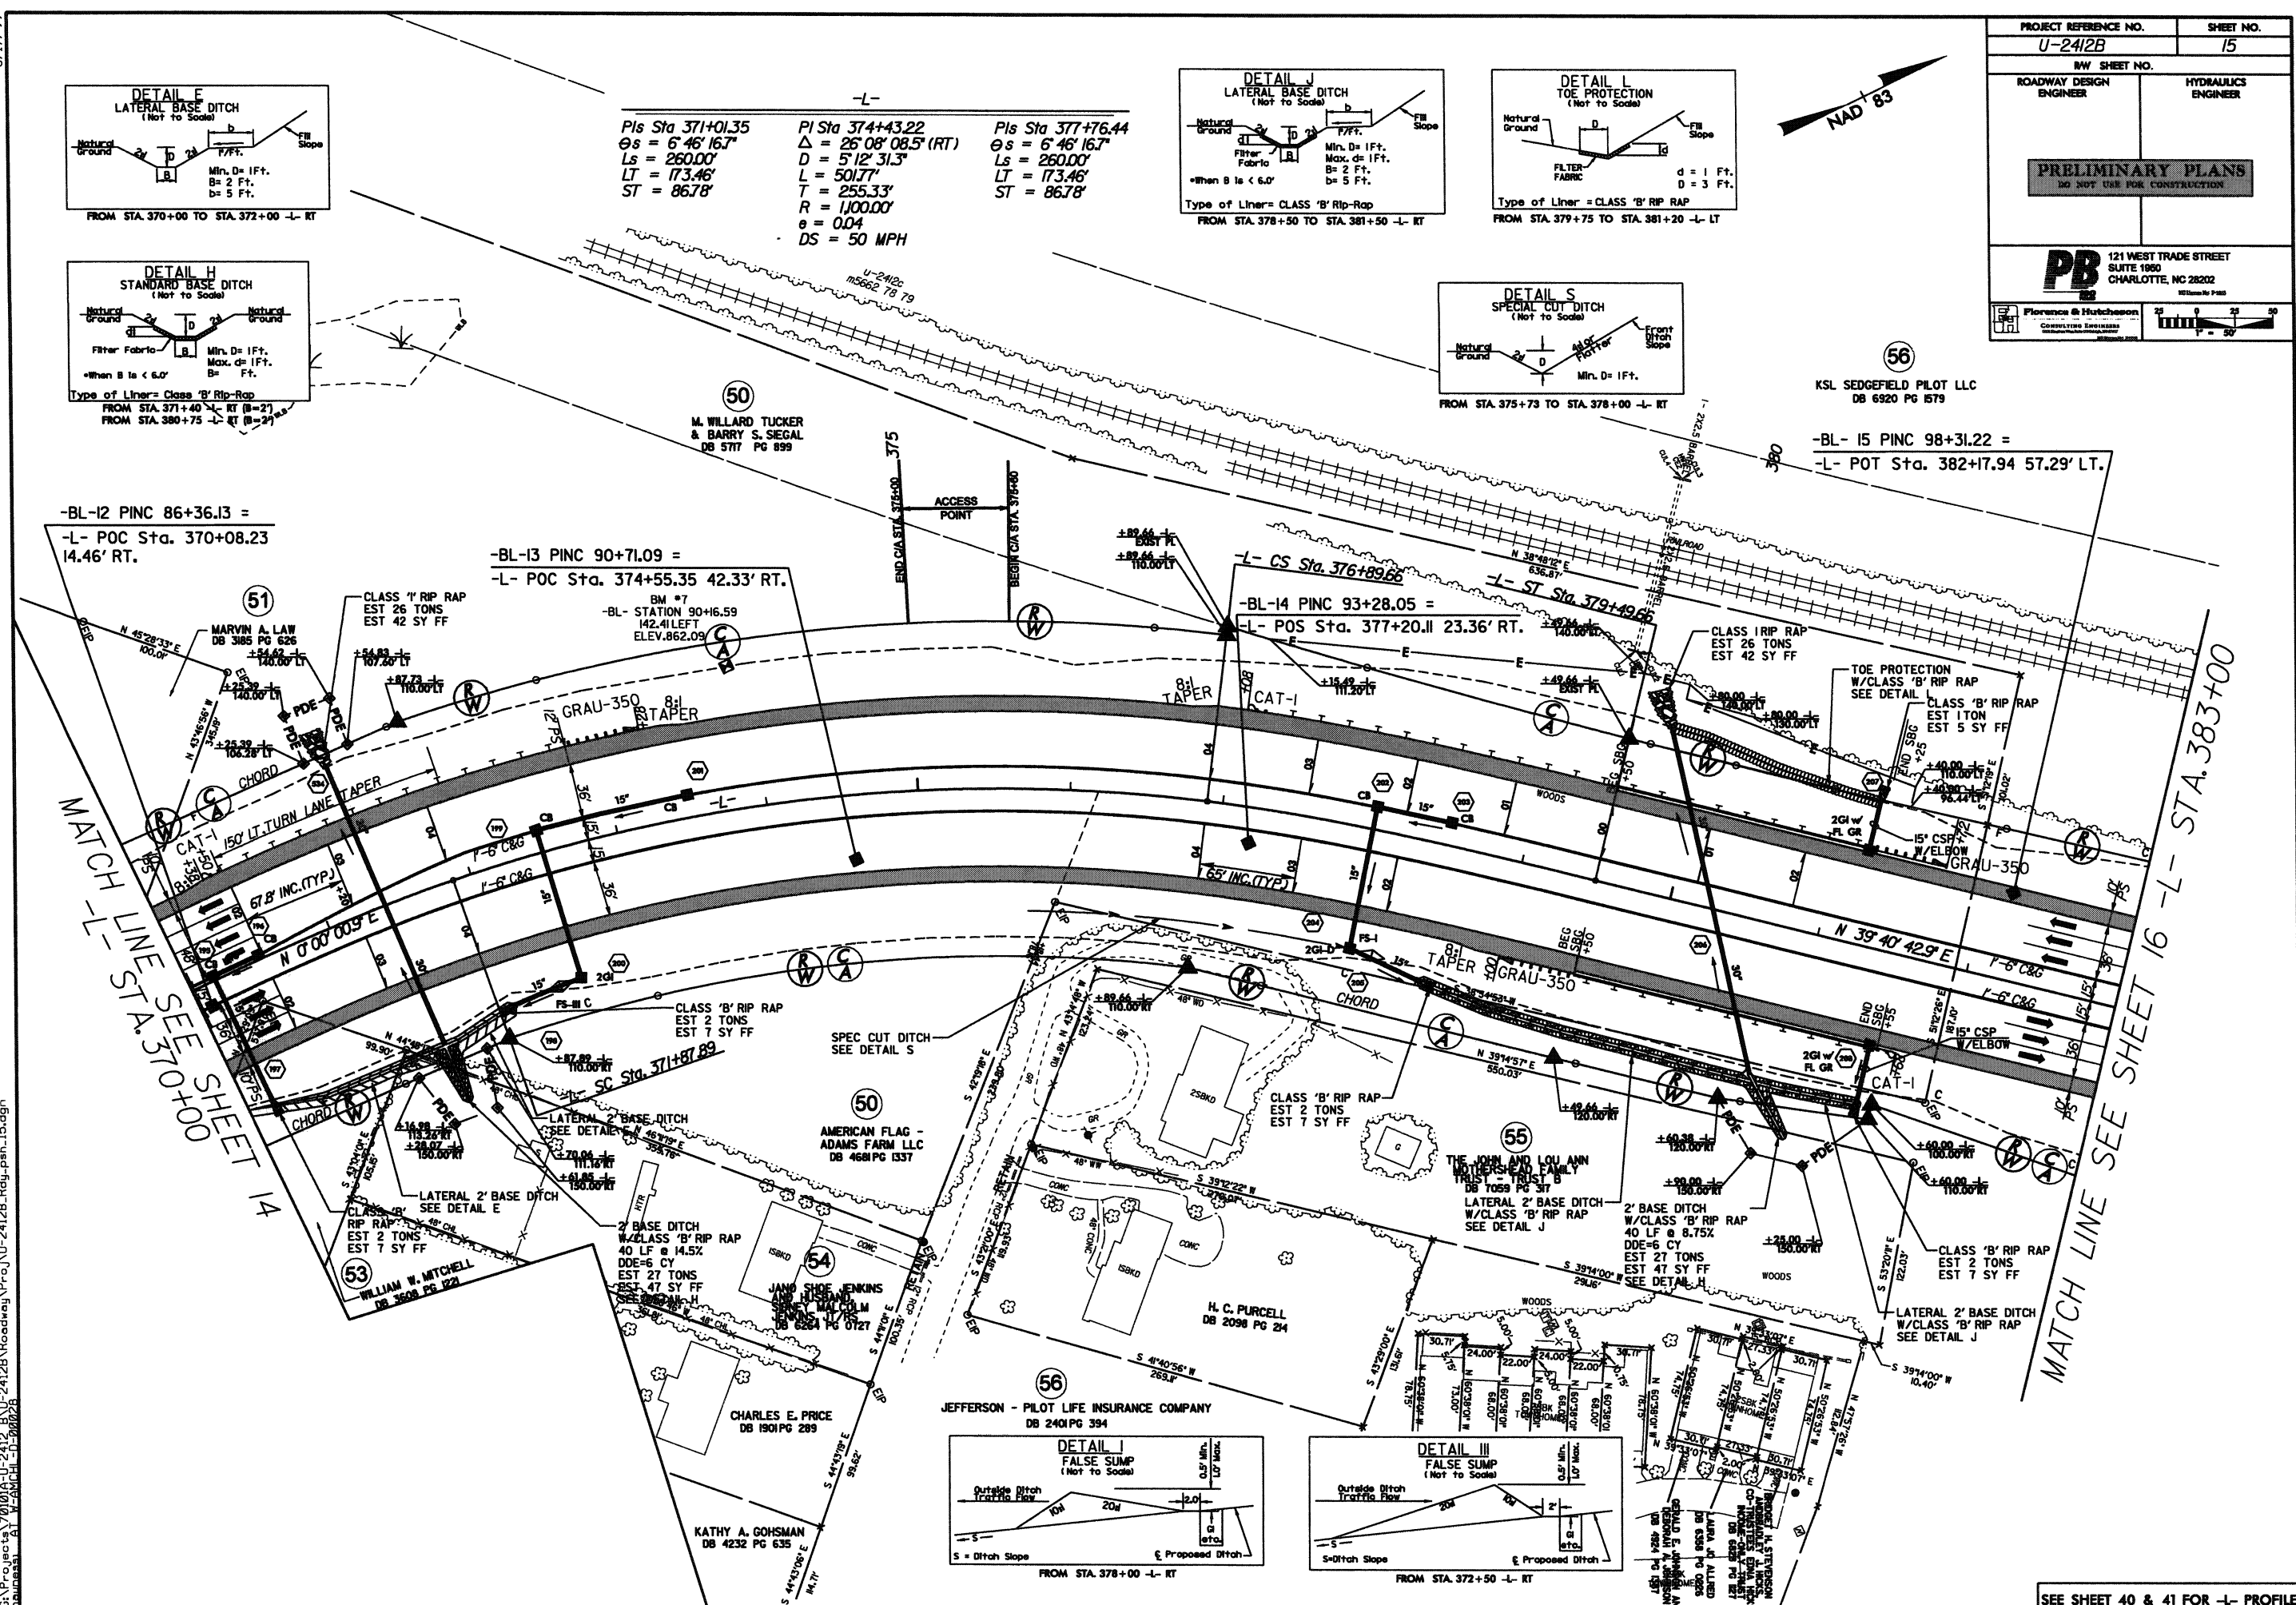

SEE SHEET 40 & 41 FOR -L- PROFILE

PROJECT REFERENCE NO. U-2412B		SHEET NO. 16
RW SHEET NO.		
ROADWAY DESIGN ENGINEER	HYDRAULICS ENGINEER	
PRELIMINARY PLANS DO NOT USE FOR CONSTRUCTION		
PB 121 WEST TRADE STREET SUITE 1950 CHARLOTTE, NC 28202 MEMBER P.E.		
Florence & Hutchinson CONSULTING ENGINEERS MEMBER P.E.		

MATCH LINE SEE SHEET 15 -L- STA. 383+00

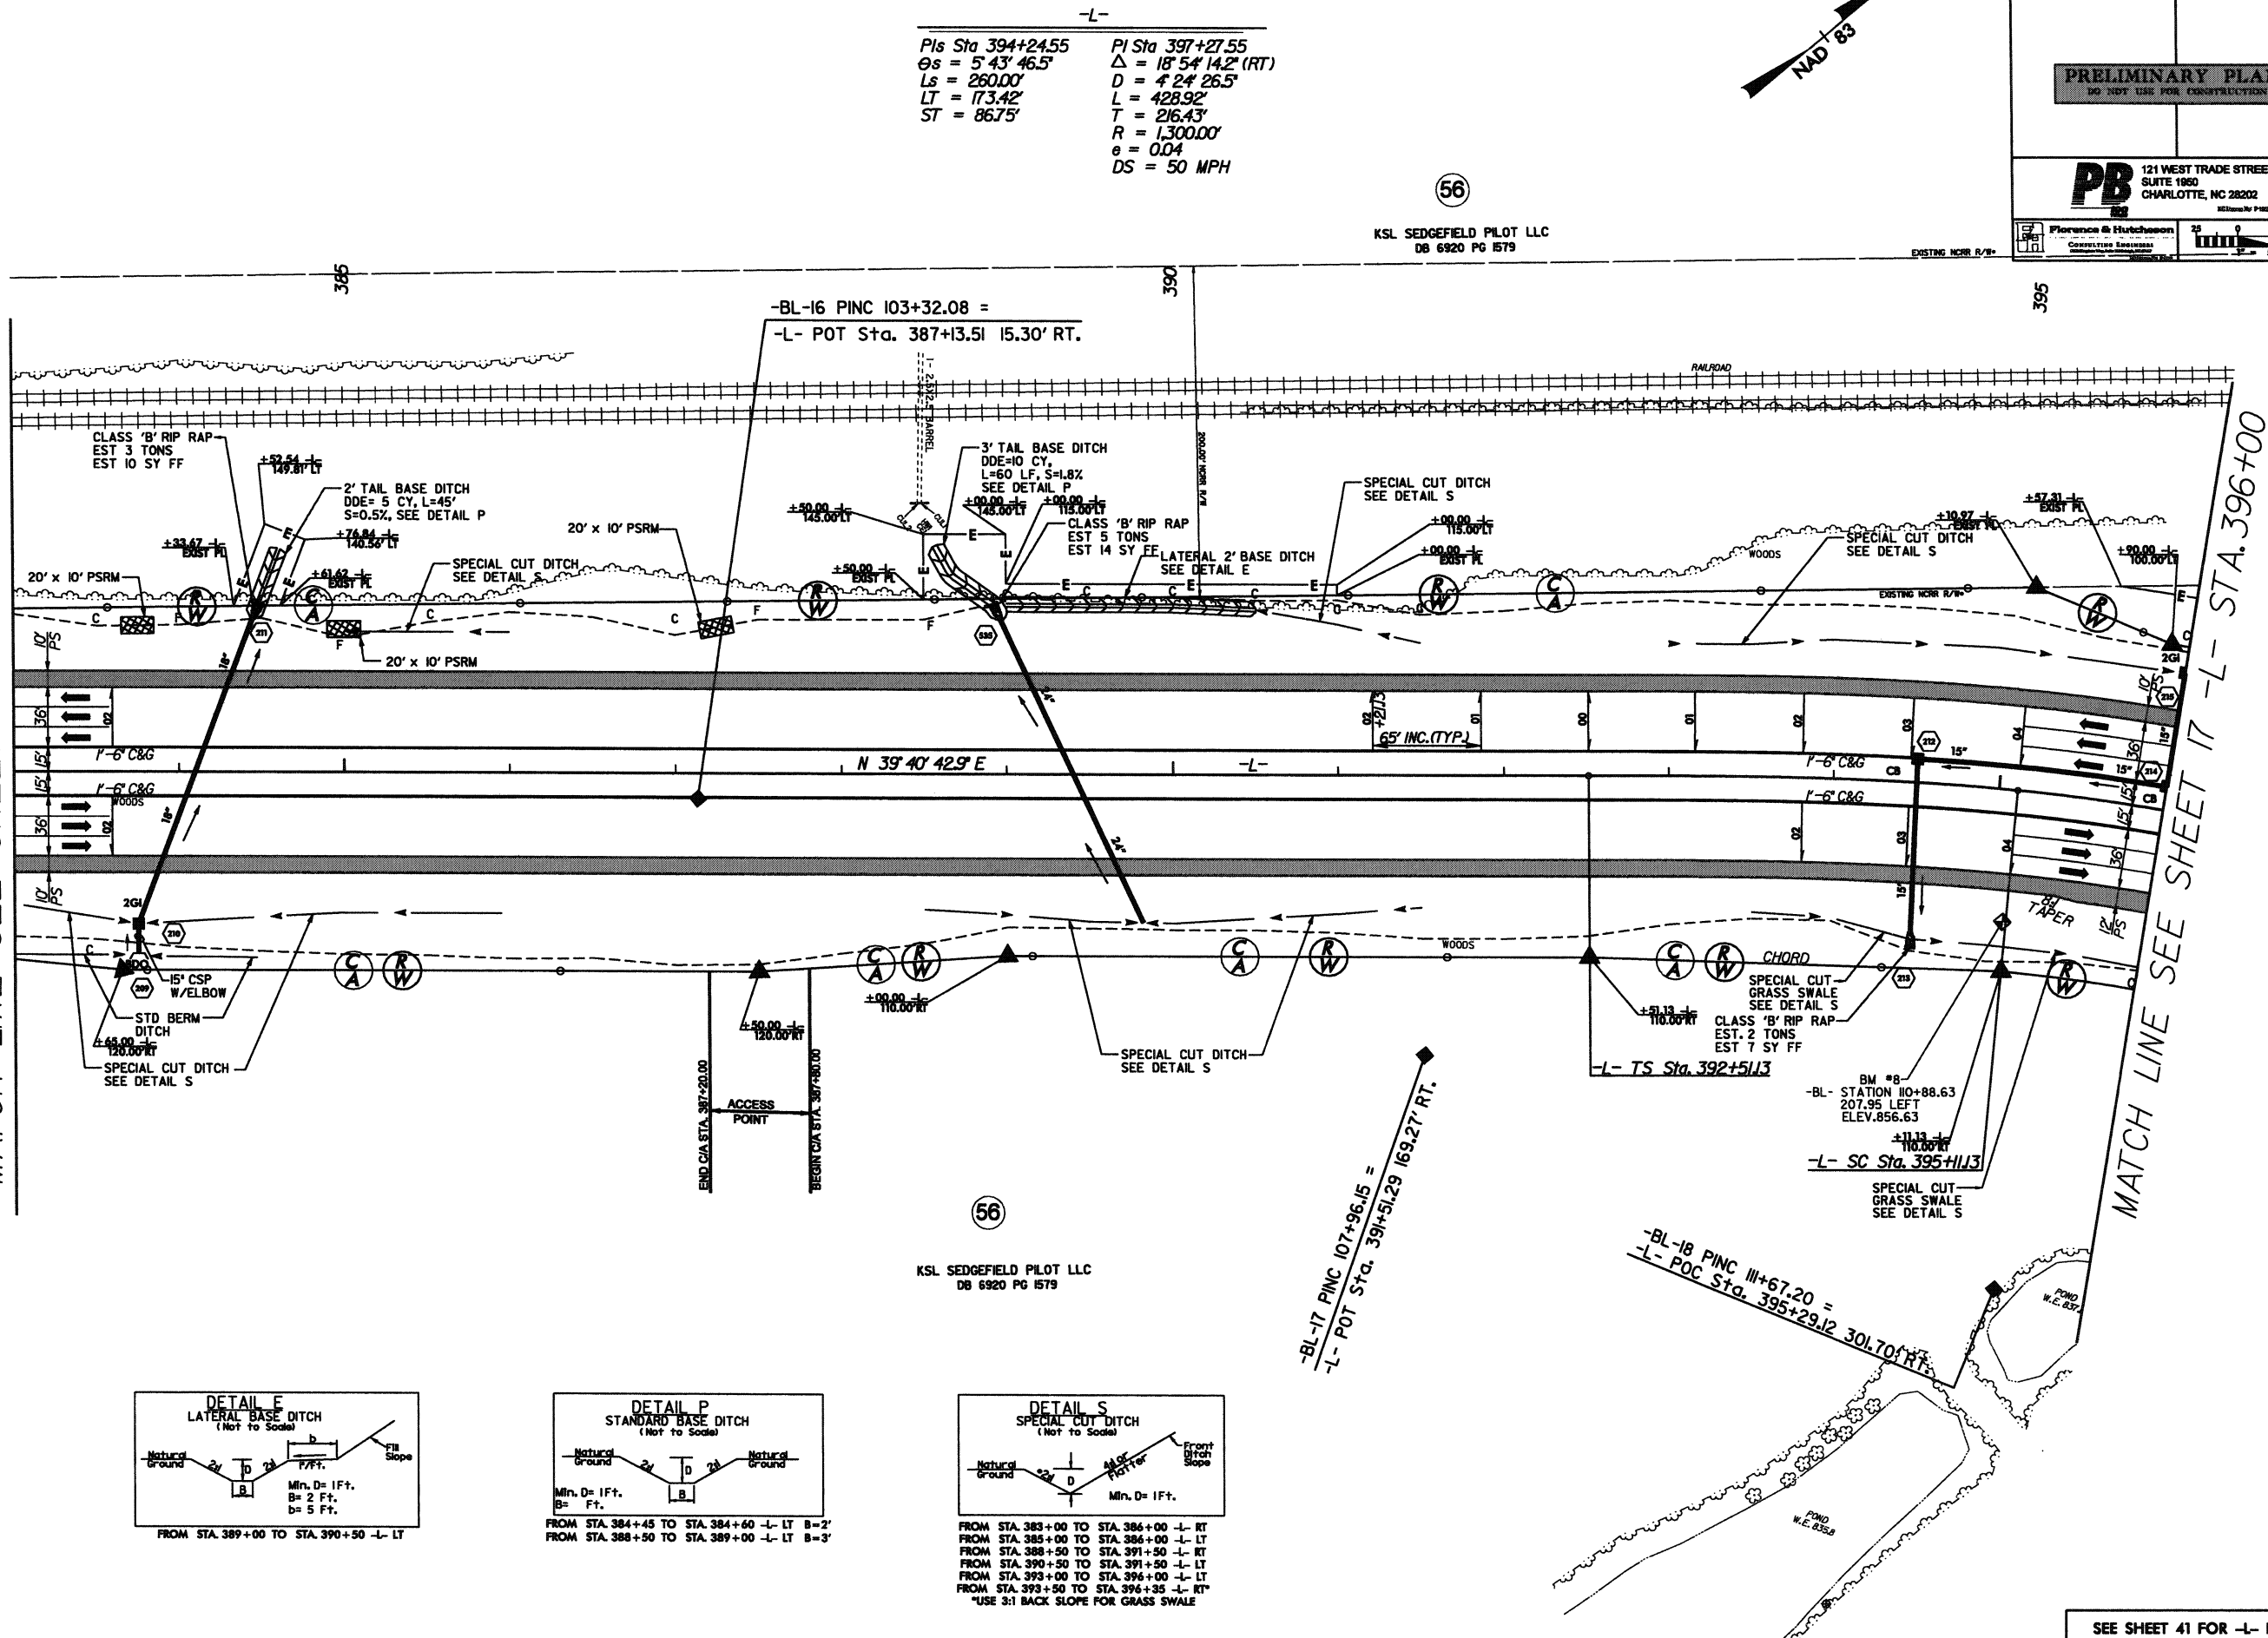





SEE SHEET 2-O FOR CURVE DATA & DRAINAGE DETAILS
SEE SHEET 42 FOR -L- PROFILE
SEE SHEET 56 FOR -SPURAREV- PROFILE
SEE SHEET 57 FOR -RAMPBREV- PROFILE
SEE SHEET 58 FOR -SPURBREV- PROFILE
SEE SHEET 59 FOR -RAMPCREV- PROFILE
SEE SHEET 60 FOR -SPURCREV- PROFILE
SEE SHEET 60 FOR -RAMPREV- PROFILE
SEE SHEET 61 FOR -SPURDREV- PROFILE

8/17/99

21-NOV-2011 16:58
C:\Projects\70101A-U-2412-B\U-2412B\Roadway\Proj\U-2412B_Rdy_psh_19.dgn
P:\Projects\70101A-U-2412-B\U-2412B\Roadway\Proj\U-2412B_Rdy_psh_19.dgn

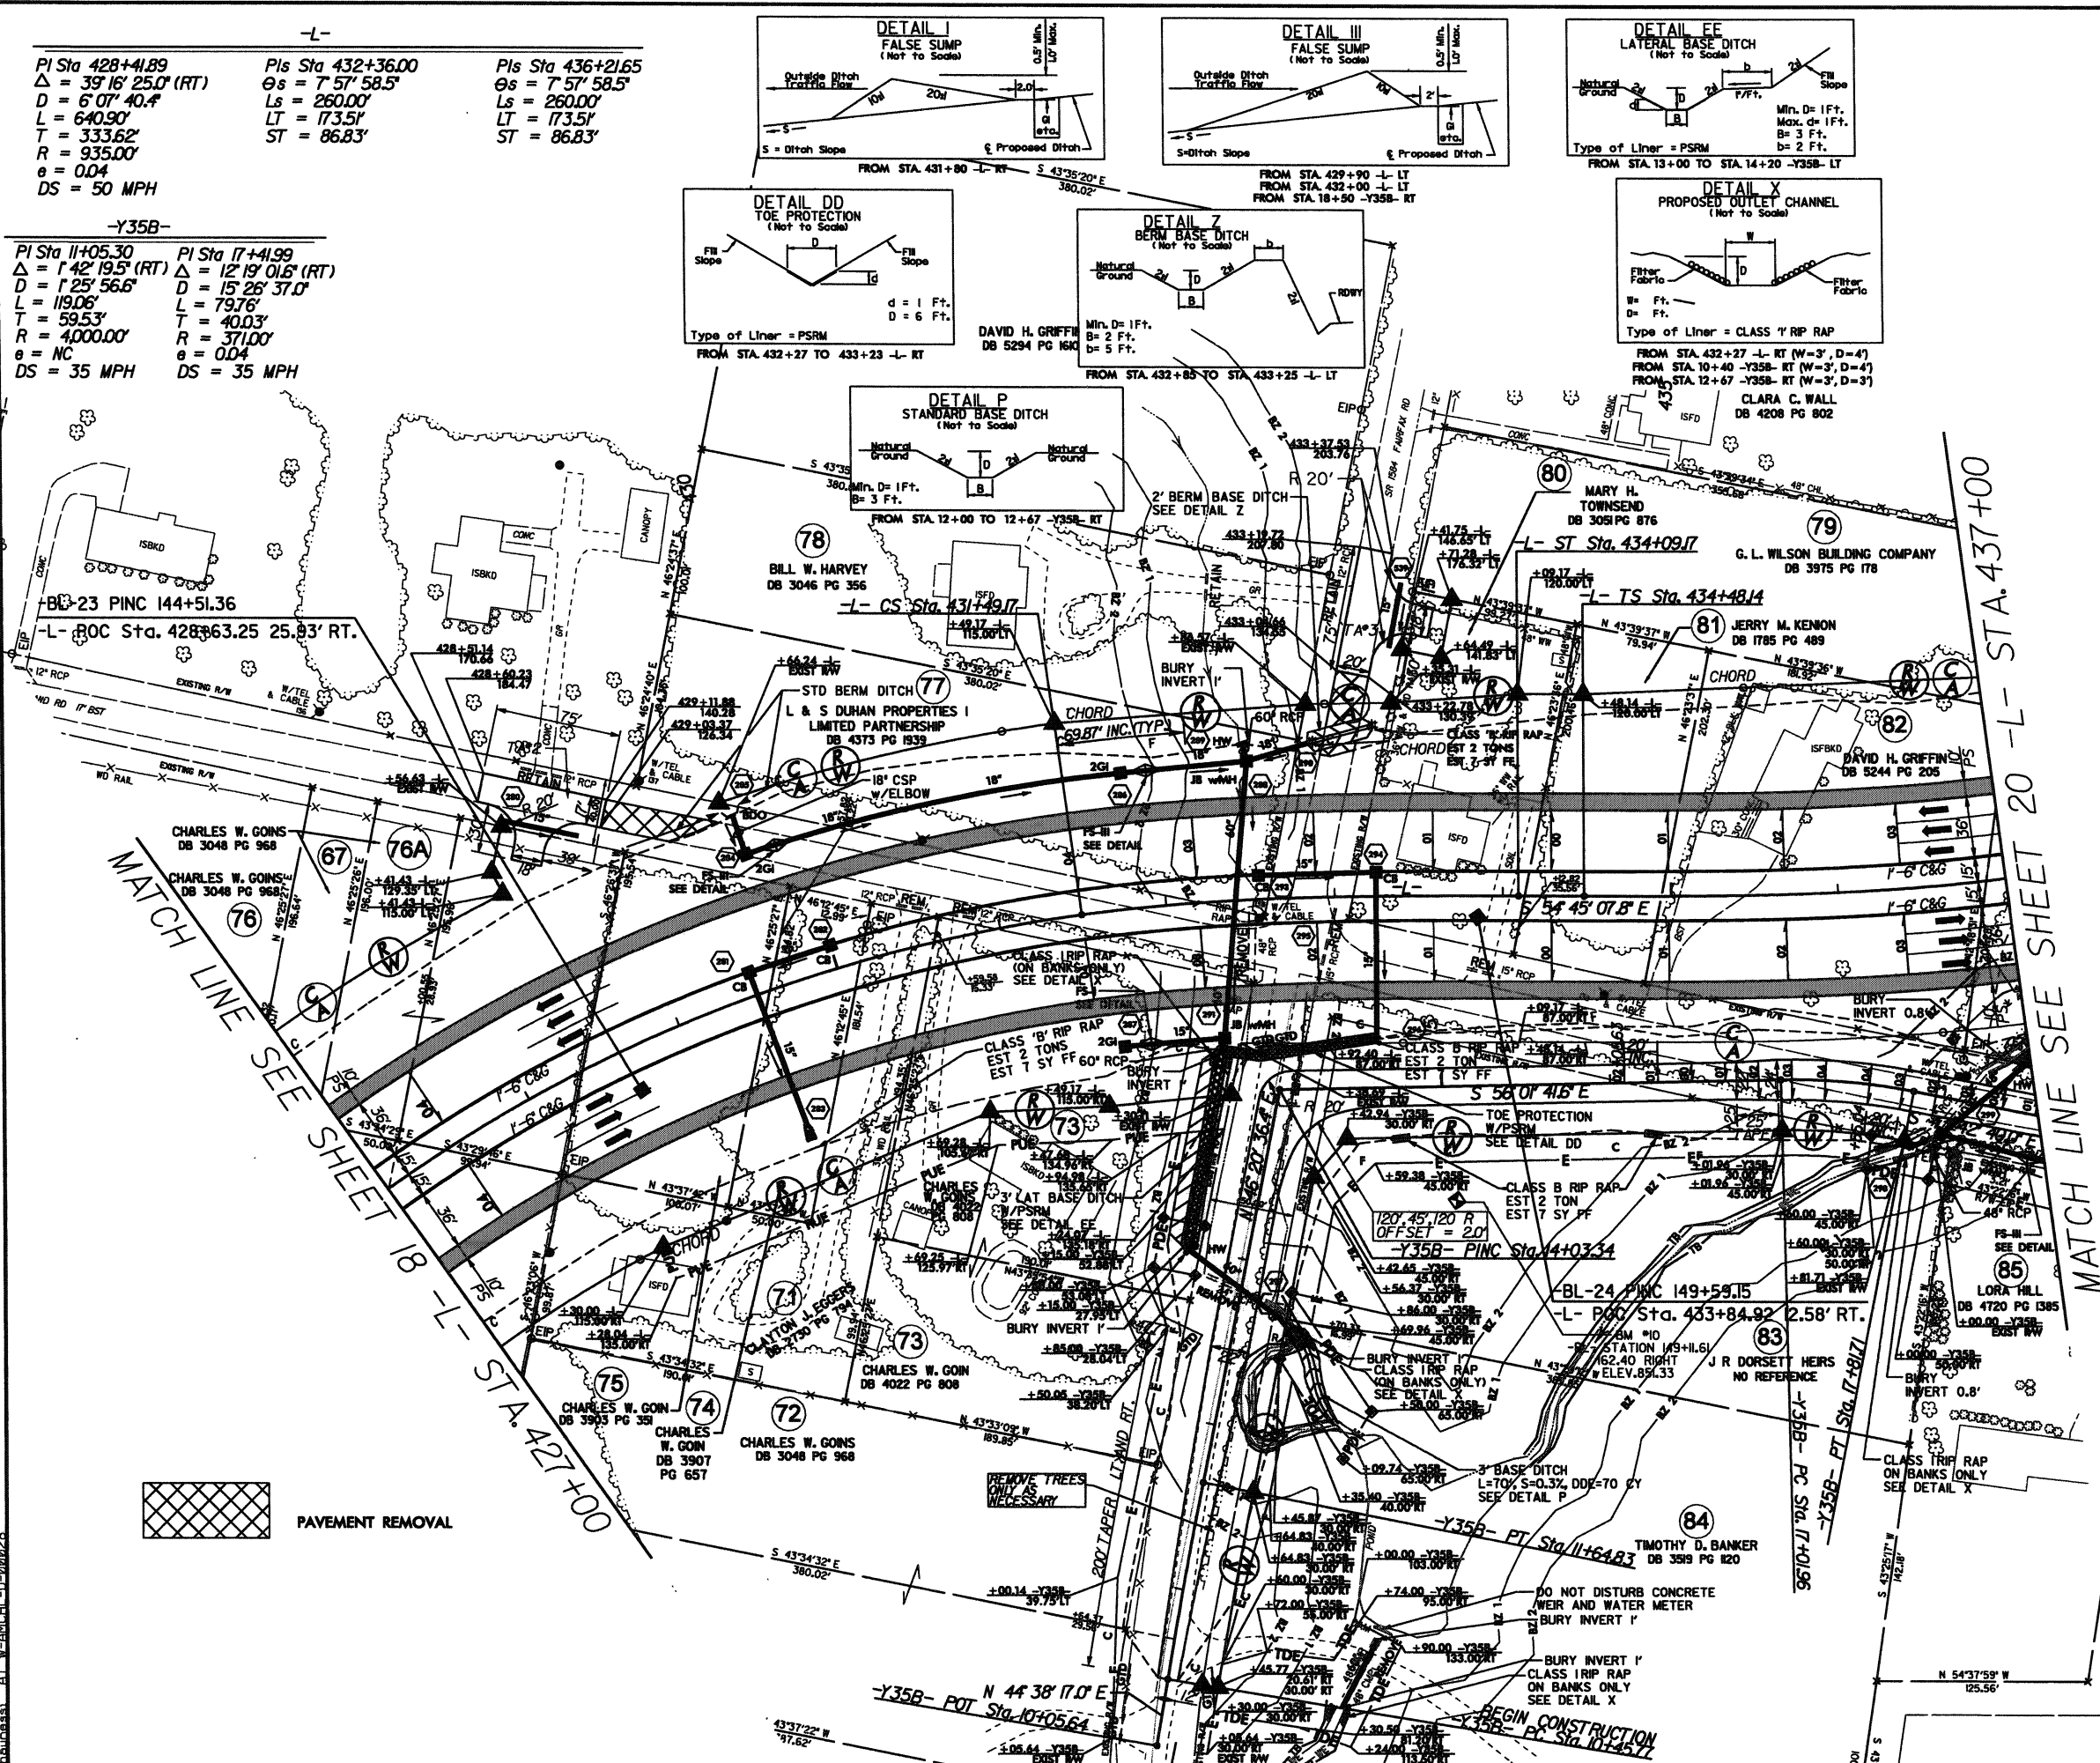


PROJECT REFERENCE NO. U-2412B		SHEET NO. 19	
RW SHEET NO.		HYDRAULICS ENGINEER	
ROADWAY DESIGN ENGINEER			
PRELIMINARY PLANS DO NOT USE FOR CONSTRUCTION			
PB 121 WEST TRADE STREET SUITE 1000 CHARLOTTE, NC 28202 NCEM No. 1990			
Florence & Hutcherson CONSULTING ENGINEERS www.florencehutcherson.com		Scale: 1" = 50'	

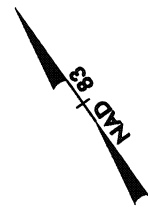

SEE SHEET 42 & 43 FOR -L- PROFILE

8/17/99

2: NOV-20 16:53:09 A:\U-2412B\Roadway\Proj\U-2412B_Rdwy.psh: 20.dgn
3: Project: U-2412B, Match: U-2412B

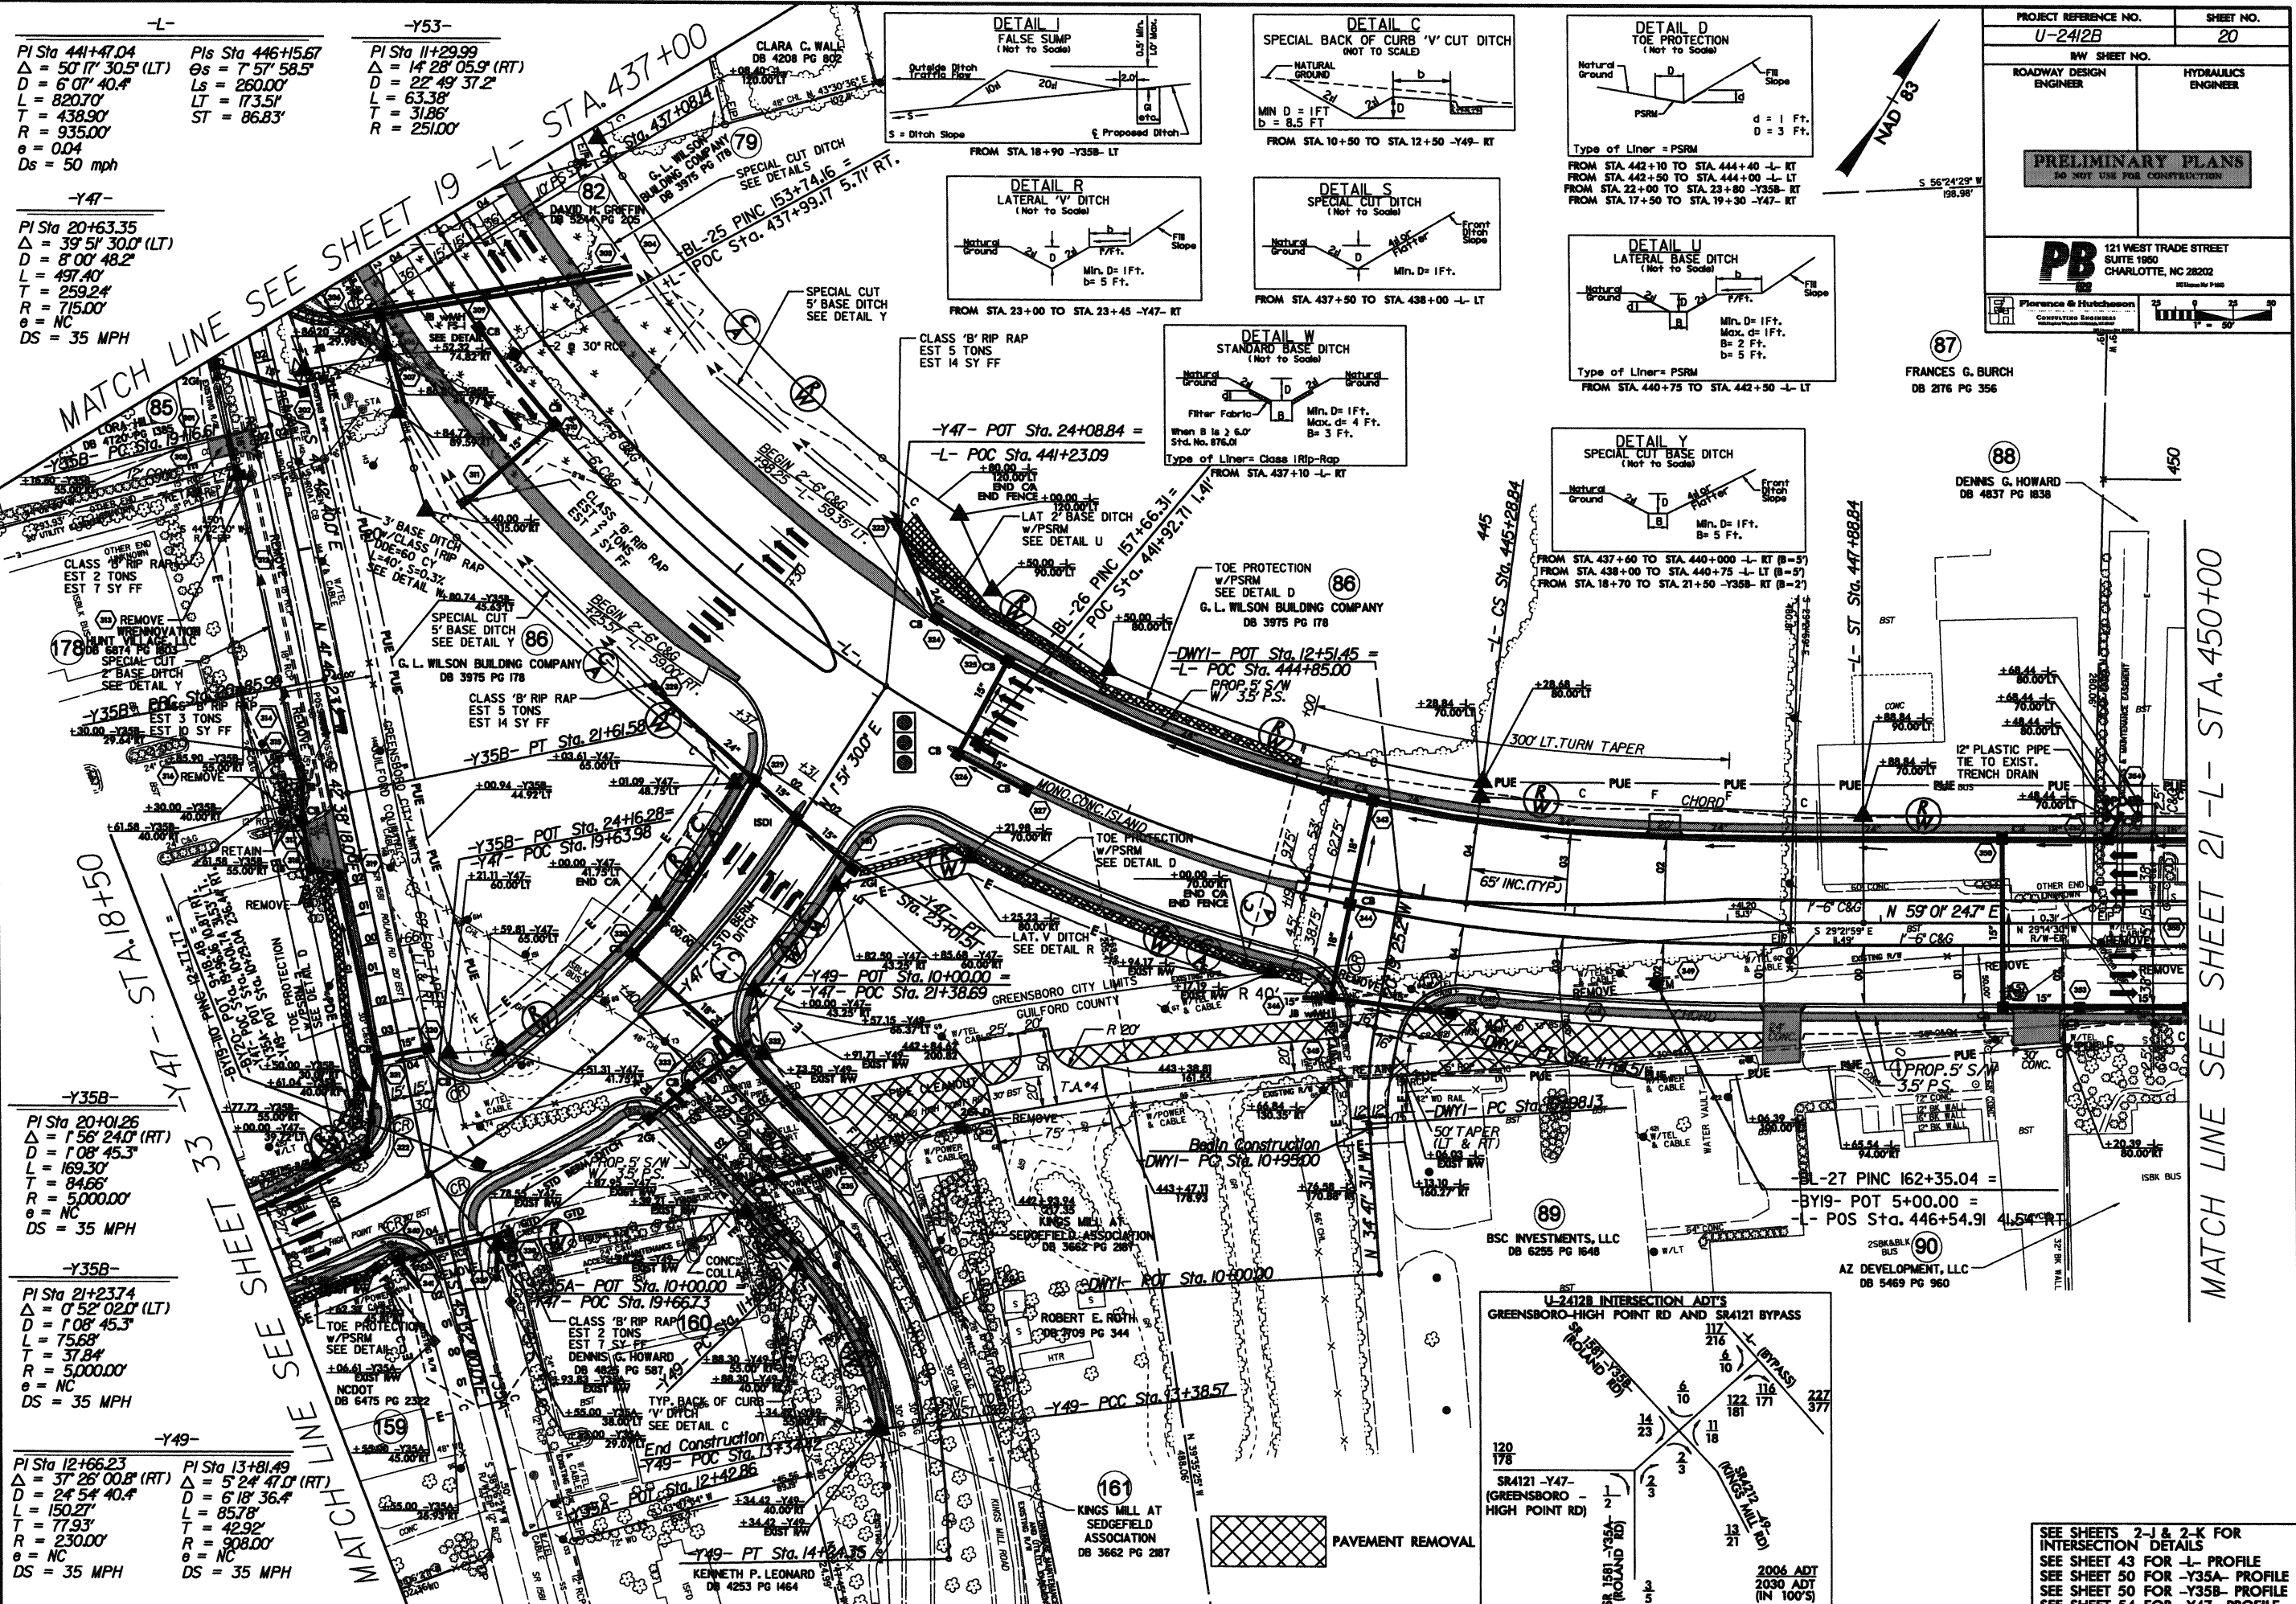

-L-
PI Sta 441+47.04
 $\Delta = 50' 17" 30.5' (LT)$
 $D = 6' 07" 40.4'$
 $L = 820.70'$
 $T = 438.90'$
 $R = 935.00'$
 $e = 0.04$
 $DS = 50 \text{ mph}$

-Y53-
PI Sta 11+29.99
 $\Delta = 14' 28' 05.9' (RT)$
 $D = 22' 49' 37.2'$
 $L = 63.38'$
 $T = 31.86'$
 $R = 251.00'$









-Y47-
PI Sta 20+63.35
 $\Delta = 39' 51' 30.0' (LT)$
 $D = 8' 00' 48.2'$
 $L = 497.40'$
 $T = 259.24'$
 $R = 715.00'$
 $e = NC$
 $DS = 35 \text{ MPH}$

-Y35B-
PI Sta 20+01.26
 $\Delta = 1' 56' 24.0' (RT)$
 $D = 1' 08' 45.3'$
 $L = 169.30'$
 $T = 84.66'$
 $R = 5000.00'$
 $e = NC$
 $DS = 35 \text{ MPH}$

-Y35B-
PI Sta 21+23.74
 $\Delta = 0' 52' 02.0' (LT)$
 $D = 1' 08' 45.3'$
 $L = 75.68'$
 $T = 37.84'$
 $R = 5000.00'$
 $e = NC$
 $DS = 35 \text{ MPH}$

-Y49-
PI Sta 12+66.23
 $\Delta = 37' 26' 00.8' (RT)$
 $D = 24' 54' 40.4'$
 $L = 150.27'$
 $T = 77.93'$
 $R = 230.00'$
 $e = NC$
 $DS = 35 \text{ MPH}$

-Y49-
PI Sta 13+81.49
 $\Delta = 5' 24' 47.0' (RT)$
 $D = 6' 18' 36.4'$
 $L = 85.78'$
 $T = 42.92'$
 $R = 908.00'$
 $e = NC$
 $DS = 35 \text{ MPH}$

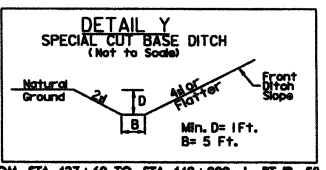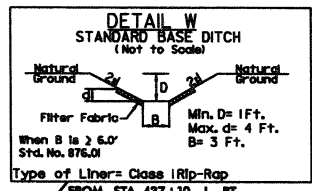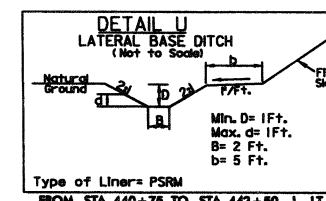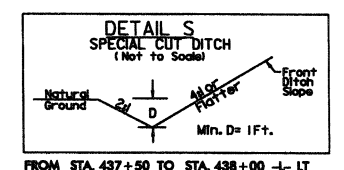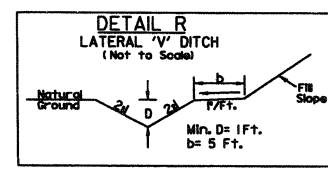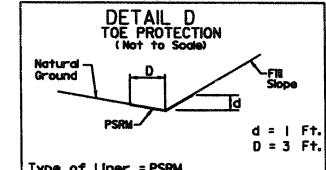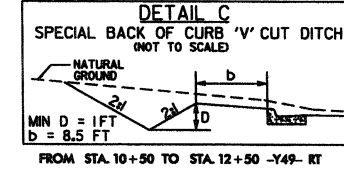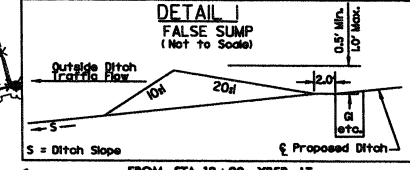

PROJECT REFERENCE NO. **U-2412B** SHEET NO. **20**

R/W SHEET NO. **20**


ROADWAY DESIGN ENGINEER **FRANCES G. BURCH** DB 276 PG 356

HYDRAULICS ENGINEER **DENNIS G. HOWARD** DB 4837 PG 1838

PRELIMINARY PLANS
DO NOT USE FOR CONSTRUCTION

PB 121 WEST TRADE STREET
SUITE 1900
CHARLOTTE, NC 28202

2006 ADT
2030 ADT
(IN 100'S)

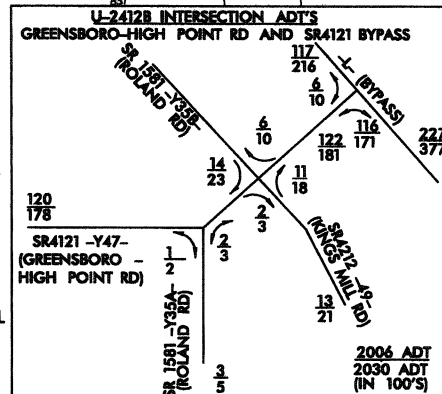

SEE SHEETS 2-J & 2-K FOR
INTERSECTION DETAILS
SEE SHEET 43 FOR -L- PROFILE
SEE SHEET 50 FOR -Y35A- PROFILE
SEE SHEET 50 FOR -Y35B- PROFILE
SEE SHEET 54 FOR -Y47- PROFILE

MATCH LINE SEE SHEET 21-L- STA. 450+00

PROJECT REFERENCE NO. U-2412B		SHEET NO. 21	
RW SHEET NO.		HYDRAULICS ENGINEER	
ROADWAY DESIGN ENGINEER			
PRELIMINARY PLANS DO NOT USE FOR CONSTRUCTION			
PB 121 WEST TRADE STREET SUITE 1050 CHARLOTTE, NC 28202 302.444.4444			
Florence & Hutcherson CONSULTING ENGINEERS		1" = 50'	

MATCH LINE SEE SHEET 20 -L- STA. 450+00

-L-
PI Sta 460+54.9
 $\Delta = 7' 57" 58.5'$
 $L_s = 260.00'$
 $LT = 173.51'$
 $ST = 86.83'$

-Y38-
PI Sta 11+46.11
 $\Delta = 2' 18" 00.0'$ (RT)
 $D = 2' 17" 30.6'$
 $L = 100.36'$
 $T = 50.18'$
 $R = 2,500.00'$
 $e = NC$
 $Ds = 50$ mph

PI Sta 463+66.76
 $\Delta = 27' 11" 07.7'$ (LT)
 $D = 6' 07" 40.4'$
 $L = 443.64'$
 $T = 226.07'$
 $R = 935.00'$
 $e = 0.04$
 $Ds = 50$ mph

-Y37- POT Sta. 10+00.00

-Y38- POT Sta. 10+00.00

Begin Construction
-Y38- POT Sta. 10+30.00

Begin Construction
-Y37- POT Sta. 11+00.00

-Y39- POT Sta. 10+00.00 =

-Y38- PT Sta. 11+96.28

-Y37- POT Sta. 13+50.00 =

-L- POT Sta. 454+56.52

End Construction
-Y39- Sta. 11+79.80

-Y38- POT Sta. 15+49.89 =

-L- POT Sta. 458+50.53

-BL-28 PINC 170+18.79 =


-BY21- POT 11+58.98 =

-L- POT Sta. 454+36.56 9.69' RT

-Y39- POT Sta. 13+50.00

U-2412B INTERSECTION ADT'S HILTOP CREST RD, FORBES RD AND GREENSBORO -HIGH POINT RD			
227 377	SR 1384 -Y37- (HILTOP CREST RD)	227 377	227 379
SR 1384 -Y38- (FORBES RD)			
227 377	1	227 377	227 379
SR 1384 -Y39- (FORBES RD)			
227 377	2	227 377	227 379
SR 1384 -Y190- (FORBES RD)			
227 377	150	227 377	


PROJECT REFERENCE NO.		SHEET NO.	
U-24/2B		23	
RW SHEET NO.			
ROADWAY DESIGN ENGINEER		HYDRAULICS ENGINEER	
PRELIMINARY PLANS DO NOT USE FOR CONSTRUCTION			
 121 WEST TRADE STREET SUITE 1950 CHARLOTTE, NC 28202 REGISTRATION NO. 12483			
		Florence & Hutchison CONSULTING ENGINEERS REGISTERED PROFESSIONAL ENGINEERS	
			

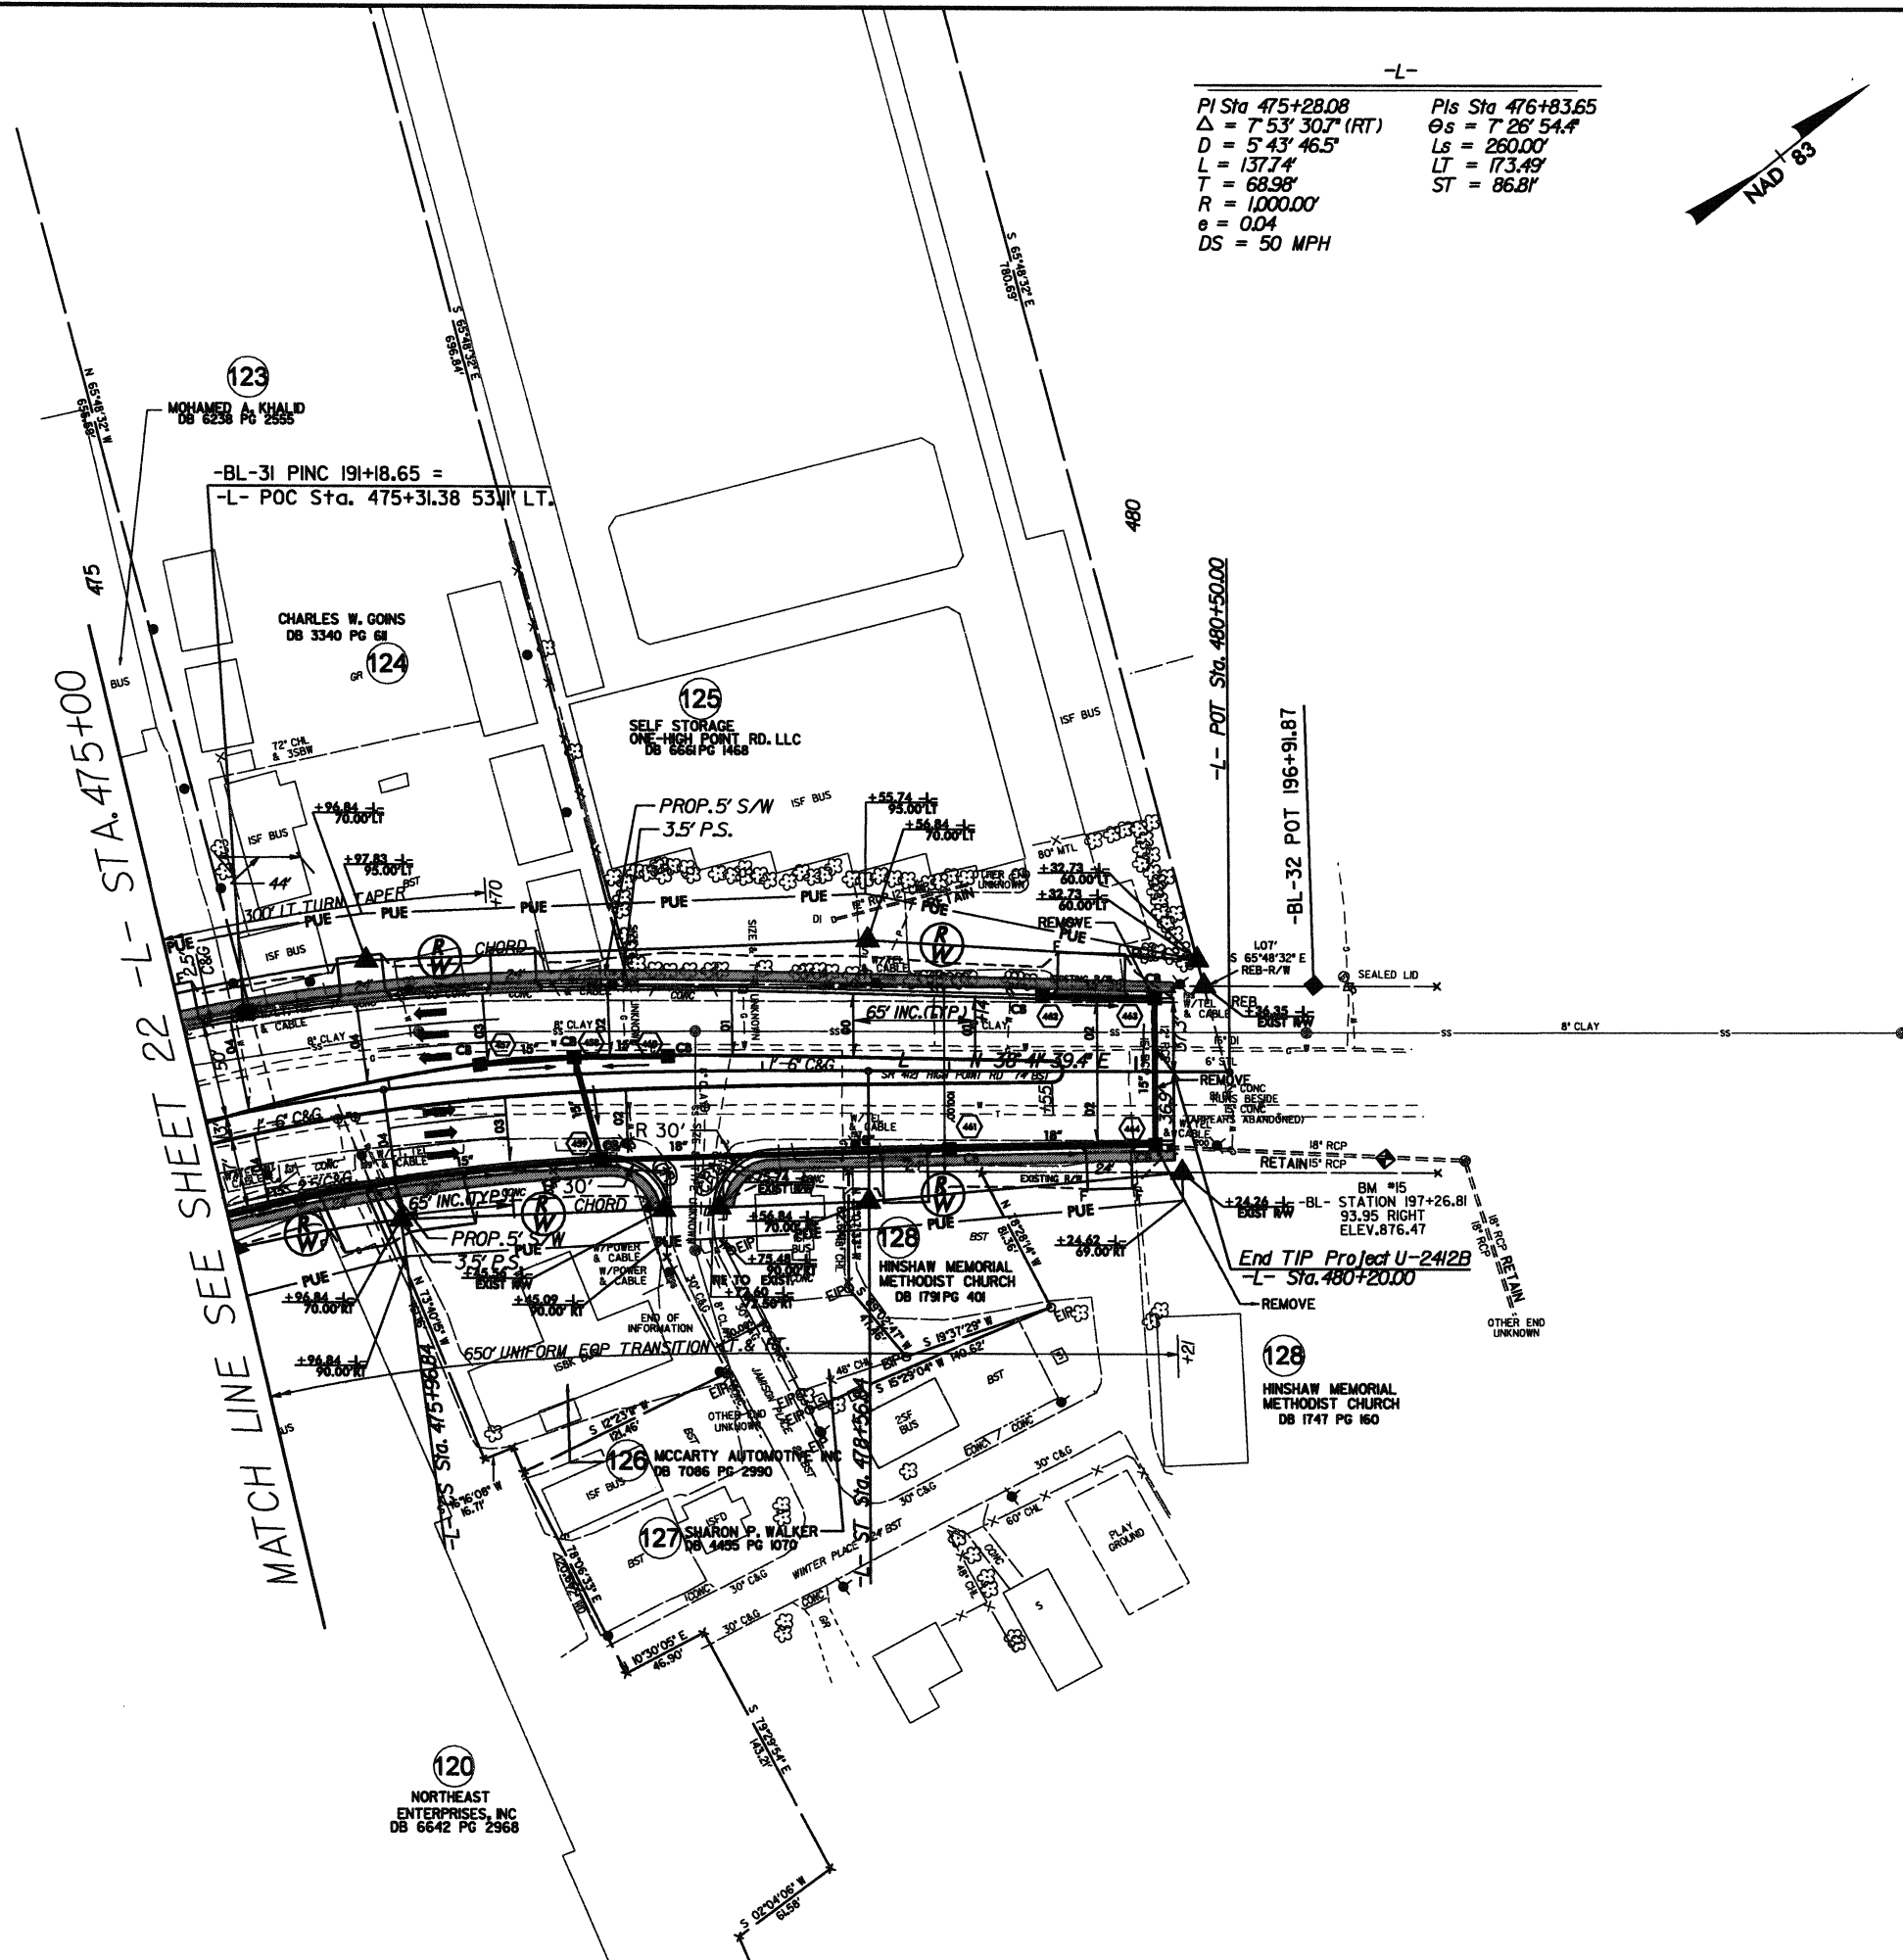

SEE SHEET 44 FOR -L- PROFILE

8/17/99


21-NOV-2011 17:00
C:\Projects\U-2412\U-2412_Roadway\Proj\U-2412_Rdwy_Psh_24.dgn
U-2412B-50-00028

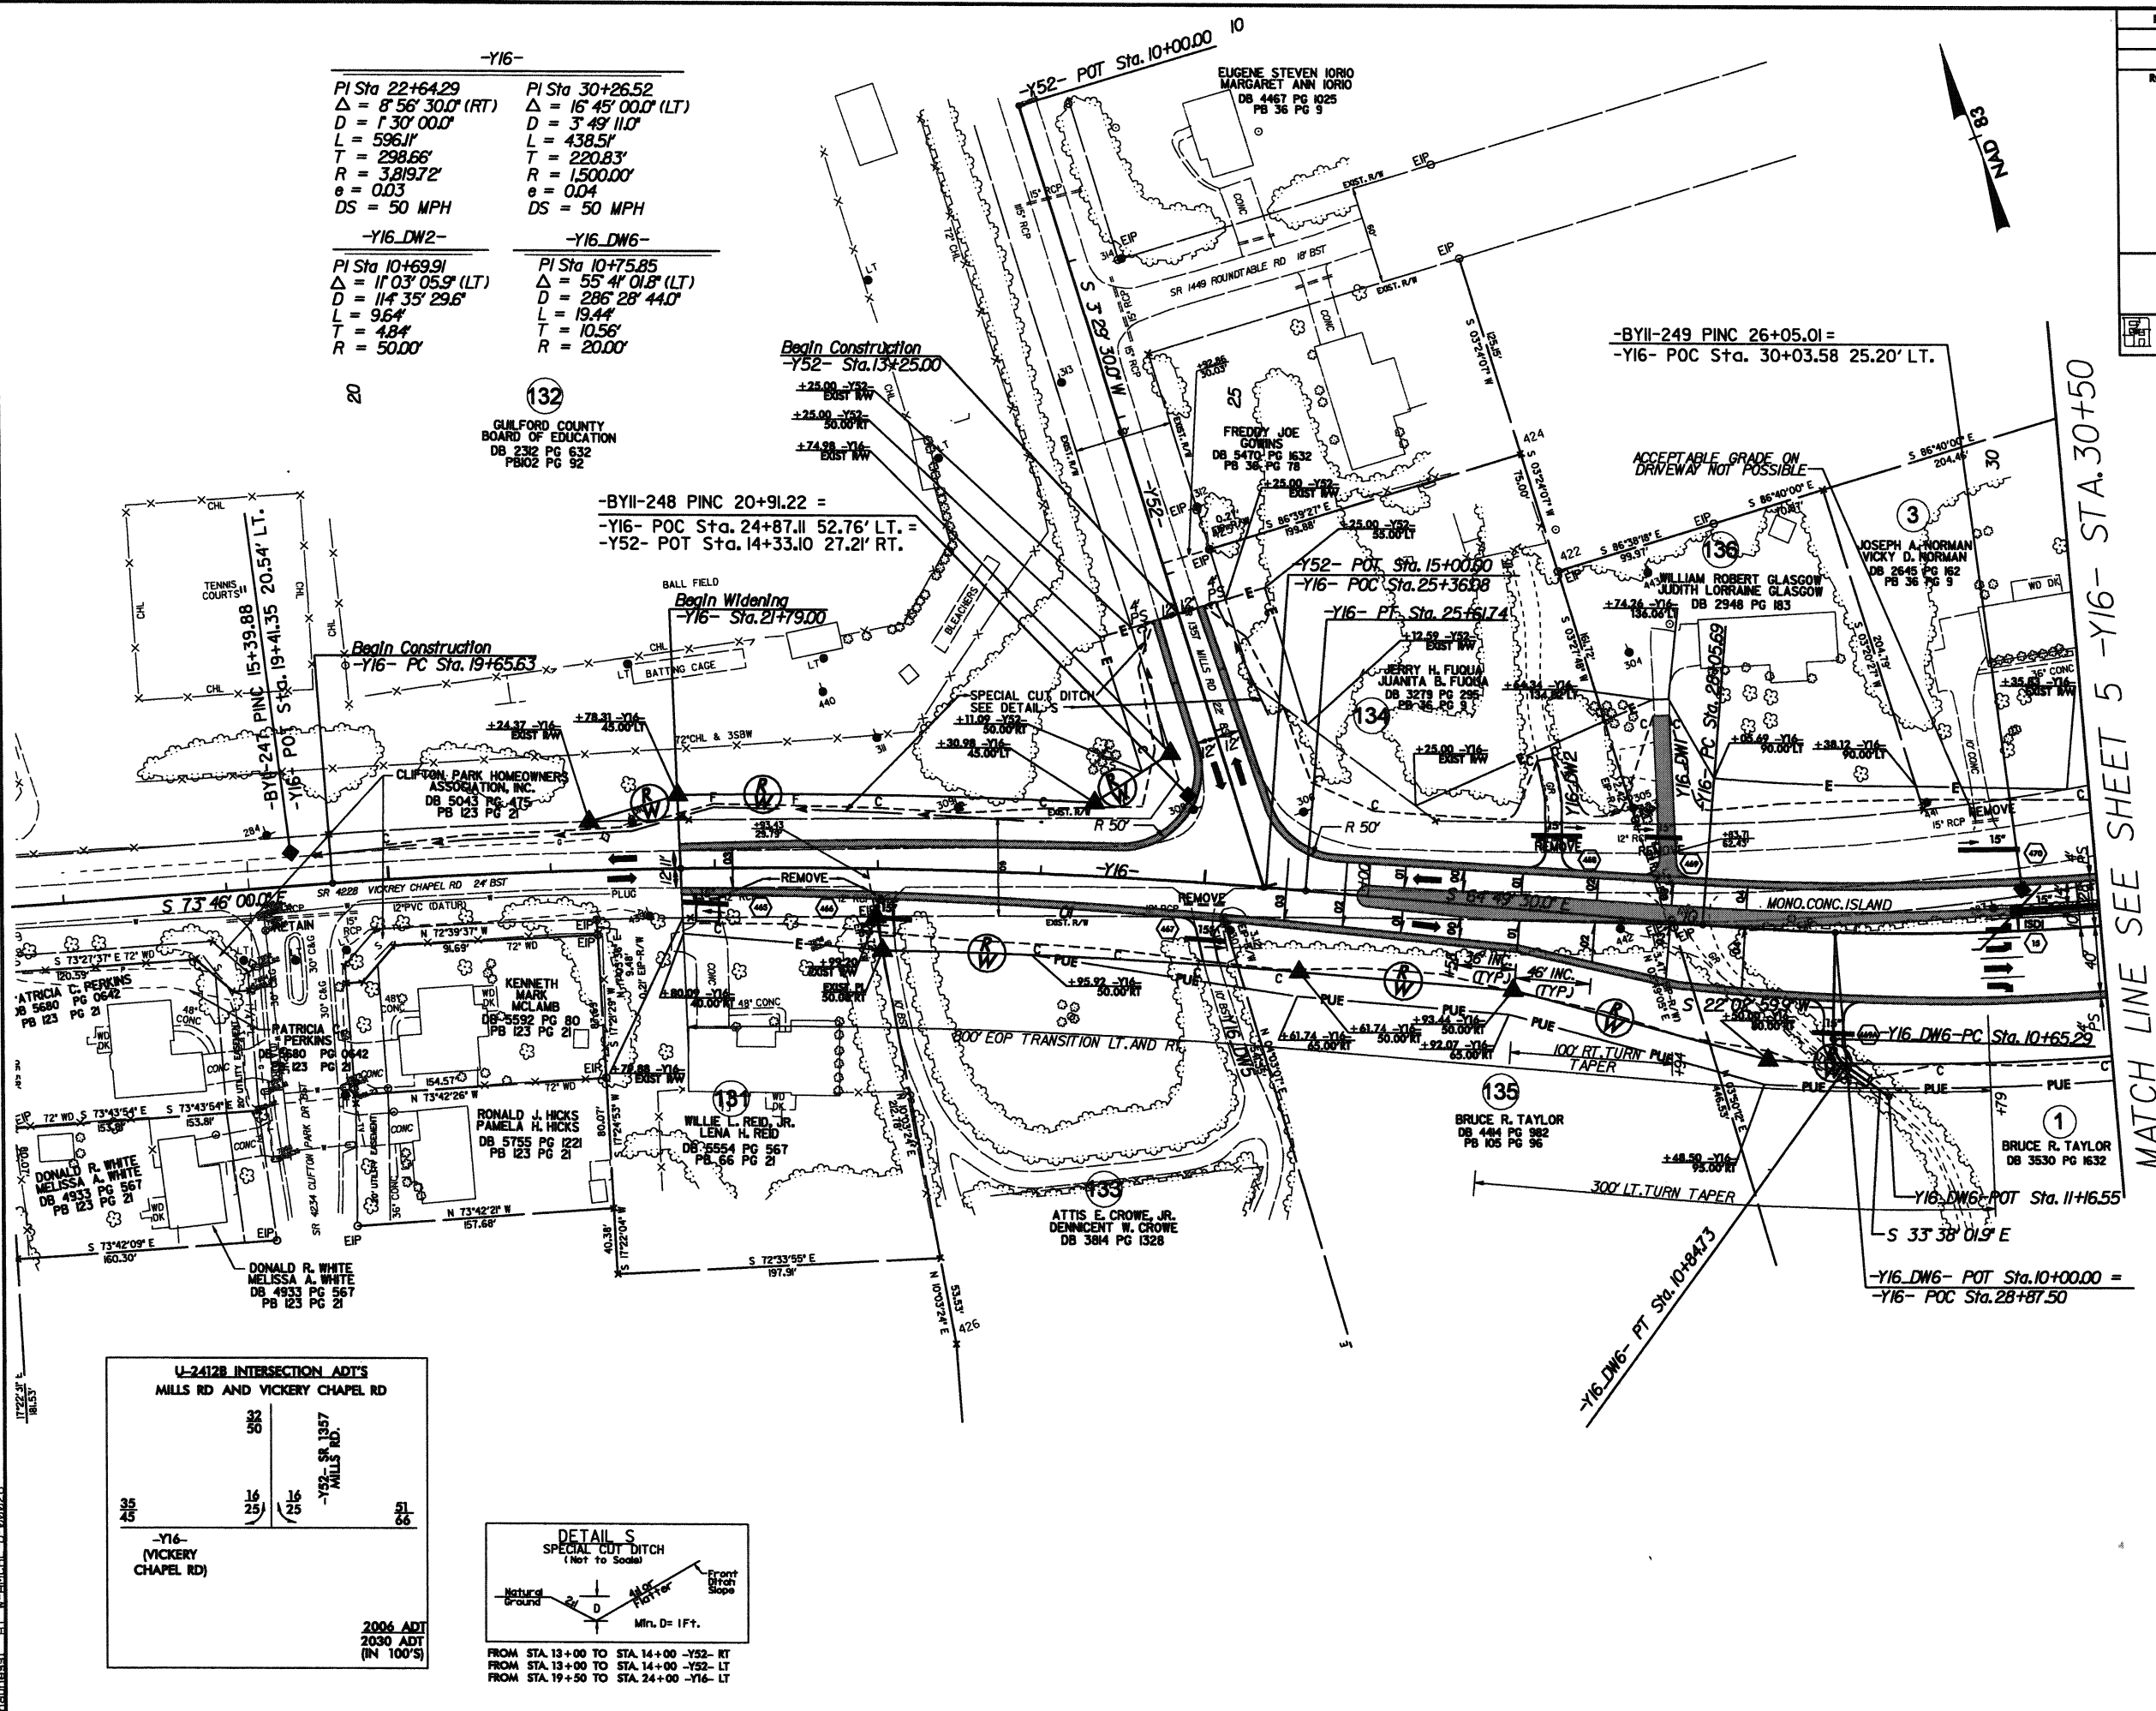

U-2412B INTERSECTION ADT'S
MILLS RD AND VICKERY CHAPEL RD

32	50	35	45	51	66
16	25	16	25	16	25
-Y16- (VICKERY CHAPEL RD)					

2006 ADT
2030 ADT
(IN 100'S)





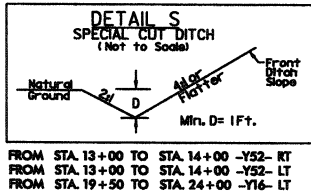


PROJECT REFERENCE NO. U-2412B		SHEET NO. 24
RW SHEET NO.		HYDRAULICS ENGINEER
ROADWAY DESIGN ENGINEER		
PRELIMINARY PLANS DO NOT USE FOR CONSTRUCTION		
PB 121 WEST TRADE STREET SUITE 1900 CHARLOTTE, NC 28202		
Florence & Hutcherson CONSULTING ENGINEERS Charlotte, NC 28202		

MATCH LINE SEE SHEET 5 -Y16- STA. 30+50



SEE SHEET 45 FOR -Y16- PROFILE
SEE SHEET 55 FOR -Y52- PROFILE

PROJECT REFERENCE NO. U-2412B		SHEET NO. 26	
ROADWAY DESIGN ENGINEER		HYDRAULICS ENGINEER	
PRELIMINARY PLANS DO NOT USE FOR CONSTRUCTION			
PB 121 WEST TRADE STREET SUITE 1950 CHARLOTTE, NC 28202 10 Years No P.E.			
Florence & Hutchinson CONSULTING ENGINEERS		1" = 50'	

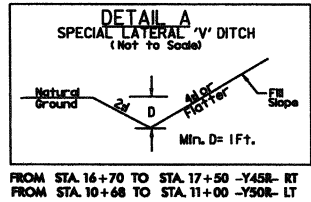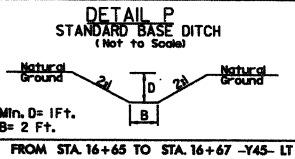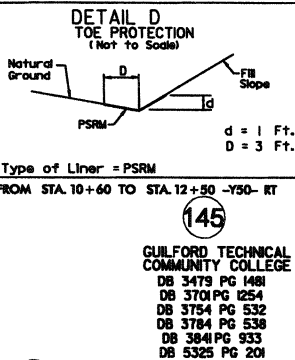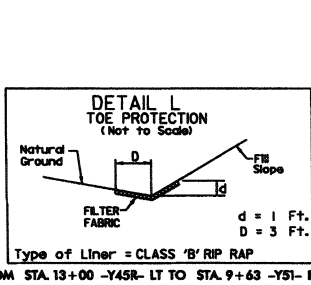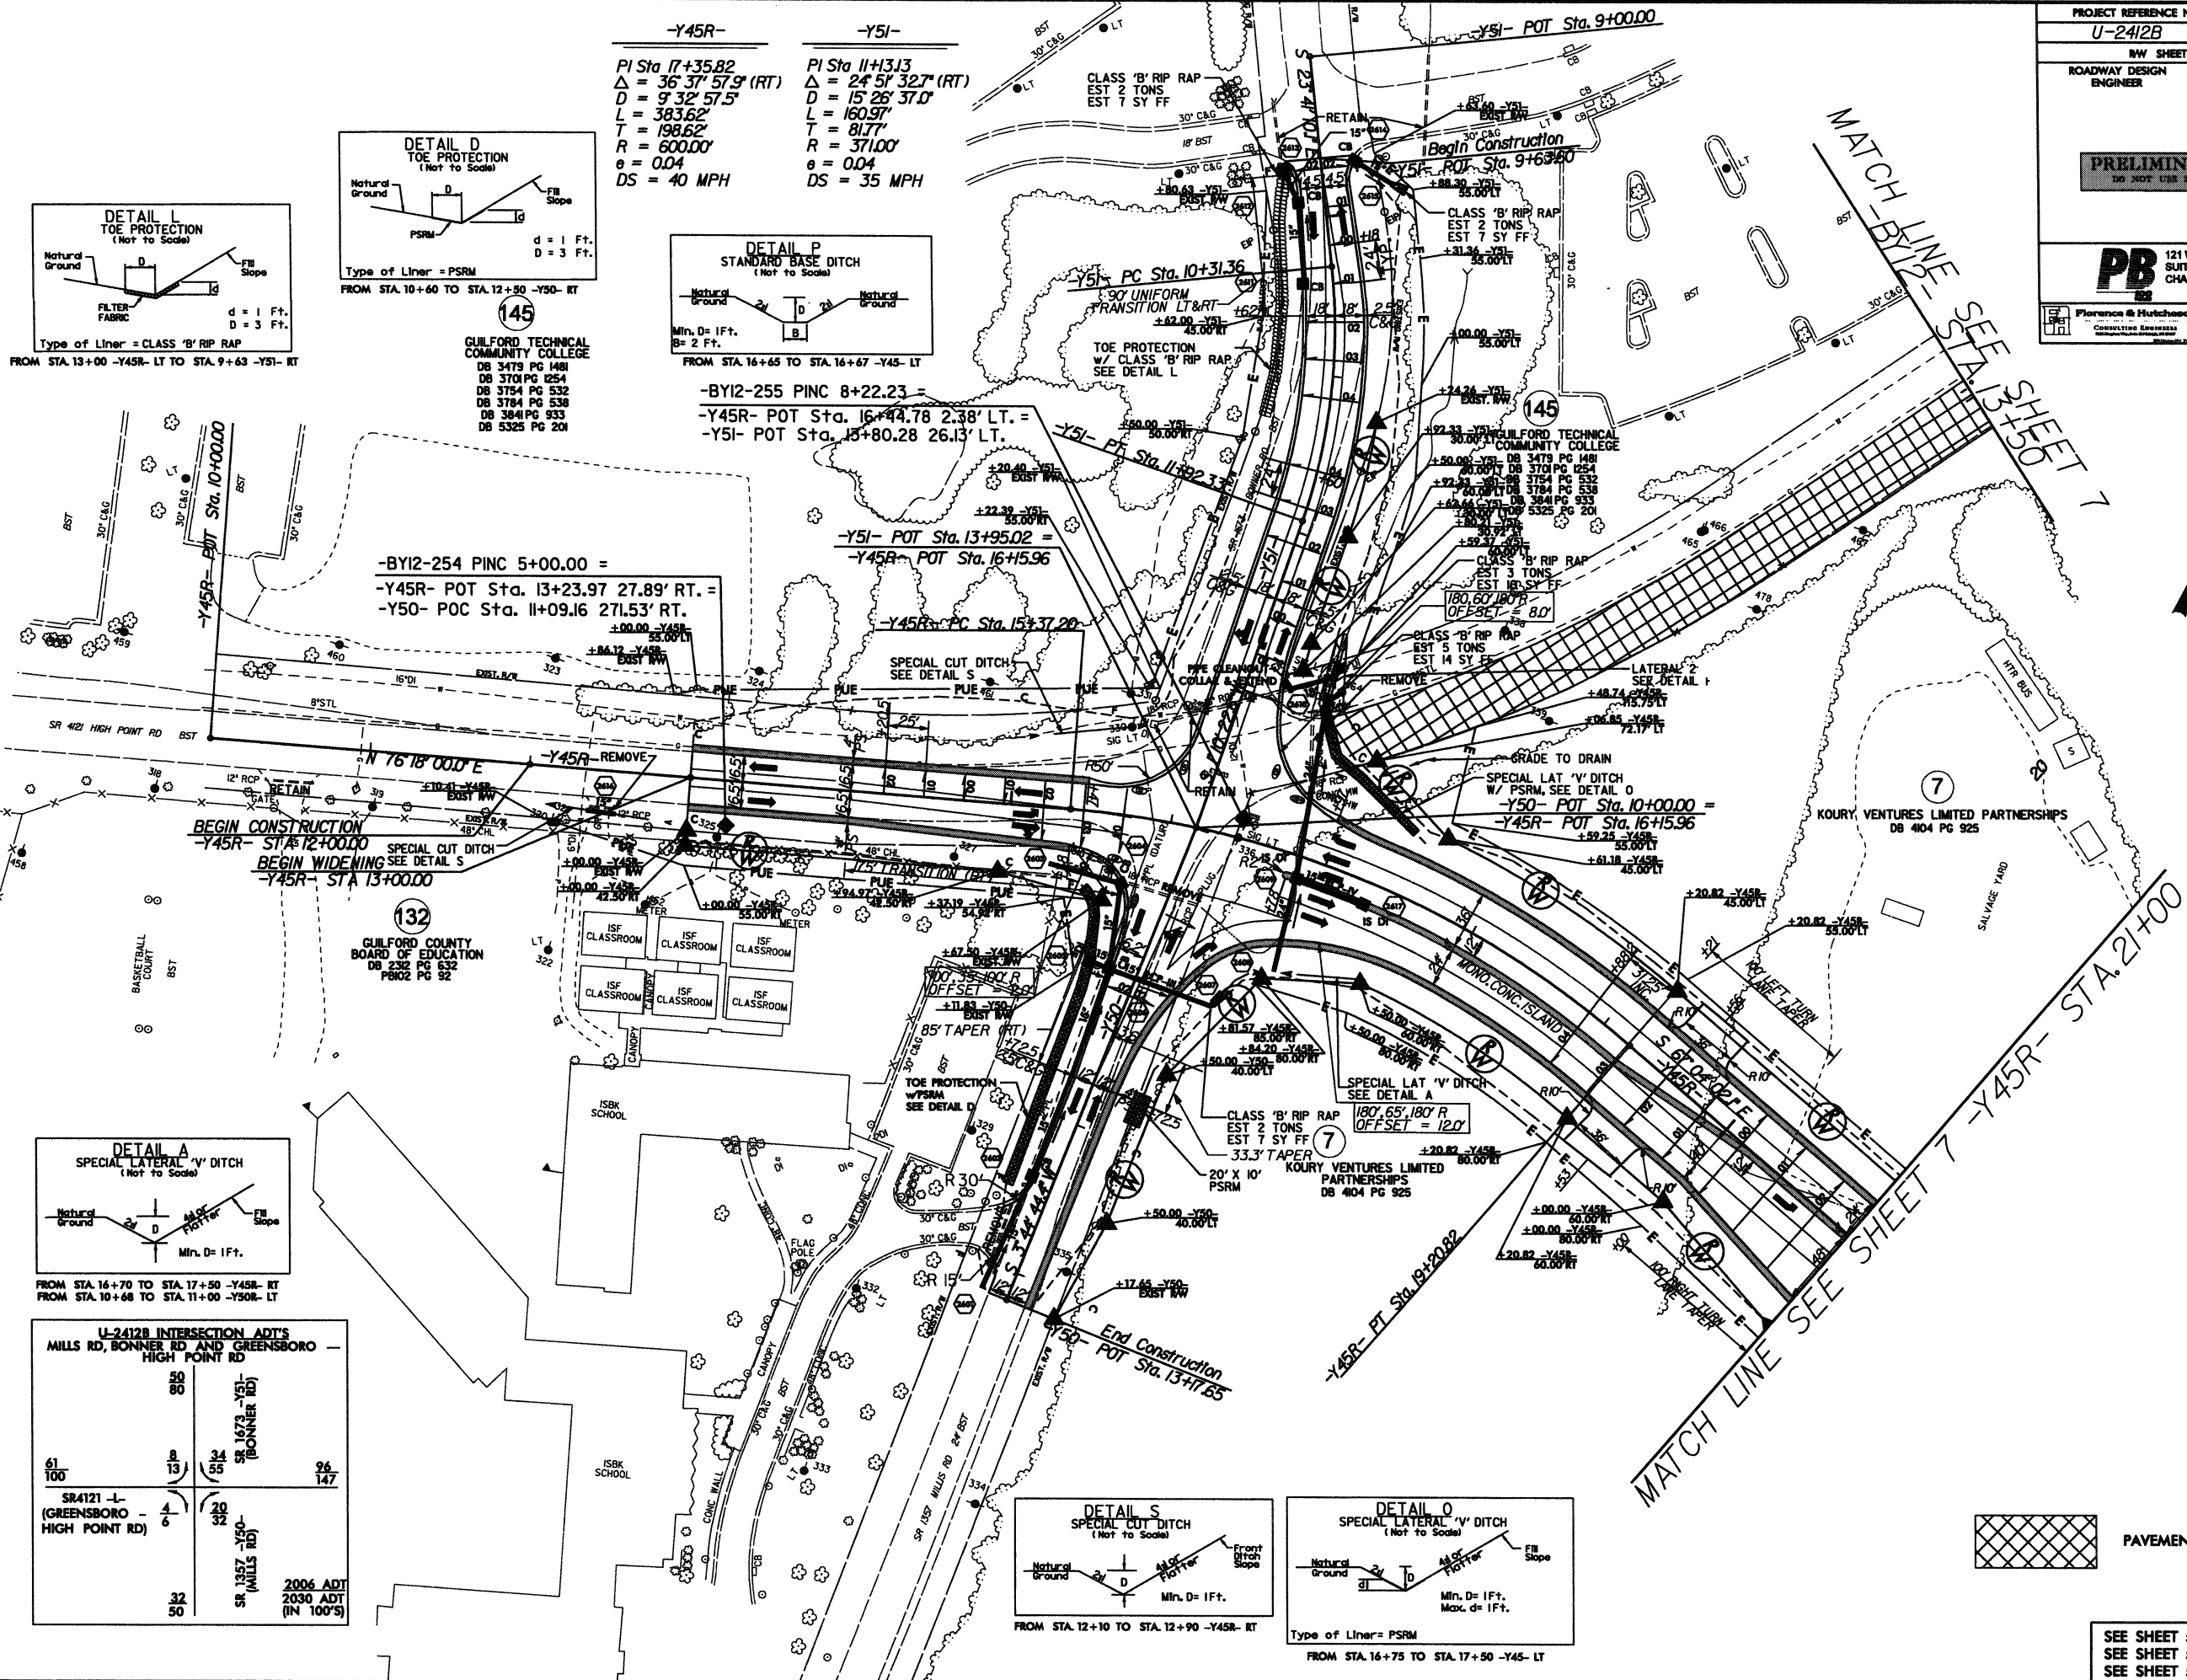

U-2412B INTERSECTION ADT'S
MILLS RD, BONNER RD AND GREENSBORO - HIGH POINT RD

50	80	13	26
61	100	4	147
SR 1673 -Y51- (BONNER RD)	SR 1357 -Y50- (MILLS RD)	SR 1673 -Y51- (BONNER RD)	SR 1357 -Y50- (MILLS RD)
2006 ADT	2030 ADT	2006 ADT	2030 ADT
(IN 100'S)	(IN 100'S)	(IN 100'S)	(IN 100'S)

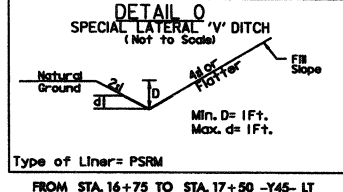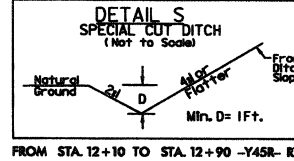



PAVEMENT REMOVAL

SEE SHEET 53 FOR -Y45- PROFILE
SEE SHEET 54 FOR -Y50- PROFILE
SEE SHEET 55 FOR -Y51- PROFILE

8/17/99

2-NOV-2011 7:00
G:\Projects\0101A-U-2412-B.U-2412B-Roadway\Proj\U-2412B-Rdly.psh, 27.dgn
Printed at 11:58 AM 11-20-2011

-Y18-
Pls Sta 12+33.03 PI Sta 20+39.21
 $\theta s = 2' 30'' 24.2''$ $\Delta = 31' 04'' 16.6''$ (RT)
 $Ls = 229.66'$ $D = 2' 10'' 58.7''$
 $LT = 153.12'$ $L = 1,423.35'$
 $ST = 76.57'$ $T = 729.64'$
 $R = 2,624.67'$
 $e = 0.028$
 $Ds = 50$ mph

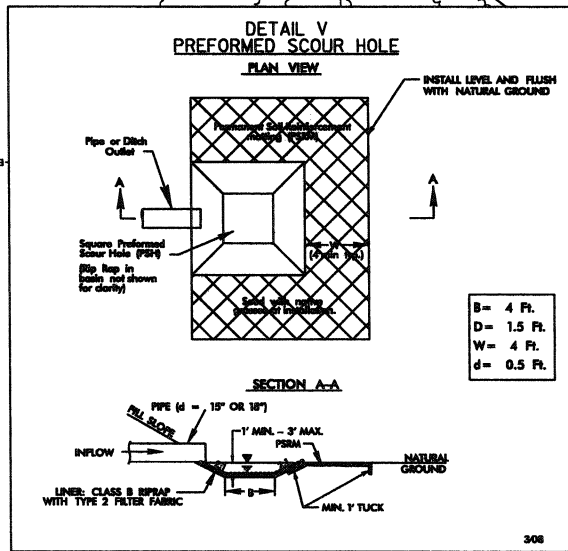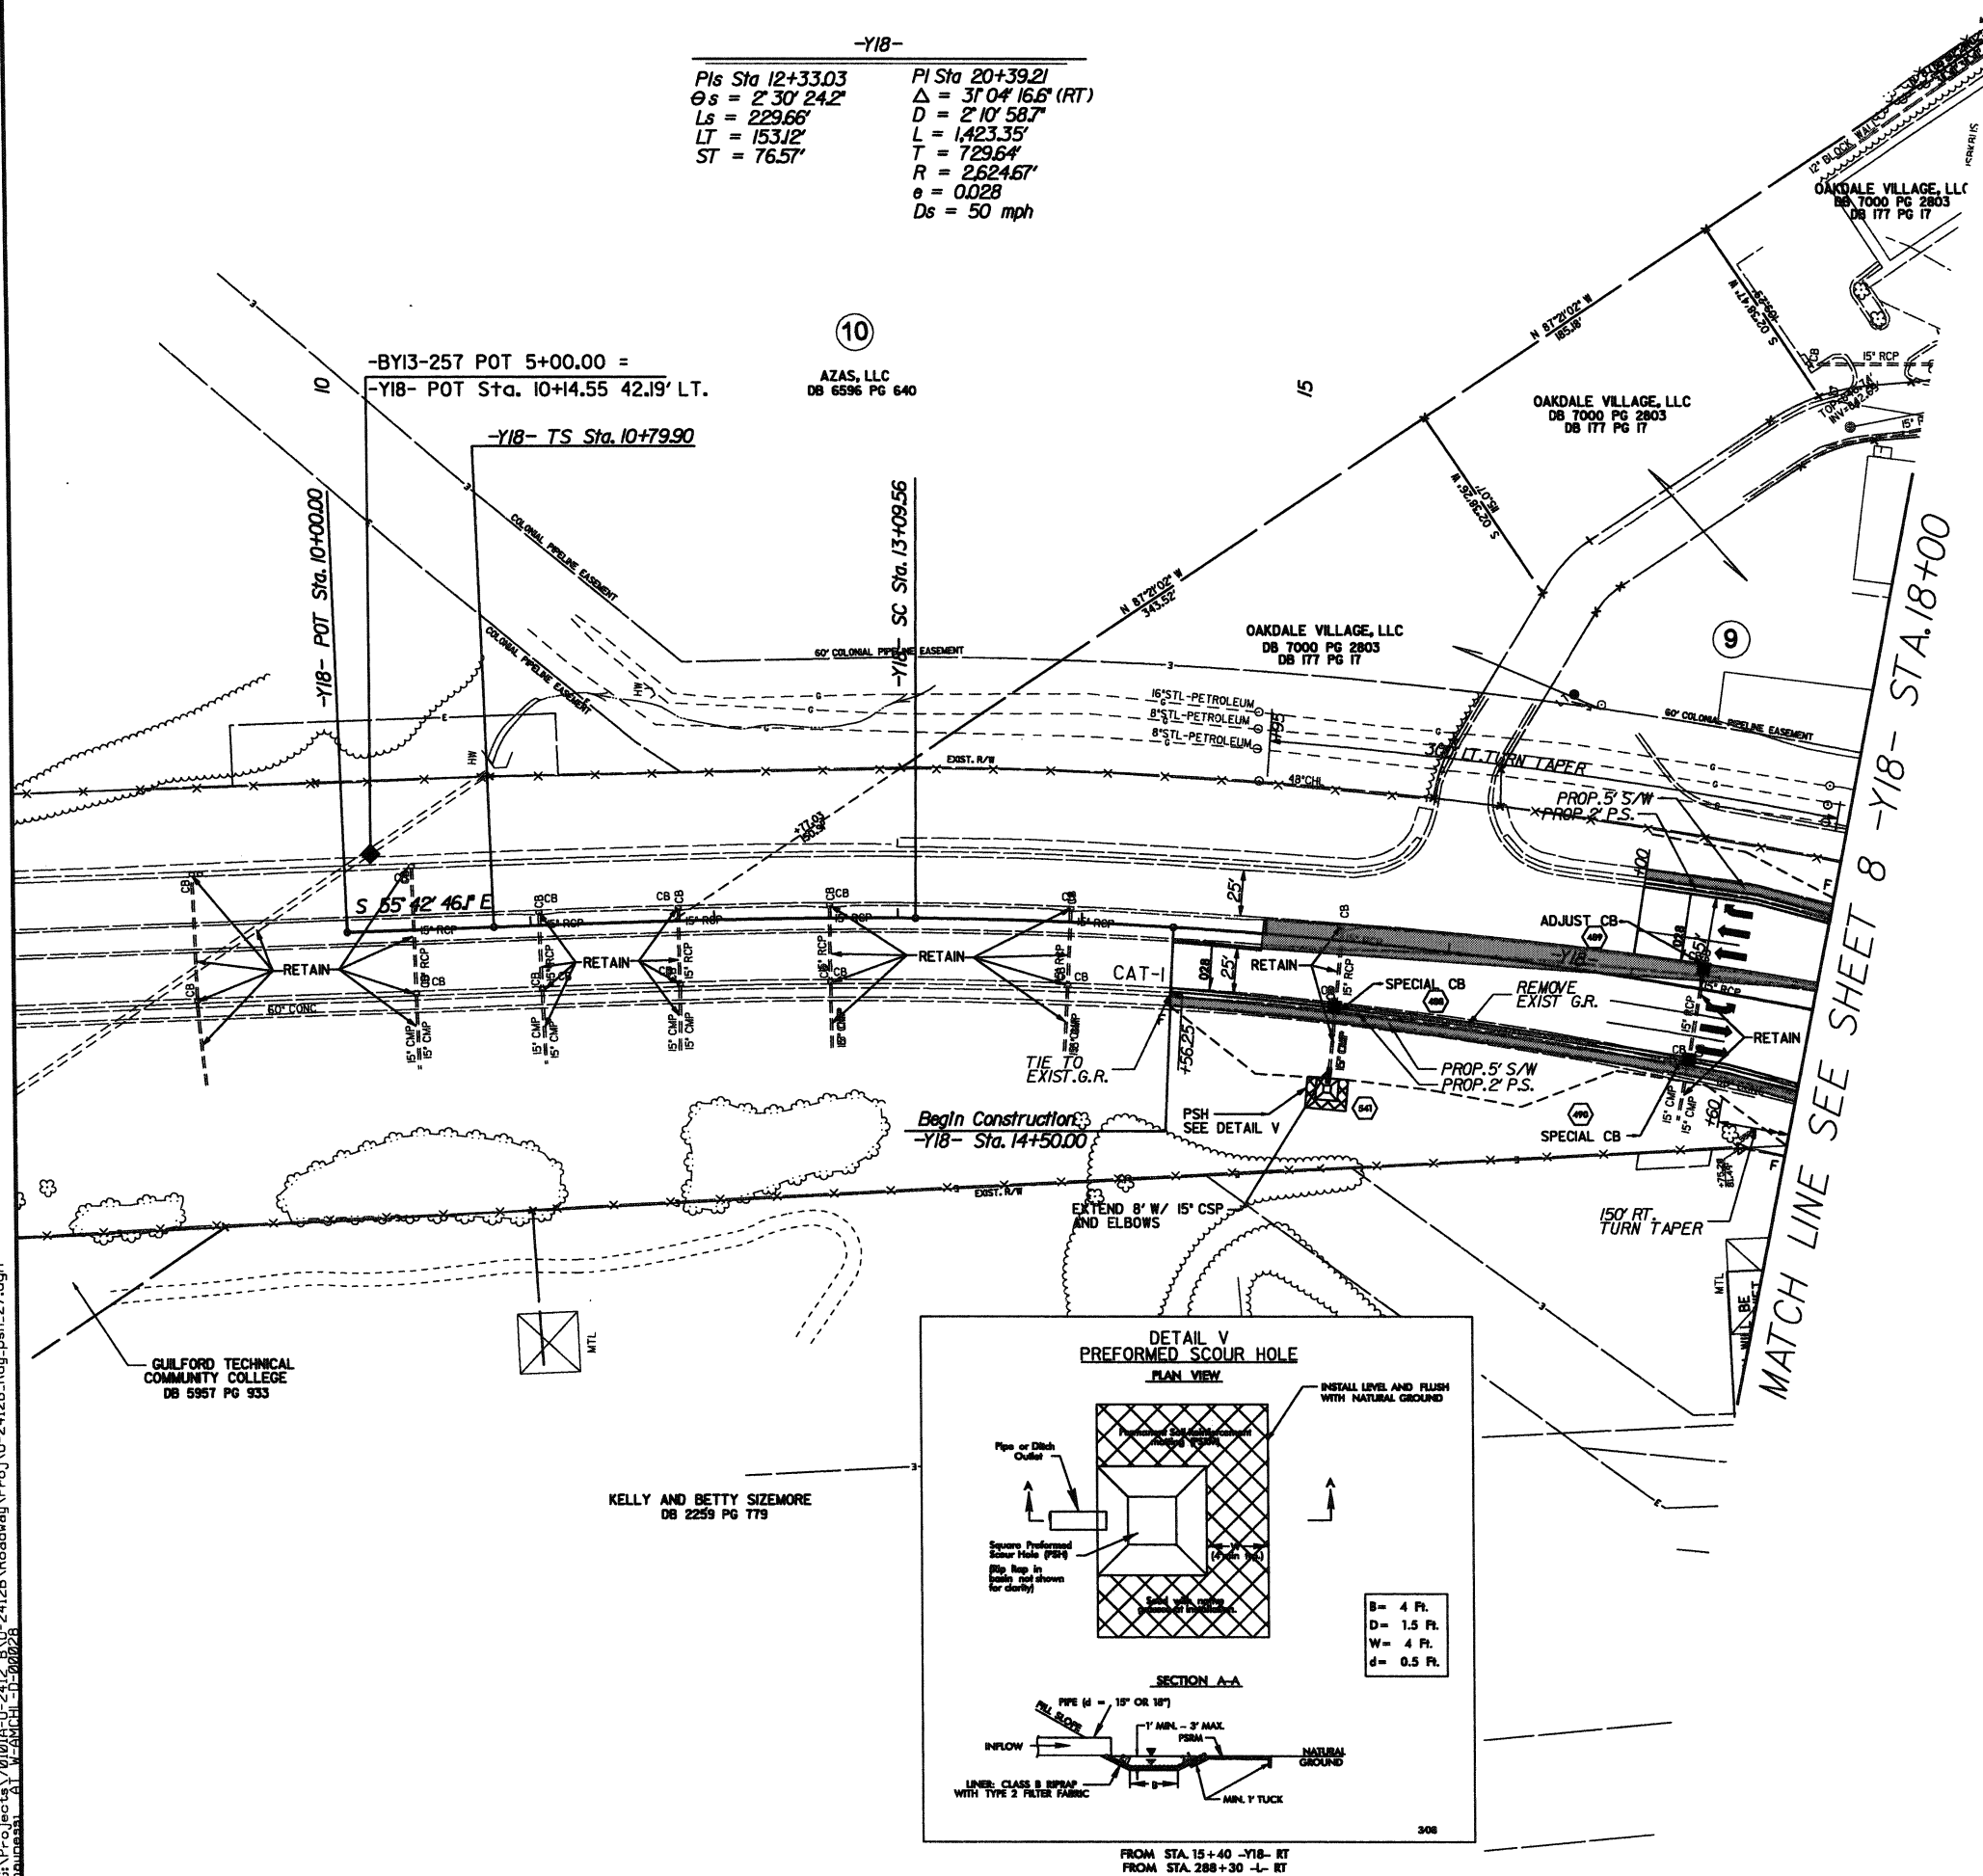

FROM STA. 15+40 -Y18- RT
FROM STA. 288+30 -L- RT



PROJECT REFERENCE NO. U-2412B		SHEET NO. 27	
ROADWAY DESIGN ENGINEER		HYDRAULICS ENGINEER	
PRELIMINARY PLANS DO NOT USE FOR CONSTRUCTION			
PB 121 WEST TRADE STREET SUITE 1960 CHARLOTTE, NC 28202 NC License No. P-1405			
Florence & Hutchison CONSULTING ENGINEERS 121 WEST TRADE STREET SUITE 1960 CHARLOTTE, NC 28202		Scale: 1" = 50'	

SEE SHEET 47 FOR -Y18- PROFILE

8/17/99

2-NOV-2017 00:00
G:\Projects\2017\01A-U-2412_B-U-2412B_Roadway\Proj\U-2412B_Rdy_psh_28.dgn
Drawn by: J. V. G. 10/17/2017

KOURY VENTURES
LIMITED PARTNERSHIPS
DB 4104 PG 925

-Y18-

PI Sta 20+39.21
 $\Delta = 31^{\circ} 04' 16.6"$ (RT)
 $D = 2^{\circ} 10' 58.7"$
 $L = 1,423.35'$
 $T = 729.64'$
 $R = 2,624.67'$
 $e = 0.028$
 $Ds = 50$ mph

PIs Sta 28+09.48
 $\Theta s = 2^{\circ} 30' 24.2"$
 $Ls = 229.66'$
 $LT = 153.12'$
 $ST = 76.57'$

NAD 83

PROJECT REFERENCE NO. U-2412B		SHEET NO. 28
RAW SHEET NO.		
ROADWAY DESIGN ENGINEER	HYDRAULICS ENGINEER	
PRELIMINARY PLANS DO NOT USE FOR CONSTRUCTION		
PB 121 WEST TRADE STREET SUITE 1860 CHARLOTTE, NC 28202 910.486.9100		
Florence & Hutchison CONSULTING ENGINEERS 10101 N. 28th St., Suite 200 Charlotte, NC 28217		


MATCH LINE SEE SHEET 8 -Y18- STA. 27+00

-Y18- CS Sta. 27+32.91

End Construction
-Y18- Sta. 29+85.75

-Y18- POT Sta. 31+39.08

-BY13-259 POT 29+53.17

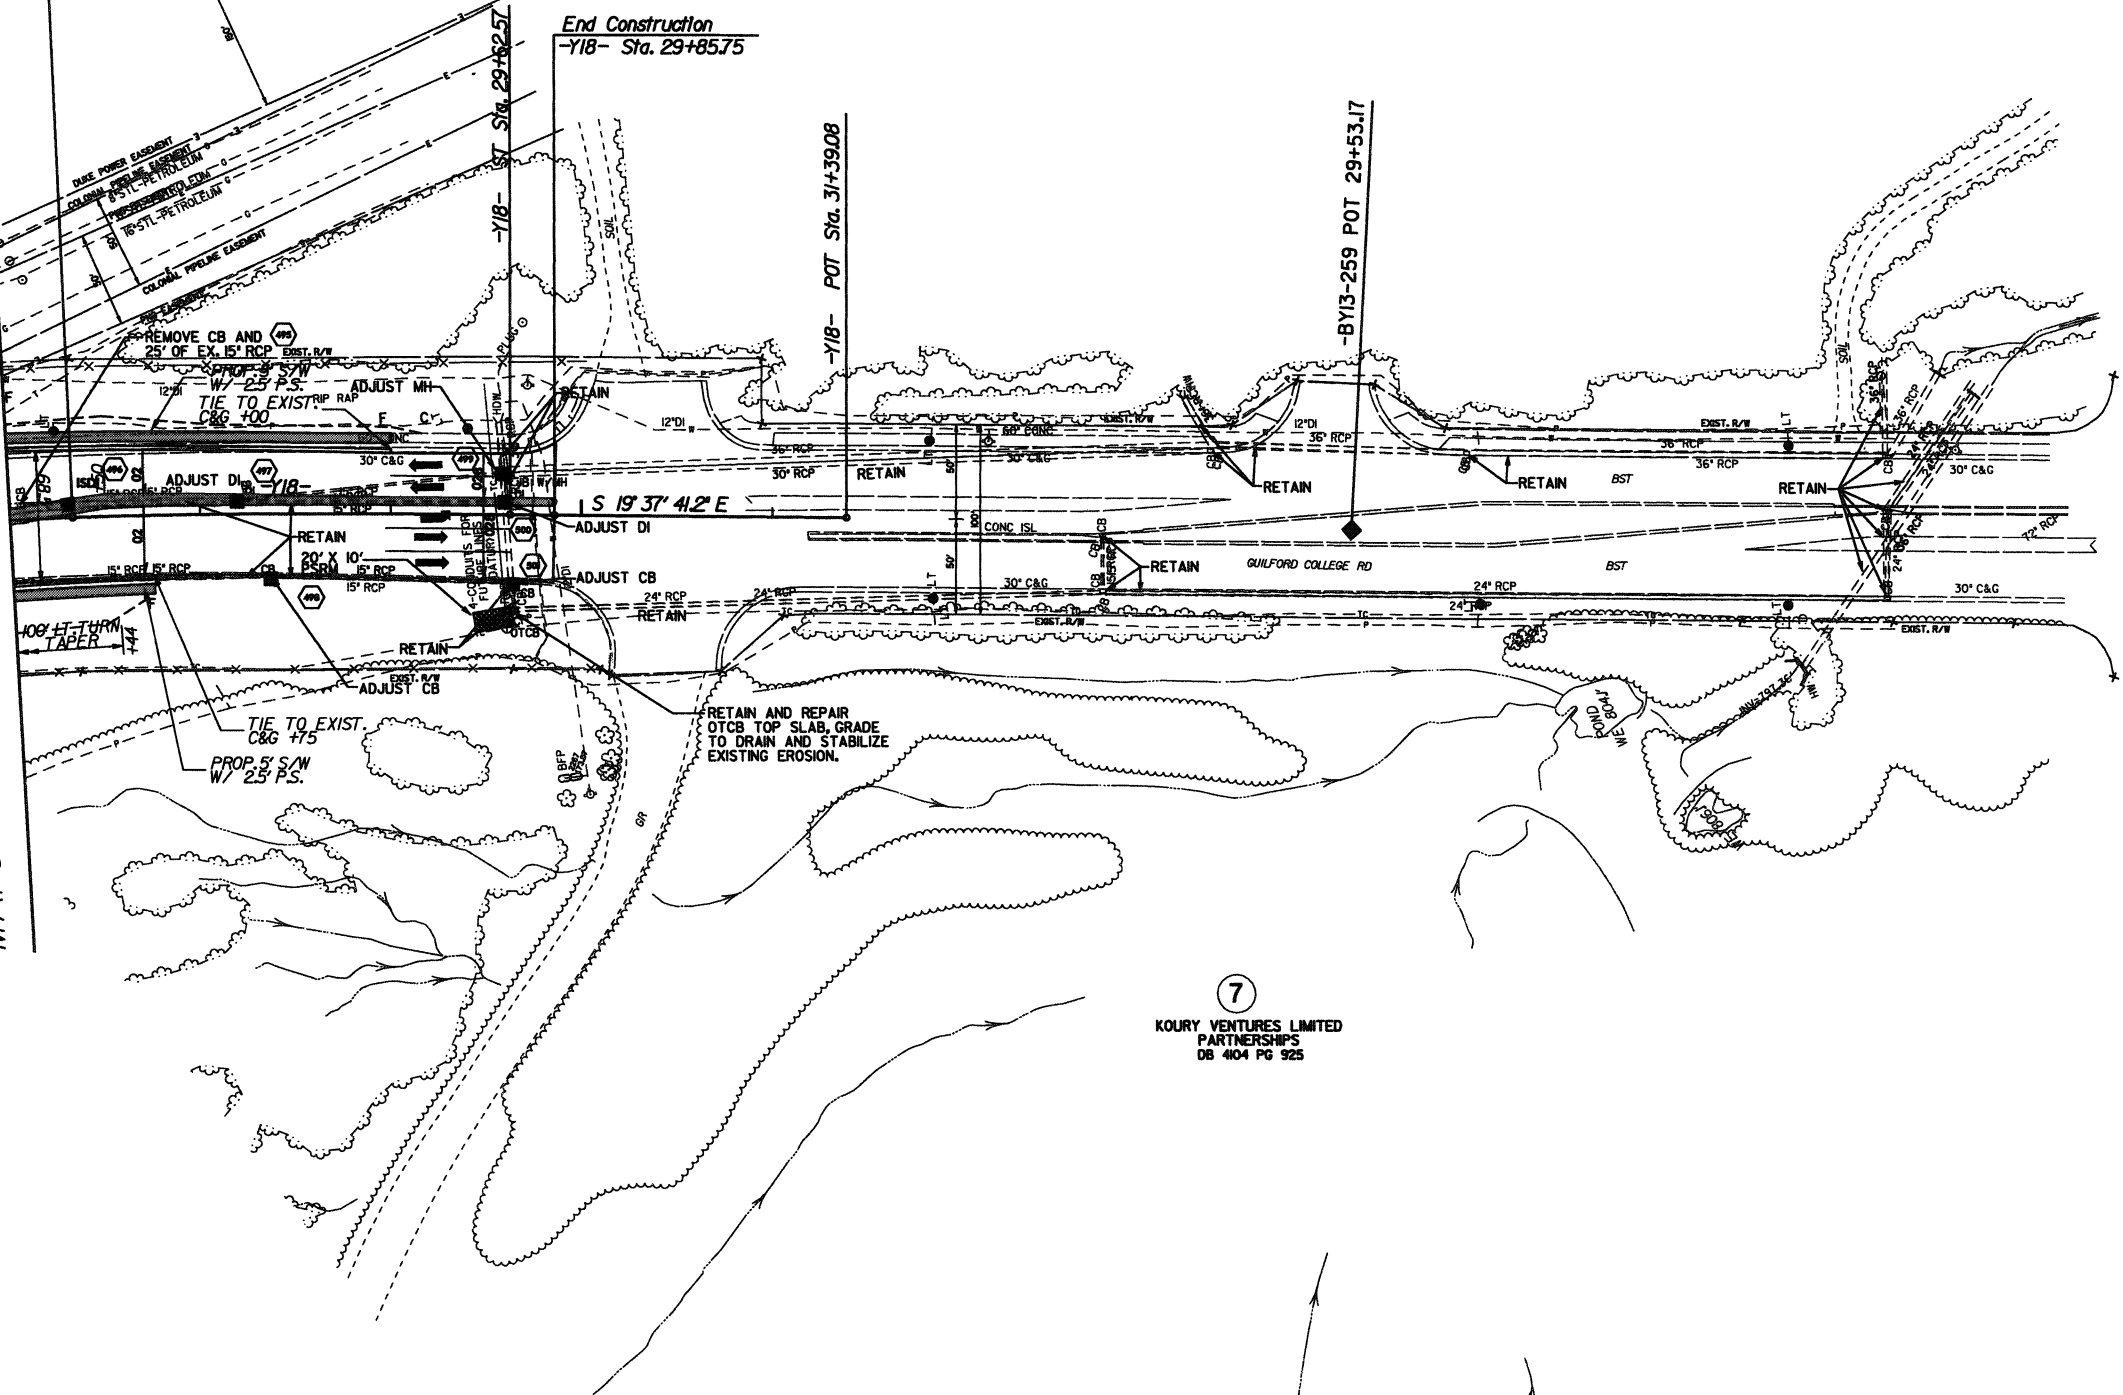


7
KOURY VENTURES LIMITED
PARTNERSHIPS
DB 4104 PG 925

SEE SHEET 47 FOR -Y18- PROFILE

8/17/99

2-Nov-2011 17:00
G:\Projects\2412B\Roadway\Proj\U-2412B_Rdy.psh_29.dgn
PROJECT: 2412B - RAILROAD AVENUE
DRAWN BY: J. H. HARRIS

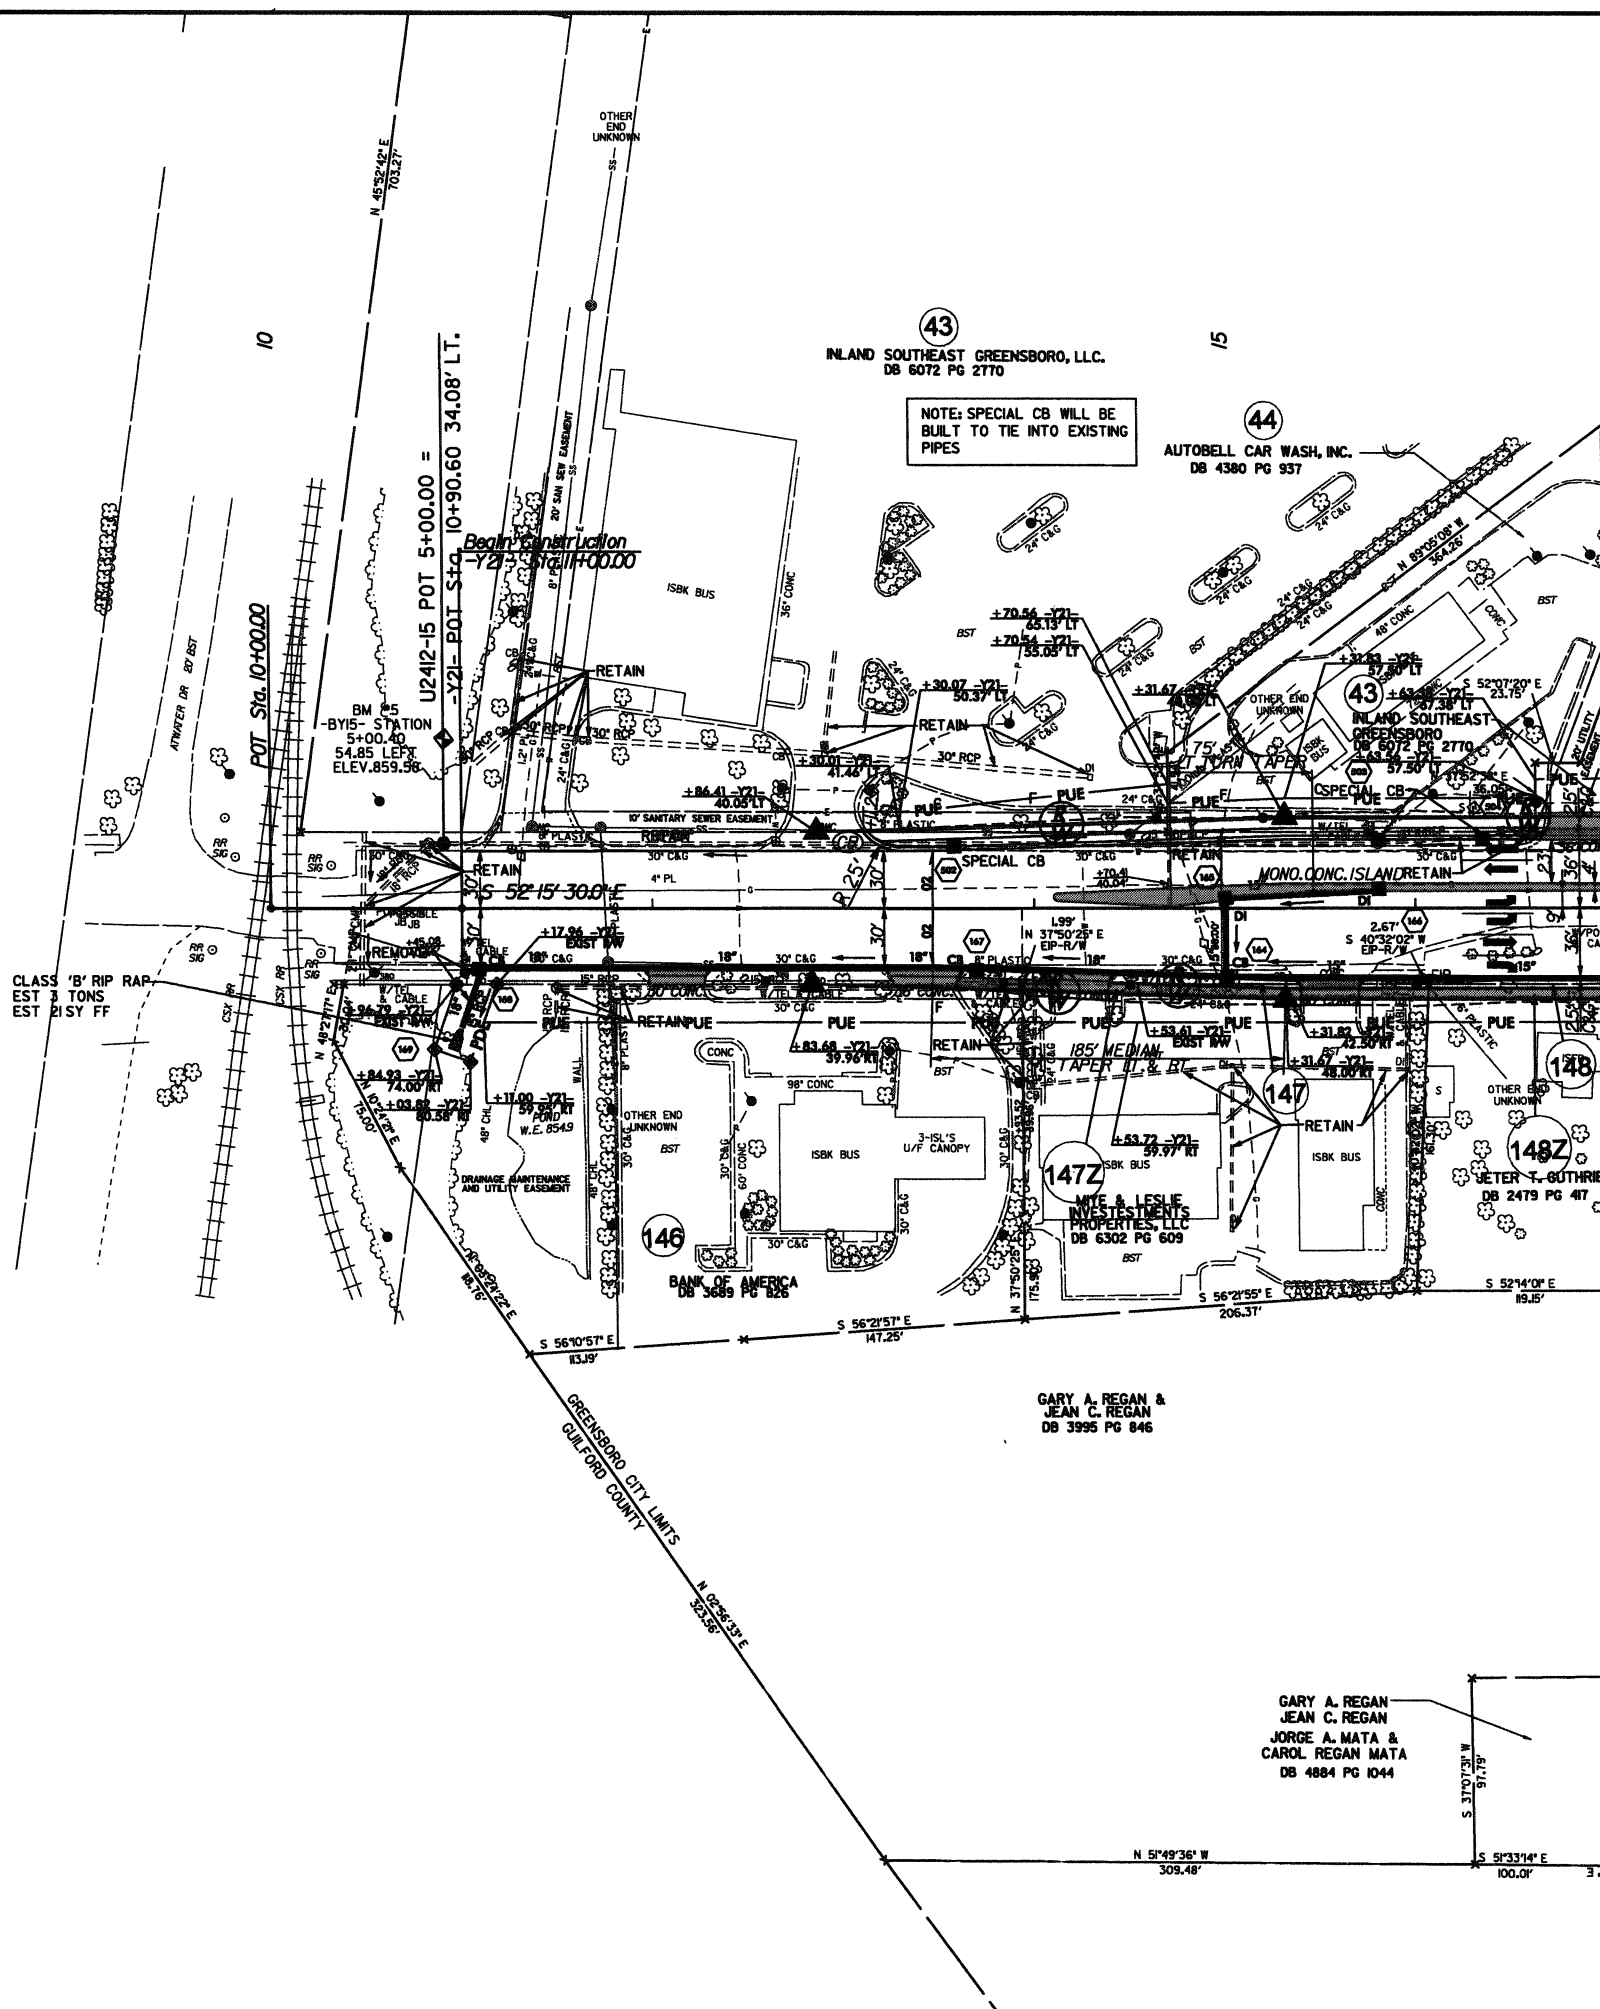

MATCH LINE SEE SHEET 13 -Y2I- STA.17+00

PROJECT REFERENCE NO. U-2412B		SHEET NO. 29	
RDW SHEET NO.		HYDRAULICS ENGINEER	
ROADWAY DESIGN ENGINEER		HYDRAULICS ENGINEER	
PRELIMINARY PLANS DO NOT USE FOR CONSTRUCTION			
PB 121 WEST TRADE STREET SUITE 1900 CHARLOTTE, NC 28202 NO License No. 1000			
Florence & Hutchison CONSULTING ENGINEERS 10000 N. HARRIS AVE. SUITE 100 CHARLOTTE, NC 28226		1" = 50'	

SEE SHEET 48 & 49 FOR -Y2I- PROFILE

8/17/99

CHARLES E. PRICE
DB 190 PG 389

KATHY A. GOHSMAN
DB 4232 PG 635

JEFFERSON - PILOT LIFE
INSURANCE COMPANY
DB 240 PG 394

-BY17-105 PNC 8+77.35 =
-Y46- POT Sta. 5+00.00 =
-Y46- POC Sta. 13+62.68 5.28' LT.

-BY17-106 POT 15+53.97 =
-Y46- POT Sta. 20+38.76 21.87' LT.
-Y24- POT Sta. 10+27.55 197.55' LT.

IMOGENE R. GOLDSTON
DB 4830 PG 329

-Y46-
PI Sta 13+25.87
 $\Delta = 31^{\circ}55'00.0''$ (LT)
 $D = 8^{\circ}00'48.2''$
 $L = 398.29'$
 $T = 204.46'$
 $R = 715.00'$

PI Sta 18+36.59
 $\Delta = 12^{\circ}34'30.0''$ (RT)
 $D = 3^{\circ}14'13.4''$
 $L = 388.47'$
 $T = 195.02'$
 $R = 1770.00'$
 $e = \text{Exist.}$
 $Ds = 35 \text{ mph}$

-Y24-
PI Sta 12+68.66
 $\Delta = 60^{\circ}31'00.0''$ (LT)
 $D = 24^{\circ}54'40.4''$
 $L = 242.93'$
 $T = 134.18'$
 $R = 230.00'$
 $e = 0.04'$
 $Ds = 35 \text{ mph}$

-Y24A-
PI Sta 10+90.06
 $\Delta = 47^{\circ}04'51.3''$ (RT)
 $D = 37^{\circ}12'18.2''$
 $L = 126.54'$
 $T = 67.09'$
 $R = 154.00'$
 $e = 0.04'$
 $Ds = 25 \text{ mph}$





PI Sta 12+33.22
 $\Delta = 13^{\circ}13'28.8''$ (RT)
 $D = 9^{\circ}03'05.3''$
 $L = 146.11'$
 $T = 73.38'$
 $R = 633.00'$
 $e = 0.04'$
 $Ds = 25 \text{ mph}$

PROJECT REFERENCE NO. U-2412B		SHEET NO. 30	
RW SHEET NO.		HYDRAULICS ENGINEER	
ROADWAY DESIGN ENGINEER			
PRELIMINARY PLANS DO NOT USE FOR CONSTRUCTION			
		121 WEST TRADE STREET SUITE 1900 CHARLOTTE, NC 28202	
		Florence & Hutcherson CONSULTING ENGINEERS 10000 N. 10th St., Suite 100 Charlotte, NC 28226	

MATCH LINE SEE SHEET 14 -Y46- STA.13+50


PAVEMENT REMOVAL

-BY18-107 PNC 8+81.02 =
-Y46- POC Sta. 16+95.05 176.43' RT. =
-Y24- POT Sta. 11+45.46 164.54' RT.

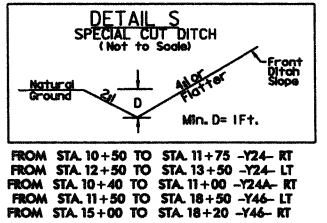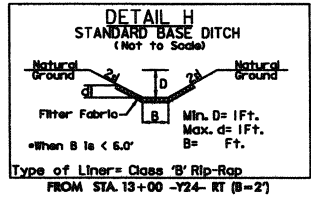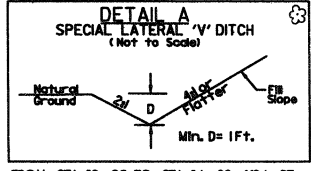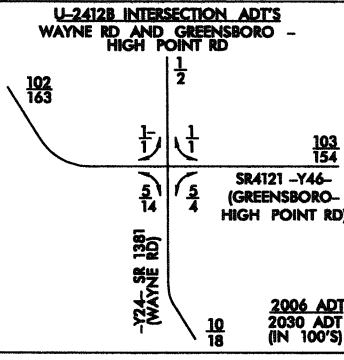

SEE SHEET 53 FOR -Y46- PROFILE
SEE SHEET 49 FOR -Y24- PROFILE
SEE SHEET 50 FOR -Y24A- PROFILE

21-NOV-2011 17:00
S:\Projects\0101A-U-2412_B\U-2412B\Roadway\Proj\U-2412B_Rdy-psb-31.dgn
A:\MCI-n=0028

 


SEE SHEET 54 FOR -Y47- PROFILE

8/17/99

21-NOV-2011 17:00
G:\Projects\21-2412B\Roadway\Pro\21-2412B_Rdy.psh, 32.dgn
Author: B. W. H. CH. 11/20/2011



MATCH LINE SEE SHEET 18 -GWL- STA.173+00

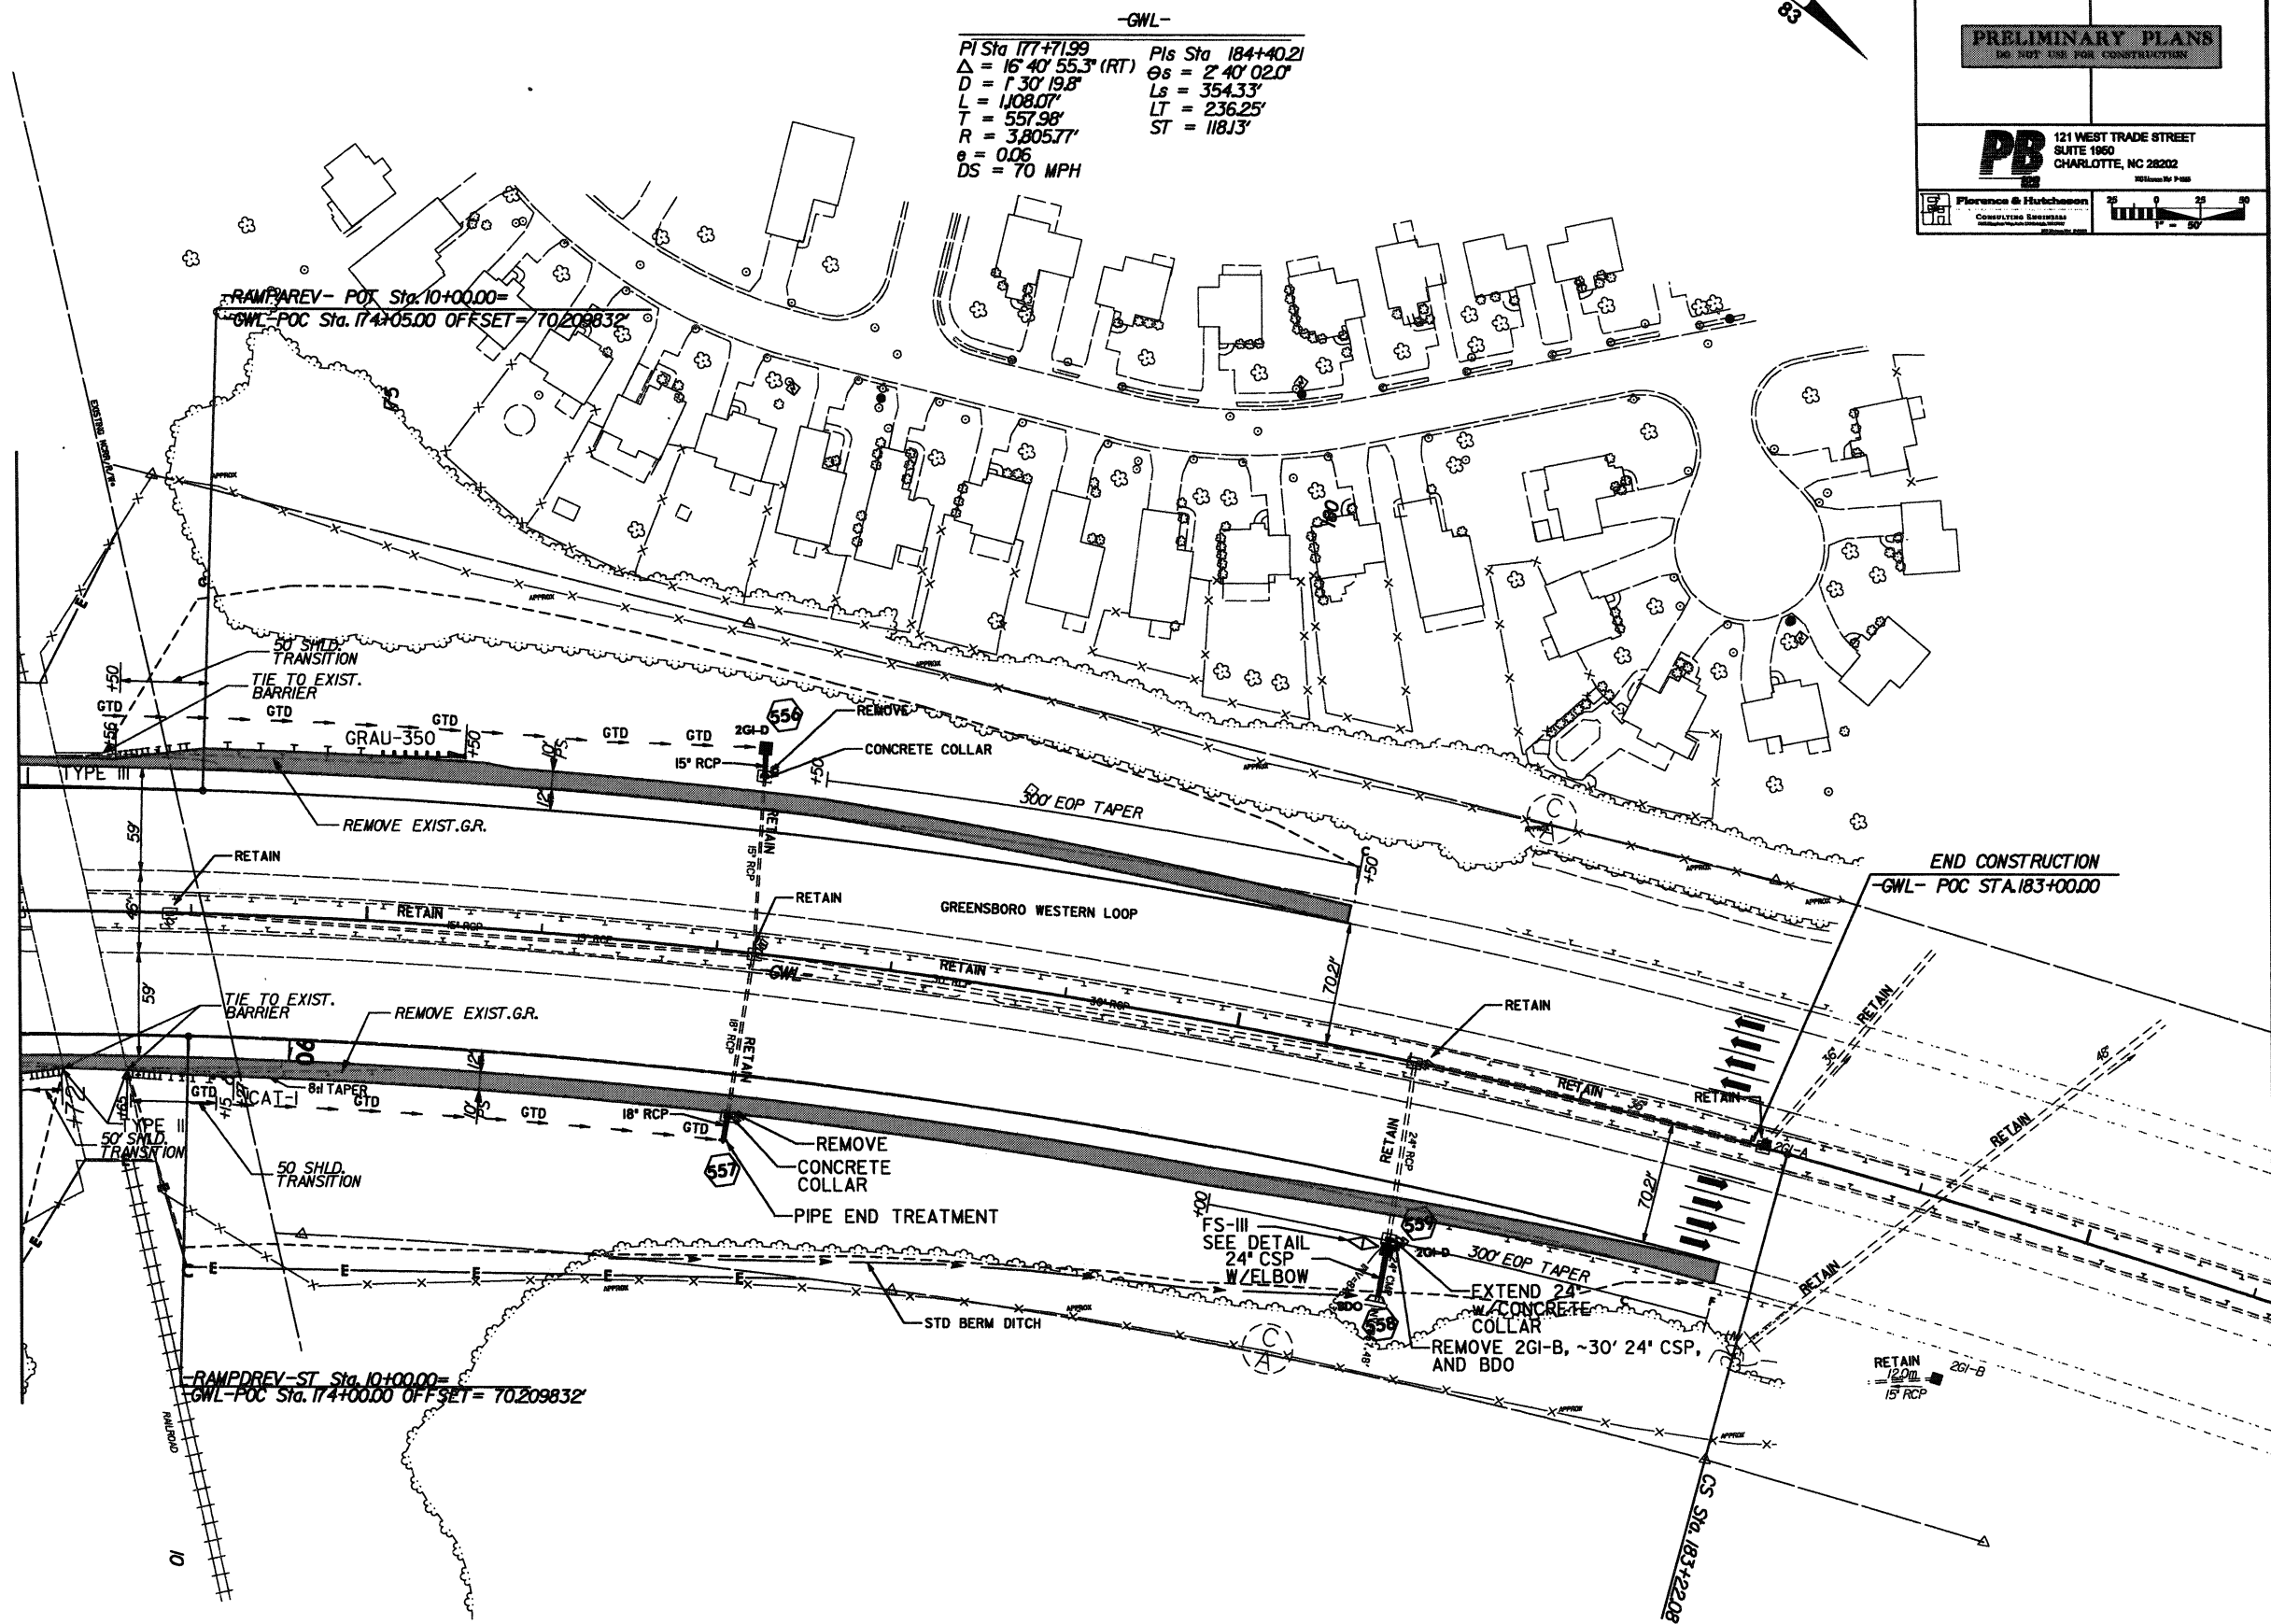

SEE SHEET 56 FOR -RPAREV- PROFILE
SEE SHEET 60 FOR -RPD- PROFILE

MATCH LINE SEE SHEET 31 -Y47- STA.13+00

-Y47-
PI Sta 20+63.35
 $\Delta = 39^\circ 51' 30.0''$ (LT)
 $D = 8' 00'' 48.2''$
 $L = 497.40'$
 $T = 259.24'$
 $R = 715.00'$
 $\theta = NC$
 $Ds = 35$ mph

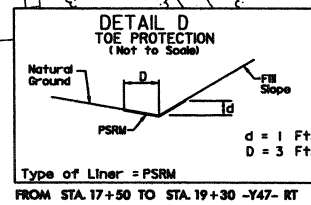
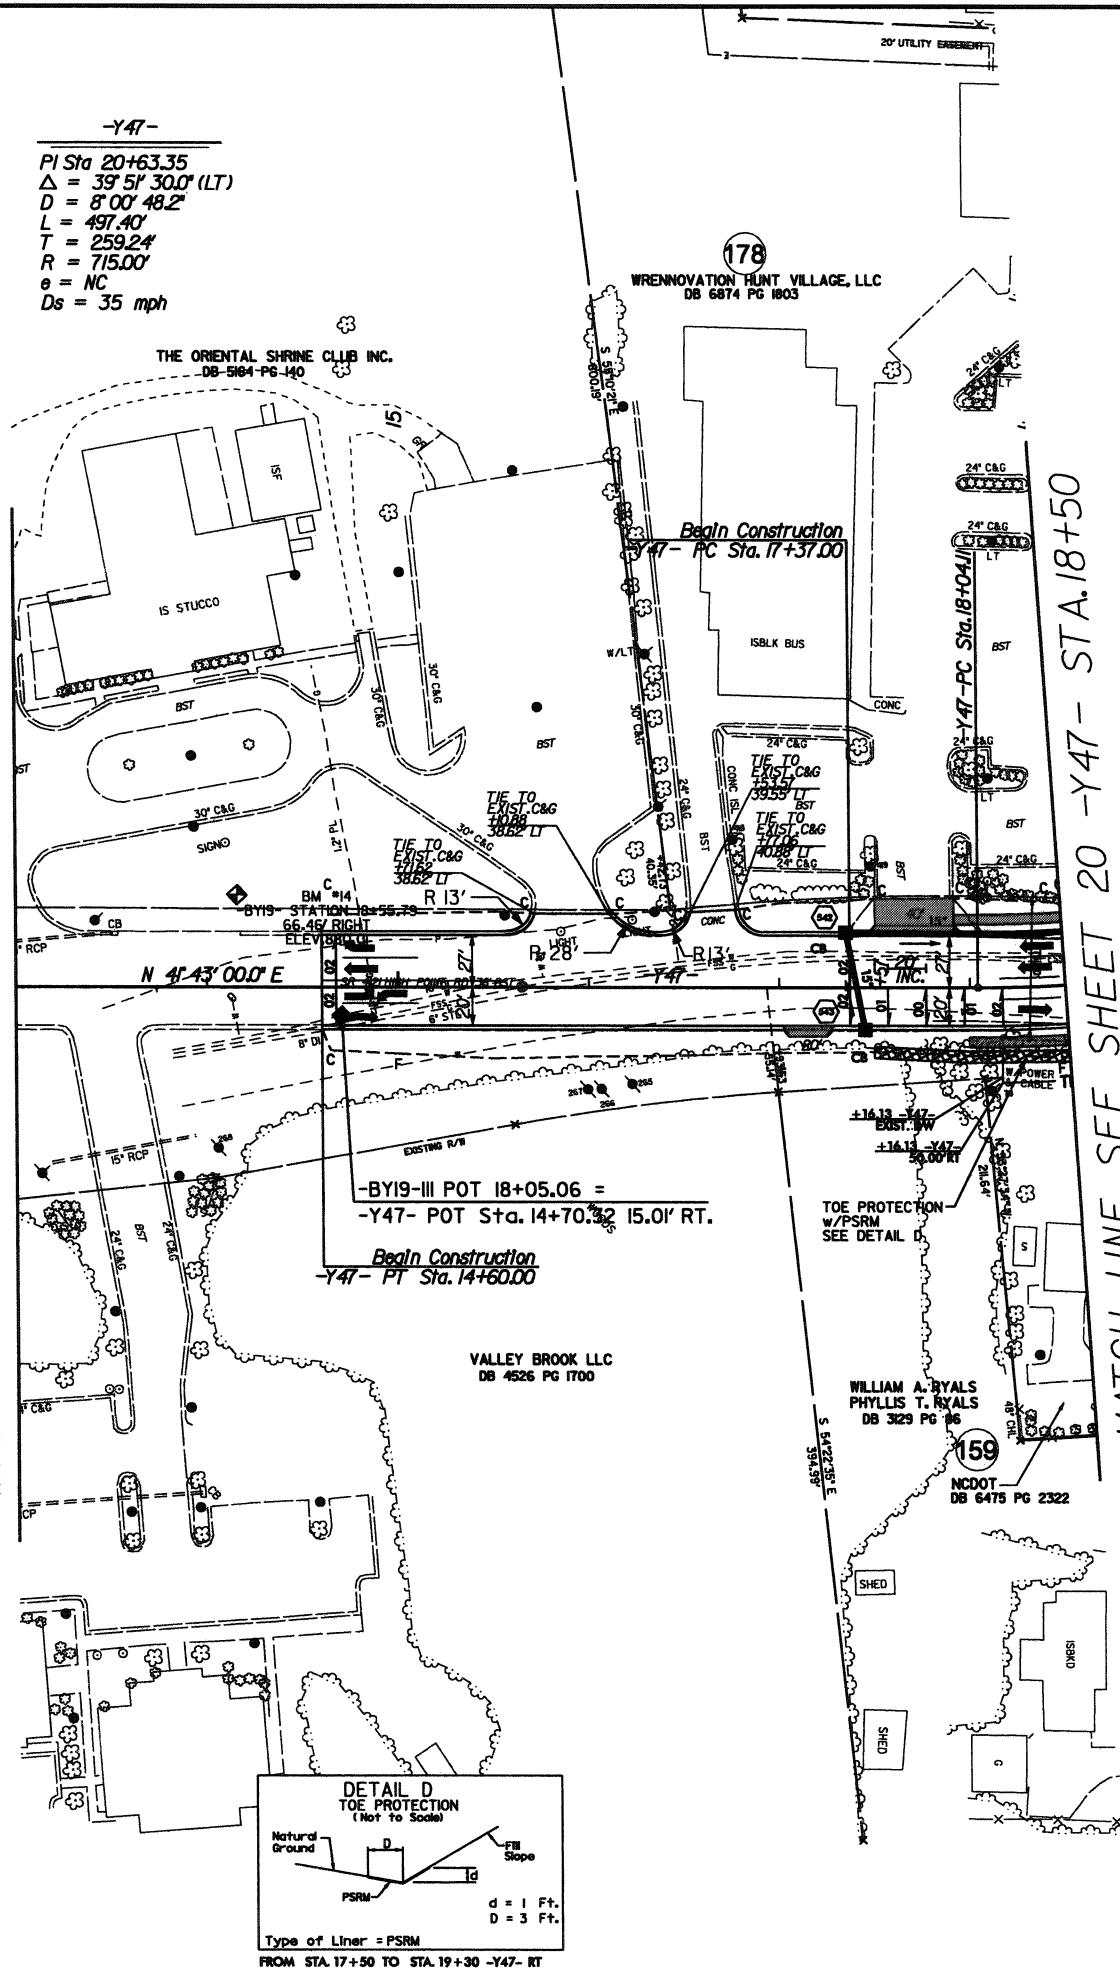


PROJECT REFERENCE NO. U-2412B		SHEET NO. 33	
RW SHEET NO.			
ROADWAY DESIGN ENGINEER		HYDRAULICS ENGINEER	
PRELIMINARY PLANS DO NOT USE FOR CONSTRUCTION			
PB 121 WEST TRADE STREET SUITE 1800 CHARLOTTE, NC 28202 NCEM No. P-005			
 Florence & Hutchison CONSULTING ENGINEERS Charlotte, NC 28202 NCEM No. P-005 			

SEE SHEET 54 FOR -Y47- PROFILE


8/17/99


21-NOV-2011 17:01
C:\Projects\0101A-U-2412_B\U-2412B\Roadway\Proj\U-2412B_Rdy_psh_34.dgn
User: jay...
Printer: AT W-800028

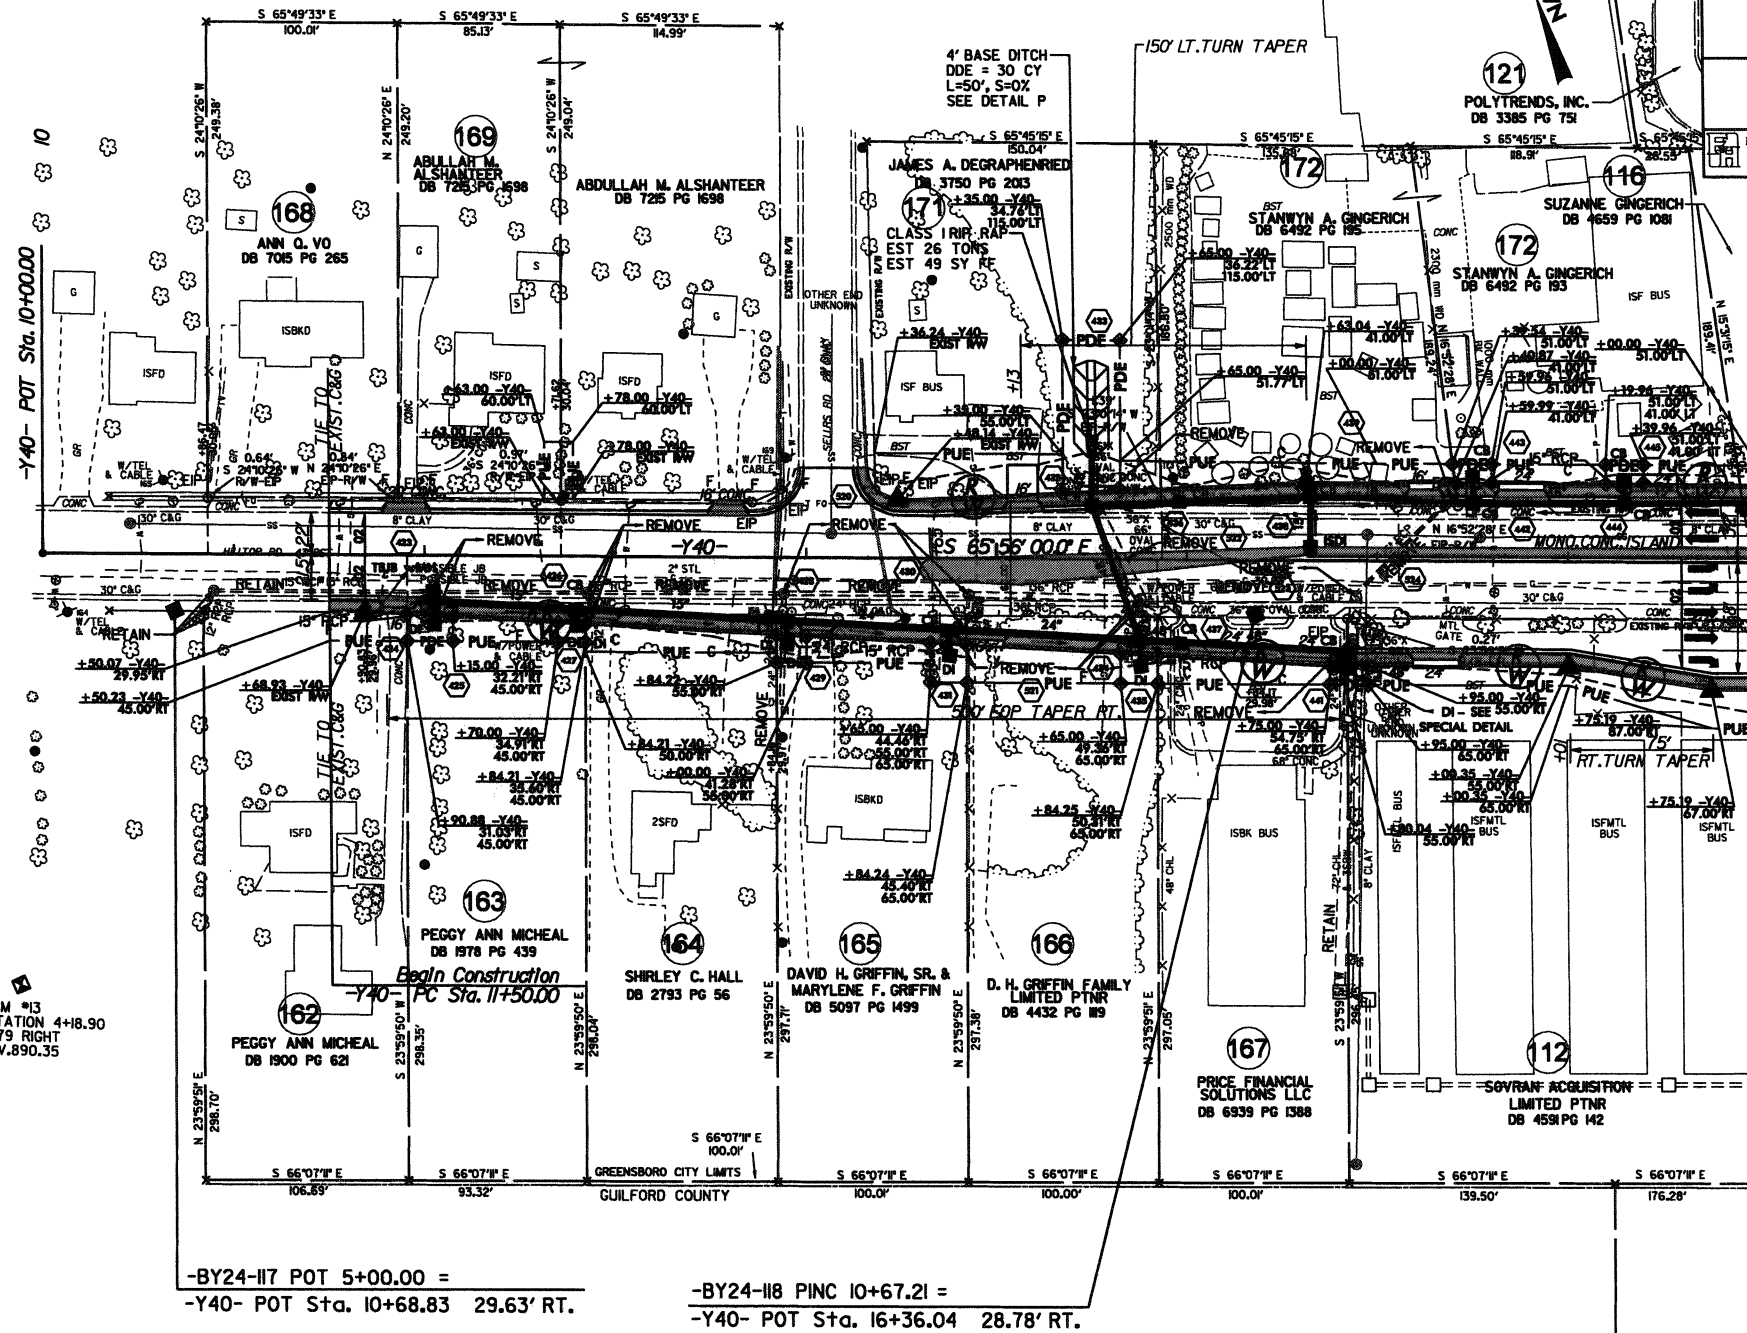
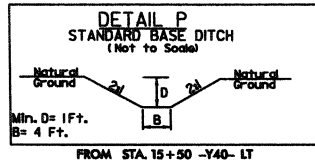


PROJECT REFERENCE NO. U-2412B		SHEET NO. 34	
RDW SHEET NO.		HYDRAULICS ENGINEER	
ROADWAY DESIGN ENGINEER			
PRELIMINARY PLANS DO NOT USE FOR CONSTRUCTION			
PB 121 WEST TRADE STREET SUITE 100 CHARLOTTE, NC 28202 919.486.1100			

SEE SHEET 53 FOR -Y40- PROFILE

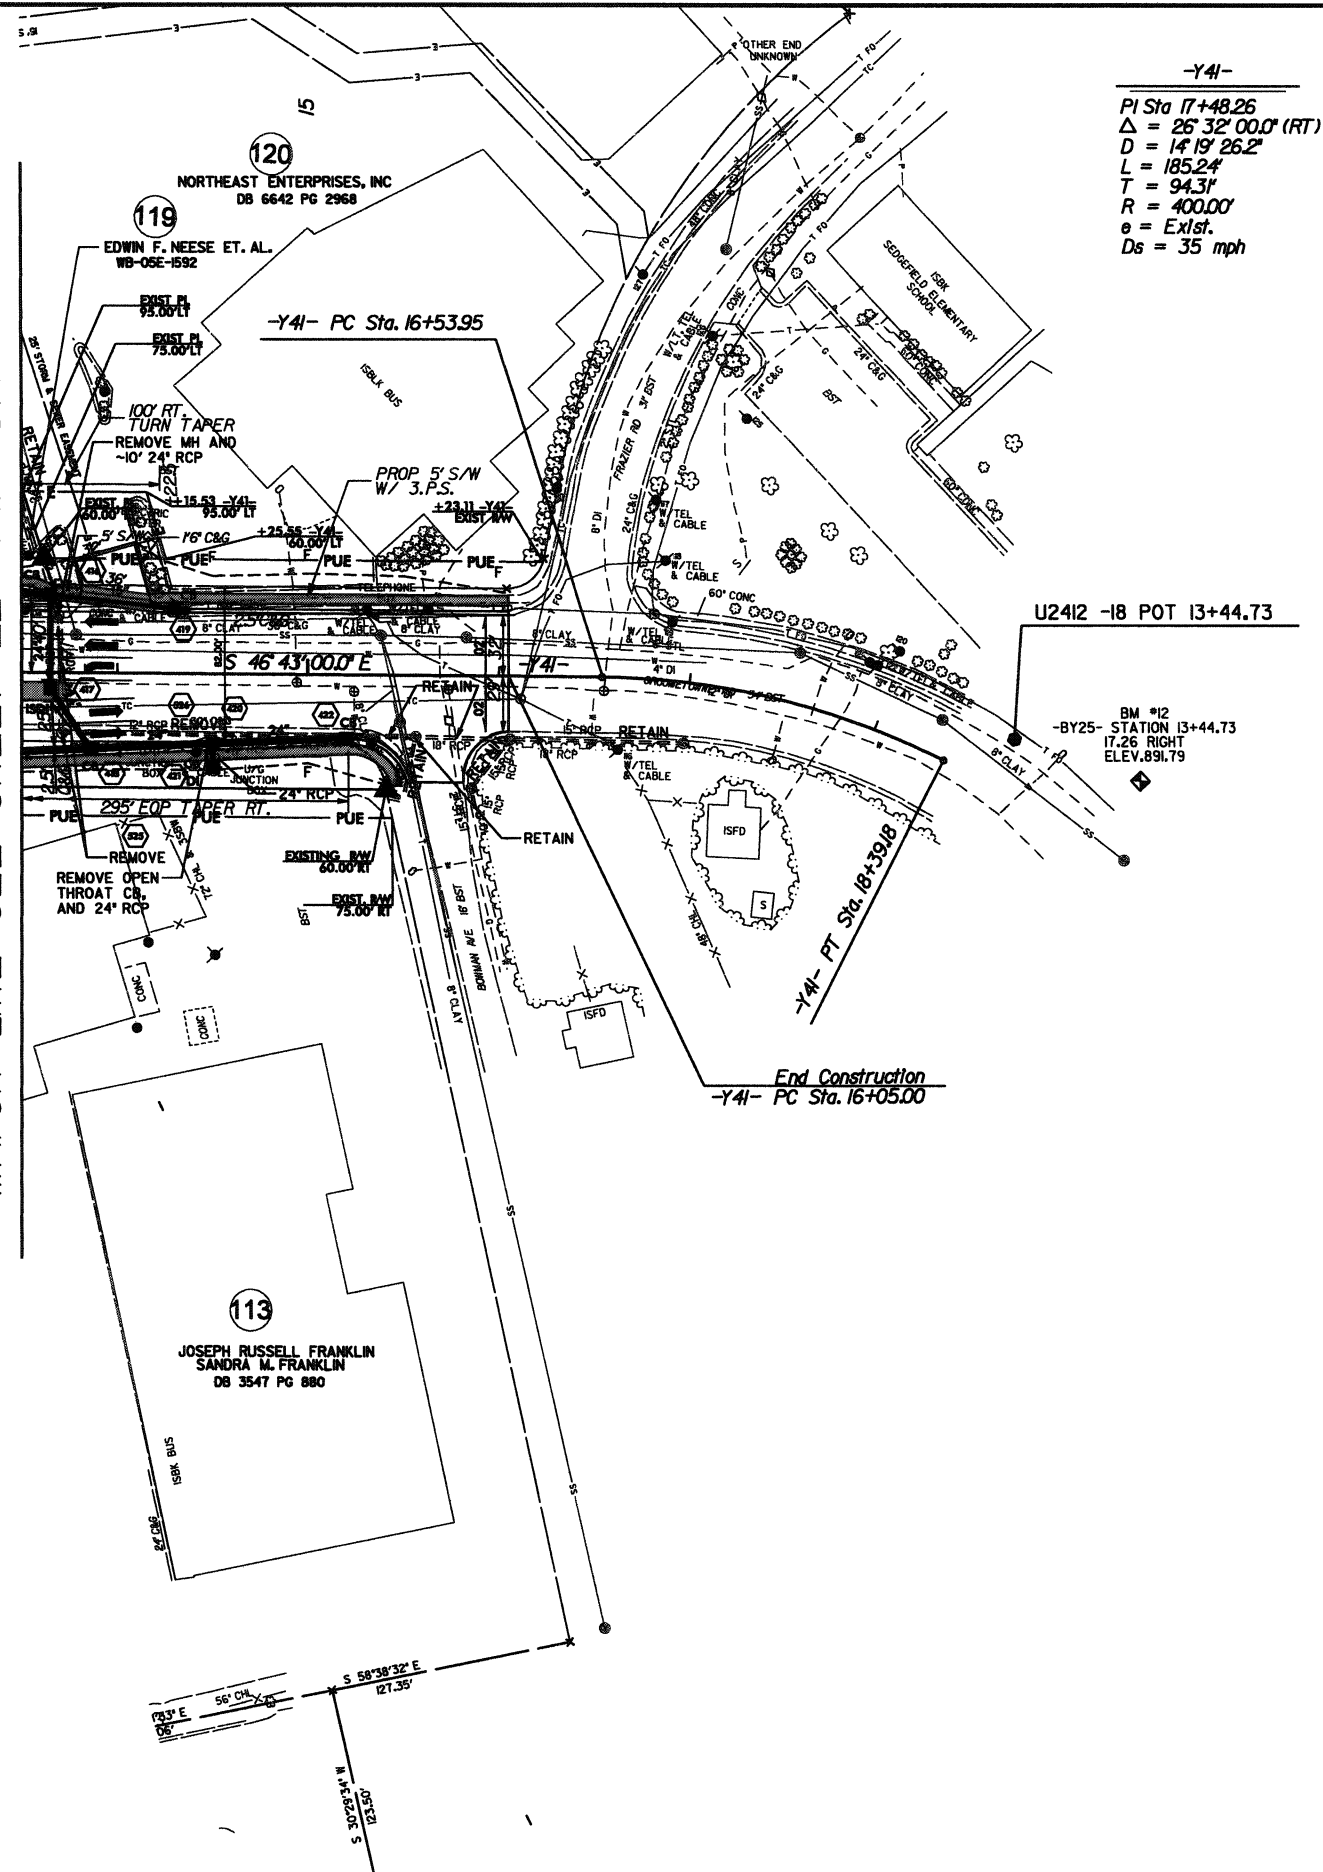


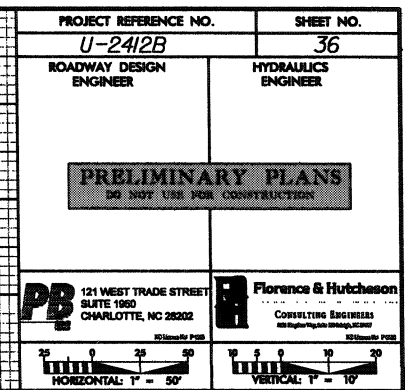

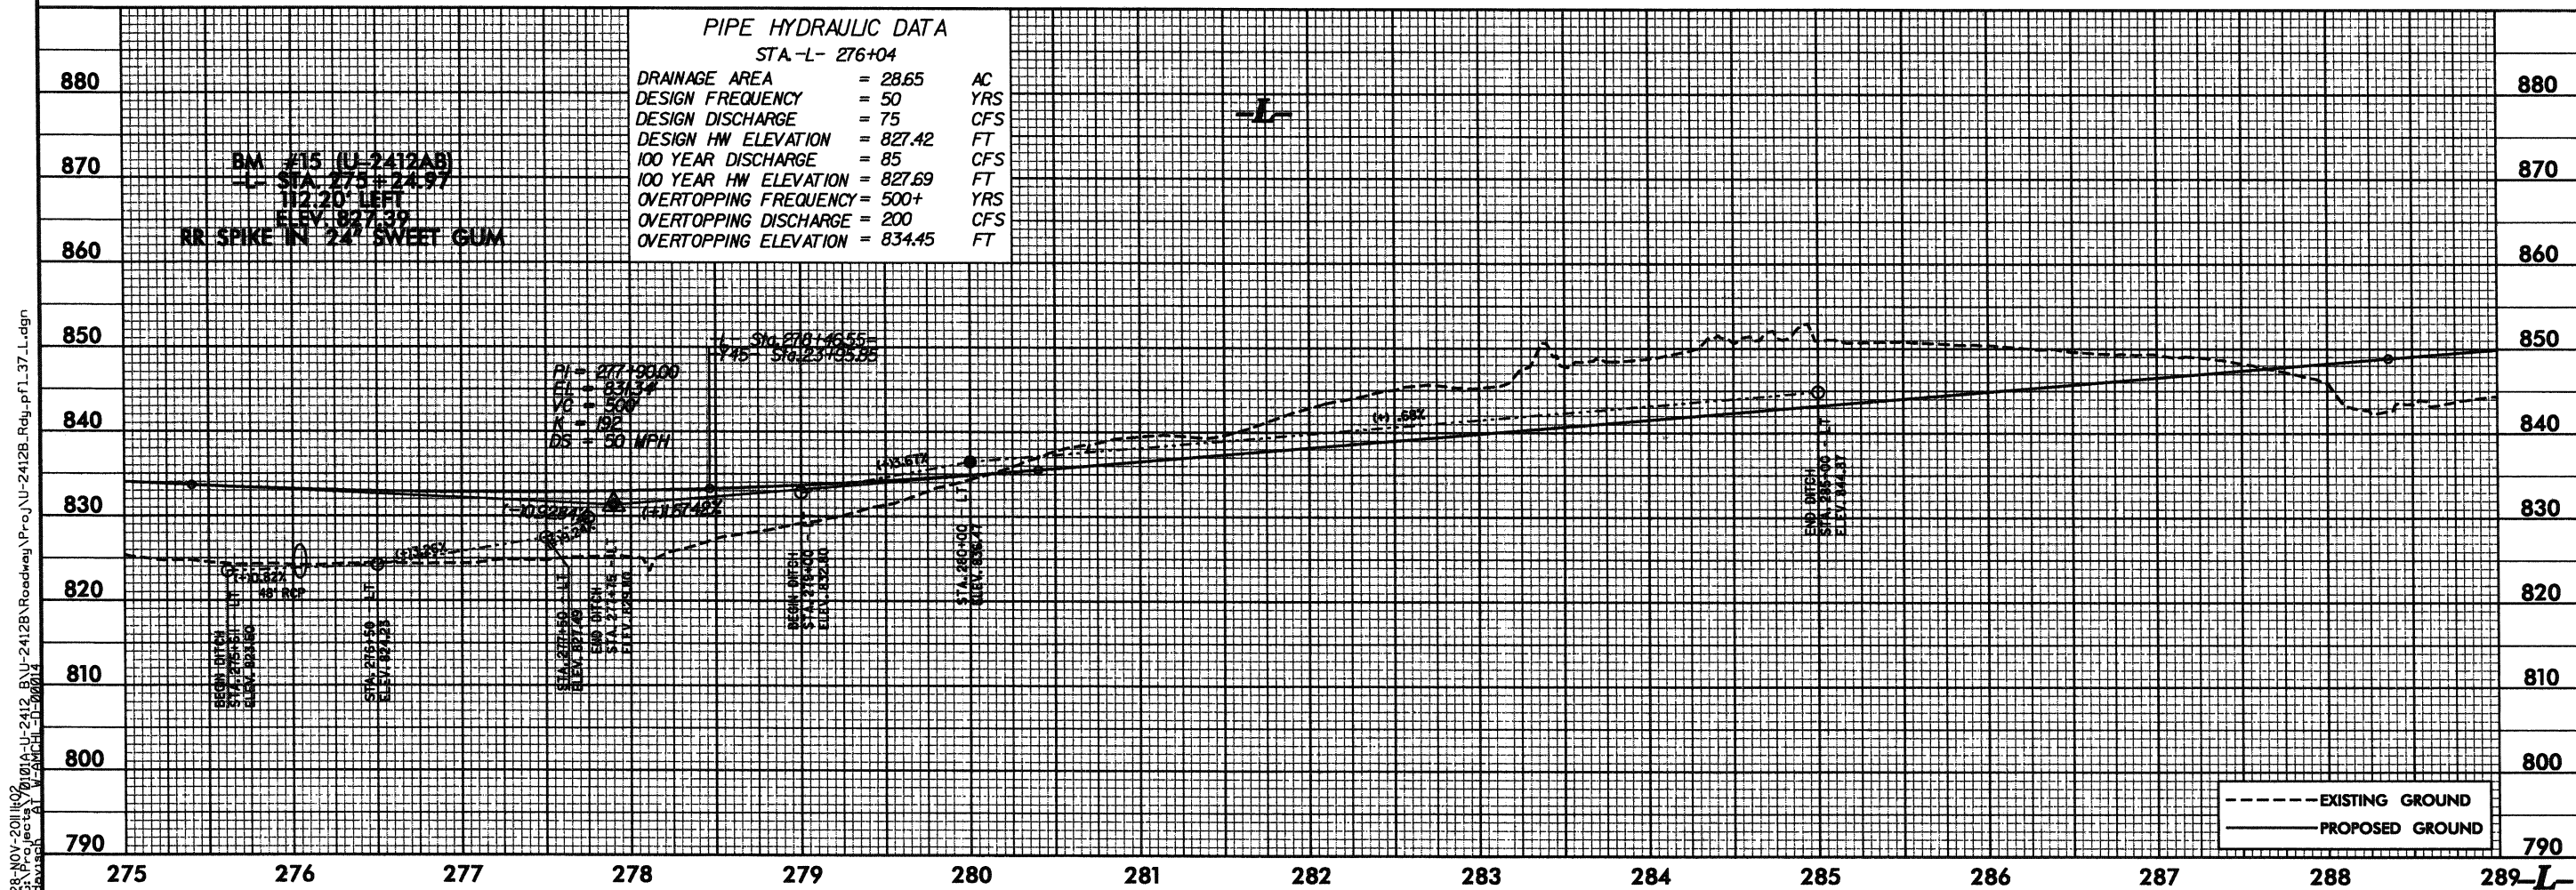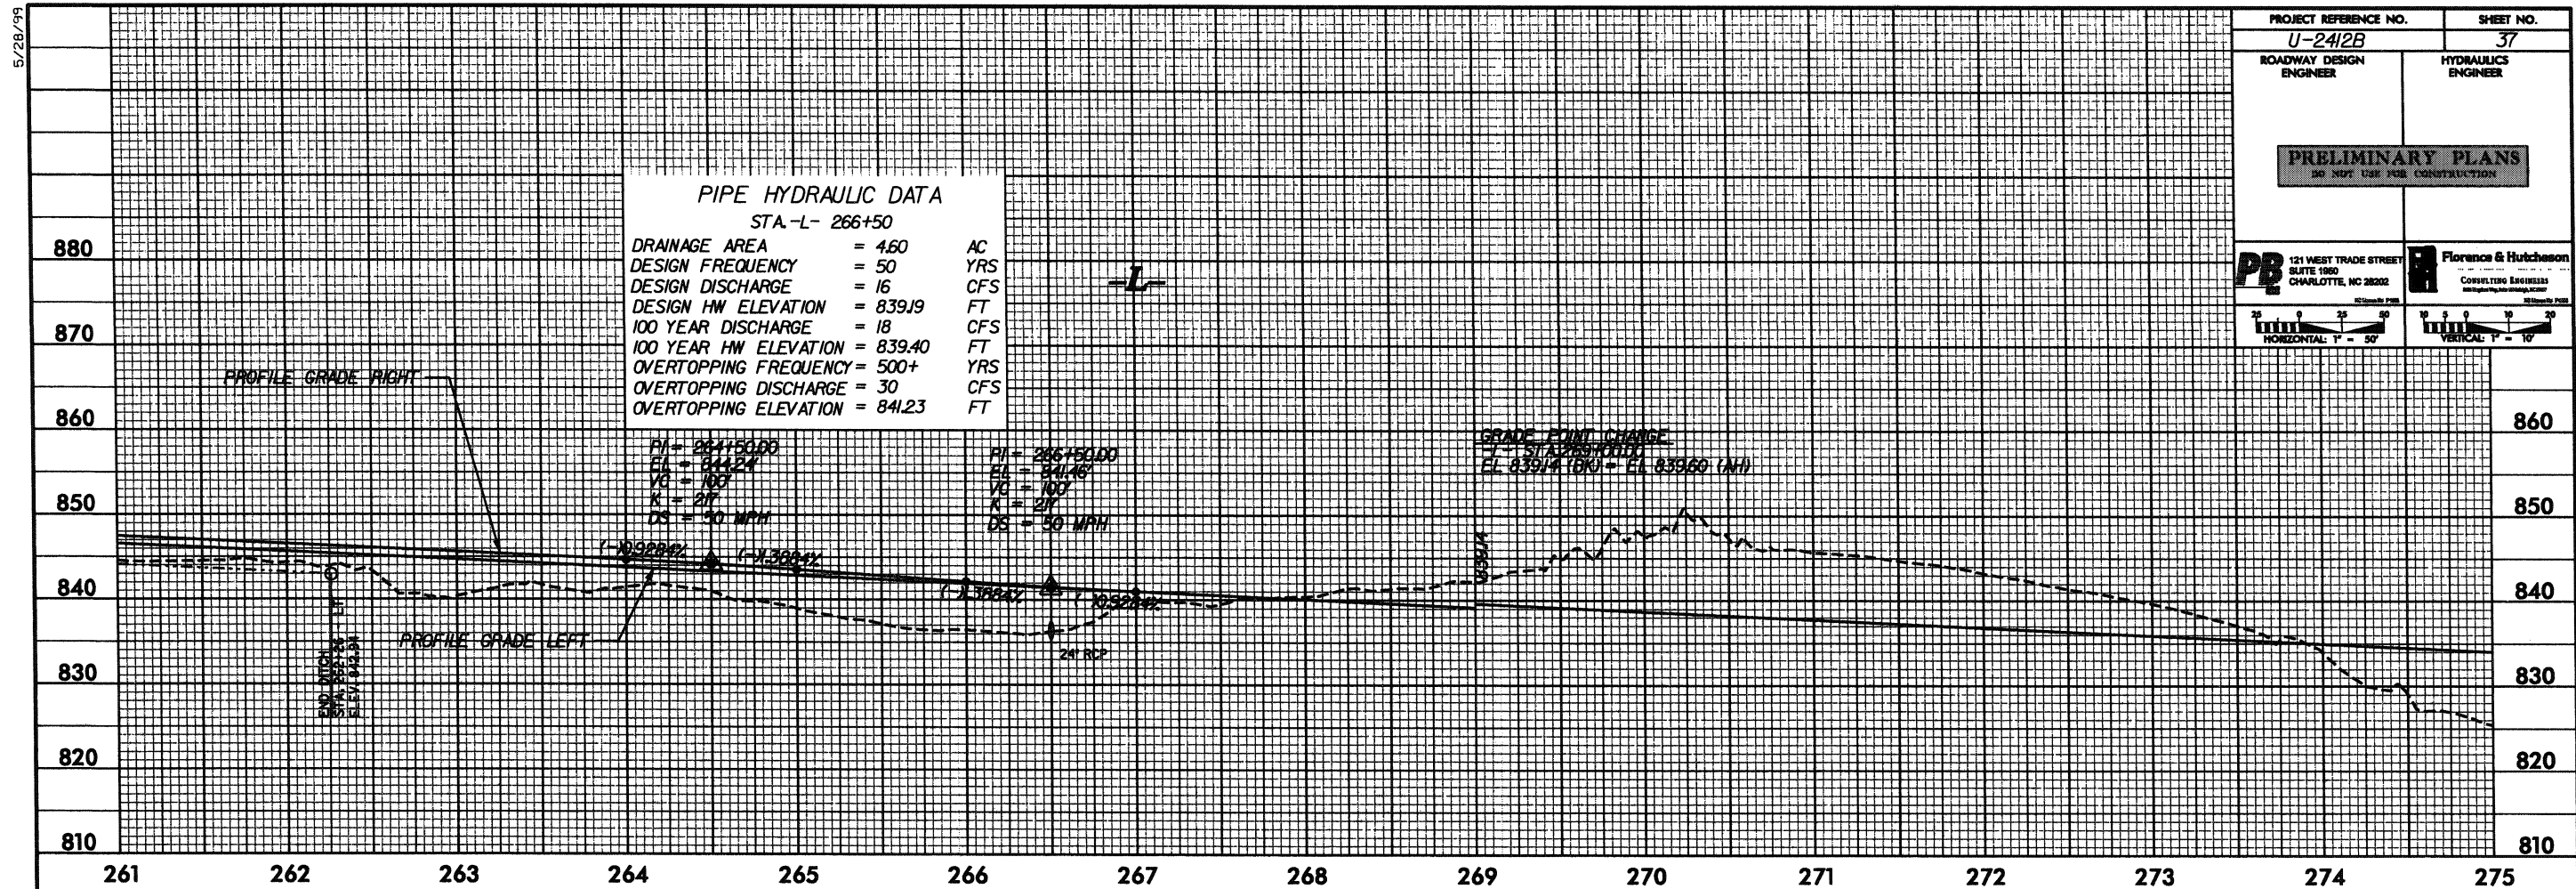


5/28/99


28-NOV-2011 10:02
G:\Projects\010101\U-2412\U-2412B\Roadway\Proj\U-2412B_Rdy.plt_38.L.dgn
Revision: 1

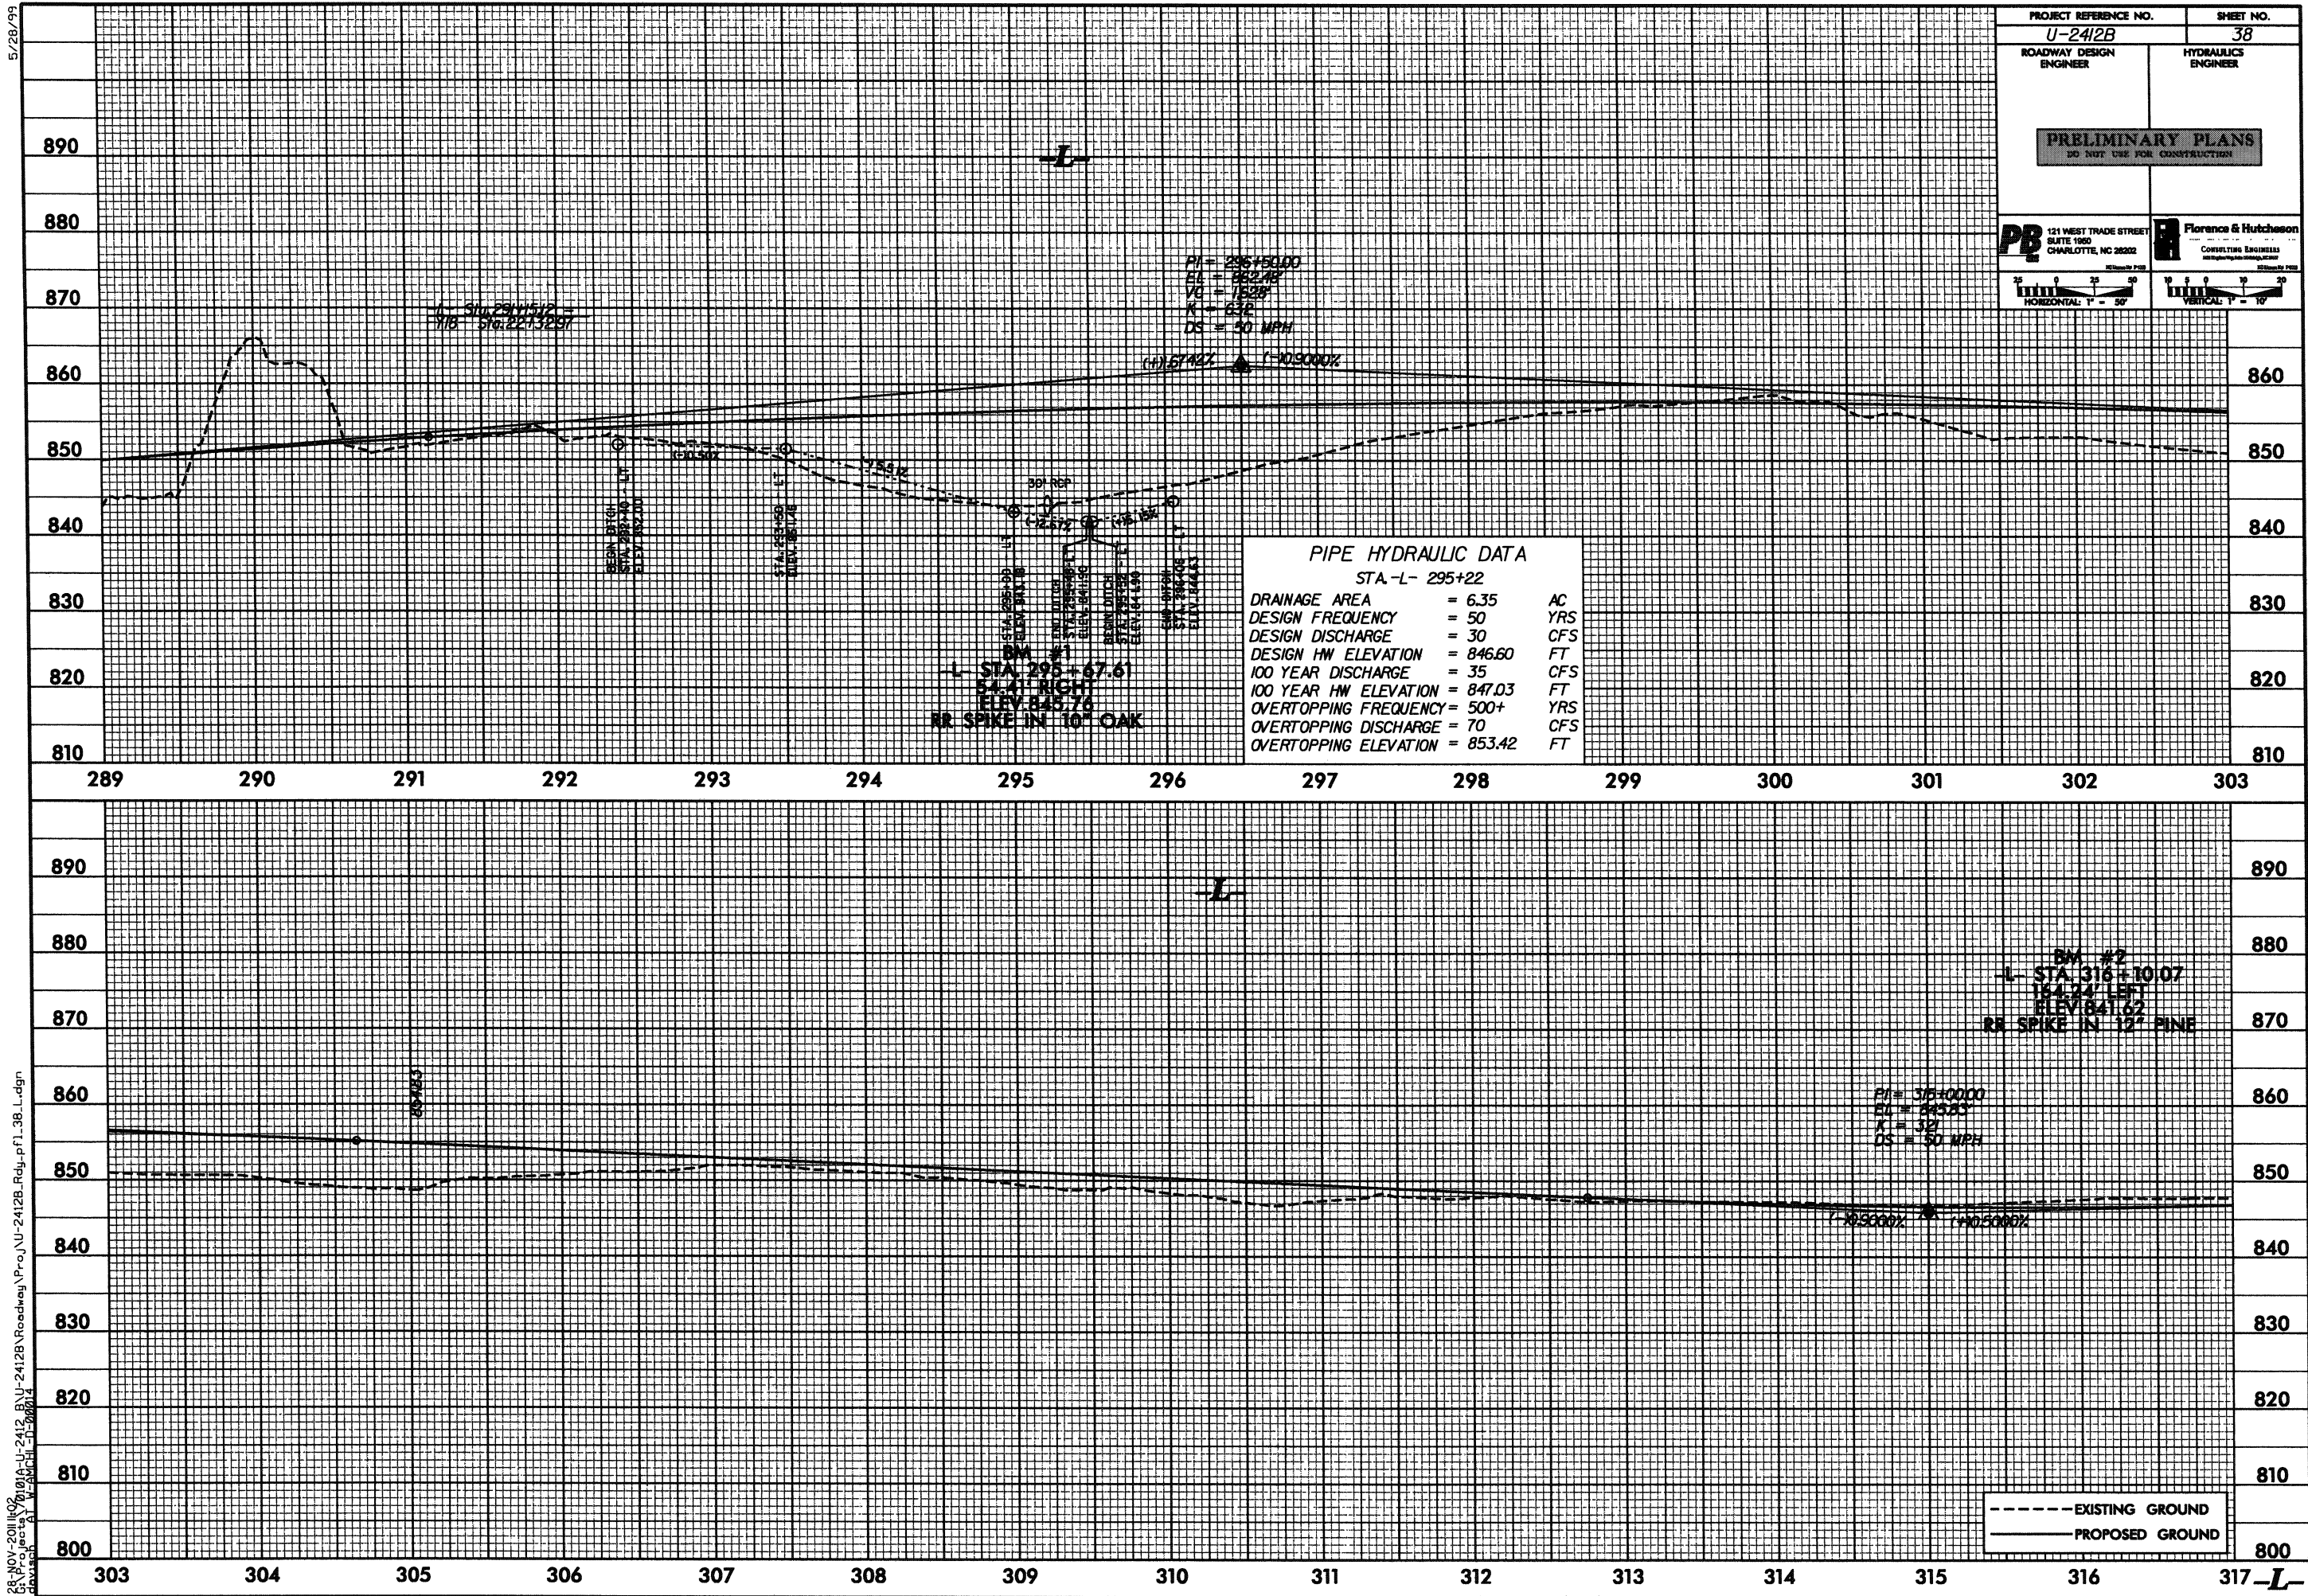


5/28/99

28-NOV-2011 10:02
G:\Projects\2010\10-2412-BU-2412B-Roadway\Project\U-2412B-Rdy.pfl-39.L.dgn
Revision 1

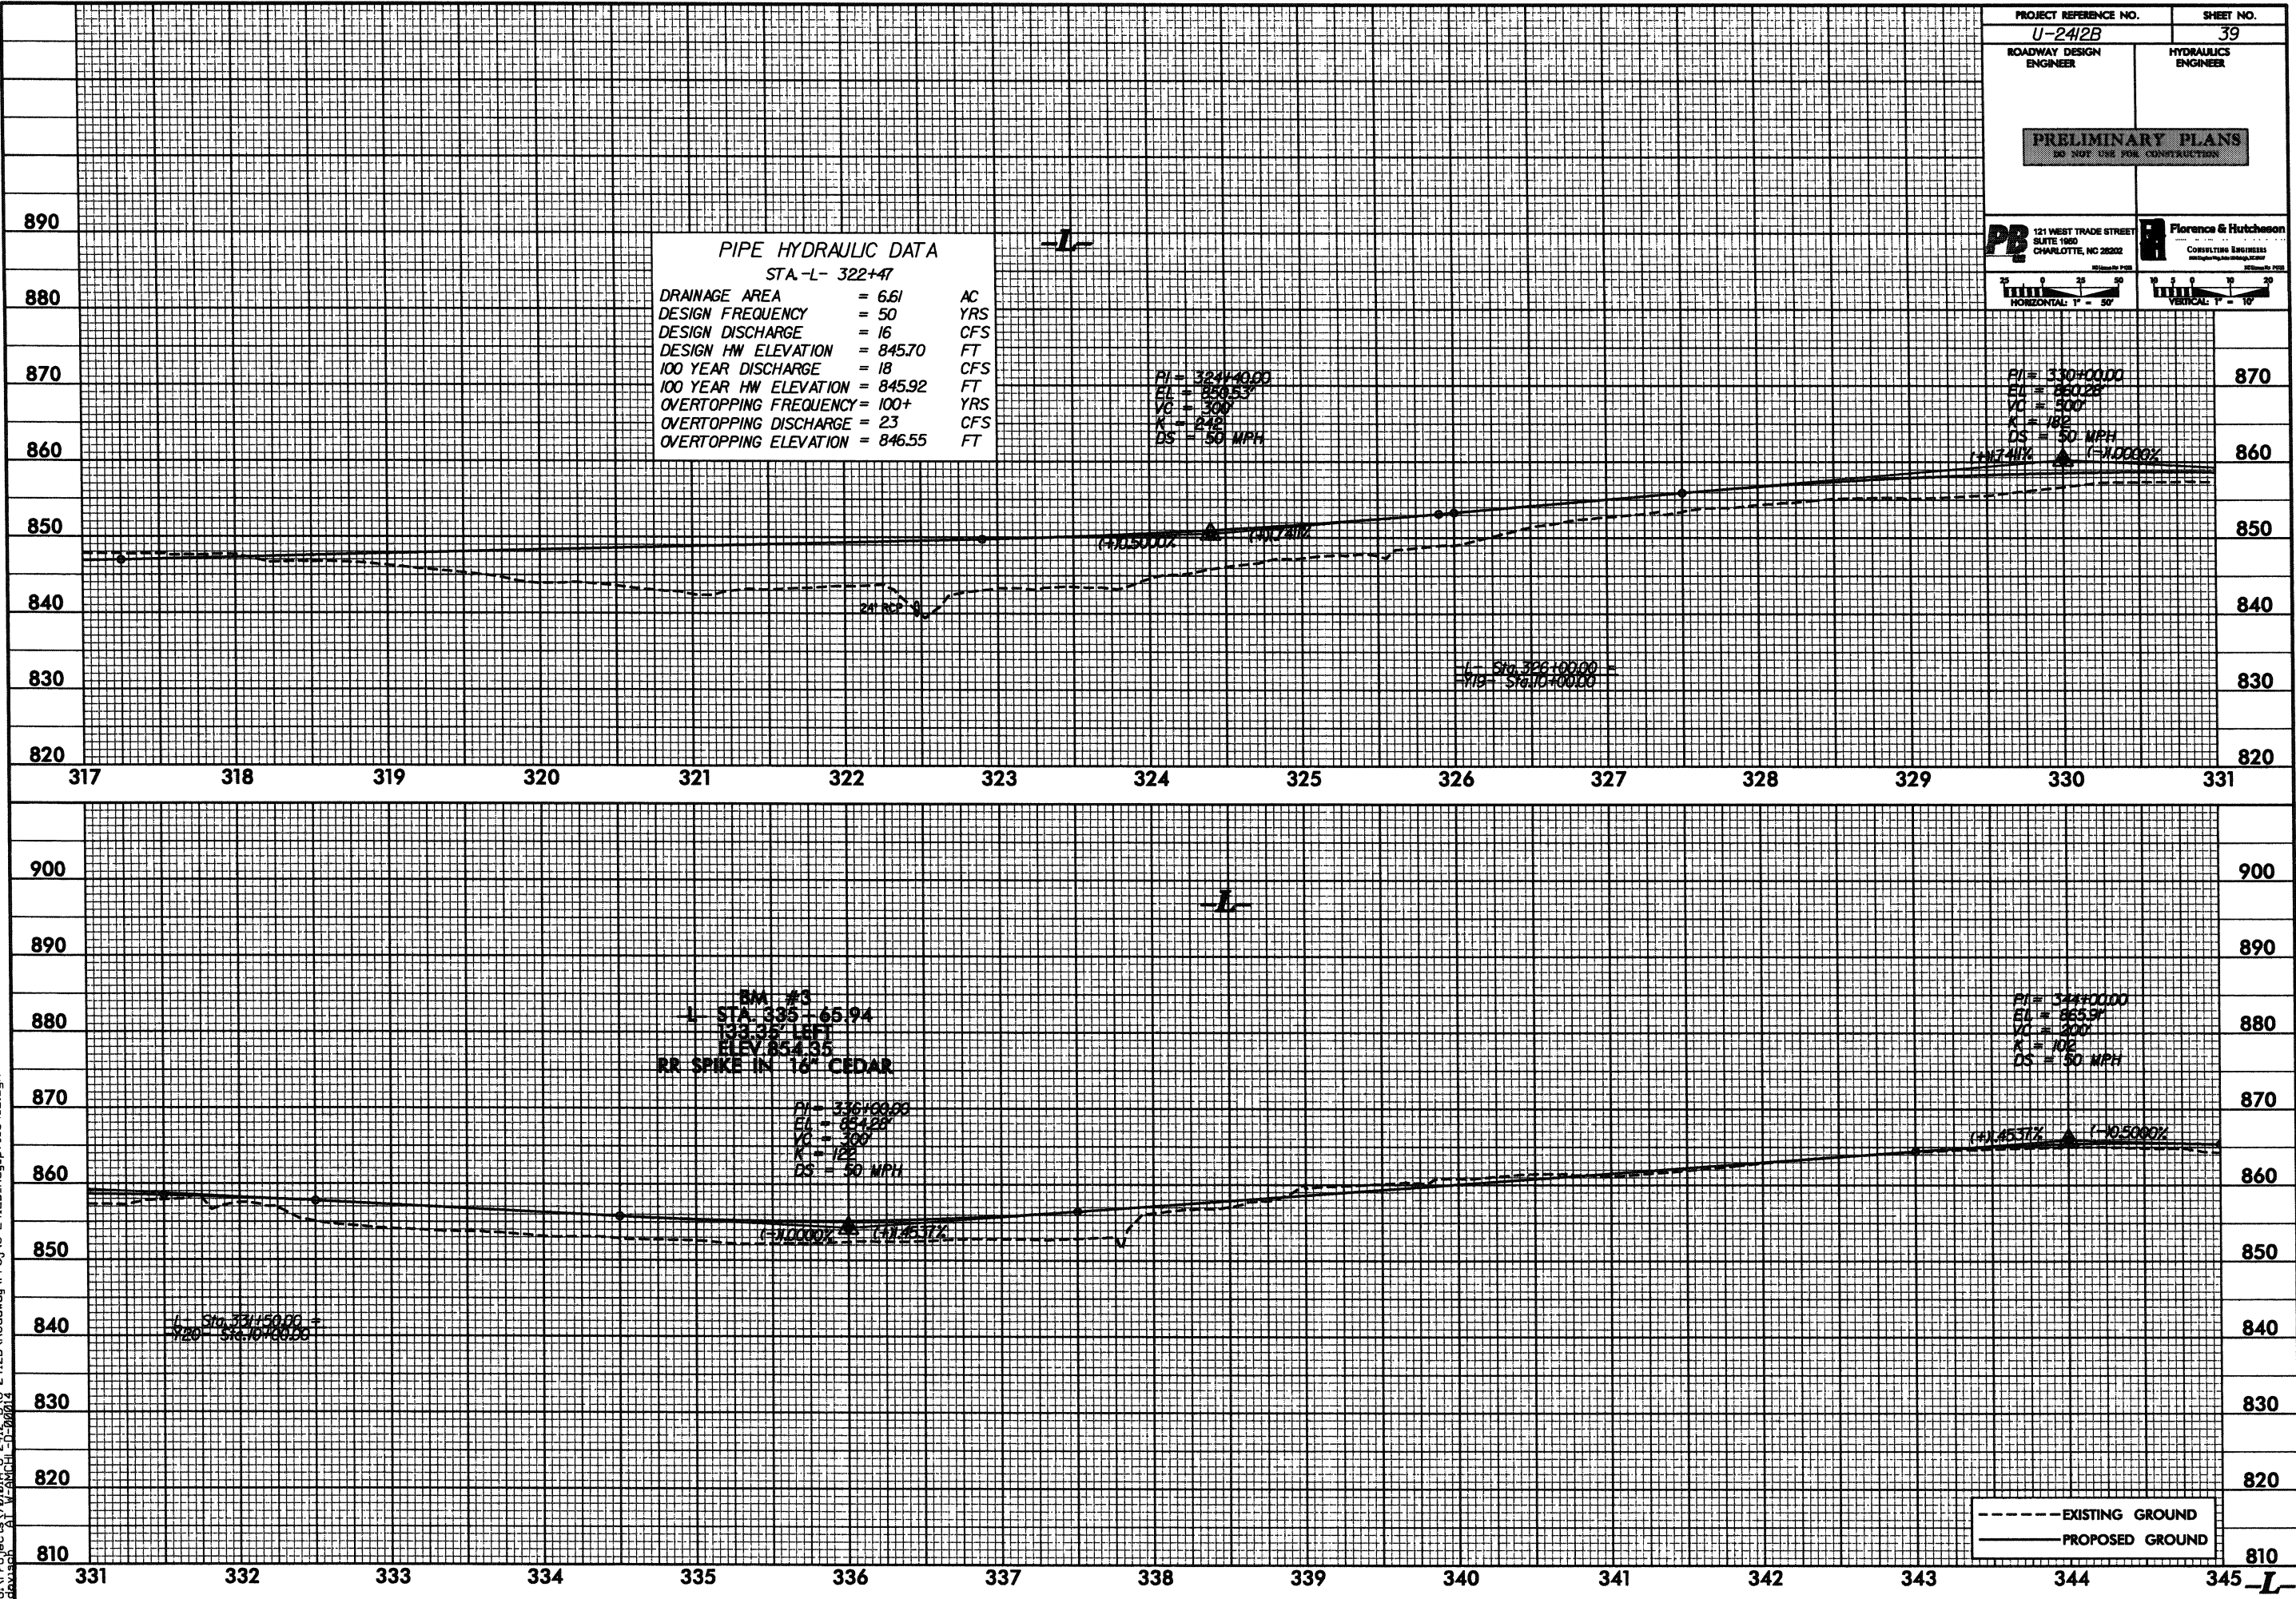

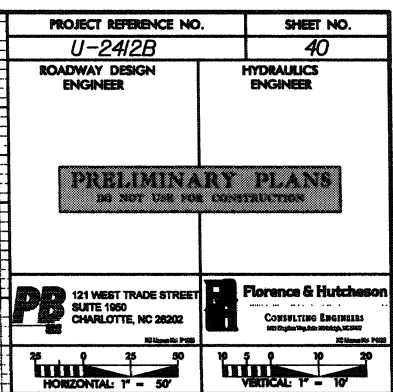


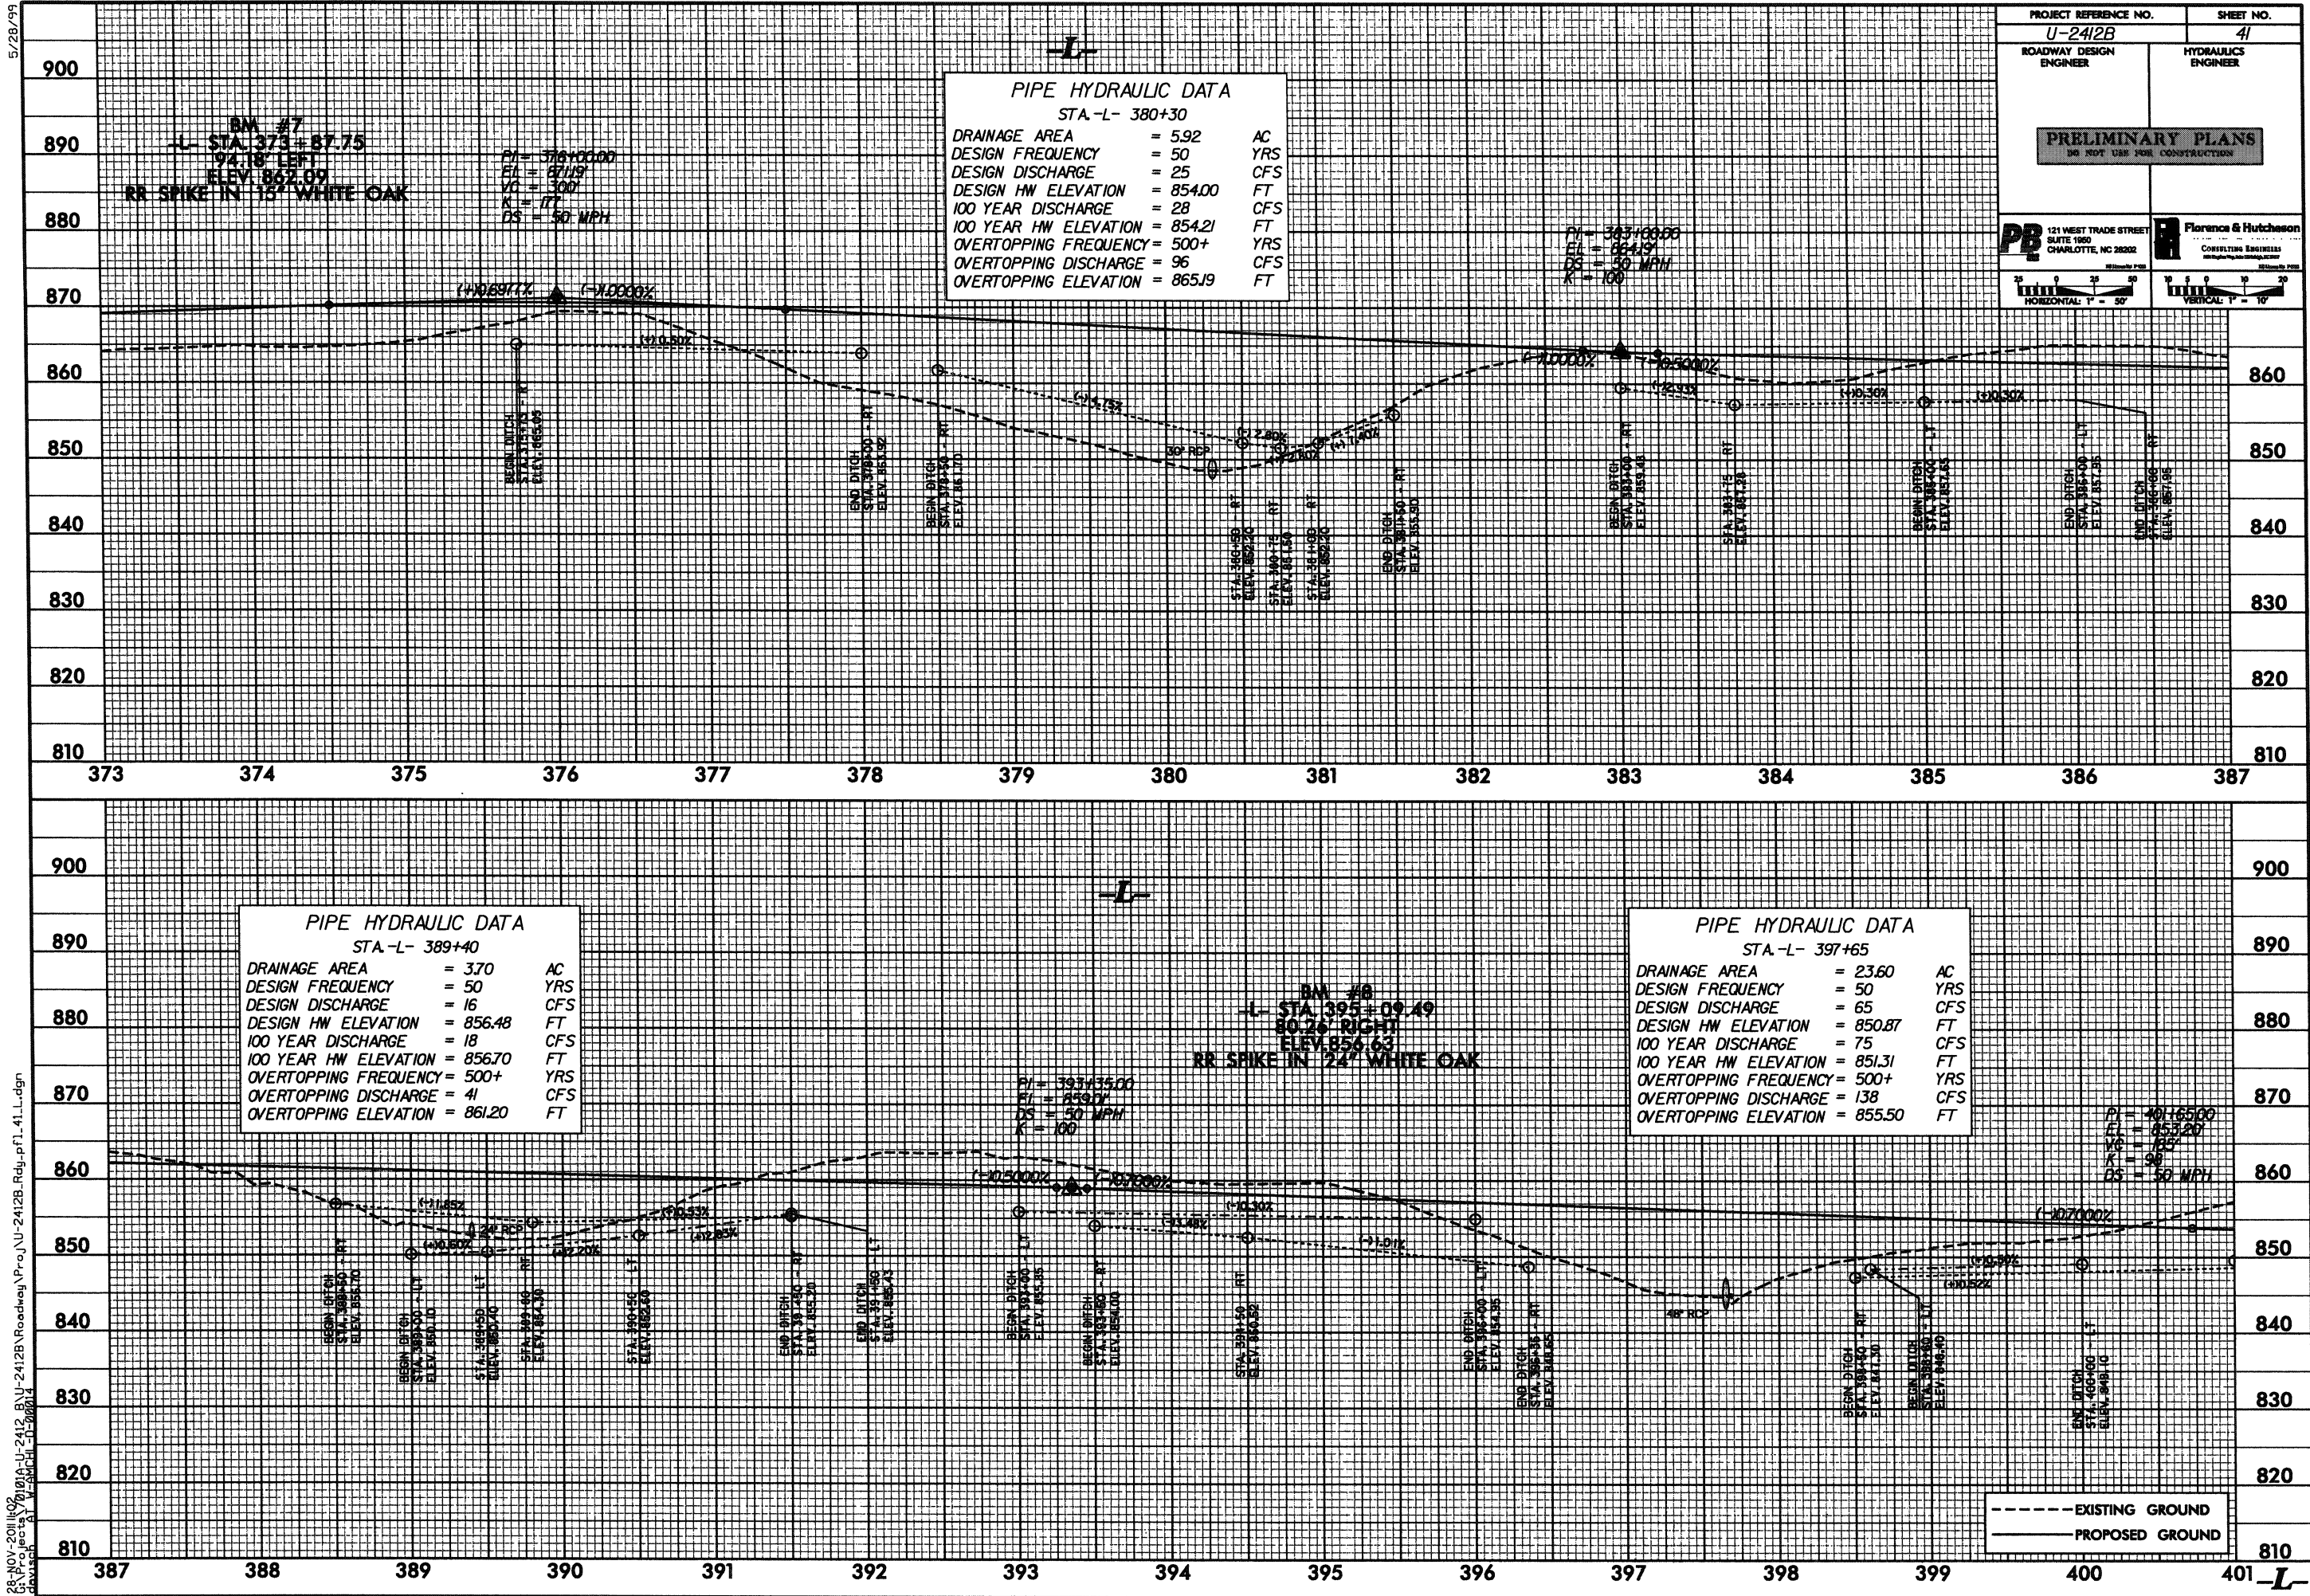

PROJECT REFERENCE NO. U-2412B		SHEET NO. 41	
ROADWAY DESIGN ENGINEER		HYDRAULICS ENGINEER	
PRELIMINARY PLANS DO NOT USE FOR CONSTRUCTION			
PR 121 WEST TRADE STREET SUITE 1000 CHARLOTTE, NC 28202		Florence & Hutchison CONSULTING ENGINEERS 10000 W. 10th Street Charlotte, NC 28226	
HORIZONTAL: 1" = 50'		VERTICAL: 1" = 10'	


5/28/99

28-NOV-2011 10:02
G:\Projects\2412\Roadway\Proj\U-2412B-Rdy-pfl-42.L.dgn

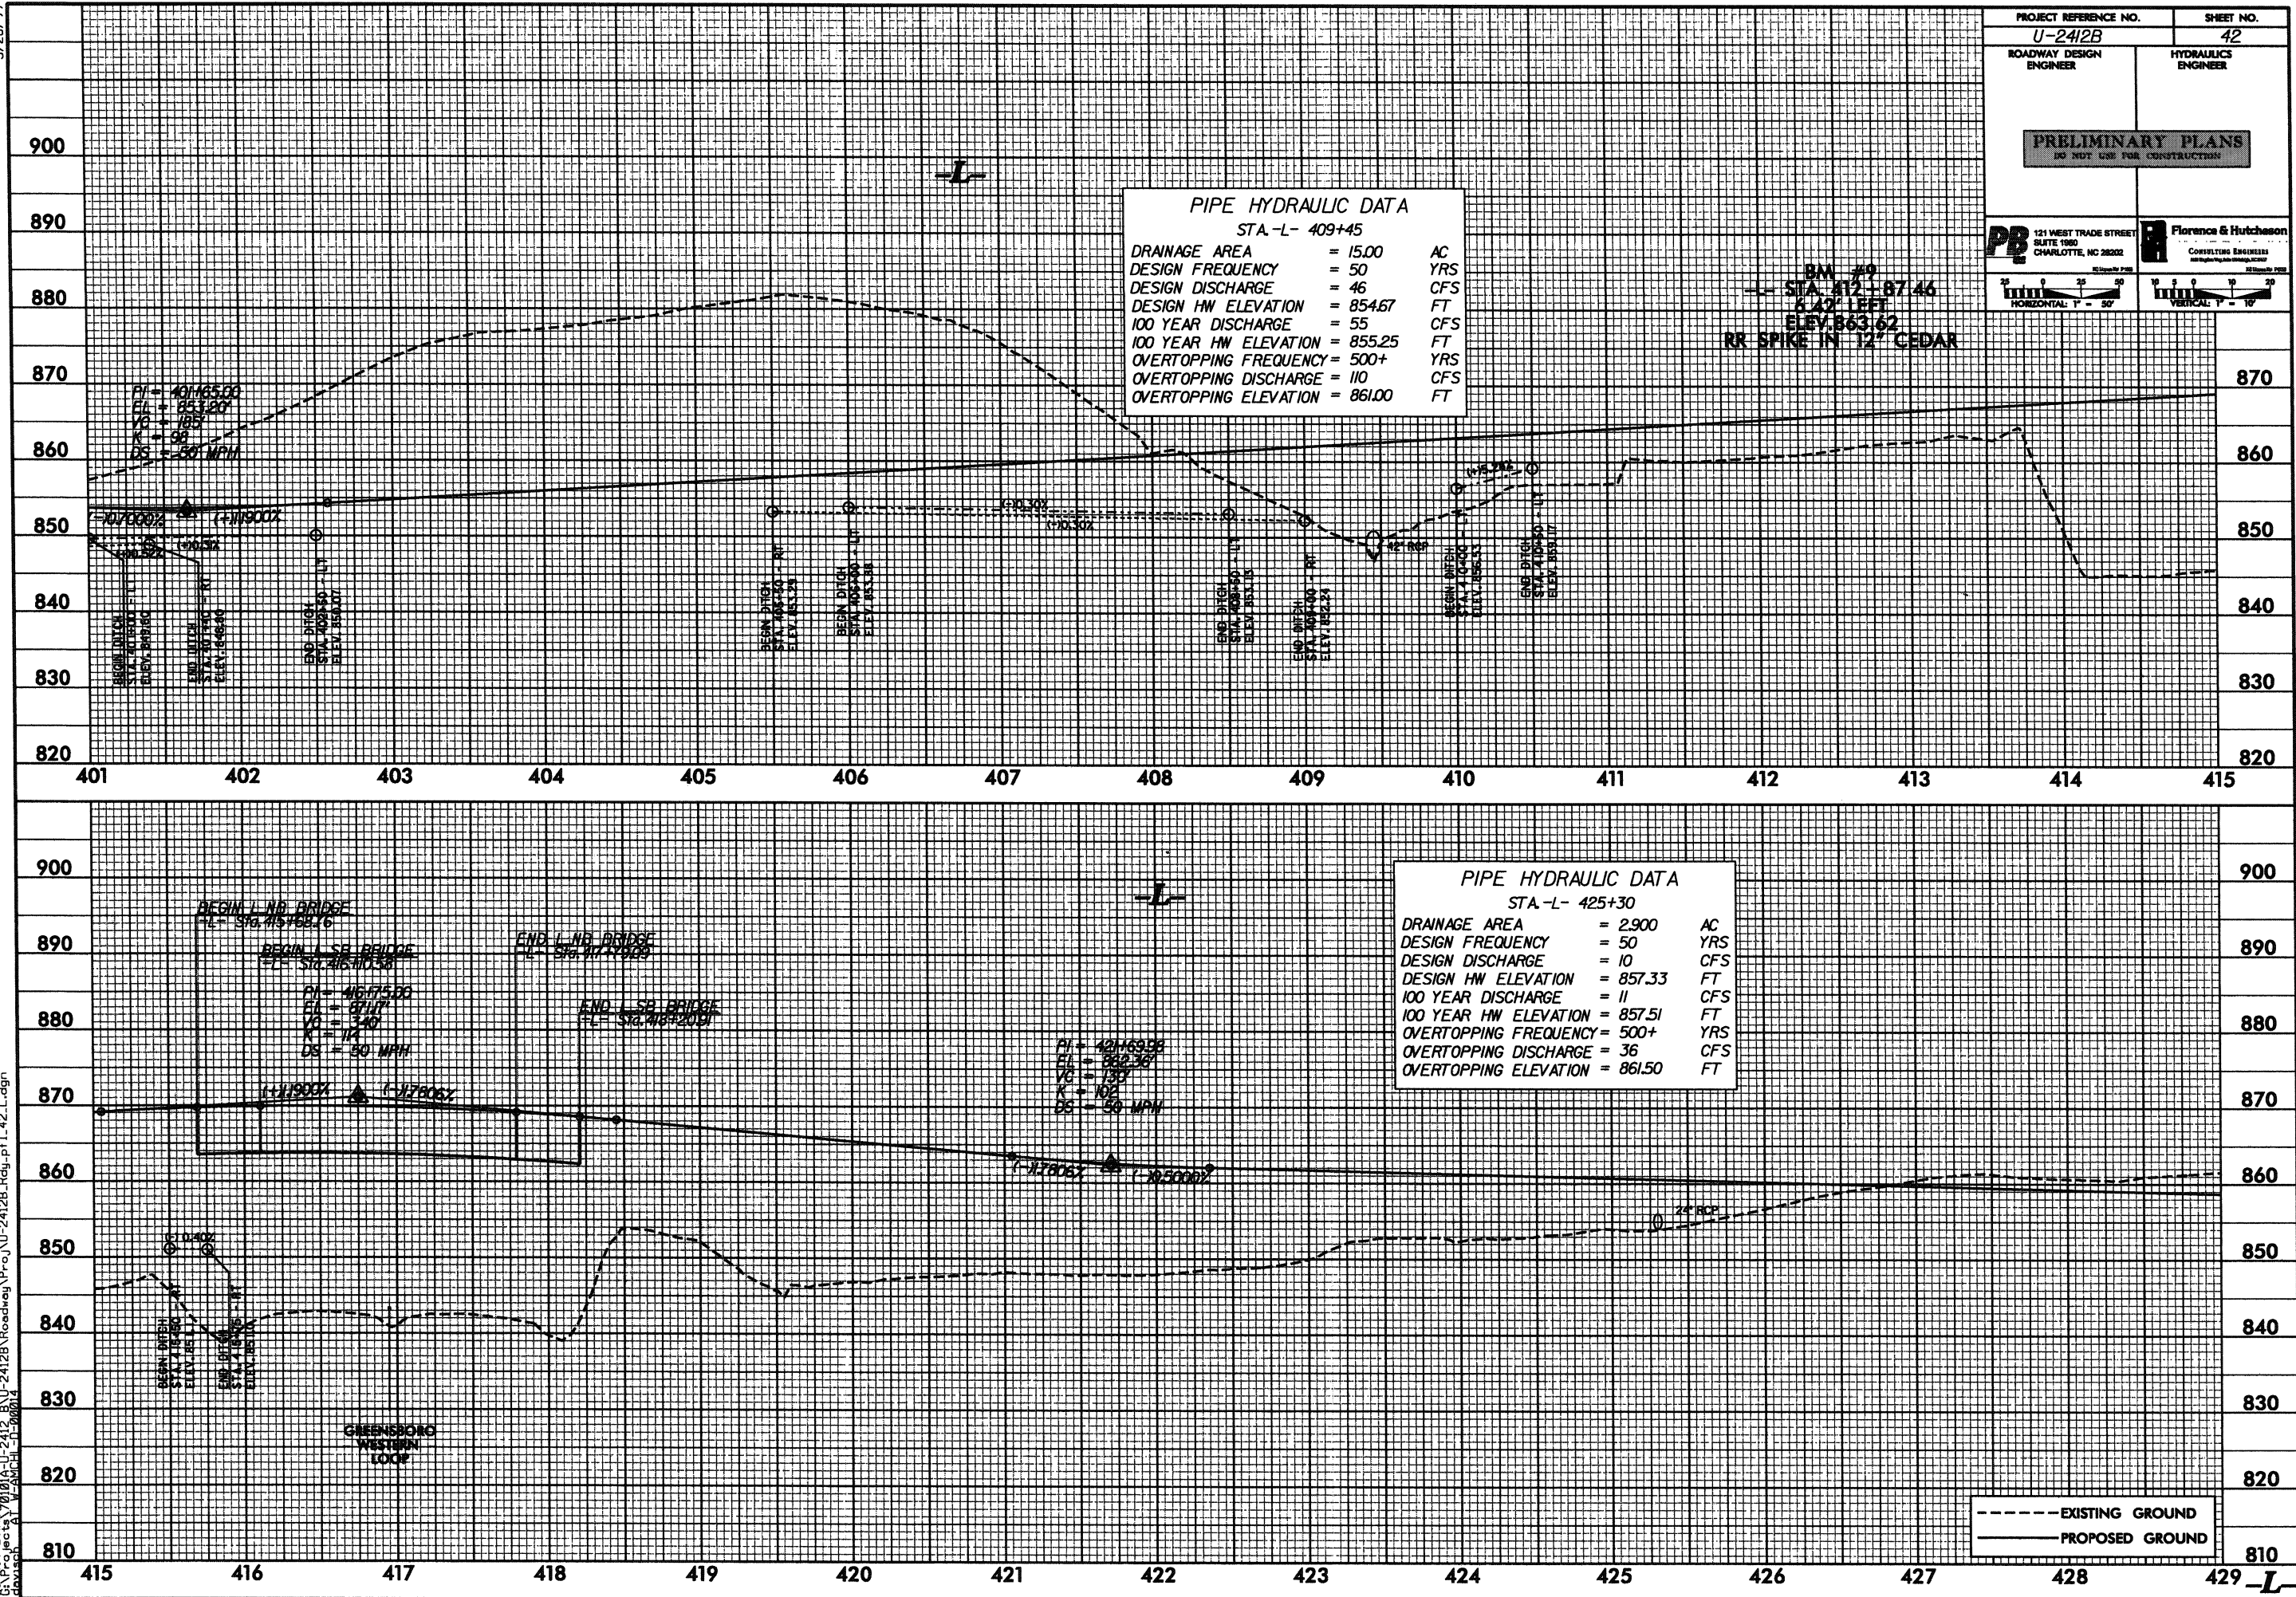

5/28/99


28 NOV-2011 10:02 AM
G:\Projects\2412B\Roadway\Drawings\U-2412B_Rdy.pfl_43.L.dgn
Drawn: J. L. Smith
Checked: J. L. Smith

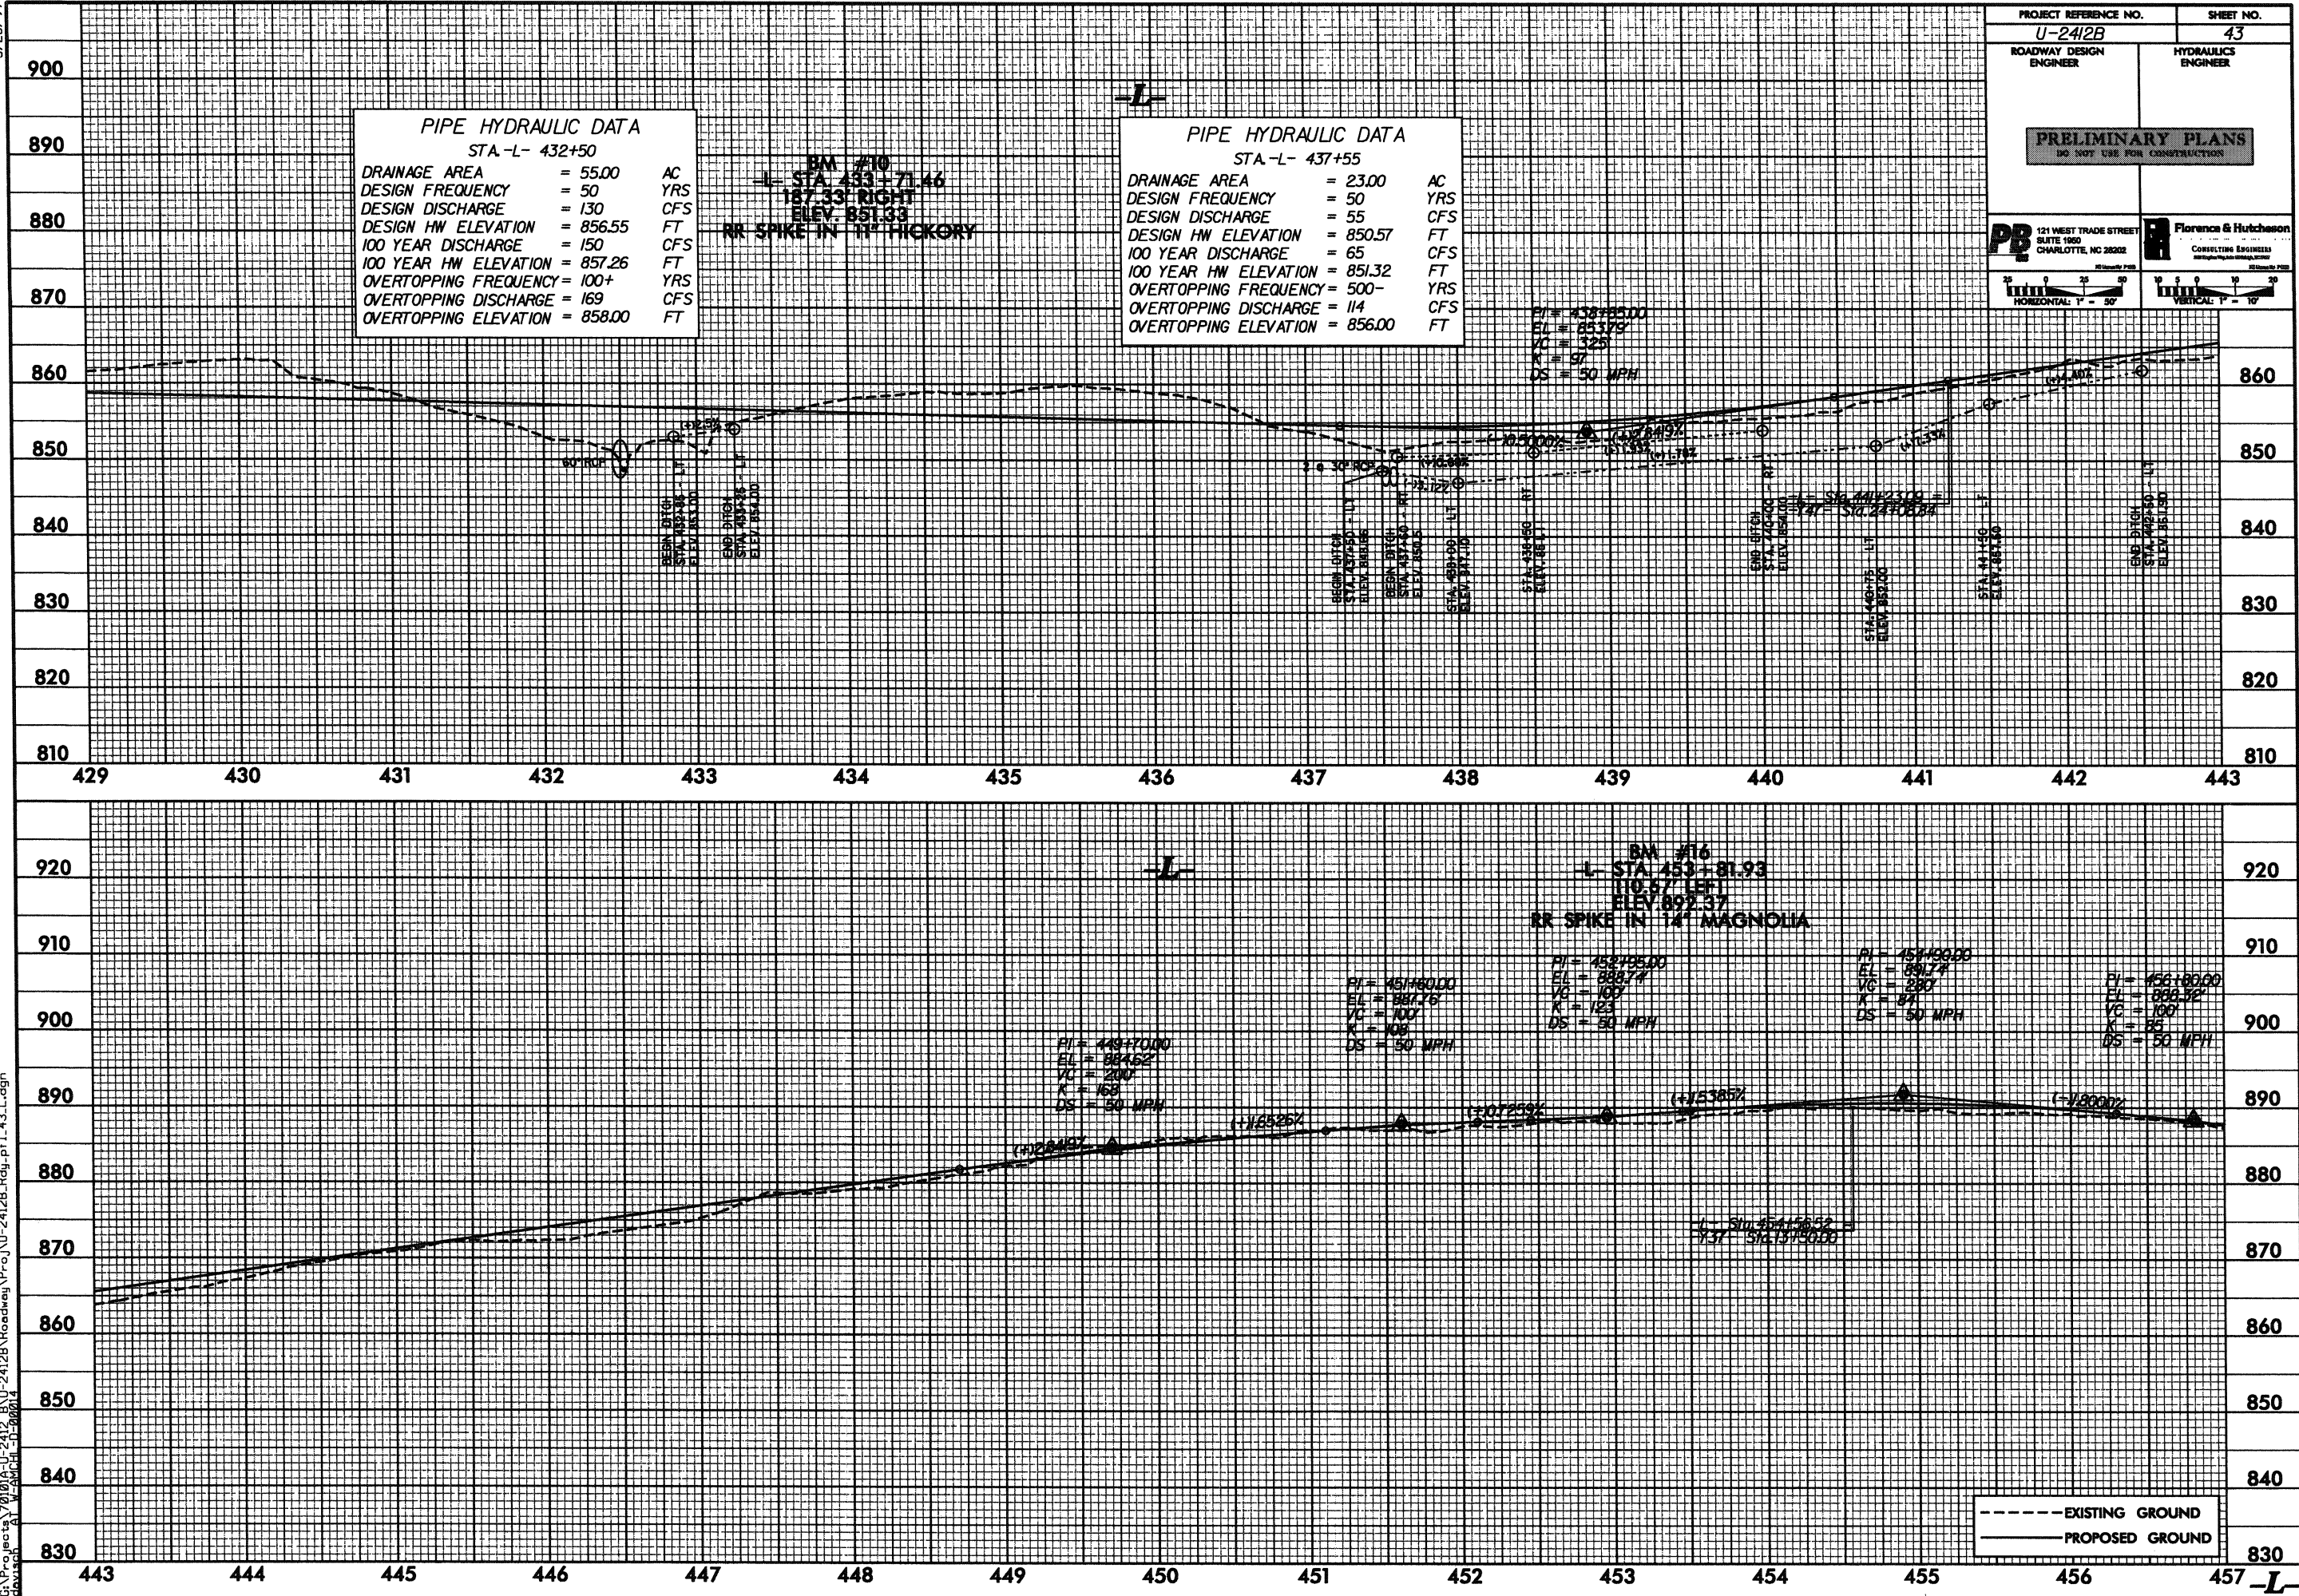

PROJECT REFERENCE NO. U-2412B		SHEET NO. 43	
ROADWAY DESIGN ENGINEER		HYDRAULICS ENGINEER	
PRELIMINARY PLANS DO NOT USE FOR CONSTRUCTION			
PR 121 WEST TRADE STREET SUITE 100 CHARLOTTE, NC 28202		Florence & Hutchison CONSULTING ENGINEERS INCORPORATED	
HORIZONTAL: 1" = 50'		VERTICAL: 1" = 10'	


5/28/99

28-NOV-2011 10:02
G:\Projects\U-2412B\Roadway\Proj\U-2412B_Rdway\pf1.44.L.dgn
Drawing: U-2412B_Rdway\U-2412B_Rdway.dgn

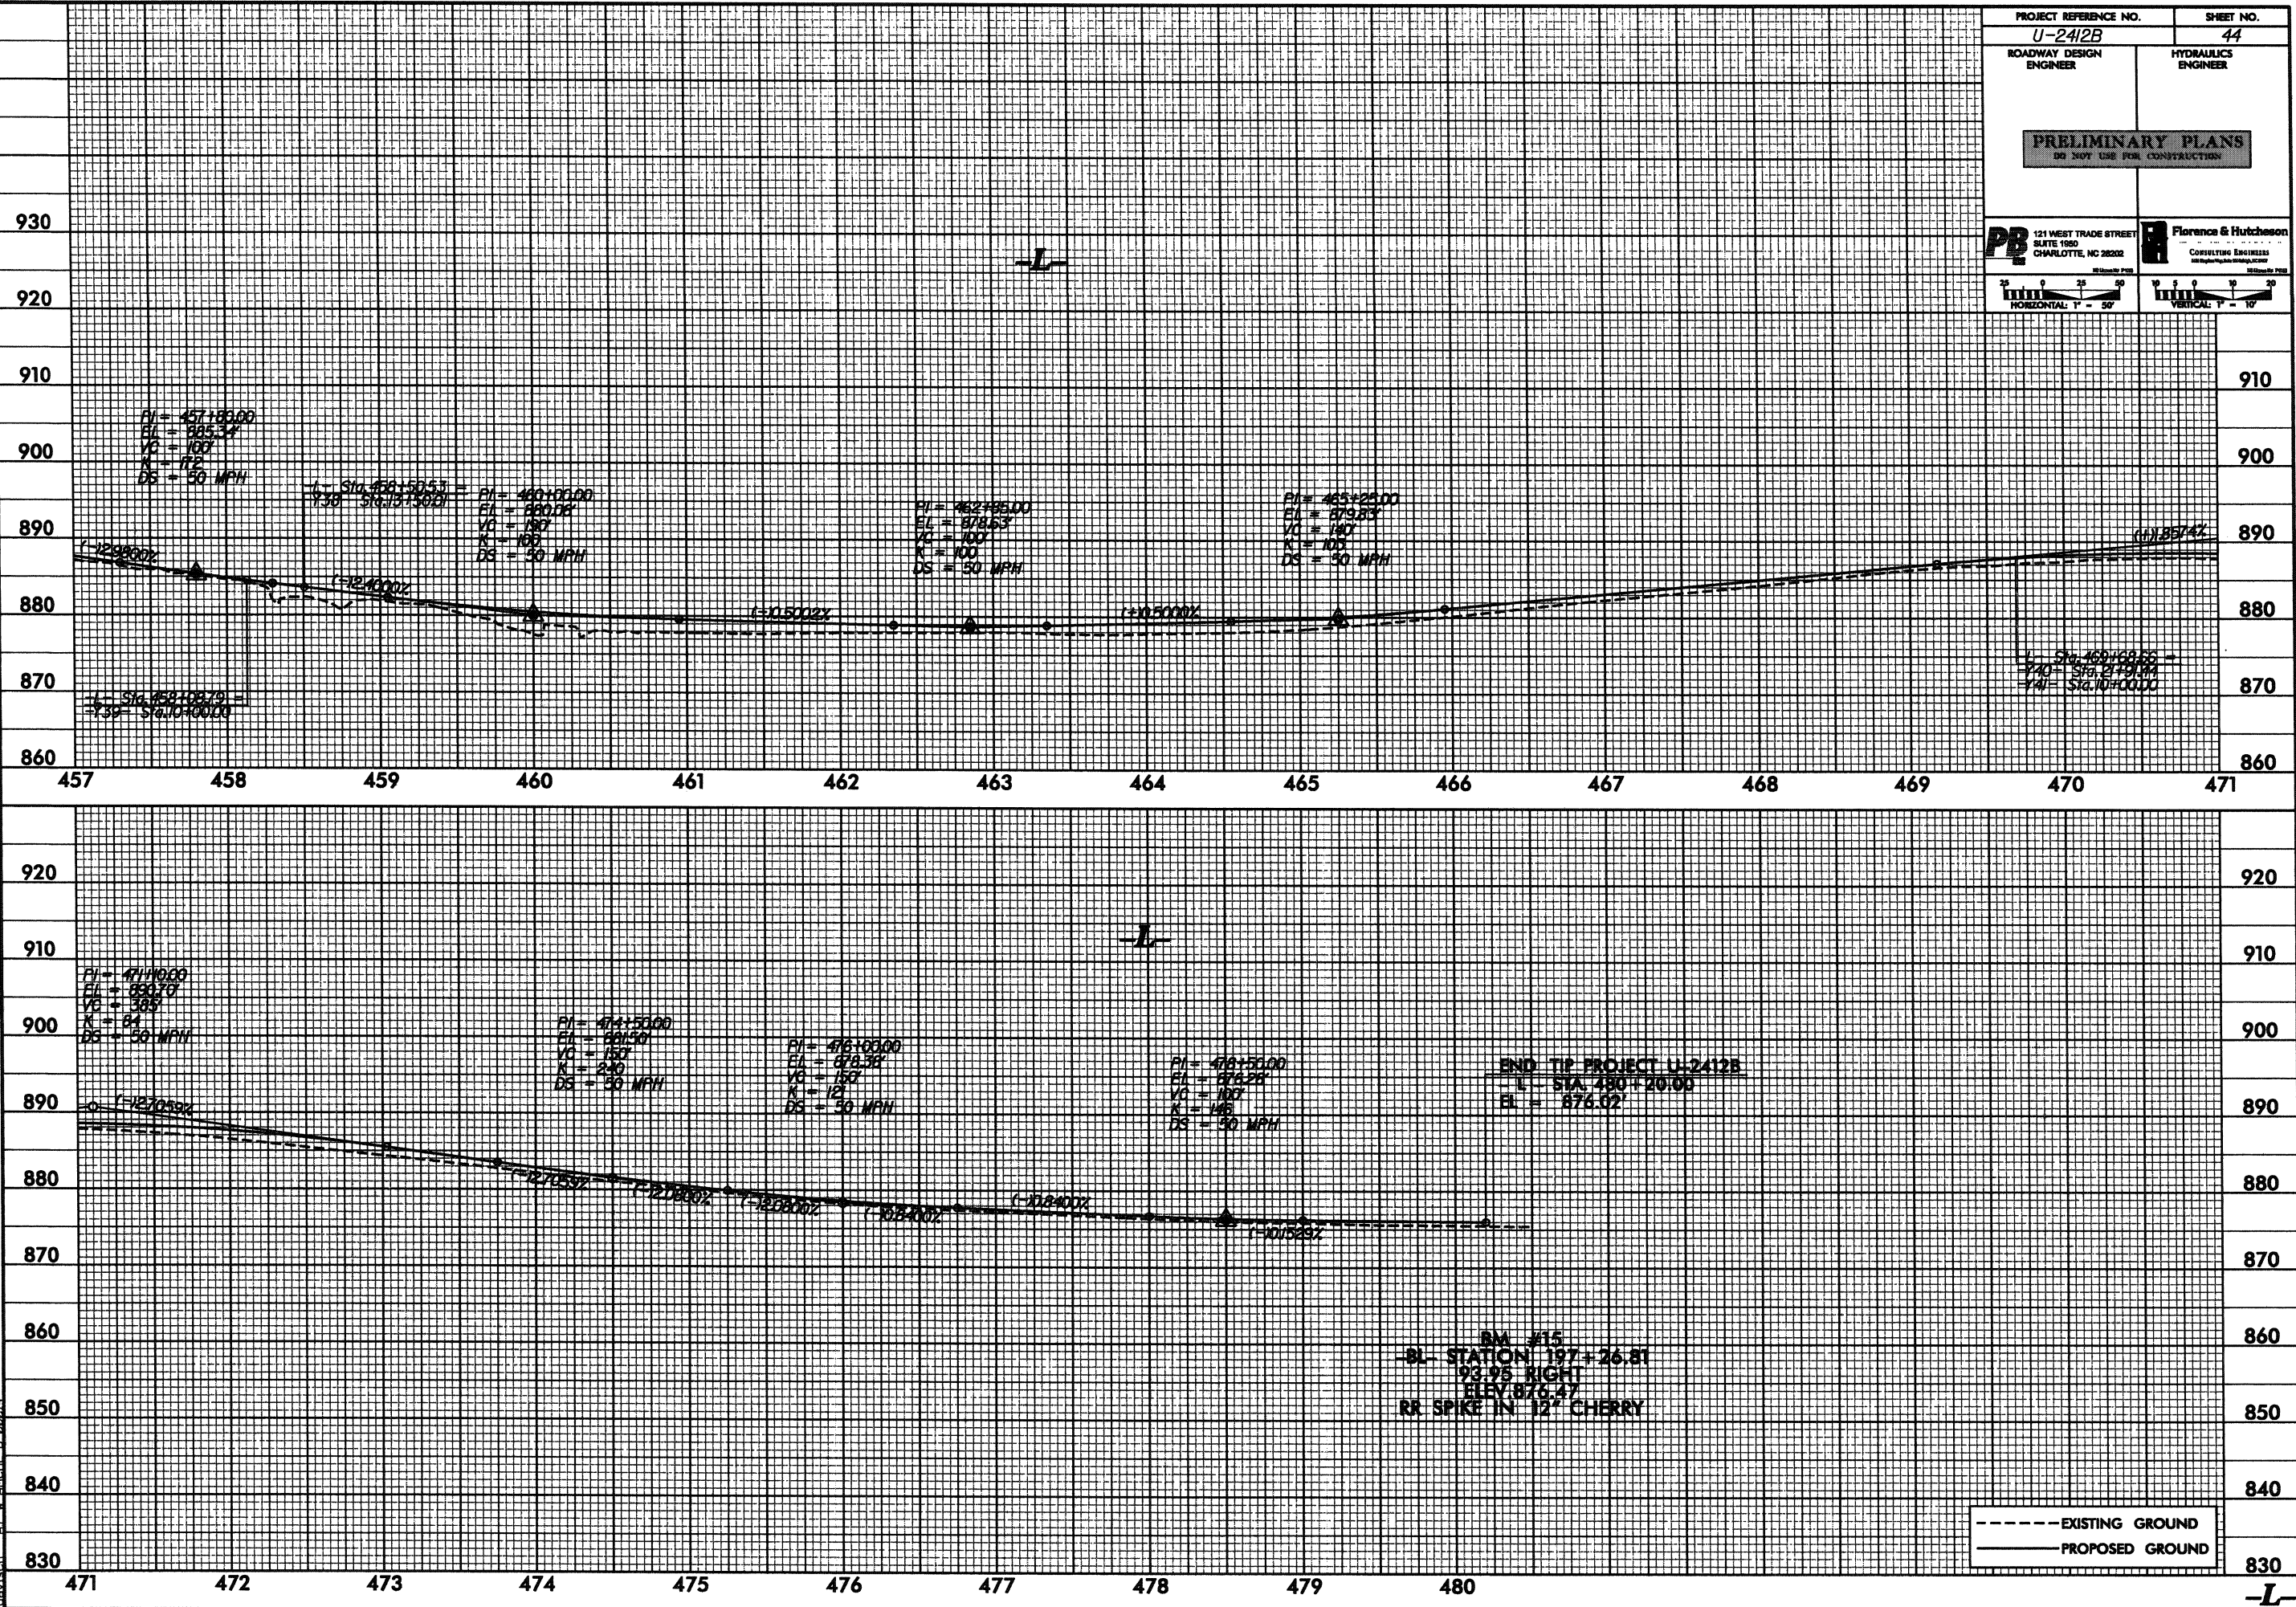


5/28/99

28-NOV-2011 10:02
G:\Projects\01\U-2412B\Roadway\Proj\U-2412B_Rdy.plt 45_Y16.dgn
drawn by W-AMCH-11-00004

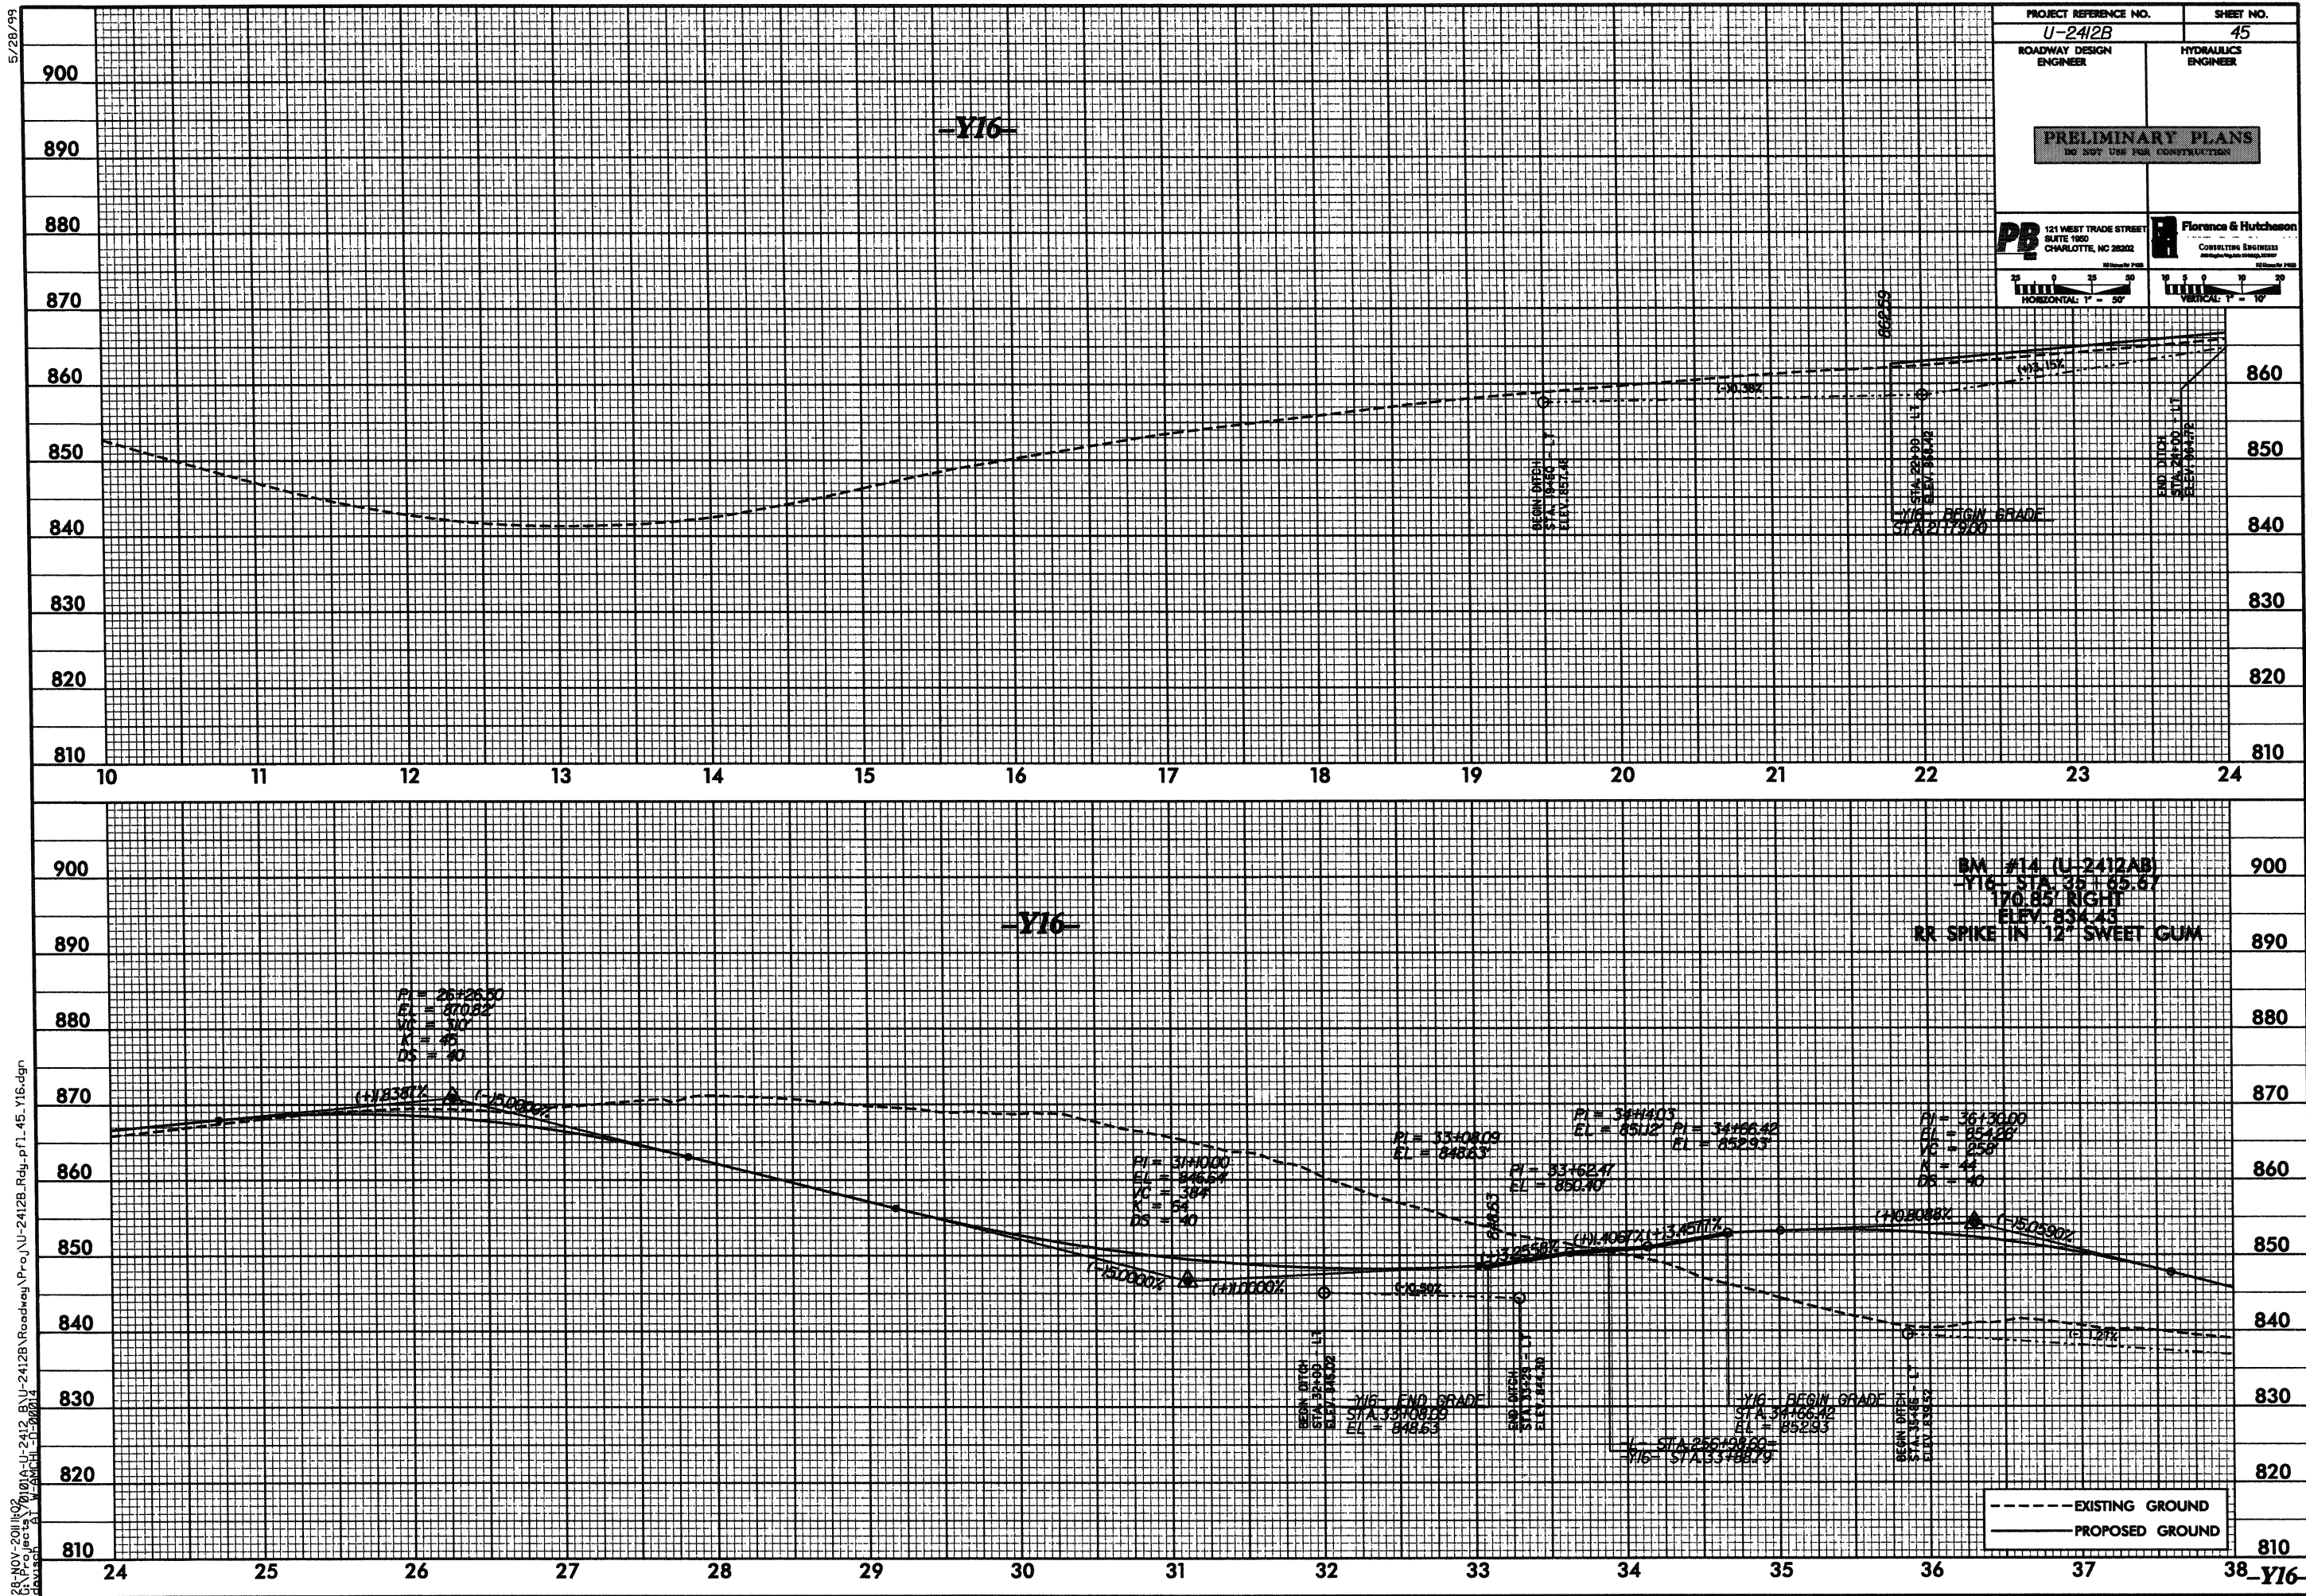

5/28/99

28-NOV-2011 10:02
G:\Projects\0101A-U-2412B-U-2412B-Roadway\Proj\U-2412B-Rdly.plt_46.Y16.dgn
drawn by: J. W. AMCH - 11-00004

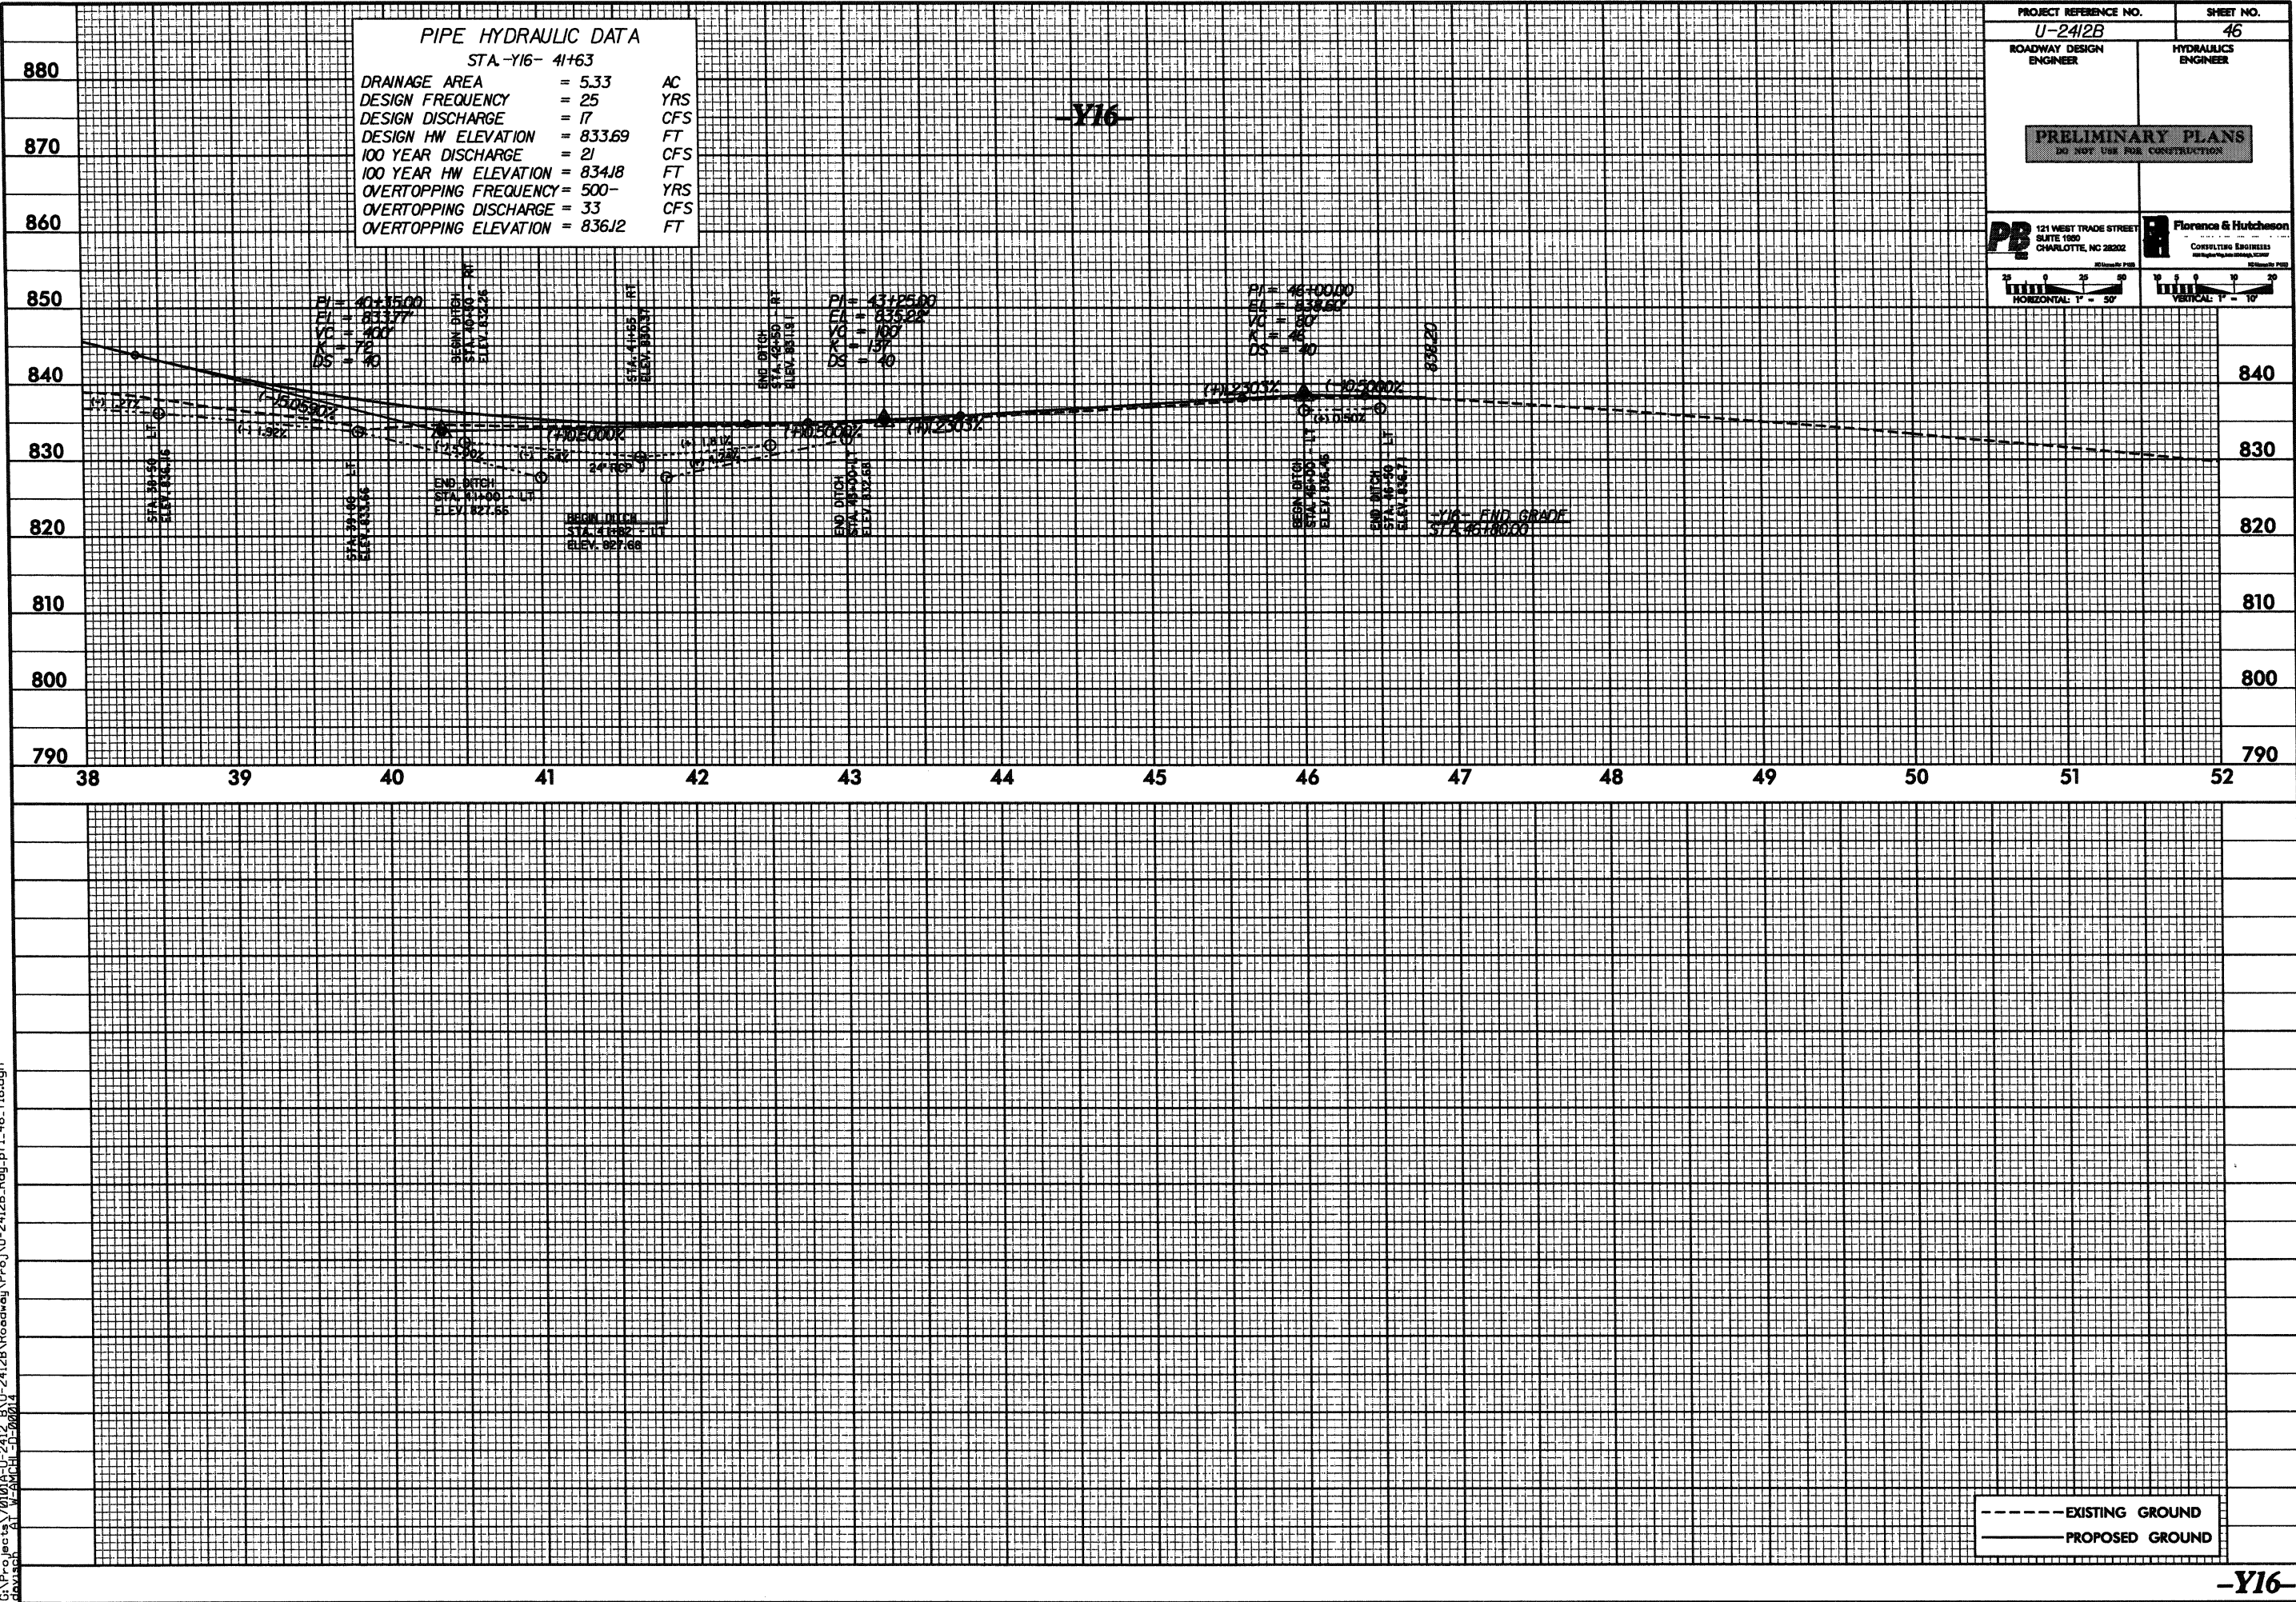


PROJECT REFERENCE NO. U-2412B	SHEET NO. 46
ROADWAY DESIGN ENGINEER	HYDRAULICS ENGINEER
PRELIMINARY PLANS DO NOT USE FOR CONSTRUCTION	
PB 121 WEST TRADE STREET SUITE 1000 CHARLOTTE, NC 28202	Florence & Hutcheson CONSULTING ENGINEERS 10000 W. LANTANA AVE. SUITE 100 FORT MYERS, FL 33907
HORIZONTAL: 1" = 50'	VERTICAL: 1" = 10'

-Y16-


5/28/99

28-NOV-2011 10:02
G:\Projects\0101A-U-2412-B\U-2412B-Roadway\ProJ\U-2412B-Rdy-pl-47-Y18.dgn

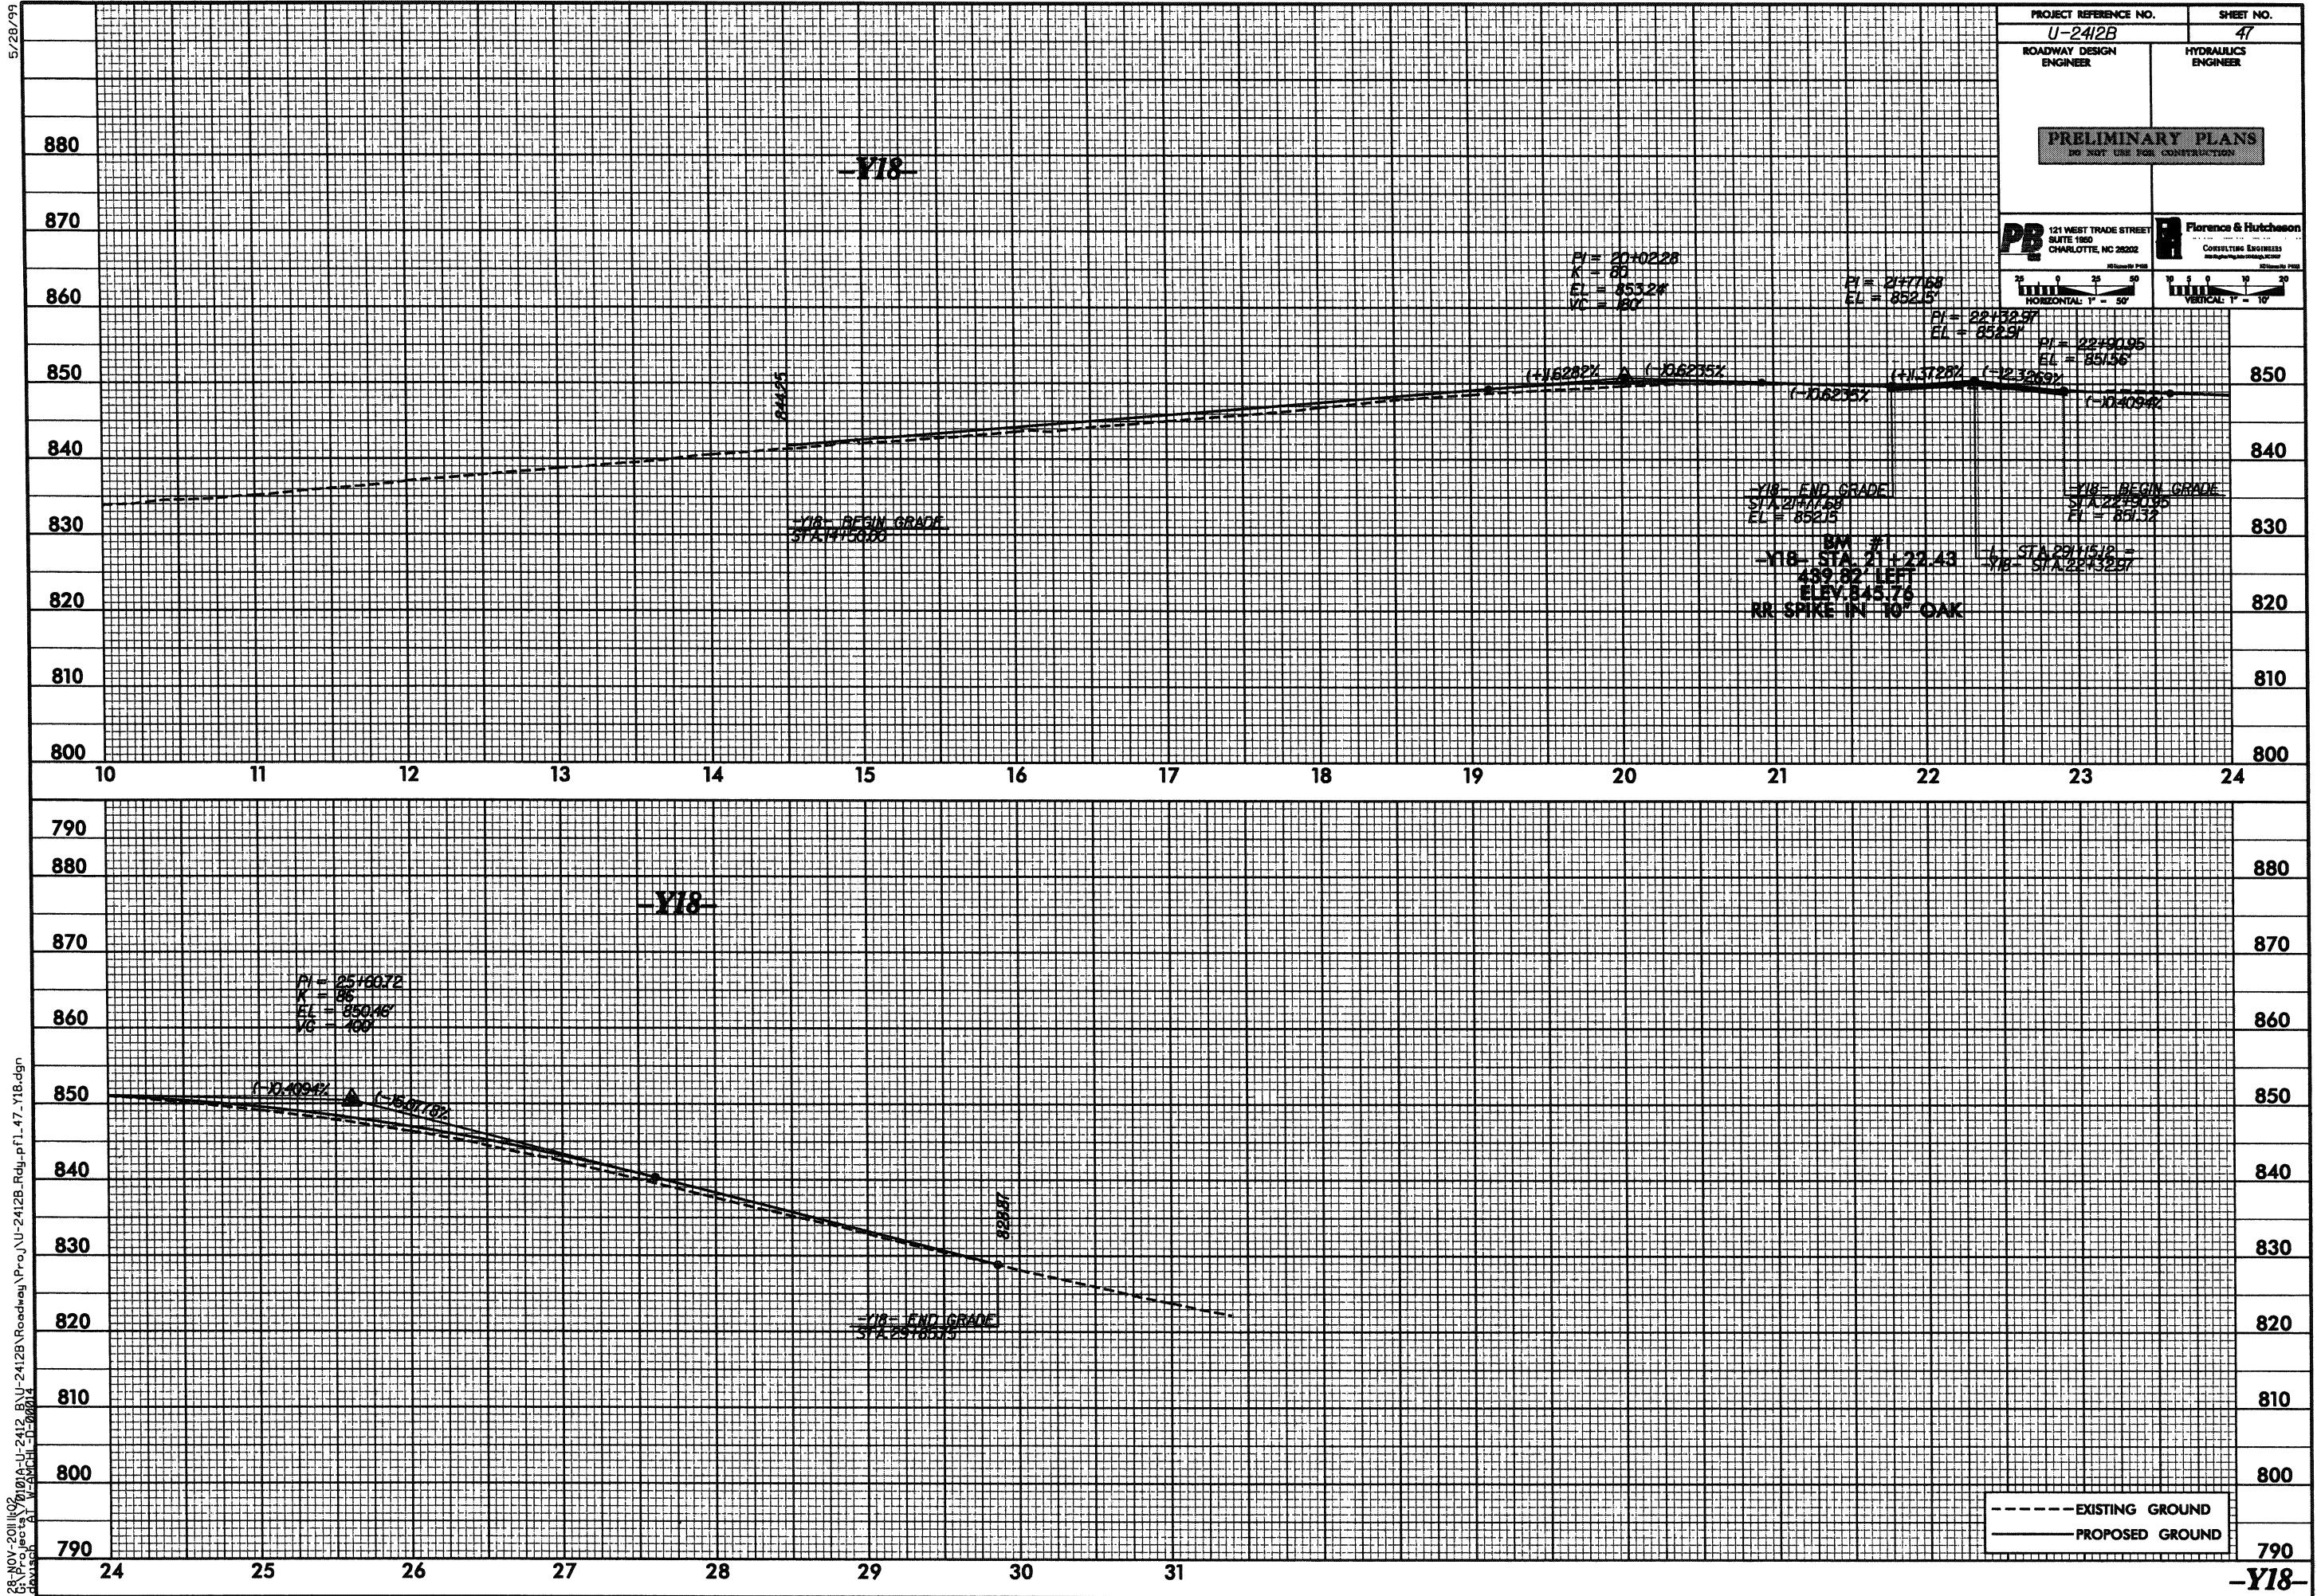


5/28/99

28-NOV-2011 14:02
G:\Projects\U-2412_BAU-2412B_Roadway\Pro-U-2412B_Rdy.pfl.48.Y19-21.dgn

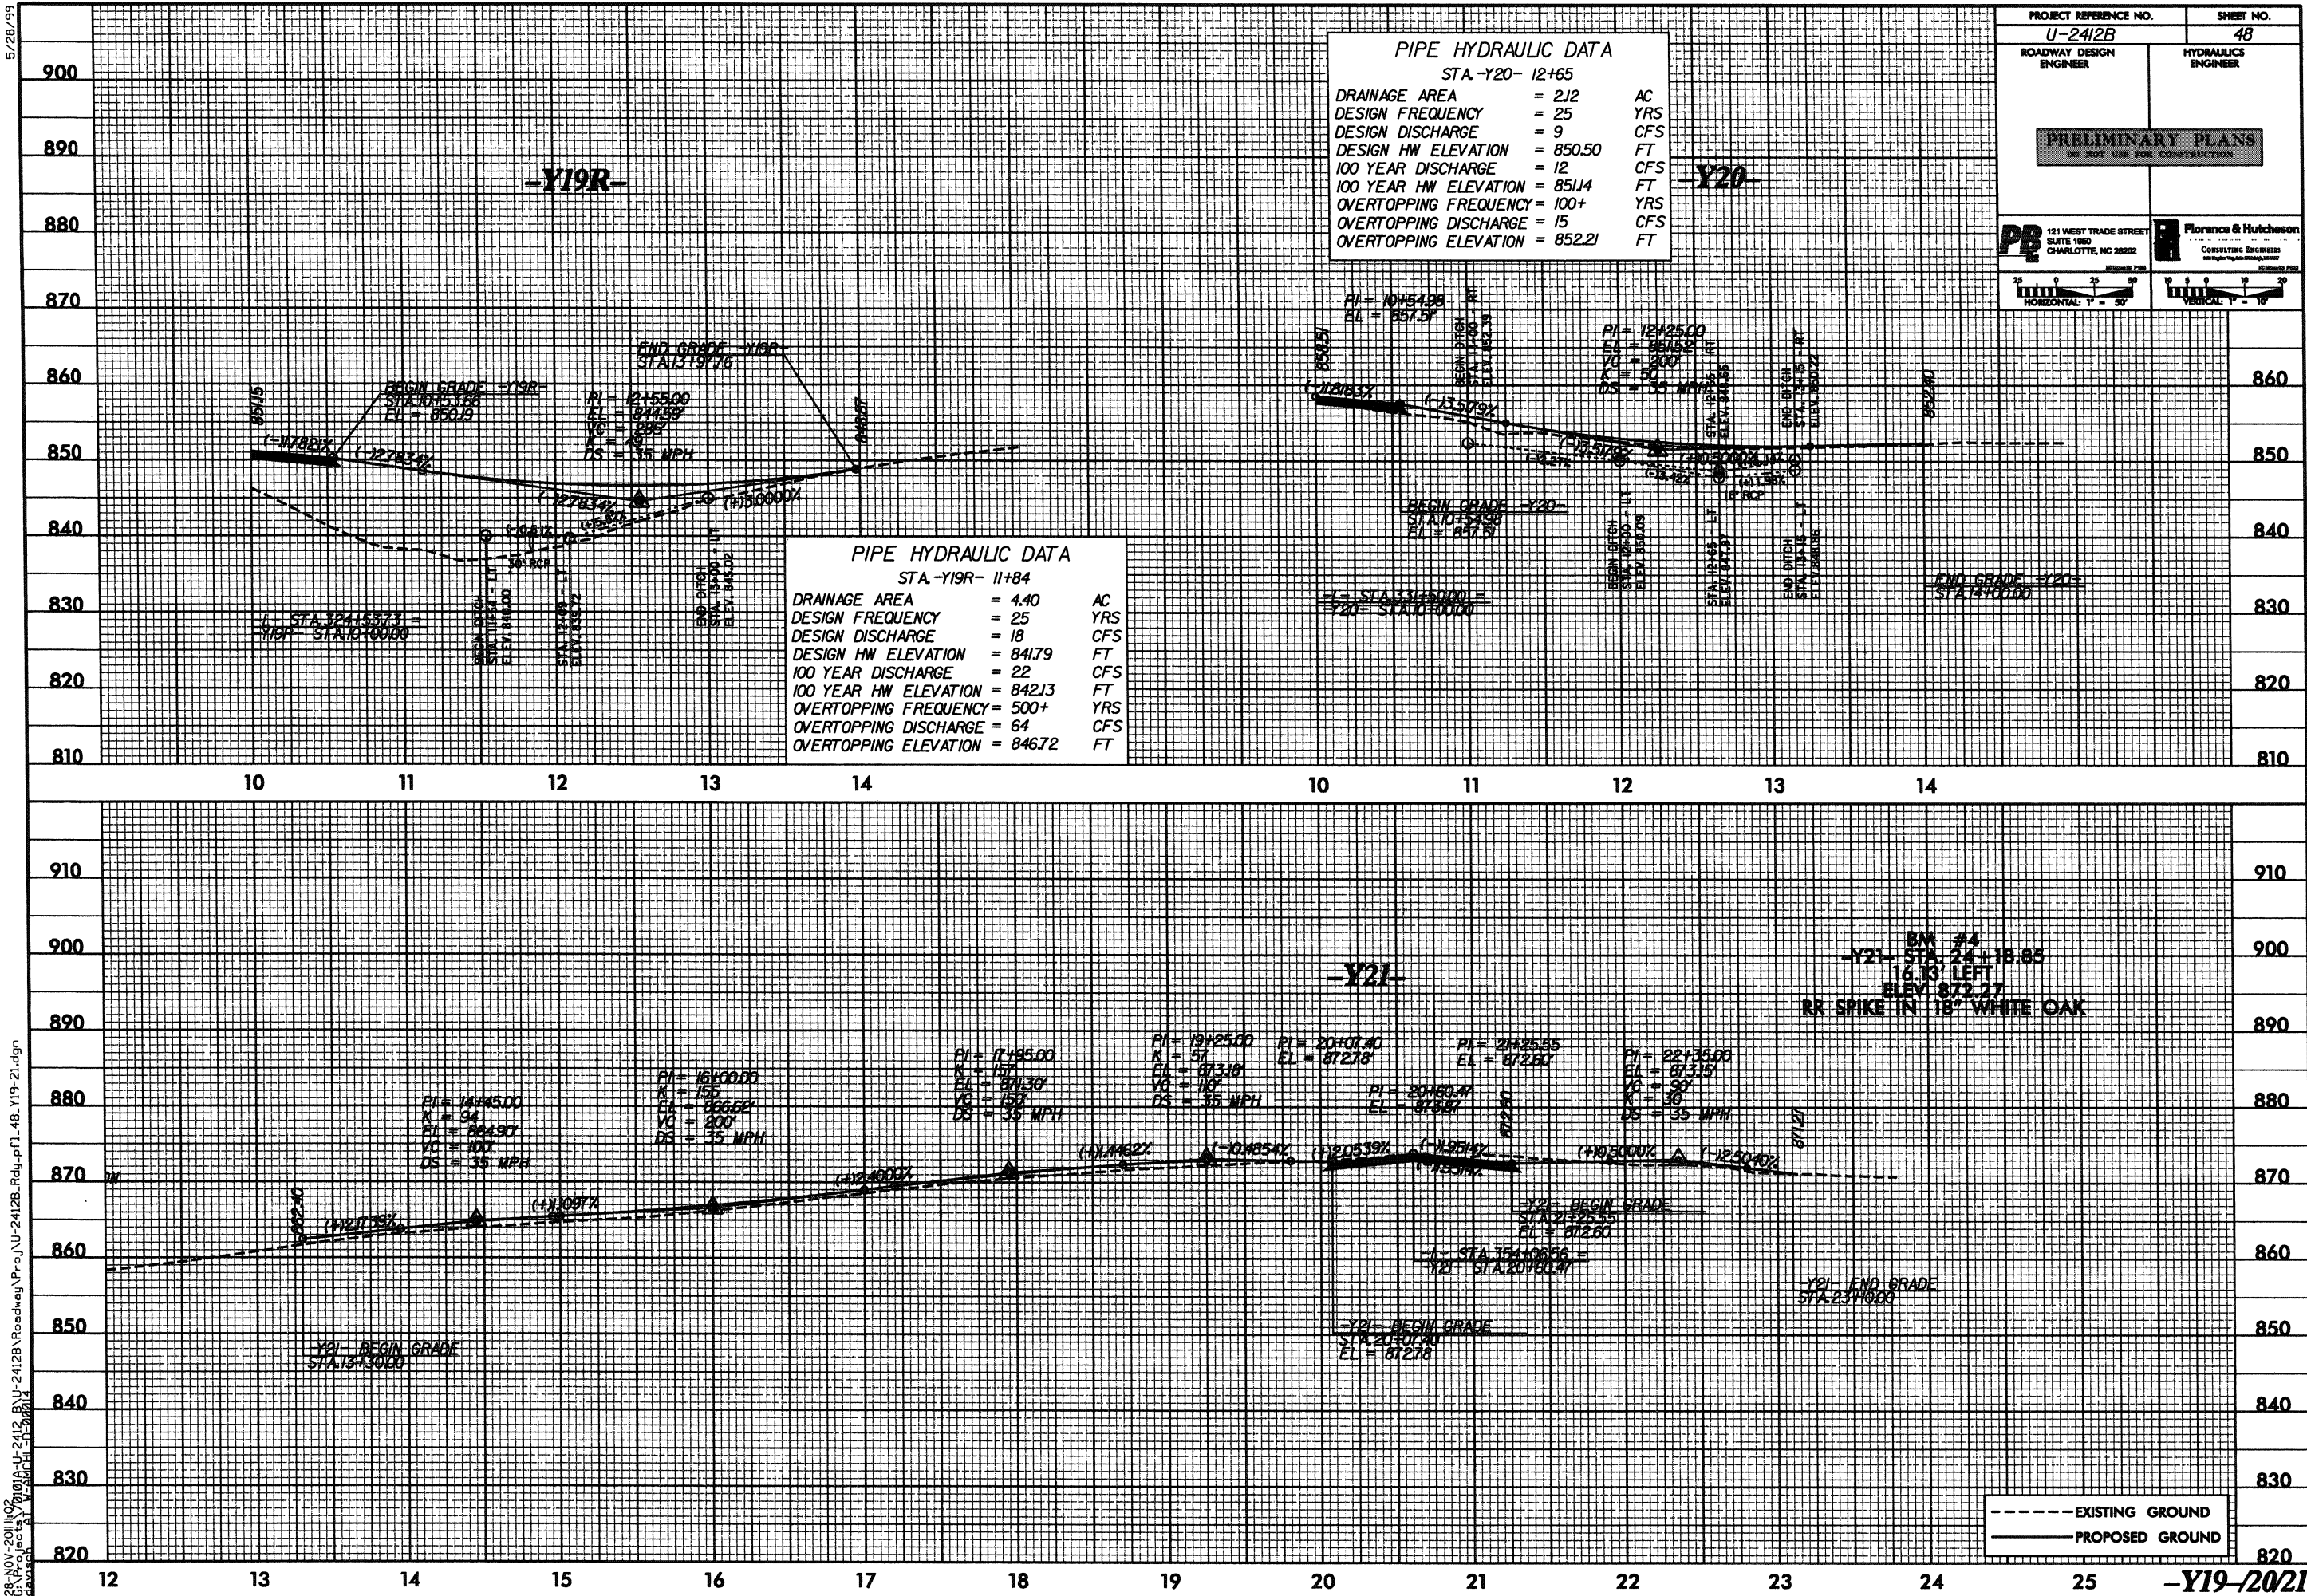


5/28/99

28-NOV-2011 10:02
C:\Projects\0101A-U-2412-BU-2412B-Roadway\ProJ-U-2412B-Rdy.pfl_49.Y22-24.dgn
drawing: BU-2412B-25-00014

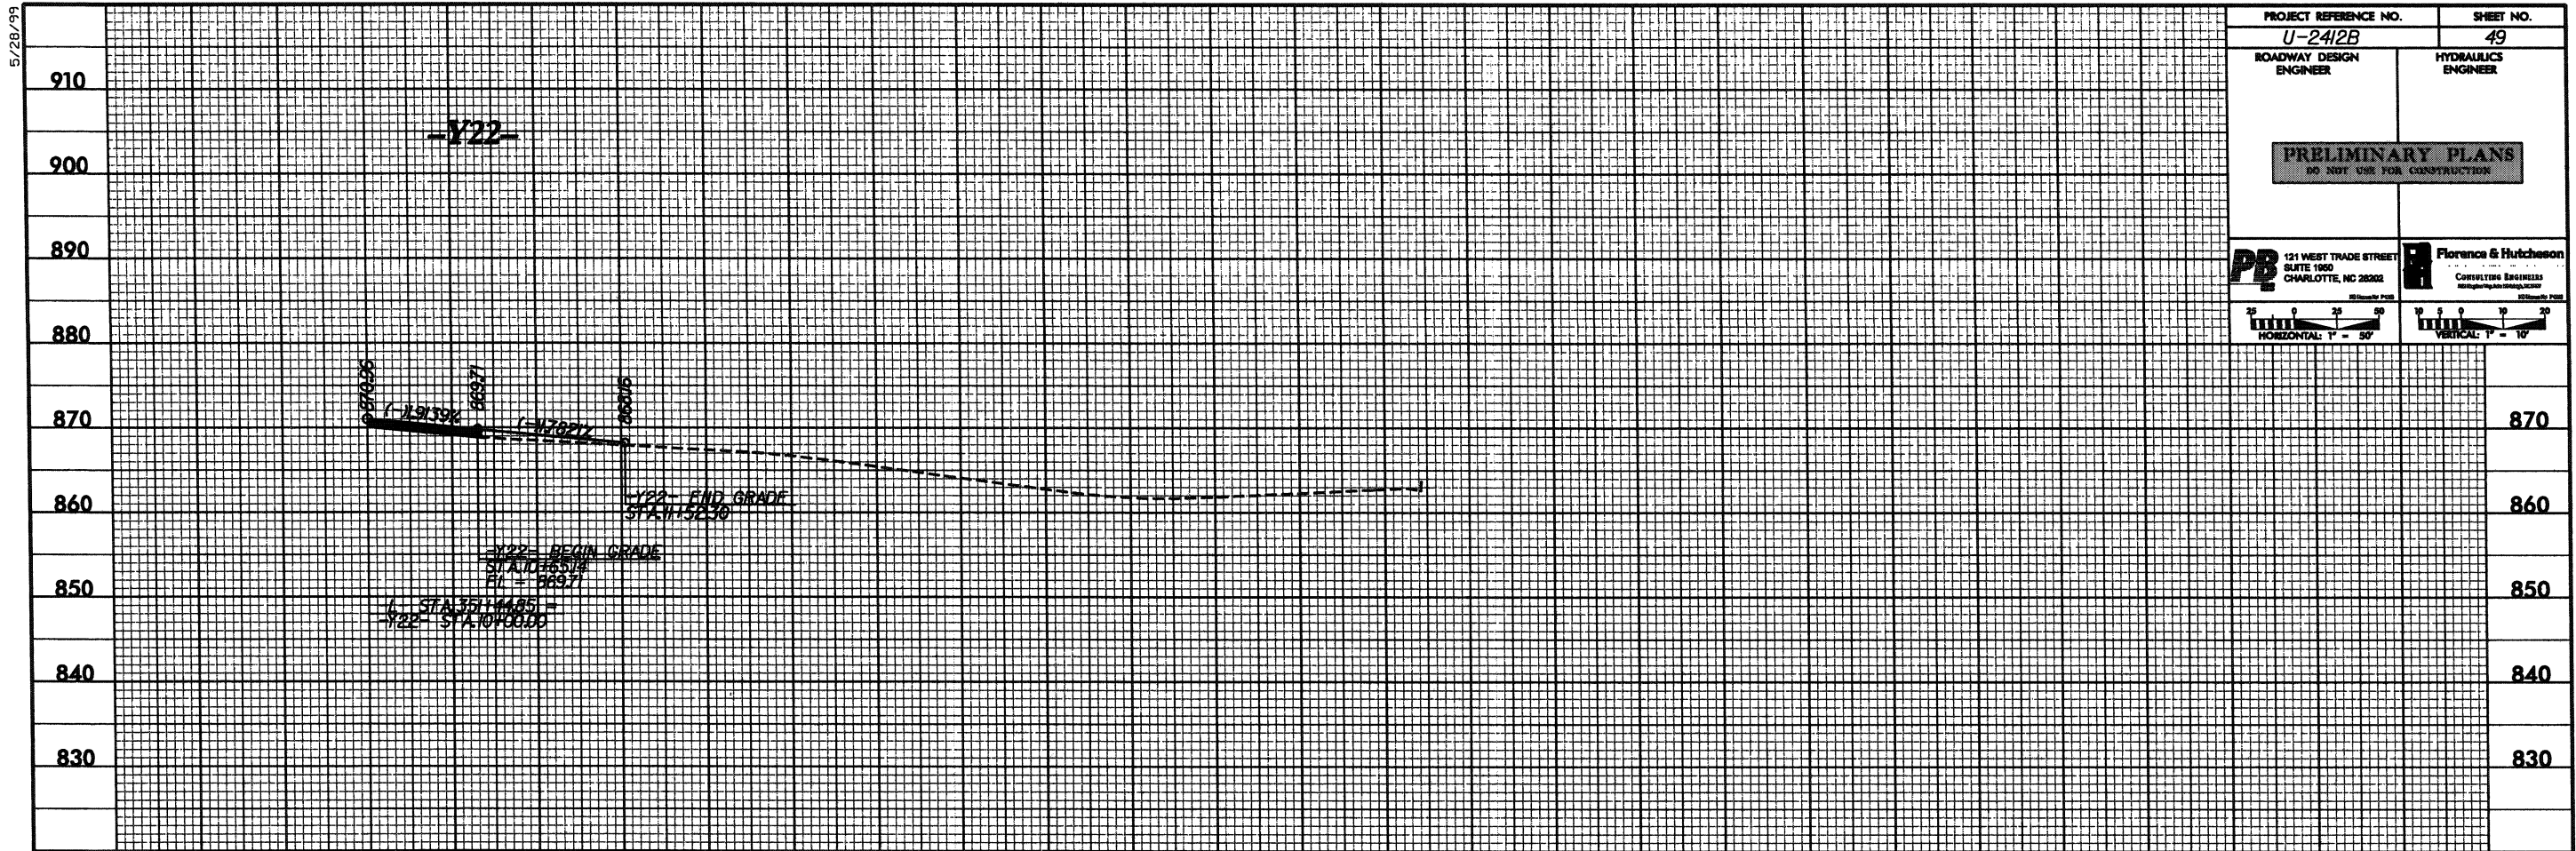

PROJECT REFERENCE NO. U-2412B		SHEET NO. 49	
ROADWAY DESIGN ENGINEER		HYDRAULICS ENGINEER	
PRELIMINARY PLANS DO NOT USE FOR CONSTRUCTION			
PR 121 WEST TRADE STREET SUITE 100 CHARLOTTE, NC 28202		Florence & Hutchinson CONSULTING ENGINEERS 10000 Pines Road Charlotte, NC 28226	
HORIZONTAL: 1" = 50'		VERTICAL: 1" = 10'	

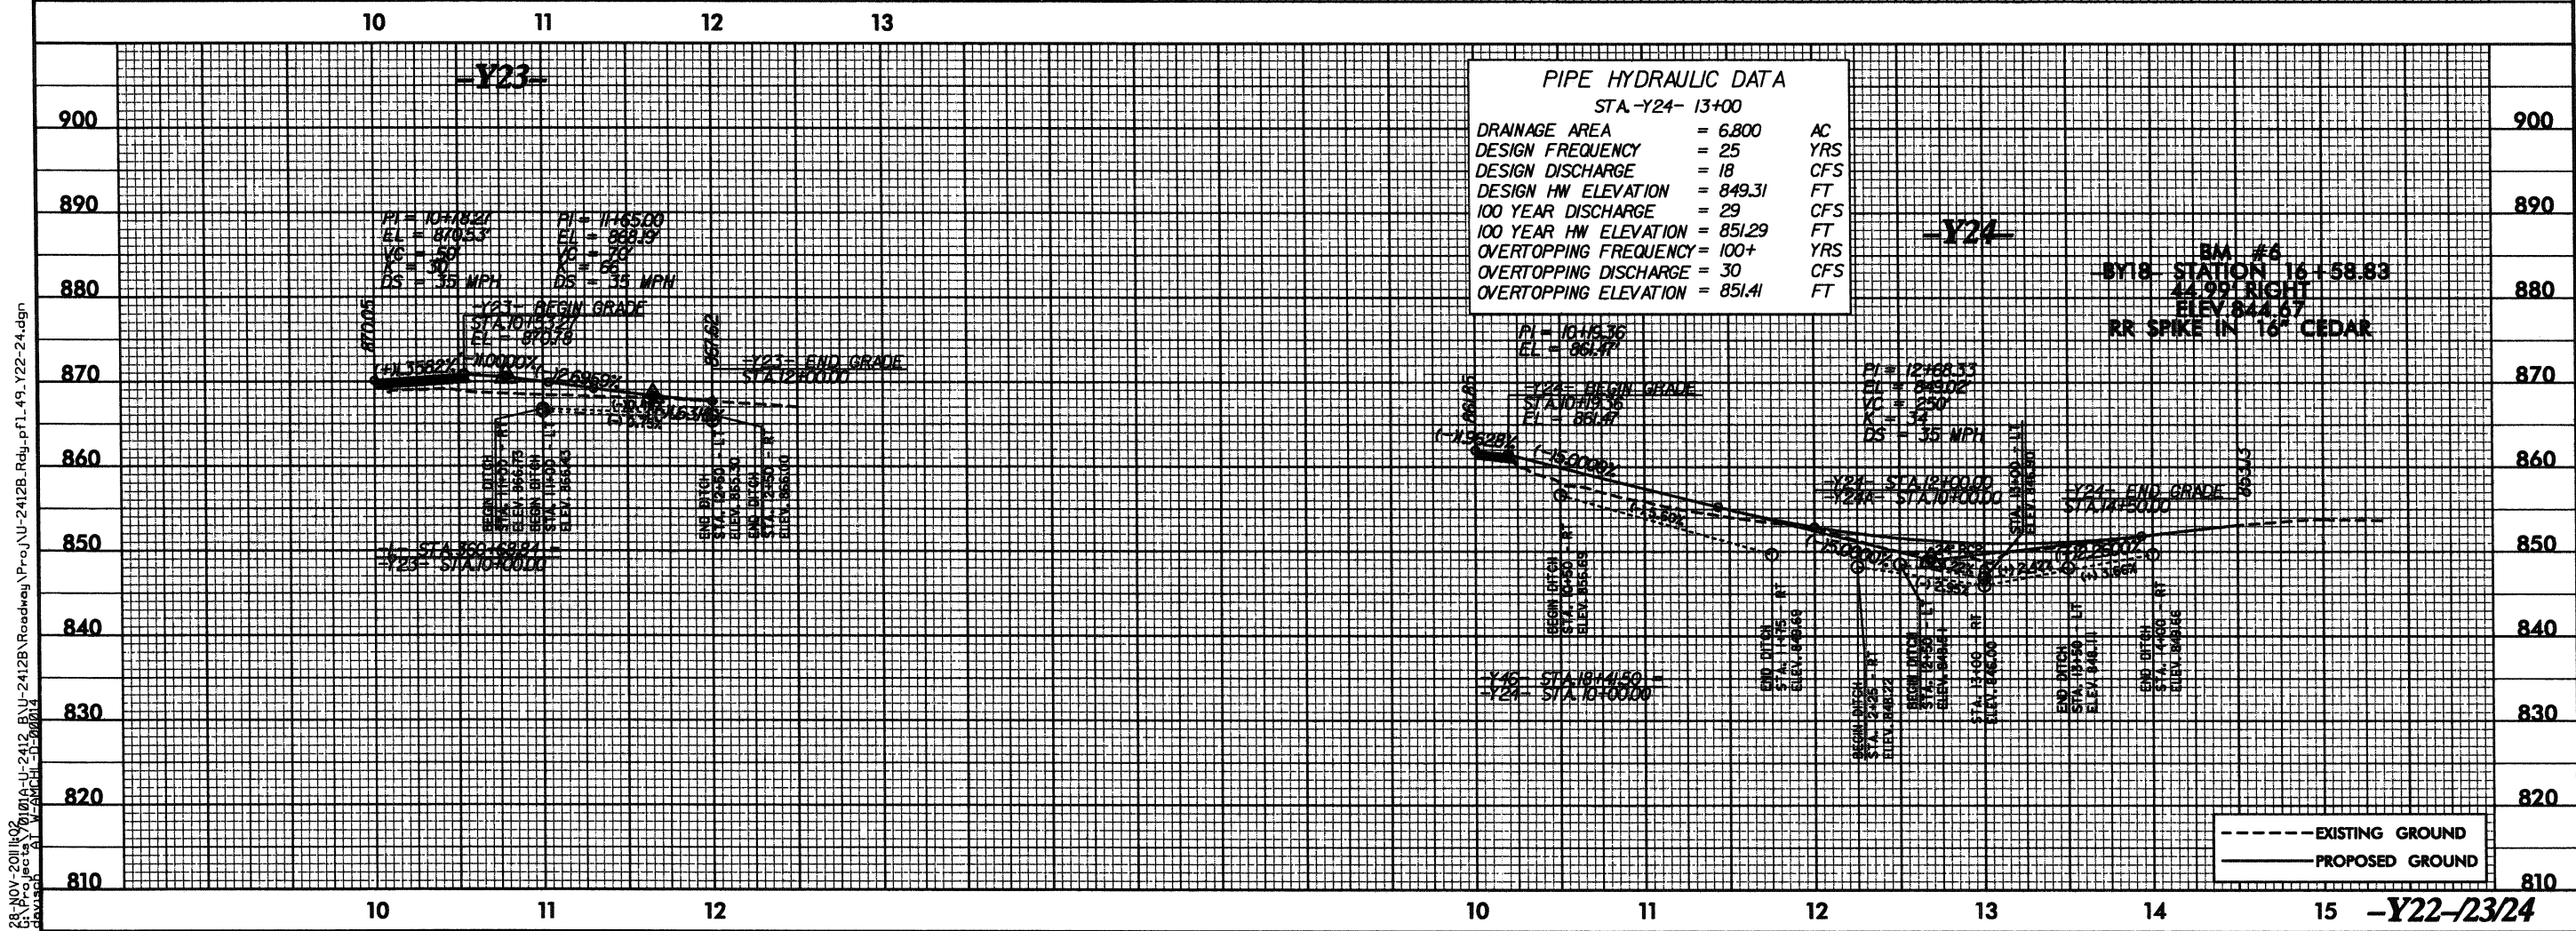


-----EXISTING GROUND
—————PROPOSED GROUND

15 -Y22-/23/24

5/28/99

28-NOV-2011 14:02
G:\Projects\2011\02\U-2412B\Roadway\Pro\U-2412B_Rdy.pfl.50-Y35B.dgn

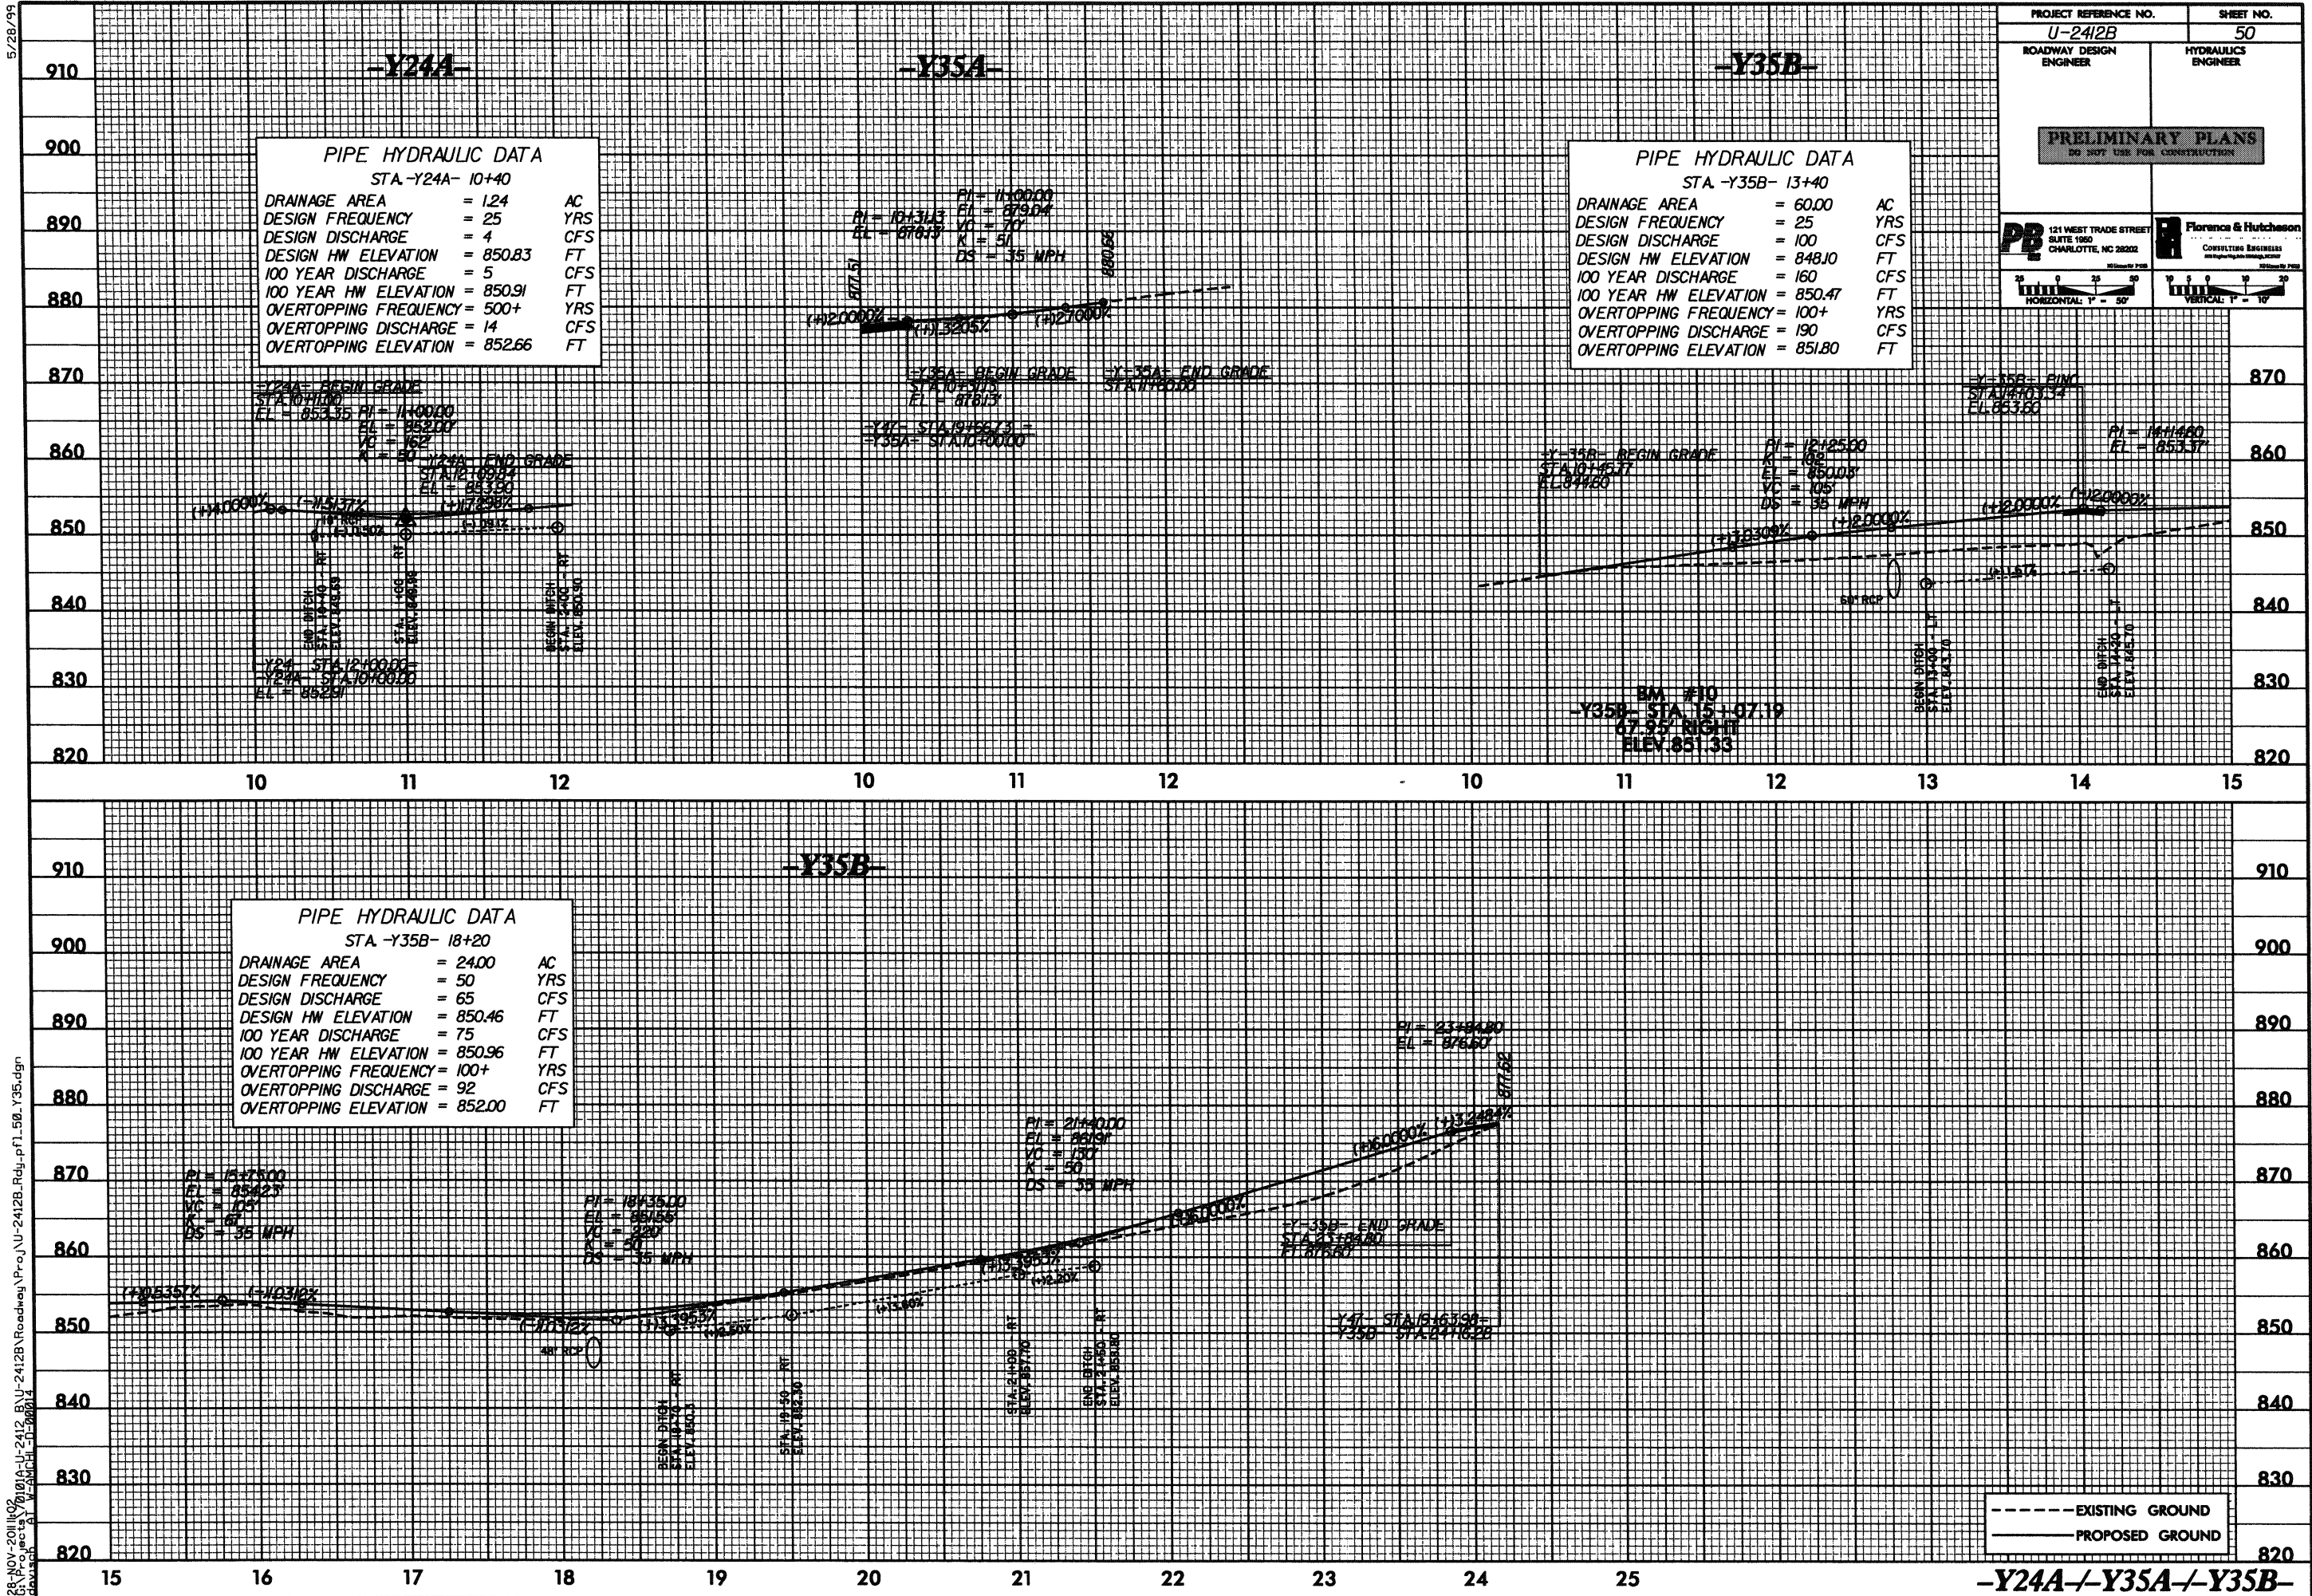

PIPE HYDRAULIC DATA		
STA -Y24A- 10+40		
DRAINAGE AREA	= 124	AC
DESIGN FREQUENCY	= 25	YRS
DESIGN DISCHARGE	= 4	CFS
DESIGN HW ELEVATION	= 850.83	FT
100 YEAR DISCHARGE	= 5	CFS
100 YEAR HW ELEVATION	= 850.91	FT
OVERTOPPING FREQUENCY	= 500+	YRS
OVERTOPPING DISCHARGE	= 14	CFS
OVERTOPPING ELEVATION	= 852.66	FT

PIPE HYDRAULIC DATA		
STA -Y35B- 13+40		
DRAINAGE AREA	= 60.00	AC
DESIGN FREQUENCY	= 25	YRS
DESIGN DISCHARGE	= 100	CFS
DESIGN HW ELEVATION	= 848.10	FT
100 YEAR DISCHARGE	= 160	CFS
100 YEAR HW ELEVATION	= 850.47	FT
OVERTOPPING FREQUENCY	= 100+	YRS
OVERTOPPING DISCHARGE	= 190	CFS
OVERTOPPING ELEVATION	= 851.80	FT

PROJECT REFERENCE NO.
U-2412B

ROADWAY DESIGN
ENGINEER

SHEET NO.
50

HYDRAULICS
ENGINEER

PRELIMINARY PLANS
DO NOT USE FOR CONSTRUCTION

121 WEST TRADE STREET
SUITE 100
CHARLOTTE, NC 28202


Florence & Hutchison
CONSULTING ENGINEERS
INCORPORATED

HORIZONTAL: 1" = 50'

VERTICAL: 1" = 10'


5/28/99

28-NOV-2011 10:02
G:\Projects\010101A-U-2412_BAU-2412B-Roadway\Pro-U-2412B-Rdy-pf1-51-Y37-39.dgn
dwg: 51-Y37-39.dgn

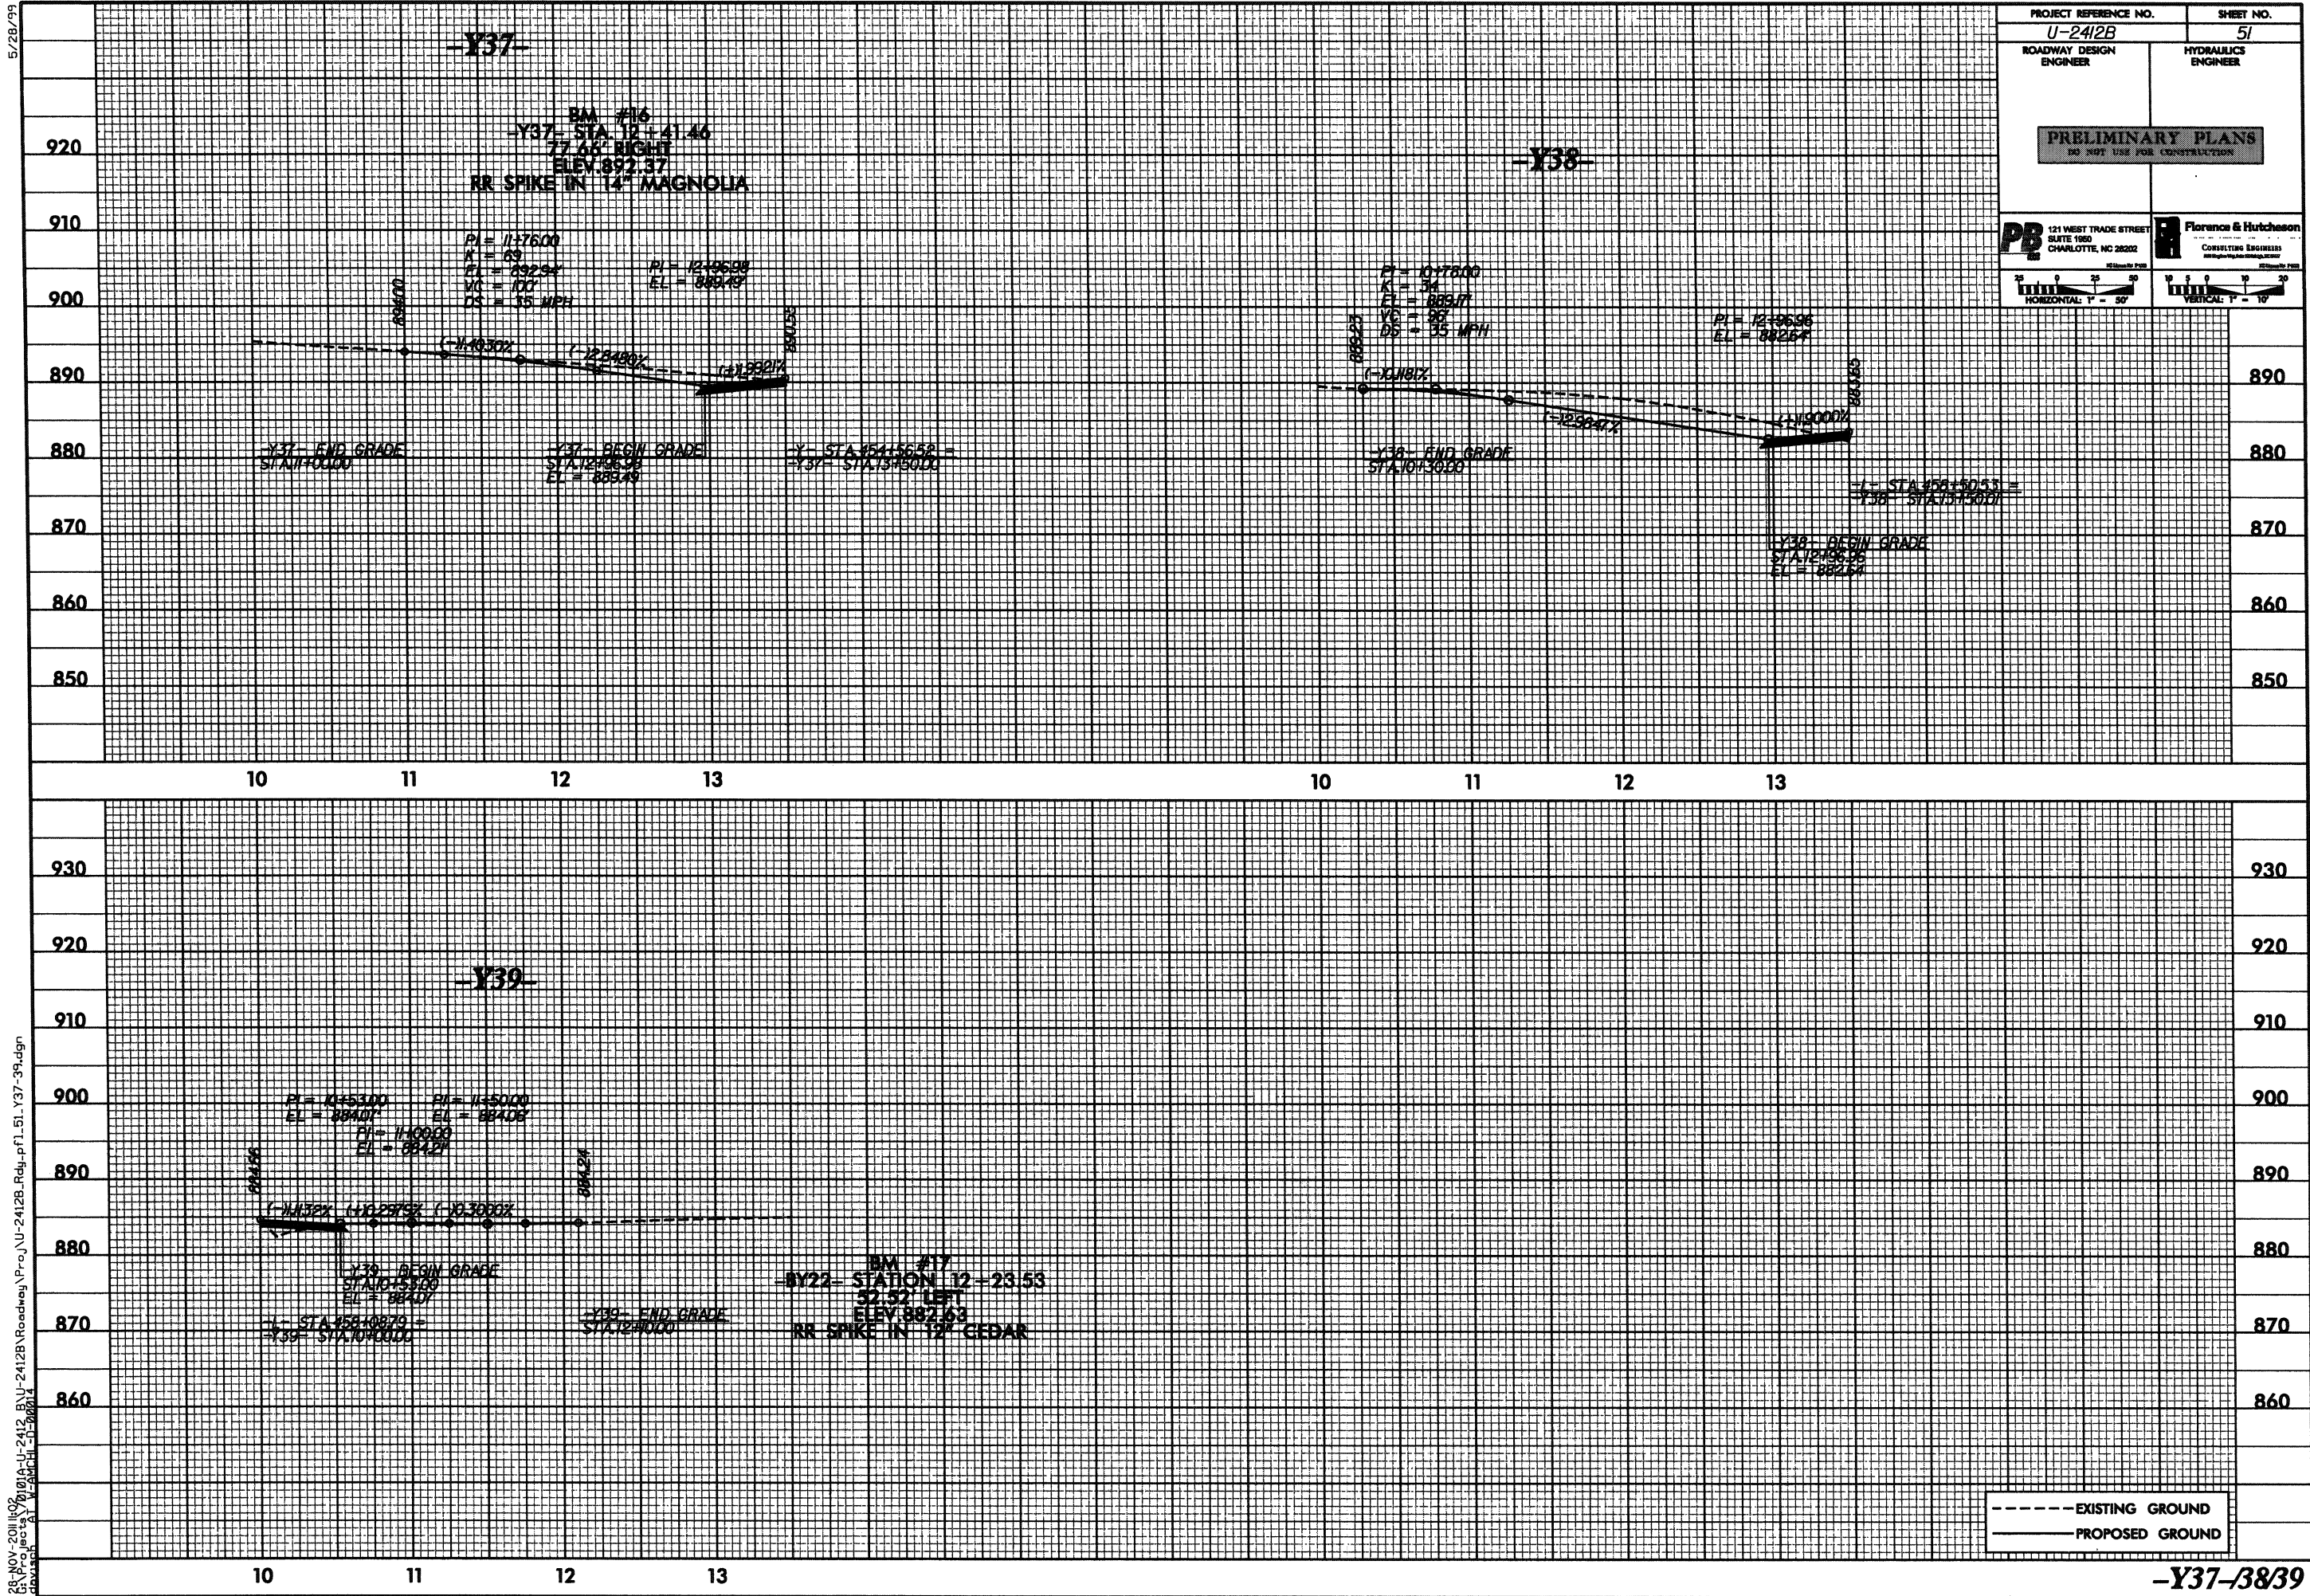

5/28/99

28-NOV-2011 10:02
G:\Projects\00101A-U-2412_B\U-2412B_Roadway\Proj\U-2412B_Rdy.pfl_52_Y40-41.dgn
dwg

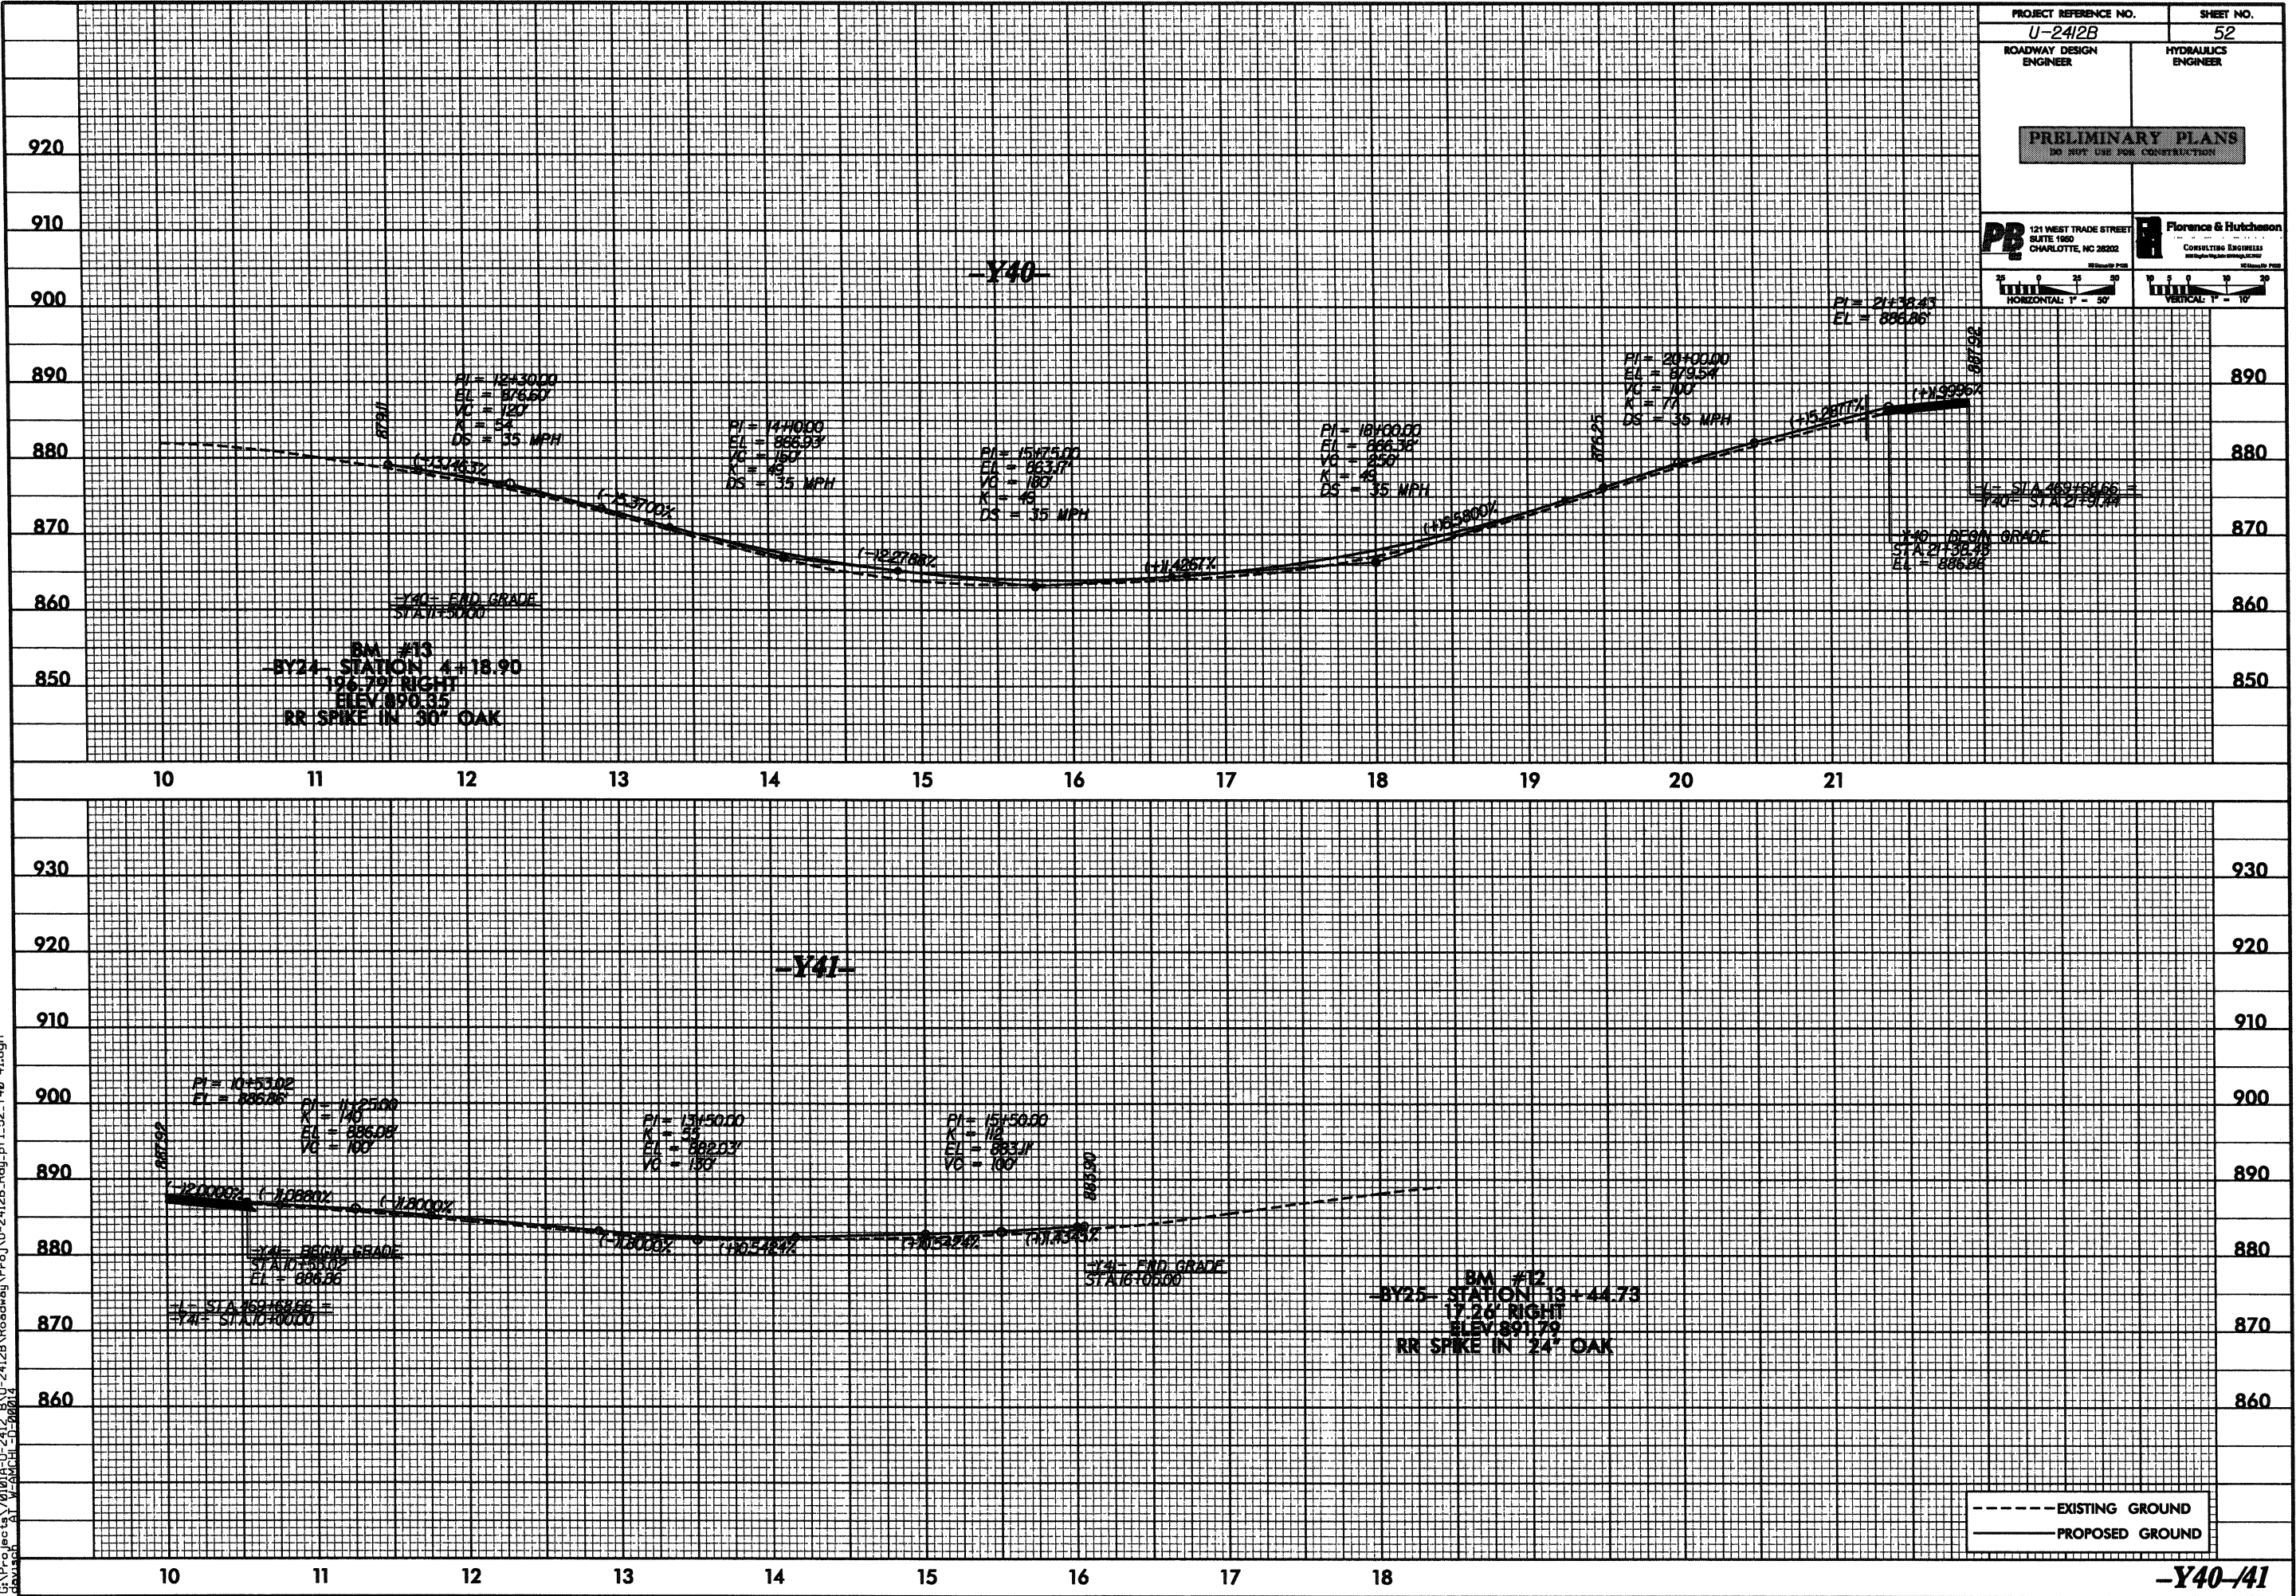


PROJECT REFERENCE NO. U-2412B		SHEET NO. 52	
ROADWAY DESIGN ENGINEER		HYDRAULICS ENGINEER	
PRELIMINARY PLANS DO NOT USE FOR CONSTRUCTION			
PB 121 WEST TRADE STREET SUITE 100 CHARLOTTE, NC 28202		Florence & Hutchison CONSULTING ENGINEERS 2000 W. 10TH STREET CHARLOTTE, NC 28202	
HORIZONTAL T = 50'		VERTICAL T = 10'	

-Y40-41

5/28/99


28-NOV-2011 14:02
G:\Projects\Y45\U-2412B\Roadway\p-rd\U-2412B_Rdy.pfl-53_Y45-46.dgn
dwg: Y45-46.dgn

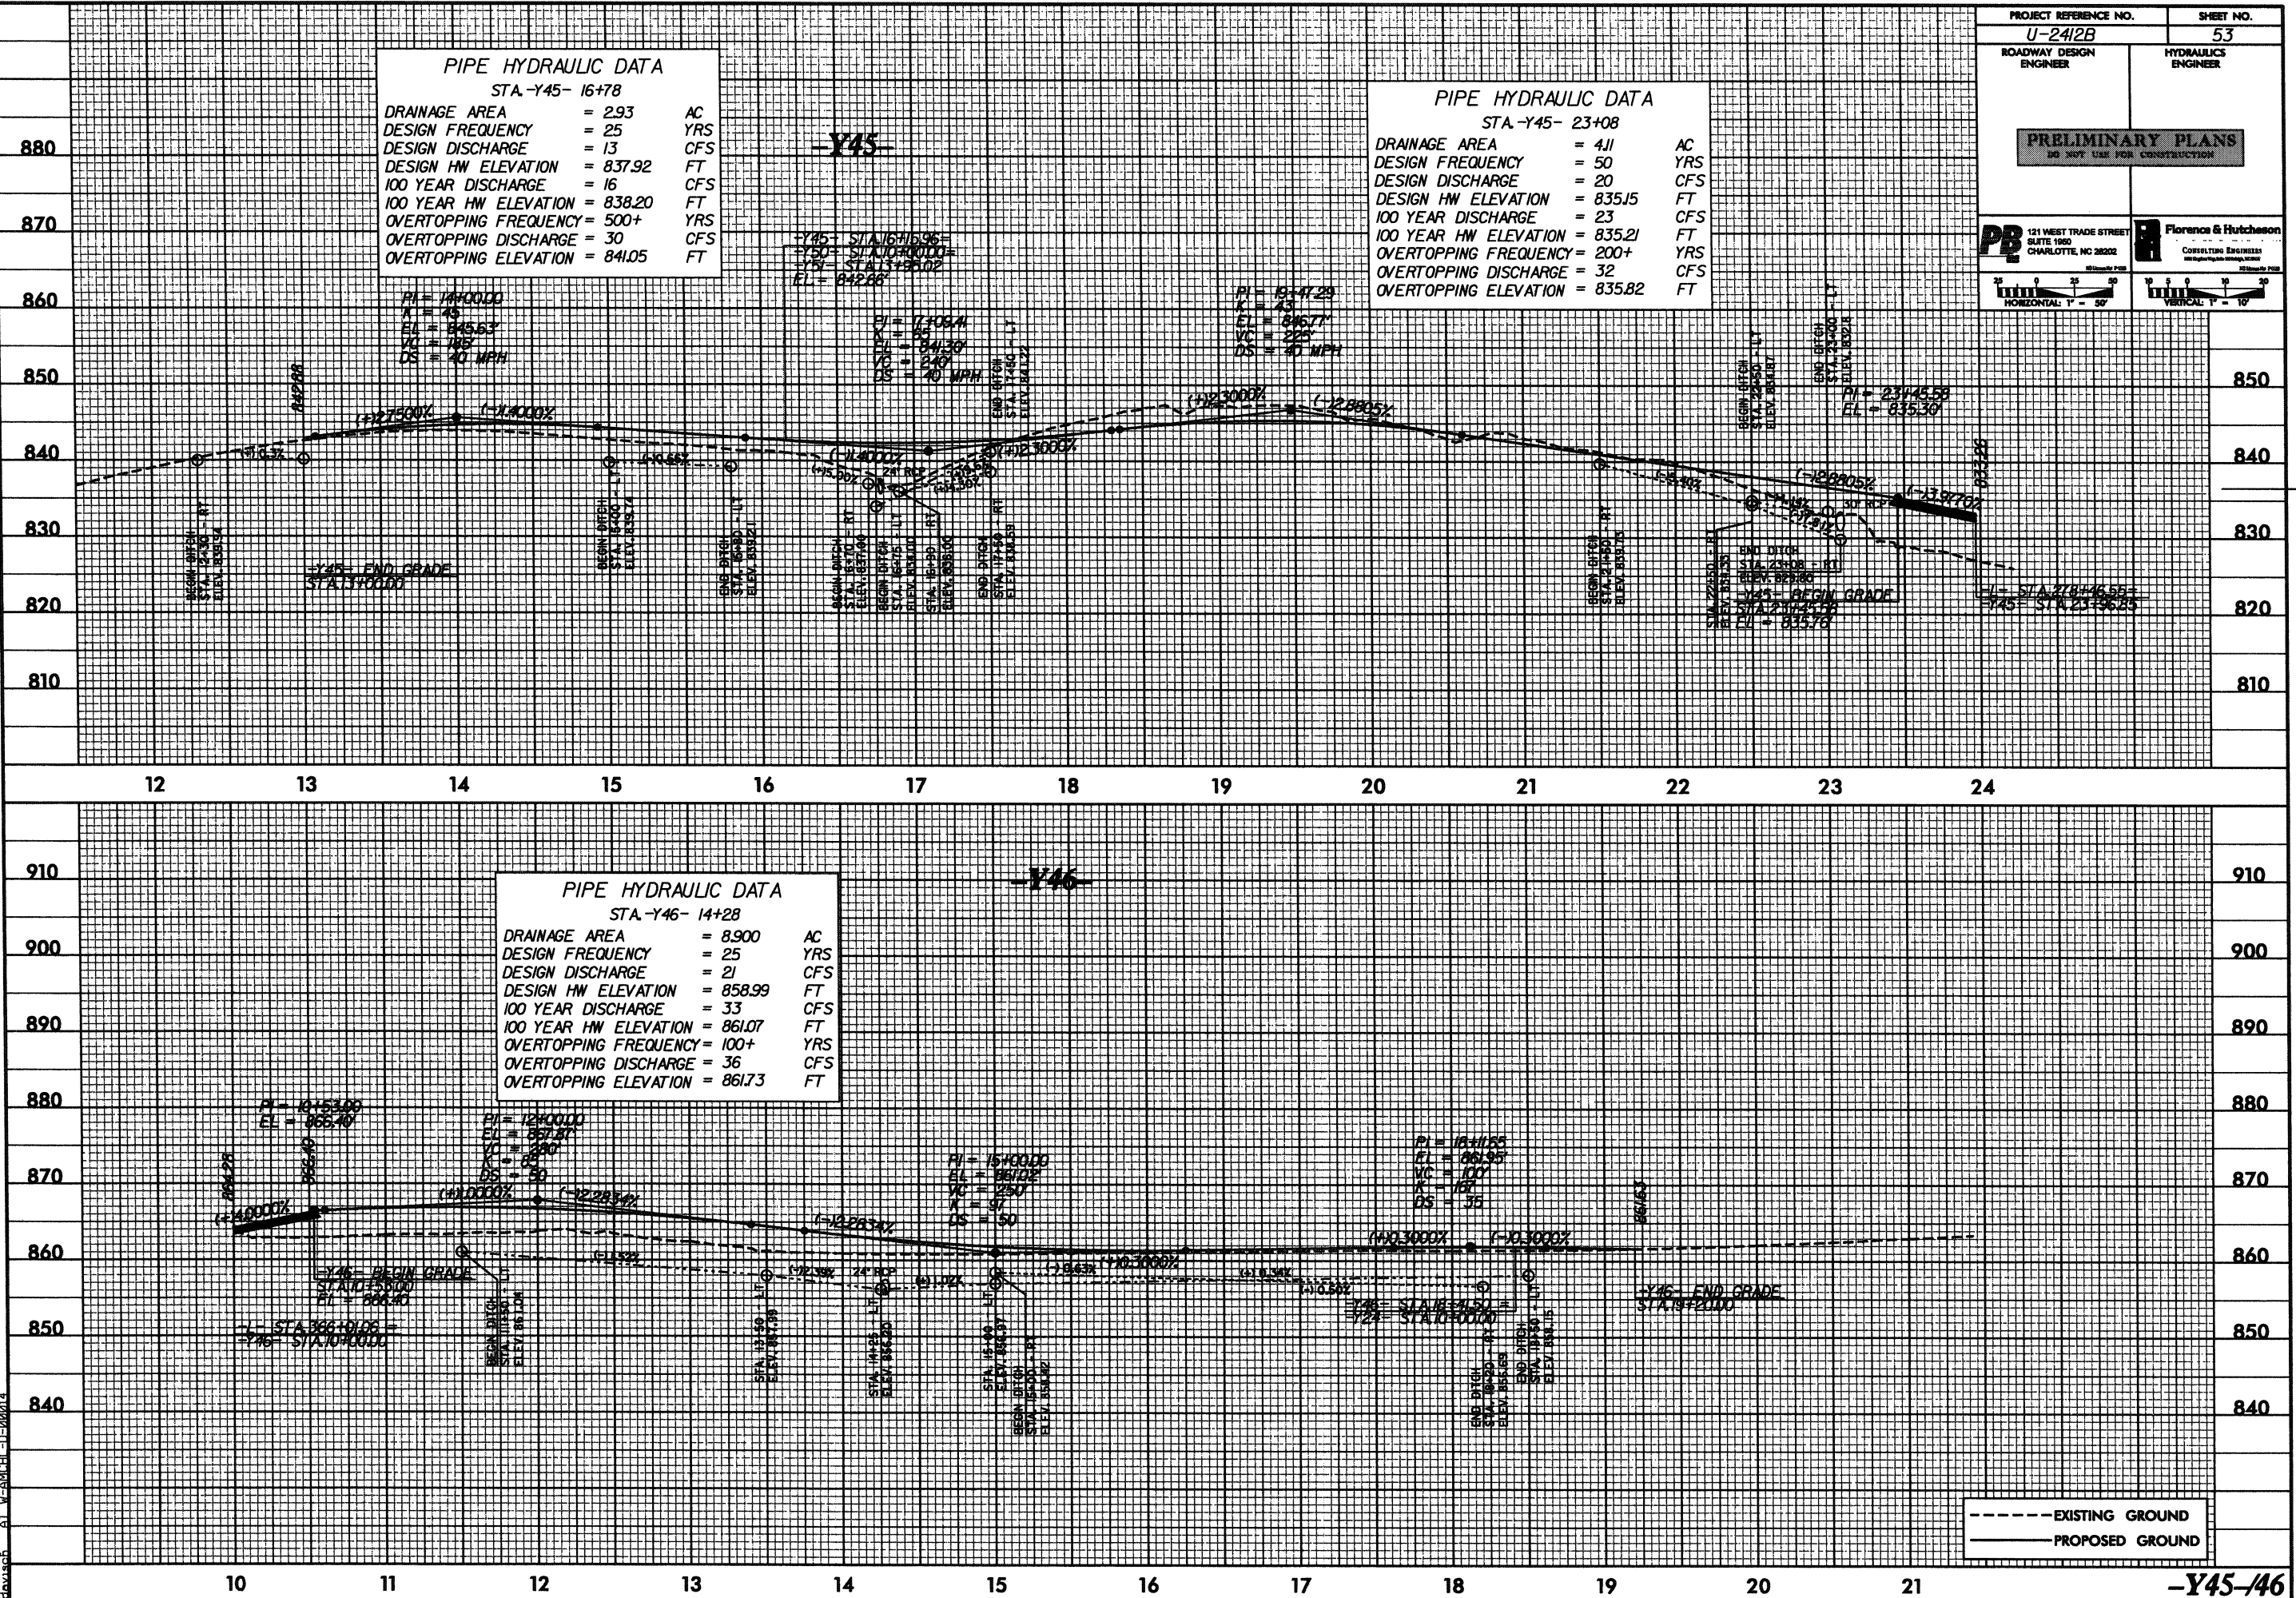

PROJECT REFERENCE NO. U-2412B		SHEET NO. 53	
ROADWAY DESIGN ENGINEER		HYDRAULICS ENGINEER	
PRELIMINARY PLANS DO NOT USE FOR CONSTRUCTION			
 121 WEST TRADE STREET SUITE 100 CHARLOTTE, NC 28202		 Florence & Hutchison CONSULTING ENGINEERS 1000 Highway 101, Suite 100 Charlotte, NC 28226	
 HORIZONTAL 1" = 50'		 VERTICAL 1" = 10'	

5/28/99



28-NOV-2011 10:02
G:\Projects\Y47\U-2412_BAU-2412B_Roadway\Proj\U-2412B_Rdy.pfl.54-Y47-50.dgn
dwg: 54-Y47-50.dgn

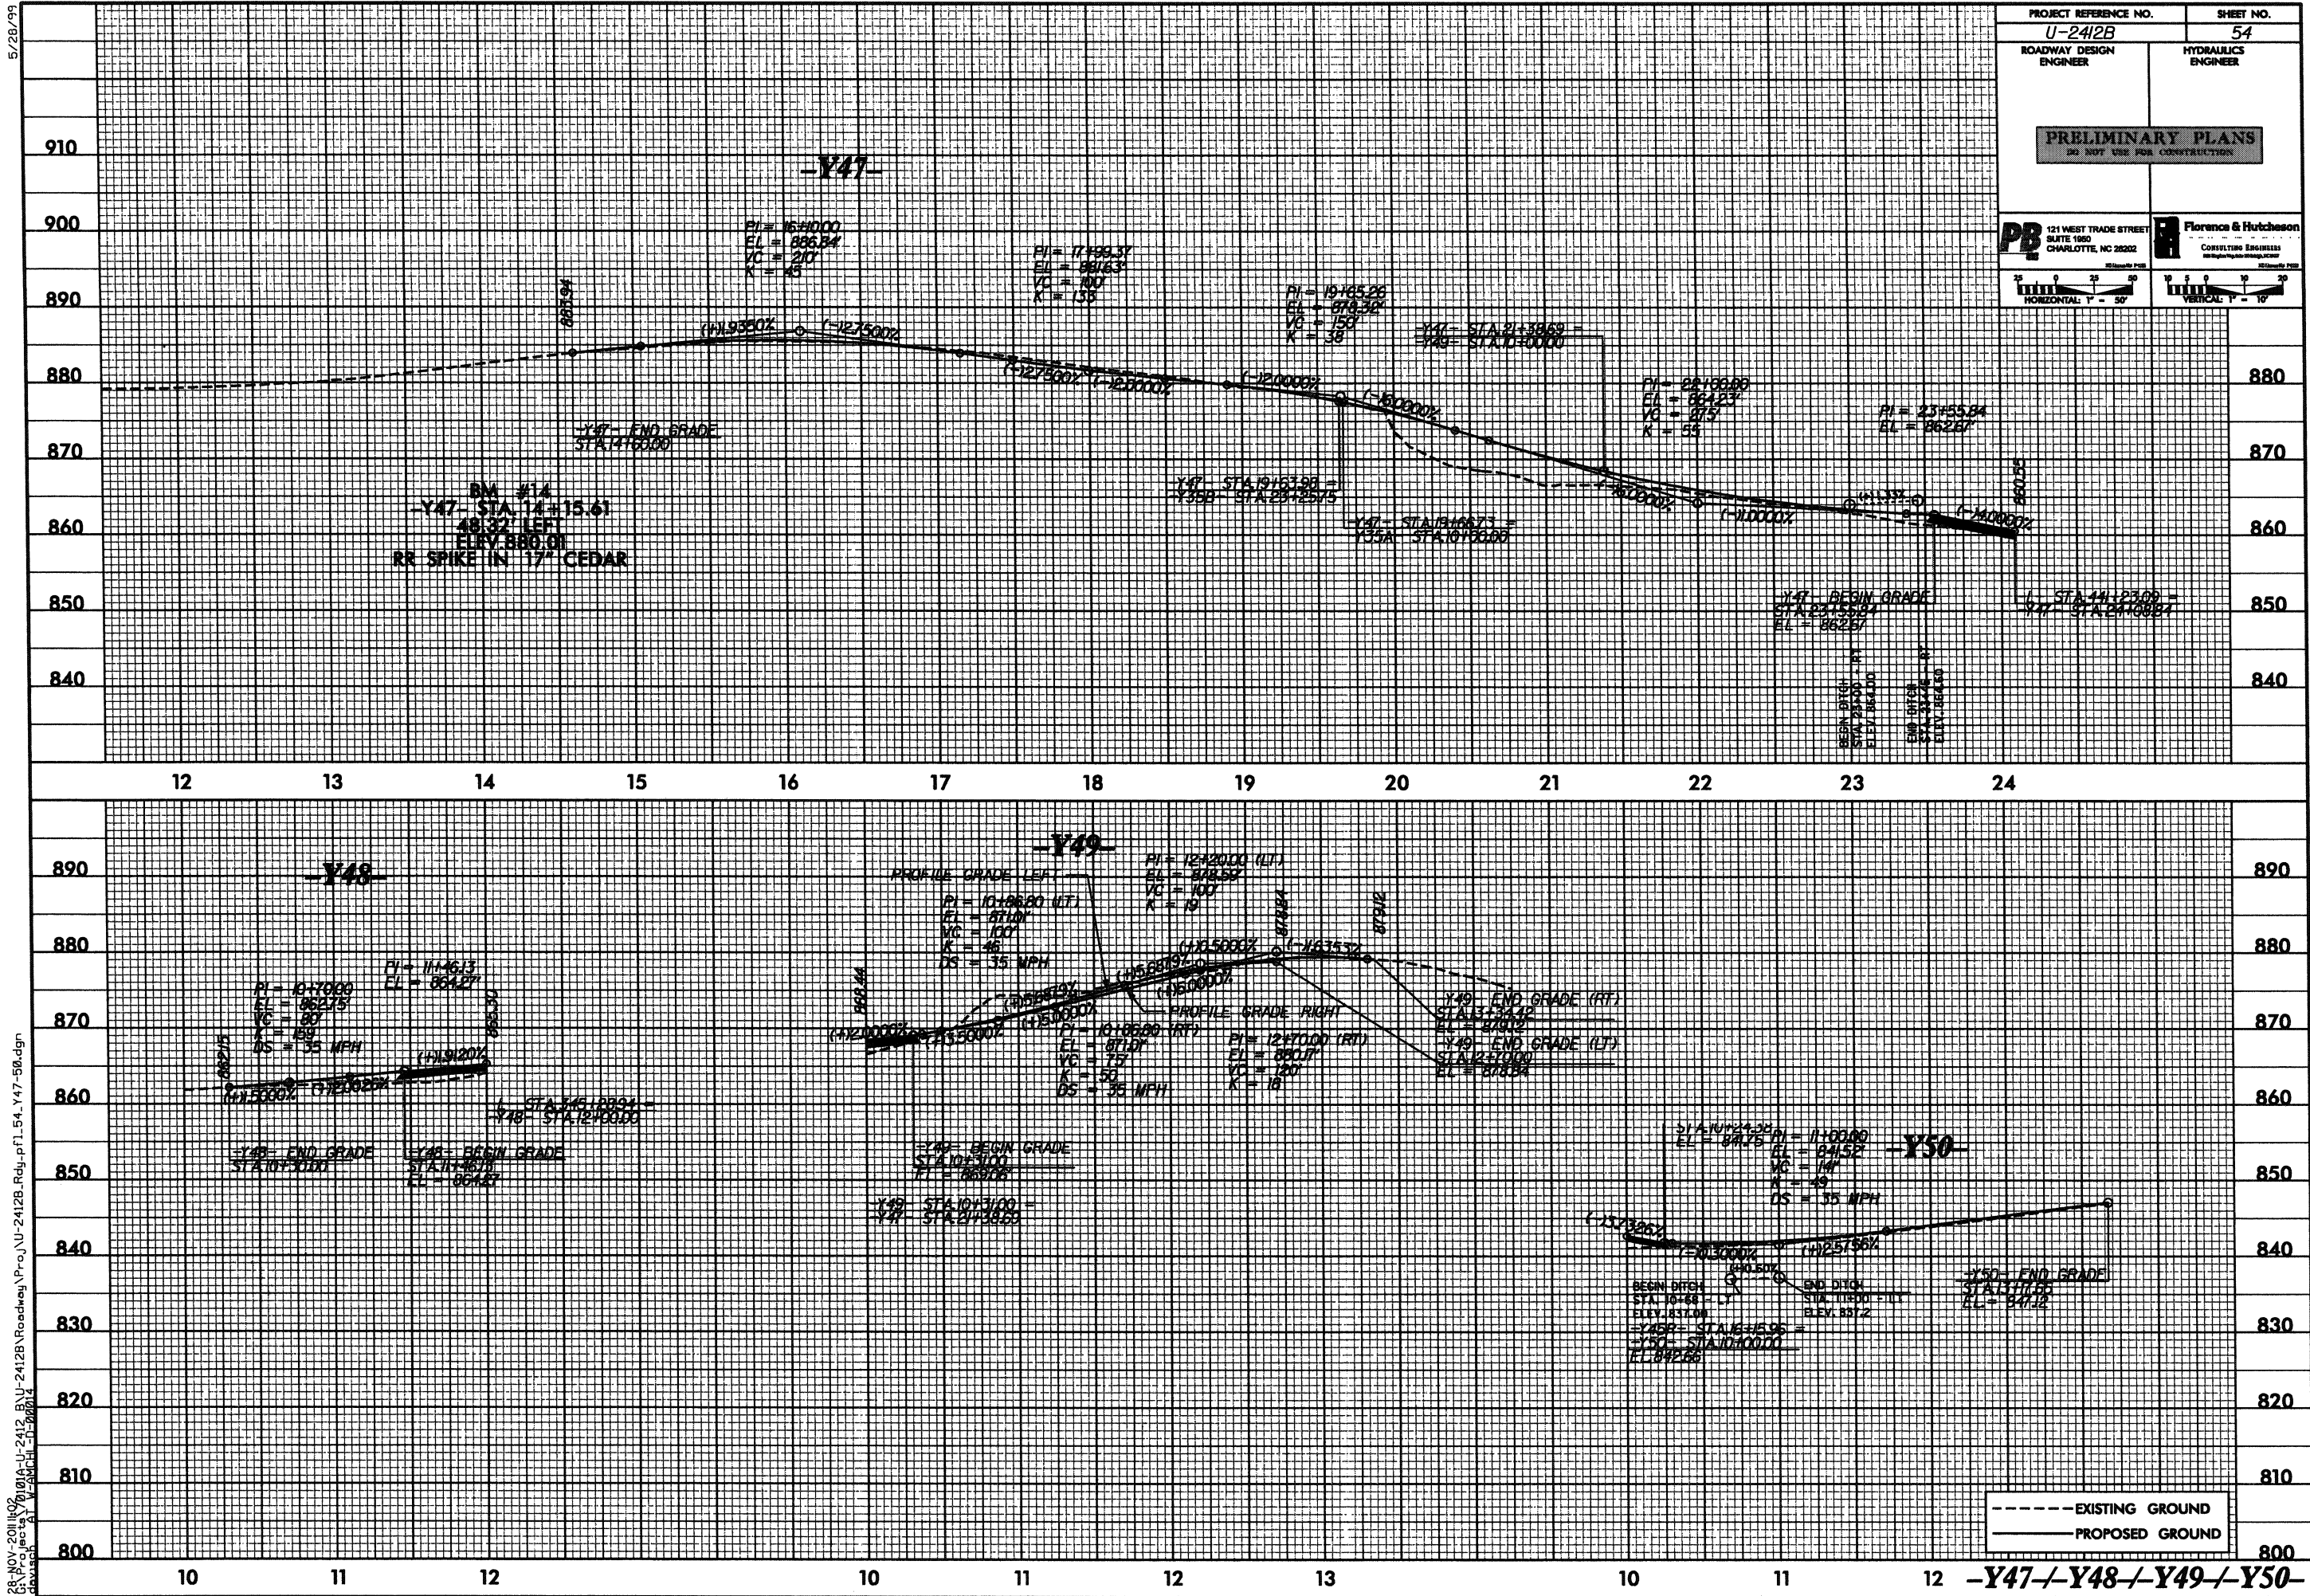

5/28/99


28-NOV-2011 14:02
G:\Projects\0101A-U-2412_B\U-2412B\Roadway\Proj\U-2412B_Rdy.pfl.55.Y51-52.dgn
dwg sch 01 Y-51-52

PROJECT REFERENCE NO. U-2412B		SHEET NO. 55	
ROADWAY DESIGN ENGINEER		HYDRAULICS ENGINEER	
PRELIMINARY PLANS DO NOT USE FOR CONSTRUCTION			
 121 WEST TRADE STREET SUITE 1500 CHARLOTTE, NC 28202		 Florence & Hutchison CONSULTING ENGINEERS 10000 North Tryon Road, Suite 1000 Charlotte, NC 28228	
			

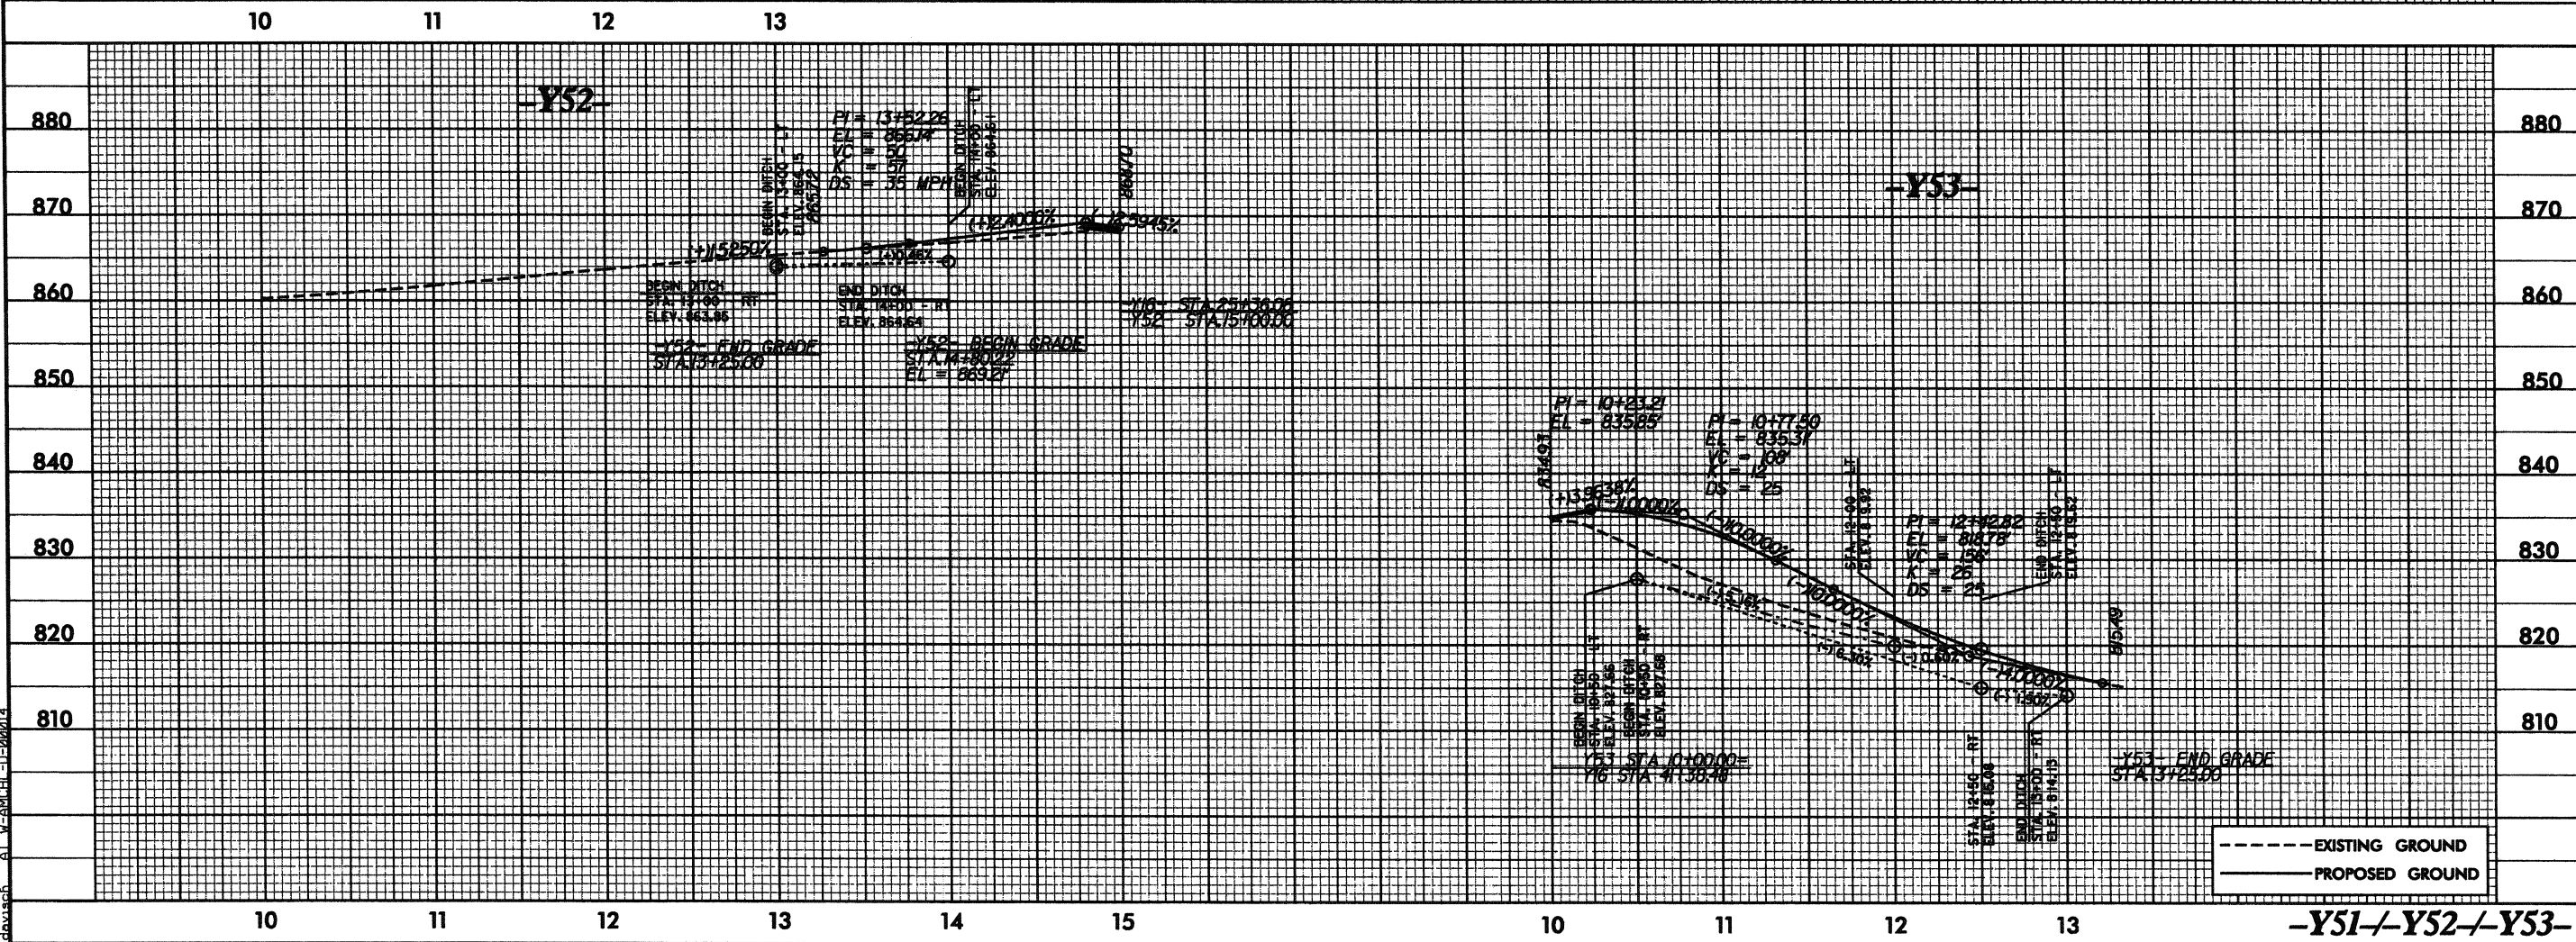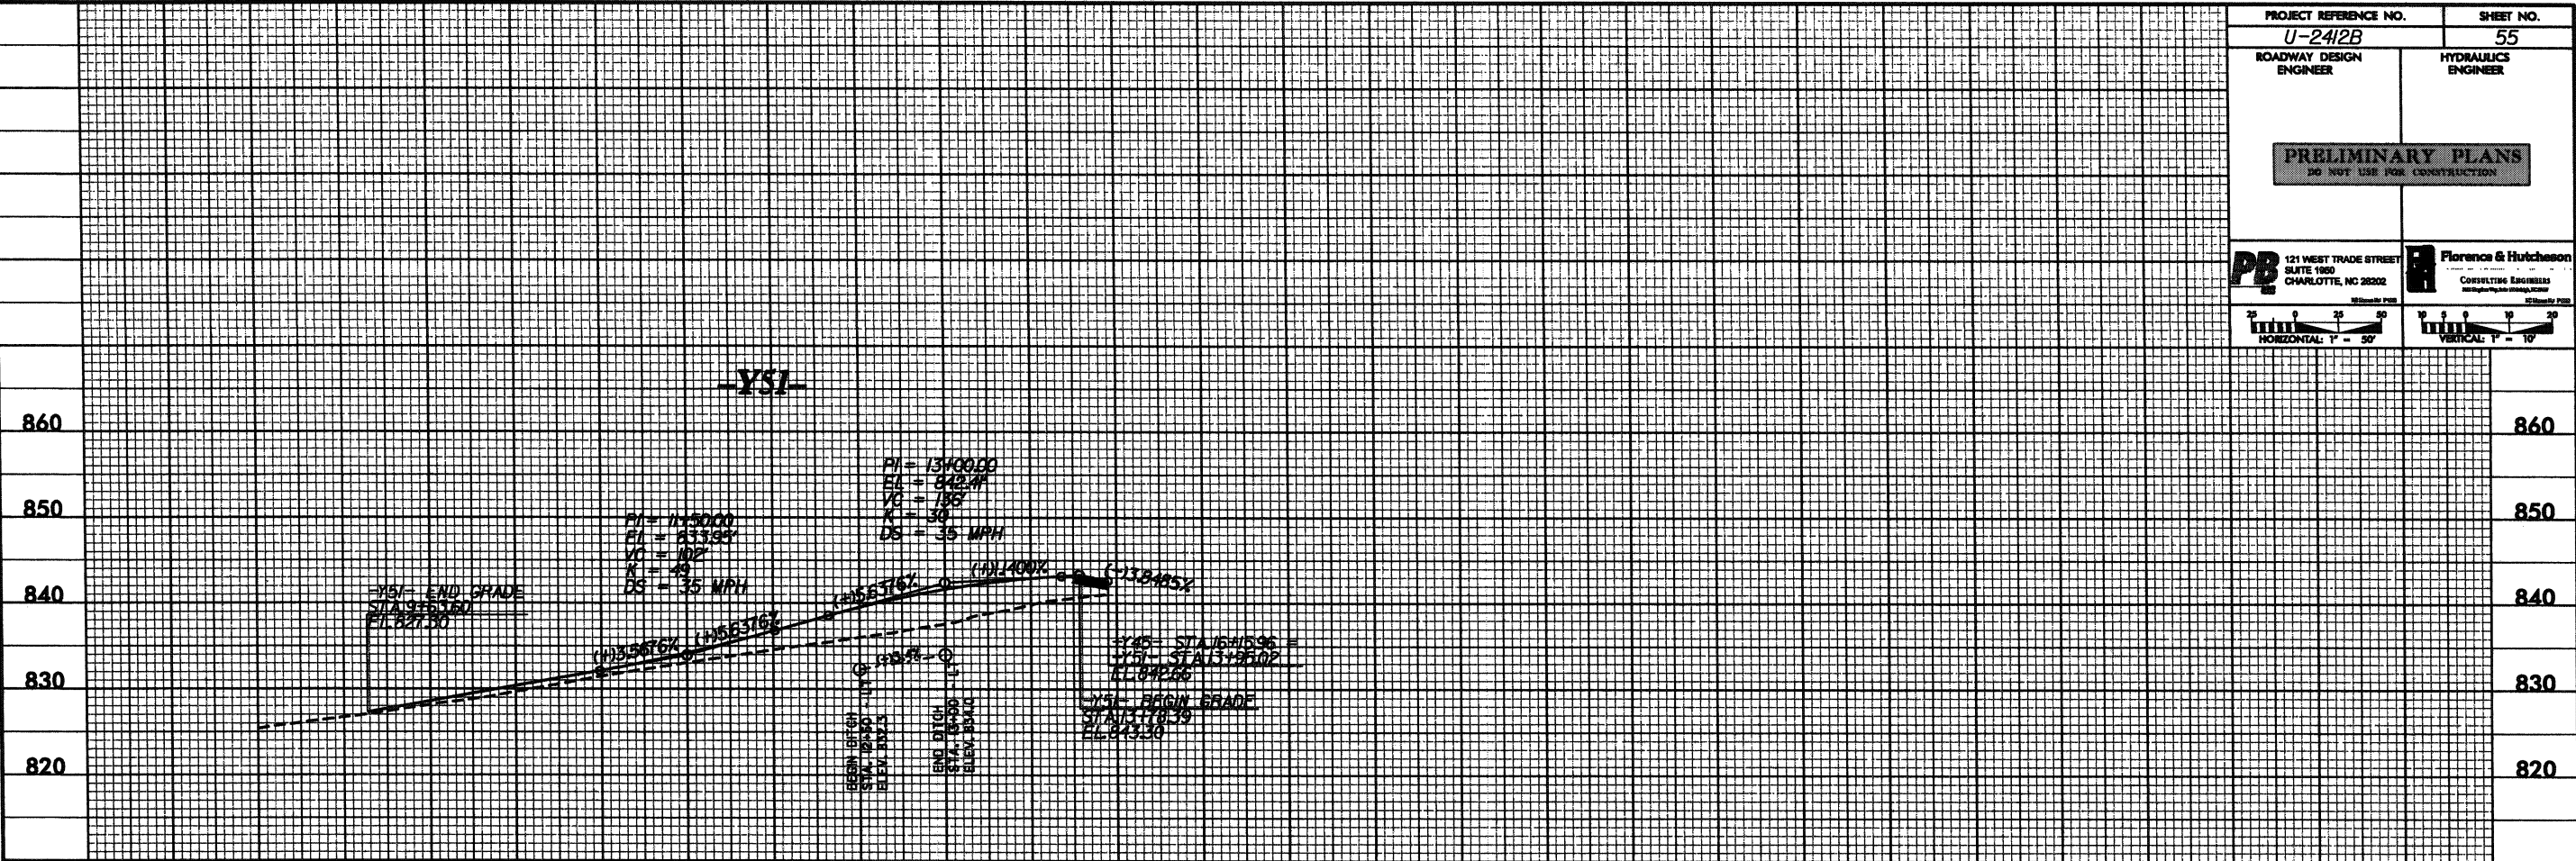


-----EXISTING GROUND
—————PROPOSED GROUND

-Y51--Y52--Y53-

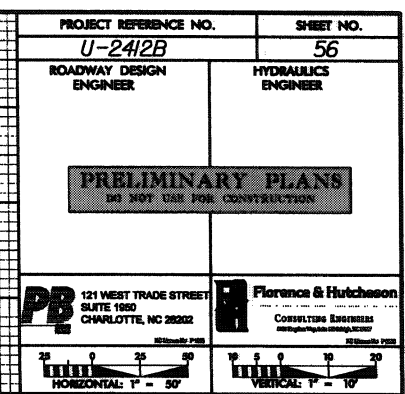


5/28/99

PROJECT REFERENCE NO. U-2412B		SHEET NO. 57	
ROADWAY DESIGN ENGINEER		HYDRAULICS ENGINEER	
PRELIMINARY PLANS DO NOT USE FOR CONSTRUCTION			
PB 121 WEST TRADE STREET SUITE 1000 CHARLOTTE, NC 28202		Florence & Hutchison CONSULTING ENGINEERS 1000 W. HARRIS STREET CHARLOTTE, NC 28202	
HORIZONTAL: 1" = 50'		VERTICAL: 1" = 10'	

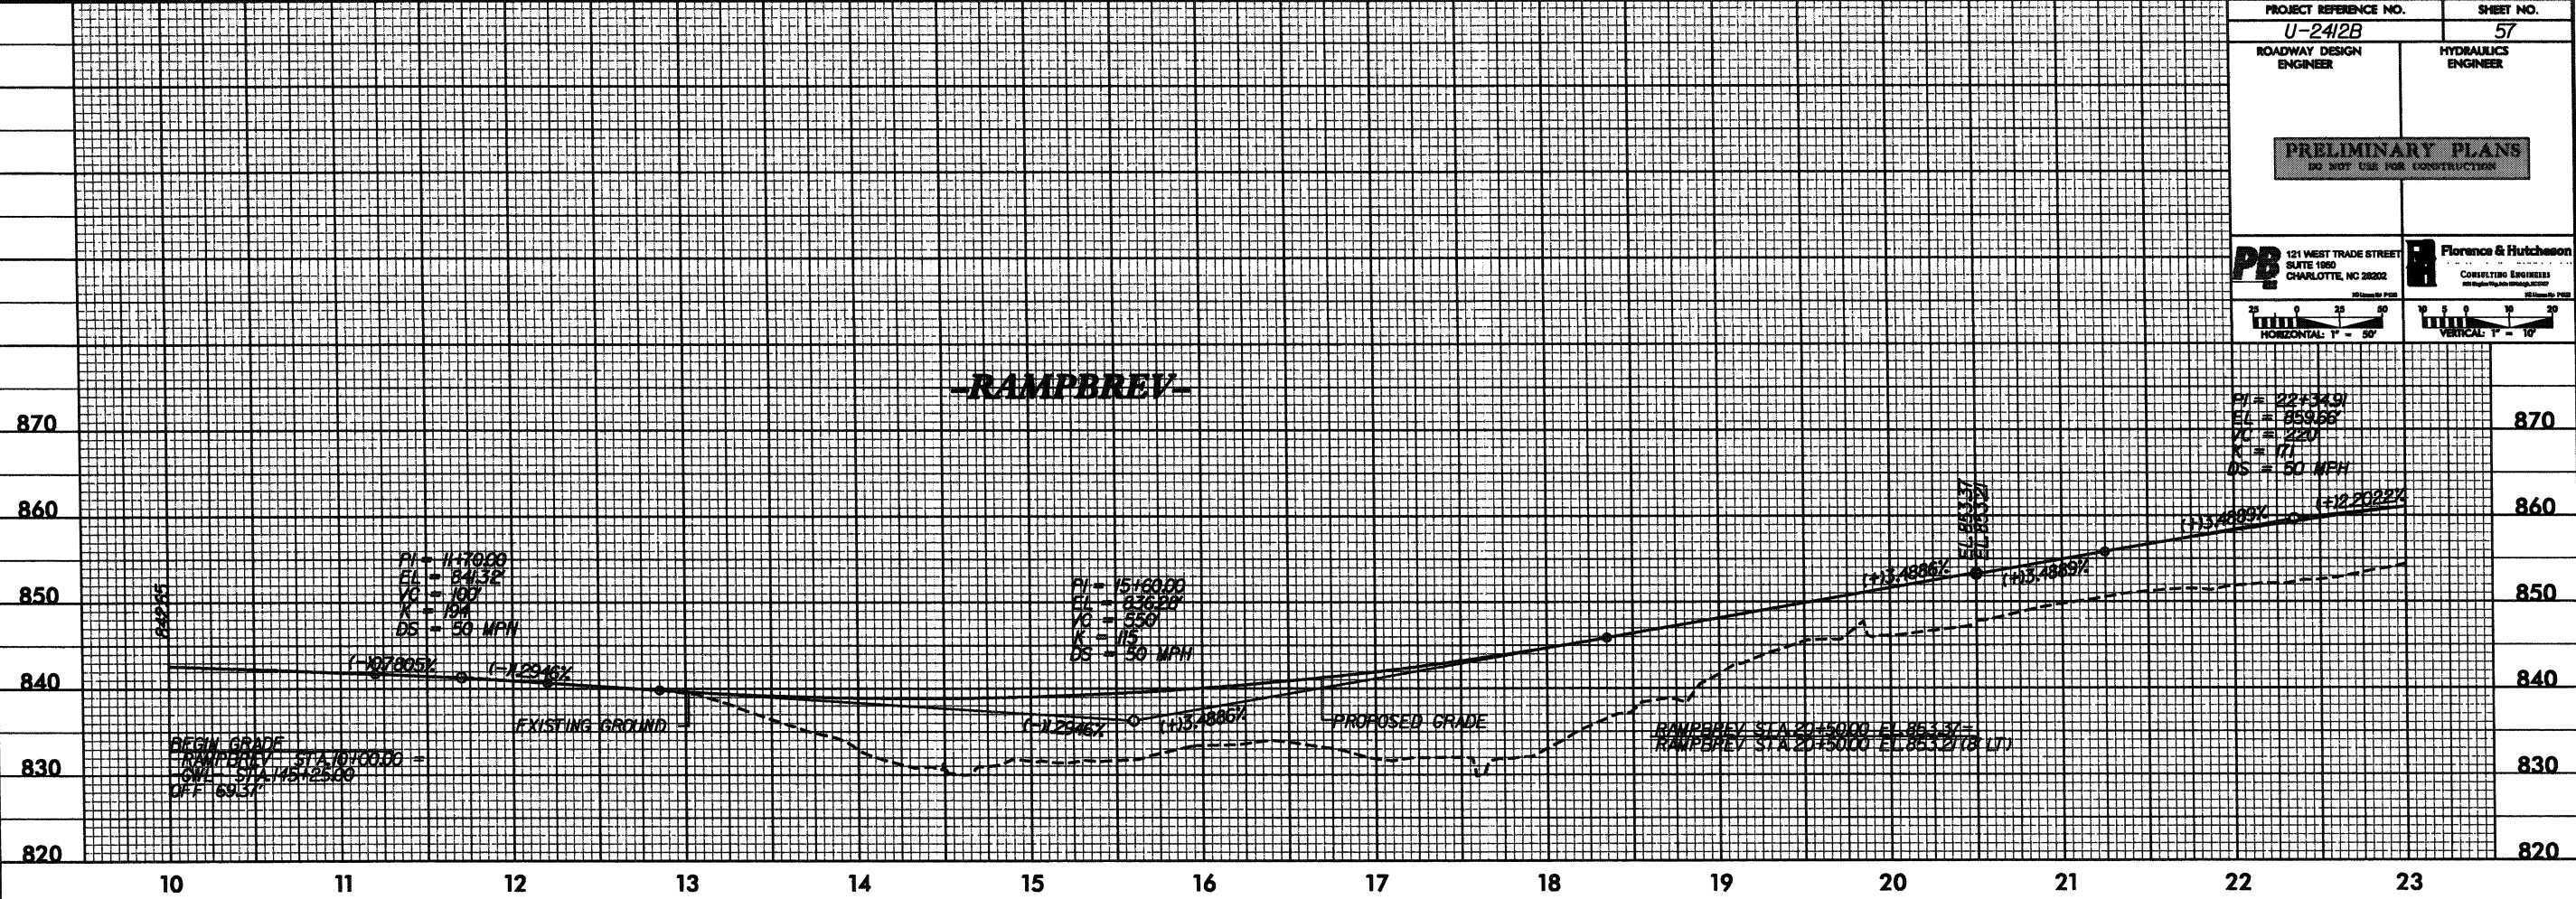

28-NOV-2011 10:02
C:\P\Projects\U-2412_B\U-2412B\Roadway\Drawings\U-2412B_Rdy.plt_57_RPB.dgn
divison AT V-ARCH - 000014

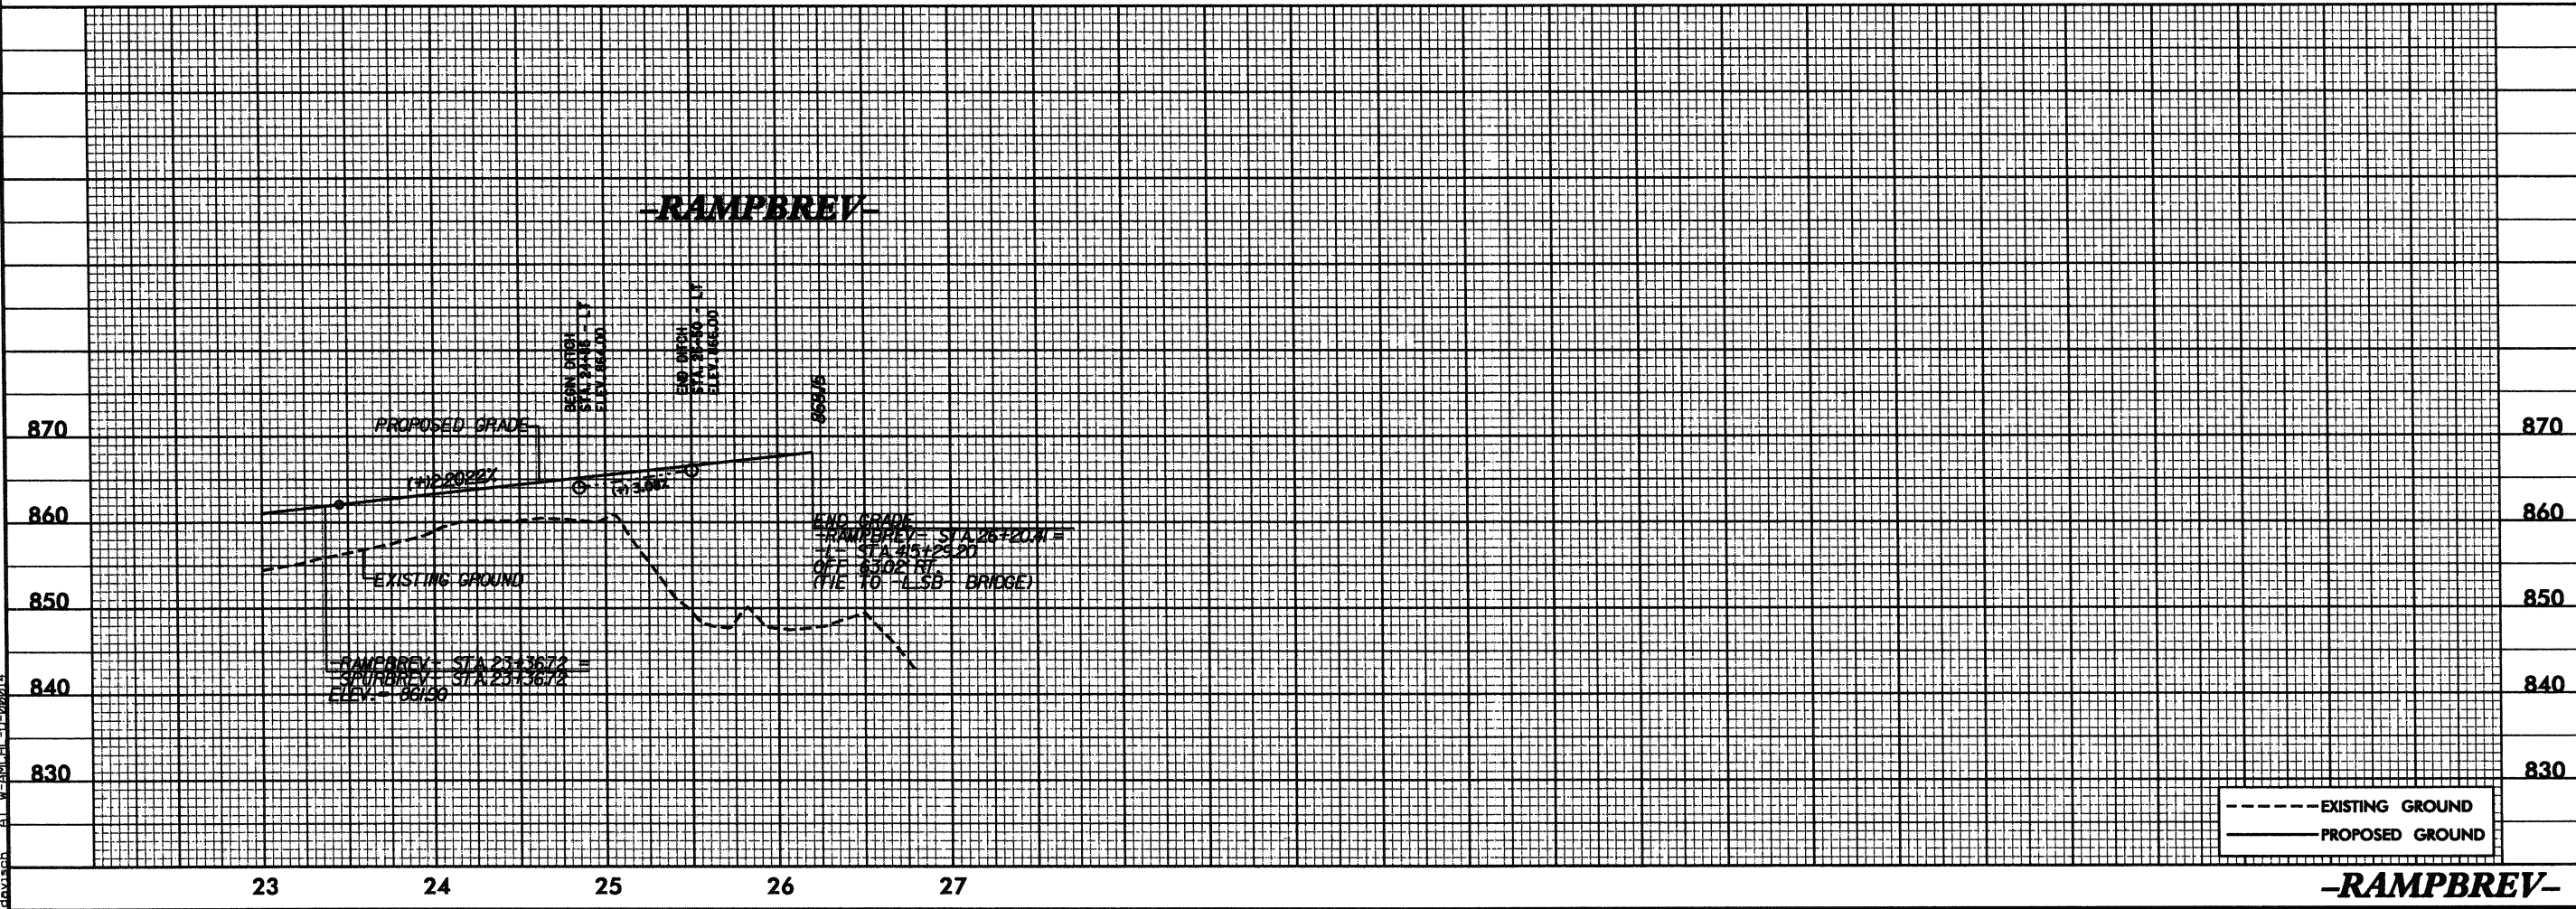


-----EXISTING GROUND
—————PROPOSED GROUND

-RAMPBREV-

5/28/99

28-NOV-2011 10:02
G:\Projects\0101A-U-2412-B\U-2412B\Roadway\Proj\U-2412B_Rdy-pl\58-SPB.dgn
drawn by V-AMCHL-10-00014

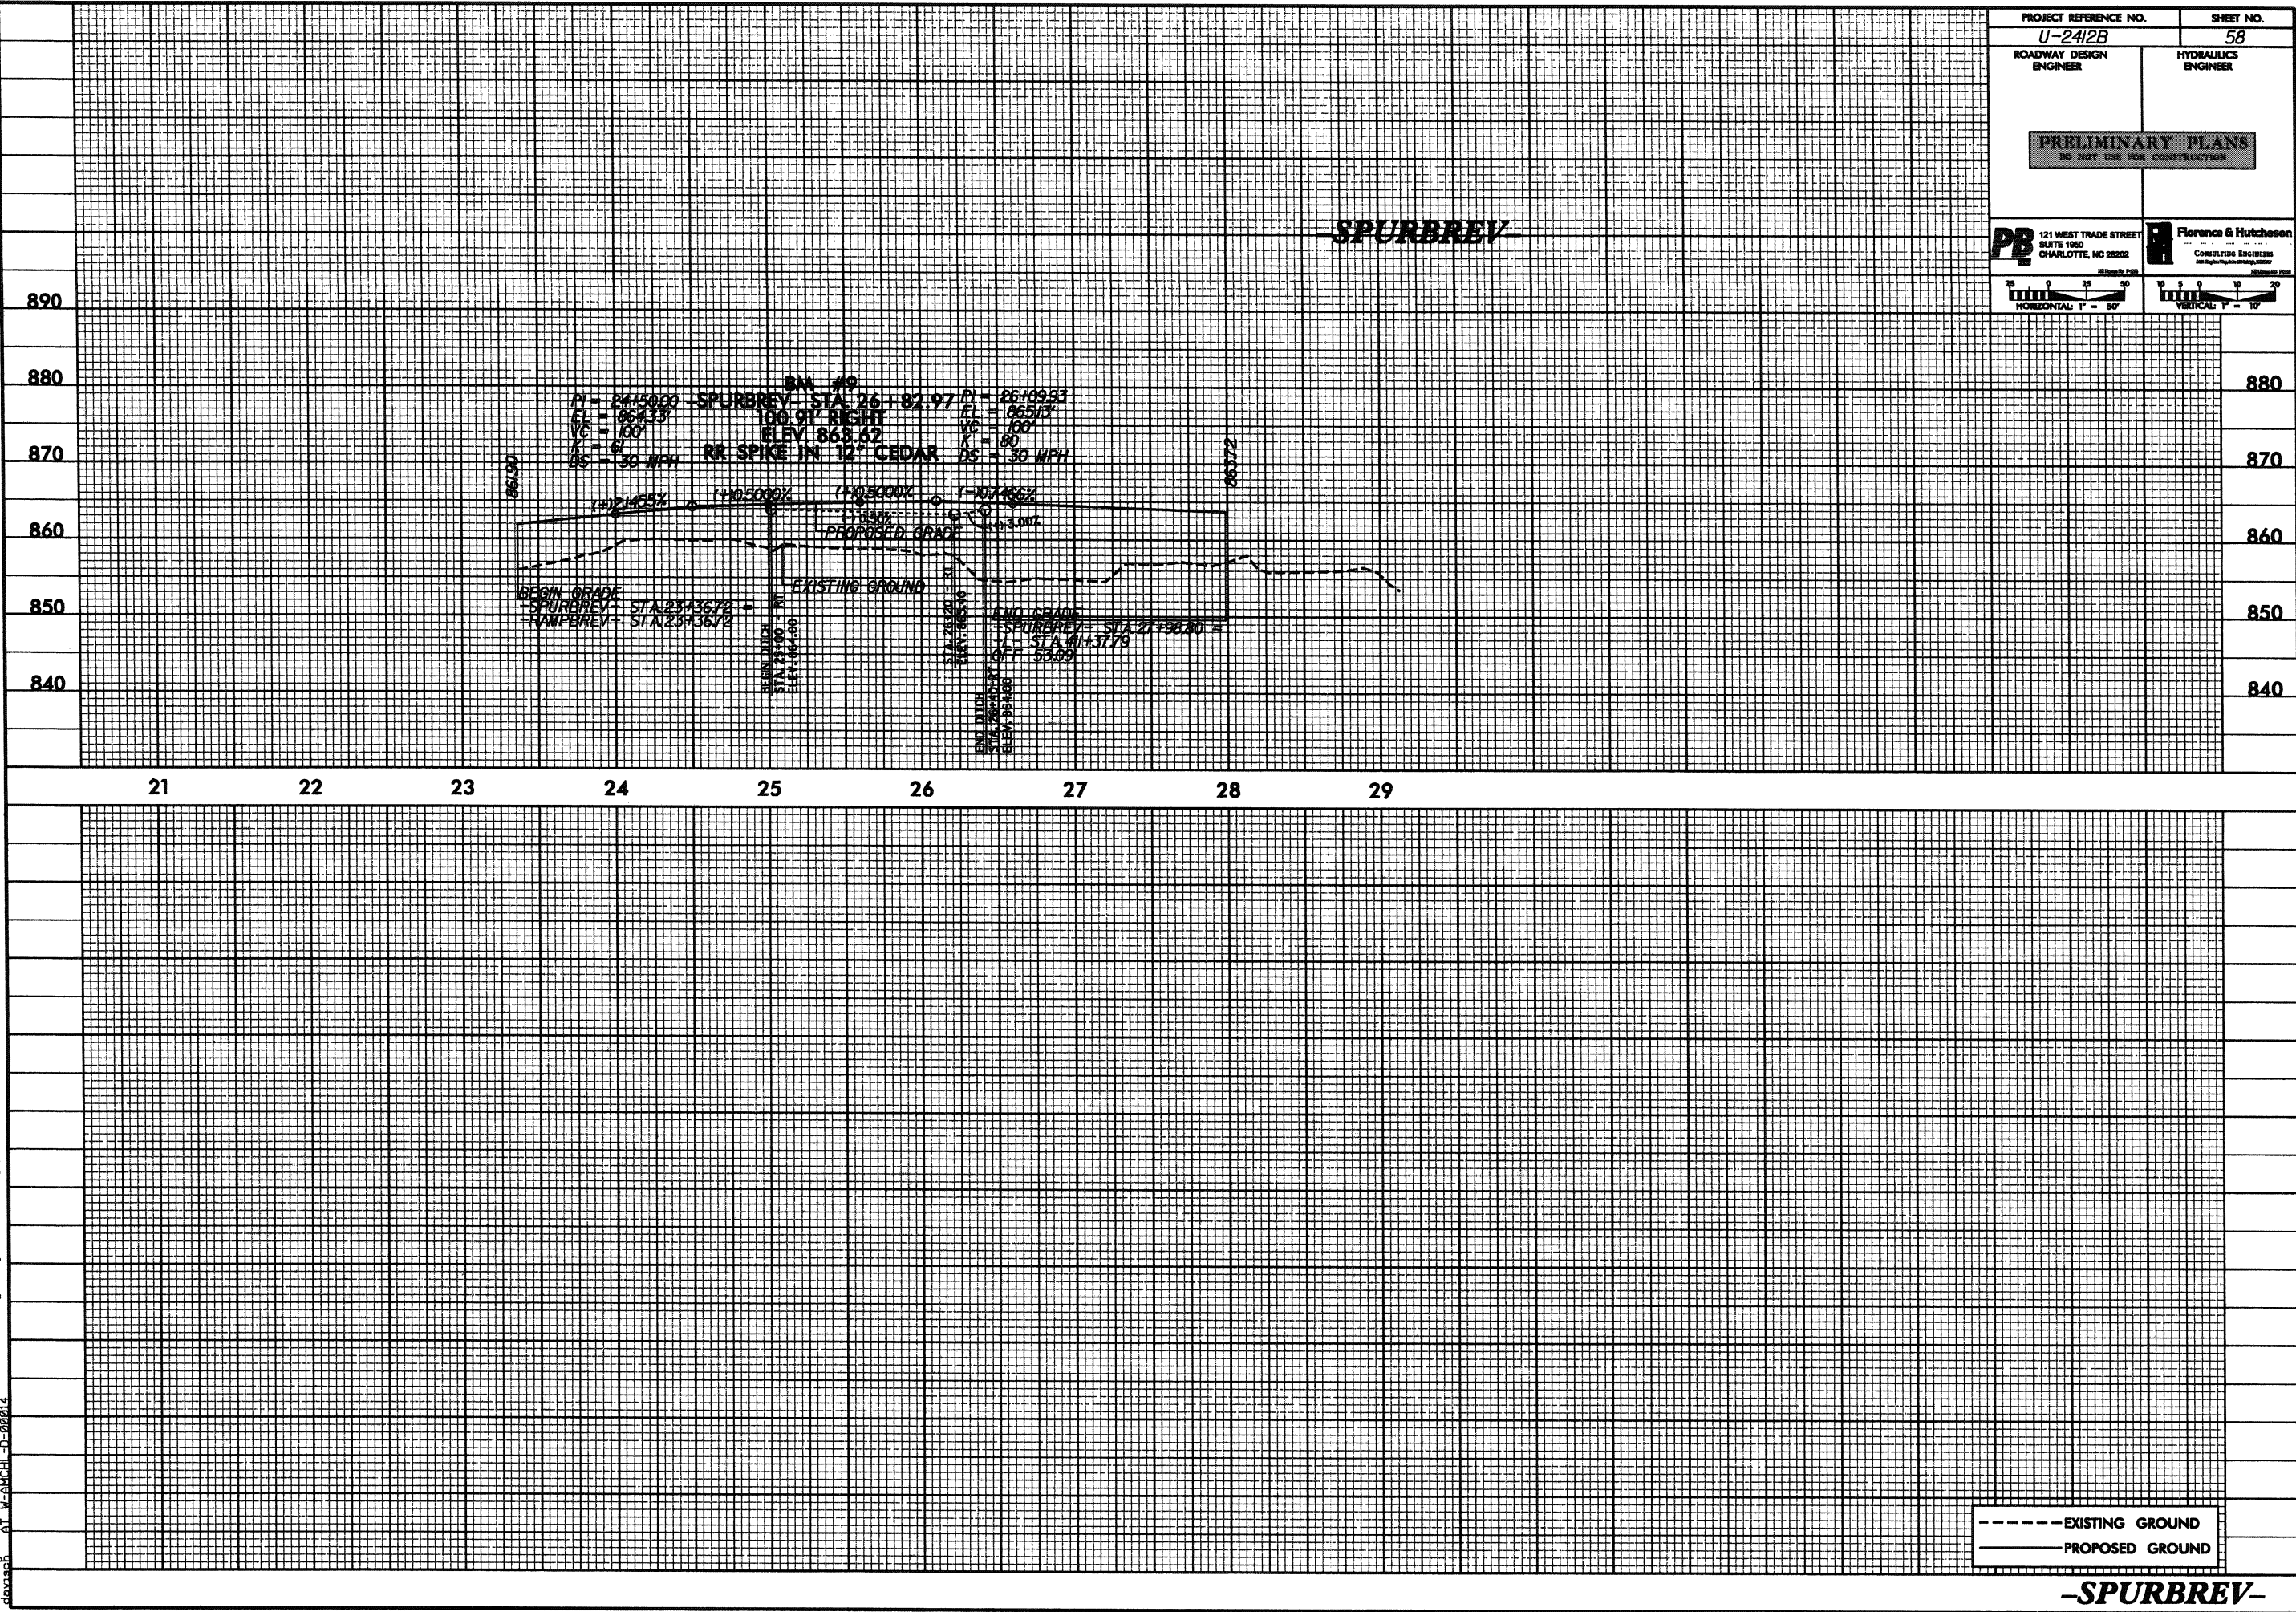

5/28/99

PROJECT REFERENCE NO.
U-2412B

ROADWAY DESIGN
ENGINEER

SHEET NO.
59

HYDRAULICS
ENGINEER


PRELIMINARY PLANS
DO NOT USE FOR CONSTRUCTION

PB
121 WEST TRADE STREET
SUITE 100
CHARLOTTE, NC 28202


Florence & Hutcheson
CONSULTING ENGINEERS
1000 Highway 101, Suite 100
Charlotte, NC 28226


HORIZONTAL: 1" = 50'

VERTICAL: 1" = 10'

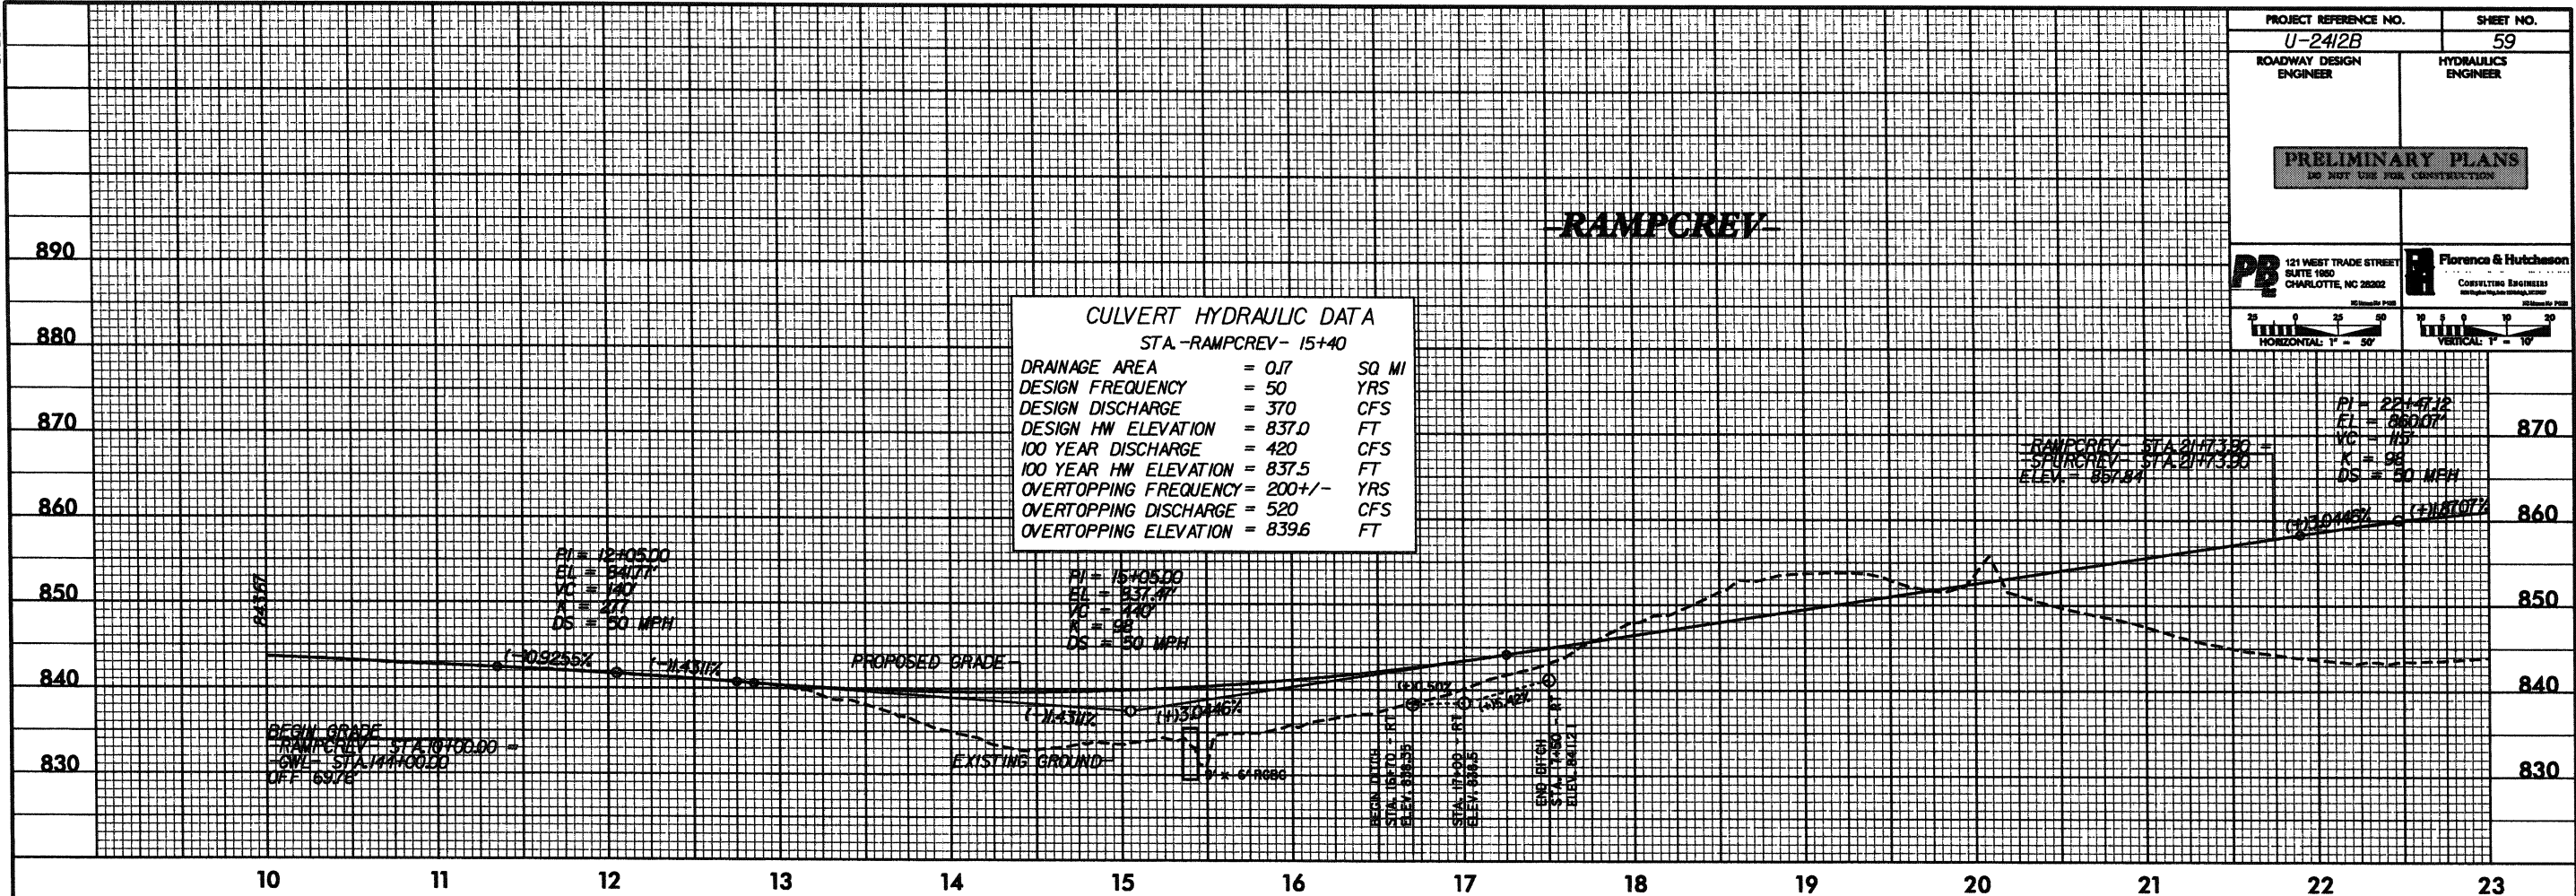


28-NOV-2011 11:02
G:\P\Projects\U-2412_BAU-2412B_Roadway\Project\U-2412B_Roadway\U-2412B_Roadway.dgn

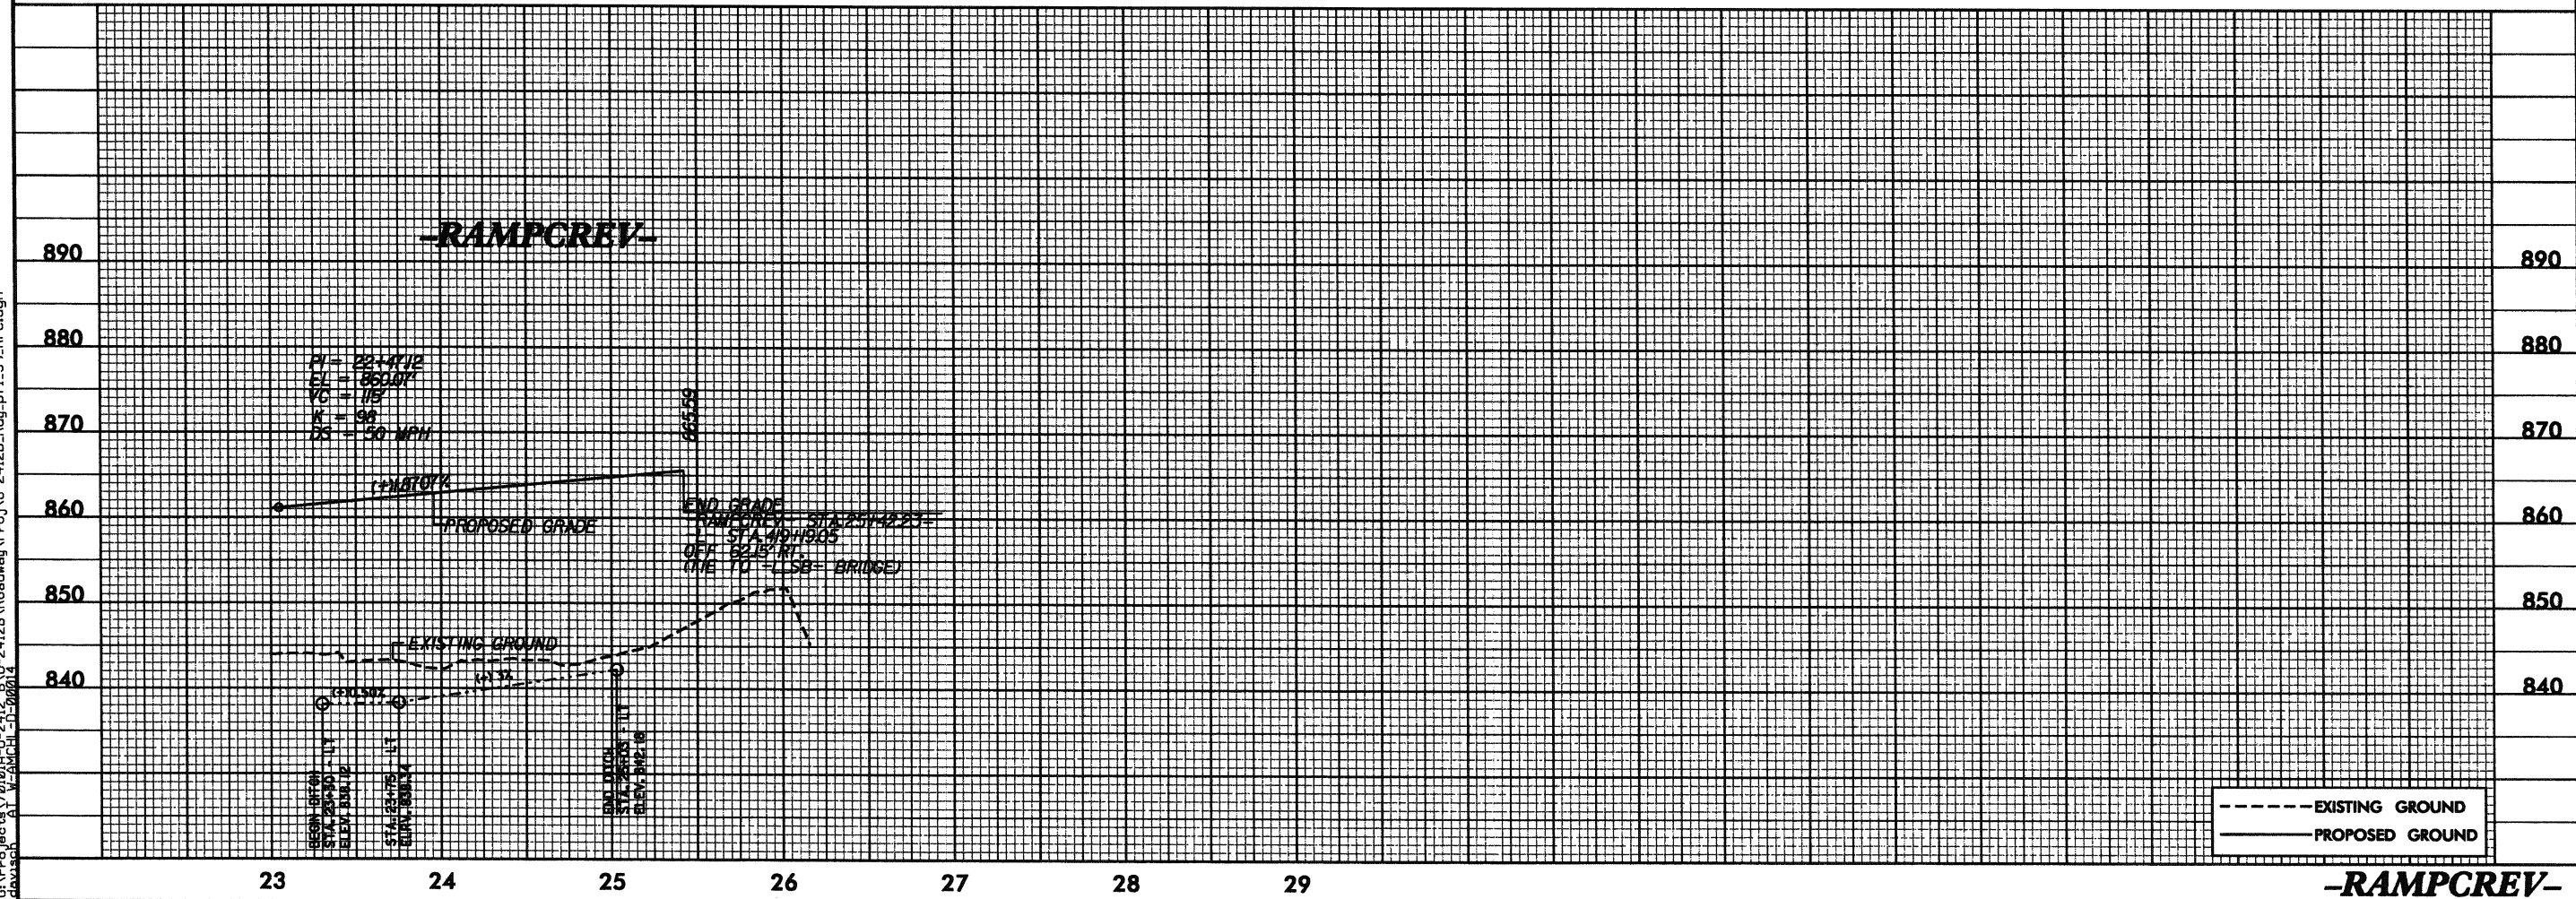

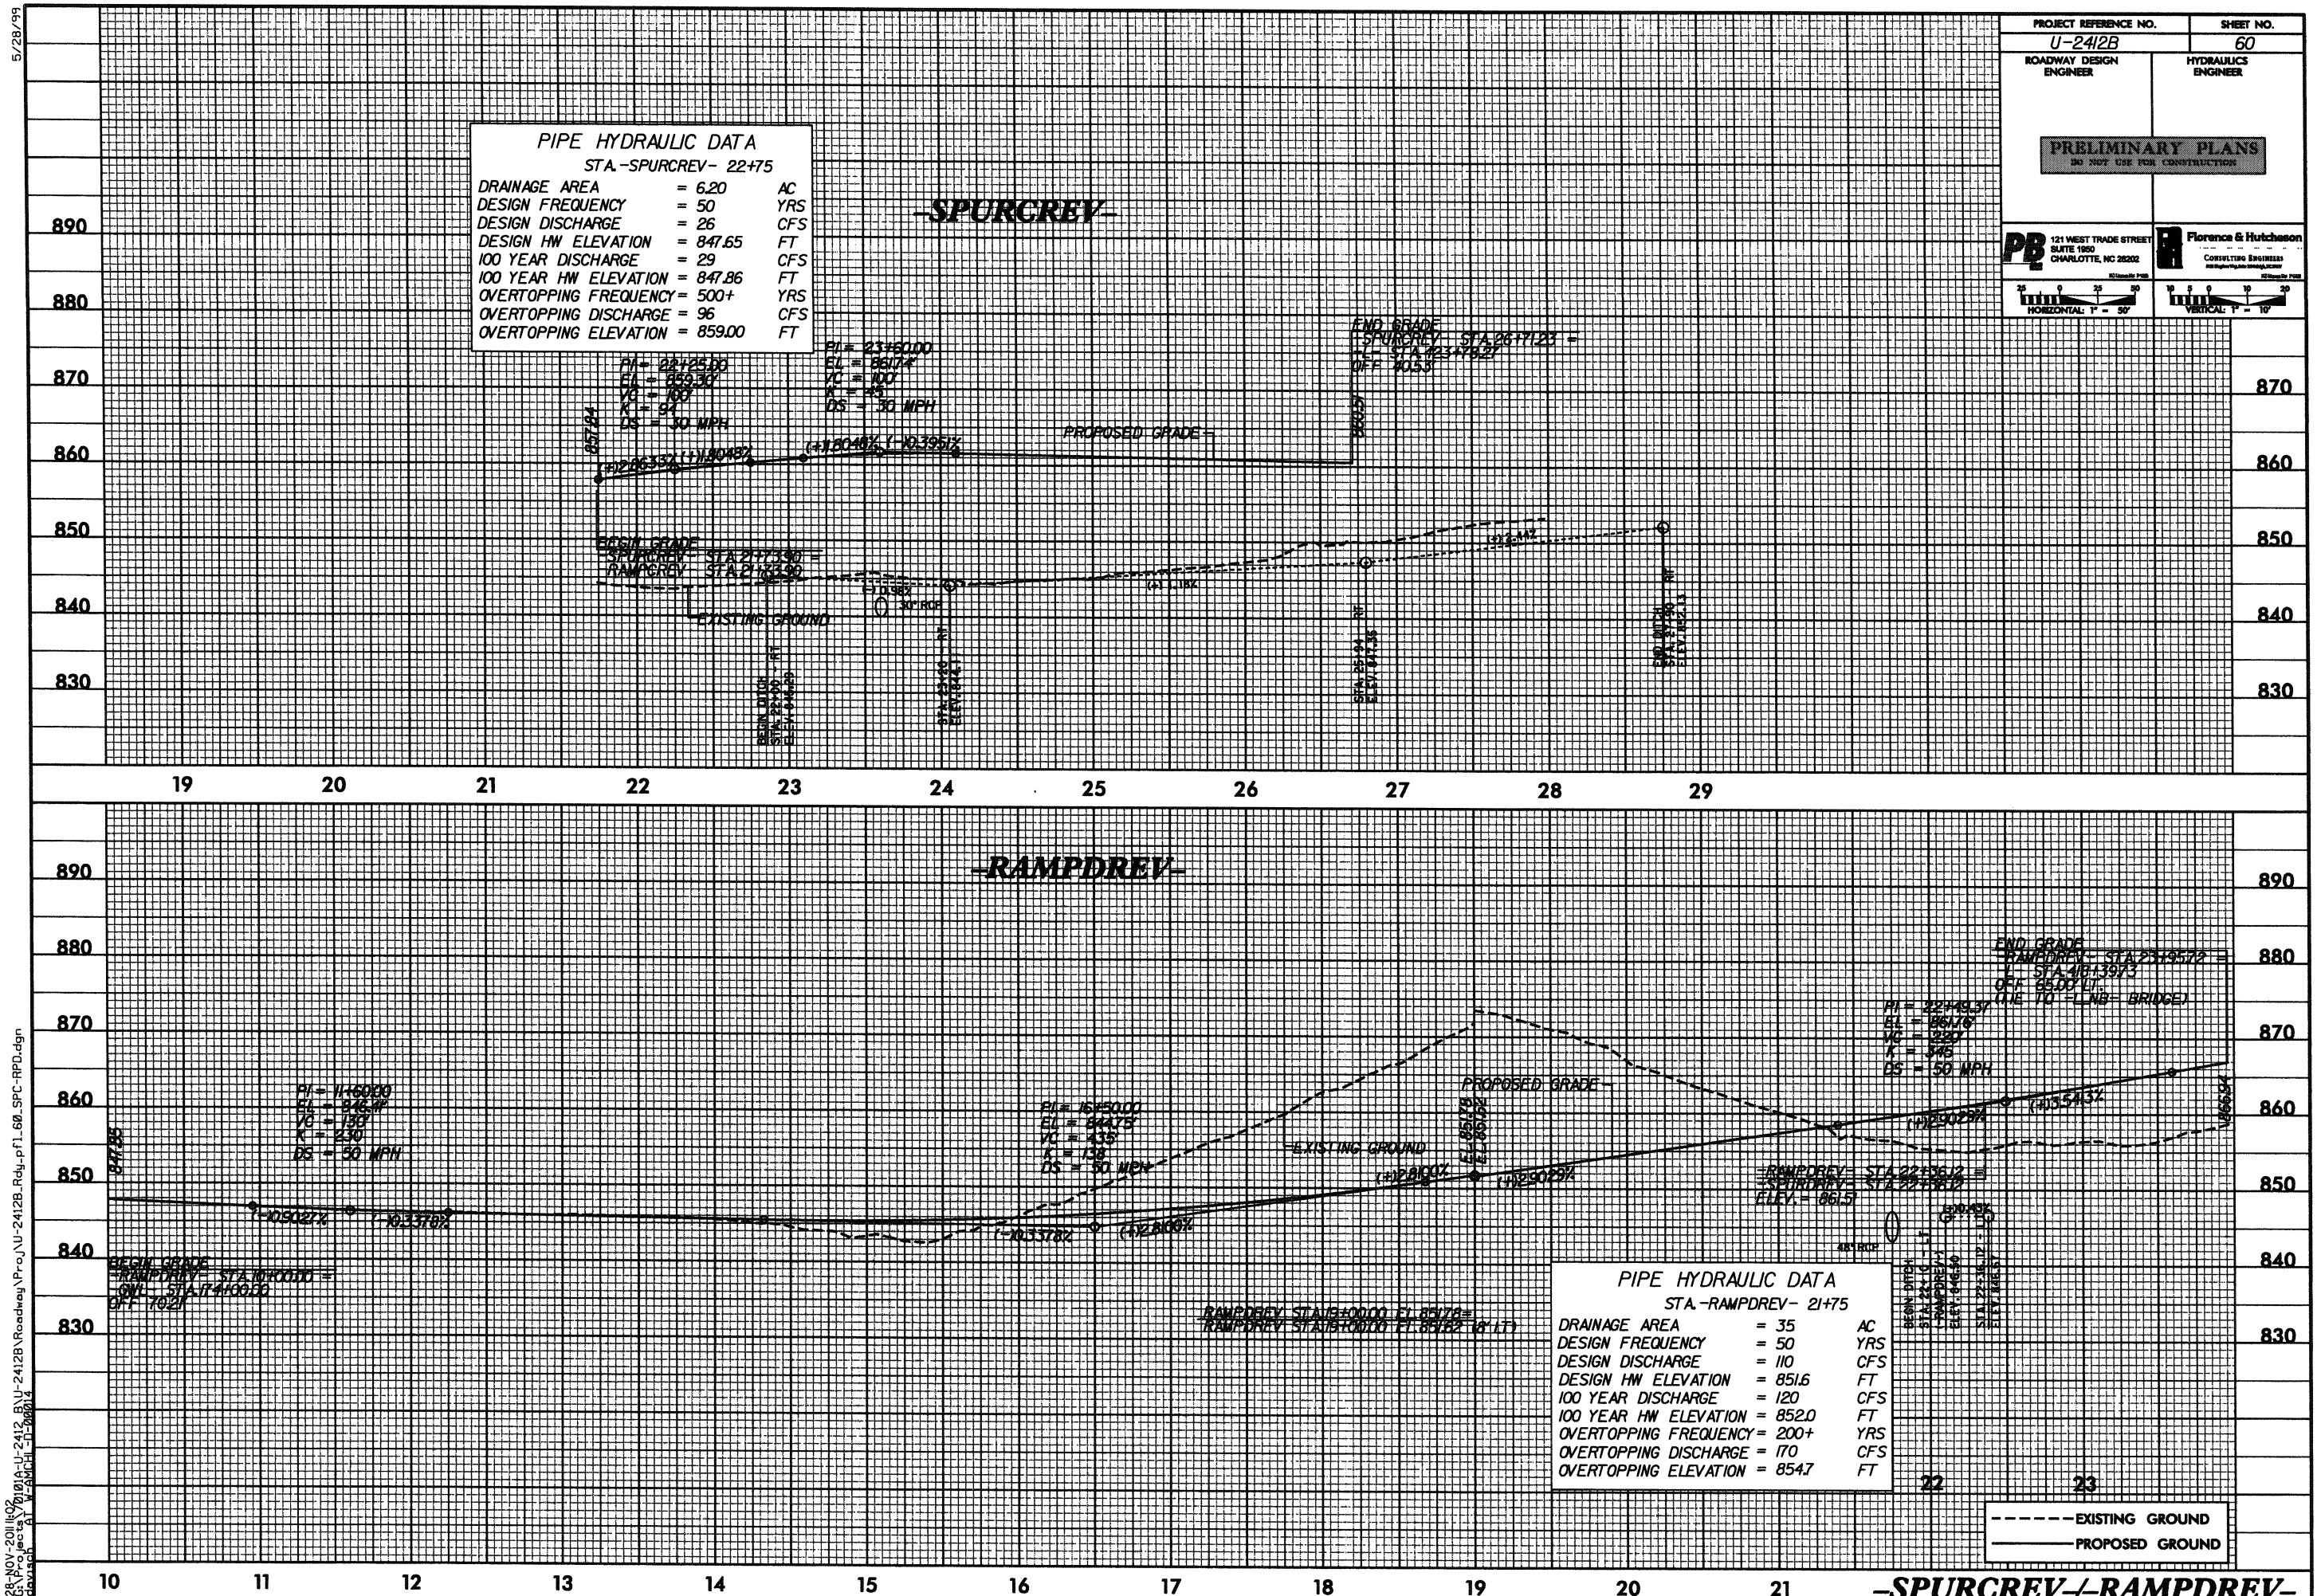


5/28/99

PROJECT REFERENCE NO. U-2412B		SHEET NO. 61	
ROADWAY DESIGN ENGINEER		HYDRAULICS ENGINEER	
PRELIMINARY PLANS DO NOT USE FOR CONSTRUCTION			
PR 121 WEST TRADE STREET SUITE 100 CHARLOTTE, NC 28202		Florence & Hutchison CONSULTING ENGINEERS INCORPORATED	
HORIZONTAL: 1" = 50'		VERTICAL: 1" = 10'	

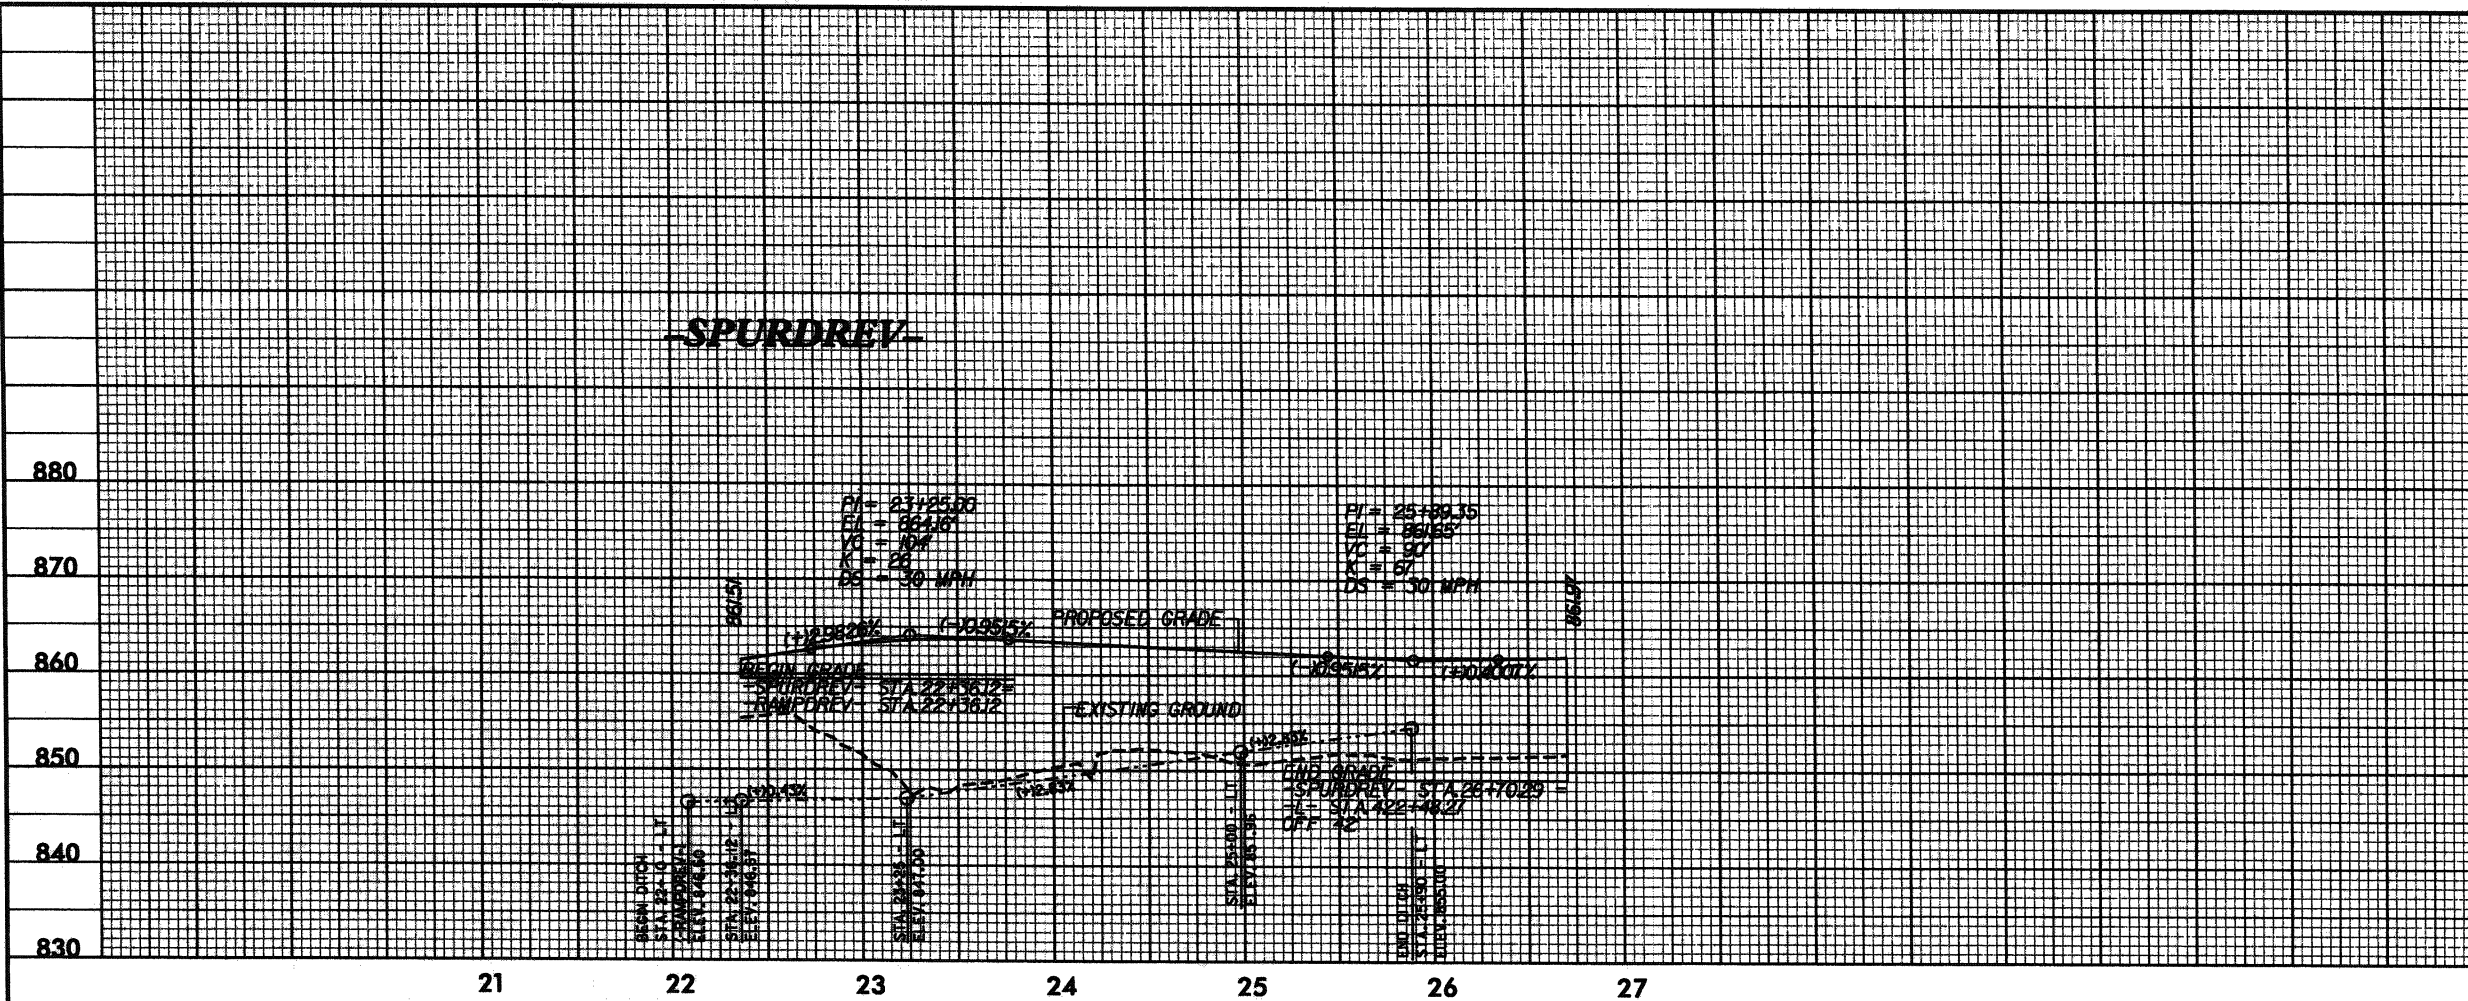

28-NOV-2011 10:02
G:\Projects\2011\U-2412\U-2412B\Roadway\Proj\U-2412B-Rdy-pl-61-SPD.dgn
devash

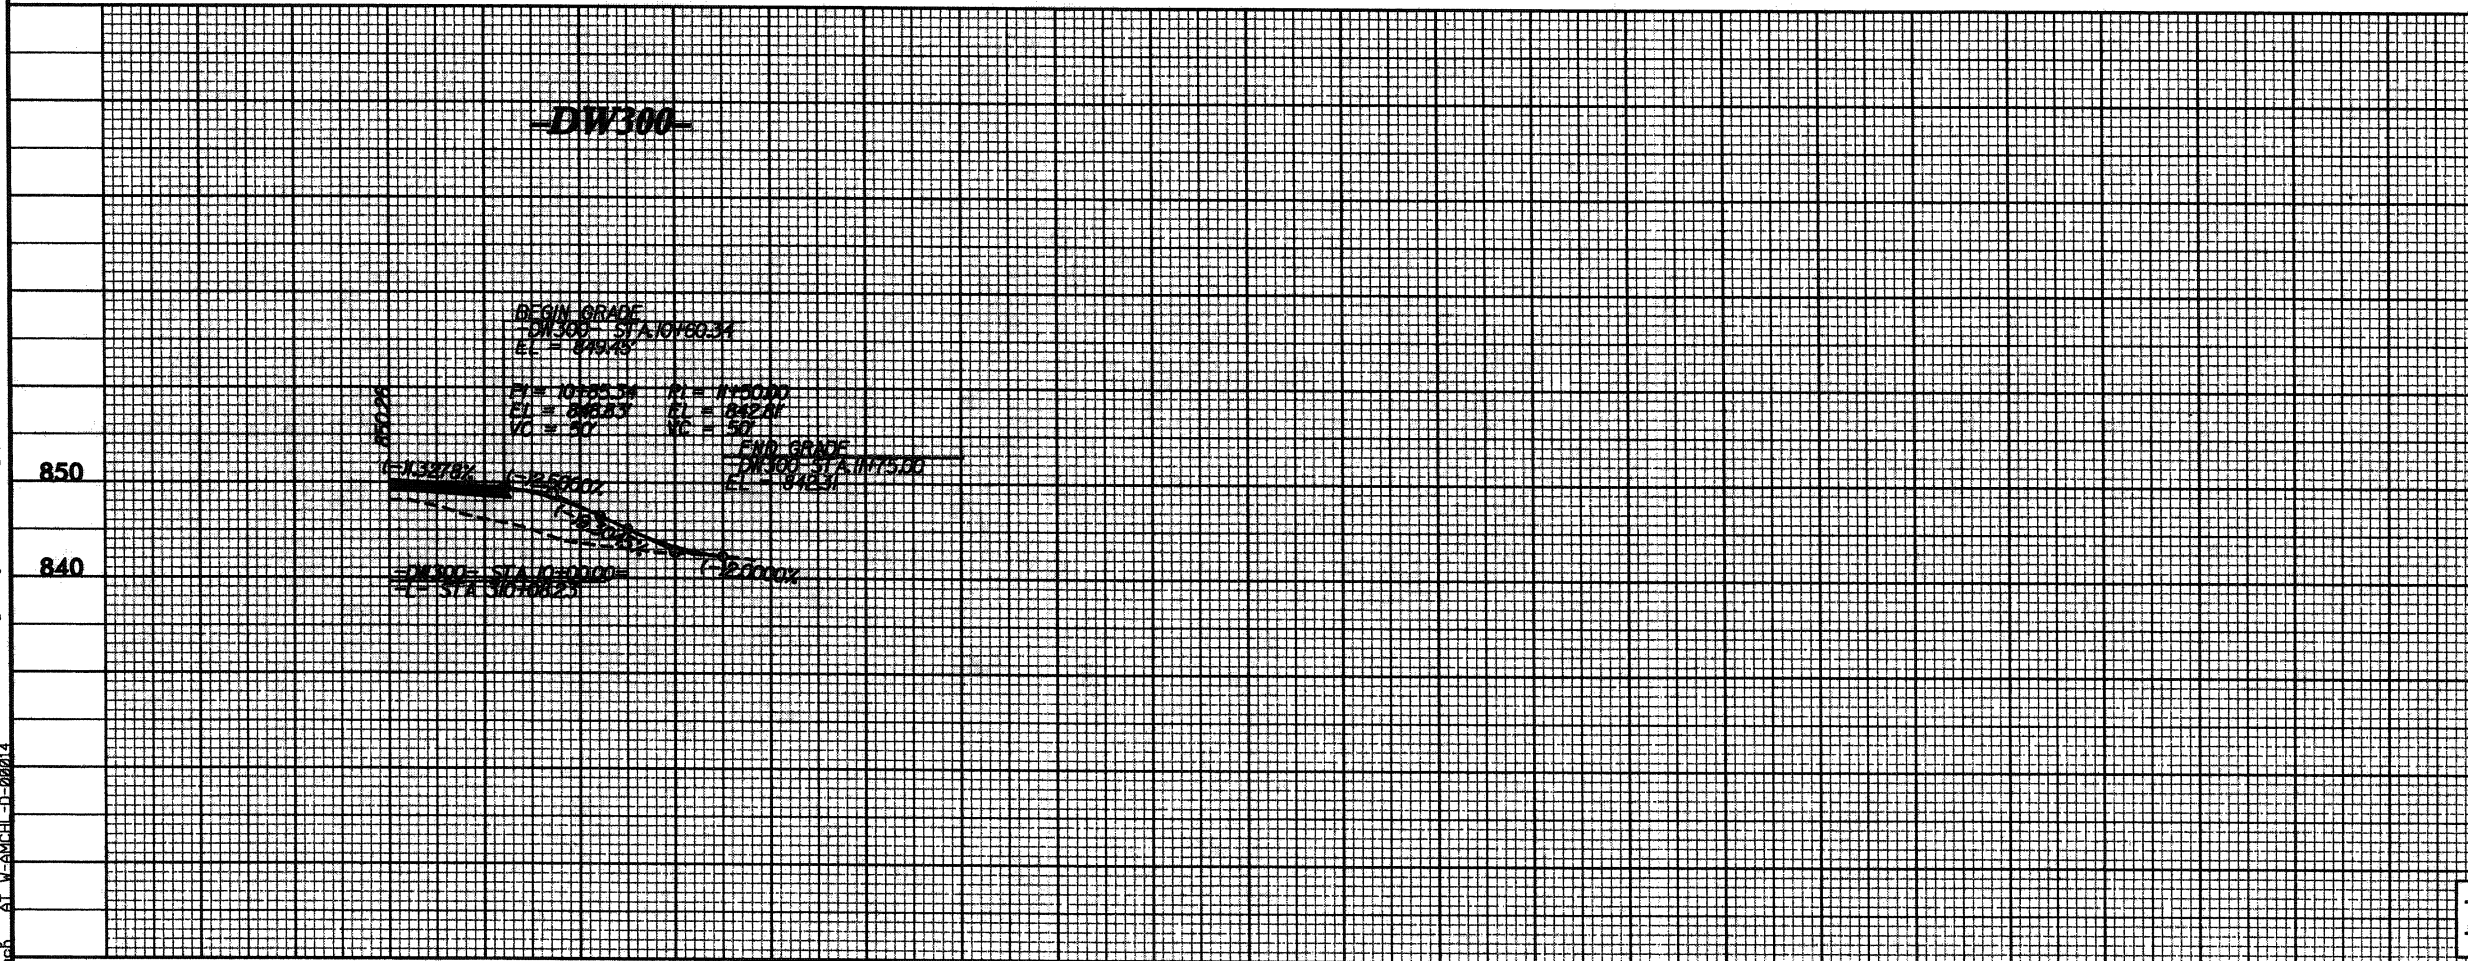


-----EXISTING GROUND
—————PROPOSED GRADE

-SPURDREV-DW300-

7/15/2011 3:30:56 AM
\\v-proj\proj\2412a-rd-j-tsh.dgn
2412a

CONTRACT:


TIP PROJECT: U-2412A

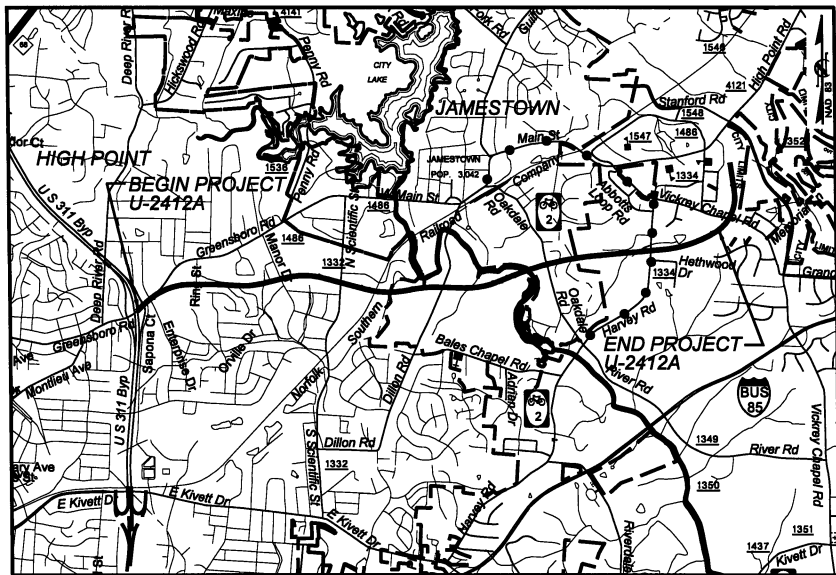

VICINITY MAP

●●● DETOUR FOR OAKDALE ROAD BRIDGE CONSTRUCTION

RW SUBMITTAL

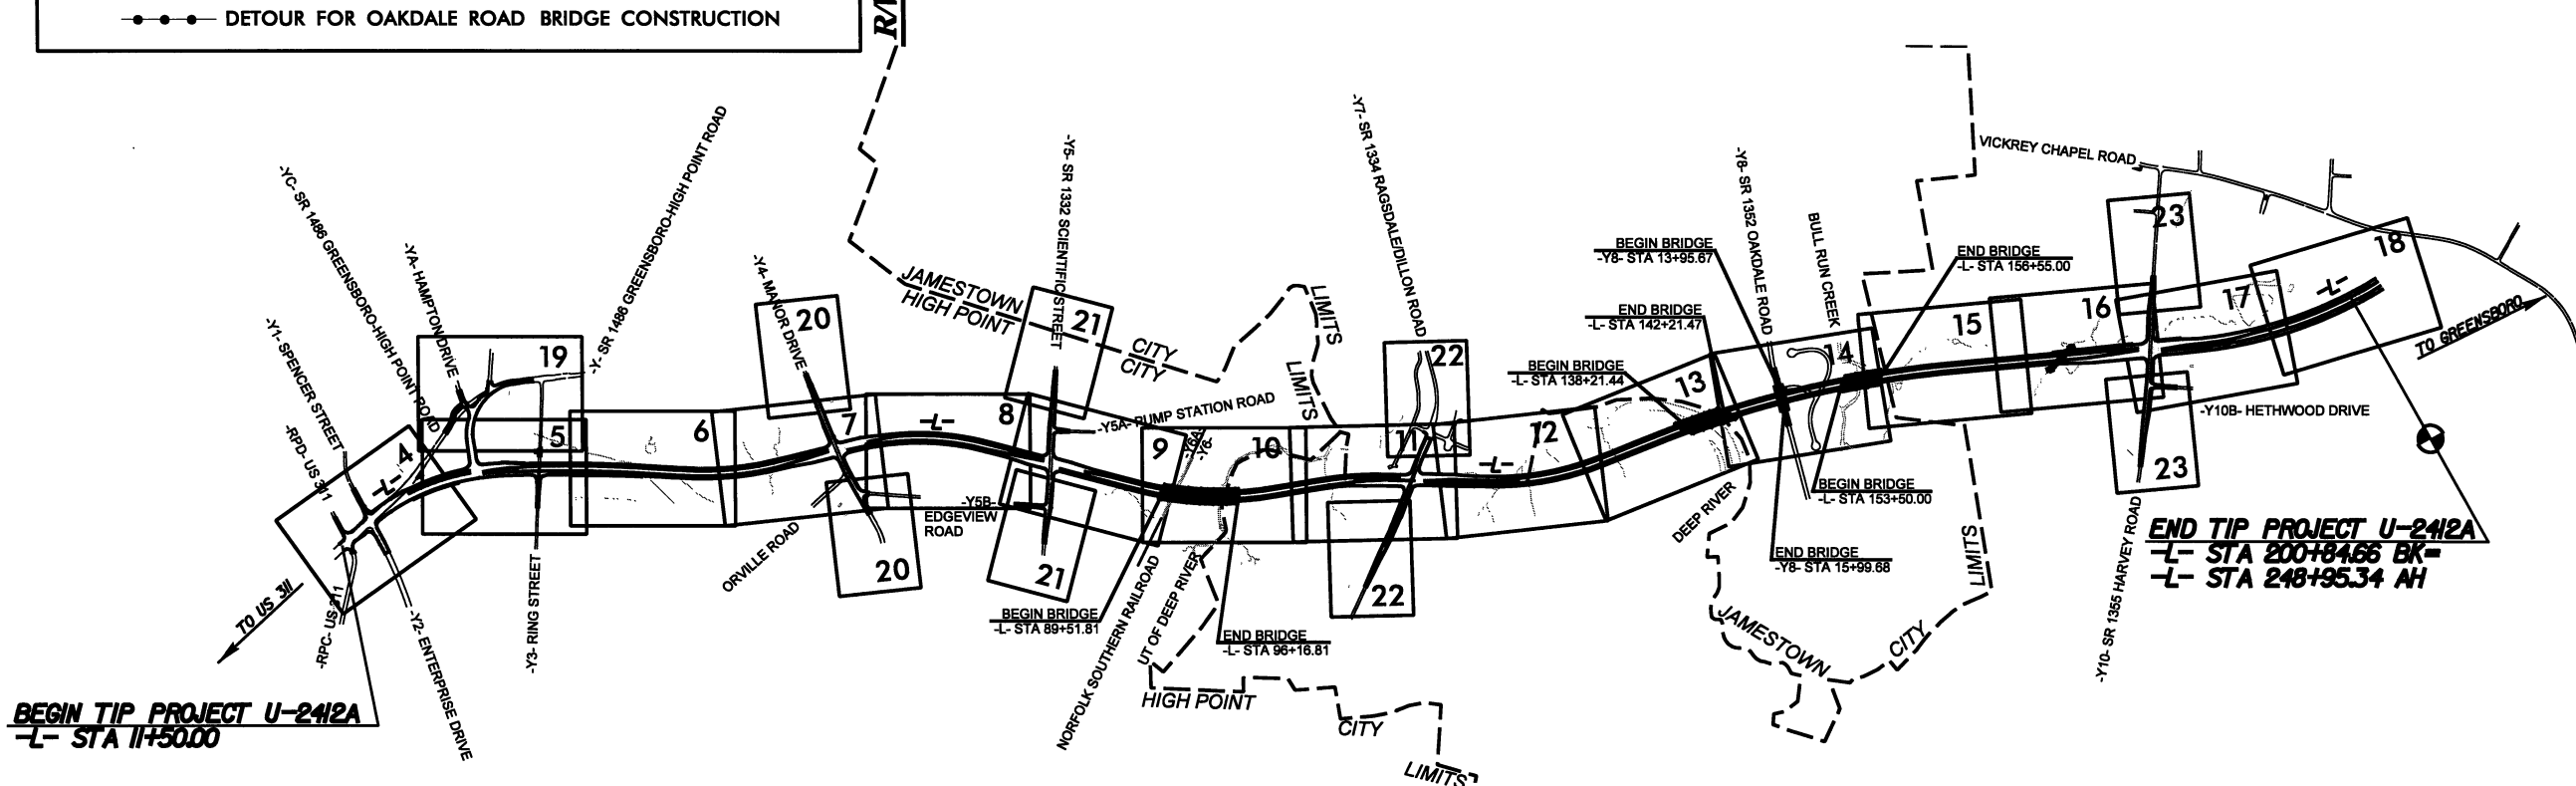


BEGIN TIP PROJECT U-2412A
-L- STA 11+50.00

END TIP PROJECT U-2412A
-L- STA 200+84.66 BK=
-L- STA 248+95.34 AH

THIS IS A CONTROLLED ACCESS FACILITY WITH ACCESS BEING LIMITED TO INTERSECTIONS.
THIS PROJECT IS WITHIN THE MUNICIPAL BOUNDARIES OF HIGH POINT AND JAMESTOWN.
CLEARING ON THIS PROJECT SHALL BE PERFORMED TO THE LIMITS ESTABLISHED BY METHOD II
NCDOT CONTACT: B. DOUG TAYLOR, P.E. ENGINEERING COORDINATION, ROADWAY DESIGN UNIT

GRAPHIC SCALES

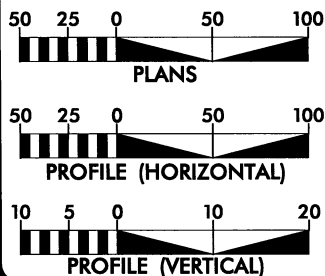

DESIGN DATA

ADT 2011 = 31,530
ADT 2031 = 48,870
DHV = 11%
D = 55%
T = 3%
V = 60 MPH

* (TTST 1% + DUAL 2%)

FUNC CLASS: ARTERIAL

PROJECT LENGTH

LENGTH ROADWAY TIP PROJECT U-2412A = 3.327 MILES
LENGTH STRUCTURES TIP PROJECT U-2412A = .259 MILES
TOTAL LENGTH OF TIP PROJECT U-2412A = 3.586 MILES

Prepared In the Office of:
GIBSON ENGINEERS, PC
PO BOX 700
FUQUAY VARINA, N.C. 27526
PHONE 919-552-2253
FAX 919-552-2254

FOR THE NORTH CAROLINA DEPARTMENT OF TRANSPORTATION
2006 STANDARD SPECIFICATIONS

RIGHT OF WAY DATE:
FEBRUARY 20, 2009

LETTING DATE:
JUNE 24, 2022

GIBSON
ENGINEERS, PC

GLENDA M. GIBSON, PE
PROJECT ENGINEER

MICHAEL PEKAREK, PE
PROJECT DESIGN ENGINEER

HYDRAULICS ENGINEER

SIGNATURE: _____
ROADWAY DESIGN
ENGINEER

SIGNATURE: _____
P.E.

DIVISION OF HIGHWAYS
STATE OF NORTH CAROLINA



STATE HIGHWAY DESIGN ENGINEER
P.E.

STATE OF NORTH CAROLINA
DIVISION OF HIGHWAYS
GUILFORD COUNTY


LOCATION: GREENSBORO/HIGH POINT ROAD FROM PROPOSED US 311 BYPASS
TO WEST OF SR 1480 (VICKREY CHAPEL ROAD)

TYPE OF WORK: GRADING, DRAINAGE, PAVING, STRUCTURES, SIGNALS
AND GUARDRAIL

PRELIMINARY PLANS
DO NOT USE FOR CONSTRUCTION


STATE	STATE PROJECT REFERENCE NO.	SHEET NO.	TOTAL SHEETS
N.C.	U-2412A	1	
STATE PROJ. NO.	F.A. PROJ. NO.	DESCRIPTION	
34802.1.1	STP-4121(1)	PE	
34802.2.2	STP-4121(3)	R/W & UTL.	

NOTE: FOR VARIABLE SLOPES SEE CROSS SECTIONS
FOR TAPERS AND AUXILIARY LANES SEE PLAN VIEW

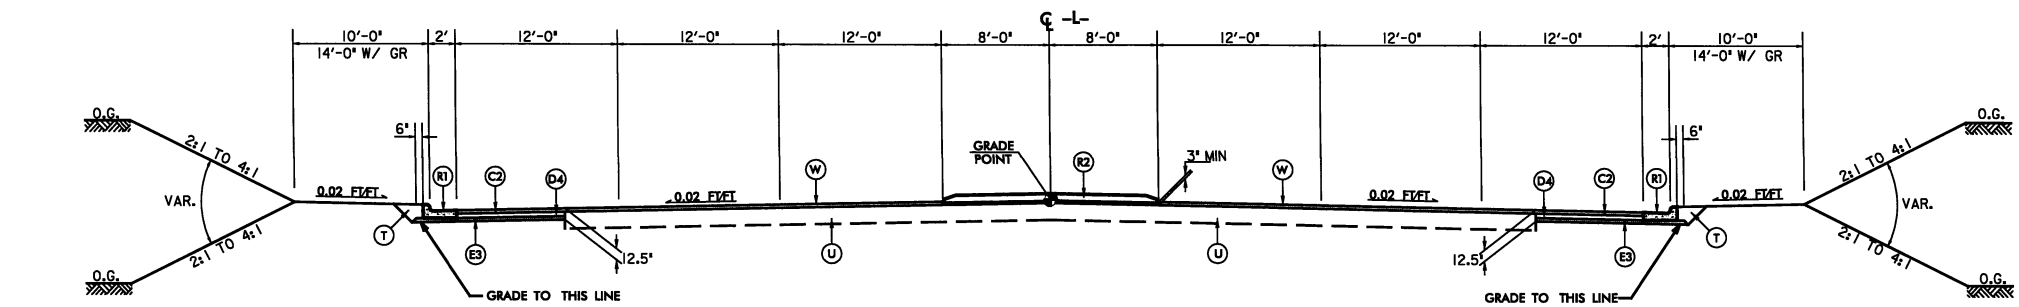

TYPICAL SECTION NO. 1

USE TYPICAL SECTION NO. 1:
-L- STA 11+50.00 TO 15+00.00

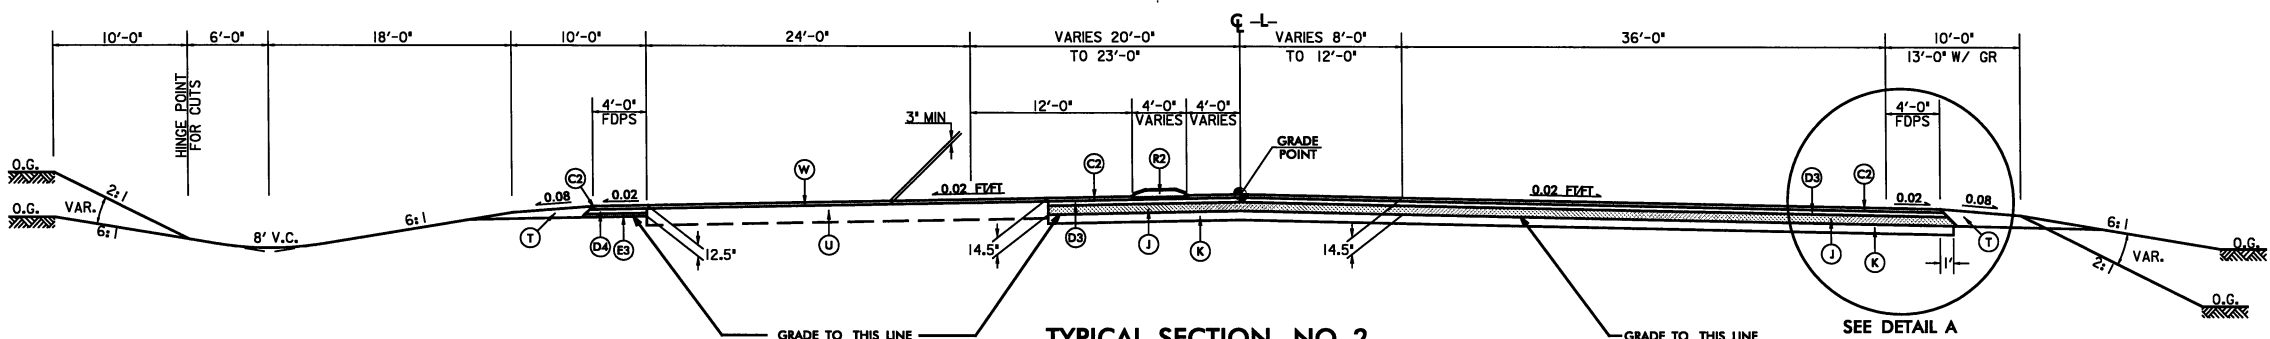

TYPICAL SECTION NO. 2


USE TYPICAL SECTION NO. 2:
-L- STA 15+00.00 TO 19+65.00

PAVEMENT SCHEDULE


(FINAL PAVEMENT DESIGN)

C1	PROP. APPROX. 1 1/2" ASPHALT CONCRETE SURFACE COURSE, TYPE S9.5B, AT AN AVERAGE RATE OF 168 LBS. PER SQ. YD.	E4	PROP. VAR. DEPTH ASPHALT CONCRETE BASE COURSE, TYPE B25.0B, AT AN AVERAGE RATE OF 114 LBS. PER SQ. YD. PER 1" DEPTH. TO BE PLACED IN LAYERS NOT LESS THAN 3 1/2" IN DEPTH OR GREATER THAN 5 1/2" IN DEPTH.
C2	PROP. APPROX. 3" ASPHALT CONCRETE SURFACE COURSE, TYPE S9.5B, AT AN AVERAGE RATE OF 168 LBS. PER SQ. YD. IN EACH OF TWO LAYERS	J	PROP. 8" AGGREGATE BASE COURSE
C3	PROP. VAR. DEPTH ASPHALT CONCRETE SURFACE COURSE, TYPE S9.5B, AN AVERAGE RATE OF 112 LBS. PER SQ. YD. PER 1" DEPTH. TO BE PLACED IN LAYERS NOT TO EXCEED 2" IN DEPTH	K	PROP. 8" SOIL LIME SUBBASE MIX AT THE RATE OF 20 LBS. PER SQ. YD. PROP. 7" SOIL CEMENT SUBBASE MIX AT THE RATE OF 20 LBS. PER SQ. YD. LOCATIONS AND TYPE AS DIRECTED BY THE ENGINEER.
D1	PROP. APPROX. 2.5" ASPHALT CONCRETE BINDER COURSE, TYPE I19.0B, AT AN AVERAGE RATE OF 285 LBS. PER SQ. YD.	R1	2'-6" CONCRETE CURB AND GUTTER
D2	PROP. APPROX. 3" ASPHALT CONCRETE BINDER COURSE, TYPE I19.0B, AT AN AVERAGE RATE OF 342 LBS. PER SQ. YD.	R2	5" MONOLITHIC CONCRETE ISLAND (KEYED IN)
D3	PROP. APPROX. 3.5" ASPHALT CONCRETE BINDER COURSE, TYPE I19.0B, AT AN AVERAGE RATE OF 399 LBS. PER SQ. YD.	R3	EXPRESSWAY GUTTER
D4	PROP. APPROX. 4" ASPHALT CONCRETE BINDER COURSE, TYPE I19.0B, AT AN AVERAGE RATE OF 456 LBS. PER SQ. YD.	R4	1'-6" CONCRETE CURB AND GUTTER
D5	PROP. VAR. DEPTH ASPHALT CONCRETE BINDER COURSE, TYPE I19.0B, AT AN AVERAGE RATE OF 114 LBS. PER SQ. YD. PER 1" DEPTH. TO BE PLACED IN LAYERS NOT LESS THAN 2 1/2" IN DEPTH OR GREATER THAN 4" IN DEPTH.	R5	SHOULDER BERM GUTTER
E1	PROP. APPROX. 4" ASPHALT CONCRETE BASE COURSE, TYPE B25.0B, AT AN AVERAGE RATE OF 456 LBS. PER SQ. YD.	T	EARTH MATERIAL
E2	PROP. APPROX. 5" ASPHALT CONCRETE BASE COURSE, TYPE B25.0B, AT AN AVERAGE RATE OF 570 LBS. PER SQ. YD.	U	EXISTING PAVEMENT
E3	PROP. APPROX. 5.5" ASPHALT CONCRETE BASE COURSE, TYPE B25.0B, AT AN AVERAGE RATE OF 627 LBS. PER SQ. YD.	W	WEDGING (SEE DETAIL SHOWING METHOD OF WEDGING ON THIS SHEET.)


NOTE: PAVEMENT EDGE SLOPES ARE 1:1 UNLESS SHOWN OTHERWISE.

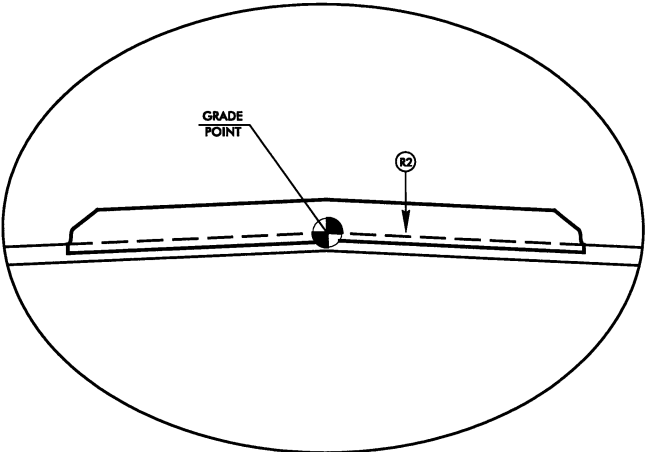

DETAIL B
USE IN CONJUNCTION WITH TYPICAL SECTION NOS. 1 & 2
-L- STA 11+50.00 TO 19+44.00

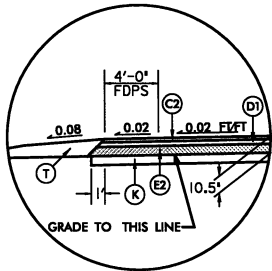


ALTERNATE PAVEMENT DESIGN
DETAIL A

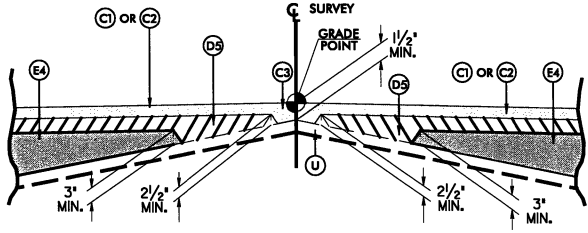

W: Detail Showing Method of Wedging


NOTE: FOR VARIABLE SLOPES SEE CROSS SECTIONS
FOR TAPERS AND AUXILIARY LANES SEE PLANVIEW

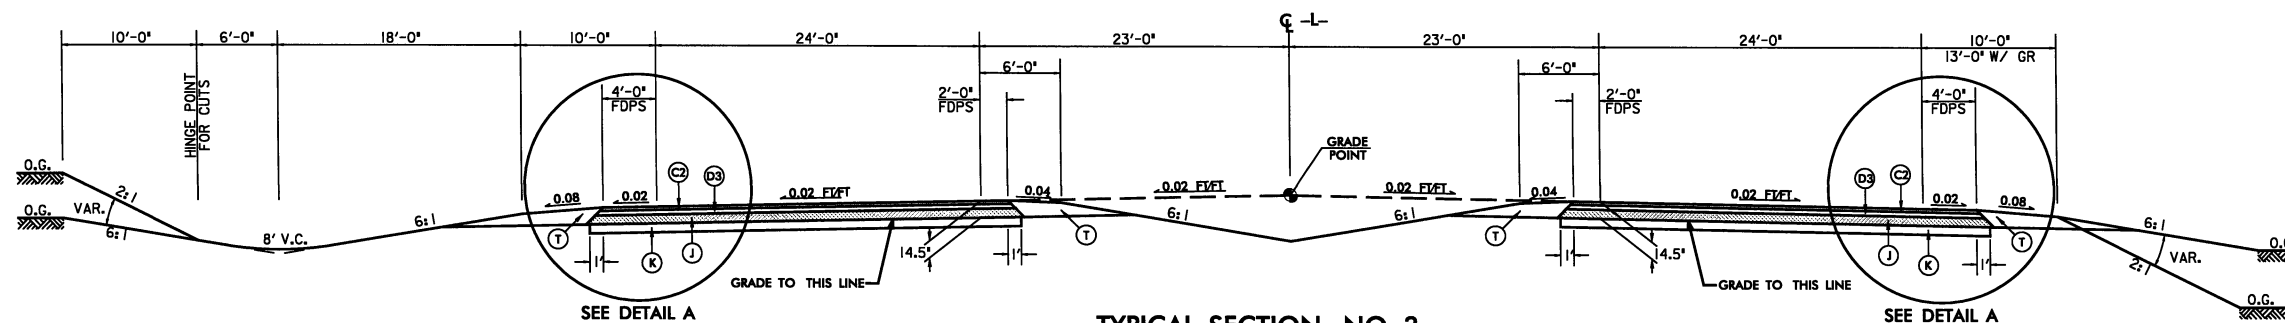


USE TYPICAL SECTION NO. 3:
-L- STA 19+65.00 TO 34+36.27

USE DETAIL E IN CONJUNCTION
WITH TYPICAL SECTION NOS. 4 & 5


-L- STA 35+00.00 TO 45+00.00 LT
-L- STA 41+65.00 TO 45+00.00 RT
-L- STA 50+97.00 TO 54+60.00 LT
-L- STA 82+85.00 TO 89+41.54 LT
-L- STA 96+35.07 TO 96+65.00 RT
-L- STA 96+55.33 TO 102+85.00 LT
-L- STA 103+75.00 TO 106+25.00 RT
-L- STA 115+50.00 TO 126+35.00 LT
-L- STA 137+00.00 TO 138+52.36 RT
-L- STA 150+20.00 TO 153+04.66 RT
-L- STA 156+58.67 TO 161+00.00 RT
-L- STA 171+17.00 TO 176+00.00 RT
-L- STA 174+00.00 TO 176+10.00 LT
-L- STA 189+00.00 TO 194+25.00 LT

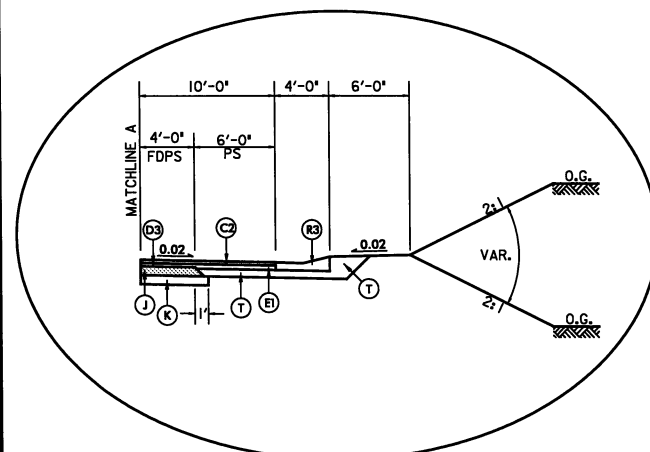


DETAIL C
USE IN CONJUNCTION WITH TYPICAL SECTION NOS. 2, 3 & 4
-L- STA 19+50.00 TO 24+00.00 RT
-L- STA 34+50.00 TO 41+00.00 RT

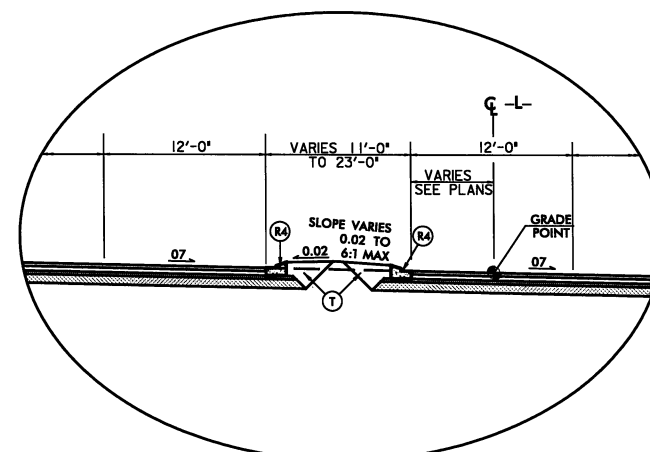


DETAIL D
USE IN CONJUNCTION WITH TYPICAL SECTION NO. 3
-L- STA 19+65.00 TO 25+17.30

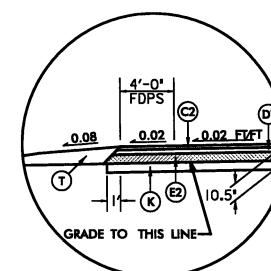

ALTERNATE PAVEMENT DESIGN
DETAIL A

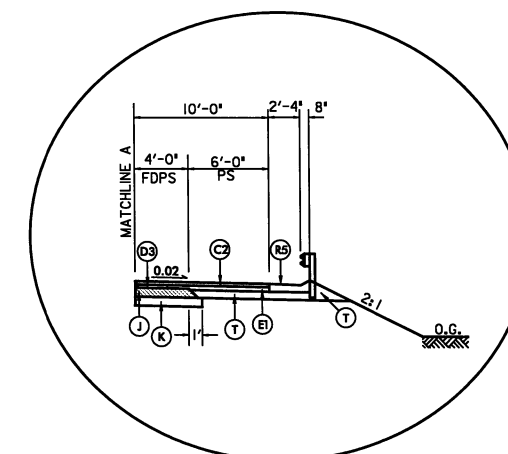


DETAIL E

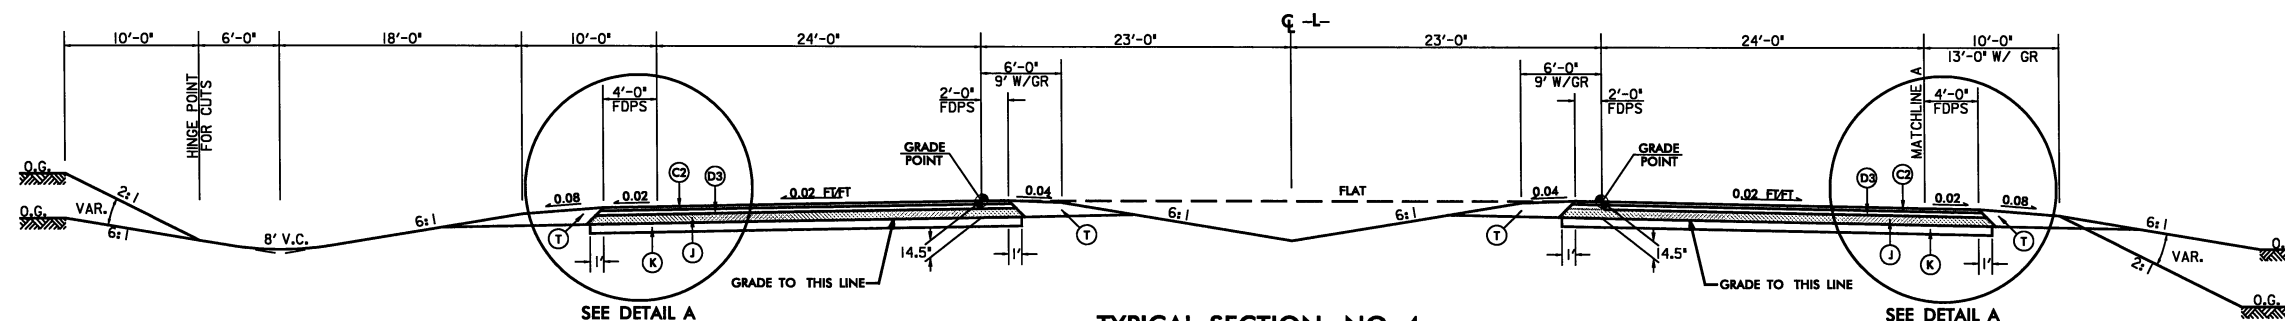

USE TYPICAL SECTION NO. 4:
-L- STA 34+36.27 TO 89+51.81 (BEG BRIDGE)
-L- STA 96+16.81 (END BRIDGE) TO 138+21.44 (BEG BRIDGE)
-L- STA 142+21.51 (END BRIDGE) TO 153+50.00 (BEG BRIDGE)
-L- STA 156+55.00 (END BRIDGE) TO 172+35.00

C1	1.5" S9.5B
C2	3" S9.5B
C3	VAR. DEPTH S9.5B
D1	2.5" I19.0B
D2	3" I19.0B
D3	3.5" I19.0B
D4	4" I19.0B
D5	VAR. DEPTH I19.0B
E1	4" B25.0B
E2	5" B25.0B
E3	5.5" B25.0B
E4	VAR. DEPTH B25.0B
J	8" AGGREGATE BASE COURSE
K	8" SOIL LIME SUBBASE OR 7" SOIL CEMENT SUBBASE
R1	2'-6" CURB AND GUTTER
R2	MONOLITHIC CONCRETE ISLAND
R3	EXPRESSWAY GUTTER
R4	1'-6" CURB AND GUTTER
R5	SHOULDER BERM GUTTER
T	EARTH MATERIAL
U	EXISTING PAVEMENT
W	WEDGING

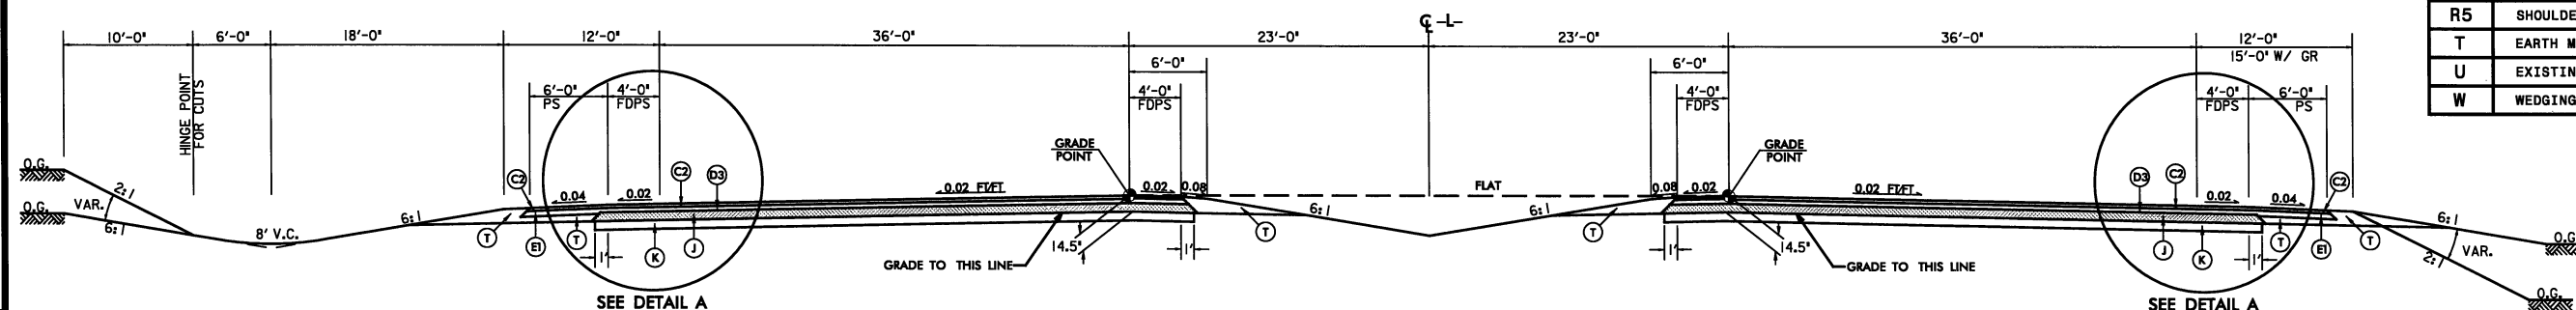

TYPICAL SECTION NO. 5

USE TYPICAL SECTION NO. 5:
-L- STA 172+35.00 TO 200+84.66

PROJECT REFERENCE

U-2412A

SHEET NO.

2-8

ROADWAY DESIGN ENGINEER


PRELIMINARY PLANS

DO NOT USE FOR CONSTRUCTION

Prepared in the Office of:


GIBSON ENGINEERS, PC

NOTE: FOR VARIABLE SLOPES SEE CROSS SECTIONS
FOR TAPERS AND AUXILLARY LANES SEE PLANVIEW

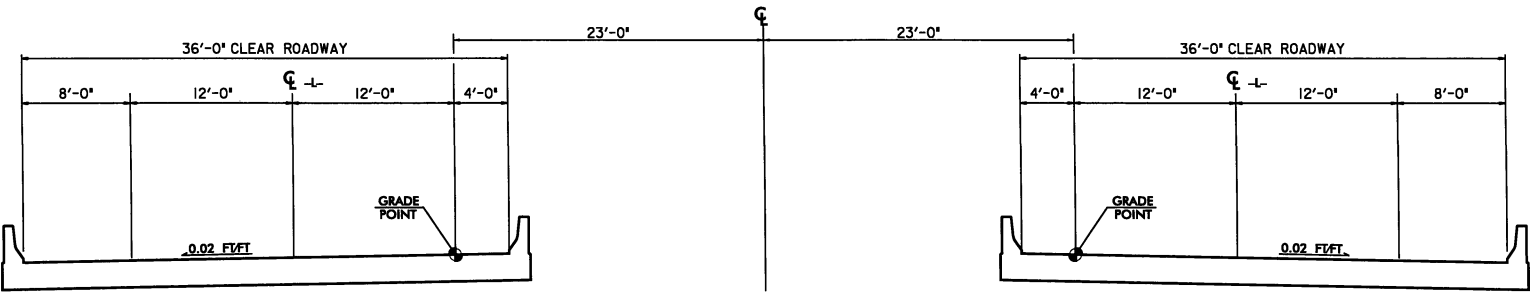


TYPICAL SECTION NO. 6

USE TYPICAL SECTION NO. 6:
-L- STA 89+51.81 (BEG BRIDGE) TO 96+16.81 (END BRIDGE)
-L- STA 138+21.44 (BEG BRIDGE) TO 142+21.51 (END BRIDGE)
-L- STA 153+50.00 (BEG BRIDGE) TO 156+55.00 (END BRIDGE)

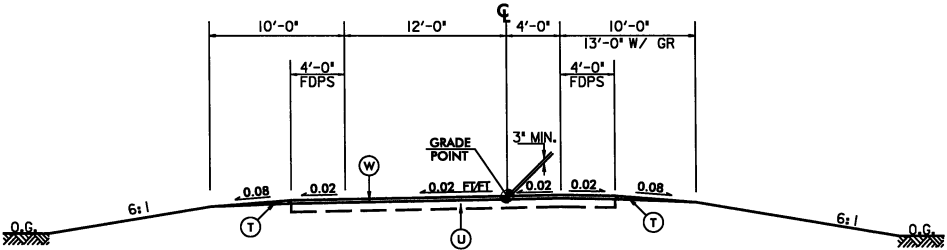


TYPICAL SECTION NO. 7

USE TYPICAL SECTION NO. 7:
-RPD- STA 10+25.00 TO 12+34.38

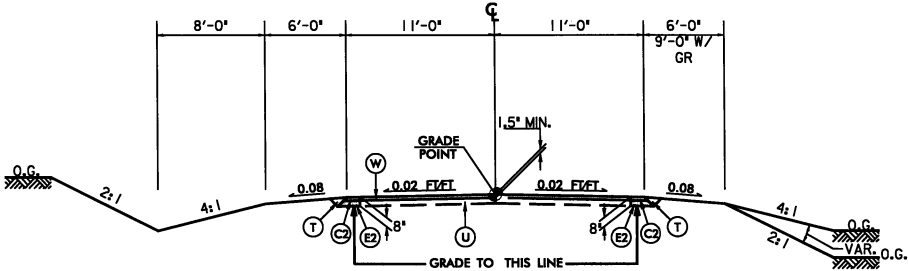

TYPICAL SECTION NO. 8


USE TYPICAL SECTION NO. 8:
-YI- STA 12+75.00 TO 15+42.74

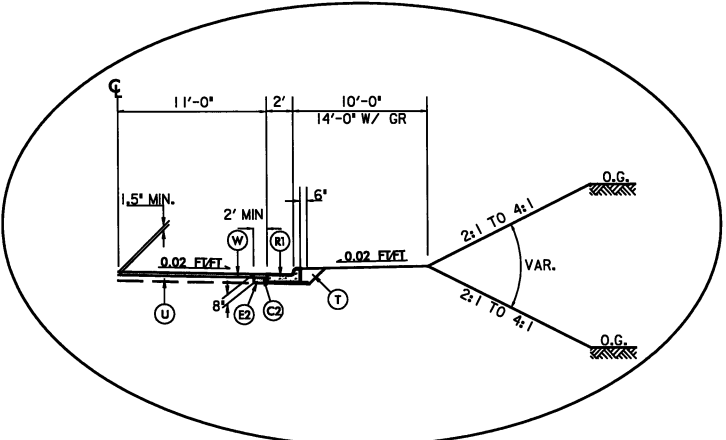

DETAIL F
USE IN CONJUNCTION WITH TYPICAL SECTION NO. 8
-YI- STA 14+54.00 TO 15+42.74 RT


C1	1.5" S9.5B
C2	3" S9.5B
C3	VAR. DEPTH S9.5B
D1	2.5" I19.0B
D2	3" I19.0B
D3	3.5" I19.0B
D4	4" I19.0B
D5	VAR. DEPTH I19.0B
E1	4" B25.0B
E2	5" B25.0B
E3	5.5" B25.0B
E4	VAR. DEPTH B25.0B
J	8" AGGREGATE BASE COURSE
K	8" SOIL LIME SUBBASE OR 7" SOIL CEMENT SUBBASE
R1	2'-6" CURB AND GUTTER
R2	MONOLITHIC CONCRETE ISLAND
R3	EXPRESSWAY GUTTER
R4	1'-6" CURB AND GUTTER
R5	SHOULDER BERM GUTTER
T	EARTH MATERIAL
U	EXISTING PAVEMENT
W	WEDGING

PROJECT REFERENCE		SHEET NO.	
U-2412A		2-C	
ROADWAY DESIGN ENGINEER		PRELIMINARY PLANS DO NOT USE FOR CONSTRUCTION	
Prepared in the Office of:			

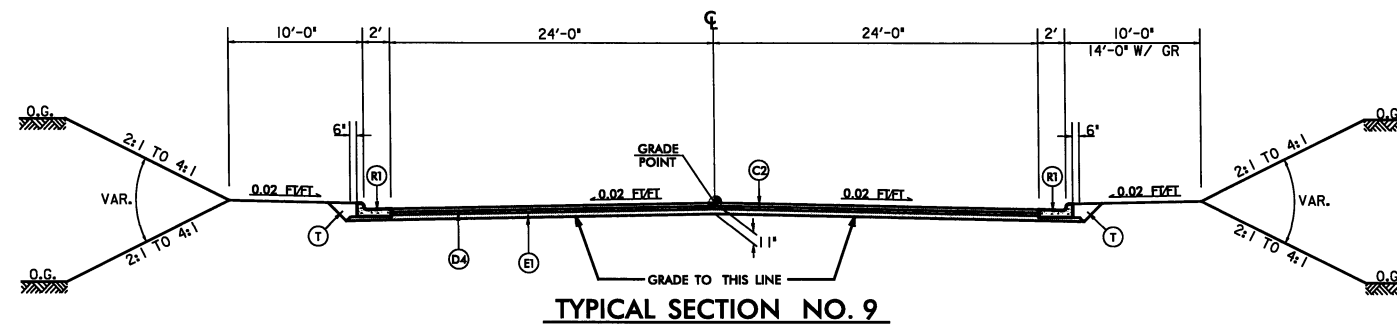


NOTE: FOR VARIABLE SLOPES SEE CROSS SECTIONS
FOR TAPERS AND AUXILLARY LANES SEE PLANVIEW


USE TYPICAL SECTION NO. 9:
-Y2- STA 10+57.32 TO 13+25.00

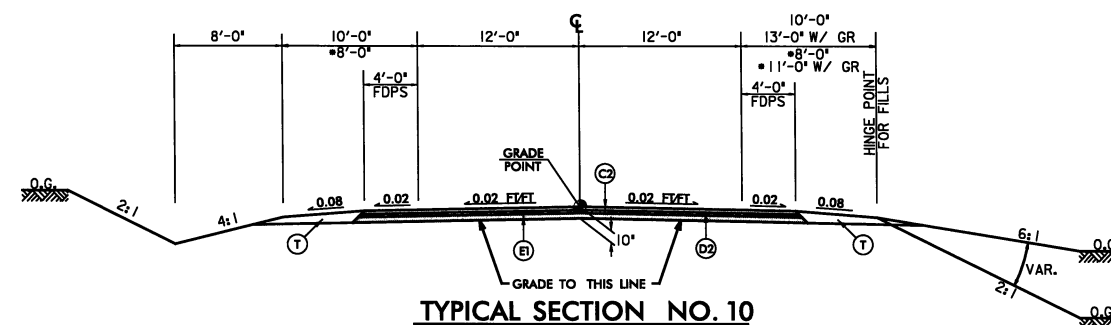


USE TYPICAL SECTION NO. 10:
-Y- STA 10+51.62 TO 17+00.00
*-Y7- STA 21+71.88 TO 31+75.00

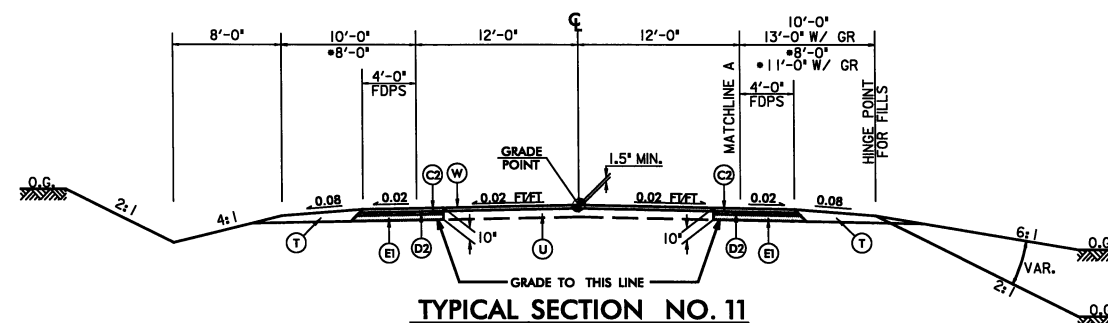


USE TYPICAL SECTION NO. 11:
-Y- STA 17+00.00 TO 22+00.00
*-Y5- STA 10+25.00 TO 18+17.62
*-Y5- STA 19+29.13 TO 26+00.00
*-Y7- STA 17+00.00 TO 20+58.78

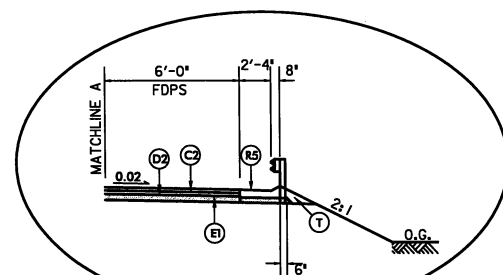

USE IN CONJUNCTION WITH TYPICAL SECTION NO. 11
-Y7- STA 18+25.00 TO 20+00.00 RT

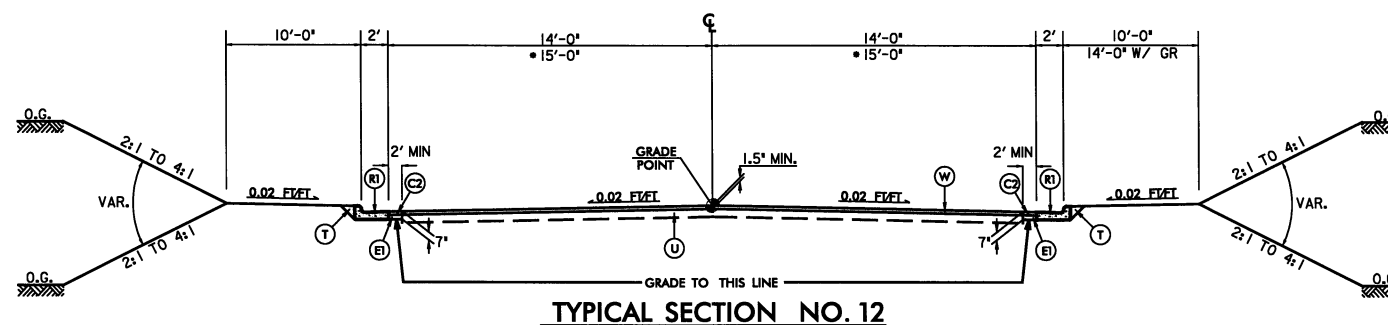

USE TYPICAL SECTION NO. 12:
-YA- STA 10+50.00 TO 12+63.86

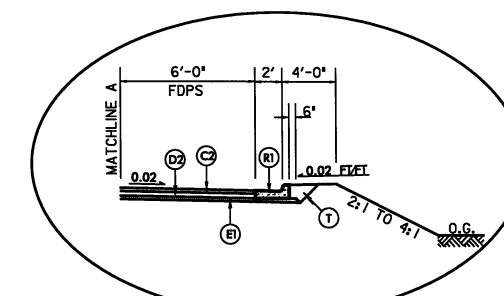


USE IN CONJUNCTION WITH TYPICAL SECTION NO. 11
-Y7- STA 16+65.00 TO 18+25.00 RT

PROJECT REFERENCE		SHEET NO.
U-2412A		2-D
ROADWAY DESIGN ENGINEER	PRELIMINARY PLANS DO NOT USE FOR CONSTRUCTION	
Prepared in the Office of:		
 GIBSON ENGINEERS, PC		


NOTE: FOR VARIABLE SLOPES SEE CROSS SECTIONS
FOR TAPERS AND AUXILLARY LANES SEE PLANVIEW

USE TYPICAL SECTION NO. 13:
*-YC- STA 13+00.00 TO 16+10.30
-Y3- STA 16+09.10 TO 19+00.00
-Y10B- STA 10+31.77 TO 12+50.00

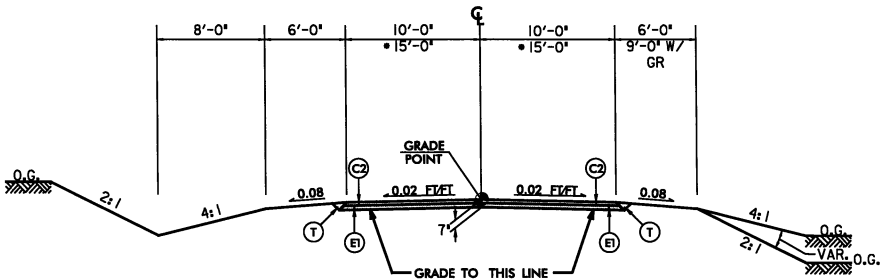


TYPICAL SECTION NO. 13

USE TYPICAL SECTION NO. 14:
*-Y5A- STA 10+18.02 TO 11+50.00
**-Y5B- STA 10+00.00 TO 12+82.00

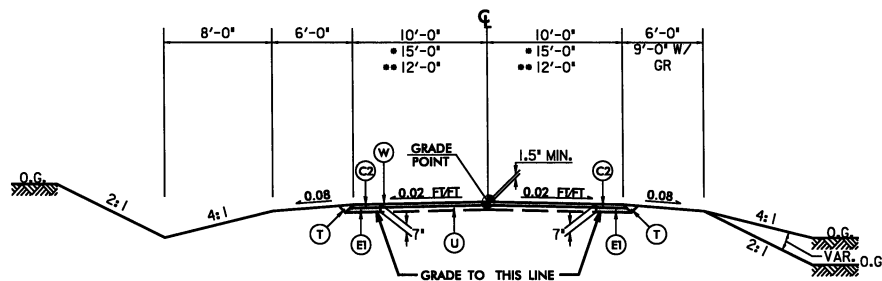


TYPICAL SECTION NO. 14

USE TYPICAL SECTION NO. 15:
-Y4- STA 10+10.00 RT TO 12+07.88 RT
-Y4- STA 10+10.00 LT TO 13+10.00 LT

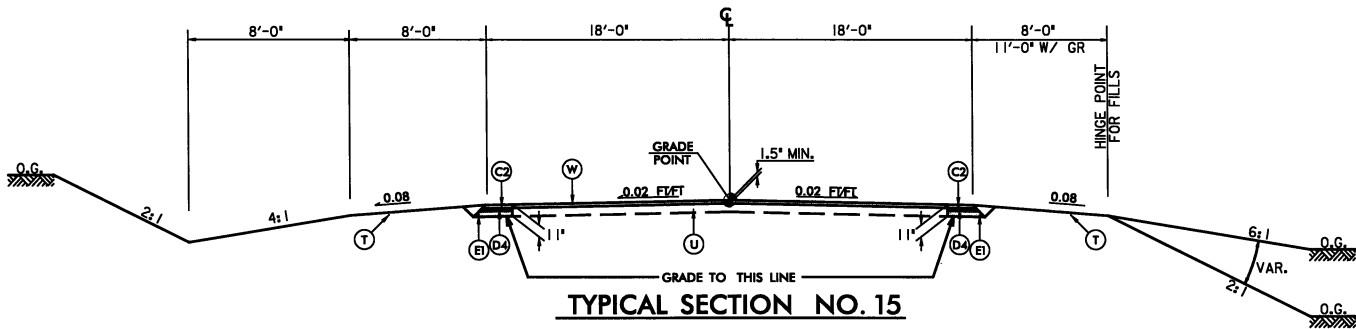

TYPICAL SECTION NO. 15


USE TYPICAL SECTION NO. 16:
*-Y4- STA 12+07.88 RT TO 16+94.95 RT
*-Y4- STA 13+10.00 LT TO 16+94.95 LT
*-Y4- STA 18+05.07 TO 24+00.00
-Y8- STA 12+25.00 TO 13+95.67 (BEG BRIDGE)
-Y8- STA 15+99.68 (END BRIDGE) TO 17+50.00

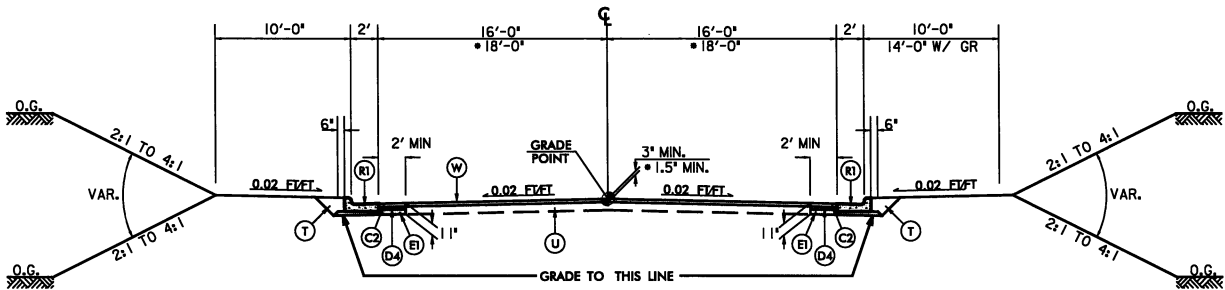

TYPICAL SECTION NO. 16

C1	1.5" S9.5B
C2	3" S9.5B
C3	VAR. DEPTH S9.5B
D1	2.5" I19.0B
D2	3" I19.0B
D3	3.5" I19.0B
D4	4" I19.0B
D5	VAR. DEPTH I19.0B
E1	4" B25.0B
E2	5" B25.0B
E3	5.5" B25.0B
E4	VAR. DEPTH B25.0B
J	8" AGGREGATE BASE COURSE
K	8" SOIL LIME SUBBASE OR 7" SOIL CEMENT SUBBASE
R1	2'-6" CURB AND GUTTER
R2	MONOLITHIC CONCRETE ISLAND
R3	EXPRESSWAY GUTTER
R4	1'-6" CURB AND GUTTER
R5	SHOULDER BERM GUTTER
T	EARTH MATERIAL
U	EXISTING PAVEMENT
W	WEDGING


7/15/2011
9:32:12 AM
c:\p\esd\proj\2412a\rdly_ttyp.dgn
c:\p\esd\proj\2412a\rdly_ttyp.dgn

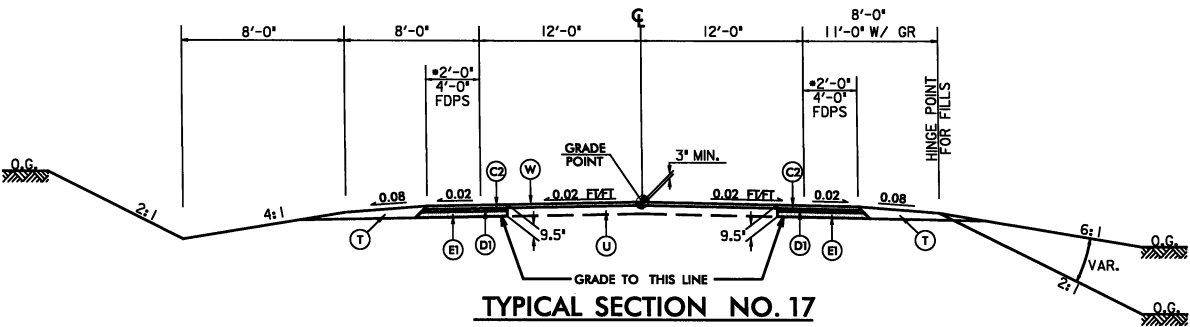

TYPICAL SECTION NO. 17


NOTE: FOR VARIABLE SLOPES SEE CROSS SECTIONS
FOR TAPERS AND AUXILIARY LANES SEE PLAN VIEW

USE TYPICAL SECTION NO. 17:
*-Y10- STA 14+65.00 TO 16+75.00
-Y10- STA 27+00.00 TO 32+00.00

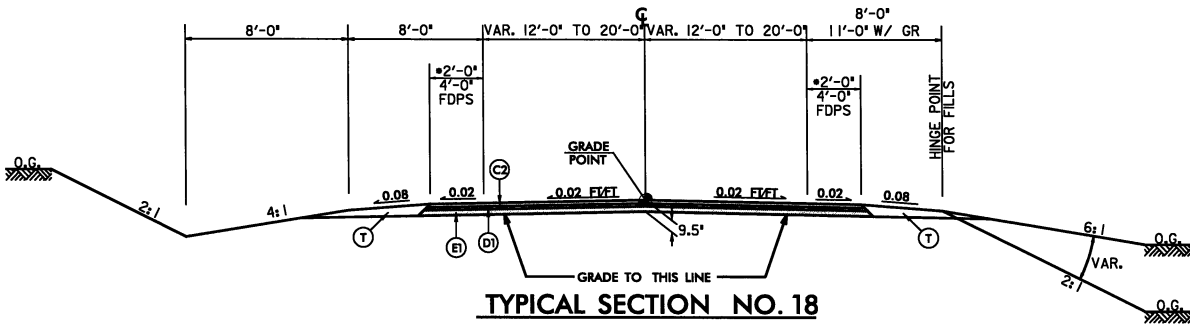


TYPICAL SECTION NO. 18

USE TYPICAL SECTION NO. 18:
*-Y10- STA 16+75.00 TO 20+65.24
-Y10- STA 21+98.64 TO 27+00.00

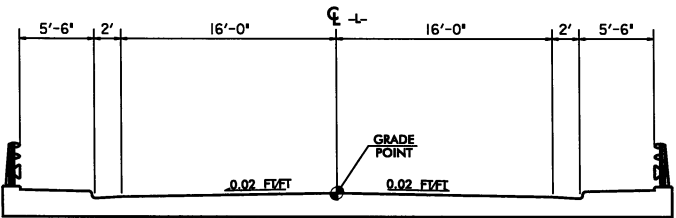

TYPICAL SECTION NO. 19

USE TYPICAL SECTION NO. 19:
-Y8- STA 13+95.67 (BEG BRIDGE) TO 15+99.68 (END BRIDGE)

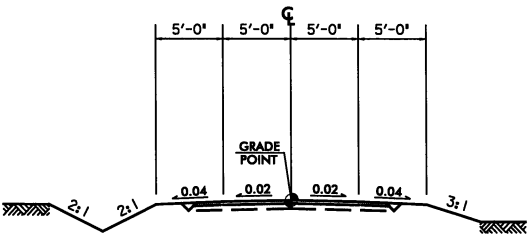

GREENWAY TYPICAL SECTION



TYPICAL SHOWN FOR REFERENCE ONLY.
HORIZONTAL ALLOWANCE FOR GREENWAY
TYPICAL HAS BEEN PROVIDED FOR UNDER
-L-BRIDGE OVER BULL RUN CREEK.
DESIGN AND CONSTRUCTION TO BE
COMPLETED BY OTHERS.

PROJECT REFERENCE		SHEET NO.	
U-2412A		2-E	
ROADWAY DESIGN ENGINEER		HYDRAULICS ENGINEER	
PRELIMINARY PLANS DO NOT USE FOR CONSTRUCTION			
Prepared in the Office of:		 GIBSON ENGINEERS, PC	


C1	1.5" S9.5B
C2	3" S9.5B
C3	VAR. DEPTH S9.5B
D1	2.5" I19.0B
D2	3" I19.0B
D3	3.5" I19.0B
D4	4" I19.0B
D5	VAR. DEPTH I19.0B
E1	4" B25.0B
E2	5" B25.0B
E3	5.5" B25.0B
E4	VAR. DEPTH B25.0B
J	8" AGGREGATE BASE COURSE
K	8" SOIL LIME SUBBASE OR 7" SOIL CEMENT SUBBASE
R1	2'-6" CURB AND GUTTER
R2	MONOLITHIC CONCRETE ISLAND
R3	EXPRESSWAY GUTTER
R4	1'-6" CURB AND GUTTER
R5	SHOULDER BERM GUTTER
T	EARTH MATERIAL
U	EXISTING PAVEMENT
W	WEDGING

-PLAN OF RETAINING WALL-

PROJECT REFERENCE		SHEET NO.	
U-2412A		2-F	
ROADWAY DESIGN ENGINEER		HYDRAULICS ENGINEER	
PRELIMINARY PLANS DO NOT USE FOR CONSTRUCTION			
Prepared in the Office of:			
VERTICAL SCALE 5' 0 5' 10'		HORIZONTAL SCALE 25' 0 25' 50'	

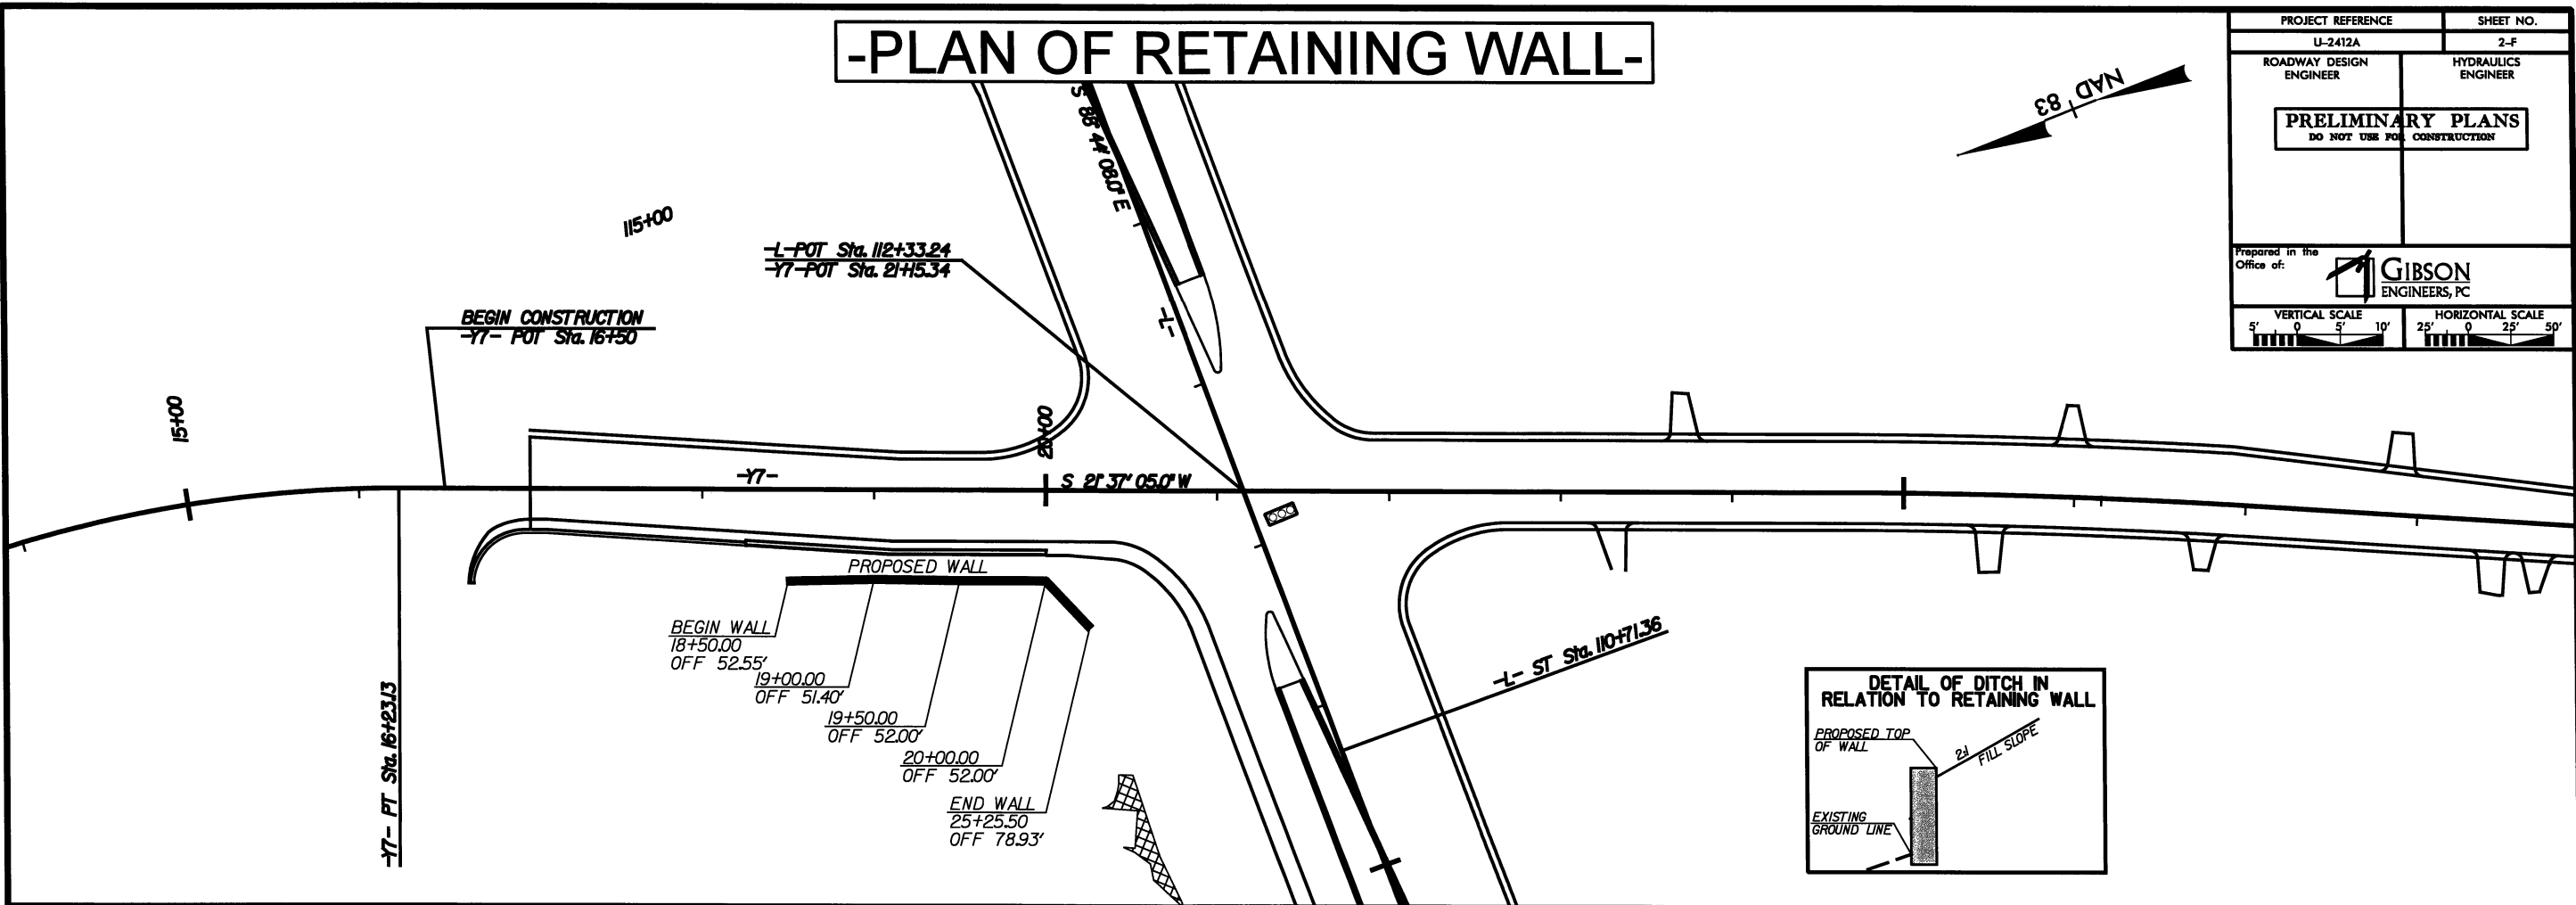 

-RETAINING WALL-

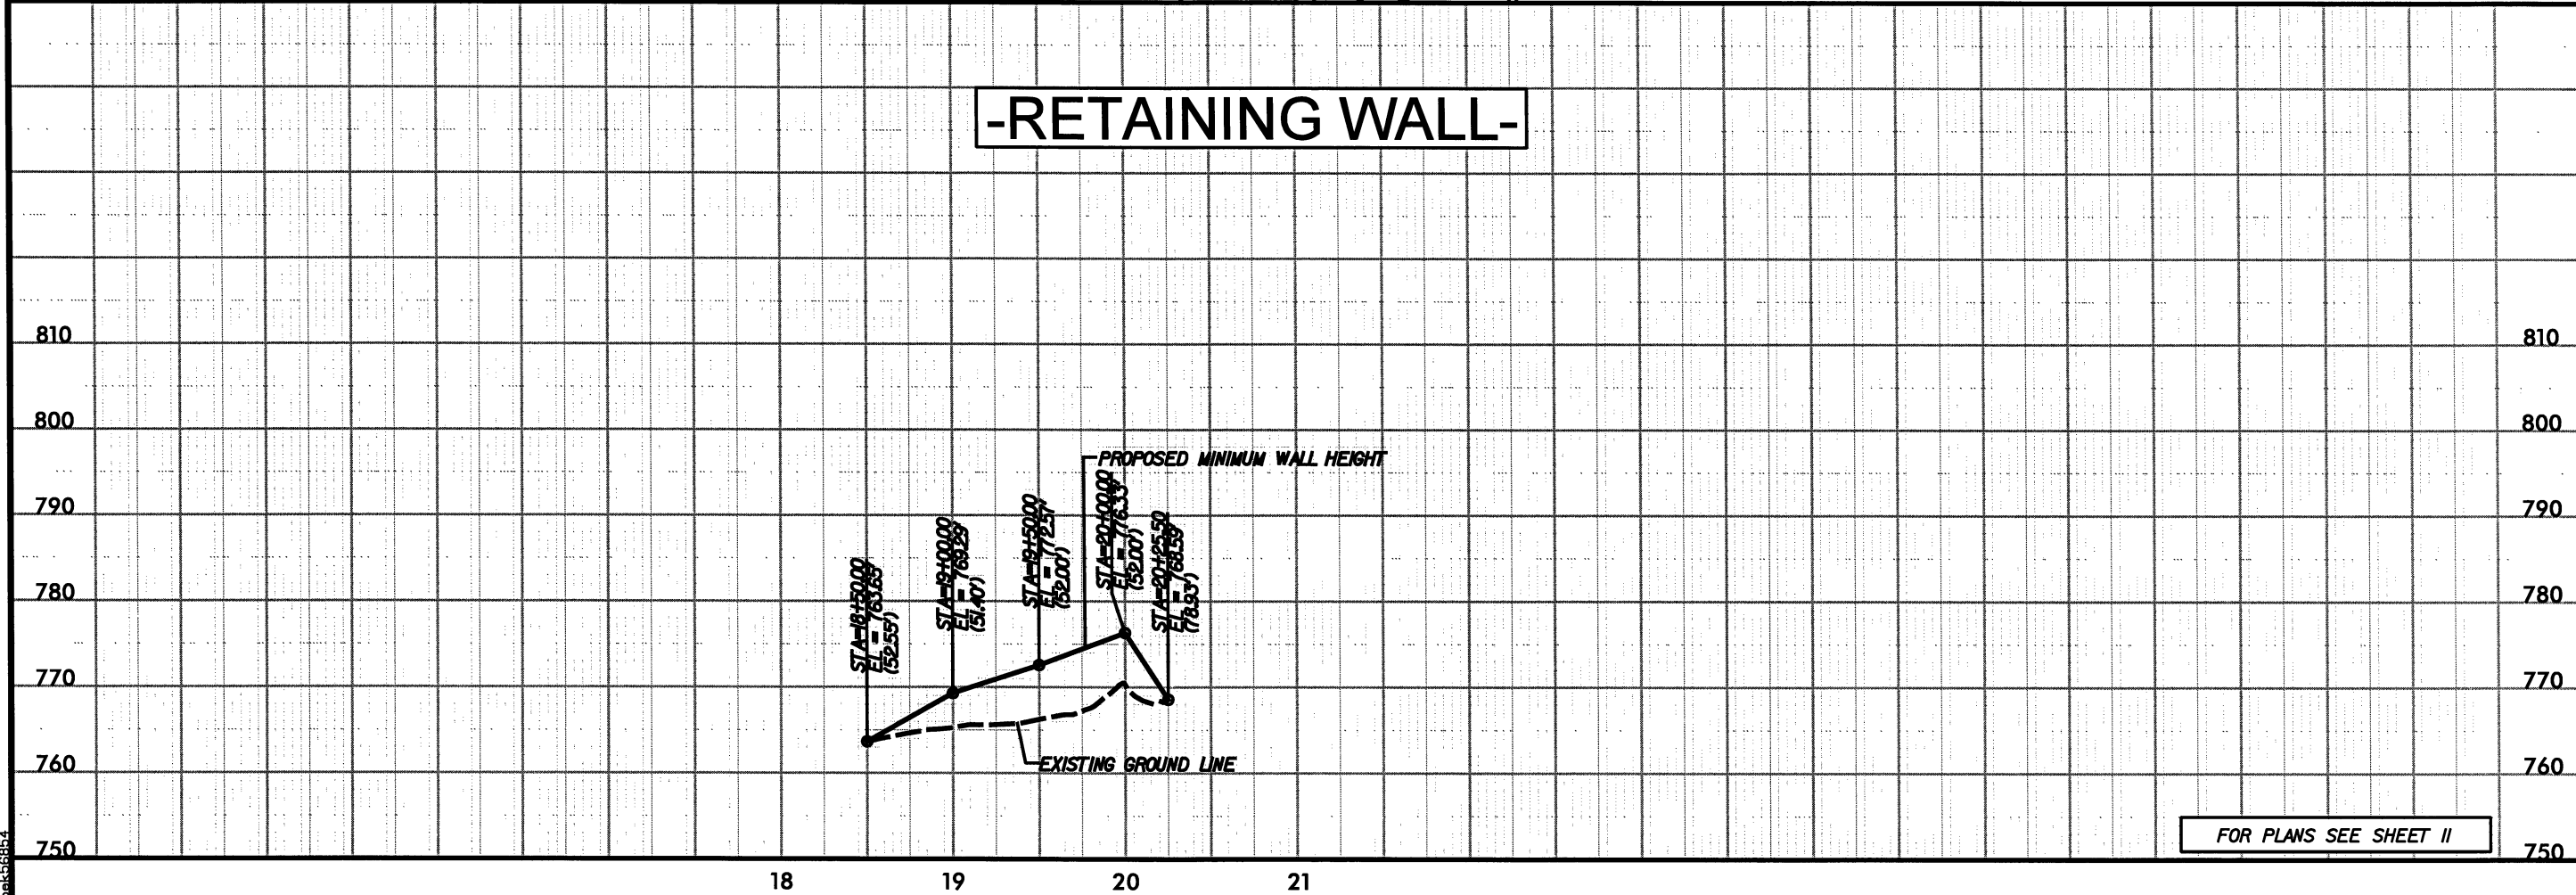

FOR PLANS SEE SHEET II

7/15/2011 9:32:22 AM
r:\roadway\proj\2412a_rdy_psh_wall_detail.dgn
psh56855

DIVISION OF HIGHWAYS
STATE OF NORTH CAROLINA

SUMMARY OF EARTHWORK

IN CUBIC YARDS

LOCATION	UNCLASSIFIED EXCAVATION	UNDERCUT	EMBT + %	BORROW	WASTE
-L- 11+50.00 TO 41+50.00	73096		45240		27829
-RPD- 10+25.00 TO 12+34.38	159		89		70
-Y1- 12+75.00 TO 15+42.74	10		1146	1136	
-Y2- 10+57.32 TO 13+25.00	1121		26		1095
-Y- 10+51.62 TO 22+00.00	3210		22877	19667	
-YA- 10+50.00 TO 12+63.86	129		203	74	
-YC- 13+00.00 TO 16+10.30	207		412	205	
-Y3- 16+09.10 TO 19+00.00	1155		2		1153
SUBTOTAL #1	79060		69995	21082	30147
-L- 41+50.00 TO 71+50.00	52045		96718	44673	
-Y4- 10+10.00 TO 16+94.95	492		1088	596	
-Y4- 18+05.07 TO 24+00.00	136		1566	1430	
SUBTOTAL #2	52673		99372	46699	
-L- 71+50.00 TO 89+51.81	12818		161450	148632	
-Y5- 10+25.00 TO 18+17.62	842		1774	932	
-Y5- 19+29.13 TO 26+00.00	1225		3551	2326	
-Y5A- 10+18.02 TO 11+50.00	84		108	24	
-Y5B- 10+00.00 TO 12+82.00	444		367		77
SUBTOTAL #3	15413		167250	151914	77
-L- 94+16.81 TO 126+00.00	26457		338135	311678	
-Y7- 17+00.00 TO 20+58.78	248		1999	1751	
-Y7- 21+71.88 TO 31+75.00	5205		420		
SUBTOTAL #4	31910		340554	313429	
-L- 126+00.00 TO 138+21.44	65179		35341		29838
SUBTOTAL #5	65179		35341		29838


LOCATION	UNCLASSIFIED EXCAVATION	UNDERCUT	EMBT + %	BORROW	WASTE
-L- 142+21.51 TO 153+50.00	90945		40630		50315
-Y8- 12+25.00 TO 13+95.67	158		276	118	
-Y8- 15+99.68 TO 17+50.00	28		152	124	
SUBTOTAL #6	91131		41058	242	50315
-L- 156+55.00 TO 200+84.66	281720		142656		139064
-Y10- 14+65.00 TO 20+65.24	377		7266	6889	
-Y10- 21+98.61 TO 32+00.00	9398		293		9105
-Y10B- 10+31.77 TO 12+50.00	923		7266	6343	
SUBTOTAL #7	292418		157481	13232	148169
SUBTOTAL #1 THRU #7	627784		911051	546598	263331
ROCK & UNDERCUT PER GEOTECH RECOMMENDATIONS LOST DUE TO CLEARING AND GRUBBING	-20000		-80625		28600
					-20000
WASTE IN LIEU OF BORROW				-165331	-165331
TOTAL	607784		830426	381267	106600
ESTIMATED 5% TO REPLACE TOPSOIL ON BORROW PITS				19063	
GRANDTOTAL	607784		830426	400330	106600
SAY	669000		914000	441000	

DDE: SAY 4300 CY

EST. UNDERCUT: SAY 28600 CY

SELECT GRANULAR MATERIAL: SAY 25800 CY

NOTE: Earthwork quantities are calculated by the Roadway Design Unit.
These earthwork quantities are based in part on subsurface data
provided by the Geotechnical Engineering Unit.

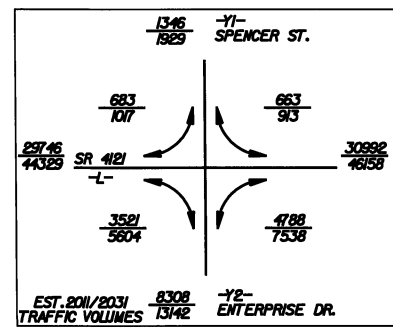

REVISIONS
 REVISED PARCEL 6 & 7 TO 5; PARCELS TO 9/12; PARCEL 12 TO 11 - REVISED 6-24-09

BEGIN TIP PROJECT (U-2412A)
 -L- POT Sta. 11+50.00

BEGIN CONSTRUCTION
 -Y1- POT Sta. 12+05.00
 -Y1- PT Sta. 12+07.21

BEGIN PAVING
 -Y1- POT Sta. 12+75.00

POT Sta. 10+00.00
BEGIN CONSTRUCTION
 POT Sta. 10+25.00

-L- POT Sta. 12+48.5
 -RPD- POT Sta. 12+75.00




END CONSTRUCTION
 -Y2- POT Sta. 13+25.00

-Y2-
 PI Sta 14+56.96
 Δ = 7° 48' 26.0" (RT)
 D = 141' 06.6"
 L = 463.29'
 T = 232.00'
 R = 3,400.00'
 SE = SEE PLAN VIEW
 DS = 40 mph


-L-
 PI Sta 21+67.96
 Δ = 30° 52' 35.9" (RT)
 D = 251' 53.2"
 L = 1,077.80'
 T = 552.33'
 R = 2,000.00'
 SE = 07
 DS = 60 mph

PAVEMENT REMOVAL
 -L- PFL SEE SHEET 24
 -RPD- PFL SEE SHEET 31
 -Y1- PFL SEE SHEET 31
 -Y2- PFL SEE SHEET 31

7/15/2011 9:33:09 AM
 r:\roadway\proj\U2412A-rdj.pah04.dgn
 deb5685

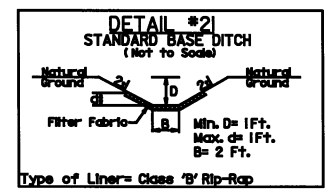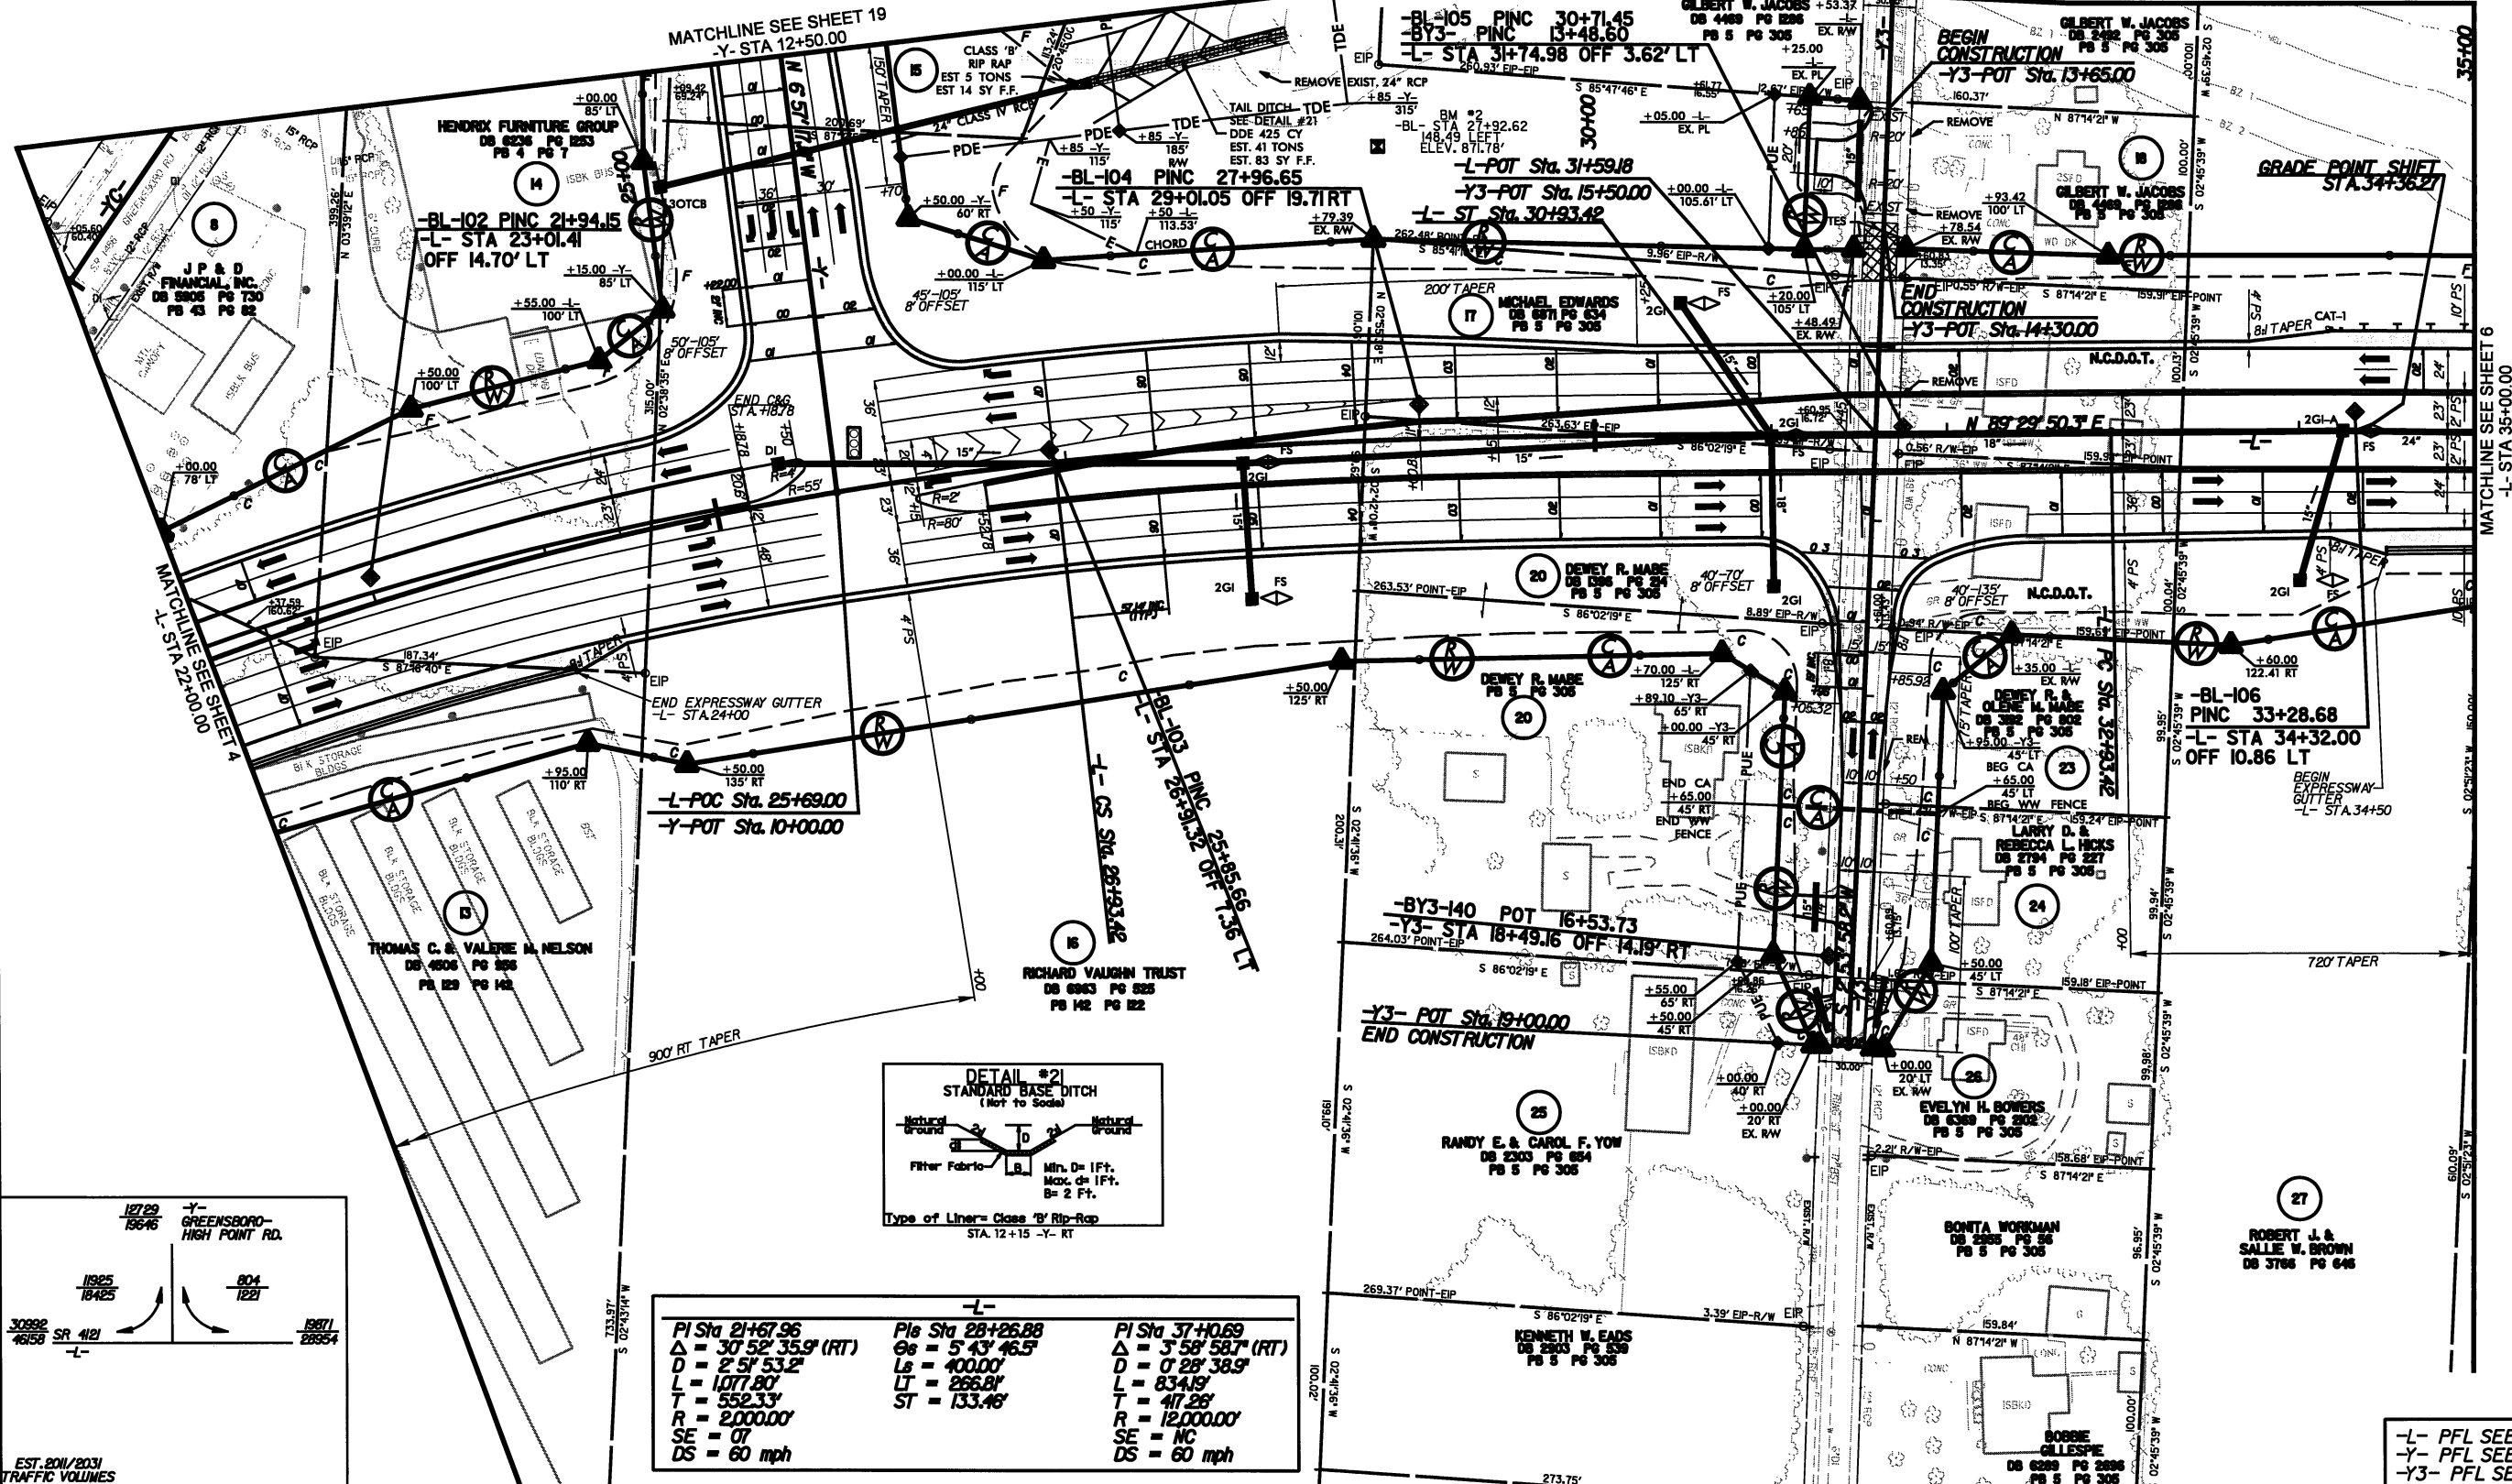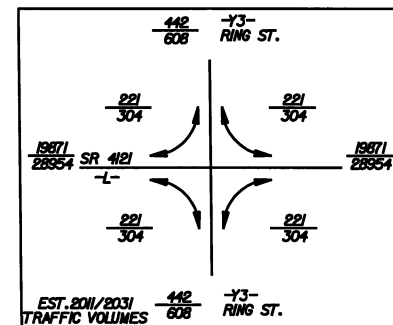

PI Sta 21+67.96 $\Delta = 30' 52' 35.9''$ (RT) $D = 2' 5' 53.2''$ $L = 1077.80'$ $T = 552.33'$ $R = 2000.00'$ $SE = 0'$ $DS = 60$ mph	PI Sta 28+26.88 $\Delta = 5' 43' 46.5''$ $D = 100.00'$ $L = 266.81'$ $ST = 133.46'$	PI Sta 37+0.69 $\Delta = 3' 58' 58.7''$ (RT) $D = 0' 28' 38.9''$ $L = 834.19'$ $T = 47.26'$ $R = 12000.00'$ $SE = NC$ $DS = 60$ mph
---	--	---

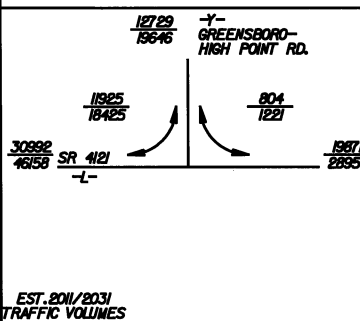

REVISED OWNER FOR PARCELS 14, 15, 16, & 17, REVISED PARCEL 22 TO 20 - REVISED 6-24-09







7/15/2011 9:33:57 AM
 r:\roadway\proj\2412a-rd-j.psh05.dgn
 19871/28854

-L- PFL SEE SHEET 24
 -Y- PFL SEE SHEET 32
 -Y3- PFL SEE SHEET 33


REVISED OWNER FOR PARCEL 29; REVISED ROW AND PDE MONUMENT TO SC STA 45+80.38 RT - REVISED 6-24-09

7/15/2011
9:34:38 AM
r:\roadway\p-r-o-j\U2412A-r-d-j-pah06.dgn
pak66854

MATCHLINE SEE SHEET 5
-L- STA 35+00.00

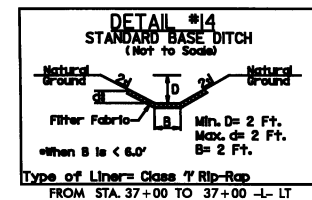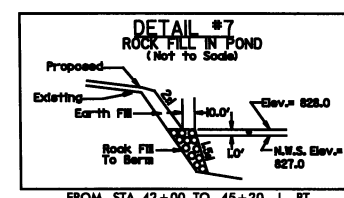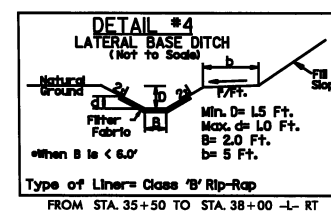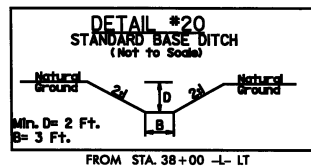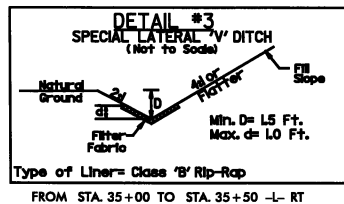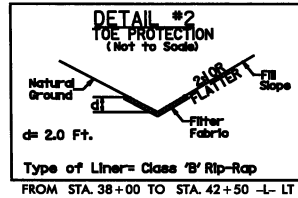

PROJECT REFERENCE		SHEET NO.
U-2412A		6
ROADWAY DESIGN ENGINEER	HYDRAULICS ENGINEER	
PRELIMINARY PLANS DO NOT USE FOR CONSTRUCTION		
Prepared in the Office of: GIBSON ENGINEERS, PC		

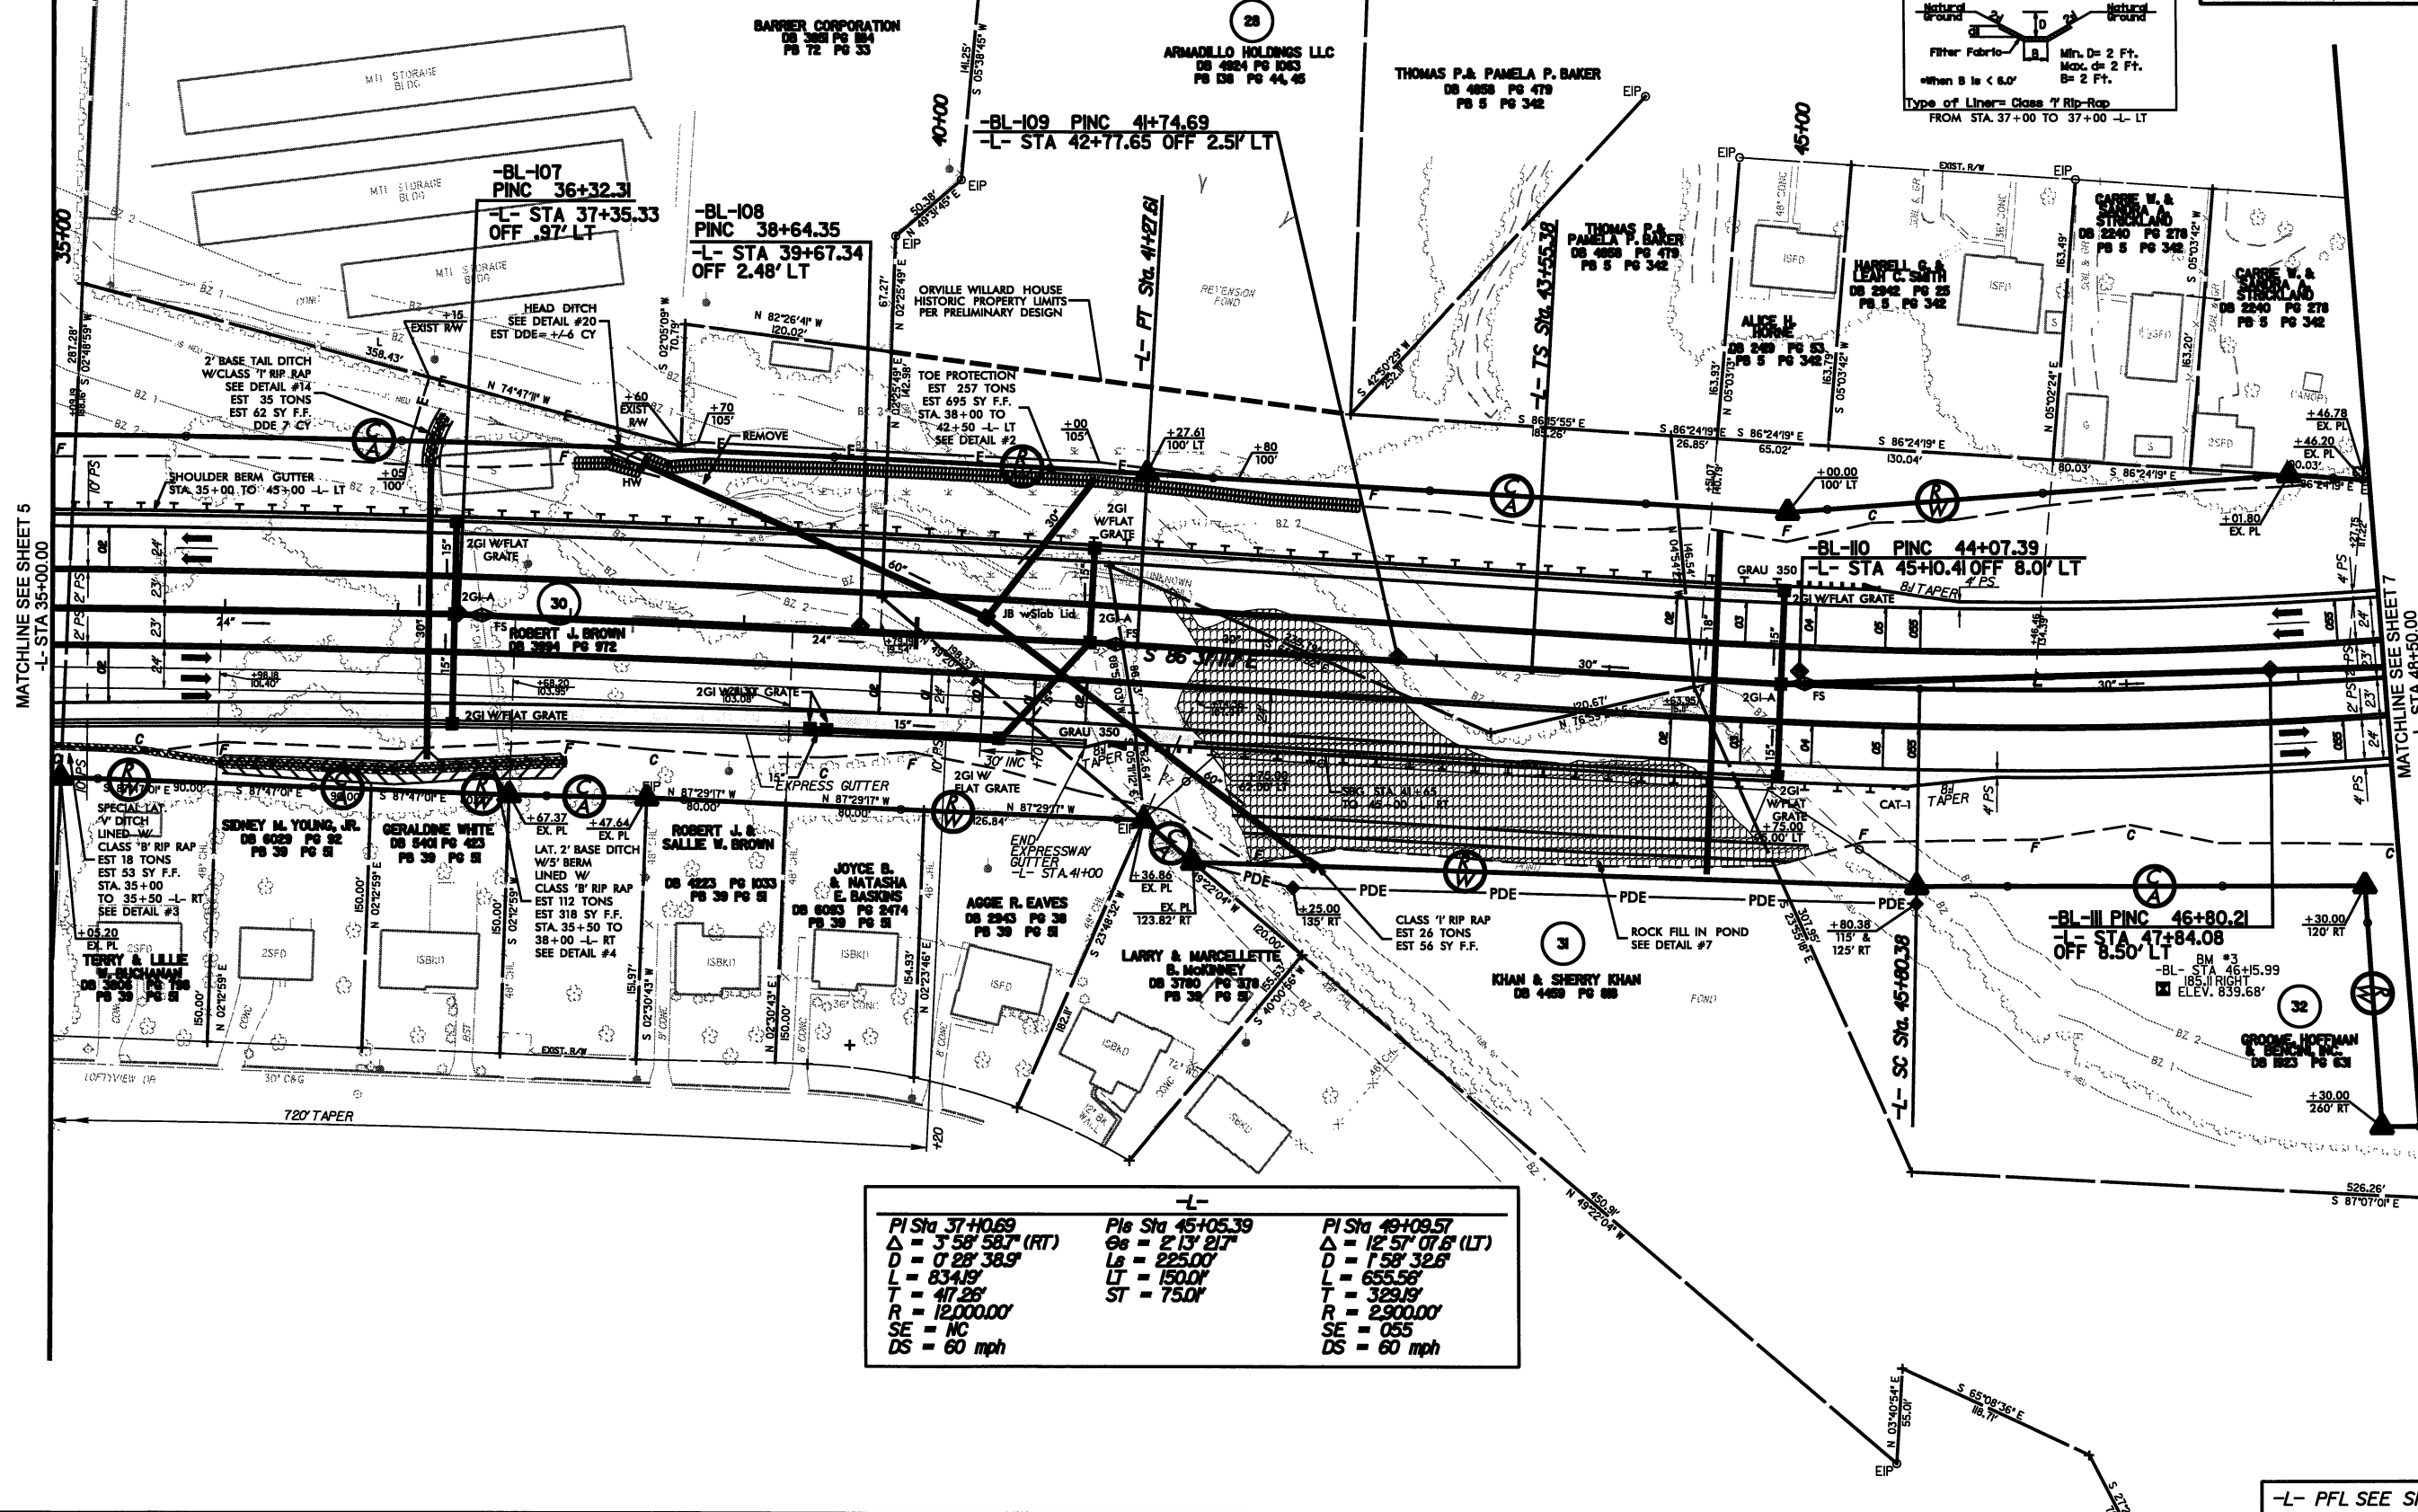




MATCHLINE SEE SHEET 7
-L- STA 48+00.00

-L-		
PI Sta 37+00.69	PI Sta 45+05.39	PI Sta 49+09.57
Δ = 3' 58" 58.7" (RT)	Δ = 2' 13" 21.7"	Δ = 12' 57" 07.8" (LT)
D = 0' 28" 38.9"	Ls = 225.00'	D = 1' 58" 32.6"
L = 834.19'	LT = 150.00'	L = 655.56'
T = 47' 26"	ST = 75.00'	T = 329.19'
R = 12,000.00'		R = 2,900.00'
SE = NC		SE = 055
DS = 60 mph		DS = 60 mph


-L- PFL SEE SHEET 24 & 25

REVISED PARCEL 35 & 36 TO 34, 44, 46, 48, 50 & 51 TO 43, 56 TO 54, 55 TO 57, 97, REVISED OWNER FOR PARCEL 39, 40, 52, 55, & 59, ADDED PARCEL 59A, REVISED 6-24-08



7/15/2011
9:35:55 AM
\\p156555\proj\N2412A_rdy.pch07.dgn
p156555

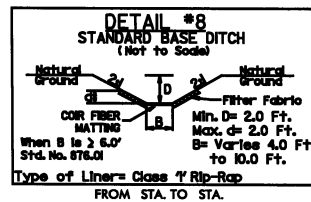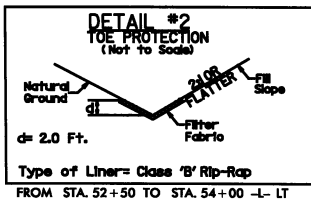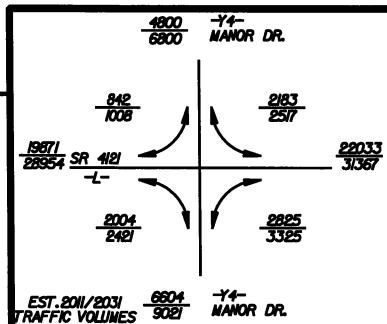

PROJECT REFERENCE		SHEET NO.	
U-2412A		7	
ROADWAY DESIGN ENGINEER		HYDRAULICS ENGINEER	
PRELIMINARY PLANS DO NOT USE FOR CONSTRUCTION			
Prepared in the Office of:			
 GIBSON ENGINEERS, PC			

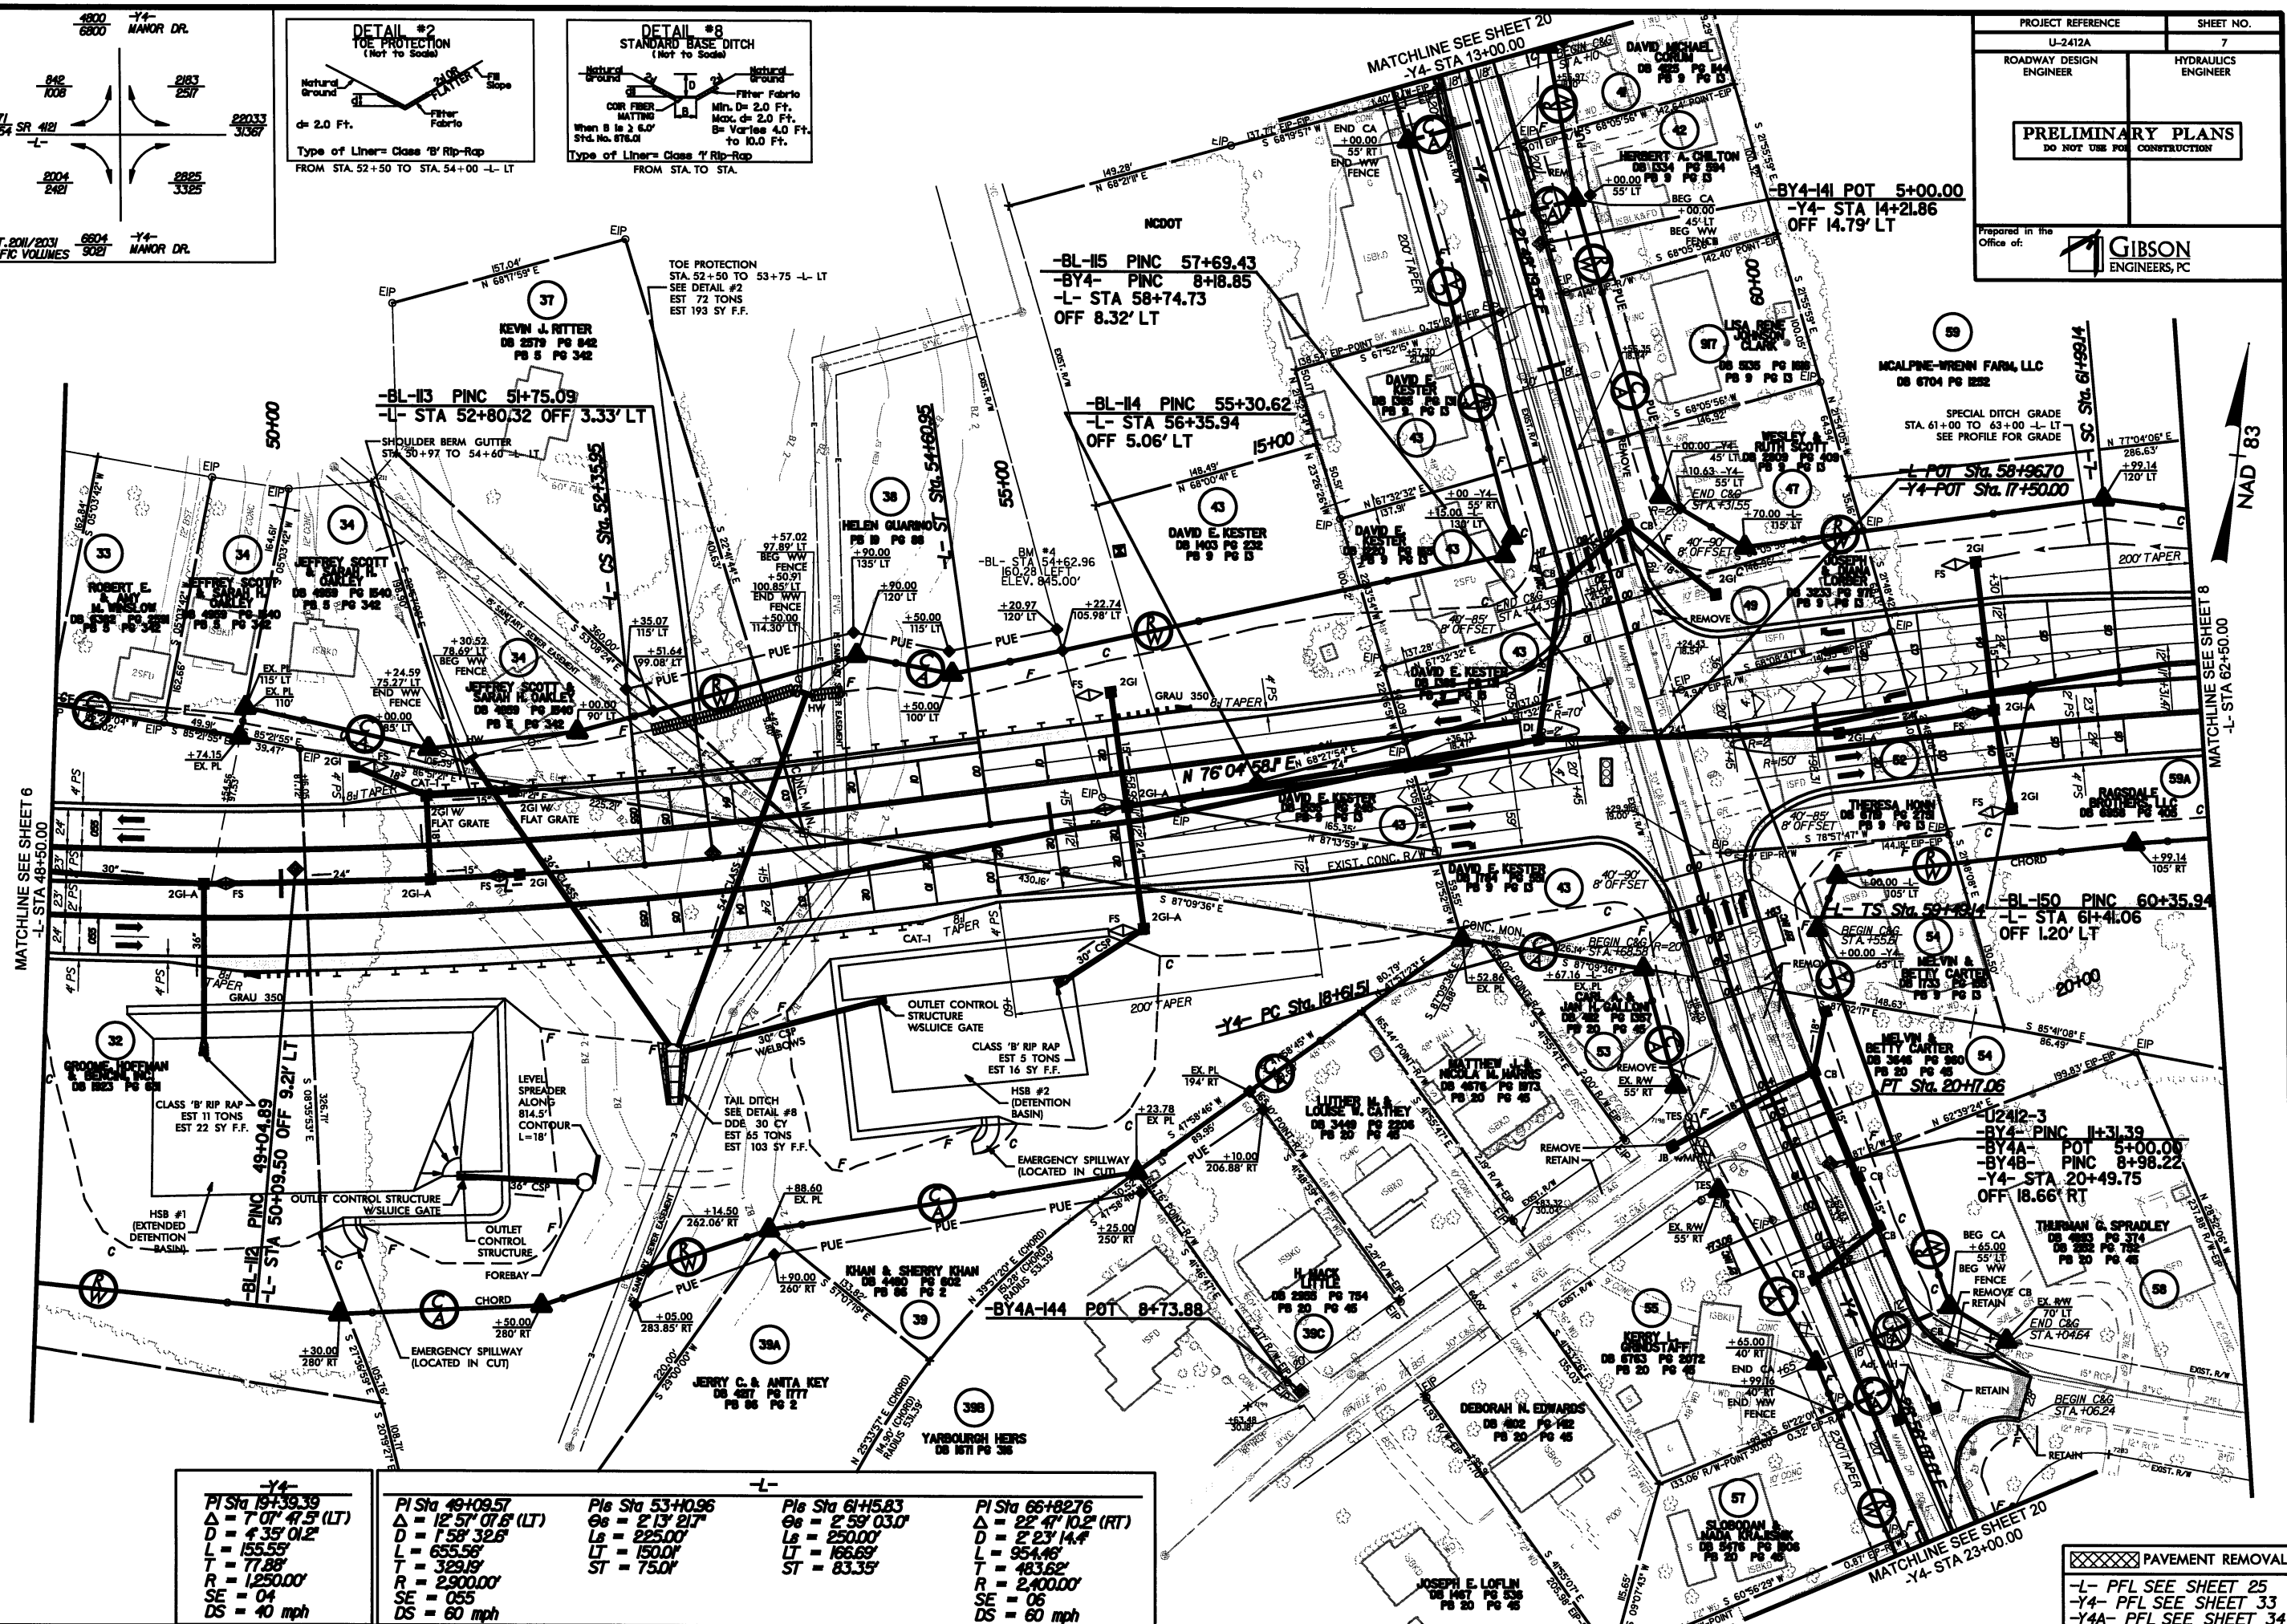

NAD 83

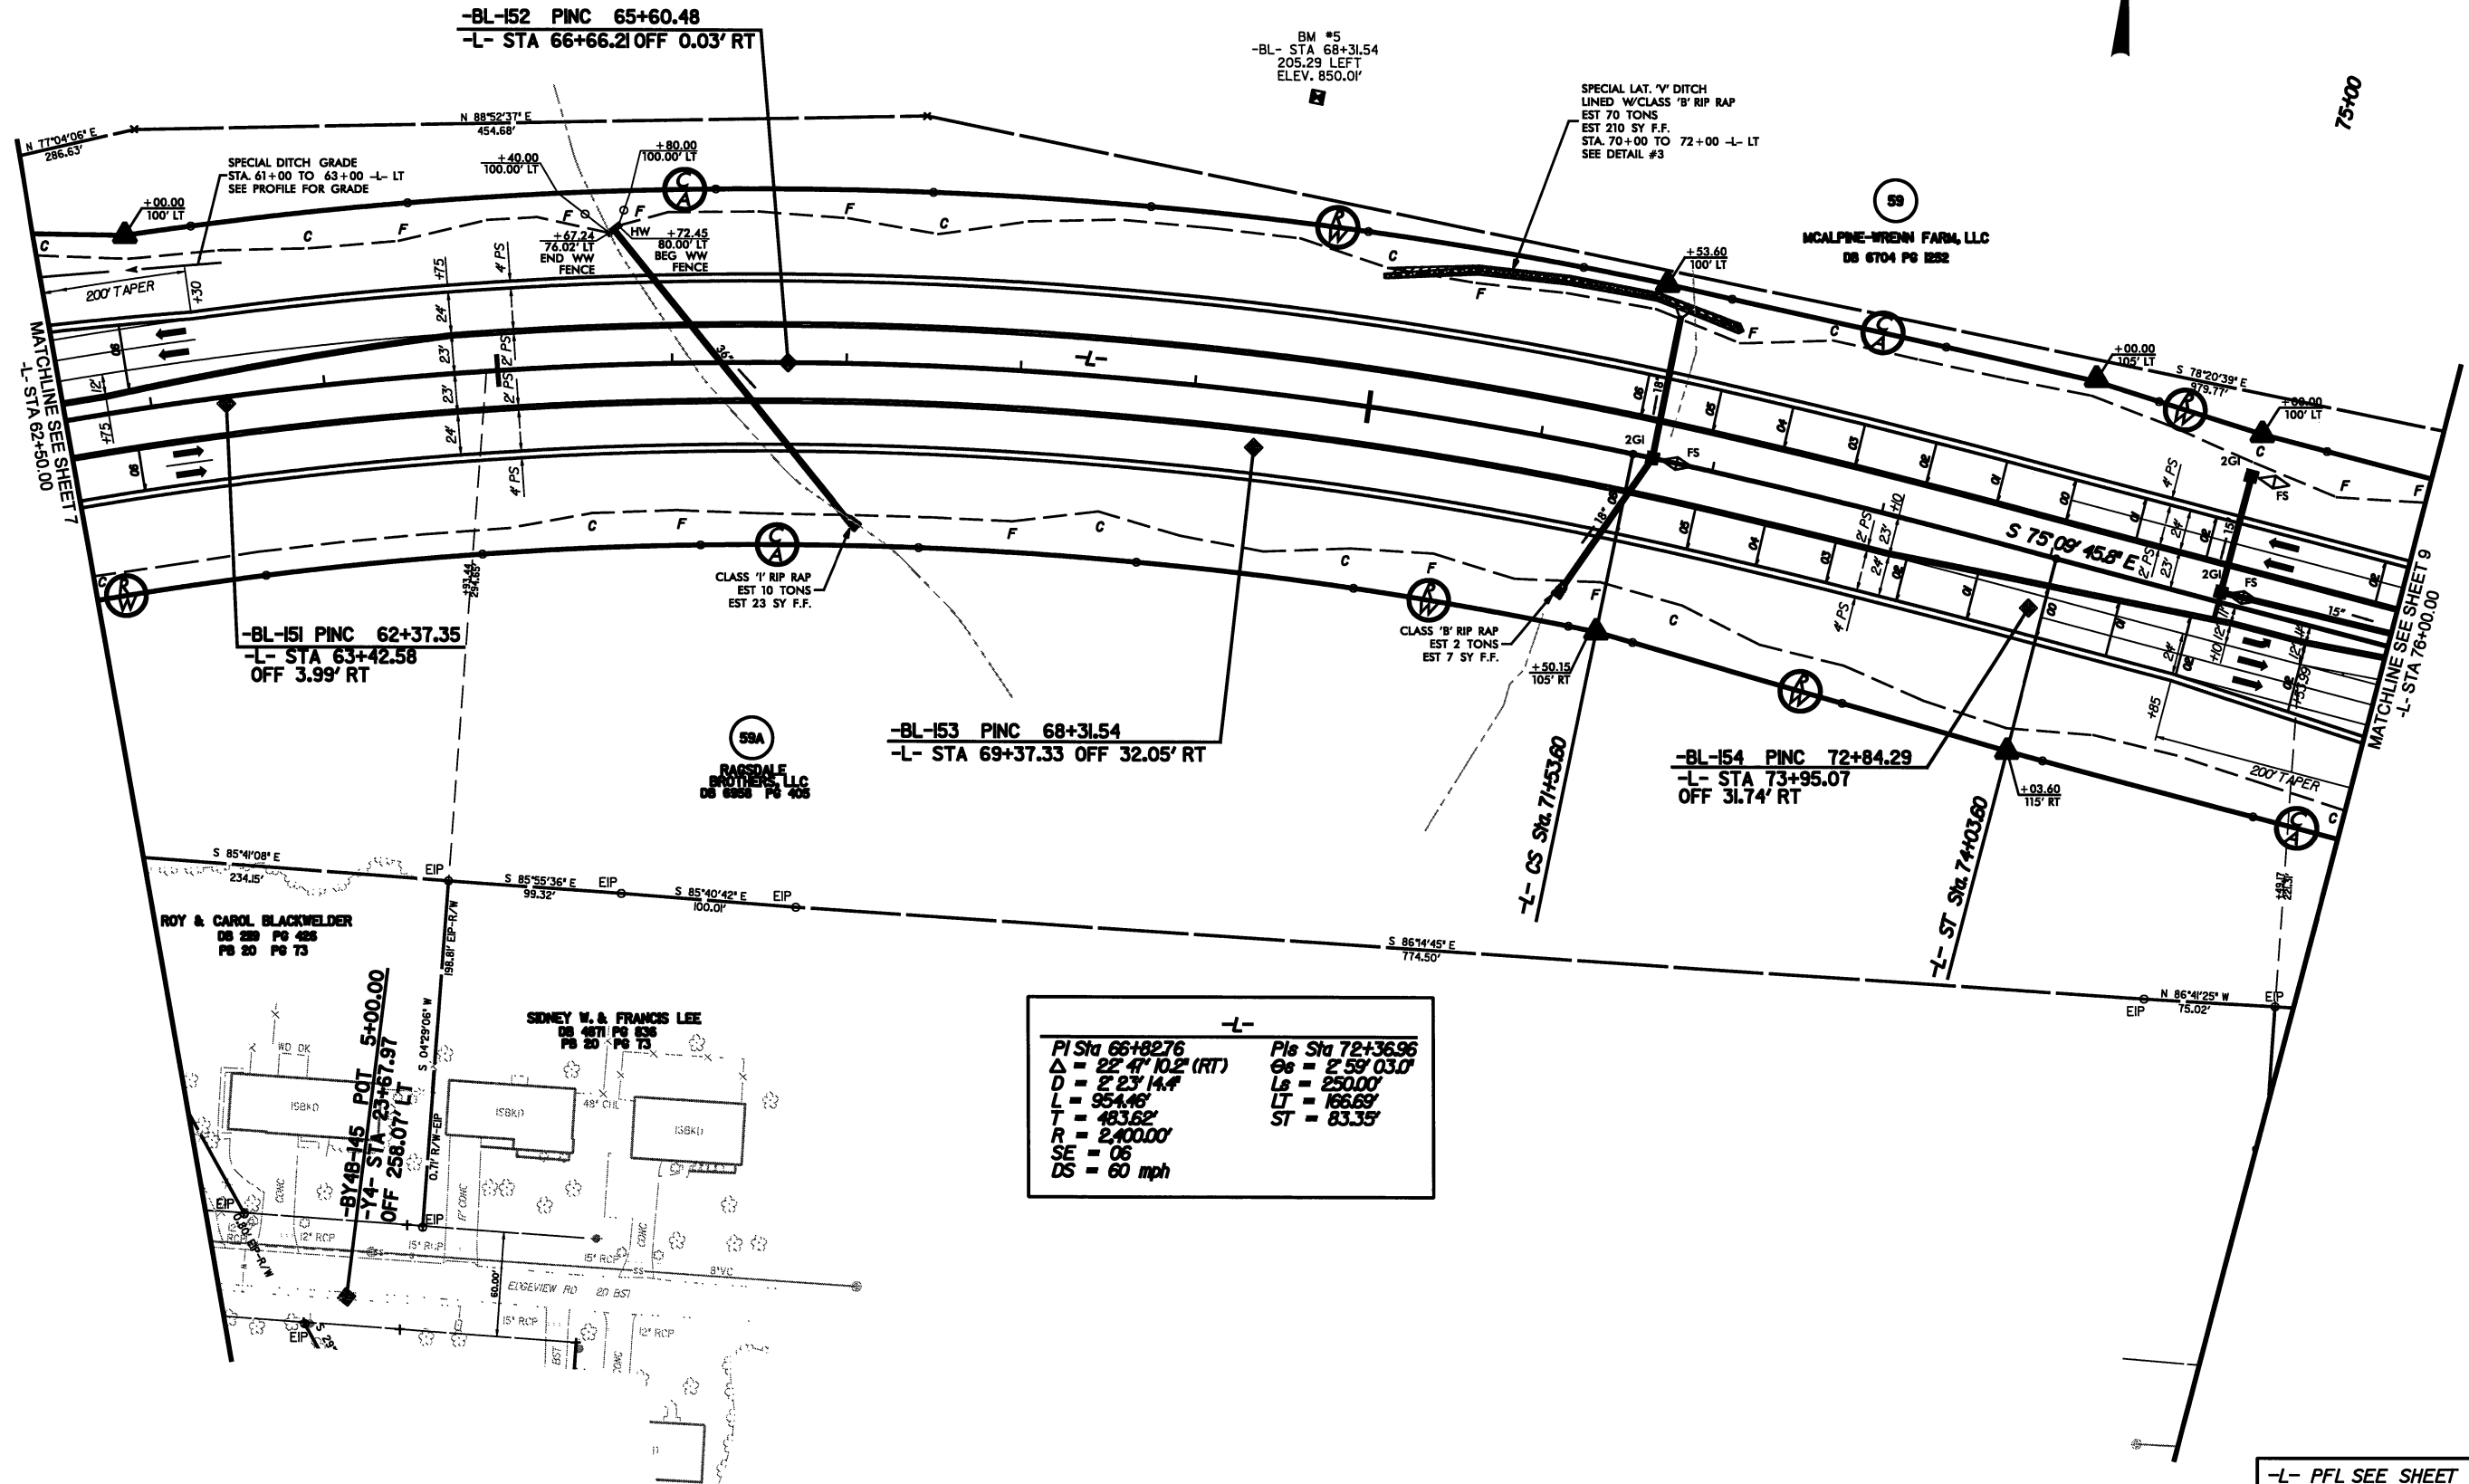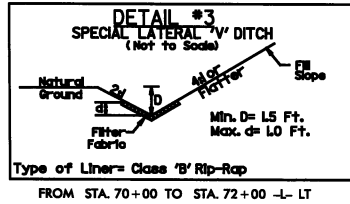

-L-	
PI Sta 66+82.76	Pls Sta 72+36.96
$\Delta = 22^{\circ} 41' 10.2''$ (RT)	$\Theta_s = 2^{\circ} 59' 03.0''$
$D = 2^{\circ} 23' 14.4''$	$L_s = 250.00'$
$L = 954.16'$	$LT = 166.69'$
$T = 483.62'$	$ST = 83.35'$
$R = 2,400.00'$	
$SE = 06$	
$DS = 60$ mph	

REVISIONS

ADDED PARCEL S9A REVISED OWNER FOR PARCEL S9 - REVISED 6-24-09

7/15/2011 9:38:23 AM
C:\Users\jgibson\proj\U2412A_rdy_psh08.dgn
JGIBSON


REVISIONS

REVISED OWNER FOR PARCEL 59 & 72 ADDED PARCEL 59A - REVISED 6-24-08

7/15/2011
9:37:21 AM
r:\roadway\proj\U2412A_rdy_pah09.dgn
pab56854

MATCHLINE SEE SHEET 8
-L- STA 76+00.00

MATCHLINE SEE SHEET 21
-Y5- STA 21+50.00

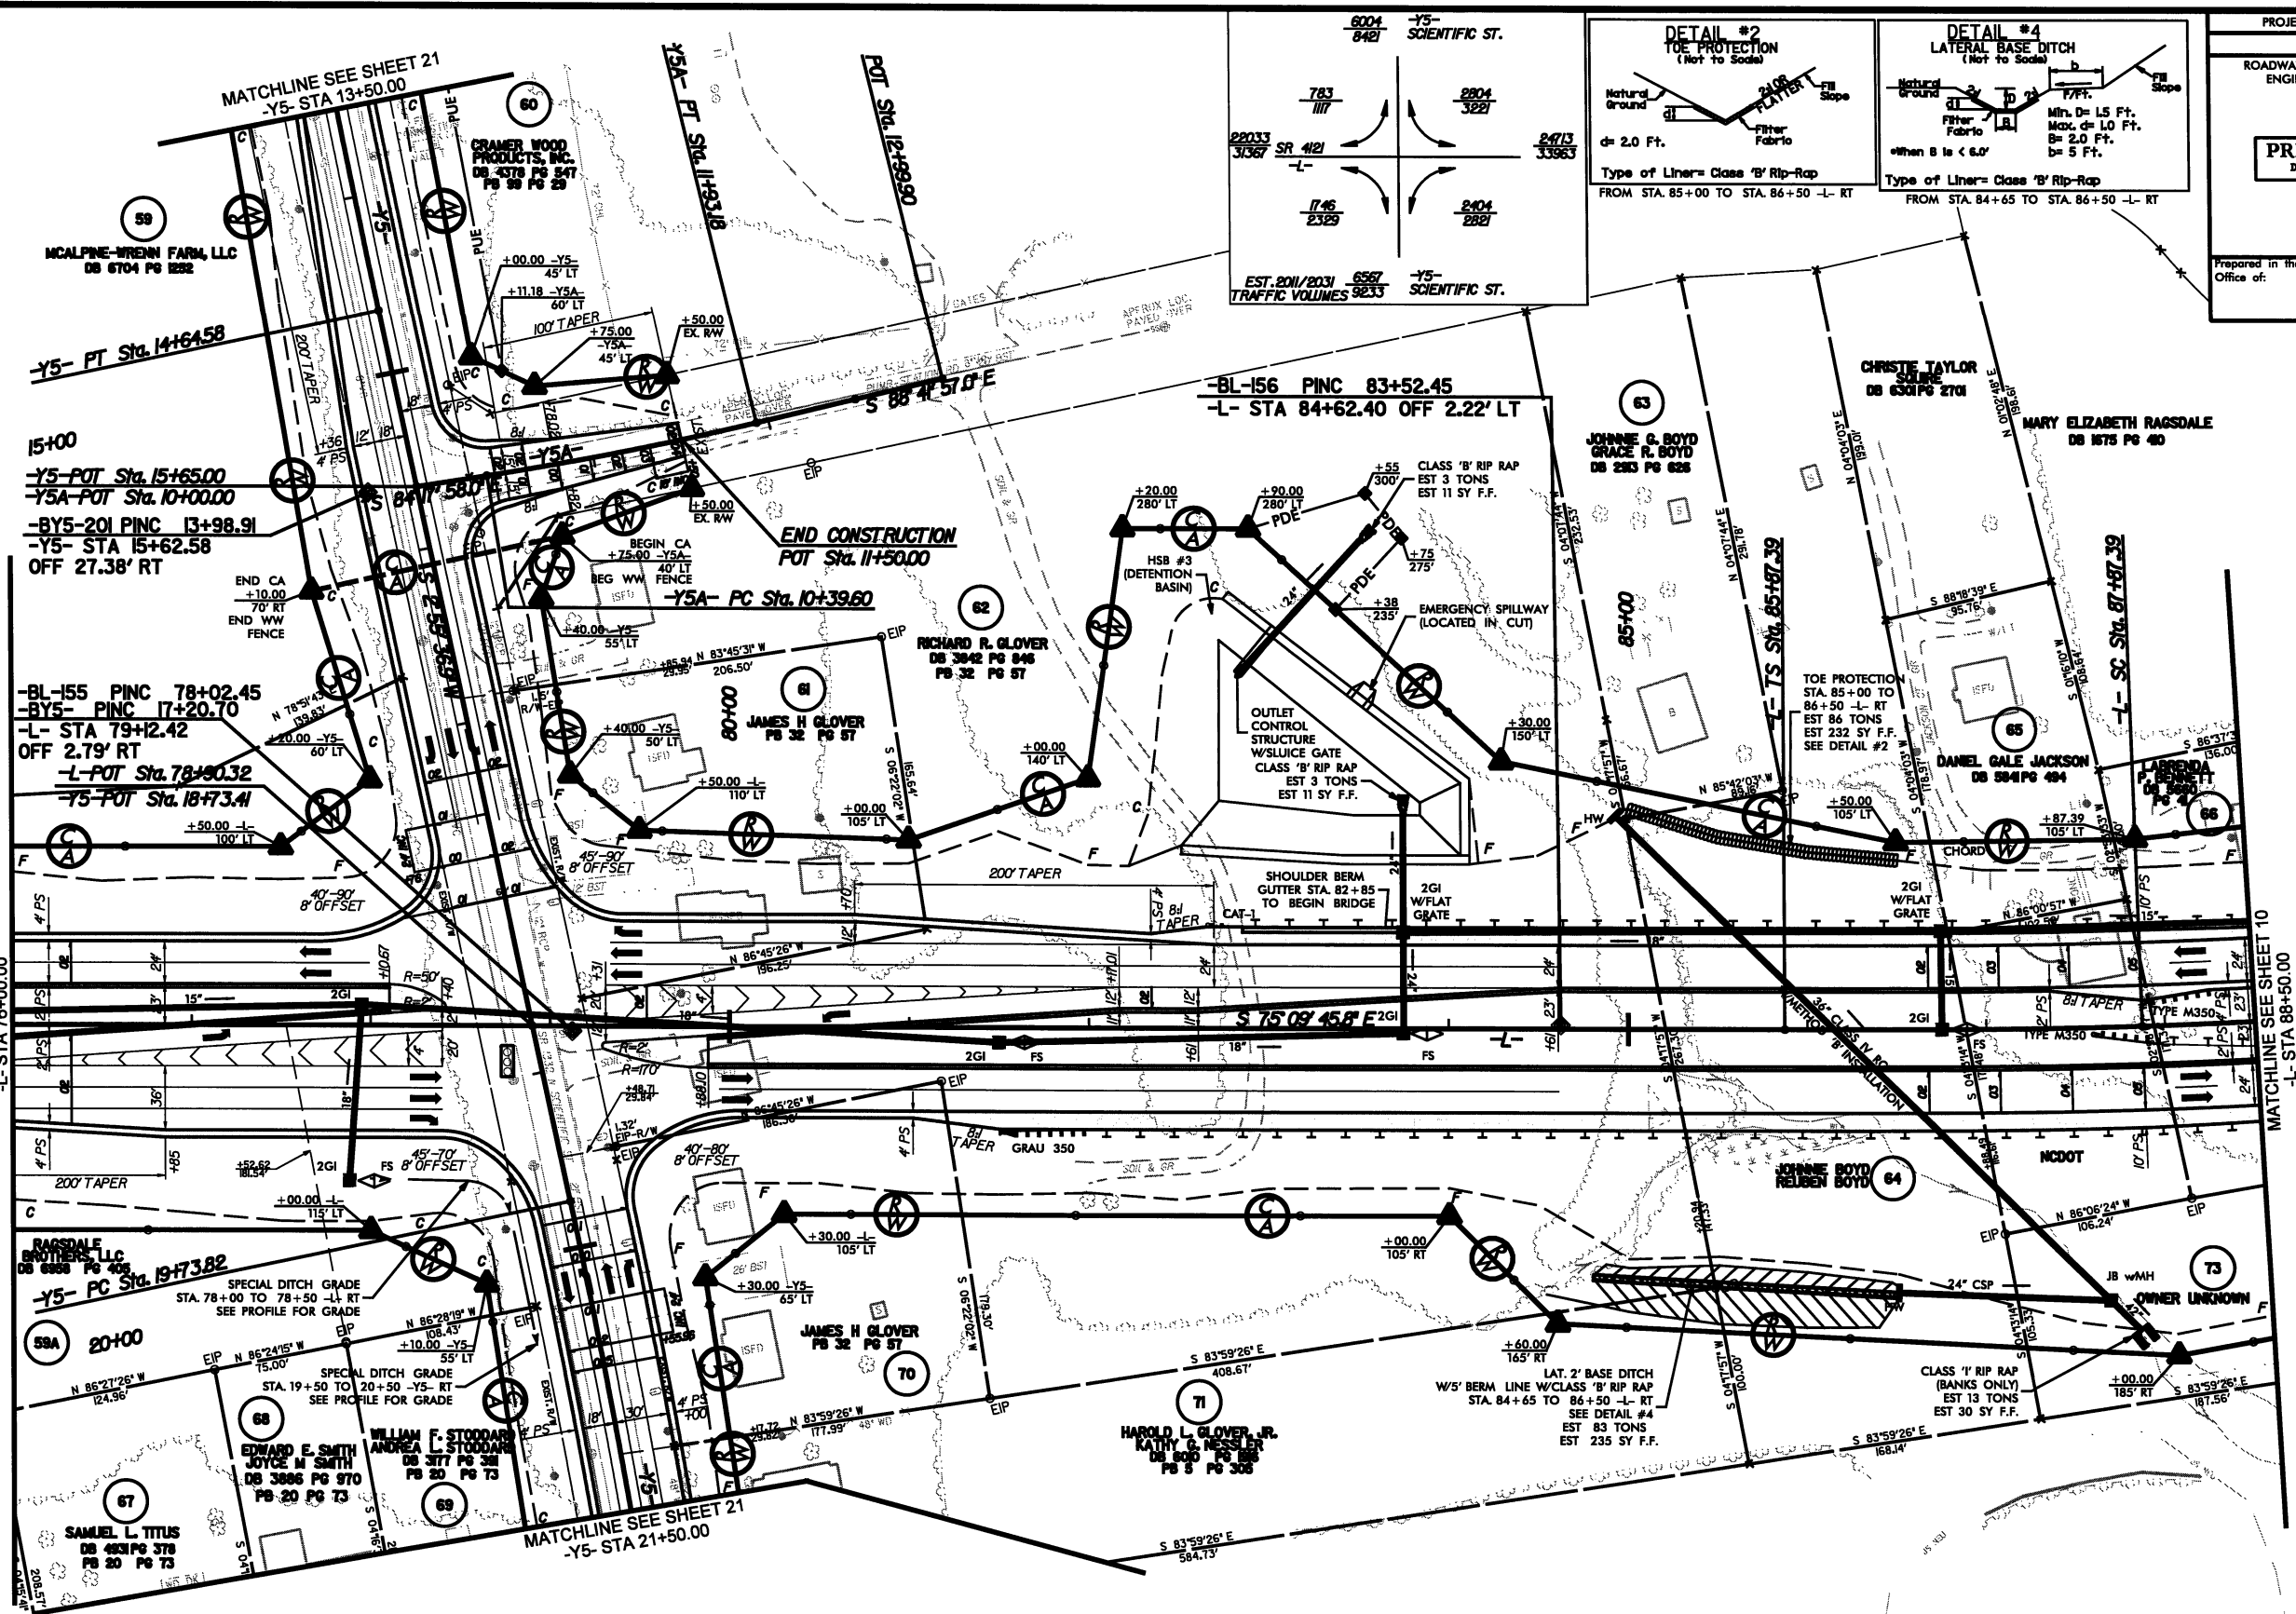

-Y5-	
PI Sta 13+54.60	PI Sta 21+18.69
$\Delta = 1' 15' 37.1''$ (LT)	$\Delta = 3' 19' 09.3''$ (RT)
D = 0' 34' 22.6'	D = 1' 08' 45.3'
L = 219.97'	L = 289.66'
T = 109.99'	T = 144.87'
R = 10,000.00'	R = 5,000.00'
SE = MC	SE = SEE PLAN VIEW
DS = 50 mph	DS = 50 mph

-Y5A-	
PI Sta 11+16.43	PI Sta 11+16.43
$\Delta = 4' 23' 59.0''$ (LT)	$\Delta = 4' 23' 59.0''$ (LT)
D = 2' 57' 53.2'	D = 2' 57' 53.2'
L = 153.58'	L = 153.58'
T = 76.83'	T = 76.83'
R = 2,000.00'	R = 2,000.00'
SE = SEE PLAN VIEW	SE = SEE PLAN VIEW
DS = 30 mph	DS = 30 mph

-L-	
PI Sta 87+207.3	PI Sta 93+42.25
$\Delta = 1' 54' 35.5''$	$\Delta = 20' 57' 26.2''$ (LT)
D = 200.00'	D = 1' 54' 35.5''
L = 133.34'	L = 1,097.32'
T = 66.67'	T = 554.88'
R = 3,000.00'	R = 3,000.00'
SE = OS	SE = OS
DS = 60 mph	DS = 60 mph

-L- PFL SEE SHEET 26
-Y5- PFL SEE SHEET 34
-Y5A- PFL SEE SHEET 35

PROJECT REFERENCE		SHEET NO.	
U-2412A		9	
ROADWAY DESIGN ENGINEER		HYDRAULICS ENGINEER	
PRELIMINARY PLANS DO NOT USE FOR CONSTRUCTION			
Prepared in the Office of: GIBSON ENGINEERS, PC			

PROJECT REFERENCE

U-2412A

ROADWAY DESIGN ENGINEER

SHEET NO.

10


HYDRAULICS ENGINEER

PRELIMINARY PLANS

DO NOT USE FOR CONSTRUCTION

Prepared in the Office of:

GIBSON ENGINEERS, PC

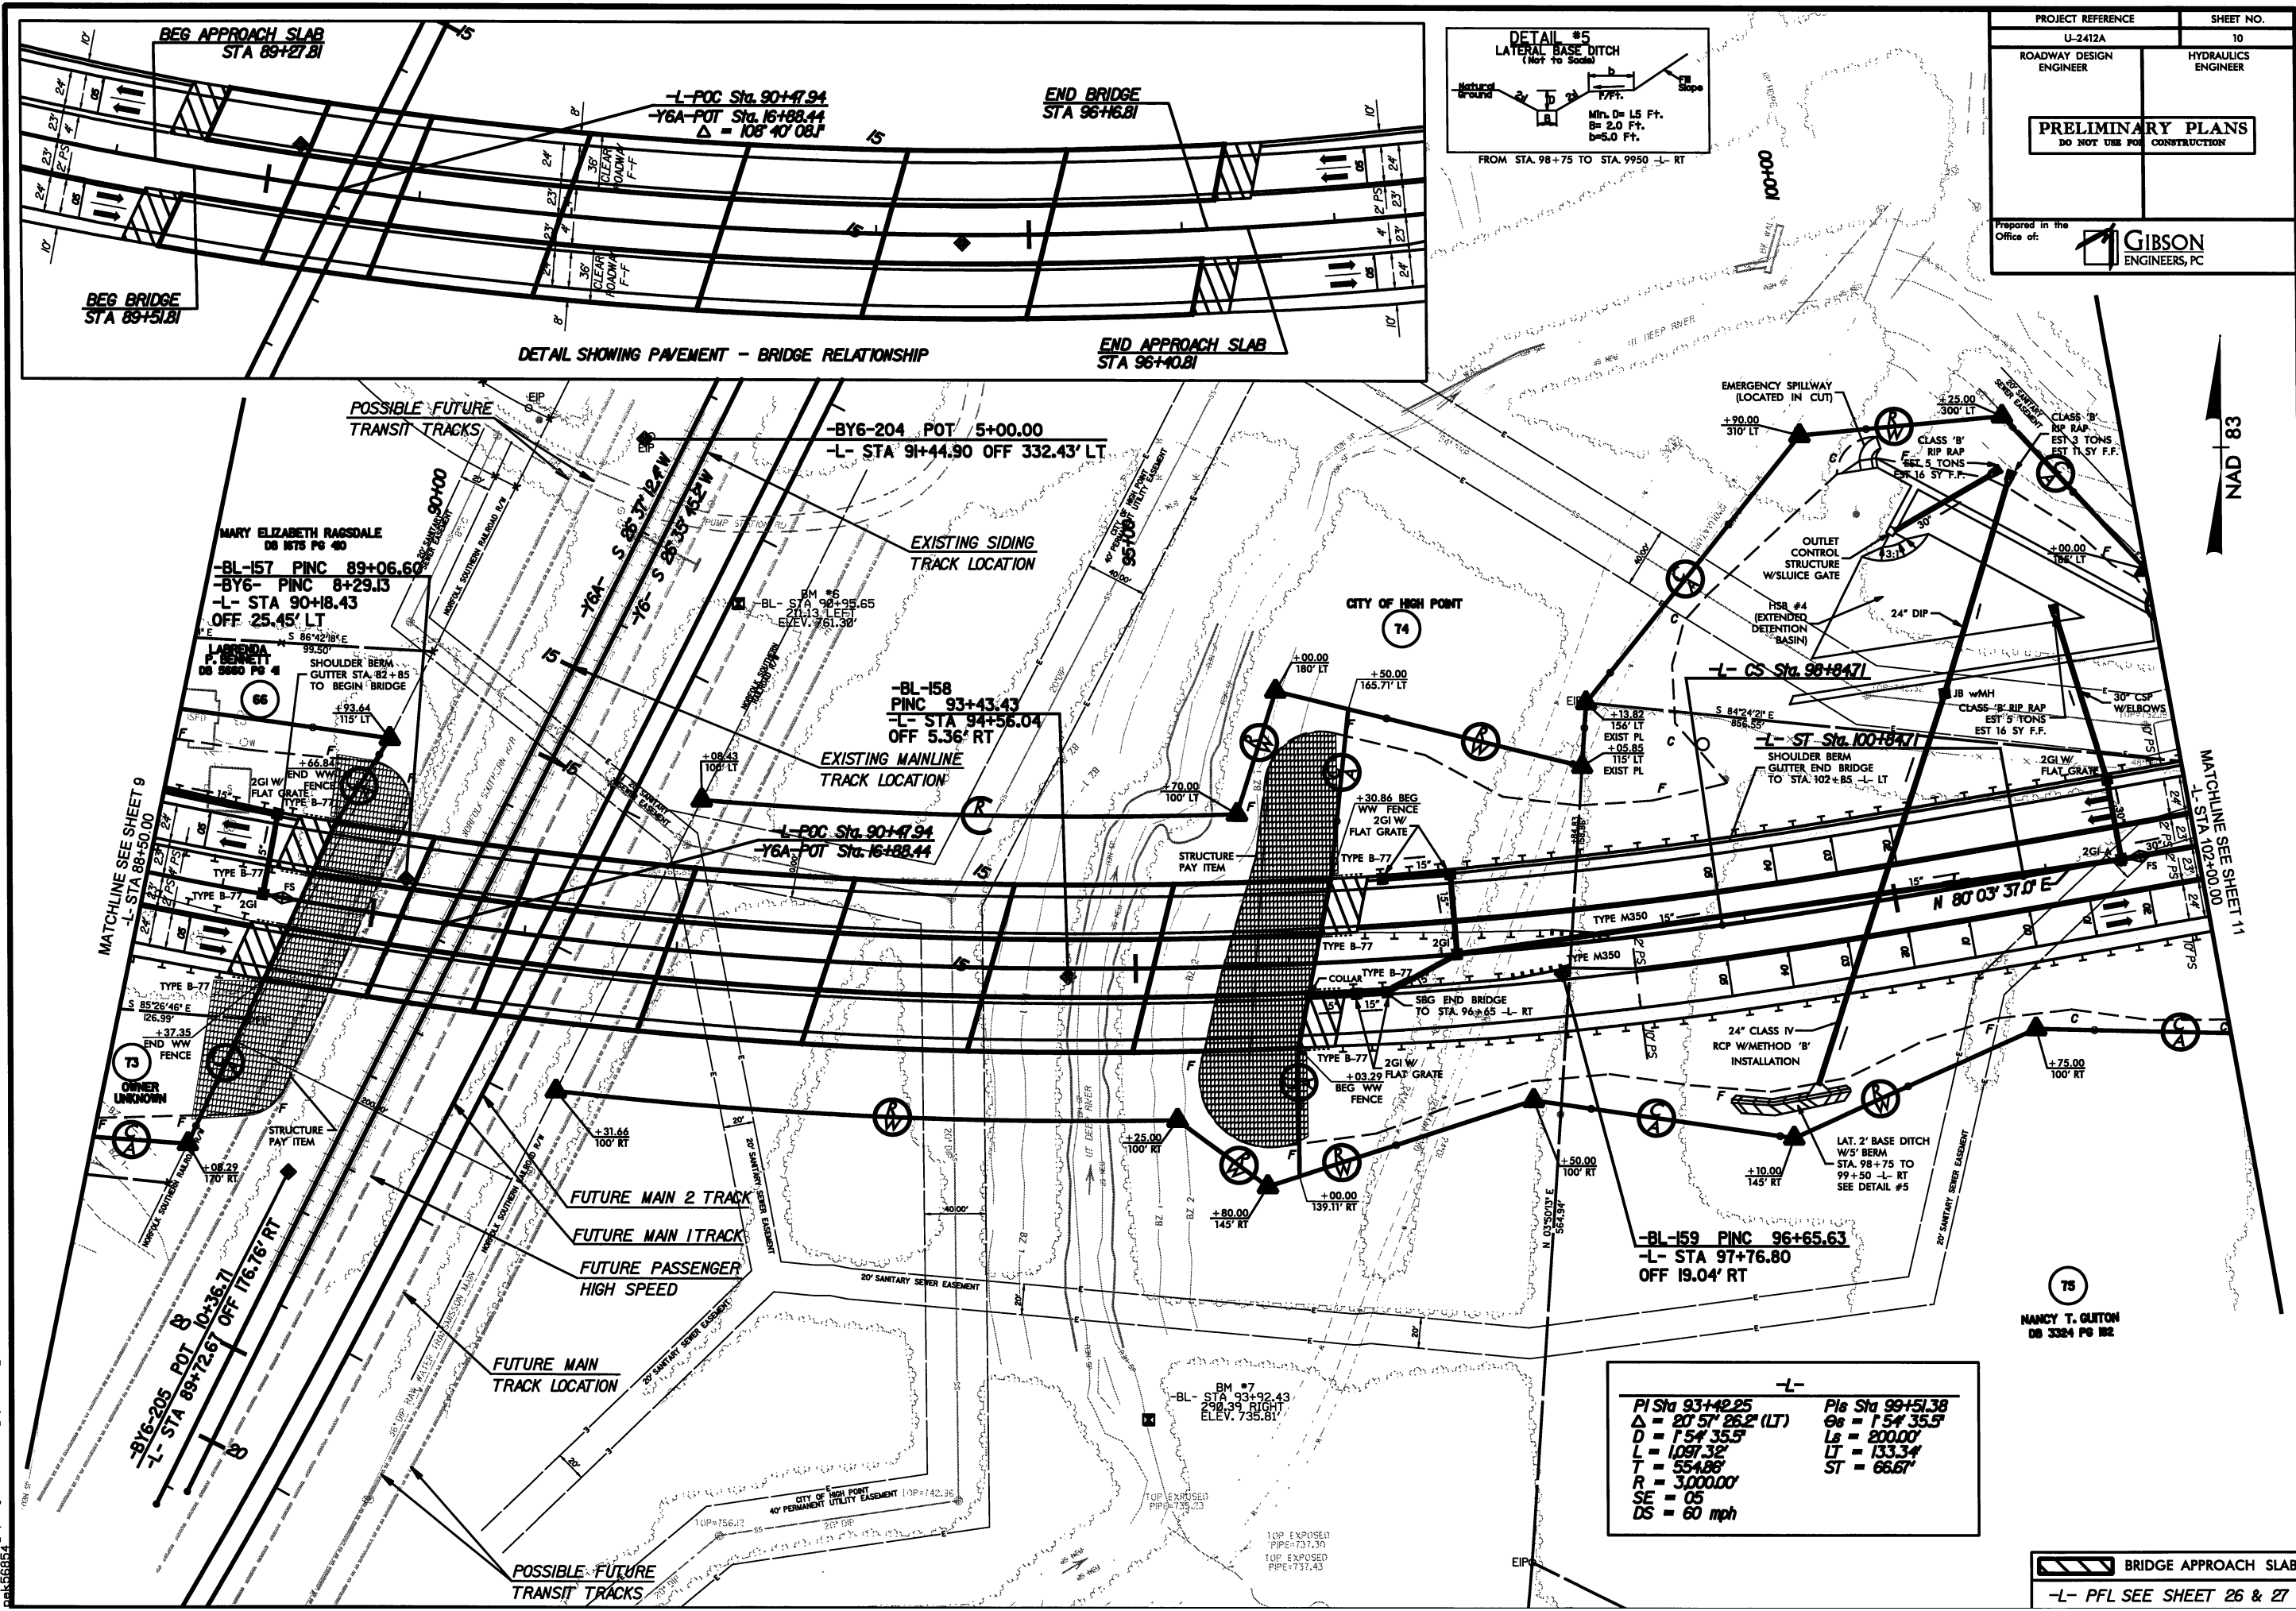

-L-	
PI Sta 93+42.25	PI Sta 99+51.38
$\Delta = 20^\circ 57' 26.2''$ (LT)	$\Delta = 1^\circ 54' 35.5''$
D = 154' 35.5'	Ls = 200.00'
L = 1097.32'	LT = 133.34'
T = 554.88'	ST = 66.67'
R = 3,000.00'	
SE = 05	
DS = 60 mph	

BRIDGE APPROACH SLAB

-L- PFL SEE SHEET 26 & 27

7/15/2011 9:38:02 AM
C:\Users\jnu2412a\rdy\psh10.dgn
11/15/2011 11:56:54

PROJECT REFERENCE

U-2412A

SHEET NO.

11

ROADWAY DESIGN ENGINEER






HYDRAULICS ENGINEER

PRELIMINARY PLANS

DO NOT USE FOR CONSTRUCTION

Prepared in the Office of:

GIBSON ENGINEERS, PC

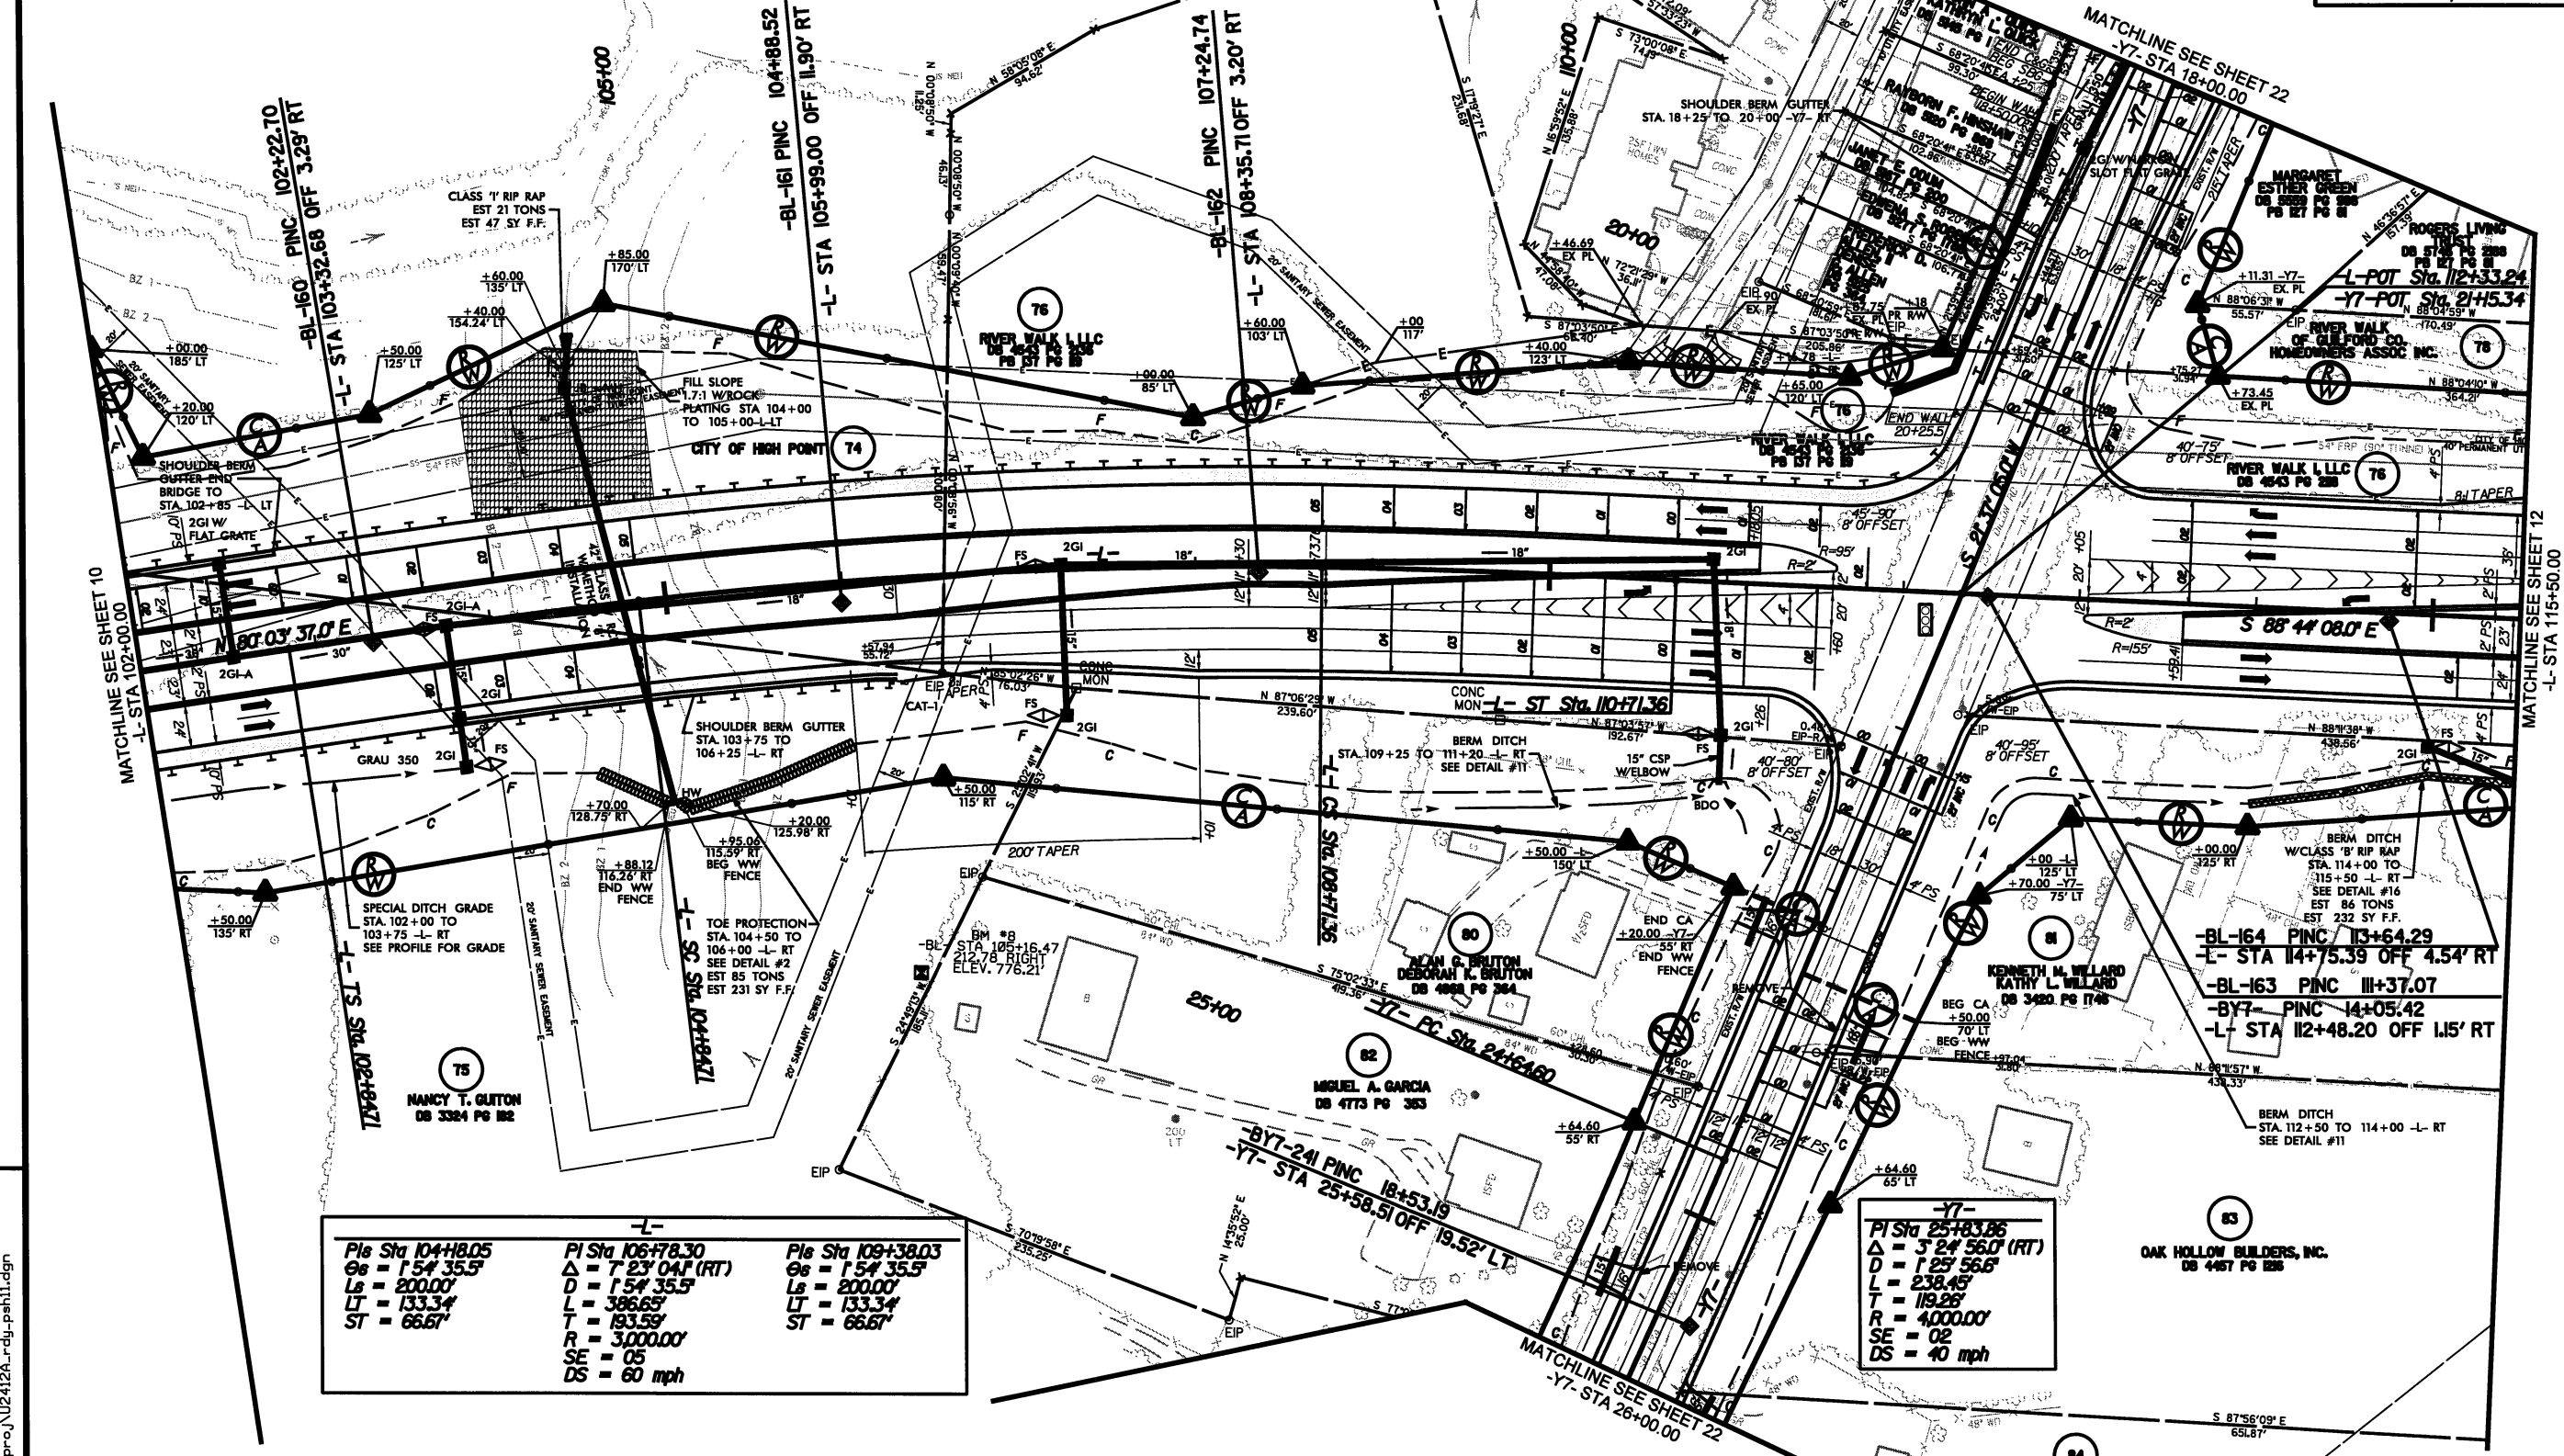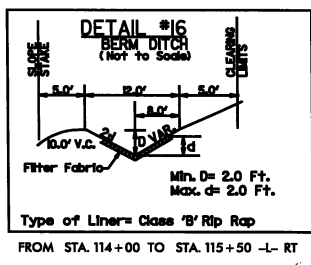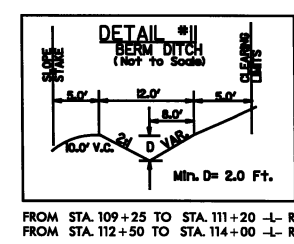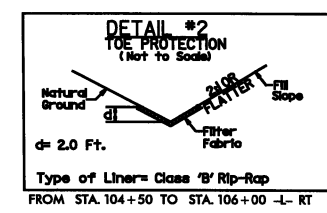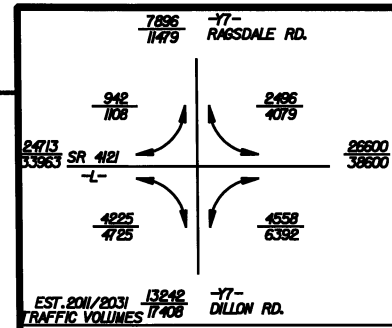

Sta 104+8.05	Sta 106+78.30	Sta 109+38.03
9s = 154' 35.5"	Δ = 123' 04" (RT)	9s = 154' 35.5"
Ls = 200.00'	D = 154' 35.5"	Ls = 200.00'
LT = 133.34'	L = 386.65'	LT = 133.34'
T = 66.67'	T = 193.59'	T = 66.67'
	R = 3,000.00'	
	SE = 05	
	DS = 60 mph	




-Y7-
Sta 25+83.86

Δ = 324' 56.0" (RT)
D = 125' 56.6"
L = 238.45'
T = 119.28'
R = 4,000.00'
SE = 02
DS = 40 mph

REVISED PARCEL 77 & 78 TO 76 - REVISED 6-24-09
REVISED ROW ON PARCEL 76 - REVISED 12-22-09

7/15/2011 9:38:03 AM
r:\roadwork\proj\U2412A_rdy_pah11.dgn
rel:56855

-Y7- PFL SEE SHEET 35
-L- PFL SEE SHEET 27
RETAINING WALL SEE SHEET 2-F

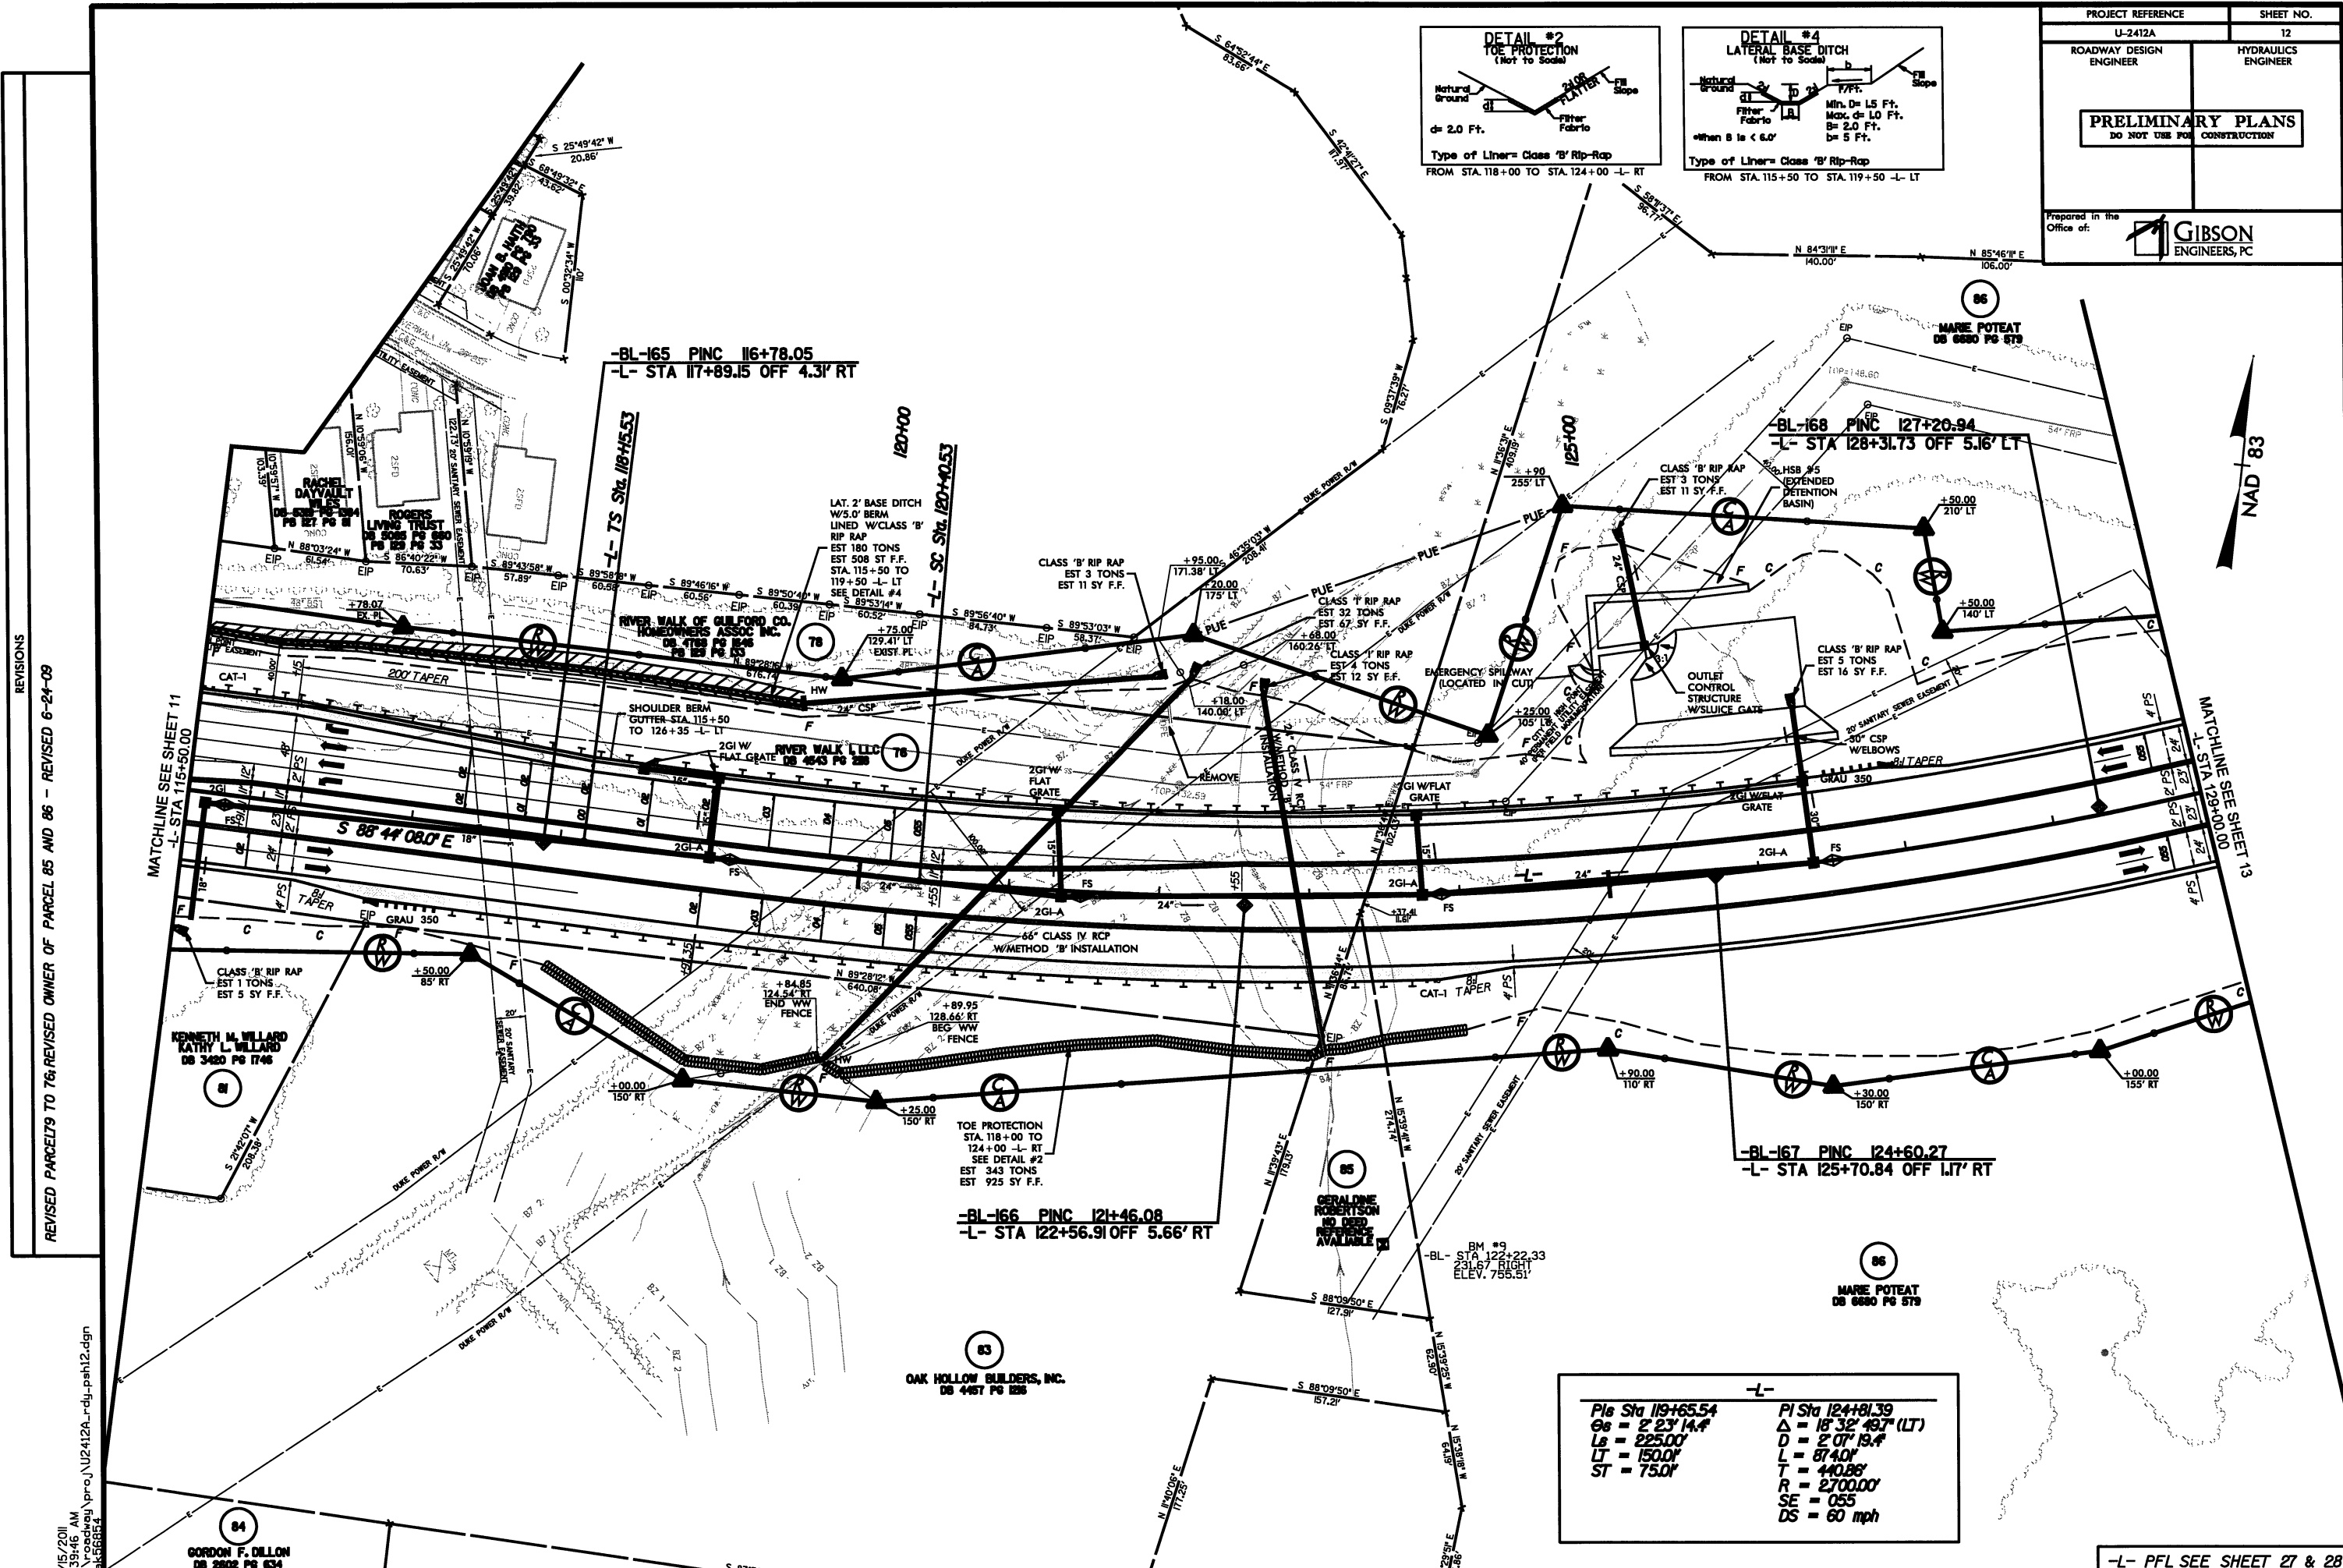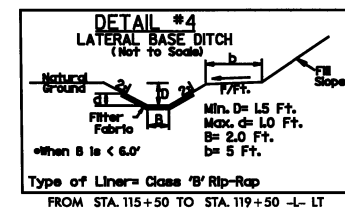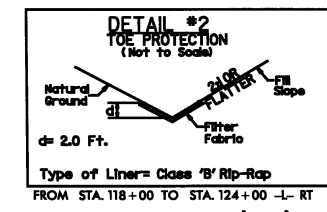


-L-	
Sta 119+65.54	Sta 124+81.39
Gr = 2' 23" 14.4'	Δ = 18' 32" 49.7' (LT)
Ls = 225.00'	D = 2' 07" 19.4'
LT = 150.0'	L = 87.40'
ST = 75.0'	T = 440.88'
	R = 2700.00'
	SE = 055
	DS = 60 mph



REVISIONS
REVISED PARCELS TO 76; REVISED OWNER OF PARCEL 85 AND 86 - REVISED 6-24-09

7/15/2011
1:35:46 AM
t:\roadway\proj\U2412A\rdy-psht12.dgn
11/15/2011

-L- PFL SEE SHEET 27 & 28

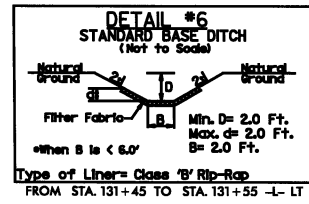

PI Sta 124+81.39	PIe Sta 129+89.55	PIe Sta 135+27.83	PI Sta 149+31.07
$\Delta = 18^\circ 32' 49.7''$ (LT)	$\Theta_s = 2^\circ 23' 14.4''$	$\Theta_s = 0^\circ 35' 04.7''$	$\Delta = 15^\circ 31' 57.9''$ (RT)
D = 2' 07" 13.4'	Ls = 225.00'	Ls = 200.00'	D = 0' 35' 04.7''
L = 874.01'	LT = 150.01'	LT = 133.33'	L = 2656.76'
T = 440.86'	ST = 75.01'	ST = 66.67'	T = 1336.57'
R = 2700.00'			R = 9800.00'
SE = 055			SE = 02
DS = 60 mph			DS = 60 mph

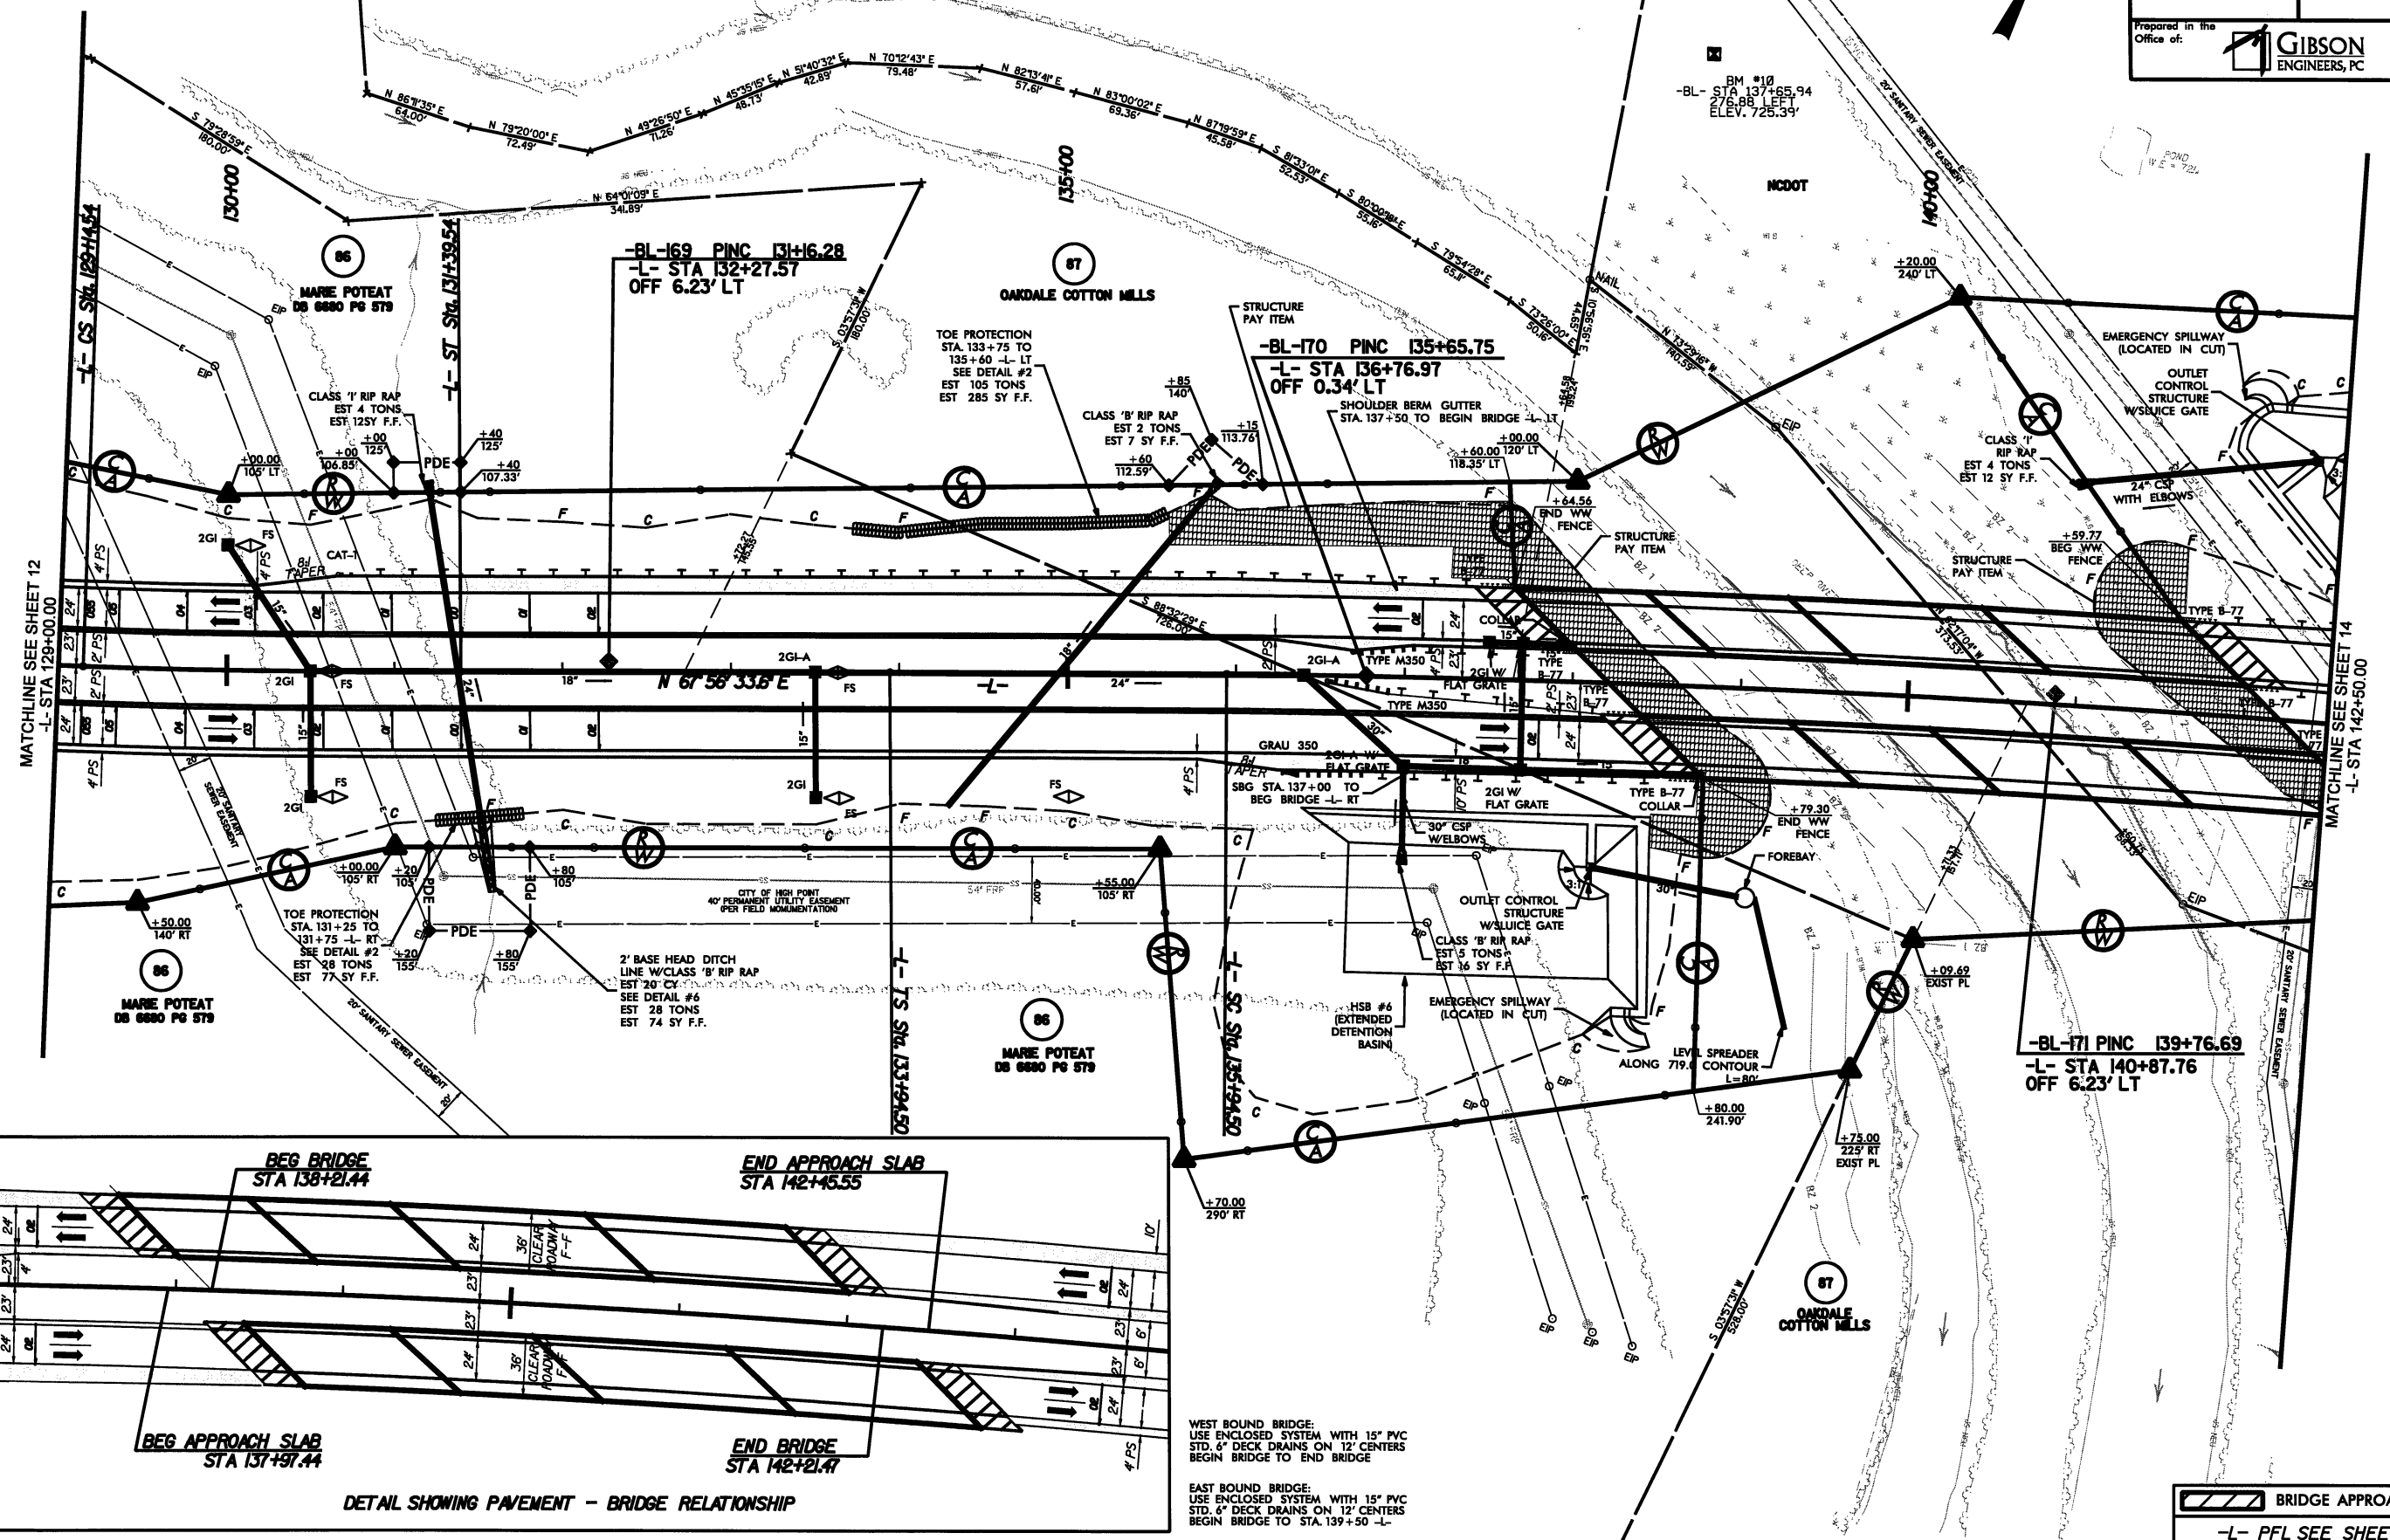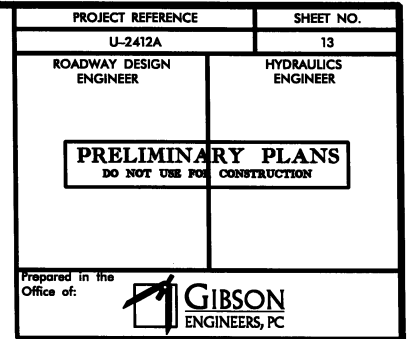

1



REVISED OWNERS FOR PARCEL 86 AND 88 - REVISED 6-24-09

7/15/2011
9:40:35 AM
...\\roadway\proj\2412a-rdy-psh13.dgn
...55854

REVISED OWNER OF PARCEL 88.89.91.05.06.07.08.09.10.11.12.13.14.15 TO 91 PARCELS 17.18.19.20.21.22.23 TO 116 PARCELS 110 & 111 TO 104 PARCELS 102 TO 100 - REVISED 6-24-09
REVISED -Y8- BRIDGE APPROACH SLABS 10-05-09

7/15/2011
9:44:48 AM
r:\p000000\proj\102412a_rdy_pah14.dgn
ak5555

PROJECT REFERENCE		SHEET NO.	
U-2412A		14	
ROADWAY DESIGN ENGINEER		HYDRAULICS ENGINEER	
PRELIMINARY PLANS DO NOT USE FOR CONSTRUCTION			
Prepared in the Office of: GIBSON ENGINEERS, PC			

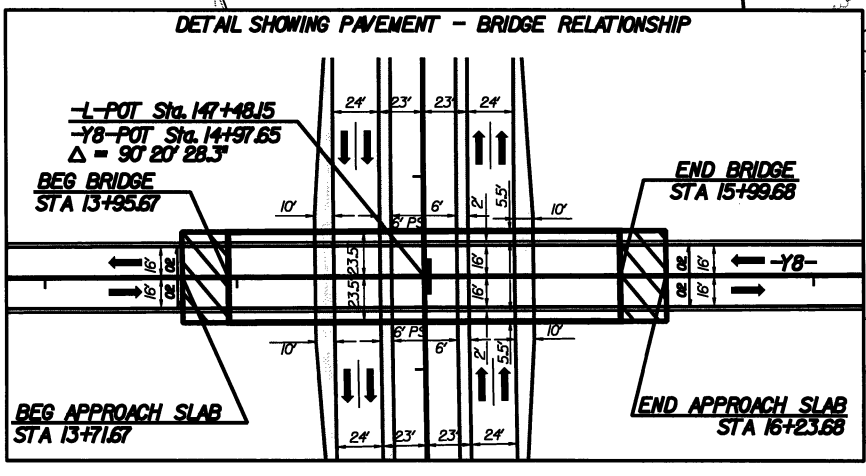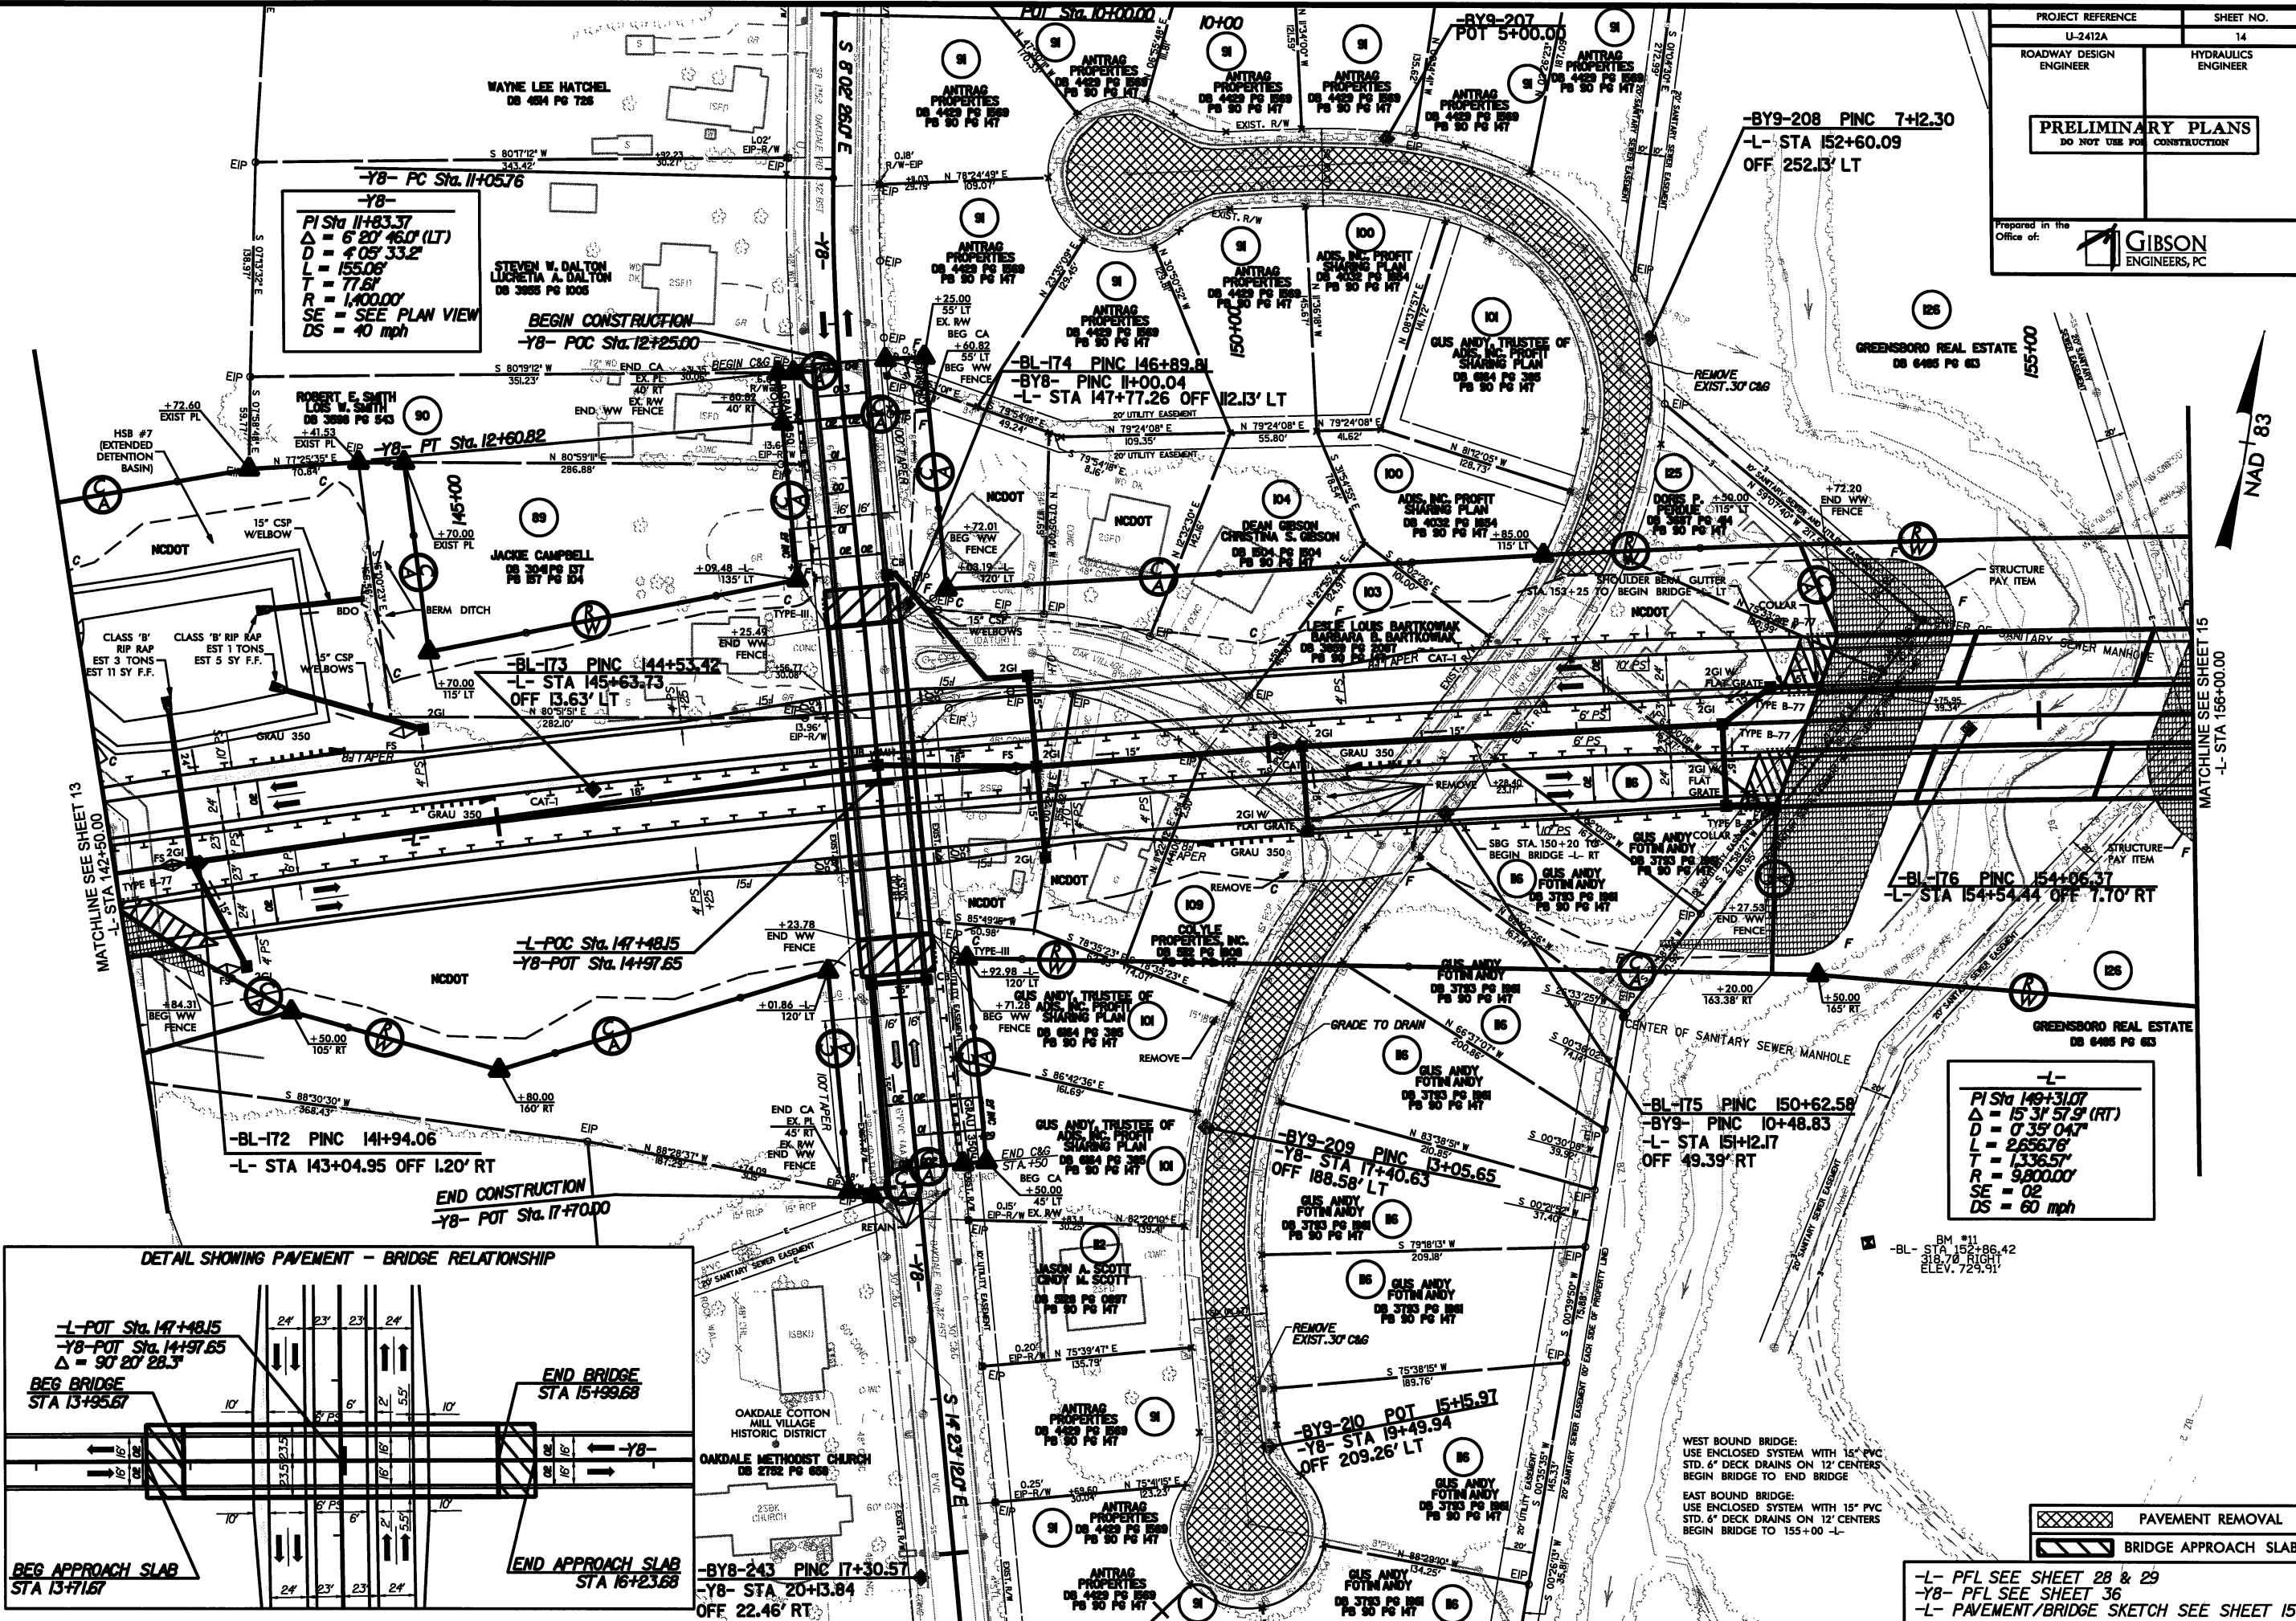

PAVEMENT REMOVAL
BRIDGE APPROACH SLAB


-L- PFL SEE SHEET 28 & 29
-Y8- PFL SEE SHEET 36
-L- PAVEMENT/BRIDGE SKETCH SEE SHEET 15

BRIDGE APPROACH SLAB
-L- PFL SEE SHEET 29

REVISIONS

REVISED OWNER FOR PARCEL 129 & 136 - REVISED 6-24-09

7/5/2011
9:43:59 AM
P:\Roadway\proj\U2412A\rdw\psht17.dgn
pak56854

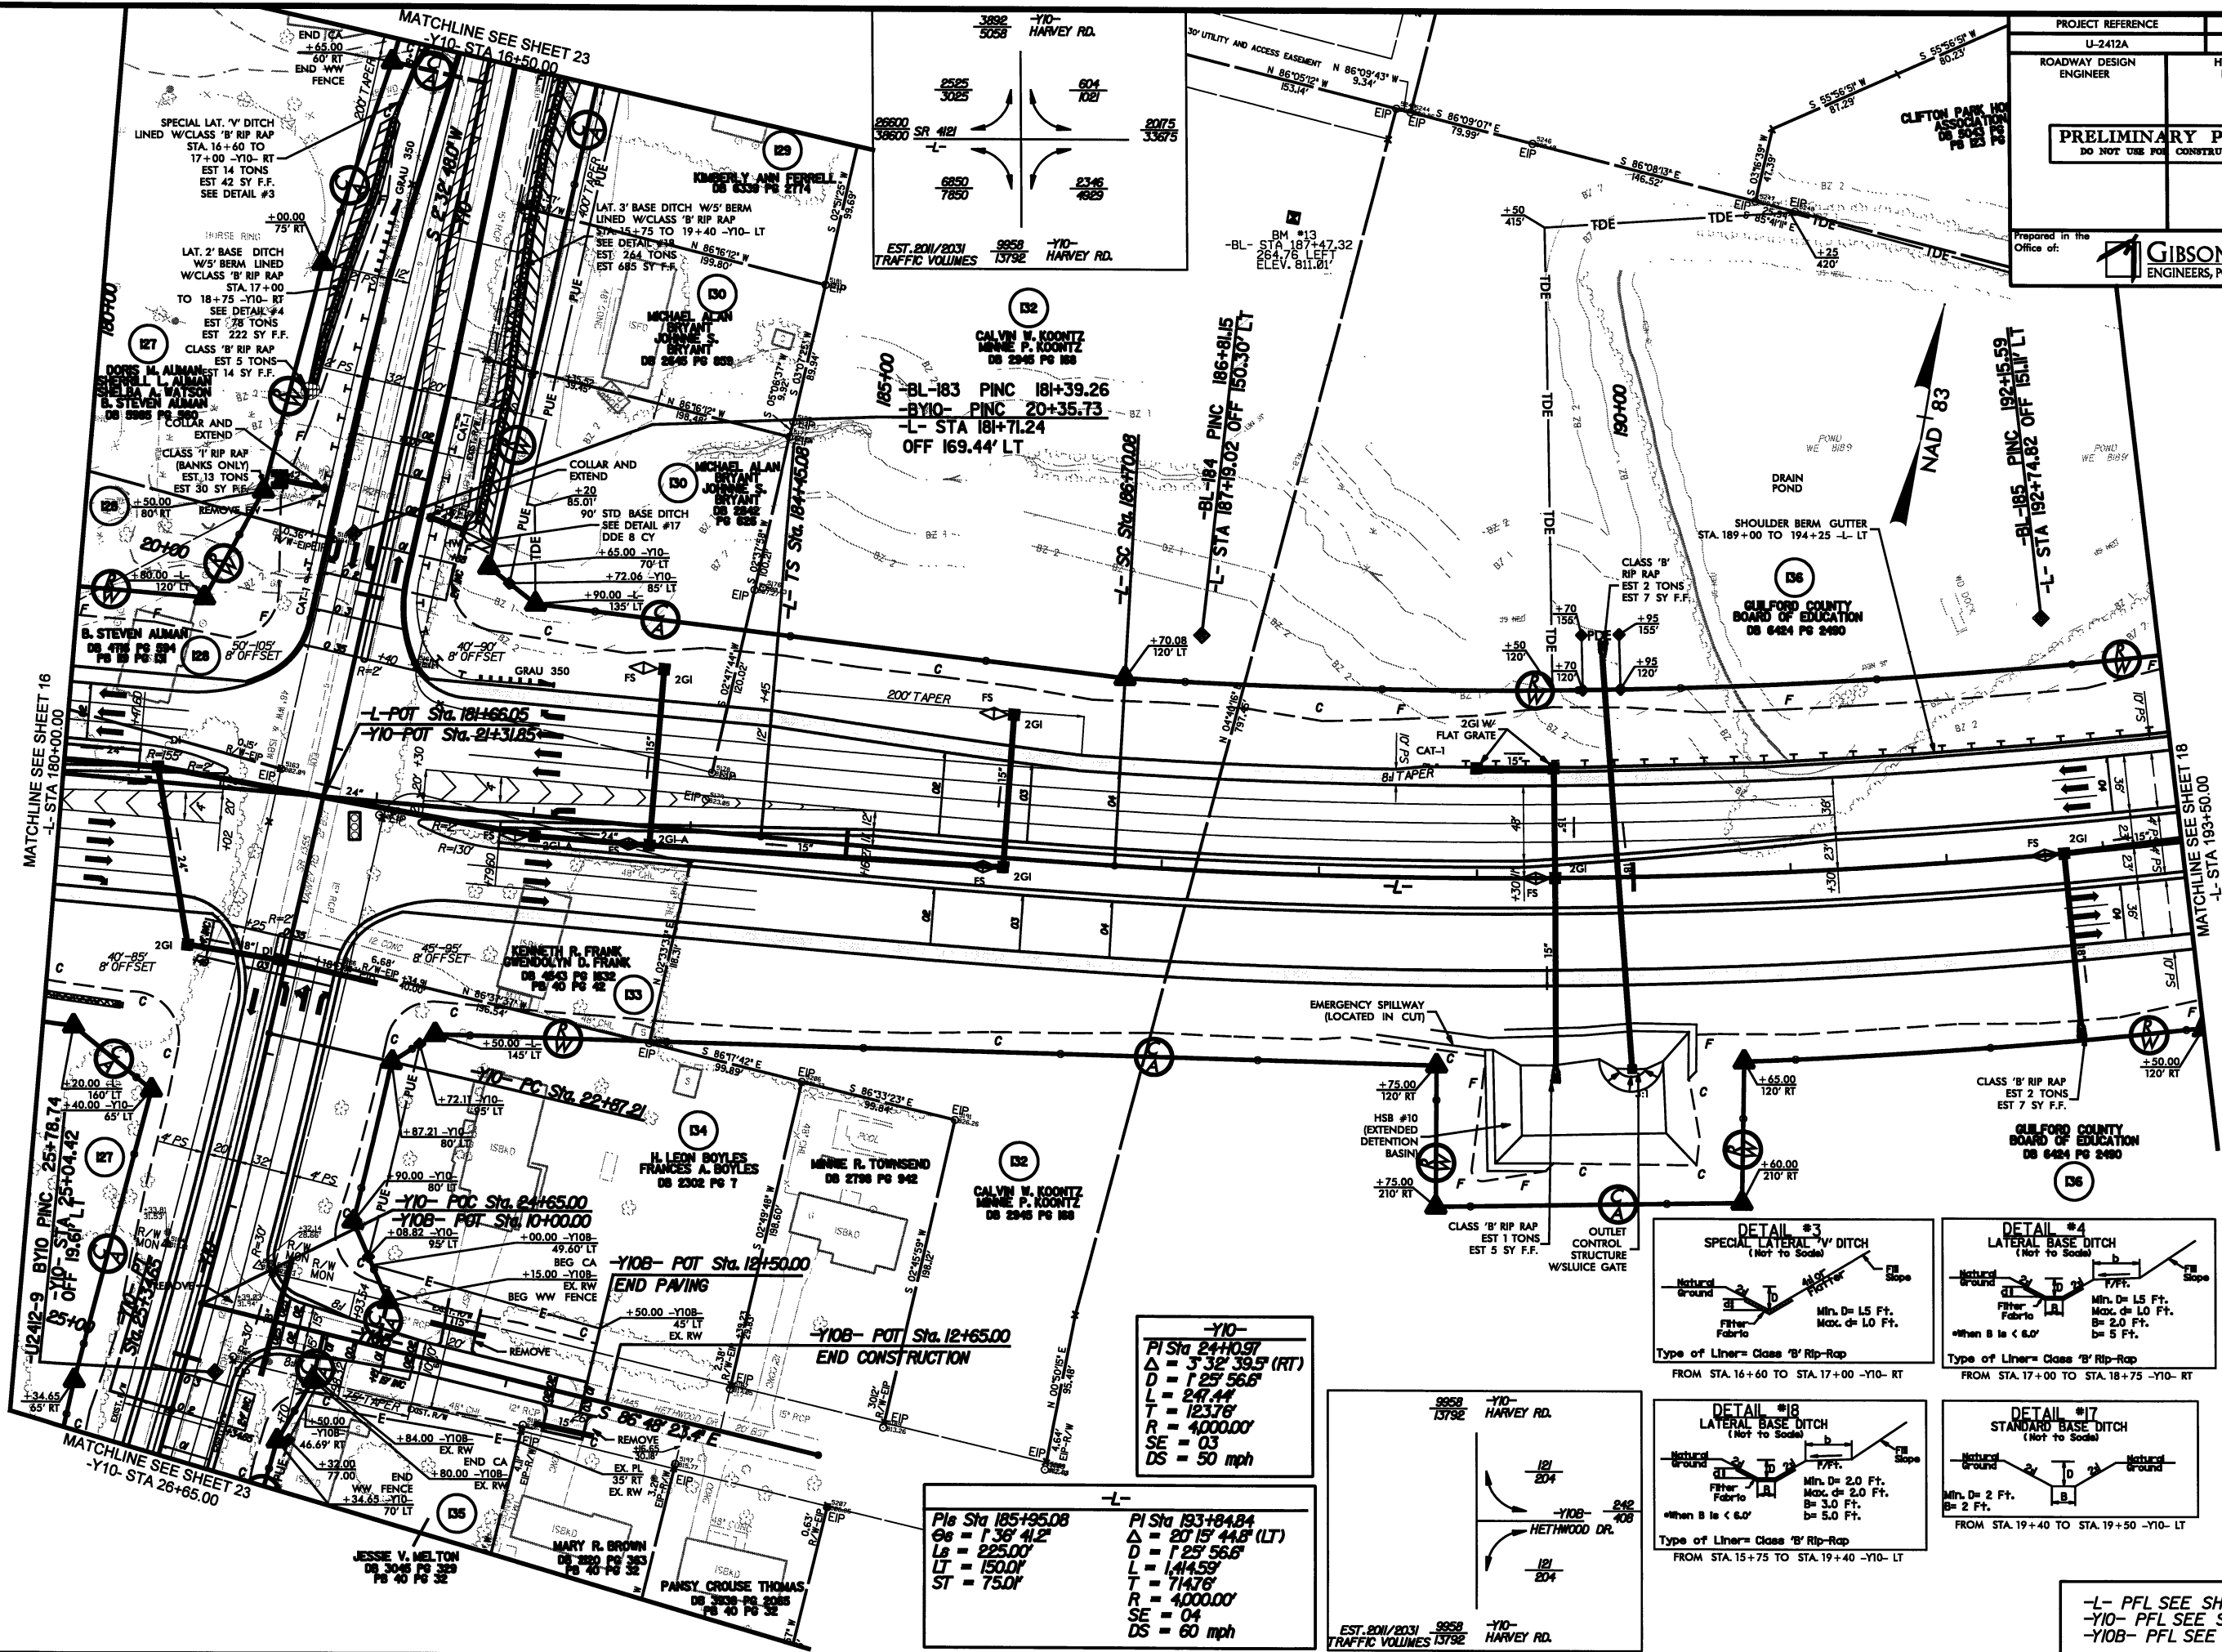

-L- PFL SEE SHEET 30
-Y10- PFL SEE SHEET 37
-Y10B- PFL SEE SHEET 36


REVISSED OWNER FOR PARCEL 136 & 137 - REVISED 6-24-09

7/15/2011
9:44:25 AM
proj\U2412A_rdy_psh18.dgn
pek56854



<u>-Y-</u>	<u>-YA-</u>
PI Sta 17+86.26	PI Sta 11+85.92
$\Delta = 90^{\circ} 50' 28.0''$ (RT)	$\Delta = 32^{\circ} 50' 02.0''$ (LT)
D = 11' 48" 48.8"	D = 22' 55" 05.9"
L = 768.96'	L = 143.28'
T = 492.17'	T = 73.66'
R = 485.00'	R = 250.00'
SE = 06	SE = SEE PLAN VIEW
DS = 40 mph	DS = 30 mph

<u>-YC-</u>	
PI Sta 14+00.19	PI Sta 15+19.13
$\Delta = 22^{\circ} 15' 26.6''$ (LT)	$\Delta = 44^{\circ} 32' 05.6''$ (RT)
D = 19' 05" 54.9"	D = 38' 11" 49.9"
L = 116.54'	L = 116.59'
T = 59.00'	T = 61.42'
R = 300.00'	R = 150.00'
SE = SEE PLAN VIEW	SE = SEE PLAN VIEW
DS = 25 mph	DS = 25 mph

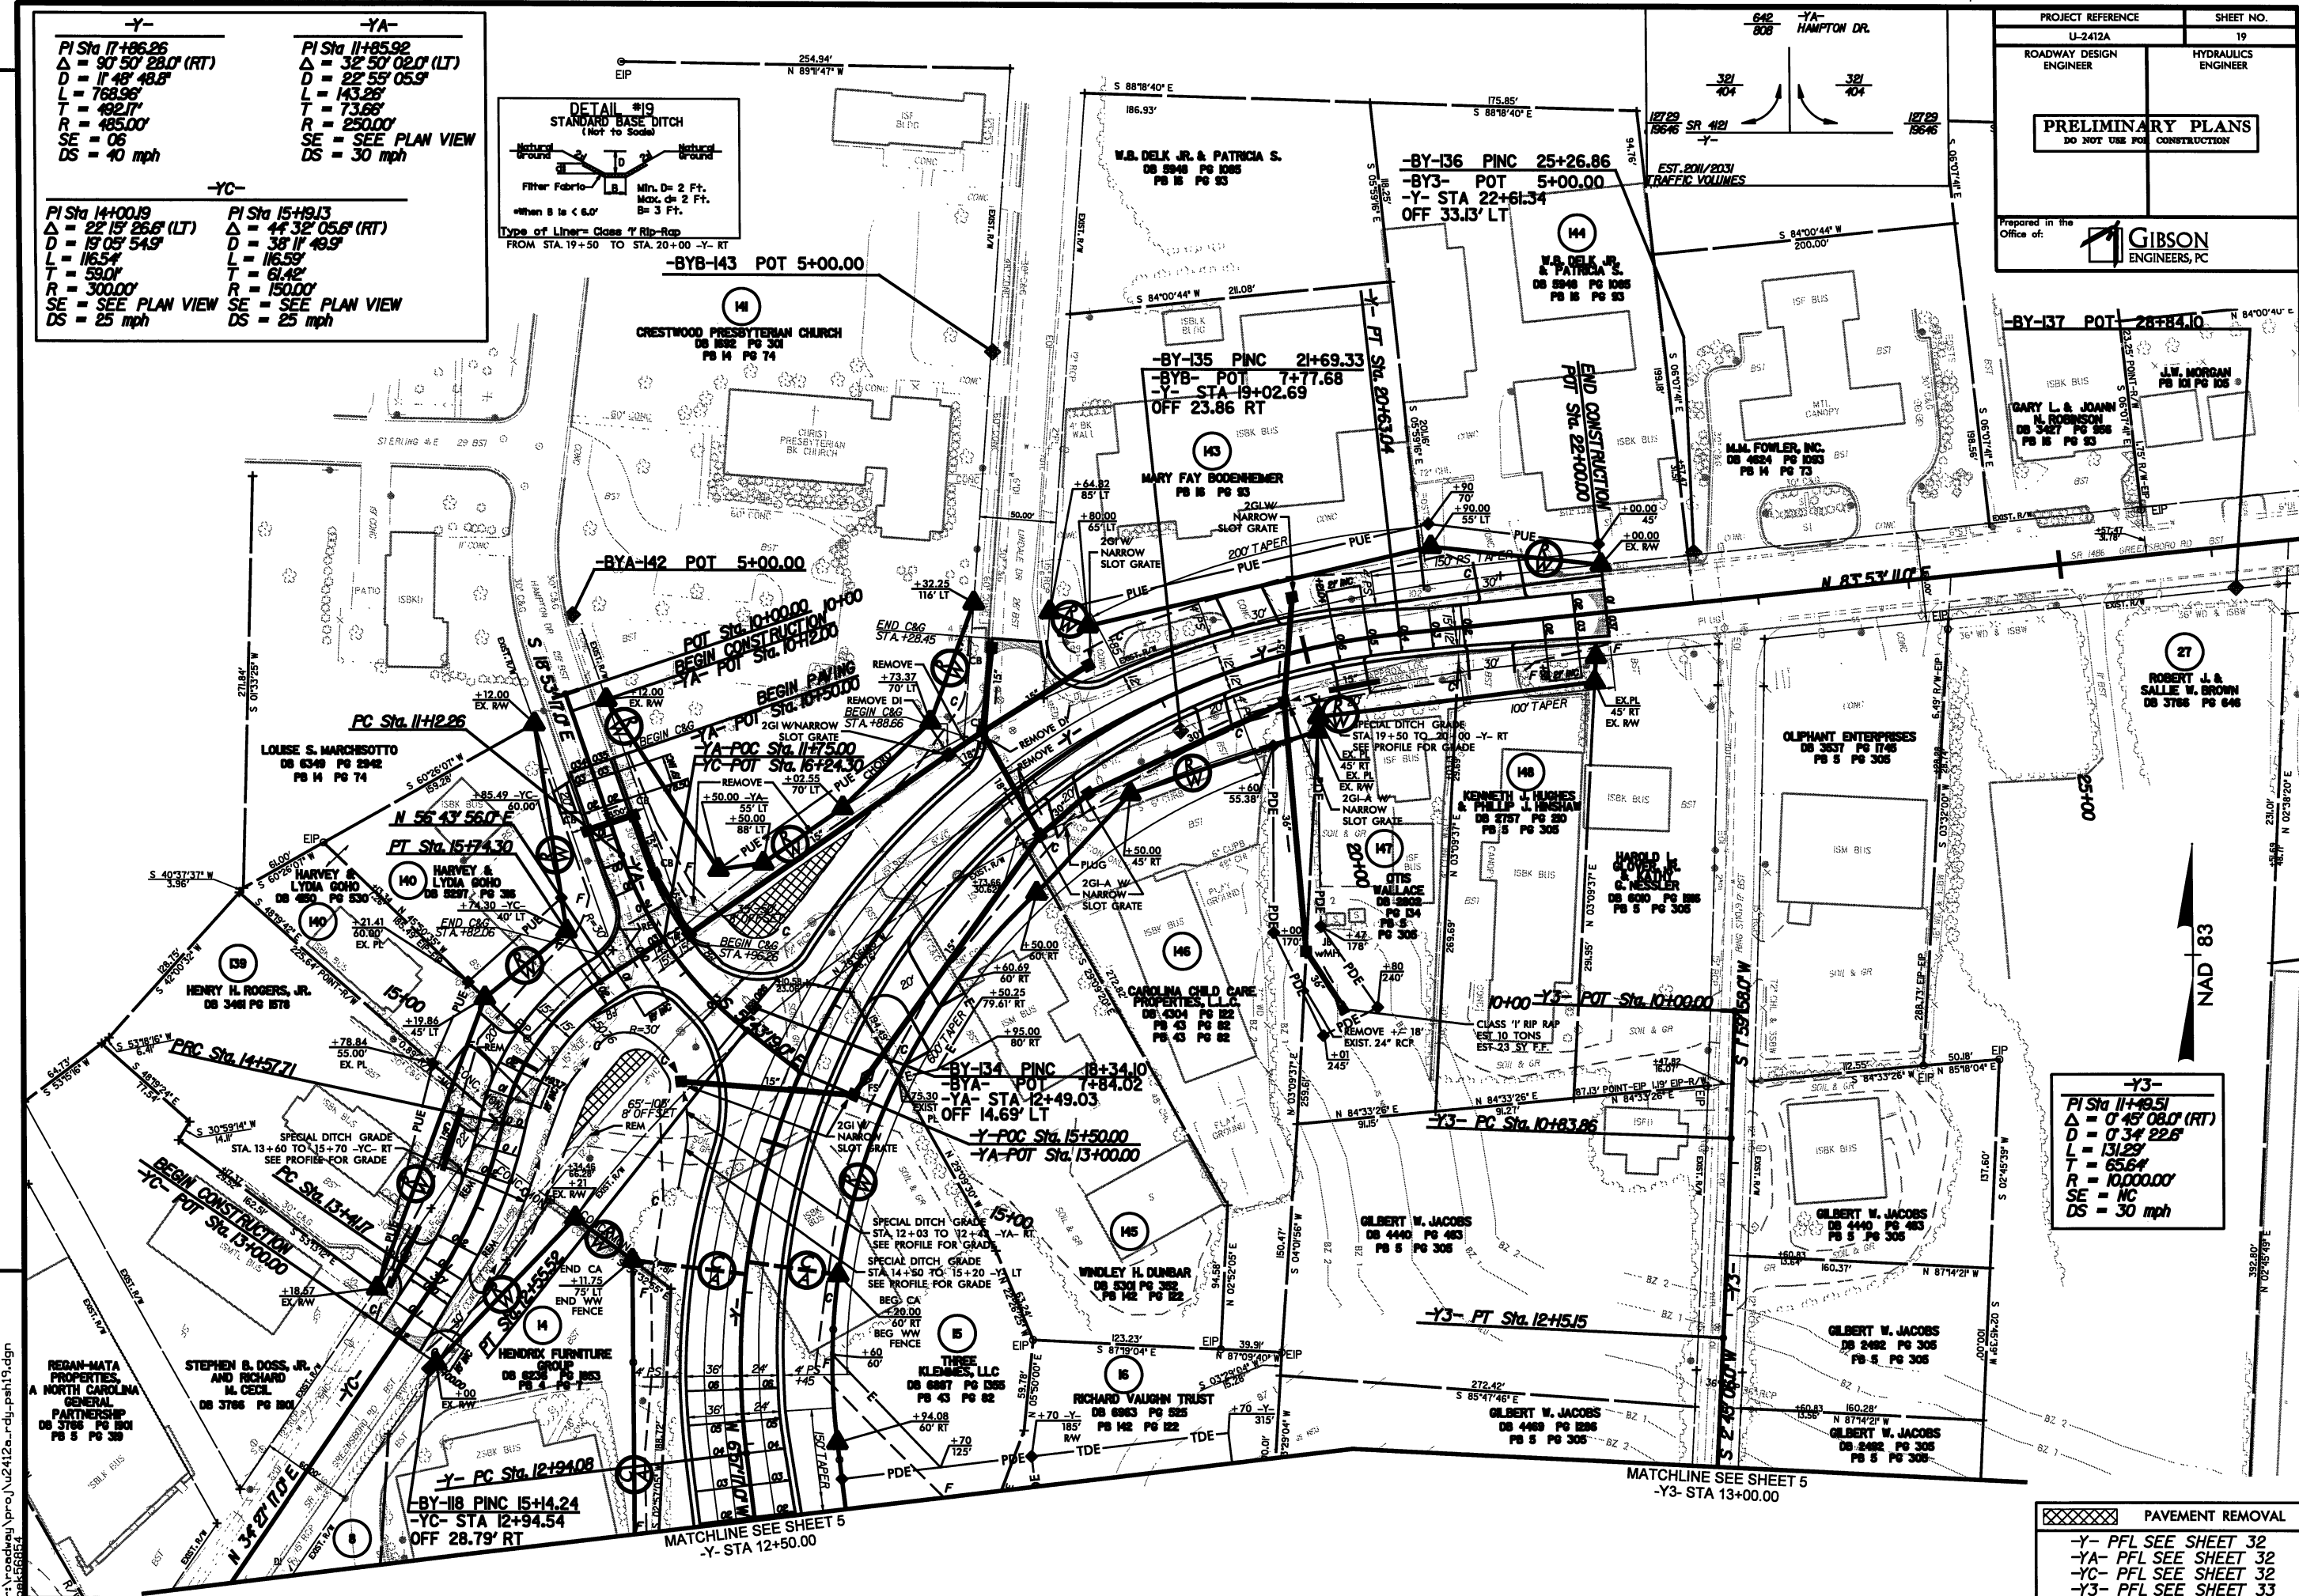




-Y3-

PI Sta 11+49.51
 $\Delta = 0^\circ 45' 08.0''$ (RT)
 $D = 0^\circ 34' 22.6''$
 $L = 131.29'$
 $T = 65.64'$
 $R = 10,000.00'$
SE = NC
DS = 30 mph


 PAVEMENT REMOVAL
 -Y- PFL SEE SHEET 32
 -YA- PFL SEE SHEET 32
 -YC- PFL SEE SHEET 32
 -Y3- PFL SEE SHEET 33

REVISED OWNER FOR PARCEL 14, 15, & 16; REVISED PARCEL 142 TO 140 - REVISED 6-24-09



7/15/2011
2:45:14 AM
\\roadway\proj\2412a-rdy-psh19.dgn
book56854

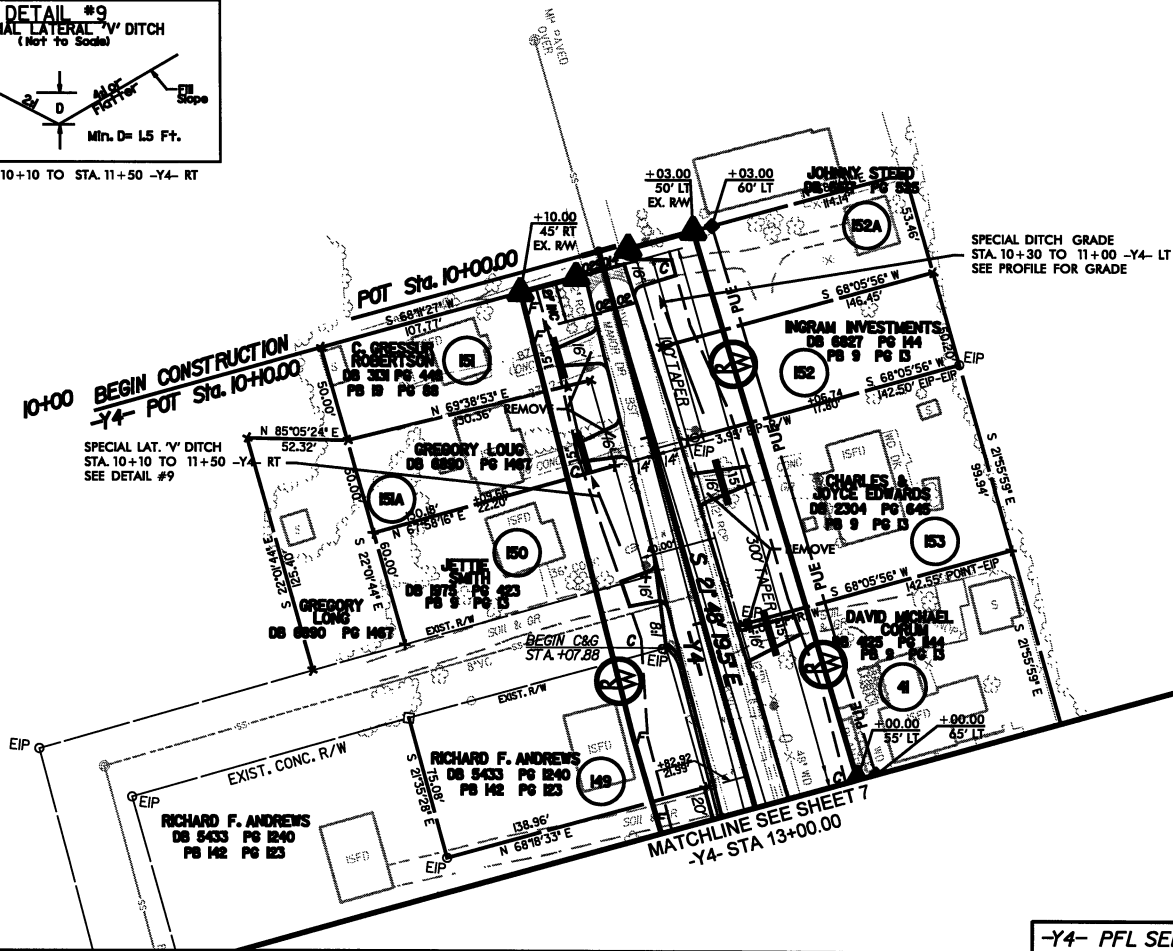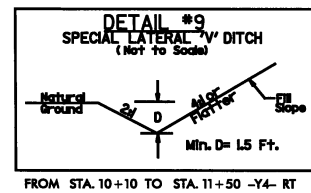
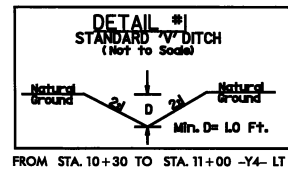


-Y4- PFL SEE SHEET 33

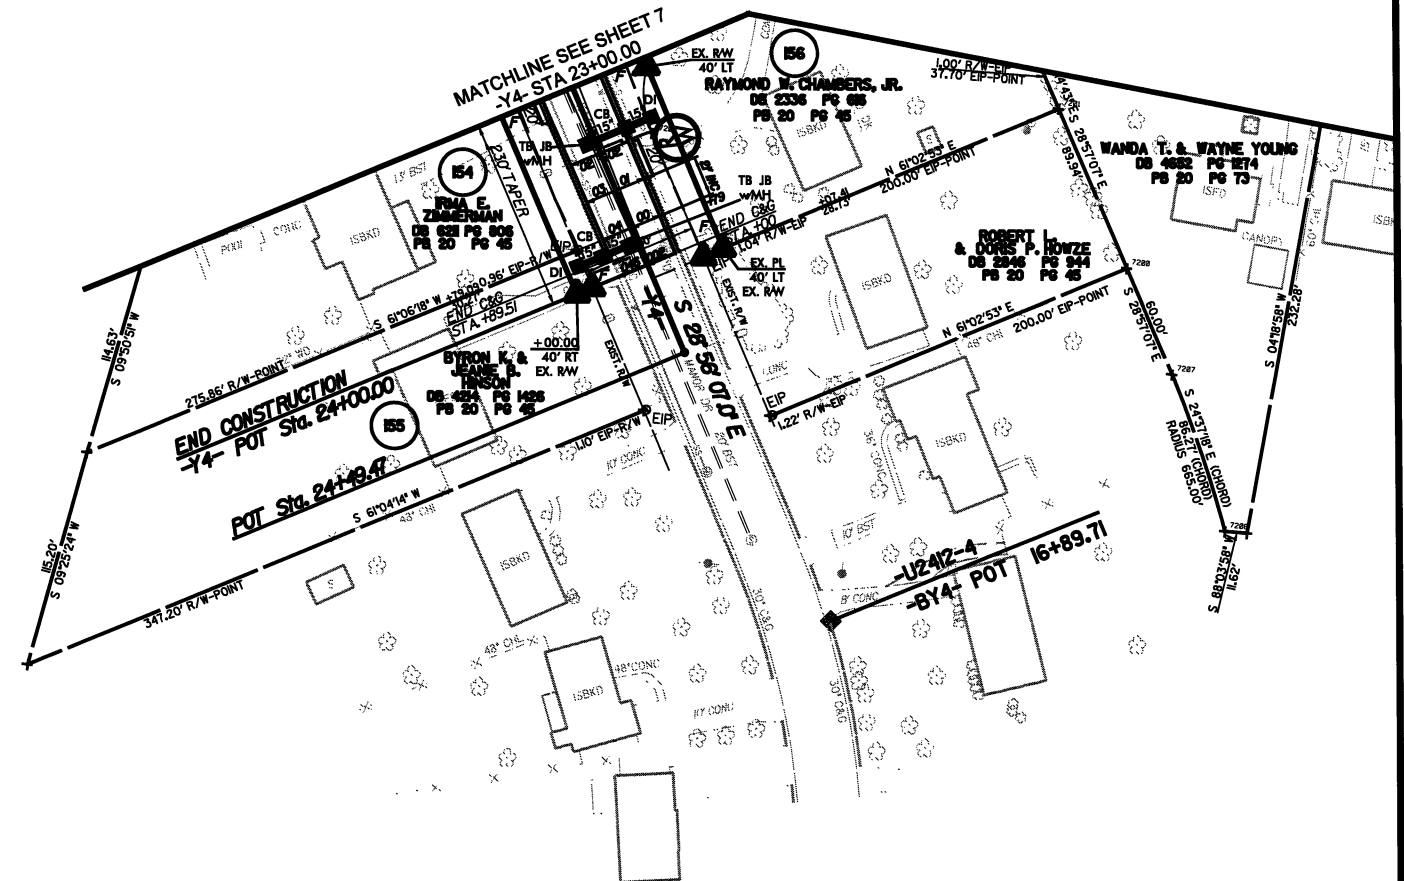

-Y4- PFL SEE SHEET 33

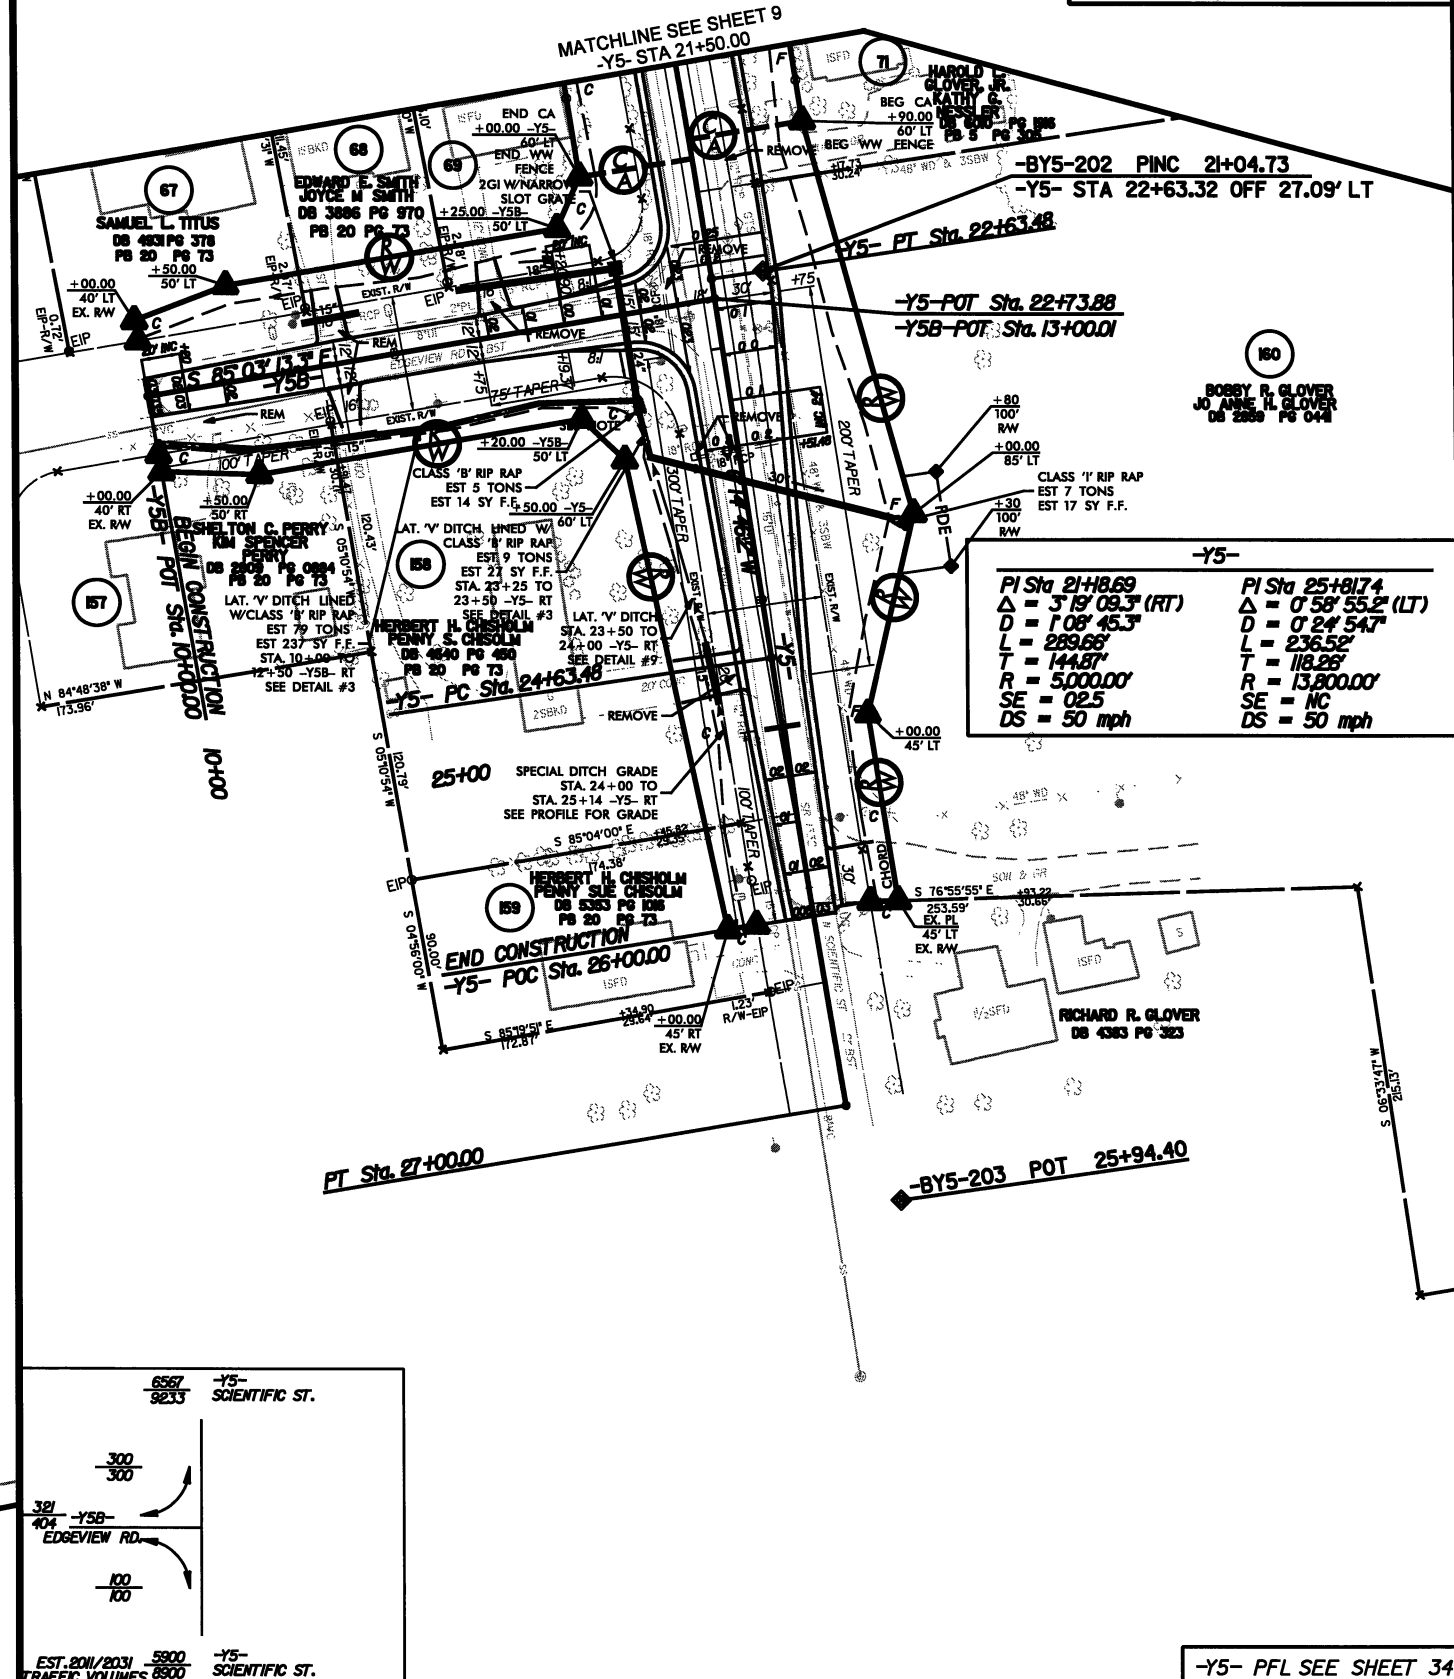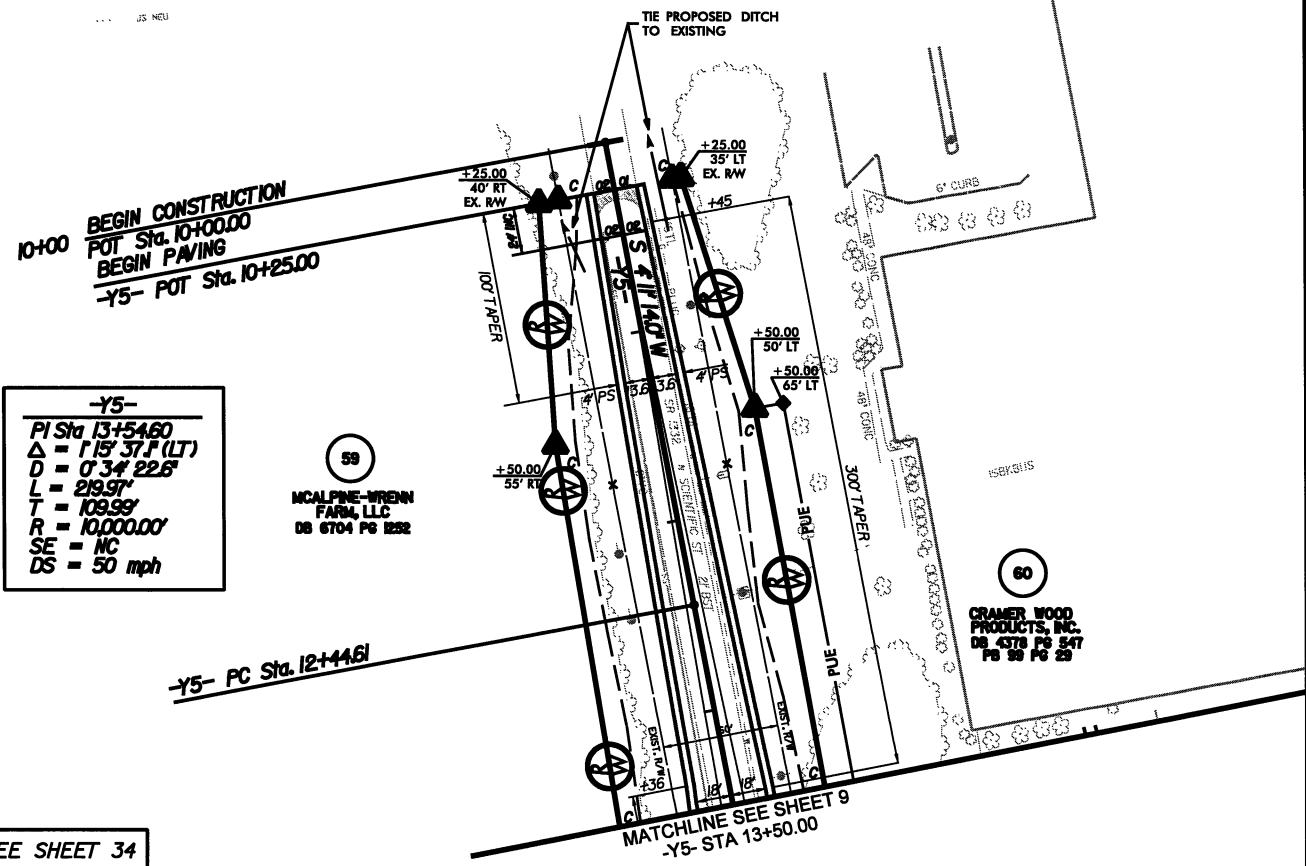

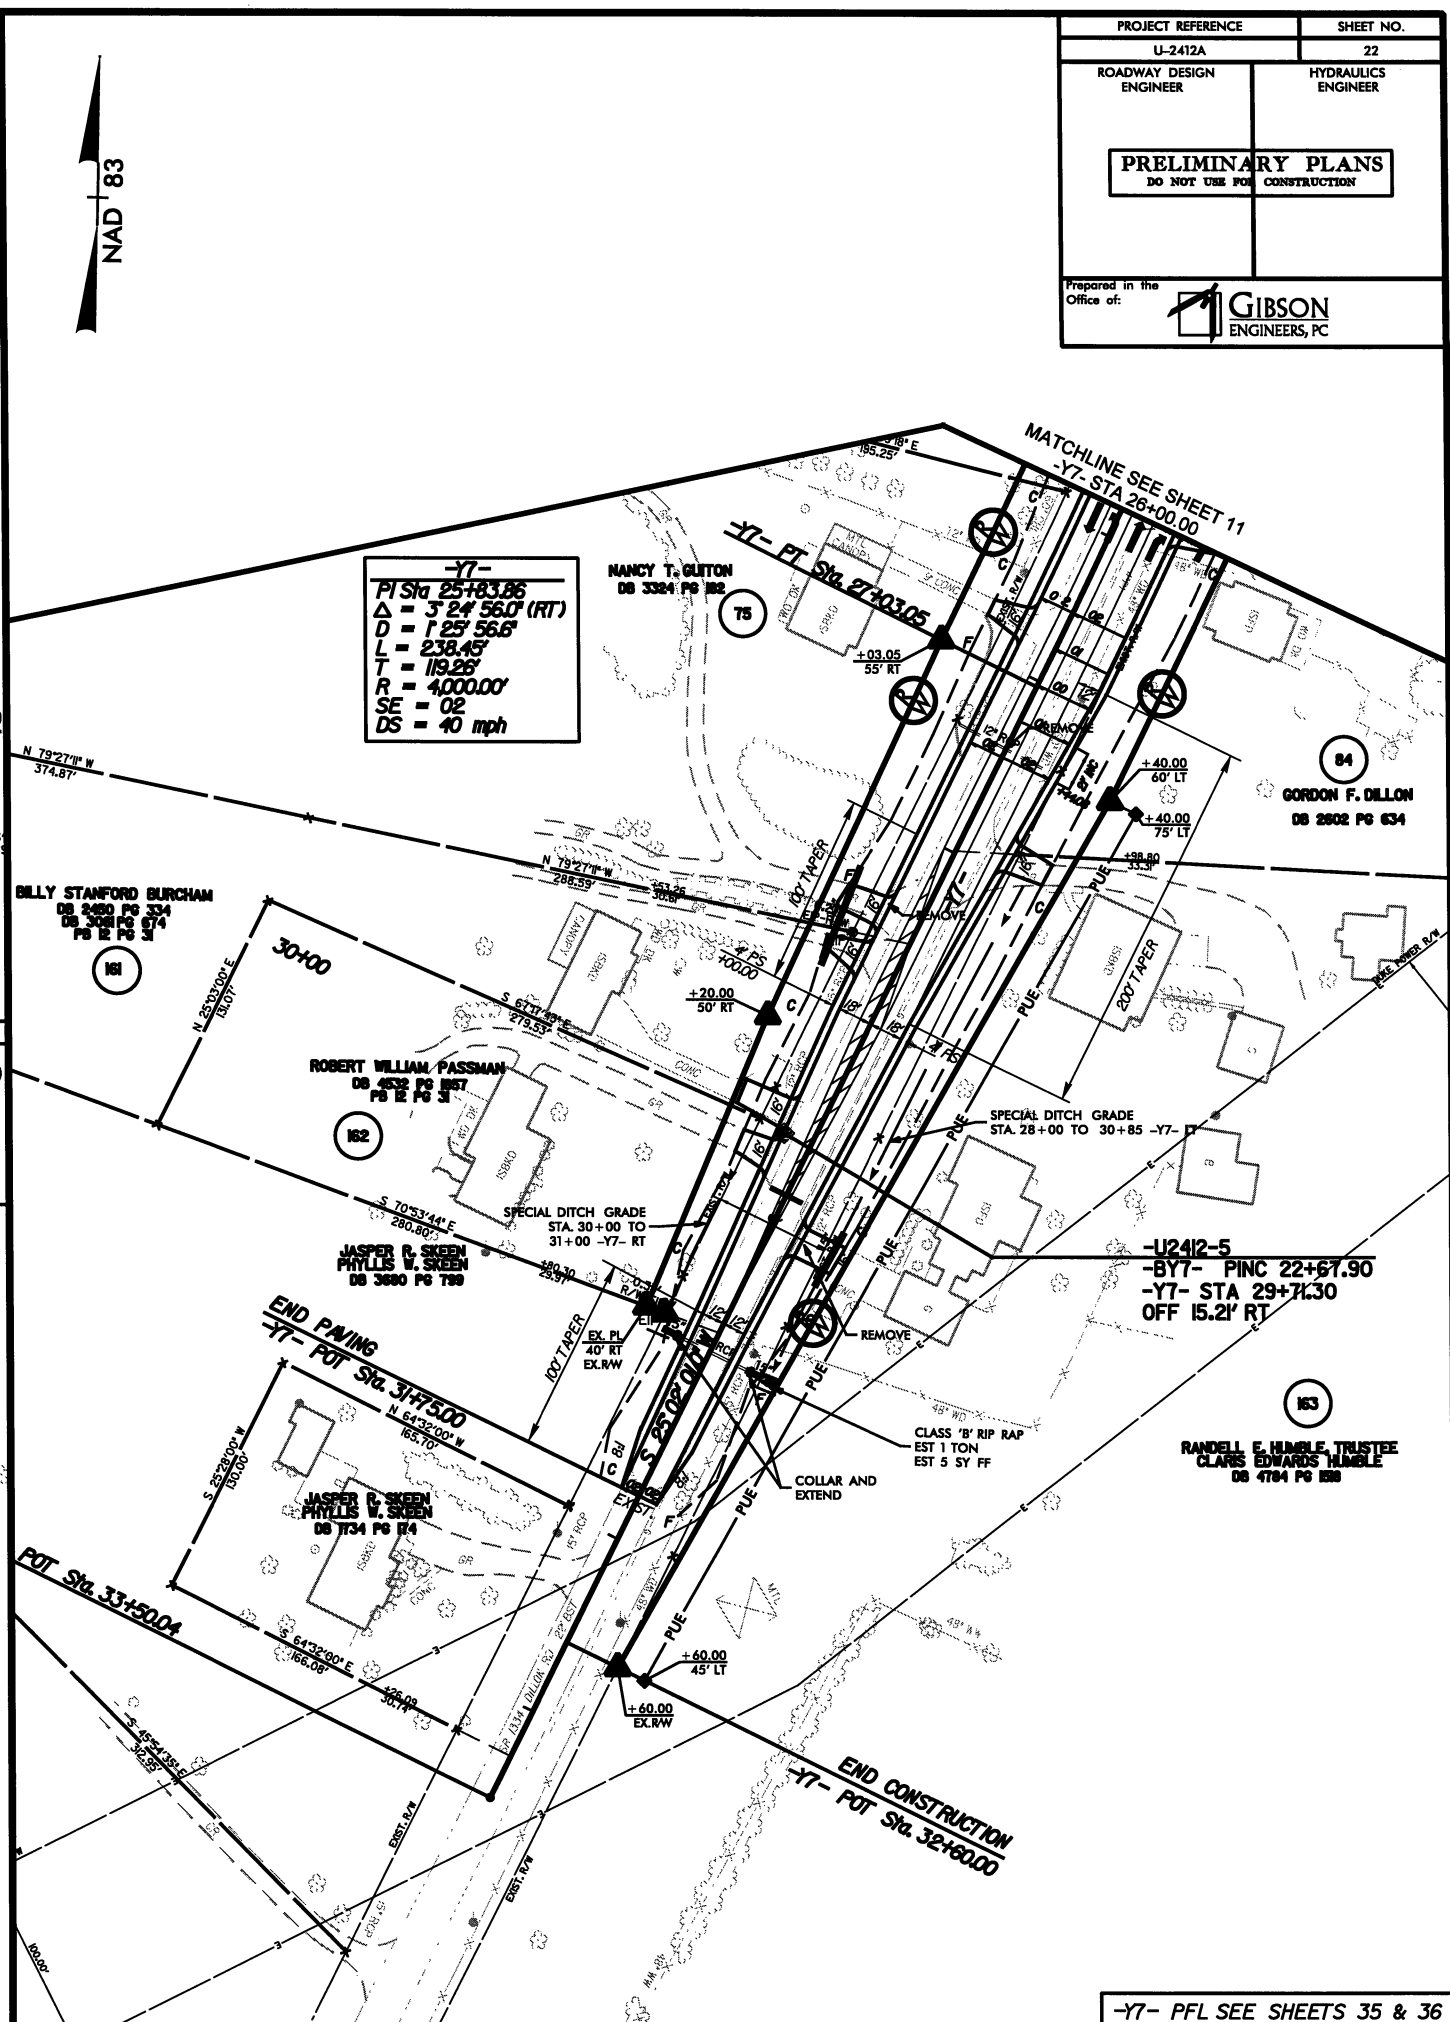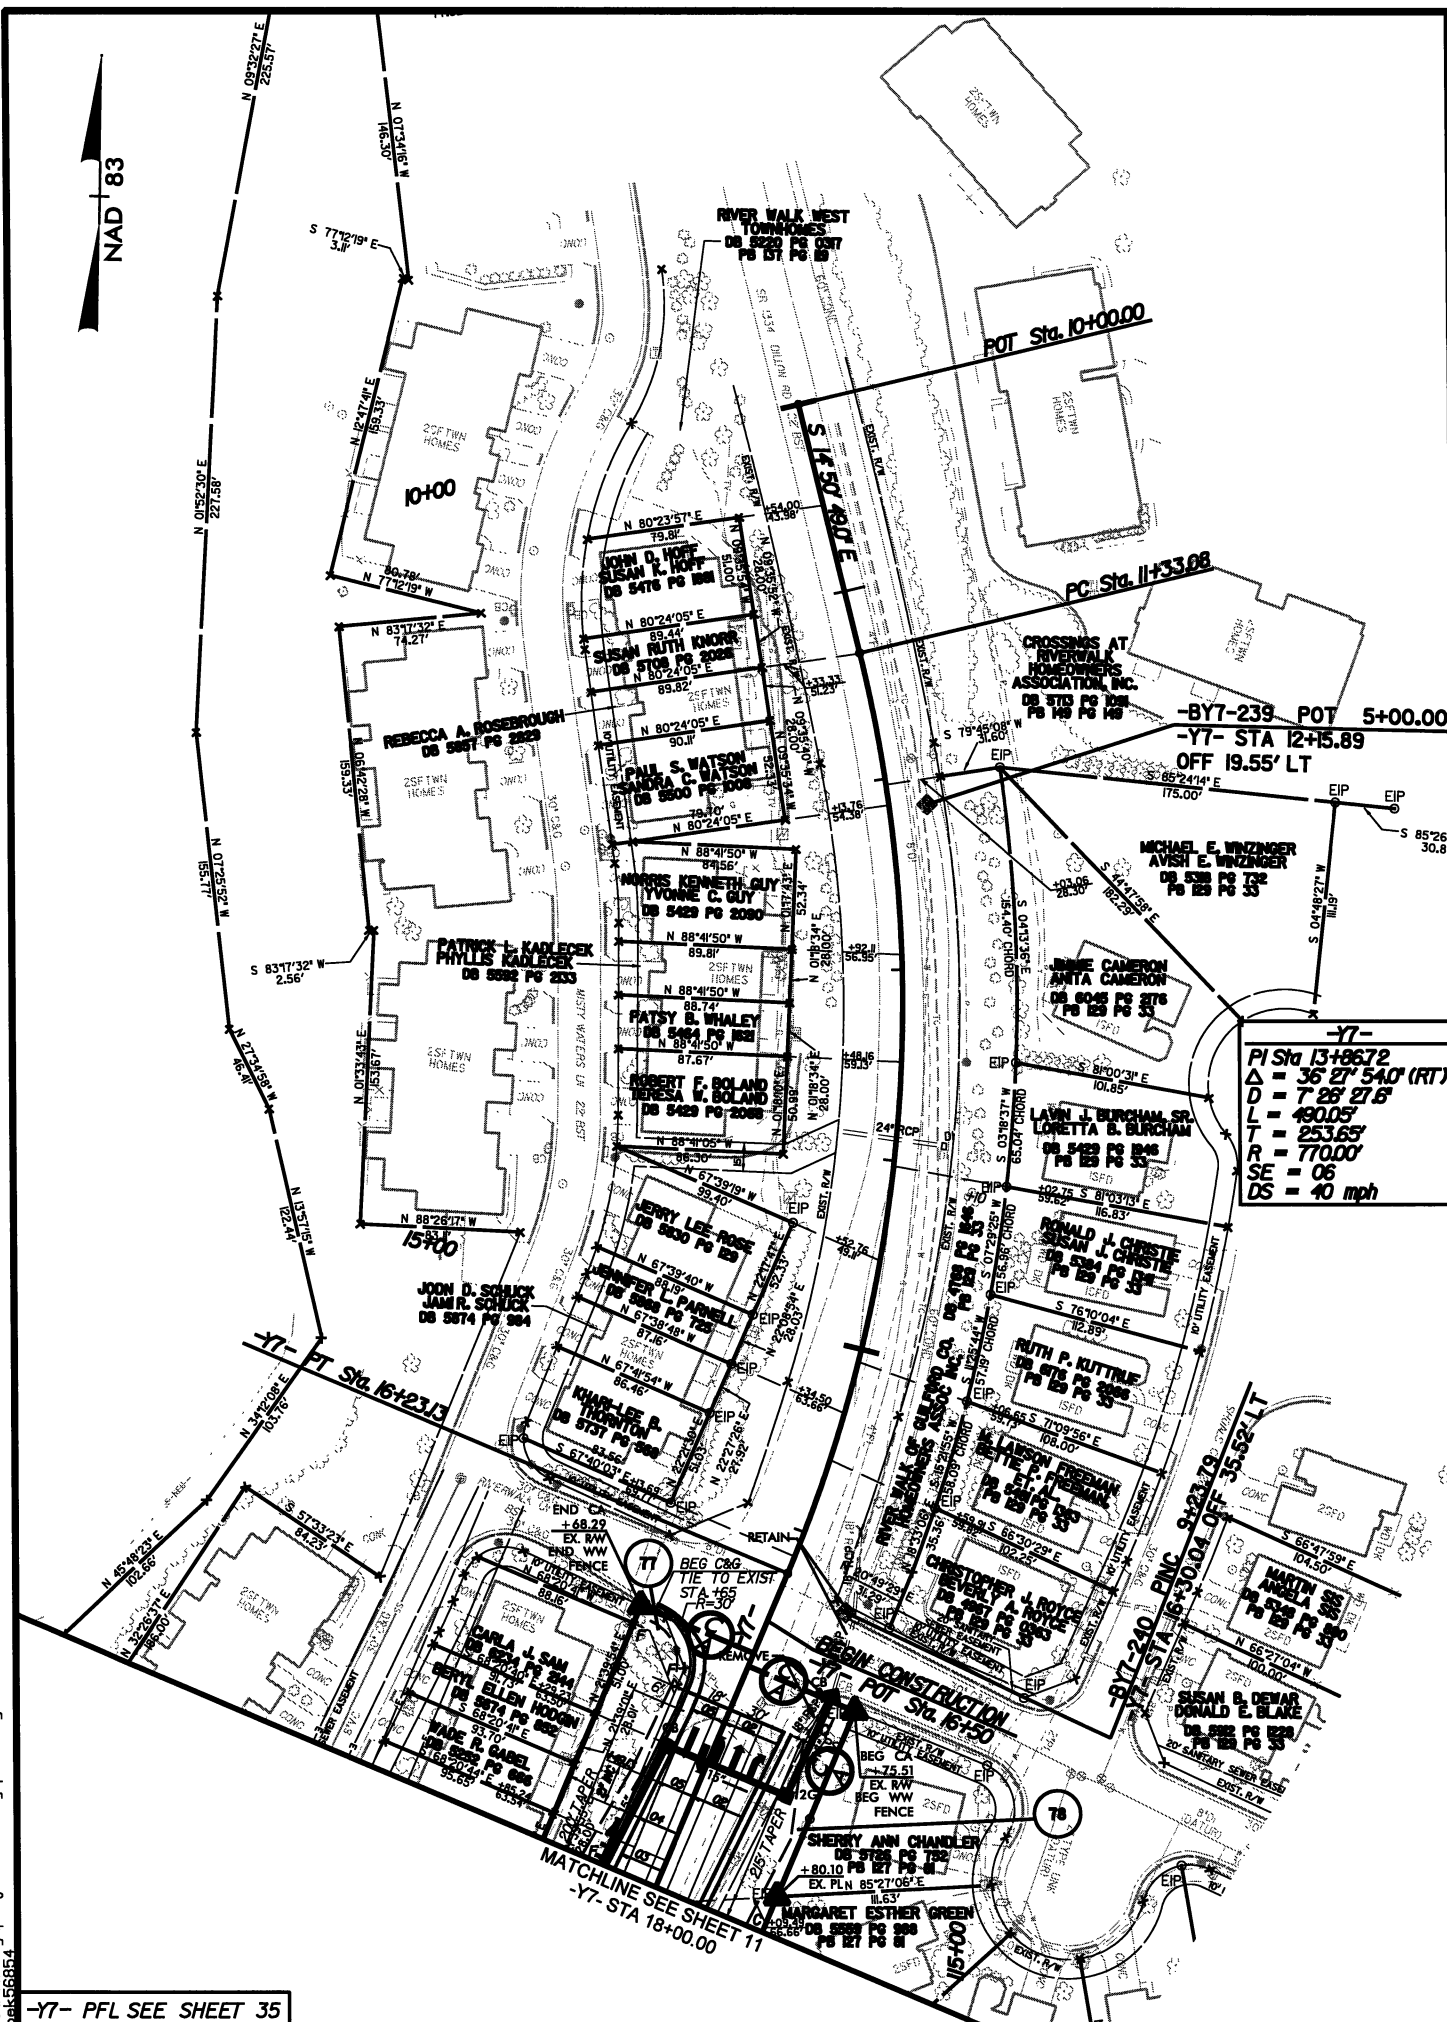

-Y10-
PI Sta 14+96.45
 $\Delta = 132^\circ 59' 0" (LT)$
 $D = 0.34' 22.6"$
 $L = 270.48'$
 $T = 135.25'$
 $R = 10,000.00'$
SE = NC
DS = 50 mph



DETAIL #18
LATERAL BASE DITCH
(Not to Scale)

Min. D = 2.0 Ft.
Max. D = 2.0 Ft.
F = 3.0 Ft.
R = 5.0 Ft.

Type of Liner = Class 'B' Rip-Rap
FROM STA. 15+75 TO STA. 19+40 -Y10- LT

DETAIL #9
SPECIAL LATERAL 'V' DITCH
(Not to Scale)

Min. D = 1.5 Ft.
FROM STA. 29+50 TO STA. 32+00 -Y10- LT

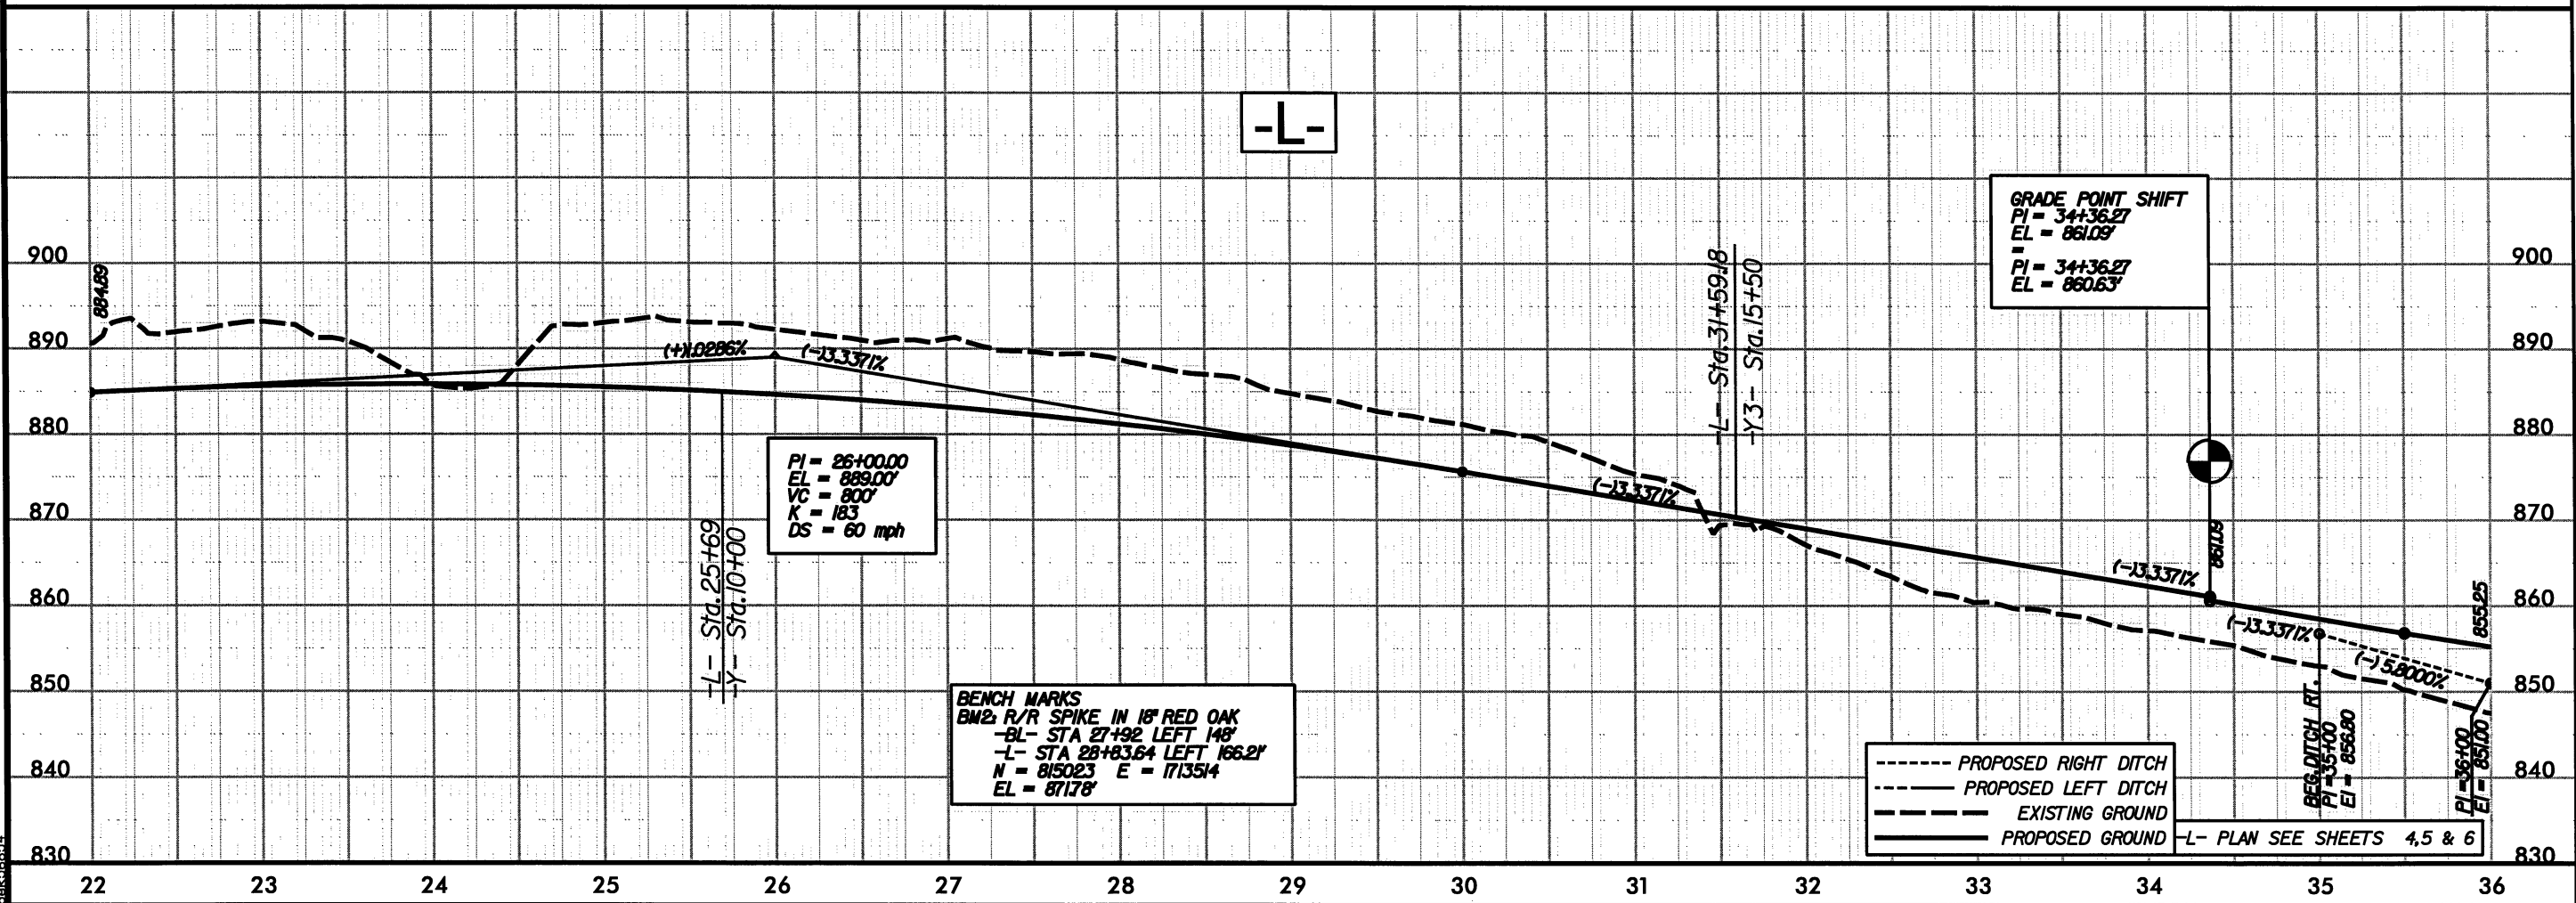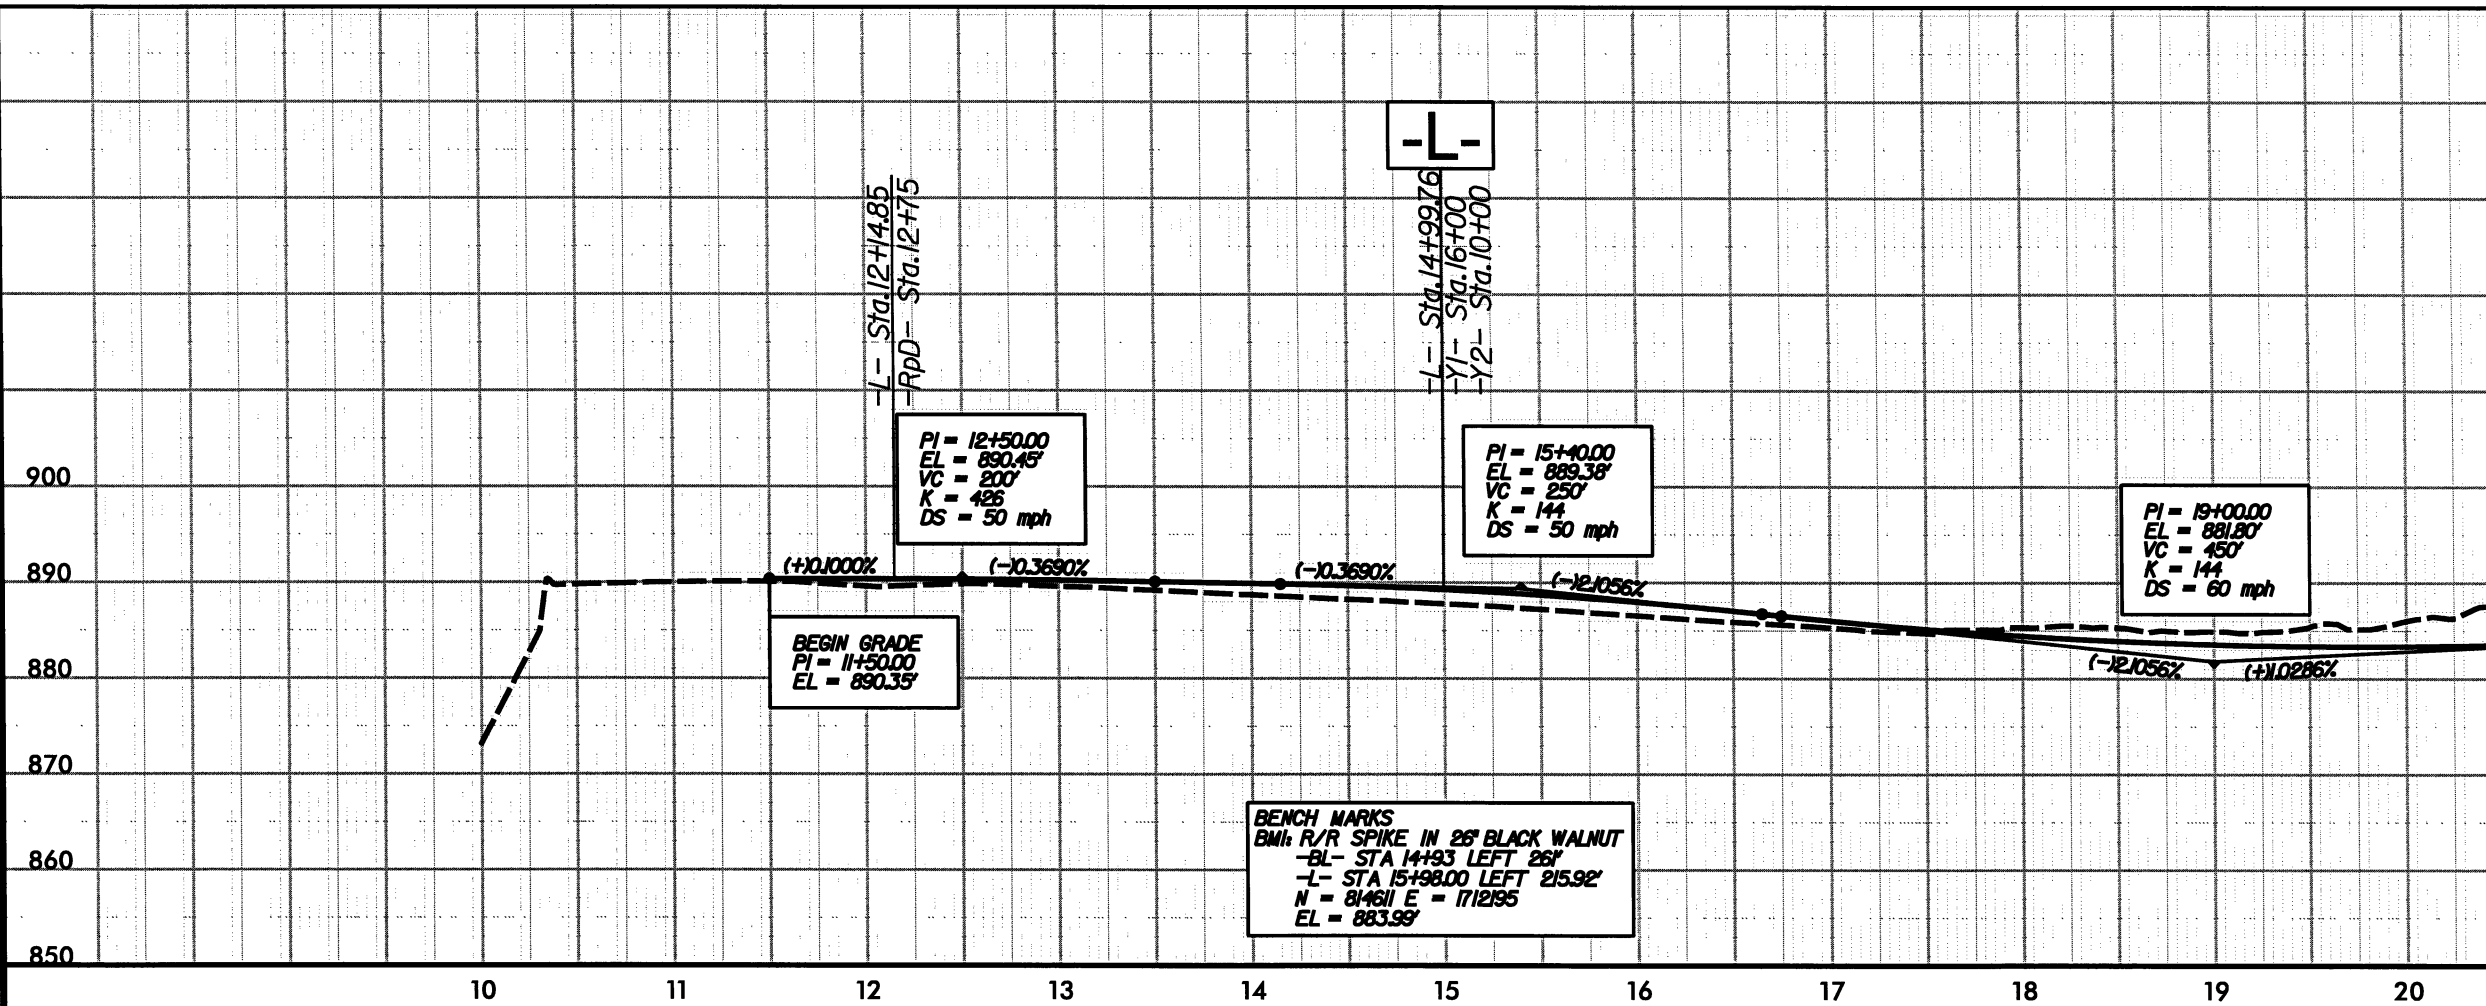


7/15/2011
9:48:11 AM
\\u2412a-rdy-psh-pf1.dgn
peak56854

PIPE HYDRAULIC DATA		
DRAINAGE STRUCTURE NO.		
DRAINAGE AREA	= 7.2	AC
DESIGN FREQUENCY	= 50	YRS
DESIGN DISCHARGE	= 26	CFS
DESIGN HW ELEVATION	= 849.1	FT
100 YEAR DISCHARGE	= 27	CFS
100 YEAR HW ELEVATION	= 849.2	FT
OVERTOPPING FREQUENCY	= 100	YRS
OVERTOPPING DISCHARGE	= 37	CFS
OVERTOPPING ELEVATION	= 849.5	FT


PIPE HYDRAULIC DATA		
DRAINAGE STRUCTURE NO.		
DRAINAGE AREA	= 50	AC
DESIGN FREQUENCY	= 50	YRS
DESIGN DISCHARGE	= 120	CFS
DESIGN HW ELEVATION	= 839.0	FT
100 YEAR DISCHARGE	= 140	CFS
100 YEAR HW ELEVATION	= 839.6	FT
OVERTOPPING FREQUENCY	= 100	YRS
OVERTOPPING DISCHARGE	= 195	CFS
OVERTOPPING ELEVATION	= 840.4	FT

PIPE HYDRAULIC DATA		
DRAINAGE STRUCTURE NO.		
DRAINAGE AREA	= 23	AC
DESIGN FREQUENCY	= 50	YRS
DESIGN DISCHARGE	= 8	CFS
DESIGN HW ELEVATION	= 839.4	FT
100 YEAR DISCHARGE	= 9	CFS
100 YEAR HW ELEVATION	= 839.5	FT
OVERTOPPING FREQUENCY	= 500	YRS
OVERTOPPING DISCHARGE	= 15+	CFS
OVERTOPPING ELEVATION	= 839.4	FT

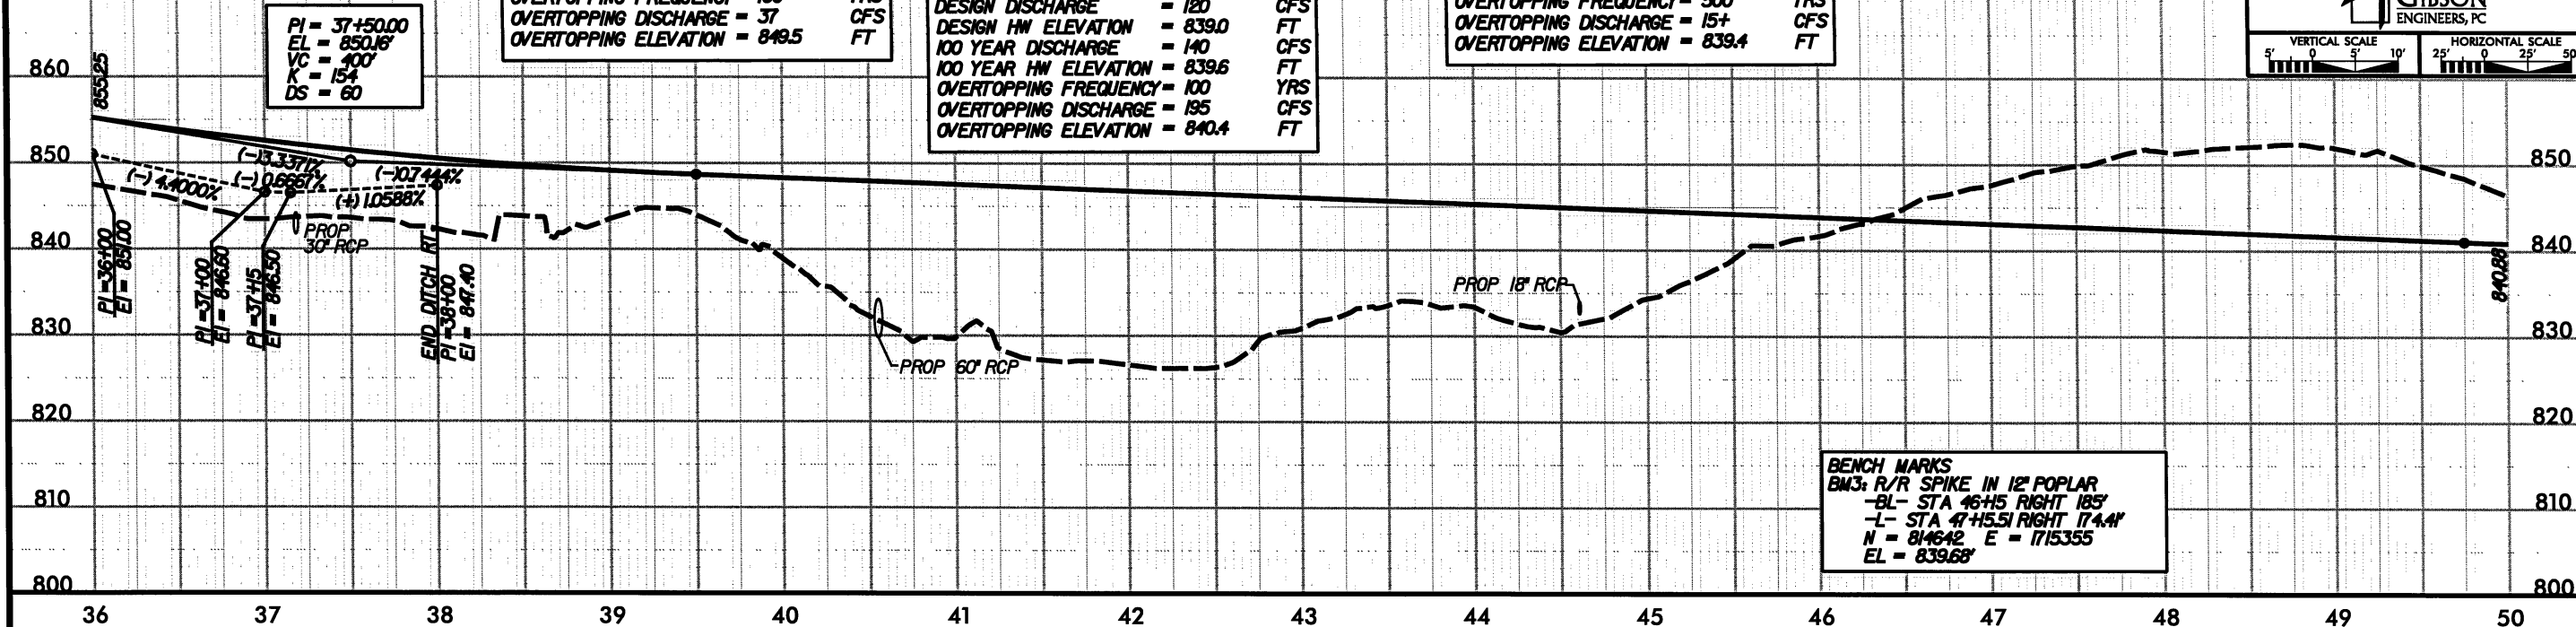

PIPE HYDRAULIC DATA		
DRAINAGE STRUCTURE NO.		
DRAINAGE AREA	= 6.4	AC
DESIGN FREQUENCY	= 50	YRS
DESIGN DISCHARGE	= 23	CFS
DESIGN HW ELEVATION	= 829.5	FT
100 YEAR DISCHARGE	= 24	CFS
100 YEAR HW ELEVATION	= 829.5	FT
OVERTOPPING FREQUENCY	= 500	YRS
OVERTOPPING DISCHARGE	= 90	CFS
OVERTOPPING ELEVATION	= 840.6	FT



PIPE HYDRAULIC DATA		
DRAINAGE STRUCTURE NO.		
DRAINAGE AREA	= 33	AC
DESIGN FREQUENCY	= 50	YRS
DESIGN DISCHARGE	= 85	CFS
DESIGN HW ELEVATION	= 820.6	FT
100 YEAR DISCHARGE	= 100	CFS
100 YEAR HW ELEVATION	= 821.2	FT
OVERTOPPING FREQUENCY	= 500	YRS
OVERTOPPING DISCHARGE	= 295	CFS
OVERTOPPING ELEVATION	= 840.6	FT

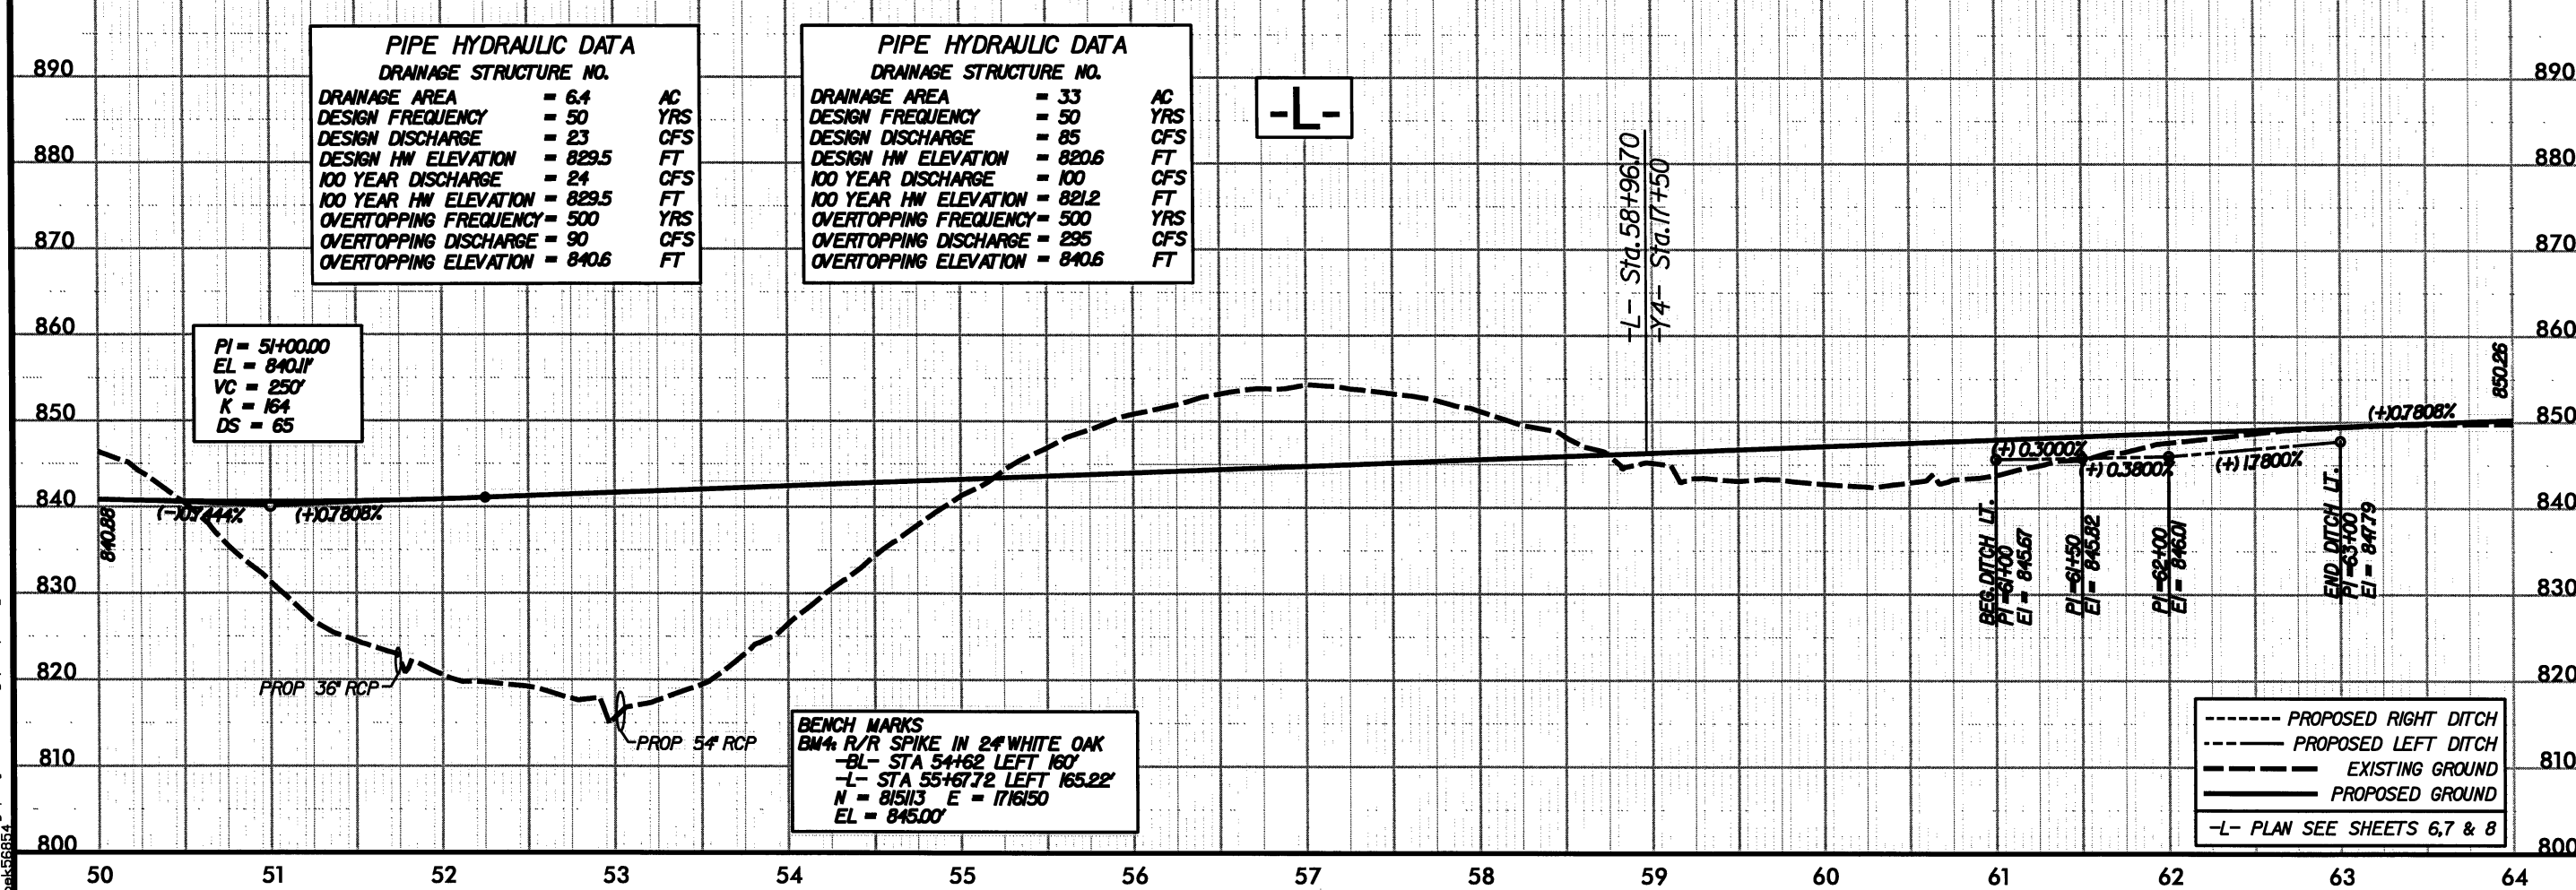

7/15/2011 9:46:15 AM
 s:\4615\proj\2412a\rdy.psh.pfl.dgn
 04/15/2011

- - - - - PROPOSED RIGHT DITCH
 - . - . - PROPOSED LEFT DITCH
 - - - - - EXISTING GROUND
 - - - - - PROPOSED GROUND
 -L- PLAN SEE SHEETS 6,7 & 8

PROJECT REFERENCE		SHEET NO.	
U-2412A		26	
ROADWAY DESIGN ENGINEER		HYDRAULICS ENGINEER	
PRELIMINARY PLANS DO NOT USE FOR CONSTRUCTION			
Prepared in the Office of:			
VERTICAL SCALE 5' 0 5' 10'		HORIZONTAL SCALE 25' 0 25' 50'	

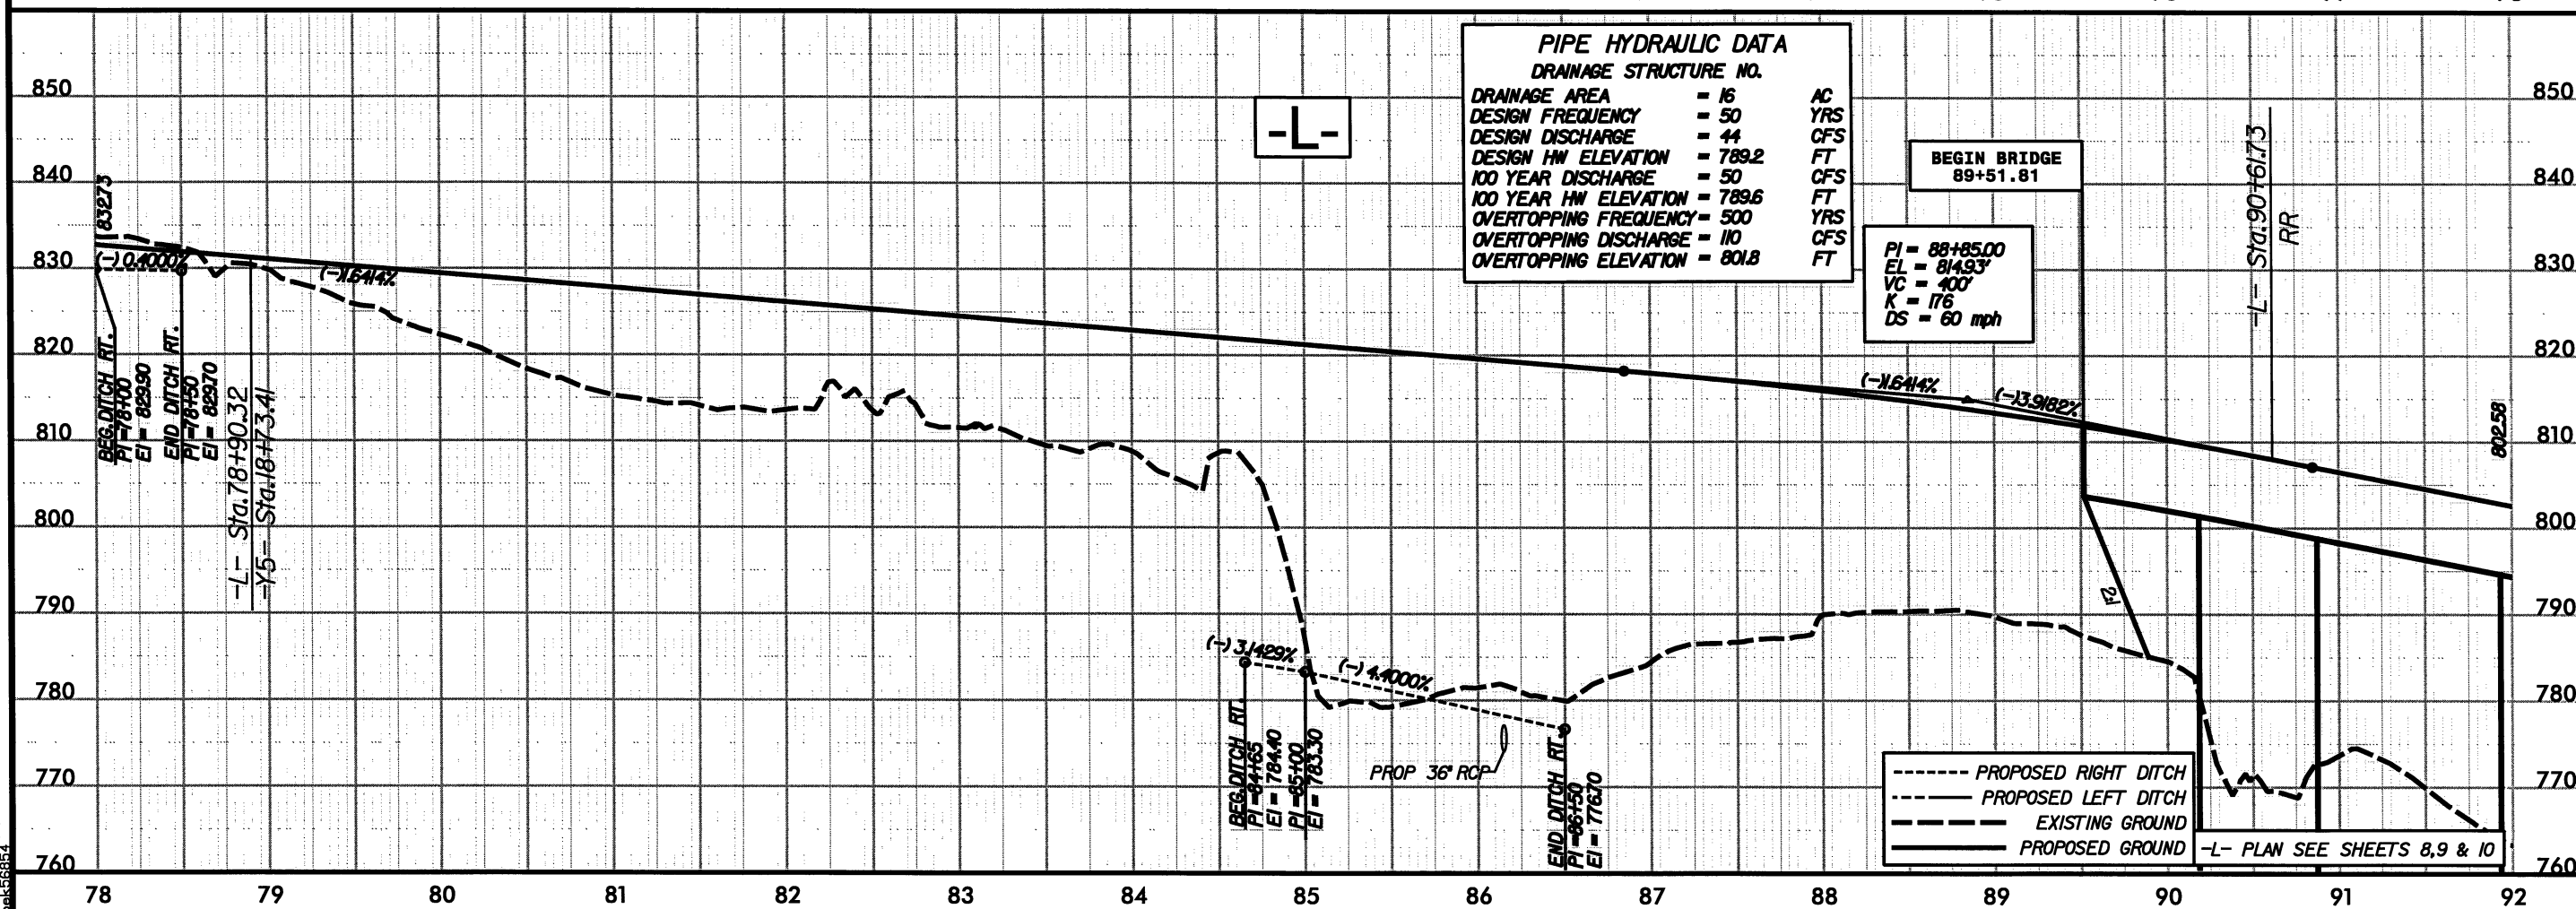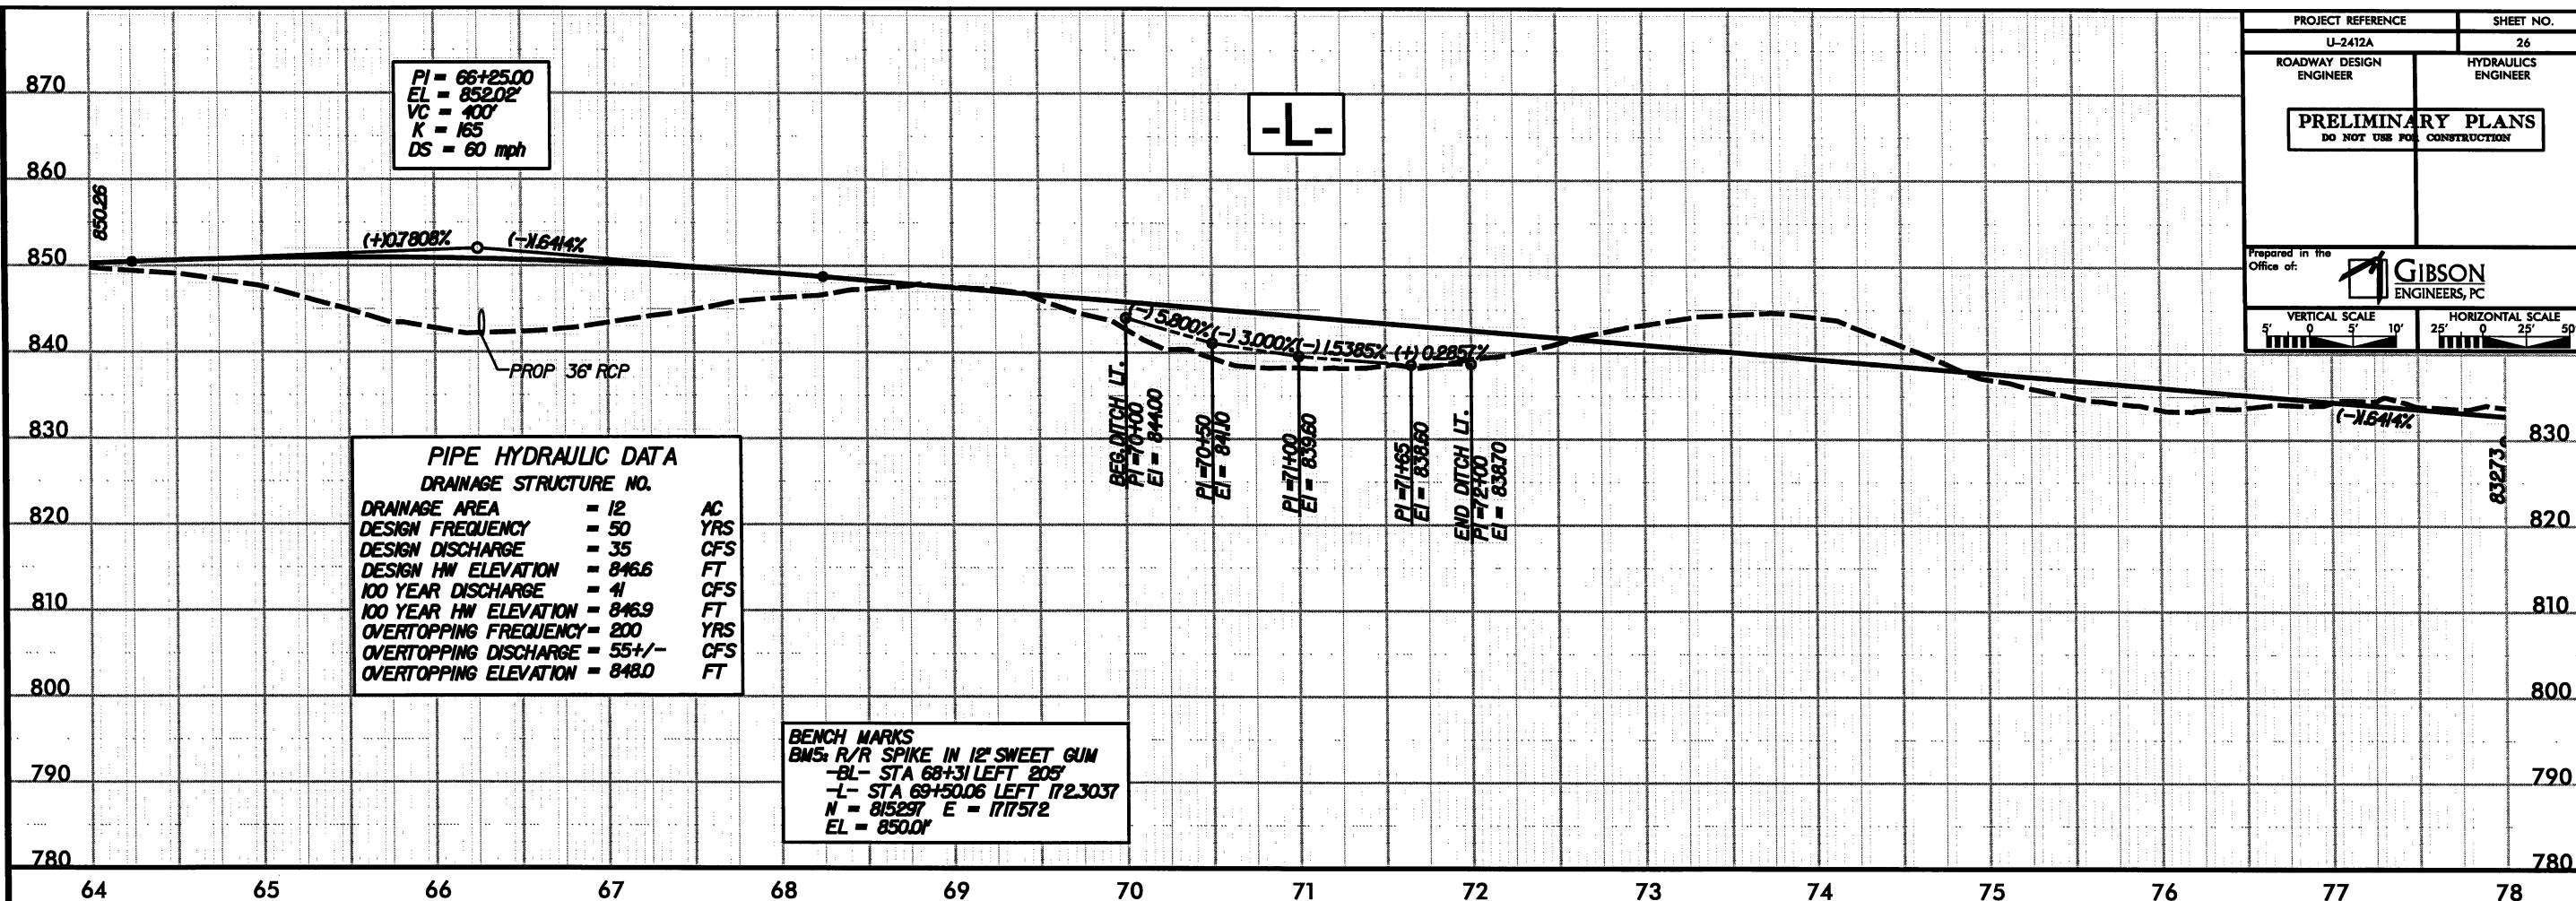

7/15/2011 9:48:18 AM
r:\gis\dwg\proj\2412a_rdy_psh.pfl.dgn
pk:55854


PROJECT REFERENCE		SHEET NO.
U-2412A		28
ROADWAY DESIGN ENGINEER	HYDRAULICS ENGINEER	
PRELIMINARY PLANS DO NOT USE FOR CONSTRUCTION		
Prepared in the Office of:		
		
VERTICAL SCALE 		HORIZONTAL SCALE 

PIPE HYDRAULIC DATA			
DRAINAGE STRUCTURE NO.			
DRAINAGE AREA	= 66	AC	
DESIGN FREQUENCY	= 50	YRS	
DESIGN DISCHARGE	= 160	CFS	
DESIGN HW ELEVATION	= 739.5	FT	
100 YEAR DISCHARGE	= 180	CFS	
100 YEAR HW ELEVATION	= 740.1	FT	
OVERTOPPING FREQUENCY	= 500	YRS	
OVERTOPPING DISCHARGE	= 310+	CFS	
OVERTOPPING ELEVATION	= 749.0	FT	

PIPE HYDRAULIC DATA			
DRAINAGE STRUCTURE NO.			
DRAINAGE AREA	= 5.4	AC	
DESIGN FREQUENCY	= 50	YRS	
DESIGN DISCHARGE	= 15	CFS	
DESIGN HW ELEVATION	= 742.8	FT	
100 YEAR DISCHARGE	= 16	CFS	
100 YEAR HW ELEVATION	= 742.9	FT	
OVERTOPPING FREQUENCY	= 500	YRS	
OVERTOPPING DISCHARGE	= 27+	CFS	
OVERTOPPING ELEVATION	= 749.0	FT	

PIPE HYDRAULIC DATA			
DRAINAGE STRUCTURE NO.			
DRAINAGE AREA	= 42	AC	
DESIGN FREQUENCY	= 50	YRS	
DESIGN DISCHARGE	= 12	CFS	
DESIGN HW ELEVATION	= 733.8	FT	
100 YEAR DISCHARGE	= 13	CFS	
100 YEAR HW ELEVATION	= 733.9	FT	
OVERTOPPING FREQUENCY	= 500	YRS	
OVERTOPPING DISCHARGE	= 21+	CFS	
OVERTOPPING ELEVATION	= 738.7	FT	

BENCH MARKS
 BM9: R/R SPIKE IN 12" POPLAR
 -BL- STA 122+22 RIGHT 231'
 -L- STA 123+42.25 LEFT 232.73'
 N = 814534 E = 1722900
 EL = 755.51'

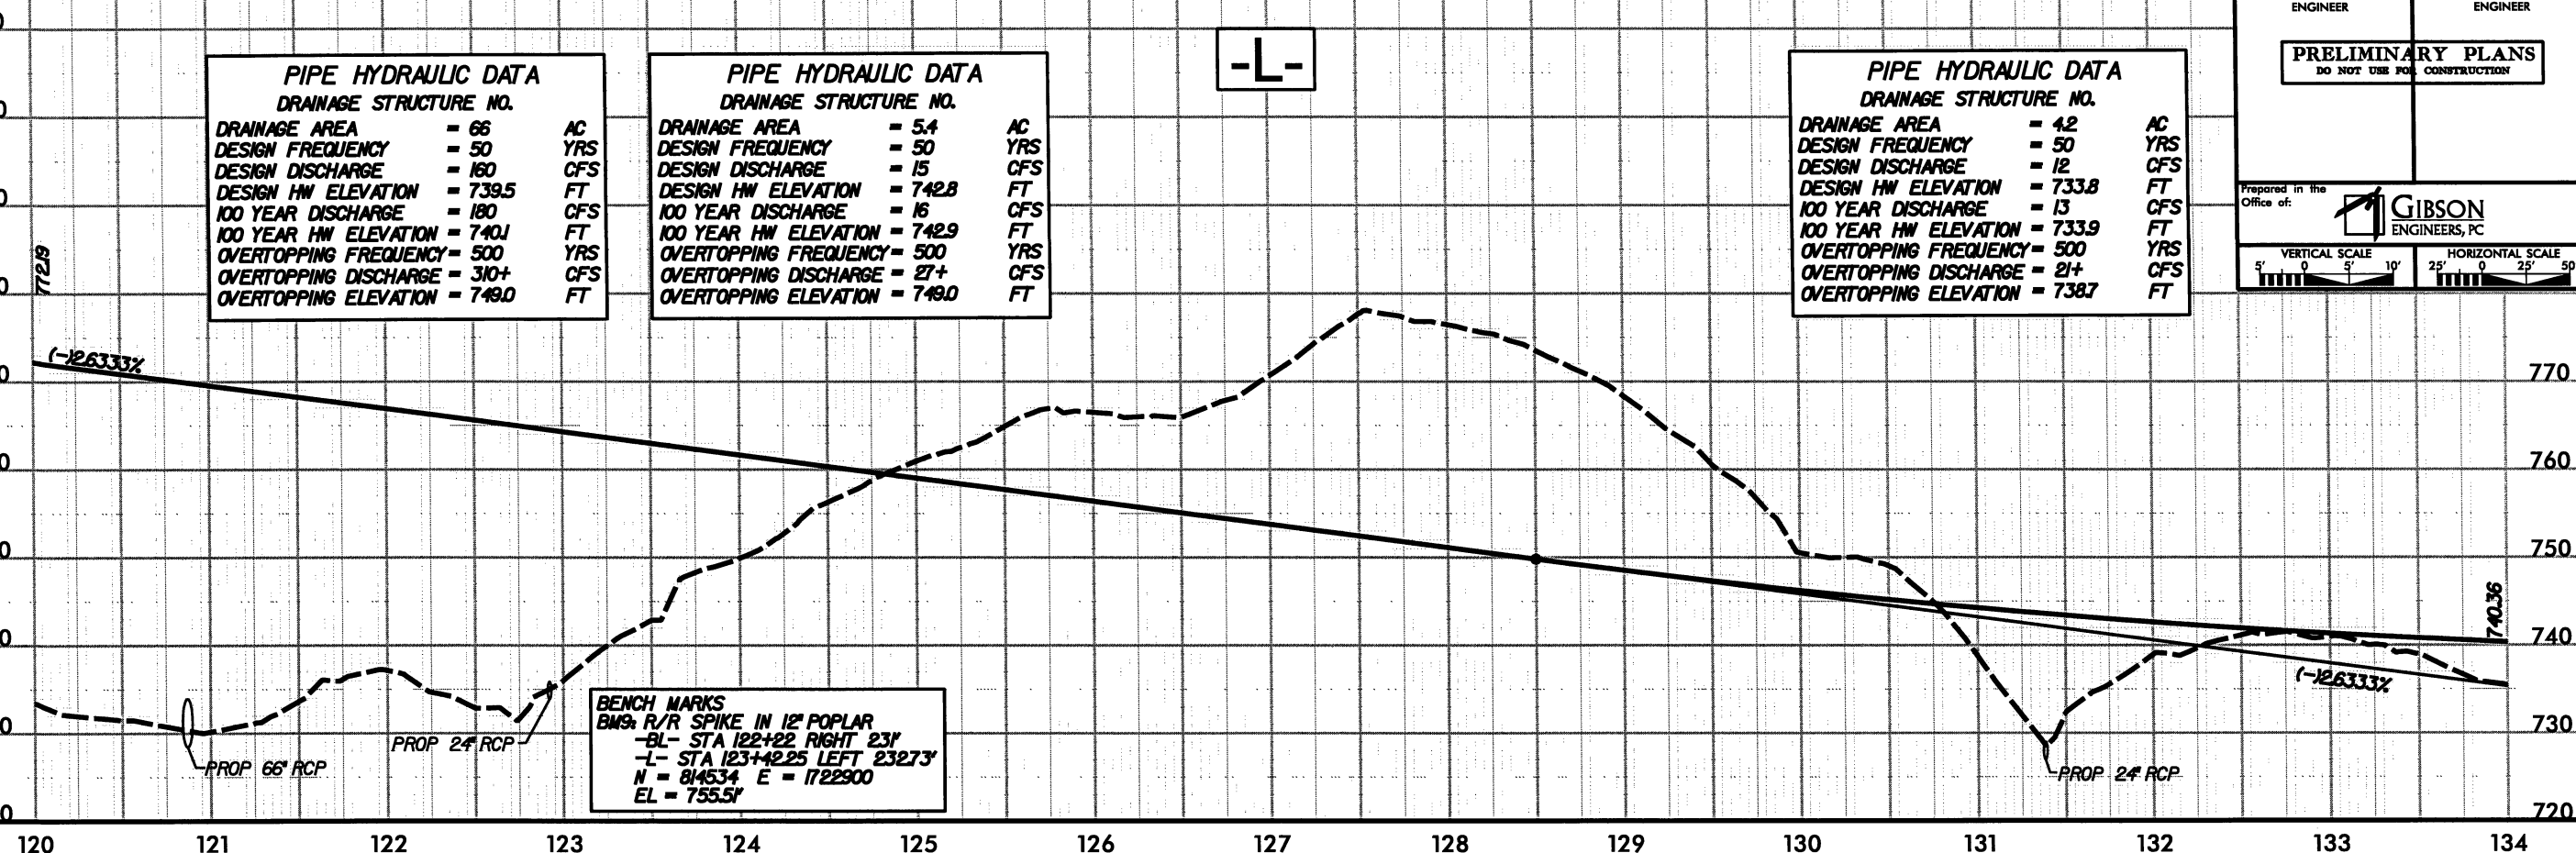


PIPE HYDRAULIC DATA			
DRAINAGE STRUCTURE NO.			
DRAINAGE AREA	= 2.2	AC	
DESIGN FREQUENCY	= 50	YRS	
DESIGN DISCHARGE	= 6	CFS	
DESIGN HW ELEVATION	= 735.5	FT	
100 YEAR DISCHARGE	= 7	CFS	
100 YEAR HW ELEVATION	= 735.6	FT	
OVERTOPPING FREQUENCY	= 100	YRS	
OVERTOPPING DISCHARGE	= 7	CFS	
OVERTOPPING ELEVATION	= 735.6	FT	

BRIDGE HYDRAULIC DATA			
DESIGN DISCHARGE	= 14,000	CFS	
DESIGN FREQUENCY	= 50	YRS	
DESIGN HW ELEVATION	= 729.1	FT	
BASE DISCHARGE	= 15,000	CFS	
BASE FREQUENCY	= 100	YRS	
BASE HW ELEVATION	= 729.5	FT	
OVERTOPPING DISCHARGE	= 25,000	CFS	
OVERTOPPING FREQUENCY	= 500	YRS	
OVERTOPPING ELEVATION	= 739.4	FT	
DATE OF SURVEY	= 8-21-06		
W.S. ELEVATION AT DATE OF SURVEY	= 712.81	FT	


PI = 137+00.00
 EL = 727.42'
 VC = 1700'
 K = 300
 DS = 60 mph

BENCH MARKS
 BM10: R/R SPIKE IN 30" RED OAK
 -BL- STA 137+65 LEFT 276'
 -L- STA 138+71.37 LEFT 377.94'
 N = 815604 E = 1724187
 EL = 725.39'

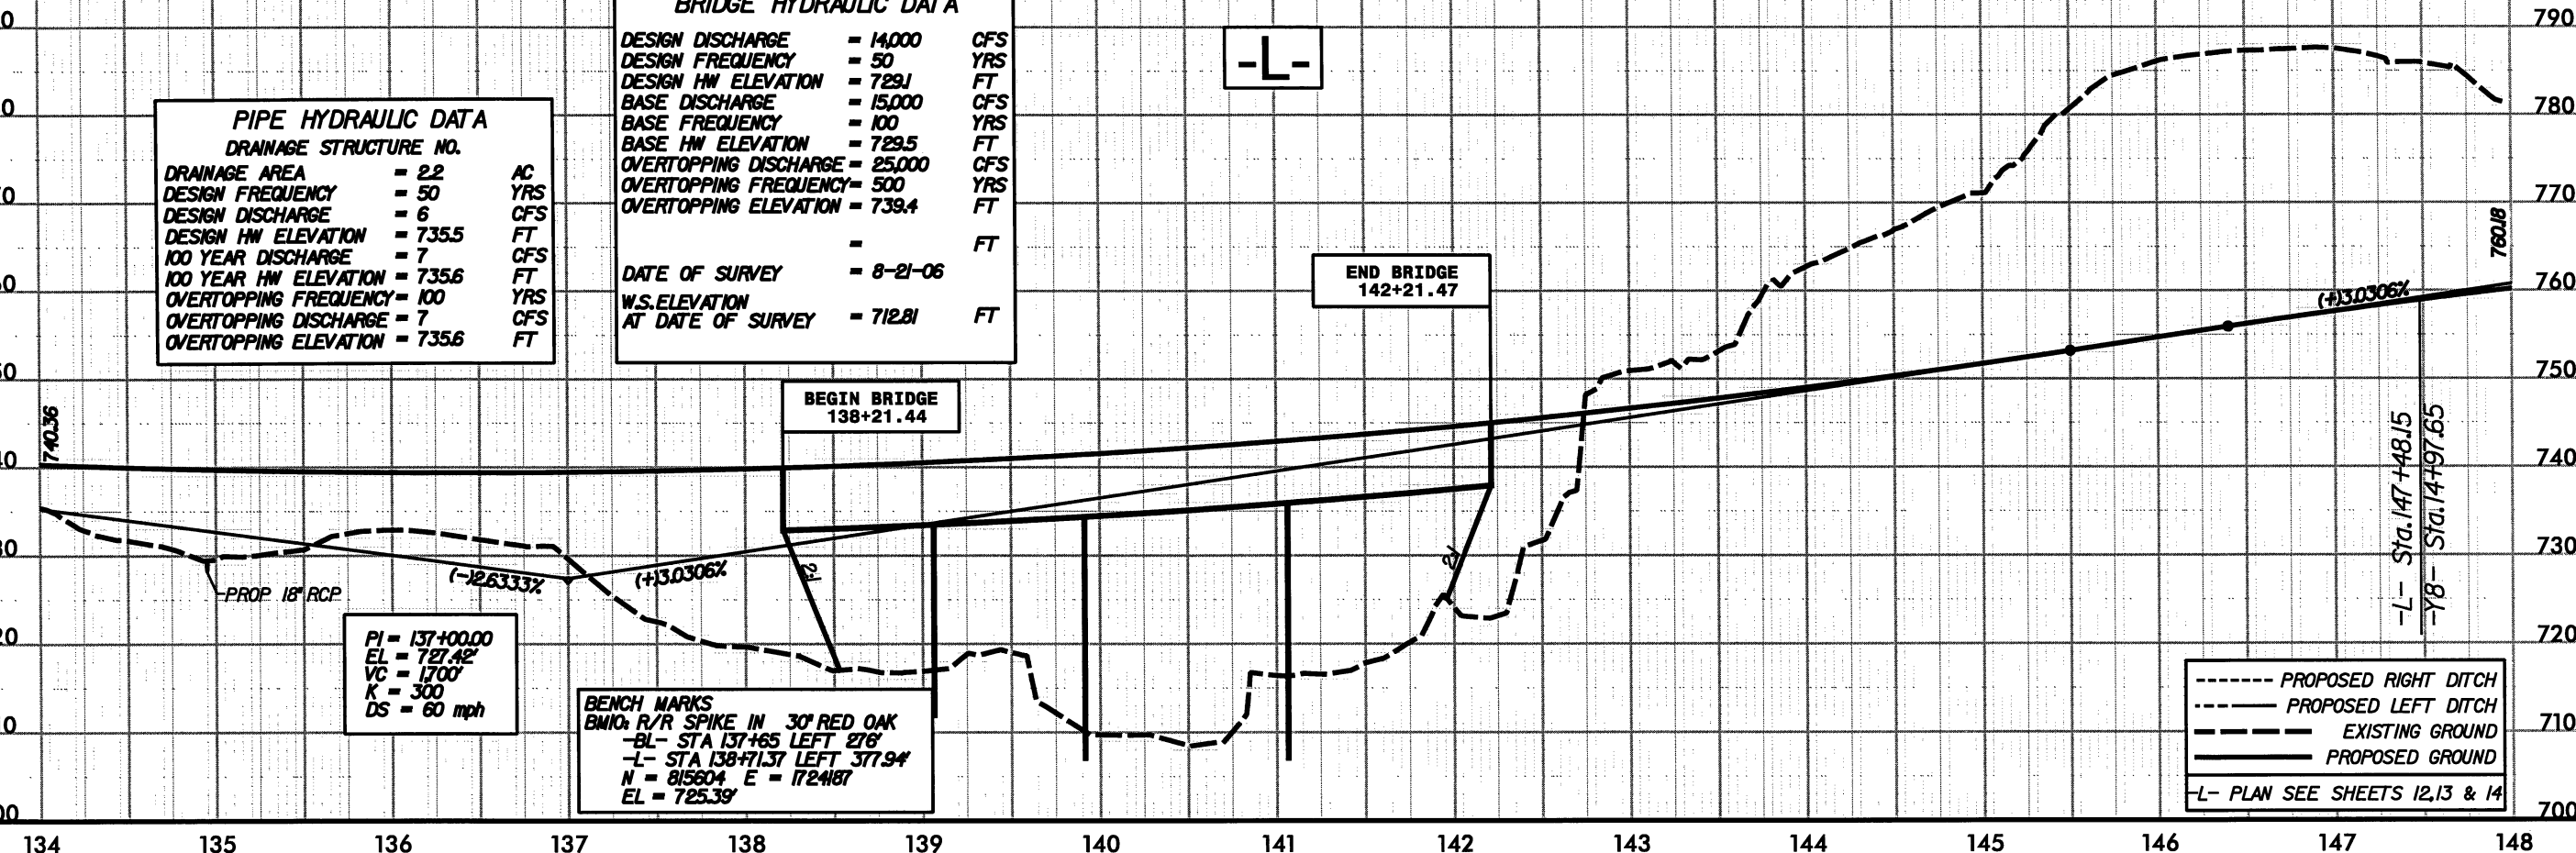

1/15/2011 4:46:26 AM
 j:\proj\2412a\rdy_psh_pf1.dgn
 jmk56854



7/15/2011 9:48:33 AM
r:\projects\proj\2412a_rdy_psh.pfl.dgn
2412a_rdy_psh

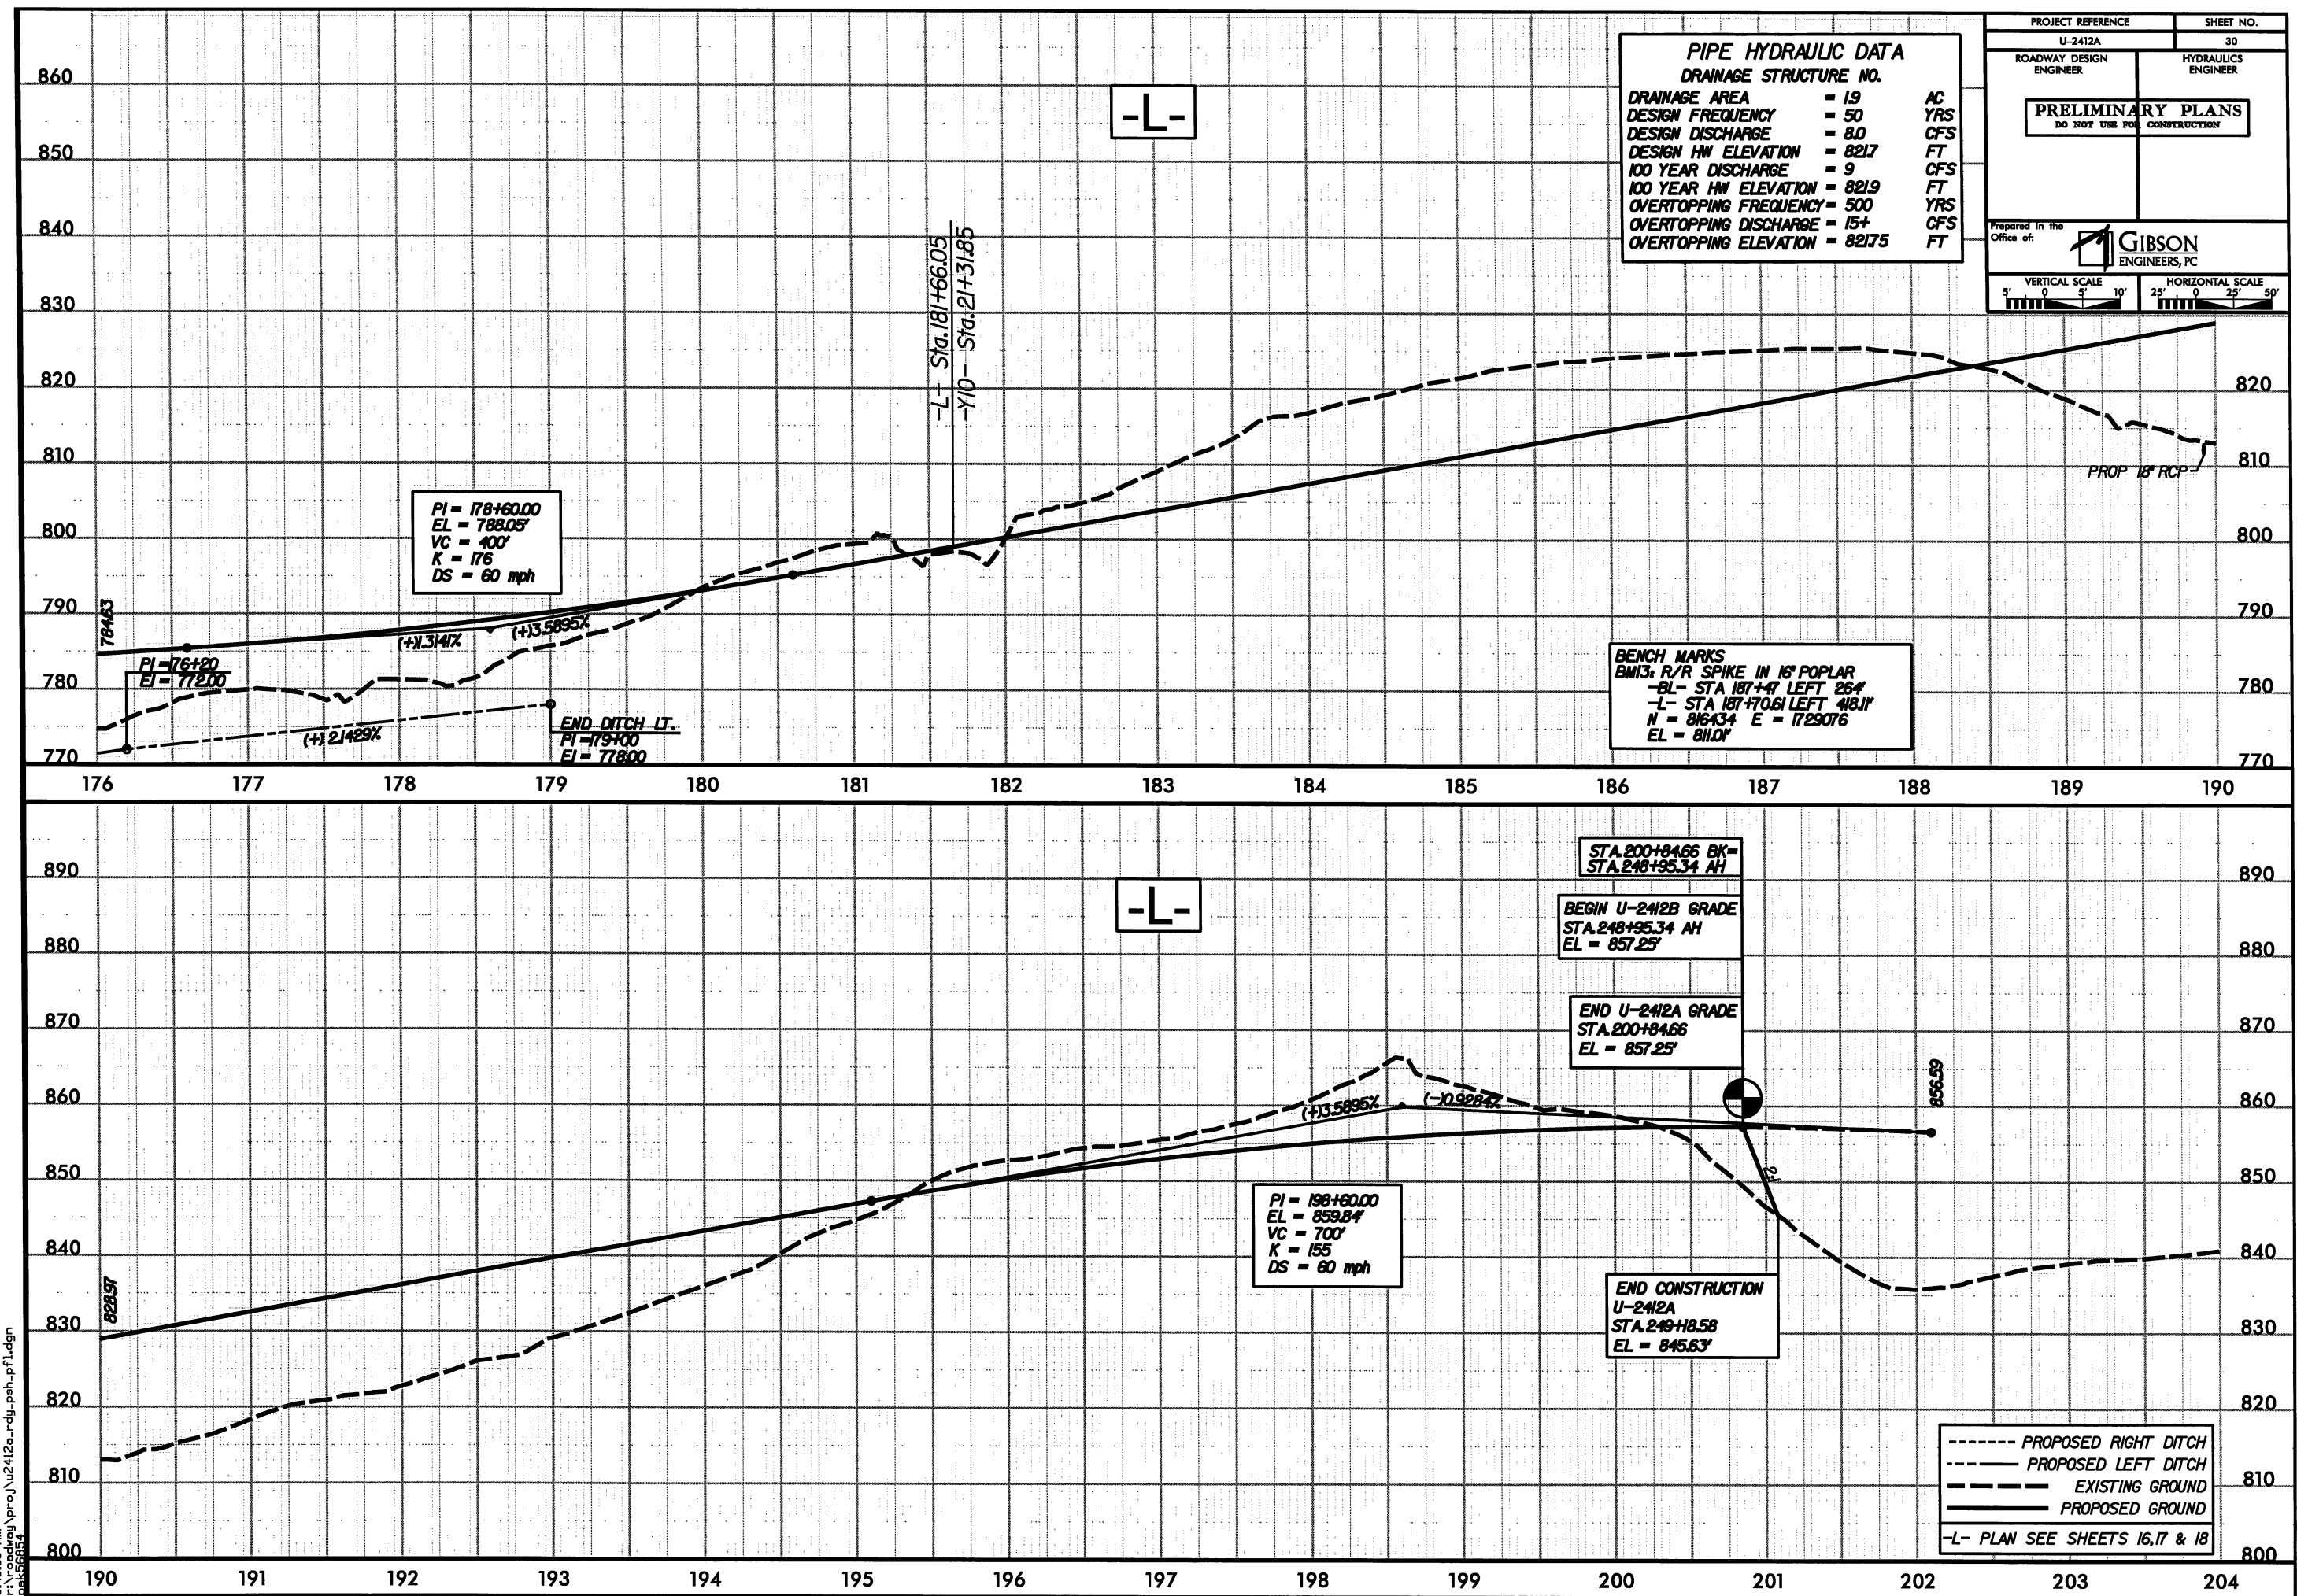


PROJECT REFERENCE		SHEET NO.	
U-2412A		31	
ROADWAY DESIGN ENGINEER		HYDRAULICS ENGINEER	
PRELIMINARY PLANS DO NOT USE FOR CONSTRUCTION			
Prepared in the Office of:		 GIBSON ENGINEERS, PC	
VERTICAL SCALE 		HORIZONTAL SCALE 	

-RPD-

-Y1-

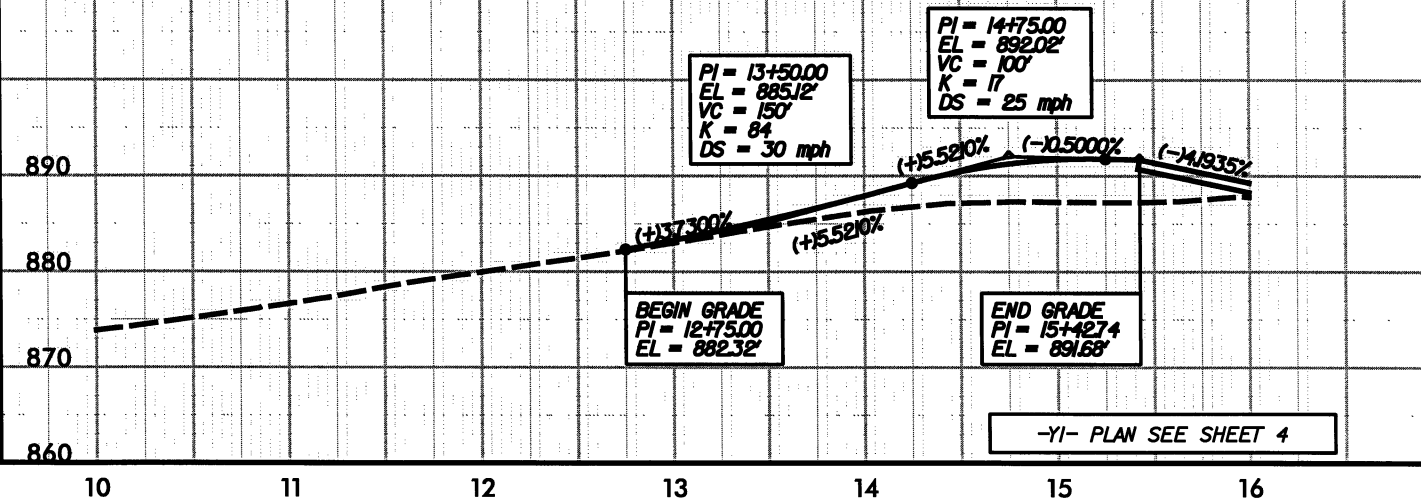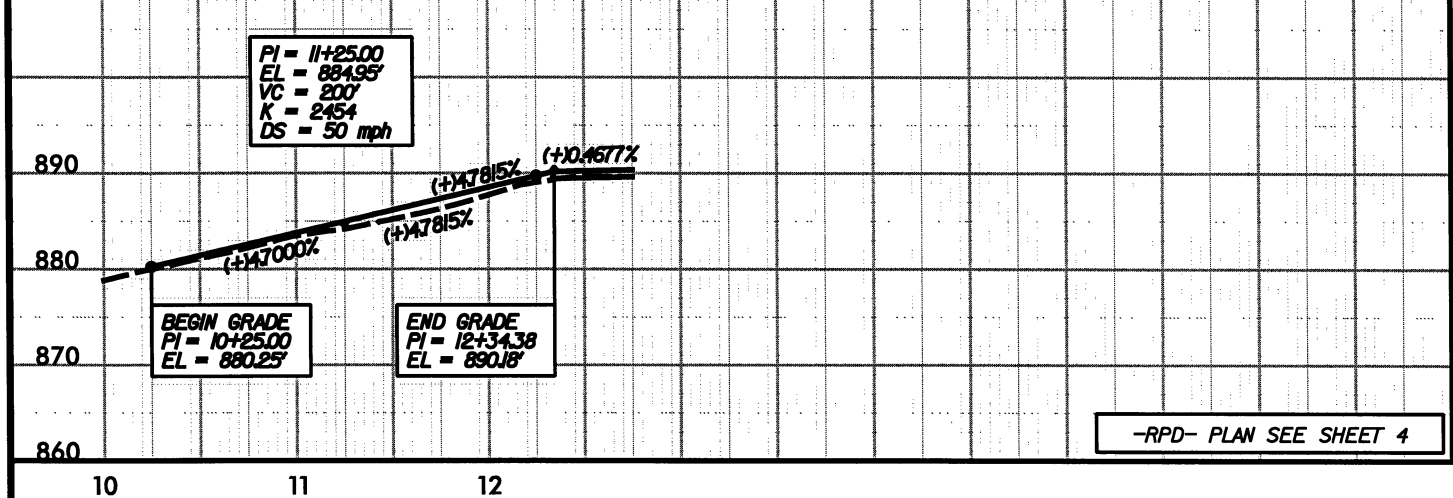

-Y2-

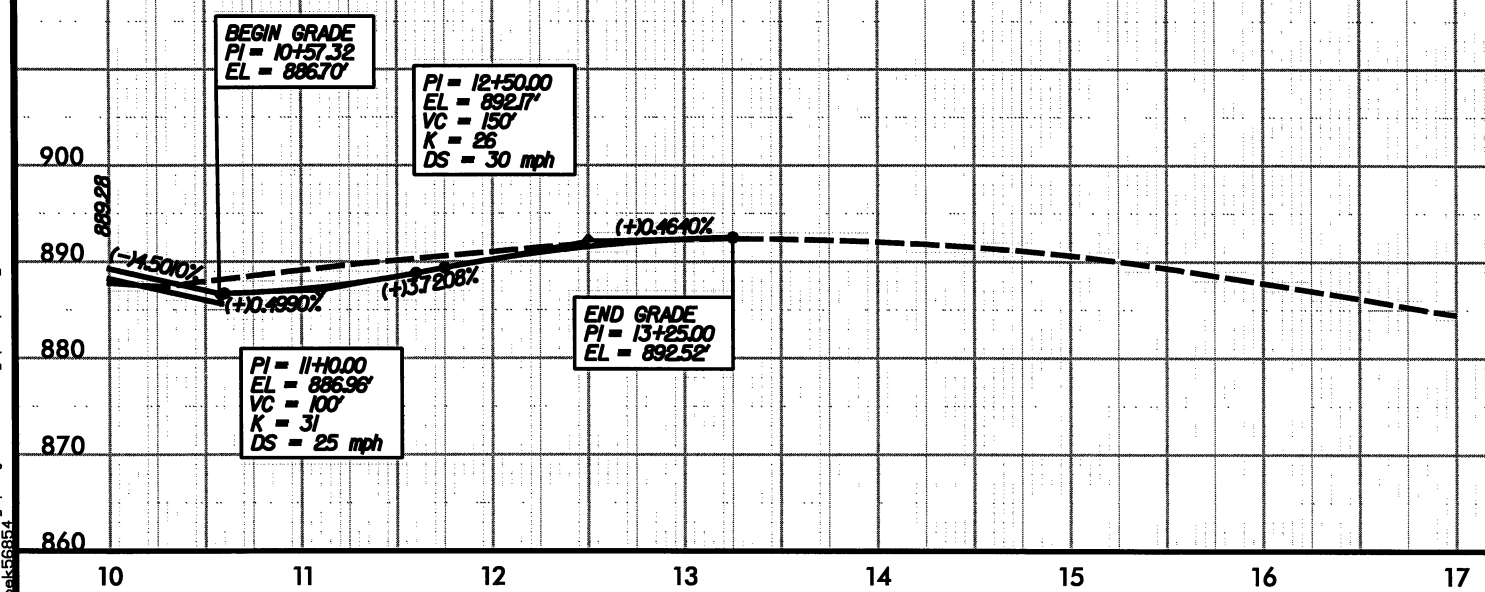

----- PROPOSED RIGHT DITCH



----- PROPOSED LEFT DITCH



----- EXISTING GROUND

----- PROPOSED GROUND

-Y2- PLAN SEE SHEET 4

7/15/2011 9:46:57 AM C:\Users\prouj\2412a-rdy-psh.pfl.dgn

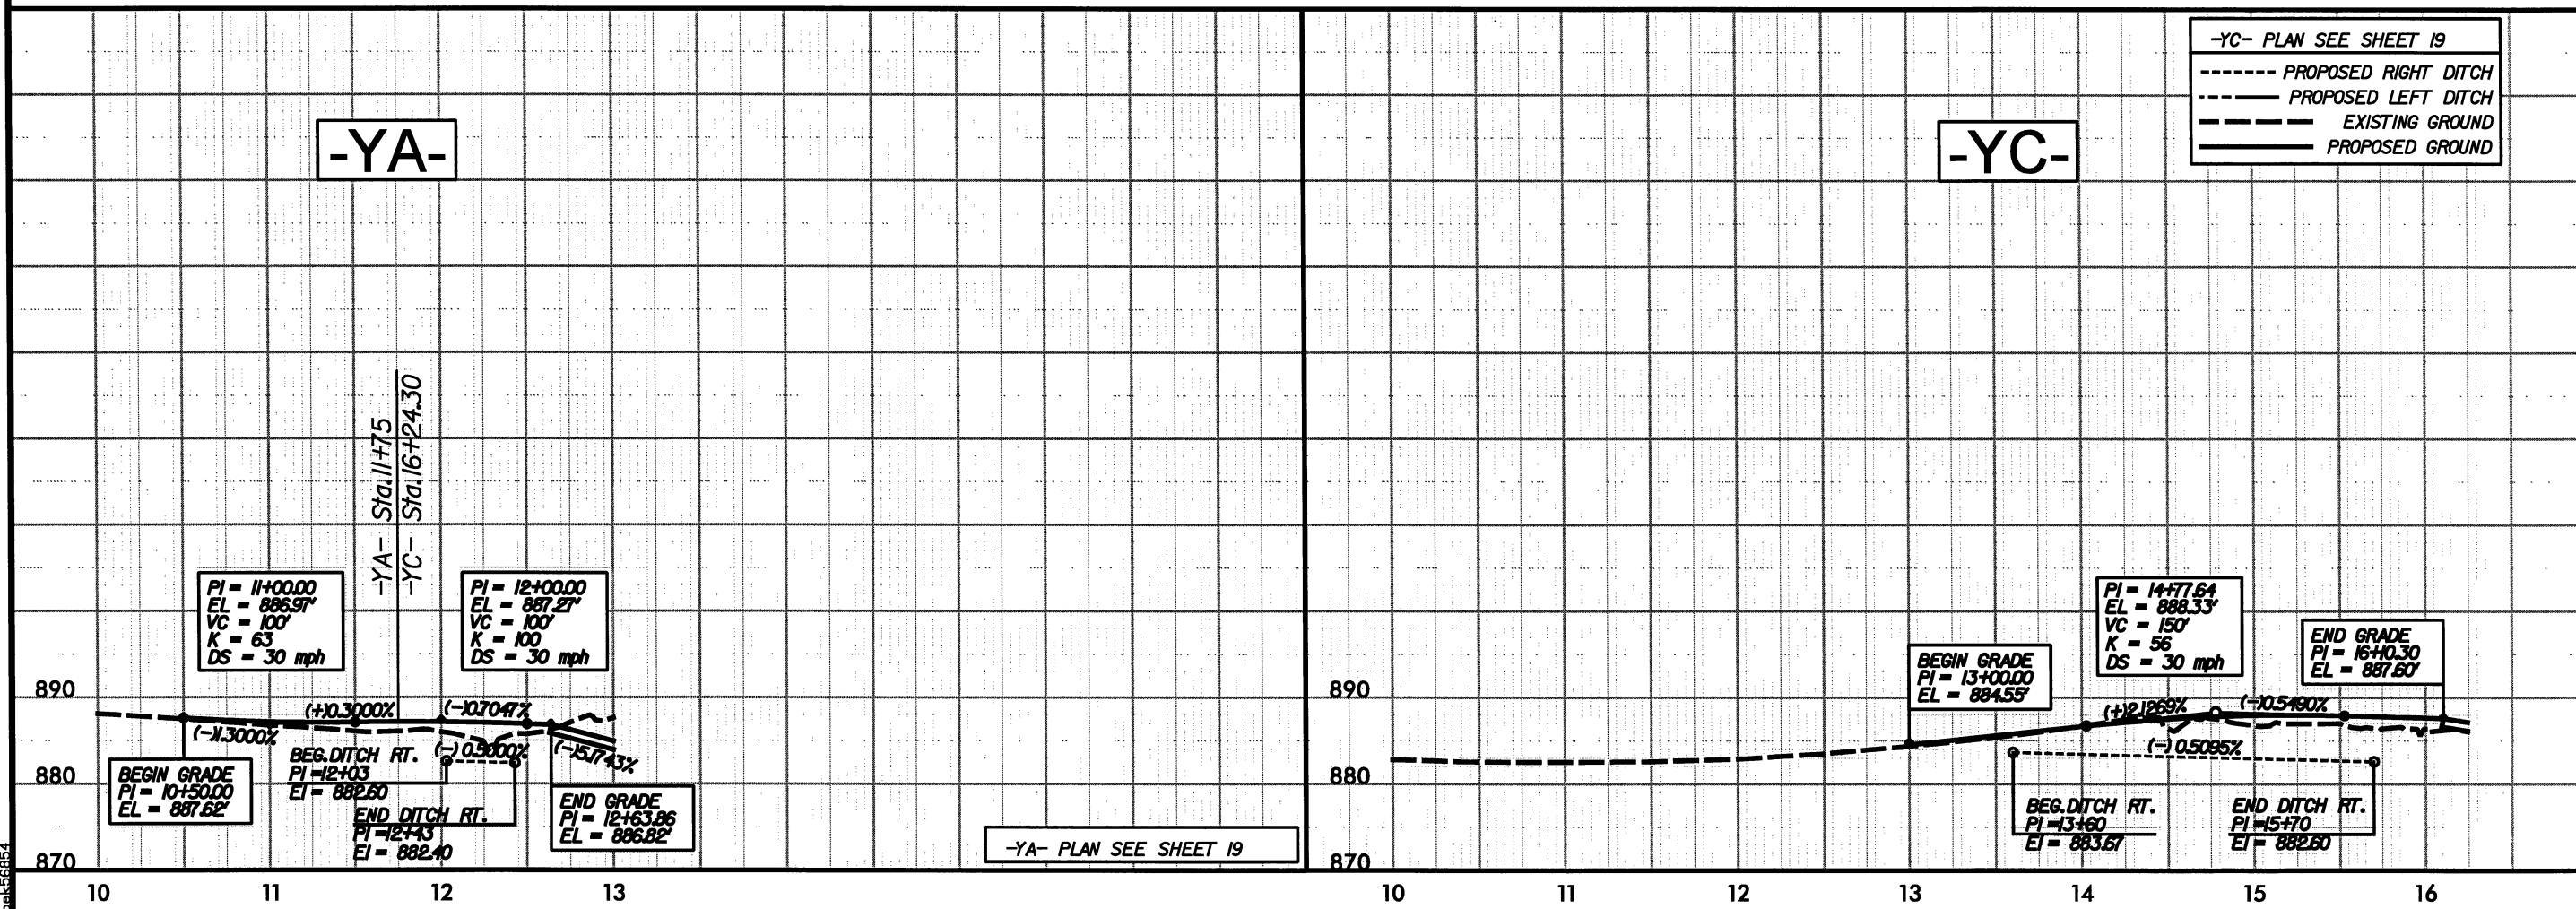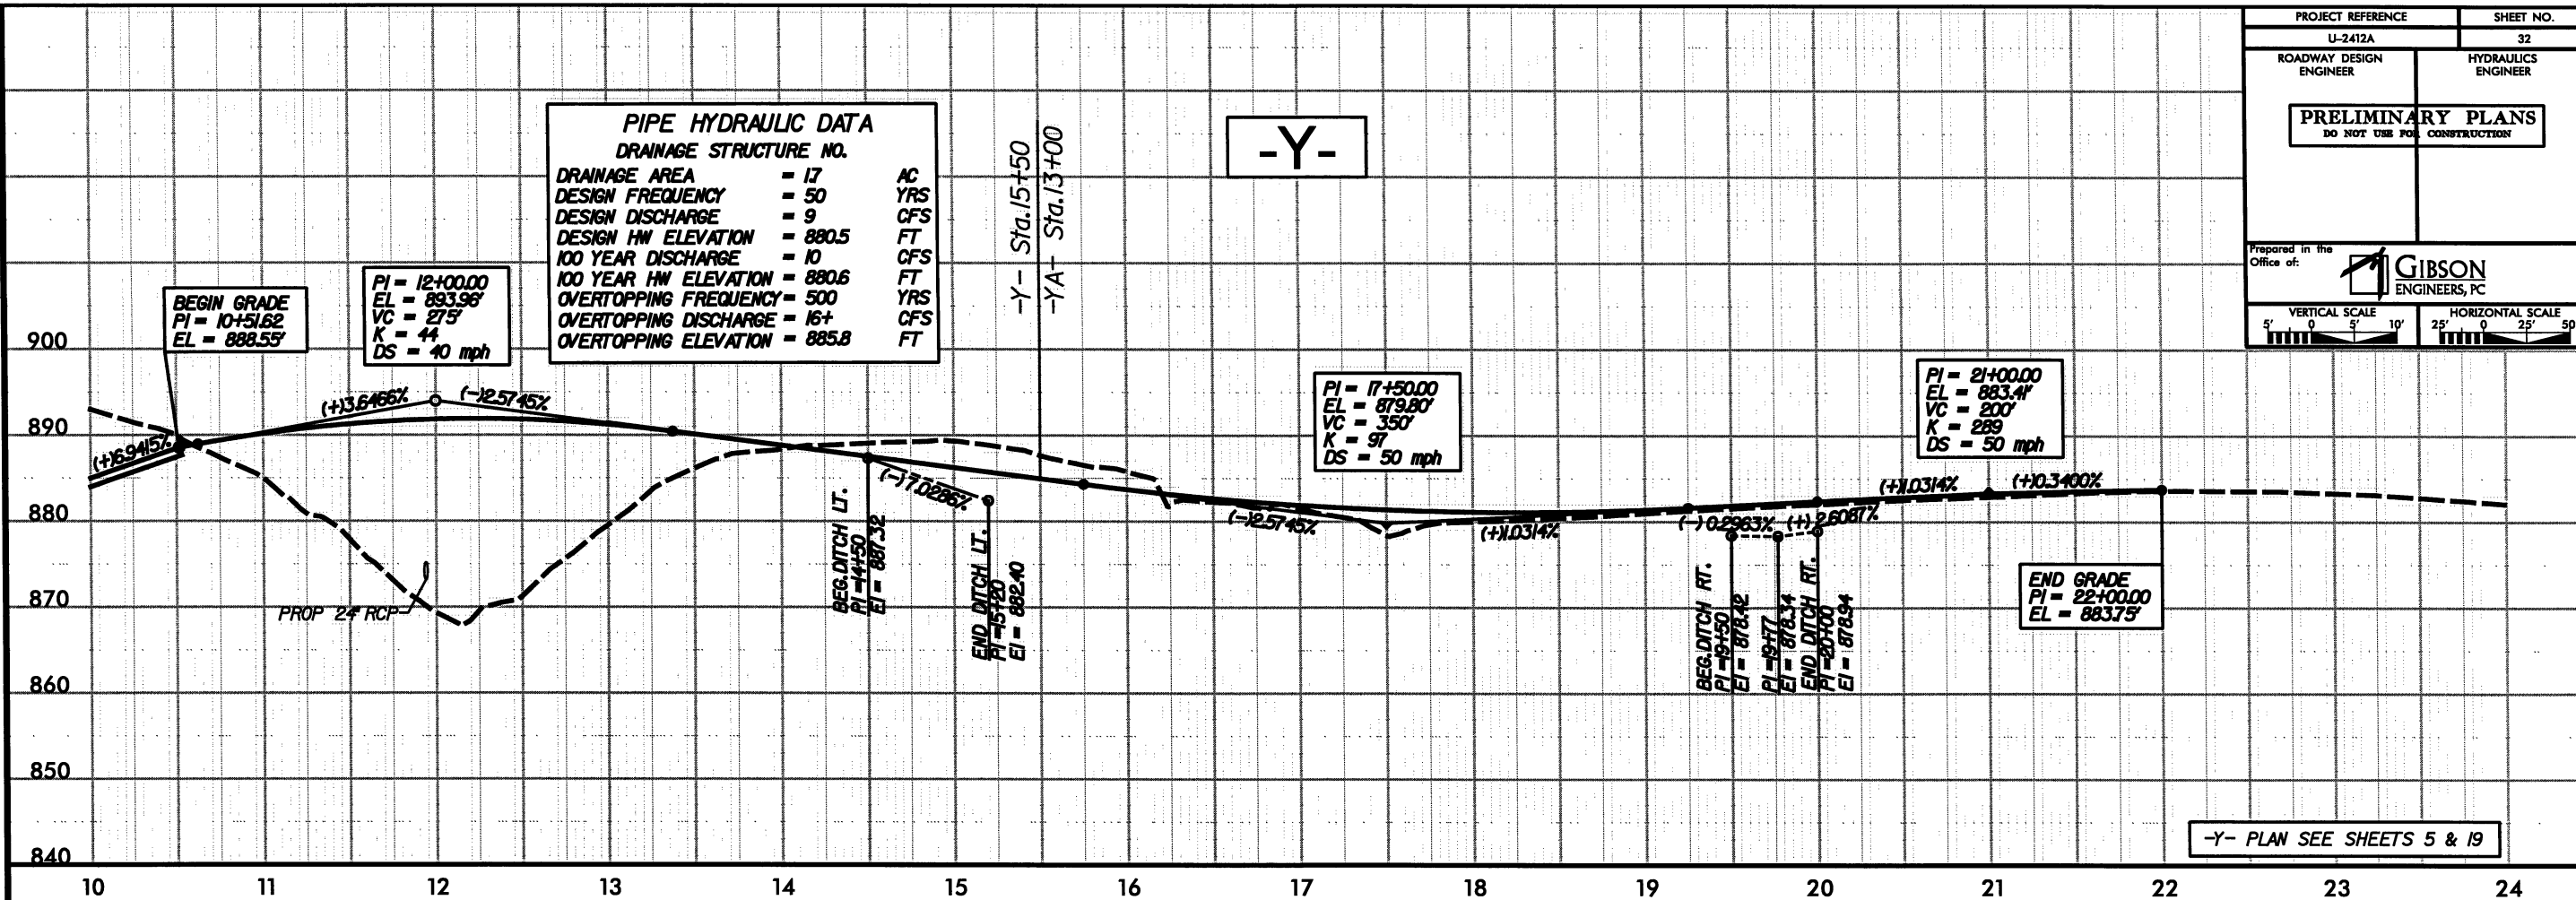


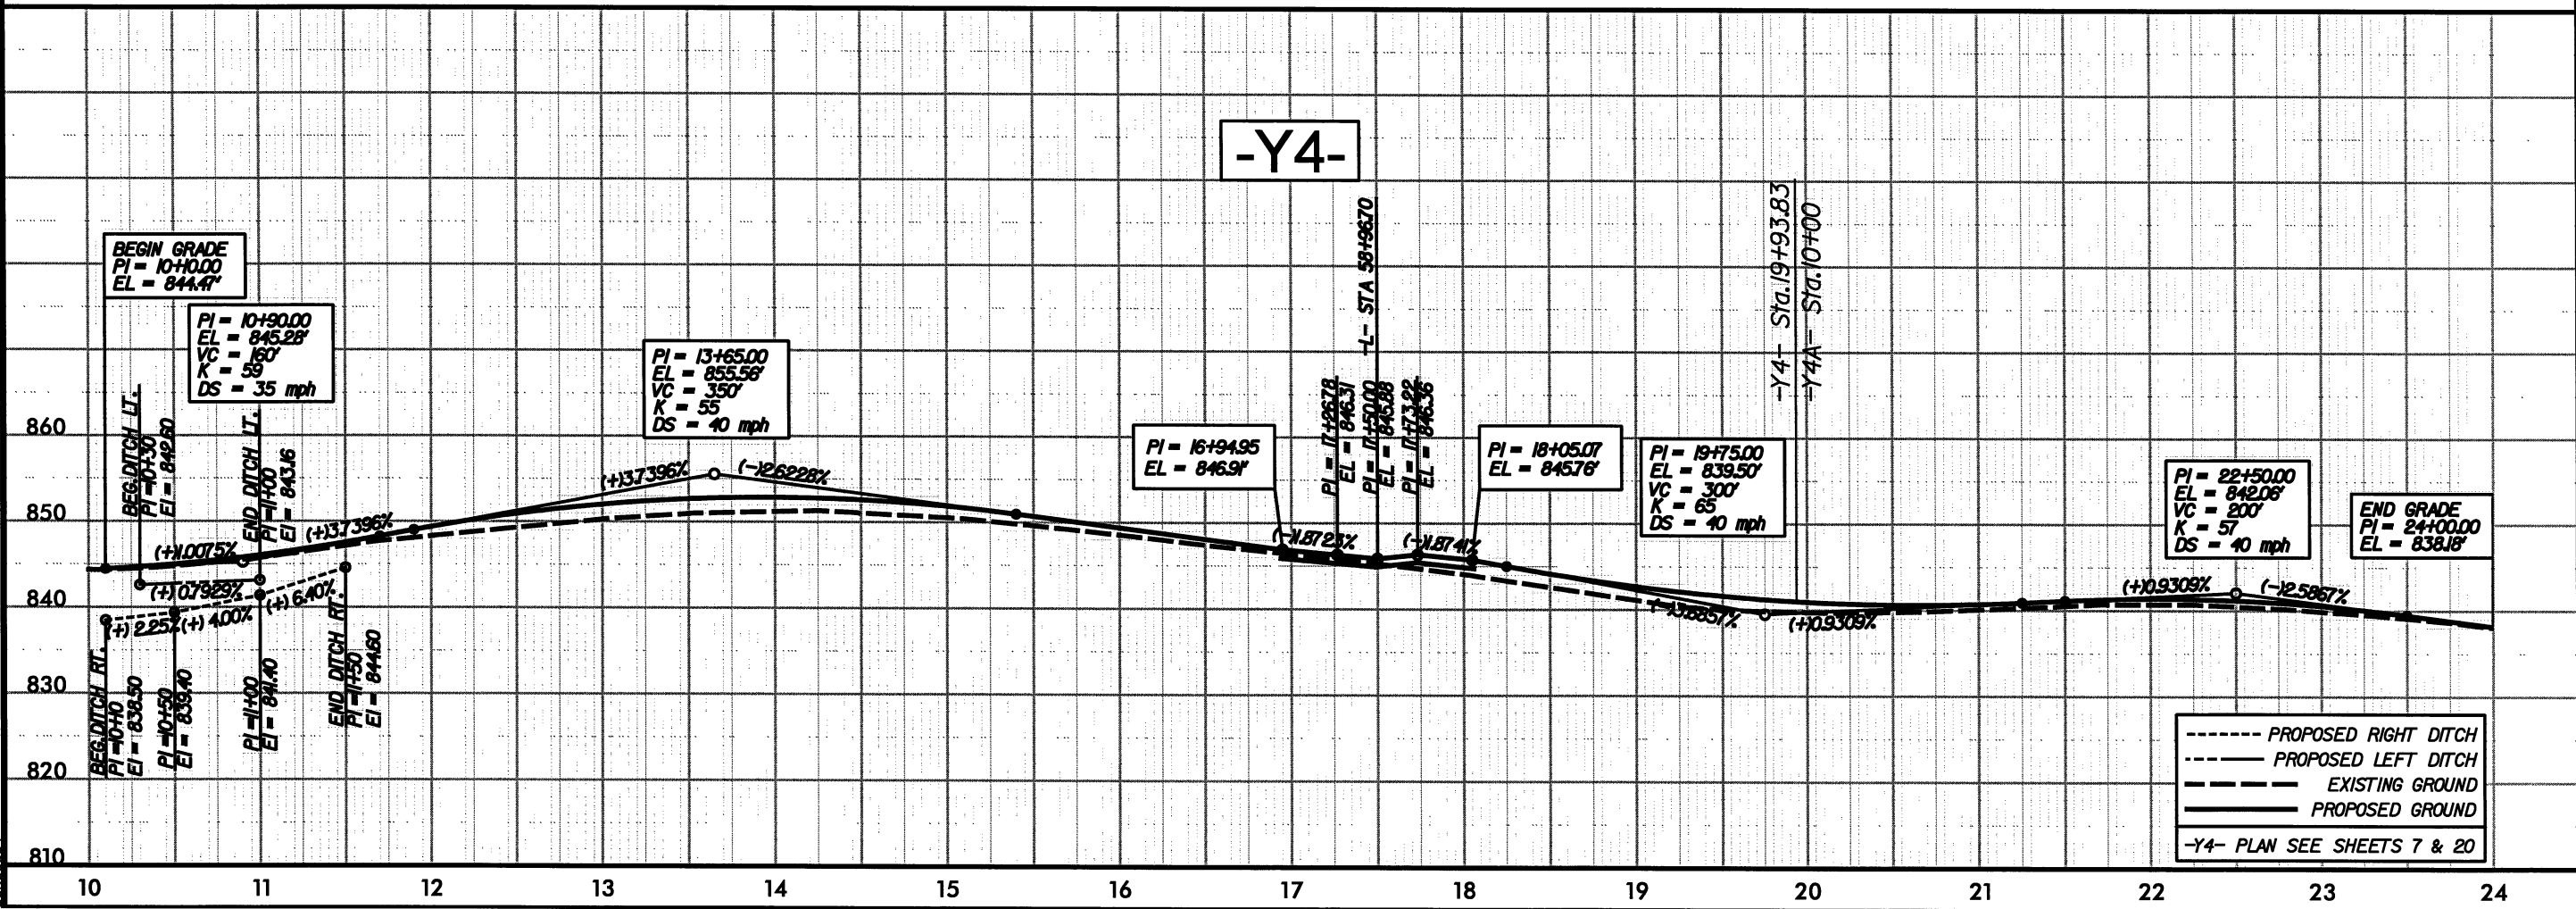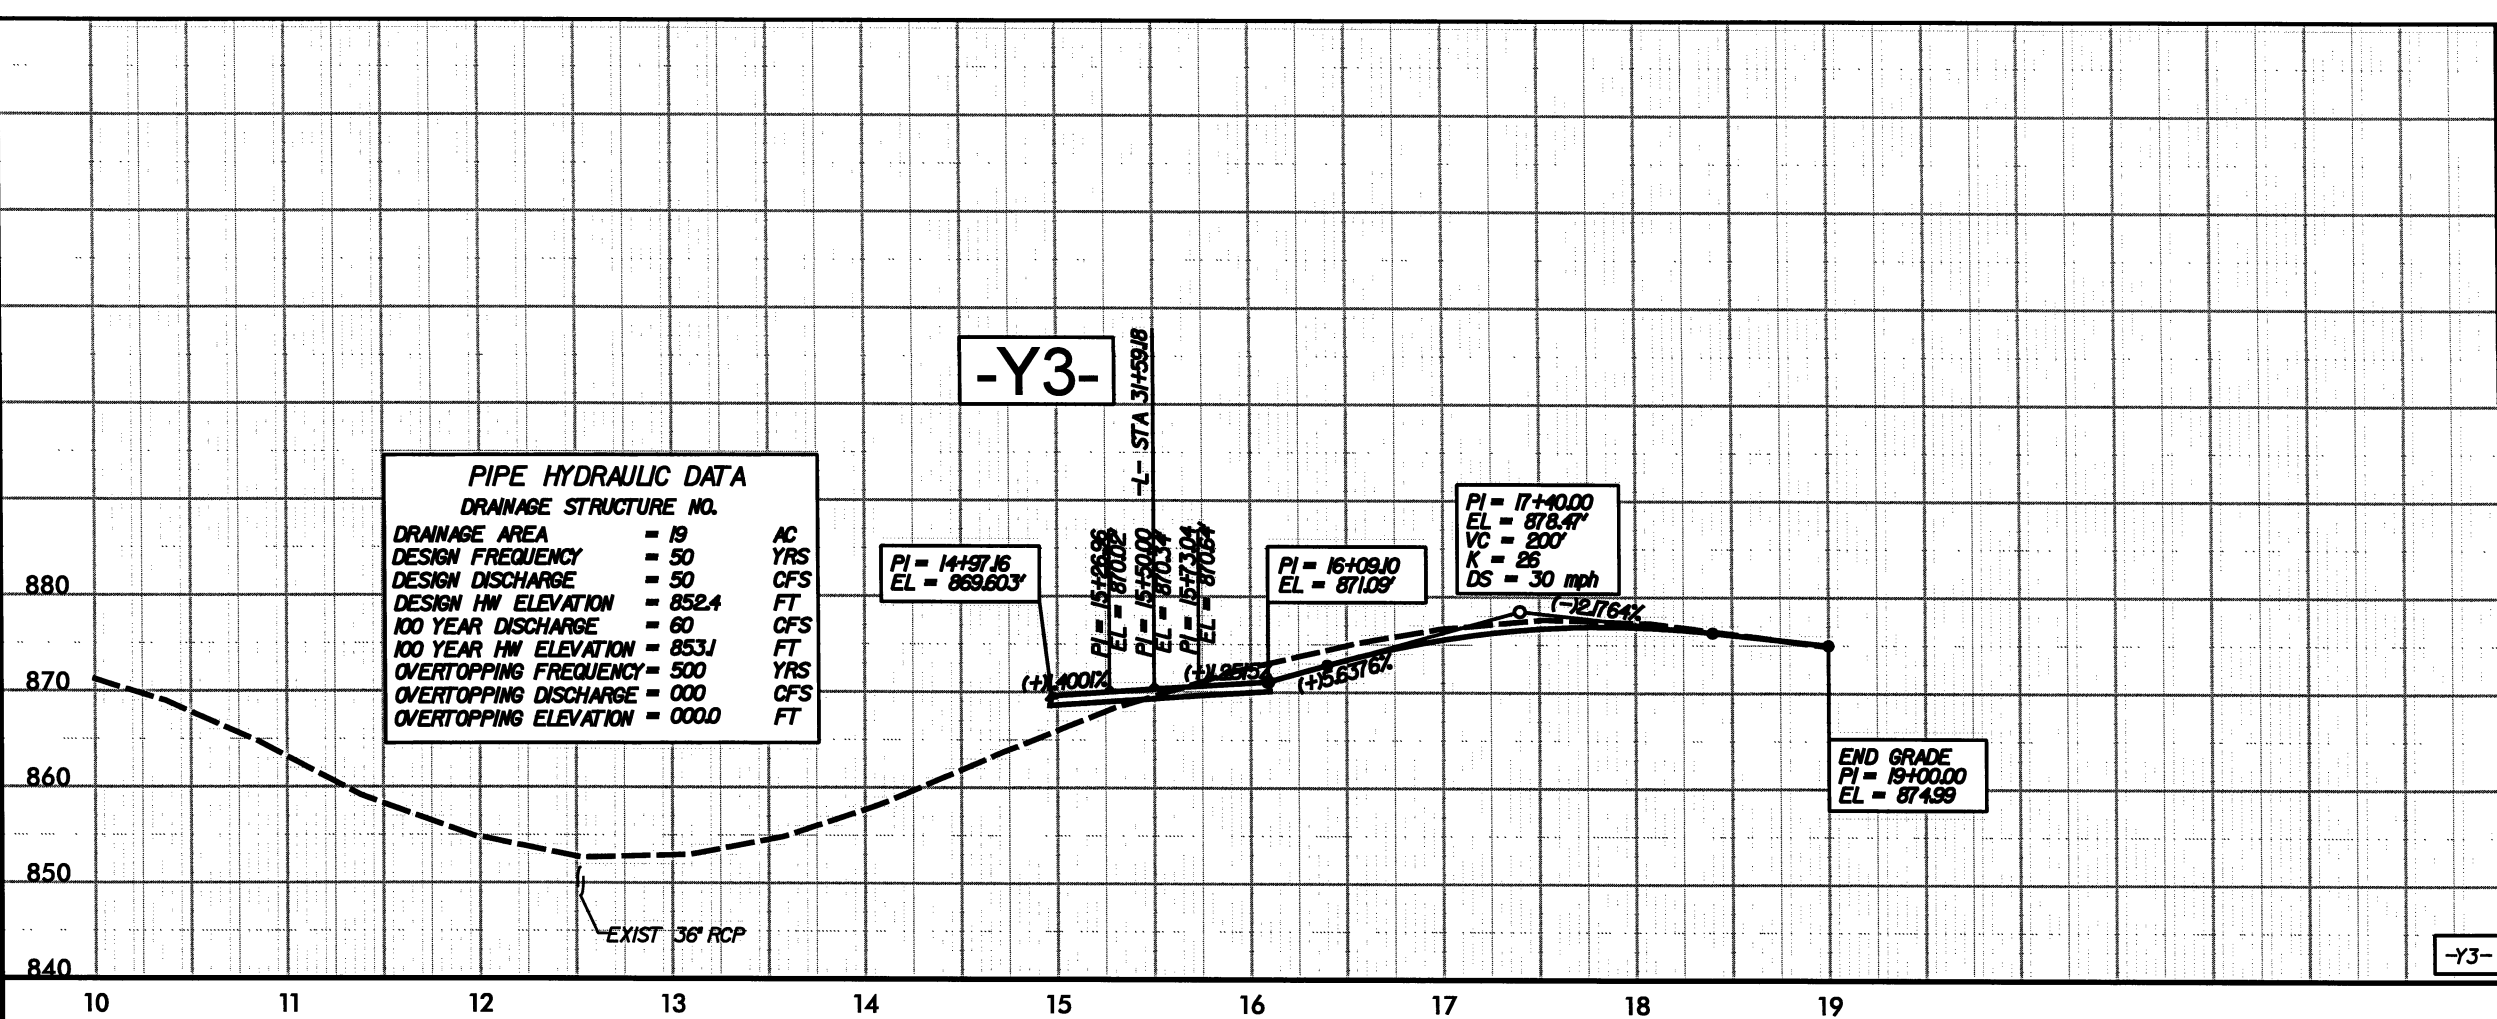


PROJECT REFERENCE		SHEET NO.	
U-2412A		34	
ROADWAY DESIGN ENGINEER		HYDRAULICS ENGINEER	
PRELIMINARY PLANS DO NOT USE FOR CONSTRUCTION			
Prepared in the Office of:			
			

-Y4A-

-Y5-

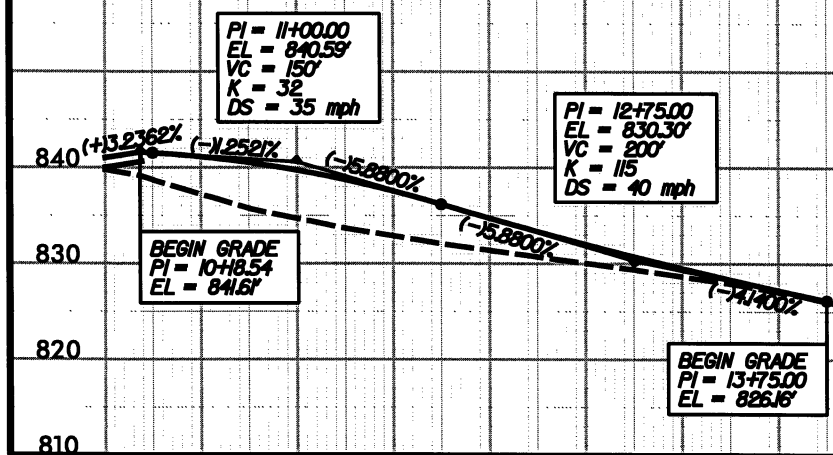

-Y4A- PLAN SEE SHEET 7

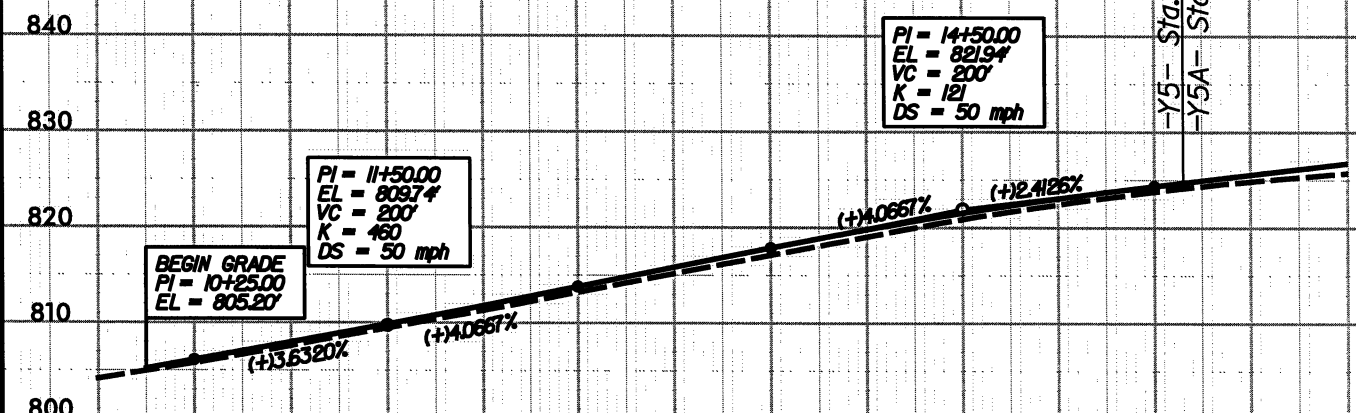


-Y5- Sta. 15+65
 -Y5A- Sta. 10+00

PIPE HYDRAULIC DATA

DRAINAGE STRUCTURE NO.

DRAINAGE AREA	= 7.8	AC
DESIGN FREQUENCY	= 25	YRS
DESIGN DISCHARGE	= 30	CFS
DESIGN HW ELEVATION	= 822.8	FT
100 YEAR DISCHARGE	= 36	CFS
100 YEAR HW ELEVATION	= 823.3	FT
OVERTOPPING FREQUENCY	= 200	YRS
OVERTOPPING DISCHARGE	= 50	CFS
OVERTOPPING ELEVATION	= 824.8	FT

-Y5-

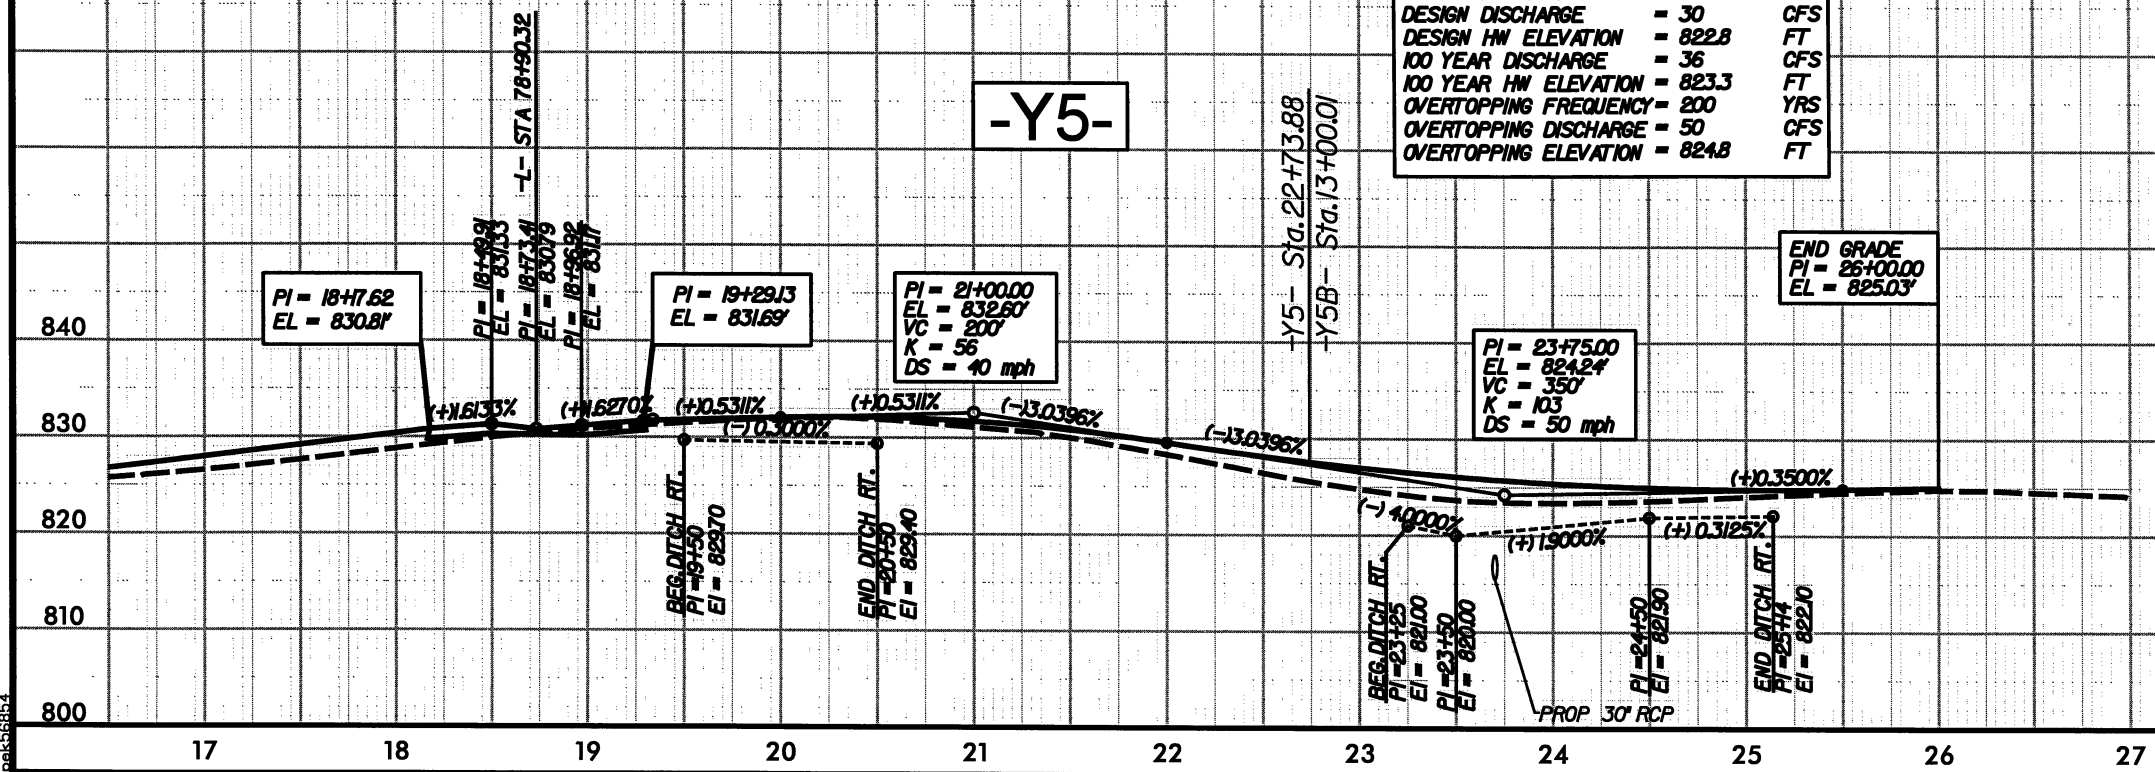


----- PROPOSED RIGHT DITCH
 ----- PROPOSED LEFT DITCH
 ----- EXISTING GROUND
 ----- PROPOSED GROUND
 -Y5- PLAN SEE SHEETS 9 & 21

7/15/2011
 9:48:48 AM
 r:\roadway\proj\2412a-rdy-ph-pfl.dgn
 pek56854


PROJECT REFERENCE		SHEET NO.	
U-2412A		35	
ROADWAY DESIGN ENGINEER		HYDRAULICS ENGINEER	
PRELIMINARY PLANS DO NOT USE FOR CONSTRUCTION			
Prepared in the Office of: GIBSON ENGINEERS, PC			
VERTICAL SCALE 		HORIZONTAL SCALE 	

-Y5A-

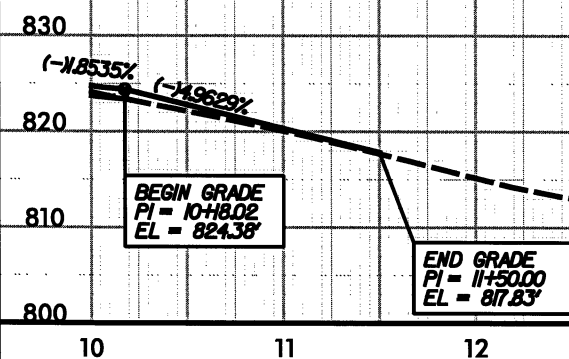


-Y5A- PLAN SEE SHEET 9

-Y5B-

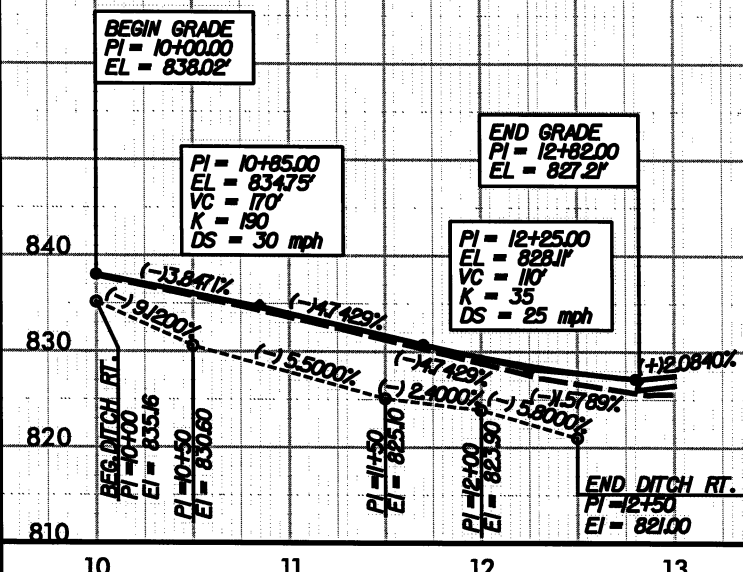

-Y5B- PLAN SEE SHEET 21



-Y7-

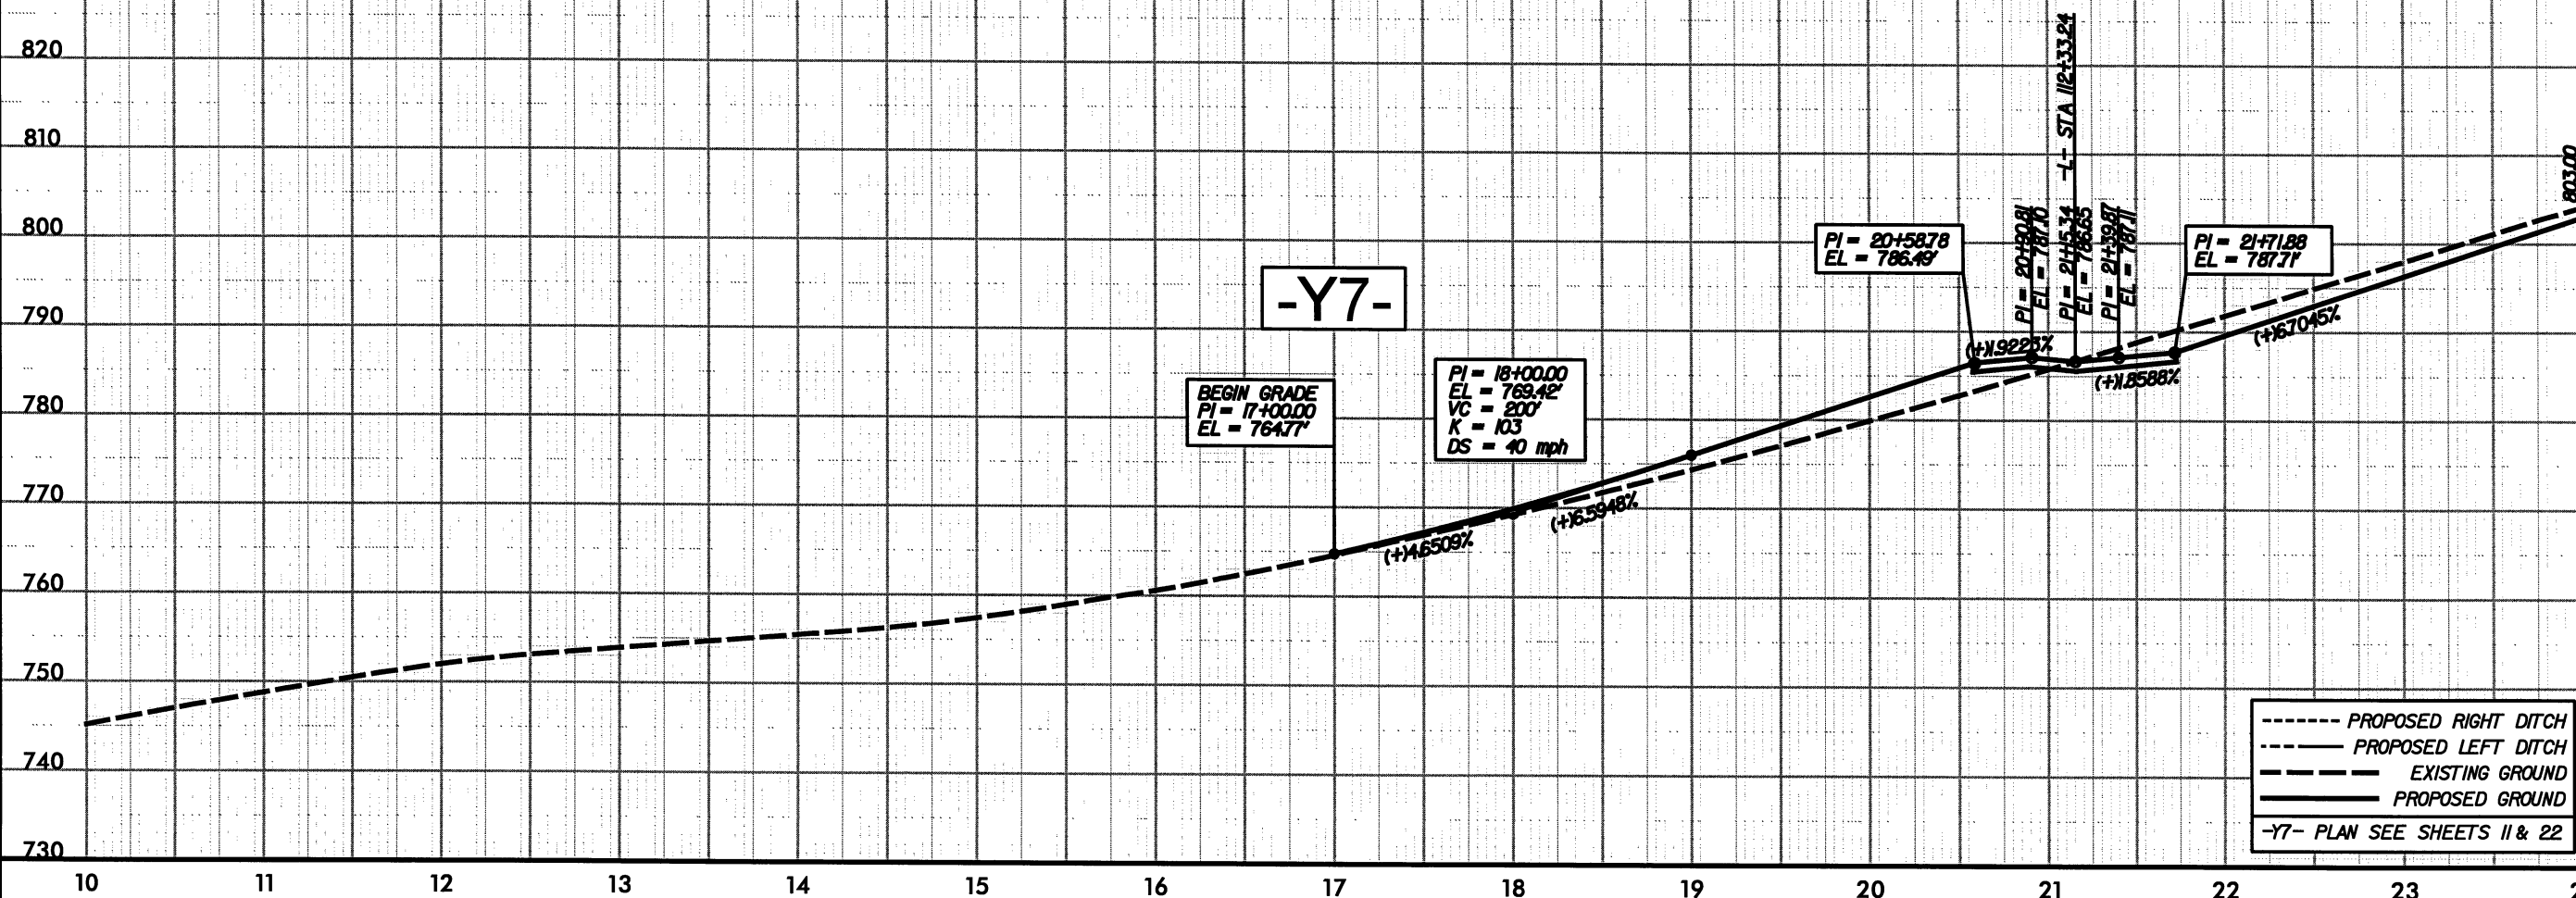

----- PROPOSED RIGHT DITCH
 ----- PROPOSED LEFT DITCH
 ----- EXISTING GROUND
 ----- PROPOSED GROUND
 -Y7- PLAN SEE SHEETS 11 & 22

7/15/2011
 9:48:51 AM
 C:\Users\j\OneDrive\proj\2412a_rdy_psh-pf1.dgn
 c:\k\56854



PROJECT REFERENCE		SHEET NO.	
U-2412A		36	
ROADWAY DESIGN ENGINEER		HYDRAULICS ENGINEER	
PRELIMINARY PLANS DO NOT USE FOR CONSTRUCTION			
Prepared in the Office of:  GIBSON ENGINEERS, PC			
VERTICAL SCALE 		HORIZONTAL SCALE 	

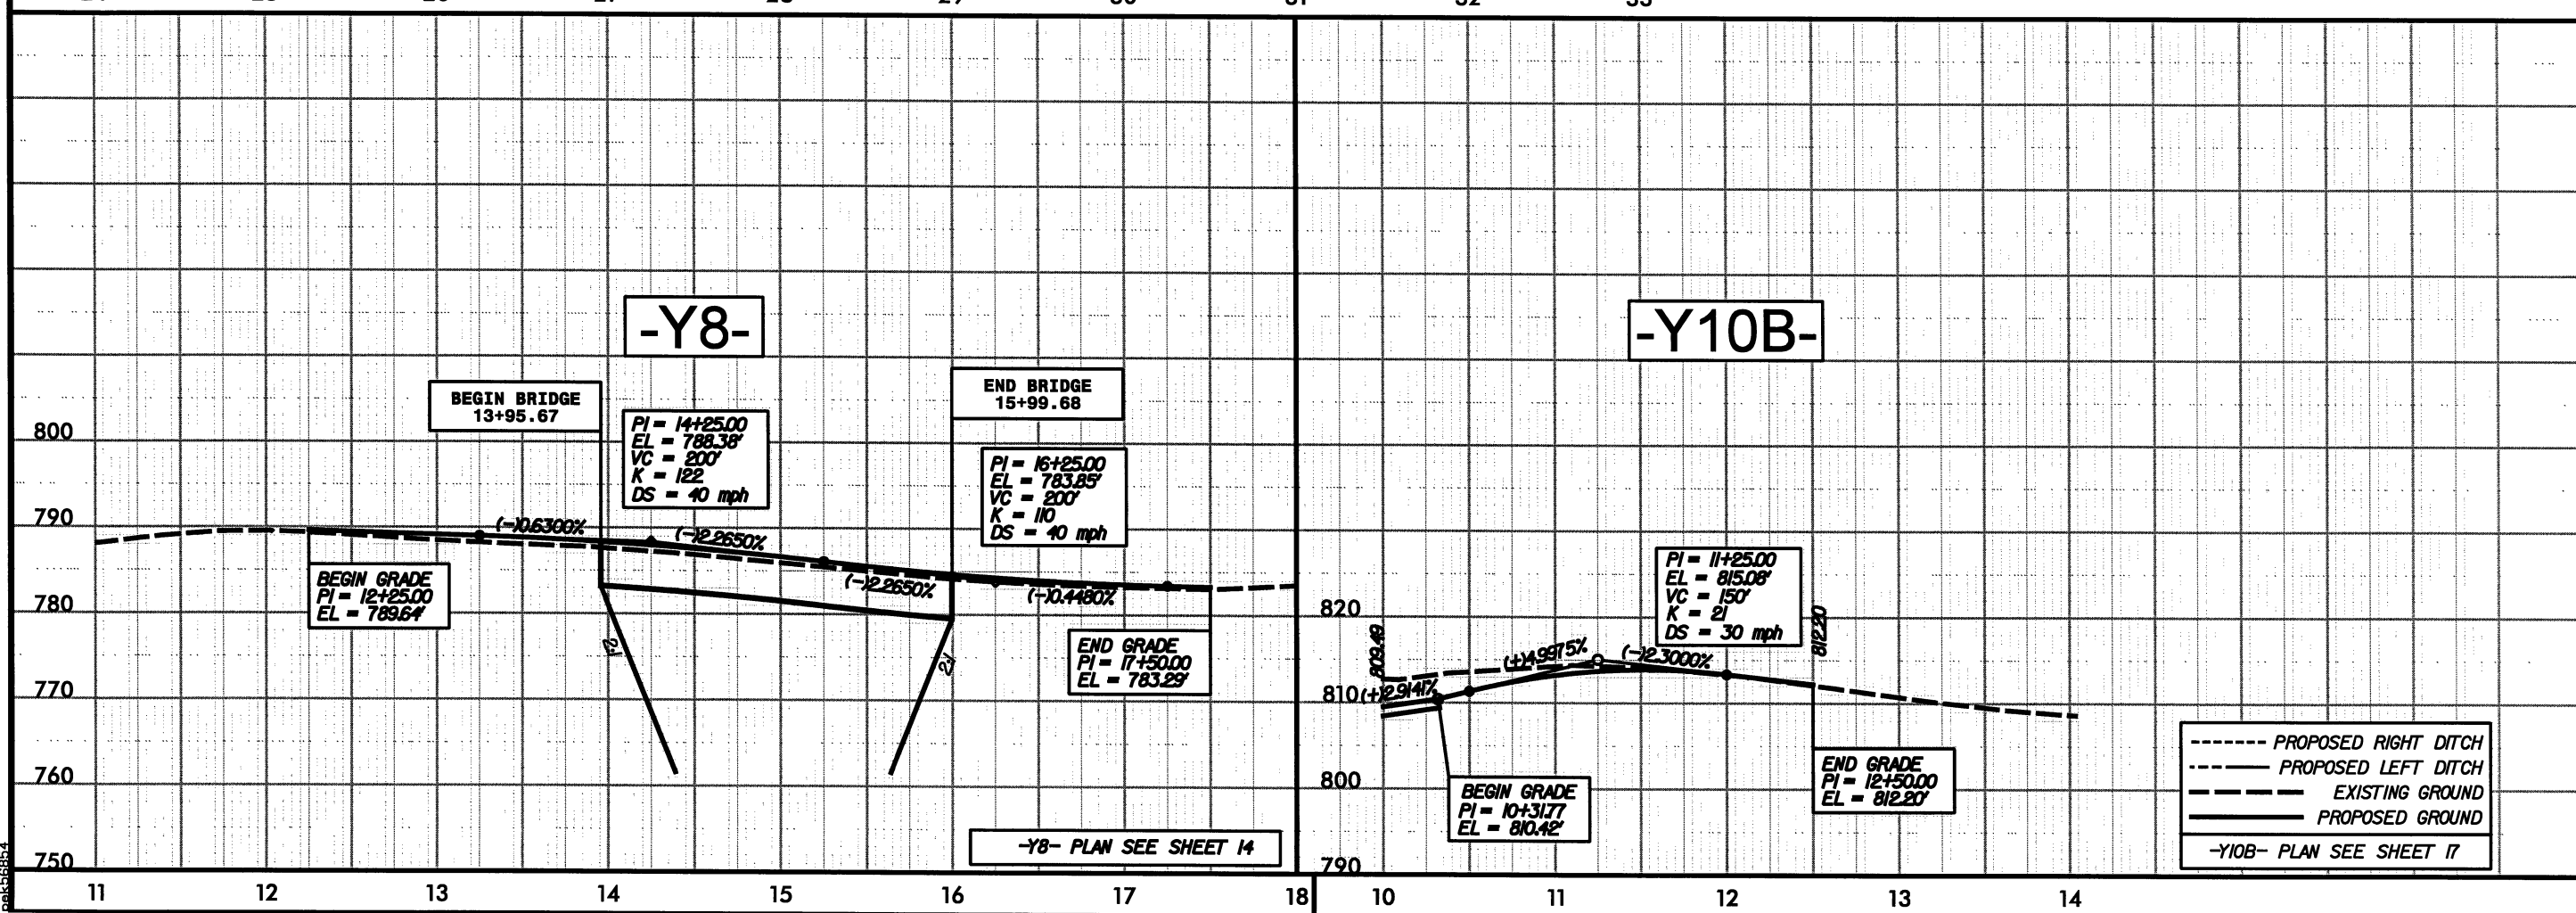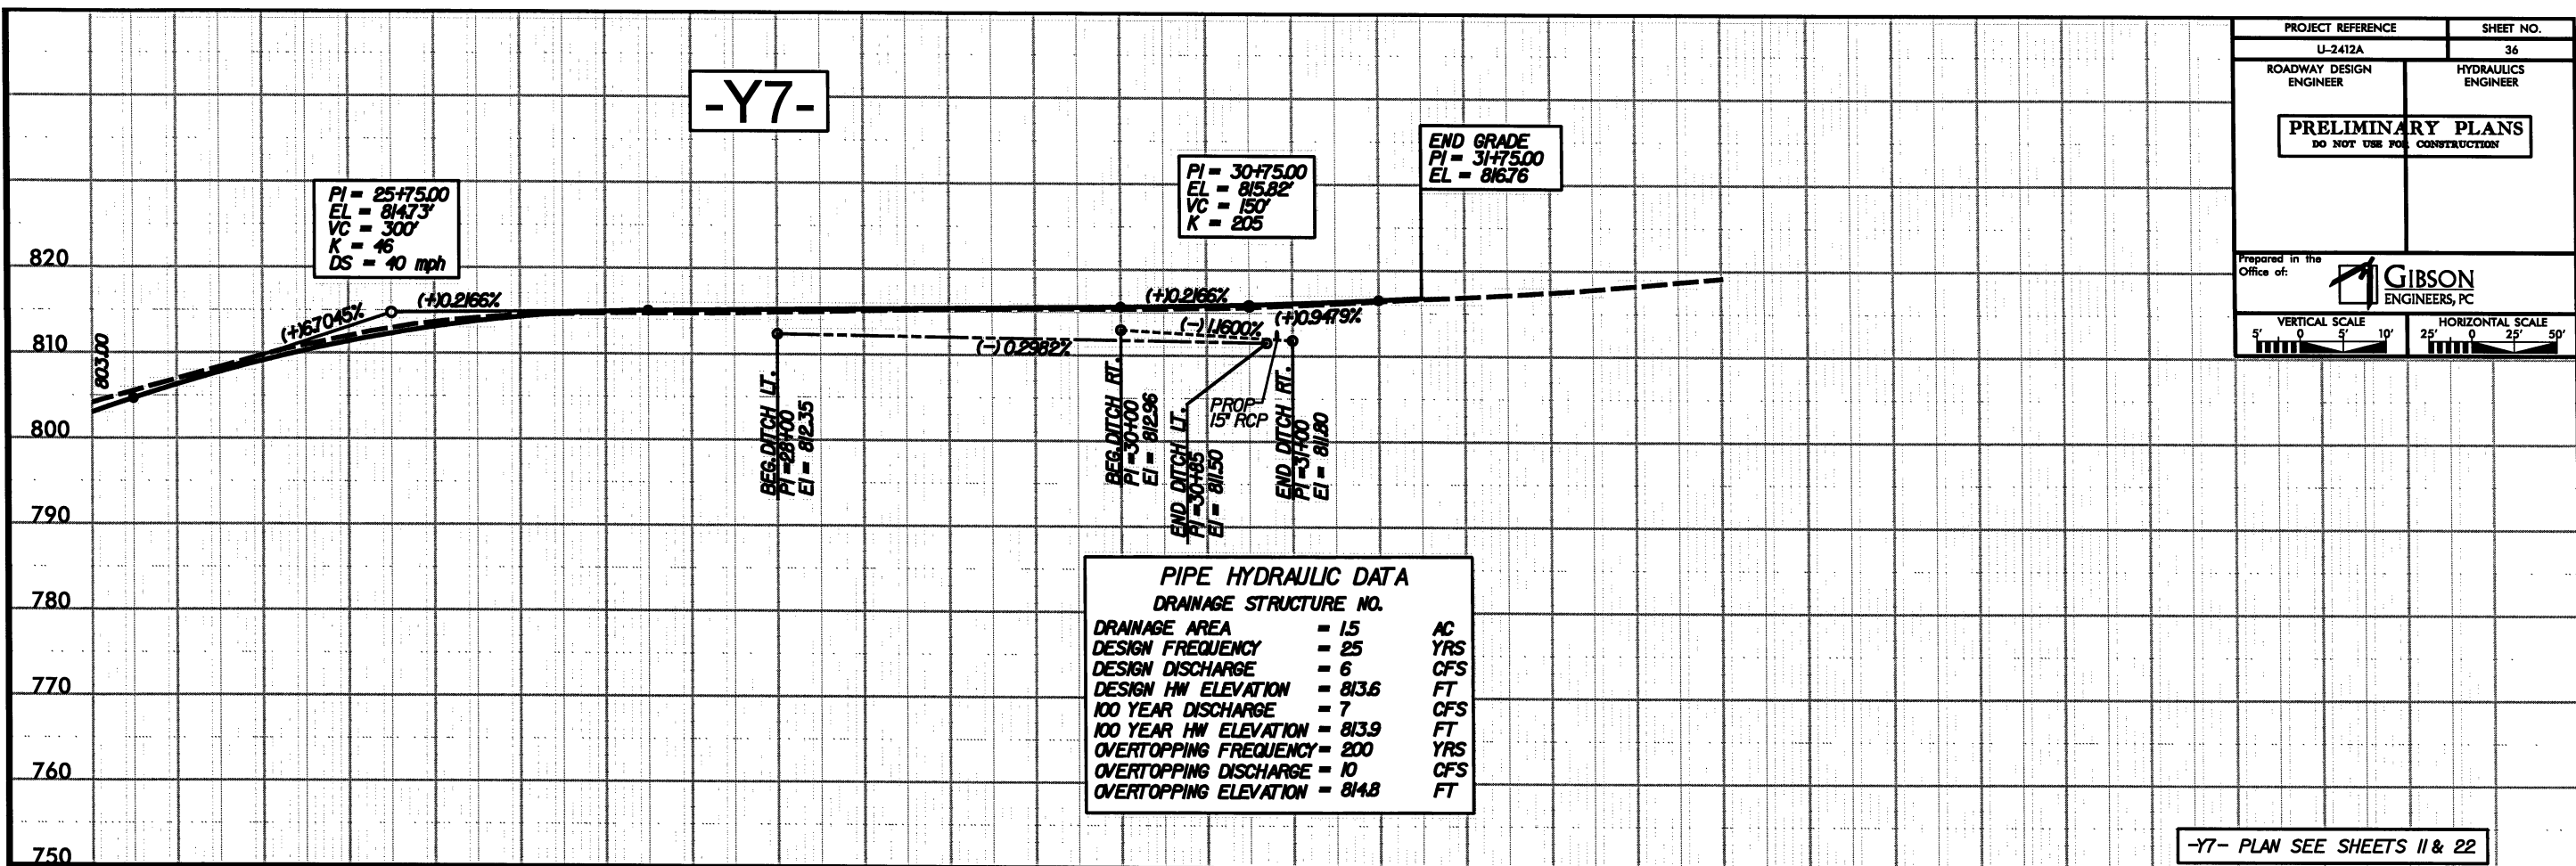

7/15/2011 9:48:55 AM
 r:\roadway\proj\2412a-rd-pah-pf1.dgn
 pak56854

PROJECT REFERENCE		SHEET NO.	
U-2412A		37	
ROADWAY DESIGN ENGINEER		HYDRAULICS ENGINEER	
PRELIMINARY PLANS DO NOT USE FOR CONSTRUCTION			
Prepared in the Office of: GIBSON ENGINEERS, PC			
VERTICAL SCALE 		HORIZONTAL SCALE 	

PIPE HYDRAULIC DATA		
DRAINAGE STRUCTURE NO.		
DRAINAGE AREA	= 58	AC
DESIGN FREQUENCY	= 25	YRS
DESIGN DISCHARGE	= 100	CFS
DESIGN HW ELEVATION	= 788.8	FT
100 YEAR DISCHARGE	= 170	CFS
100 YEAR HW ELEVATION	= 794.9	FT
OVERTOPPING FREQUENCY	= 100	YRS
OVERTOPPING DISCHARGE	= 170	CFS
OVERTOPPING ELEVATION	= 795.2	FT

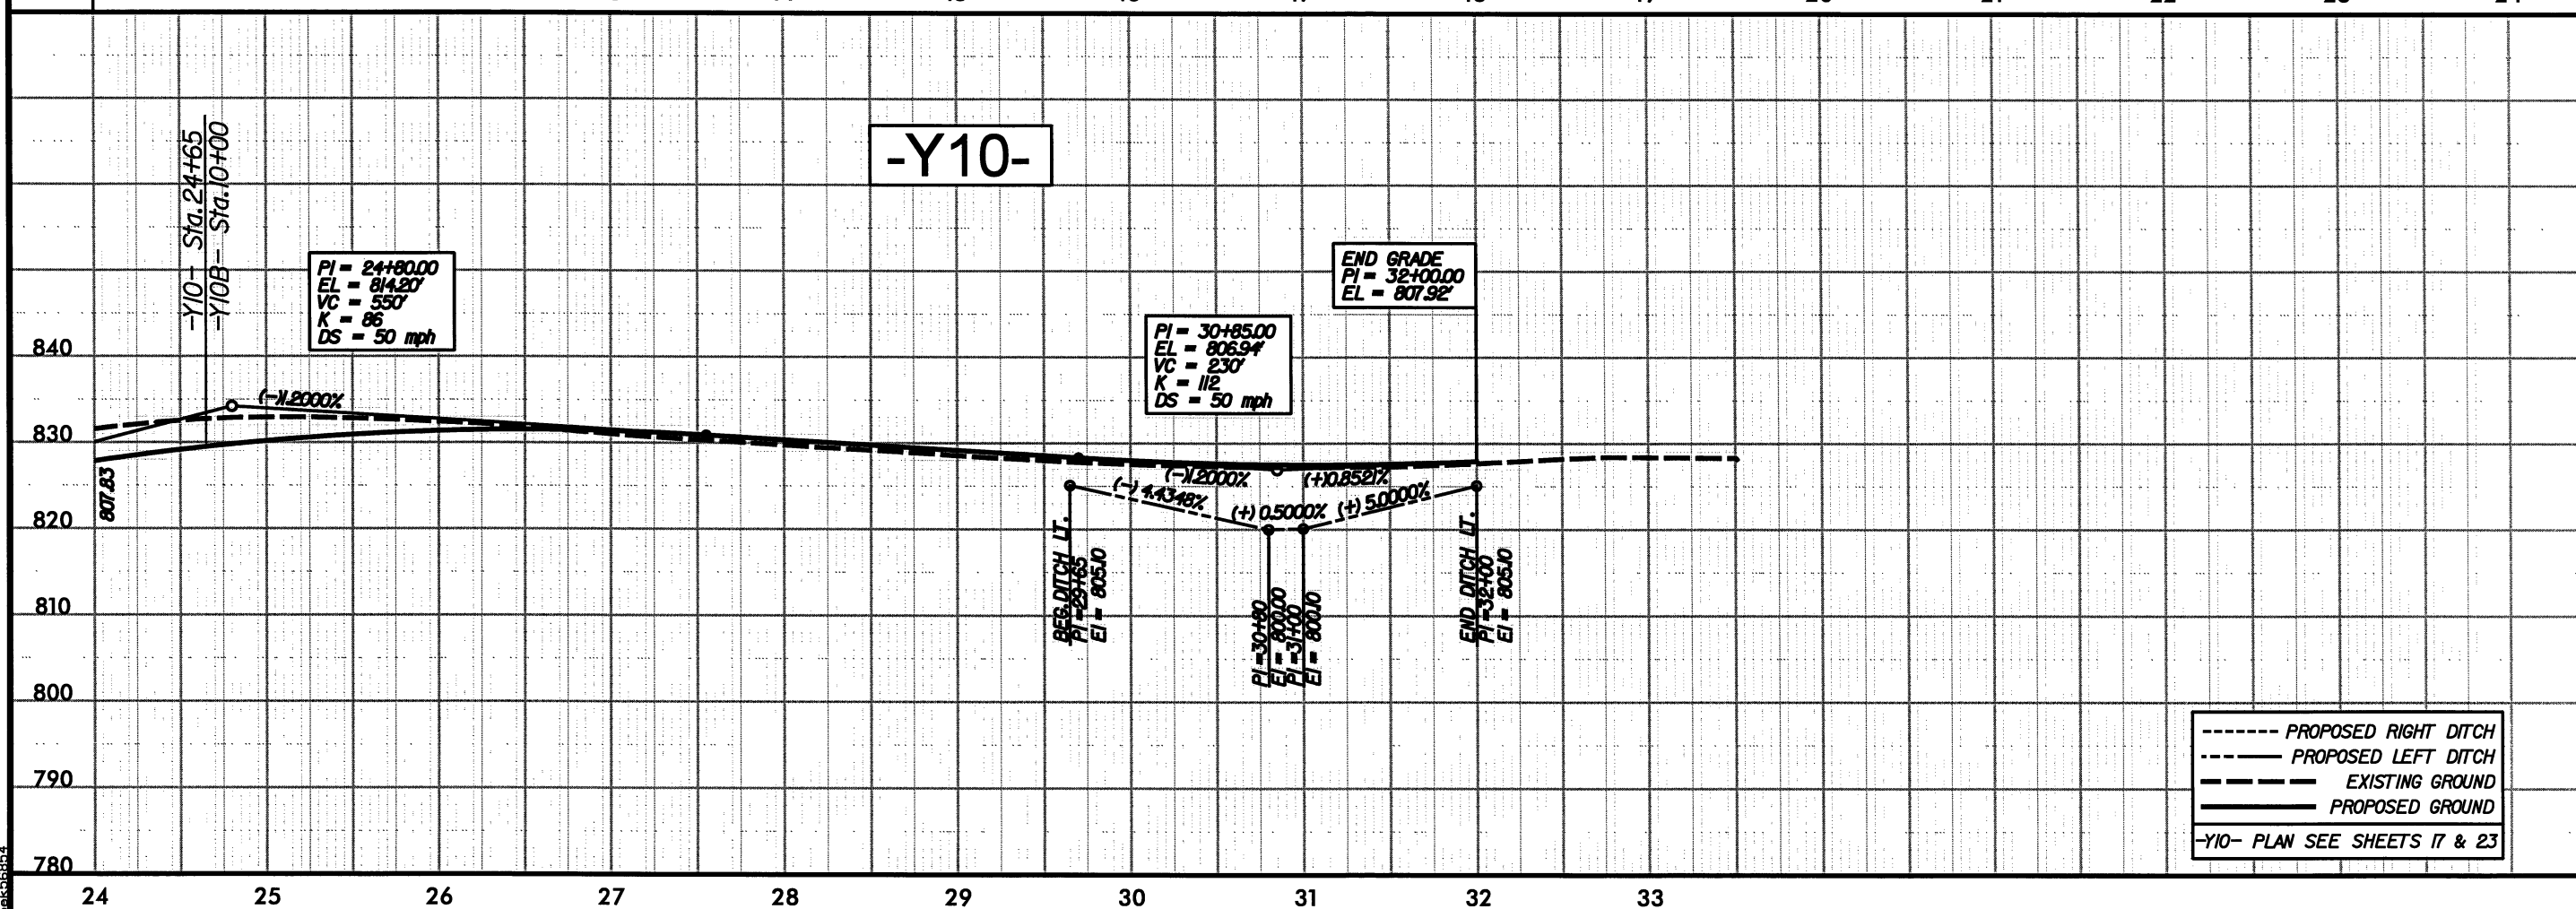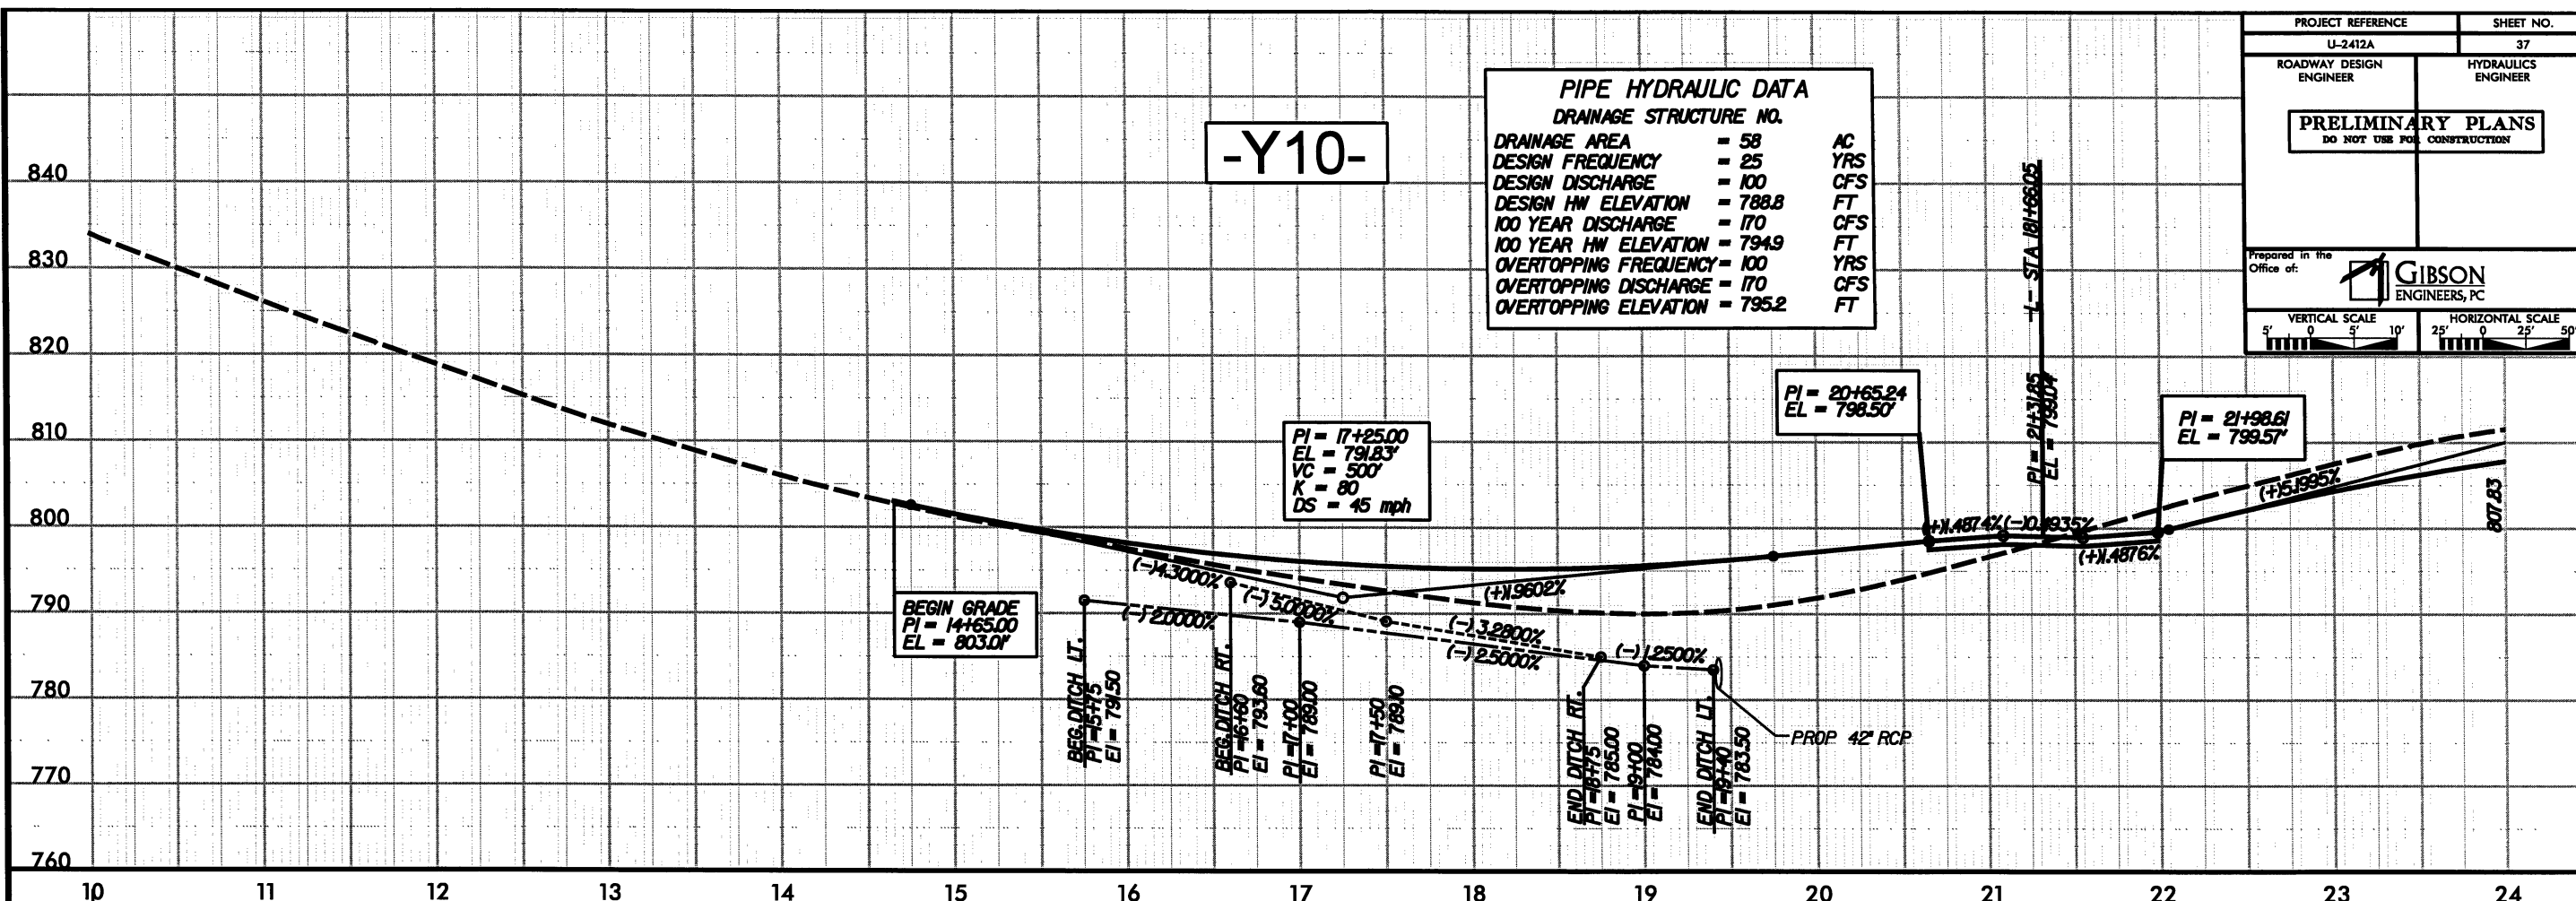

----- PROPOSED RIGHT DITCH
 ----- PROPOSED LEFT DITCH
 ----- EXISTING GROUND
 ----- PROPOSED GROUND
 -Y10- PLAN SEE SHEETS 17 & 23

7/15/2011 9:48:58 AM
 r:\roadway\proj\2412a-rdy-psh.plt.dgn
 psh56854