



STATE OF NORTH CAROLINA
DEPARTMENT OF TRANSPORTATION

PAT L. MCCRORY
GOVERNOR

ANTHONY J. TATA
SECRETARY

April 30, 2014

Wilmington Regulatory Field Office
US Army Corps of Engineers
69 Darlington Avenue
Wilmington, North Carolina 28403

ATTN: Ms. Liz Hair
NCDOT Coordinator

Dear Madam:

Subject: **Request for Modification to Individual Section 404 and Section 401 Water Quality Certification** for Fayetteville Outer Loop from I-95 South of Fayetteville to NC 24-87, Cumberland, Hoke, and Robeson Counties. Federal Aid Project No. NHF-DPR-0100(001), State Project No. 8.2441301, TIP Nos X-0002 B & C, and U-2519 AA, AB, BA, BB, CA, CB, DA, & E, Debit \$570 from WBS 35196.3.19

References: Section 404 and 401 Individual Permit Application requested April 25, 2008
Section 404 Individual Permit issued October 23, 2008 (SAW-2008-01413)
Section 401 Water Quality Certification issued October 6, 2008 (003278)
Section 404 and 401 Modification requested May 21, 2010
Section 401 Modification issued June 3, 2010 (20080737 v.2)
Section 404 and 401 Modification requested October 7, 2010
Section 401 Modification issued December 16, 2010 (20080737 v.3)
Section 404 Modification issued December 21, 2010 (SAW-2008-01413)

The purpose of this modification request is to provide final design for U-2519 CB and a portion of DA. As you are aware, X-0002 B & C, and U-2519 DA & E are currently under construction. Additionally, we are providing updated preliminary impacts for sections AA, AB, BA, BB, and CA, which remain post year. Please see the enclosed revised permit drawings, roadway plans, utility plans, and a revised Privateer Wetland and Stream Mitigation Site Debit Ledger for section U-2519 CB. This modification request is relevant to section U-2519 CB, as well as, a portion of section U-2519 DA. U-2519 CB had preliminary design when the original permit was requested in 2008. Proposed wetland impacts have increased from the preliminary design of 5.50 acres to 5.88 acres (4.37 riparian, 1.51 non-riparian). Conversely, stream impacts have decreased from the preliminary design of 1,391 feet to 739 feet along with 40 feet of bank stabilization.

MAILING ADDRESS:
NC DEPARTMENT OF TRANSPORTATION
PROJECT DEVELOPMENT AND ENVIRONMENTAL ANALYSIS UNIT
1598 MAIL SERVICE CENTER
RALEIGH NC 27699-1598

TELEPHONE: 919-707-6000
FAX: 919-212-5785

WEBSITE: NCDOT.GOV

LOCATION:
CENTURY CENTER, BUILDING B
1020 BIRCH RIDGE DRIVE
RALEIGH NC 27610

Surveys for all federally-protected species listed for Cumberland County were conducted in 2013. A biological conclusion of “no effect” remains current for all species except the red-cockaded woodpecker (RCW). A reevaluation was conducted for the proposed impacts to RCW. The conclusions specified in the *Red-cockaded woodpecker Biological Assessment for the Fayetteville Outer Loop, Cumberland, Hoke and Robeson Counties, North Carolina*, dated September 7, 2004 and the subsequent USFWS Biological Opinion, dated April 28, 2005 remain valid.

Table 1. U-2519 CB Wetland Impacts and Descriptions

Permit Site No.	FEIS Site ID	Riverine or Non-Riverine	Permanent (ac.)	Temporary (ac.)	Mitigation Required
1	B	Riverine	0.00	0.00	N/A
2	B	Riverine	0.00	0.00	N/A
3	B	Riverine	0.37	0.00	Yes
4	B	Riverine	0.18	0.00	Yes
5	C	Riverine	0.69	0.00	Yes
6	C	Riverine	0.13	0.00	Yes
7	C	Riverine	0.08	0.00	Yes
8	C	Riverine	0.67	0.00	Yes
9	C	Riverine	0.31	0.00	Yes
10	C	Riverine	1.94	0.00	Yes
12	C2	Non-Riverine	0.01	0.00	Yes
13	U	Non-Riverine	0.27	0.00	Yes
15	S	Non-Riverine	0.50	0.00	Yes
16	T	Non-Riverine	0.20	0.00	Yes
18 [†]	N	Non-Riverine	0.53	0.00	Yes
Total			5.88	0.0	

[†]Site 18 was originally included with the U-2519 DA section as “future”; however, hydraulic design was not complete.

Please note, sites 19 and 20 on the Wetland Permit Impact Summary table show the addition of work bridges associated with bridges permitted under the U-2519 DA section.

Table 2. U-2519 CB Stream Impacts and Descriptions

Permit Site No.	FEIS Site ID	Permanent (ft)	Permanent (ac.)	Temporary (ft)	Temporary (ac.)	Type of Stream	Mitigation Required
1	2UTB	0	0.00	5	0.01	Perennial	N/A
2	2UTB	69	0.01	19	0.01	Perennial	Yes
2*	2UTB	10	0.00	0	0.00	Perennial	No
13	U	80	0.01	0	0.00	Perennial	Yes
13*	U	10	0.00	0	0.00	Perennial	No
14	V	25	0.01	10	0.01	Perennial	Yes
14*	V	10	0.00	0	0.00	Perennial	No
15	S/UTS	444	0.06	40	0.01	Perennial	Yes
18 [†]	N	121	0.02	35	0.01	Perennial	Yes
18*	N	10	0.00	0	0.00	Perennial	No
Total		779	0.11	109	0.05		

*Denotes bank stabilization; when necessary, mitigation required by the USACE exceeds the amount required by NCDWR

[†]Site 18 was originally include with the U-2519 DA section as “future”; however, hydraulic design was not complete.

Compensatory mitigation for the additional 0.38 acre of wetland impacts were debited from the Privateer Wetland and Stream Mitigation Site. This brings total project wetland impacts to 51.28 acres (33.76 riparian, 17.52 non-riparian). The reduction in 612 feet of stream impacts will be credited back to the the Privateer Wetland and Stream Mitigation Site, bringing and total project stream impacts to 13,030 feet.

Utility relocations will result in < 0.01 acre of wetland impacts from excavation and <0.01 acre from temporary fill for underground power-line installation and and 0.01 acre of hand clearing in wetlands.

Regulatory Approvals

The let date for this project is August 19, 2014 however the review date is May 27, 2014. As the review date for the project is quickly approaching, we respectfully request expedited issuance of the permit modification in an effort keep the project letting on schedule.


Section 404: We are hereby requesting the modifications described above and an expiration date of December 31, 2019 for the USACE Individual 404 Permit signed October 23, 2008 (SAW-2008-01413), for the above-described activities.

Section 401: We are hereby requesting a modification to the 401 Water Quality Certification from the NCDWQ issued October 6, 2008 (DWQ No. 003278). In compliance with Section 143-215.3D(e) of the NCAC, we will provide \$570.00 to act as payment for processing the Section 401 permit modification.

A copy of this modification request and its distribution list will be posted on the NCDOT website at: <https://connect.ncdot.gov/resources/Environmental>

Thank you for your assistance with this project. If you have any questions or need additional information, please contact Tyler Stanton at 919-707-6156 or tstanton@ncdot.gov.

Sincerely,

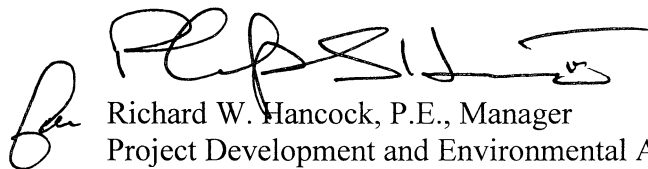A handwritten signature in black ink, appearing to read 'R. Hancock', is written over the typed name and title.

Richard W. Hancock, P.E., Manager
Project Development and Environmental Analysis Unit

cc:

NCDOT Permit Application Standard Distribution List.

Privateer
WM 026-005

The Privateer Farms Restoration Site (Site) is located in Bladen and Cumberland Counties, North Carolina, approximately fourteen miles southeast of Fayetteville. Prior to restoration, land use on the Site over the past 20 years had been primarily row crop agriculture. Stream and riparian functions on the Site had been severely impacted as a result of agricultural conversion. Harrison Creek had historically meandered through the Site, but was channelized in the early 1980s to reduce flooding and provide a drainage outlet for the extensive network of ditches excavated across the Site. Subsequent to channelization, Harrison Creek existed as a large canal running straight through the Site.

Restoration activities for the Site involved moving the stream channel back to its historic location and elevation, and filling drainage ditches to raise the local water table and restore wetland and stream hydrology. The plan also included scarification of the fields and breaking of the local plow pan to increase surface water storage and provide a range of hydrologic conditions suitable for a variety of native wetland plant species. The restoration plan for the Site predicted the restoration of 405 acres of riverine wetlands, 25 acres of riverine wetland enhancement, and 33,985 linear feet (LF) of stream restoration. Following construction, the as-built data indicated that the total area of restored riverine wetlands was 402.5 acres (excluding 2.5 acres for road accesses), with 25 acres of enhanced riverine wetlands, and 34,005 LF of restored stream channel.

As of fall 2009, the Site has met all prescribed hydrologic and vegetative monitoring criteria and been recommended for closeout.

According to the April 2014 permit mod, there were an additional 0.38 acres of wetland impacts associated with T.I.P. U-2519CB and an excess of 612 linear feet of debits to the Privateer Mitigation Site. To offset the additional 0.38 acres of unavoidable wetland impacts, the Privateer Farms Mitigation Site will be debited at a 3:1 ratio, totaling 1.14 acres wetland debits. Privateer will be credited 918 linear feet of stream credit from the over debit of 612 linear feet at 1.5:1 ratio from preliminary design. These debits and credits are reflected in the following ledger.

HUC	Mitigation Type	Starting Amount	Additional Notes
3030004	Stream Restoration	25676	**Out of service area ratios: 1.5:1 ratio for stream impacts 3:1 for wetland impacts
3030004	Riparian Wetland Restoration	185.58	**Out of service area ratios: 1.5:1 ratio for stream impacts 3:1 for wetland impacts

Mitigation Type	Debit Amount (Ln.Ft.)	Status	Site TIP	Action ID#	Notes
Stream	18316.5	Close	U-2519	2008-01413	Debit amount includes all

Privateer
WM 026-005

Mitigation Type	Debit Amount (Ln.Ft.)	Status	Site TIP	Action ID#	Notes
Restoration		Out			modification request including U-2519CB(4/29/14)
Stream Restoration	615	Close Out	U-2519 Mod	2008-01413	

Mitigation Type	Debit Amount (Ac.)	Status	Site TIP	Action ID#	Notes
Riparian Wetland Restoration	153.84	Close Out	U-2519	2008-01413	Debit amount includes all modification request including U-2519CB(4/29/14)
Riparian Wetland Restoration	1.29	Close Out	U-2519 Mod	2008-01413	
Riparian Wetland Restoration	7.38	Close Out	R-2303A	1992-03237	



North Carolina Department of Transportation

Highway Stormwater Program
STORMWATER MANAGEMENT PLAN
FOR LINEAR ROADWAY PROJECTS

(Version 1.2; Released September 2011)

Project/TIP No.: U-2519CB County(ies): Cumberland Page 1 of 4

General Project Information

Project No.:	U-2519CB	Project Type:	New Location	Date:	4/23/2014
NCDOT Contact:	Vincent N. Rivers	Contractor / Designer:	HNTB North Carolina, P.C		
Address:	1020 Birch Ridge Rd. Raleigh, NC 27610	Address:	343 E. Six Forks Road, Suite 200 Raleigh, NC 27609		
	Phone:		919-707-6748	Phone:	919-424-0437
	Email:		vrivers@ncdot.gov	Email:	jabyrd@hntb.com
City/Town:	Fayetteville/Fort Bragg	County(ies):	Cumberland		
River Basin(s):	Cape Fear	CAMA County?	No		
Primary Receiving Water:	Stewarts Creek / Beaver Creek	NCDWQ Stream Index No.:	18-31-24-5-4 / 18-31-24-5		
NCDWQ Surface Water Classification for Primary Receiving Water	Primary:	Class C			
	Supplemental:	None			
Other Stream Classification:	None				
303(d) Impairments:	None				
Buffer Rules in Effect	N/A				

Project Description

Project Length (lin. Miles or feet):	6.15 Miles	Surrounding Land Use:	Military, Urban, Residential	
	Proposed Project		Existing Site	
Project Built-Upon Area (ac.)	120.00 ac.		22.00 ac.	
Typical Cross Section Description:	4-Lane Median Divided Freeway with variable 46' to 70' median.		N/A	
Average Daily Traffic (veh/hr/day):	Design/Future:	70,300 (2034)	Existing:	49,900 (2014)
General Project Narrative:	Fayetteville Outer Loop on new location from south of SR 1400 (Cliffdale Road) to east of All American Freeway			

References



North Carolina Department of Transportation

Highway Stormwater Program
STORMWATER MANAGEMENT PLAN
FOR LINEAR ROADWAY PROJECTS

(Version 1.2; Released September 2011)

Project/TIP No.: U-2519CB

County(ies): Cumberland

Page 2 of 4

Project Environmental Summary

Surface Water Impacts

Sheet No.	Station (From / To)	Feature Impacted	Water / Wetland / Buffer Type	Receiving Surface Water Name	NRTR Map ID	NCDWQ Stream Index	NCDWQ Surface Water Classification	303(d) Impairments	Type of Impact	Existing SCM	Proposed SCM
9	821+59 830+76	Wetland		Stewarts Creek		18-31-24-5-4	C	None	Clearing	N/A	
9	825+11 825+88	Stream	Perennial	UT to Stewarts Creek		N/A	C	None	Culvert	N/A	
10	836+61 838+07	Wetland		Stewarts Creek		18-31-24-5-4	C	None	Fill	N/A	
10	838+80 841+17	Wetland		Stewarts Creek		18-31-24-5-4	C	None	Fill	N/A	
11	847+36 849+22	Wetland		Stewarts Creek		18-31-24-5-4	C	None	Fill	N/A	PFSH
11	852+83 853+64	Wetland		Stewarts Creek		18-31-24-5-4	C	None	Fill	N/A	
11/12	855+25 855+70	Wetland		Stewarts Creek		18-31-24-5-4	C	None	Fill	N/A	
12	859+50 861+81	Wetland		Stewarts Creek		18-31-24-5-4	C	None	Fill	N/A	
12	864+39 865+64	Wetland		Stewarts Creek		18-31-24-5-4	C	None	Fill	N/A	
14/15	889+04 902+62	Wetland		Stewarts Creek		18-31-24-5-4	C	None	Fill	N/A	
16	908+82 909+03	Wetland		UT to Stewarts Creek		N/A	N/A	None	Clearing	N/A	
19	958+94 959+16	Wetland		Persimmon Creek		18-31-24-5-4	C	None	Clearing	N/A	PFSH
02BD	Y2REV_LT 34+55 Y2REV_LT 36+20	Stream	Perennial	Persimmon Creek		18-31-24-5-4	C	None	Culvert	N/A	
24	TT4 54+56 TT4 58+27	Stream	Perennial	UT to Stewarts Creek		N/A	N/A	None	Culvert	N/A	
24	Y1 39+18 Y1 40+61	Wetland		UT to Stewarts Creek		N/A	N/A	None	Fill	N/A	PFSH
24	Y1 39+18 Y1 40+61	Wetland		UT to Stewarts Creek		N/A	N/A	None	Fill	N/A	PFSH

* List all stream and surface water impact locations regardless of jurisdiction or size.

Equalizer Pipes to be noted as a minimization of impacts.

All proposed SCMs listed must also be listed under Swales, Preformed Sour Holes and other Energy Dissipators, or Other Stormwater Control Measures.

Description of Minimization of Impacts or Mitigation

-Preformed scour holes have been placed near jurisdictional wetlands and streams where practical.

-Impacts from steep cross pipe slopes (discharging into jurisdictional wetlands or streams) have been reduced with the use of junction boxes, flat exit pipe slopes, and non-buried upstream inverts.

-Ditches that discharge directly into wetlands have been designed to "daylight" to zero depth just outside the wetland boundaries to diffuse flow and reduce velocities.

References



Page 3 of 4

References



North Carolina Department of Transportation
Highway Stormwater Program
STORMWATER MANAGEMENT PLAN
FOR LINEAR ROADWAY PROJECTS



(Version 1.2; Released September 2011)

Project/TIP No.: U-2519CB County(ies): Cumberland Page 4 of 4

Preformed Scour Holes and Energy Dissipators

Sheet No.	Station	Energy Dissipator Type	Riprap Type	Drainage Area (ac)	Conveyance Structure	Pipe/Structure Dimensions (in)	Q10 (cfs)	V10 (fps)
9	-L- 820+50 (RT.)	PFSH	Class 'B'	0.72	Pipe	18	2.7	0.4
10	-L- 837+15 (RT.)	Riprap Apron / Pad	Class 'B'	10.42	Pipe	42	15.5	1.7
11	-L- 847+50 (RT.)	PFSH	Class 'B'	0.18	Pipe	15	1.0	0.3
11	-L- 848+65 (RT.)	Riprap Apron / Pad	Class 'B'	16.00	Pipe	36	10.5	1.6
11	-L- 850+20 (RT.)	PFSH	Class 'B'	1.22	Pipe	15	4.3	0.5
12	-L- 860+15 (RT.)	Riprap Apron / Pad	Class 'B'	21.00	Pipe	30	12.7	1.9
12	-L- 865+25 (RT.)	Riprap Apron / Pad	Class I	180.00	Pipe	54	22.5	2.0
14	-L- 891+40 (RT.)	Riprap Apron / Pad	Class I	7.00	Pipe	30	9.0	1.9
15	-L- 893+00 (RT.)	Riprap Apron / Pad	Class I	1.79	Pipe	30	7.6	2.0
24	-TT4- 55+56 (LT.)	Riprap Apron / Pad	Class I	100.00	Pipe	72	85.0	5.3
02BD	-Y2REV_LT- 35+03 (LT.)	Riprap Apron / Pad	Class I	98.00	Pipe	72	100.0	8.4
9	-TT1- 46+40 (RT)	Riprap Apron / Pad	Class 'B'	67.20	Pipe	48	13.8	1.4

☐ YES ☒ NO

Have minimum design criteria, as presented in the NCDOT Best Management Practices Toolbox (2008), NCDOT Standard Details, or FHWA HEC-14 (July 2006), been met and verified, as applicable? If No, provide further explanation of why design criteria was not met.

Additional Comments

The above noted design violation on Sheet Nos. 24 was discussed and accepted at 4C. The outlet pipes associated with the design violation shown above have been laid at reduced slopes to reduce outlet velocities.


* Refer to the NCDOT Best Management Practices Toolbox, Version 1 (March 2008), NCDOT Standard Details, the Federal Highway Administration (FHWA) Hydraulic Engineering Circular No. 14 (HEC-14), Third Edition, Hydraulic Design of Energy Dissipators for Culverts and Channels (July 2006), as applicable, for design guidance and criteria.

12/24/13

TIP PROJECT: U-2519CB

CONTRACT: C203398

See Sheet 1-A For Index of Sheets
See Sheet 1-B For Conventional Symbols

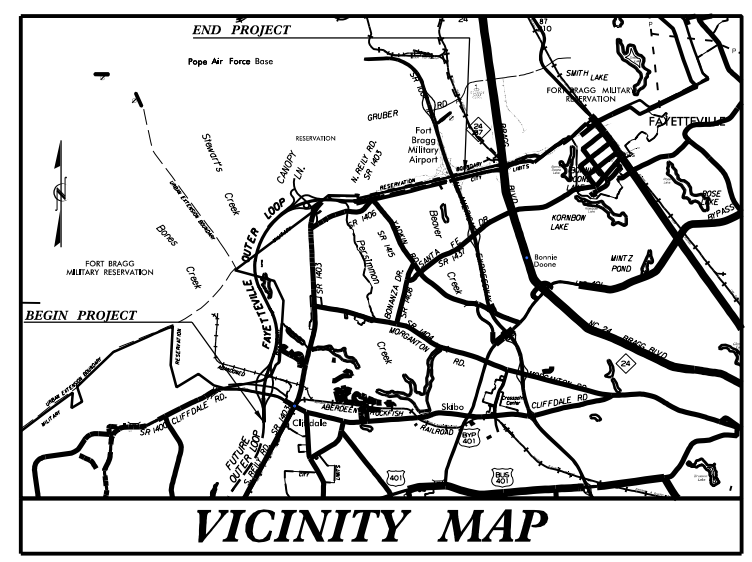


STATE OF NORTH CAROLINA
DIVISION OF HIGHWAYS
CUMBERLAND COUNTY

LOCATION: FAYETTEVILLE OUTER LOOP
FROM SOUTH OF SR 1400 (CLIFFDALE ROAD)
TO EAST OF ALL AMERICAN FREEWAY


TYPE OF WORK: GRADING, DRAINAGE, PAVING, STRUCTURES,
CULVERT, RETAINING WALLS, SIGNALS & SIGNING

STATE	STATE PROJECT REFERENCE NO.	SHEET NO.	TOTAL SHEETS
N.C.	U-2519CB	1	
STATE PROJ. NO.	F.A. PROJ. NO.	DESCRIPTION	
34817.1.2	NHF-DPR-0100(001)	P.E.	
34817.2.8	NHF-DPR-0100(001)	R/W, UTL.	
34817.3.S8	NHF-DPR-0100(001)	CONST.	

PERMIT DRAWINGS
SHEET 1 OF 55

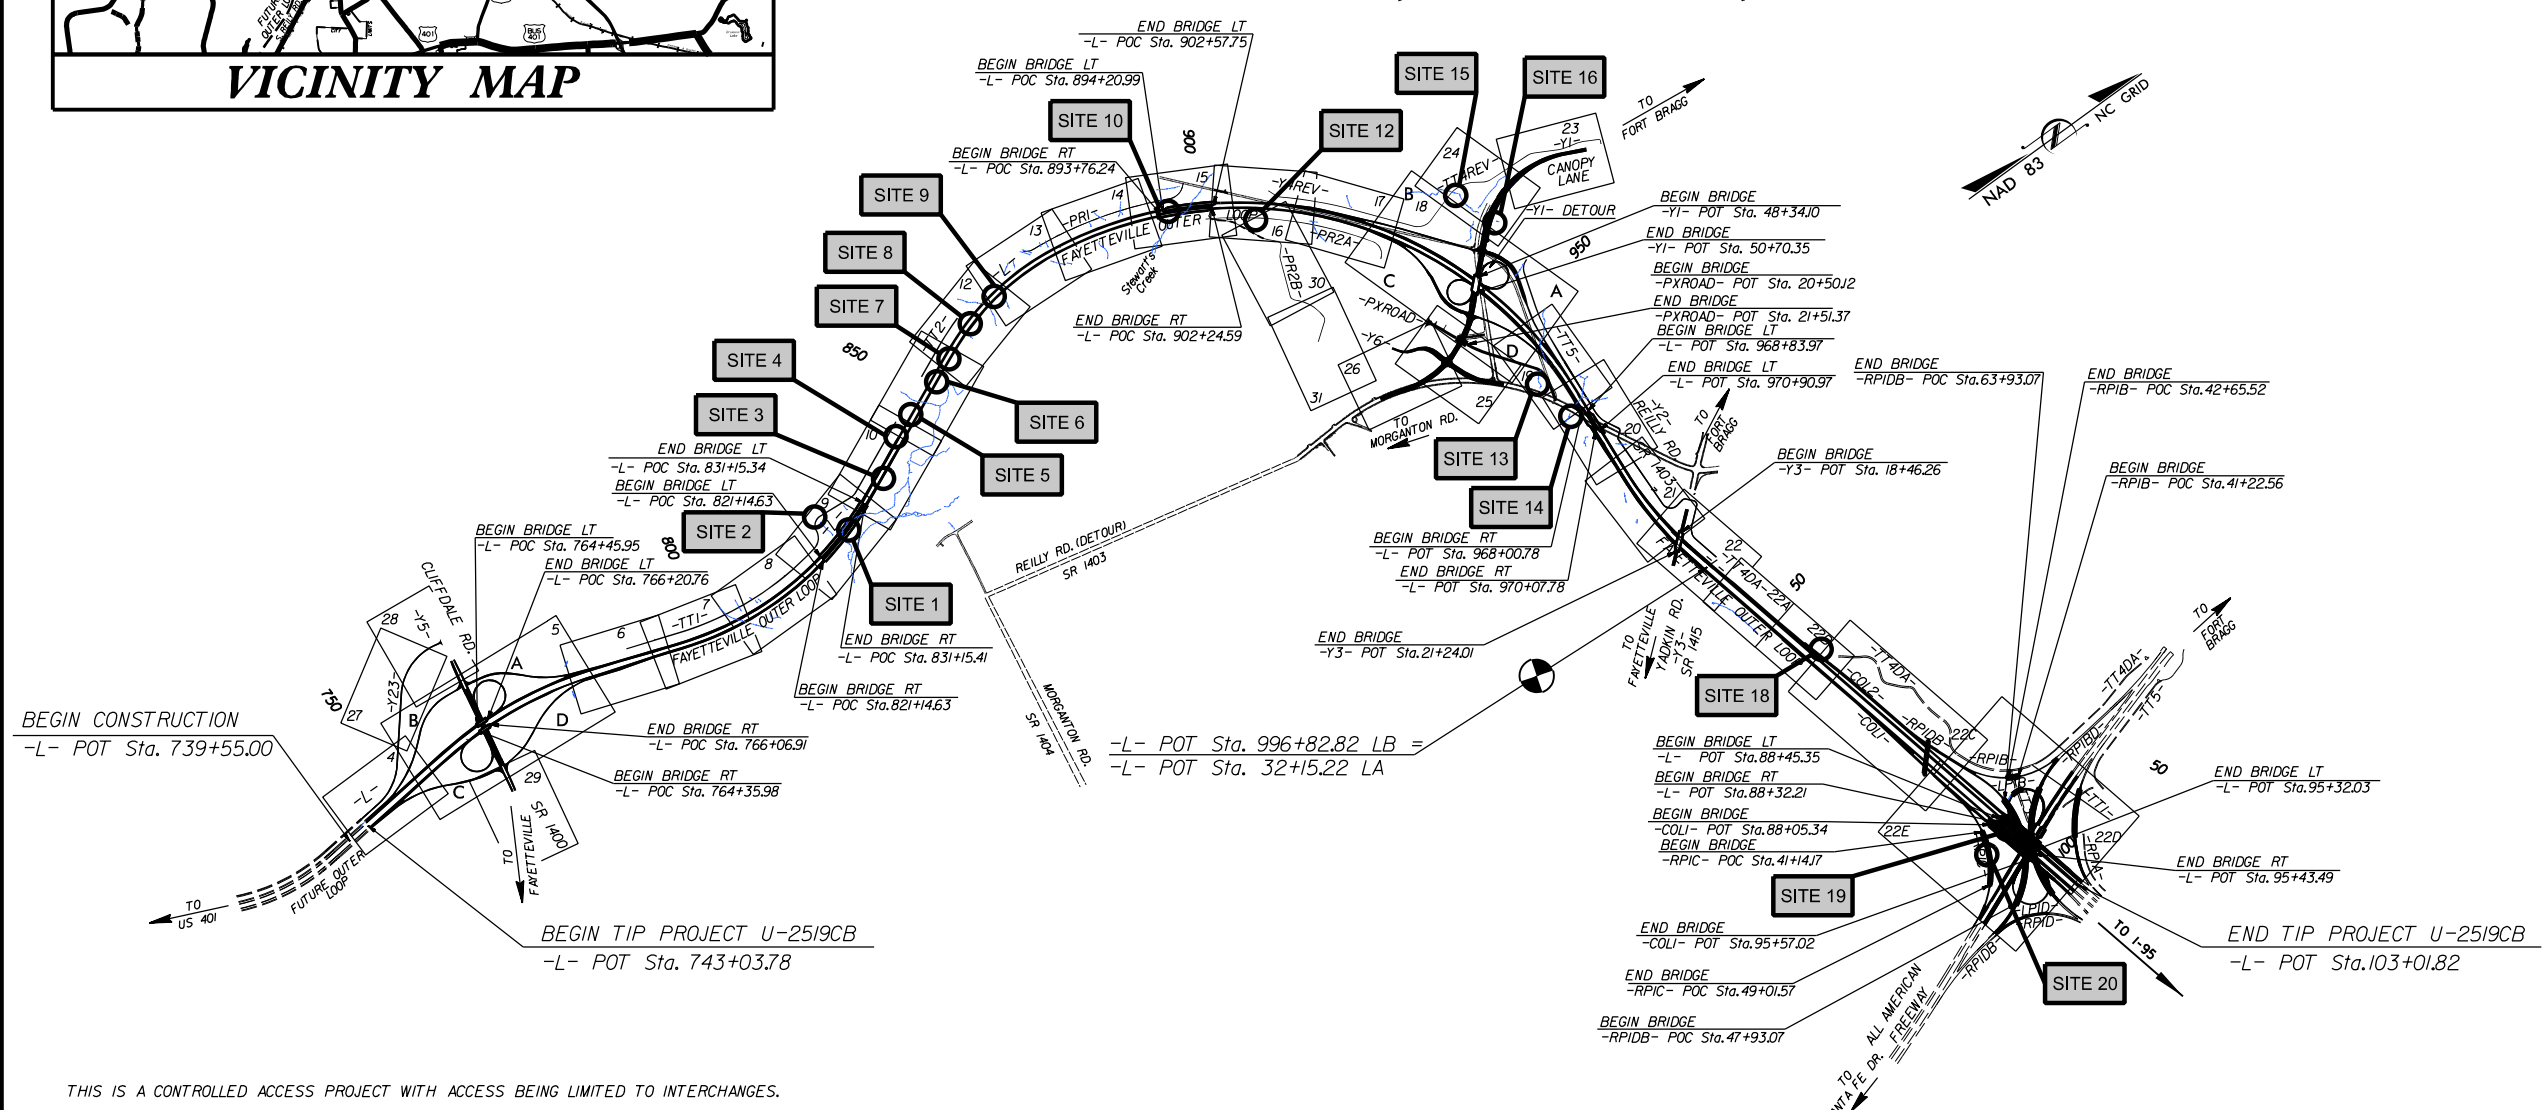

THIS IS A CONTROLLED ACCESS PROJECT WITH ACCESS BEING LIMITED TO INTERCHANGES.

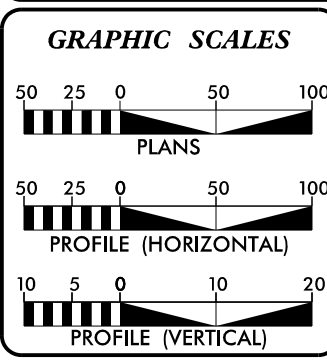

DESIGN DATA	
ADT 2014 =	49,900
ADT 2034 =	70,300
DHV =	8 %
D =	55 %
T =	12 % *
V =	70 MPH
* (TTST=4 + DUAL=8)	
FUNC CLASS : INTERSTATE	
STATEWIDE TIER	

PROJECT LENGTH	
LENGTH ROADWAY TIP PROJECT U-2519CB	= 5.592 MILES
LENGTH STRUCTURES TIP PROJECT U-2519CB	= 0.557 MILES
TOTAL LENGTH OF TIP PROJECT U-2519CB	= 6.149 MILES

Prepared In the Office of:
RS&H
ARCHITECTS-ENGINEERS-PLANNERS, INC.
8601 SIX FORKS RD, SUITE 260
RALEIGH, NC 27615
FOR NORTH CAROLINA DEPARTMENT OF TRANSPORTATION
2012 STANDARD SPECIFICATIONS

KENNETH HERRING, PE
PROJECT ENGINEER

JASON TALLEY, PE
PROJECT DESIGN ENGINEER

BRENDA L. MOORE, PE
NCDOT CONTACT

RIGHT OF WAY DATE:
JULY 31, 2006


LETTING DATE:
AUGUST 19, 2014

HYDRAULICS ENGINEER

ROADWAY DESIGN ENGINEER

SIGNATURE: _____


SIGNATURE: _____

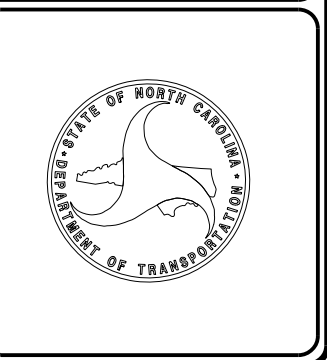

1:50:39 PM
U:\2519CB\rdy\trsh_new.dgn
\$\$\$\$\$USERNAME\$\$\$\$\$

5/14/99
15:04:45 PM
u-2519cb-hyd-qued.dgn

PROJECT REFERENCE NO. <i>U-2519CB</i>		SHEET NO. <i>2</i>
R/W SHEET NO.		
ROADWAY DESIGN ENGINEER		HYDRAULICS ENGINEER
PRELIMINARY PLANS DO NOT USE FOR CONSTRUCTION		
<i>PERMIT DRAWINGS</i> <i>SHEET 2 OF 55</i>		

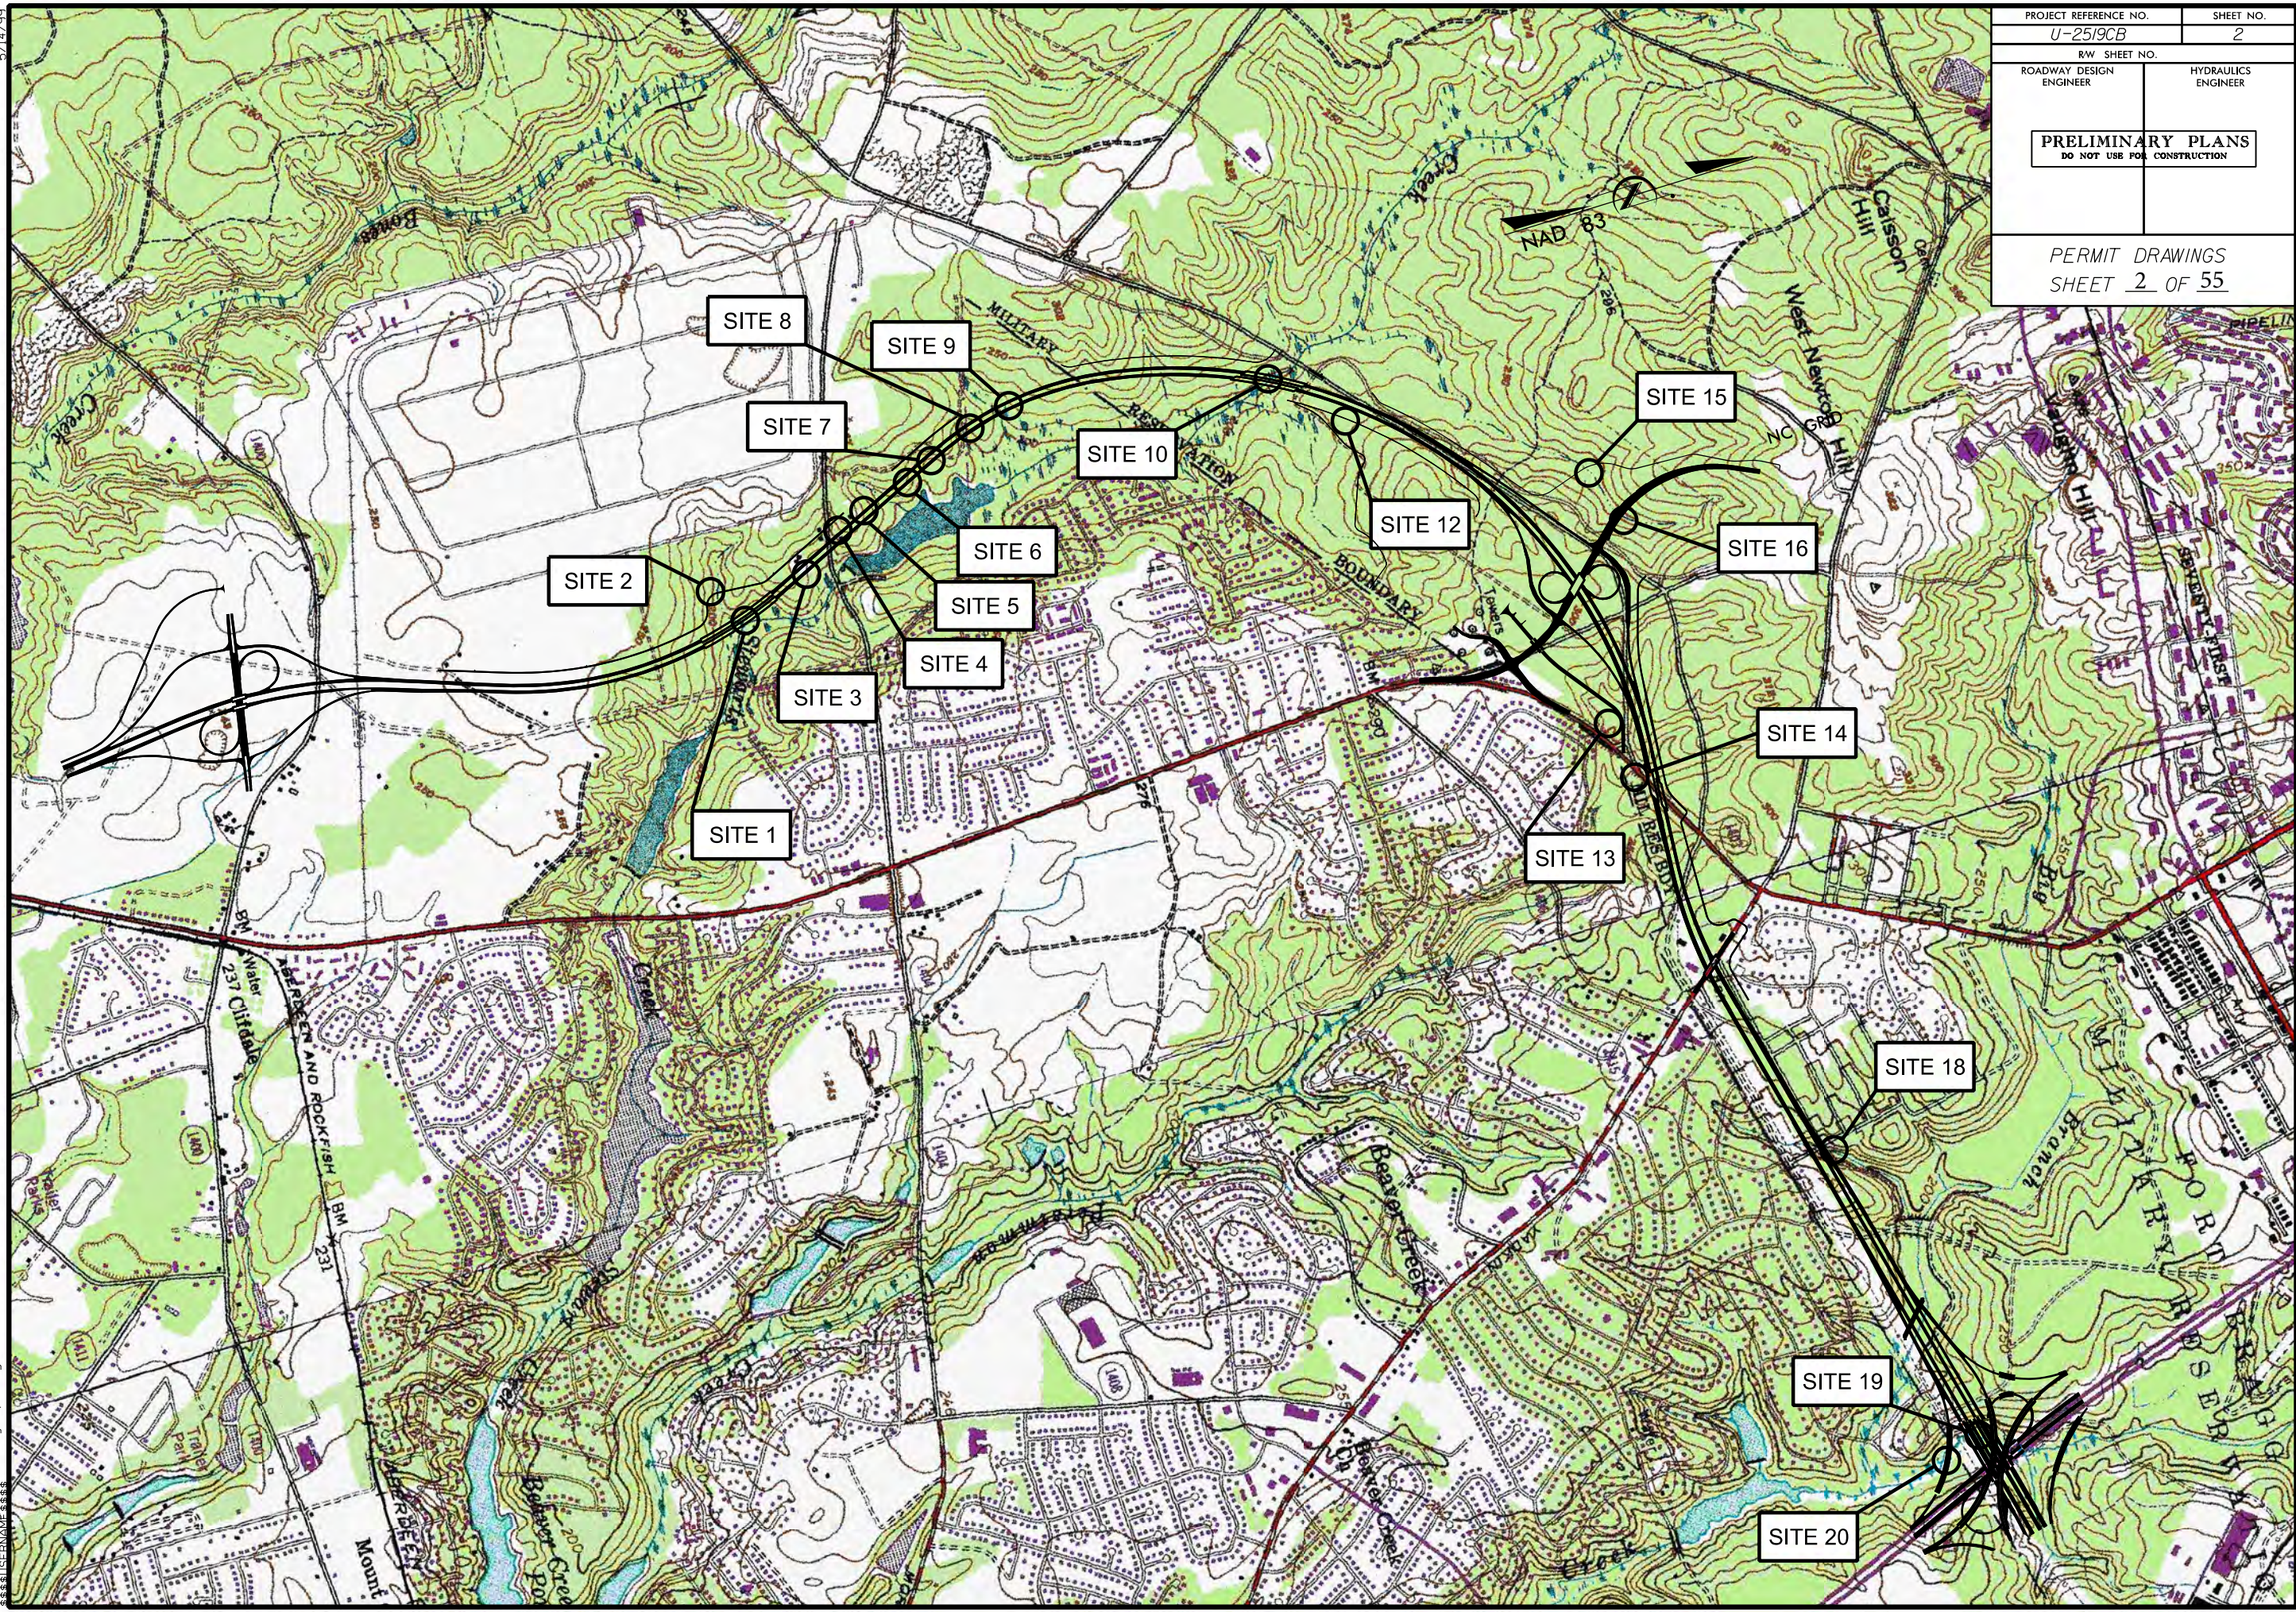


PROJECT REFERENCE NO.	SHEET NO.
U-2519CB	
ROADWAY DESIGN ENGINEER	HYDRAULICS ENGINEER
PRELIMINARY PLANS DO NOT USE FOR CONSTRUCTION	
PERMIT DRAWINGS SHEET <u>3</u> OF <u>55</u>	


PREFORMED SCOUR HOLE

*NOT TO SCALE

PLAN VIEW

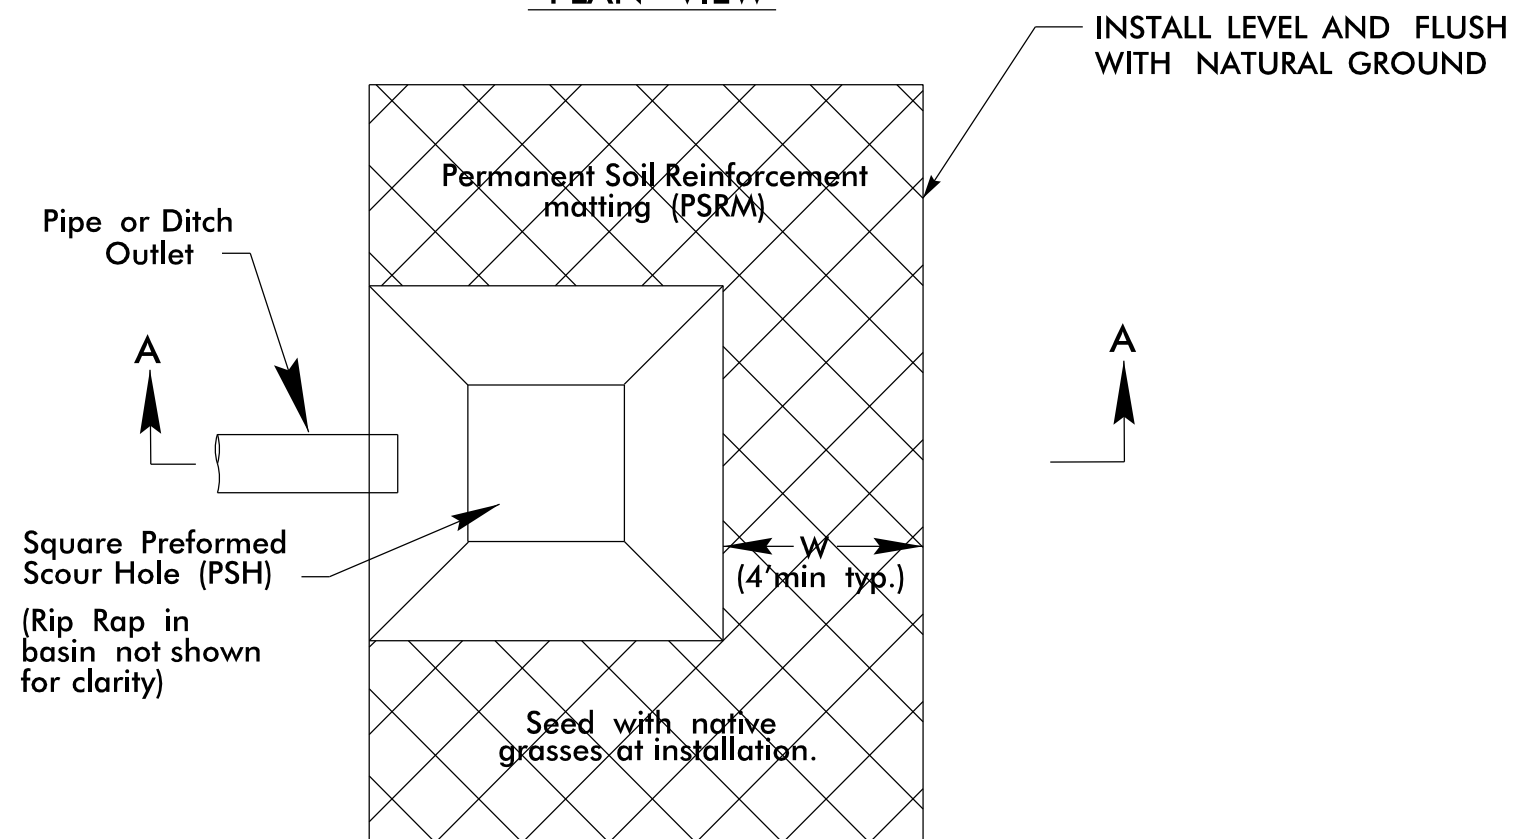

SECTION A-A






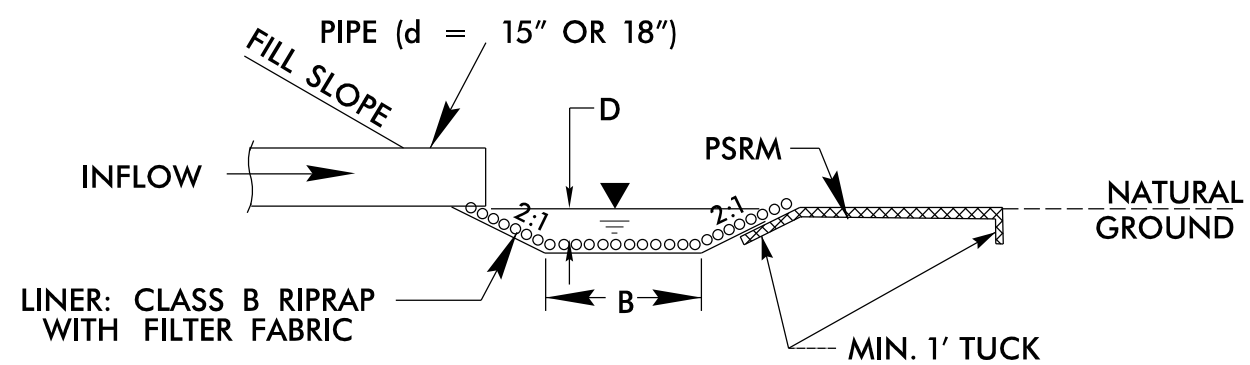




LEGEND	
	DENOTES IMPACTS IN SURFACE WATER
	DENOTES TEMPORARY IMPACTS IN SURFACE WATER
	DENOTES FILL IN WETLAND
	DENOTES MECHANIZED CLEARING
	DENOTES HAND CLEARING
	DENOTES EXCAVATION IN WETLAND
	DENOTES WORK BRIDGE

PERMIT DRAWINGS
SHEET 4 OF 55


PAVEMENT REMOVAL

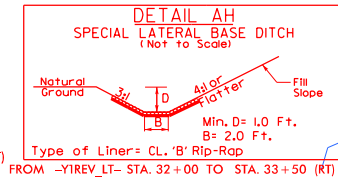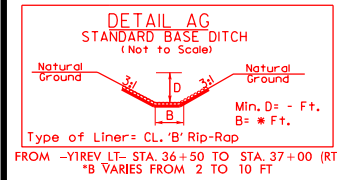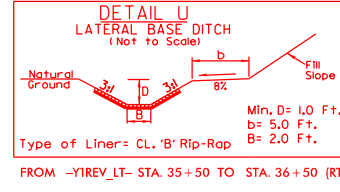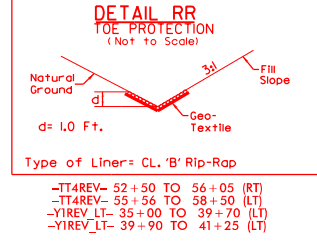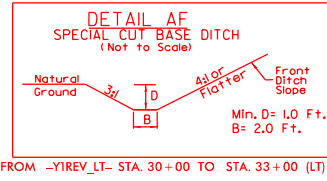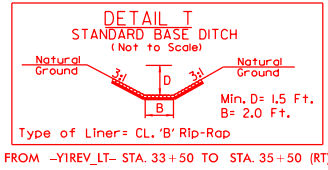

SITE 15

SITE 16

PROJECT REFERENCE NO. U-2519CB		SHEET NO. 2-BB
RW SHEET NO.		
ROADWAY DESIGN ENGINEER		HYDRAULICS ENGINEER
PRELIMINARY PLANS DO NOT USE FOR CONSTRUCTION		
		ROADWAY DESIGN ENGINEER

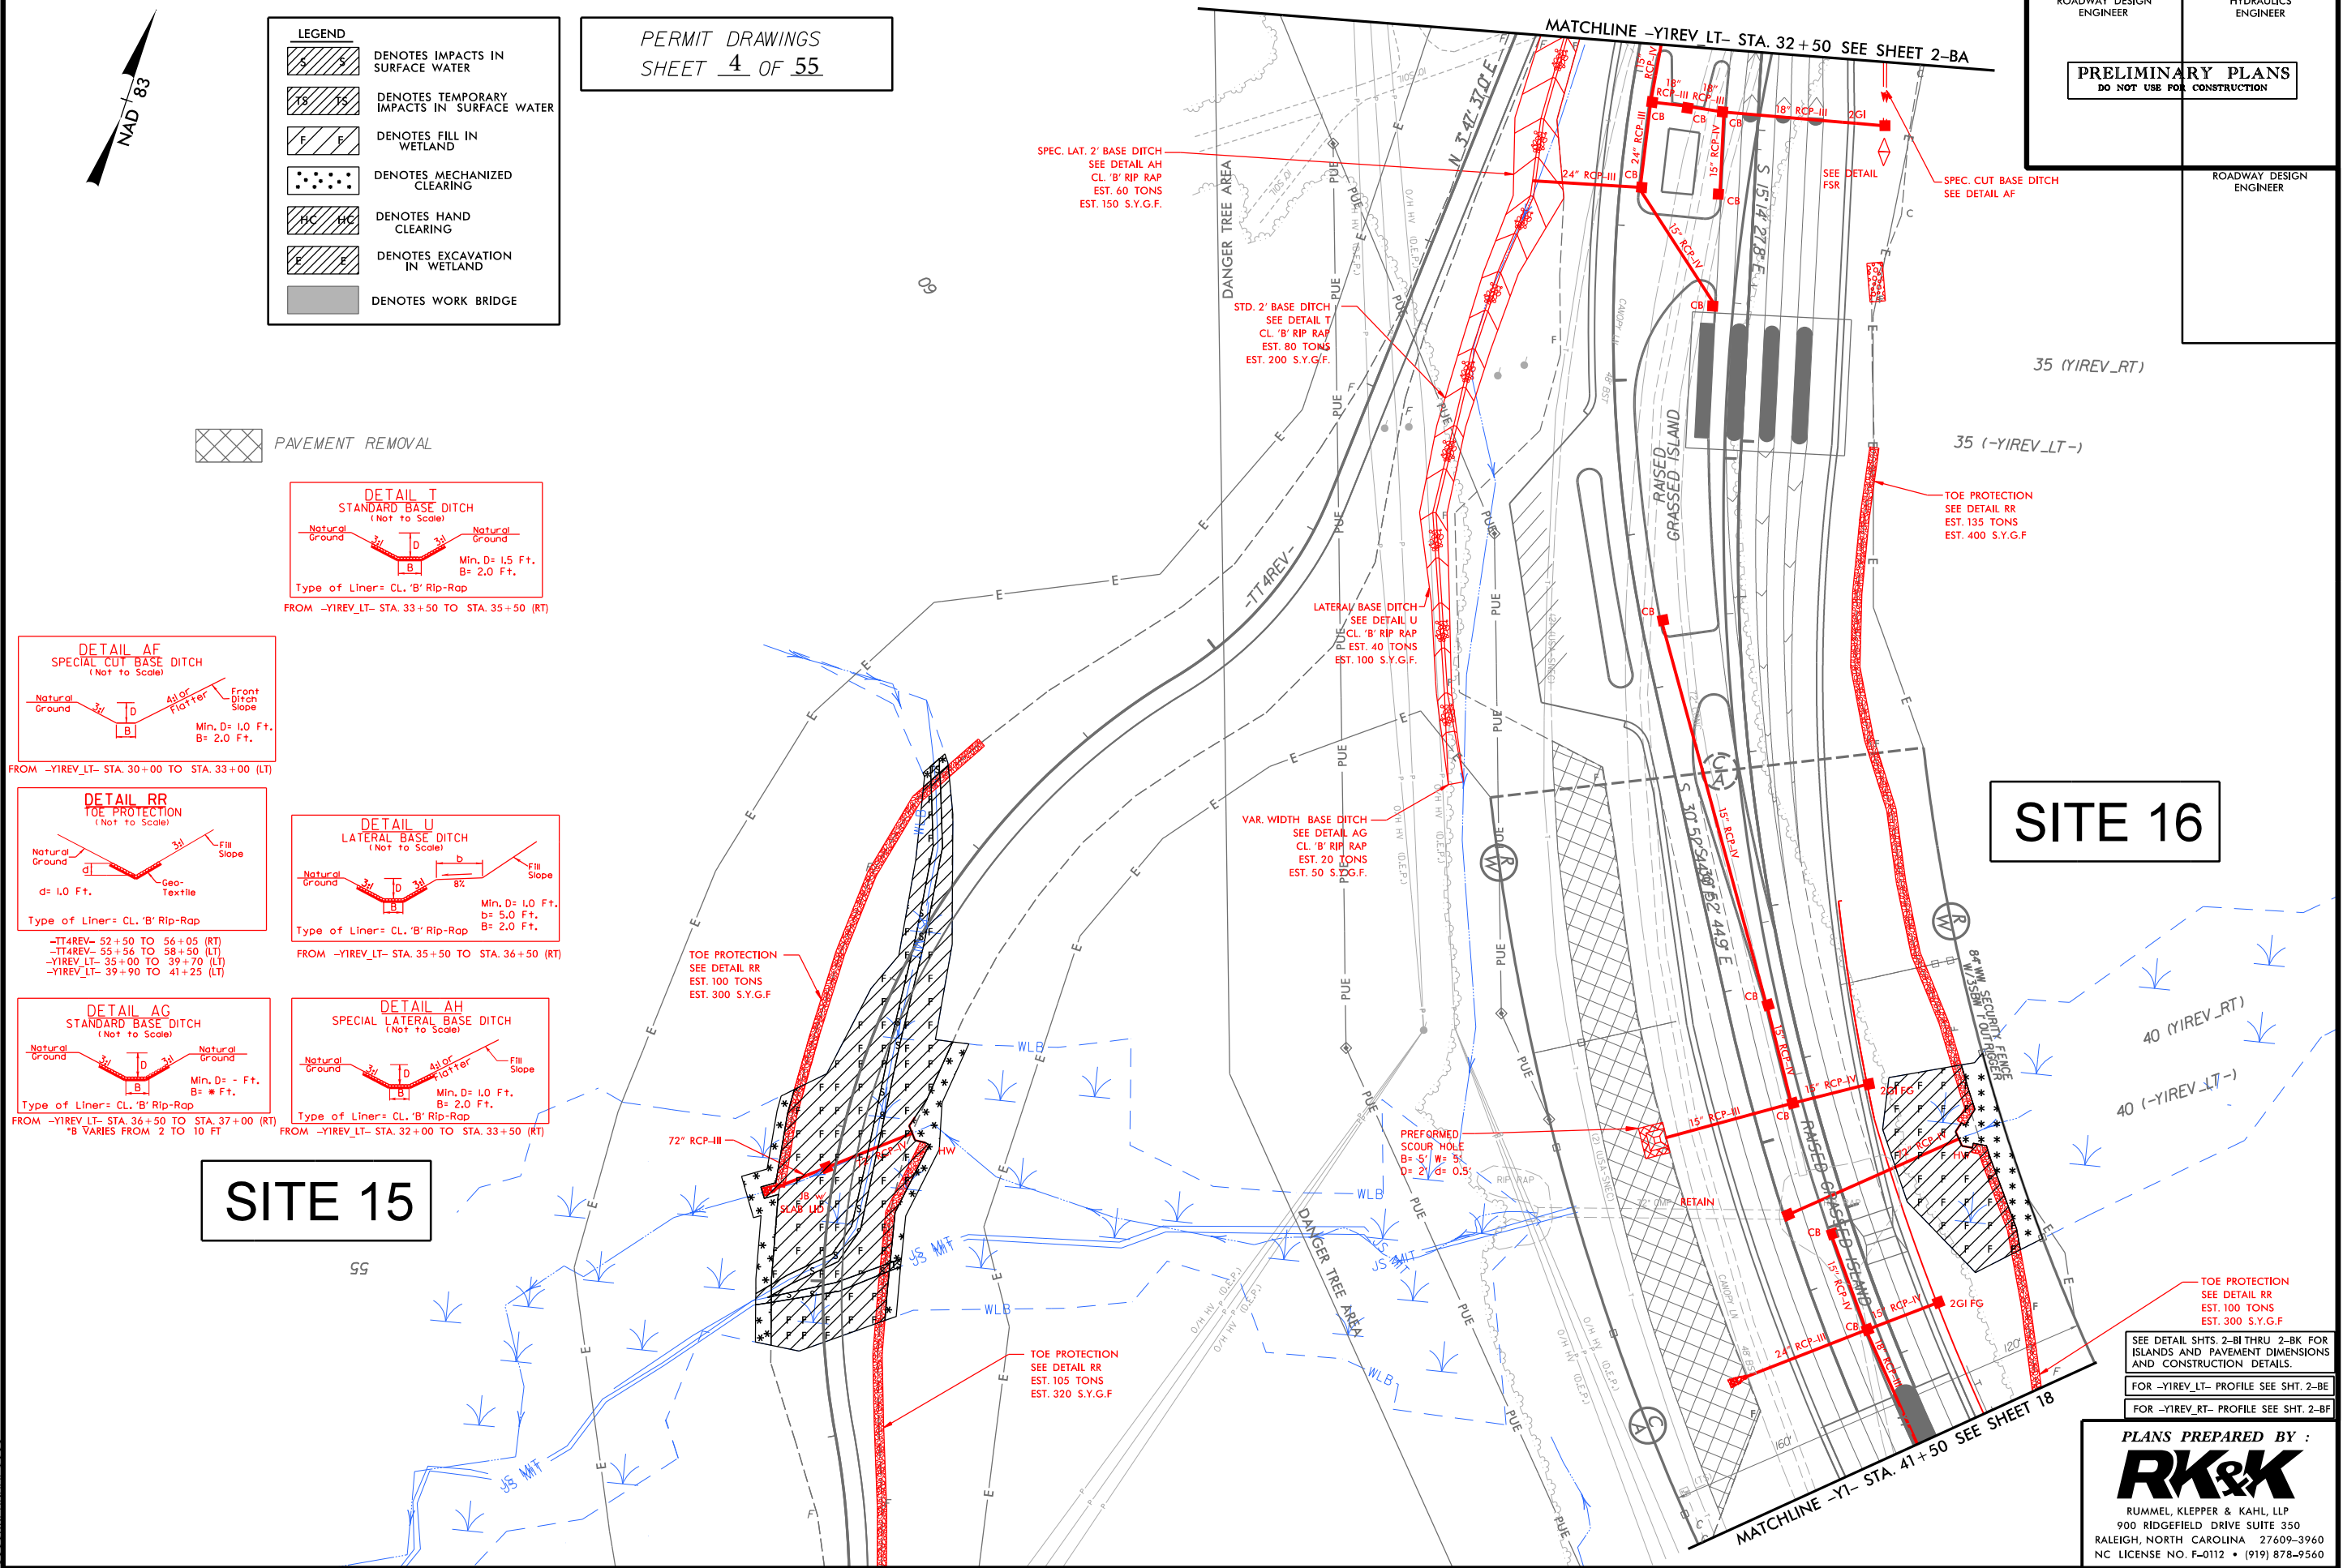

TOE PROTECTION
SEE DETAIL RR
EST. 100 TONS
EST. 300 S.Y.G.F.

SEE DETAIL SHTS. 2-B1 THRU 2-BK FOR ISLANDS AND PAVEMENT DIMENSIONS AND CONSTRUCTION DETAILS.

FOR -YIREV_LT- PROFILE SEE SHT. 2-BE

FOR -YIREV_RT- PROFILE SEE SHT. 2-BF

PLANS PREPARED BY :
RK&K
RUMMEL, KLEPPER & KAHL, LLP
900 RIDGEFIELD DRIVE SUITE 350
RALEIGH, NORTH CAROLINA 27609-3960
NC LICENSE NO. F-0112 • (919) 878-9560

8/17/99 3:34:05 PM U:\2519cb.prm-psd\02BB.dgn


PROJECT REFERENCE NO.	SHEET NO.
U-2519CB	2-BB
RW SHEET NO.	
ROADWAY DESIGN ENGINEER	HYDRAULICS ENGINEER

PRELIMINARY PLANS
DO NOT USE FOR CONSTRUCTION

ROADWAY DESIGN ENGINEER

LEGEND	
	DENOTES IMPACTS IN SURFACE WATER
	DENOTES TEMPORARY IMPACTS IN SURFACE WATER
	DENOTES FILL IN WETLAND
	DENOTES MECHANIZED CLEARING
	DENOTES HAND CLEARING
	DENOTES EXCAVATION IN WETLAND
	DENOTES WORK BRIDGE

PERMIT DRAWINGS
SHEET 5 OF 55

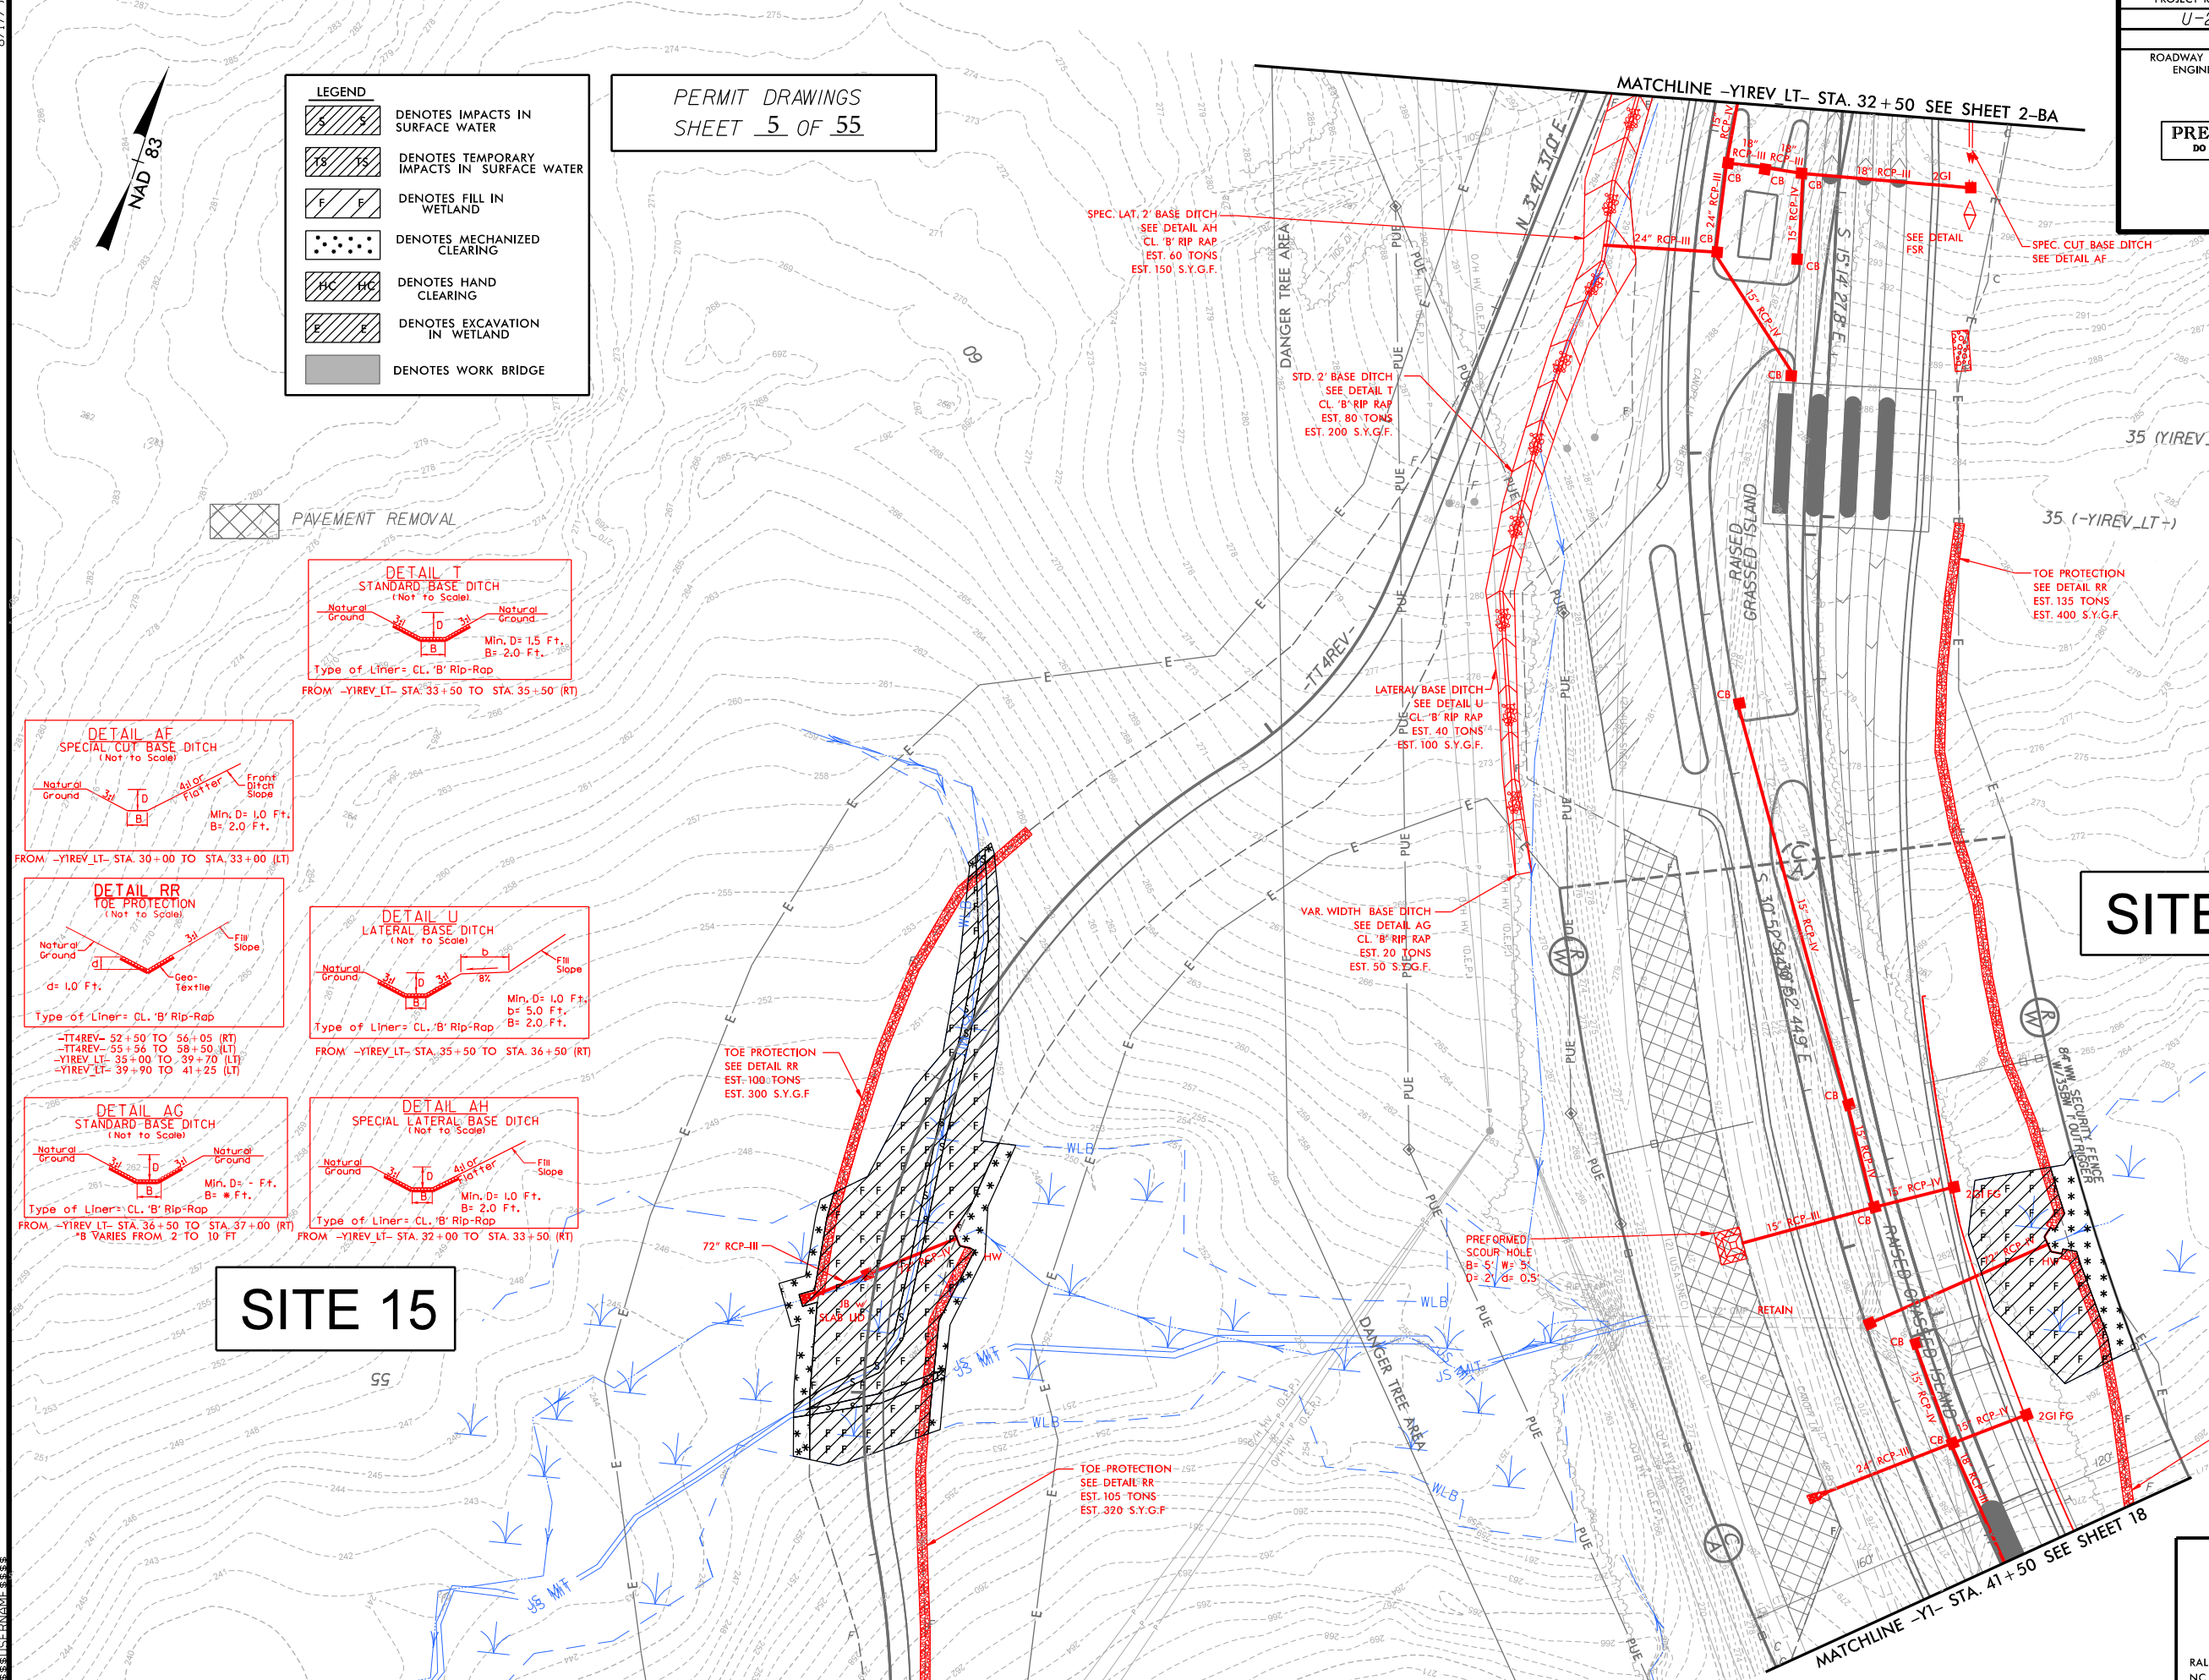

SITE 15


SITE 16

SEE DETAIL SHTS. 2-B1 THRU 2-BK FOR ISLANDS AND PAVEMENT DIMENSIONS AND CONSTRUCTION DETAILS.
FOR -YIREV_LT- PROFILE SEE SHT. 2-BE
FOR -YIREV_RT- PROFILE SEE SHT. 2-BF


PLANS PREPARED BY :
RK&K
RUMMEL, KLEPPER & KAHL, LLP
900 RIDGEFIELD DRIVE SUITE 350
RALEIGH, NORTH CAROLINA 27609-3960
NC LICENSE NO. F-0112 • (919) 878-9560

5/14/99

PROJECT REFERENCE NO.	SHEET NO.
U-2519CB	
ROADWAY DESIGN ENGINEER	HYDRAULICS ENGINEER
PRELIMINARY PLANS DO NOT USE FOR CONSTRUCTION	

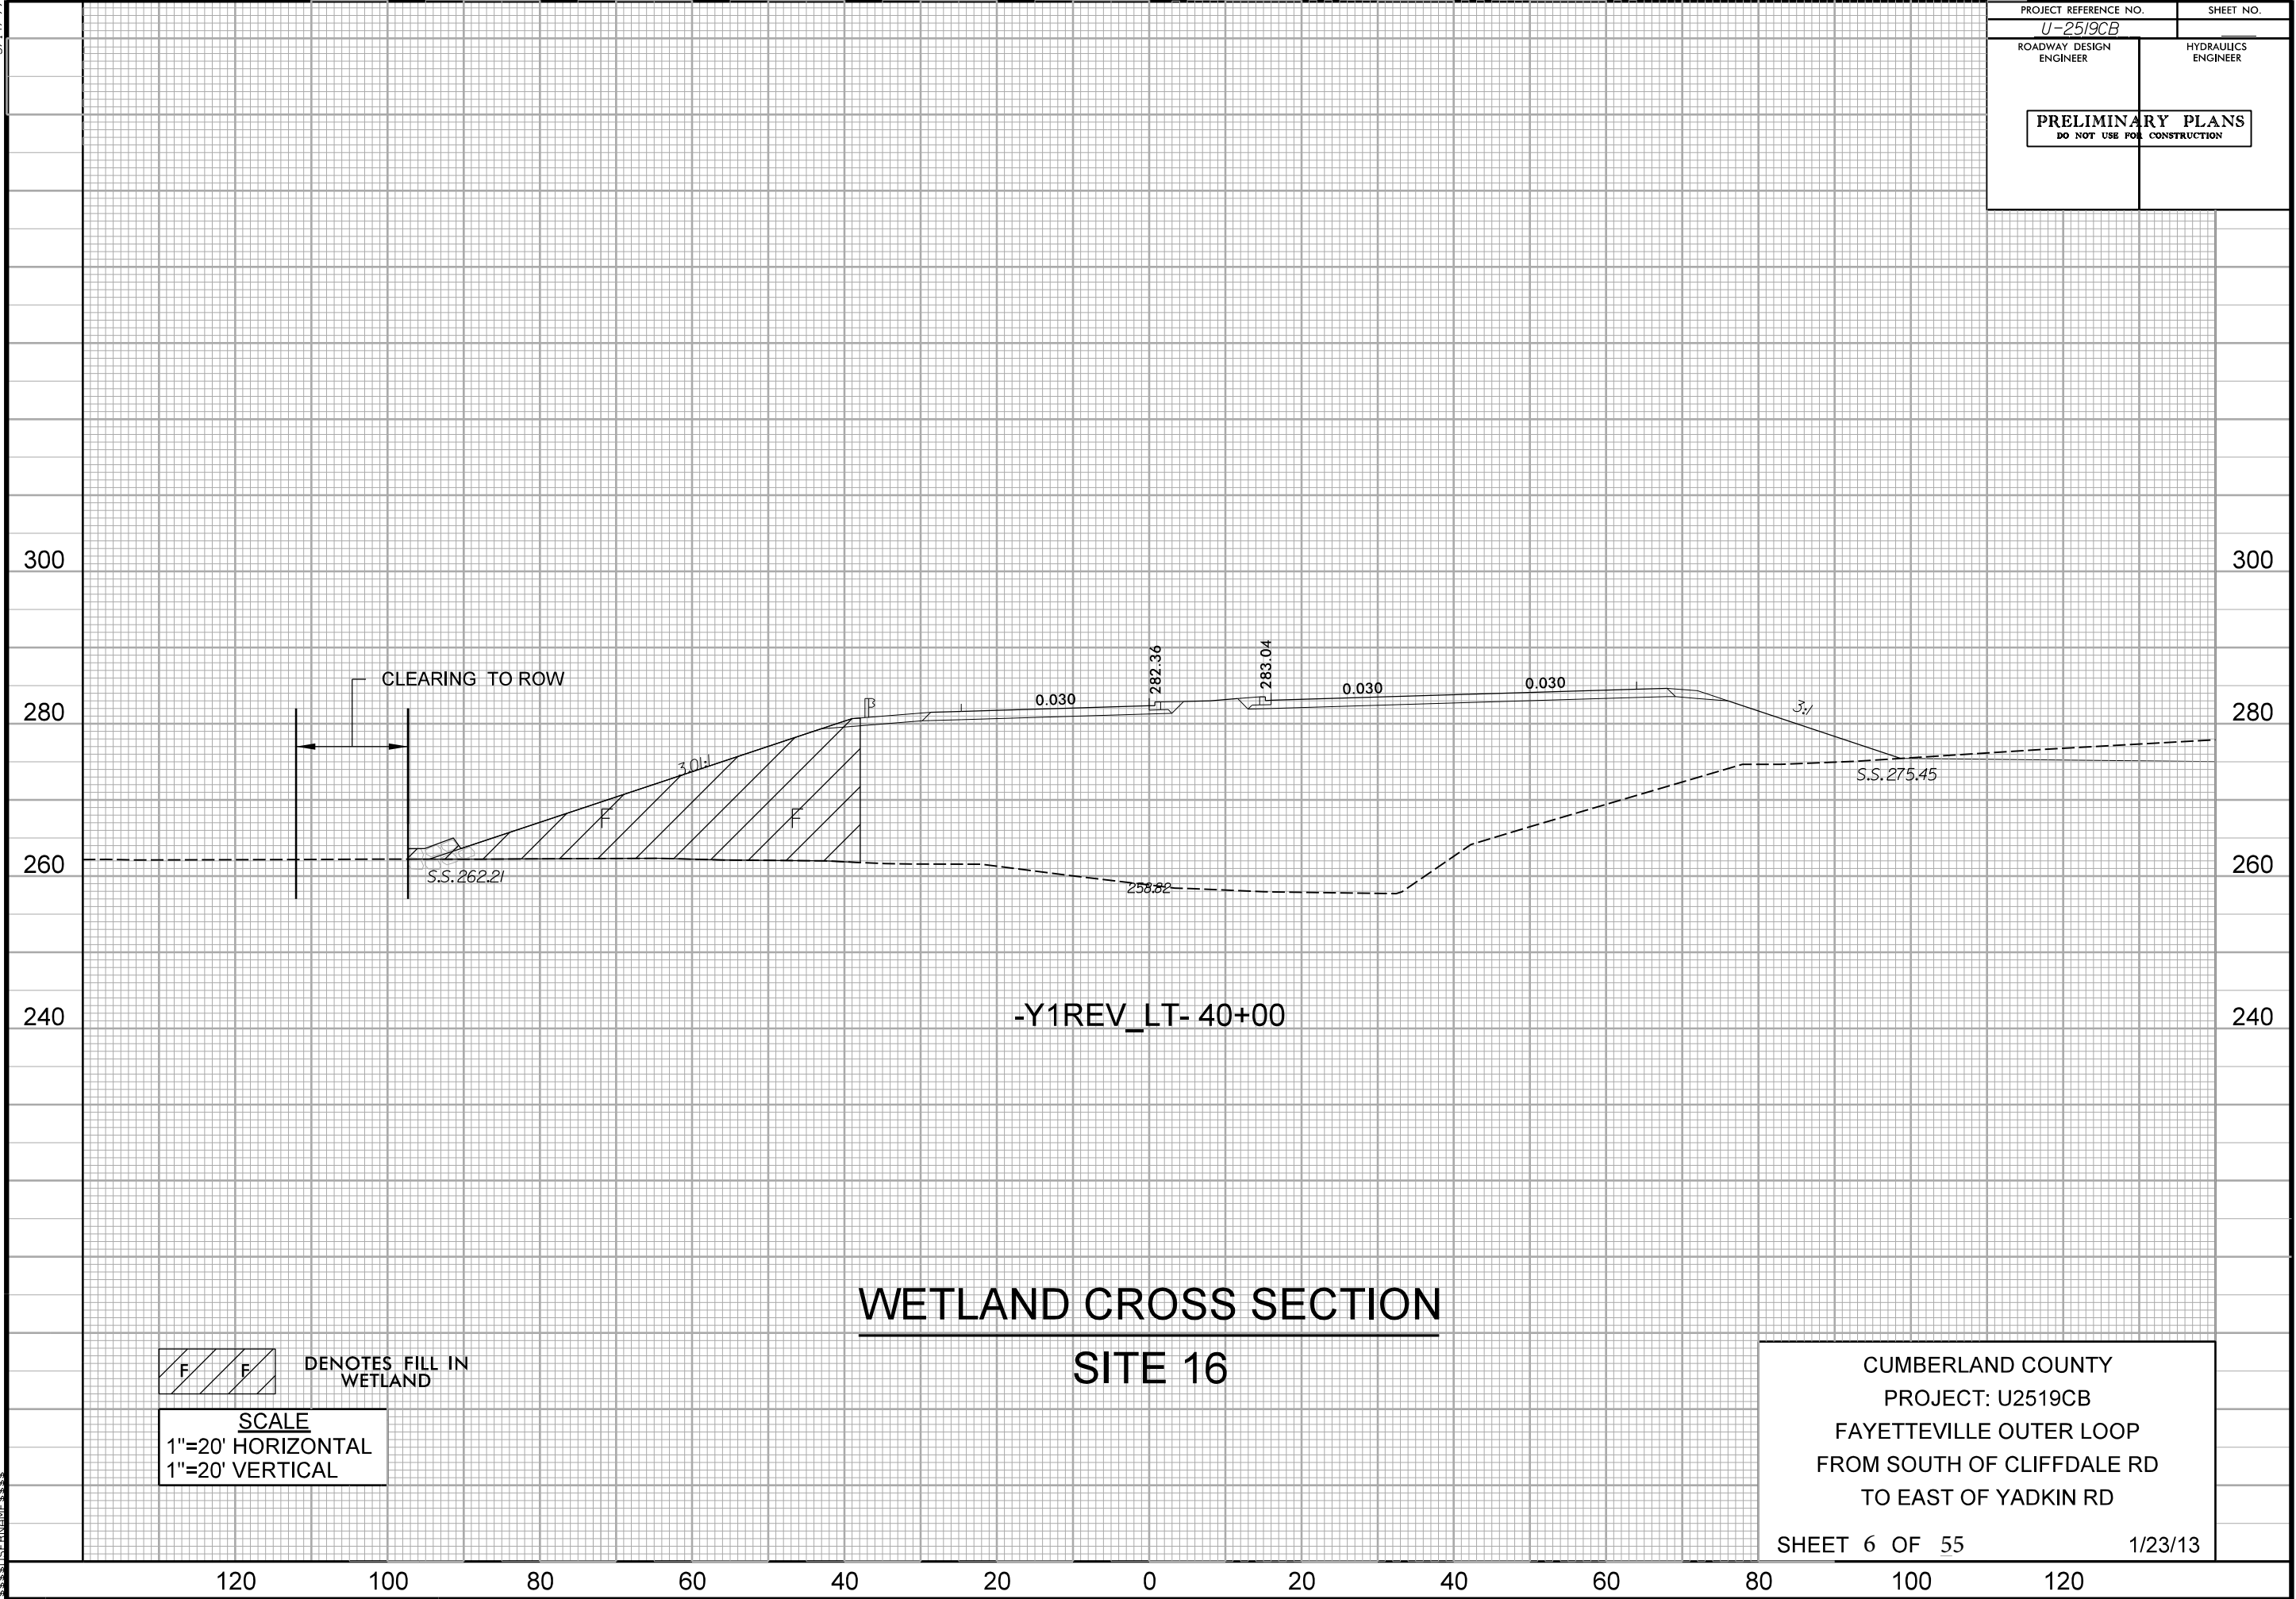


1:51:15 PM 5/14/99 U-2519CB.dgn

 





FOR -Y2REV_RT- PROFILE SEE SHT. 2-BH

RUMMEL, KLEPPER & KAHL, LLP
00 RIDGEFIELD DRIVE SUITE 350
GH, NORTH CAROLINA 27609-3960
ICENSE NO. F-0112 • (919) 878-9560

8/17/99 12:07:30 PM 12519cb.dwg - psh0280.dwg

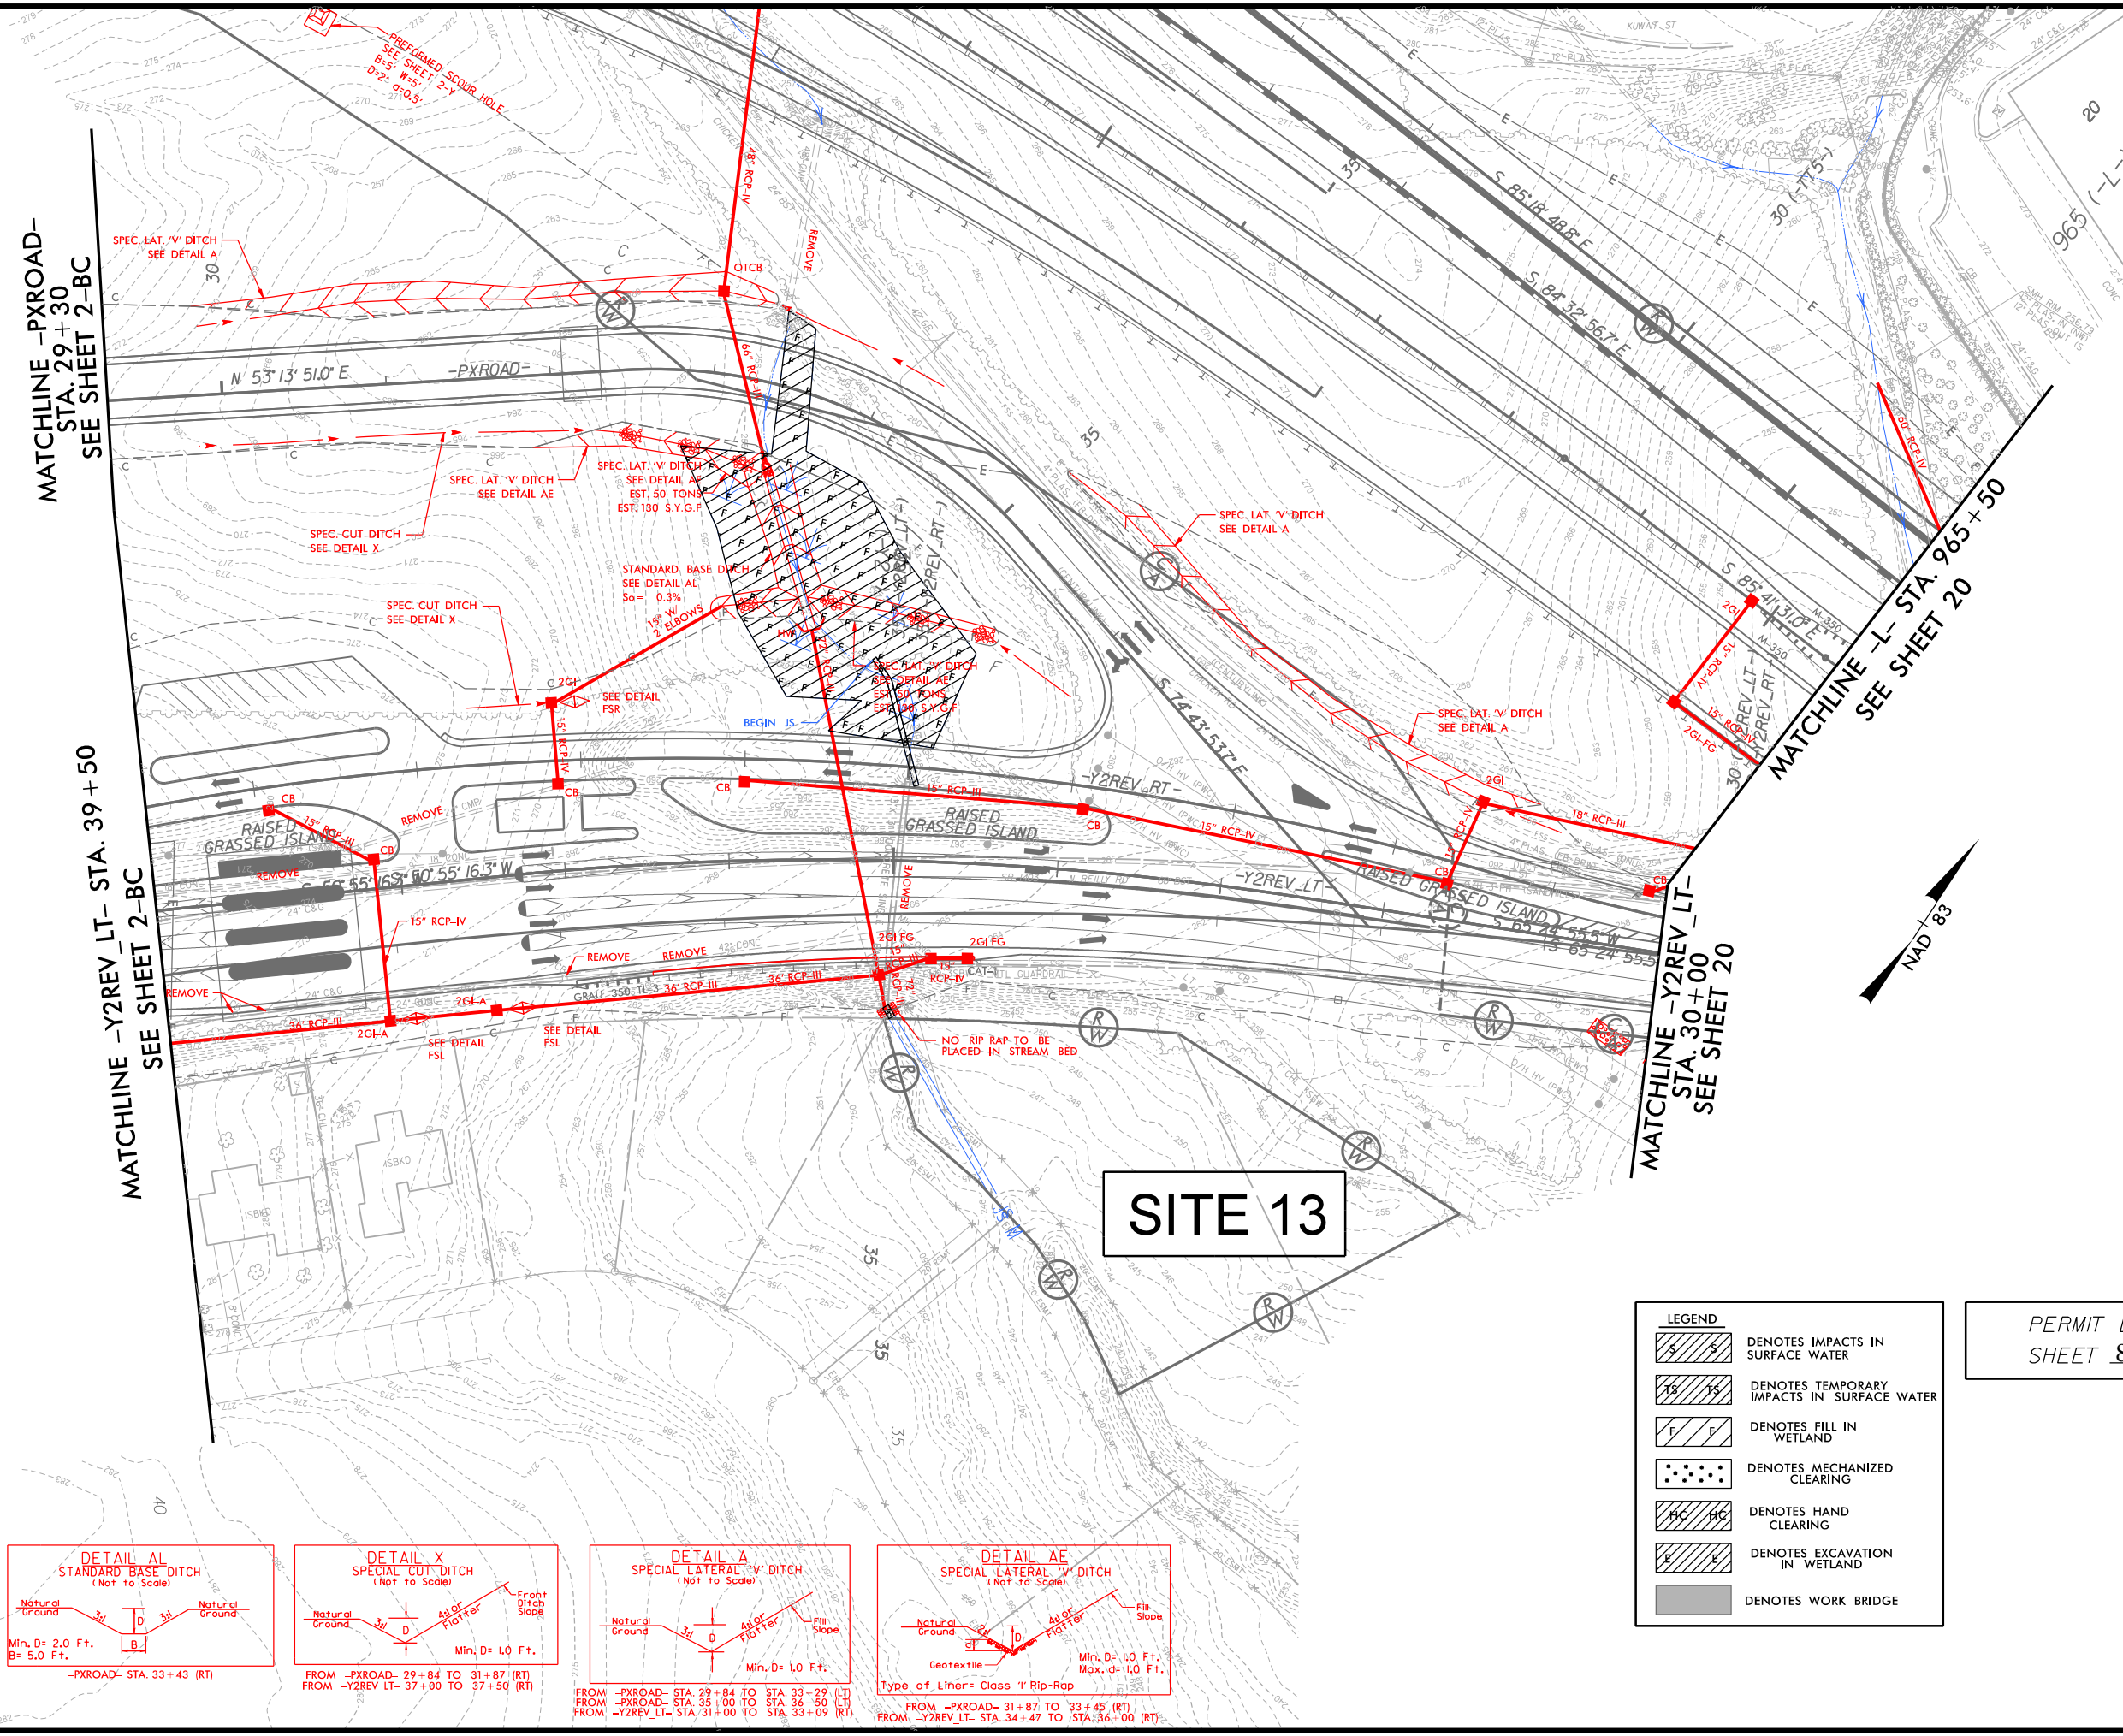

PROJECT REFERENCE NO. <i>U-2519CB</i>		SHEET NO. <i>2-BD</i>
RW SHEET NO.		
ROADWAY DESIGN ENGINEER	HYDRAULICS ENGINEER	
PRELIMINARY PLANS DO NOT USE FOR CONSTRUCTION		
ROADWAY DESIGN ENGINEER		

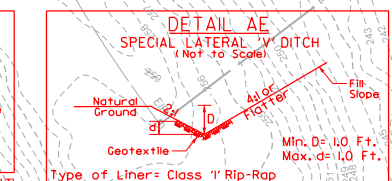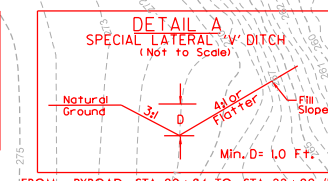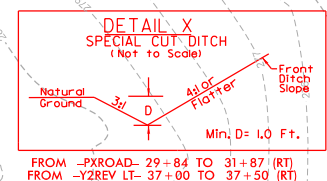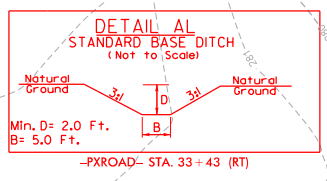

LEGEND	
	DENOTES IMPACTS IN SURFACE WATER
	DENOTES TEMPORARY IMPACTS IN SURFACE WATER
	DENOTES FILL IN WETLAND
	DENOTES MECHANIZED CLEARING
	DENOTES HAND CLEARING
	DENOTES EXCAVATION IN WETLAND
	DENOTES WORK BRIDGE

PERMIT DRAWINGS
SHEET 8 OF 55

SEE DETAIL SHTS. 2-BL & 2-BM FOR ISLANDS AND PAVEMENT DIMENSIONS AND CONSTRUCTION DETAILS.


FOR -Y2REV_LT- PROFILE SEE SHT. 2-BG

FOR -Y2REV_RT- PROFILE SEE SHT. 2-BH

PLANS PREPARED BY :
RK&K
RUMMEL, KLEPPER & KAHL, LLP
900 RIDGEFIELD DRIVE SUITE 350
RALEIGH, NORTH CAROLINA 27609-3960
NC LICENSE NO. F-0112 • (919) 878-9560

5/14/99

PROJECT REFERENCE NO.	SHEET NO.
U-2519CB	
ROADWAY DESIGN ENGINEER	HYDRAULICS ENGINEER
PRELIMINARY PLANS DO NOT USE FOR CONSTRUCTION	

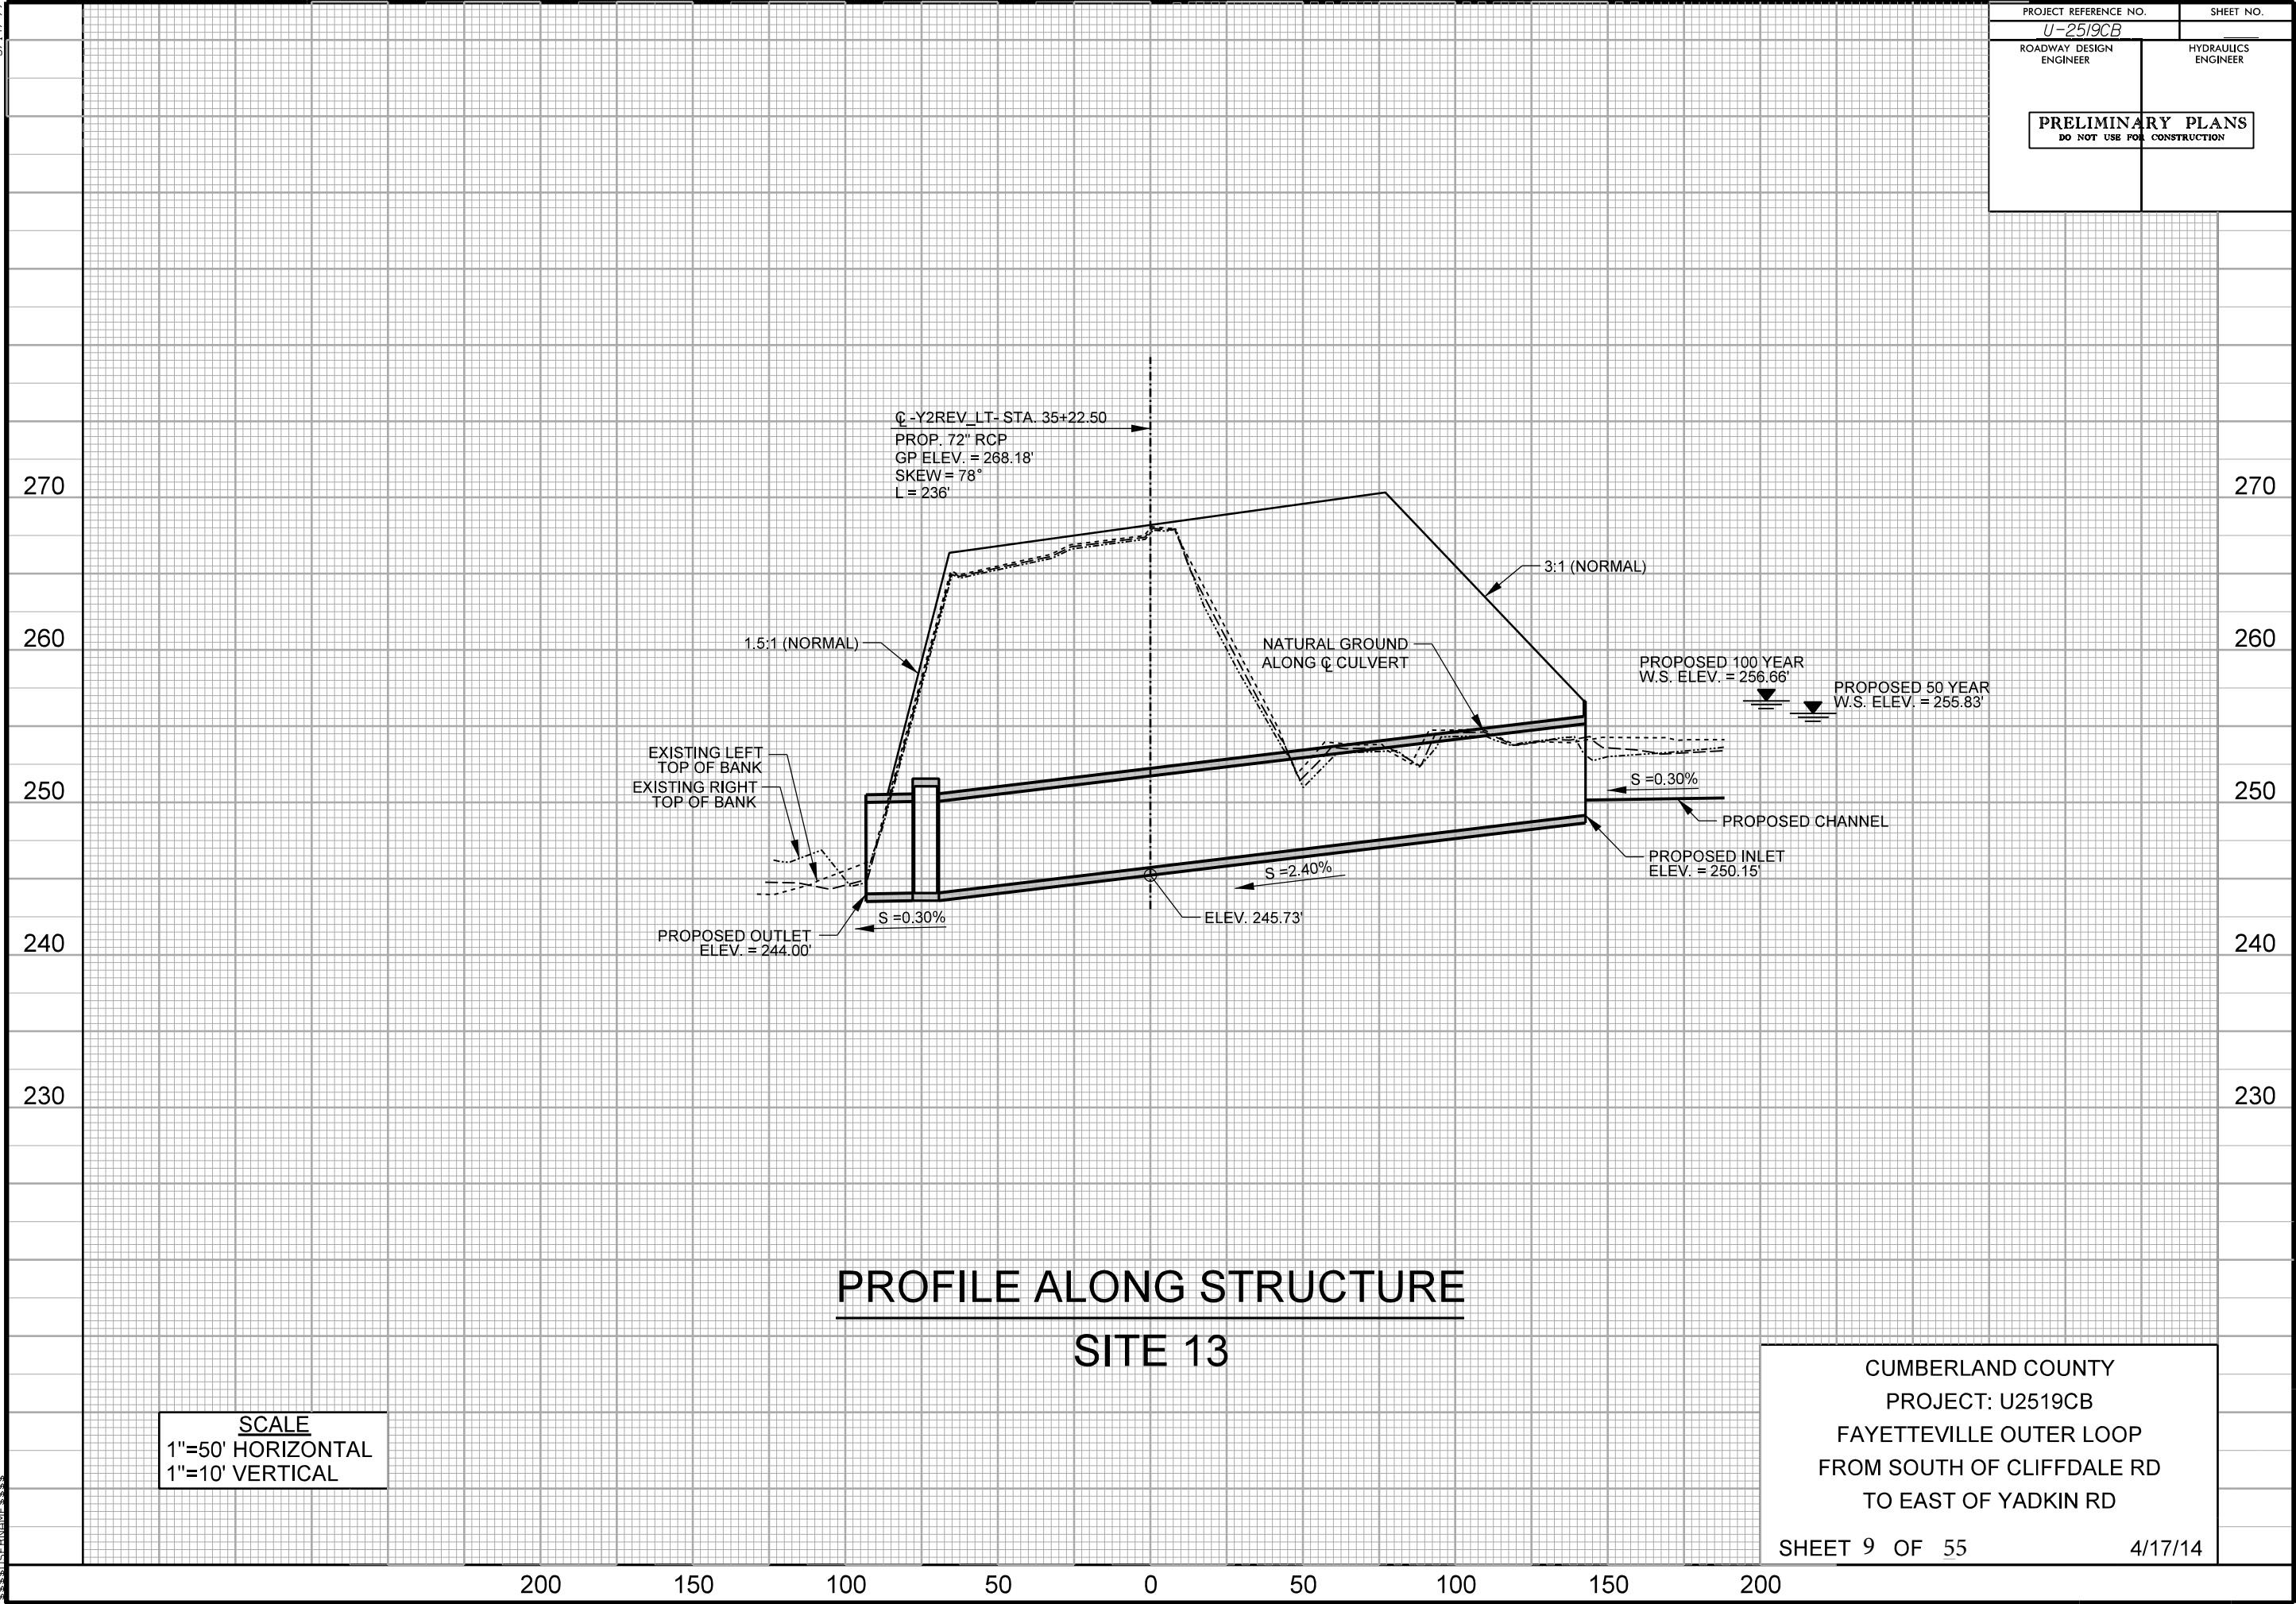

15124.PW
U-2519CB
Hyd. Eng. - p1.dgn

The drawing shows a bridge structure with various annotations. Key features include:


- Flow Lines:** Indicated by blue arrows showing the direction of water flow.
- Structural Elements:** Labeled with letters like 'A', 'B', 'C', 'Z'.
- Site Labels:** 'SITE 1' and 'SITE 2' are prominently displayed in boxes.
- Match Lines:** 'MATCH LINE STA. 818+50 SEE SHEET 8' and 'MATCH LINE STA. 831+00 SEE SHEET 10' are shown on the left and right sides respectively.
- Flow Data:** Several boxes provide flow information:
 - Q10 = 20.0 cfs, V10 = 2.0 fps
 - Q10 = 3.11 cfs, V10 = 1.99 fps
 - Q10 = 2.80 cfs
- Structural Details:**
 - WORKBRIDGE:** A large rectangular structure in the center.
 - PREFORMED SCOUR HOLE DATA:** A box with dimensions: B=5' W=5' D=2' d=0.5'.
 - 18" W/ 2 ELBOWS:** A detail for a pipe or channel.
 - 2GI-FG:** A detail for a girder or floor beam.
 - 15" RCP-IV:** A detail for a reinforced concrete pipe.
 - 2GI-FG:** Another detail for a girder or floor beam.
 - SEE DETAIL TFSM:** A reference to another detail.
 - 10' LAT. BASE DITCH:** Two locations are marked with 'SEE DETAIL L' and 'SEE DETAIL YY'.
 - 4' BASE DITCH:** Two locations are marked with 'SEE DETAIL AB' and 'SEE DETAIL ZZ'.
 - NO RIP RAP TO BE PLACED IN STREAM BED:** A note near a specific location.
- Legend:** A box in the top right corner defines symbols for:
 - IMPACTS IN SURFACE WATER
 - TEMPORARY IMPACTS IN SURFACE WATER
 - FILL IN WETLAND
 - MECHANIZED CLEARING
 - HAND CLEARING
 - EXCAVATION IN WETLAND
 - WORK BRIDGE
- Scale:** A scale bar is provided at the bottom left, showing 0, 10, 20, 30, 40 feet.
- North Arrow:** A north arrow is located in the top right corner, pointing towards the upper right.
- Sheet Information:** 'SHEET 10 OF 55' is printed at the bottom right.

-L- FAYETTEVILLE OUTER LOOP

PERMIT DRAWINGS
SHEET 12 OF 55

BM#3 Elev. = 250.10' -BL- 69+41 374'(RT)
RR SPIKE IN 9" PINE TREE
N: 482143.4 E: 1994154.2


PROJECT REFERENCE NO.	SHEET NO.
U-2519CB	34
ROADWAY DESIGN ENGINEER	HYDRAULICS ENGINEER
PRELIMINARY PLANS DO NOT USE FOR CONSTRUCTION	

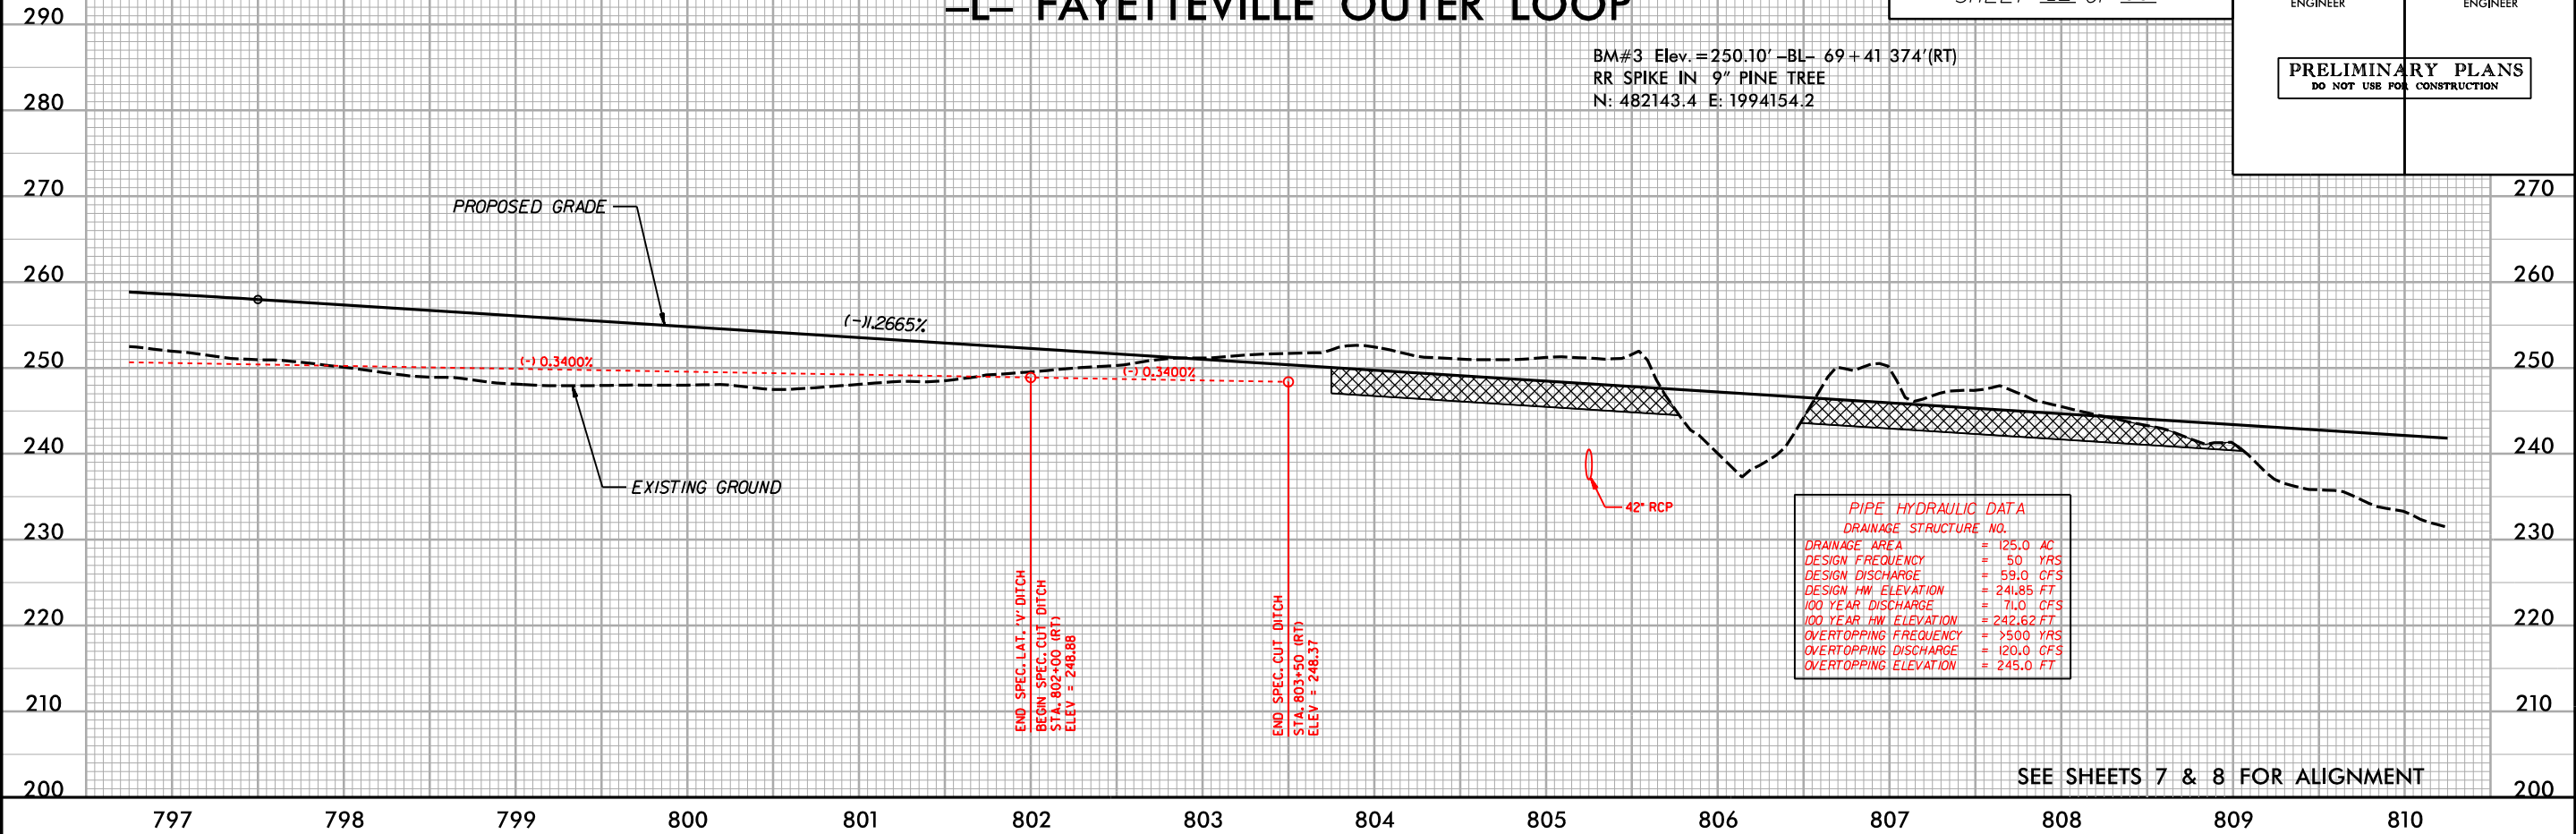


-L- FAYETTEVILLE OUTER LOOP

SEE SHEETS 8 & 9 FOR ALIGNMENT

SITE 1

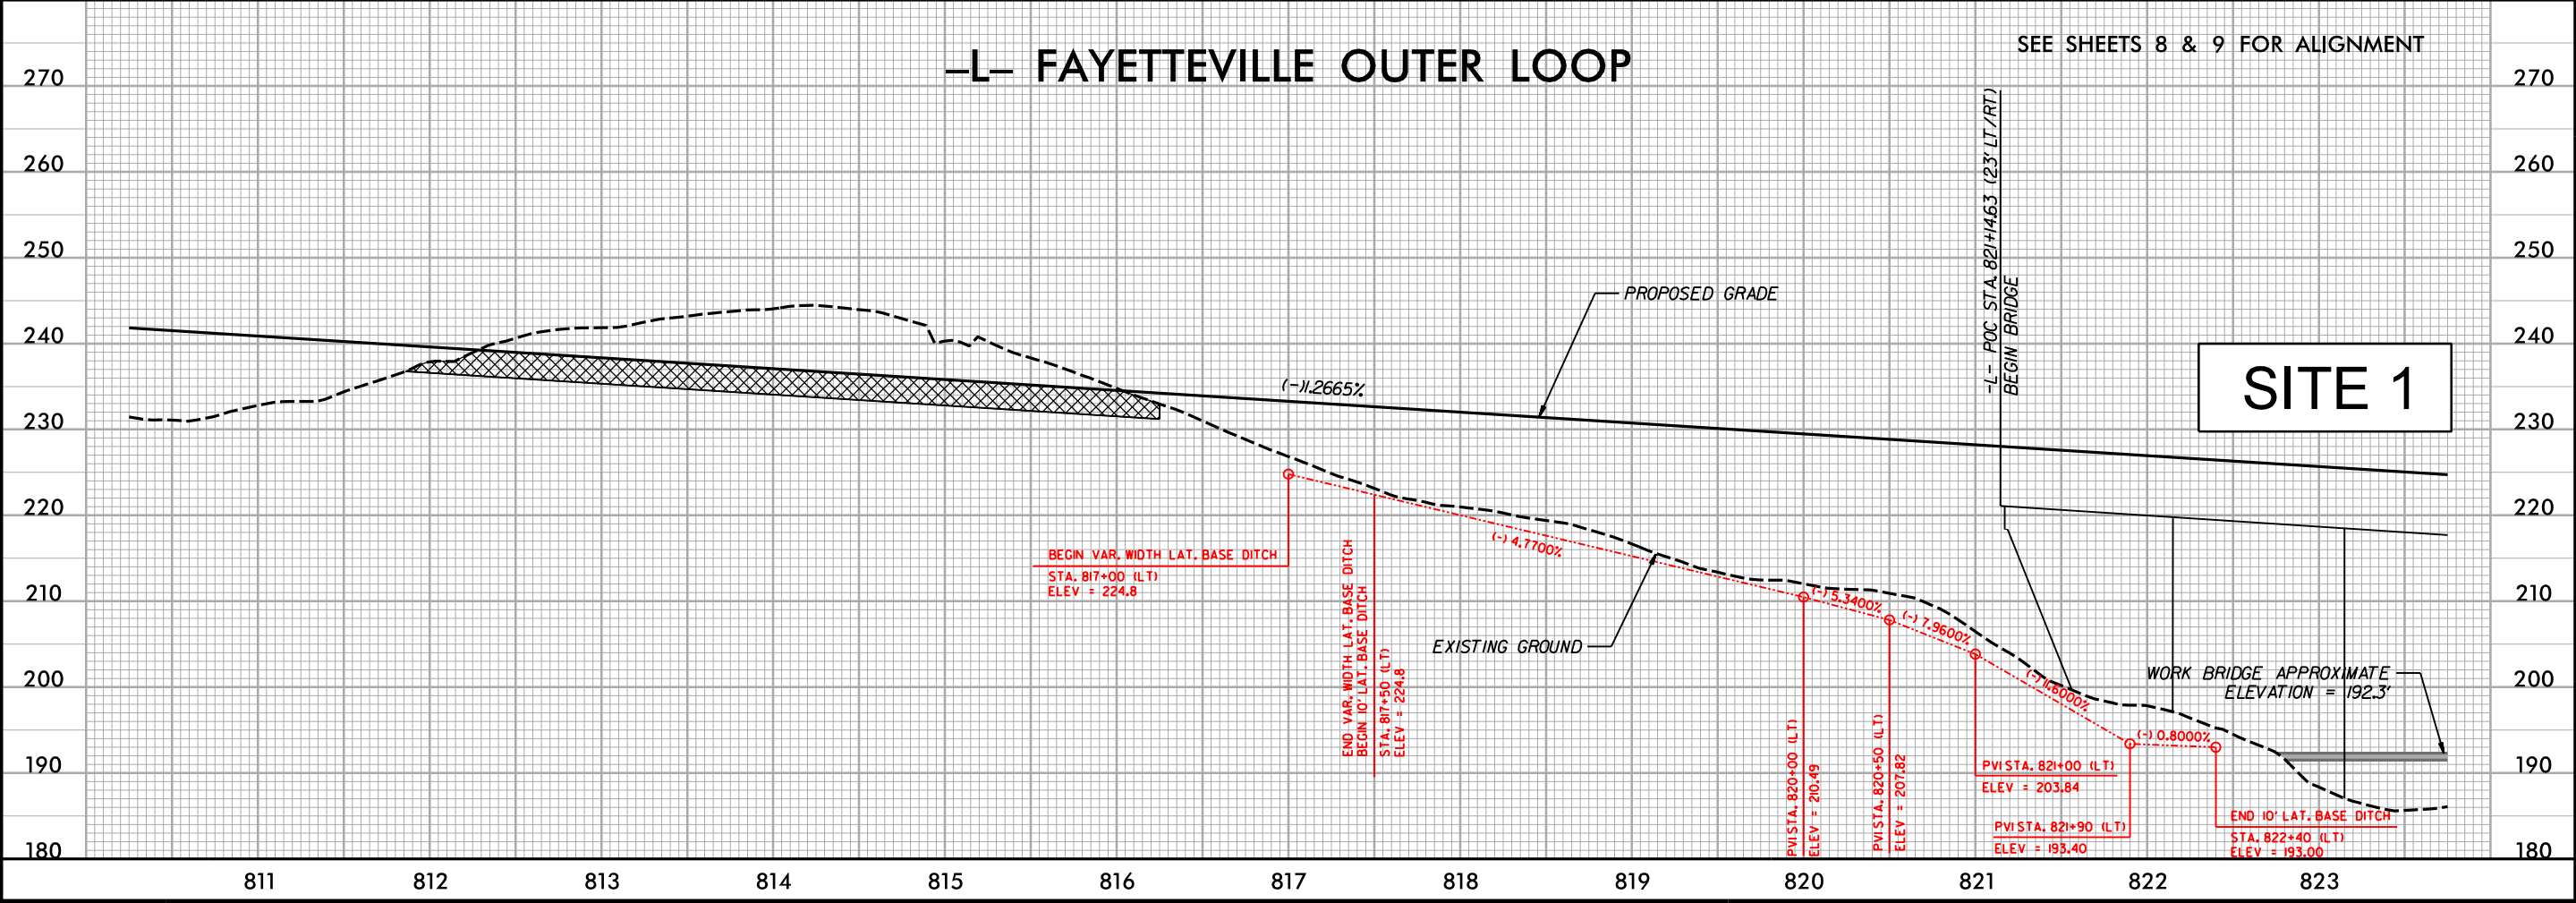

104.001.001/u259cb/Roadway/proj/u259cb.rdy.pr035

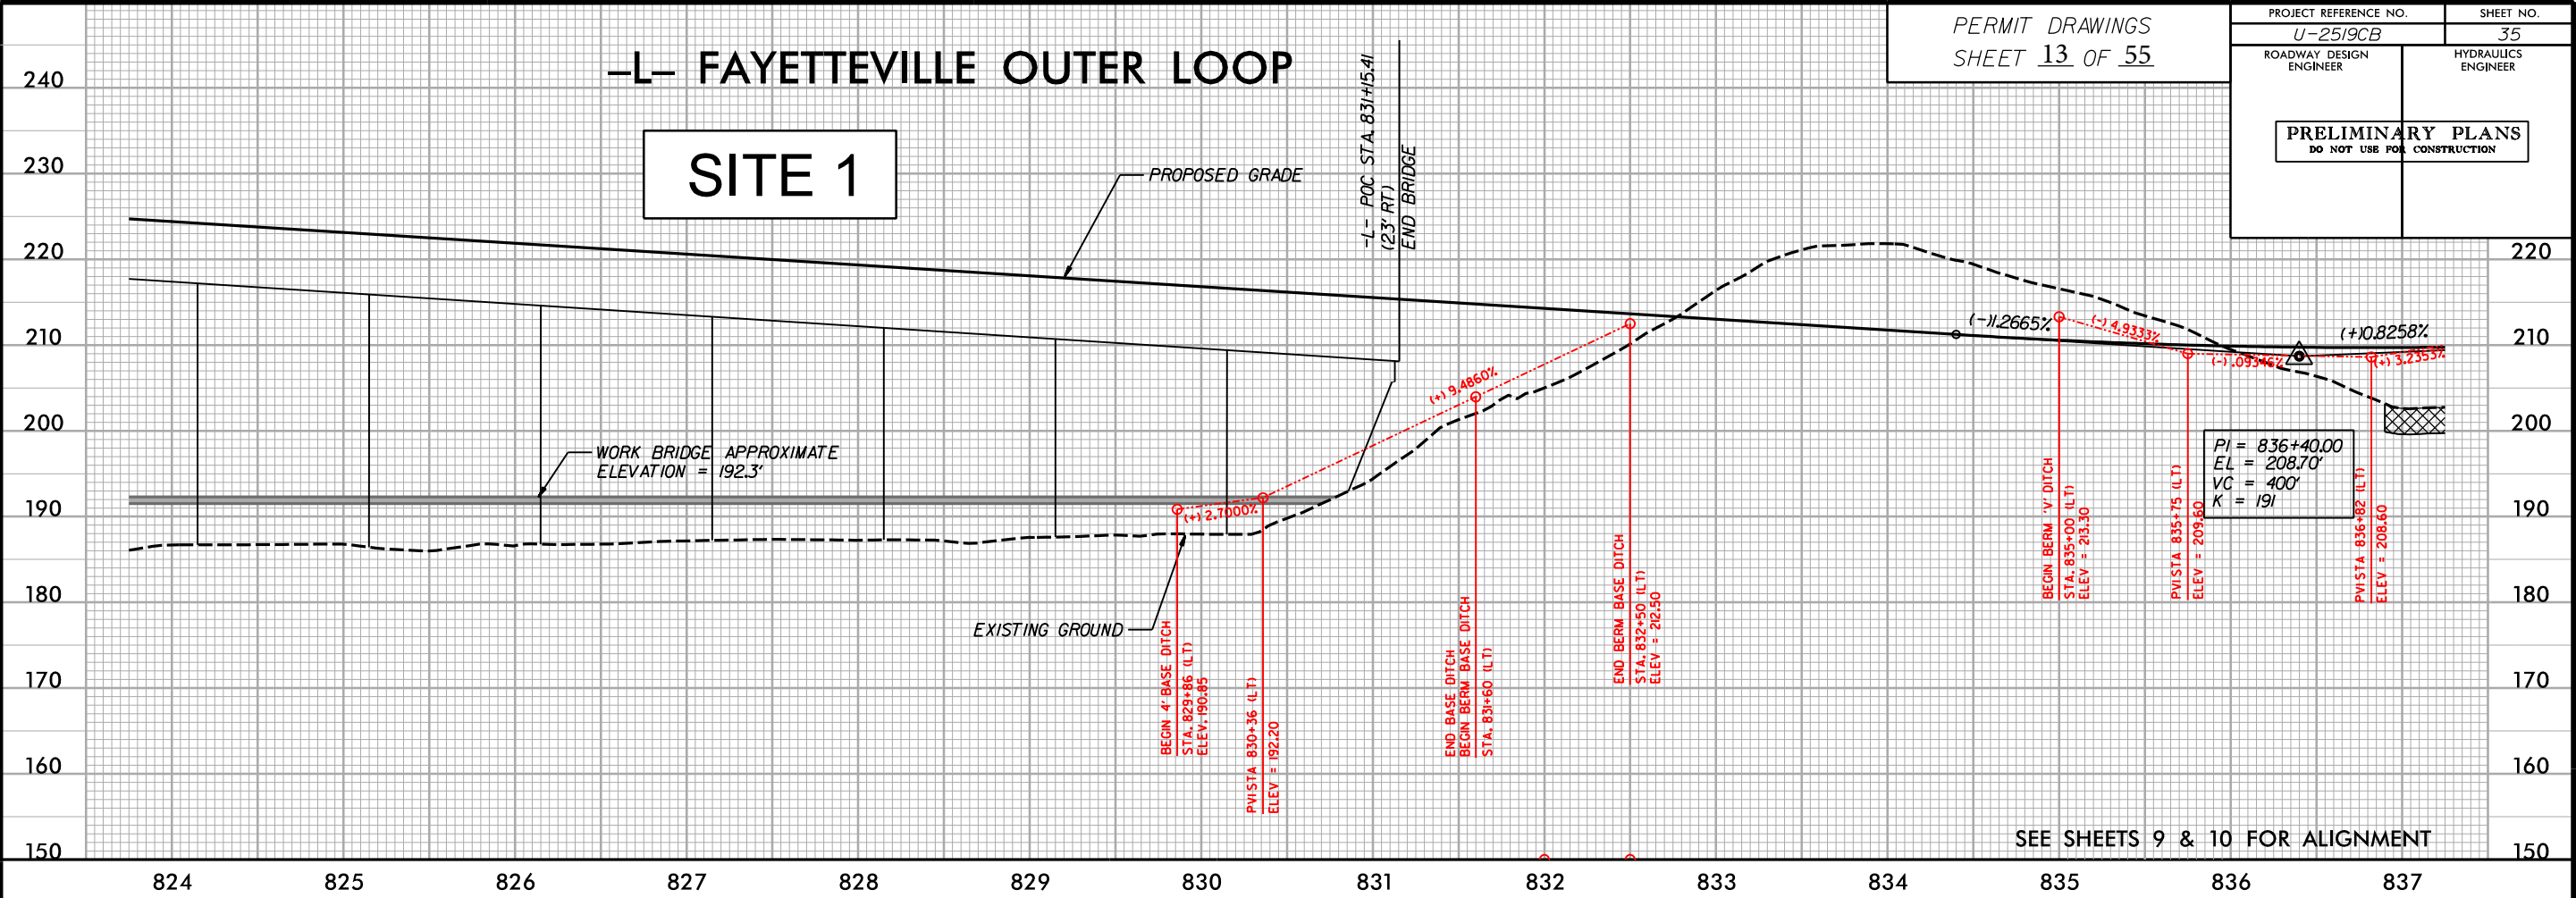

7/2/99

104.001.001/u2519cb/Roadway/pro1/u2519cb_rdy.psh10

REVISIONS

LEGEND

DENOTES IMPACTS IN SURFACE WATER

DENOTES TEMPORARY IMPACTS IN SURFACE WATER

DENOTES FILL IN WETLAND


DENOTES MECHANIZED CLEARING

DENOTES HAND CLEARING

DENOTES EXCAVATION IN WETLAND

DENOTES WORK BRIDGE

PROJECT REFERENCE NO.	SHEET NO.
U-2519CB	10
ROADWAY DESIGN ENGINEER	HYDRAULICS ENGINEER
PRELIMINARY PLANS DO NOT USE FOR CONSTRUCTION	
PERMIT DRAWINGS SHEET 14 OF 55	

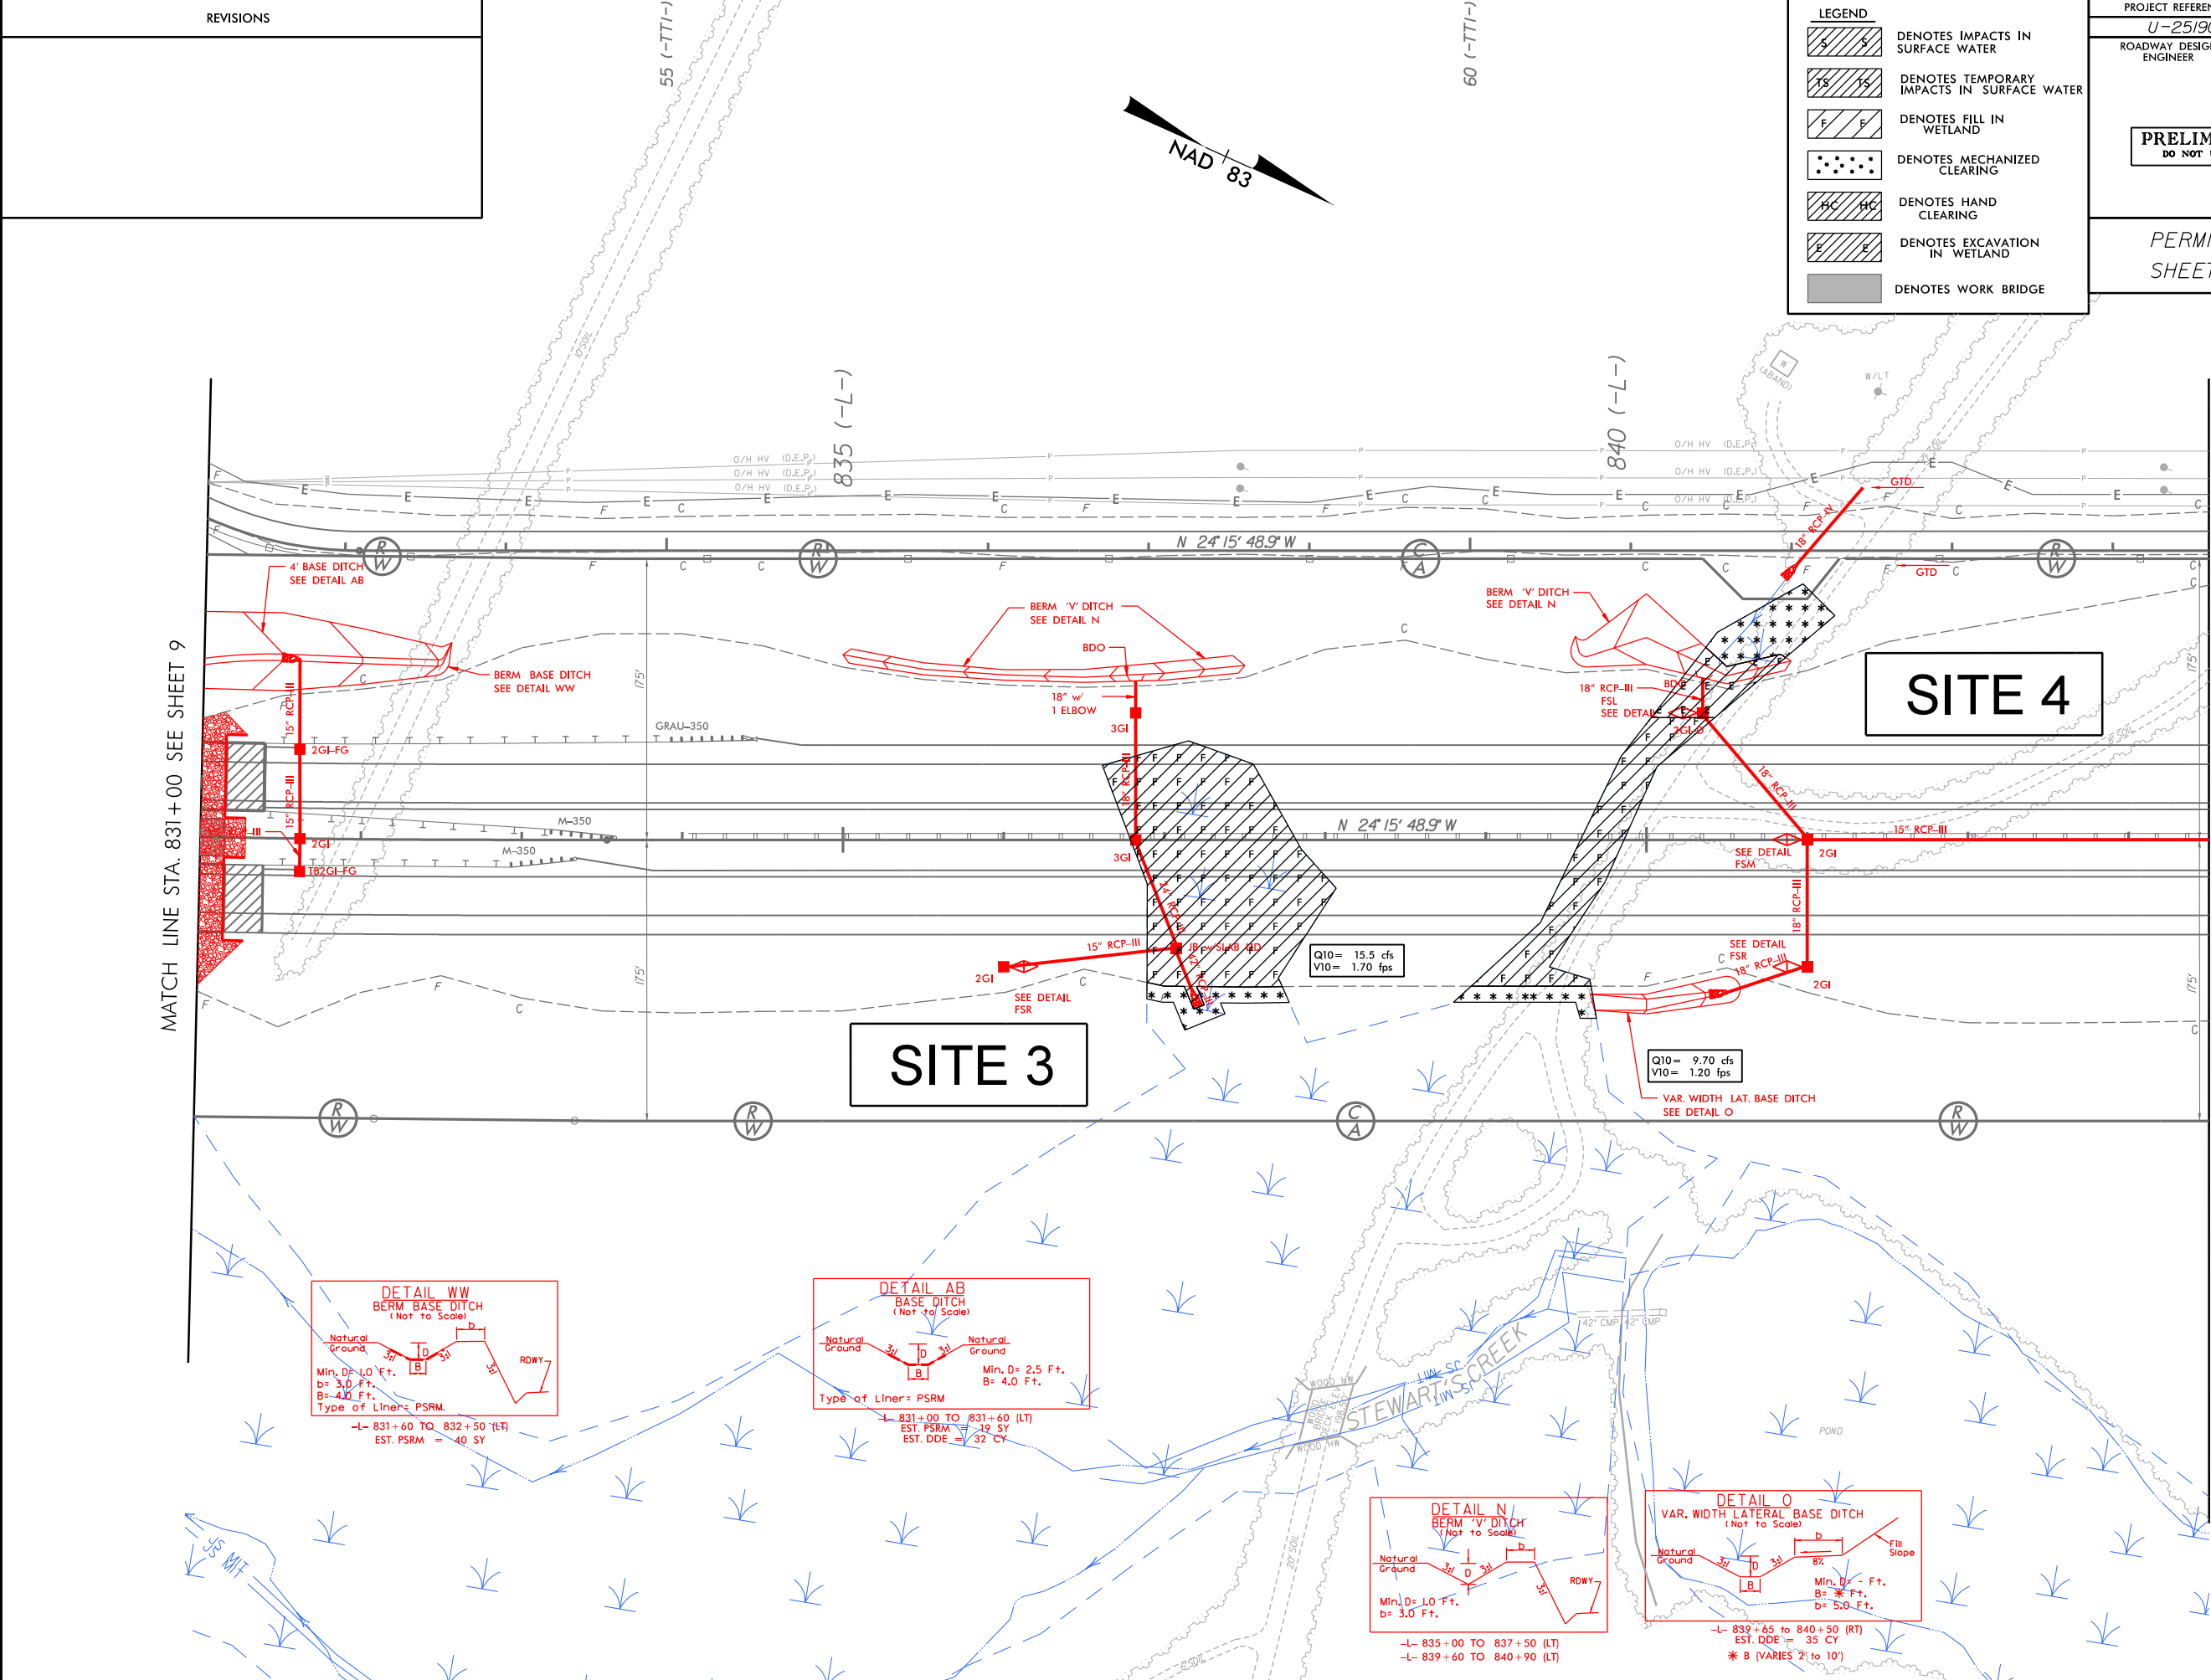

MATCH LINE STA. 831+00 SEE SHEET 9

MATCH LINE STA. 843+50 SEE SHEET 11

DETAIL WW
BERM BASE DITCH
(Not to Scale)

Min. D= 1.0 Ft.
b= 3.0 Ft.
B= 4.0 Ft.
Type of Liner= PSRM.
-L- 831+60 TO 832+50 (LT)
EST. PSRM = 40 SY

DETAIL AB
BASE DITCH
(Not to Scale)

Min. D= 2.5 Ft.
B= 4.0 Ft.
Type of Liner= PSRM
-L- 831+00 TO 831+60 (LT)
EST. PSRM = 12 SY
EST. DDE = 32 CY

DETAIL N
BERM 'V' DITCH
(Not to Scale)

Min. D= 1.0 Ft.
b= 3.0 Ft.
-L- 835+00 TO 837+50 (LT)
-L- 839+60 TO 840+90 (LT)

DETAIL O
VAR. WIDTH LATERAL BASE DITCH
(Not to Scale)

Min. D= 1.0 Ft.
B= 5.0 Ft.
b= 5.0 Ft.
-L- 839+65 TO 840+50 (RT)
EST. DDE = 35 CY
* B (VARIES 2' to 10')

SEE SHEET 35 FOR -L- PROFILE
SEE SHEET 64 -TTI- FOR PROFILE

7/2/99

104.001.001/u259cb/Roadway/pro1/u259cb_rdy.psh10

REVISIONS


LEGEND

- [Symbol] DENOTES IMPACTS IN SURFACE WATER
- [Symbol] DENOTES TEMPORARY IMPACTS IN SURFACE WATER
- [Symbol] DENOTES FILL IN WETLAND
- [Symbol] DENOTES MECHANIZED CLEARING
- [Symbol] DENOTES HAND CLEARING
- [Symbol] DENOTES EXCAVATION IN WETLAND
- [Symbol] DENOTES WORK BRIDGE

PROJECT REFERENCE NO. U-2519CB		SHEET NO. 10	
ROADWAY DESIGN ENGINEER		HYDRAULICS ENGINEER	
PRELIMINARY PLANS DO NOT USE FOR CONSTRUCTION			
PERMIT DRAWINGS SHEET 15 OF 55			

MATCH LINE STA. 831+00 SEE SHEET 9

MATCH LINE STA. 843+50 SEE SHEET 11

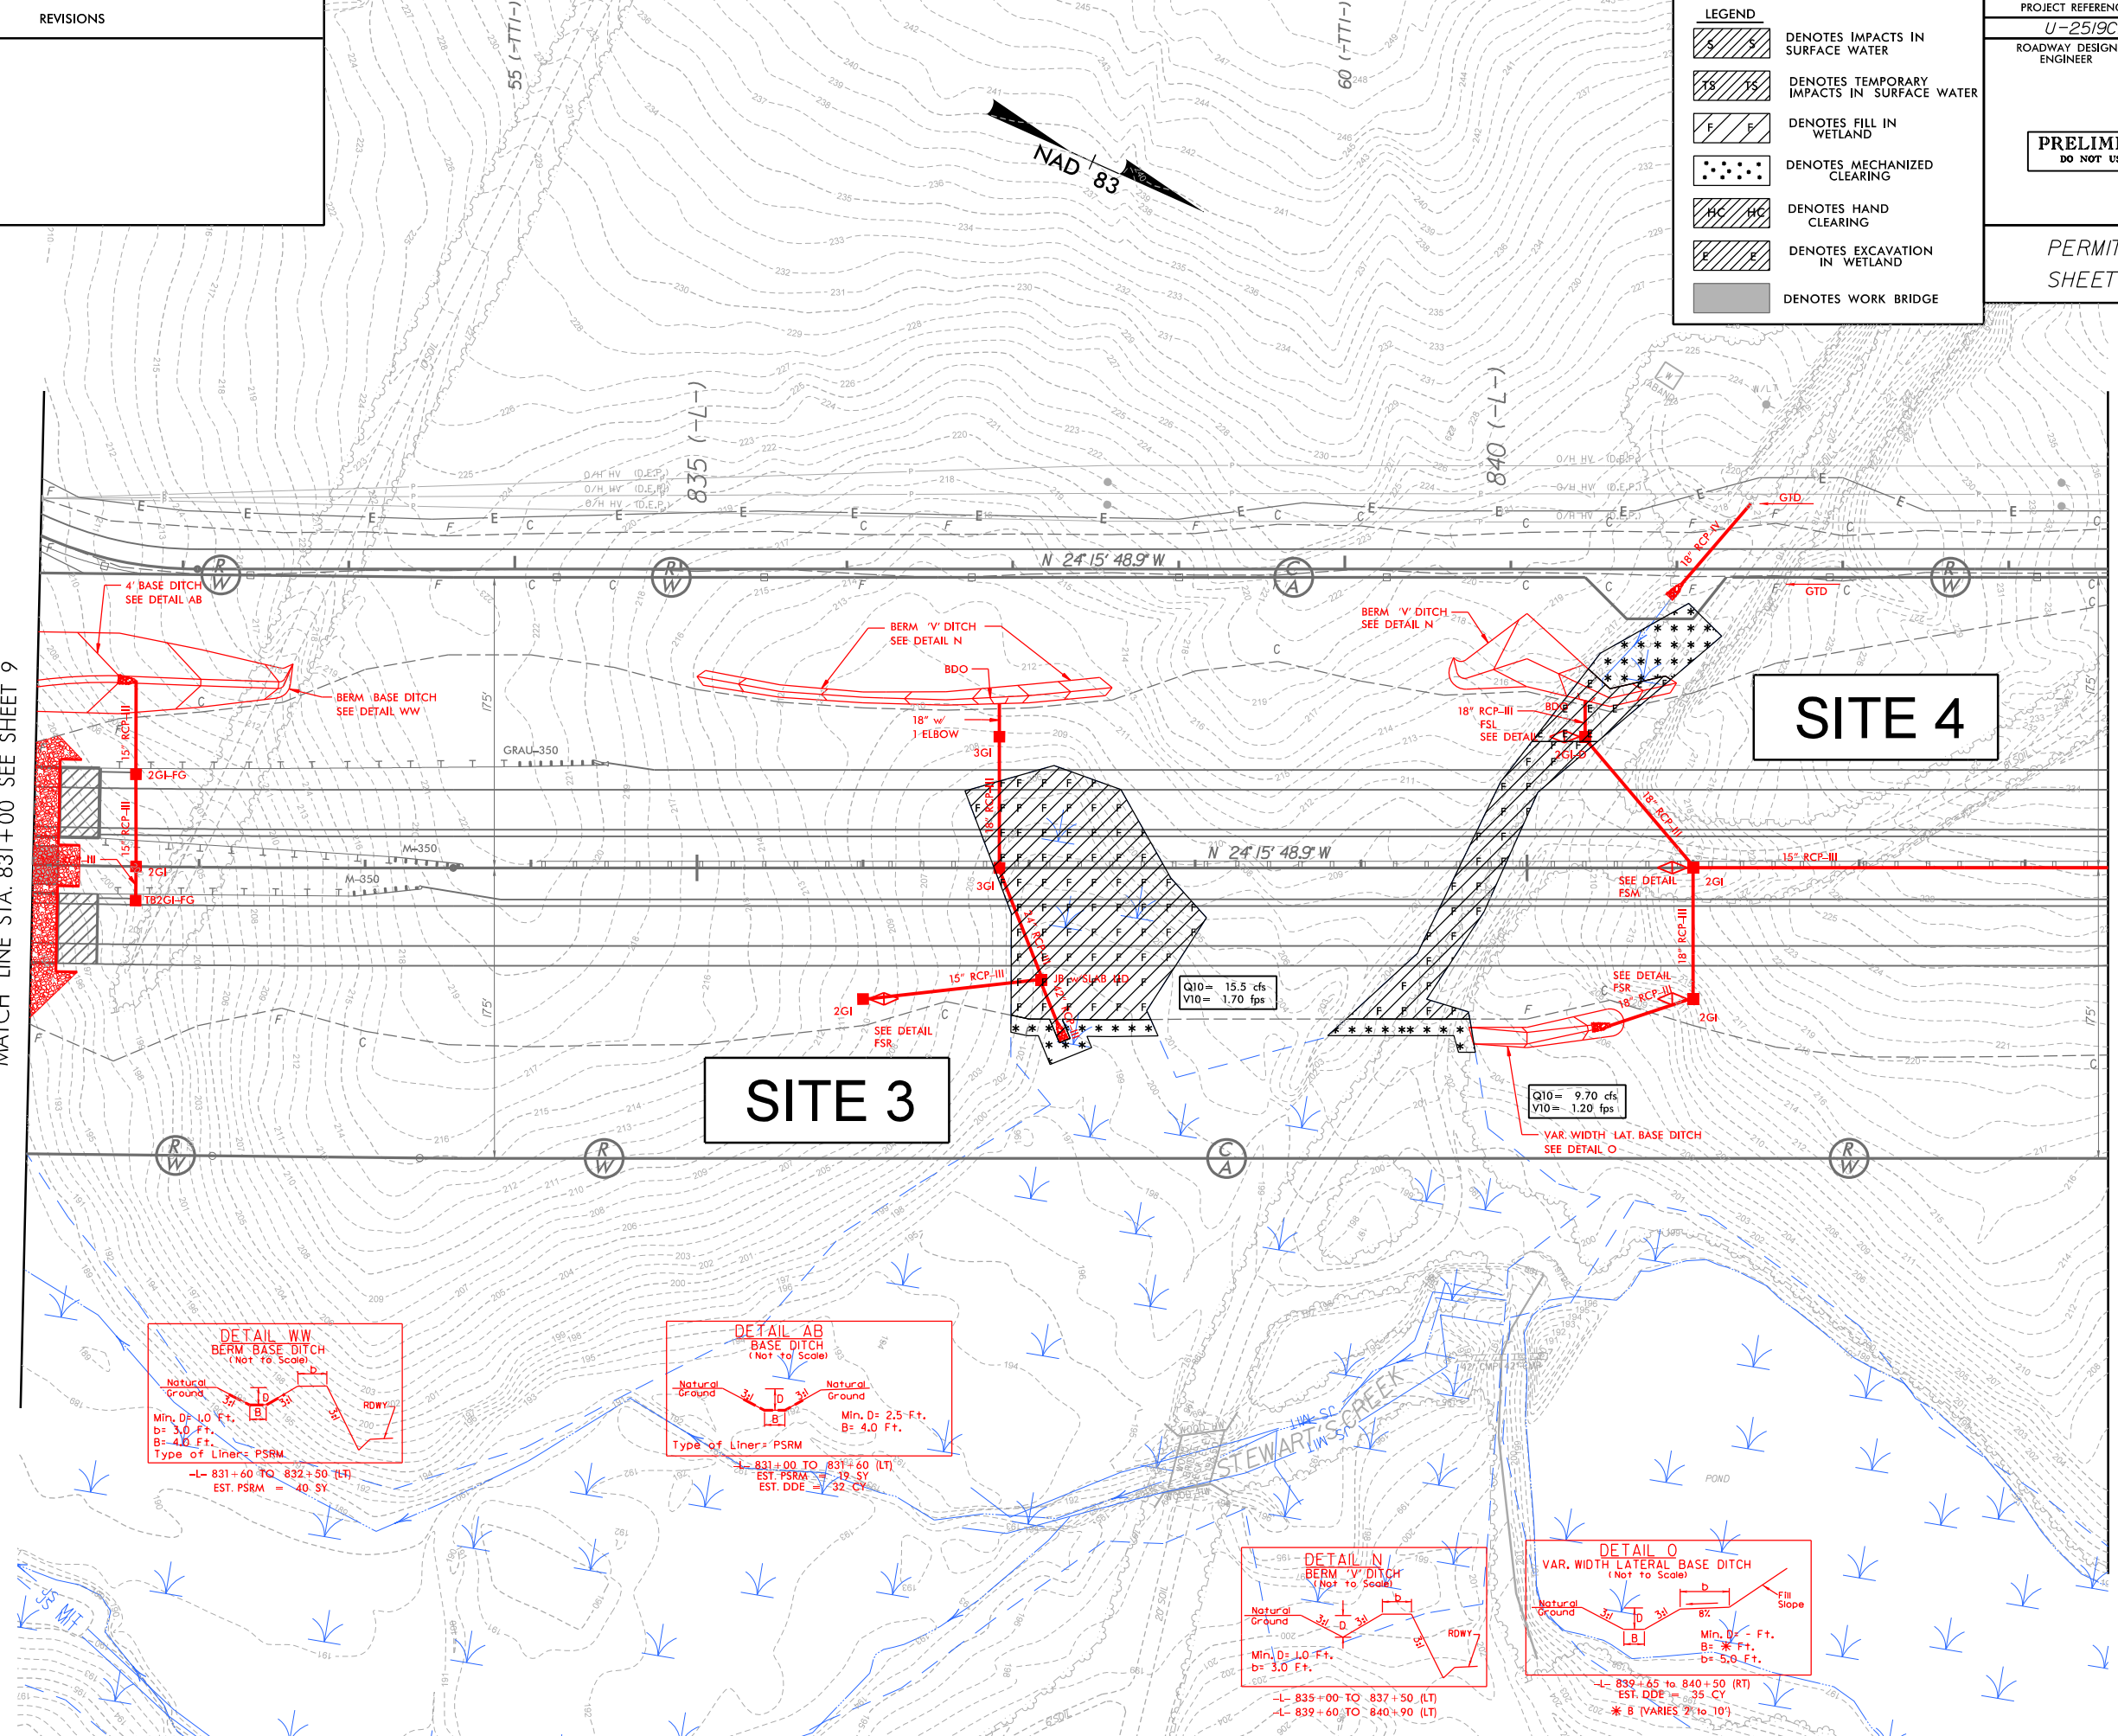

DETAIL WW
BERM BASE DITCH
(Not to Scale)

Natural Ground

Min. D= 1.0 Ft.
b= 3.0 Ft.
B= 4.0 Ft.
Type of Liners: PSRM

-L- 831+60 TO 832+50 (LT)
EST. PSRM = 40 SY

DETAIL AB
BASE DITCH
(Not to Scale)

Natural Ground

Min. D= 2.5 Ft.
B= 4.0 Ft.
Type of Liners: PSRM

-L- 831+00 TO 831+60 (LT)
EST. PSRM = 12 SY
EST. DDE = 32 CY

DETAIL N
BERM 'V' DITCH
(Not to Scale)

Natural Ground

Min. D= 1.0 Ft.
b= 3.0 Ft.

-L- 835+00 TO 837+50 (RT)
-L- 839+60 TO 840+90 (LT)

DETAIL O
VAR. WIDTH LATERAL BASE DITCH
(Not to Scale)


Natural Ground

Min. D= 1.0 Ft.
B= 5.0 Ft.
b= 5.0 Ft.

-L- 839+65 TO 840+50 (RT)
EST. DDE = 35 CY
* B VARIES 2' to 10'

5/14/99

PROJECT REFERENCE NO.	SHEET NO.
U-2519CB	
ROADWAY DESIGN ENGINEER	HYDRAULICS ENGINEER
PRELIMINARY PLANS DO NOT USE FOR CONSTRUCTION	

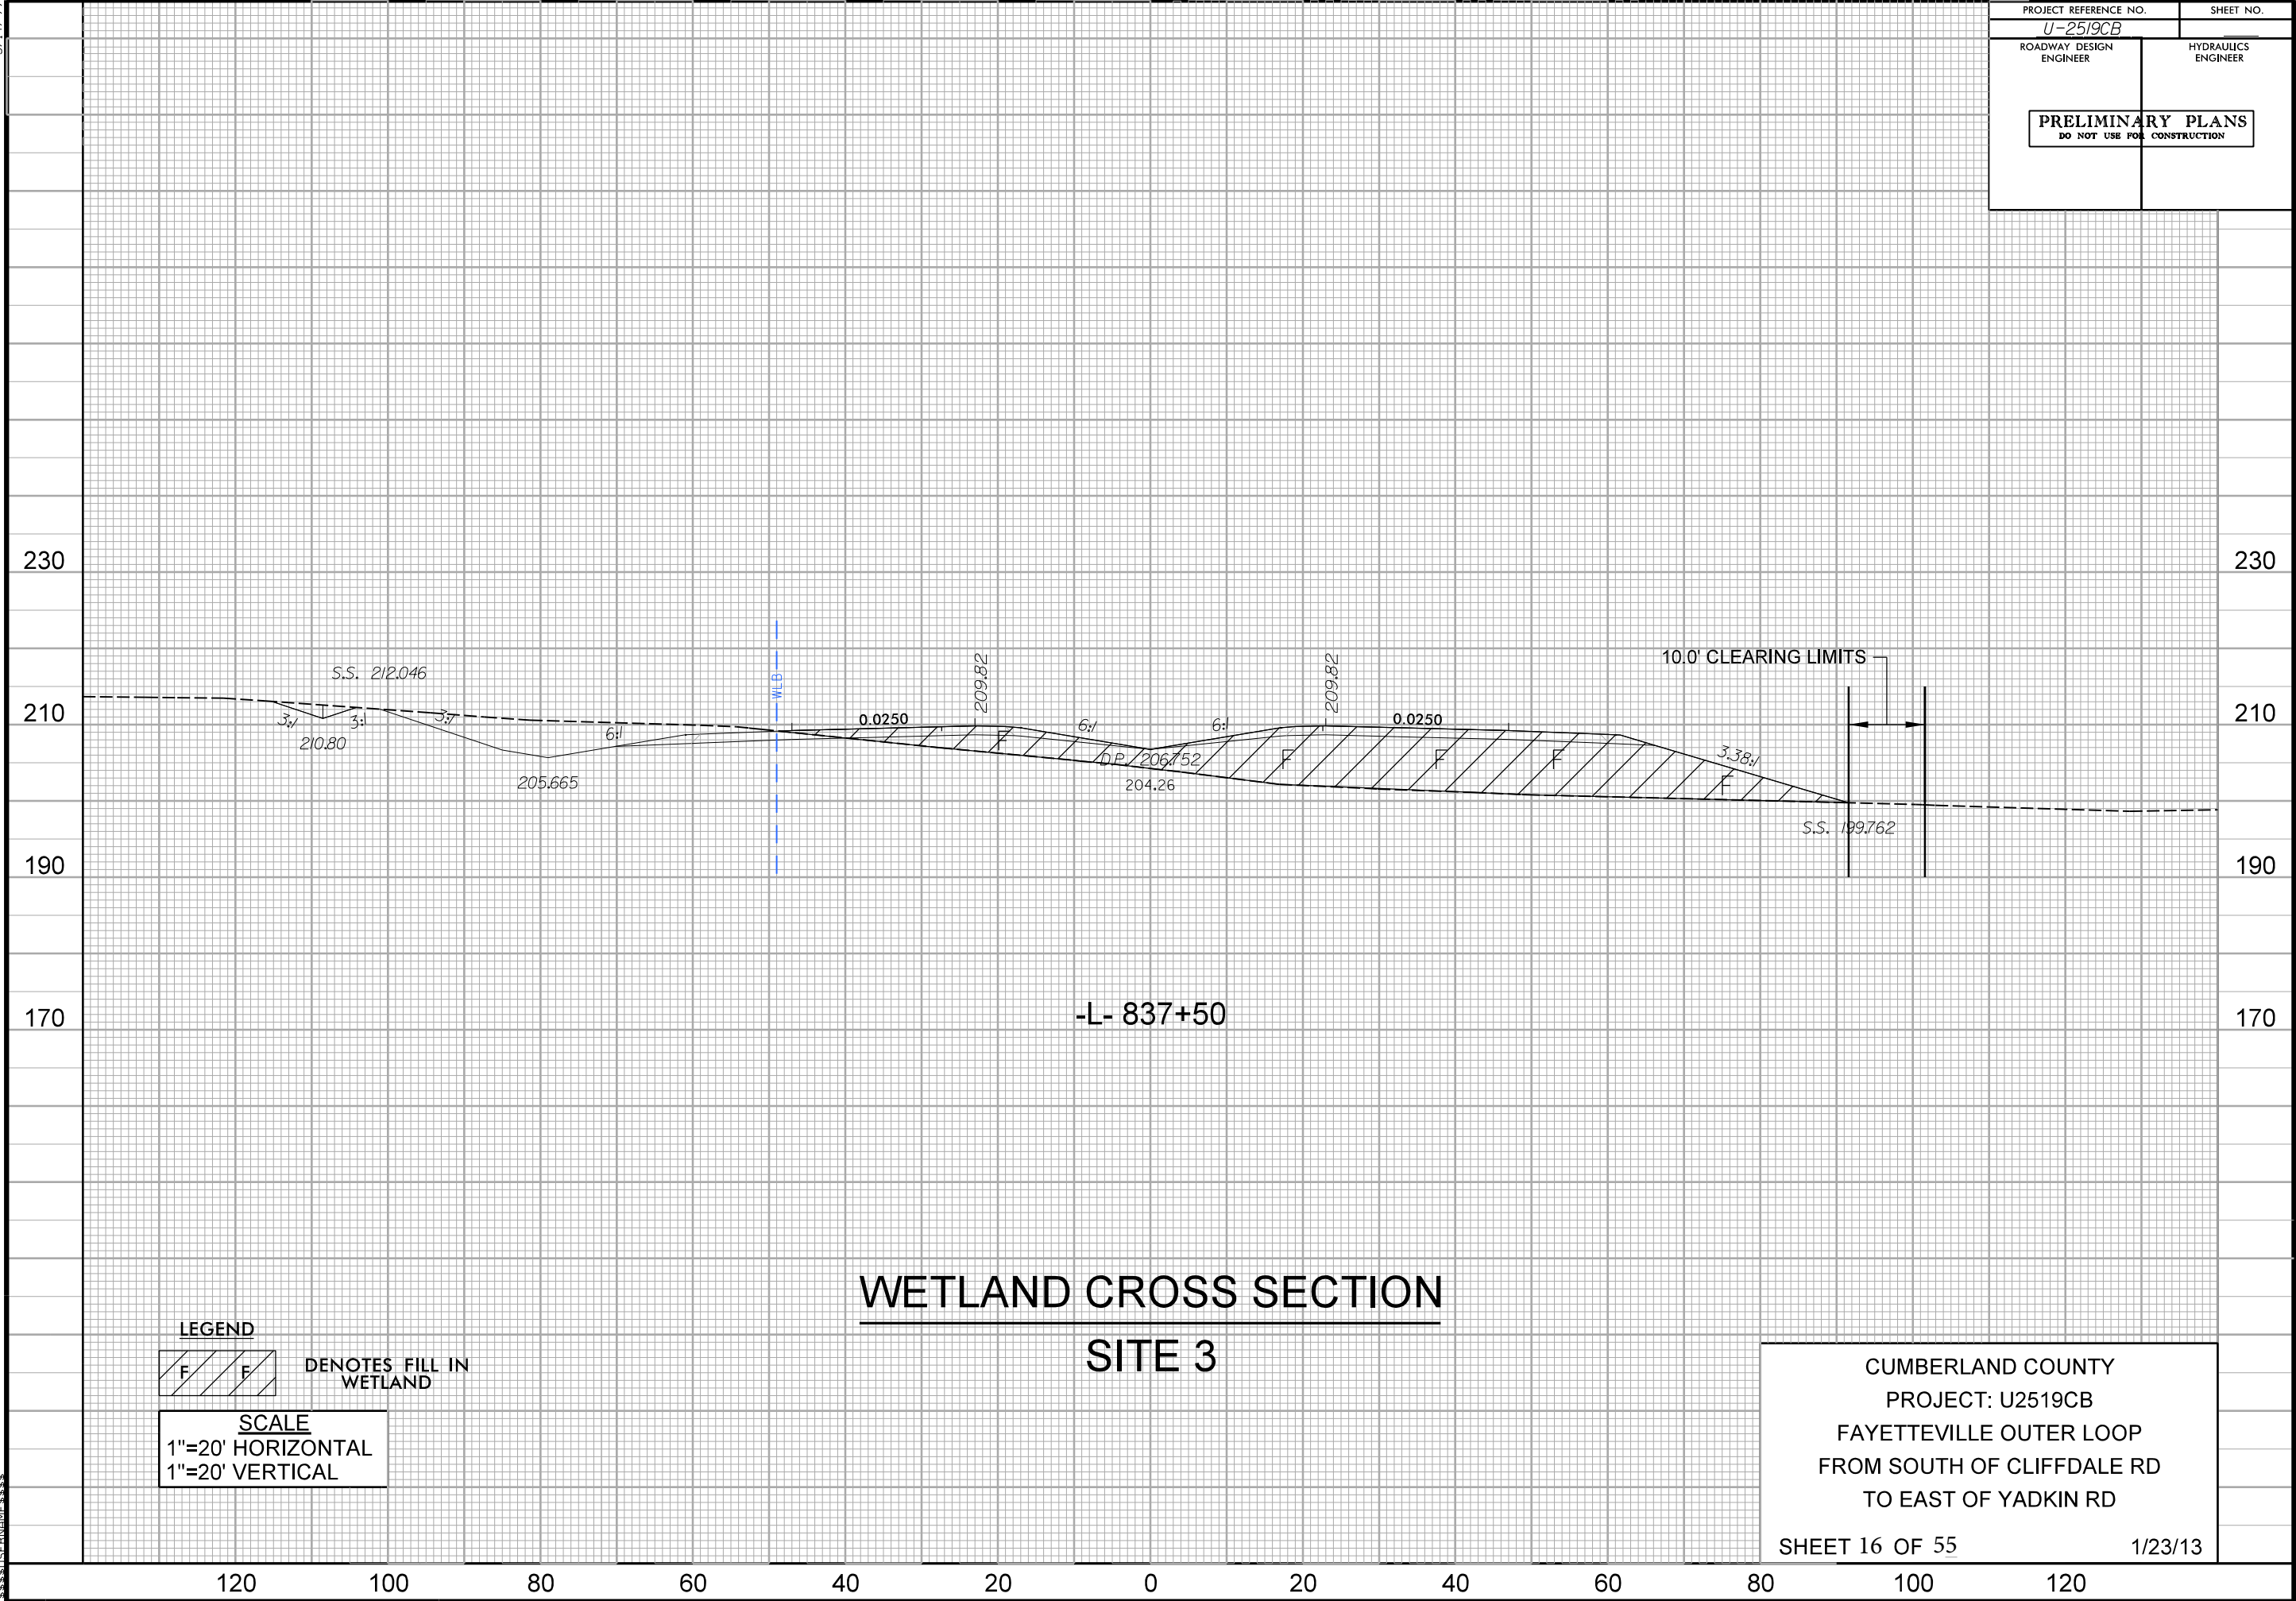

LEGEND


 DENOTES FILL IN WETLAND

SCALE
1"=20' HORIZONTAL
1"=20' VERTICAL

WETLAND CROSS SECTION
SITE 3

CUMBERLAND COUNTY
PROJECT: U2519CB
FAYETTEVILLE OUTER LOOP
FROM SOUTH OF CLIFFDALE RD
TO EAST OF YADKIN RD
SHEET 16 OF 55
1/23/13

15:57 PM 5/14/99 U-2519CB.dgn

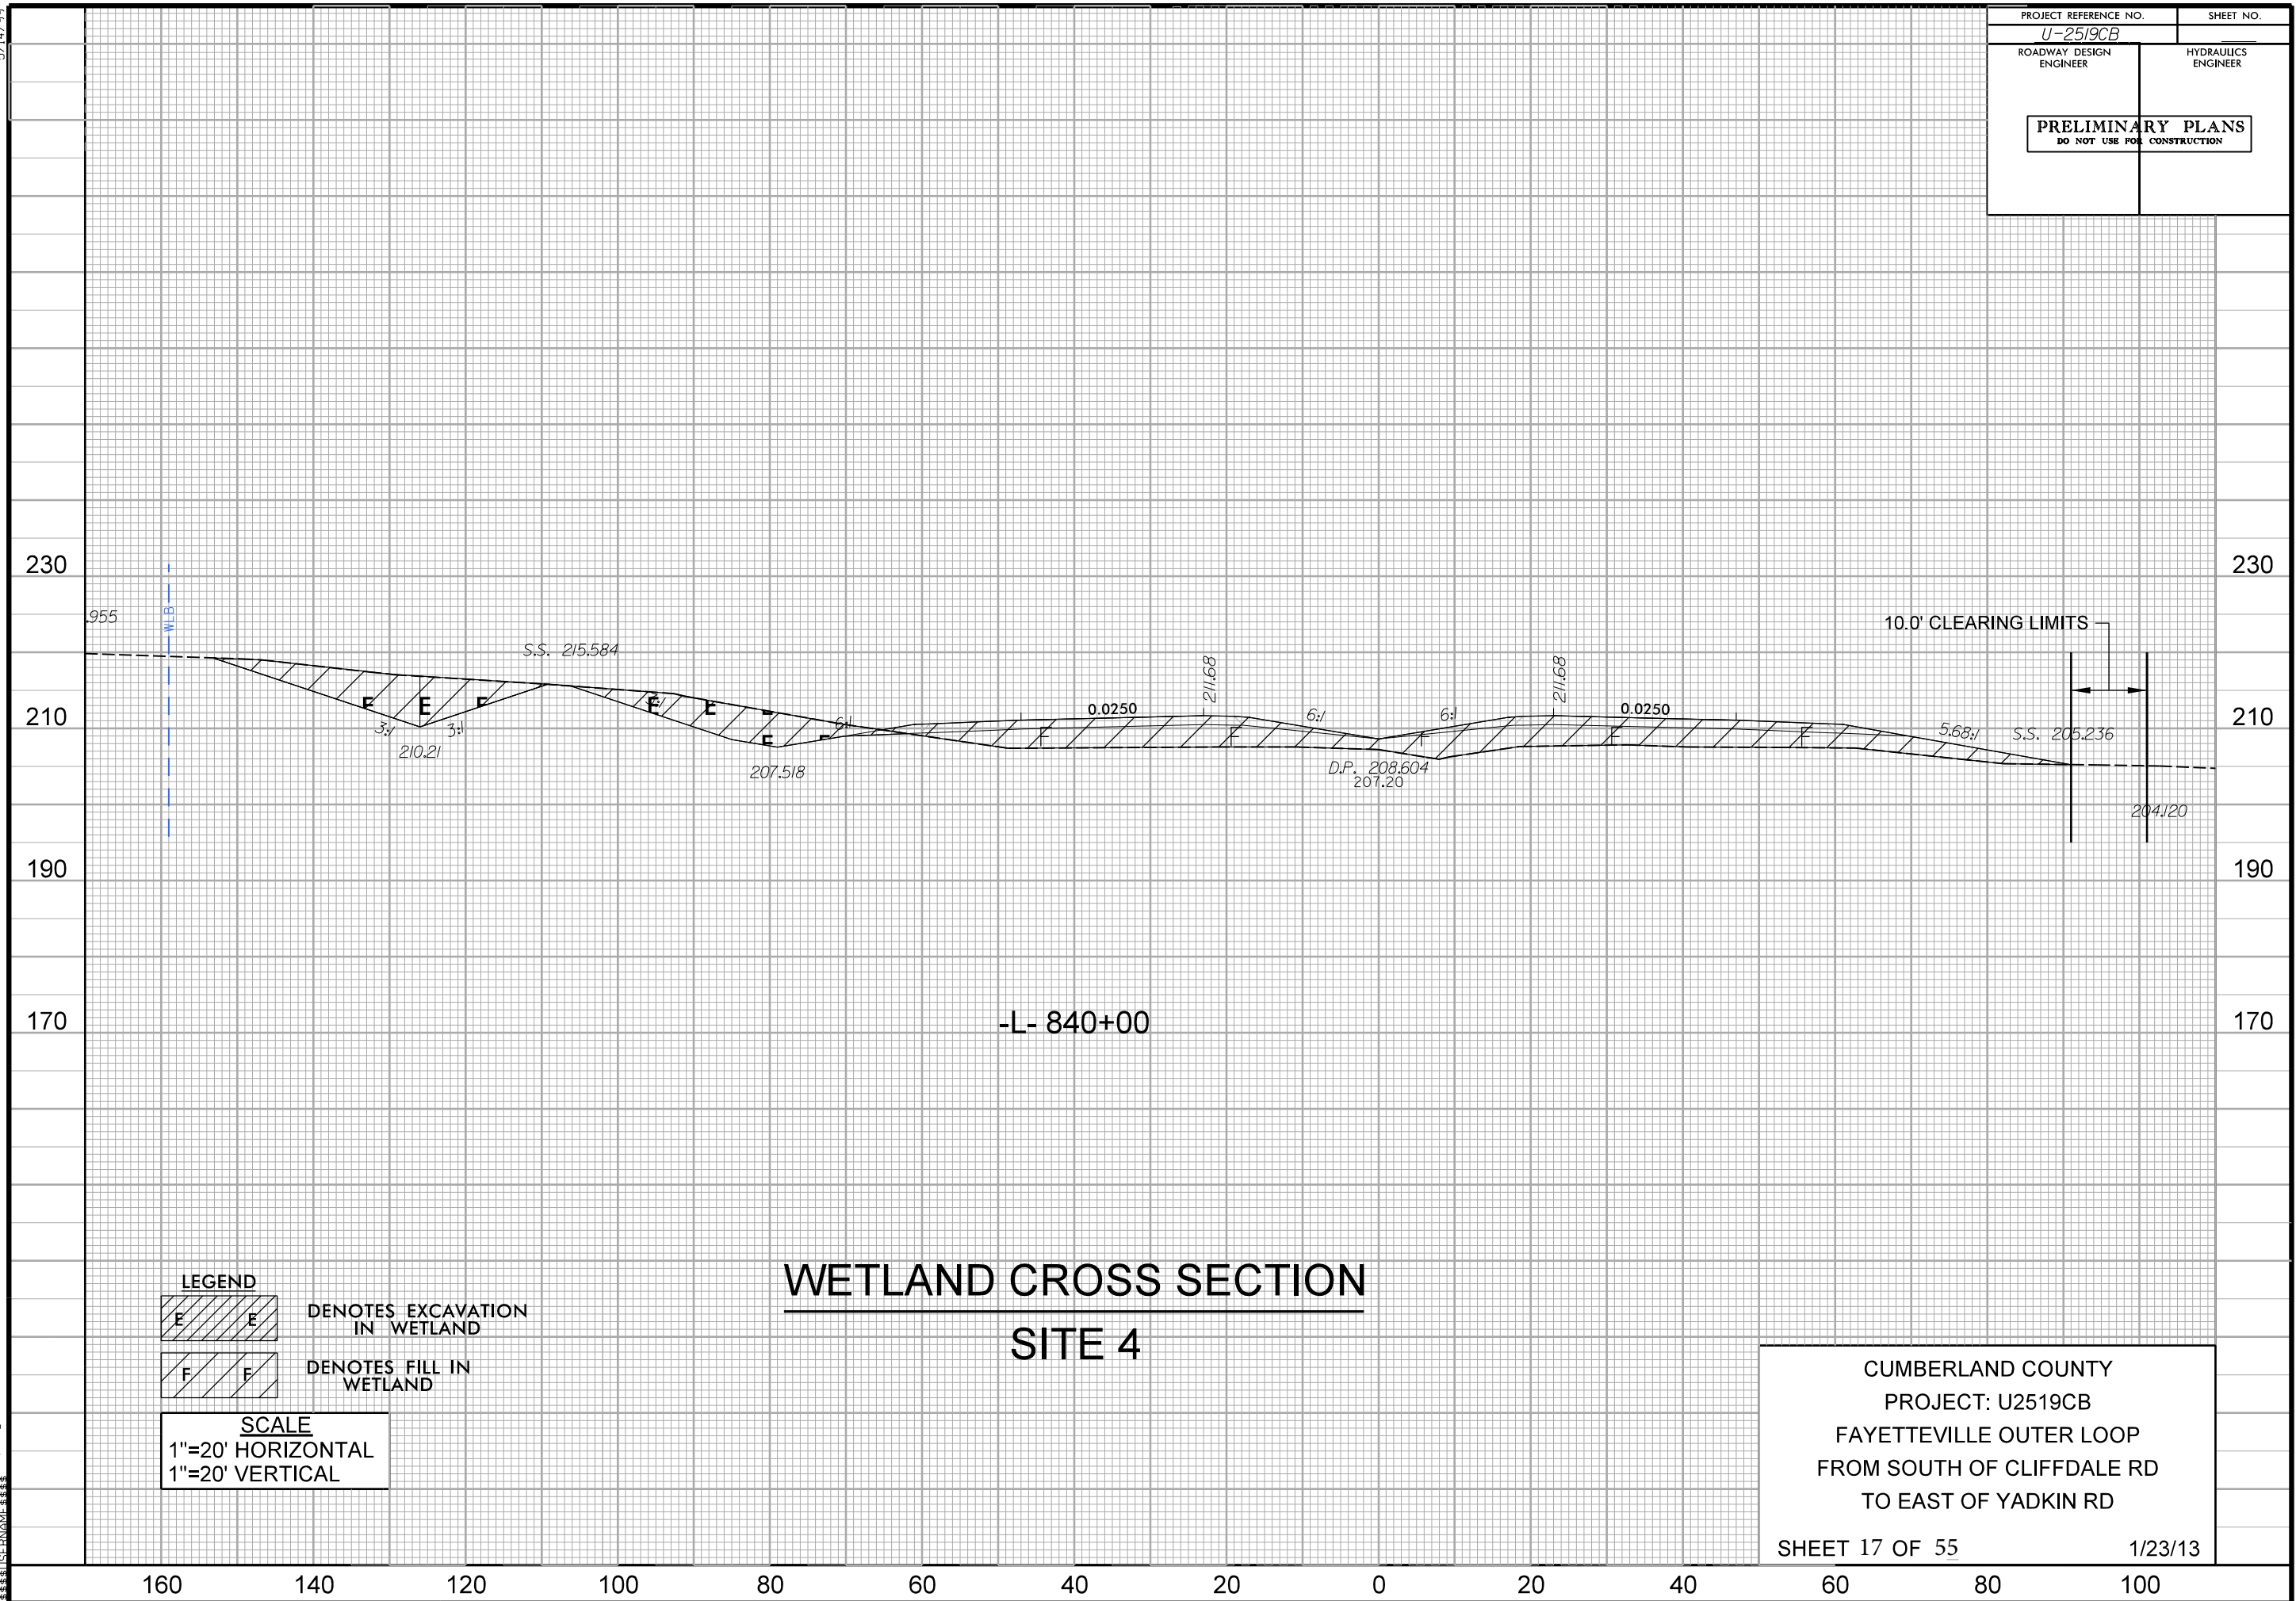




7/2/99

104.001.001/u2519cb/Roadway/proj/u2519cb_rdy.pshll

REVISIONS

LEGEND
 DENOTES IMPACTS IN SURFACE WATER
 DENOTES TEMPORARY IMPACTS IN SURFACE WATER
 DENOTES FILL IN WETLAND
 DENOTES MECHANIZED CLEARING
 DENOTES HAND CLEARING
 DENOTES EXCAVATION IN WETLAND
 DENOTES WORK BRIDGE

PROJECT REFERENCE NO.	SHEET NO.
U-2519CB	11
ROADWAY DESIGN ENGINEER	HYDRAULICS ENGINEER
PRELIMINARY PLANS DO NOT USE FOR CONSTRUCTION	
PERMIT DRAWINGS SHEET 18 OF 55	

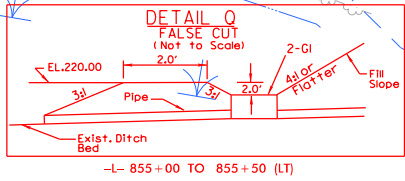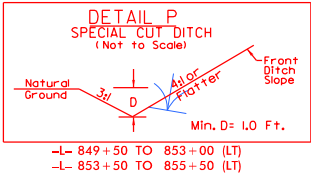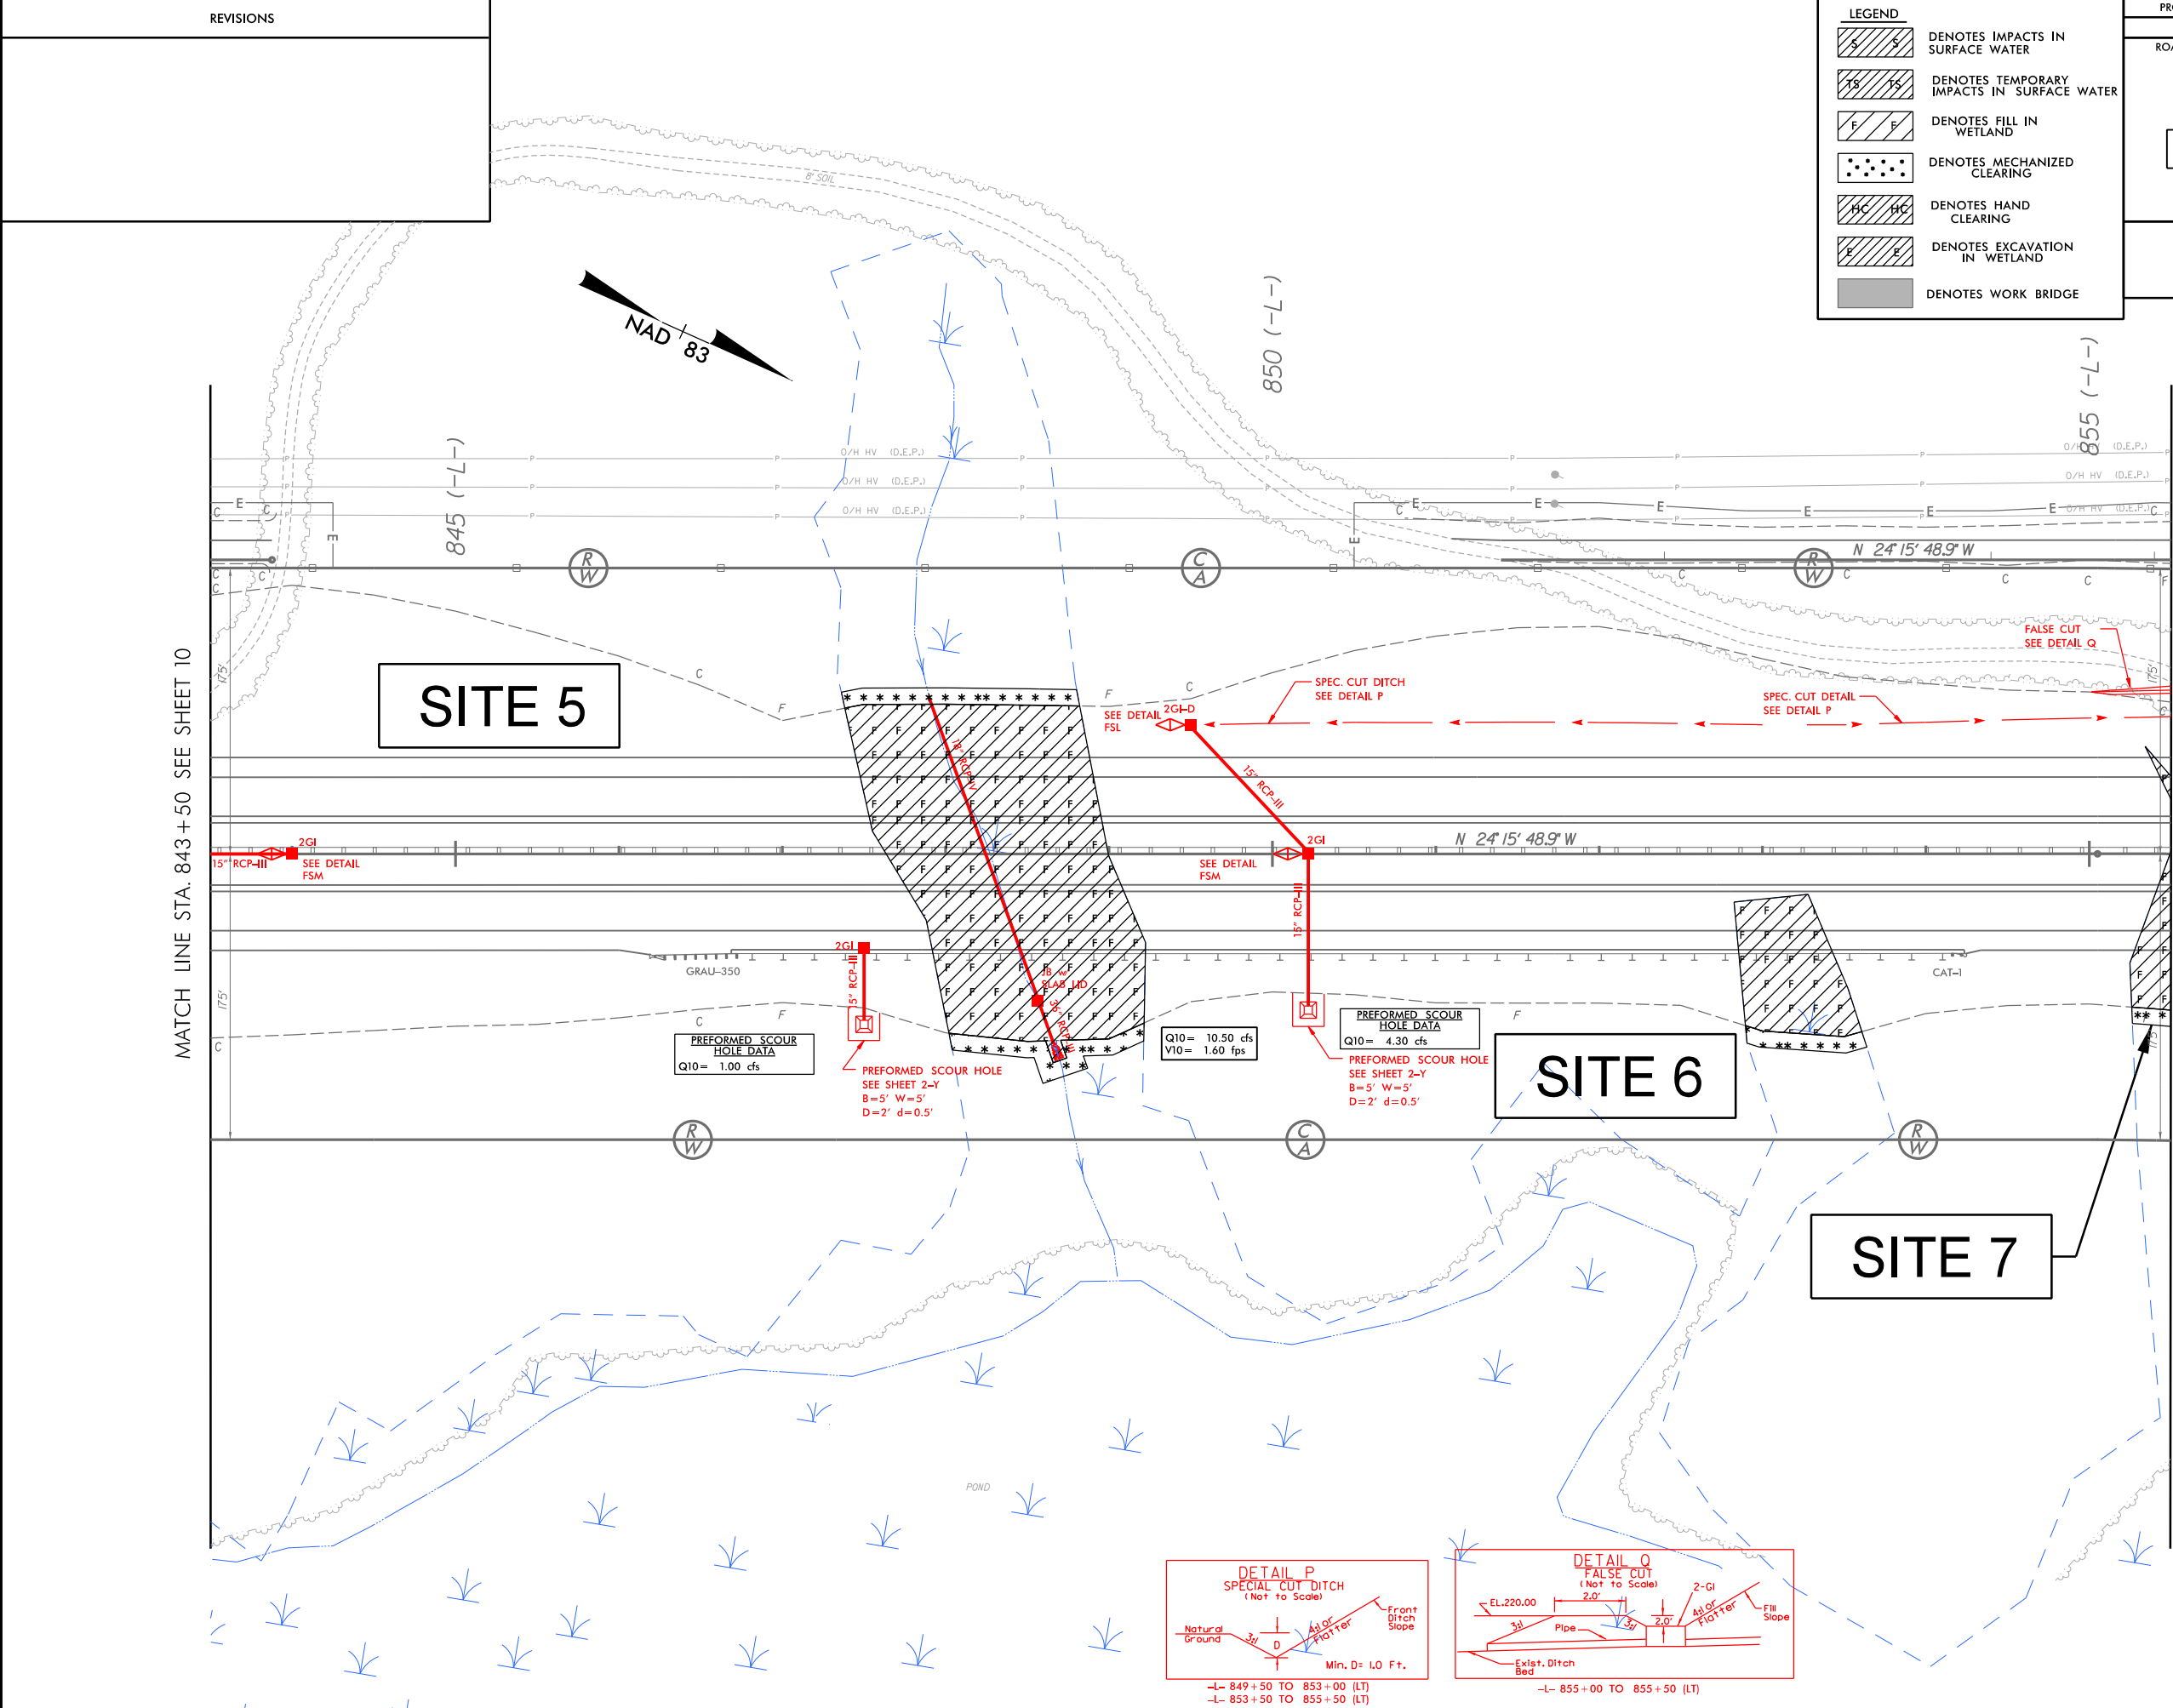

SEE SHEETS 35 & 36 FOR -L- PROFILE
SEE SHEET 64 FOR -TT1- PROFILE
SEE SHEET 65 FOR -TT2- PROFILE




7/2/99

104.001.001/u2519cb/Roadway/proj/u2519cb_rdy.pshl

REVISIONS

LEGEND
 DENOTES IMPACTS IN SURFACE WATER
 DENOTES TEMPORARY IMPACTS IN SURFACE WATER
 DENOTES FILL IN WETLAND
 DENOTES MECHANIZED CLEARING
 DENOTES HAND CLEARING
 DENOTES EXCAVATION IN WETLAND
 DENOTES WORK BRIDGE


PROJECT REFERENCE NO.	SHEET NO.
U-2519CB	11
ROADWAY DESIGN ENGINEER	HYDRAULICS ENGINEER
PRELIMINARY PLANS DO NOT USE FOR CONSTRUCTION	
PERMIT DRAWINGS SHEET 19 OF 55	

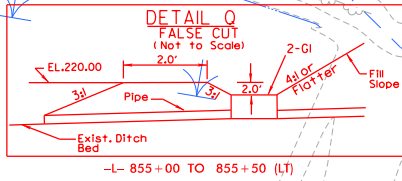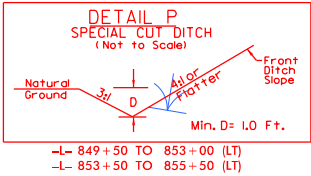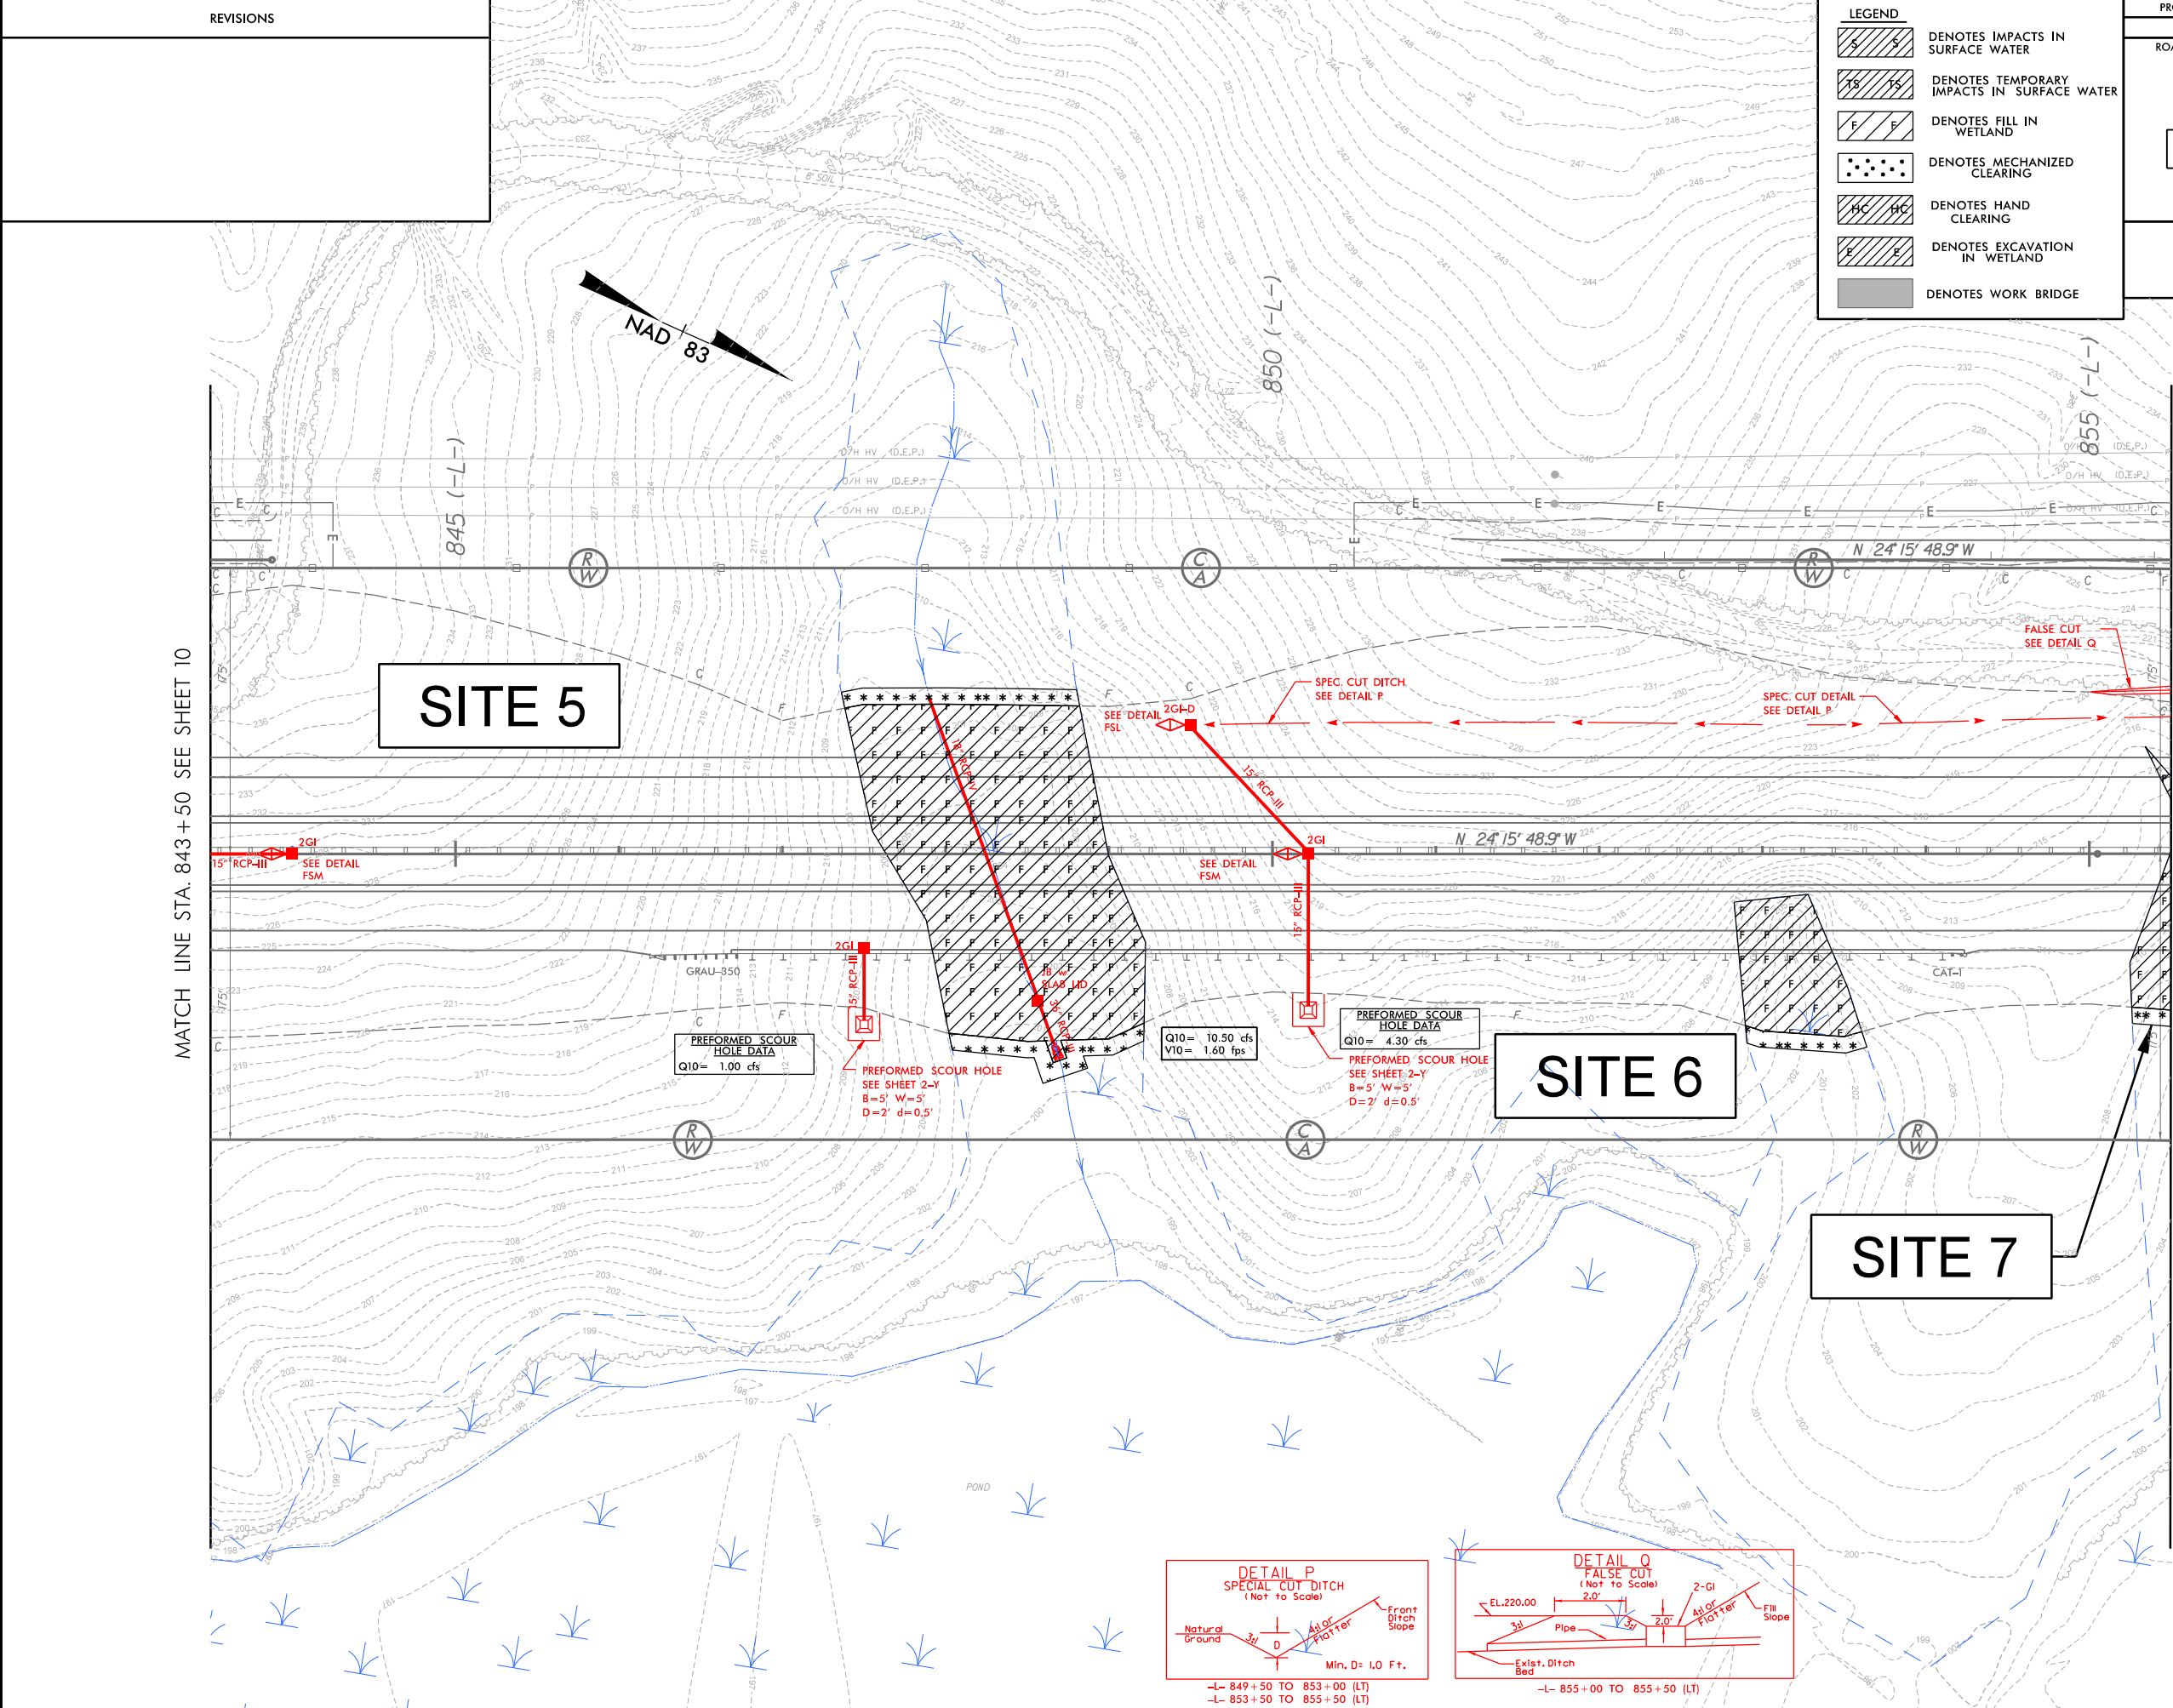

SEE SHEETS 35 & 36 FOR -L- PROFILE
SEE SHEET 64 FOR -TT1- PROFILE
SEE SHEET 65 FOR -TT2- PROFILE

5/14/99


PROJECT REFERENCE NO.		SHEET NO.
U-2519CB		
ROADWAY DESIGN ENGINEER	HYDRAULICS ENGINEER	
PRELIMINARY PLANS DO NOT USE FOR CONSTRUCTION		

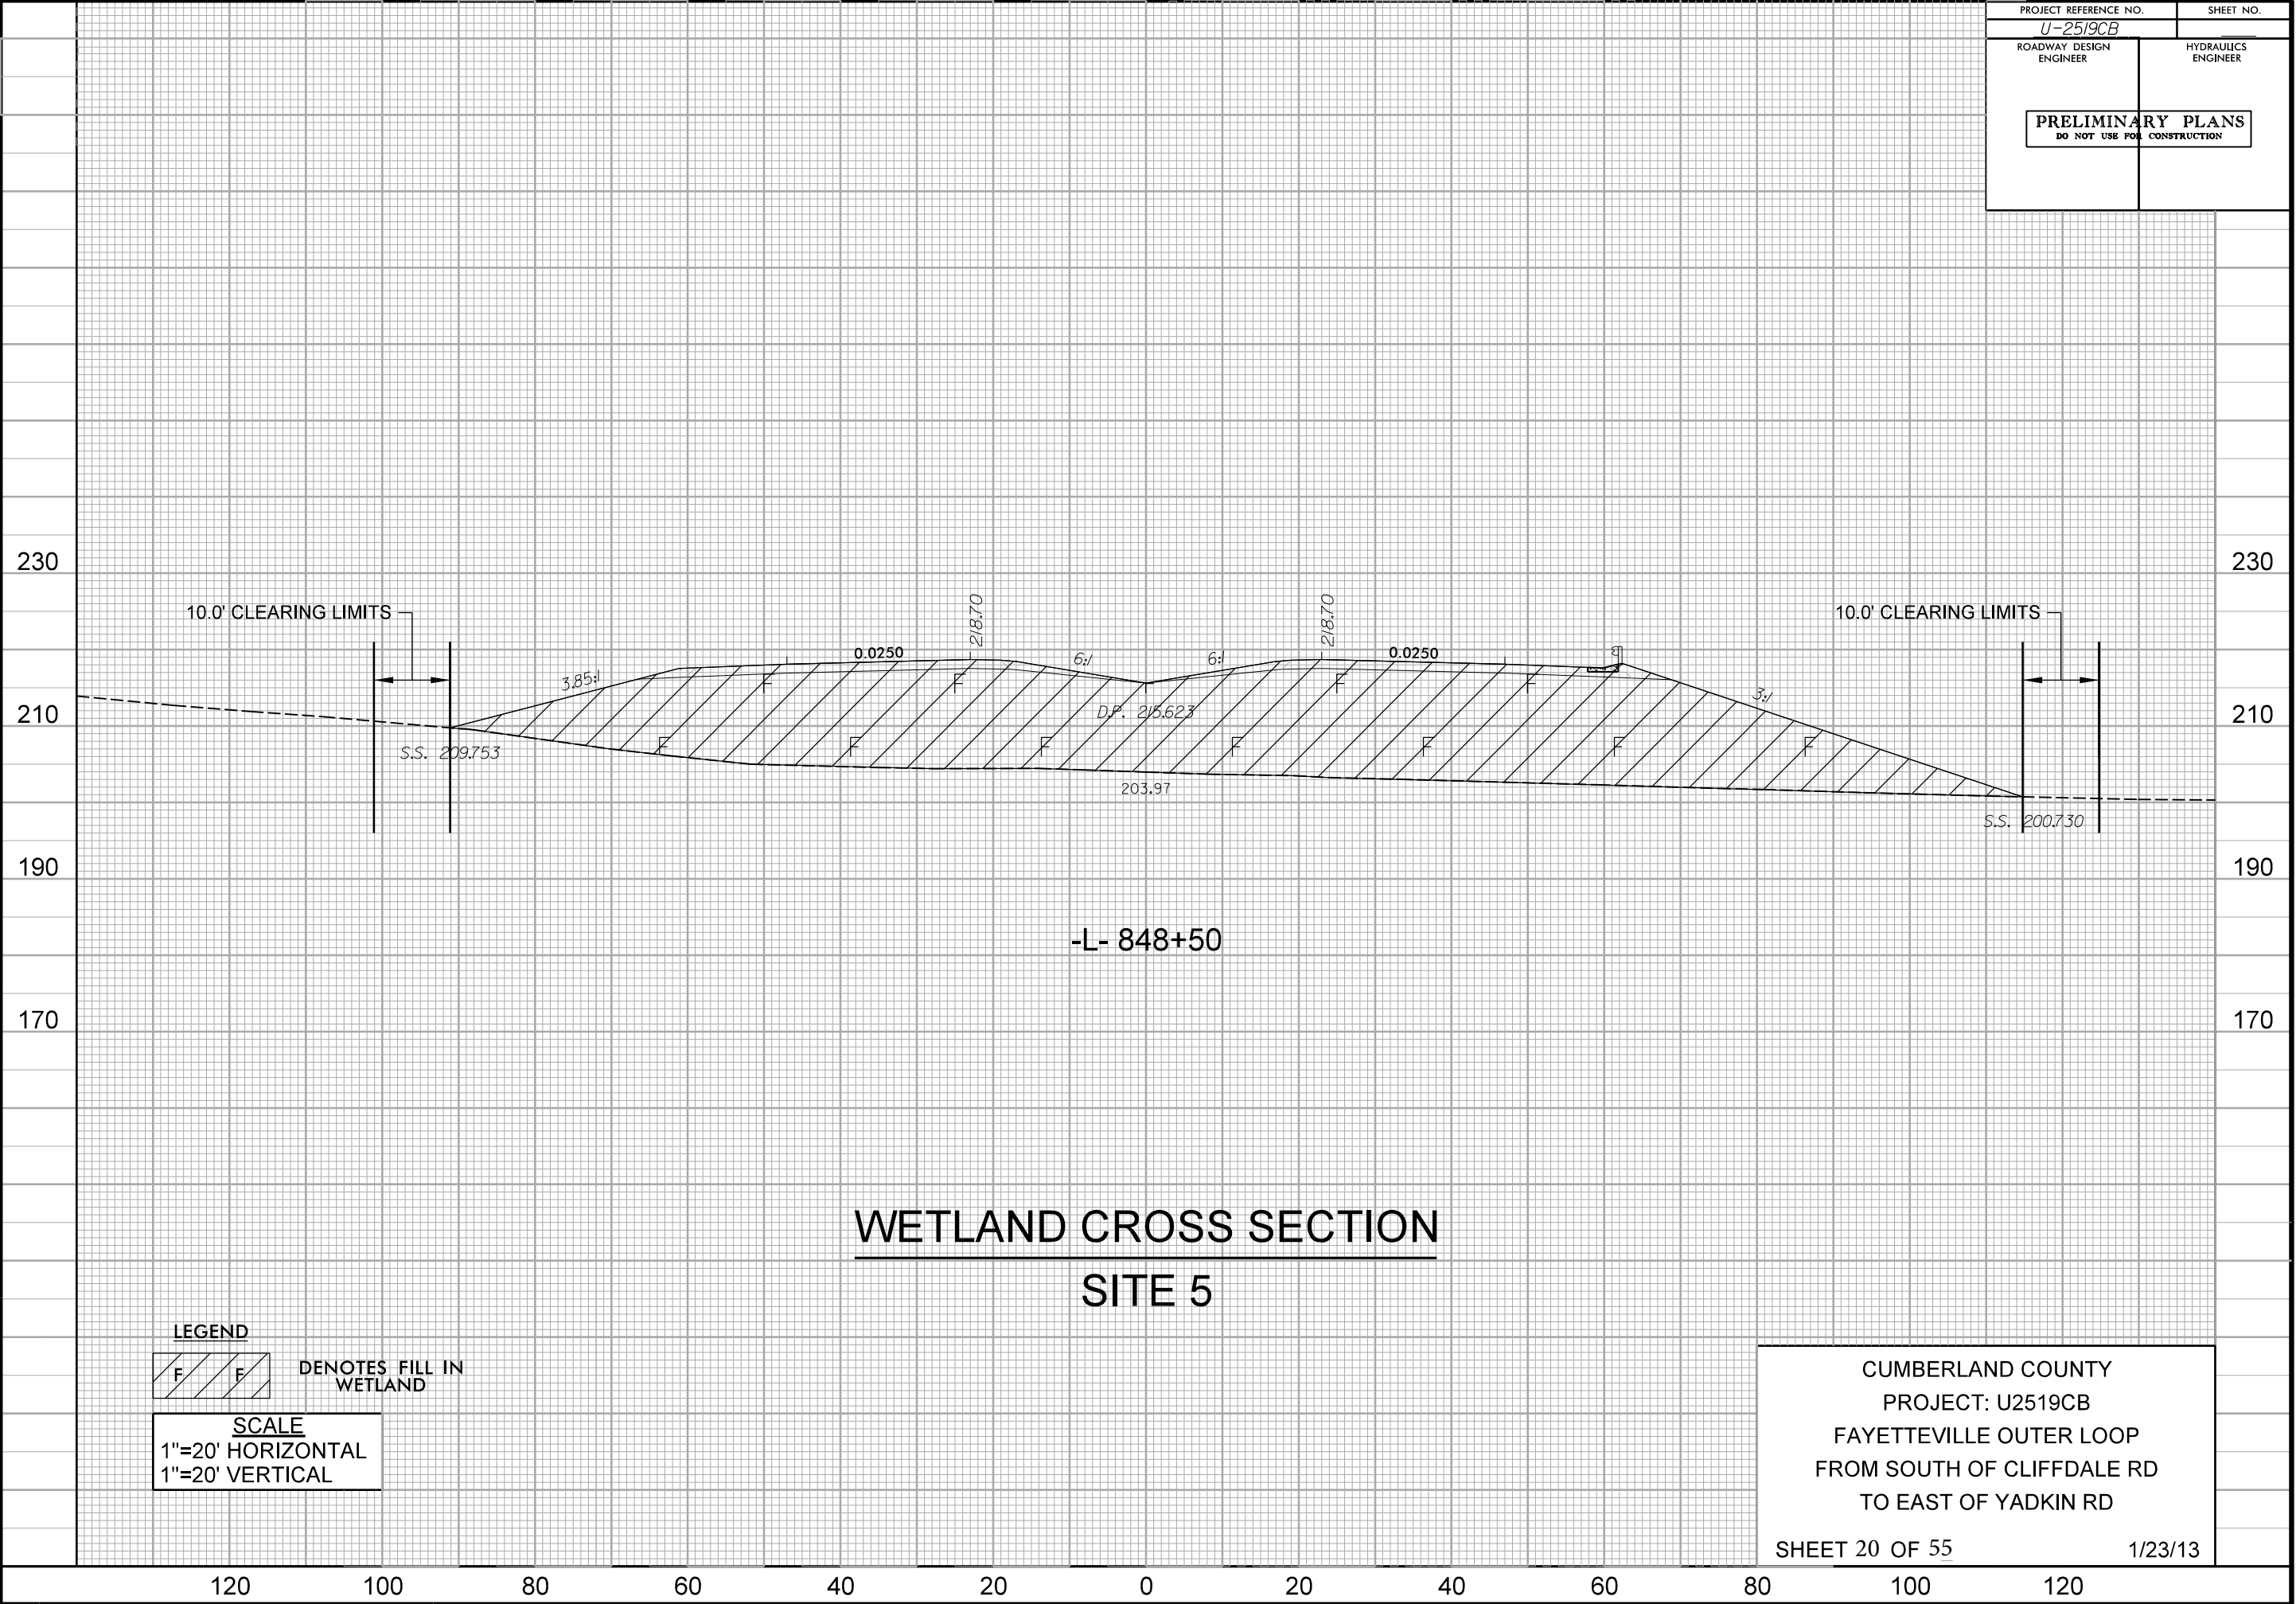

1:52:13 PM
U:\2519CB\Drawings\Wetland\Wetland.dgn

5/14/99

PROJECT REFERENCE NO.	SHEET NO.
U-2519CB	
ROADWAY DESIGN ENGINEER	HYDRAULICS ENGINEER
PRELIMINARY PLANS DO NOT USE FOR CONSTRUCTION	

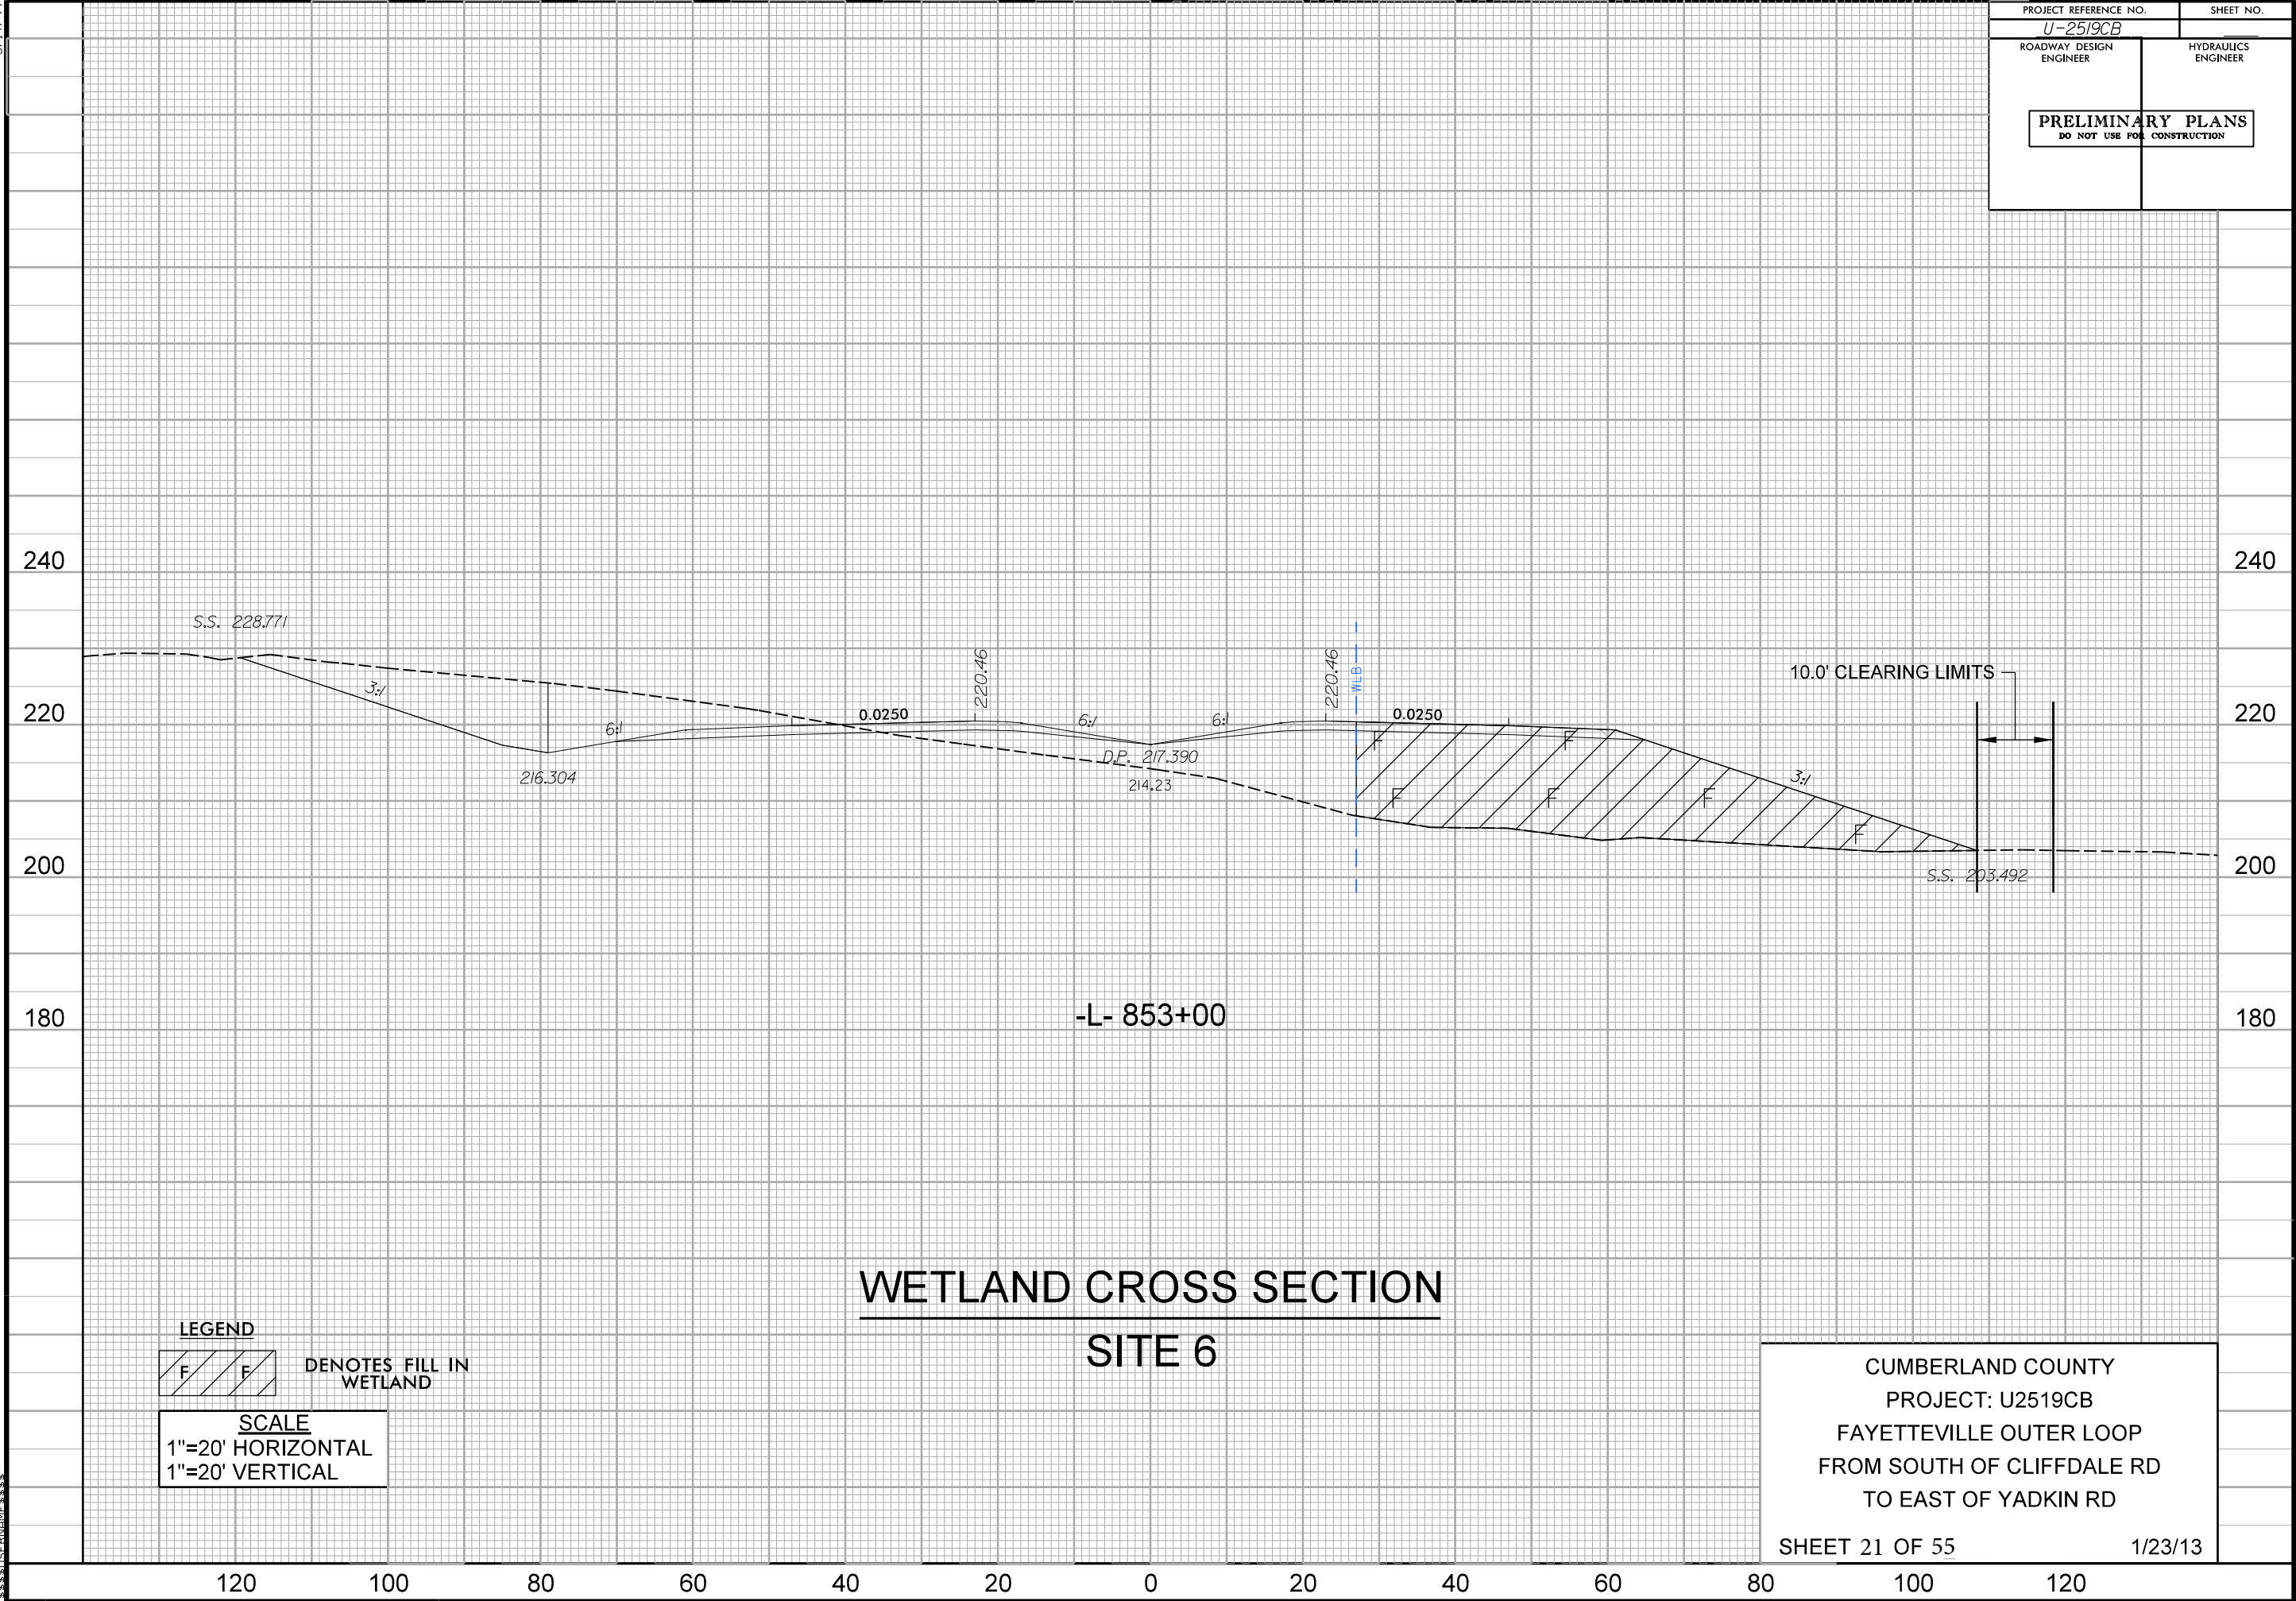


1:52:14 PM
U:\2519CB\2519CB.dgn

7/22/99

104.001.001/u259cb/Roadway/proj/u259cb_rdy.psh2


REVISIONS

 




20 (-TT2-)

LEGEND	
	DENOTES IMPACTS IN SURFACE WATER
	DENOTES TEMPORARY IMPACTS IN SURFACE WATER
	DENOTES FILL IN WETLAND
	DENOTES MECHANIZED CLEARING
	DENOTES HAND CLEARING
	DENOTES EXCAVATION IN WETLAND
	DENOTES WORK BRIDGE

PROJECT REFERENCE NO.		SHEET NO.
U-2519CB		12
ROADWAY DESIGN ENGINEER	HYDRAULICS ENGINEER	
PRELIMINARY PLANS DO NOT USE FOR CONSTRUCTION		
PERMIT DRAWINGS SHEET 22 OF 55		

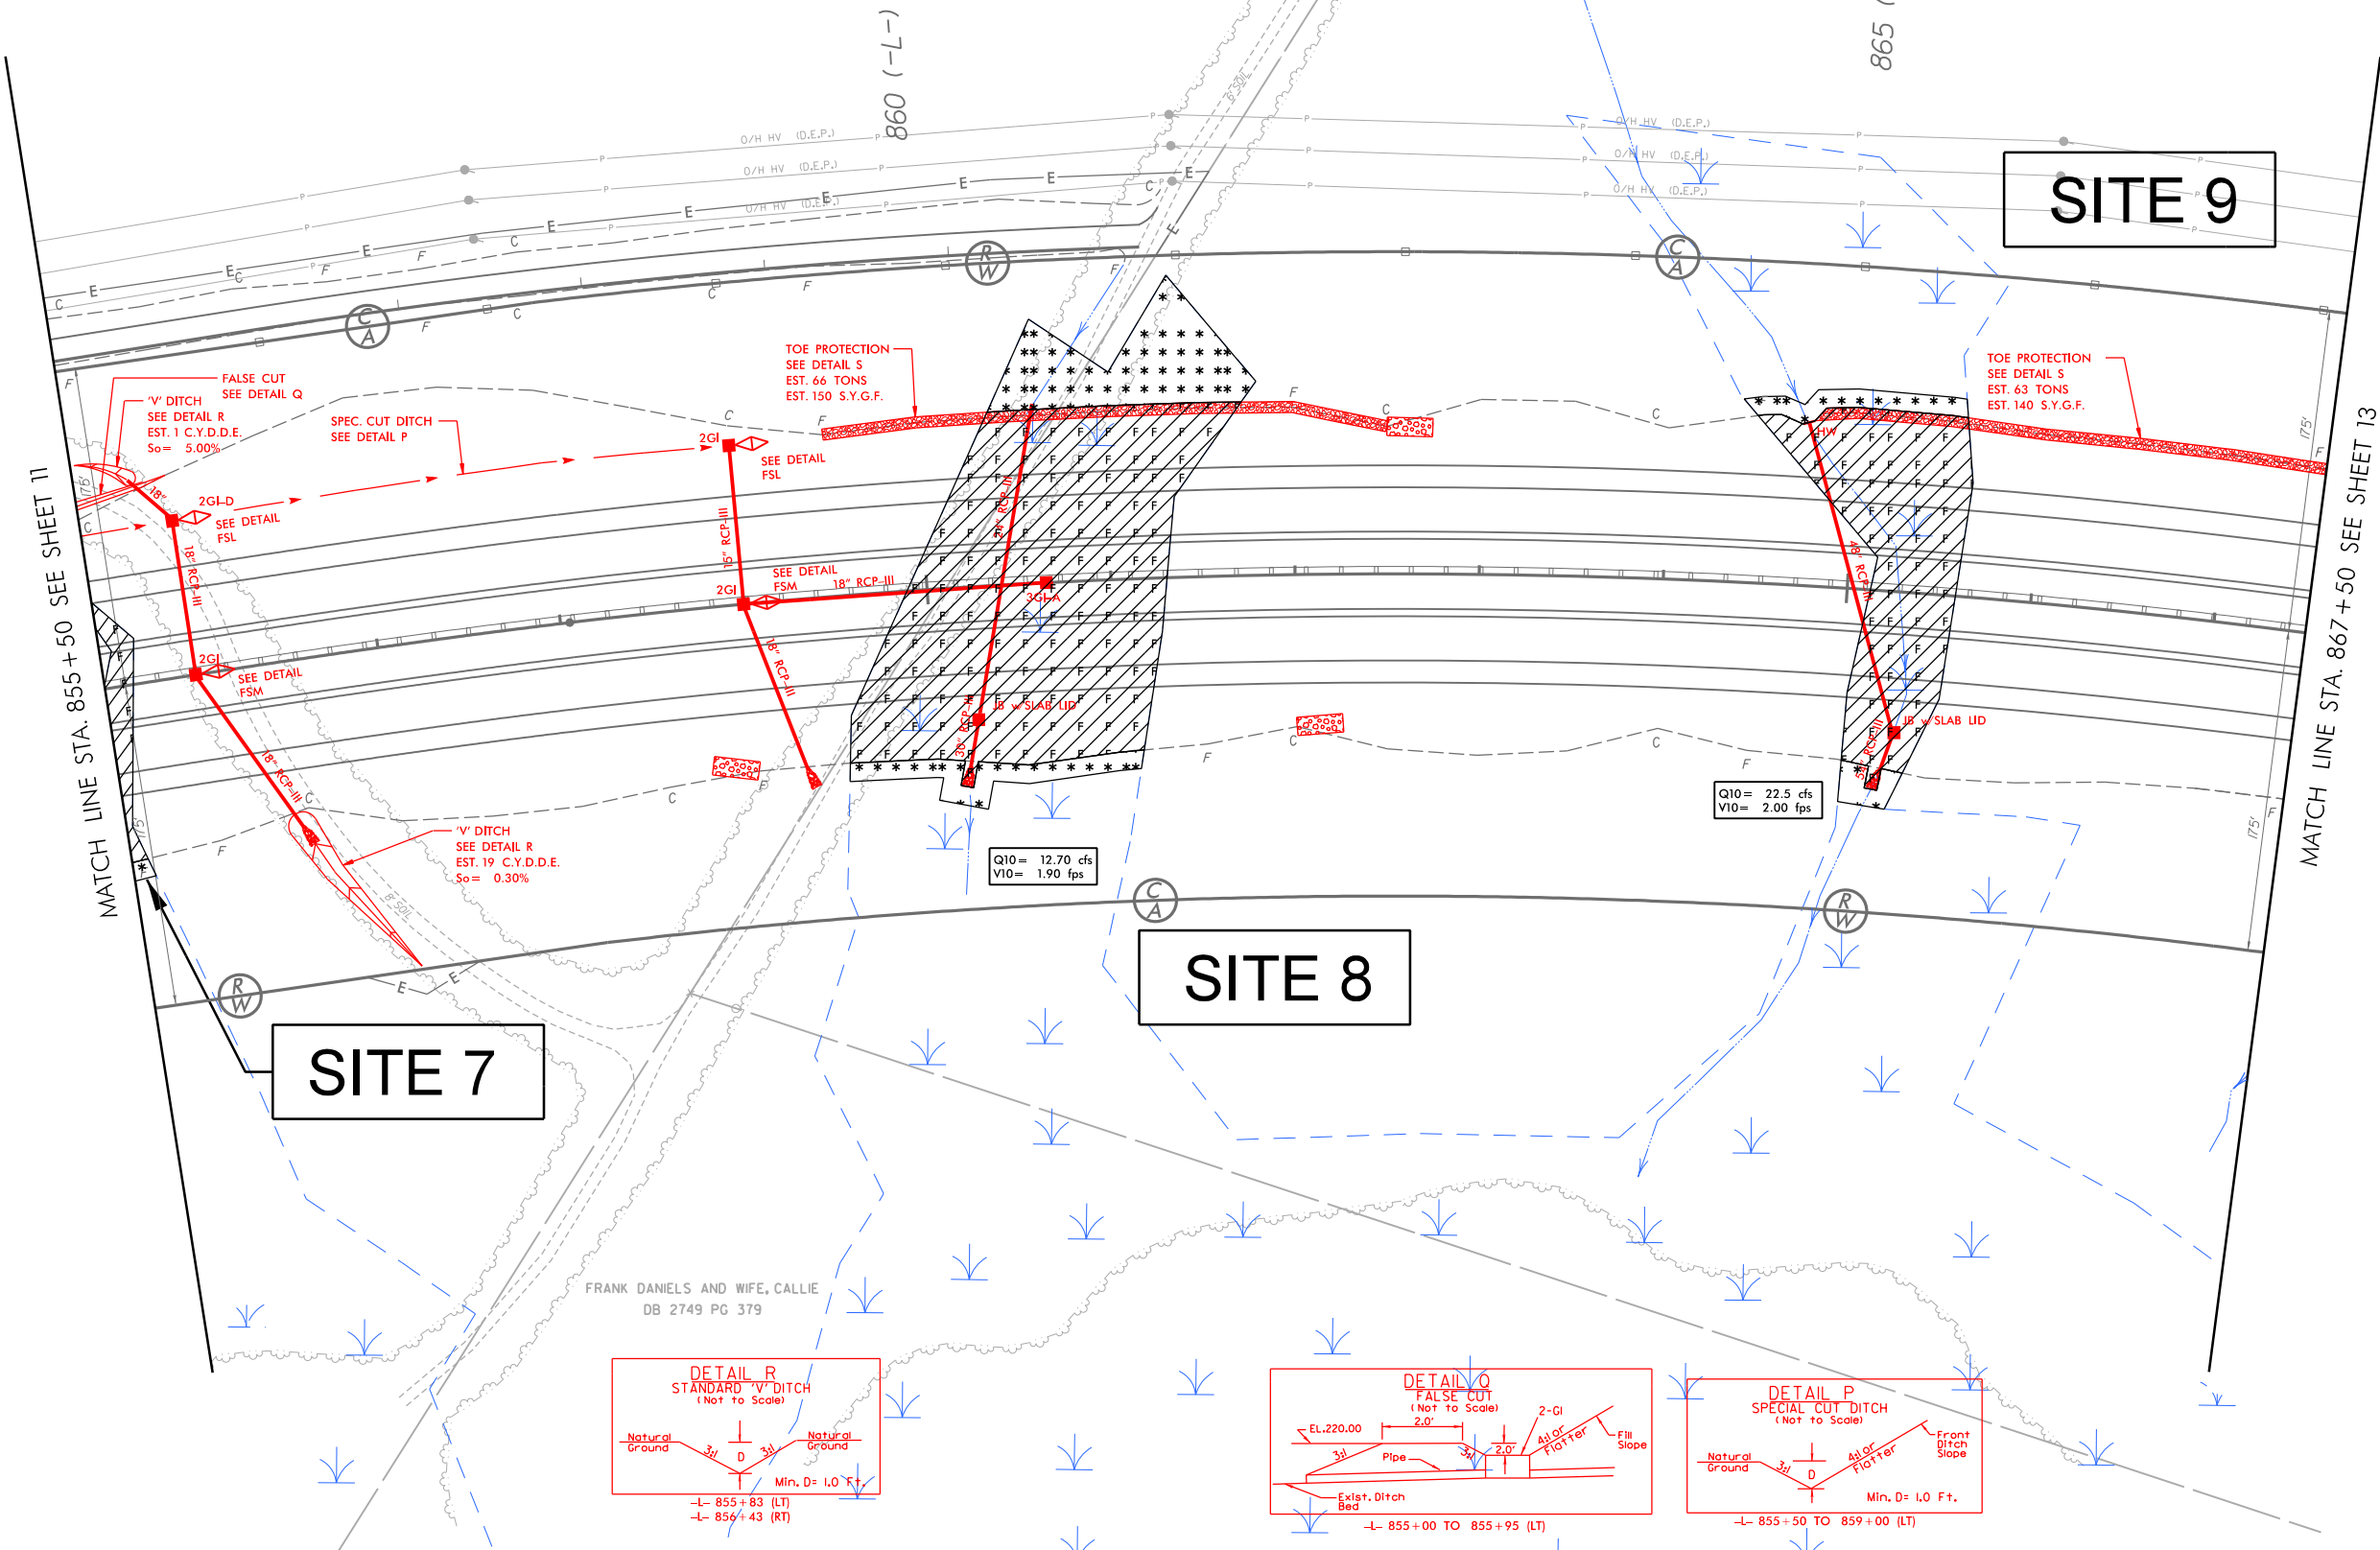

FRANK DANIELS AND WIFE, CALLIE
DB 2749 PG 379

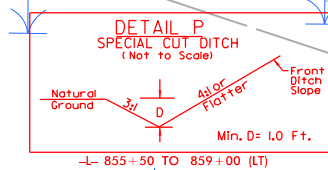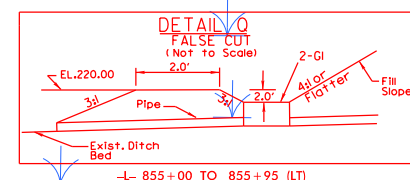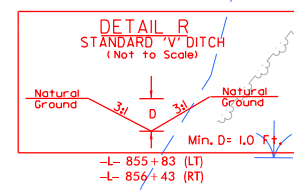


SEE SHEET 36 FOR -L- PROFILE
SEE SHEET 65 FOR -TT2- PROFILE

SEE SHEET 36 FOR -L- PROFILE
SEE SHEET 65 FOR -TT2- PROFILE


5/14/99
1:52:29 PM
U:\2519CB\2519cb.dgn
U:\2519CB\2519cb.dgn

PROJECT REFERENCE NO. <i>U-2519CB</i>		SHEET NO. _____	
ROADWAY DESIGN ENGINEER		HYDRAULICS ENGINEER	
PRELIMINARY PLANS DO NOT USE FOR CONSTRUCTION			

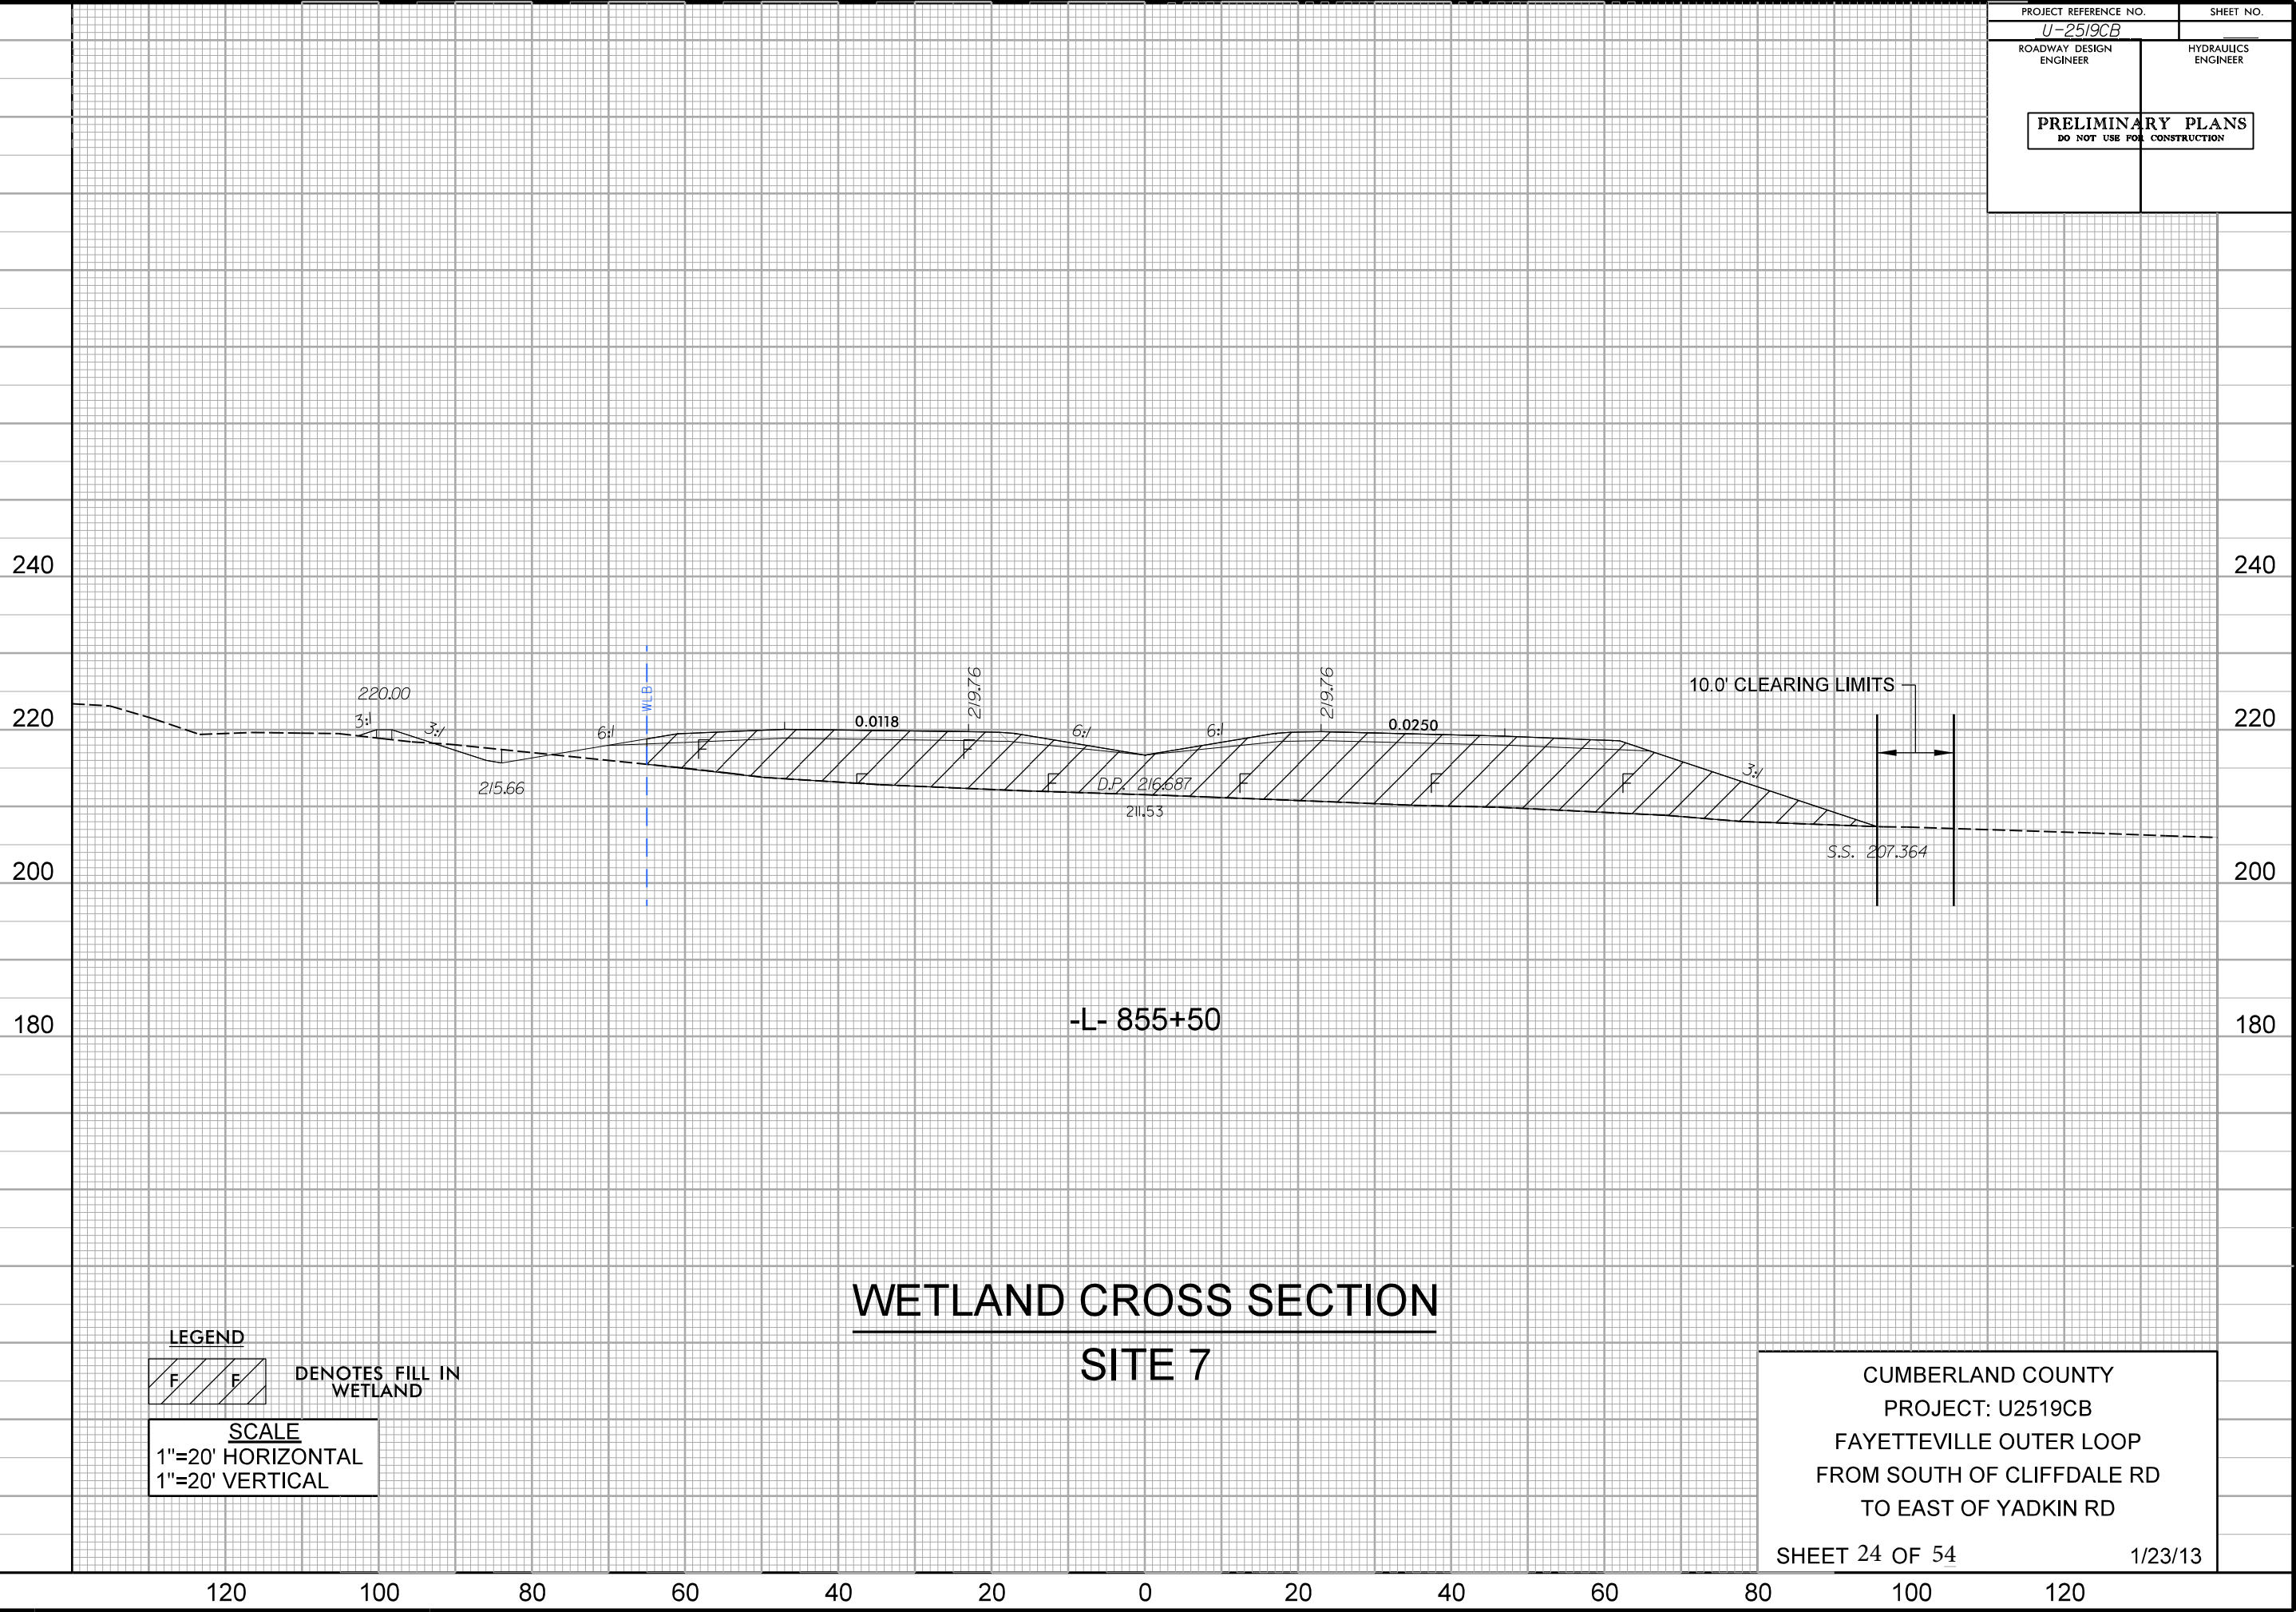

5/14/99
I:\2519CB\2519CB.dgn
15231.PV
15231.DWG

PROJECT REFERENCE NO.	SHEET NO.
U-2519CB	
ROADWAY DESIGN ENGINEER	HYDRAULICS ENGINEER
PRELIMINARY PLANS DO NOT USE FOR CONSTRUCTION	

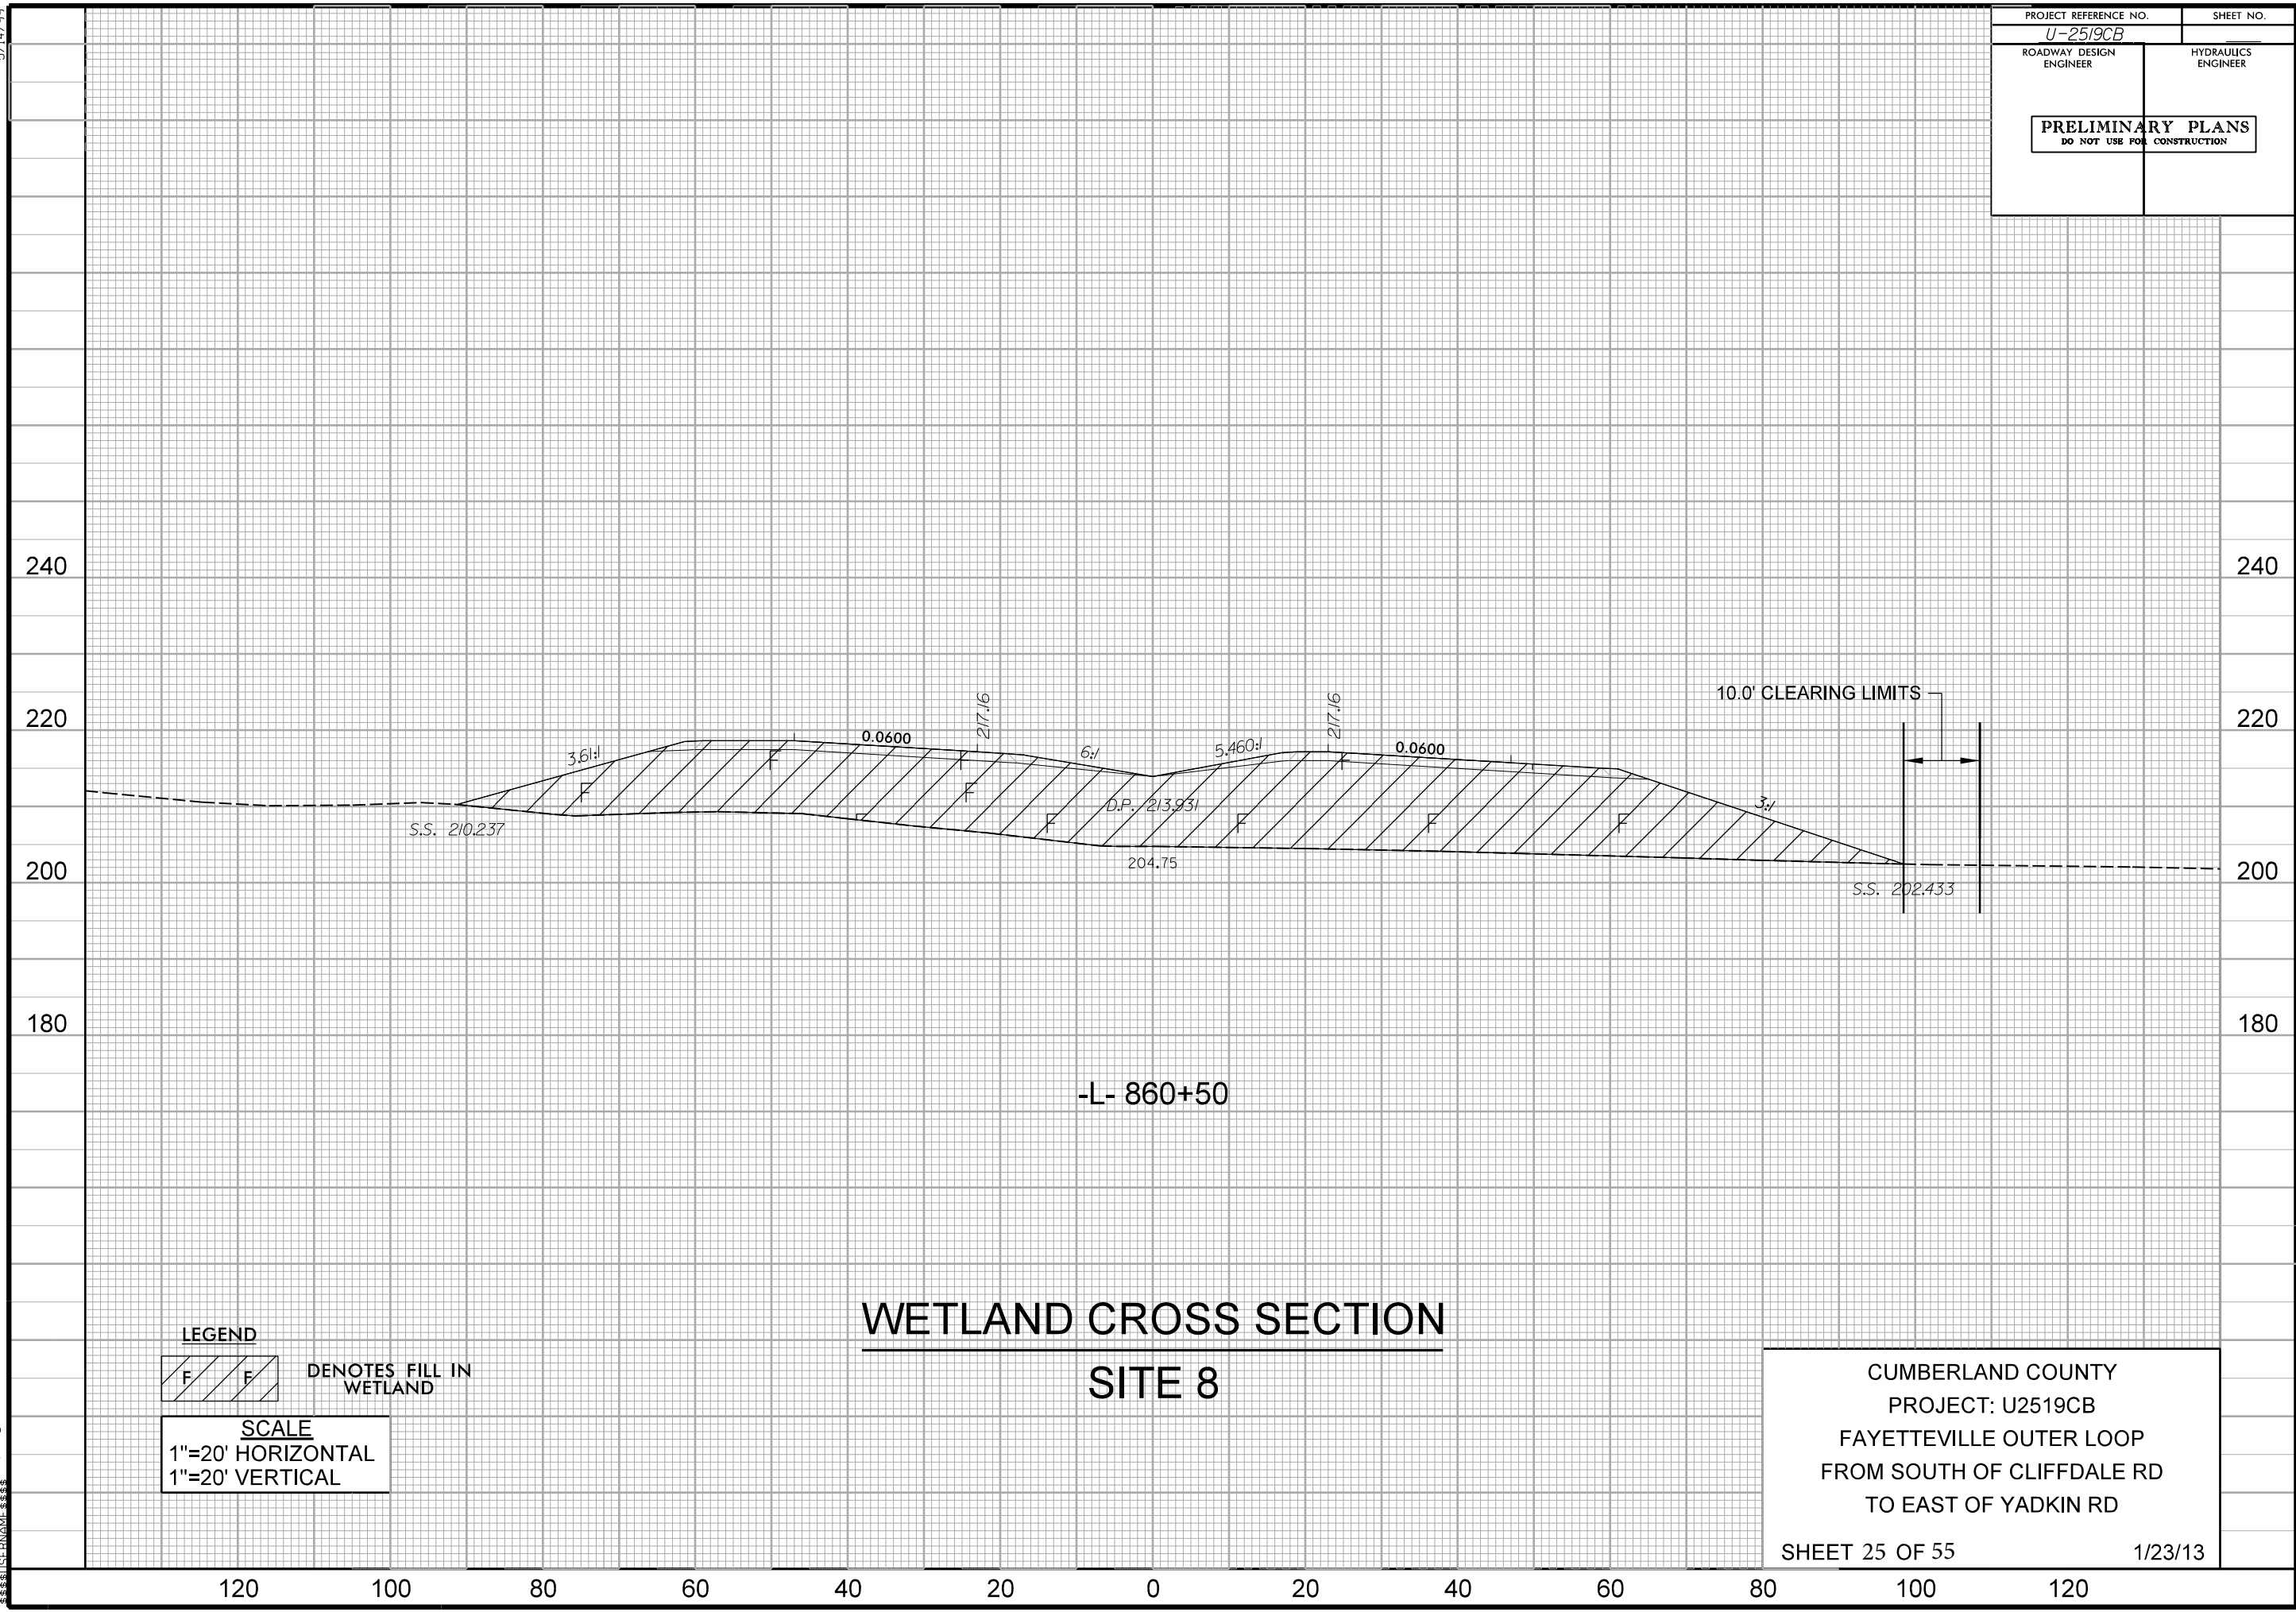

LEGEND

DENOTES FILL IN WETLAND

SCALE
1"=20' HORIZONTAL
1"=20' VERTICAL


WETLAND CROSS SECTION SITE 8

CUMBERLAND COUNTY
PROJECT: U2519CB
FAYETTEVILLE OUTER LOOP
FROM SOUTH OF CLIFFDALE RD
TO EAST OF YADKIN RD
SHEET 25 OF 55
1/23/13

LEGEND

	DENOTES IMPACTS IN SURFACE WATER
	DENOTES TEMPORARY IMPACTS IN SURFACE WATER
	DENOTES FILL IN WETLAND
	DENOTES MECHANIZED CLEARING
	DENOTES HAND CLEARING
	DENOTES EXCAVATION IN WETLAND
	DENOTES WORK BRIDGE

SEE SHEET 37 FOR -L- PROFILE
SEE SHEET 59 FOR -PR1- PROFILE

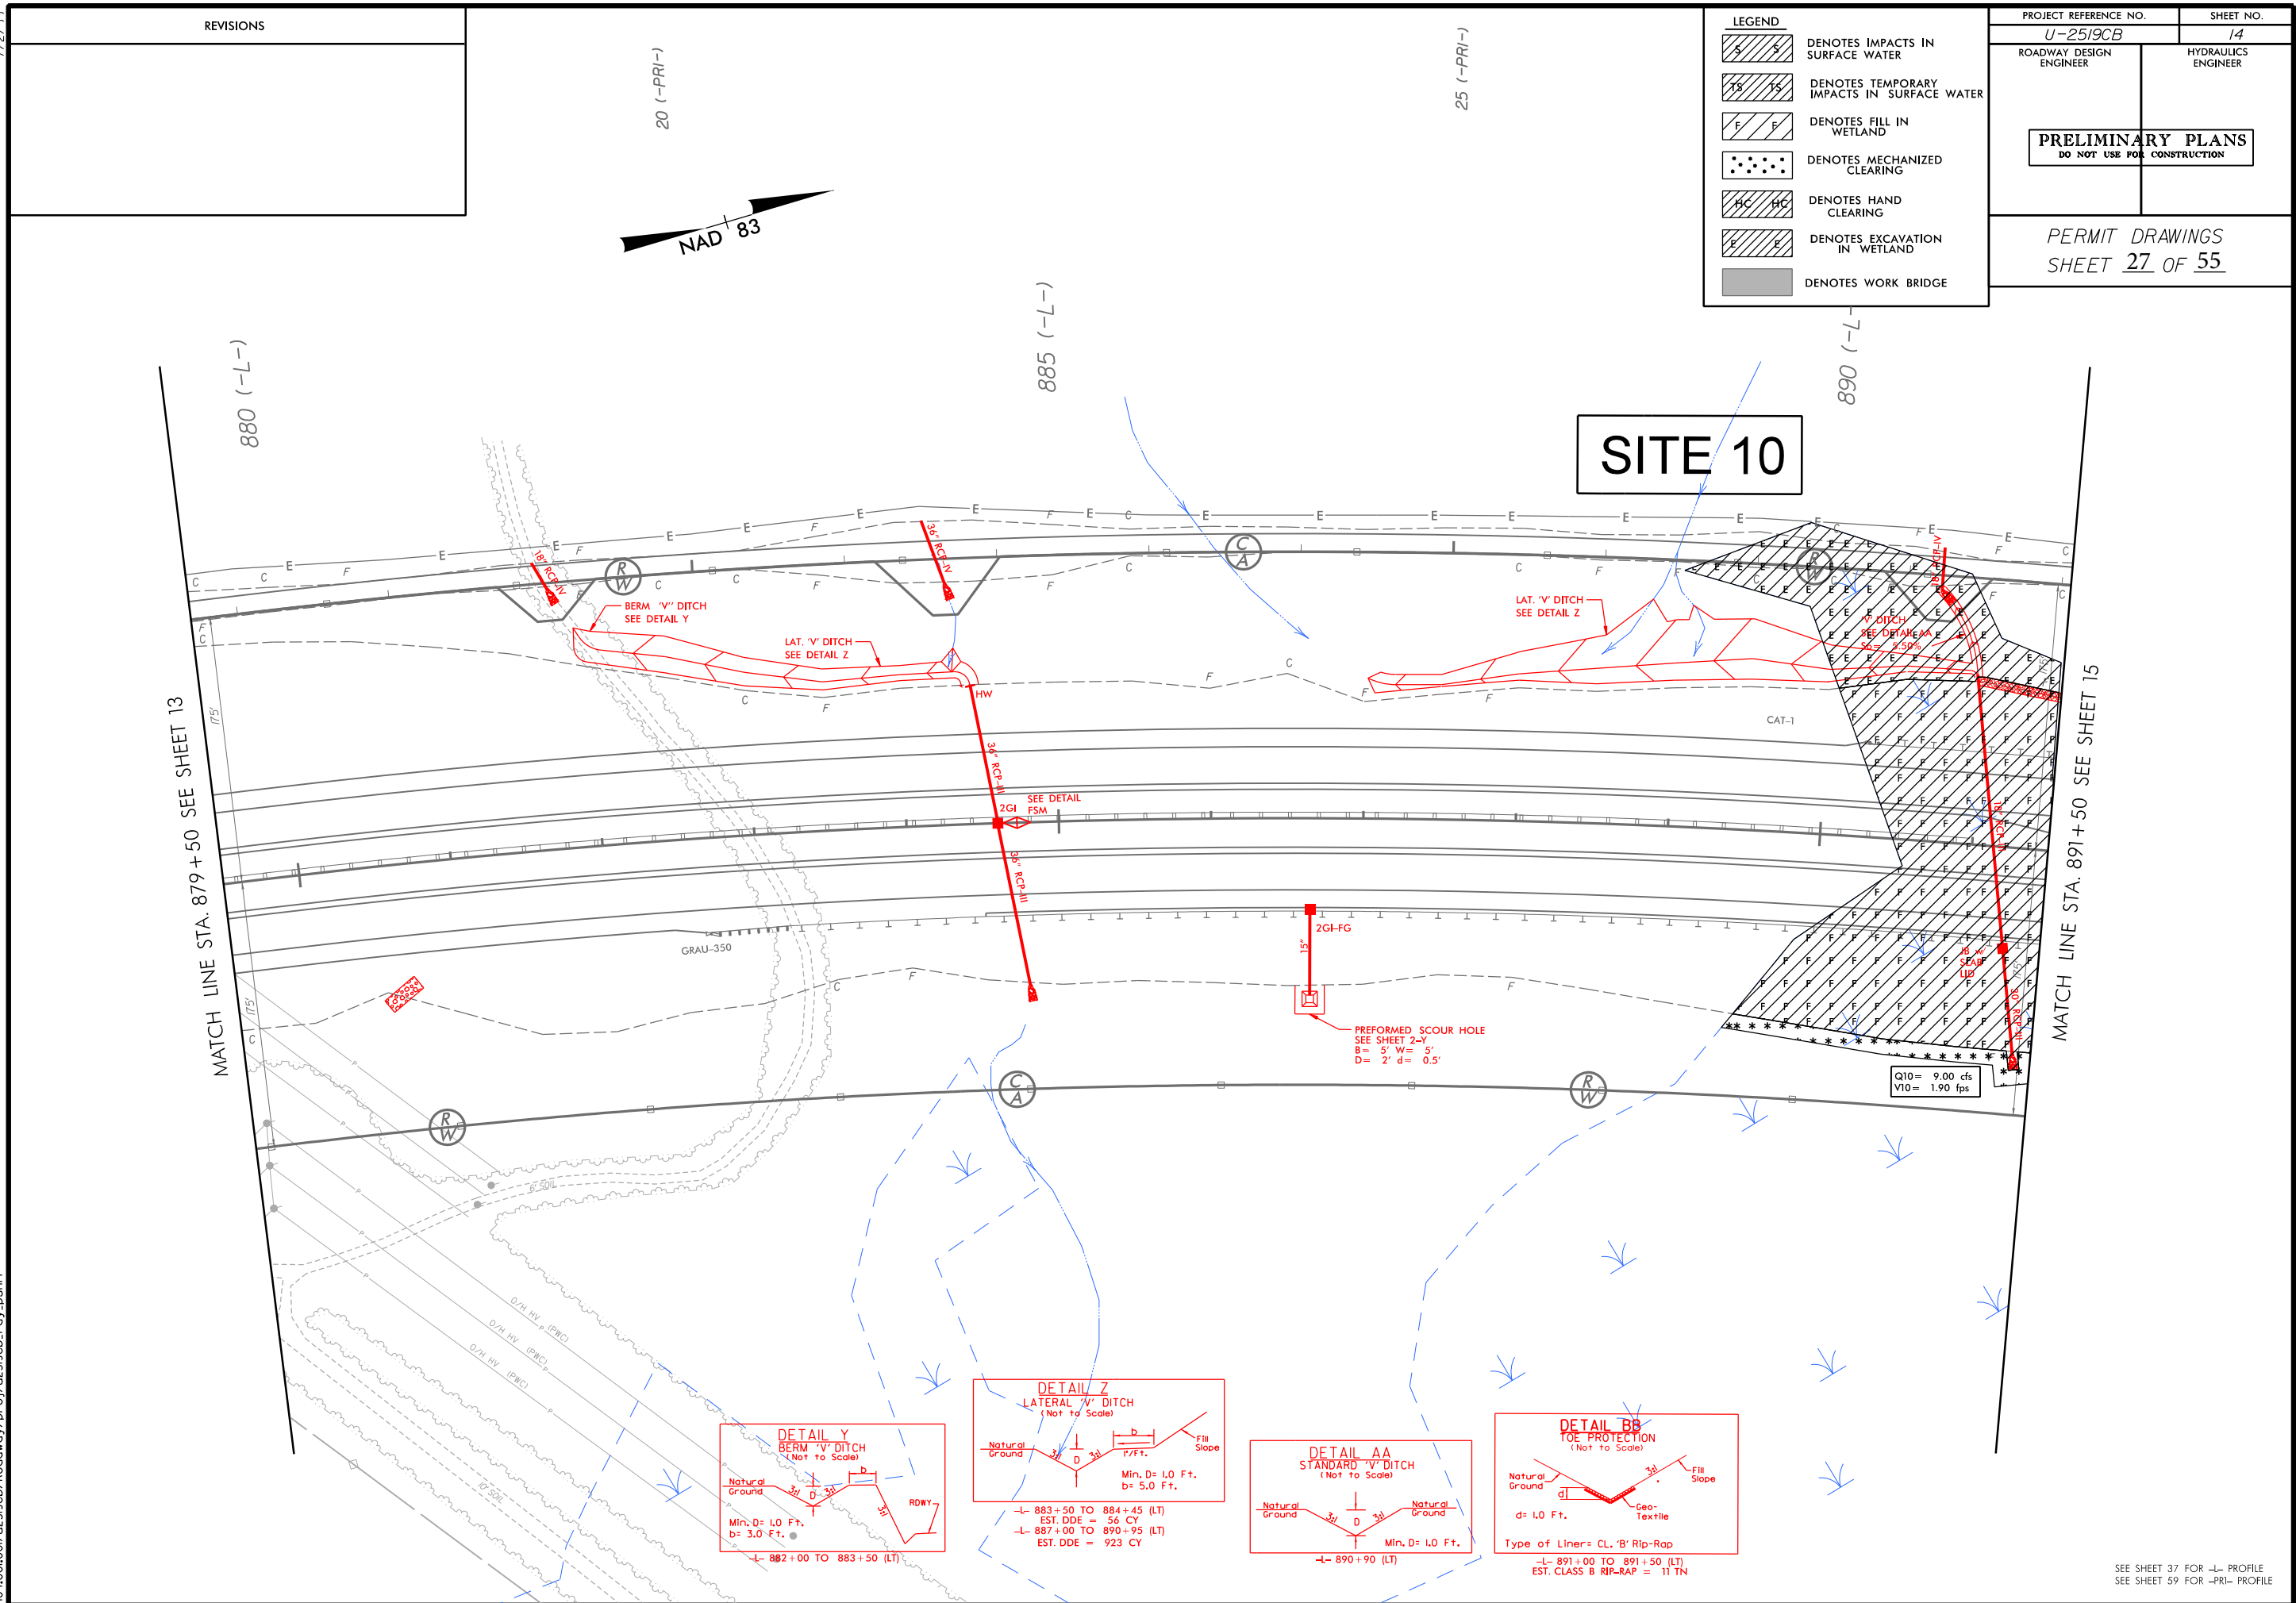

7/2/99

104.001.001\2519cb\Roadway\proj\2519cb_rdy_psh4

REVISIONS

LEGEND

S

TS

F

HC

E

Denotes Impacts in Surface Water

Denotes Temporary Impacts in Surface Water

Denotes Fill in Wetland

Denotes Hand Clearing

Denotes Excavation in Wetland

Denotes Work Bridge

PROJECT REFERENCE NO.

U-2519CB

SHEET NO.

14

ROADWAY DESIGN ENGINEER

HYDRAULICS ENGINEER

PRELIMINARY PLANS

DO NOT USE FOR CONSTRUCTION





PERMIT DRAWINGS

SHEET 28 OF 55

MATCH LINE STA. 879+50 SEE SHEET 13

MATCH LINE STA. 891+50 SEE SHEET 15


SITE 10

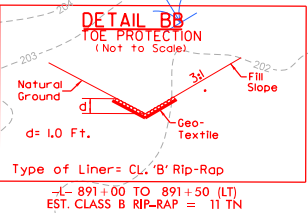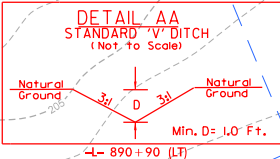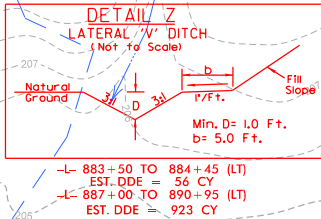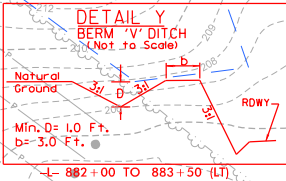

SEE SHEET 37 FOR —L— PROFILE
SEE SHEET 59 FOR —PRI— PROFILE

5/14/99

PROJECT REFERENCE NO.	SHEET NO.
U-2519CB	
ROADWAY DESIGN ENGINEER	HYDRAULICS ENGINEER
PRELIMINARY PLANS DO NOT USE FOR CONSTRUCTION	

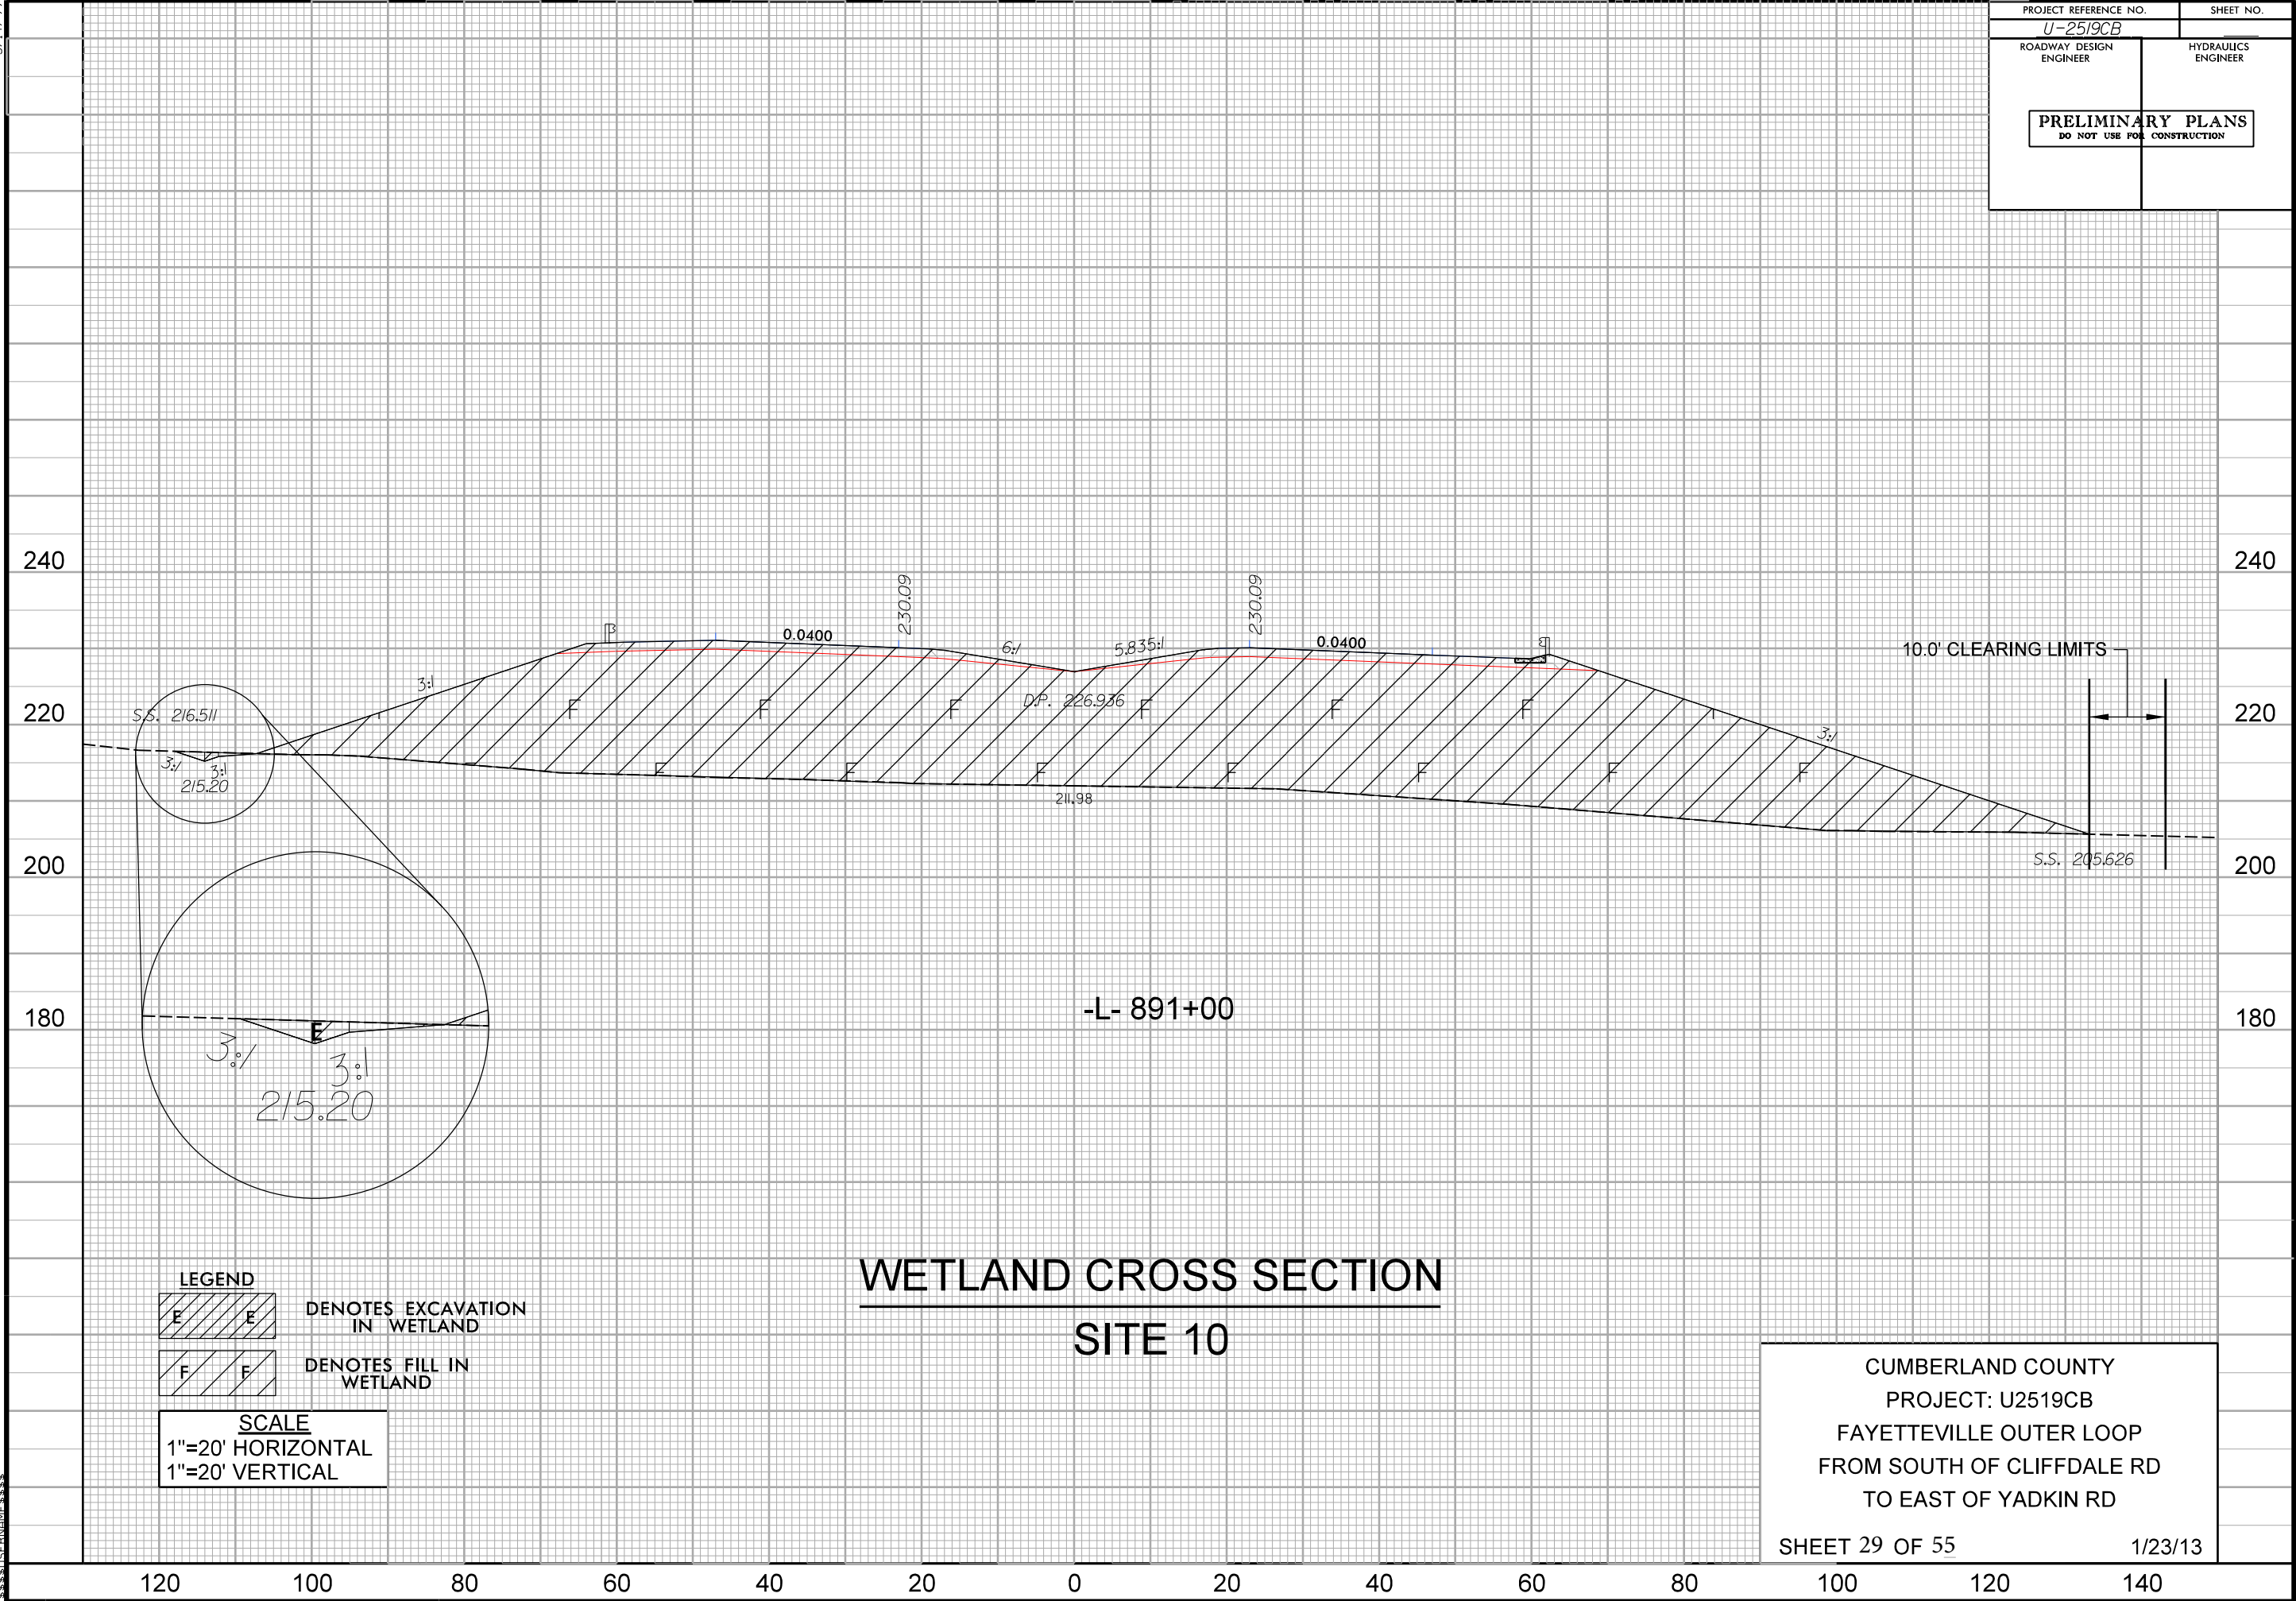

1:52:47 PM
U:\2519CB\2519CB.dgn

SEE SHEET 37 FOR -L- PROFILE
SEE SHEET 59 FOR -PR1- PROFILE
SEE SHEET 60 FOR -PR2A- PROFILE
SEE SHEET 2-S FOR BRIDGE SKETCH
FOR STRUCTURE PLANS, SEE SHEET S- THRU S-

SEE SHEET 37 FOR -L- PROFILE
SEE SHEET 59 FOR -PR1- PROFILE
SEE SHEET 60 FOR -PR2A- PROFILE
SEE SHEET 2-S FOR BRIDGE SKETCH
FOR STRUCTURE PLANS SEE SHEET S- THRU S-

-L- FAYETTEVILLE OUTER LOOP

SHEET 32 OF 33

PRELIMINARY PLANS

DO NOT USE FOR CONSTRUCTION

ROADWAY DESIGN ENGINEER
HYDRAULICS ENGINEER

SEE SHEETS 13, 14 & 15 FOR ALIGNMENT

PROPOSED GRADE

EXISTING GROUND

PIPE HYDRAULIC DATA
DRAINAGE STRUCTURE NO. 1
DRAINAGE AREA = 80.0 AC
DESIGN FREQUENCY = 50 YRS
DESIGN DISCHARGE = 43.0 CFS
DESIGN HW ELEVATION = 225.65 FT
100 YEAR DISCHARGE = 52.0 CFS
100 YEAR HW ELEVATION = 226.26 FT
OVERTOPPING FREQUENCY = >500 YRS
OVERTOPPING DISCHARGE = 93.0 CFS
OVERTOPPING ELEVATION = 229.70 FT

PIPE HYDRAULIC DATA
DRAINAGE STRUCTURE NO. 2
DRAINAGE AREA = 7.0 AC
DESIGN FREQUENCY = 50 YRS
DESIGN DISCHARGE = 10.9 CFS
DESIGN HW ELEVATION = 217.41 FT
100 YEAR DISCHARGE = 11.8 CFS
100 YEAR HW ELEVATION = 217.62 FT
OVERTOPPING FREQUENCY = 5 YRS
OVERTOPPING DISCHARGE = 16.6 CFS
OVERTOPPING ELEVATION = 219.0 FT

VERTICAL CURVE DATA
PI = 882+20.00
EL = 234.00'
VC = 400'
K = 310

GRADE DATA
(+/-) 10.0000%
(+) 4.0600%
(-) 8.4000%
(-) 10.4444%
(-) 8.4000%
(-) 4.0000%
(-) 4.1429%
(-) 0.6667%

DITCH DATA
END SPEC. CUT DITCH STA. 878+00 (RT) ELEV = 225.58
END BERM 'V' DITCH STA. 878+50 (LT) ELEV = 247.80
BEGIN BERM 'V' DITCH STA. 882+00 (LT) ELEV = 240.00
END BERM 'V' DITCH STA. 883+50 (LT) ELEV = 227.40
BEGIN LAT. 'V' DITCH STA. 883+75 (LT) ELEV = 222.30
END LAT. 'V' DITCH STA. 884+25 (LT) ELEV = 222.50
BEGIN LAT. 'V' DITCH STA. 887+00 (LT) ELEV = 230.00
END LAT. 'V' DITCH STA. 890+95 (LT) ELEV = 215.20
PVI STA 890+50 (LT) ELEV = 215.50

STRUCTURE DATA
36" RCP
18" RCP

-L- FAYETTEVILLE OUTER LOOP

SITE 10

PROPOSED GRADE

EXISTING GROUND

WORK BRIDGE ELEVATION = APPROXIMATE 210.00'

-L- POC STA. 893+76.24 (23' RT) BEGIN BRIDGE

-L- POC STA 902+24.59 (23' RT) END BRIDGE

(-) 10.444%

(+) 0.3700%

(+) 1.2400%

BEGIN VAR. WIDTH LAT. BASE DITCH STA. 902+75 (L.T) ELEV = 210.00

PVI STA 904+50 (L.T) ELEV = 210.65

BM#6 Elev. = 212.82' -BY4- 5 + 45 34' (RT)
CHISELED SQUARE IN HEADWALL
N: 491353.9 E: 1992679.2

BRIDGE HYDRAULIC DATA

DESIGN DISCHARGE = 6700 CFS

DESIGN FREQUENCY = 50 YRS

DESIGN HW ELEVATION = 206.7 FT.

BASE DISCHARGE = 800 CFS

BASE FREQUENCY = 100 YRS

BASE HW ELEVATION = 270.0 FT.

OVERTOPPING DISCHARGE = - CFS

OVERTOPPING FREQUENCY = >500 YR.

OVERTOPPING ELEVATION = 225.0 FT.

DATE OF SURVEY = 2-27-01

W.S. ELEVATION = 203.4 FT

AT DATE OF SURVEY

SEE SHEETS 14, 15 & 16 FOR ALIGNMENT

SEE SHEET 37 & 38 FOR -L- PROFILE
SEE SHEET 60 FOR -PR2A- PROFILE
SEE SHEET 65 FOR -TT4REV- PROFILE

SEE SHEET 37 & 38 FOR -L- PROFILE
SEE SHEET 60 FOR -PR2A- PROFILE
SEE SHEET 65 FOR -TT4REV- PROFILE

SEE SHEET 40 FOR -L- PROFILE
SEE SHEET 68 FOR -TT5- PROFILE
SEE SHEET 2-T FOR BRIDGE SKETCH
FOR STRUCTURE PLANS. SEE SHEET S- THRU S-

7/2/99

04.001.001/u2519cb/Roadway/proj/u2519cb.rdy.psh20

REVISIONS

LEGEND

- DENOTES IMPACTS IN SURFACE WATER
- DENOTES TEMPORARY IMPACTS IN SURFACE WATER
- DENOTES FILL IN WETLAND
- DENOTES MECHANIZED CLEARING
- DENOTES HAND CLEARING
- DENOTES EXCAVATION IN WETLAND
- DENOTES WORK BRIDGE

PROJECT REFERENCE NO.

U-2519CB

SHEET NO.


20

ROADWAY DESIGN ENGINEER



HYDRAULICS ENGINEER

PRELIMINARY PLANS
DO NOT USE FOR CONSTRUCTION

PERMIT DRAWINGS
SHEET 36 OF 55

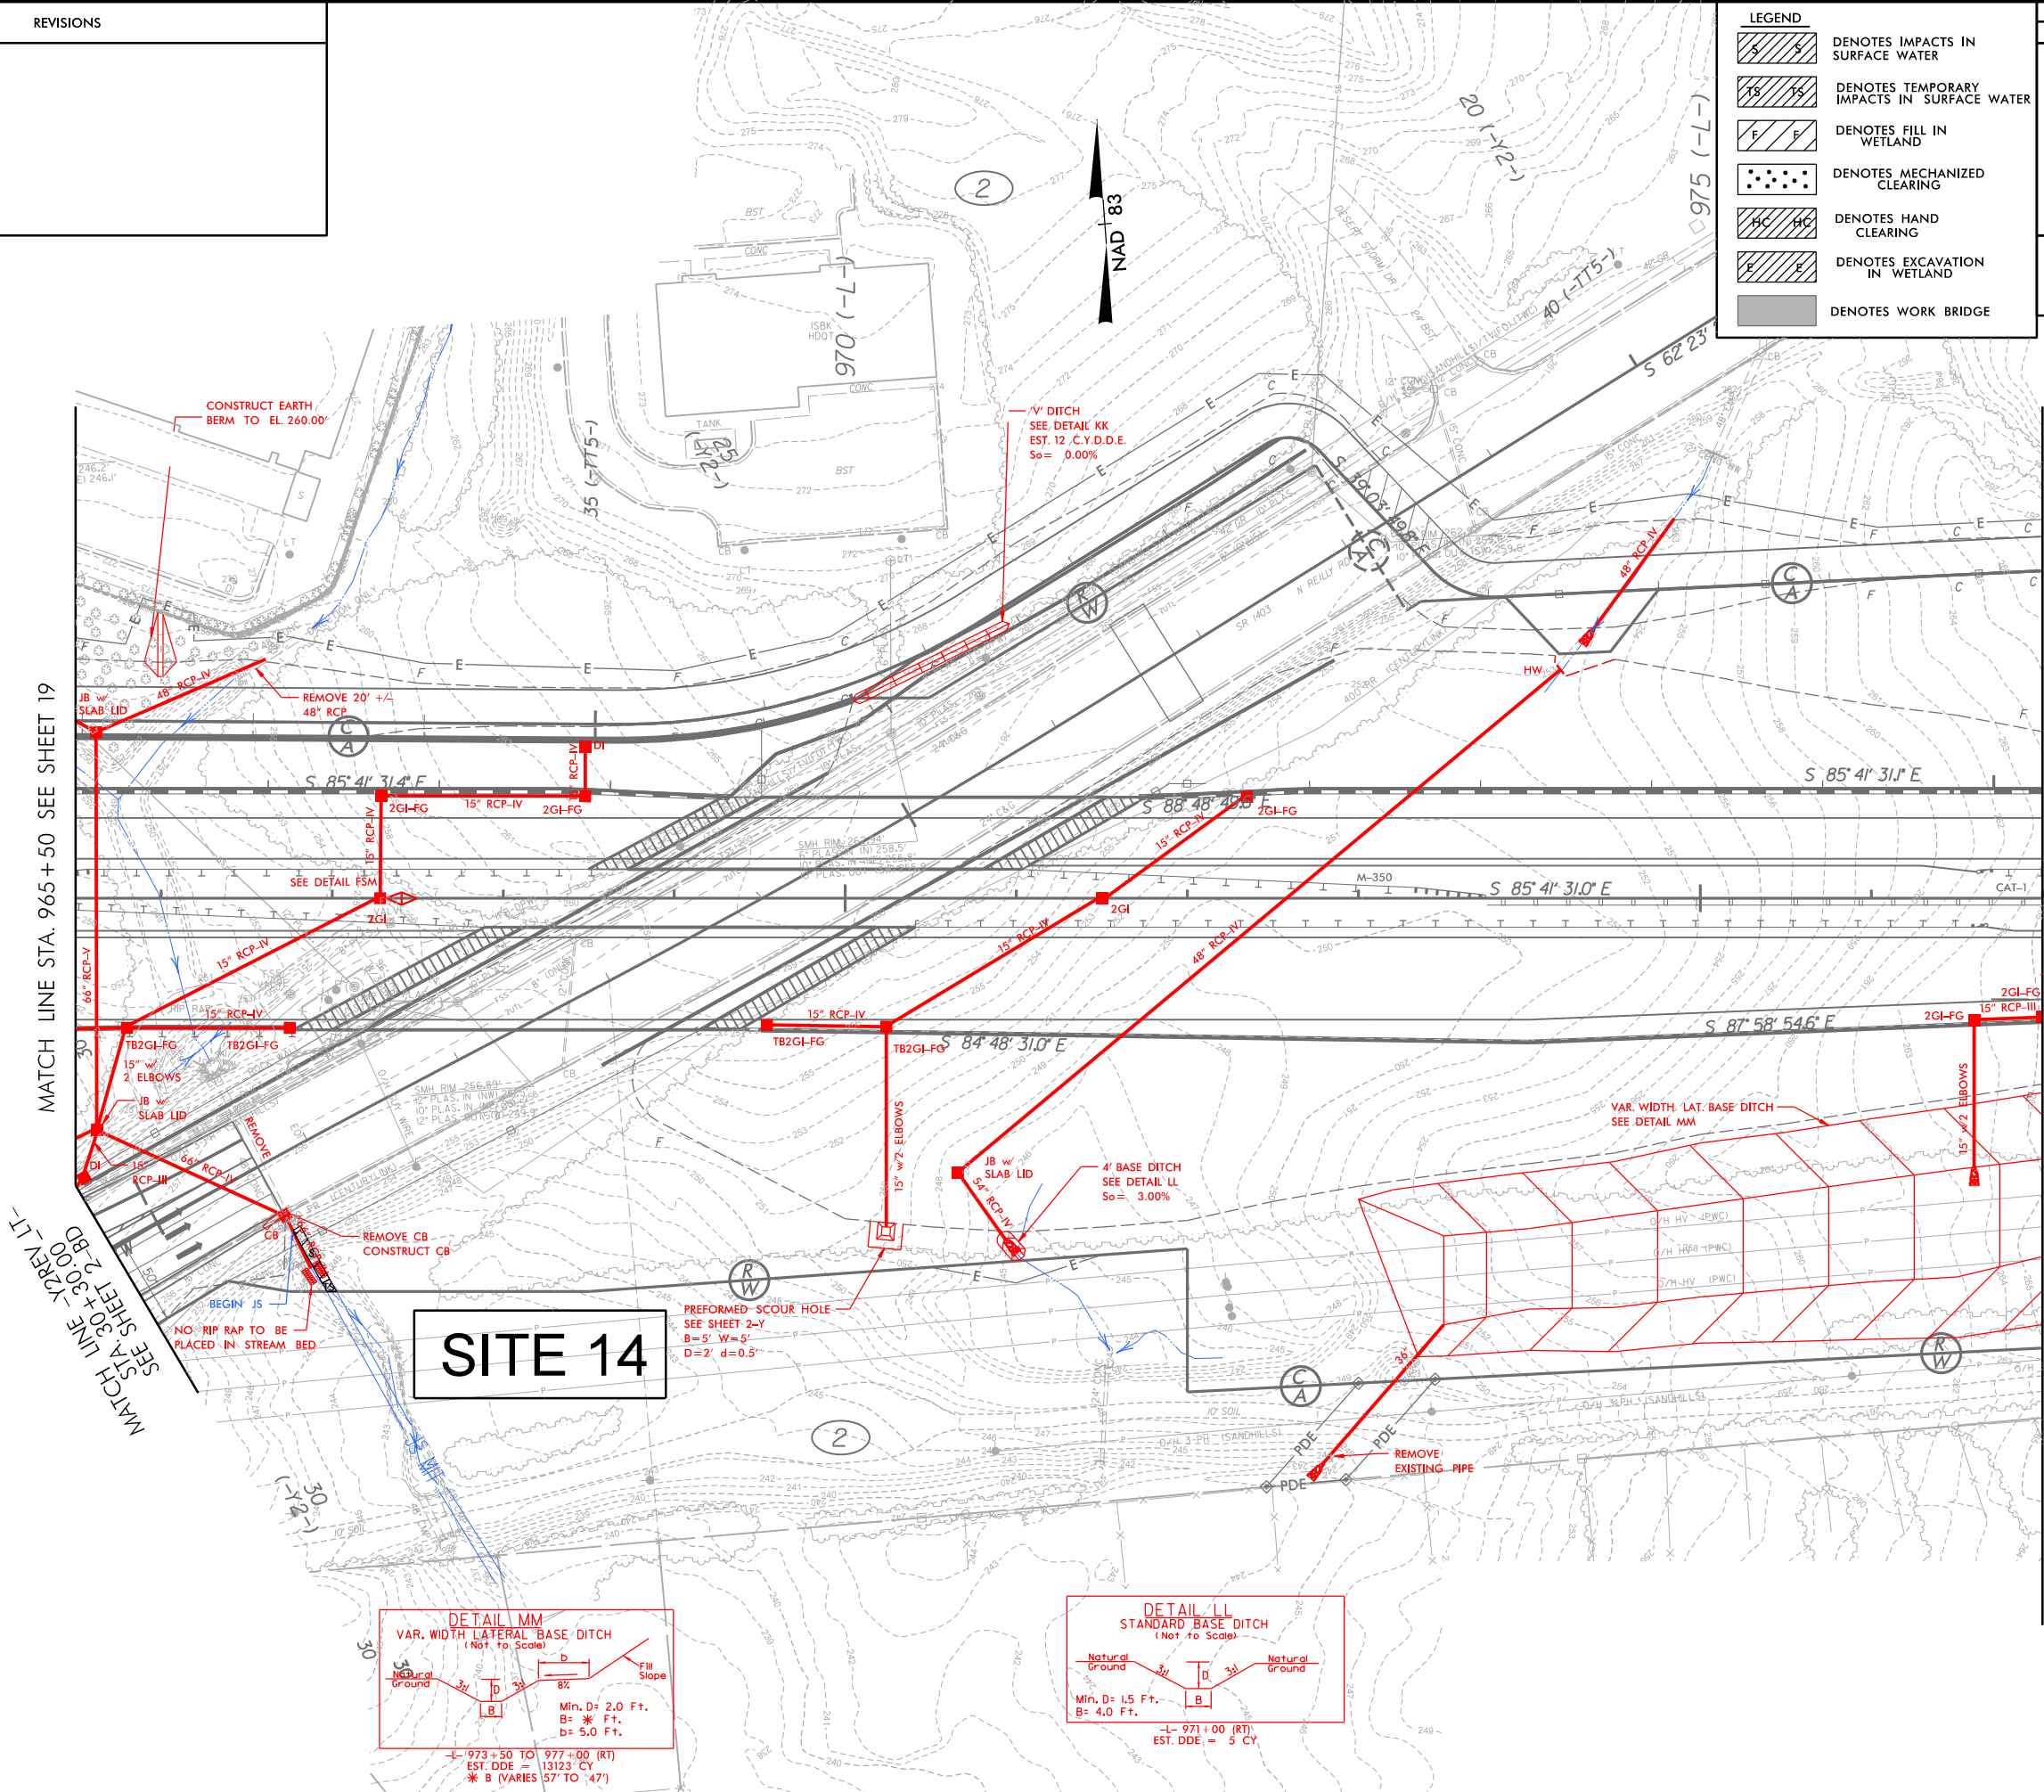


SITE 14

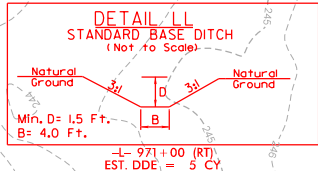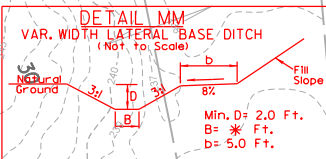

MATCH LINE STA. 977+00 SEE SHEET 21

SEE SHEET 40 FOR -L- PROFILE
SEE SHEET 68 FOR -TT5- PROFILE
SEE SHEET 2-T FOR BRIDGE SKETCH
FOR STRUCTURE PLANS, SEE SHEET S- THRU S-

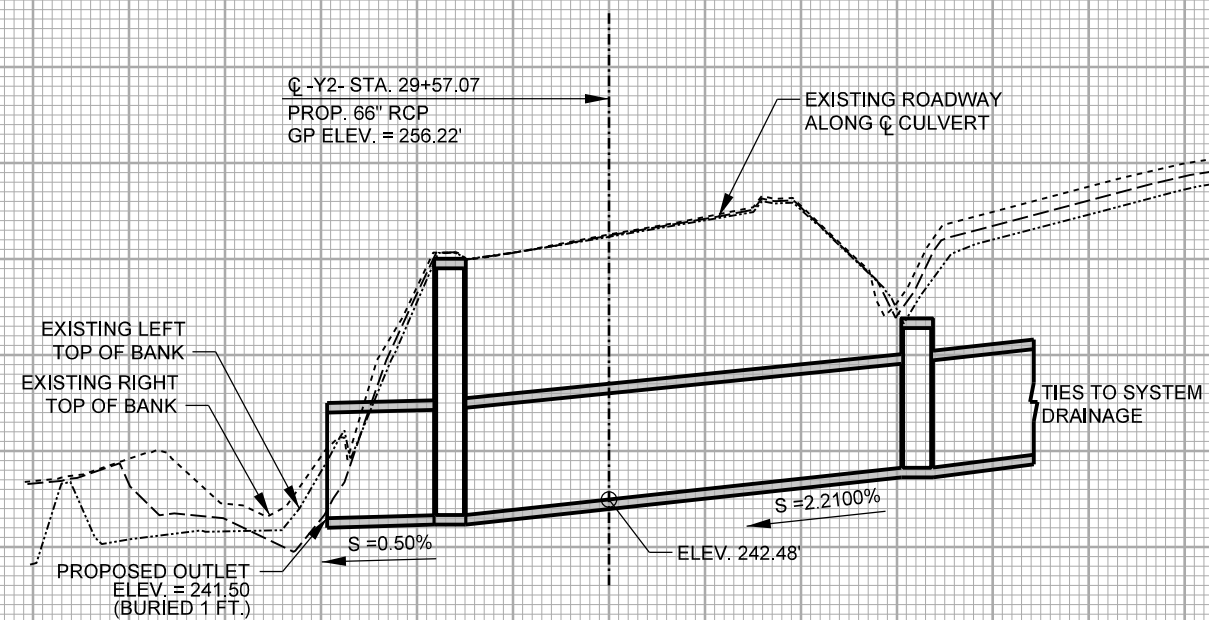

PROFILE ALONG STRUCTURE

SCALE
1"=50' HORIZONTAL
1"=10' VERTICAL

CUMBERLAND COUNTY
PROJECT: U2519CB
FAYETTEVILLE OUTER LOOP
FROM SOUTH OF CLIFFDALE RD
TO EAST OF YADKIN RD

7/22/99


104.001.001/u2519cb/Roadway/proj/u2519cb.rdy_pst24

REVISIONS

SEE SHEET 2-BB FOR
CANOPY LANE ACP



PAVEMENT REMOVAL

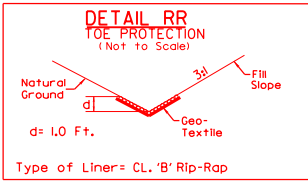

-TT4REV- 52+50 TO 56+05 (RT)
-TT4REV- 55+56 TO 58+50 (LT)
-Y1REV LT- 35+00 TO 39+70 (LT)
-Y1REV LT- 39+90 TO 41+25 (LT)

SITE 15

TOE PROTECTION
SEE DETAIL RR
EST. 100 TONS
EST. 300 S.Y.G.F

72" RCP-III
CL 'I' RIP RAP
EST. 38 TON
EST. 78 S.Y.G.F

TOE PROTECTION
SEE DETAIL RR
EST. 105 TONS
EST. 320 S.Y.G.F

MATCH LINE STA. 32+50 SEE SHEET 23

SITE 16

MATCH LINE STA. 41+50 SEE SHEET 18

PROJECT REFERENCE NO.		SHEET NO.	
U-2519CB		24	
ROADWAY DESIGN ENGINEER		HYDRAULICS ENGINEER	
PRELIMINARY PLANS DO NOT USE FOR CONSTRUCTION			
PERMIT DRAWINGS SHEET <u>38</u> OF <u>55</u>			

LEGEND	
	DENOTES IMPACTS IN SURFACE WATER
	DENOTES TEMPORARY IMPACTS IN SURFACE WATER
	DENOTES FILL IN WETLAND
	DENOTES MECHANIZED CLEARING
	DENOTES HAND CLEARING
	DENOTES EXCAVATION IN WETLAND
	DENOTES WORK BRIDGE

SEE SHEET 2-Q FOR -Y1 DET-
SEE SHEET 53 FOR -Y1- PROFILE
SEE SHEET 66 & 67 FOR -TT4REV- PROFILE

7/2/99

REVISIONS

SEE SHEET 2-BB FOR
CANOPY LANE ACP

MATCH LINE STA. 32+50 SEE SHEET 23

PROJECT REFERENCE NO.

U-2519CB

SHEET NO.

24

ROADWAY DESIGN
ENGINEER

HYDRAULICS
ENGINEER

PRELIMINARY PLANS
DO NOT USE FOR CONSTRUCTION


PERMIT DRAWINGS
SHEET 39 OF 55

LEGEND

-  DENOTES IMPACTS IN SURFACE WATER
-  DENOTES TEMPORARY IMPACTS IN SURFACE WATER
-  DENOTES FILL IN WETLAND
-  DENOTES MECHANIZED CLEARING
-  DENOTES HAND CLEARING
-  DENOTES EXCAVATION IN WETLAND
-  DENOTES WORK BRIDGE

SITE 16

SITE 15

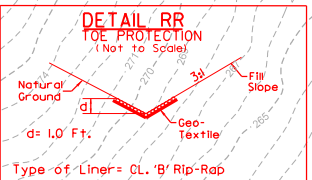

-TT4REV- 52+50 TO 56+05 (RT)
-TT4REV- 55+56 TO 58+50 (LT)
-YIREV LT- 35+00 TO 39+70 (LT)
-YIREV LT- 39+90 TO 41+25 (LT)


TOE PROTECTION
SEE DETAIL RR
EST. 100 TONS
EST. 300 S.Y.G.F

CL 'I' RIP RAP
EST. 38 TON
EST. 78 S.Y.G.F

72" RCP-III

TOE PROTECTION
SEE DETAIL RR
EST. 105 TONS
EST. 320 S.Y.G.F

SEE SHEET 2-Q FOR -Y1 DET-
SEE SHEET 53 FOR -Y1- PROFILE
SEE SHEET 66 & 67 FOR -TT4REV- PROFILE

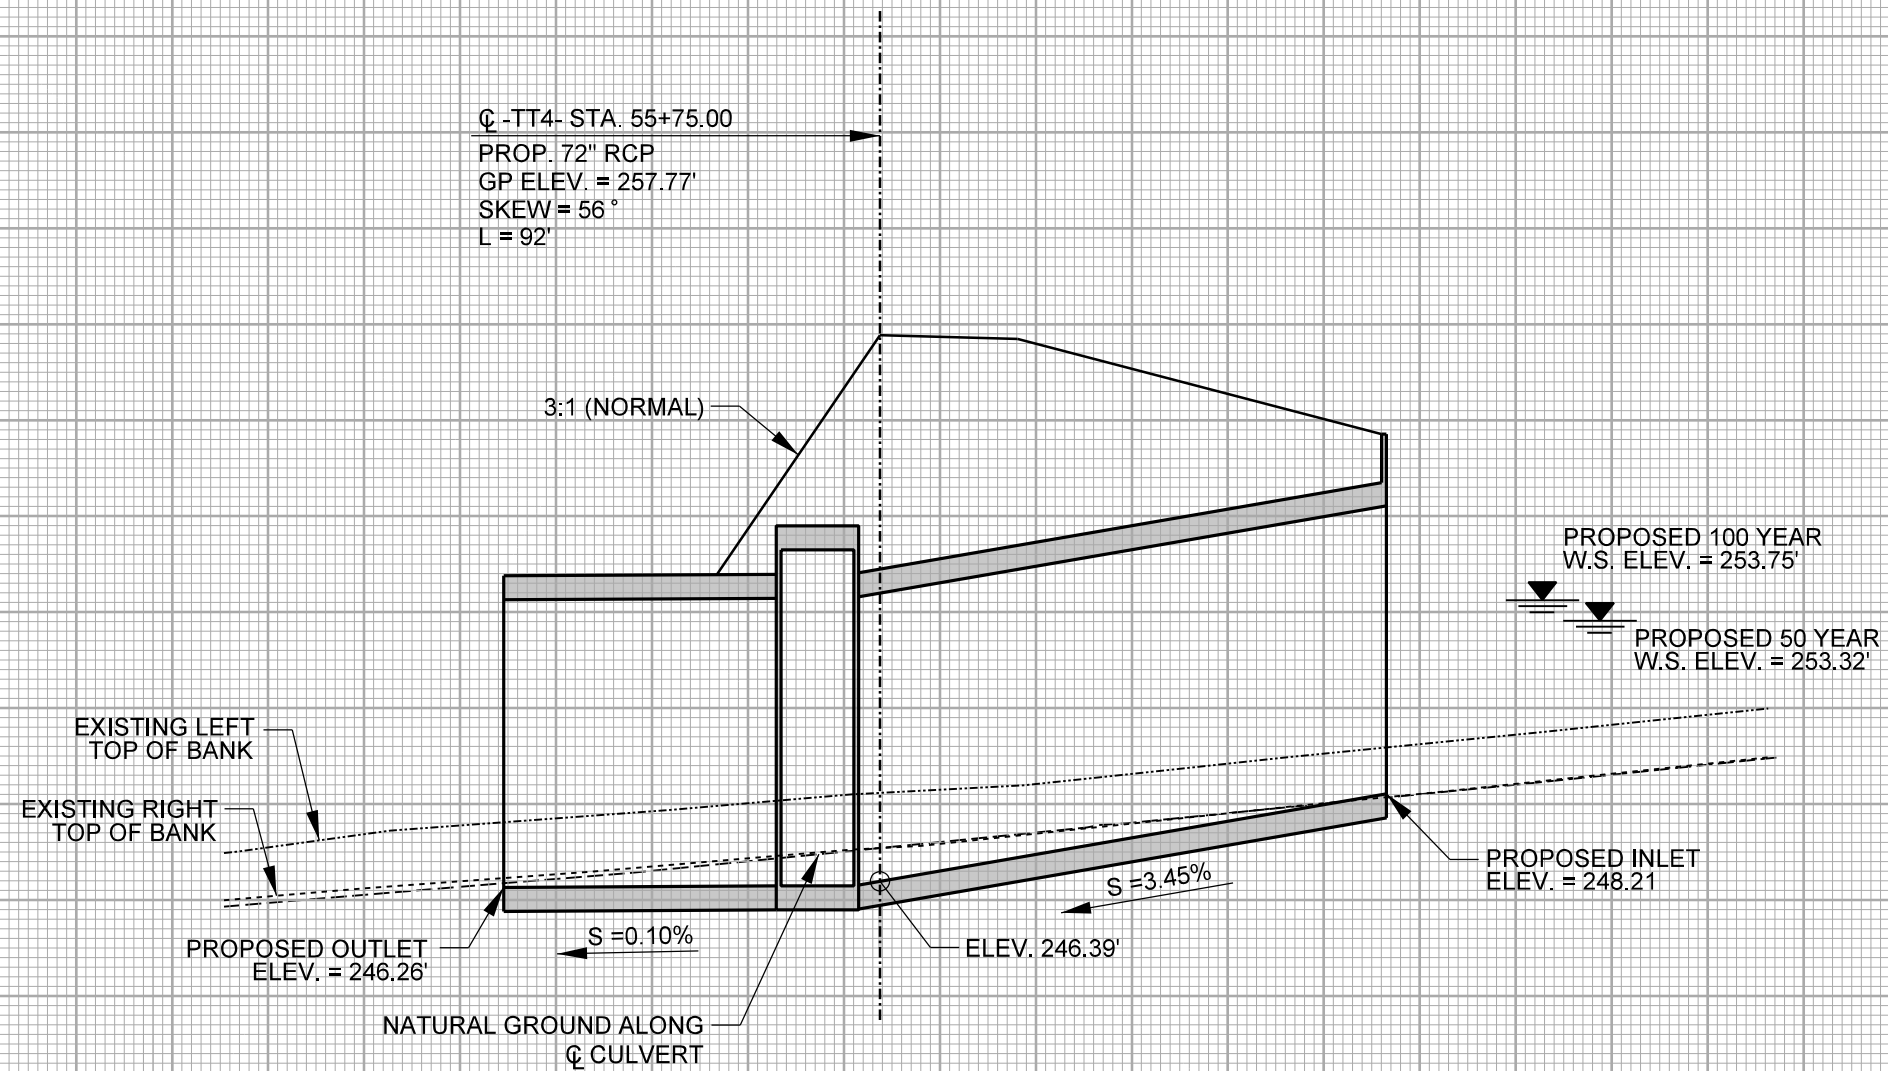

PROFILE ALONG STRUCTURE


SITE 15

SCALE
1"=20' HORIZONTAL
1"=5' VERTICAL






CUMBERLAND COUNTY
PROJECT: U2519CB
FAYETTEVILLE OUTER LOOP
FROM SOUTH OF CLIFFDALE RD
TO EAST OF YADKIN RD

5/14/99
1:57:38 PM
U:\2519CB\2519cb.dgn
U:\2519CB\2519cb.dgn

PROJECT REFERENCE NO. <i>U-2519CB</i>		SHEET NO. _____
ROADWAY DESIGN ENGINEER	HYDRAULICS ENGINEER	
PRELIMINARY PLANS DO NOT USE FOR CONSTRUCTION		

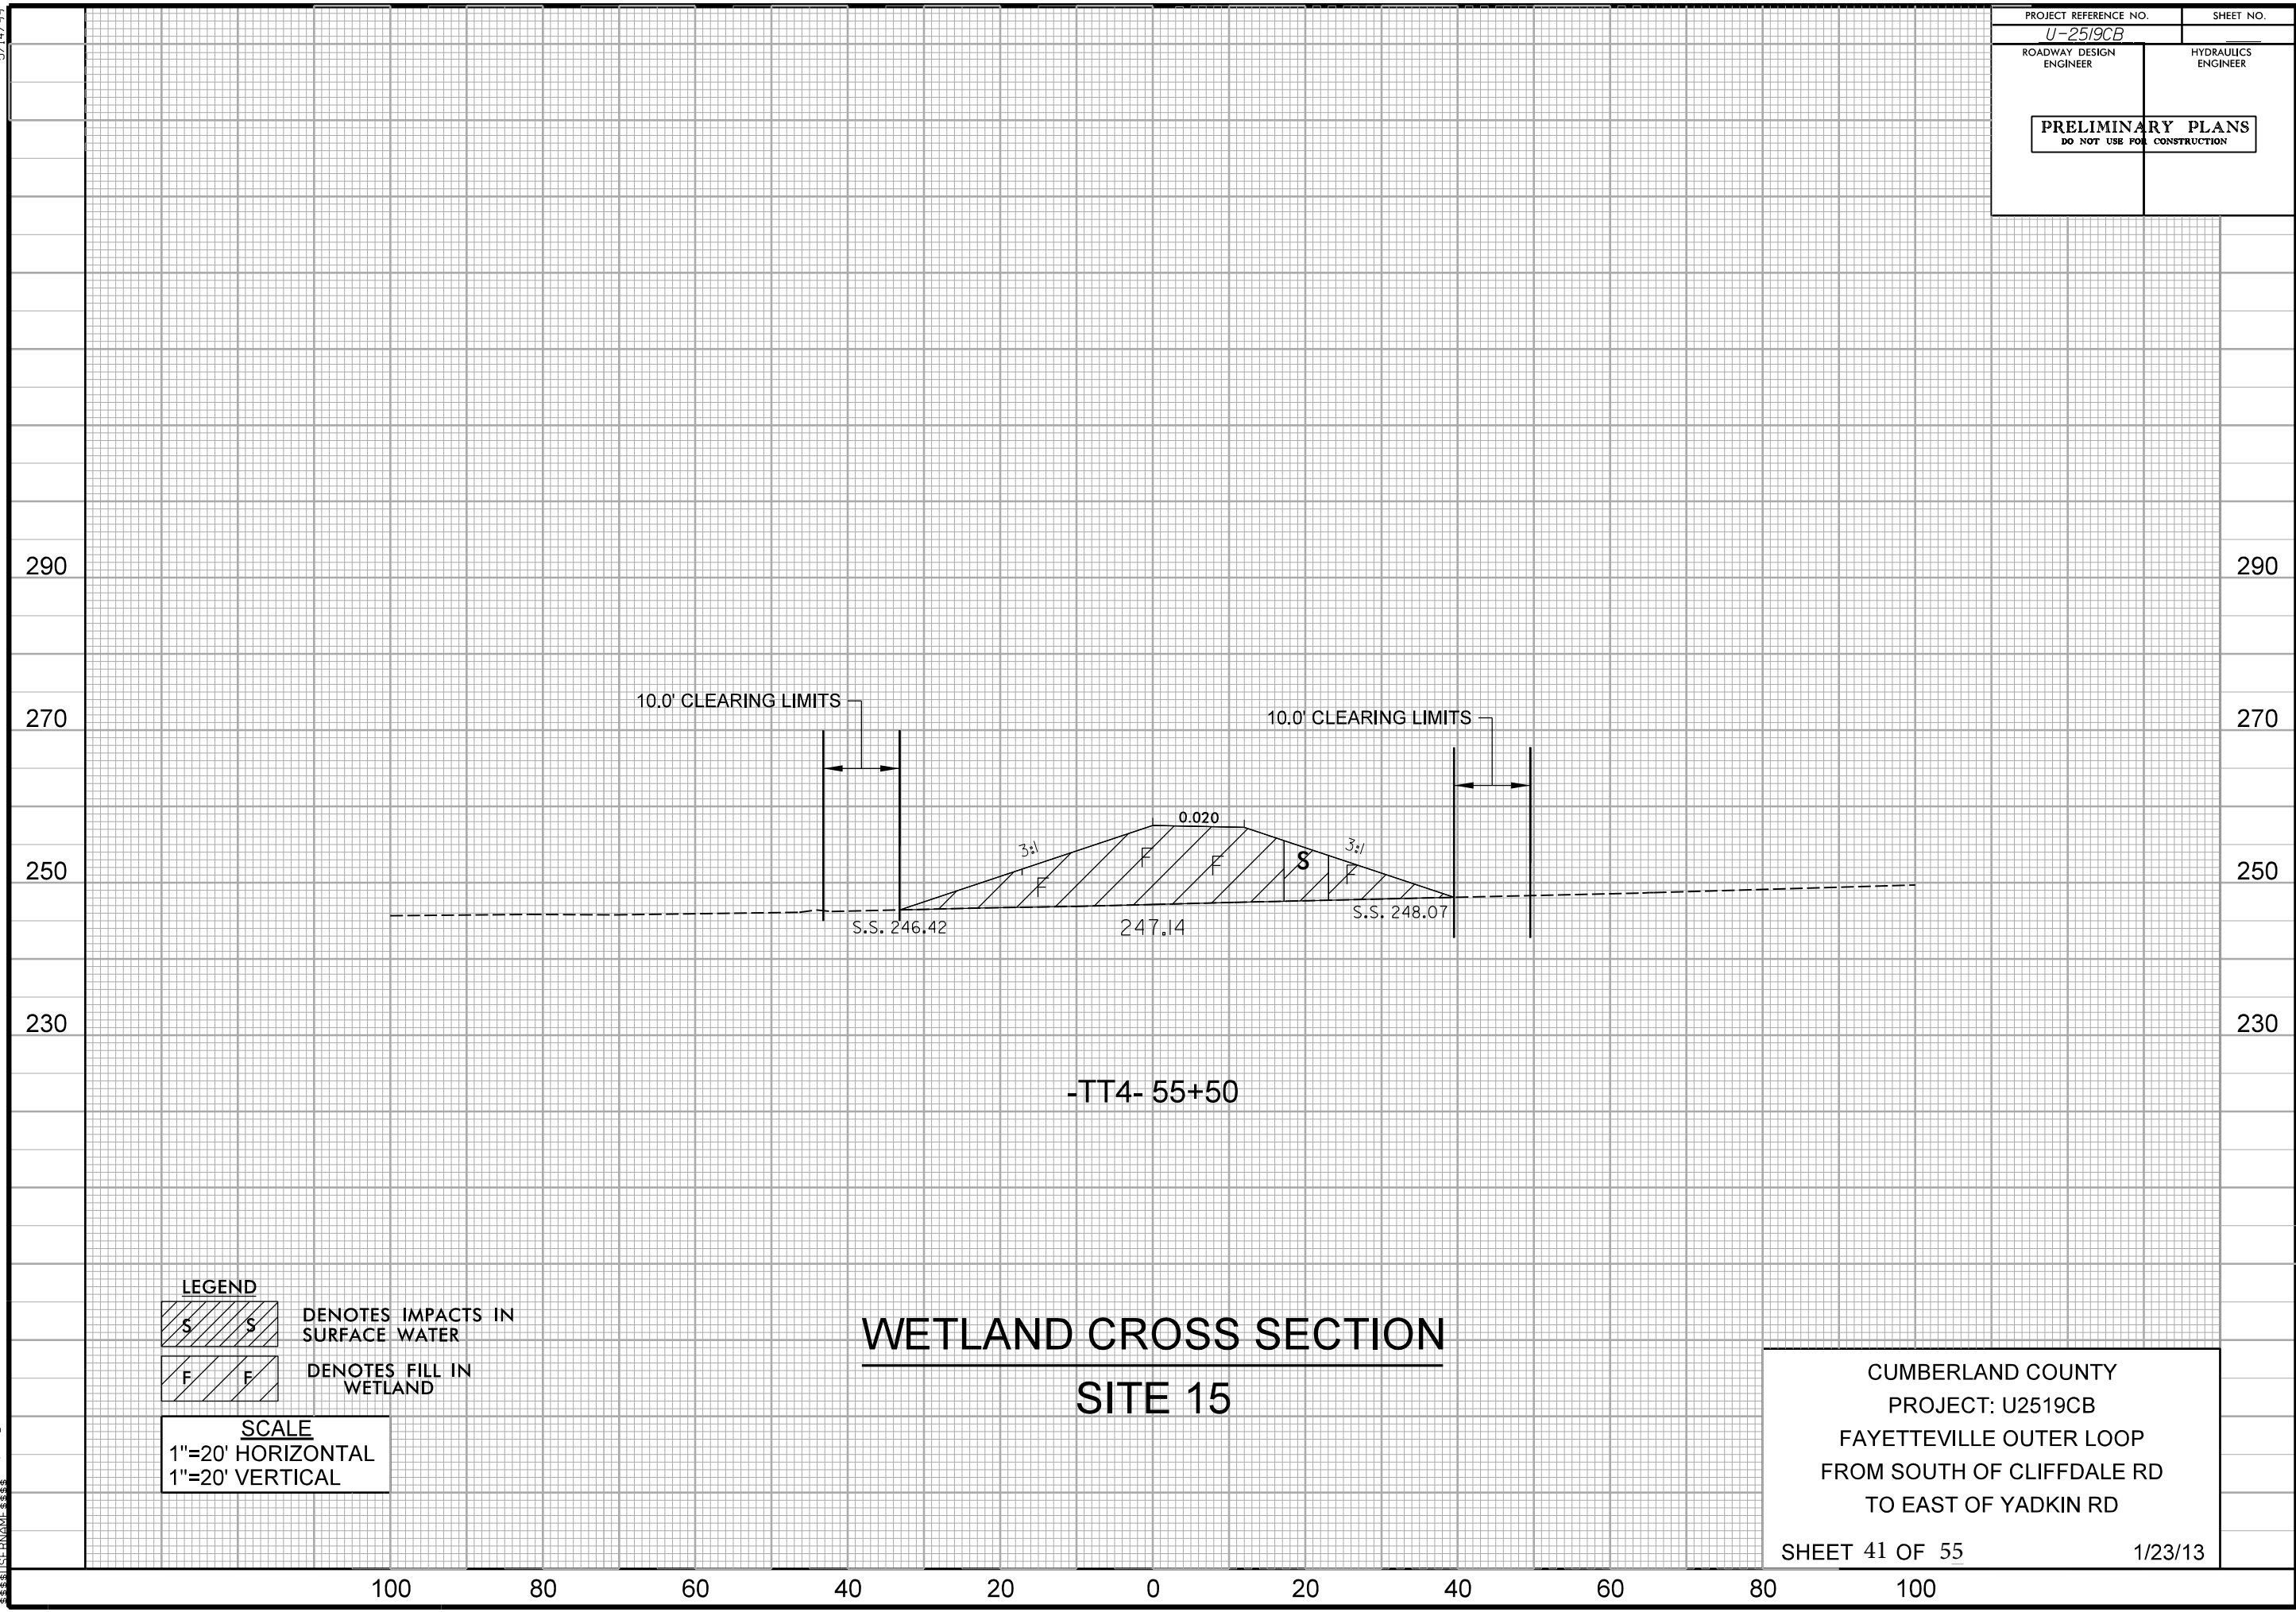

8/17/99

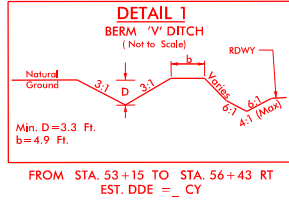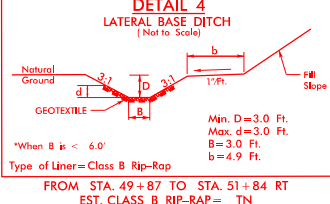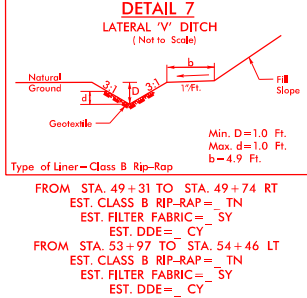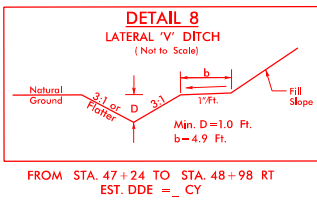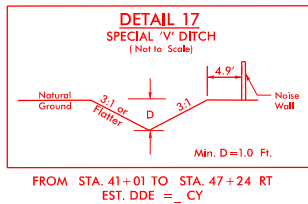


PROJECT REFERENCE NO.	SHEET NO.
U-2519CB	22B
RW SHEET NO.	
ROADWAY DESIGN ENGINEER	HYDRAULICS ENGINEER
NOT A CERTIFIED DOCUMENT AS TO THE ORIGINAL DOCUMENT BUT ONLY AS TO THE REVISIONS.	NOT A CERTIFIED DOCUMENT AS TO THE ORIGINAL DOCUMENT BUT ONLY AS TO THE REVISIONS.
THIS DOCUMENT ORIGINALLY ISSUED AND SEALED BY :	THIS DOCUMENT ORIGINALLY ISSUED AND SEALED BY :
DENNIS JAMES MORY	W. HENRY WELLS JR.
20031 ON 8-29-08	9334 ON 8-29-08
THIS DOCUMENT IS ONLY CERTIFIED AS TO THE REVISIONS.	THIS DOCUMENT IS ONLY CERTIFIED AS TO THE REVISIONS.

Right of Way for this Plan Sheet has been acquired under metric TIP Project U-2519DA. Right of Way authorization was May 19, 2006. Right of Way shown is for information purposes only.

LEGEND	
	DENOTES IMPACTS IN SURFACE WATER
	DENOTES TEMPORARY IMPACTS IN SURFACE WATER
	DENOTES FILL IN WETLAND
	DENOTES MECHANIZED CLEARING
	DENOTES HAND CLEARING
	DENOTES EXCAVATION IN WETLAND
	DENOTES WORK BRIDGE


PERMIT DRAWINGS
SHEET 42 OF 55

SITE 18

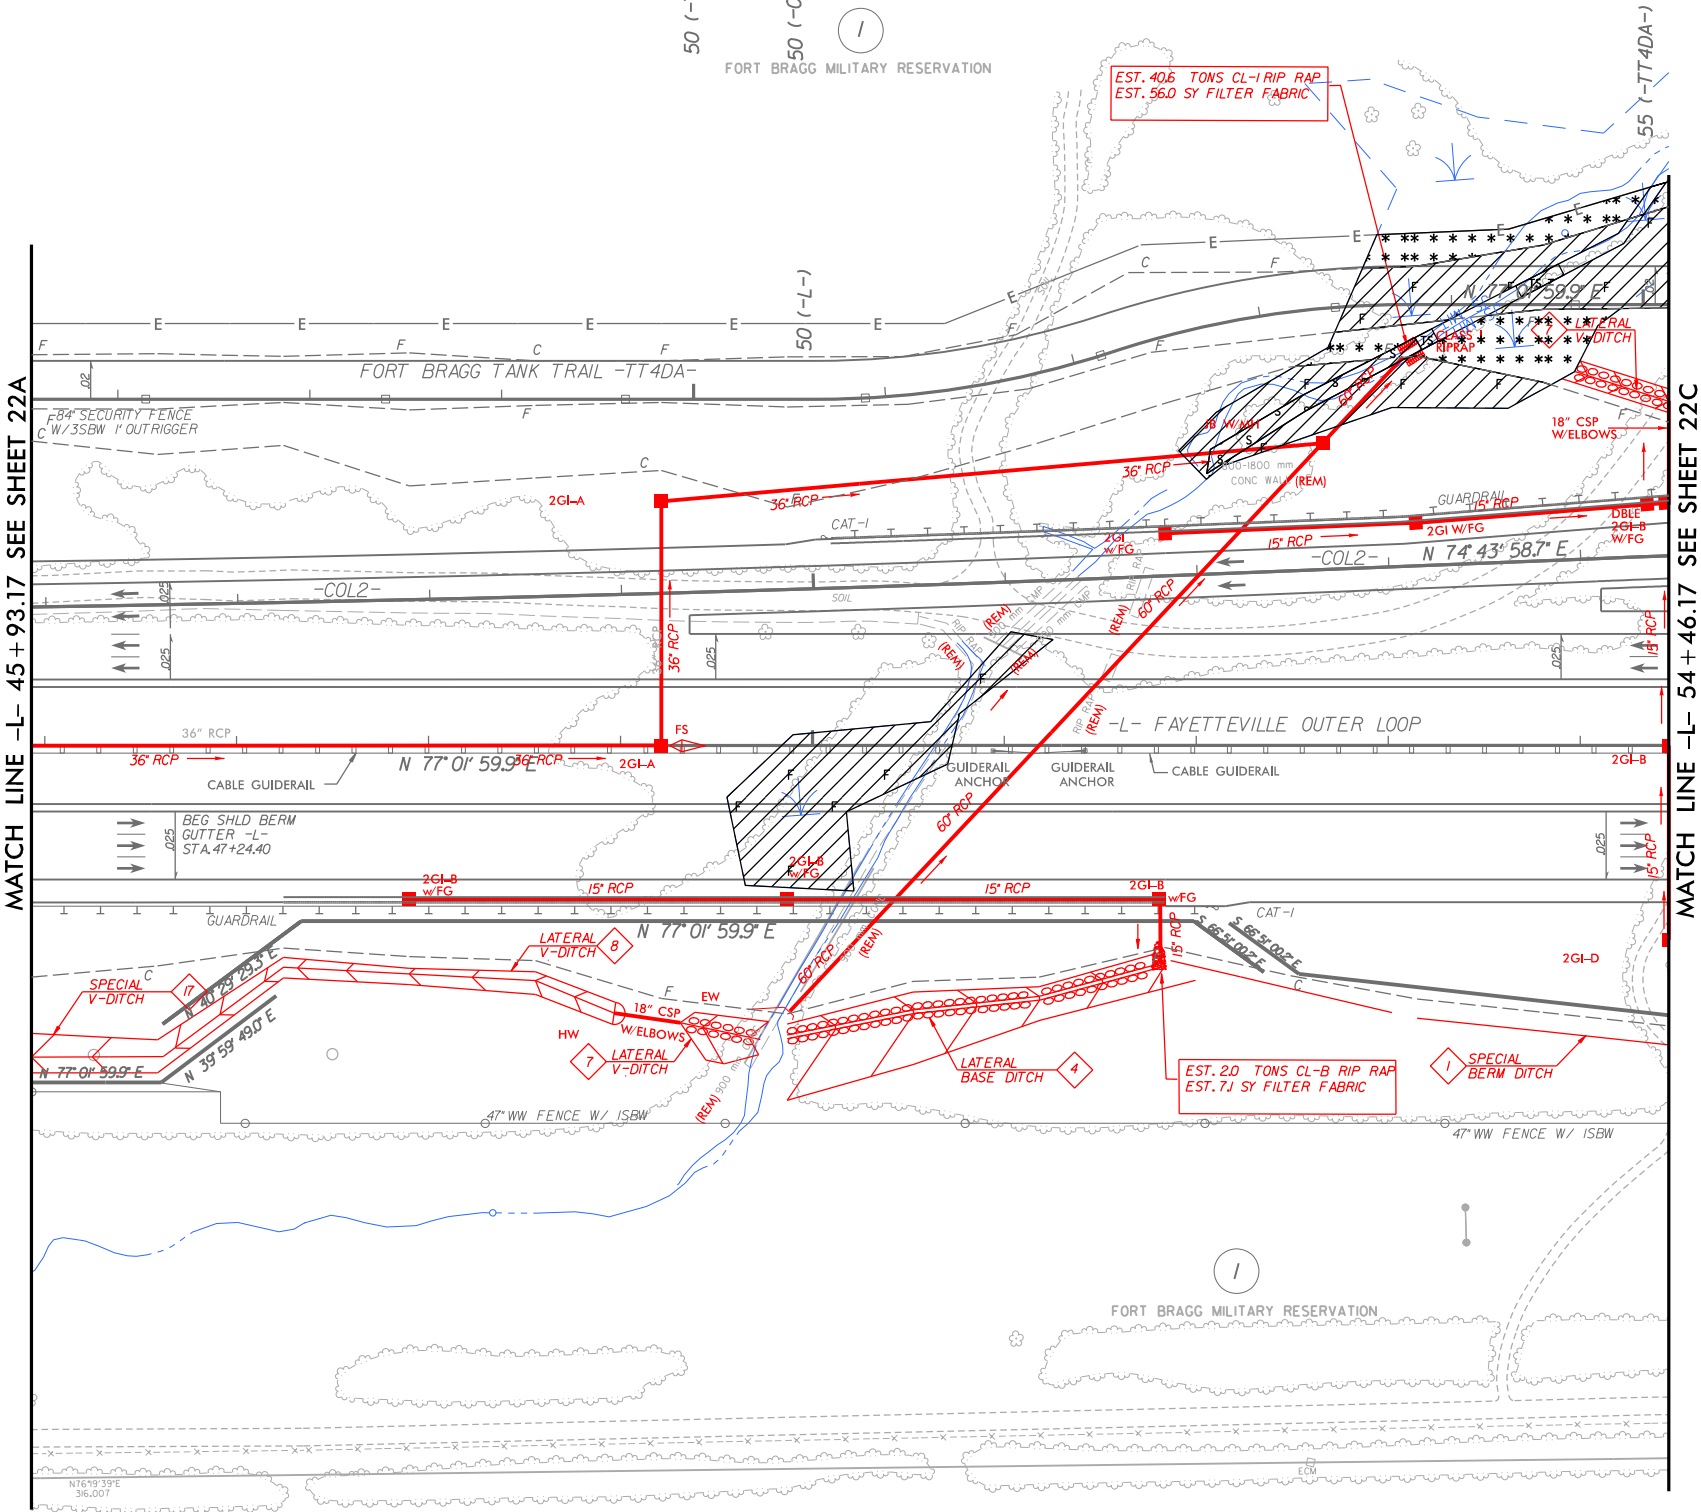


SEE SHEET 41A FOR -L- PROFILE
SEE SHEET 74 FOR -COL2- PROFILE
SEE SHEET 70 FOR -TT4DA- PROFILE


8/17/99

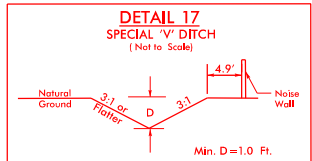


FROM STA. 41+01 TO STA. 47+24 RT
EST. DDE = _ CY

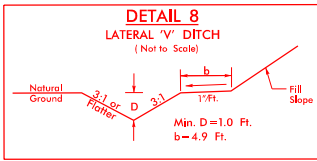


FROM STA. 47+24 TO STA. 48+98 RT
EST. DDE = _ CY

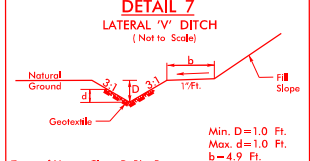

FROM STA. 49+31 TO STA. 49+74 RT
EST. CLASS B RIP-RAP = _ TN
EST. FILTER FABRIC = _ SY
EST. DDE = _ CY
FROM STA. 53+97 TO STA. 54+46 LT
EST. CLASS B RIP-RAP = _ TN
EST. FILTER FABRIC = _ SY
EST. DDE = _ CY

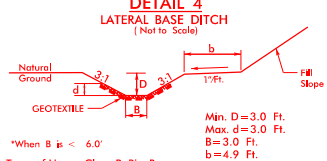

FROM STA. 49+87 TO STA. 51+84 RT
EST. CLASS B RIP-RAP = _ TN
EST. FILTER FABRIC = _ SY
EST. DDE = _ CY

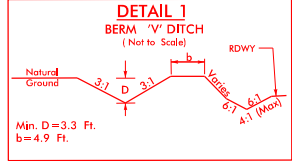

FROM STA. 53+15 TO STA. 56+43 RT
EST. DDE = _ CY


PROJECT REFERENCE NO.	SHEET NO.
U-2519CB	22B
RW SHEET NO.	
ROADWAY DESIGN ENGINEER	HYDRAULICS ENGINEER
NOT A CERTIFIED DOCUMENT AS TO THE ORIGINAL DOCUMENT BUT ONLY AS TO THE REVISIONS.	NOT A CERTIFIED DOCUMENT AS TO THE ORIGINAL DOCUMENT BUT ONLY AS TO THE REVISIONS.
THIS DOCUMENT ORIGINALLY ISSUED AND SEALED BY :	THIS DOCUMENT ORIGINALLY ISSUED AND SEALED BY :
DENNIS JAMES MORY	W. HENRY WELLS JR.
20031 ON 8-29-08	9334 ON 8-29-08
THIS DOCUMENT IS ONLY CERTIFIED AS TO THE REVISIONS.	THIS DOCUMENT IS ONLY CERTIFIED AS TO THE REVISIONS.

Right of Way for this Plan Sheet has been acquired under metric TIP Project U-2519DA. Right of Way authorization was May 19, 2006. Right of Way shown is for information purposes only.

LEGEND	
	DENOTES IMPACTS IN SURFACE WATER
	DENOTES TEMPORARY IMPACTS IN SURFACE WATER
	DENOTES FILL IN WETLAND
	DENOTES MECHANIZED CLEARING
	DENOTES HAND CLEARING
	DENOTES EXCAVATION IN WETLAND
	DENOTES WORK BRIDGE

PERMIT DRAWINGS
SHEET 43 OF 55


SITE 18

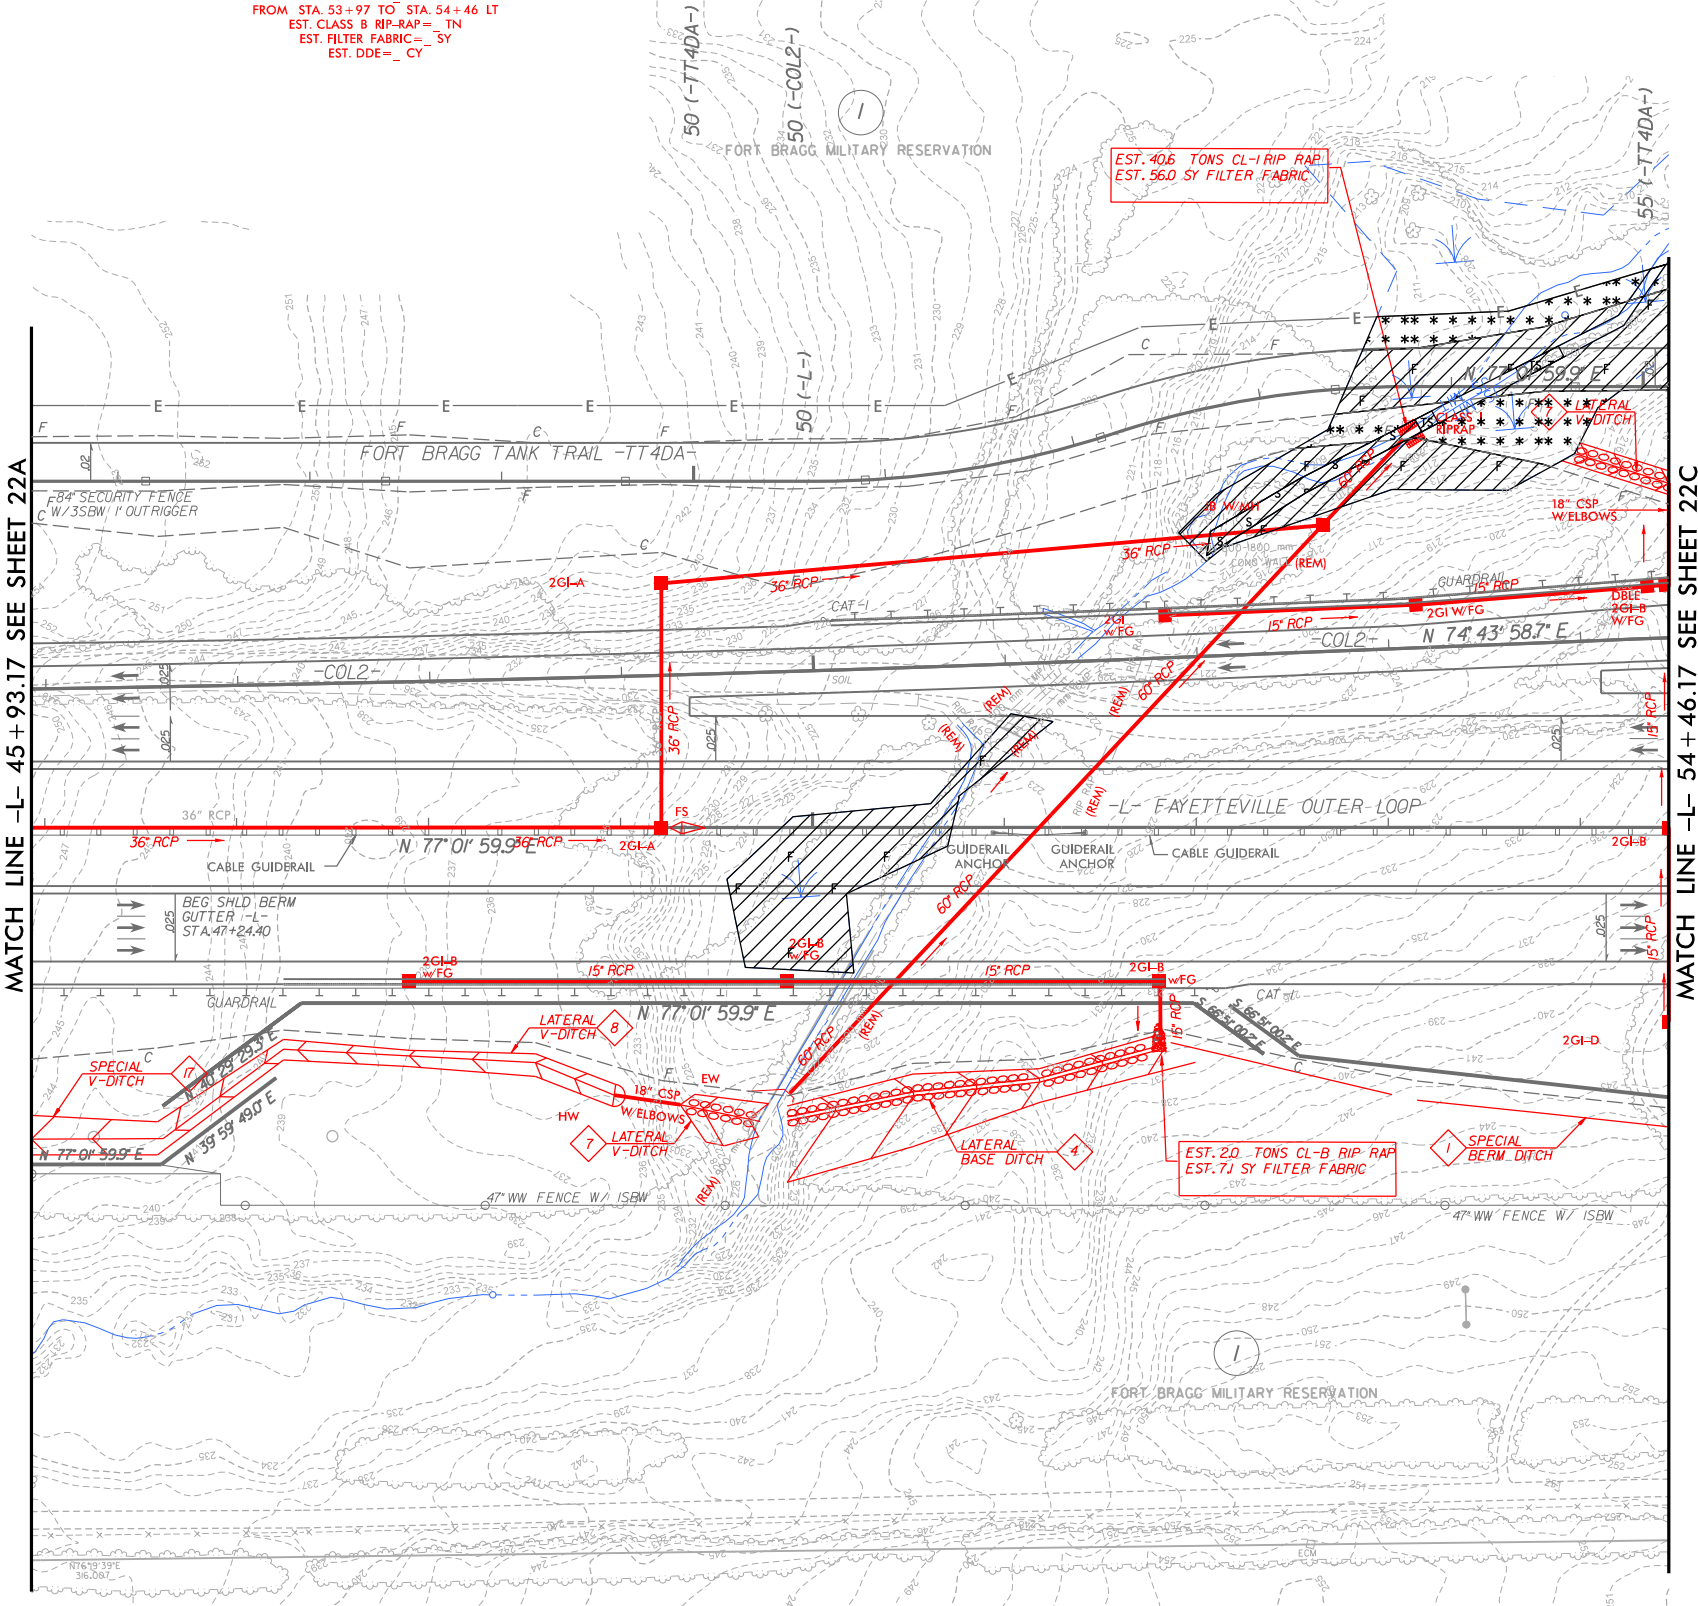

SEE SHEET 41A FOR -L- PROFILE
SEE SHEET 74 FOR -COL2- PROFILE
SEE SHEET 70 FOR -TT4DA- PROFILE


5/14/99
10:54:15 AM
U:\2519CB\2519CB.dgn

PROJECT REFERENCE NO.	SHEET NO.
U-2519CB	
ROADWAY DESIGN ENGINEER	HYDRAULICS ENGINEER
PRELIMINARY PLANS DO NOT USE FOR CONSTRUCTION	

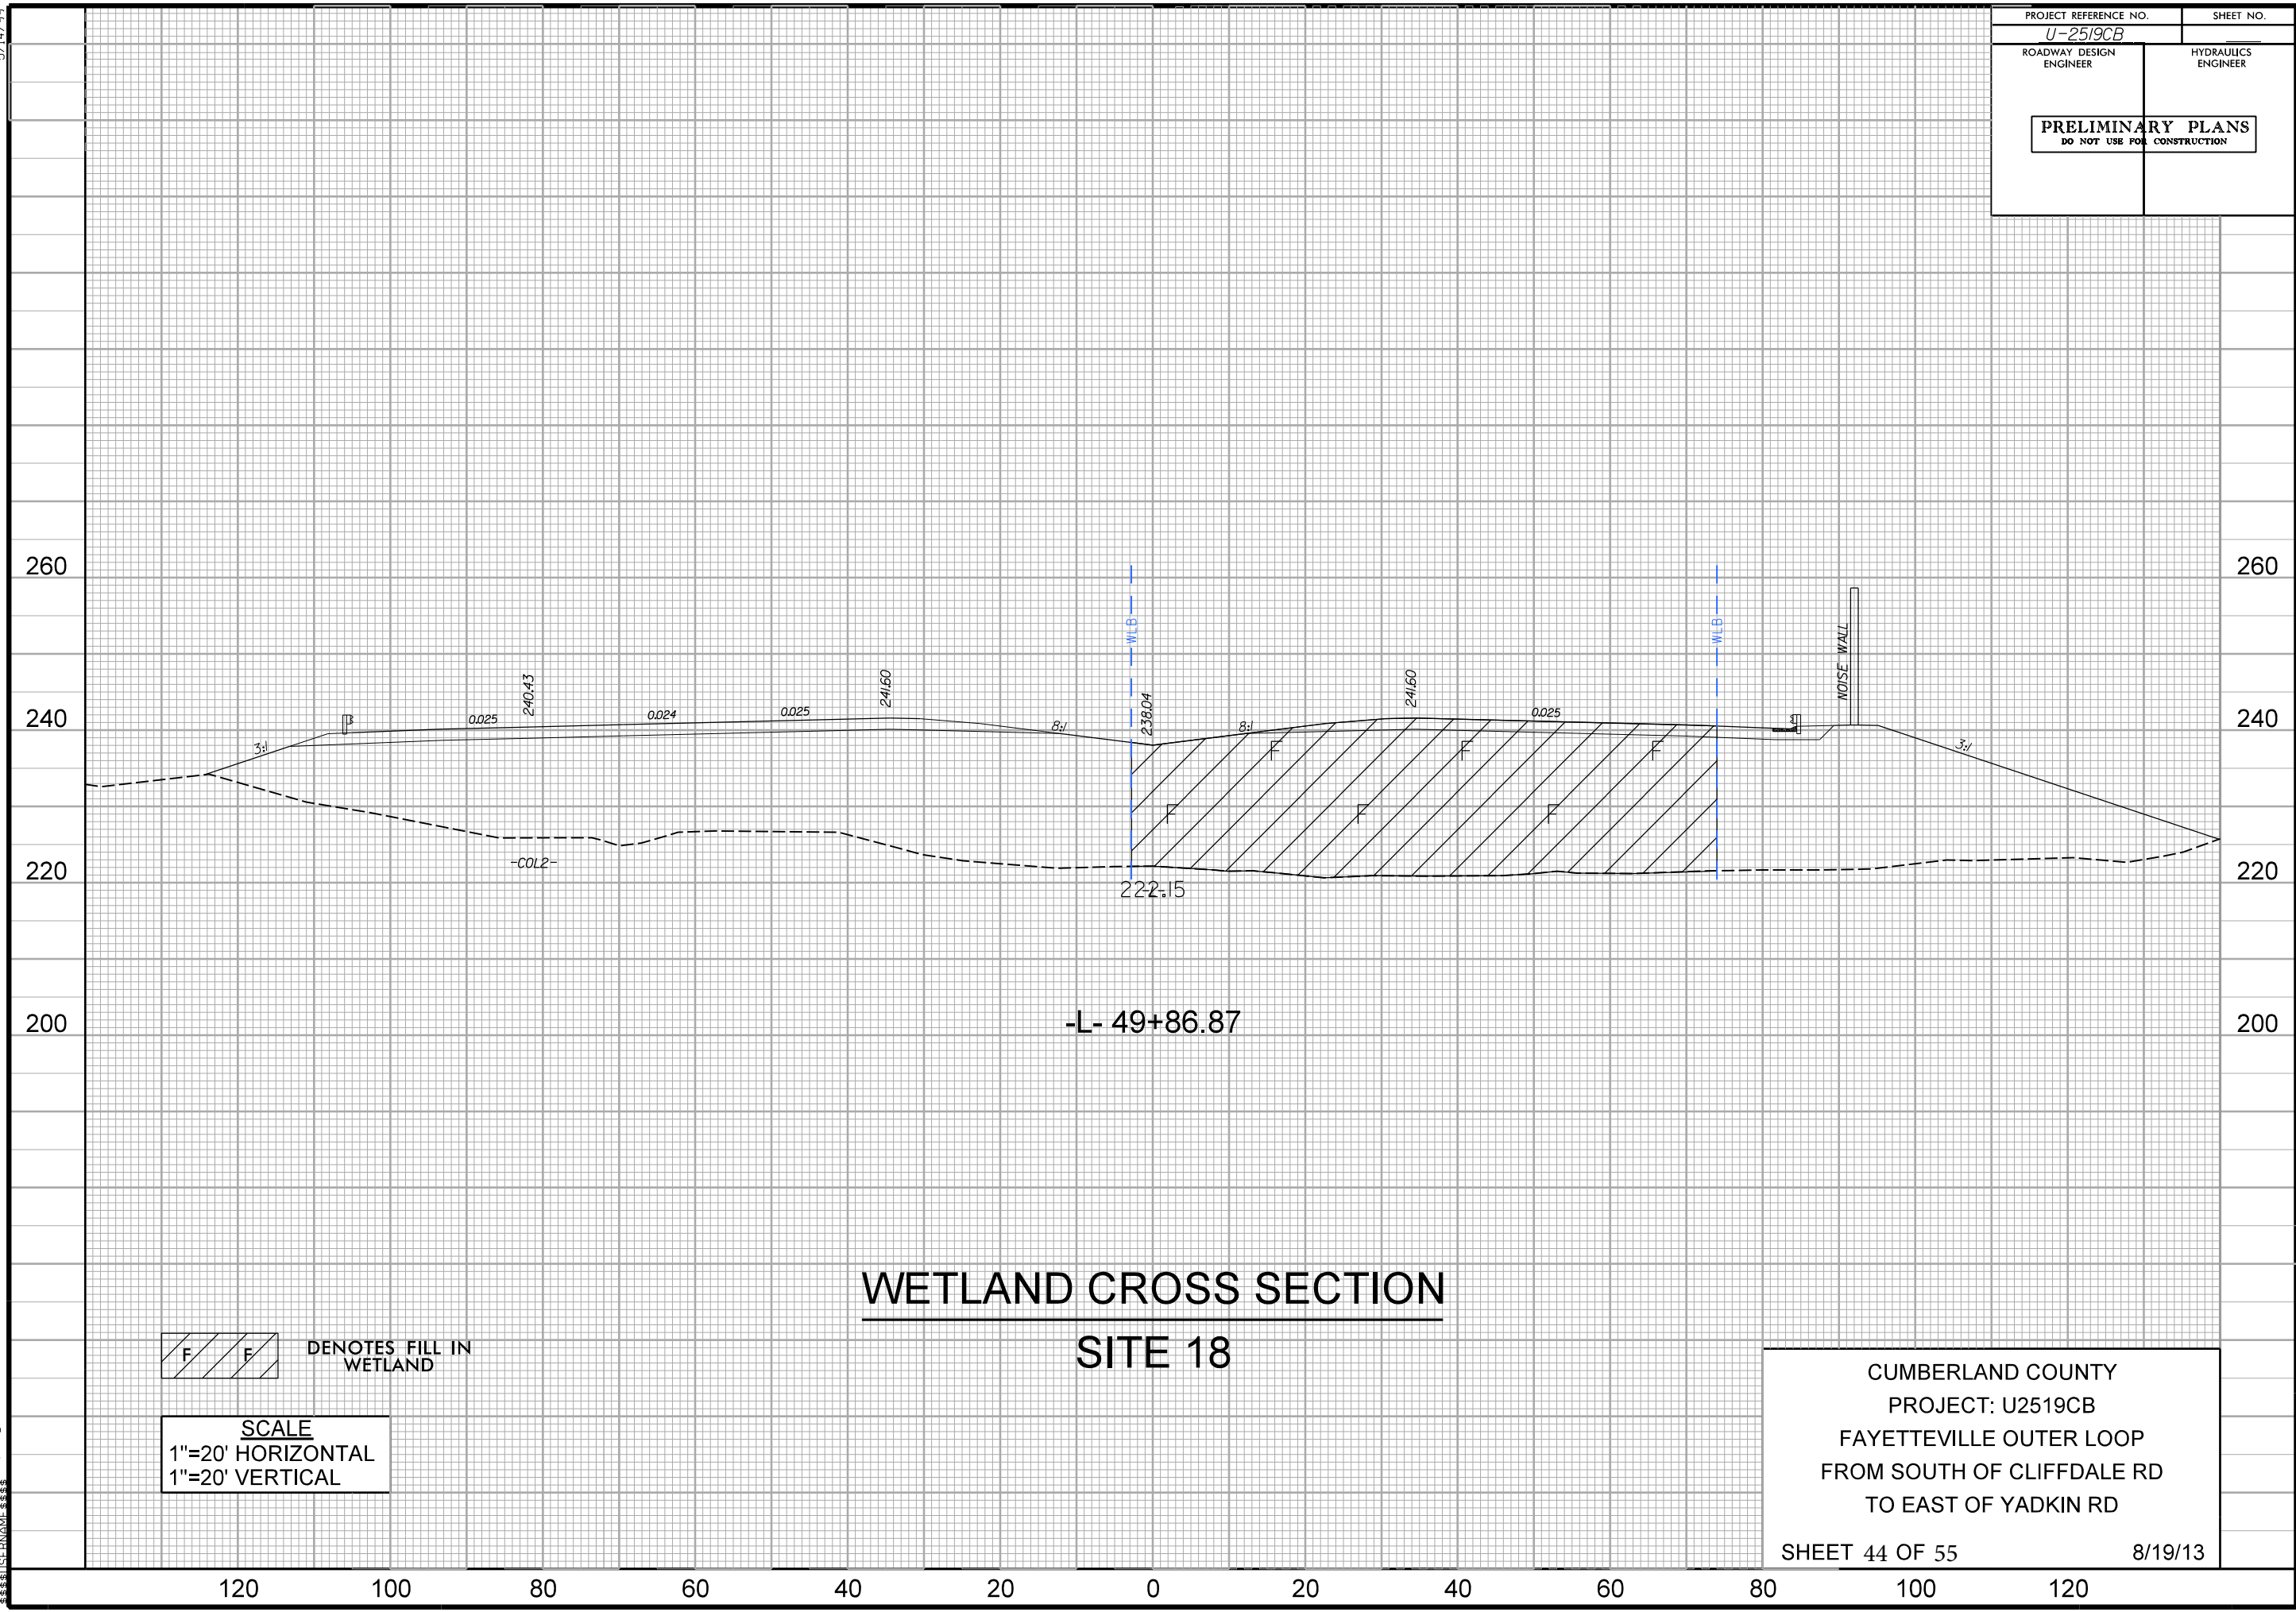


5/14/99

PROJECT REFERENCE NO.	SHEET NO.
U-2519CB	
ROADWAY DESIGN ENGINEER	HYDRAULICS ENGINEER
PRELIMINARY PLANS DO NOT USE FOR CONSTRUCTION	

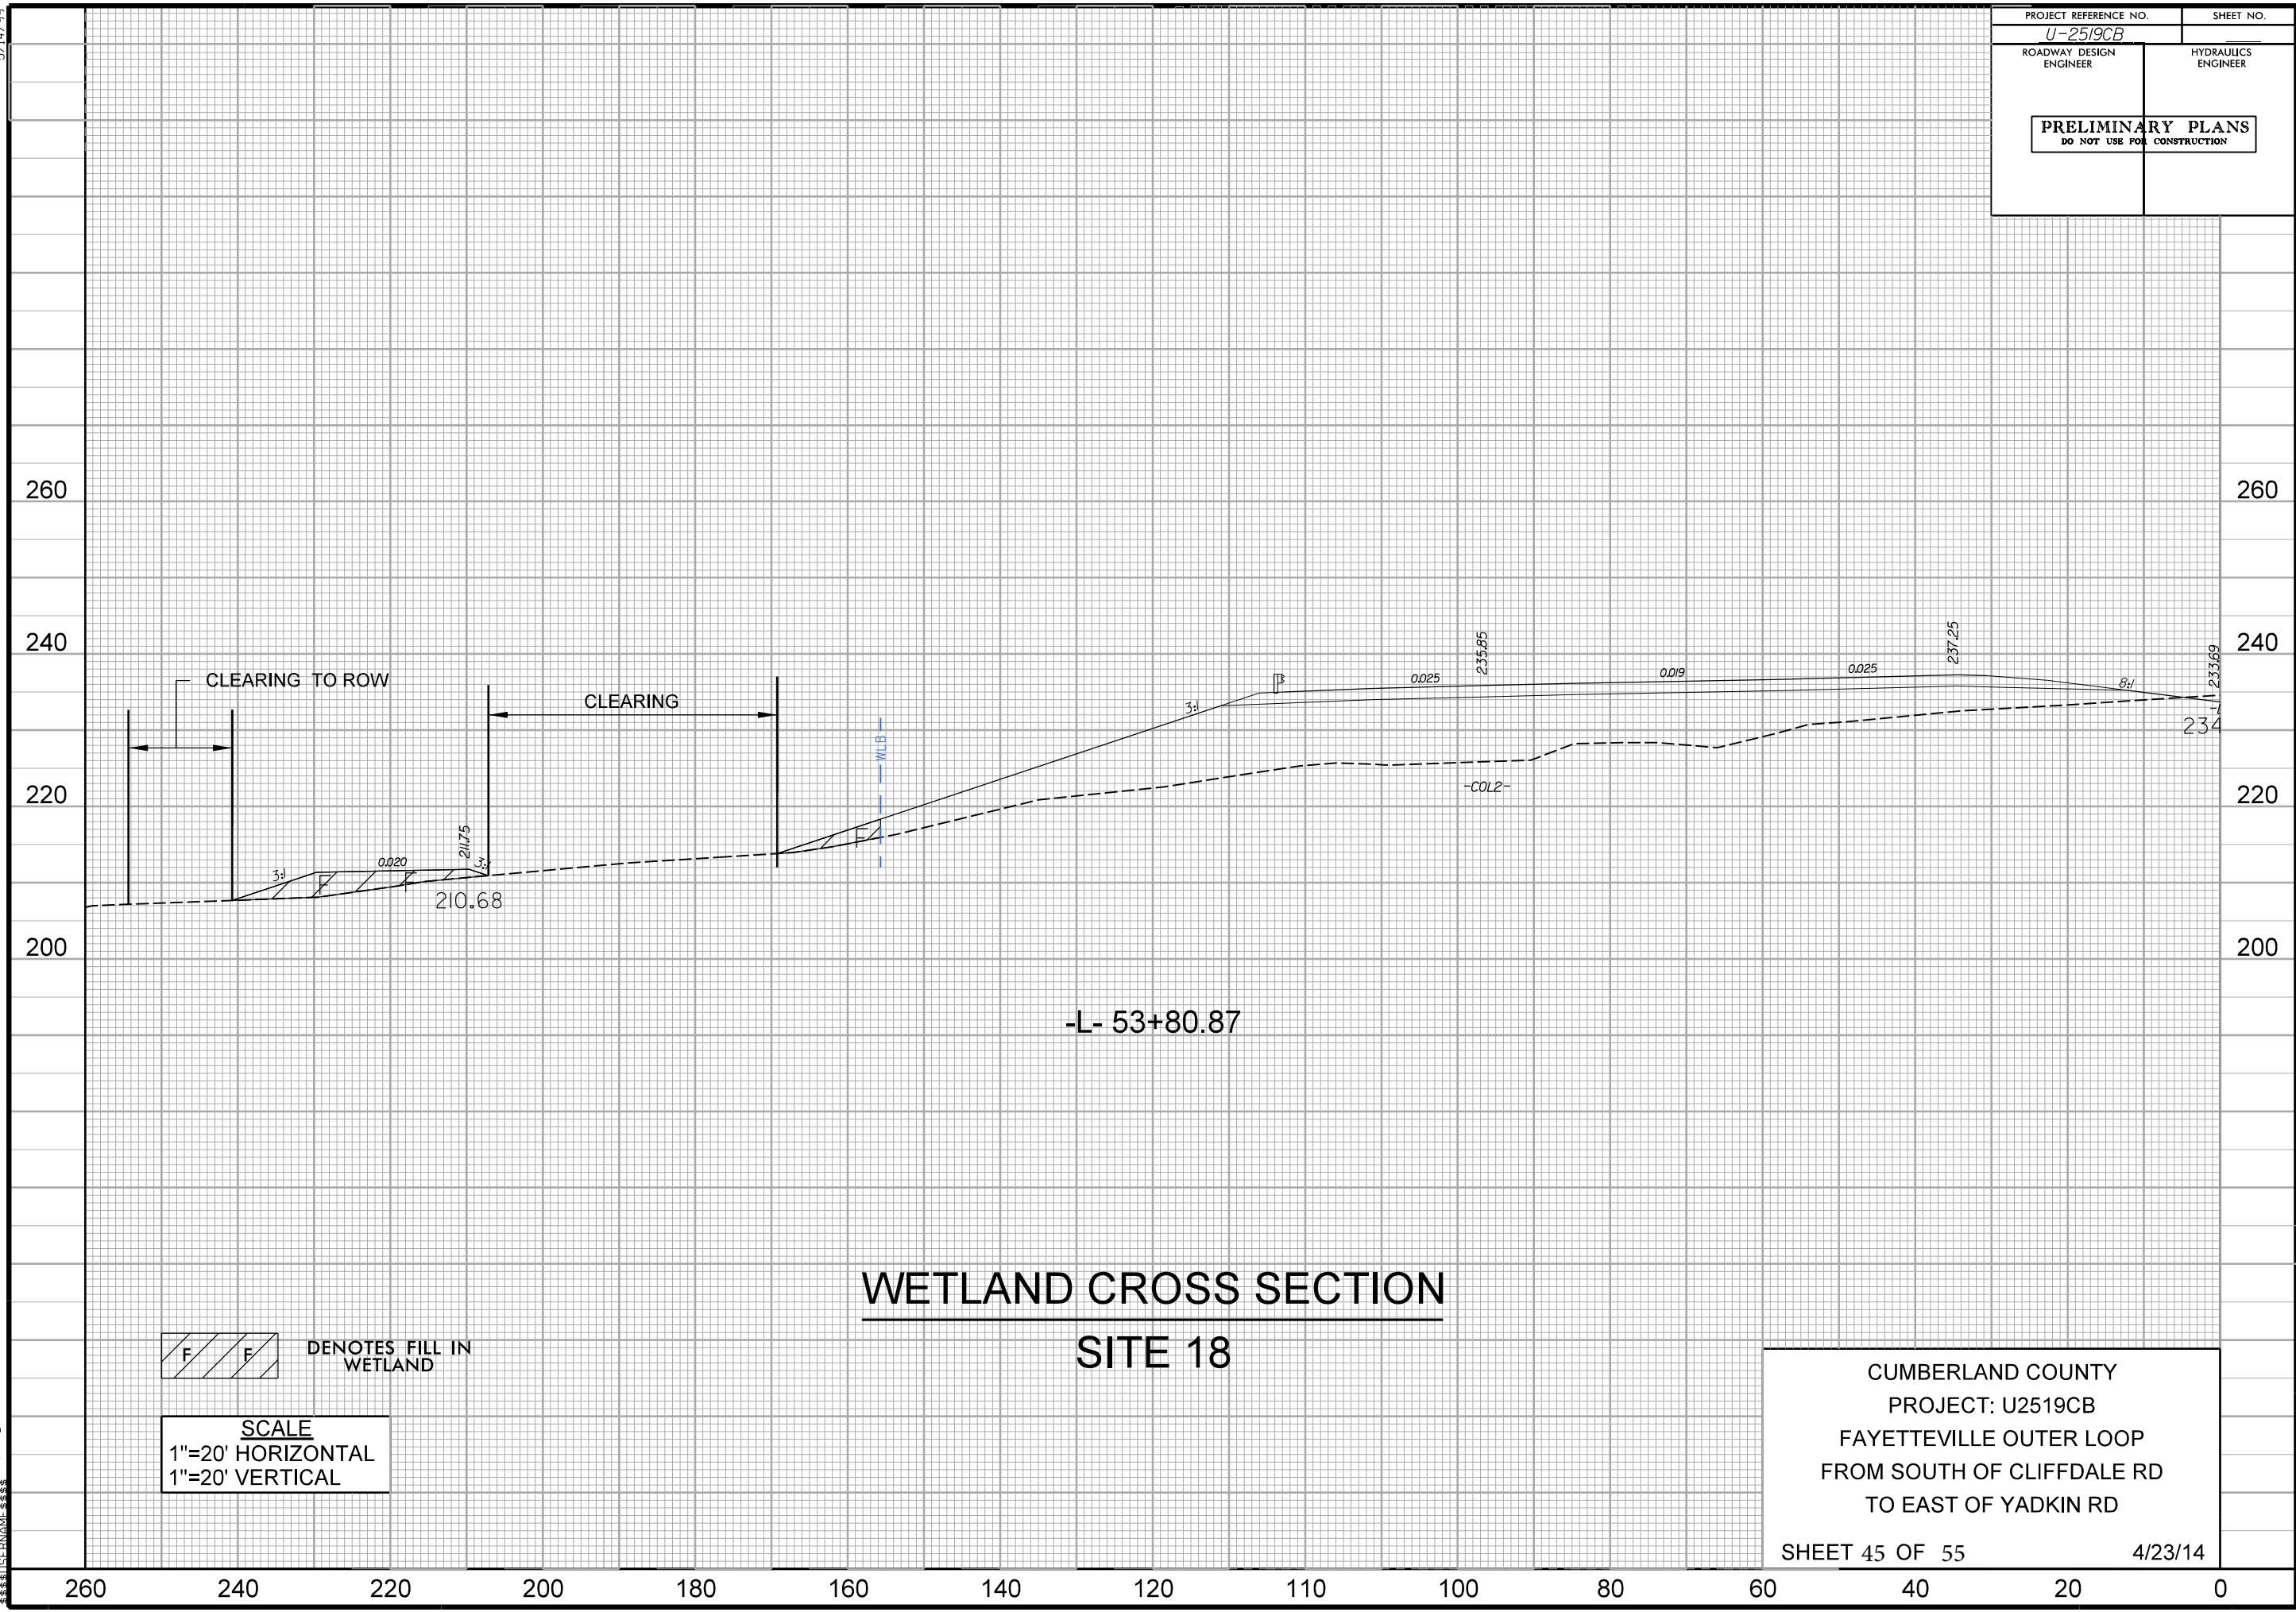


10:53:54 AM 5/14/99 9cb.prm-xpl.dgn

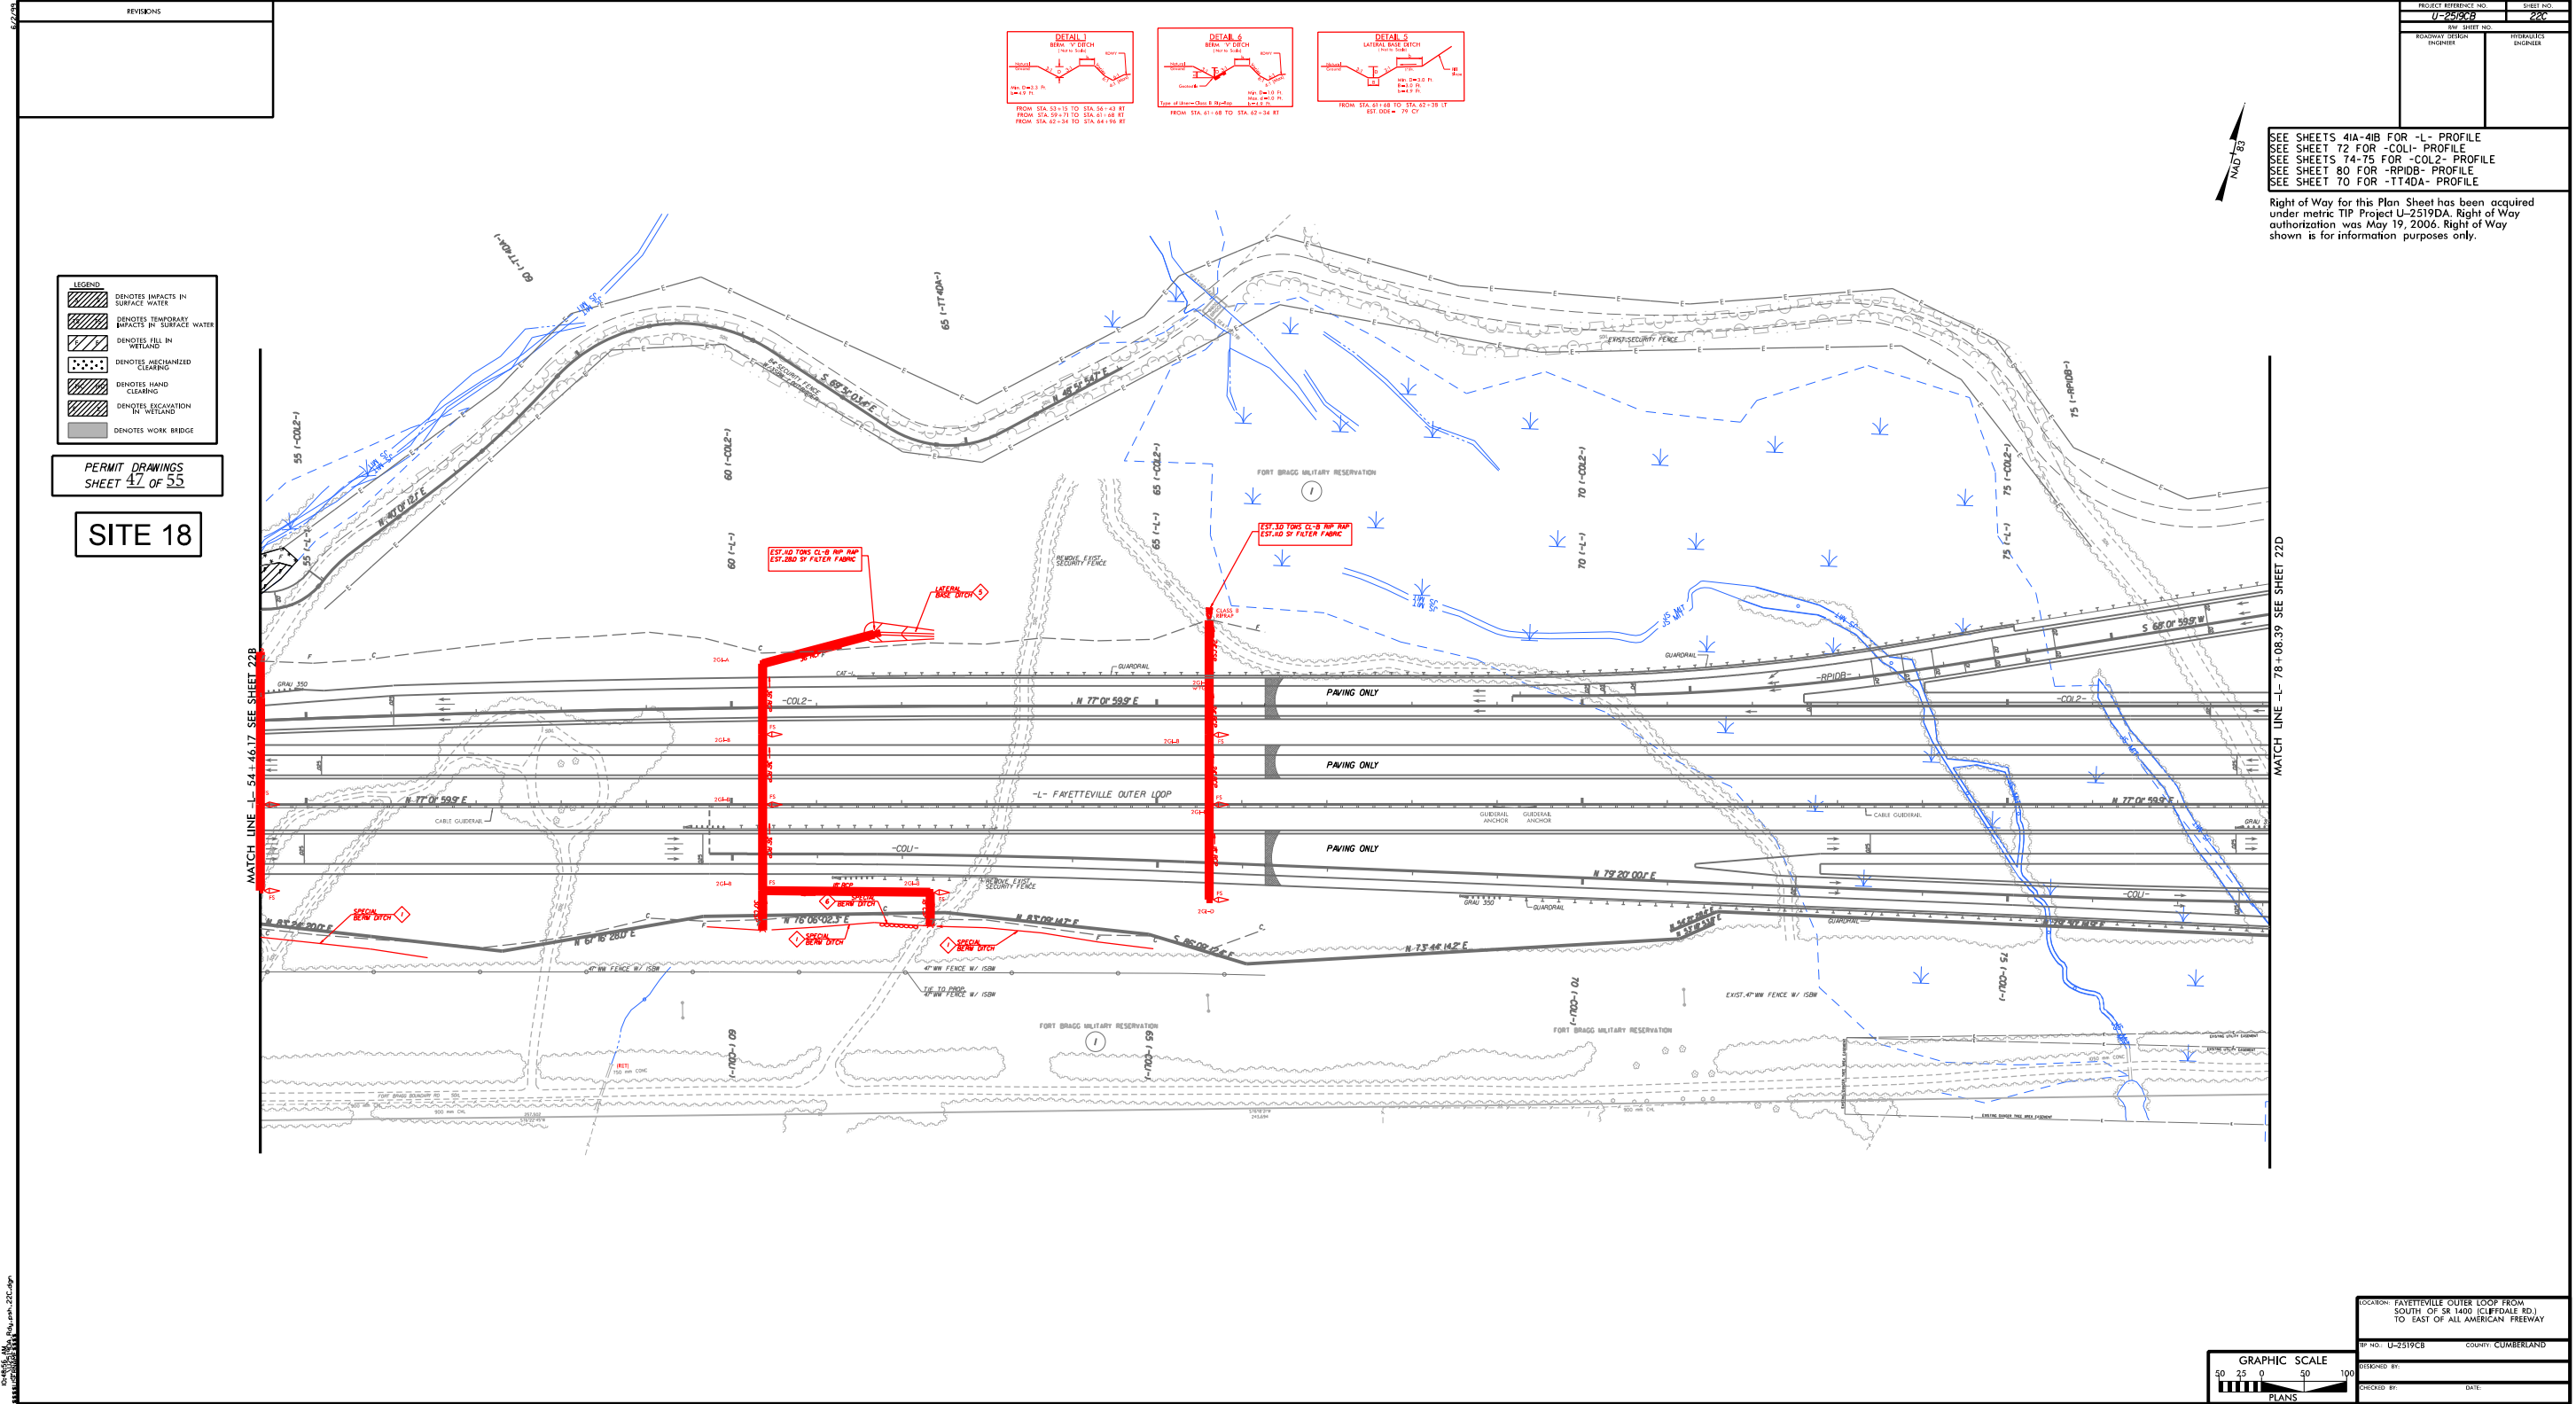

LEGEND	
	DENOTES IMPACTS IN SURFACE WATER
	DENOTES TEMPORARY IMPACTS IN SURFACE WATER
	DENOTES FILL IN WETLAND
	DENOTES MECHANIZED CLEARING
	DENOTES HAND CLEARING
	DENOTES EXCAVATION IN WETLAND
	DENOTES WORK BRIDGE

PERMIT DRAWINGS
SHEET 49 OF 55

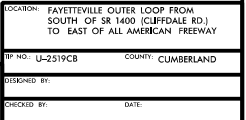


PROJECT REFERENCE NO.		SHEET NO.	
U-2519-3		22E	
BSW SHEET NO.			
ROADWAY DESIGN		HYDRAULICS	
ENGINEER		ENGINEER	
NOT A CREDIT DOCUMENT AS TO THE ORIGINAL DOCUMENT BUT ONLY AS TO THE REVISIONS HEREIN		NOT A CREDIT DOCUMENT AS TO THE ORIGINAL DOCUMENT BUT ONLY AS TO THE REVISIONS HEREIN	
THIS DOCUMENT ORIGINALLY DATED AND SIGNED BY:		THIS DOCUMENT ORIGINALLY DATED AND SIGNED BY:	
EDMUND JAMES MOY		W. HENRIE WELSH MOY	
33231 00 5/1/1971		3334 00 5/1/1971	
THIS DOCUMENT IS ONLY CREDITED AS TO THE REVISIONS.		THIS DOCUMENT IS ONLY CREDITED AS TO THE REVISIONS.	
SHEETS 83-A-C FOR 1 - PROFILE			
SHEETS 83-D FOR 2 - PROFILE			
SHEET 83-F FOR 3 - PROFILE			
SHEET 83-G FOR 4 - PROFILE			
SHEETS 83-I THRU 83-J FOR ALL STRUCTURE PLAN			

Right of Way for this Plan Sheet has been acquired under metric TIP Project U-2519DA. Right of Way authorization was May 19, 2006. Right of Way shown is for information purposes only.

LEGEND

	DENOTES IMPACTS IN SURFACE WATER
	DENOTES TEMPORARY IMPACTS IN SURFACE WATER
	DENOTES FILL IN WETLAND
	DENOTES MECHANIZED CLEARING
	DENOTES HAND CLEARING
	DENOTES EXCAVATION IN WETLAND
	DENOTES WORK BRIDGE

PERMIT DRAWINGS
SHEET 52 OF 55

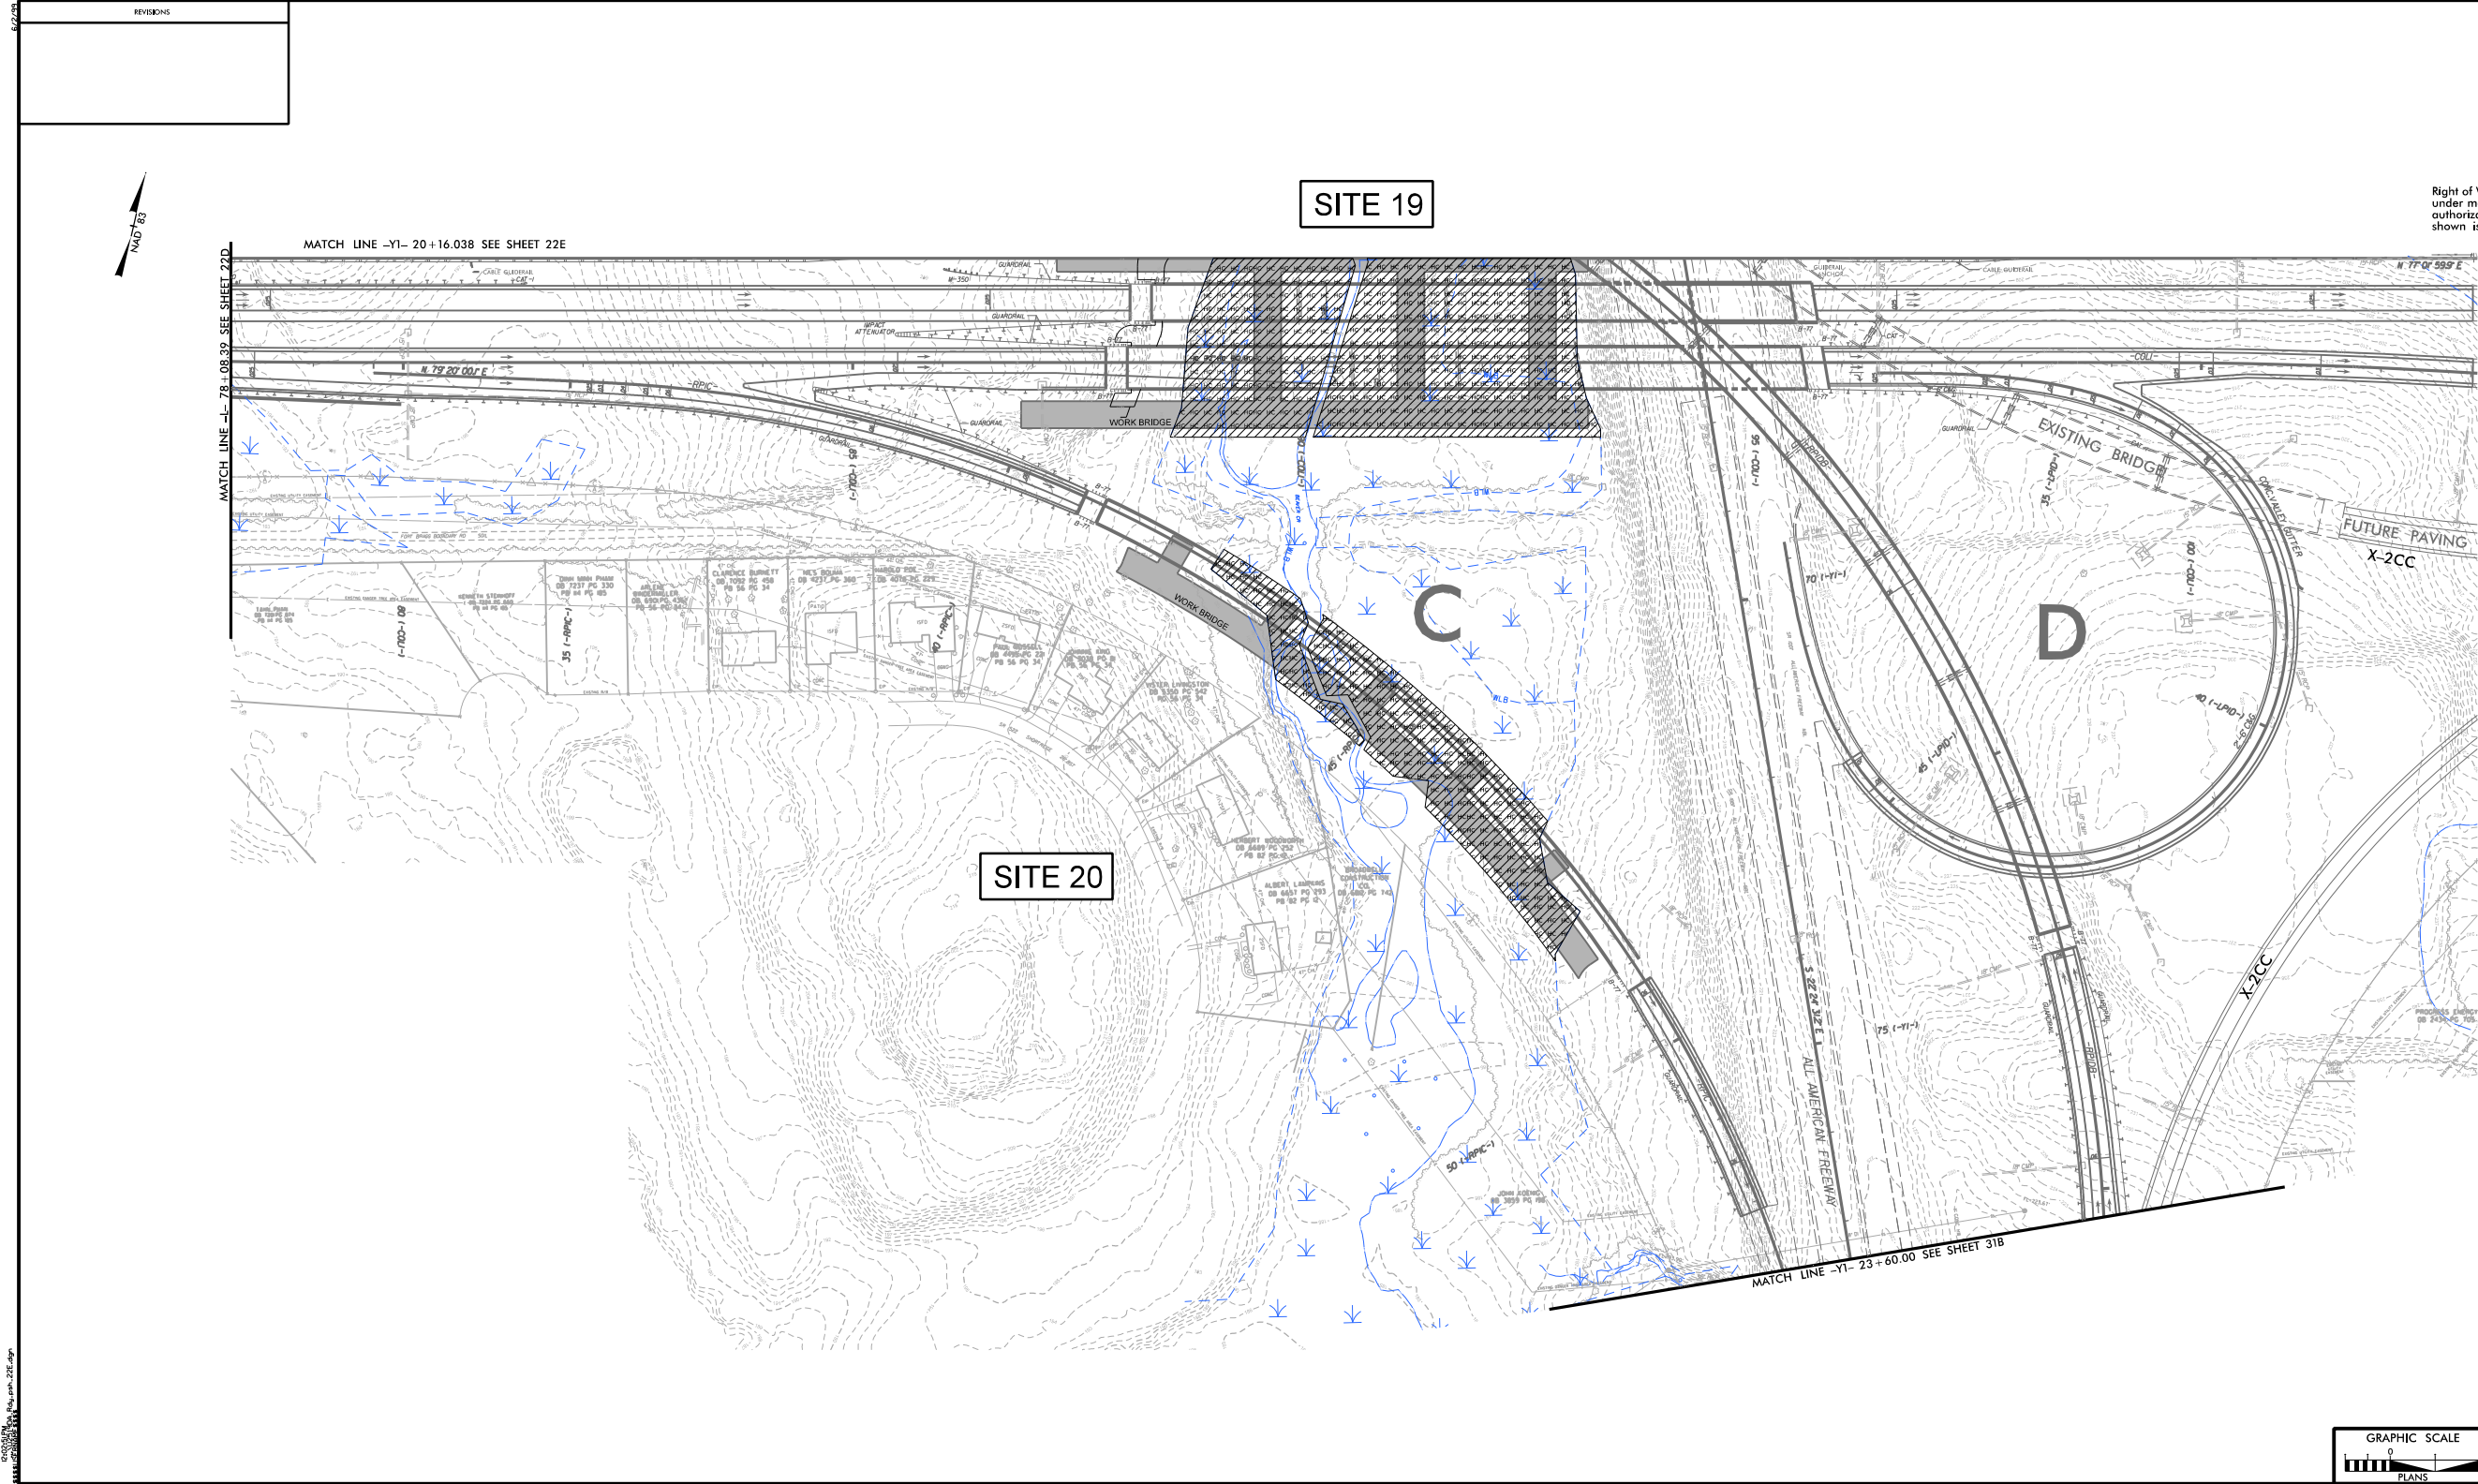

5/28/99

-RPIDB- 57+06.94 EL 272.57
-L- 93+38.60 EL 241.50

PERMIT DRAWINGS
SHEET 53 OF 55

PROJECT REFERENCE NO.		SHEET NO.	
U-2519CB		41C	
ROADWAY DESIGN ENGINEER		HYDRAULICS ENGINEER	
PRELIMINARY PLANS DO NOT USE FOR CONSTRUCTION			

SITE 19

PI = 93+83.18
EL = 247.74'
K = 320
VC = 1,247'

END BRIDGE
-L- 95+43.49
(34.45' RT.)

BEGIN BRIDGE
-L- 88+32.21
(34.45' RT.)


(+2.2300% Δ -11.6700%)

PROPOSED GRADE

WORK BRIDGE
APPROXIMATE
ELEVATION = 200.00'

EXISTING GROUND

FOR -L- ALIGNMENT, SEE SHEET NO. 22D-22E

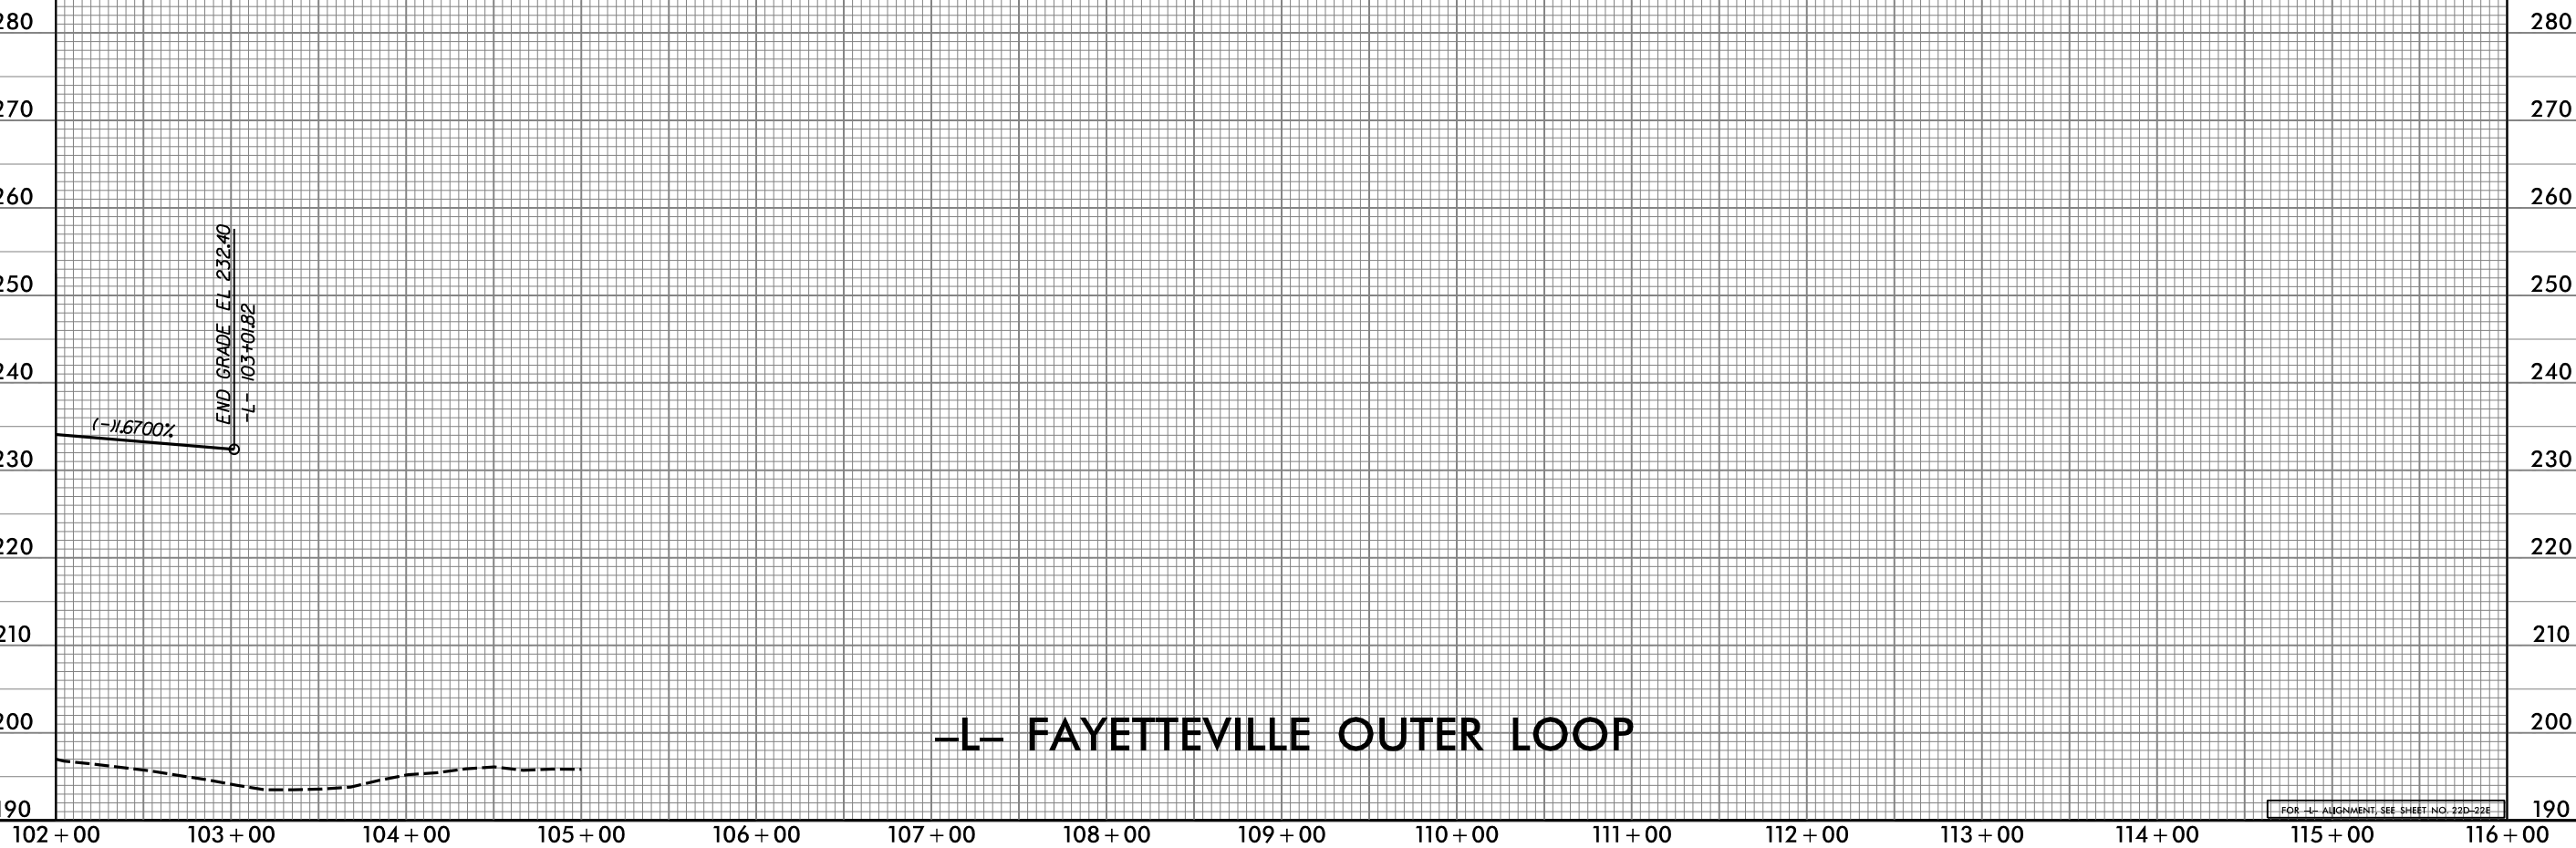

-L- FAYETTEVILLE OUTER LOOP



FOR -L- ALIGNMENT, SEE SHEET NO. 22D-22E

3:53:21 PM 3/12/99 3:53:21 PM U:\2519CB\RDY_PROJ\41C.dgn

5/28/99

PERMIT DRAWINGS
SHEET 54 OF 55

PROJECT REFERENCE NO.		SHEET NO.
U-2519CB		77
ROADWAY DESIGN ENGINEER	HYDRAULICS ENGINEER	
PRELIMINARY PLANS DO NOT USE FOR CONSTRUCTION		

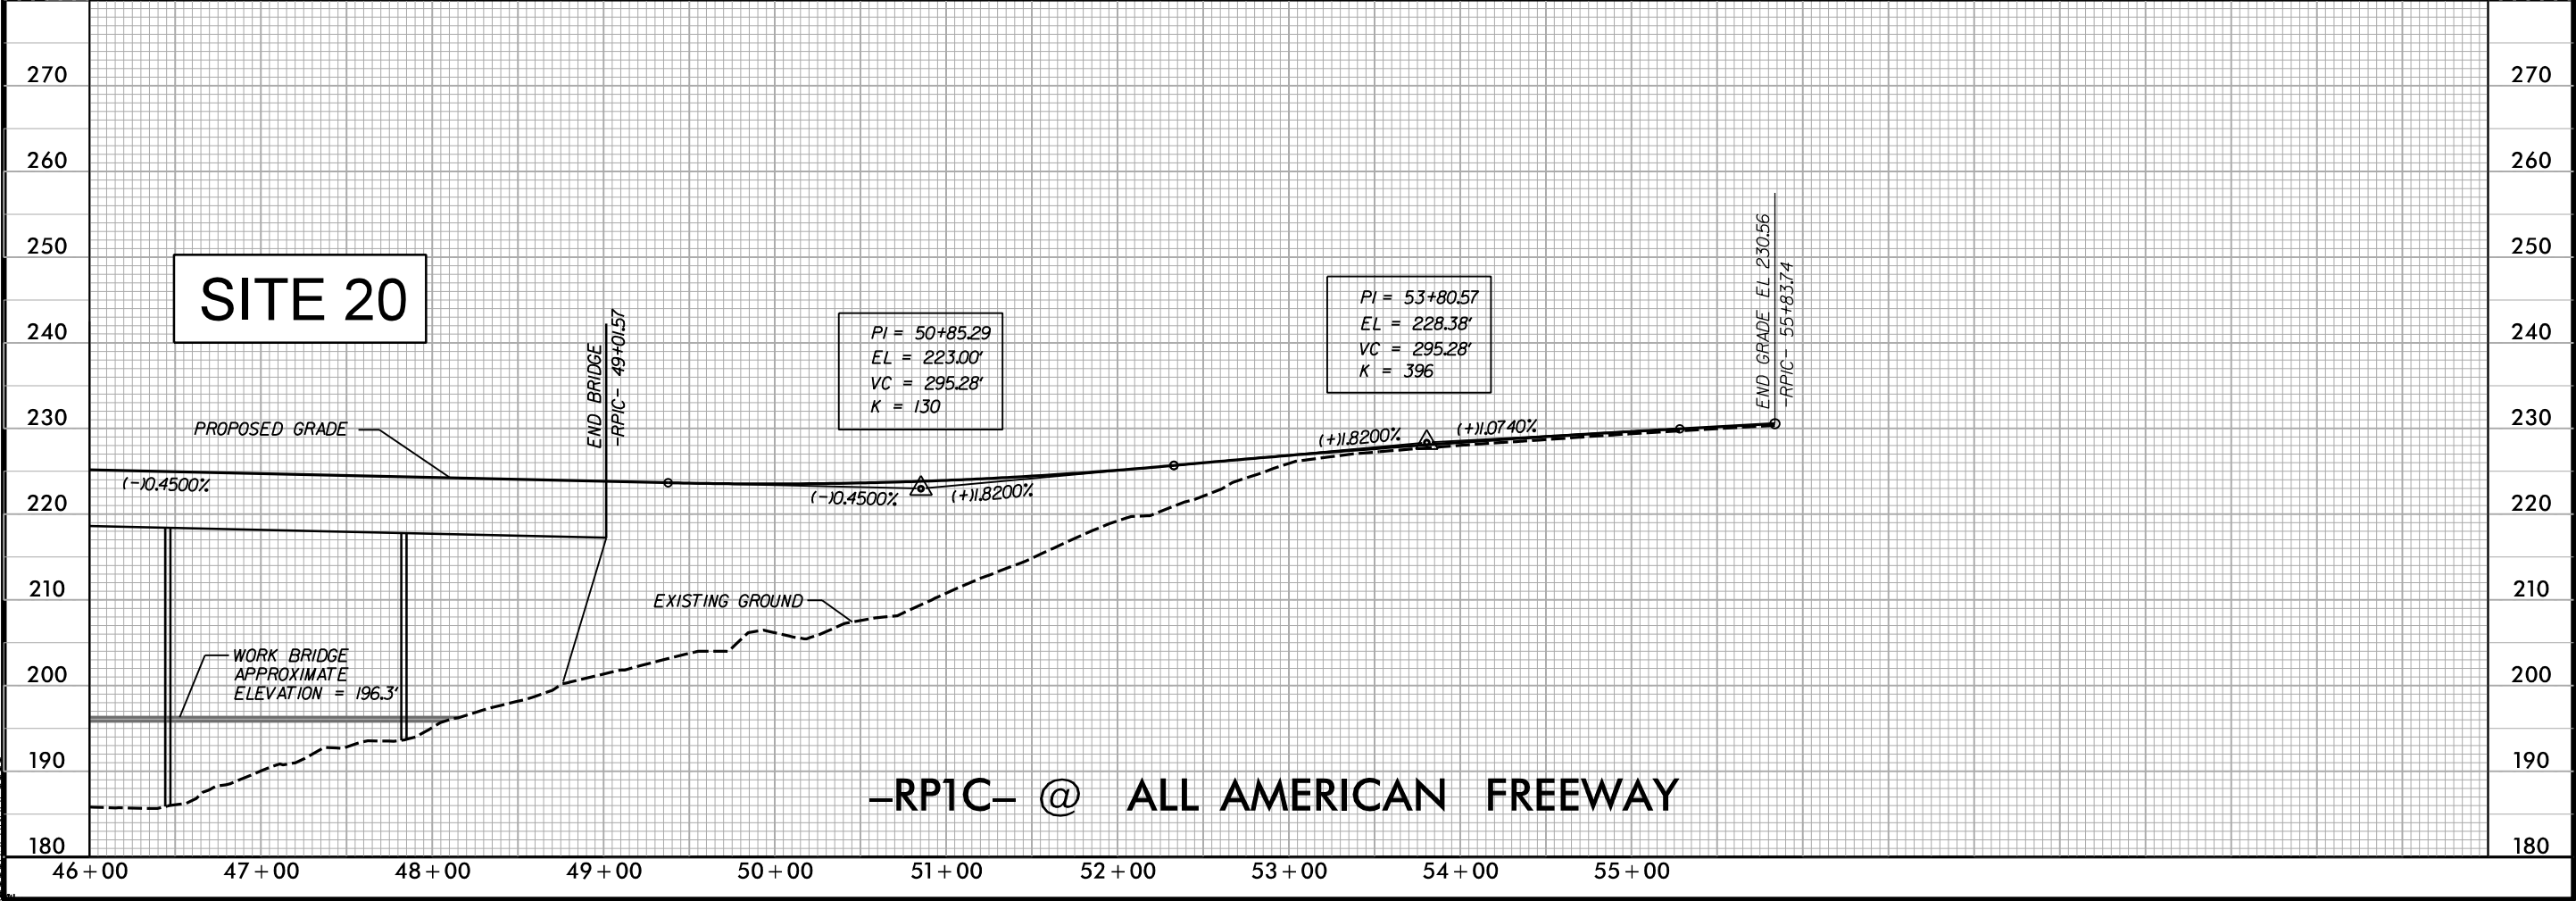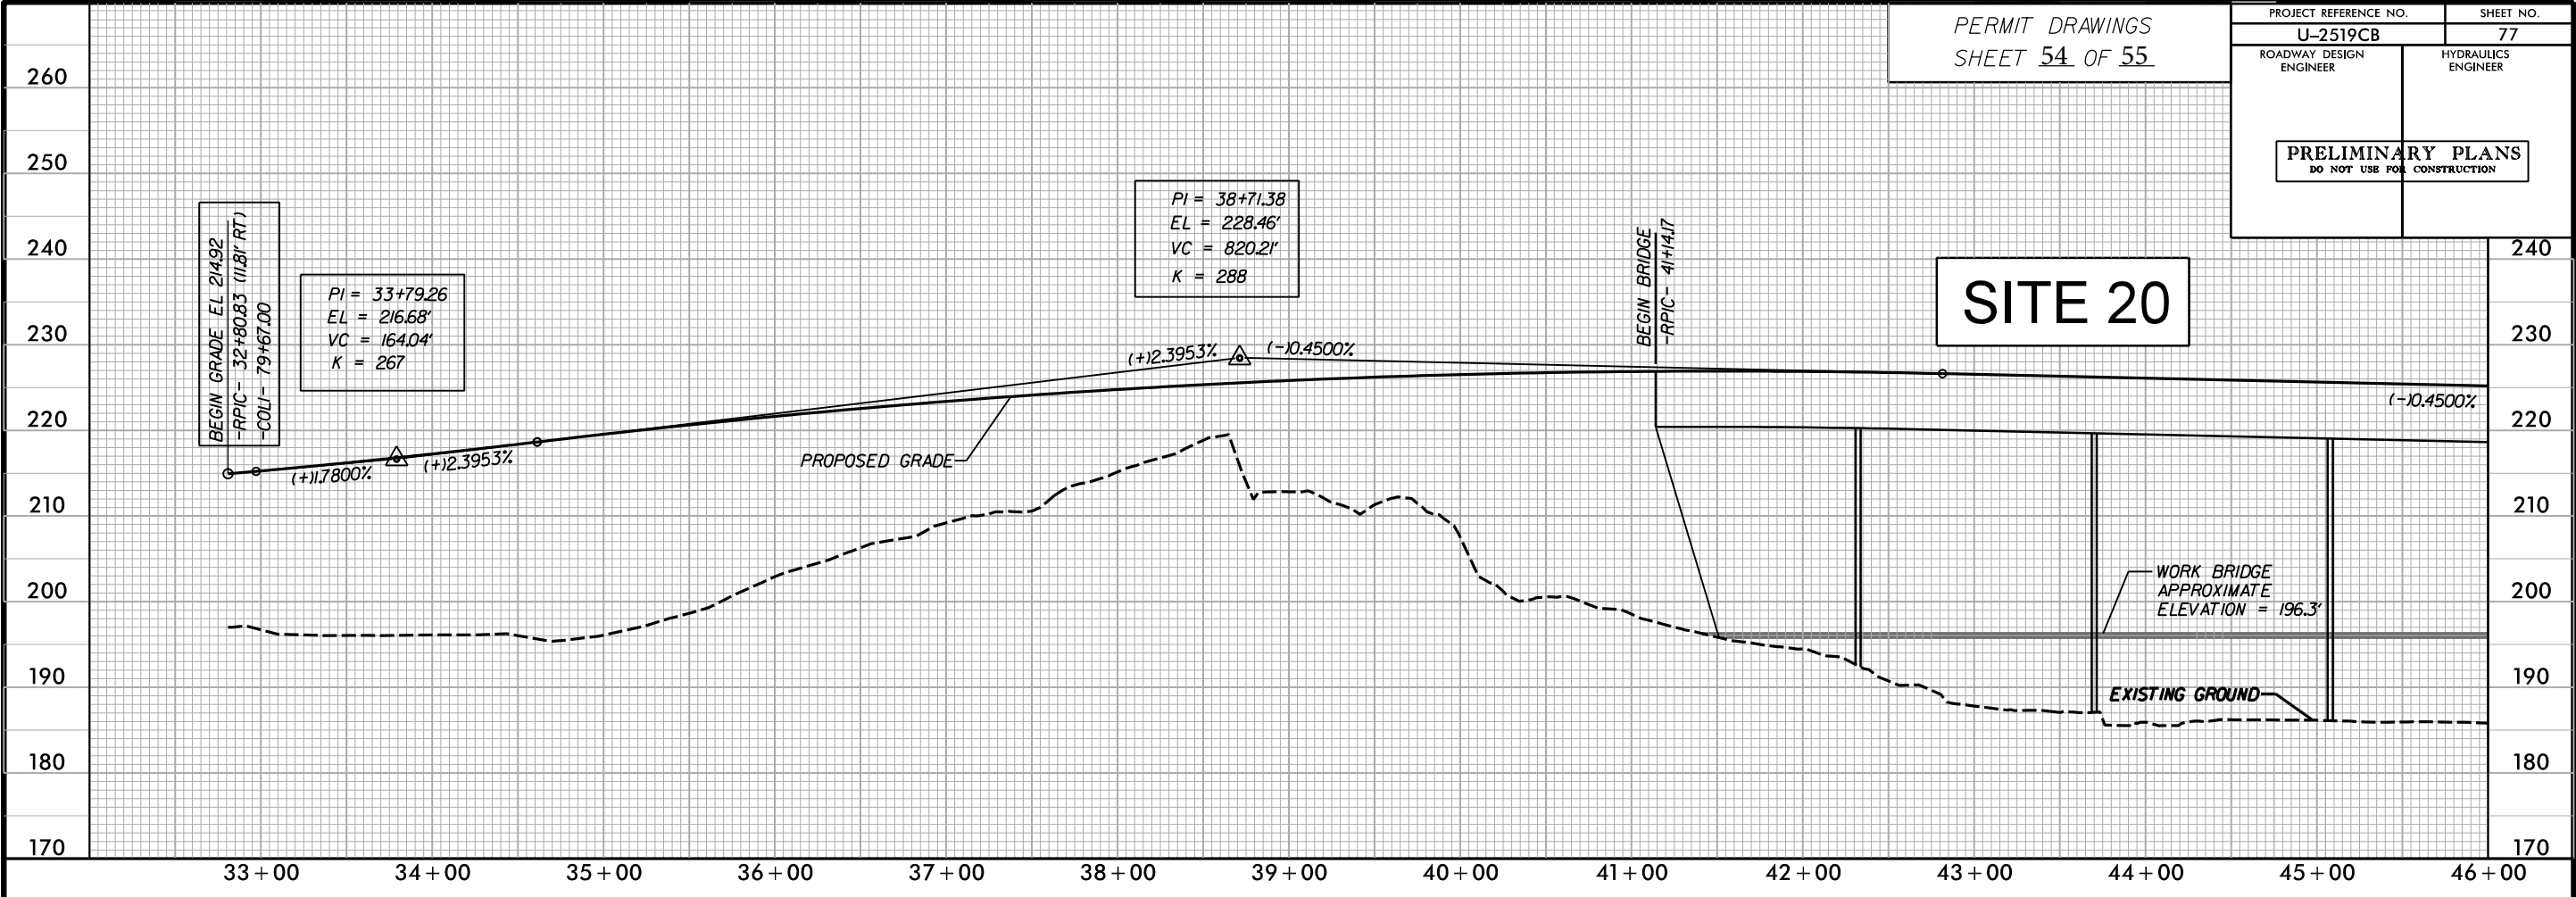

12:05:53 PM 5/28/99 U-2519CB-RDY-pro77.dgn

WETLAND PERMIT IMPACT SUMMARY												
Site No.	Station (From/To)	Structure Size / Type	WETLAND IMPACTS					SURFACE WATER IMPACTS				
			Permanent Fill In Wetlands (ac)	Temp. Fill In Wetlands (ac)	Excavation in Wetlands (ac)	Mechanized Clearing in Wetlands (ac)	Hand Clearing in Wetlands (ac)	Permanent SW impacts (ac)	Temp. SW impacts (ac)	Existing Channel Impacts Permanent (ft)	Existing Channel Impacts Temp. (ft)	Natural Stream Design (ft)
1	-L- 821+59 TO 830+76	Bridge	-	-	-	-	2.60	-	0.01	-	5	-
2	-TT1- 46+10 TO 46+73	48" CSP	-	-	-	-	-	0.01	0.01	69	19	-
	-TT1- 46+29	Bank Stabilization	-	-	-	-	-	-	-	10	-	-
3	-L- 836+61 TO 838+07	Roadway & 42" RCP	0.34	-	-	0.03	-	-	-	-	-	-
4	-L- 838+80 TO 841+17	Roadway	0.12	-	0.04	0.02	-	-	-	-	-	-
5	-L- 847+36 TO 849+22	Roadway & 36" RCP	0.63	-	-	0.06	-	-	-	-	-	-
6	-L- 852+83 TO 853+64	Roadway	0.11	-	-	0.02	-	-	-	-	-	-
7	-L- 855+25 TO 855+70	Roadway	0.07	-	-	0.01	-	-	-	-	-	-
8	-L- 859+50 TO 861+81	Roadway & 30" RCP	0.63	-	-	0.04	-	-	-	-	-	-
9	-L- 864+39 TO 865+64	Roadway & 54" RCP	0.27	-	-	0.04	-	-	-	-	-	-
10	-L- 889+04 TO 902+62	Roadway & Bridge	1.47	-	0.30	0.17	2.18	-	-	-	-	-
11	SITE ELIMINATED	N/A	-	-	-	-	-	-	-	-	-	-
12	-L- 908+82 TO 909+03	Roadway	-	-	-	0.01	-	-	-	-	-	-
13	-Y2REV_LT- 34+55 TO 36+20	Roadway	0.27	-	-	-	-	0.01	-	80	-	-
	-Y2REV_LT- 35+03	Bank Stabilization	-	-	-	-	-	-	-	10	-	-
14	-Y2REV_LT- 29+32 TO 29+33	66" RCP	-	-	-	-	-	0.01	0.01	25	10	-
	-Y2REV_LT- 29+33	Bank Stabilization	-	-	-	-	-	-	-	10	-	-
15	-TT4- 54+56 TO 58+27	Roadway & 72" RCP	0.42	-	-	0.08	-	0.06	0.01	444	40	-
16	-Y1- 39+18 TO 40+61	Roadway & 72" RCP	0.15	-	-	0.05	-	-	-	-	-	-
17	SITE ELIMINATED	N/A	-	-	-	-	-	-	-	-	-	-
18	-L- 49+55 TO 53+31	Roadway & 60" RCP	0.39	-	-	0.14	-	0.02	0.01	121	35	-
	-L- 53+08	Bank Stabilization	-	-	-	-	-	-	-	10	-	-
19	-L- 89+00 TO 93+35	Bridge	-	-	-	-	2.62	-	-	-	-	-
20	-RP1C- 42+50 TO 48+50	Bridge	-	-	-	-	0.89	-	-	-	-	-
TOTALS:			4.87	0.00	0.34	0.67	8.29	0.11	0.05	779	109	0

- Notes:
- 1.Total for "Existing Channel Impacts - Permanent" includes 40' of Bank Stabilization at culvert outlets.
 2. Site 4 includes 0.05 acres of "Total Take"
 3. Site 8 includes 0.12 acres of "Total Take"
 4. Site 13 includes 0.18 acres of "Total Take"
 5. Permanent Wetland Impacts from bridge pier installation = 0.03
 6. Temporary Wetland Impacts from work bridge pier installation = 0.02
 7. No permanent stream crossing is proposed for Site 18 at TT4DA, therefore no Permanent Stream Impacts were included.
 8. All impacts at Sites 19 & 20 other than those associated with the Bridge Construction shown, were permitted under Project U-2519DA.

NC DEPARTMENT OF TRANSPORTATION
DIVISION OF HIGHWAYS

CUMBERLAND COUNTY
U-2519CB


PERMIT DRAWINGS

Rev. 4/28/2014

SHEET 55 OF 55

10/8/2013

U-2519CB NEU Narrative

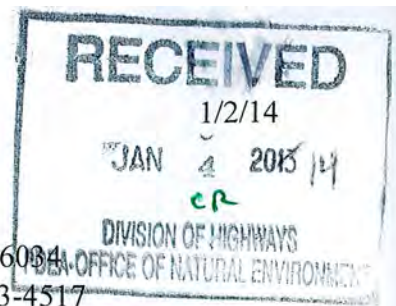

Utility Owners:

- **Power:** Duke Progress Energy - Contact: Mr. Jamie Loy (919) 546-6084
- **Power:** PWC (Distribution) - Contact: Mr. Rick Anderson (919) 223-4517
- **Power:** PWC (Transmission)- Contact: Mr. Rick Anderson (919) 223-4517
- **Power:** Sandhills Utility Services - Contact: Mr. Bill Cannon (910) 497-7399
- **Telephone:** Century Link - Contact: Mr. Kevin Godwin (910) 366-2142
- **Water:** PWC - Contact: Mr. Chris Rainey (910) 223-4370
- **Water:** Old North Utility Services- Contact: Mr. Pat Jennings (910) 495-1311
- **Sewer:** Old North Utility Services- Contact: Mr. Pat Jennings (910) 495-1311
- **CATV:** Time Warner - Contact: Mr. Jack Crabb (910) 401-5034
- **Gas:** Fort Bragg DPW- Contact: Mrs. Peggy (910) 396-0325
- **Telephone:** USA-SENC -Contact: Mrs. Peggy (910) 396-0325

General Utility Relocation:

All utility lines inside the project limits will be adjusted as necessary or relocated away from construction.

Existing Utilities:

- **Power (Duke Energy Progress Distribution):**
 - Joint use poles containing power, Telephone (PWC) and TV (TWC) runs along the north side of Y-5.
- **Power (PWC Transmission):**
 - Existing transmission line to be relocated begins at Y-5 sta. 240+00 and continues until it crosses the L line at sta. 779+62.42 and continues until it reaches the substation
- **Power (PWC Distribution):**
 - Existing overhead power runs parallel to Y-5 on the south side, power will be relocated due to conflicts with the proposed ramp, loop, and bridge.
- **Power (Sandhills Utility Services):**
 - Overhead power on the south side of Y-4 begins at sta. 12+82.31 and ends at sta. 51+87.46
 - Overhead power begins on the north side of L sta. 928+12.51 and crosses the L line and runs 411ft to a transformer
 - Overhead power begins on the south side of Y-4 at sta. 50+23.49 continues for 857ft and crosses RPC2 at sta. 15+60 and continues for another 50ft
 - An existing line begins south of RPC2 sta. 14+35.45 and connects to a transformer located at RPC2 sta. 17+25.85

- Power leaves the transformer located south of RPC2 sta. 14+35.45 on the south eastern side and continues 698ft where it crosses Y-1 at sta. 59+05.60 and continues for another 46ft before making a 60 degree turn in the north eastern direction where the line then continues for 2874ft running alongside Y-2
- Power line begins on the north side of Y-2 at sta. 34+39.20 and crosses Y-2 at sta. 33+72.28 and continues for 2185ft and turns northeast 49 degrees and continues for 485ft
- Existing power located 111.4ft to the east of Y-3 sta. 25+94.21 and continues 145.5 degrees southeast for 350ft the line then makes a 75 degree turn northeast and continues in that direction for 507ft
- **Telephone (Century Link):**
 - Existing fiber optic line runs along the south side of Y-5 beginning at sta. 229+32.28 and ending at sta. 268+08.06.
 - Existing telephone cable located on the south side of Y-2 portion of line to relocated begins at Y-2 sta. 36+19.26 and ends at sta. 18+29.23
 - Two existing line one fiber optic and one telephone line along Y-3 between sta. 12+97.06 and sta. 24+69.31 will be abandoned due to conflicts. These two lines run parallel to each other on the north side of Y-3
 - Existing telephone lines along the south and north side of Y-1 and also along the south side of existing Reilly Rd.
- **Telephone (USA SENC):**
 - Two Existing telephone lines run parallel to each other and begin at Y-4 sta. 22+13.31 and continues in a southeastern direction, the line continues in this direction until it reaches RPB2 where it then begins to run parallel with the ramp. The telephone line eventually crosses RPB2 at sta. 16+92.28 and sta. 17+58.17 and continues to run parallel with RPB2 on the north side until it reaches the intersection of RPB2 and Y-1. One of the telephone lines stop while the other one turns north and continues to run parallel with Y-1
- **Water (PWC):**
 - Existing 16" water line begins at sta. 230+03.29 for 45.32ft south of Y-5 and continues to run parallel until sta. 263+27.69, where it makes a 90 degree turn and crosses Y-5 and continues to run parallel to Y-5 for 335.6 ft
 - Existing 8" water line begins at sta. 263+27.69 runs parallel to Y-5 45.3 ft from the centerline until it ends at sta. 266+53.52
- **Water (Old North Utility Services):**
 - Existing water line to be relocated begins at Y-4 sta. 19+51.49 and runs parallel to Chicken Foot Rd on the south side and branches off at Ramp A2 at sta. 14+19.98 to the north and to the south

- **Sewer (Old North Utility Services):**
 - Existing sewer line to be relocated runs parallel to Chicken Foot Rd on the north side, the sewer line relocation ends at L sta. 964+64.97
- **Time Warner Cable:**
 - Existing TV (TWC) runs along the north side of Y-5 on joint use poles with power and telephone.
- **Gas (FB-DPW):**
 - Existing gas line begins at Y-4 sta. 22+94.67 and continues in a southeastern direction, the line continues in this direction until it reaches RPB2 where it then begins to run parallel with the ramp/ the gas line eventually crosses RPB2 at sta. 16+14.02 and continues to run parallel with RPB2 on the north side until it reaches the intersection of RPB2 and Y-1. Here the gas line crosses the intersection and continues alongside RPA2 and continues down Chicken Foot Rd. until it reaches Reilly Rd and begins to run parallel with Y-2. The portion of the line stated above will be abandoned and relocated

Proposed Utility Relocation:

- **Power (Duke Energy Progress Distribution):**
 - Proposed overhead power will be located on the north side of Y-5; part of the line will remain overhead while the portion under the proposed bridge will be placed underground
- **Power (PWC Transmission):**
 - A portion of the existing transmission line will be relocated inside the proposed utility easement that has been acquired; the transmission line will leave the substation crossing the L line and then continue southwest inside the easement until the existing line is reached.
- **Power (PWC Distribution):**
 - The proposed overhead power will be relocated out and around by means of a PUE that is located outside the right of way line along Y-23 and RPC1. The existing line will be abandoned along Y-5 in between Y-23 and RPC1
- **Power (Sandhills Utility Service):**
 - Proposed underground power will begin at Y-4 sta. 12+82.31 and run along the north side of Y-4 until sta. 23+81.10; at this station the power crosses Y-4 and runs parallel to PR2A beginning at sta. 23+81.08 on the south side and ending at sta. 34+86.52
 - 2 proposed underground power lines branch off of a proposed underground power line at PR2A sta. 36+13.24 and PR2A sta. 36+16 and run parallel to each other for 187ft and connect to an existing transformer
 - Proposed underground power beginning on the north side of the L line and crosses at sta. 928+67016 and continues for 453ft

- Proposed underground power beginning 60ft north of RPA2 and crossing at RPA2 sta. 21+42.96 and continuing 943ft running parallel to Y-1
- Proposed underground power begins at PR2A sta. 22+05.50 and runs parallel to the CA fence for 674ft where it continues to run parallel outside the RW/CA fence for 432ft. the line then make a 45 degree turn to the south east for 812ft and makes a 95degree turn to the northeast and continues in that direction for another 455ft
- Underground power begins 56ft to the west of Y-6 and runs northeast 67.5 degrees for 604ft until it crosses Y-2 at sta. 48+35.40 and continues along the north side of Y-2 for 2636ft
- Begin power at the coordinates 1995684.74, 493023.18 in the direction of 58.2 degrees northeast for 311ft, the line then makes a 82 degree turn northeast and continues 215ft, the direction changes once more to 54 degrees northeast for 447ft, before ending at another proposed power line
- Proposed power begins 60ft to the east of Y-3 sta. 28+12.29 and runs 42.5 degrees to the northeast for 168ft from here the line tees off; to the west the line continues 334ft and to the east it continues for 25ft before taking a 76 degree turn to the northeast and continues for 160ft and then makes another turn 43 degrees to the north east for 183ft , the line then makes a 108.5 degree turn to the south east and continues in that direction for 177.5ft the line then turns northeast 35 degrees and continues in that direction for 44ft and connect to a transformer

- **Telephone (Century Link):**

- The existing telephone line running parallel to -Y5-on the south side will be relocated on the same side to avoid conflicts. The proposed fiber optic line will begin at sta. 229+32.28 and will be relocated 1ft inside and parallel to the right of way until sta. 242+80.51 is reached. At this location the fiber optic line makes a 90 degree turn and continues to run along this direction until sta. 257+82.99 is reached. This is where the line will resume the location of 1ft inside and parallel to the right of way line until it reconnects to the existing line at sat. 268+08.06. The existing line between stations 229+32.28 through 268+08.06 will be abandoned.
- The existing telephone line located on Y-2 will be relocated to on the same side of the existing line beginning at sta. 36+19.26 and ending at sta. 18+29.23; the relocation will be located further away from Y-2 on the south side to avoid conflicts. The existing line between the beginning and ending stations will be abandoned
- The two existing lines will be abandoned and replaced with one single fiber optic line. The proposed line will begin at Y-3 sta. 12+97.06 and continue through 24+69.31 where it will cross Y-3 and end at a hand hole.
- Proposed telephone will be relocated on the south side of Y-1 and along the existing Reilly Rd to avoid conflicts. The telephone lines will also be relocated

out and around the intersection of Y-1 and Y-6. Parts of the existing lines will be abandoned while other sections will remain.

- **Telephone (USA-SENC):**

- Two proposed telephone lines run parallel to each other and begin at Y-4 sta. 22+13.31, both of these lines run parallel with the right of way line until the intersection of RPB2 and Y-1, at this location one of the telephone lines ends and the other continues parallel to the right of way line to the north of Y-1 until the right of way line ends and the proposed line ties back in to the existing at Y-1 sta. 36+60.47; the existing telephone line will be abandoned.
- Two proposed telephone lines run parallel to each other and connect to the existing line at RPA2 sta. 14+40.24 and sta. 14+36.69 and continue to run parallel to the right of way line. Once the lines reach L sta. 964+07.42 they make a 90 degree turn and cross the L line until they reach Y-2 and continue parallel until they reach Y-2 sta. 40+92.11 where they reconnect with an existing pedestal

- **Water (PWC):**

- The existing 16" water line will be relocated to the south side of Y-5 starting at Sta. 231+00 and ending at Sta. 231+20. The existing line between those stationing will be removed and a down and under will be installed to avoid conflict with drainage
- Proposed 16" water line will connect to existing 16" at sta. 238+84.76 and will be located 5ft inside the right of way and will reconnect to the existing water line at sta. 244+12.45. The existing line between those stationing will be abandoned
- Connect to existing 16" water line at sta. 247+85.92 proposed line will cross Y-5 and run line parallel to Y-5 for 1125.3ft where it sta. 259+93.42 a 45 degree bend will be used to cross back over Y-5 and connect back to the existing 16" water line at sta. 260+83.68. Existing line to be abandoned between the stations.

- **Water (Old North Utility Services):**

- Proposed 12" water line begins at Y-4 sta. 19+51.49 and runs parallel with the right of way line until the intersection of RPB2 and Y-1 where the water line crosses the intersection and continues to run parallel to the right of way line until it reconnects with the existing water line to the north of RPA2 sta. 14+26.31; existing water line will be abandoned between the two stations.

- **Sewer (Old North Utility Services):**

- Proposed 8" and 4" sewer lines begin at Y-4 sta. 23+60.94 and run parallel with the right of way line until the intersection of RPB2 and Y-1 where the sewer lines cross this intersection and continue to run parallel to the right of way line until it reaches L sta. 964+68.90 and makes a 90 degree turn and continues in that direction until the lines reach the lift station


- **Time Warner Cable:**

- Proposed cable TV lines will be relocated to avoid conflicts with the proposed construction

- **Gas (FB-DPW):**

- Proposed 4" gas line begins at Y-4 sta. 22+94.67 and runs parallel with the right of way line until the intersection of RPB2 and Y-1 where the gas line crosses the intersection and continues to run parallel to the right of way line until it reconnects with the existing gas line to the north of Y-2 sta. 24+63.68. Existing gas line will be abandoned between the two stations.

TIP PROJECT: U-2519CB

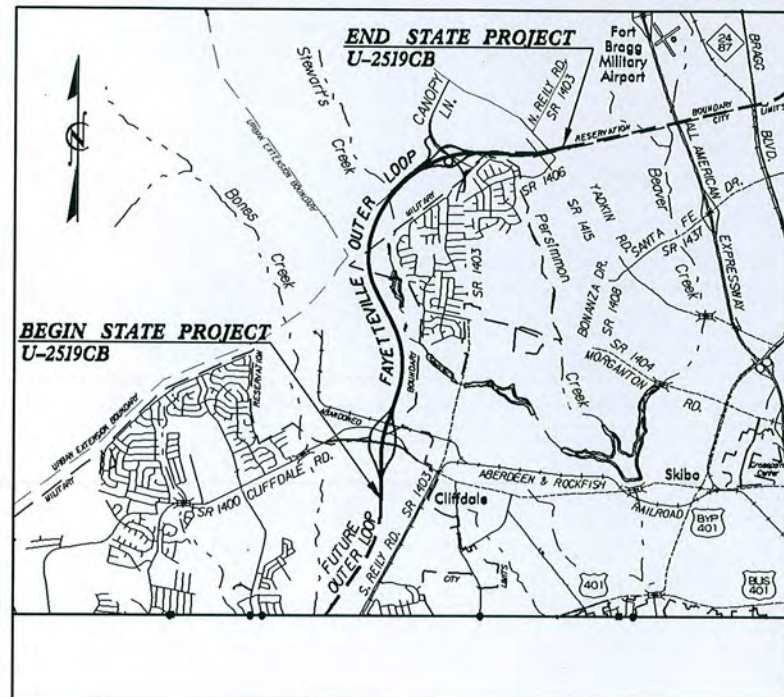

STATE OF NORTH CAROLINA DIVISION OF HIGHWAYS

CUMBERLAND COUNTY AGREEMENT PLANS

**LOCATION: FAYETTEVILLE OUTER LOOP
FROM SOUTH OF SR 1400 (CLIFFDALE RD)
TO EAST OF SR 1415 (YADKIN ROAD)**

TYPE OF WORK: RELOCATION OF WATER

T.I.P. NO.

U-2519CB

SHEET NO.


UC-1

REVISED NEU PERMIT
JANUARY 2, 2013

INCOMPLETE PLANS
DO NOT USE FOR R/W ACQUISITION


PRELIMINARY PLANS
DO NOT USE FOR CONSTRUCTION

Utility Permit Drawing
Sheet 1 of 18

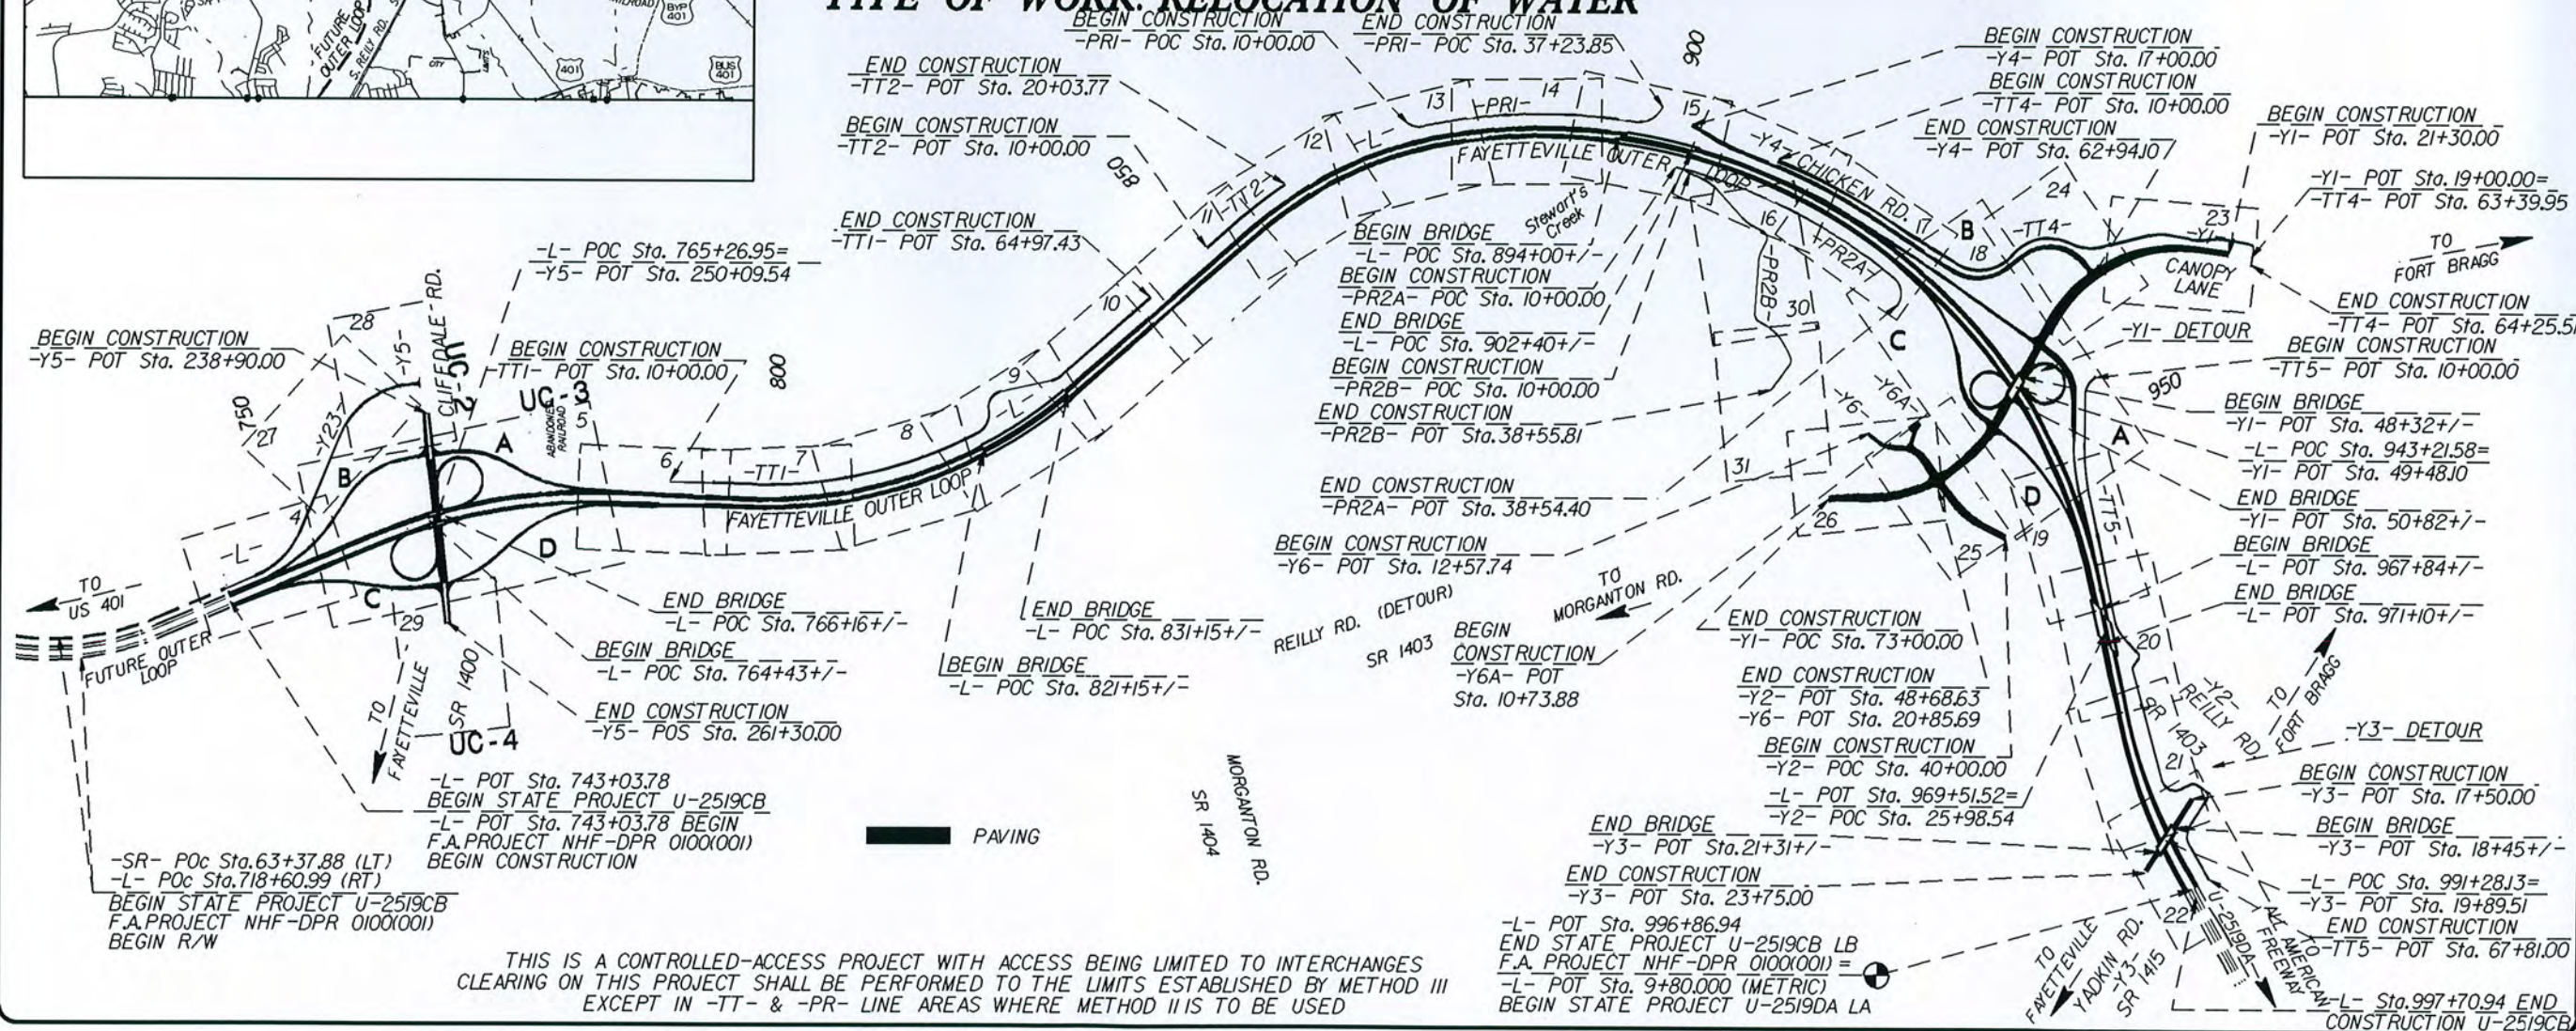

THIS IS A CONTROLLED-ACCESS PROJECT WITH ACCESS BEING LIMITED TO INTERCHANGES
CLEARING ON THIS PROJECT SHALL BE PERFORMED TO THE LIMITS ESTABLISHED BY METHOD III
EXCEPT IN -TT- & -PR- LINE AREAS WHERE METHOD II IS TO BE USED

GRAPHIC SCALES

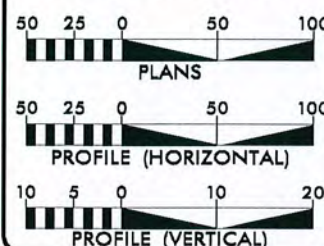

INDEX OF SHEETS

SHEET NO.

UC-1

UC-5 THRU UC-29

DESCRIPTION

TITLE SHEET

PLAN SHEETS

WATER AND SEWER OWNERS ON PROJECT

(1) WATER- PUBLIC WORKS COMISSION

SEAL



PREPARED IN THE OFFICE OF:
DIVISION OF HIGHWAYS
UTILITIES UNIT
UTILITIES ENGINEERING

1555 MAIL SERVICES CENTER
RALEIGH NC 27699-1555
PHONE (919) 707-6690
FAX (919) 250-4151

Roger Worthington, P.E. UTILITIES SECTION ENGINEER

Corey Bousquet, P.E. UTILITIES SQUAD LEADER PROJECT ENGINEER


Mariko Hafeez UTILITIES PROJECT DESIGNER

PROJECT REFERENCE NO.	SHEET NO.
U-2519CB	5
DESIGNED BY:	MEH
DRAWN BY:	MEH
CHECKED BY:	CDB
APPROVED BY:	CDB
REVISED:	
NORTH CAROLINA DEPARTMENT OF TRANSPORTATION	
UTILITIES ENGINEERING SEC.	
PHONE: (919) 707-6690	
FAX: (919) 250-4151	
UTILITY CONSTRUCTION PLANS ONLY	

UTILITY CONSTRUCTION

PRELIMINARY PLANS
DO NOT USE FOR CONSTRUCTION

4.4. ADJUSTED CALLS FOR RW MONUMENTS AT +601.9 (N) AND -79.23 (S) 5-07.1. PLS & SANDER TREE AREA ADDED -APAL- STA 3+58.01 (N) 7-13.0. REMOVED "DANGER TREE AREA" ON PAPER 1, -APAL- (N)

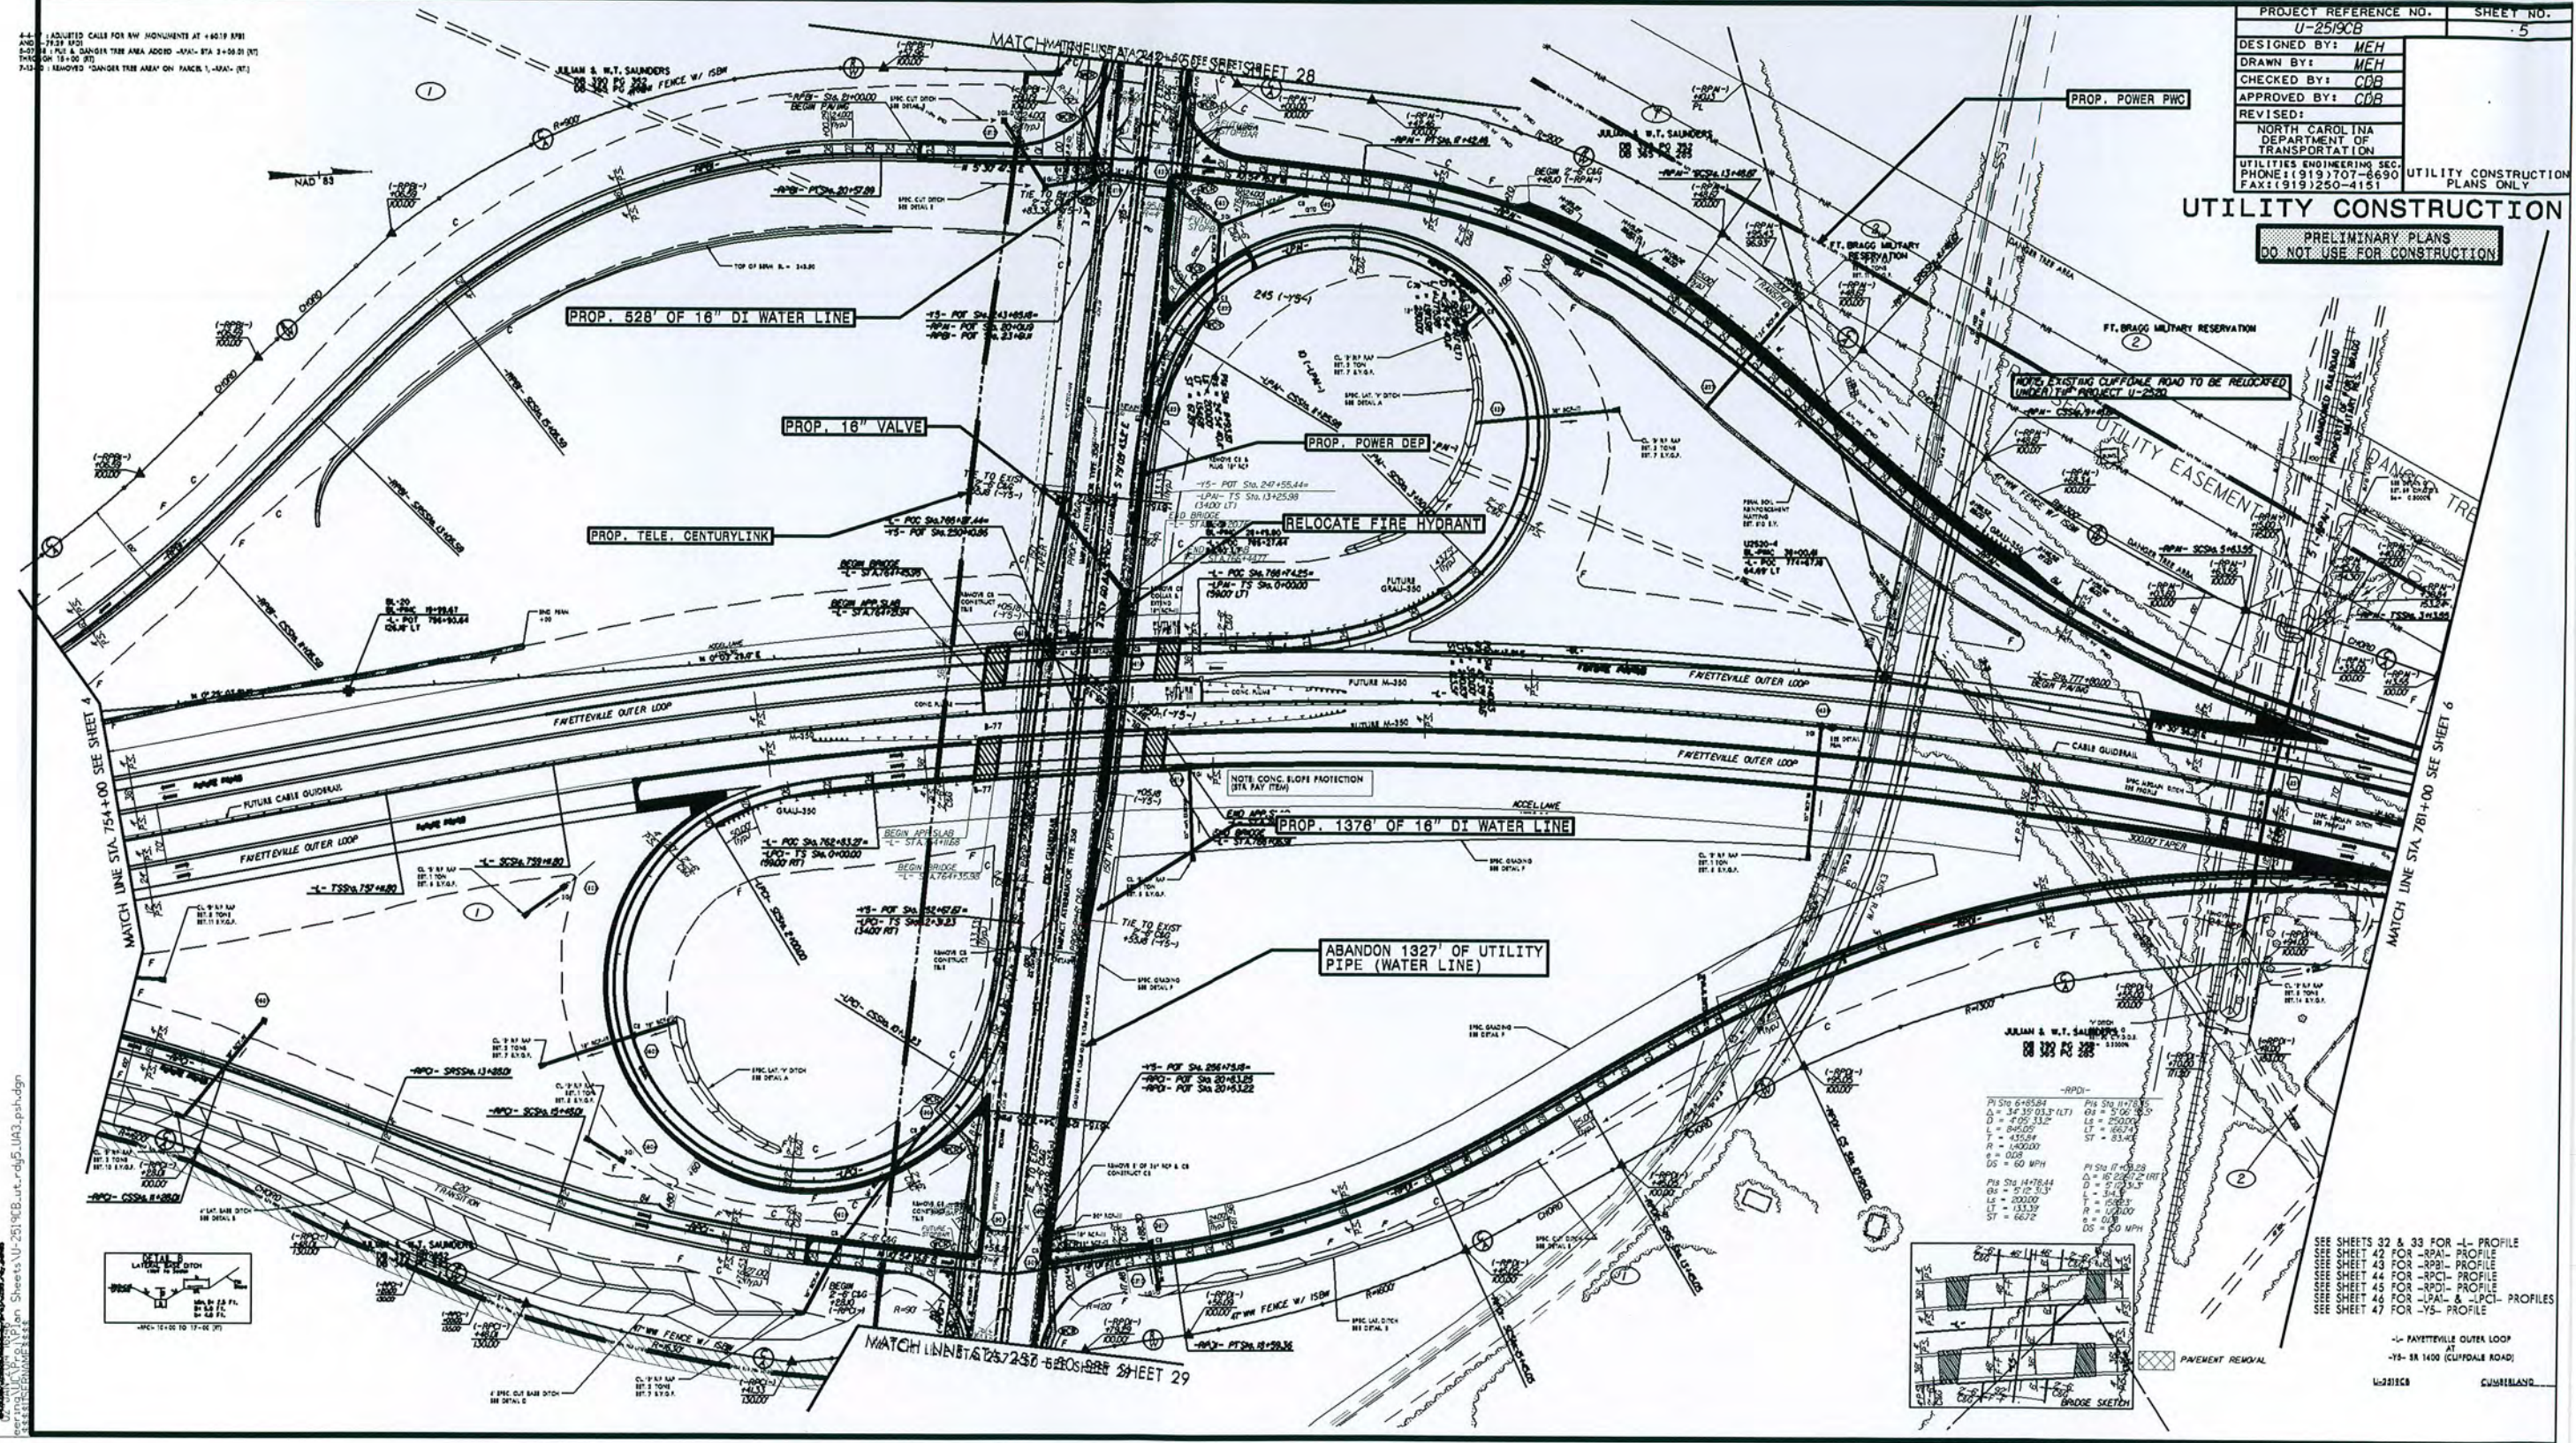


SEE SHEETS 32 & 33 FOR -L- PROFILE
SEE SHEET 42 FOR -RPAI- PROFILE
SEE SHEET 43 FOR -RPAI- PROFILE
SEE SHEET 44 FOR -RPAI- PROFILE
SEE SHEET 45 FOR -RPAI- PROFILE
SEE SHEET 46 FOR -LPAI- & -LPCI- PROFILES
SEE SHEET 47 FOR -YS- PROFILE

-L- FAYETTEVILLE OUTER LOOP
-YS- SR 1400 (CLIFFDALE ROAD)

US 1400 CLIFFDALE ROAD

5-07-08 : PUE & DANGER TREE AREA ADDED, -RPAI- STA 0+47.24 (RT) TO 3+05.01 (RT) AND -L- STA 784+20.38 (RT) TO 786+08.51 (RT)

02-JAN-2014 16:50
\\nrc\eng\plan\U-2519CB\U-2519CB.dgn
U-2519CB.dgn

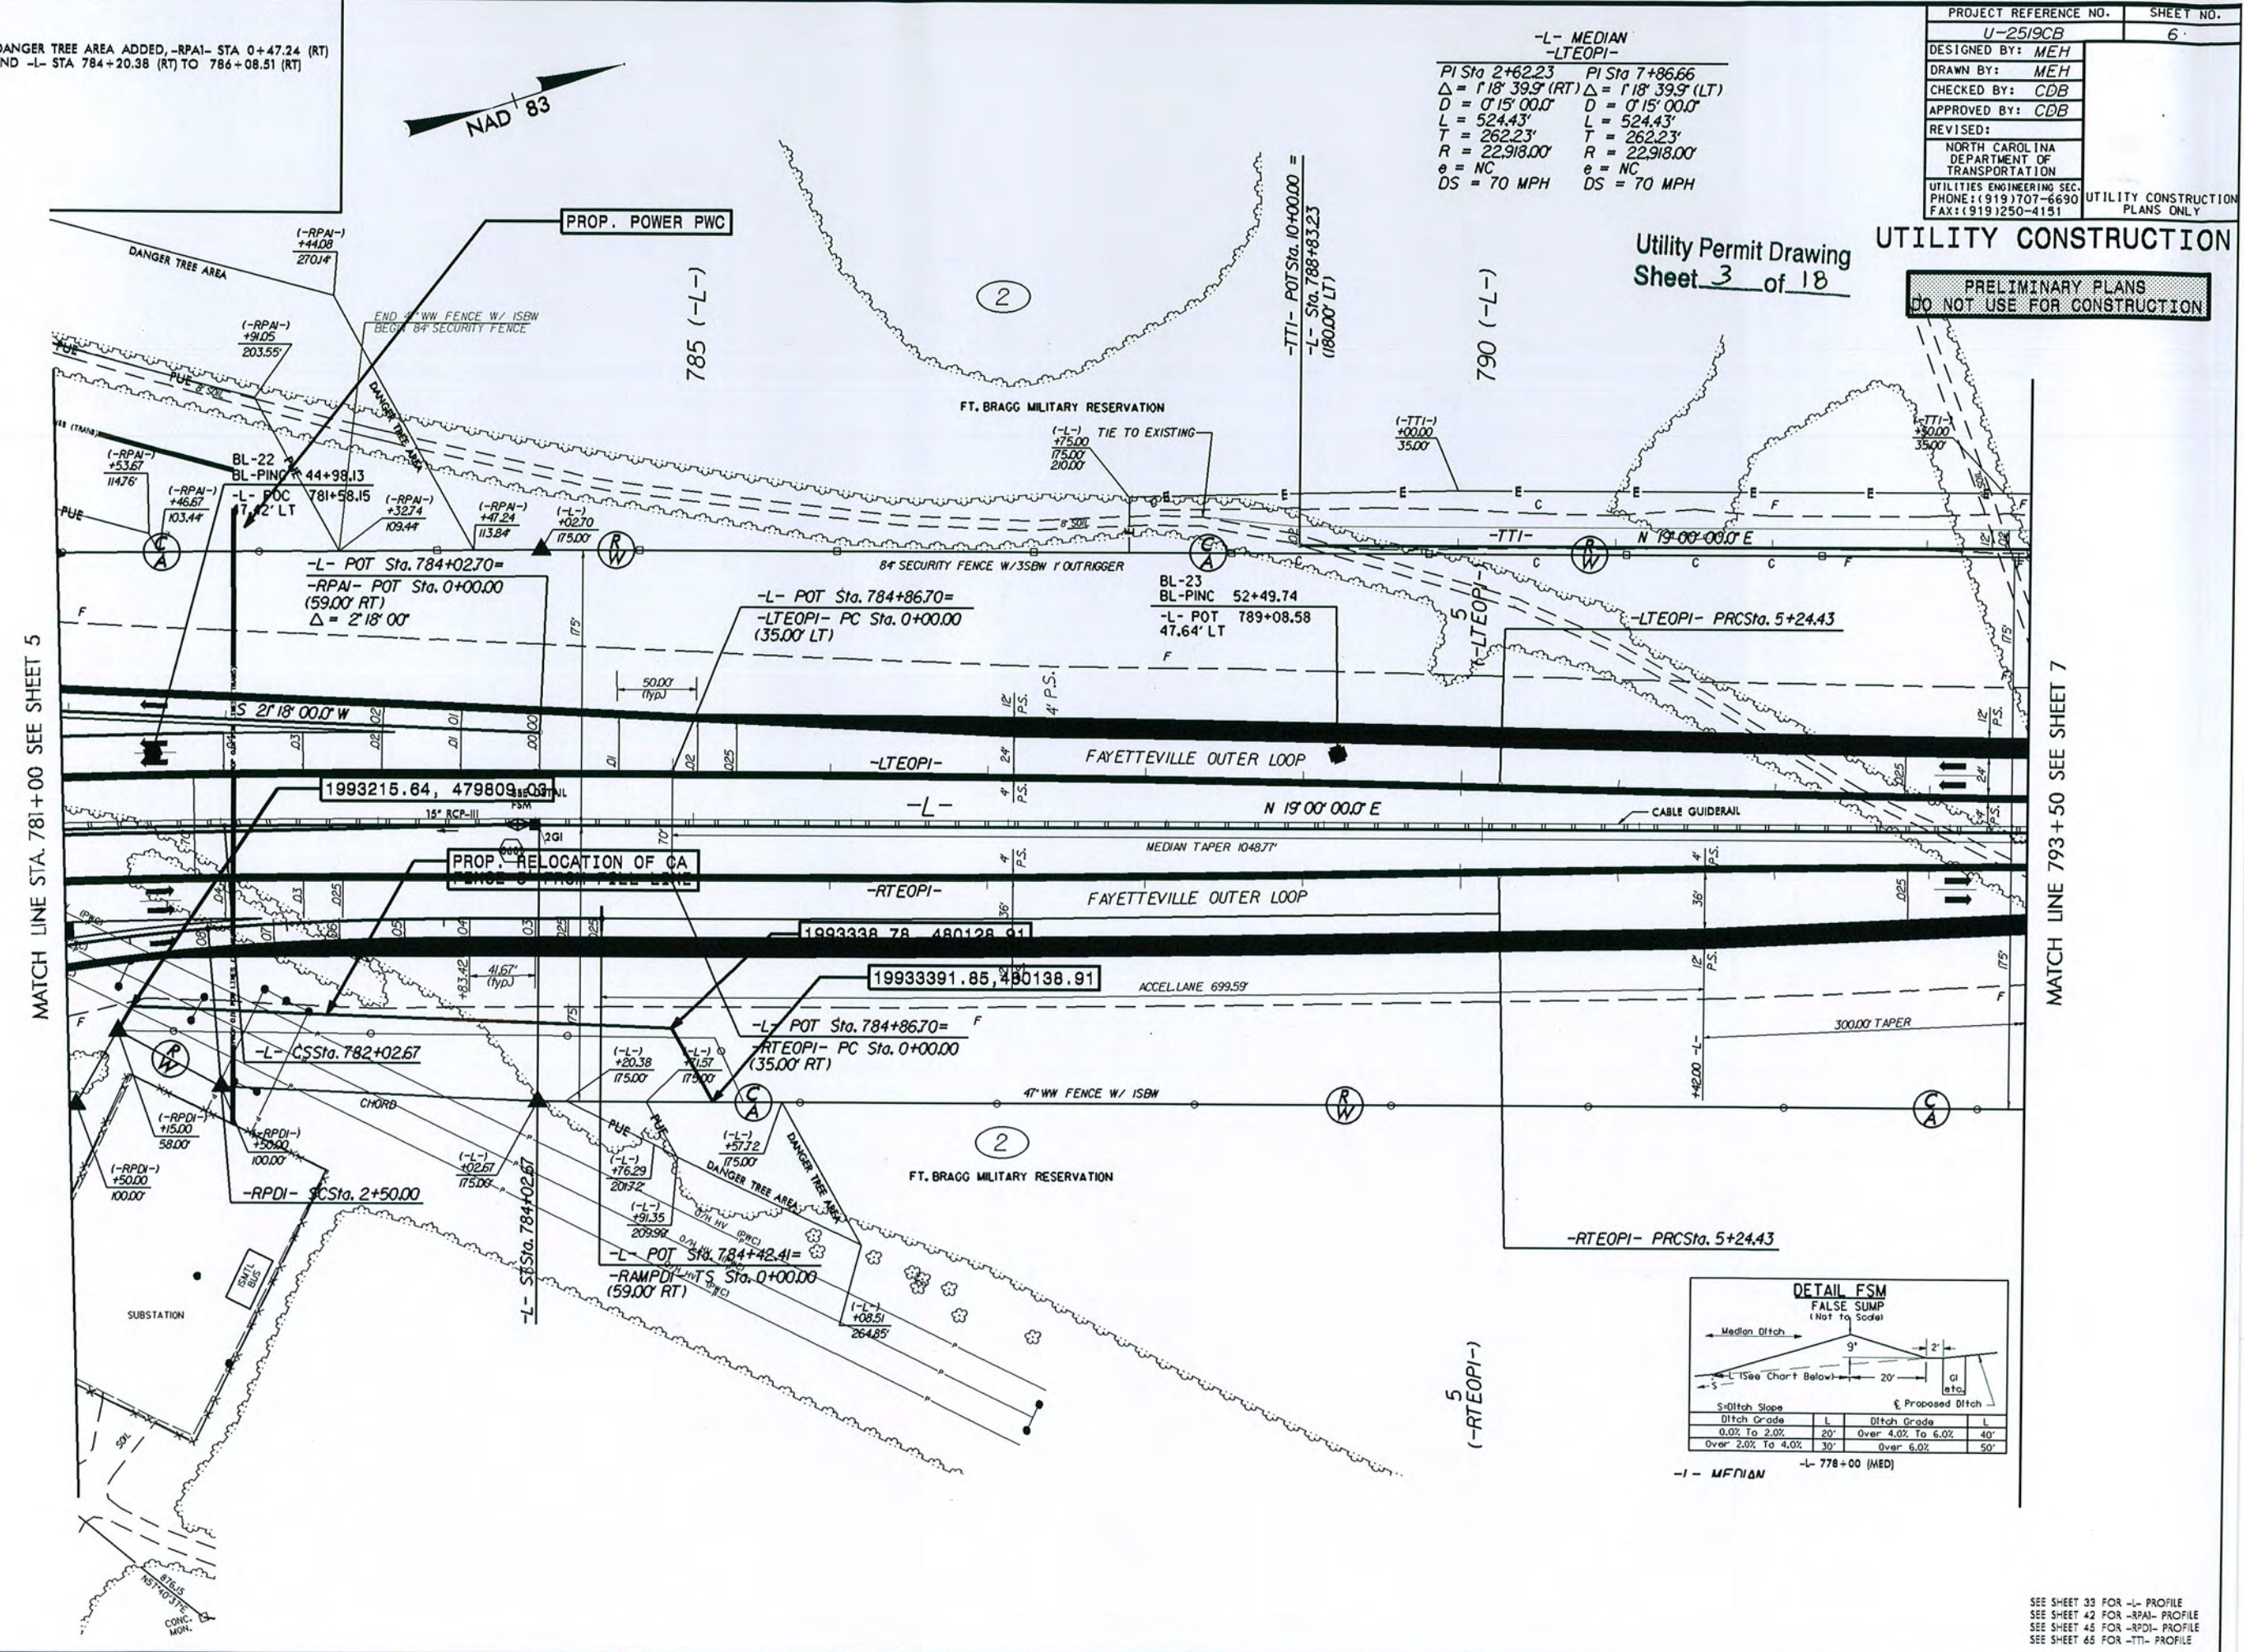

-L- MEDIAN
-LTEOPI-

PI Sta 2+62.23	PI Sta 7+86.66
$\Delta = 1'18'' 39.9' (RT)$	$\Delta = 1'18'' 39.9' (LT)$
$D = 0'15'' 00.0'$	$D = 0'15'' 00.0'$
$L = 524.43'$	$L = 524.43'$
$T = 262.23'$	$T = 262.23'$
$R = 22.918.00'$	$R = 22.918.00'$
$e = NC$	$e = NC$
$DS = 70 MPH$	$DS = 70 MPH$

PROJECT REFERENCE NO.	SHEET NO.
U-2519CB	6
DESIGNED BY: MEH	
DRAWN BY: MEH	
CHECKED BY: CDB	
APPROVED BY: CDB	
REVISED:	
NORTH CAROLINA DEPARTMENT OF TRANSPORTATION	
UTILITIES ENGINEERING SEC. PHONE: (919) 707-6690 FAX: (919) 250-4151	UTILITY CONSTRUCTION PLANS ONLY

Utility Permit Drawing
Sheet 3 of 18

UTILITY CONSTRUCTION
PRELIMINARY PLANS
DO NOT USE FOR CONSTRUCTION

DETAIL FSM
FALSE SUMP
(Not to Scale)

Median Ditch		Proposed Ditch	
Ditch Slope	Ditch Grade	Ditch Slope	Ditch Grade
0.0% To 2.0%	20'	Over 4.0% To 6.0%	40'
Over 2.0% To 4.0%	30'	Over 6.0%	50'


-I- MEDIAN
-L- 778+00 (MED)

SEE SHEET 33 FOR -L- PROFILE
SEE SHEET 42 FOR -RPAI- PROFILE
SEE SHEET 45 FOR -RPAI- PROFILE
SEE SHEET 65 FOR -TTI- PROFILE


UTILITY CONSTRUCTION

PRELIMINARY PLANS
DO NOT USE FOR CONSTRUCTION


Utility Permit Drawing
Sheet 6 of 18

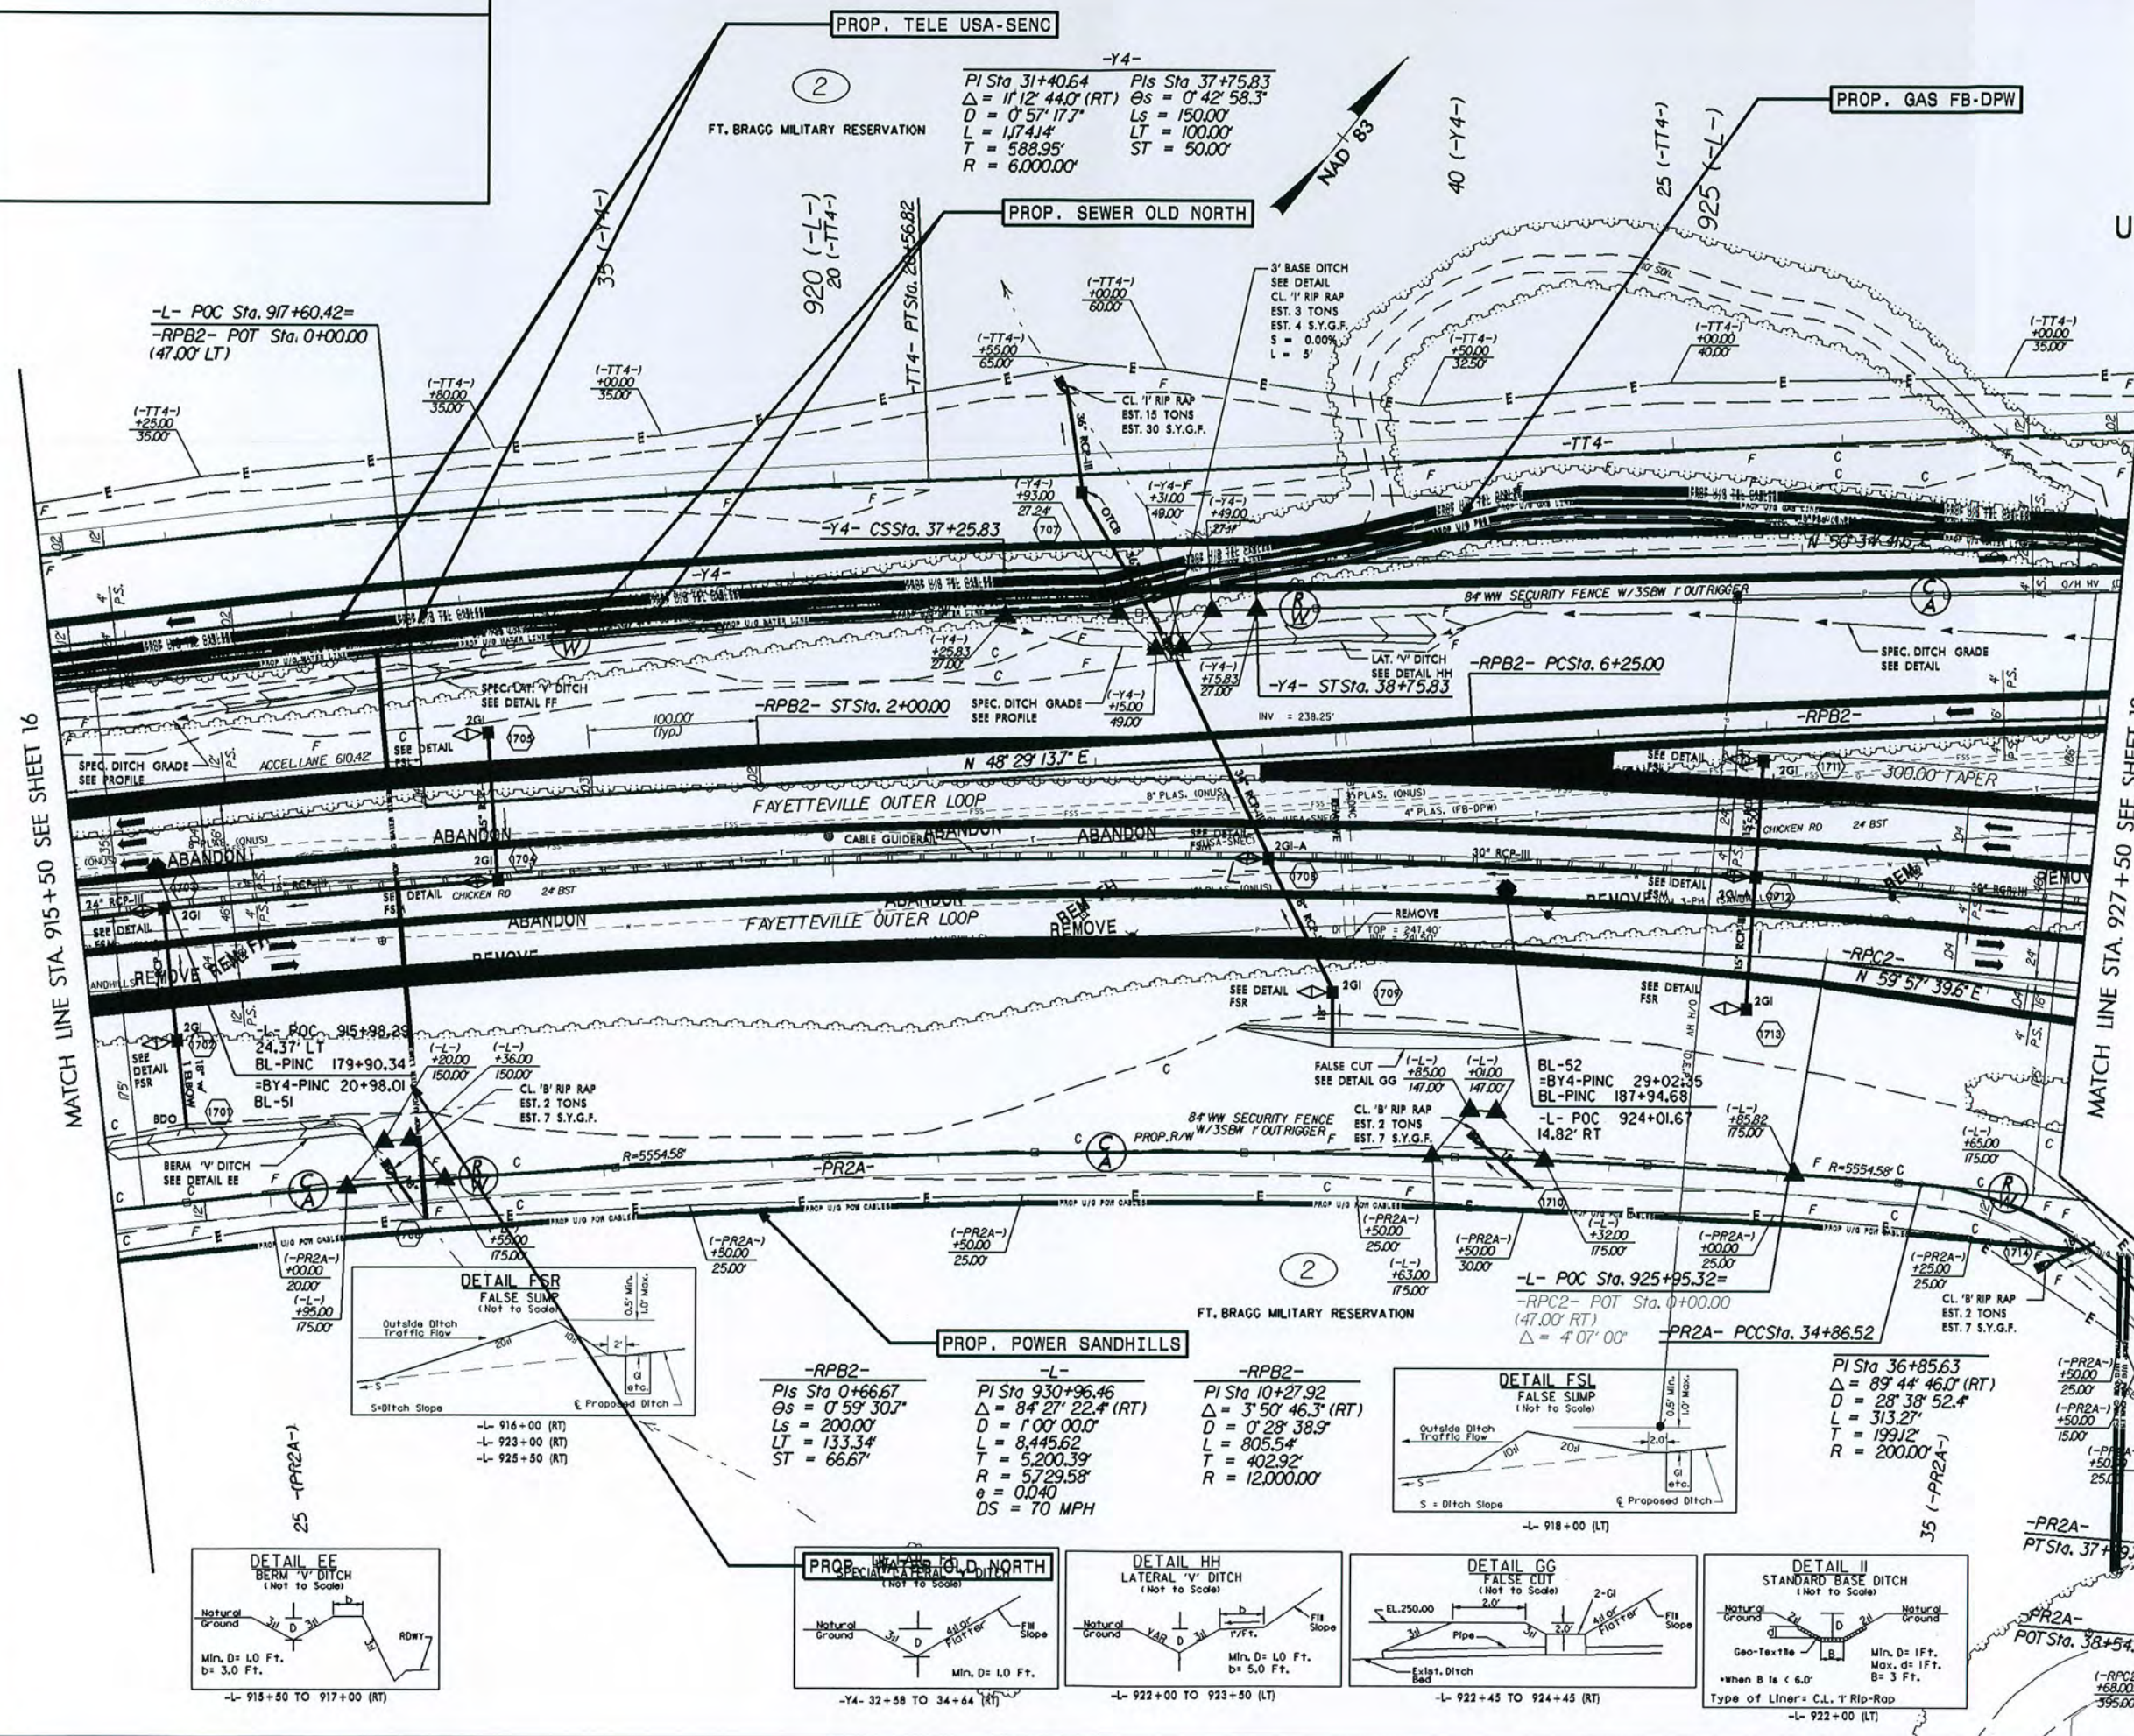

SEE SHEET 38 FOR -L- PROFILE
SEE SHEET 56 & 57 FOR -Y4- PROFILE
SEE SHEET 49 FOR -RPB2- PROFILE
SEE SHEET 50 FOR -RPC2- PROFILE
SEE SHEET 62 & 63 FOR -PR2A- PROFILE
SEE SHEET 67 & 68 FOR -TT4- PROFILE

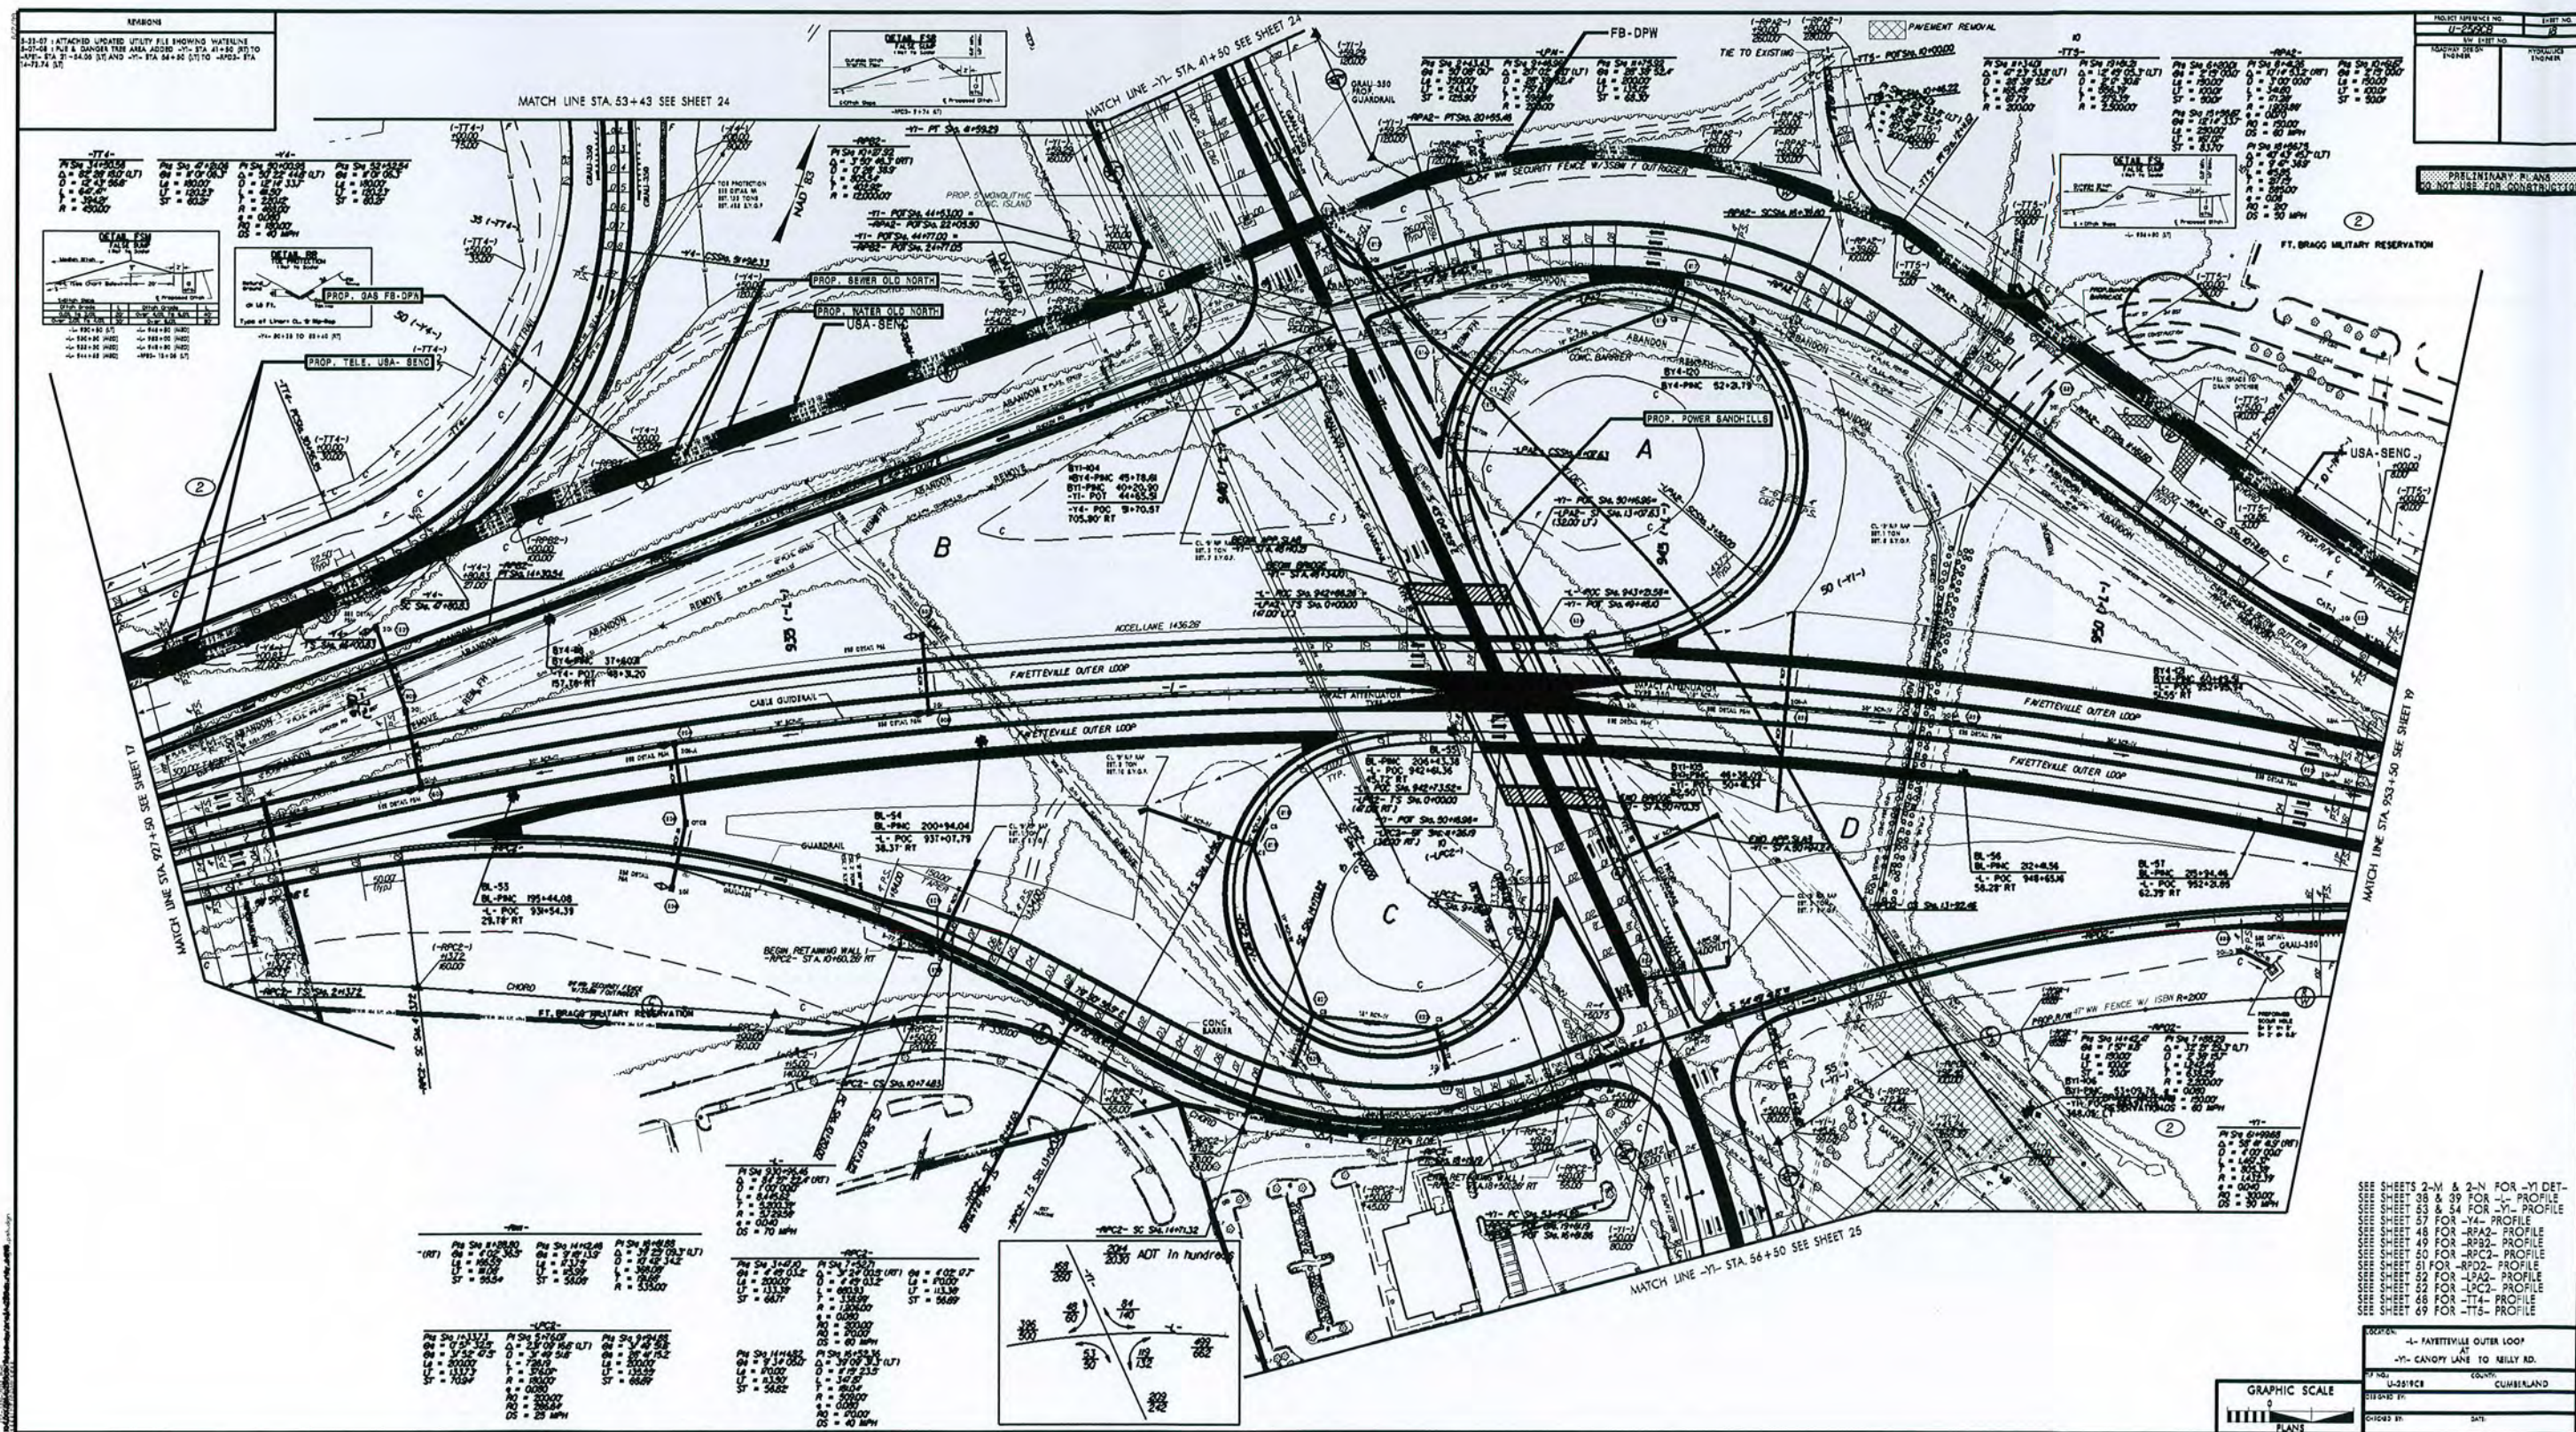

02-JAN-2014 14:22
\\p04001001\ut559cb\Road\50yr\p01\ut559cb.dgn
psh.dgn

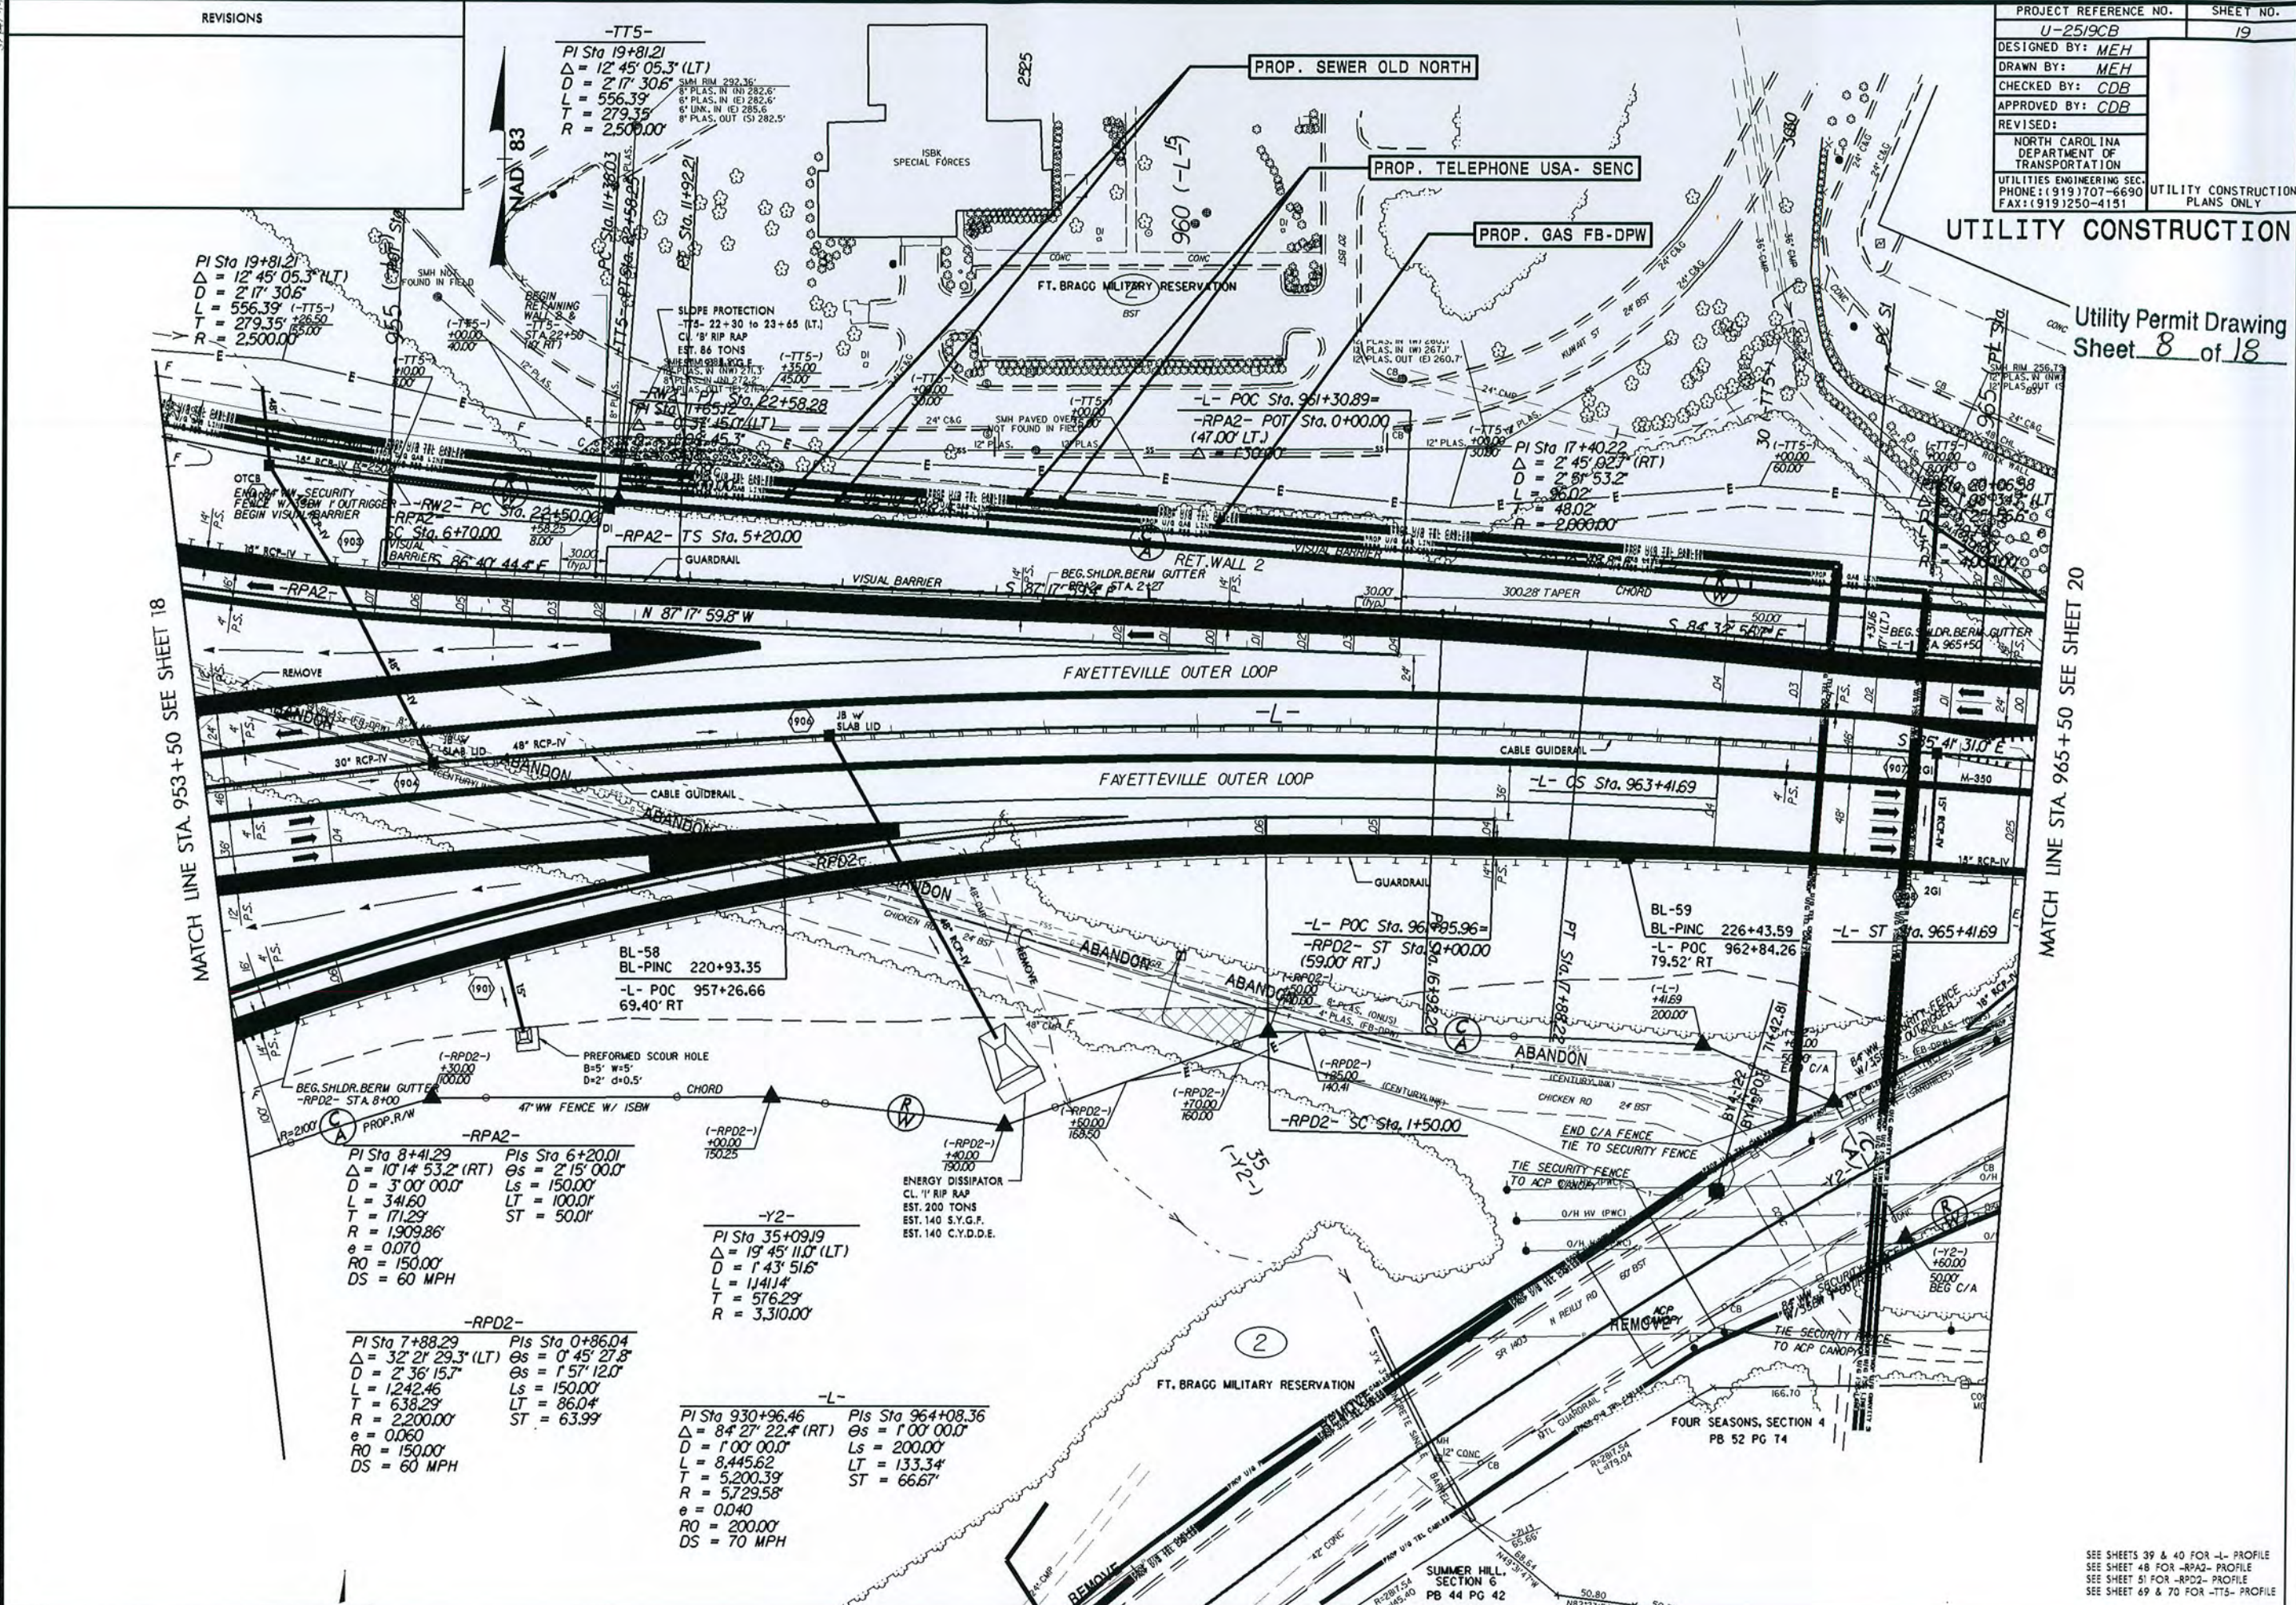

UTILITY CONSTRUCTION





PRELIMINARY PLANS
 DO NOT USE FOR CONSTRUCTION

Utility Permit Drawing
 Sheet 9 of 18


PROP. U/G TELE. CENTURYLINK

MATCH LINE STA. 965+50 SEE SHEET 19

MATCH LINE STA. 977+00 SEE SHEET 21

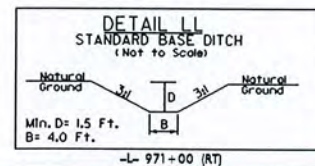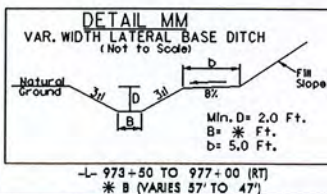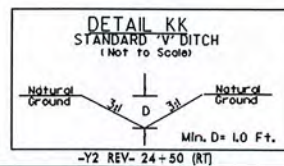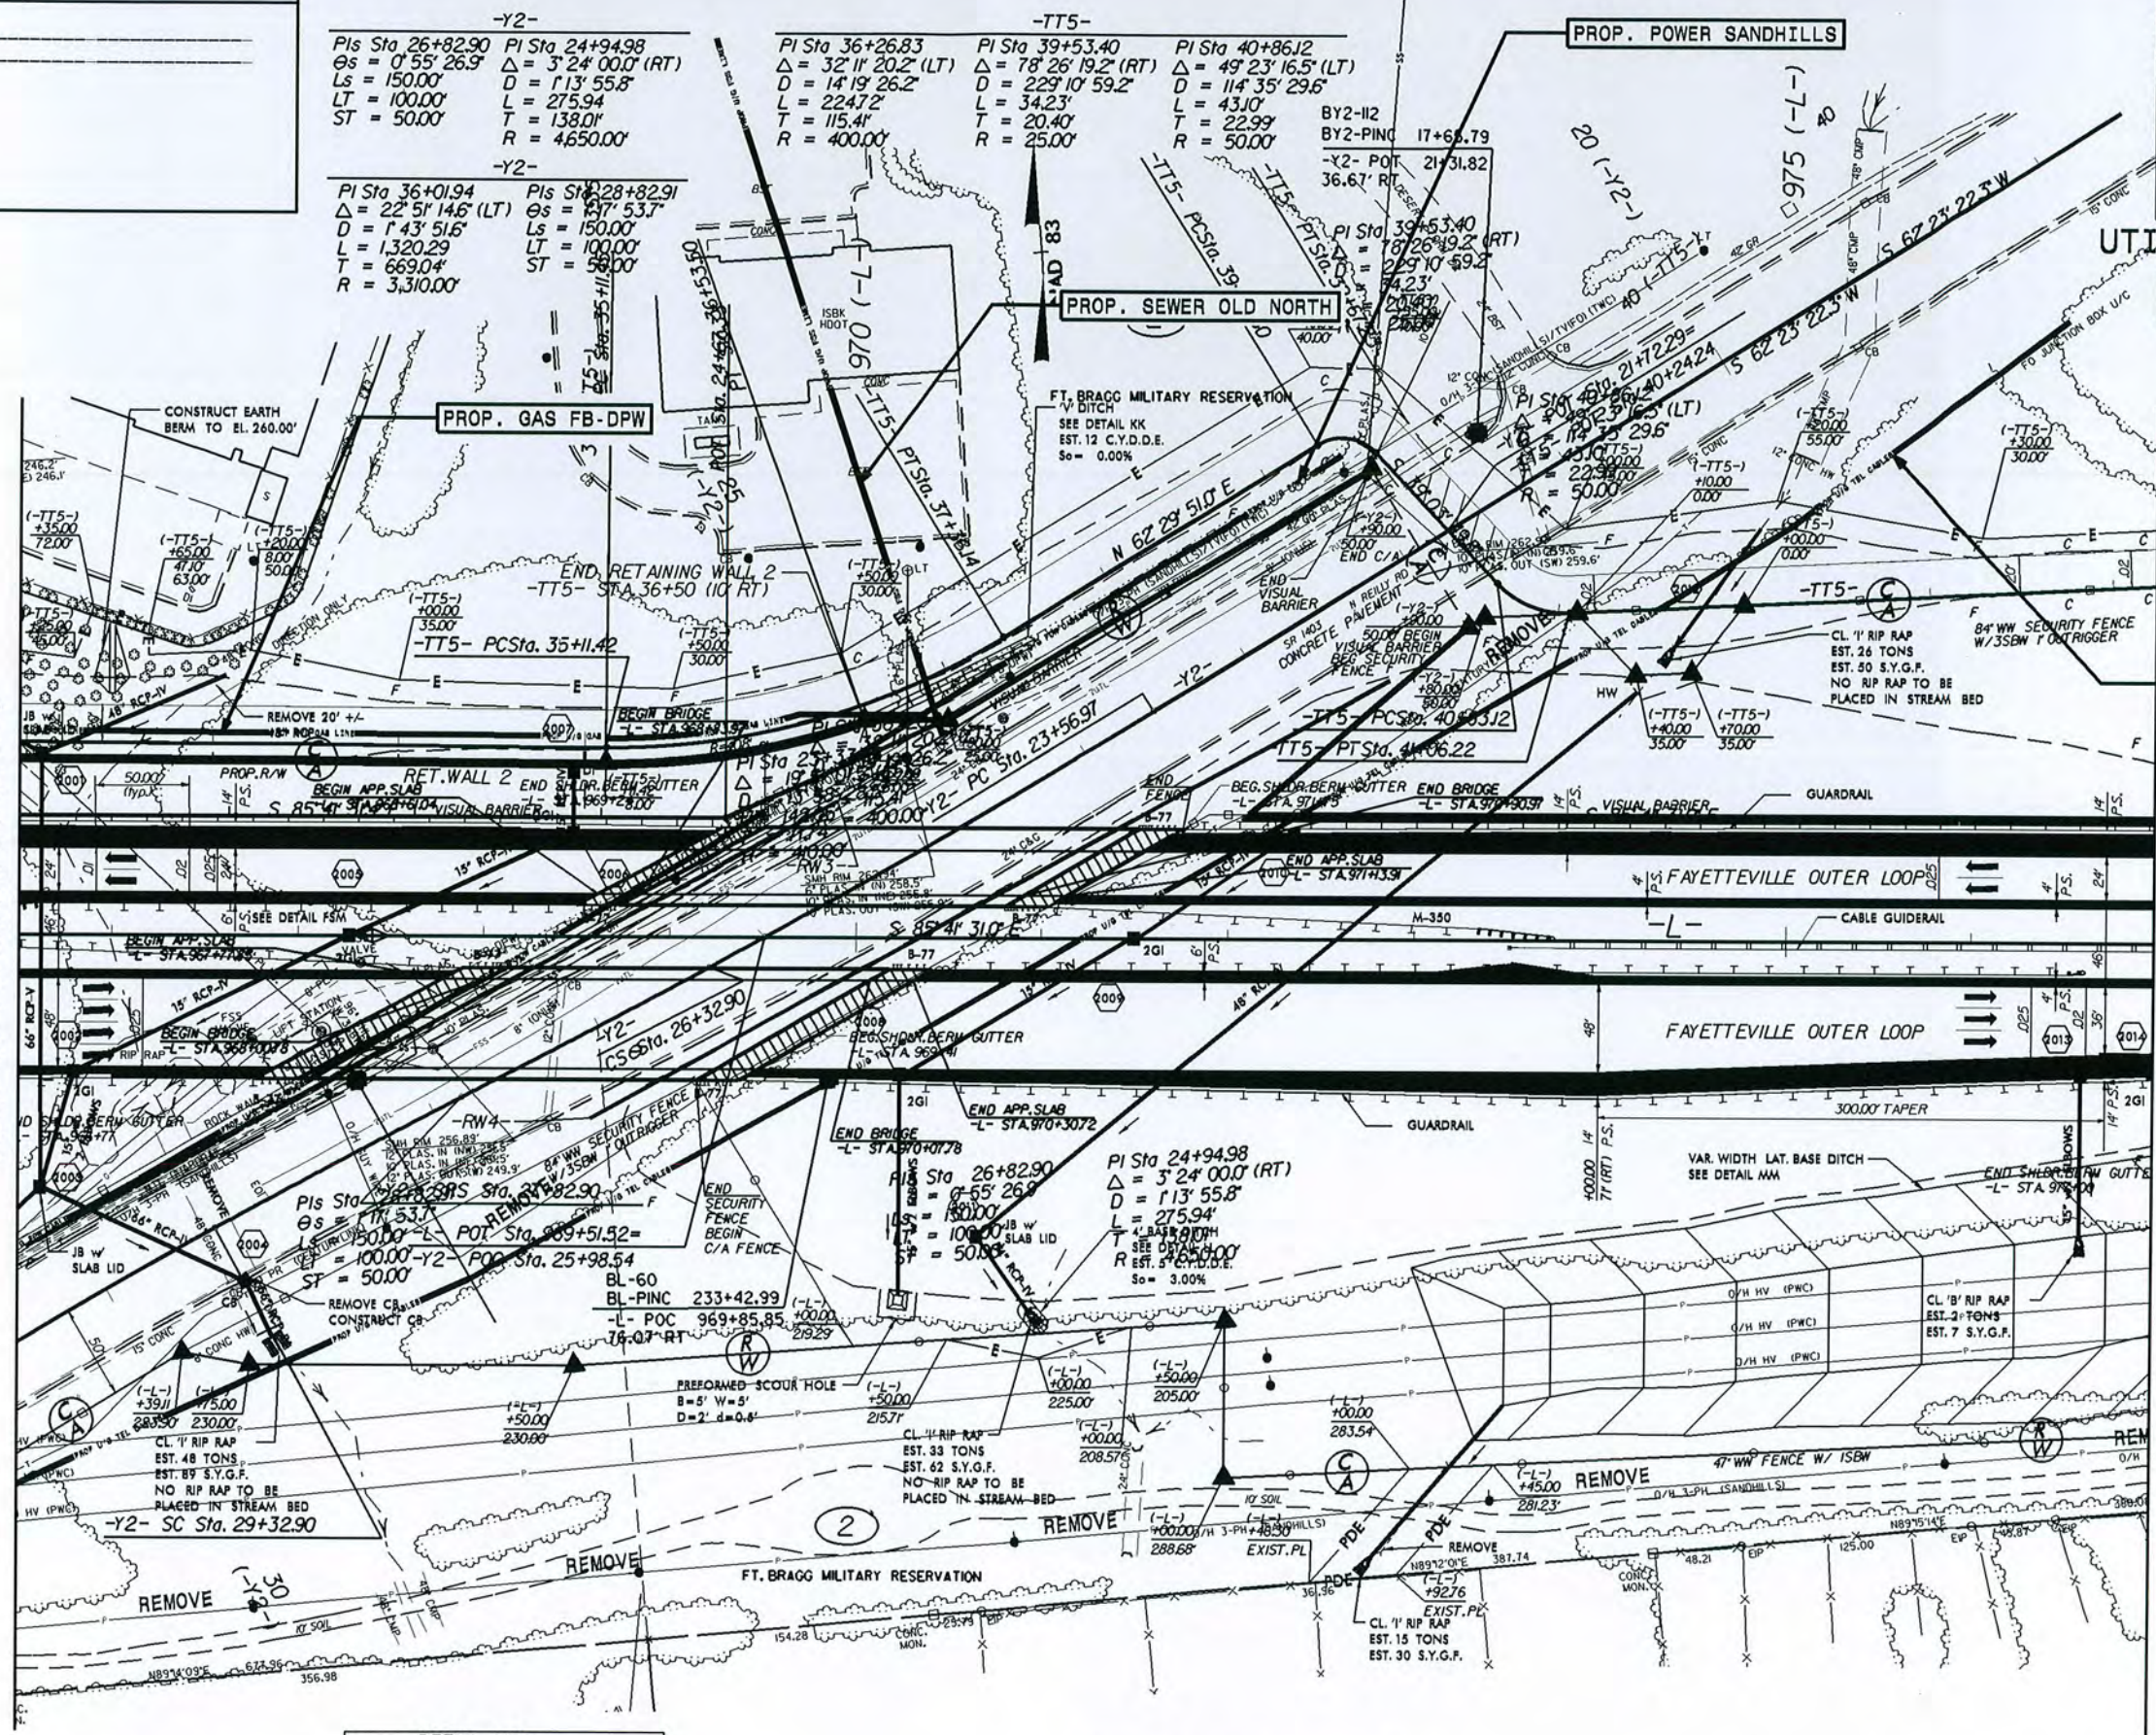

SEE SHEETS 2-O & 2-P FOR -Y3 DET-
SEE SHEETS 40 & 41 FOR -L- PROFILE
SEE SHEET 70 & 71 FOR -TT5- PROFILE

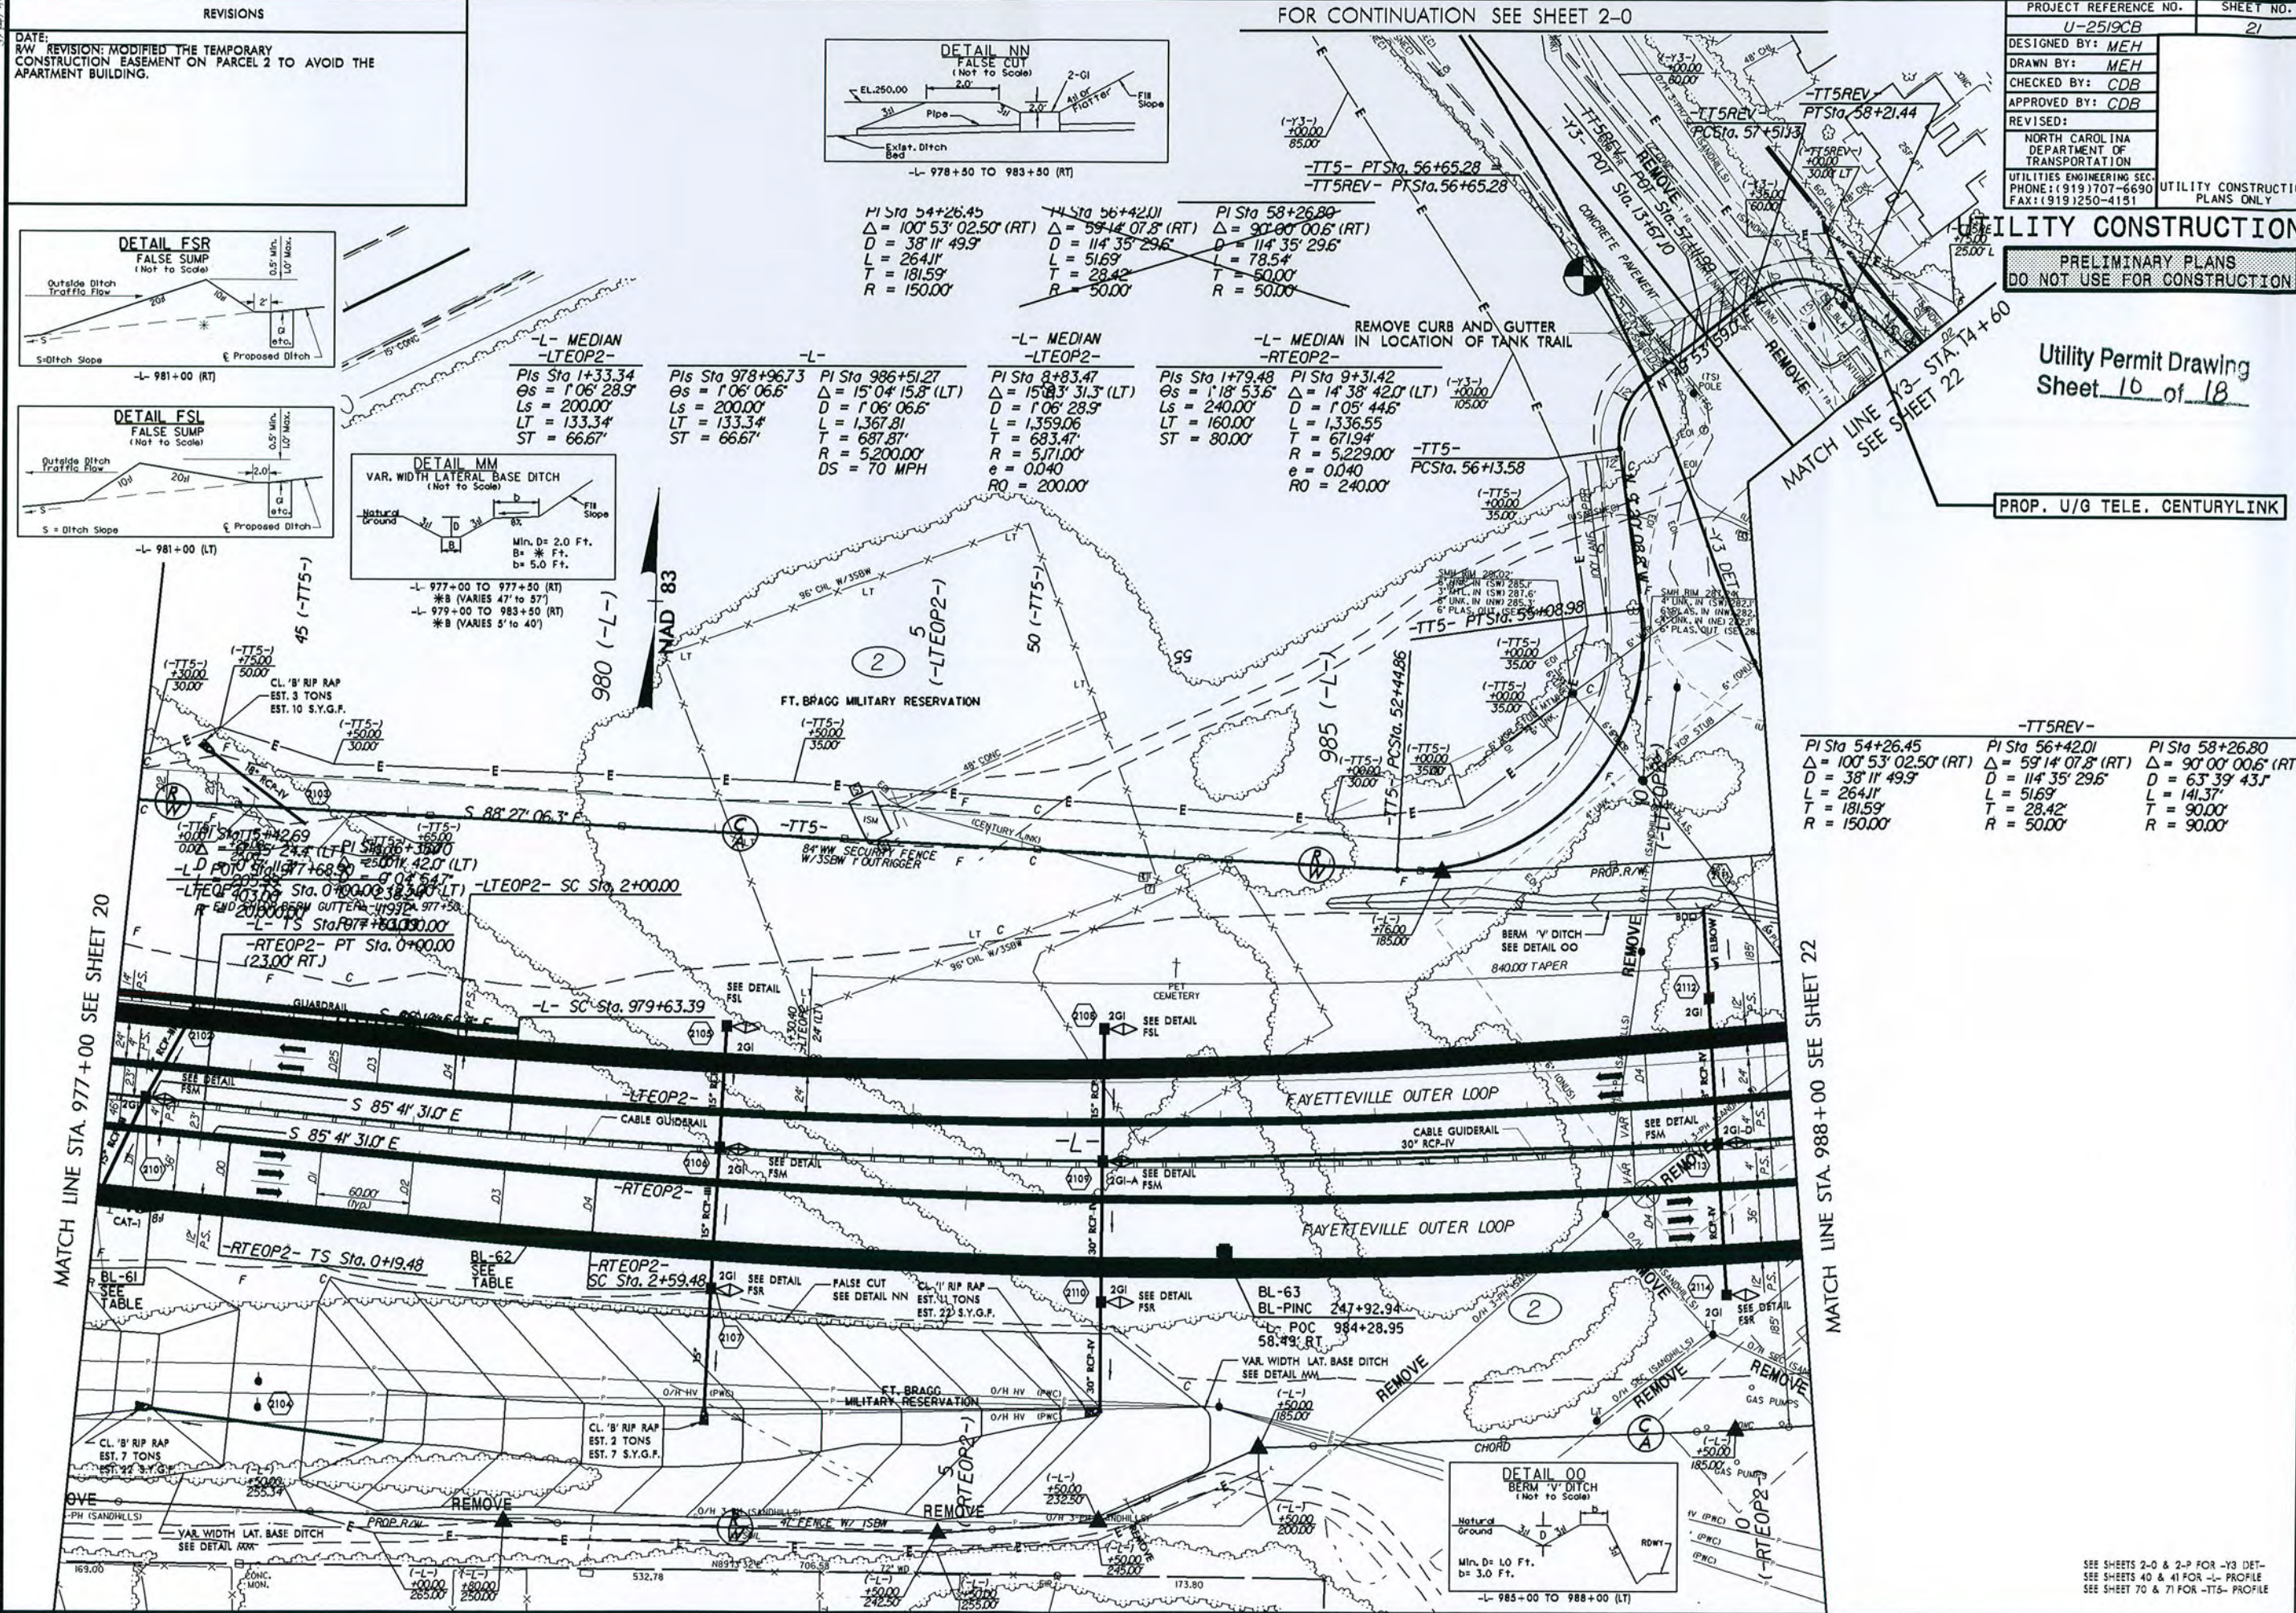





DATE: 5/14/99
RW REVISION: MODIFIED THE TEMPORARY CONSTRUCTION EASEMENT ON PARCEL 2 TO AVOID THE APARTMENT BUILDING.

-TT5REV-
PI Sta 62+66.87
 $\Delta = 62^\circ 51' 59.7''$ (LT)
D = 28' 38" 52.4"
L = 219.45'
T = 122.24'
R = 200.00'

PRELIMINARY PLANS
DO NOT USE FOR CONSTRUCTION

PROJECT REFERENCE NO.	SHEET NO.
U-2519CB	22
DESIGNED BY: MEH	
DRAWN BY: MEH	
CHECKED BY: CDB	
APPROVED BY: CDB	
REVISED:	
NORTH CAROLINA DEPARTMENT OF TRANSPORTATION	
UTILITIES ENGINEERING SEC. PHONE: (919) 707-6690 FAX: (919) 250-4151	UTILITY CONSTRUCTION PLANS ONLY

UTILITY CONSTRUCTION

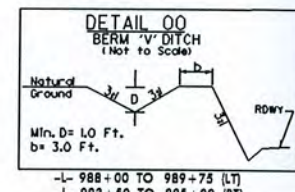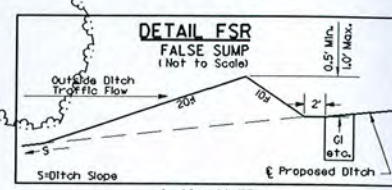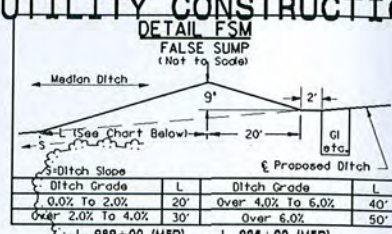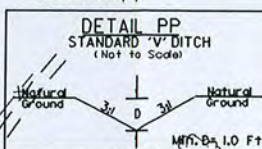

POT Sta. 996+82.82 END
PROJECT U-2519CB LB =
Sta. 32+15.22
PROJECT U-2519DA LA

Utility Permit Drawing
Sheet 11 of 18

MATCH LINE
-Y3- STA. 14+60
SEE SHEET 21

MATCH LINE STA. 988+00 SEE SHEET 21

MATCH LINE STA. 32+15.22 SEE SHEET 22A

-L- POT Sta. 996+82.82 (LB)
-L- POT Sta. 32+15.22 (LA)

PROP. U/G TELE. CENTURYLINK

FOR CONTINUATION
SEE SHEET 2-P

SEE SHEETS 2-O & 2-P FOR -Y3 DET-
SEE SHEET 41 FOR -L- PROFILE
SEE SHEET 55 FOR -Y3- PROFILE
SEE SHEET 71 FOR -TT5- PROFILE


-TT4-		
PI Sta 39+66.30	PI Sta 42+85.94	PI Sta 45+16.35
$\Delta = 60^{\circ} 30' 30.7''$ (RT)	$\Delta = 14^{\circ} 33' 19.3''$ (RT)	$\Delta = 38^{\circ} 17' 05.9''$ (LT)
D = $12^{\circ} 43' 56.6''$	D = $12^{\circ} 43' 56.6''$	D = $11^{\circ} 27' 33.0''$
L = $475.23'$	L = $114.32'$	L = $334.0'$
T = $262.48'$	T = $57.47'$	T = $173.56'$
R = $450.00'$	R = $450.00'$	R = $500.00'$
-Y4-		
PIs Sta 52+52.54	PIs Sta 54+92.57	PI Sta 59+54.30
$\Theta_s = 11^{\circ} 01' 06.3''$	$\Theta_s = 11^{\circ} 01' 06.3''$	$\Delta = 81^{\circ} 19' 05.9''$ (RT)
Ls = $180.00'$	Ls = $180.00'$	D = $12^{\circ} 14' 33.7''$
LT = $120.23'$	LT = $120.23'$	L = $664.22'$
ST = $60.21'$	ST = $60.21'$	T = $401.96'$
		R = $468.00'$

PRELIMINARY PLANS
DO NOT USE FOR CONSTRUCTION


Utility Permit Drawing
Sheet 12 of 18

-YI-

PI Sta	34+22.94
$\Delta =$	68° 22' 18.4" (LT)
D =	4 00' 00.0"
L =	1709.29'
T =	972.94'
R =	1,432.39'
e =	0.040
RO =	300.00'
DS =	50 MPH

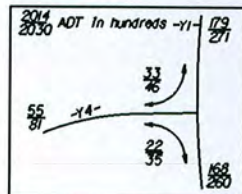 PAVEMENT REMOVAL

PROP. U/G TELE. USA-SENC

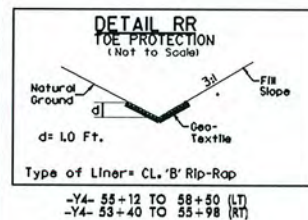

FT. BRAGG MILITARY RESERVATION

FT. BRAGG MILITARY RESERVATION

FT. BRAGG MILITARY RESERVATION

DETAIL FSR
FALSE SUMP
(Not To Scale)

0.5' Min.
1.0' Max.

2'

10'

20'

GI
etc.

Proposed Ditch

-RPD2- 9+74 (LT)

SEE SHEETS 2-L & 2-M FOR -Y1 DET-
SEE SHEET 53 FOR -Y1- PROFILE
SEE SHEET 57 FOR -Y4- PROFILE
SEE SHEET 68 FOR -TT4- PROFILE

MATCH LINE STA. 53+43 SEE SHEET 18

02-JAN-2014 16:51
C:\Users\j\Documents\Sheets\U-2519CB-Ult_rdu25_psh.dgn
04:00:00/u2519cb/Roadway/Pro/u2519cb_rdv_psh25_psh.dgn

MATCH LINE -YI- STA. 65+00 SEE SHEET 26

PROP. U/G TELE. CENTURYLINK

PROP. U/G POWER. SANDHILLS

PRELIMINARY PLANS
DO NOT USE FOR CONSTRUCTION

UTILITY CONSTRUCTION

PRELIMINARY PLANS
DO NOT USE FOR CONSTRUCTION

10-11-1964

CONSTRUCTION $\frac{700.00}{85.00}$ SEE DETAIL UU

CL. 'B' RIP RAP

EST. Z. S.Y.G.F.

REMOVE (C)
E TOP = 176.22'
INV (SW) = 271.33'

TIE TO EXIST. INV.

TOP OF

[illegible]

2528 EXIS

450.00
P/L

[illegible]

Sta. 40+74.04

63.26
61.7
67.36

Sta 42+24.04

WIFE, TINA T.
DB 3370 PG 664

LOPE MADEAU & WIFE.

DB 2775 PG 340
PB 44 PG 42

883
42

CAMBRIDGE

SA 2.0

GEORGE R. BOHANON II
& WIFE, MALVONA

PB 44 PC 42

100

 PAVEMENT REMOVAL

$\frac{2014}{2010}$ ADT in hundreds	
100	100
105	105
110	110
905	905

$\frac{209}{242}$	-YI-	
-------------------	------	--

$$\frac{150}{} \quad \frac{62}{84} \quad \frac{70}{}$$
$$\frac{46}{22} \rightarrow \frac{191}{229}$$

169

[illegible]

SEE SHEET 54 FOR -VI- PROFILE

SEE SHEET 55 FOR -Y2- PROFILE
SEE SHEET 56 FOR -Y6- PROFILE

5/14/2008

5-22-07 : ATTACHED UPDATED UTILITY FILE SHOWING WATERLINE
5-07-08 : PUE & DANGER TREE AREA ADDED -Y1- STA 65+00 (RT) TO
-Y6- 13-72.18 (RT)

PRELIMINARY PLANS
DO NOT USE FOR CONSTRUCTION

PROJECT REFERENCE NO.	U-25/9CB	SHEET NO.	26
DESIGNED BY:	MEH		
DRAWN BY:	MEH		
CHECKED BY:	CDB		
APPROVED BY:	CDB		
REVISED:			
NORTH CAROLINA DEPARTMENT OF TRANSPORTATION			
UTILITIES ENGINEERING SEC. PHONE: (919) 707-6690 FAX: (919) 250-4151			
UTILITY CONSTRUCTION PLANS ONLY			


PROP. UG TELE. CENTURYLINK

NOTE:
SECURITY FENCE REQUIRED FOR
PRELIMINARY ACP LOCATION SHOWN
CUTS OFF -Y6A-. FORT BRAGG
TO DETERMINE NEED FOR
-Y6A- DURING FINAL ACP DESIGN.
IF DETERMINATION
IS MADE -Y6A- IS NOT
NEEDED IT WILL BE REMOVED

PROP. U/G TELE CENTURYLINK

PROP. UG POWER SANDHILLS

30-DEC-2008 13:18:11en Sheets U-25/9CB.Ut.rd.dwg26.psh.dgn

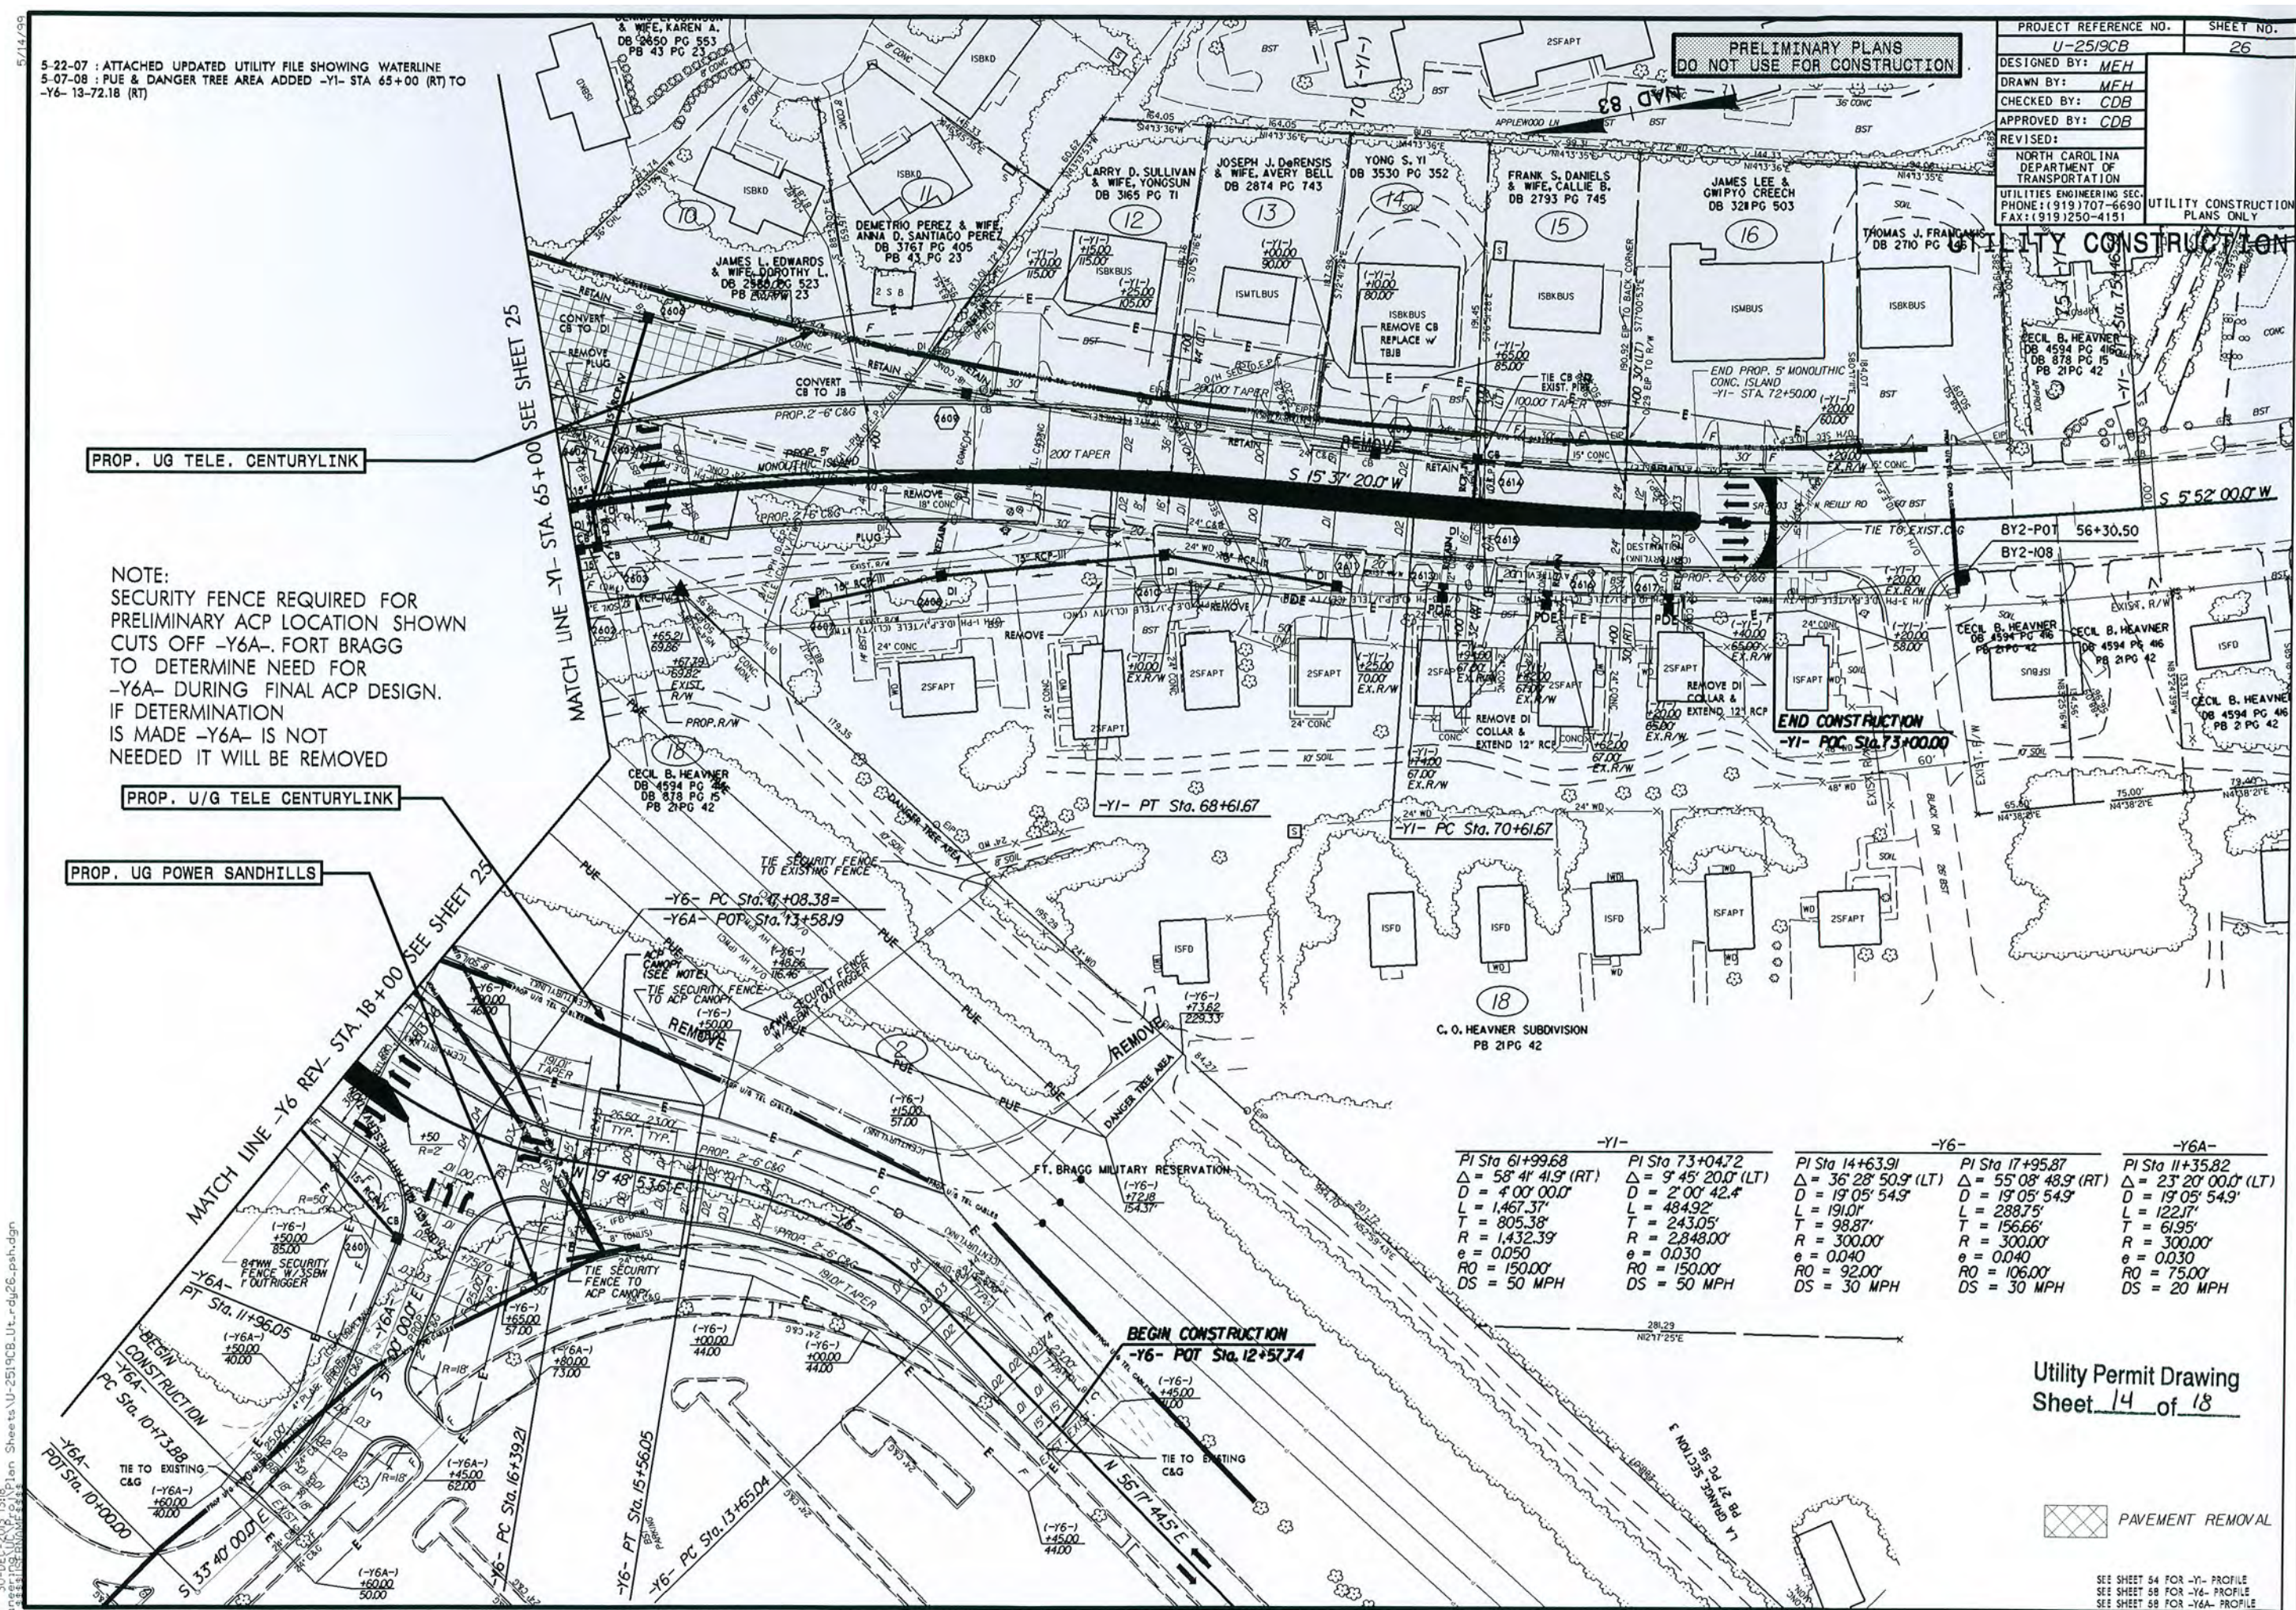


-Y1-	-Y6-	-Y6A-
PI Sta 61+99.68 $\Delta = 58' 41' 41.9' (RT)$ $D = 4' 00' 00.0'$ $L = 1,467.37'$ $T = 805.38'$ $R = 1,432.39'$ $e = 0.050$ $RO = 150.00'$ $DS = 50 MPH$	PI Sta 73+04.72 $\Delta = 9' 45' 20.0' (LT)$ $D = 2' 00' 42.4'$ $L = 484.92'$ $T = 243.05'$ $R = 2,848.00'$ $e = 0.030$ $RO = 150.00'$ $DS = 50 MPH$	PI Sta 14+63.91 $\Delta = 36' 28' 50.9' (LT)$ $D = 19' 05' 54.9'$ $L = 191.01'$ $T = 98.87'$ $R = 300.00'$ $e = 0.040$ $RO = 92.00'$ $DS = 30 MPH$
PI Sta 17+95.87 $\Delta = 55' 08' 48.9' (RT)$ $D = 19' 05' 54.9'$ $L = 122.17'$ $T = 156.66'$ $R = 300.00'$ $e = 0.040$ $RO = 106.00'$ $DS = 30 MPH$	PI Sta 17+35.82 $\Delta = 23' 20' 00.0' (LT)$ $D = 19' 05' 54.9'$ $L = 122.17'$ $T = 61.95'$ $R = 300.00'$ $e = 0.030$ $RO = 75.00'$ $DS = 20 MPH$	

Utility Permit Drawing
Sheet 14 of 18

PAVEMENT REMOVAL

SEE SHEET 54 FOR -Y1- PROFILE
SEE SHEET 58 FOR -Y6- PROFILE
SEE SHEET 58 FOR -Y6A- PROFILE

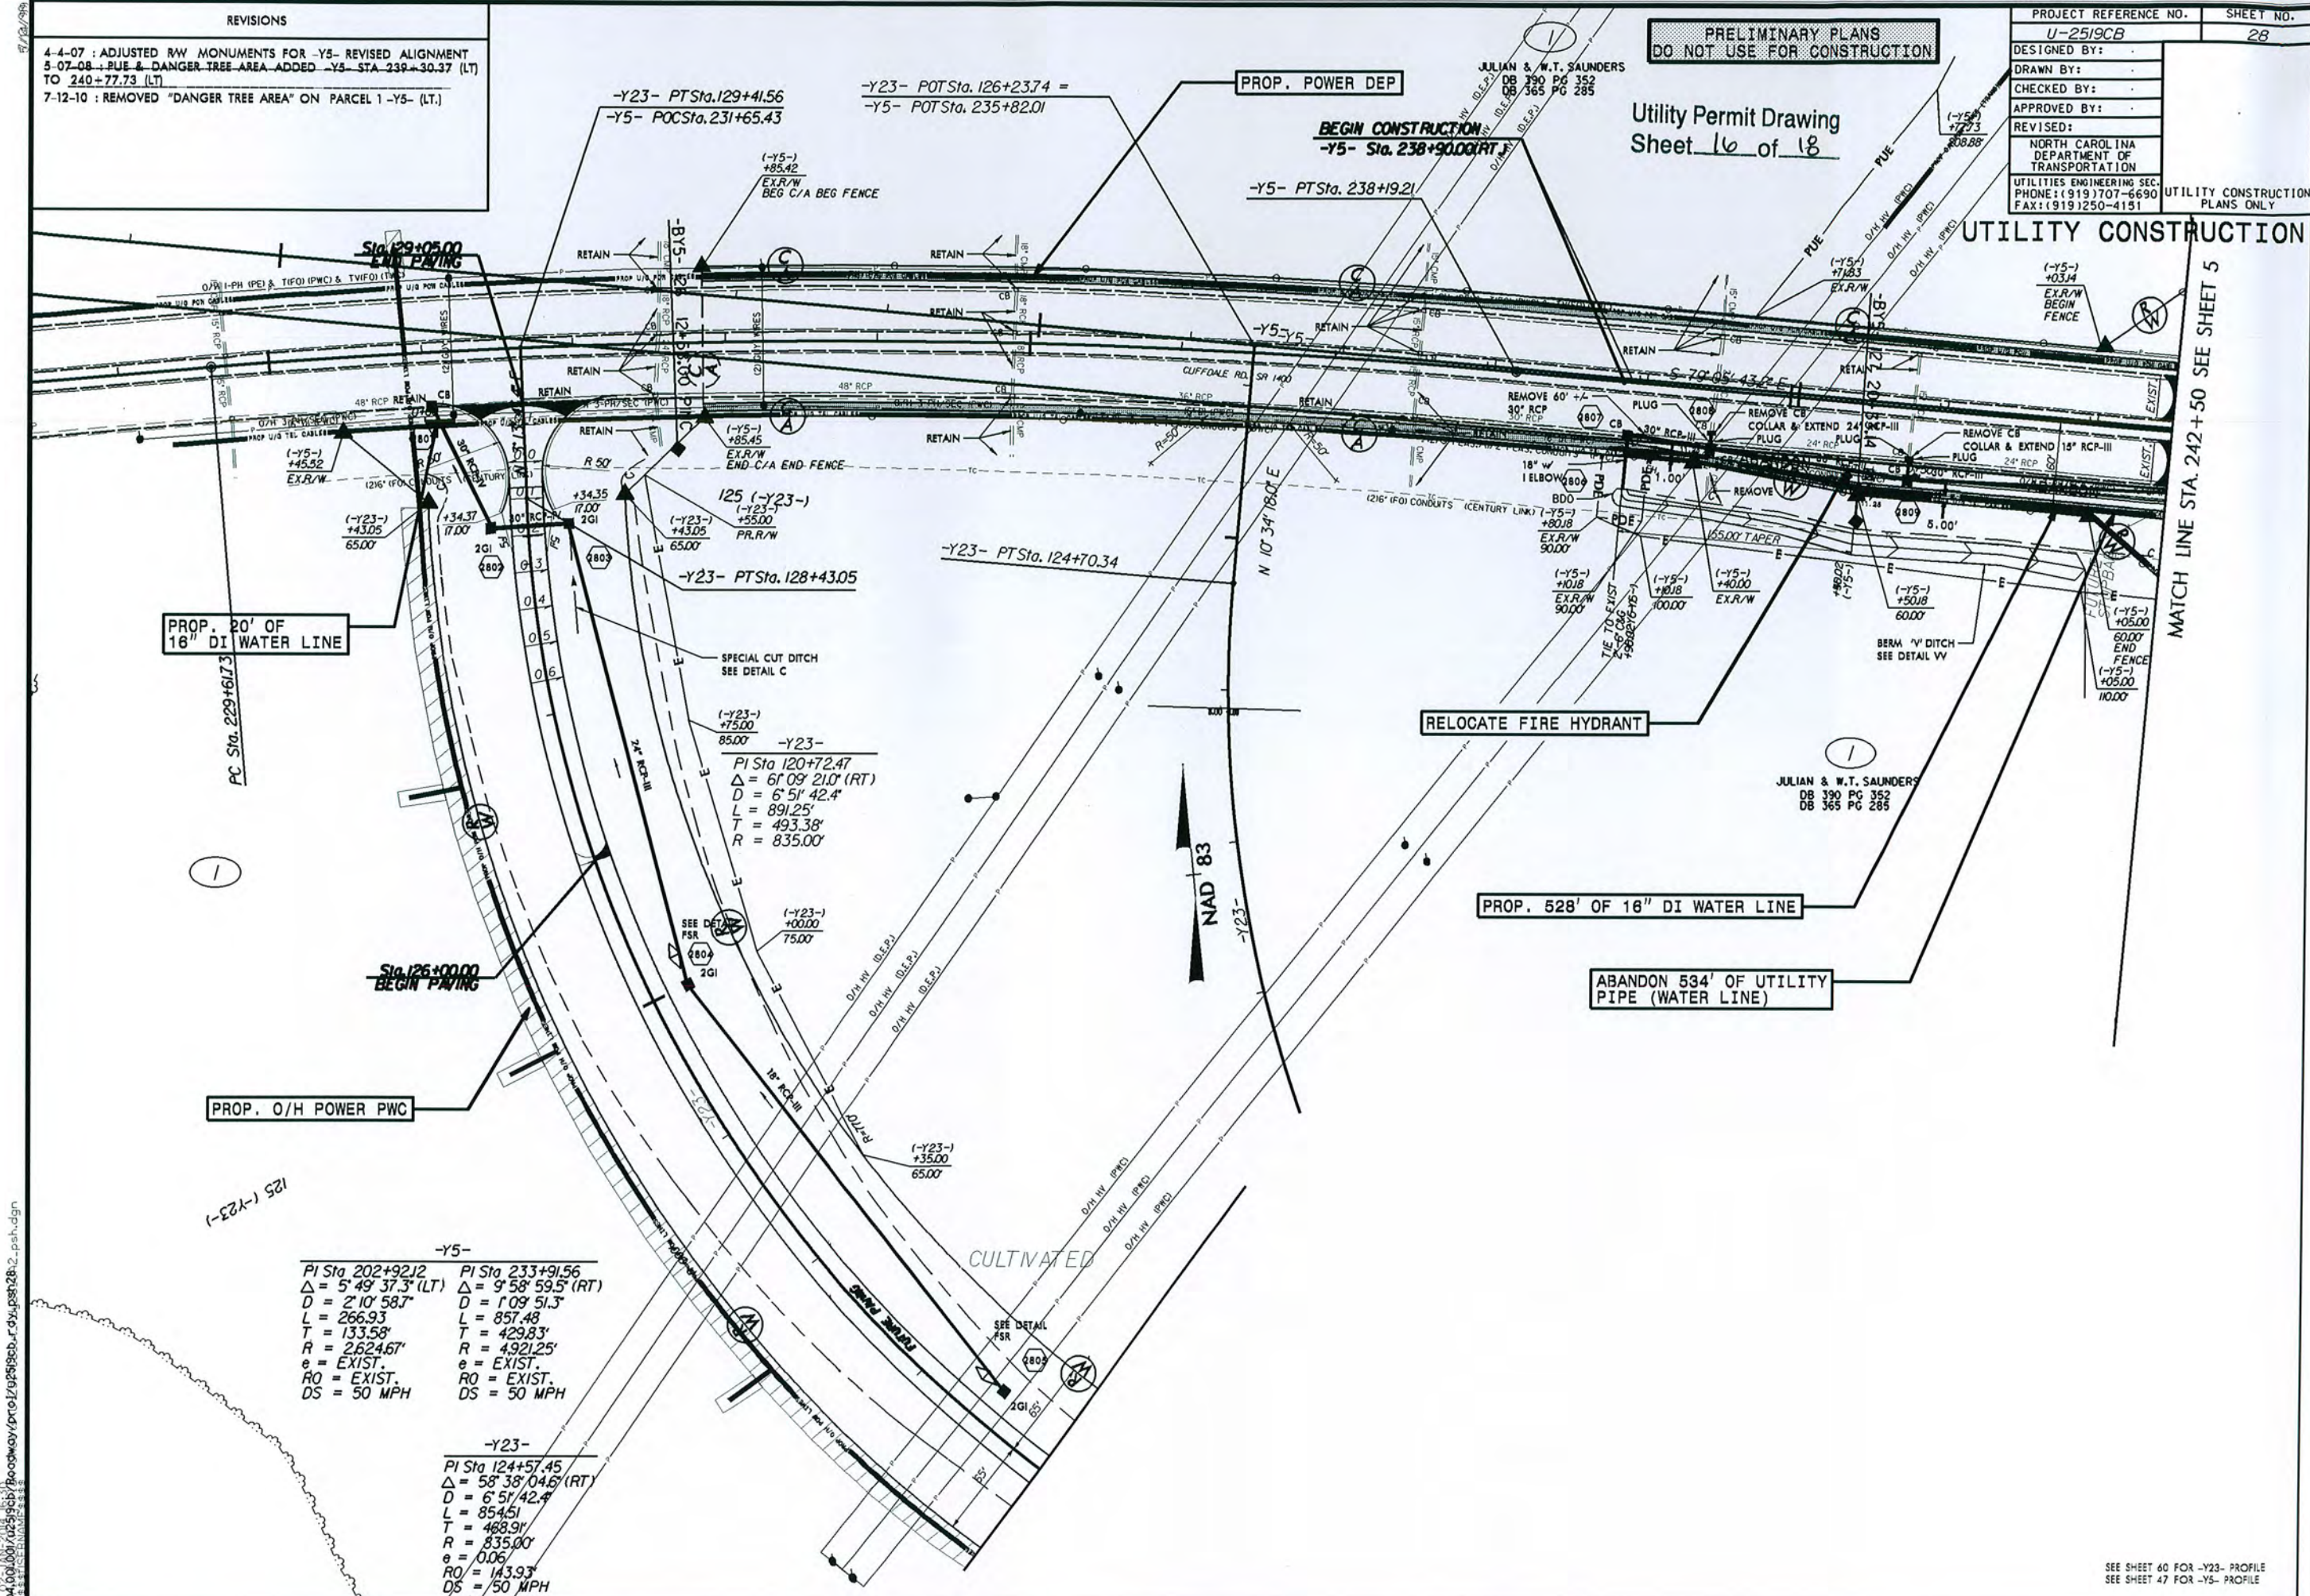

REVISIONS

4-4-07 : ADJUSTED RW MONUMENTS FOR -Y5- REVISED ALIGNMENT
5-07-08 : PUE & DANGER TREE AREA ADDED -Y5- STA. 239+30.37 (LT)
TO 240+77.73 (LT)
7-12-10 : REMOVED "DANGER TREE AREA" ON PARCEL 1 -Y5- (LT.)

PRELIMINARY PLANS
DO NOT USE FOR CONSTRUCTION

Utility Permit Drawing
Sheet 16 of 18

PROJECT REFERENCE NO. U-2519CB SHEET NO. 28

DESIGNED BY:
DRAWN BY:
CHECKED BY:
APPROVED BY:
REVISED:
NORTH CAROLINA
DEPARTMENT OF
TRANSPORTATION
UTILITIES ENGINEERING SEC.
PHONE: (919) 707-6690
FAX: (919) 250-4151

UTILITY CONSTRUCTION
PLANS ONLY

\\04606001\roadway\proj\12039353\roadway\proj\12039353\28-2.psh.dgn

SEE SHEET 60 FOR -Y23- PROFILE
SEE SHEET 47 FOR -Y5- PROFILE

PROJECT REFERENCE NO.	SHEET NO.
U-2519CB	29
DESIGNED BY: MEH	
DRAWN BY: MEH	
CHECKED BY: CDB	
APPROVED BY: CDB	
REVISED:	
NORTH CAROLINA DEPARTMENT OF TRANSPORTATION	
UTILITIES ENGINEERING SEC. PHONE: (919) 707-6690 FAX: (919) 250-4151	UTILITY CONSTRUCTION PLANS ONLY



STATE OF NORTH CAROLINA
DIVISION OF HIGHWAYS

CUMBERLAND COUNTY

LOCATION: FAYETTEVILLE OUTER LOOP
FROM SOUTH OF SR 1400 (CLIFFDALE ROAD)
TO EAST OF ALL AMERICAN FREEWAY

TYPE OF WORK: GRADING, DRAINAGE, PAVING, STRUCTURES,
CULVERT, RETAINING WALLS, SIGNALS & SIGNING


STATE	STATE PROJECT REFERENCE NO.	SHEET NO.	TOTAL SHEETS
N.C.	U-2519CB	1	
STATE PROJ. NO.	P.A. PROJ. NO.	DESCRIPTION	
34817.1.2	NHF-DPR-0100(001)	P.E.	
34817.2.8	NHF-DPR-0100(001)	R/W, UTL.	
34817.3.S8	NHF-DPR-0100(001)	CONST.	

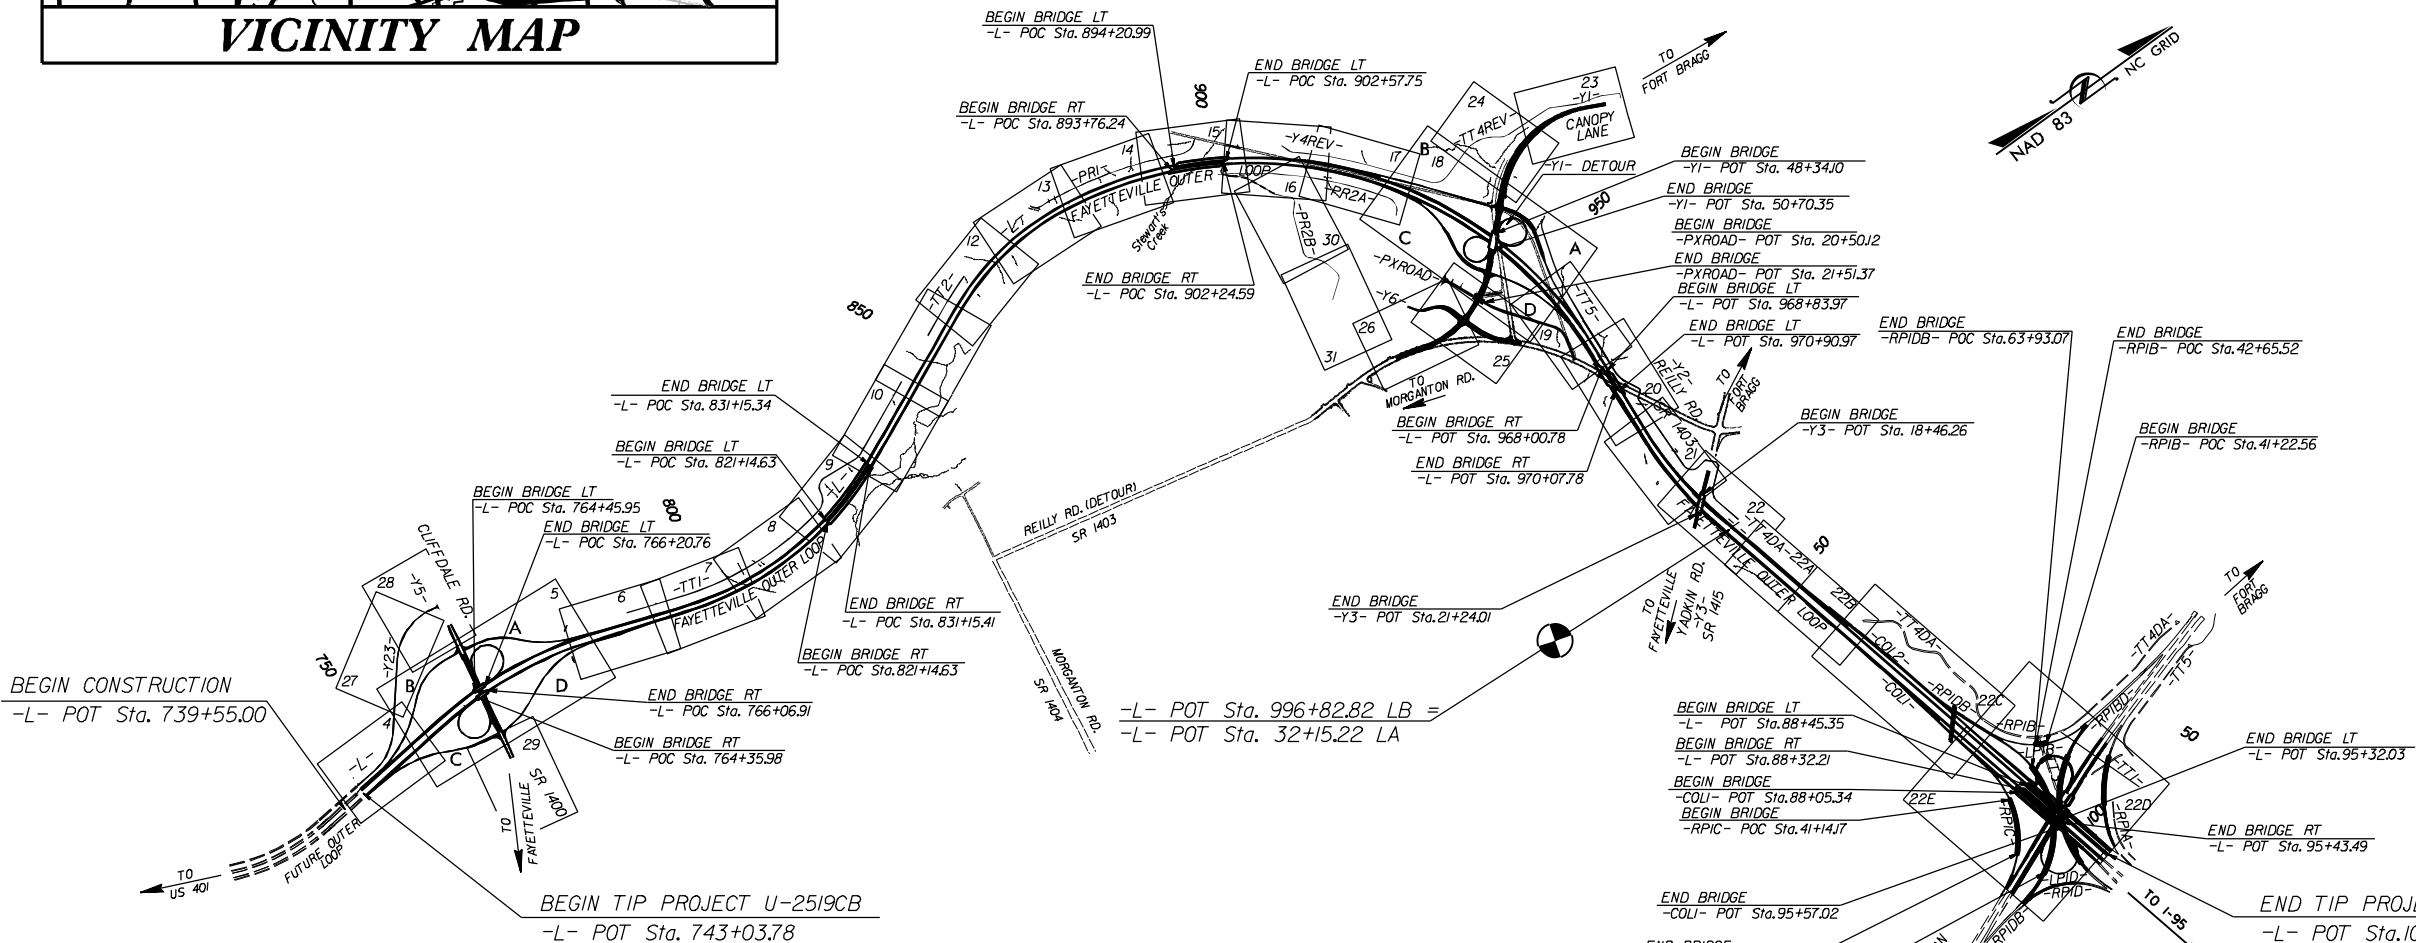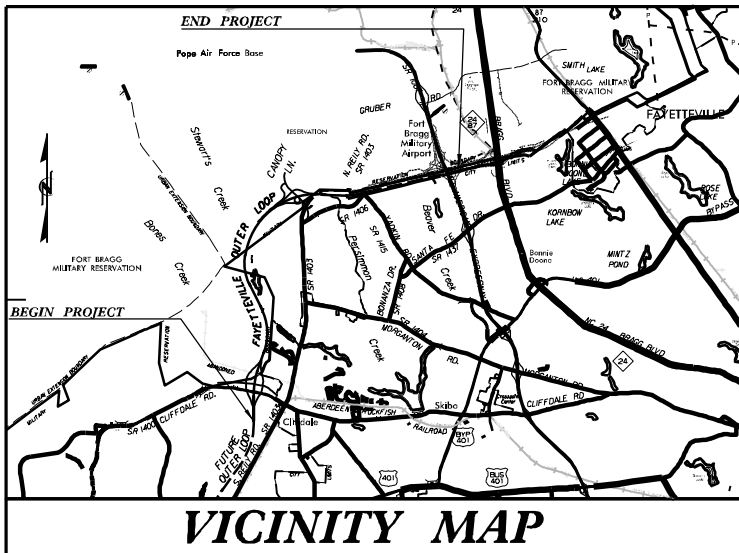

THIS IS A CONTROLLED ACCESS PROJECT WITH ACCESS BEING LIMITED TO INTERCHANGES.

RS&H
IMPROVING YOUR WORLD
RS&H Architects-Engineers-Planners, Inc.

GRAPHIC SCALES

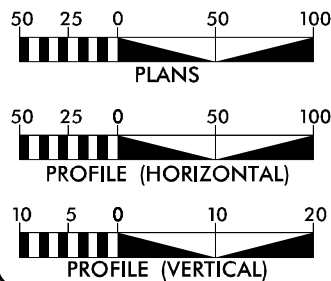

DESIGN DATA

ADT 2014 = 49,900
ADT 2034 = 70,300
DHV = 8 %
D = 55 %
T = 12 % *
V = 70 MPH
* (TTST=4 + DUAL=8)
FUNC CLASS : INTERSTATE
STATEWIDE TIER

PROJECT LENGTH


LENGTH ROADWAY TIP PROJECT U-2519CB = 5.592 MILES
LENGTH STRUCTURES TIP PROJECT U-2519CB = 0.557 MILES
TOTAL LENGTH OF TIP PROJECT U-2519CB = 6.149 MILES

Prepared In the Office of:
RS&H
ARCHITECTS-ENGINEERS-PLANNERS, INC.
8601 SIX FORKS RD, SUITE 260
RALEIGH, NC 27615
FOR NORTH CAROLINA DEPARTMENT OF TRANSPORTATION
2012 STANDARD SPECIFICATIONS
KENNETH HERRING, PE
PROJECT ENGINEER
JASON TALLEY, PE
PROJECT DESIGN ENGINEER
BRENDA L. MOORE, PE
NCDOT CONTACT
RIGHT OF WAY DATE:
JULY 31, 2006
LETTING DATE:
AUGUST 19, 2014

HYDRAULICS
ENGINEER



ROADWAY DESIGN
ENGINEER

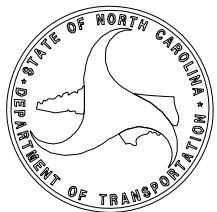

Note: Not to Scale

**S.U.E. = Subsurface Utility Engineering*

STATE OF NORTH CAROLINA
DIVISION OF HIGHWAYS

CONVENTIONAL PLAN SHEET SYMBOLS

BOUNDARIES AND PROPERTY:

State Line	-----
County Line	-----
Township Line	-----
City Line	-----
Reservation Line	-----
Property Line	-----
Existing Iron Pin	○ EP
Property Corner	----->X
Property Monument	ECM
Parcel/Sequence Number	(23)
Existing Fence Line	-X-X-X-
Proposed Woven Wire Fence	○
Proposed Chain Link Fence	□
Proposed Barbed Wire Fence	◇
Existing Wetland Boundary	---WLB---
Proposed Wetland Boundary	WLB
Existing Endangered Animal Boundary	---EAB---
Existing Endangered Plant Boundary	---EPB---
Known Soil Contamination: Area or Site	☠☠
Potential Soil Contamination: Area or Site	☠☠

BUILDINGS AND OTHER CULTURE:

Gas Pump Vent or U/G Tank Cap	○
Sign	○ S
Well	○ W
Small Mine	✕
Foundation	▭
Area Outline	▭
Cemetery	▭ †
Building	▭ ┌┐
School	▭ ┌┐ └┘
Church	▭ ┌┐ └┘ └┘
Dam	▭ -----

HYDROLOGY:

Stream or Body of Water	-----
Hydro, Pool or Reservoir	▭ -----
Jurisdictional Stream	---JS---
Buffer Zone 1	---BZ 1---
Buffer Zone 2	---BZ 2---
Flow Arrow	←
Disappearing Stream	>-----
Spring	○ -----
Wetland	⋈
Proposed Lateral, Tail, Head Ditch	▭ ← FLOW
False Sump	▽

RAILROADS:

Standard Gauge	-----
RR Signal Milepost	CSX TRANSPORTATION ○ MILEPOST 35
Switch	SWITCH
RR Abandoned	-----
RR Dismantled	-----

RIGHT OF WAY:

Baseline Control Point	◆
Existing Right of Way Marker	△
Existing Right of Way Line	-----
Proposed Right of Way Line	----- RW
Proposed Right of Way Line with Iron Pin and Cap Marker	----- RW
Proposed Right of Way Line with Concrete or Granite RW Marker	----- RW
Proposed Control of Access Line with Concrete C/A Marker	----- C/A
Existing Control of Access	----- C/A
Proposed Control of Access	----- C/A
Existing Easement Line	----- E
Proposed Temporary Construction Easement	----- E
Proposed Temporary Drainage Easement	----- TDE
Proposed Permanent Drainage Easement	----- PDE
Proposed Permanent Drainage / Utility Easement	----- DUE
Proposed Permanent Utility Easement	----- PUE
Proposed Temporary Utility Easement	----- TUE
Proposed Aerial Utility Easement	----- AUE

Proposed Permanent Easement with Iron Pin and Cap Marker	◆
--	---

ROADS AND RELATED FEATURES:

Existing Edge of Pavement	-----
Existing Curb	-----
Proposed Slope Stakes Cut	---C---
Proposed Slope Stakes Fill	---F---
Proposed Curb Ramp	CR
Existing Metal Guardrail	-----
Proposed Guardrail	-----
Existing Cable Guiderail	-----
Proposed Cable Guiderail	-----
Equality Symbol	⊕
Pavement Removal	▨

VEGETATION:

Single Tree	☼
Single Shrub	☼
Hedge	-----
Woods Line	-----

Orchard	☼☼☼☼
Vineyard	Vineyard

EXISTING STRUCTURES:

MAJOR:	
Bridge, Tunnel or Box Culvert	CONC
Bridge Wing Wall, Head Wall and End Wall	CONC WW
MINOR:	
Head and End Wall	CONC HW
Pipe Culvert	-----
Footbridge	-----
Drainage Box: Catch Basin, DI or JB	CB
Paved Ditch Gutter	-----
Storm Sewer Manhole	⊙
Storm Sewer	S

UTILITIES:

POWER:	
Existing Power Pole	●
Proposed Power Pole	○
Existing Joint Use Pole	●
Proposed Joint Use Pole	○
Power Manhole	⊙
Power Line Tower	⊠
Power Transformer	⊠
U/G Power Cable Hand Hole	●
H-Frame Pole	●
Recorded U/G Power Line	----- P
Designated U/G Power Line (S.U.E.*)	----- P

TELEPHONE:

Existing Telephone Pole	●
Proposed Telephone Pole	○
Telephone Manhole	⊙
Telephone Booth	⊠
Telephone Pedestal	⊠
Telephone Cell Tower	⊠
U/G Telephone Cable Hand Hole	●
Recorded U/G Telephone Cable	----- T
Designated U/G Telephone Cable (S.U.E.*)	----- T
Recorded U/G Telephone Conduit	----- TC
Designated U/G Telephone Conduit (S.U.E.*)	----- TC
Recorded U/G Fiber Optics Cable	----- T FO
Designated U/G Fiber Optics Cable (S.U.E.*)	----- T FO

WATER:

Water Manhole	⊙
Water Meter	○
Water Valve	⊗
Water Hydrant	⊙
Recorded U/G Water Line	----- W
Designated U/G Water Line (S.U.E.*)	----- W
Above Ground Water Line	A/G Water

TV:

TV Satellite Dish	☼
TV Pedestal	⊠
TV Tower	⊗
U/G TV Cable Hand Hole	●
Recorded U/G TV Cable	----- TV
Designated U/G TV Cable (S.U.E.*)	----- TV
Recorded U/G Fiber Optic Cable	----- TV FO
Designated U/G Fiber Optic Cable (S.U.E.*)	----- TV FO

GAS:

Gas Valve	◇
Gas Meter	⊙
Recorded U/G Gas Line	----- G
Designated U/G Gas Line (S.U.E.*)	----- G
Above Ground Gas Line	A/G Gas

SANITARY SEWER:

Sanitary Sewer Manhole	⊙
Sanitary Sewer Cleanout	⊙
U/G Sanitary Sewer Line	----- SS
Above Ground Sanitary Sewer	A/G Sanitary Sewer
Recorded SS Forced Main Line	----- FSS
Designated SS Forced Main Line (S.U.E.*)	----- FSS

MISCELLANEOUS:

Utility Pole	●
Utility Pole with Base	⊠
Utility Located Object	○
Utility Traffic Signal Box	⊠
Utility Unknown U/G Line	----- UTUL
U/G Tank; Water, Gas, Oil	▭
Underground Storage Tank, Approx. Loc.	UST
A/G Tank; Water, Gas, Oil	▭
Geoenviromental Boring	⊙
U/G Test Hole (S.U.E.*)	⊙
Abandoned According to Utility Records	AATUR
End of Information	E.O.I.

CROSS SECTION INDEX

PROJ. REFERENCE NO.	SHEET NO.	TOTAL SHEETS
U-2519CB	X-0	X-581
PRELIMINARY PLANS DO NOT USE FOR CONSTRUCTION		

ALIGNMENT

SHEET NUMBERS

-L- SBL (LEFT)	X-1 THRU X-138
-L- SBL (LEFT), -COL2-	X-139 THRU X-154
-L- NBL (RIGHT)	X-155 THRU X-287
-L- NBL (RIGHT), -COL2-	X-288 THRU X-302
-RPAI-	X-303 THRU X-309
-RPBI-	X-310 THRU X-316
-RPCI-	X-317 THRU X-324
-RPDI-	X-325 THRU X-330
-RPDI- (ADDITIONAL GRADING)	X-331 THRU X-333
-LPAI-	X-334 THRU X-339
-LPCI-	X-340 THRU X-344
-Y5-	X-345 THRU X-352
-RPA2-	X-353 THRU X-362
-RPB2-	X-363 THRU X-371
-RPC2-	X-372 THRU X-380
-RPD2-	X-381 THRU X-387
-LPA2-	X-388 THRU X-394
-LPC2-	X-395 THRU X-403
-Y1-	X-404 THRU X-425 (REVISIONS ANTICIPATED)
-Y2-	X-426 THRU X-435 (REVISIONS ANTICIPATED)
-Y3-	X-436 THRU X-438
-Y4-	X-439 THRU X-463
-Y6-	X-464 THRU X-466 (REVISIONS ANTICIPATED)
-Y6A-	X-467 (REVISIONS ANTICIPATED)
-Y23-	X-468 THRU X-477
-PRI-	X-478 THRU X-489
-PR2A-	X-490 THRU X-500
-PR2B-	X-501 THRU X-510
-TT1-	X-511 THRU X-530
-TT4-	X-531 THRU X-551
-TT5-	X-552 THRU X-568
-TT5REV-	X-569 THRU X-572
-TT4DA-	X-573 THRU X-581
-Y1- DETOUR	REVISIONS ANTICIPATED
-Y3- DETOUR	REVISIONS ANTICIPATED


8/17/99
4/17/2014
R:\Roadway\Proj\2519cb_rdy_psh02BA.dgn
sheet

-YIREV_LT-
PI Sta 29+62.06
Δ = 40° 32' 24.4" (LT)
D = 6° 11' 58.8"
L = 653.91'
T = 341.31'
R = 924.17'







-YIREV_RT-
PI Sta 32+44.96
Δ = 56° 10' 41.5" (LT)
D = 5° 47' 14.8"
L = 970.69'
T = 528.37'
R = 990.00'

PROJECT REFERENCE NO.		SHEET NO.
U-2519CB		2-BA
RW SHEET NO.		
ROADWAY DESIGN ENGINEER	ROADWAY DESIGN ENGINEER	HYDRAULICS ENGINEER
PRELIMINARY PLANS DO NOT USE FOR CONSTRUCTION		

2
FT. BRAGG MILITARY RESERVATION

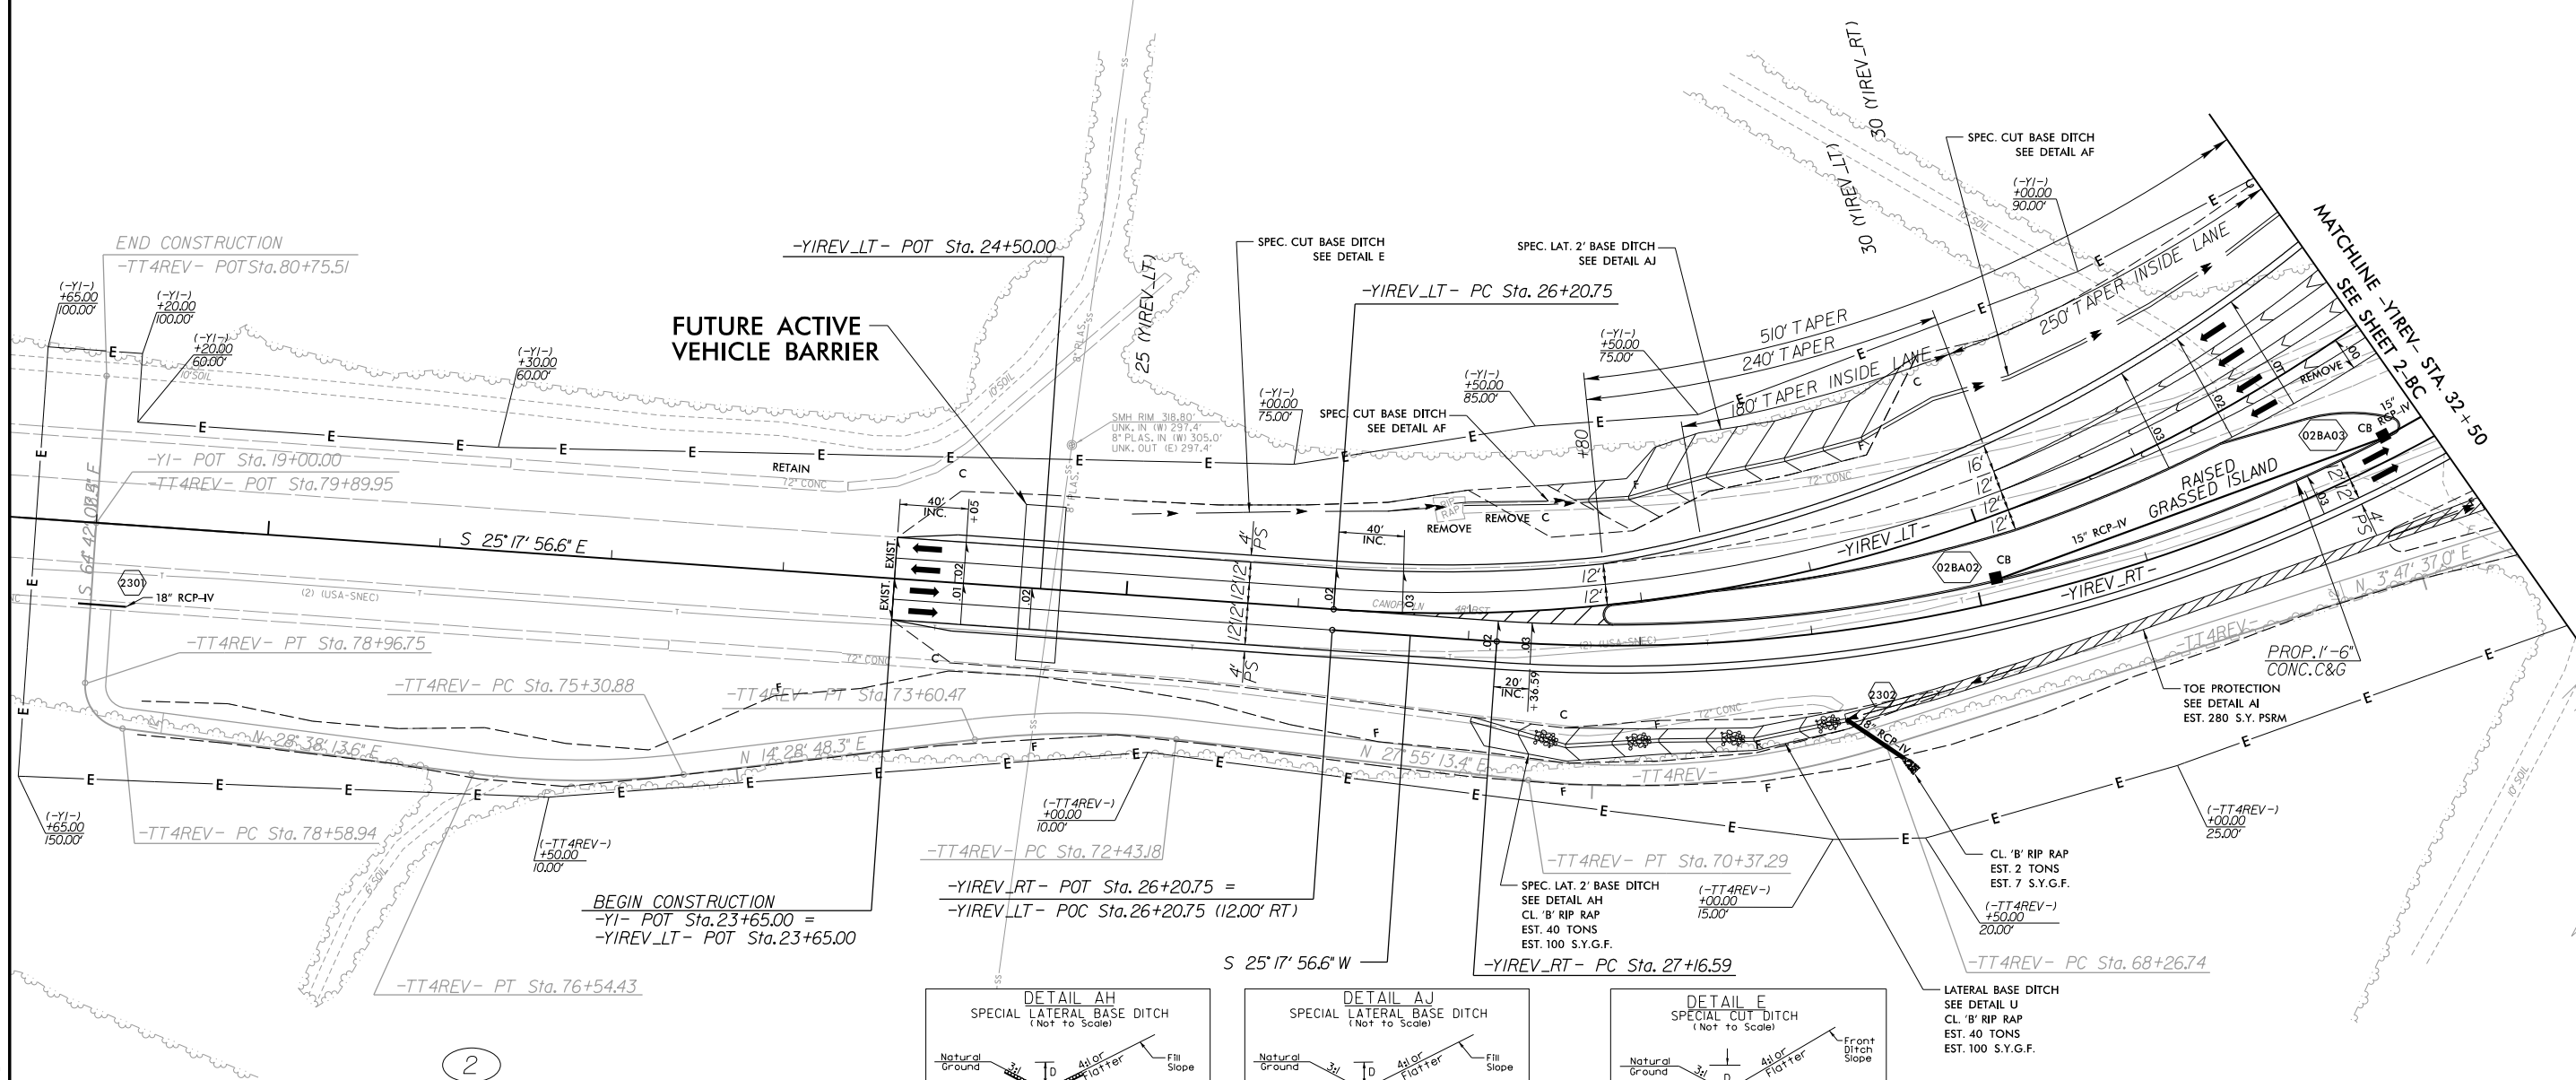

-TT4REV-			
PI Sta 78+82.53 Δ = 86° 39' 43.9" (RT) D = 229° 10' 59.2" L = 37.81' T = 23.58' R = 25.00'	PI Sta 75+92.97 Δ = 14° 09' 25.4" (RT) D = 11° 27' 33.0" L = 123.54' T = 62.09' R = 500.00'	PI Sta 73+02.10 Δ = 13° 26' 25.1" (LT) D = 11° 27' 33.0" L = 117.29' T = 58.91' R = 500.00'	PI Sta 69+33.60 Δ = 24° 07' 36.4" (RT) D = 11° 27' 33.0" L = 210.55" T = 106.86' R = 500.00'

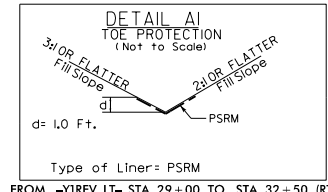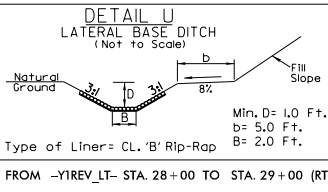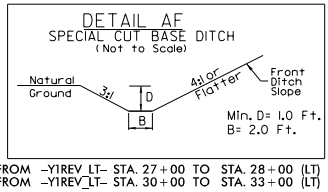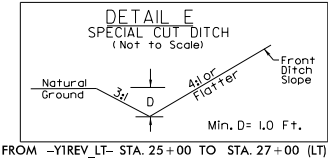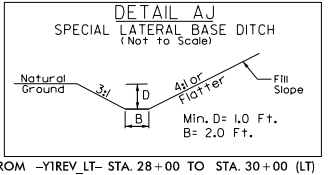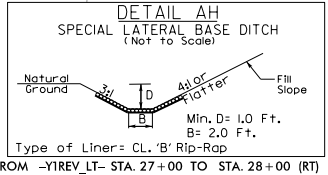

NOTE: ALL CSP OR CAAP WILL BE ROD LUG AND GASKET CONNECTOR

SEE DETAIL SHTS. 2-B1 THRU 2-BK FOR ISLANDS AND PAVEMENT DIMENSIONING AND CONSTRUCTION DETAILS.

FOR -YIREV_LT- PROFILE SEE SHT. 2-BE

FOR -YIREV_RT- PROFILE SEE SHT. 2-BF

PLANS PREPARED BY :
RK&K
RUMMEL, KLEPPER & KAHL, LLP
900 RIDGEFIELD DRIVE SUITE 350
RALEIGH, NORTH CAROLINA 27609-3960
NC LICENSE NO. F-0112 • (919) 878-9560



-YIREV_LT-			
PI Sta 36+10.62	PI Sta 39+17.88		
$\Delta = 9^{\circ} 24' 20.1''$ (LT)	$\Delta = 16^{\circ} 41' 39.0''$ (LT)		
D = 4' 46' 28.7"	D = 4' 01' 20.9"		
L = 196.99'	L = 415.02'		
T = 98.72'	T = 208.99'		
R = 1,200.00'	R = 1,424.39'		

-YIREV_RT-			
PI Sta 32+44.96	PI Sta 40+50.46		
$\Delta = 56^{\circ} 10' 41.5''$ (LT)	$\Delta = 10^{\circ} 27' 42.5''$ (LT)		
D = 5' 47' 14.8"	D = 3' 54' 45.3"		
L = 970.69'	L = 267.39'		
T = 528.37'	T = 134.07'		
R = 990.00'	R = 1,464.39'		

-TT4REV-			
PI Sta 50+97.78	PI Sta 57+26.77	PI Sta 60+49.42	
$\Delta = 79^{\circ} 09' 52.3''$ (LT)	$\Delta = 69^{\circ} 26' 20.3''$ (RT)	$\Delta = 37^{\circ} 01' 12.4''$ (LT)	
D = 10' 27' 19.6"	D = 12' 14' 33.7"	D = 23' 52' 23.7"	
L = 757.16'	L = 567.19'	L = 155.07'	
T = 453.06'	T = 324.29'	T = 80.35'	
R = 548.00'	R = 468.00'	R = 240.00'	


PAVEMENT REMOVAL

FT. BRAGG MILITARY RESERVATION

PROPOSED PARKING LOT

FUTURE GATEHOUSE LOCATION

PROJECT REFERENCE NO.		SHEET NO.
U-2519CB		2-BB
RW SHEET NO.		
ROADWAY DESIGN ENGINEER	HYDRAULICS ENGINEER	
PRELIMINARY PLANS		DO NOT USE FOR CONSTRUCTION
		ROADWAY DESIGN ENGINEER

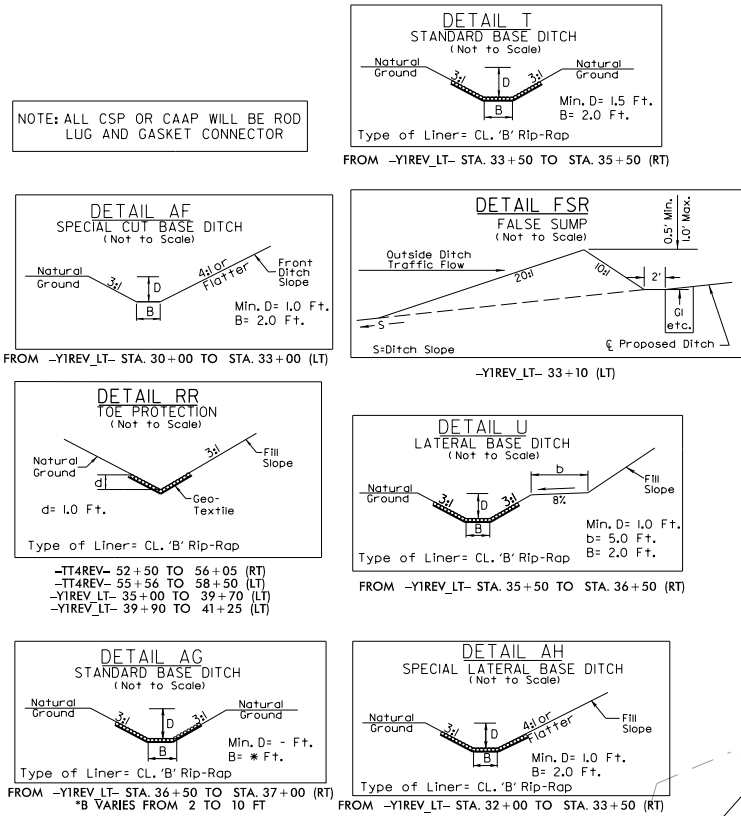

-TT4REV- PRC Sta. 54+01.88

-TT4REV- PRC Sta. 59+69.07

-YIREV_RT- PT Sta. 36+87.82

-YIREV_RT- PC Sta. 39+16.39

-YIREV_LT- PCC Sta. 37+08.99

-YIREV_LT- PT Sta. 41+23.91 =

-YI- POC Sta. 41+16.00 (8.00' LT)

-YIREV_RT- PT Sta. 41+83.78 =

-YI- POC Sta. 41+16.00 (320' RT)

MATCHLINE -YI- STA. 41+50 SEE SHEET 18

MATCHLINE -YIREV LT- STA. 32+50 SEE SHEET 2-BA

PLANS PREPARED BY :
RK&K
RUMMEL, KLEPPER & KAHL, LLP
900 RIDGEFIELD DRIVE SUITE 350
RALEIGH, NORTH CAROLINA 27609-3960
NC LICENSE NO. F-0112 • (919) 878-9560

DO NOT USE FOR CONSTRUCTION








STA. 39 + 50
-Y2REV LT-
MATCHLINE
SEE SHEET 2-BD



RK&K

RUMMEL, KLEPPER & KAHL, LLP
900 RIDGEFIELD DRIVE SUITE 350
RALEIGH, NORTH CAROLINA 27609-3960
NC LICENSE NO. F-0112 • (919) 878-9560

PROJECT REFERENCE NO.		SHEET NO.	
U-2519CB		2-BD	
RW SHEET NO.			
ROADWAY DESIGN ENGINEER		HYDRAULICS ENGINEER	
PRELIMINARY PLANS DO NOT USE FOR CONSTRUCTION			

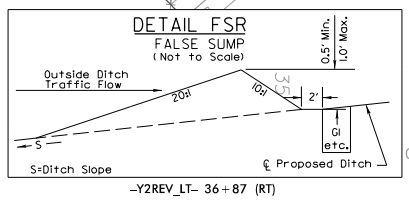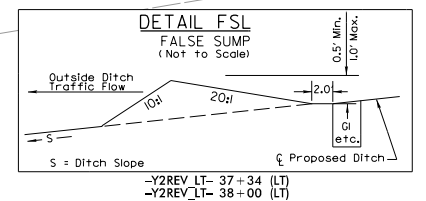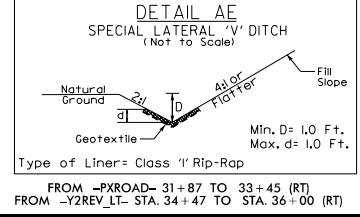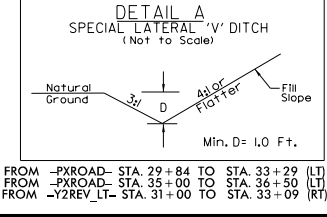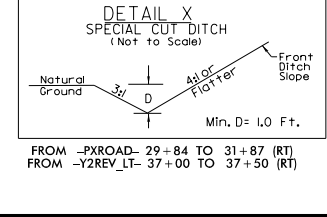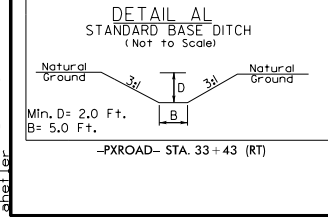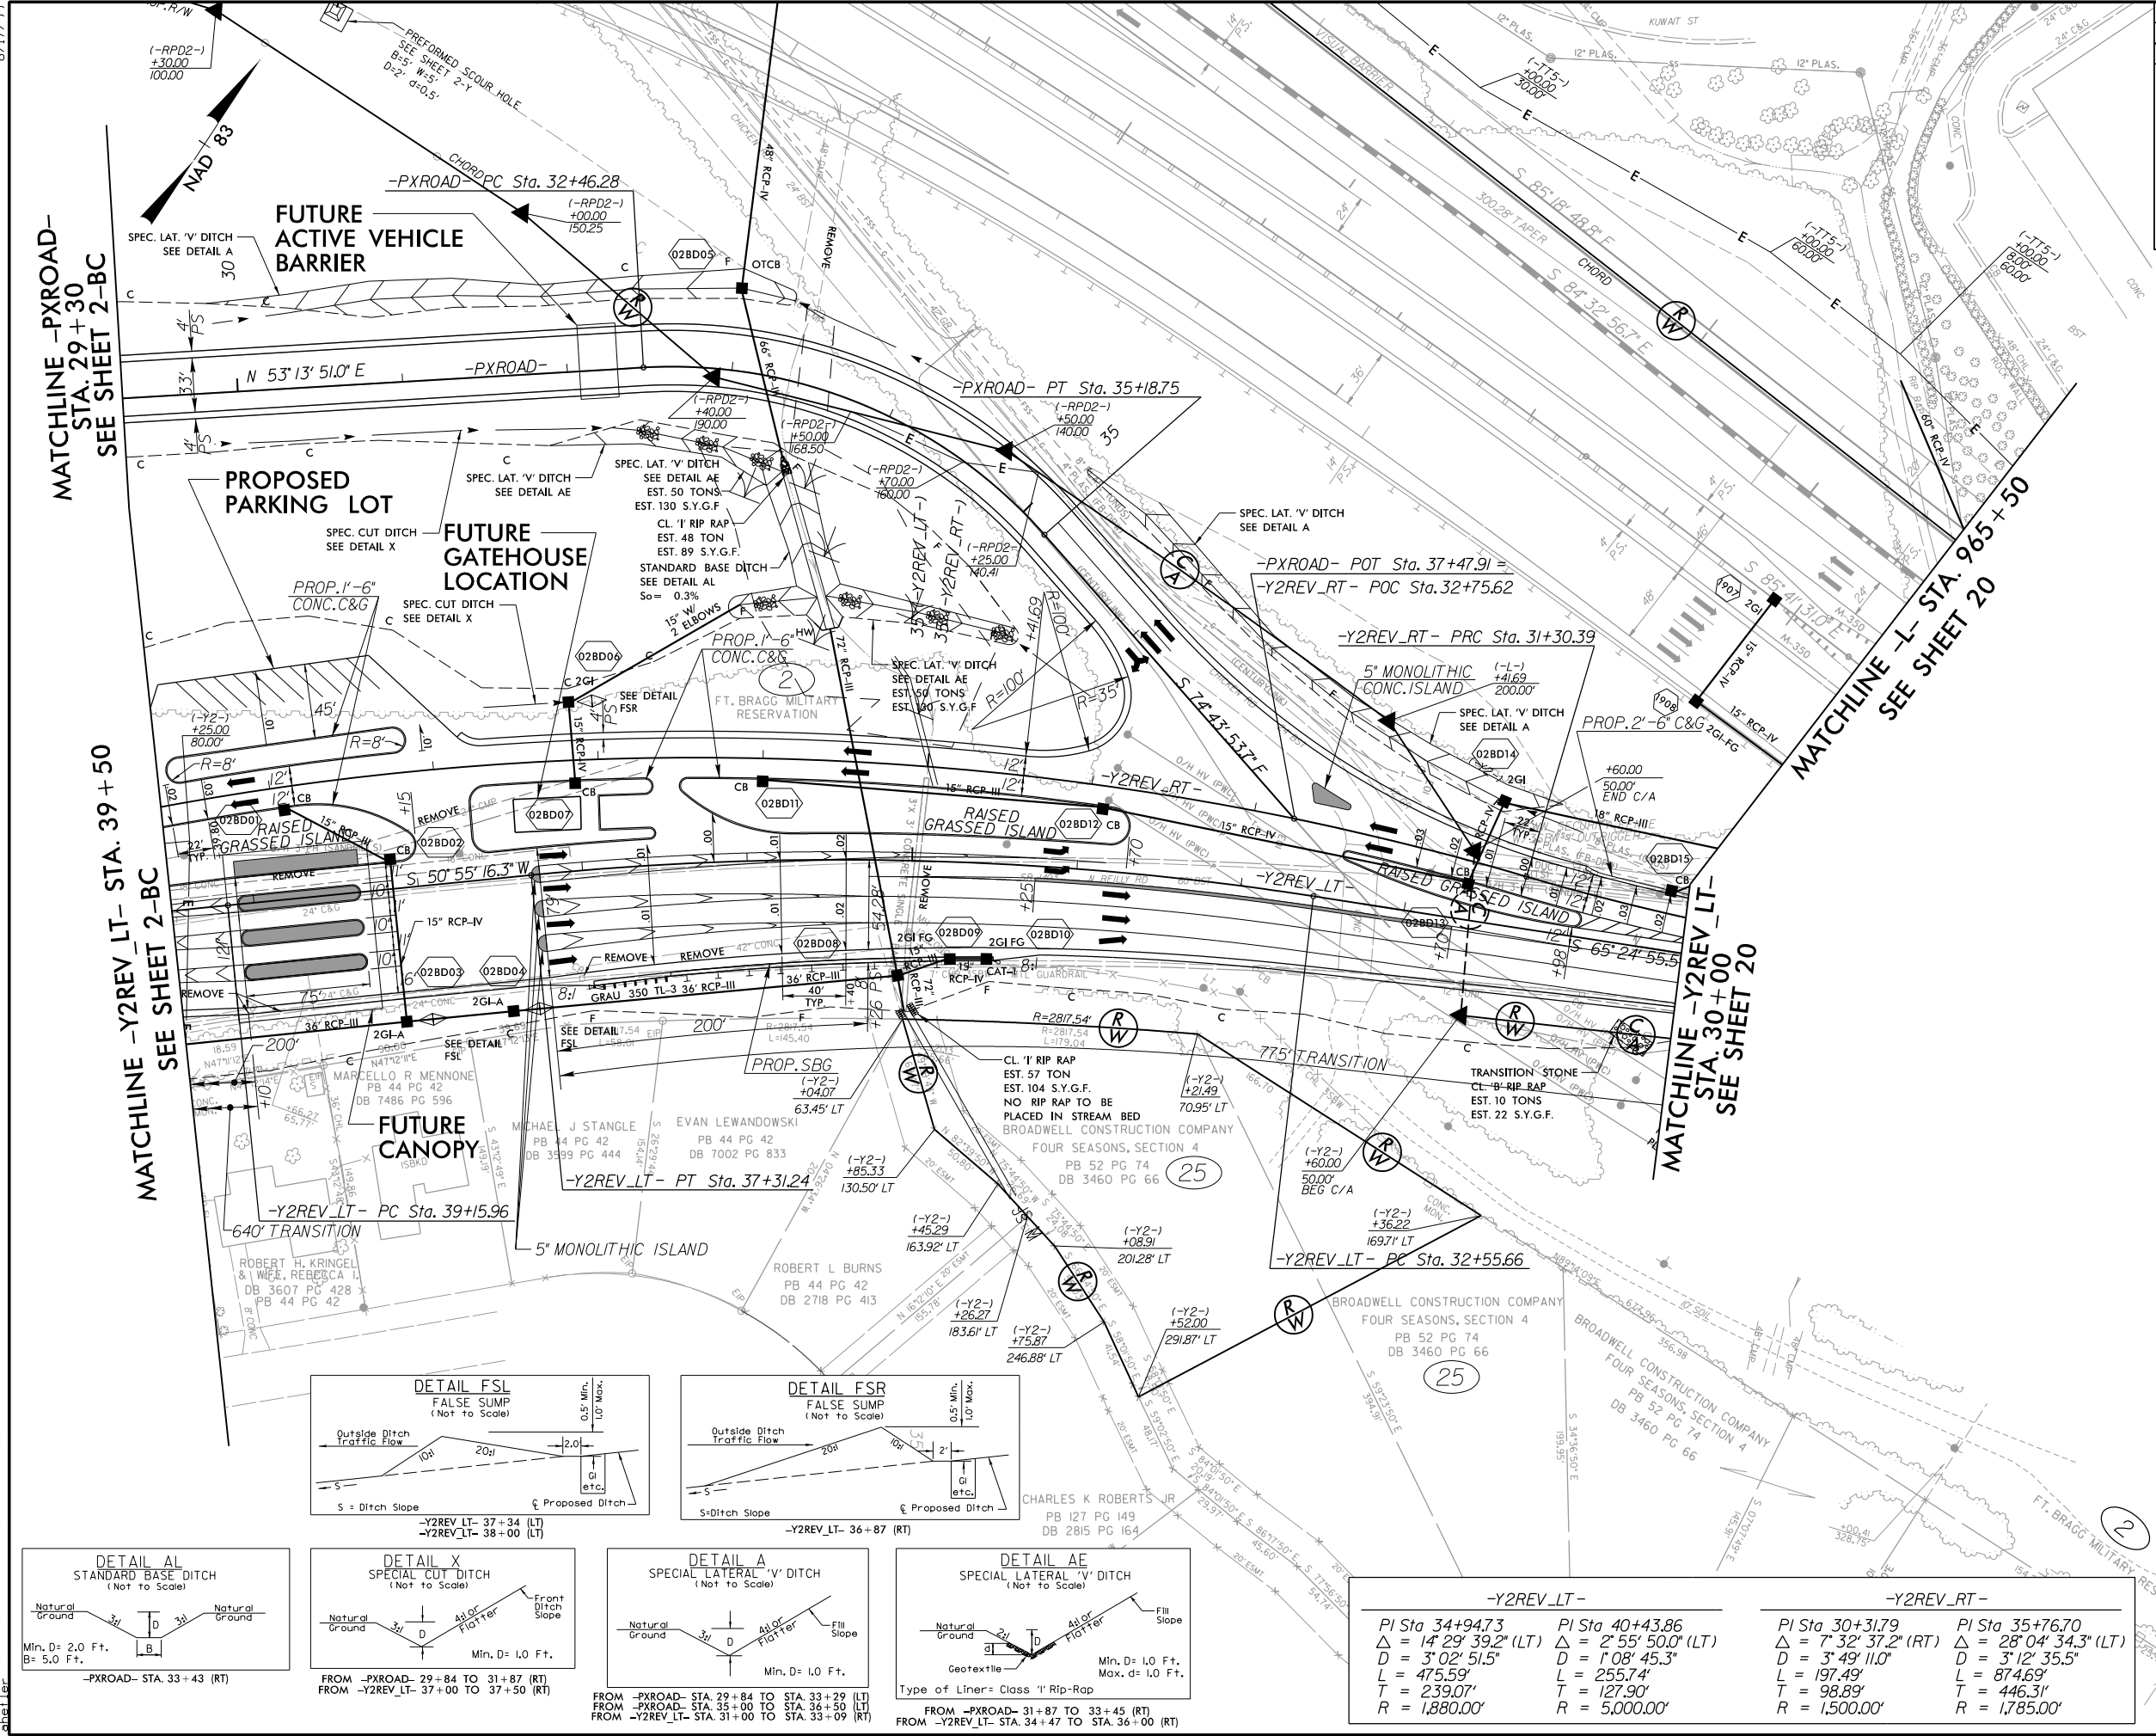

-Y2REV_LT-

PI Sta 34+94.73	PI Sta 40+43.86
$\Delta = 14' 29' 39.2''$ (LT)	$\Delta = 2' 55' 50.0''$ (LT)
$D = 3' 02' 51.5''$	$D = 1' 08' 45.3''$
$L = 475.59'$	$L = 255.74'$
$T = 239.07'$	$T = 127.90'$
$R = 1,880.00'$	$R = 5,000.00'$

-Y2REV_RT-

PI Sta 30+31.79	PI Sta 35+76.70
$\Delta = 7' 32' 37.2''$ (RT)	$\Delta = 28' 04' 34.3''$ (LT)
$D = 3' 49' 11.0''$	$D = 3' 12' 35.5''$
$L = 197.49'$	$L = 874.69'$
$T = 98.89'$	$T = 446.31'$
$R = 1,500.00'$	$R = 1,785.00'$

-PXROAD-

PI Sta 33+92.73

$\Delta = 52' 02' 15.3''$ (RT)

$D = 19' 05' 54.9''$

$L = 272.47'$

$T = 146.44'$

$R = 300.00'$

SEE DETAIL SHTS. 2-BL & 2-BM FOR ISLANDS AND PAVEMENT DIMENSIONS AND CONSTRUCTION DETAILS.

FOR -Y2REV_LT- PROFILE SEE SHT. 2-BG

FOR -Y2REV_RT- PROFILE SEE SHT. 2-BH

PLANS PREPARED BY :

RK&K

RUMMEL, KLEPPER & KAHL, LLP
900 RIDGEFIELD DRIVE SUITE 350
RALEIGH, NORTH CAROLINA 27609-3960
NC LICENSE NO. F-0112 • (919) 878-9560

7/2/99

104.001.001\2519cb\Roadway\proj\2519cb_rdy_psh02-n

REVISIONS

DETAIL OF -YI- DETOUR

PROJECT REFERENCE NO.

U-2519CB


SHEET NO.

2-0 (1 of 2)

ROADWAY DESIGN
ENGINEER



HYDRAULICS
ENGINEER

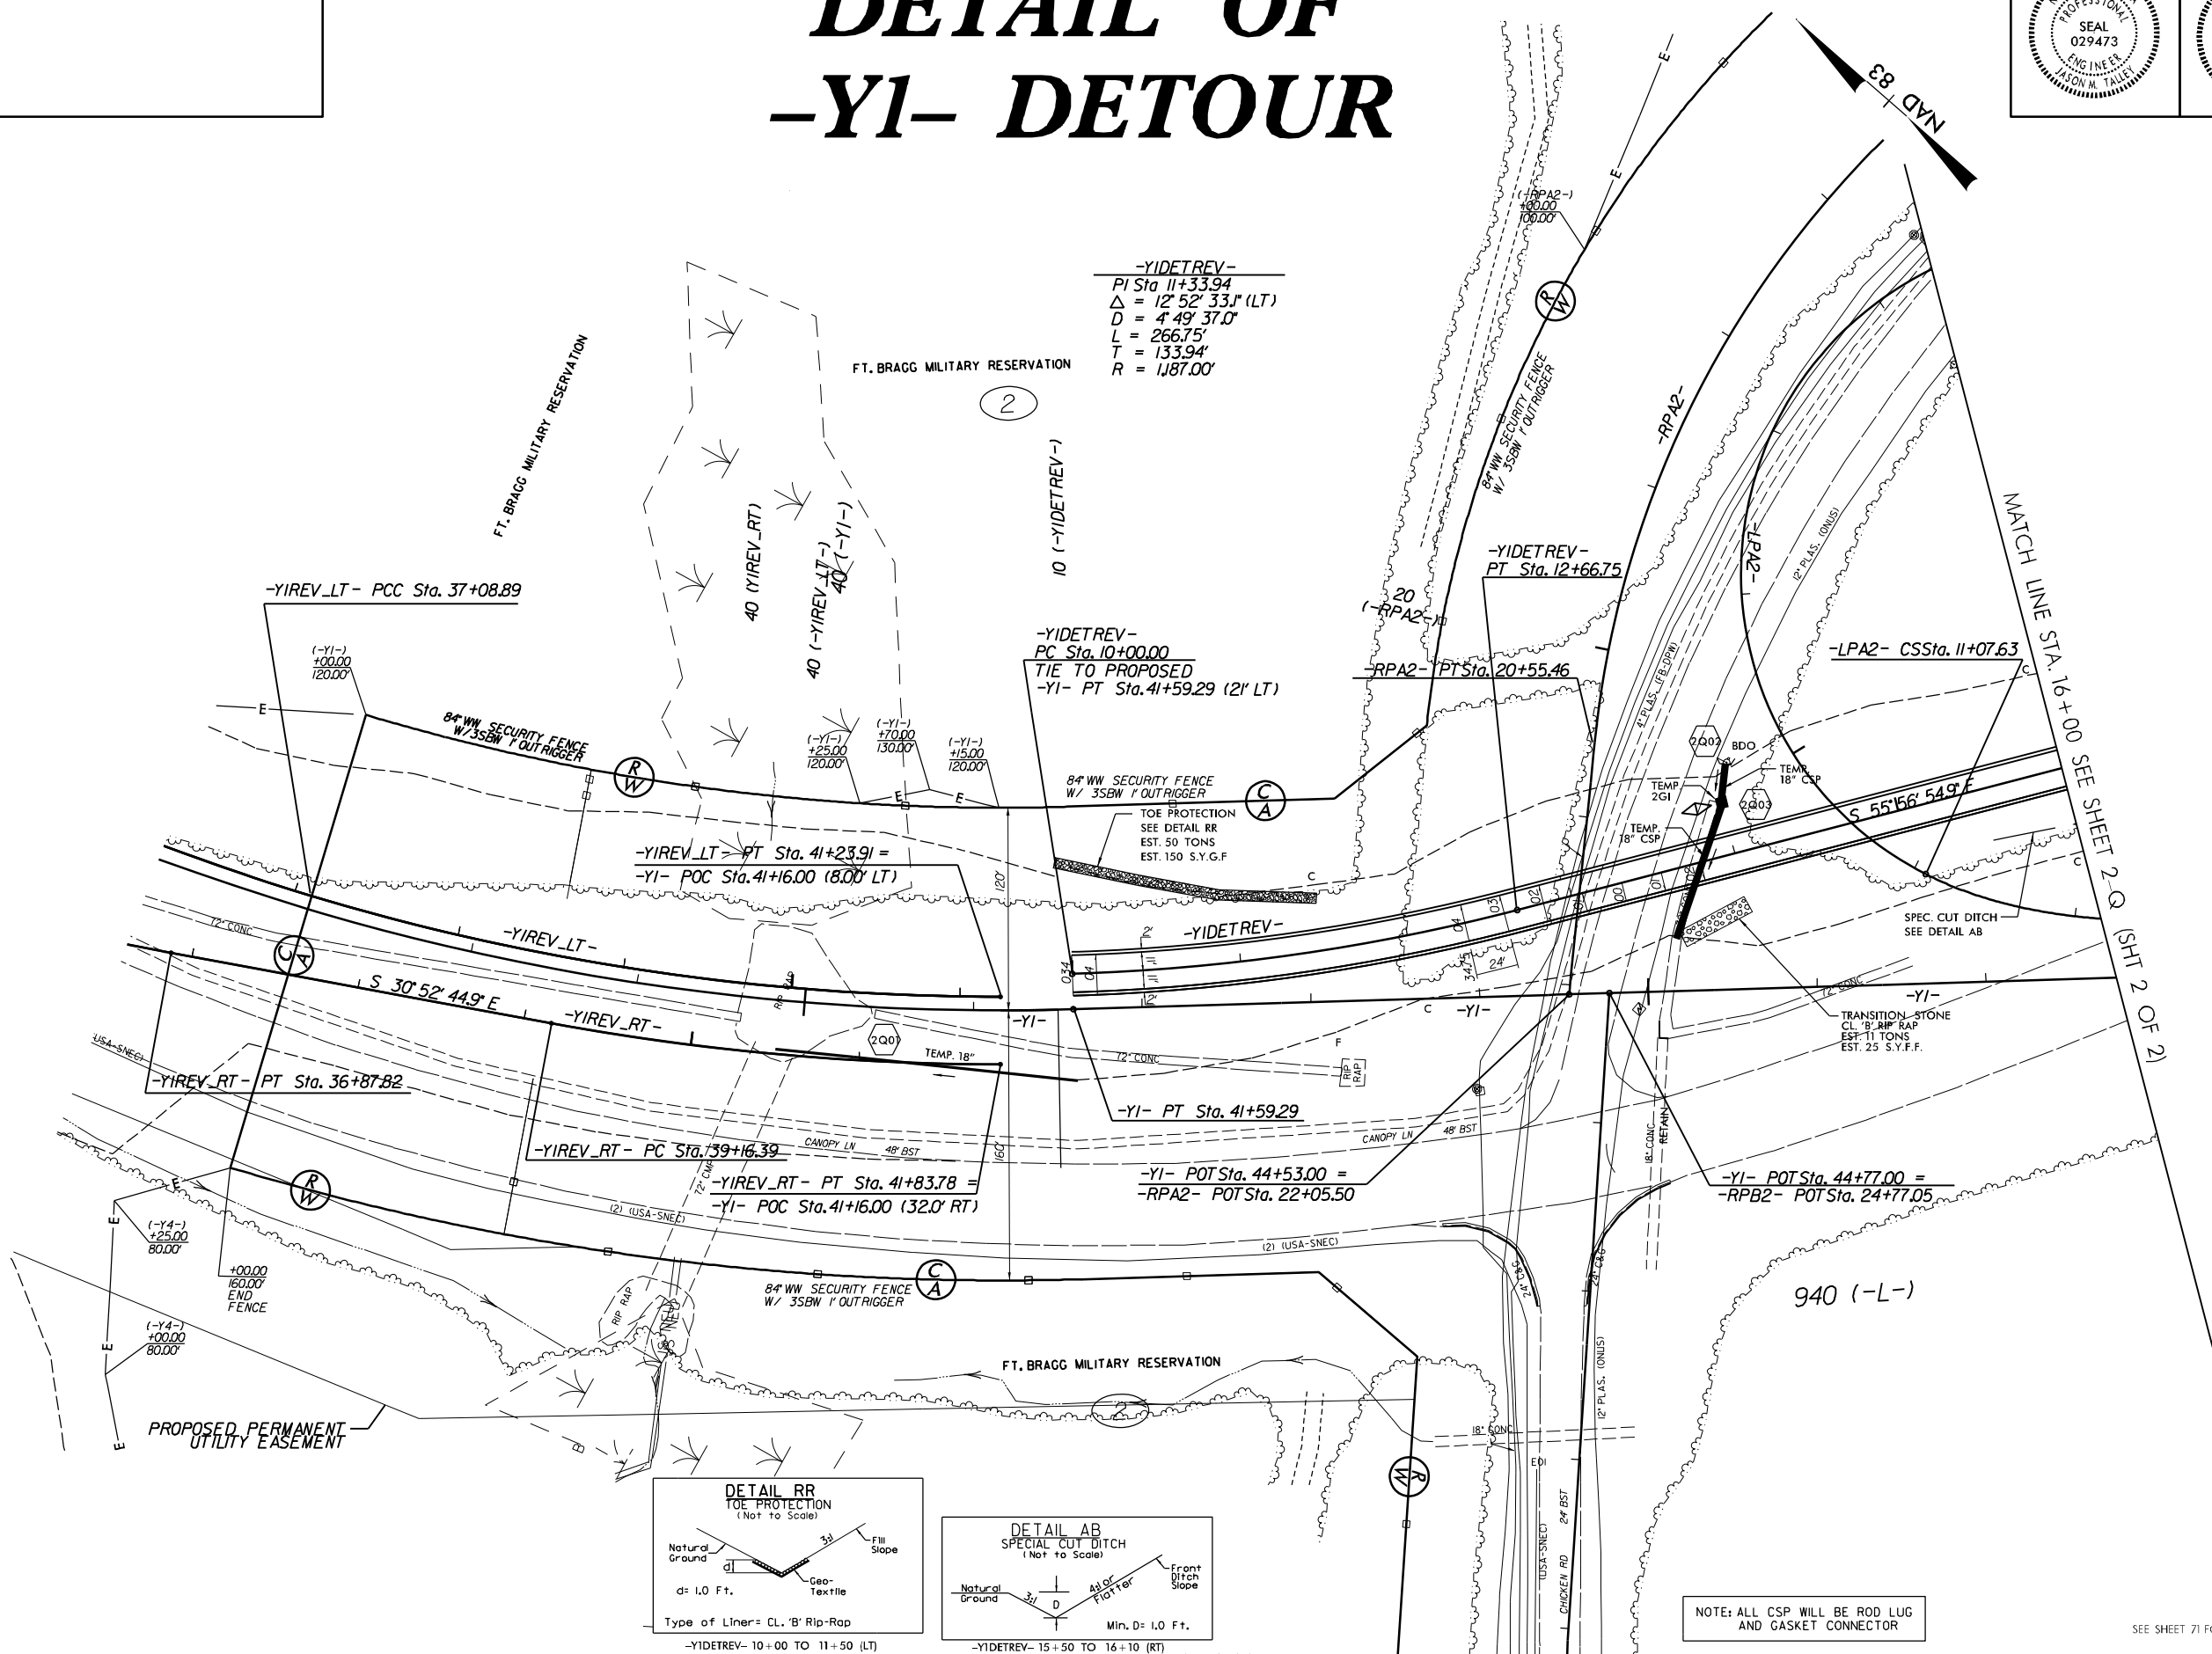

7/2/99

104.D01.001\U2519CB\Roadway\proj\U2519CB.rdy.psn02-o

REVISIONS

DETAIL OF -Y1- DETOUR

PROJECT REFERENCE NO.

U-2519CB


SHEET NO.

2-Q (2 of 2)

ROADWAY DESIGN
ENGINEER




HYDRAULICS
ENGINEER

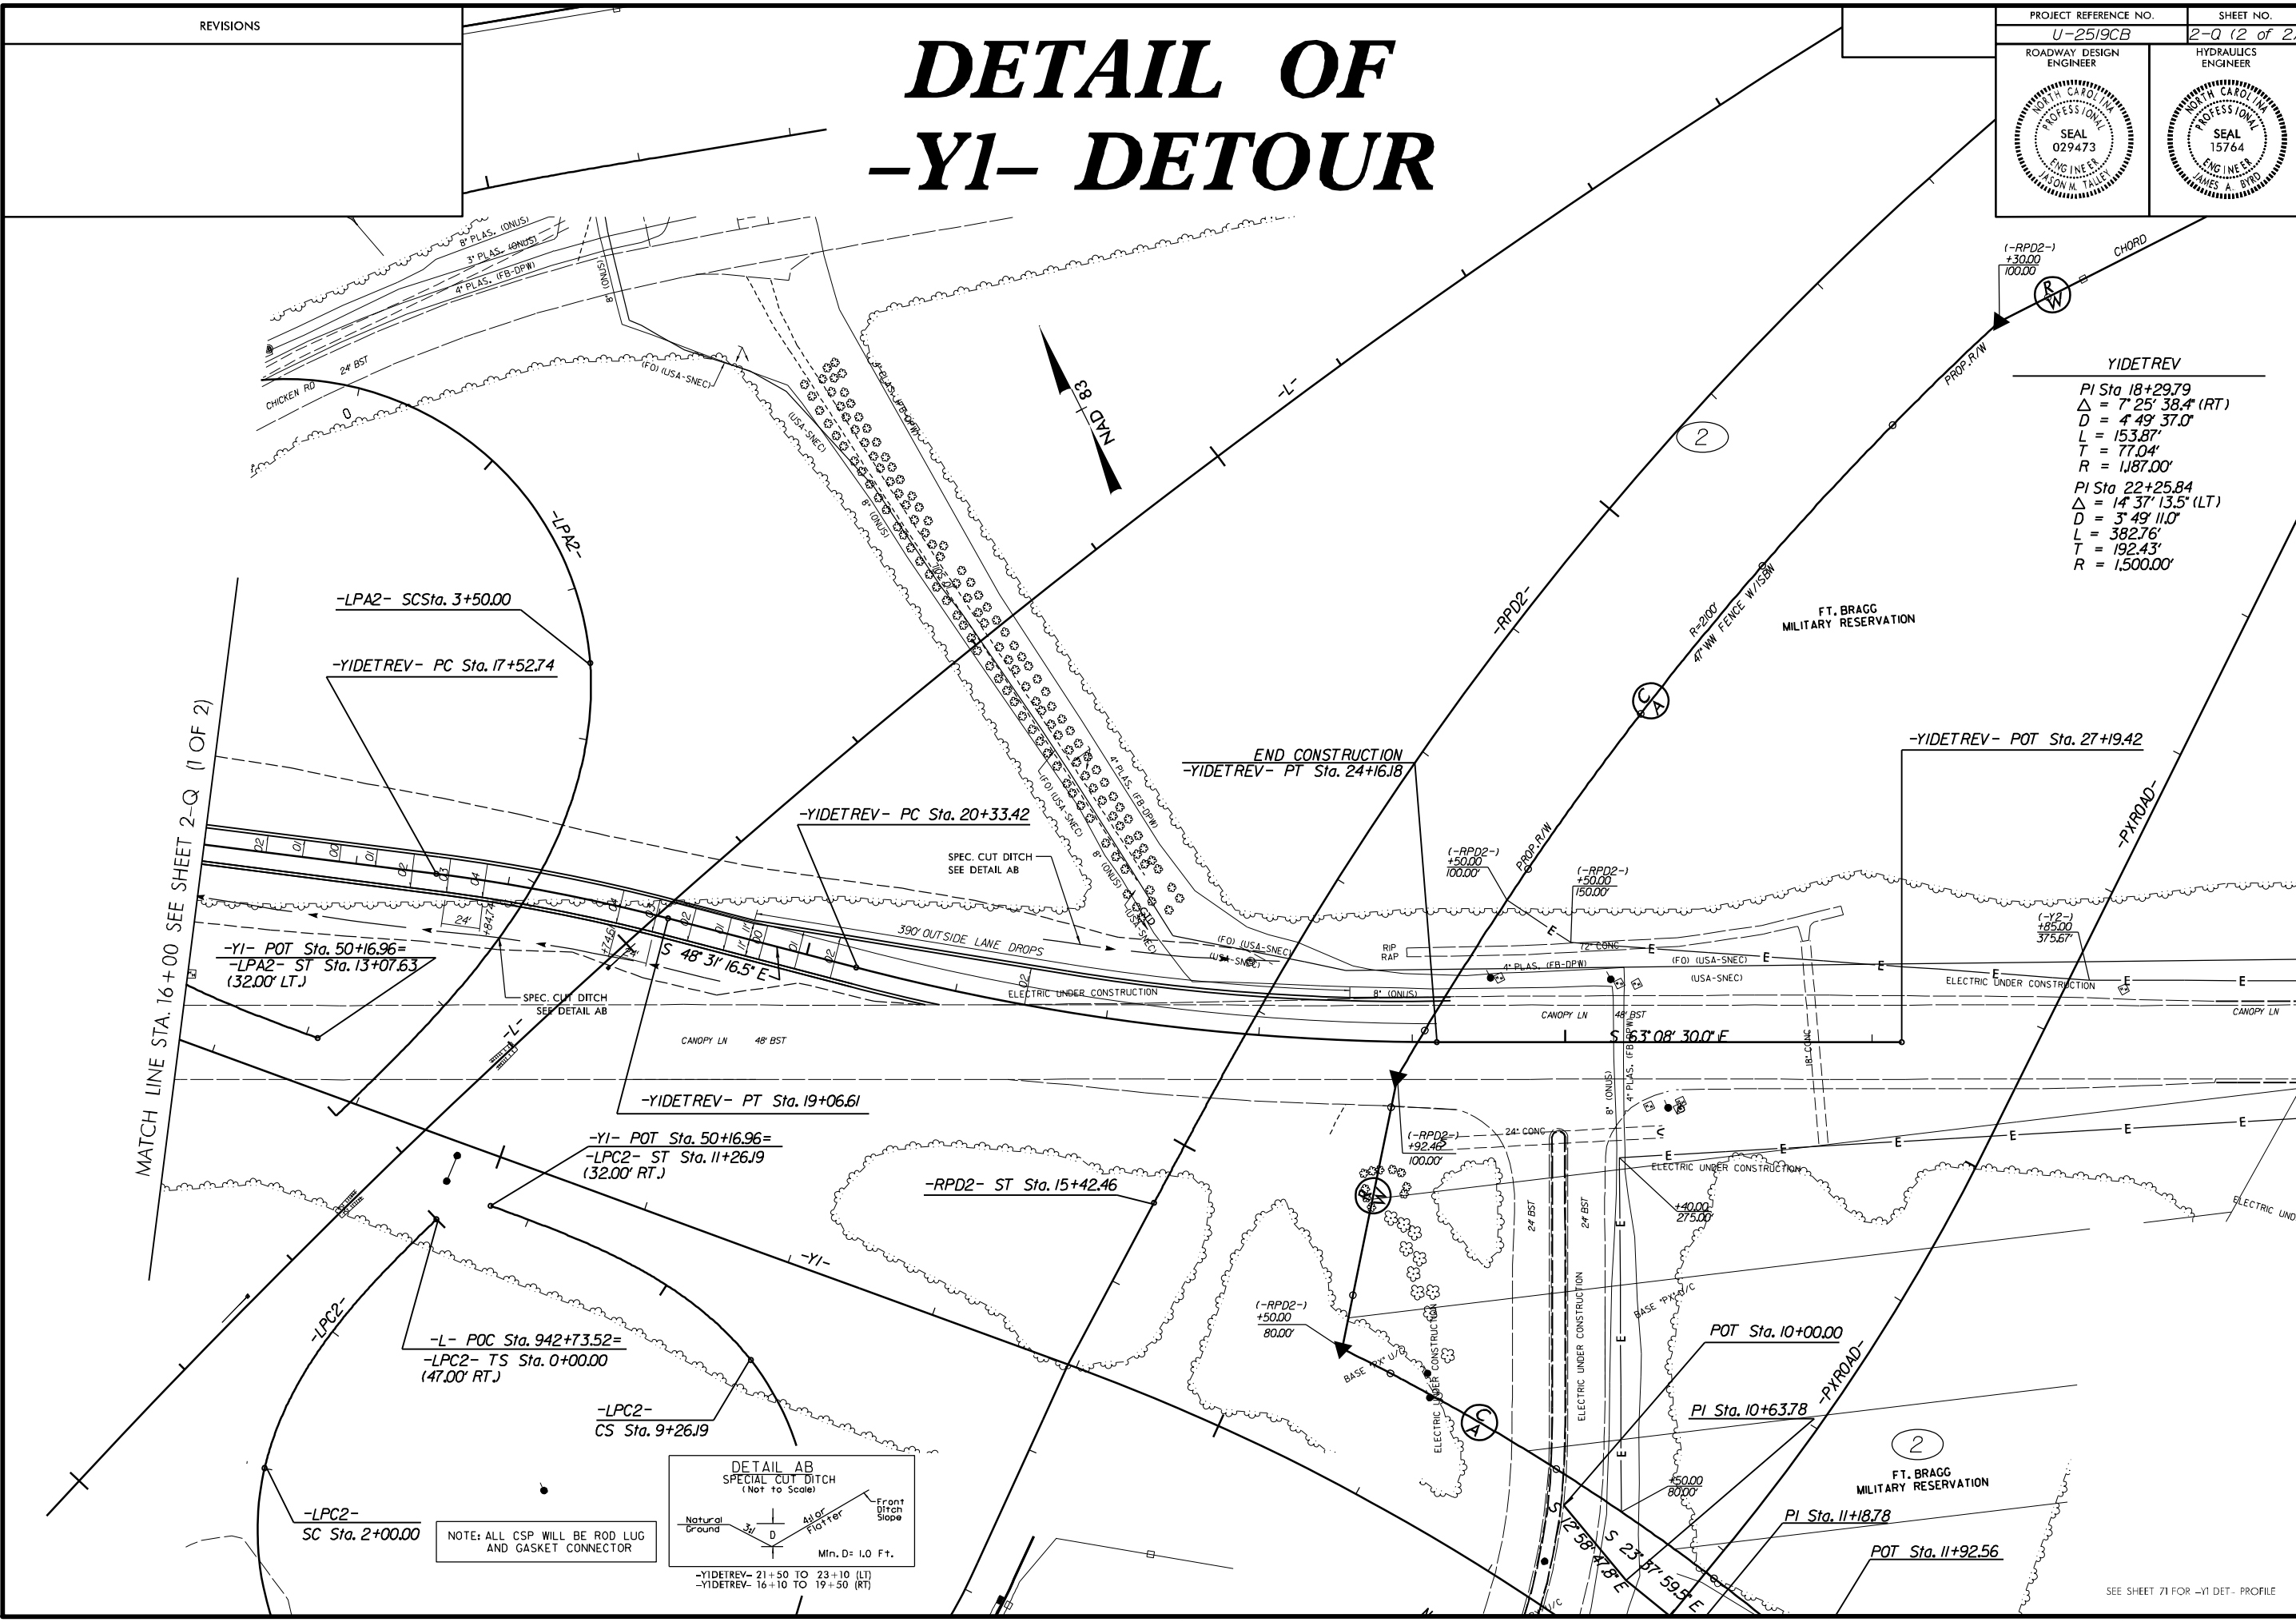

YIDETREV

PI Sta 18+29.79
 $\Delta = 7^\circ 25' 38.4''$ (RT)
 $D = 4^\circ 49' 37.0''$
 $L = 153.87'$
 $T = 77.04'$
 $R = 1187.00'$
PI Sta 22+25.84
 $\Delta = 14^\circ 37' 13.5''$ (LT)
 $D = 3^\circ 49' 11.0''$
 $L = 382.76'$
 $T = 192.43'$
 $R = 1500.00'$

DETAIL AB SPECIAL CUT DITCH (Not to Scale)

 

-YIDETREV- 21+50 TO 23+10 (LT)
-YIDETREV- 16+10 TO 19+50 (RT)

NOTE: ALL CSP WILL BE ROD LUG
AND GASKET CONNECTOR

SEE SHEET 71 FOR -Y1 DET- PROFILE

REVISIONS

PROJECT REFERENCE NO.

U-2519CB

SHEET NO.



2-R (1 of 2)

ROADWAY DESIGN
ENGINEER


HYDRAULICS
ENGINEER



DETAIL OF -Y3- DETOUR

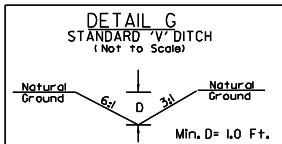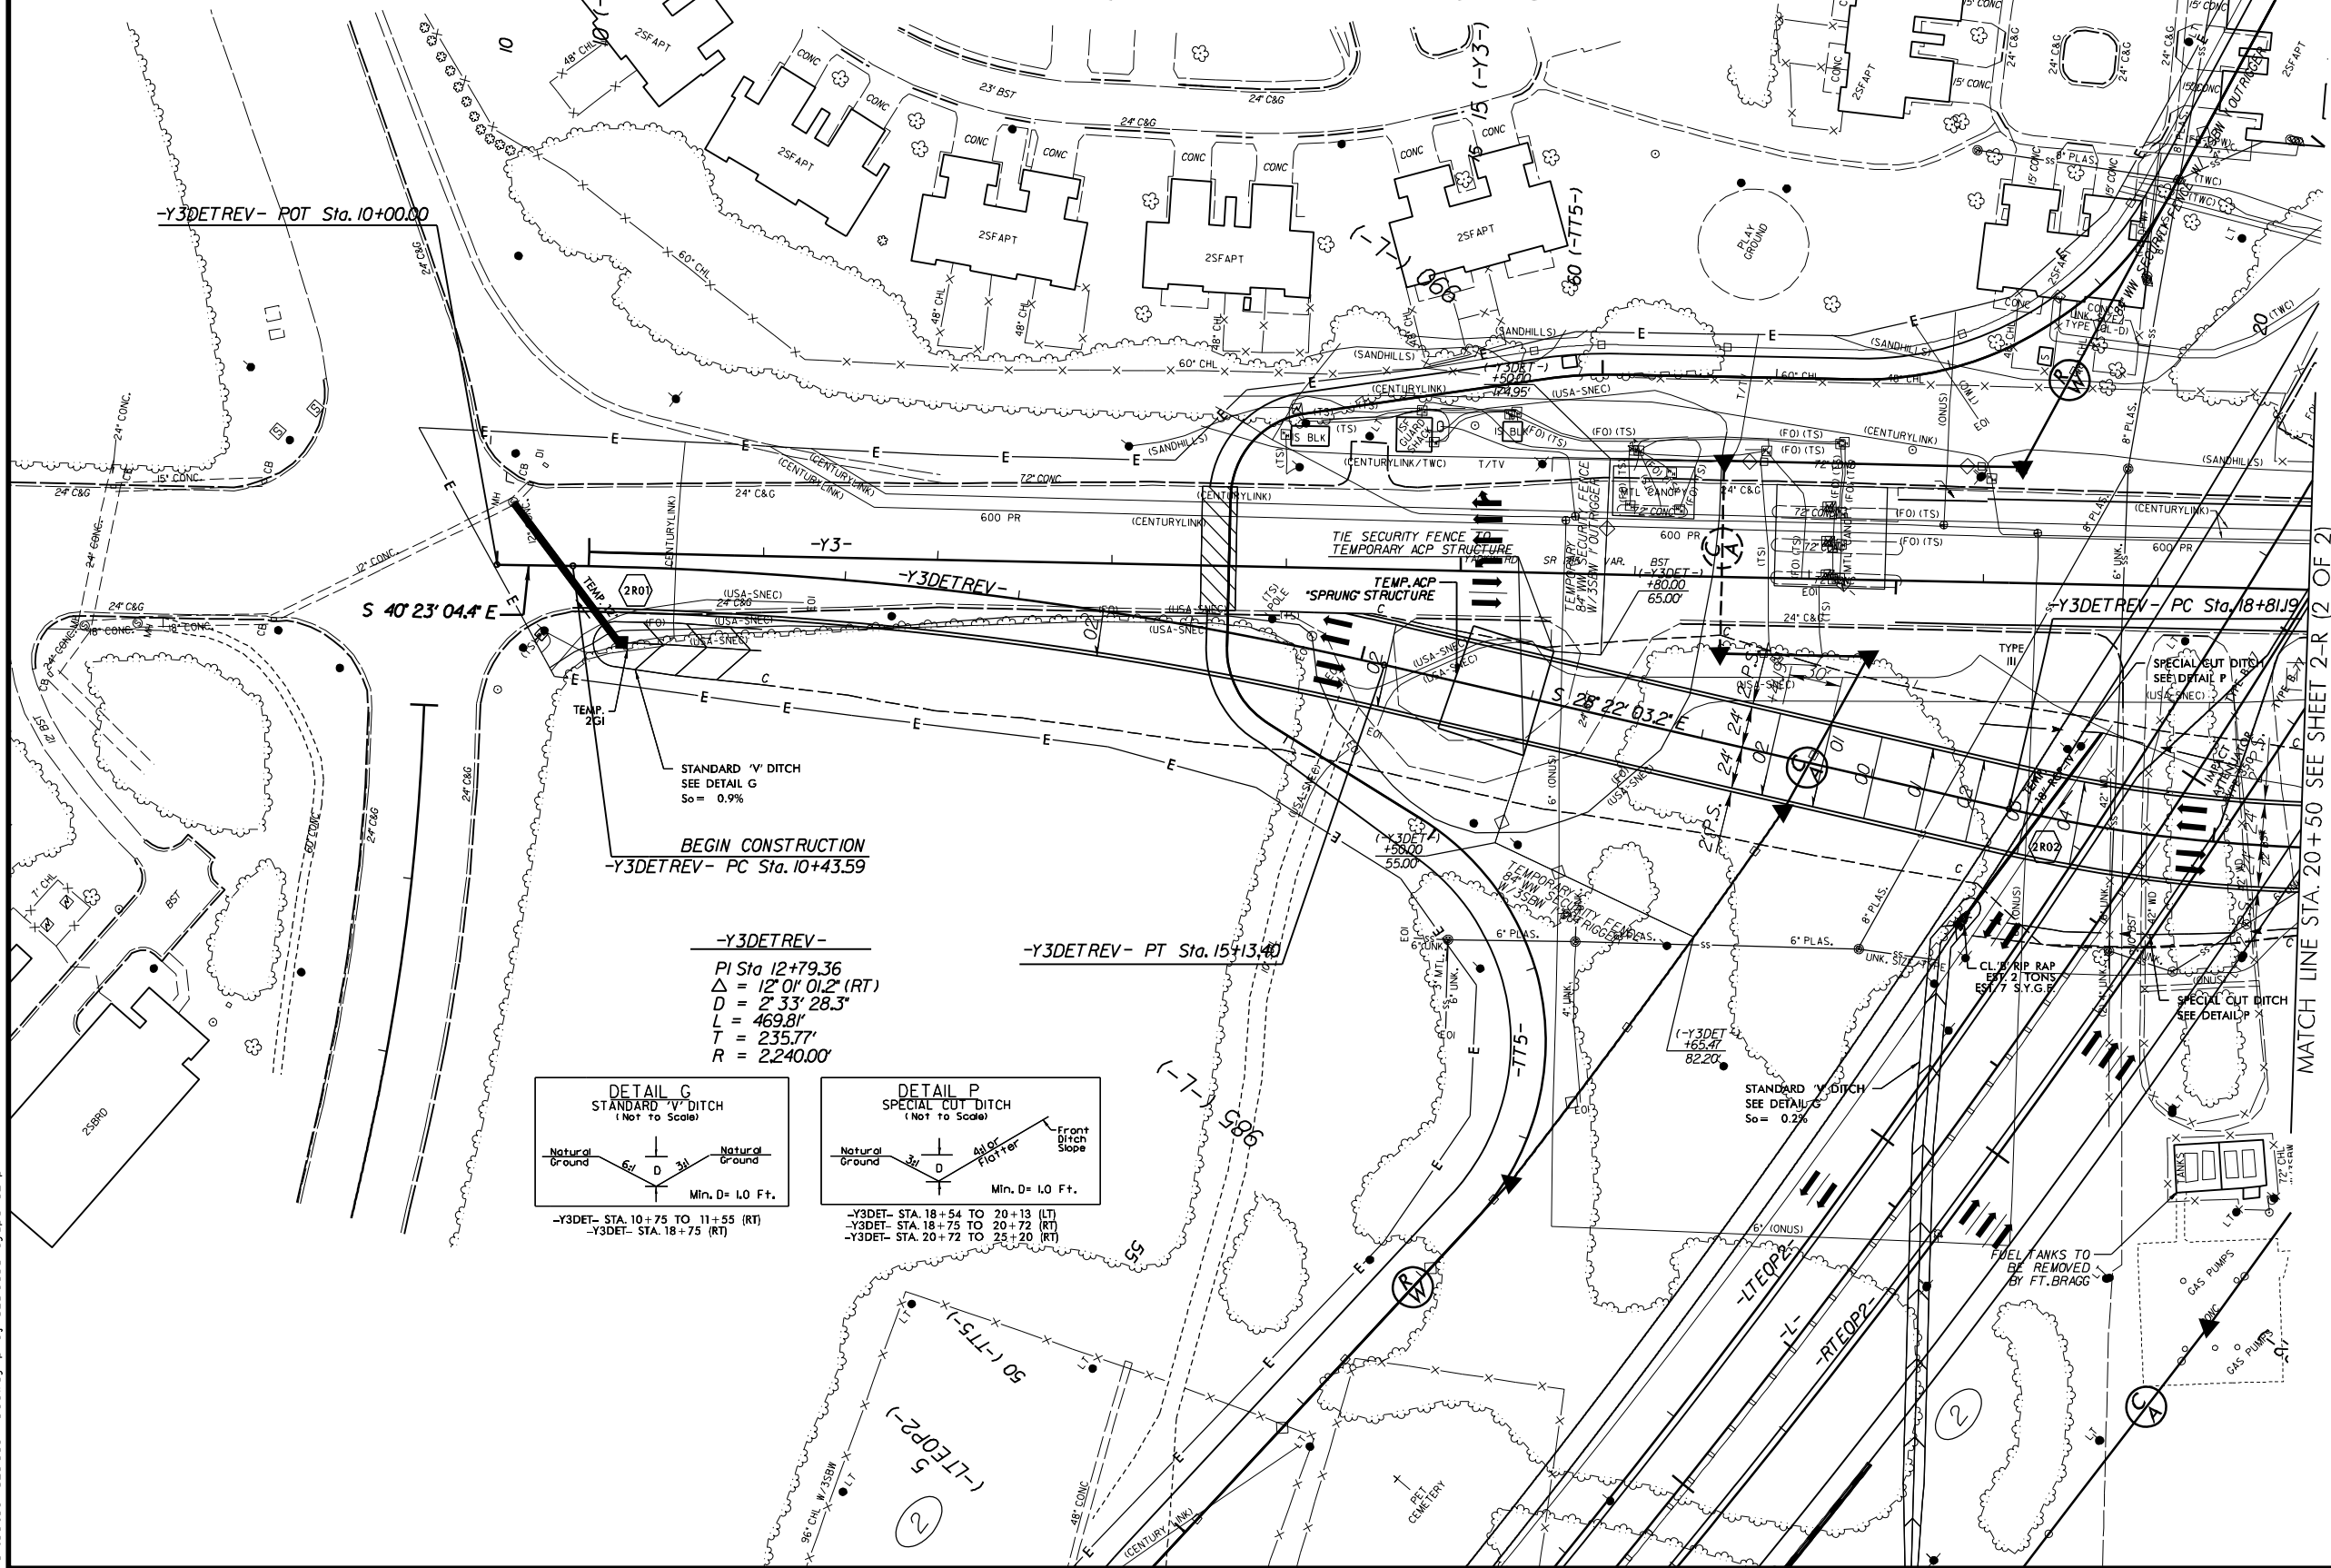

-Y3DET- STA. 10+75 TO 11+55 (RT)
-Y3DET- STA. 18+75 (RT)

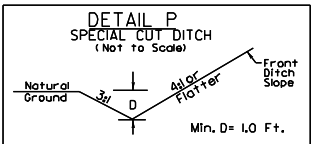

-Y3DET- STA. 18+54 TO 20+13 (LT)
-Y3DET- STA. 18+75 TO 20+72 (RT)
-Y3DET- STA. 20+72 TO 25+20 (RT)

REVISIONS



PROJECT REFERENCE NO.

U-2519CB

SHEET NO.


2-R (2 of 2)

ROADWAY DESIGN
ENGINEER



HYDRAULICS
ENGINEER




DETAIL OF -Y3- DETOUR

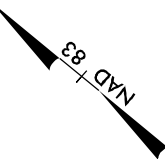

MATCH LINE STA. 20+50 SEE SHEET 2-R (1 OF 2)

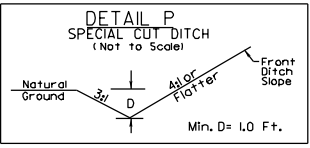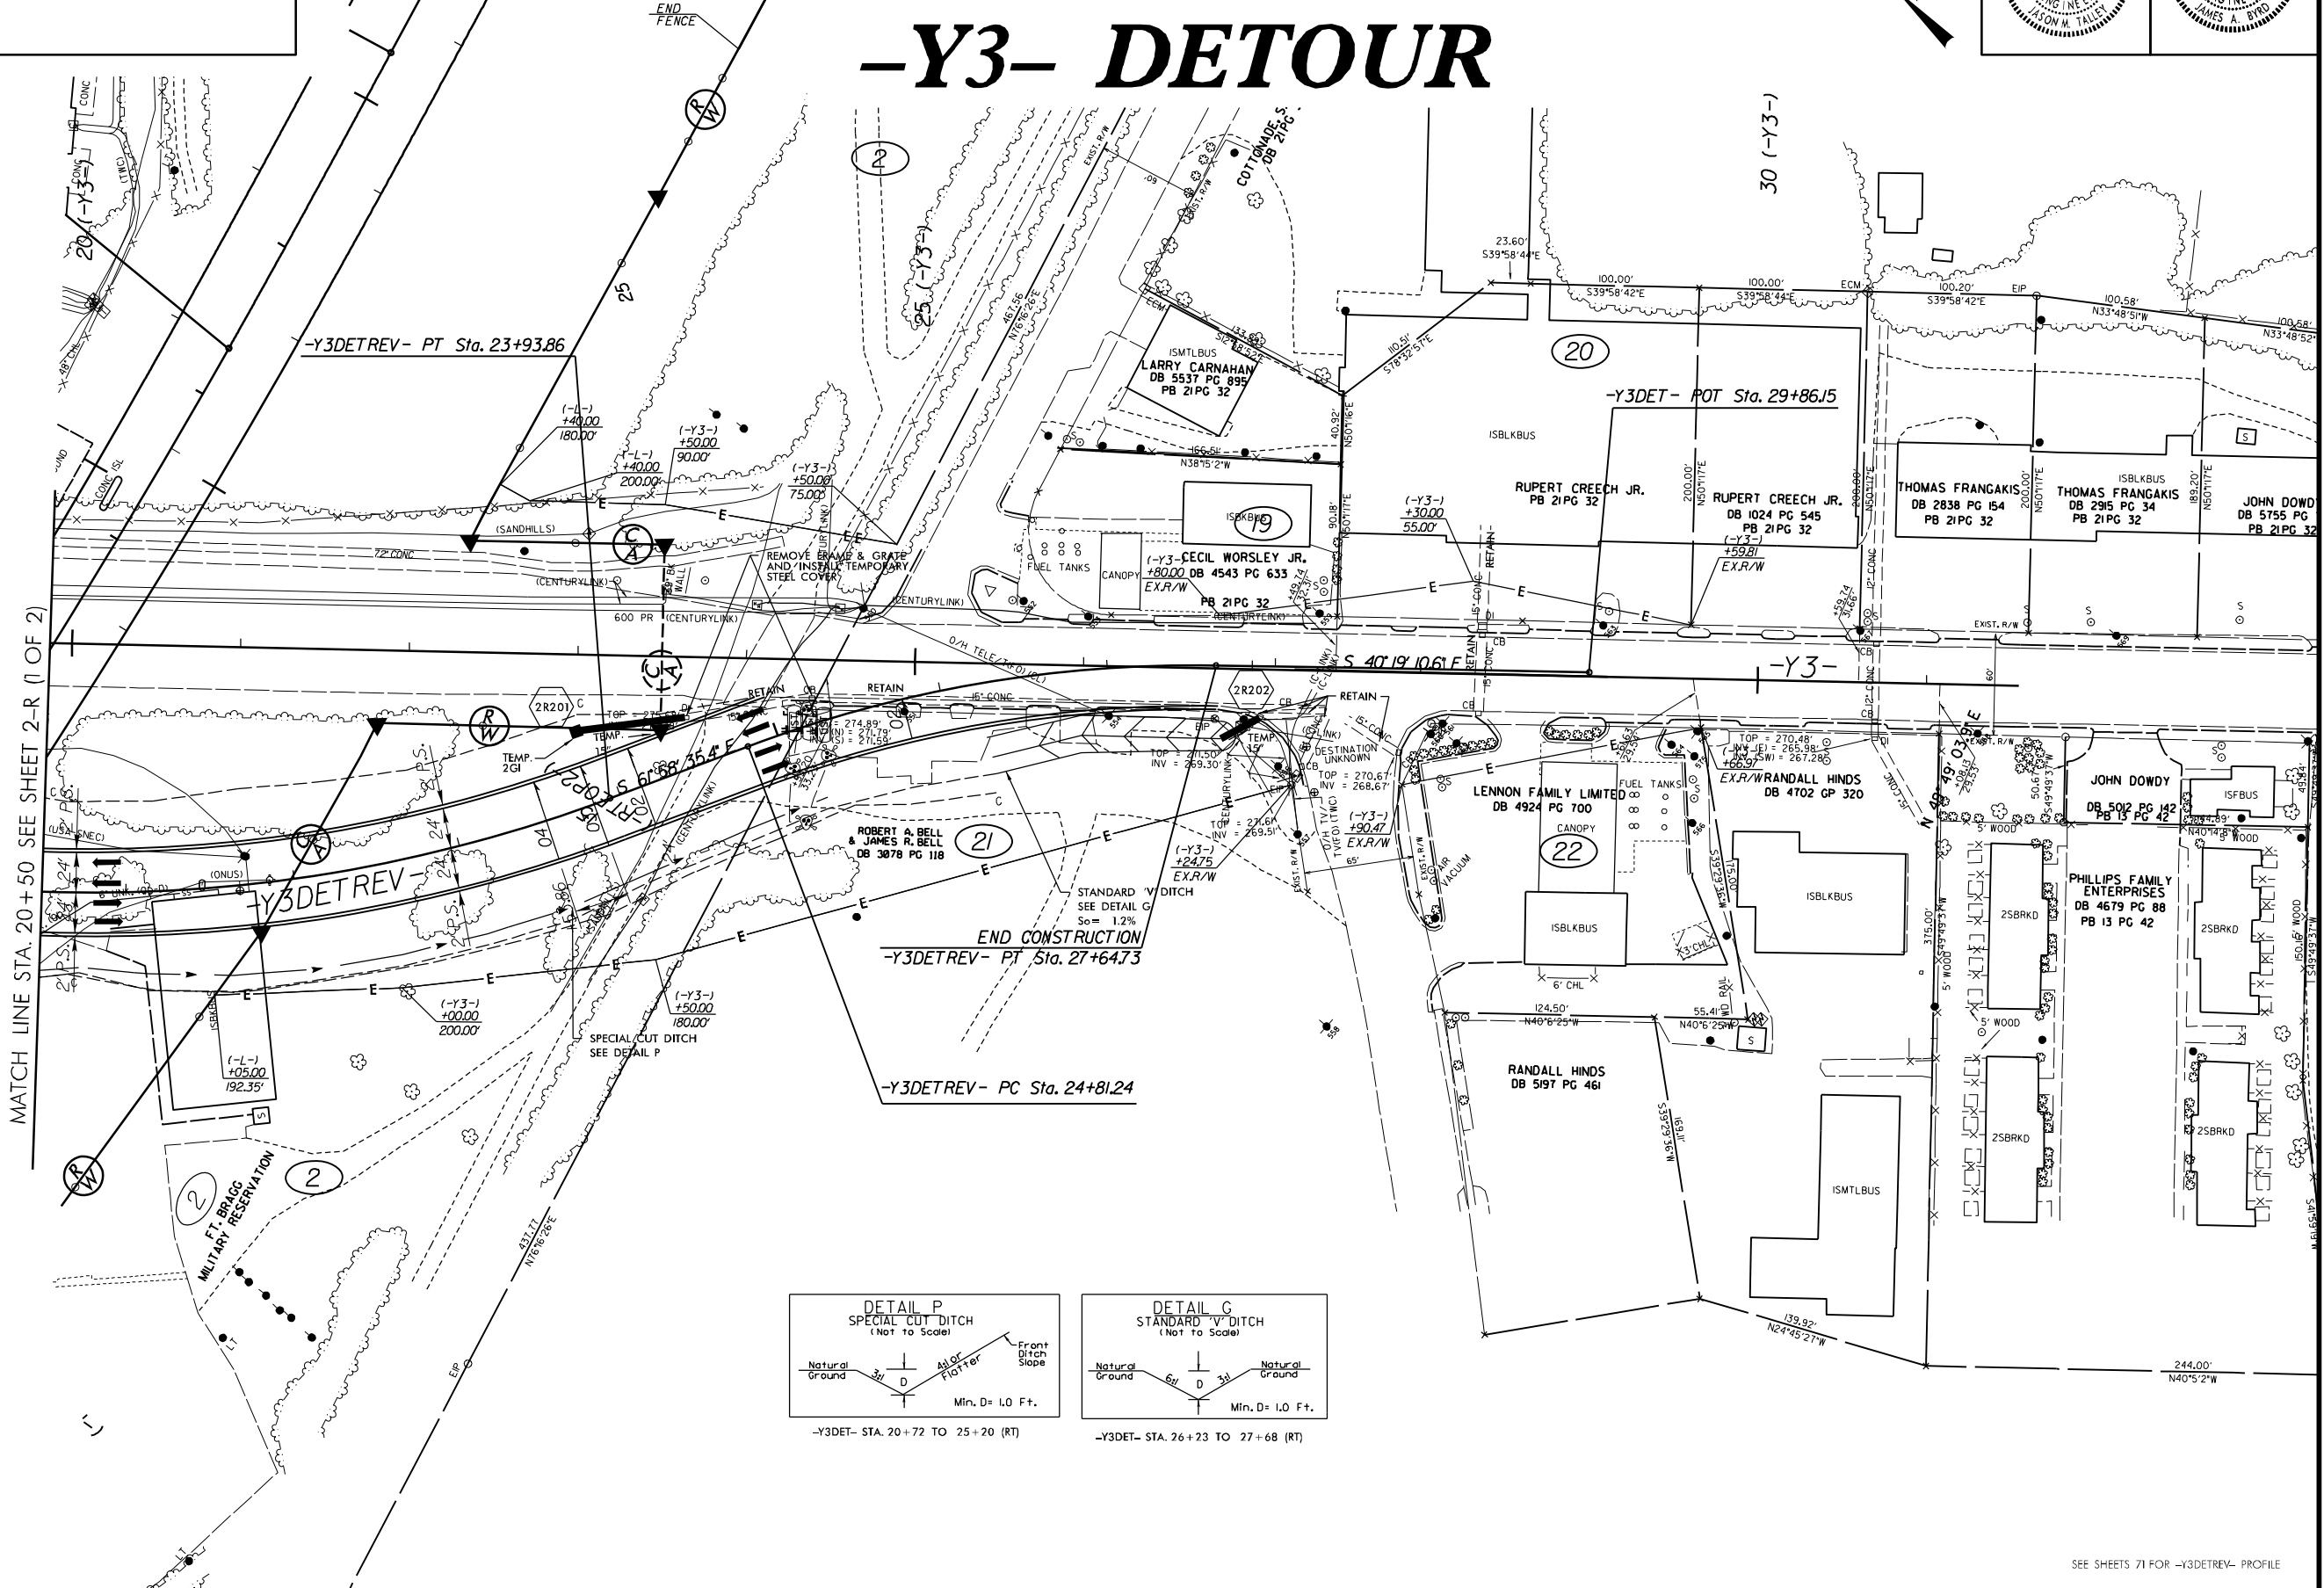

-Y3DET- STA. 20+72 TO 25+20 (RT)

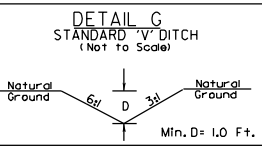

-Y3DET- STA. 26+23 TO 27+68 (RT)

7/2/99

REVISIONS






PROJECT REFERENCE NO.

U-2519CB

SHEET NO.



4

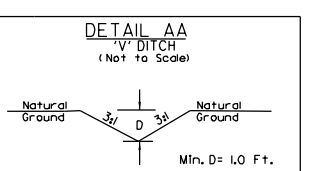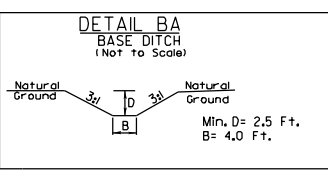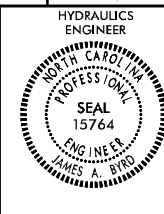

**-L- STA 739+55.00
BEGIN CONSTRUCTION**

**BL-18
BEGIN CONSTRUCTION
-Y23- STA.95+72.42**

**BEGIN TIP PROJECT U-2519CB
-L- STA.743+03.78**

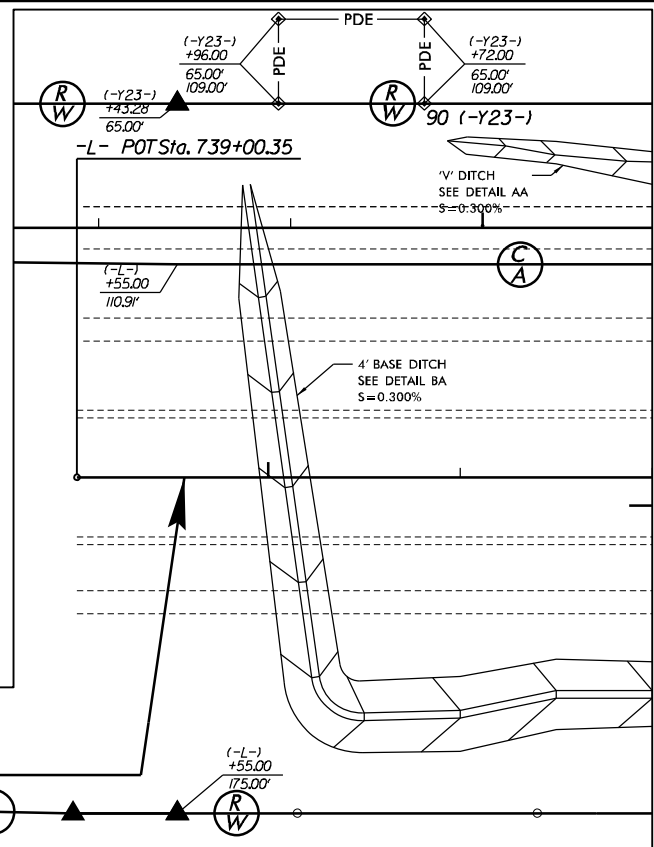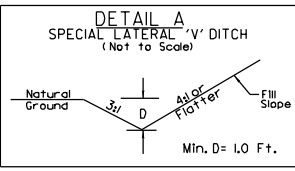

MATCH LINE STA. 742+00 SEE THIS SHEET

MATCH LINE STA. 98+95.08

-RPBI-

PI Sta 1+33.35	PI Sta 6+63.13	PI Sta 102+79.99
Os = 3' 10' 59.2"	Δ = 28' 5' 27.6" (LT)	Δ = 49' 29' 46.2" (LT)
Ls = 200.00'	D = 3' 10' 59.2"	D = 6' 5' 42.4"
LT = 133.35'	L = 906.59'	L = 721.33'
ST = 66.69'	T = 463.13'	T = 384.9'
	R = 1,800.00'	R = 835.00'
	e = 0.070	e = 0.060
	DS = 60 MPH	RO = 144'
		DS = 50 MPH

-RPCI-




PI Sta 3+73.66	PI Sta 7+88.93
Os = 3' 22' 13.2"	Δ = 23' 10' 41.2" (RT)
Ls = 200.00'	D = 3' 22' 13.2"
LT = 133.36'	L = 687.71'
ST = 66.69'	T = 348.62'
	R = 1,700.00'
	e = 0.070
	DS = 60 MPH

JULIAN & W.T. SAUNDERS
DB 390 PG 352
DB 365 PG 285

DETAIL FSM
FALSE SUMP
(Not to Scale)

Ditch Grade	L	Ditch Grade	L
0.0% To 2.0%	20'	Over 4.0% To 6.0%	40'
Over 2.0% To 4.0%	30'	Over 6.0%	50'

-L- 743+05 (MED)
-L- 753+00 (MED)

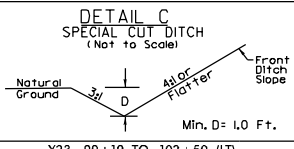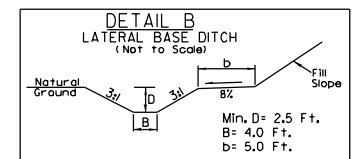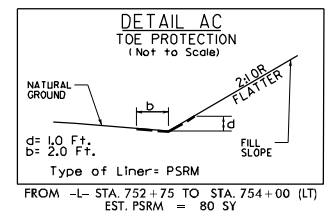


MATCH LINE STA. 742+00 SEE THIS SHEET

MATCH LINE STA. 754+00 SEE SHEET 5


NOTE: SEE SHEET 2-T FOR ADDITIONAL PARCEL 1 R /W ACQUISITION

SEE SHEET 32 FOR -L- PROFILE
SEE SHEET 43 FOR -RPBI- PROFILE
SEE SHEET 44 FOR -RPCI- PROFILE
SEE SHEET 57 FOR -Y23- PROFILE

104,001,001/U2519cb/Roadway/proj/U2519cb_rdy_psh04

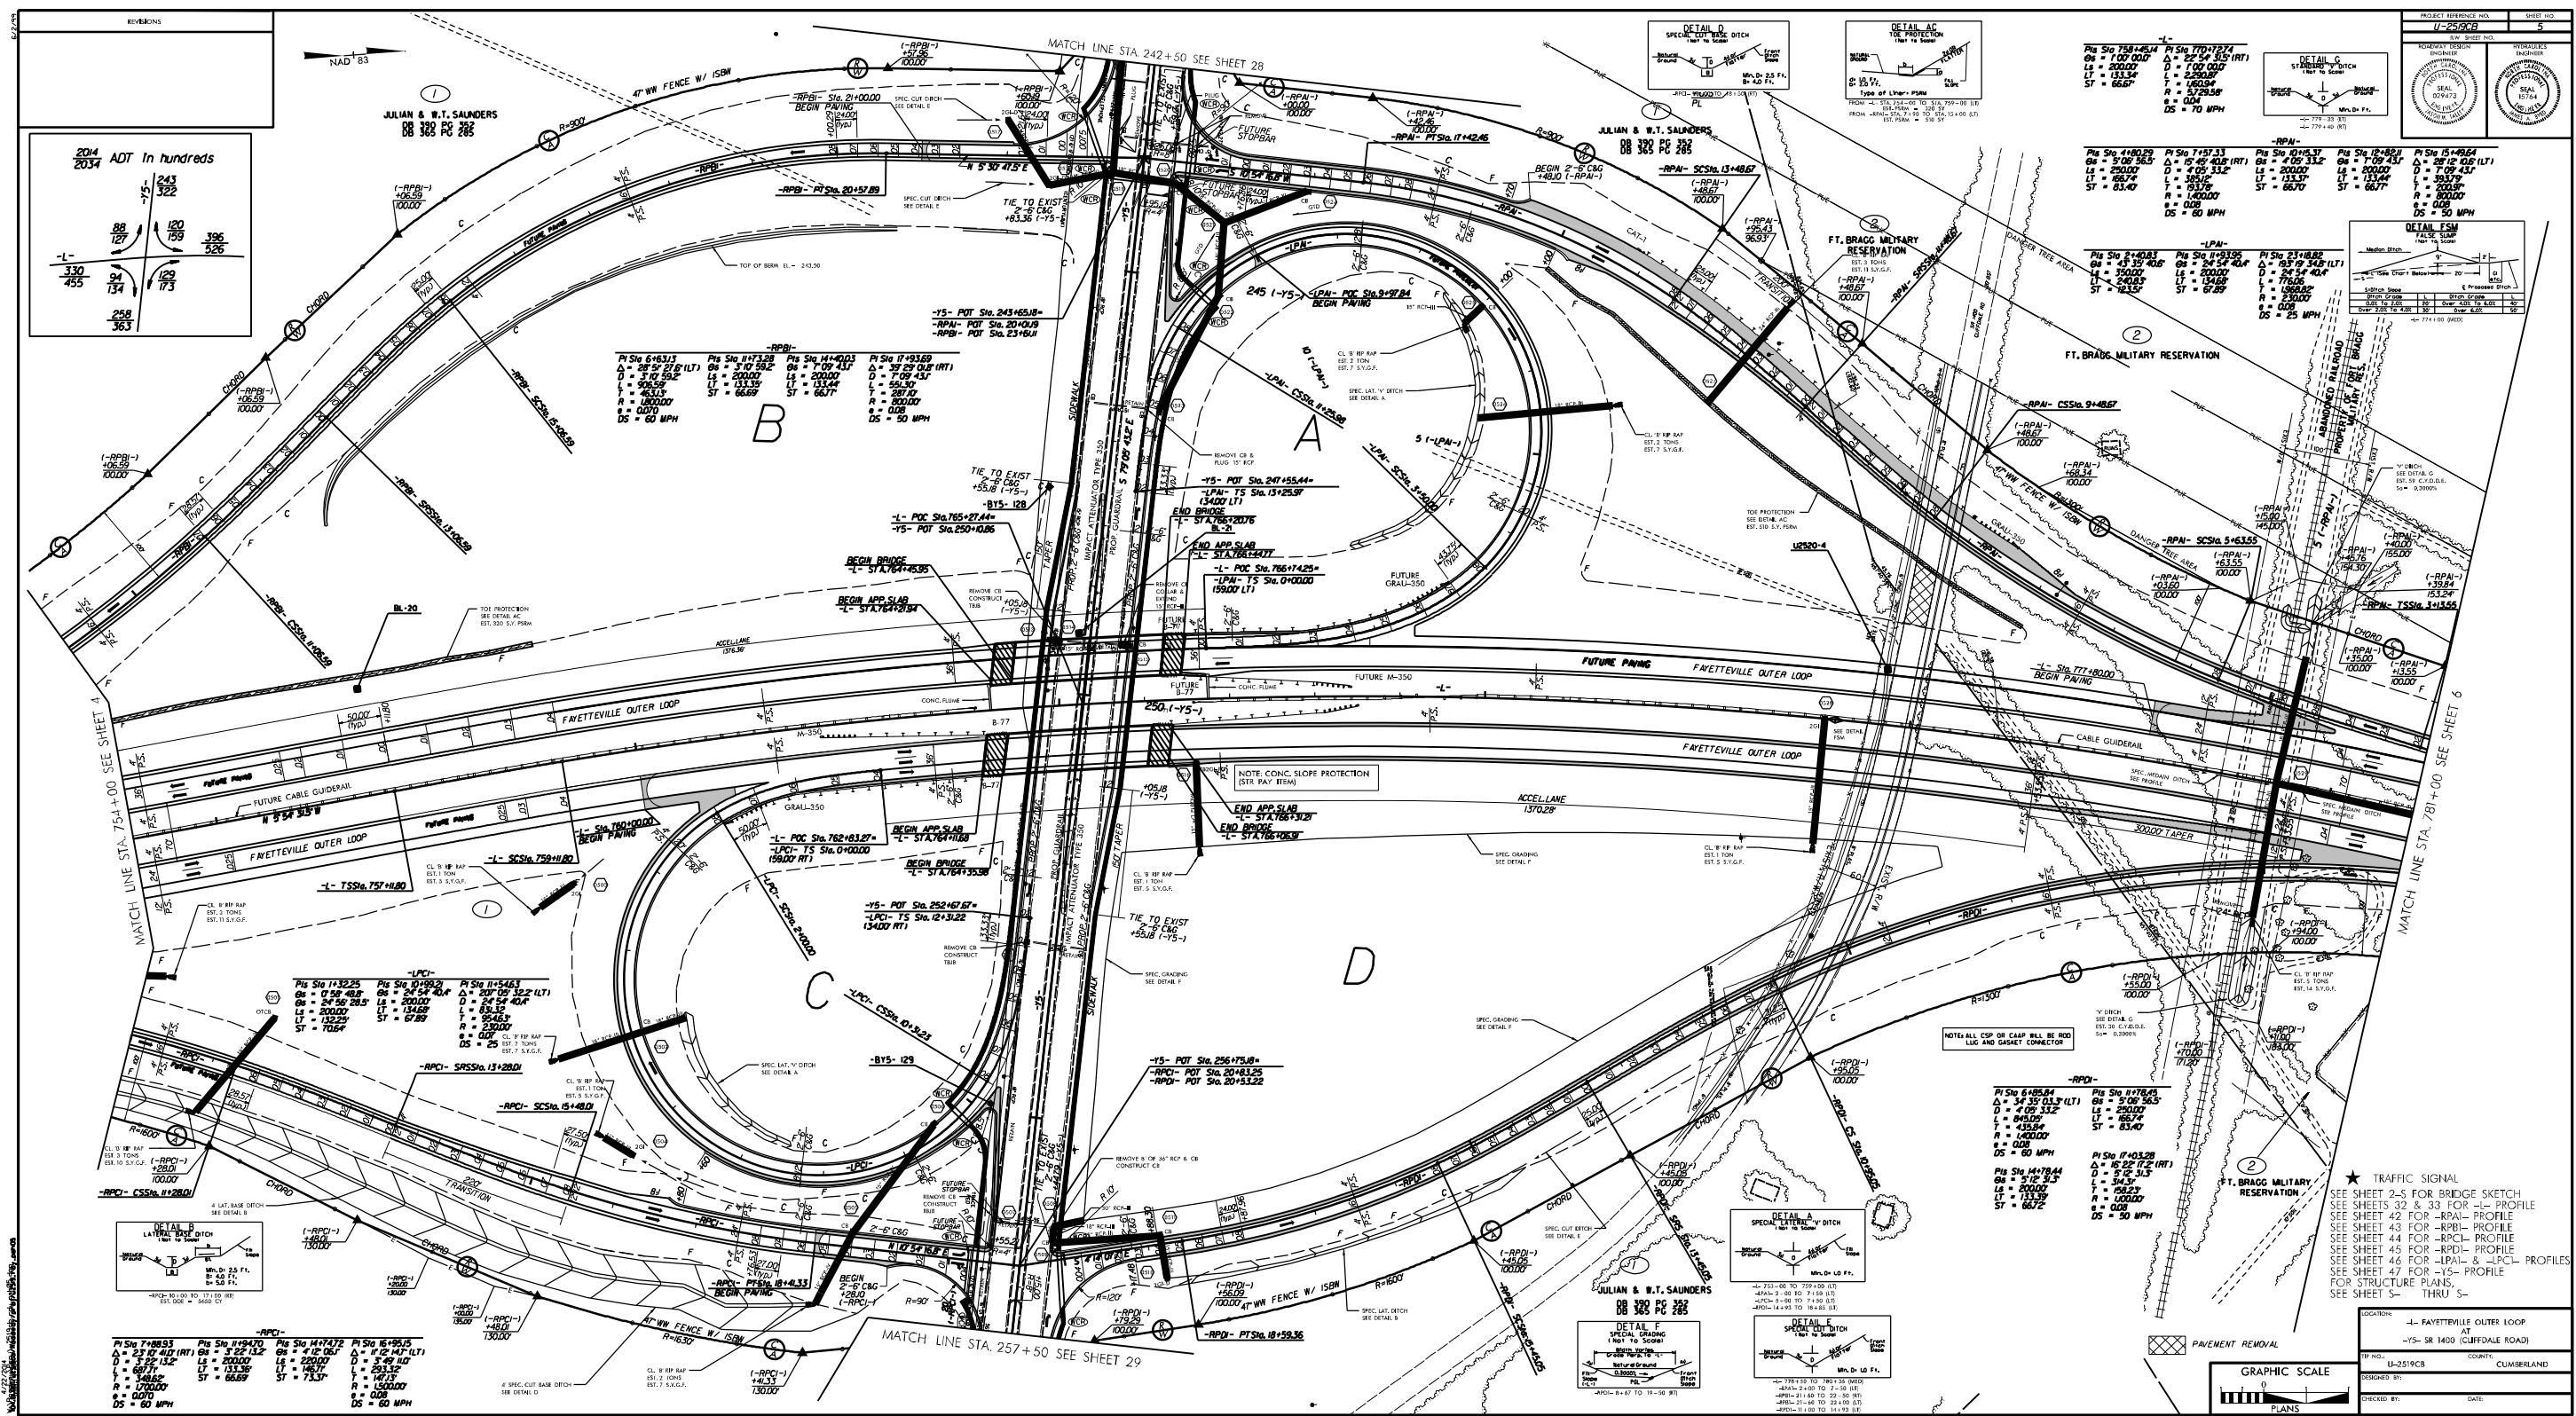

PI Sta 2+62.23	PI Sta 7+86.66
$\Delta = 1'18".399" (RT)$	$\Delta = 1'18".399" (LT)$
$D = 0'15".000"$	$D = 0'15".000"$
$L = 524.43'$	$L = 524.43'$
$T = 262.23'$	$T = 262.23'$
$R = 22,918.00'$	$R = 22,918.00'$
$e = NC$	$e = NC$
$DS = 70 \text{ MPH}$	$DS = 70 \text{ MPH}$

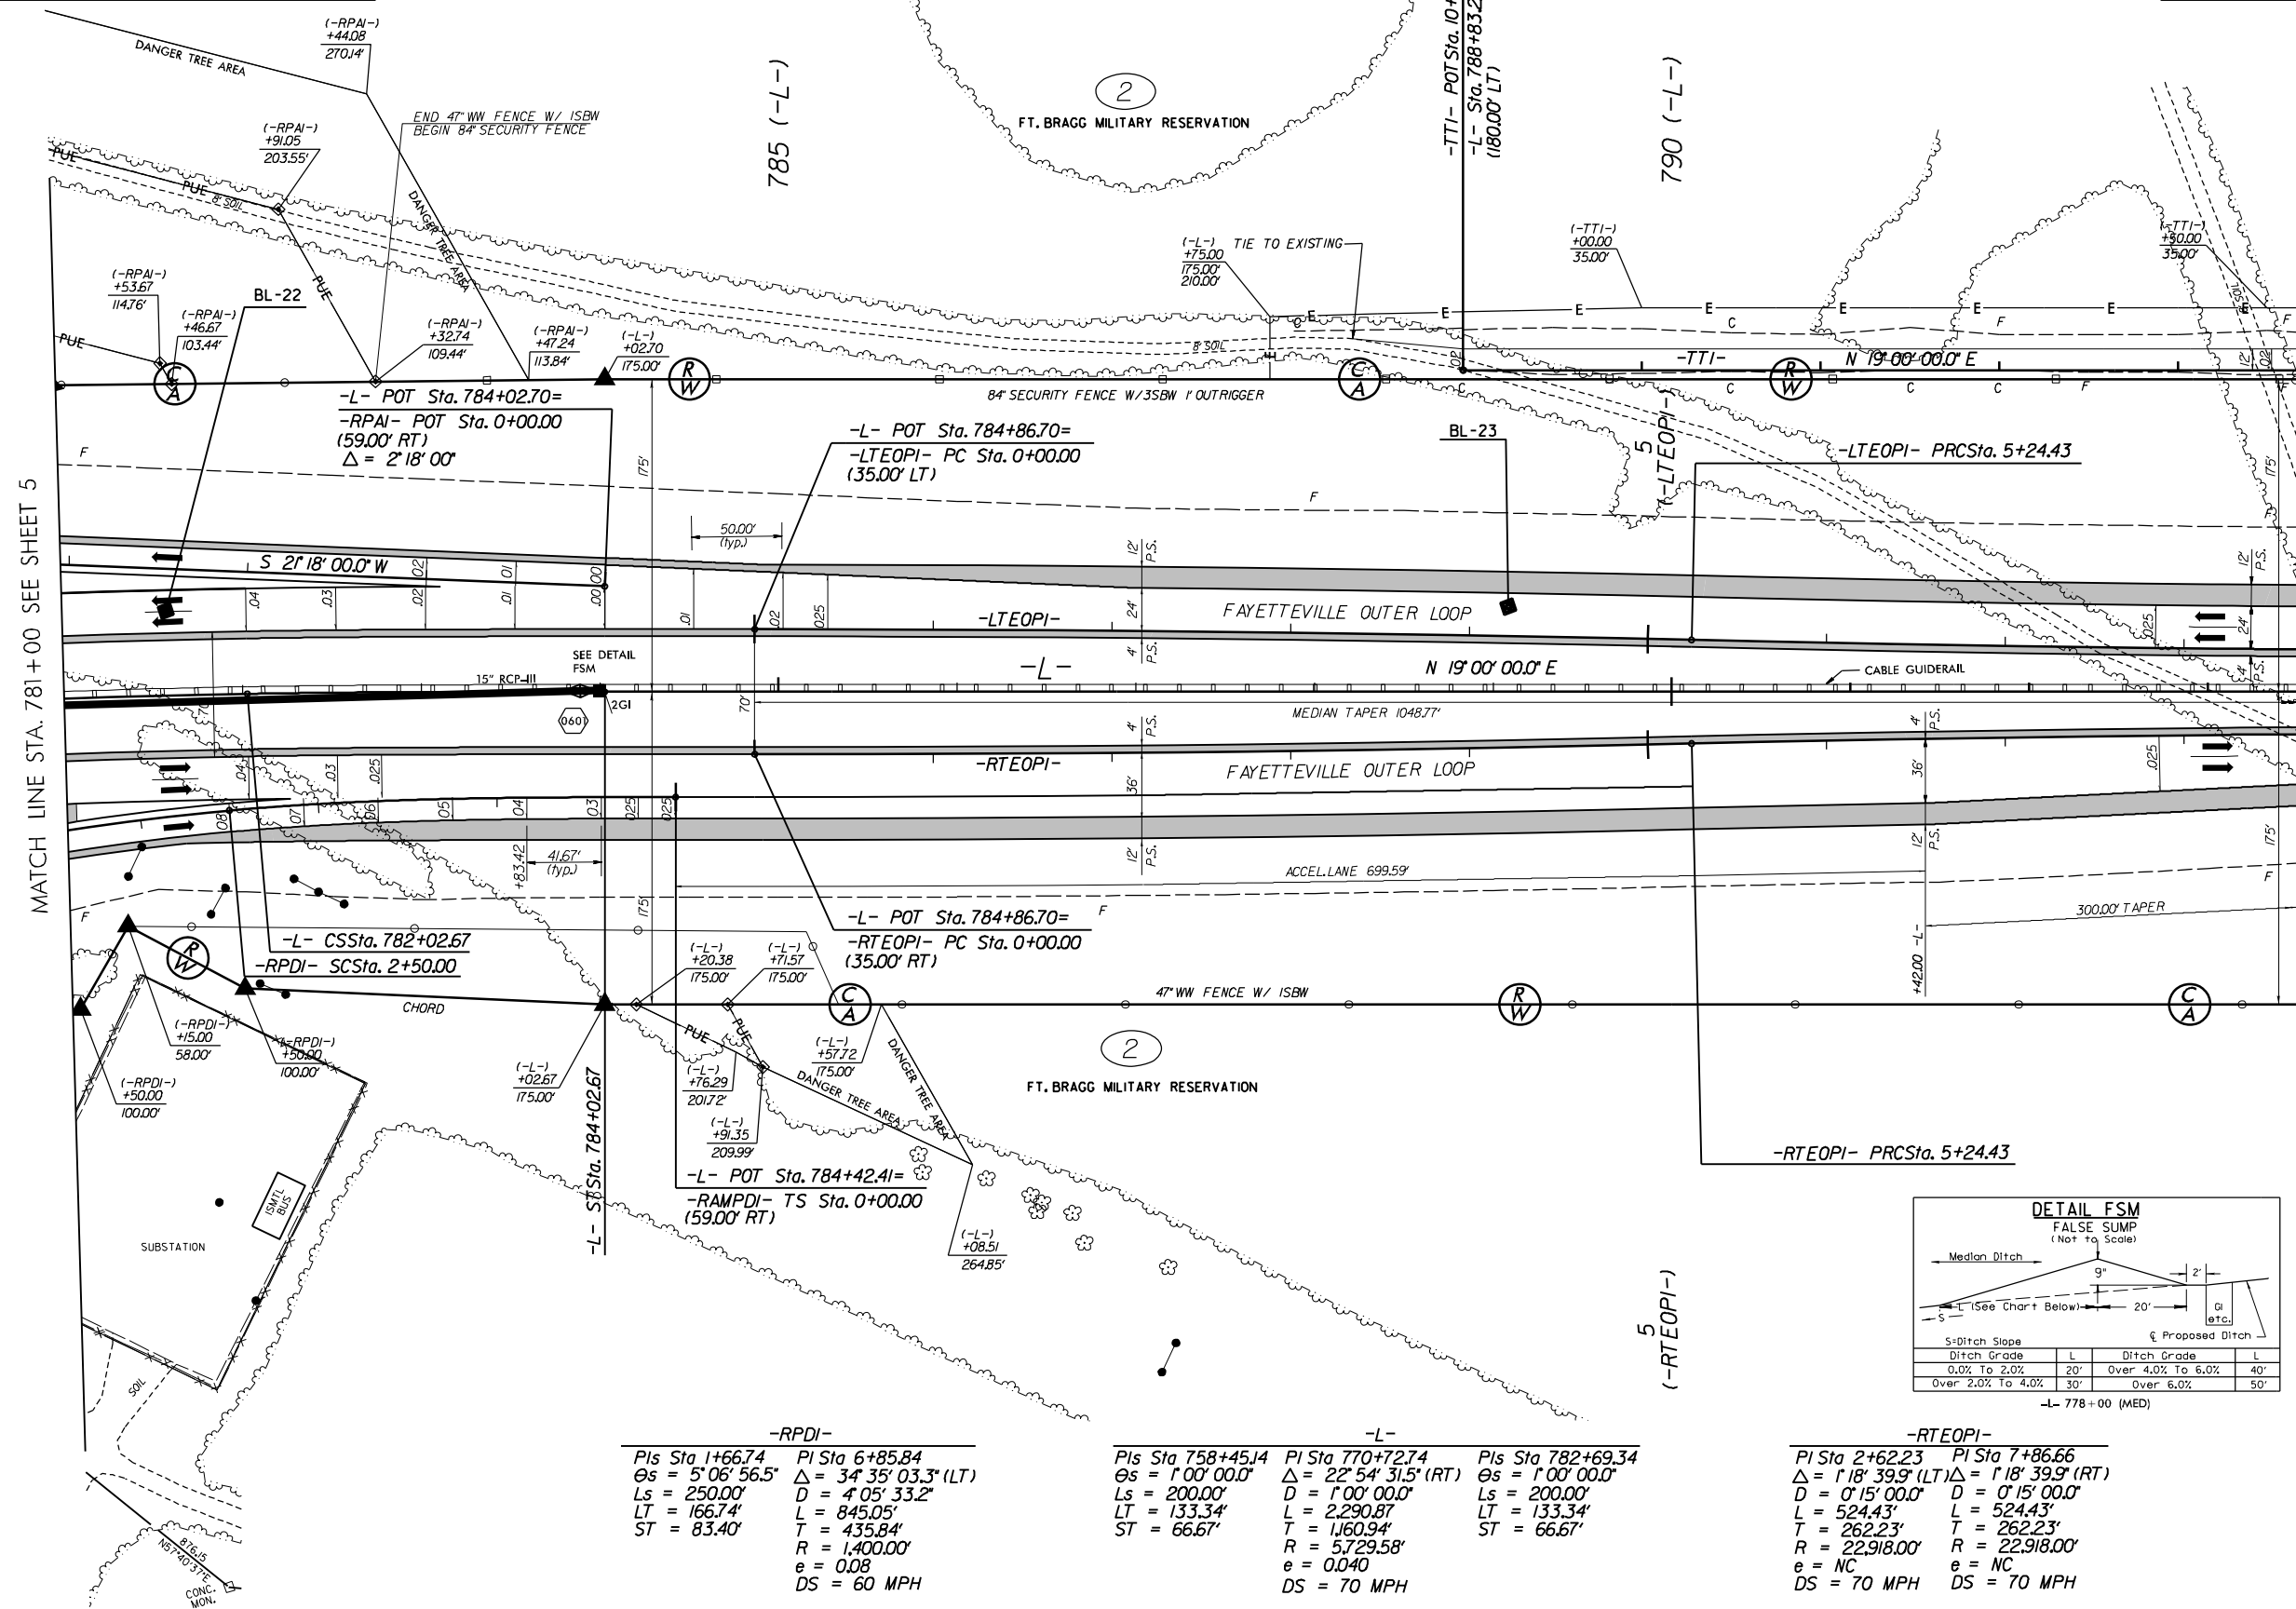

MATCH LINE 793+50 SEE SHEET 7

SEE SHEET 33 FOR -L- PROFILE
SEE SHEET 42 FOR -RPAI- PROFILE
SEE SHEET 45 FOR -RPDI- PROFILE
SEE SHEET 62 FOR -TTI- PROFILE

7/2/99

104.001.001/u2519cb/Roadway/proj/u2519cb.rdy.psh07

REVISIONS

-LTEOPI-
PI Sta 7+86.66
 $\Delta = 1'18''39.9''$ (LT)
 $D = 0'15''00.0''$
 $L = 524.43'$
 $T = 262.23'$
 $R = 22,918.00'$
 $e = NC$
 $DS = 70$ MPH

-L-
PI Sta 797+57.02
 $\Delta = 1'51''22.4''$
 $Ls = 300.00'$
 $LT = 200.01'$
 $ST = 100.01'$
 $\Delta = 39'33''04.0''$ (LT)
 $D = 1'14''15.0''$
 $L = 3,196.08'$
 $T = 1,664.67'$
 $R = 4,630.00'$
 $e = 0.050$
 $DS = 70$ MPH

-TTI-
PI Sta 30+17.35
 $\Delta = 30'04''02.0''$ (LT)
 $D = 1'16''59.6''$
 $L = 2,343.11'$
 $T = 1,199.20'$
 $R = 4,465.00'$



PROJECT REFERENCE NO.

U-2519CB

SHEET NO.

7

ROADWAY DESIGN

ENGINEER




HYDRAULICS

ENGINEER









MATCH LINE STA. 793+50 SEE SHEET 6

MATCH LINE STA. 806+00 SEE SHEET 8

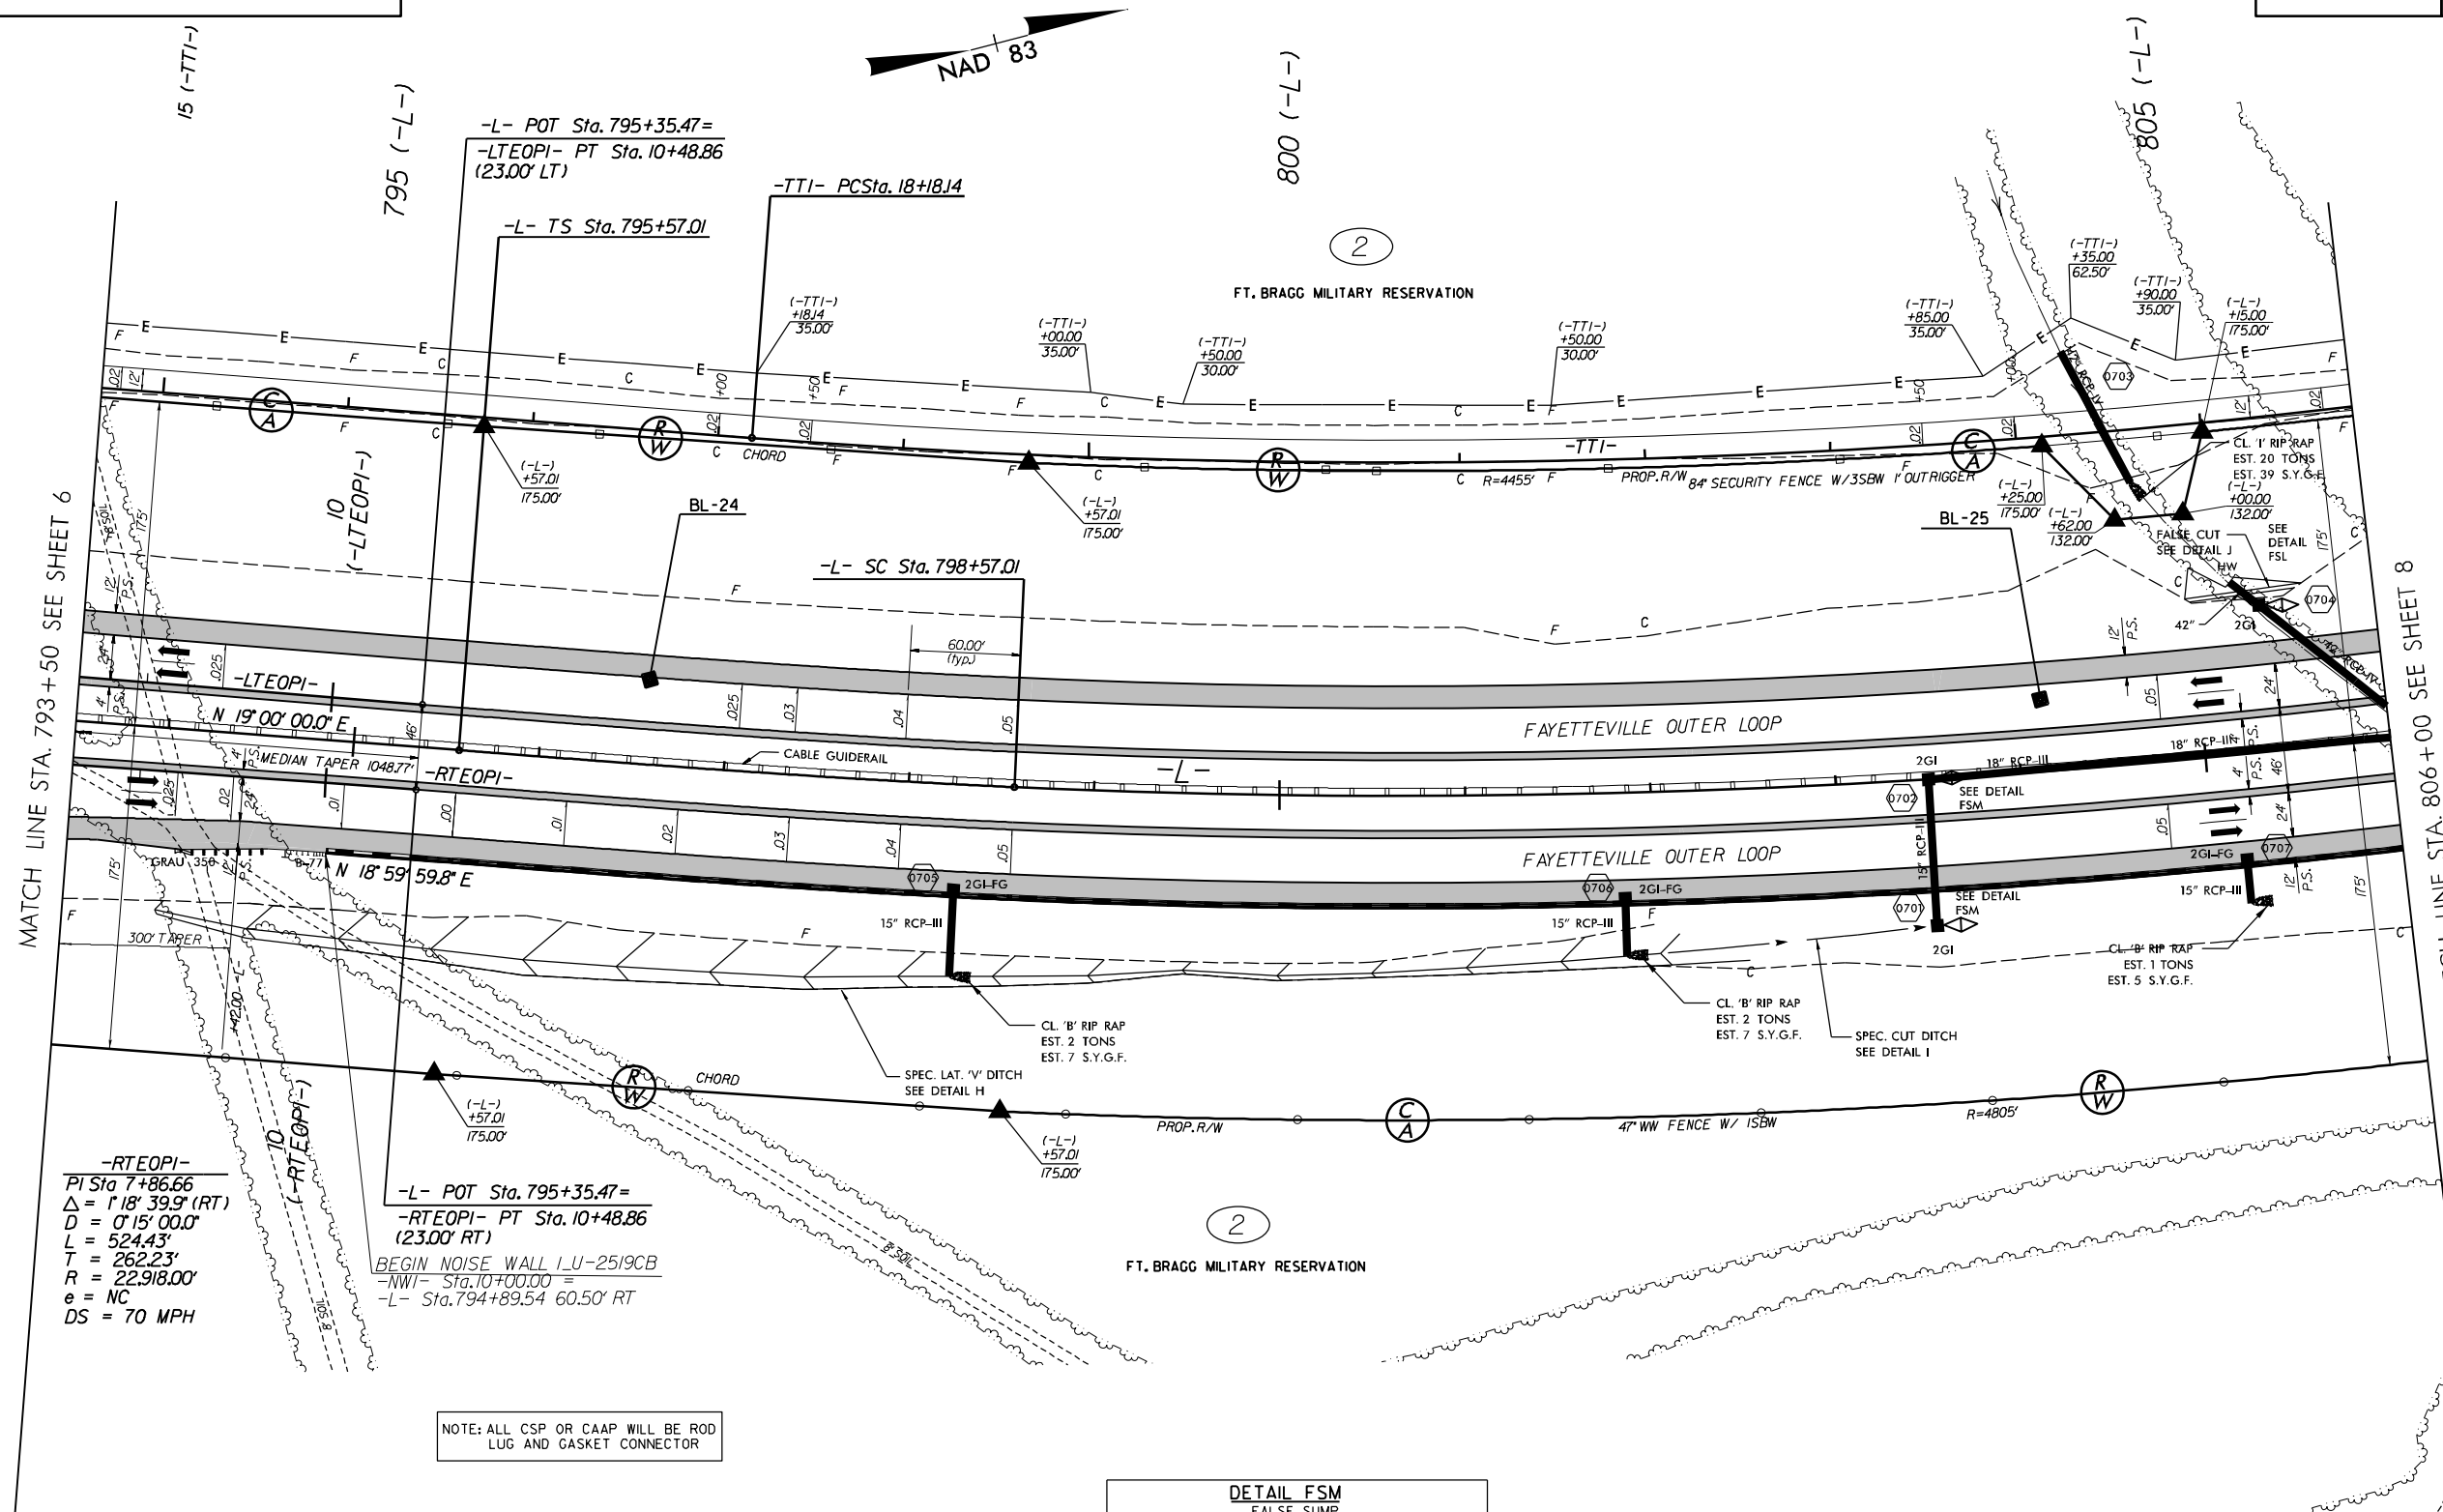

NOTE: ALL CSP OR CAAP WILL BE ROD LUG AND GASKET CONNECTOR

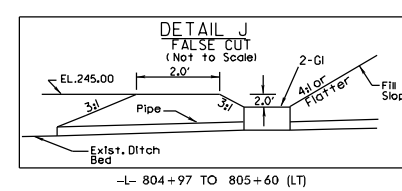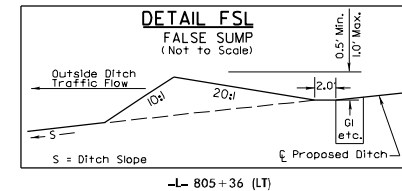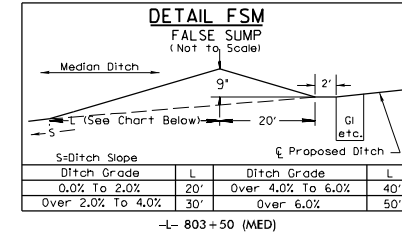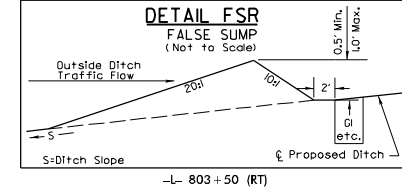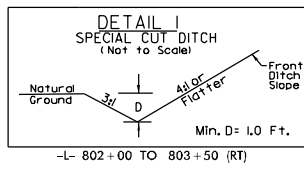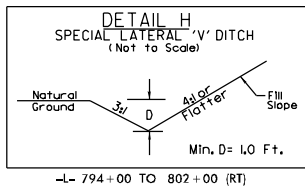

SEE SHEETS 33 & 34 FOR -L- PROFILE
SEE SHEET 62 & 63 FOR -TTI- PROFILE

7/2/99

104.D01.00/U259cb/Roadway/brj/U259cb_rdy_psh08

REVISIONS



PROJECT REFERENCE NO.

U-2519CB

SHEET NO.

8

ROADWAY DESIGN ENGINEER

HYDRAULICS ENGINEER



NAD 83

2









FT. BRAGG MILITARY RESERVATION

-L-
PI Sta 815+21.68
 $\Delta = 39^{\circ}33'04.0''$ (LT)
 $D = 1'14'15.0''$
 $L = 3,196.08'$
 $T = 1,664.67'$
 $R = 4,630.00'$
 $e = 0.050$
 $DS = 70$ MPH

-TTI-
PI Sta 30+17.35
 $\Delta = 30^{\circ}04'02.0''$ (LT)
 $D = 1'16'59.6''$
 $L = 2,343.11'$
 $T = 1,199.20'$
 $R = 4,465.00'$


MATCH LINE STA. 806+00 SEE SHEET 7

MATCH LINE STA. 818+50 SEE SHEET 9

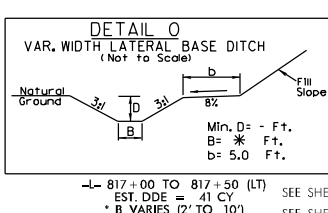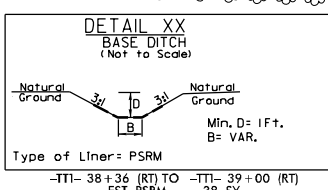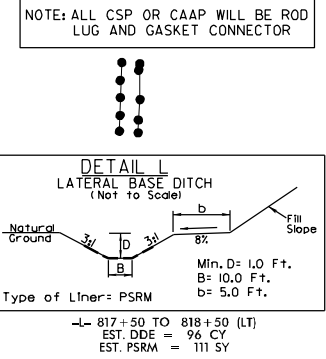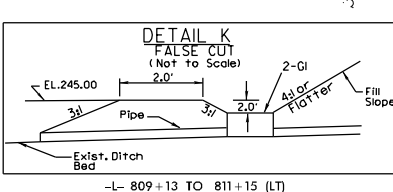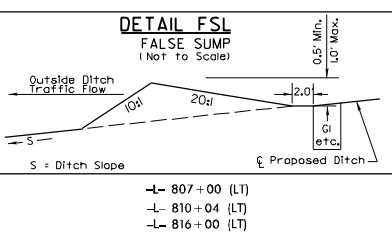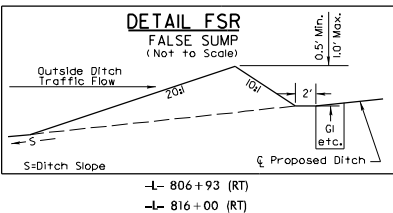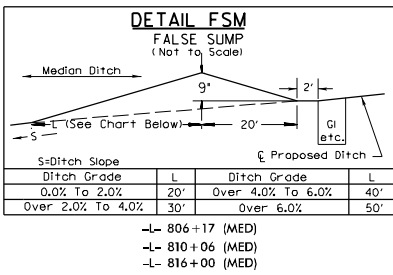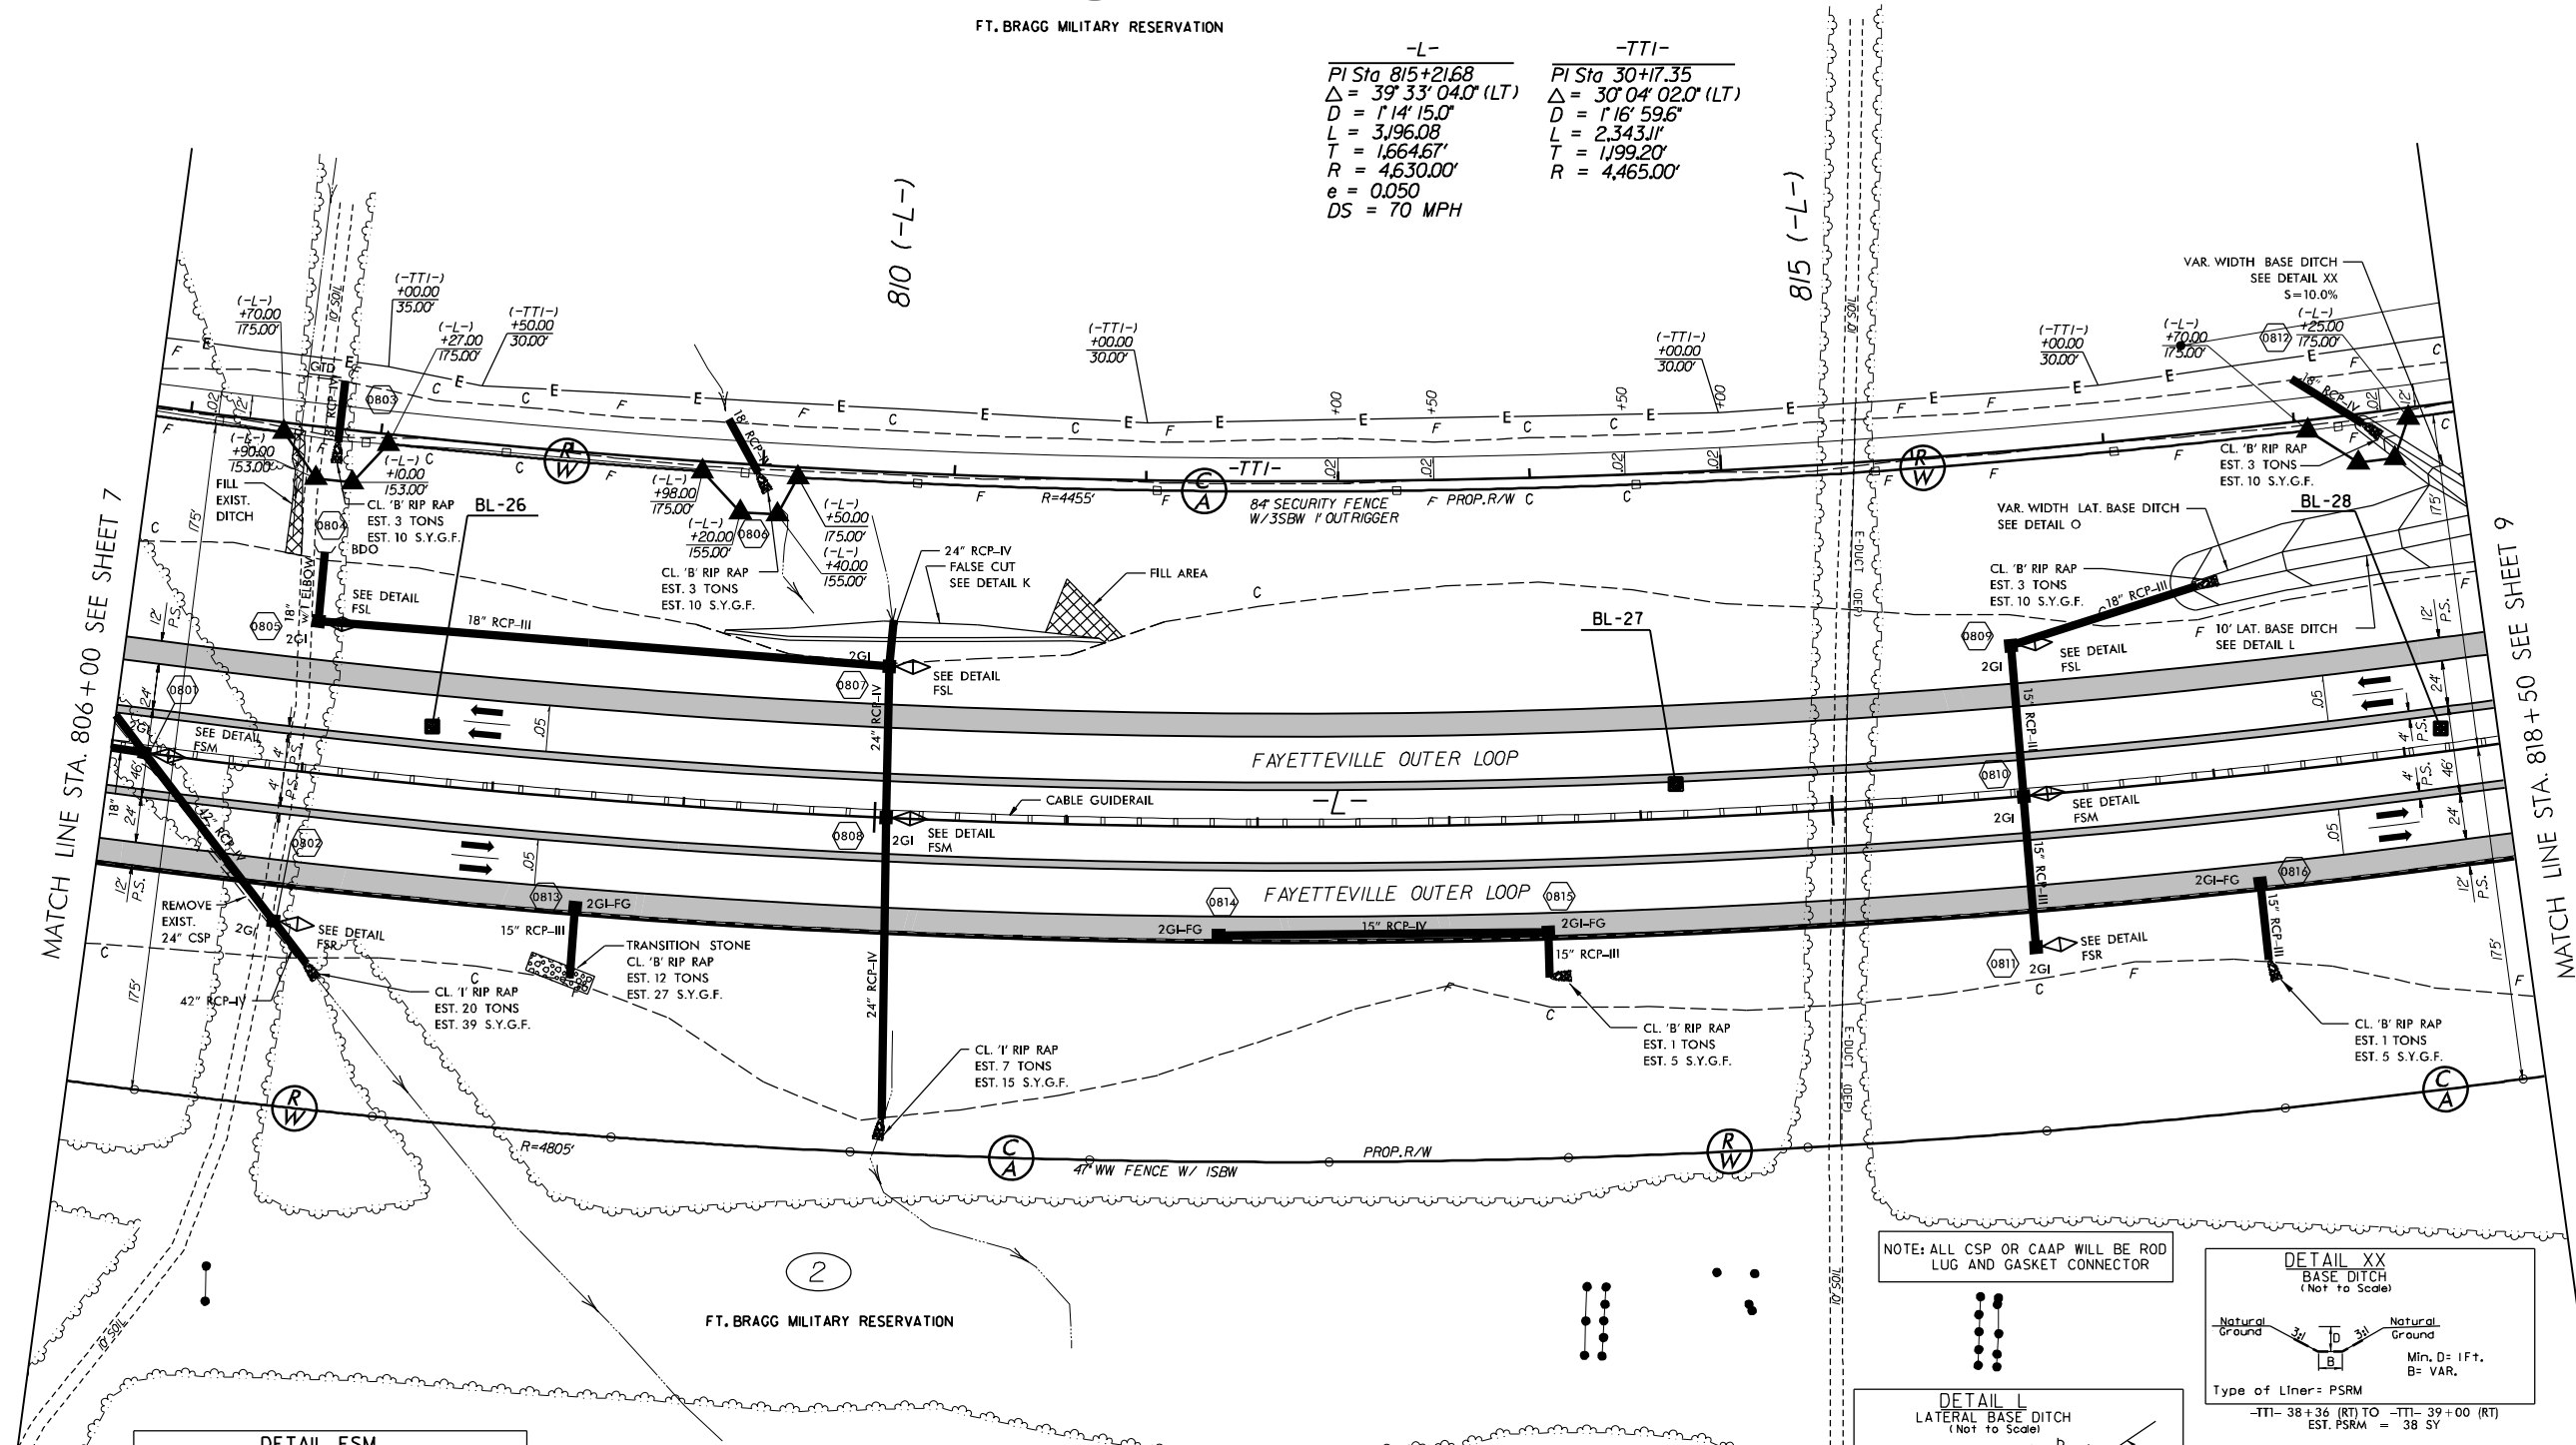

SEE SHEET 34 FOR -L- PROFILE
SEE SHEET 63 & 64 FOR -TTI- PROFILE

	PROJECT REFERENCE NO.	SHEET NO.
	U-2519CB	9
ROADWAY DESIGN ENGINEER	HYDRAULICS ENGINEER	
		

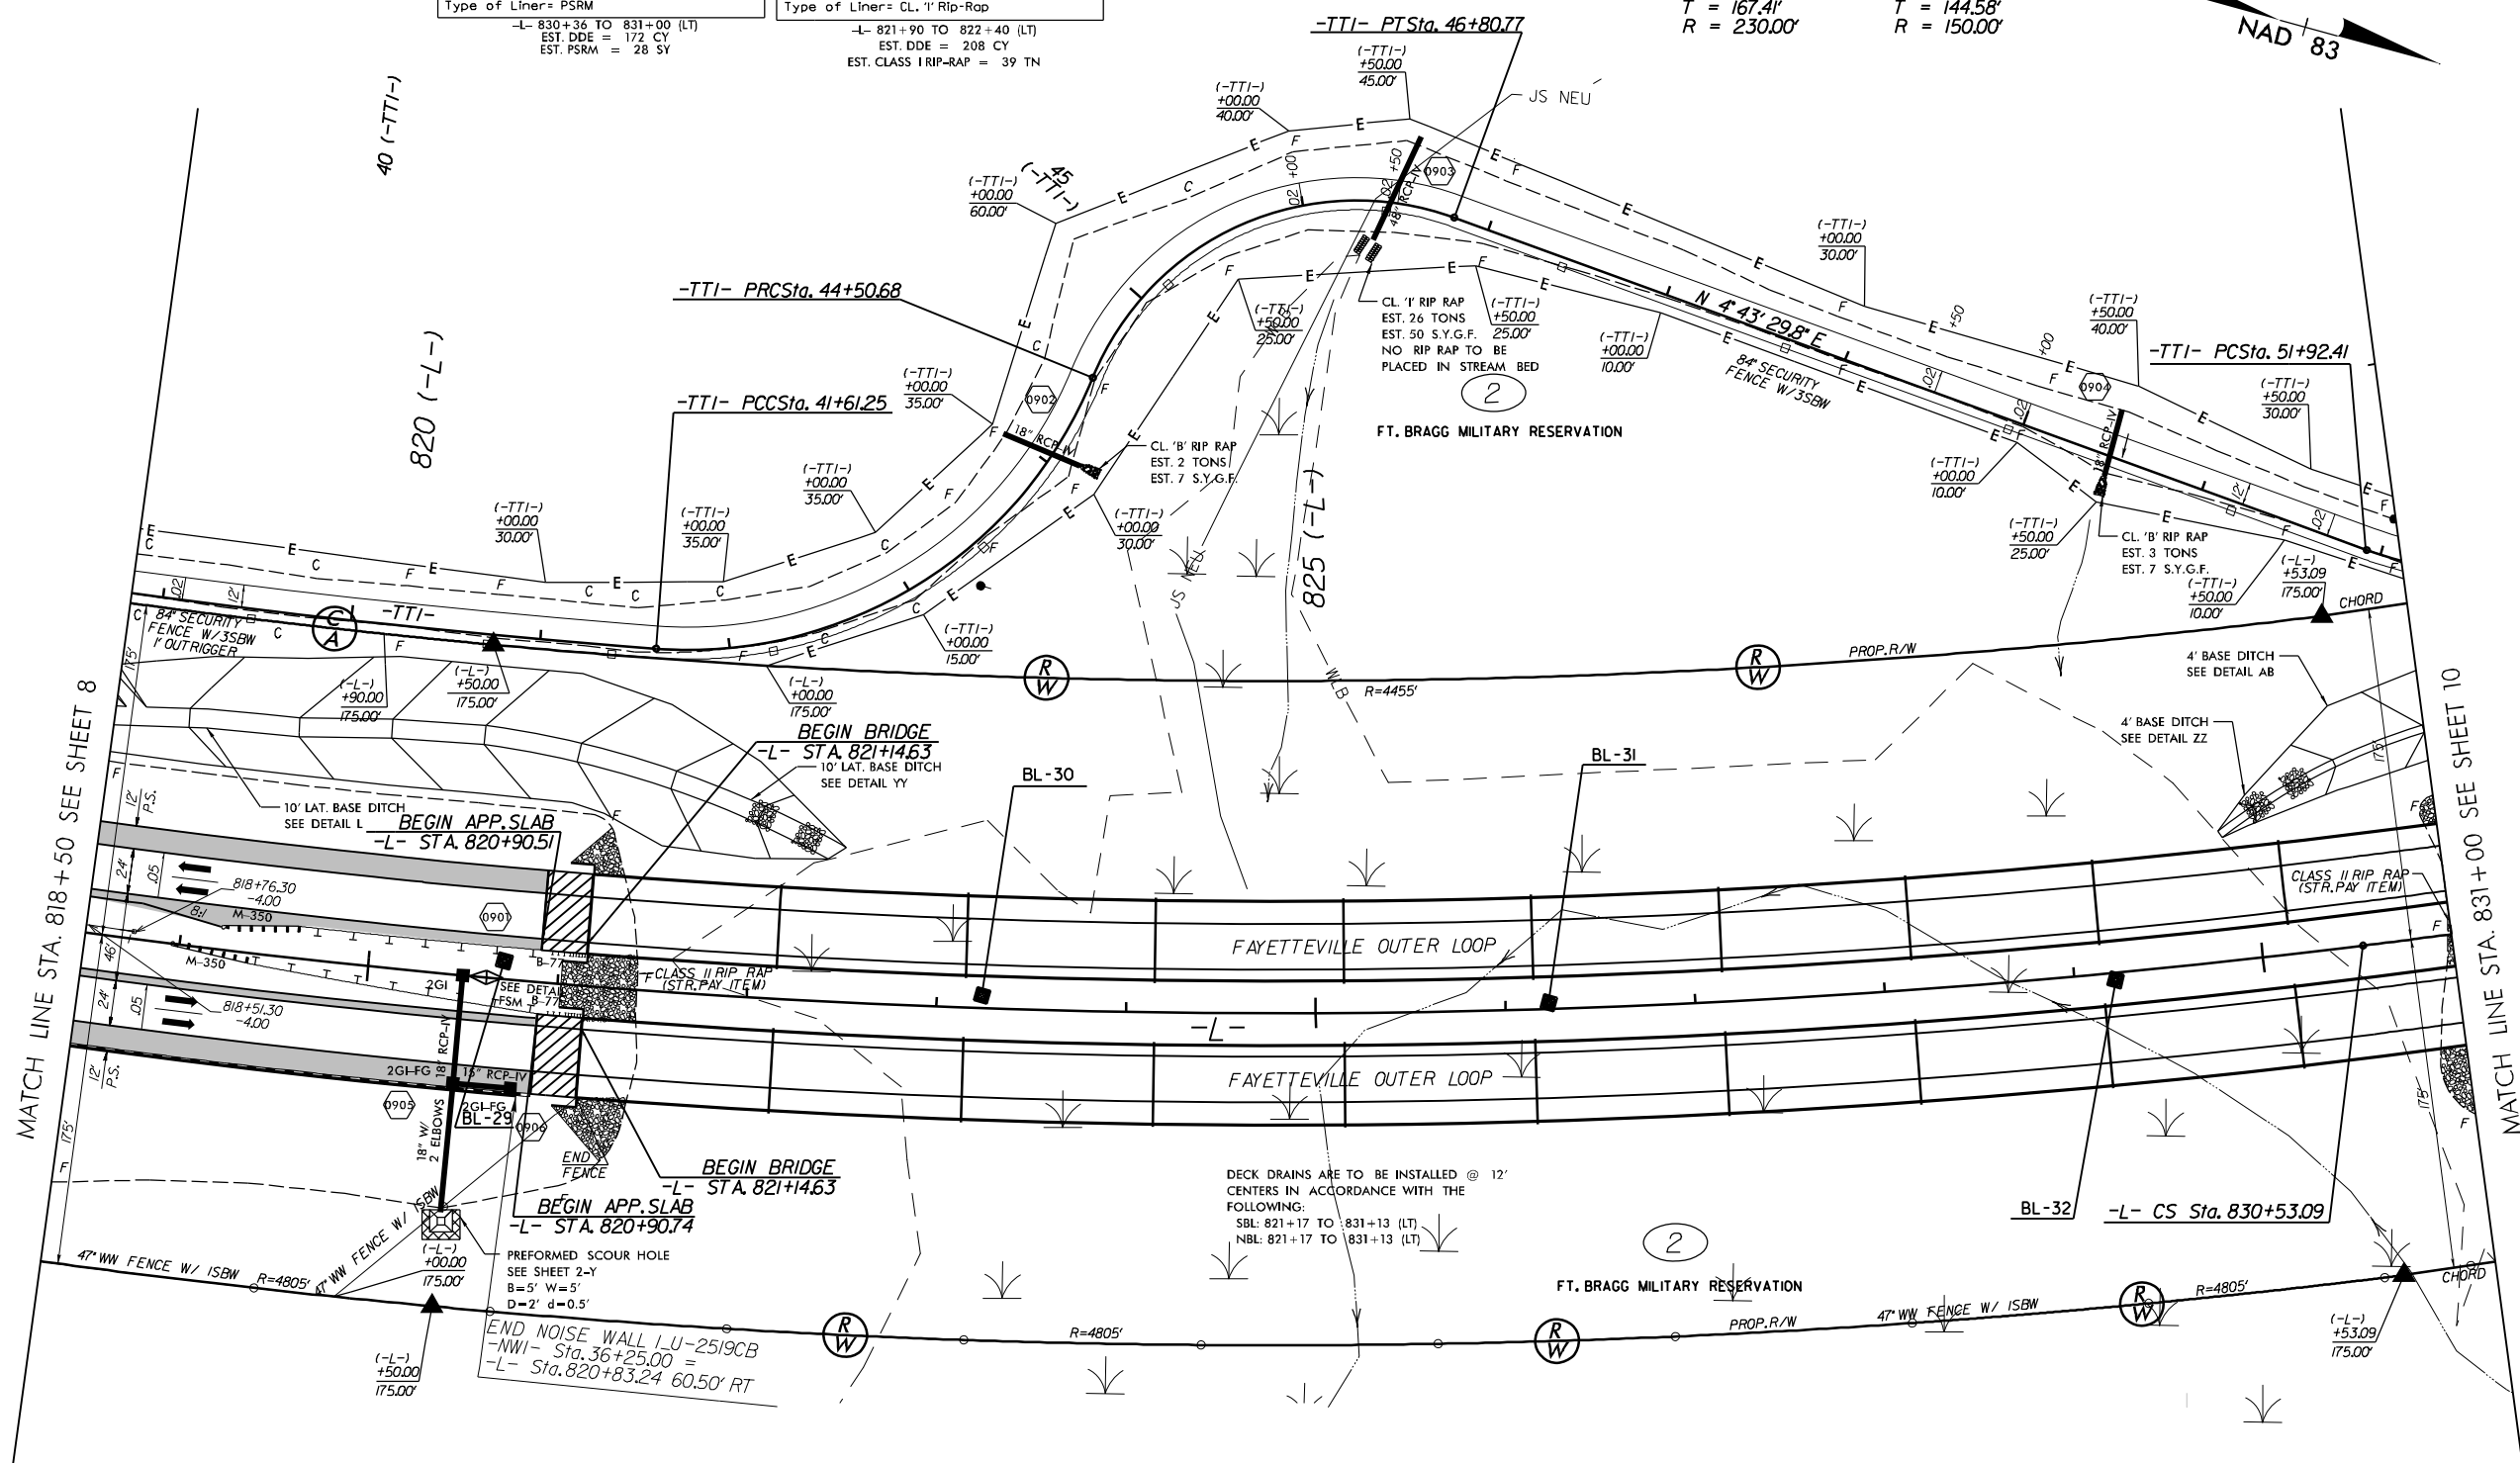

SEE SHEETS 34 & 35 FOR -L- PROFILE
SEE SHEET 64 FOR -TT- PROFILE
SEE SHEET 2-S FOR BRIDGE SKETCH
FOR STRUCTURE PLANS, SEE SHEETS S- THRU S-


NAD / 83

-TTI- PTSta. 53+08.78

FT. BRAGG MILITARY RESERVATION

WATCH LINE STA. 831+00 SEE SHEET 9


MATCH LINE STA. 843+50 SEE SHEET 11







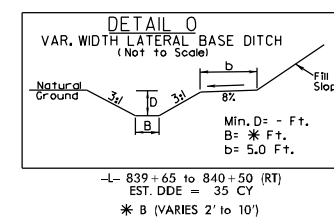


NOTE: ALL CSP OR CAAP WILL BE R
LUG AND GASKET CONNECTOR


SEE SHEET 35 FOR -L- PROFILE
SEE SHEET 64 -TTI- FOR PROFILE

MATCH LINE STA. 855 + 50 SEE SHEET 12

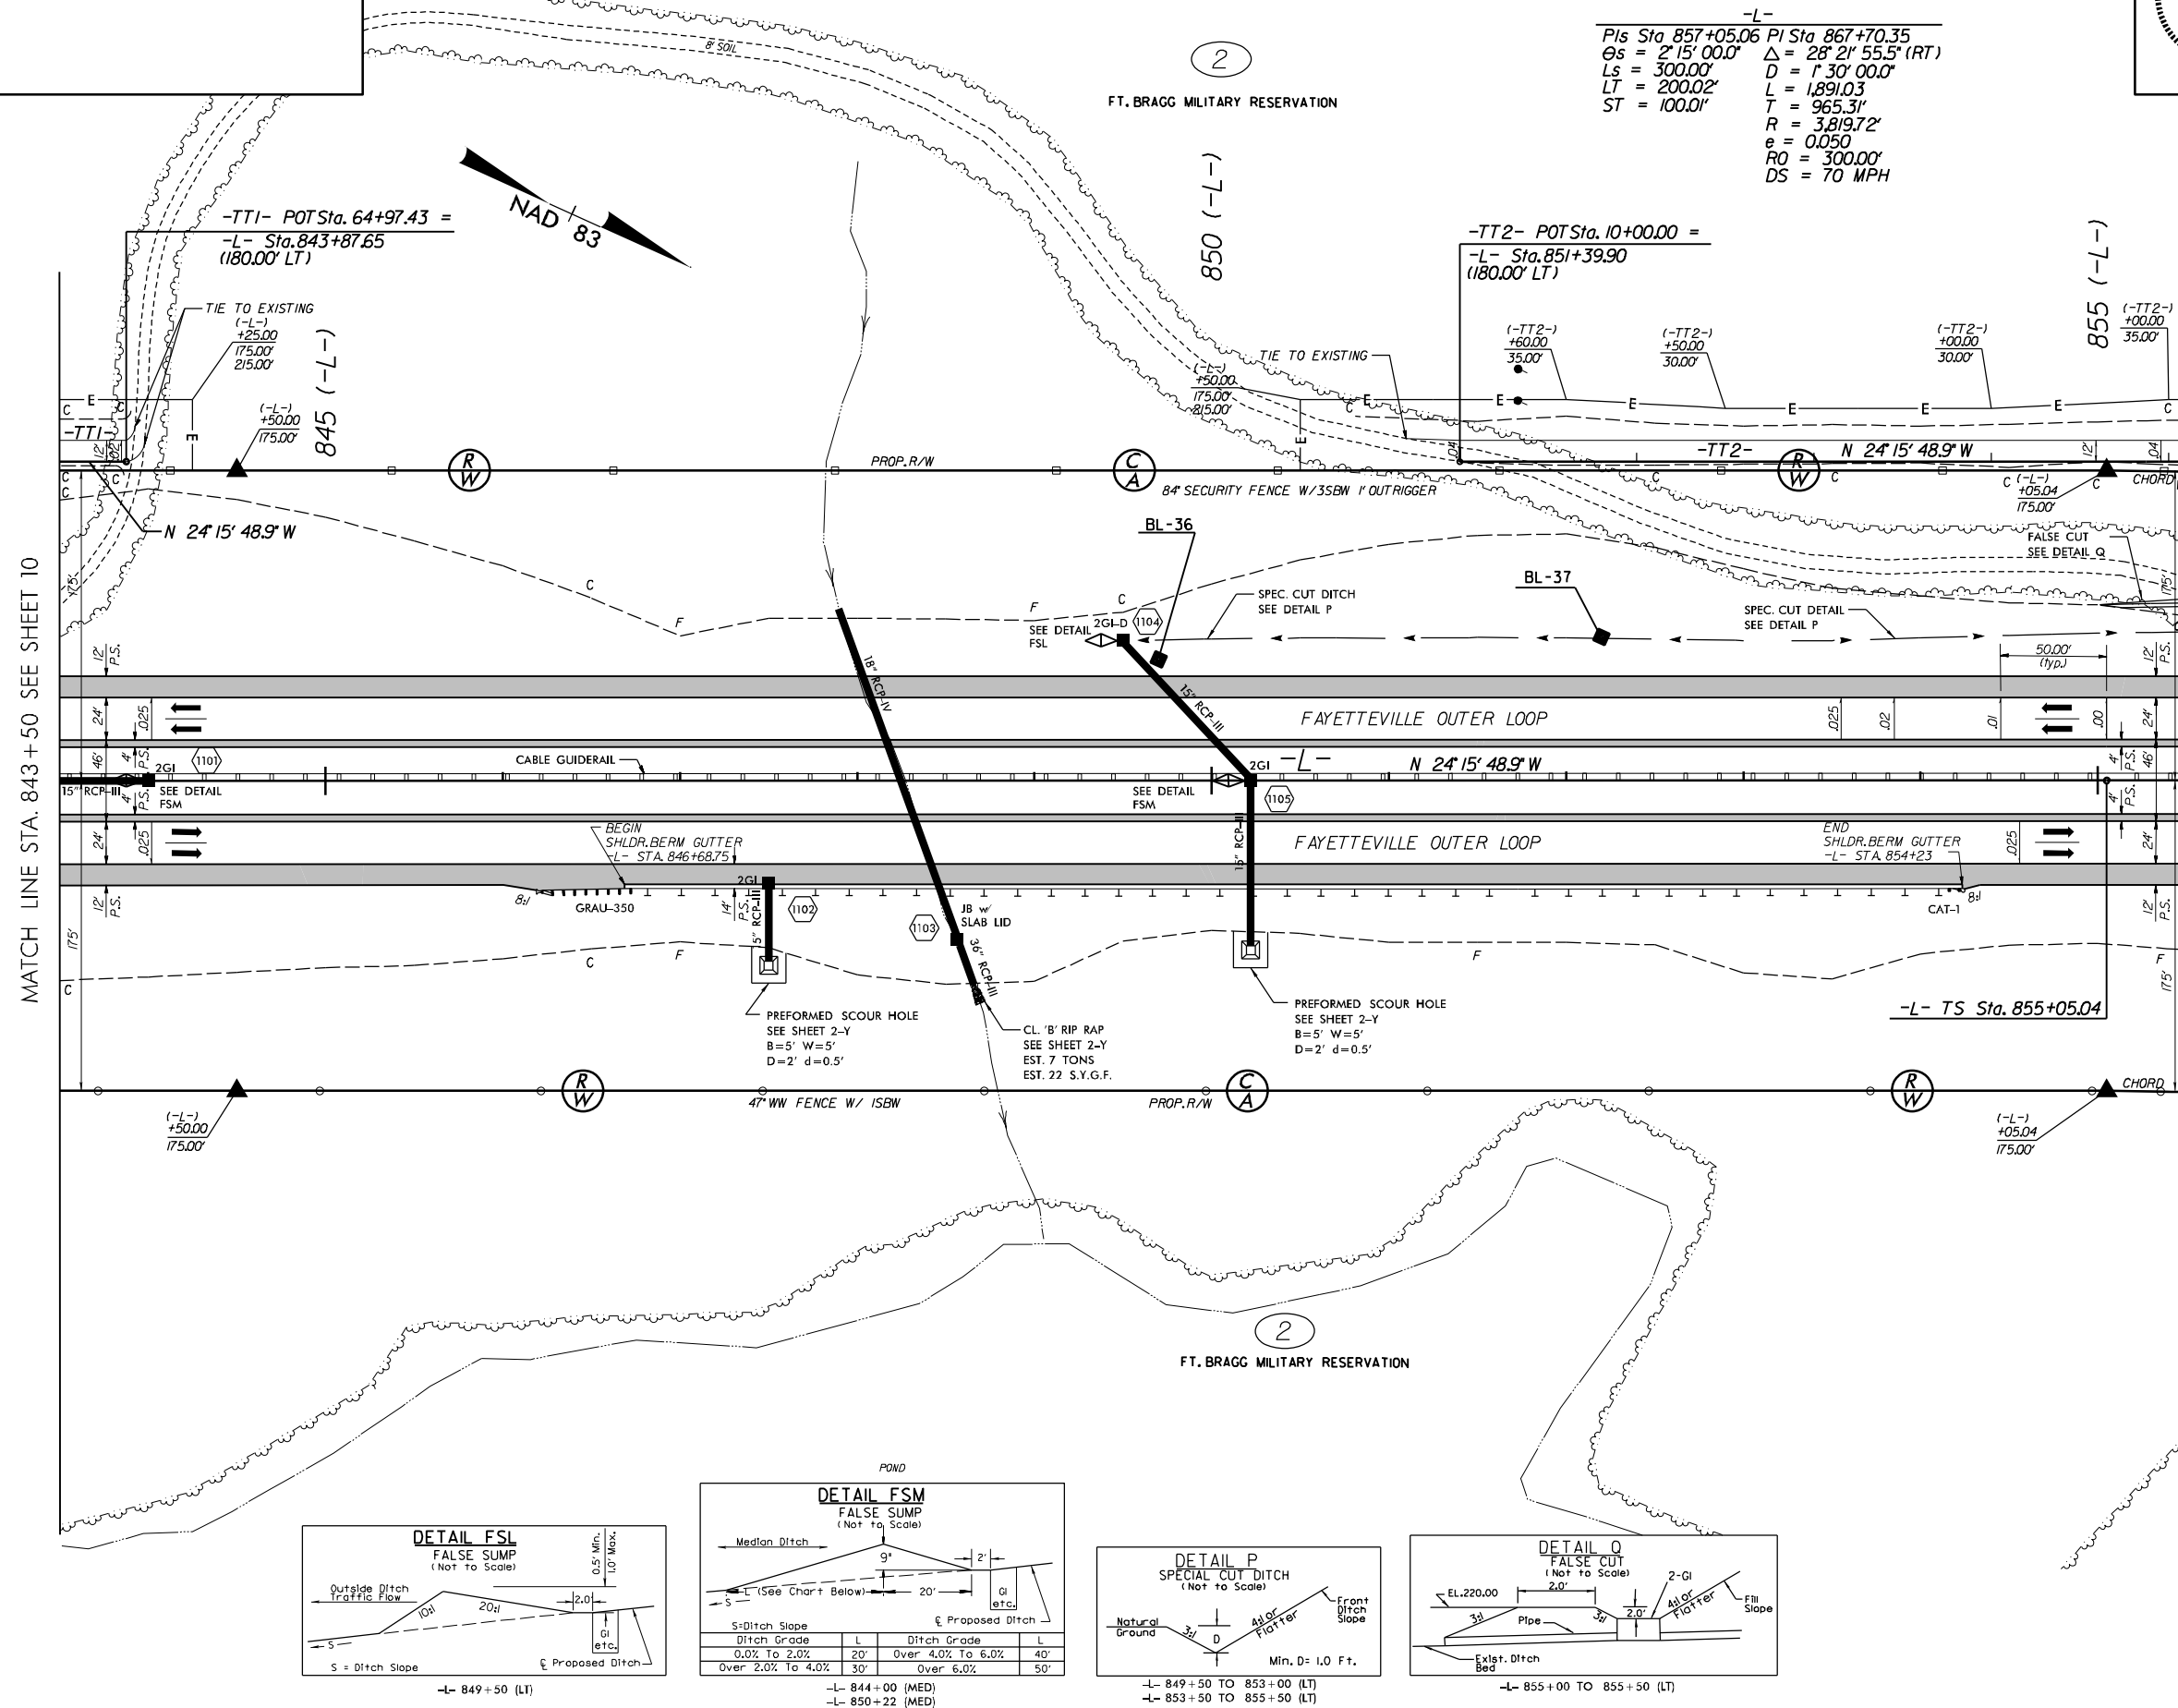

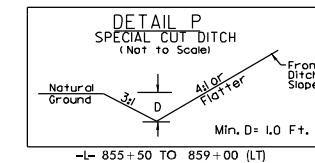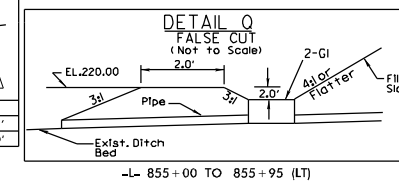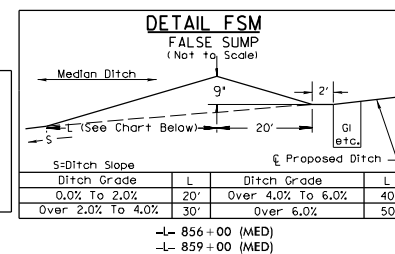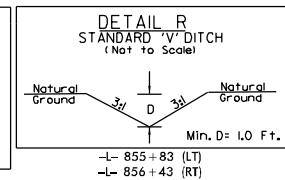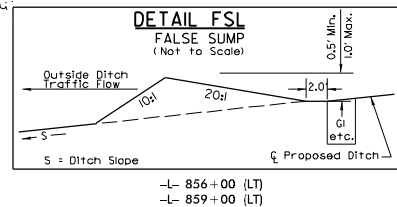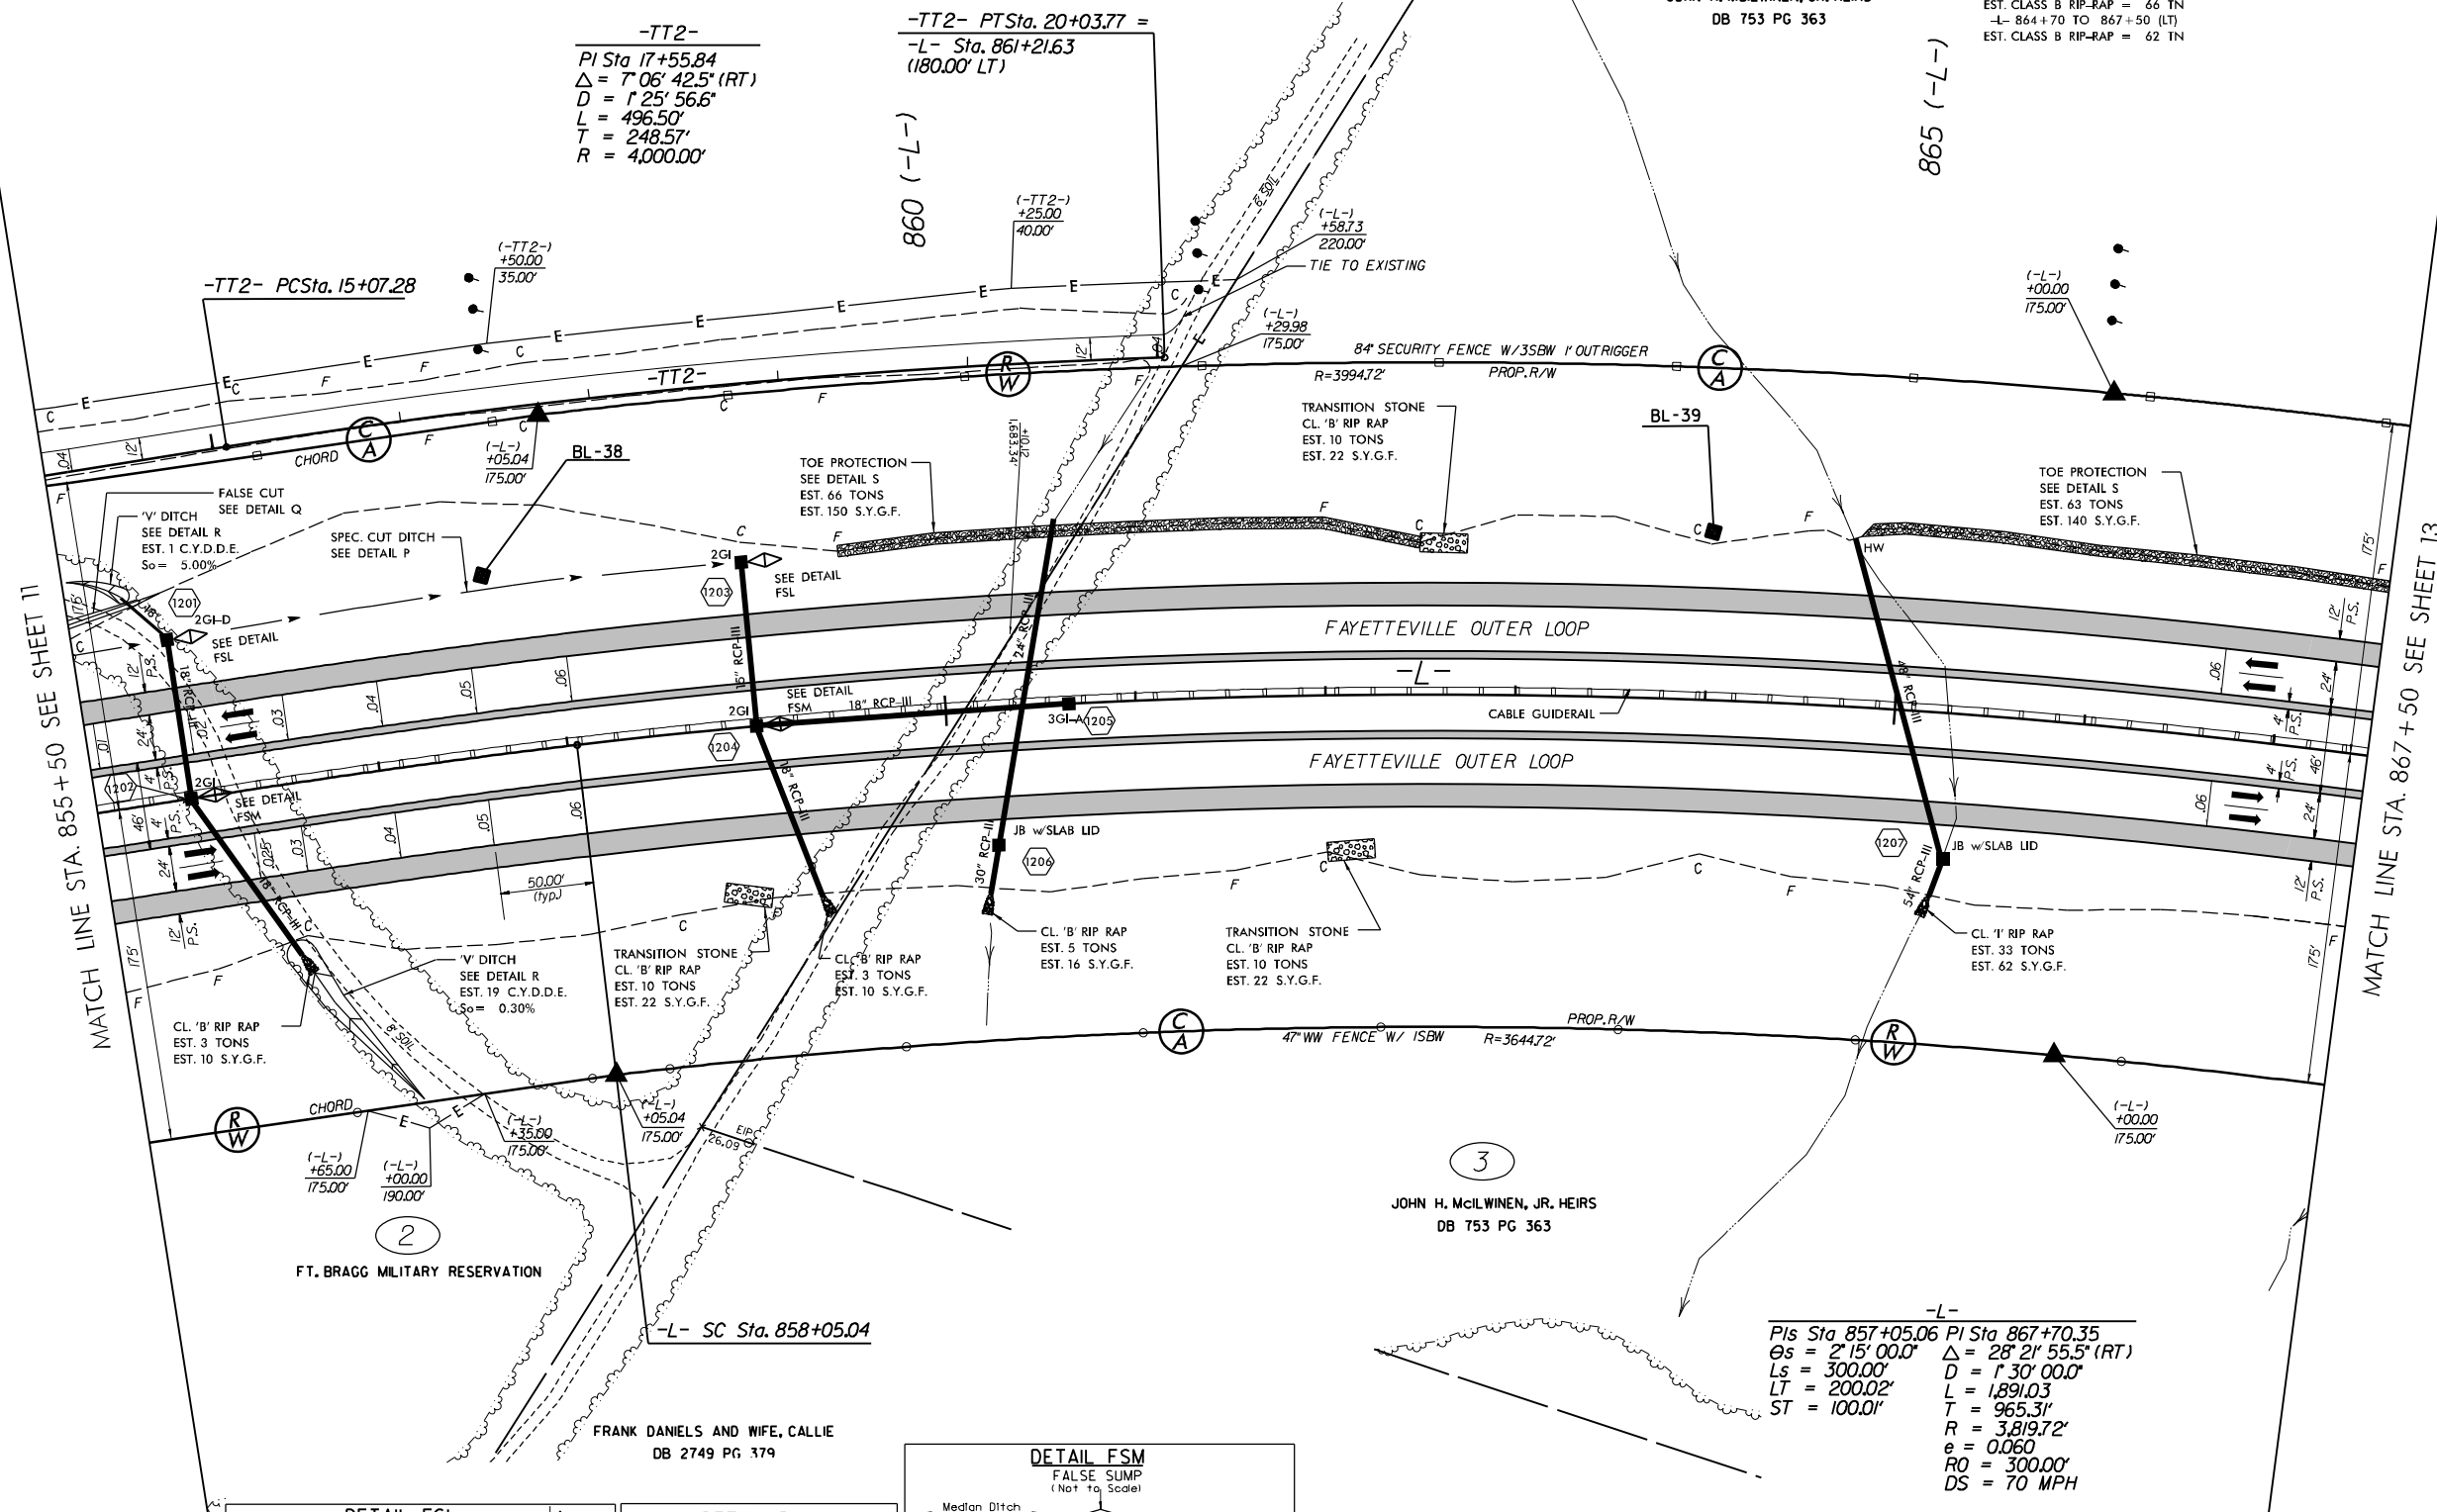 

NOTE: ALL CSP OR CAAP WILL BE ROD
LUG AND GASKET CONNECTOR

 

7/2/99

104,001,001/U259cb/Roadway/proj/U259cb.rdy_psh14

REVISIONS




PROJECT REFERENCE NO.
U-2519CB


SHEET NO.
14

ROADWAY DESIGN
ENGINEER



HYDRAULICS
ENGINEER

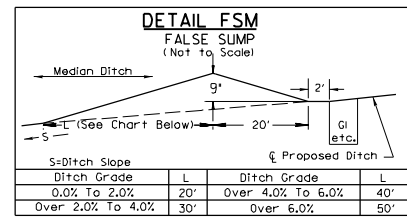



-PRI-
PI Sta 24+54.66
 $\Delta = 18^{\circ} 09' 42.4''$ (RT)
D = $0^{\circ} 58' 13.3''$
L = 1,871.65'
T = 943.74'
R = 5,904.58'

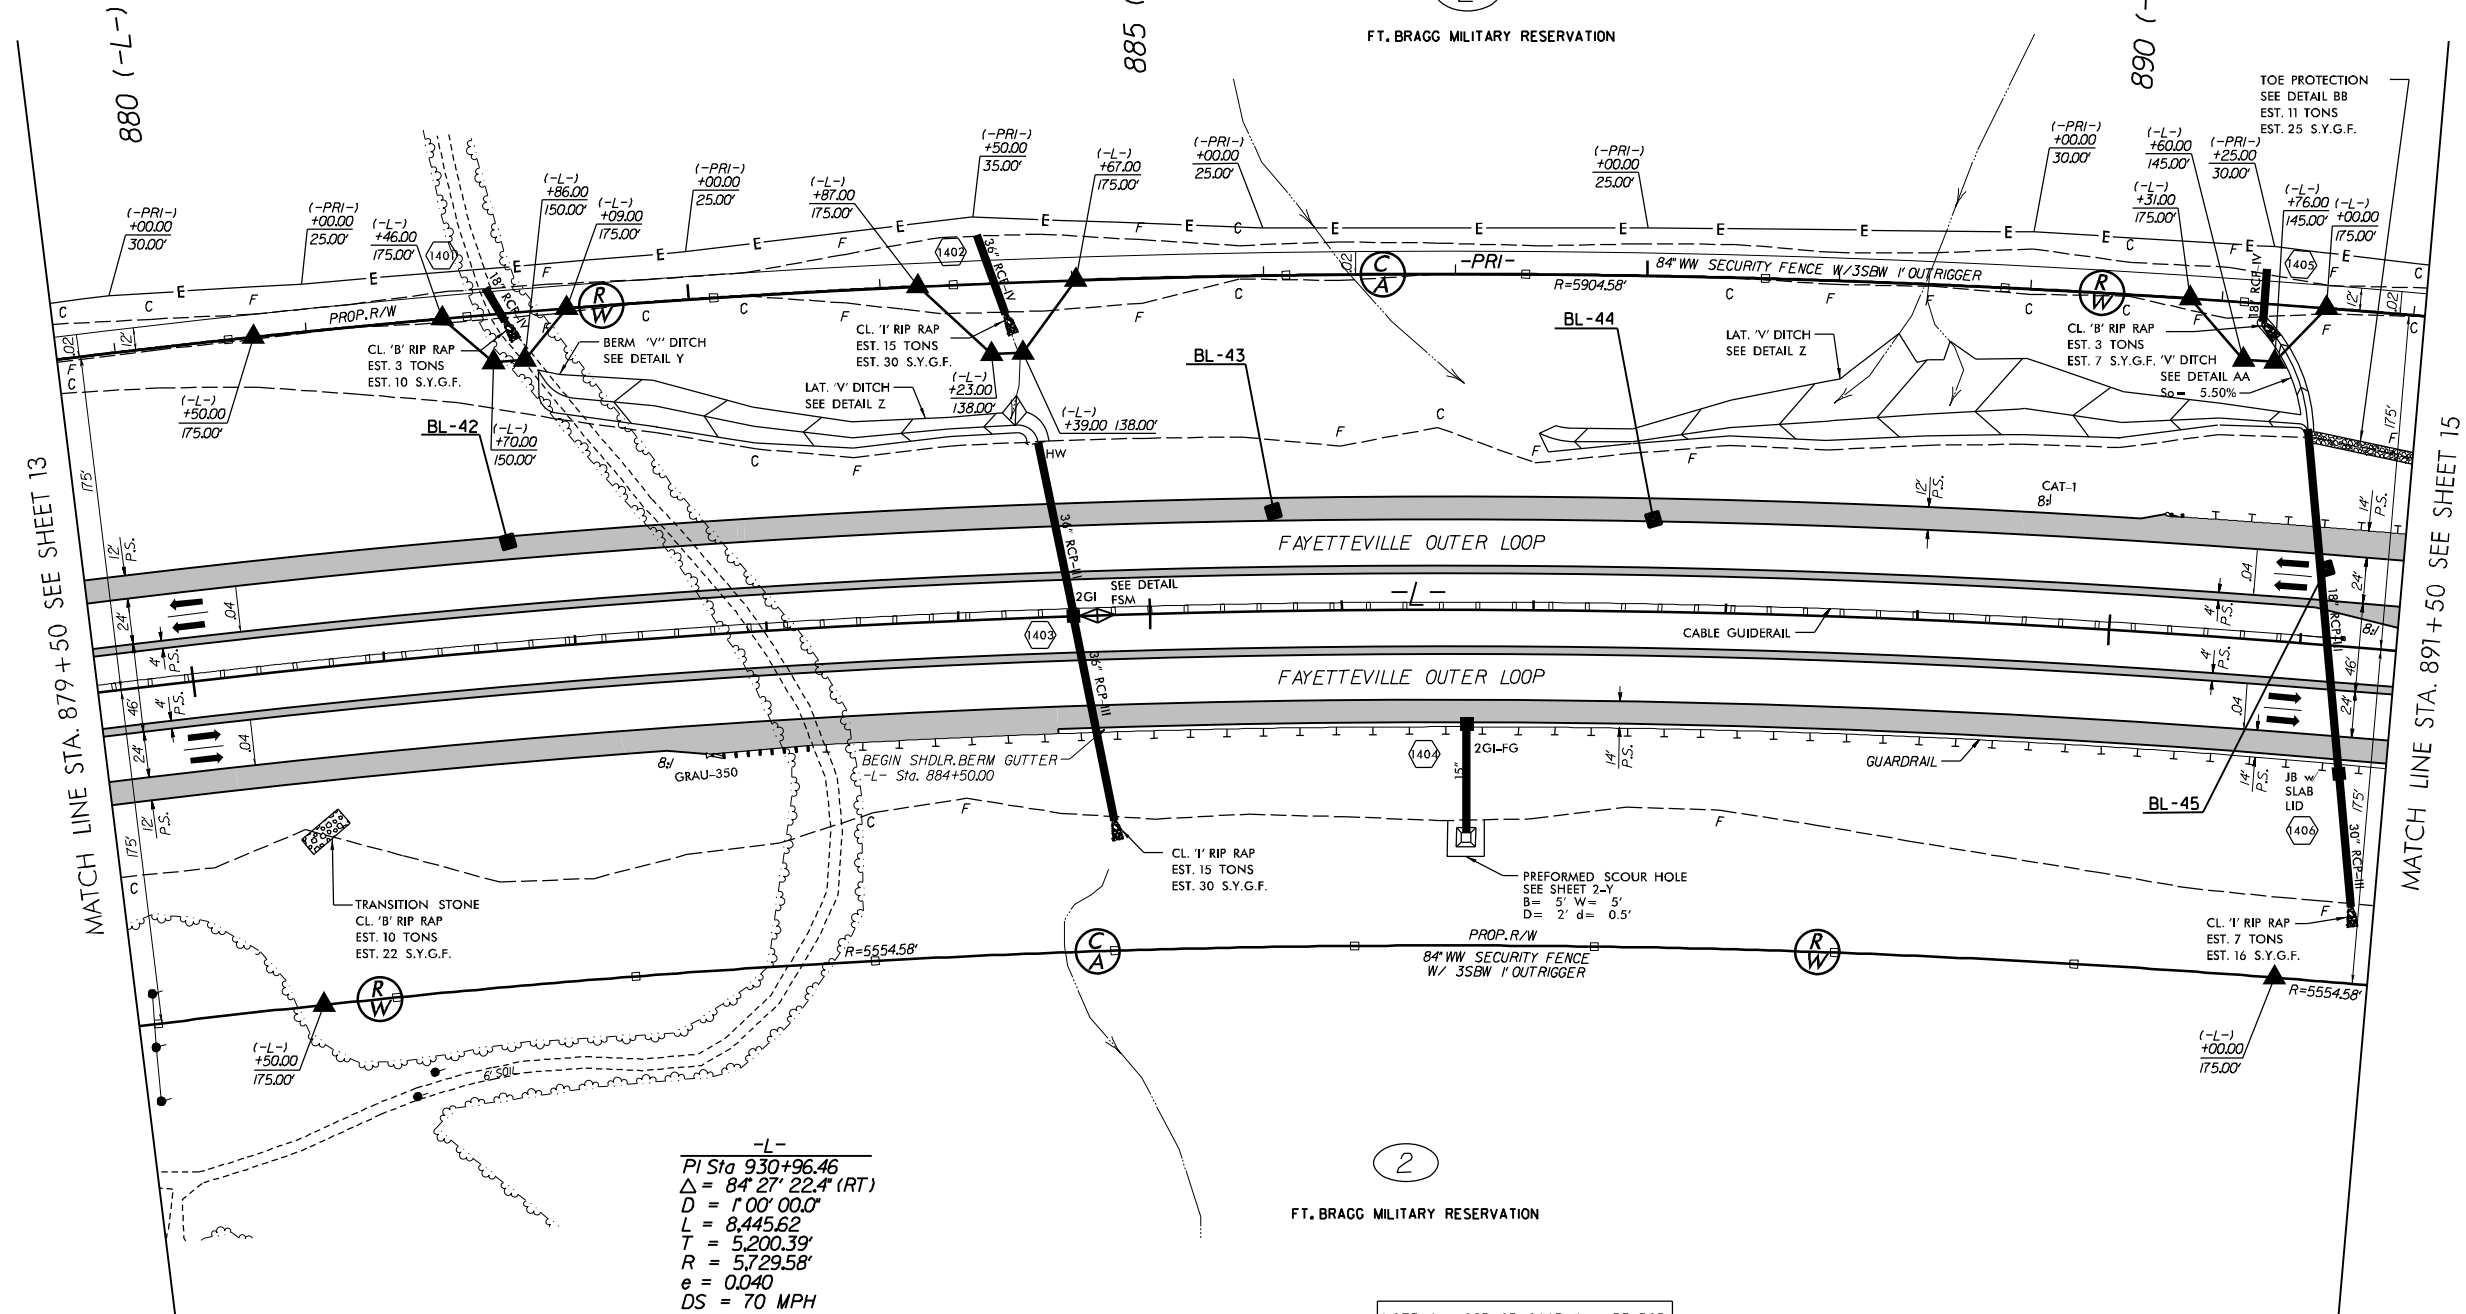

-L-
PI Sta 930+96.46
 $\Delta = 84^{\circ} 27' 22.4''$ (RT)
D = $1^{\circ} 00' 00.0''$
L = 8,445.62'
T = 5,200.39'
R = 5,729.58'
e = 0.040
DS = 70 MPH

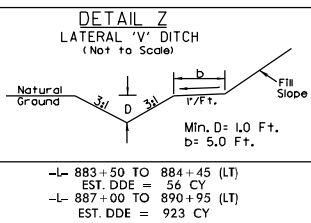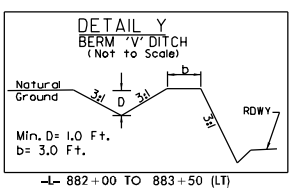



NOTE: ALL CSP OR CAAP WILL BE ROD LUG AND GASKET CONNECTOR

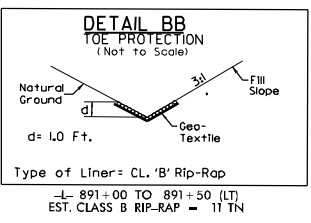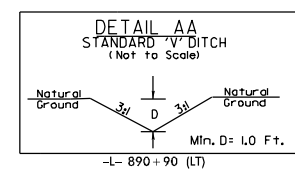


SEE SHEET 37 FOR -L- PROFILE
SEE SHEET 59 FOR -PRI- PROFILE


SEE SHEET 37 FOR -L- PROFILE
SEE SHEET 59 FOR -PR- PROFILE
SEE SHEET 60 FOR -PR2A- PROFILE
SEE SHEET 2-5 FOR BRIDGE SKETCH
FOR STRUCTURE PLANS, SEE SHEET S- THRU S-

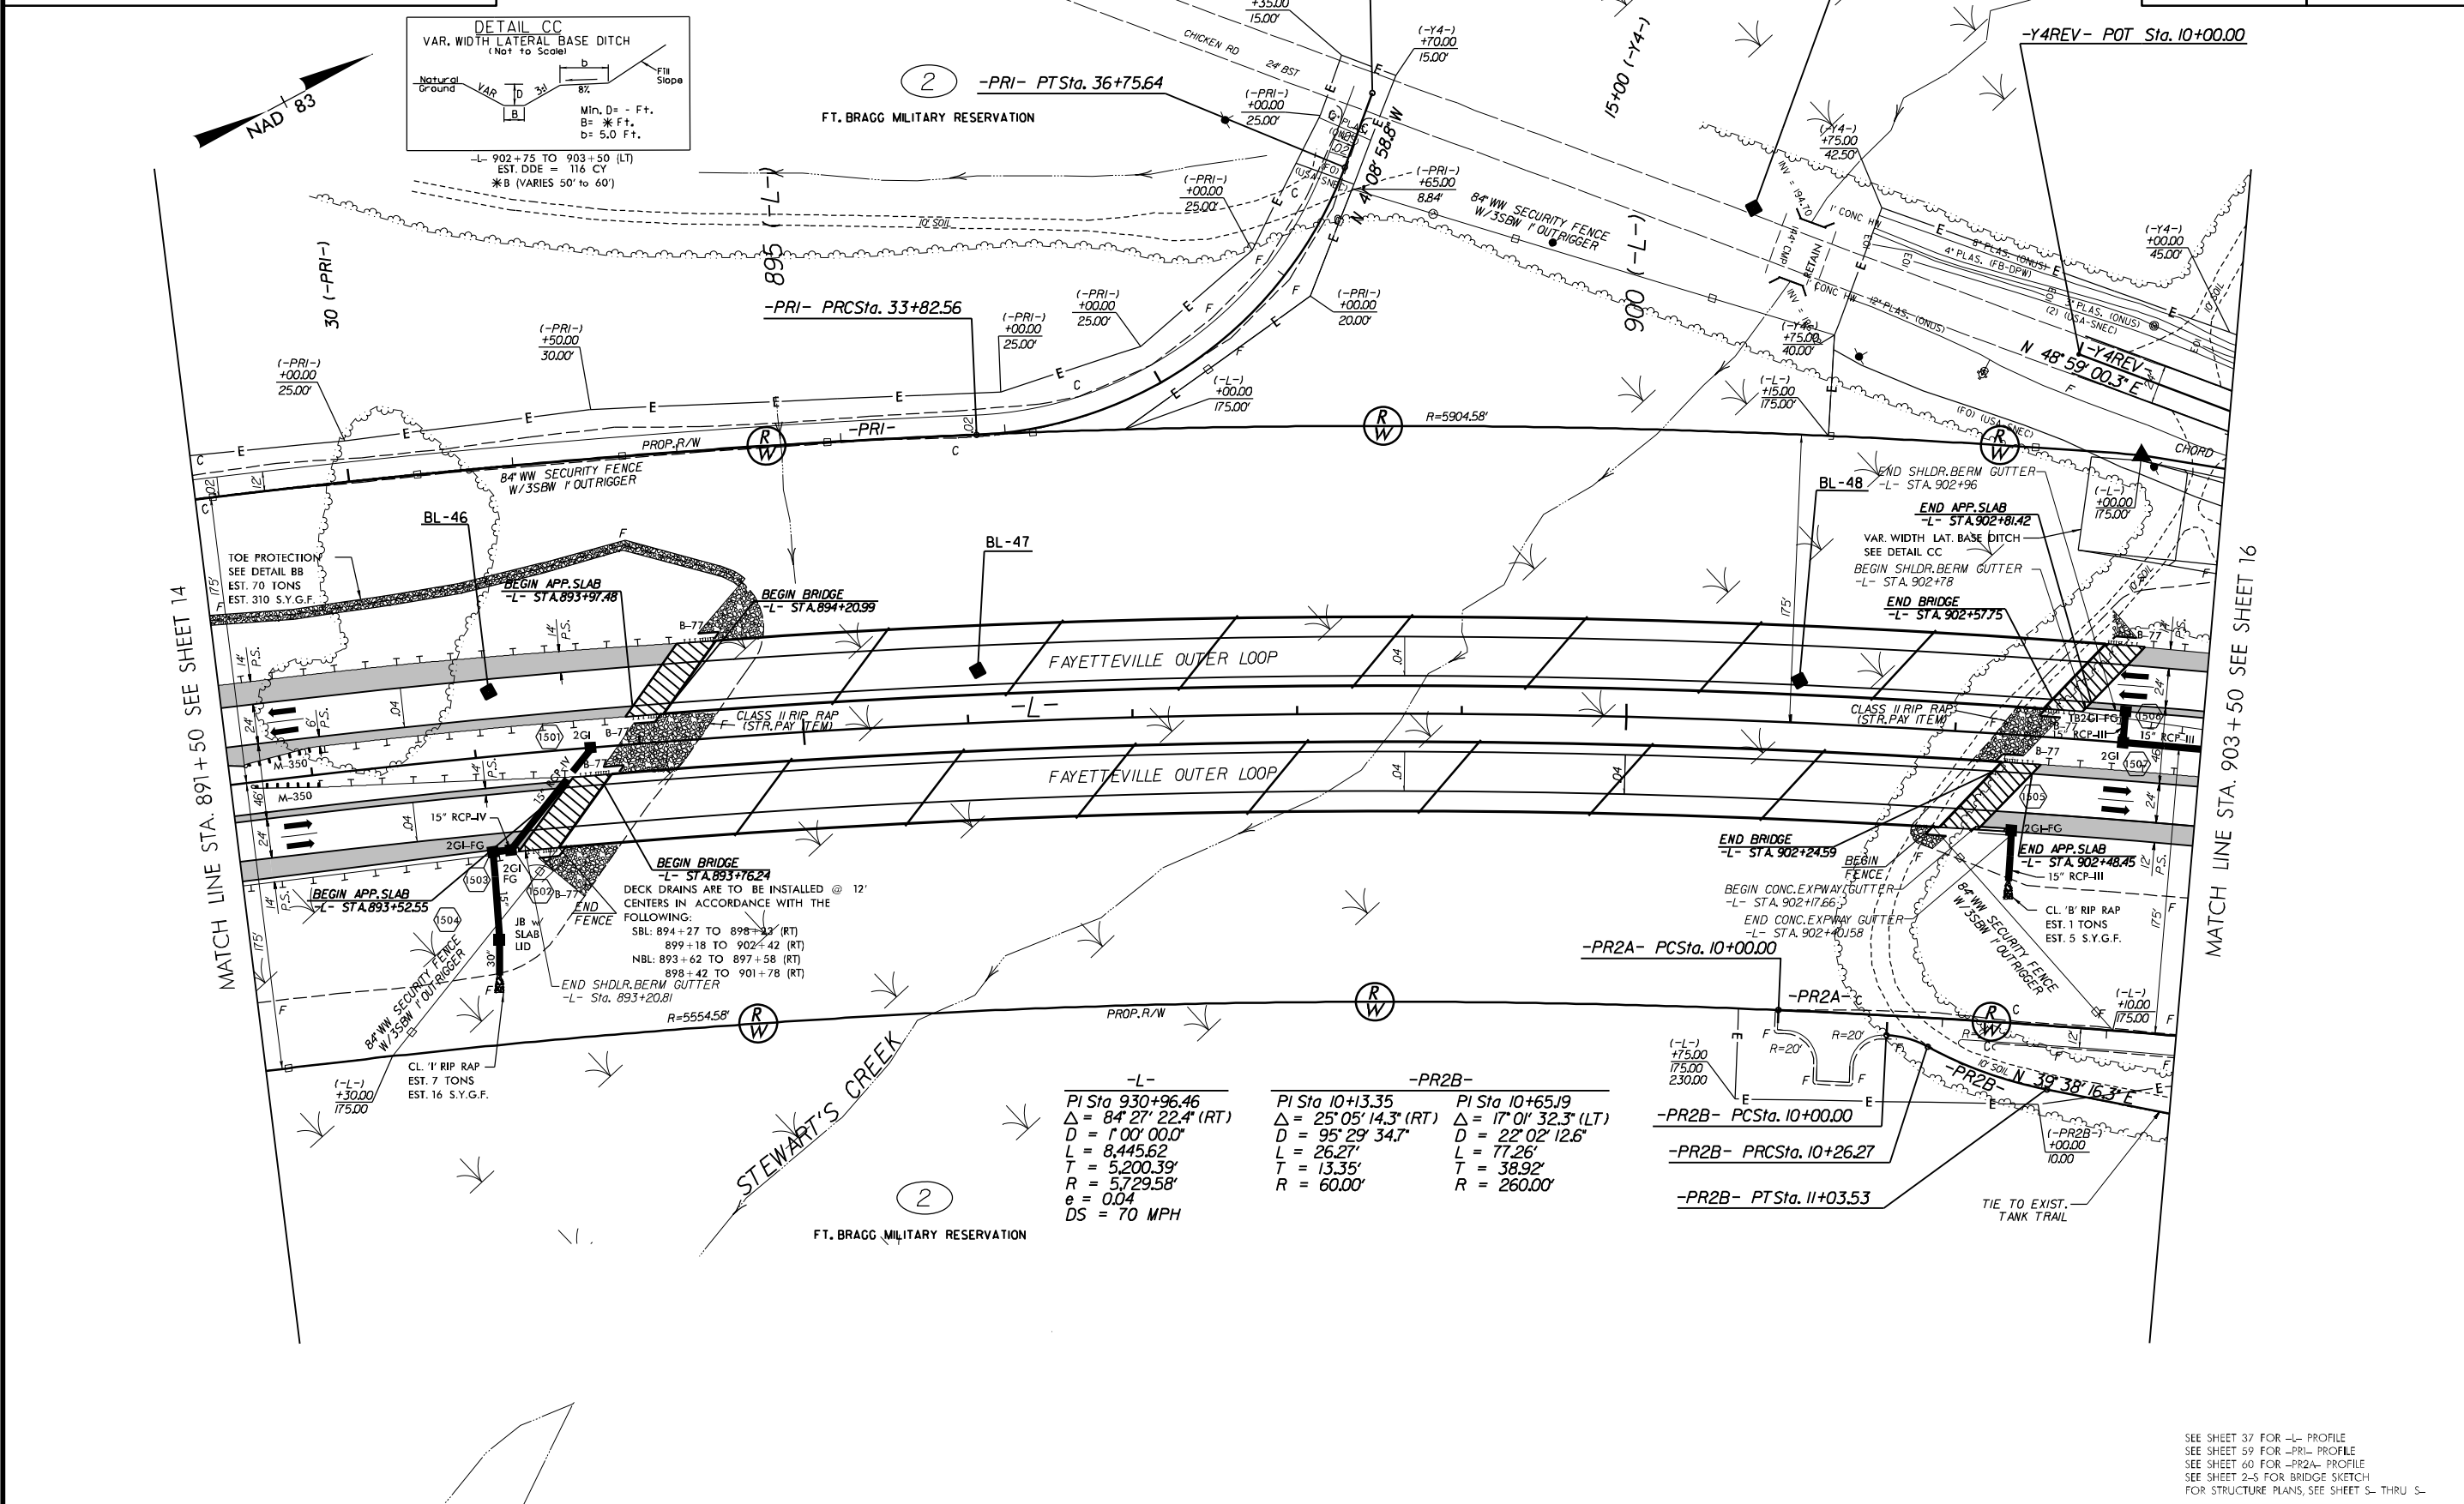

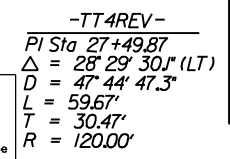


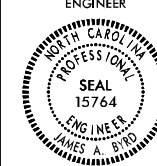

NAD + 8'

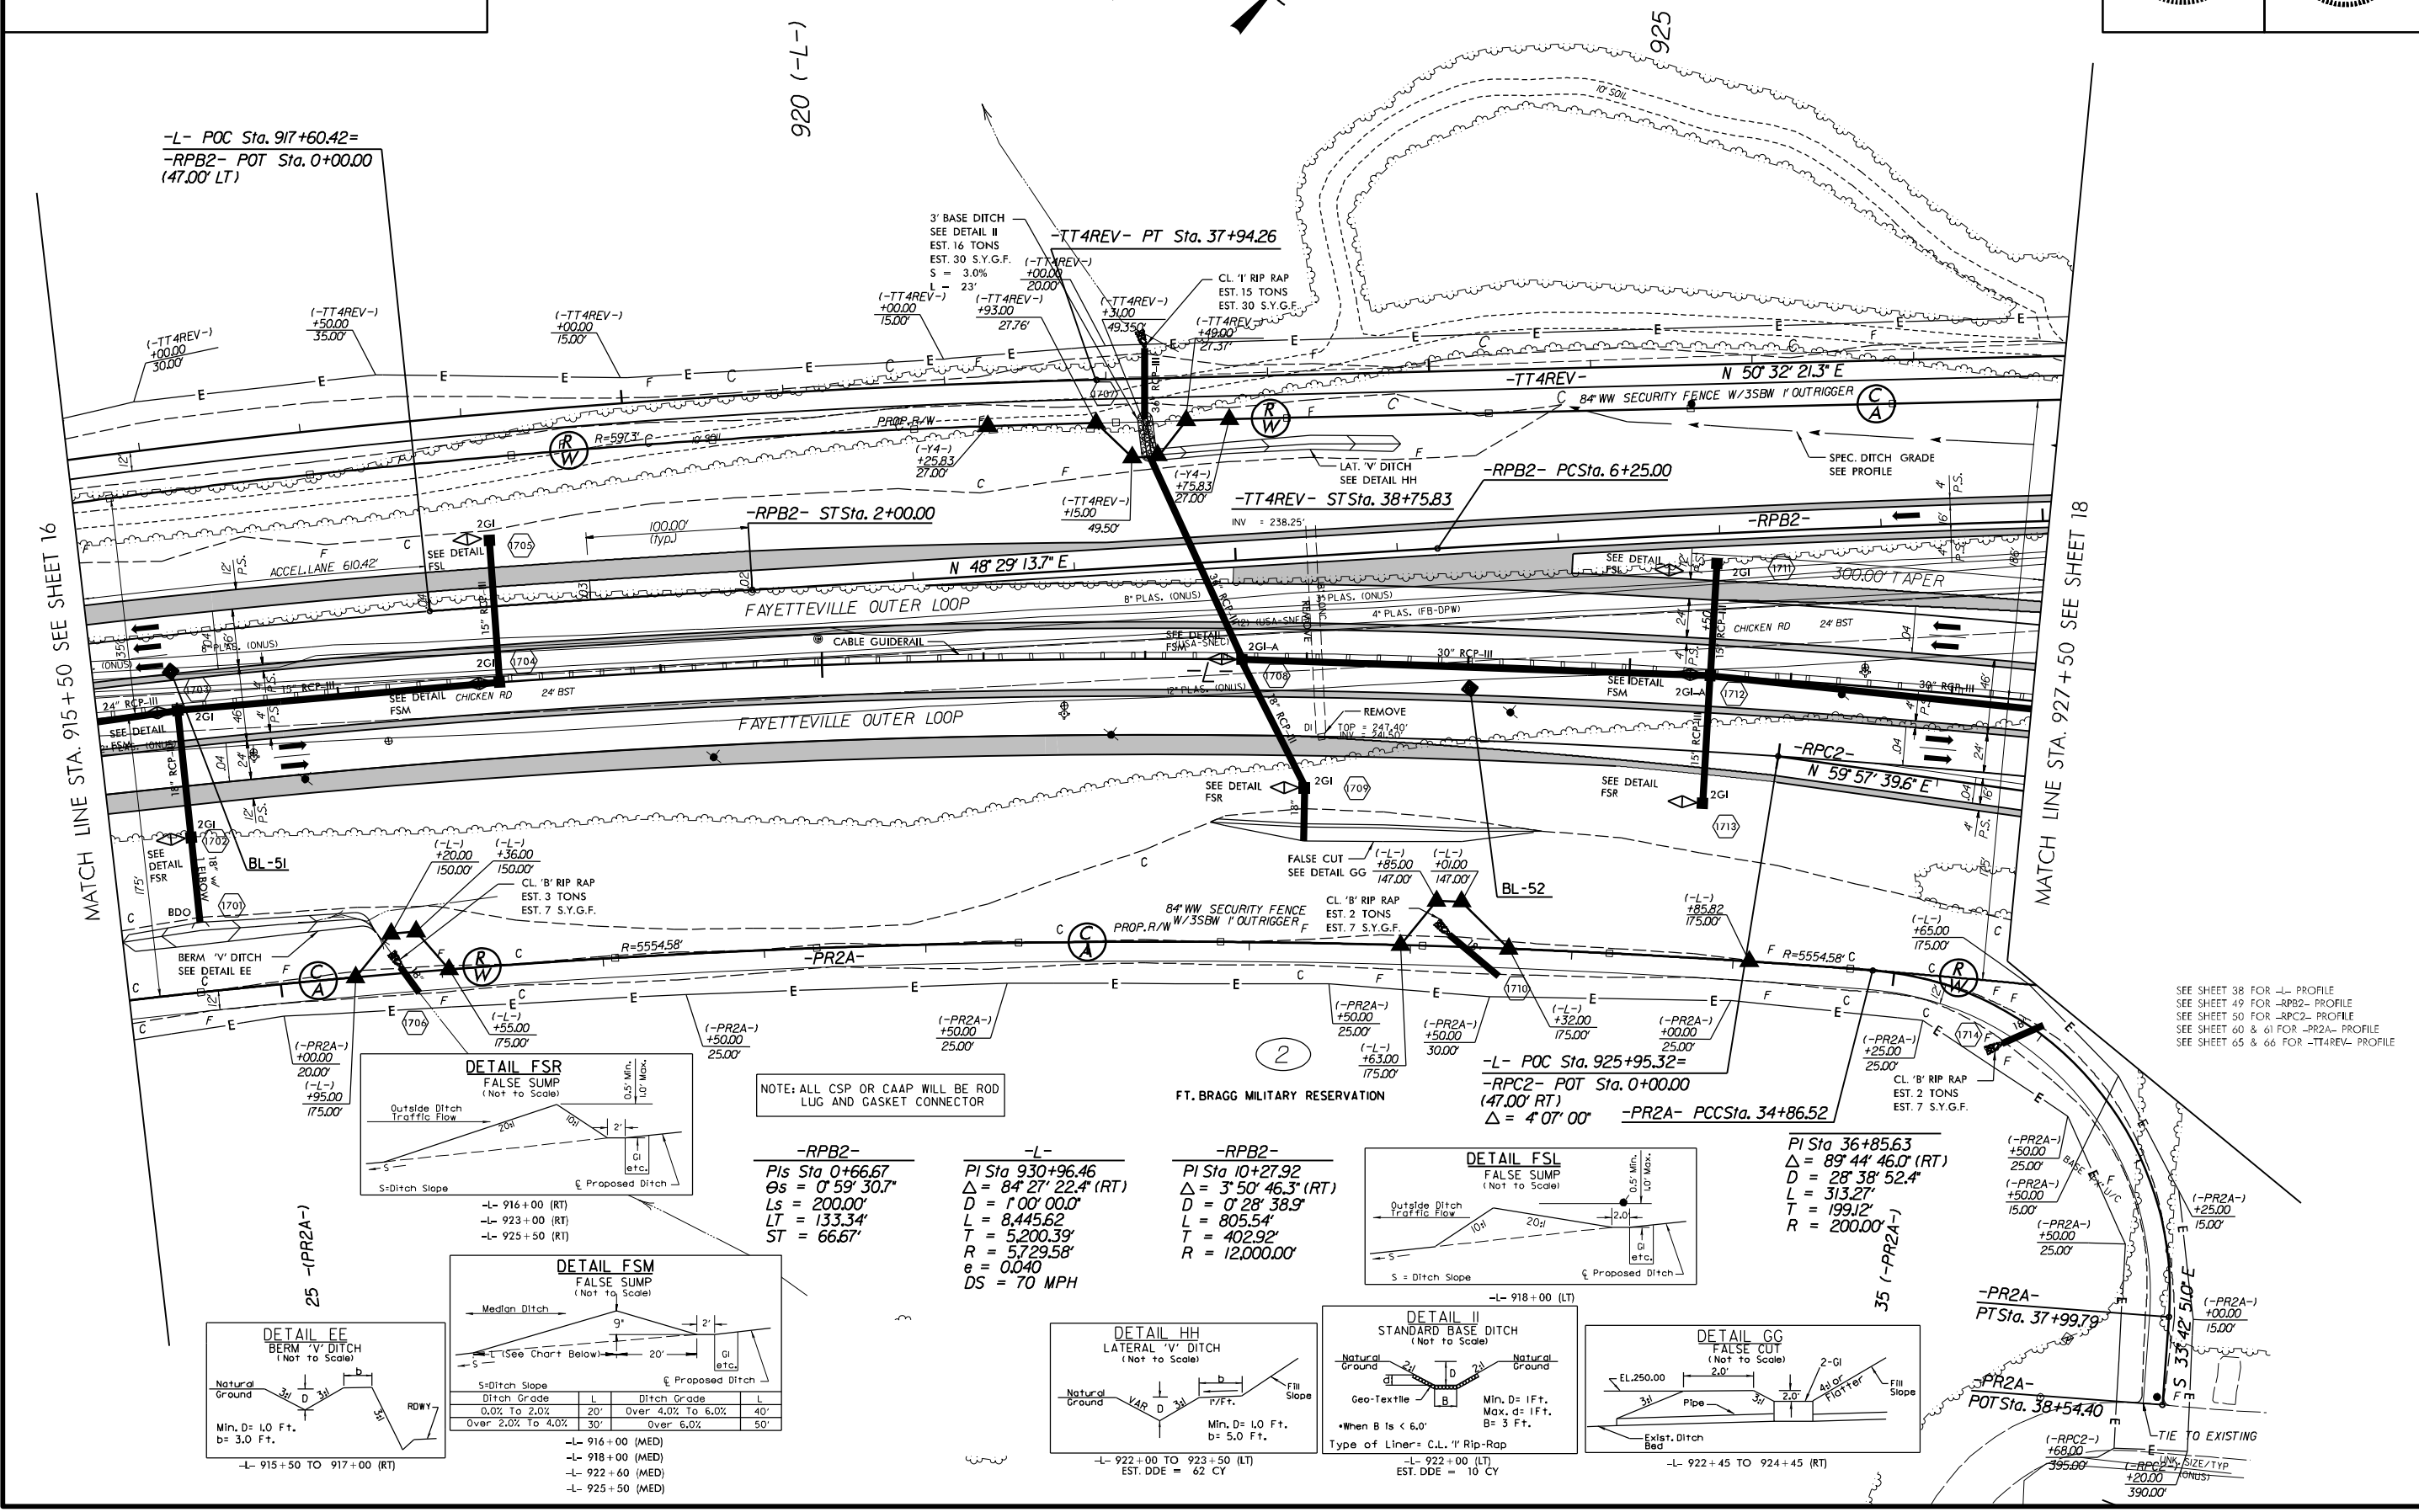

12:15:57 AM

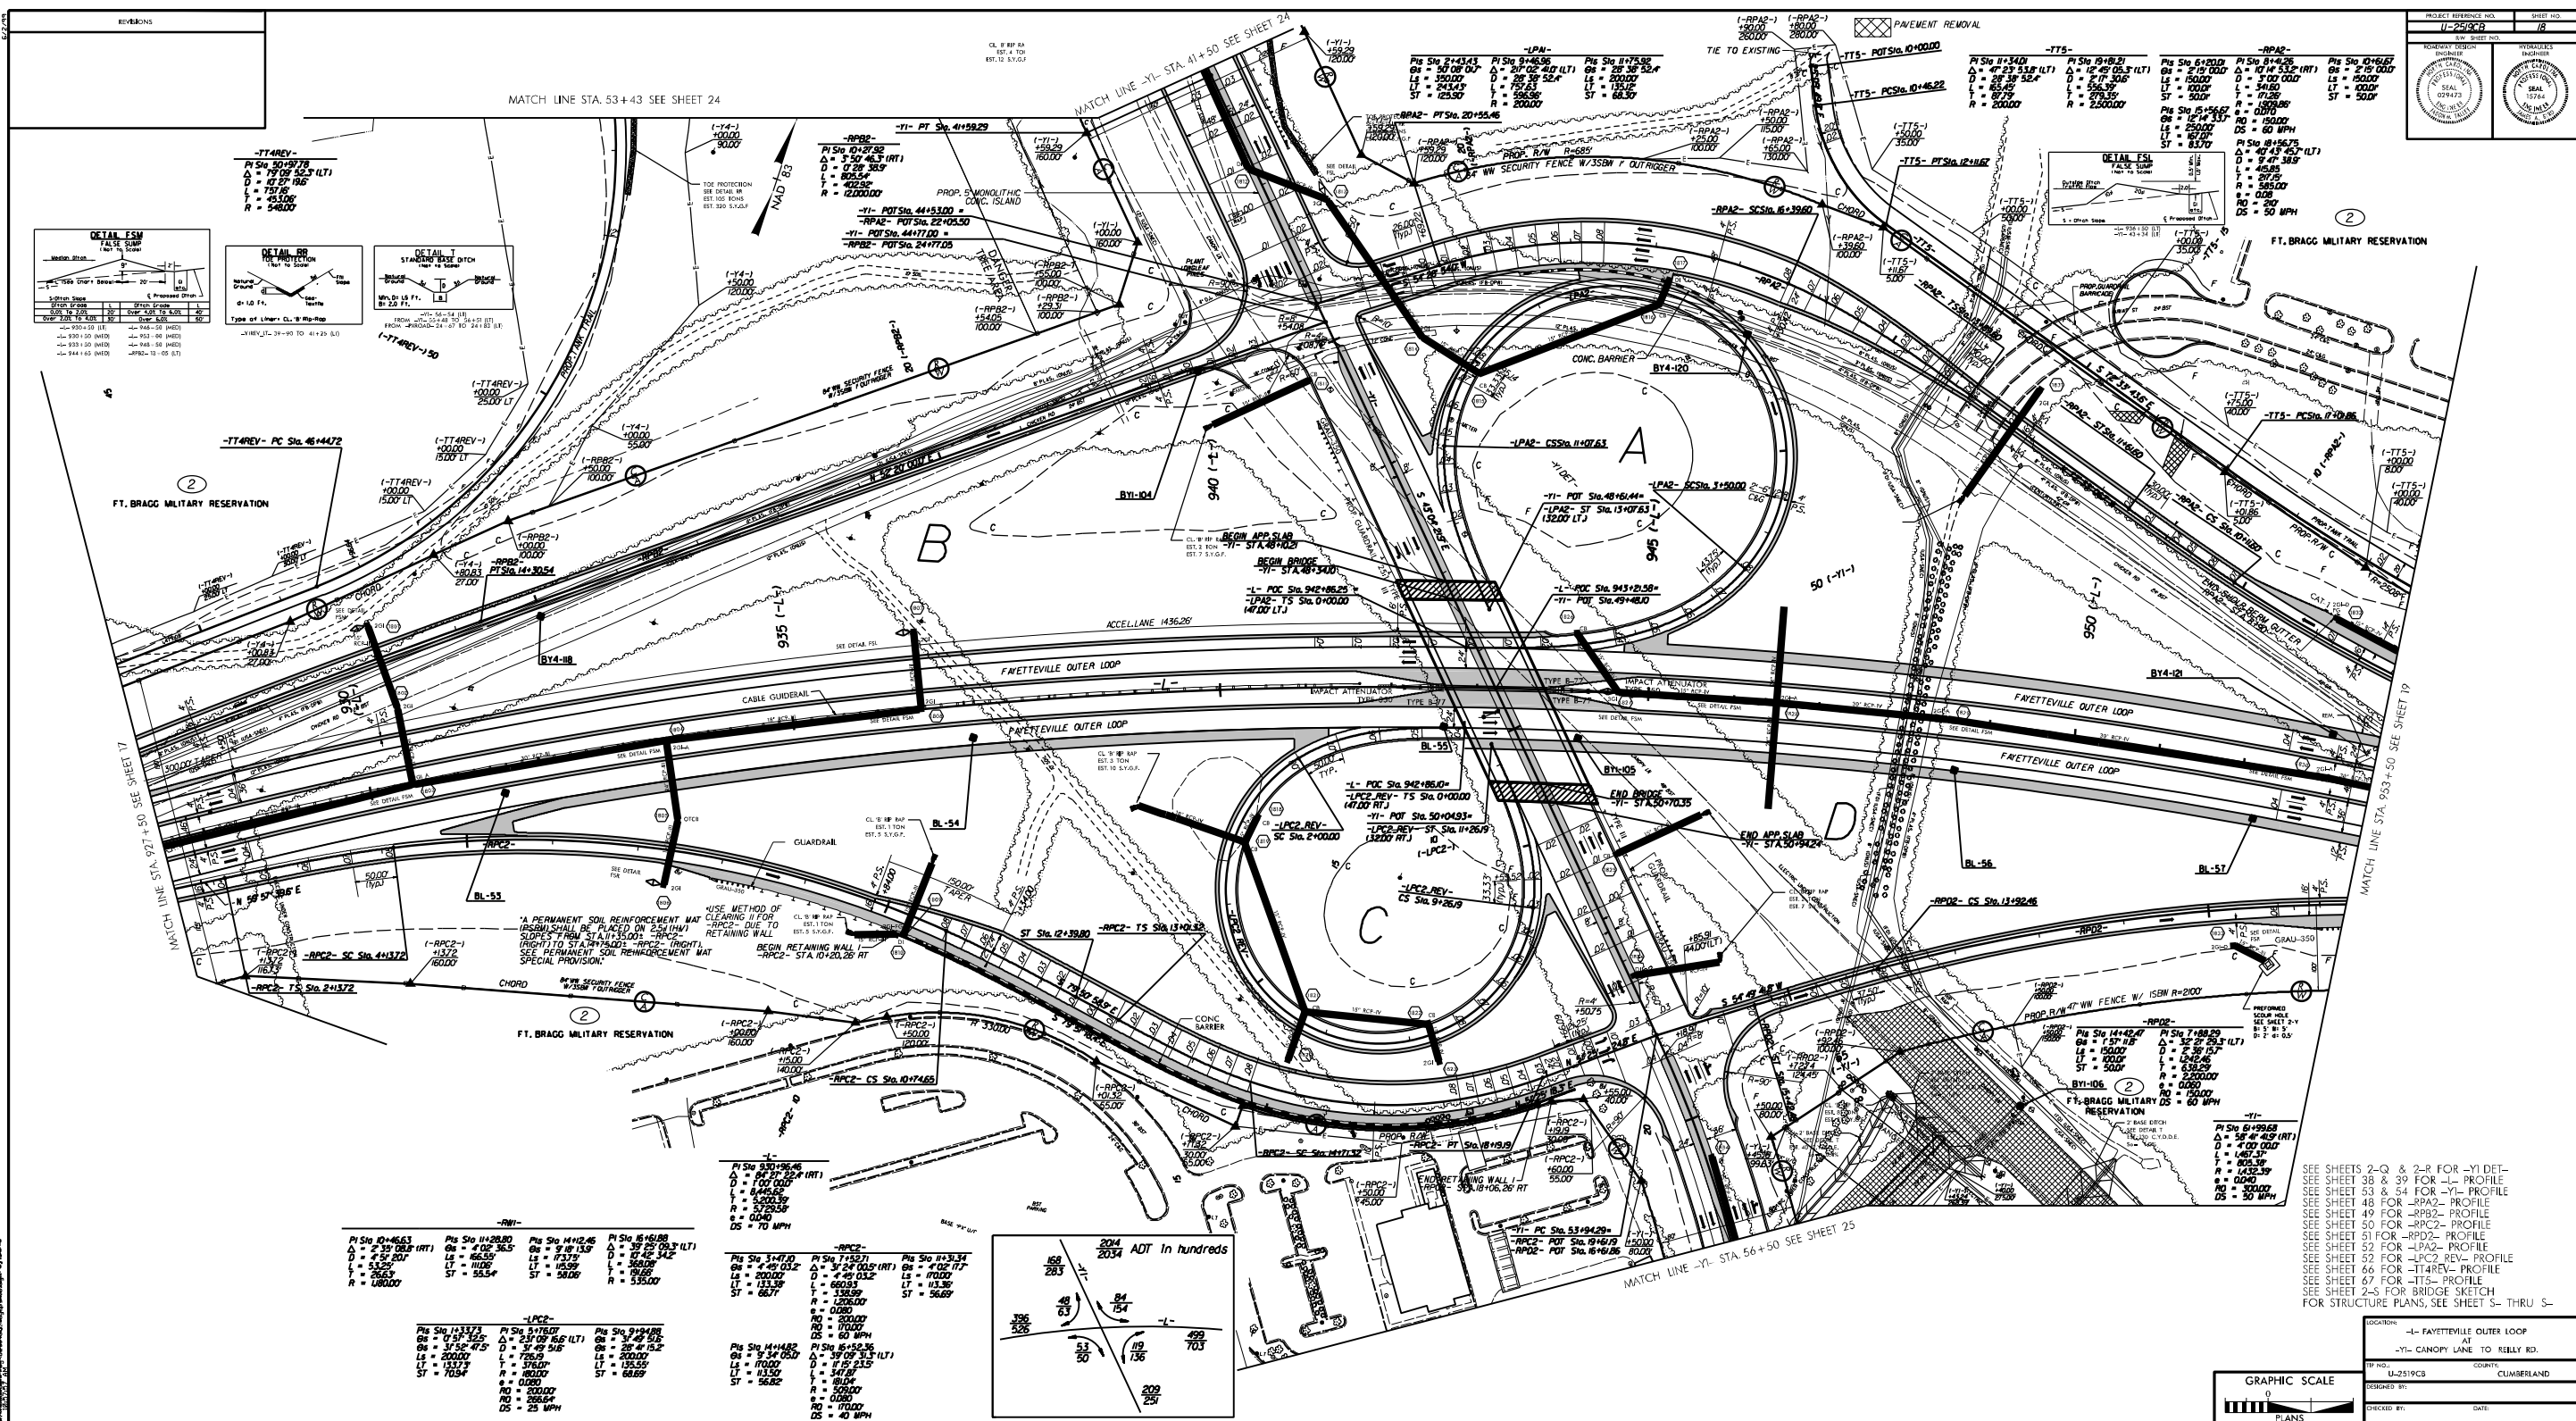



$-L-$	
$Pl\ St\alpha\ 930+96.46$	$Pl\ s\ St\alpha\ 964+08.36$
$\Delta = 84^{\circ}27'22.4''(RT)$	$\Theta s = 1^{\circ}00'00.0''$
$D = 1^{\circ}00'00.0''$	$Ls = 200.00'$
$L = 8,445.62$	$LT = 133.34'$
$T = 5,200.39'$	$ST = 66.67'$
$R = 5,729.58'$	
$e = 0.040$	
$RO = 200.00'$	
$DS = 70\ MPH$	

7/2/99

REVISIONS



PROJECT REFERENCE NO.


U-2519CB

SHEET NO.

20

ROADWAY DESIGN

ENGINEER

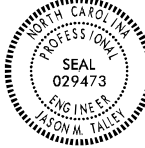

HYDRAULICS

ENGINEER



MATCH LINE STA. 965+50 SEE SHEET 19

MATCH LINE STA. 977+00 SEE SHEET 21



-TT5-		
PI Sta 36+26.83	PI Sta 39+53.40	PI Sta 40+86.12
$\Delta = 32^\circ 11' 20.2''$ (LT)	$\Delta = 78^\circ 26' 19.2''$ (RT)	$\Delta = 49^\circ 23' 16.5''$ (LT)
$D = 14^\circ 19' 26.2''$	$D = 229^\circ 10' 59.2''$	$D = 114^\circ 35' 29.6''$
$L = 224.72'$	$L = 34.23'$	$L = 43.10'$
$T = 115.41'$	$T = 20.40'$	$T = 22.99'$
$R = 400.00'$	$R = 25.00'$	$R = 50.00'$

END VISUAL BARRIER WALL 4
-VB4- STA.13+95.37
-Y2- STA.21+90.09 (60.65' RT)

END RETAINING WALL 5
-RW5- STA.39+46.21
-Y2- STA.22+00.00 (74.32' RT)

FT. BRAGG MILITARY RESERVATION
V DITCH
SEE DETAIL KK
EST. 12 C.Y.D.D.E.
 $S_o = 0.00\%$

END RETAINING WALL 2
-RW2- STA.36+53.50
-TT5- STA.36+53.50 (10' RT)
-Y2- STA.24+97.75 (73.91' RT)

END VISUAL BARRIER WALL 2
-VB2- STA.25+26.80
-L- STA.969+32.37 (59' LT)

END VISUAL BARRIER WALL 3
-VB3- STA.10+00.00
-L- STA.977+16.4 (59.00' LT)

END VISUAL BARRIER WALL 5
-VB5- STA.11+64.37
-L- STA.972+03.55 (60.74' LT)

END VISUAL BARRIER WALL 5
-VB5- STA.11+64.37
-L- STA.972+03.55 (60.74' LT)

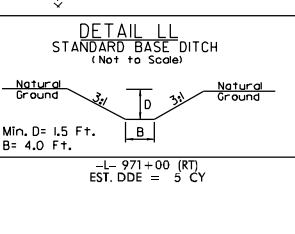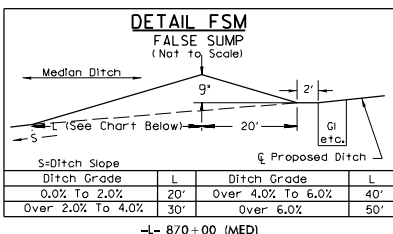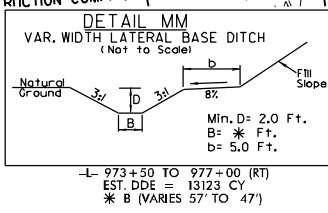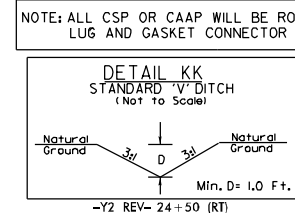

-Y2- CURVE DATA

PI Sta 24+94.98	PIs Sta 26+82.90	PIs Sta 28+82.91
$\Delta = 3^\circ 24' 00.0''$ (RT)	$\Delta = 0^\circ 55' 26.9''$	$\Delta = 1^\circ 17' 53.7''$
$D = 1^\circ 13' 55.8''$	$L_s = 150.00'$	$L_s = 150.00'$
$L = 275.94'$	$LT = 100.00'$	$LT = 100.00'$
$T = 138.01'$	$ST = 50.00'$	$ST = 50.00'$
$R = 4650.00'$		

SEE SHEET 40 FOR -L- PROFILE
SEE SHEET 68 FOR -TT5- PROFILE
SEE SHEET 2-7 FOR BRIDGE SKETCH
FOR STRUCTURE PLANS, SEE SHEET S- THRU S-

7/2/99

104.D01.00/U2519cb/Roadway/brj/U2519cb.rdy.pst21

REVISIONS



PROJECT REFERENCE NO.

U-2519CB

SHEET NO.

21







ROADWAY DESIGN

ENGINEER



HYDRAULICS

ENGINEER

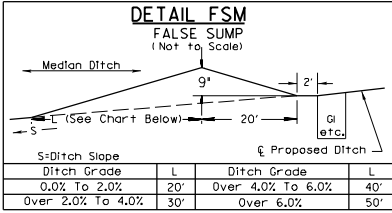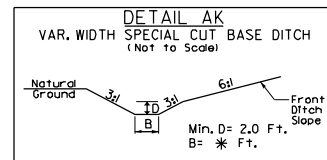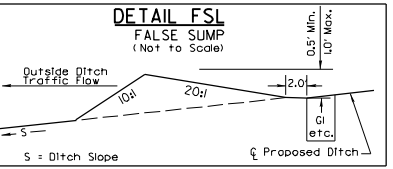 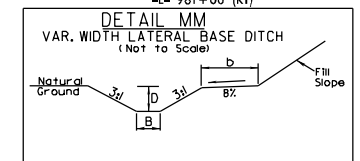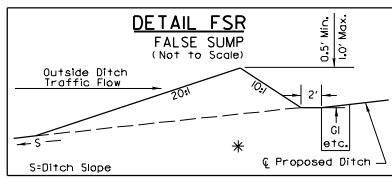

-TT5-

PI Sta 54+26.45	PI Sta 56+42.01	PI Sta 58+26.80
$\Delta = 100' 53' 02.50''$ (RT)	$\Delta = 59' 14' 07.8''$ (RT)	$\Delta = 90' 00' 00.6''$ (RT)
$D = 38' 11' 49.9''$	$D = 114' 35' 29.6''$	$D = 114' 35' 29.6''$
$L = 264.1'$	$L = 51.69'$	$L = 78.54'$
$T = 181.59'$	$T = 28.42'$	$T = 50.00'$
$R = 150.00'$	$R = 50.00'$	$R = 50.00'$

-L- MEDIAN
-LTEOP2-

PIs Sta 1+33.34
$\Theta s = 1' 06' 28.9''$
$Ls = 200.00'$
$LT = 133.34'$
$ST = 66.67'$

-L-

PIs Sta 978+96.73	PI Sta 986+51.27
$\Theta s = 1' 06' 06.6''$	$\Delta = 15' 04' 15.8''$ (LT)
$Ls = 200.00'$	$D = 1' 06' 06.6''$
$LT = 133.34'$	$L = 1,367.81'$
$ST = 66.67'$	$T = 687.87'$
	$R = 5,200.00'$
	$DS = 70$ MPH

-L- MEDIAN
-LTEOP2-

PI Sta 8+83.47
$\Delta = 15' 03' 31.3''$ (LT)
$D = 1' 06' 06.6''$
$L = 1,359.06'$
$T = 683.47'$
$R = 5,171.00'$
$e = 0.040$
$RO = 200.00'$

-L- MEDIAN
-RTEOP2-

PIs Sta 1+79.48	PI Sta 9+31.42
$\Theta s = 1' 18' 53.6''$	$\Delta = 14' 38' 42.0''$ (LT)
$Ls = 240.00'$	$D = 1' 05' 44.6''$
$LT = 160.00'$	$L = 1,336.55'$
$ST = 80.00'$	$T = 671.94'$
	$R = 5,229.00'$
	$e = 0.040$
	$RO = 240.00'$

NOTE: ALL CSP OR CAAP WILL BE ROD LUG AND GASKET CONNECTOR


-TT5REV-

PI Sta 54+26.45	PI Sta 56+42.01	PI Sta 57+93.51
$\Delta = 100' 53' 02.50''$ (RT)	$\Delta = 59' 14' 07.8''$ (RT)	$\Delta = 80' 33' 56.6''$ (RT)
$D = 38' 11' 49.9''$	$D = 114' 35' 29.6''$	$D = 114' 35' 29.6''$
$L = 264.1'$	$L = 51.69'$	$L = 70.3'$
$T = 181.59'$	$T = 28.42'$	$T = 42.37'$
$R = 150.00'$	$R = 50.00'$	$R = 50.00'$

PI Sta 59+82.17
 $\Delta = 9' 26' 04.0''$ (RT)
 $D = 22' 55' 05.9''$
 $L = 41.6'$
 $T = 206.3'$
 $R = 250.00'$

MATCH LINE STA. 977+00 SEE SHEET 20

MATCH LINE STA. 988+00 SEE SHEET 22

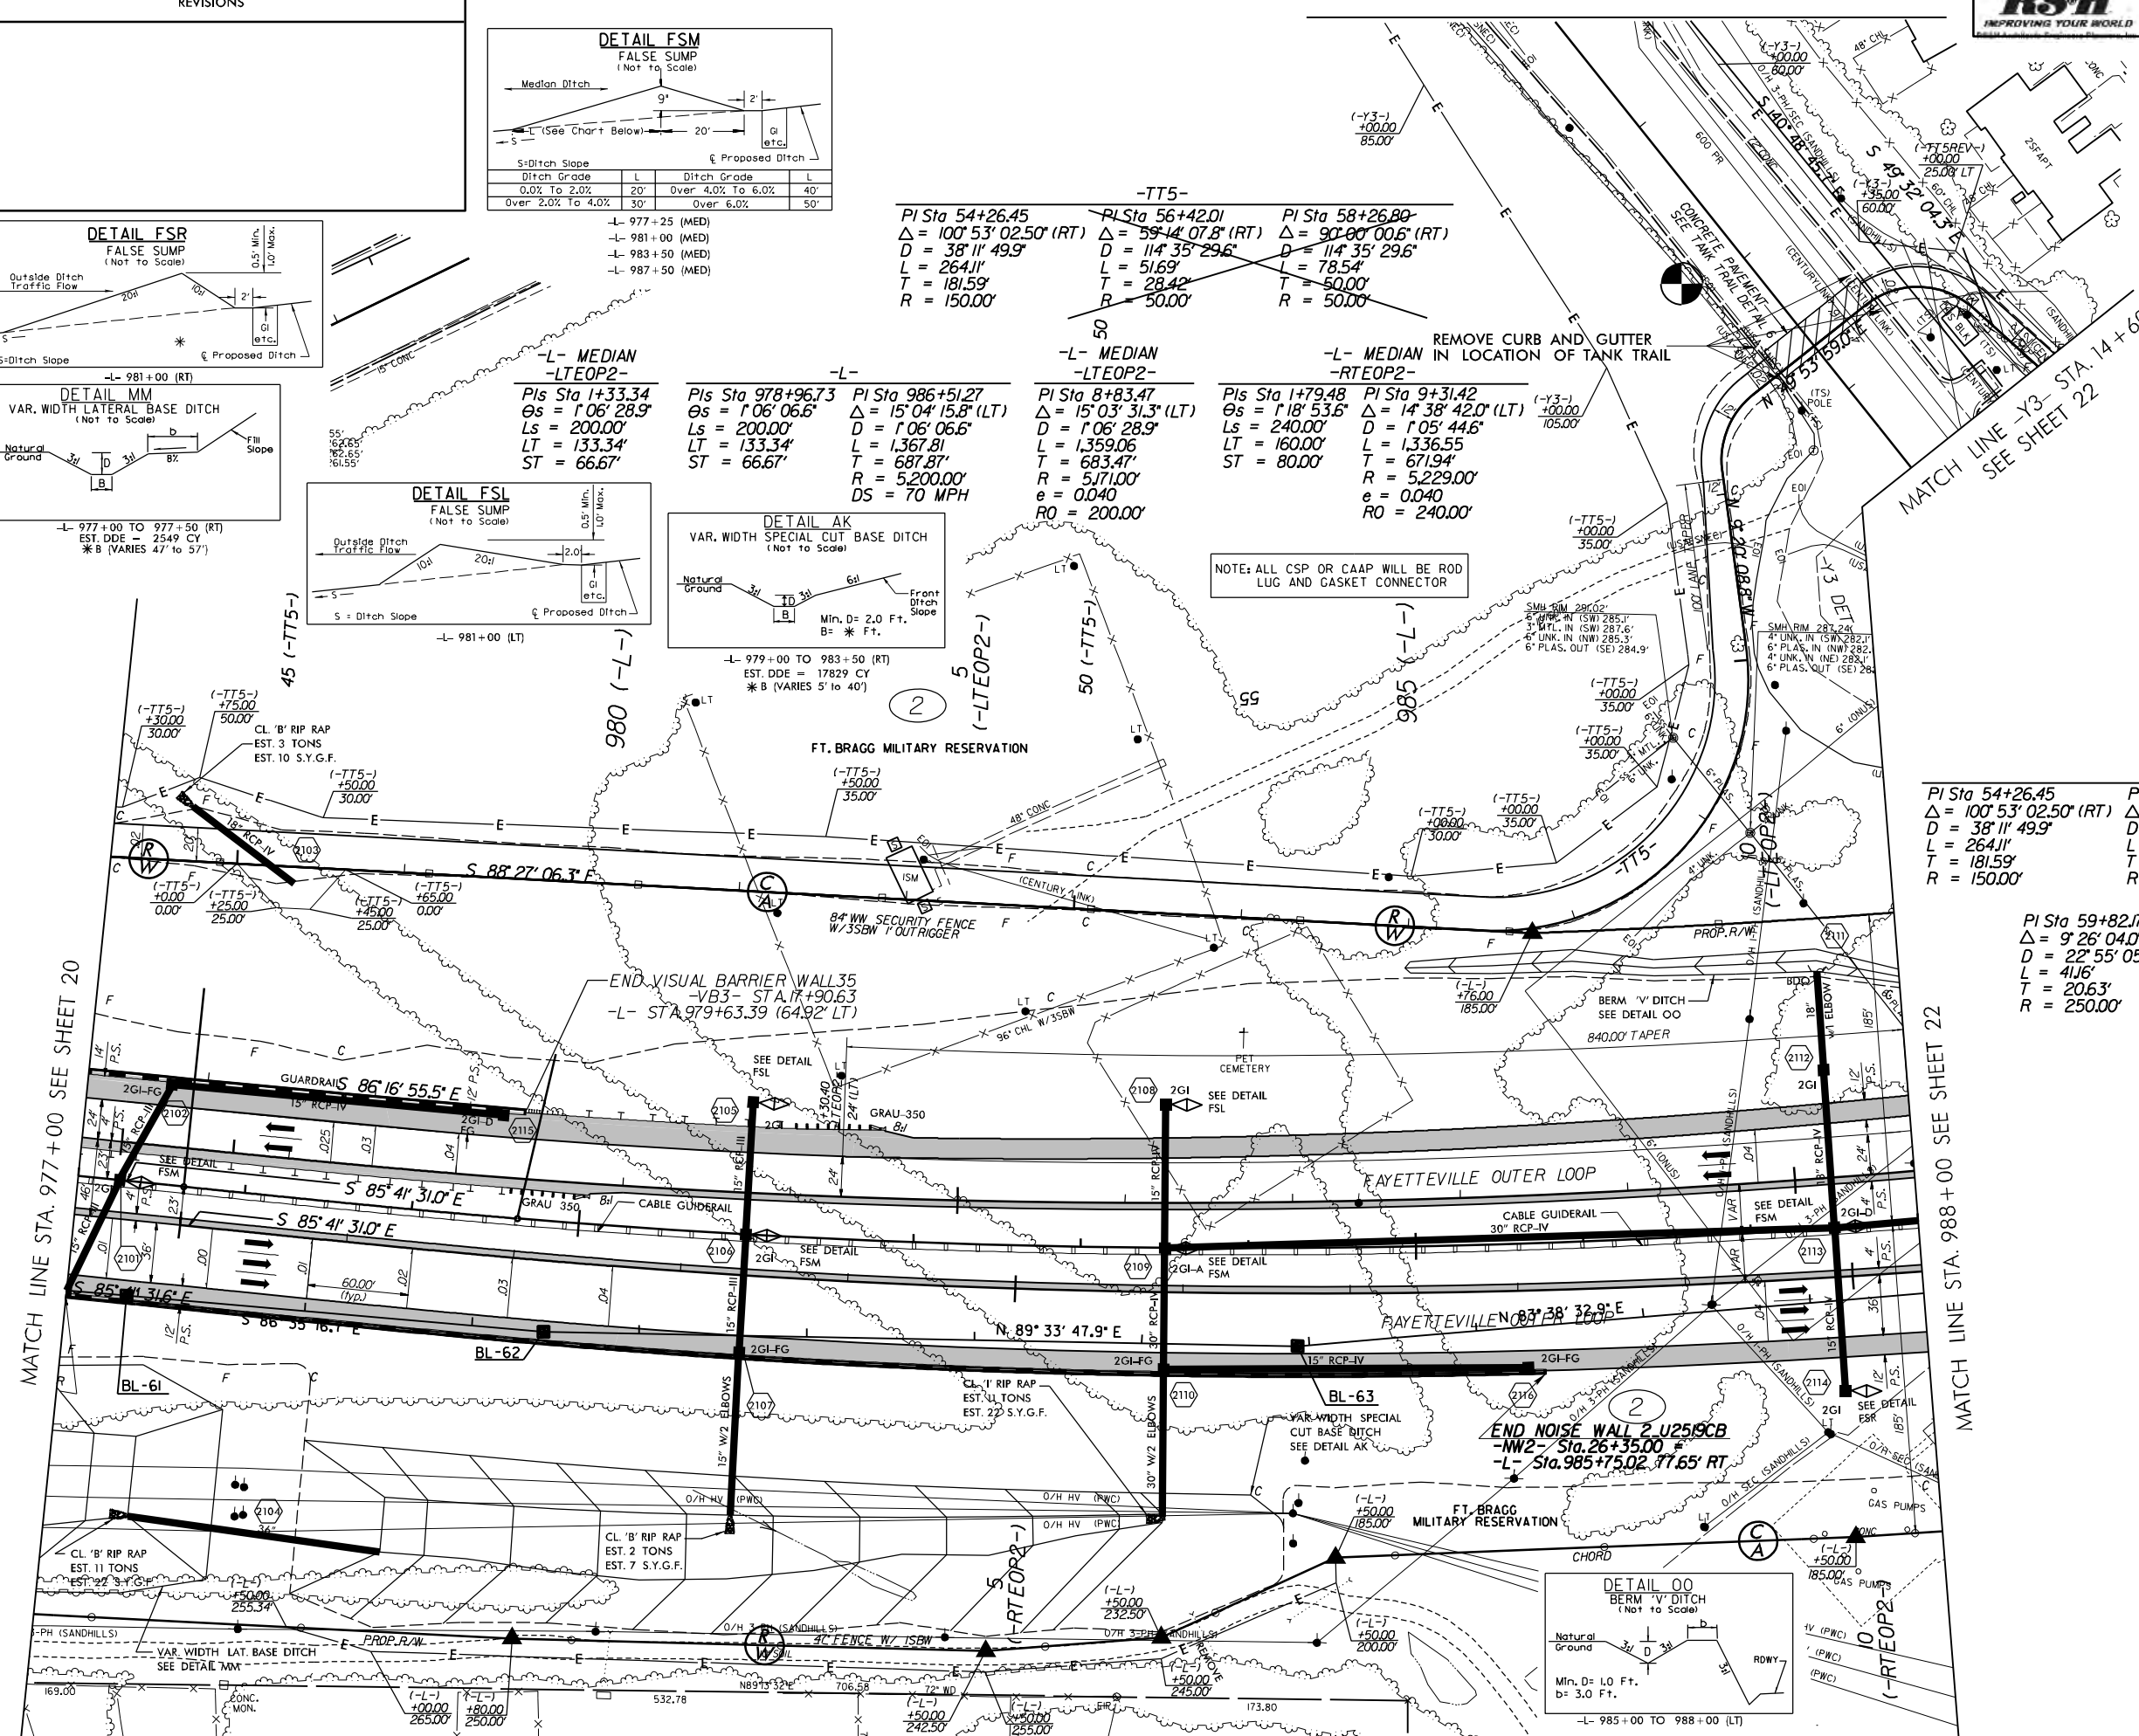

SEE SHEETS 40 & 41 FOR -L- PROFILE
SEE SHEET 68 FOR -TT5- PROFILE
SEE SHEET 68 & 69 FOR -TT5REV- PROFILE

REVISIONS

RS&H
IMPROVING YOUR WORLD
RS&H Architects Engineers Planners





PROJECT REFERENCE NO. _____SHEET NO.11-2519CB

22

HYDRAULICS
ENGINEER



NORTH CAROLINA
PROFESSIONAL
SEAL
15764
ENGINEER
JAMES A. BYRD

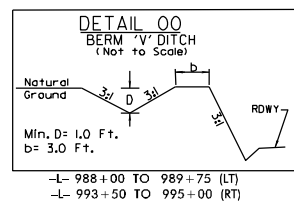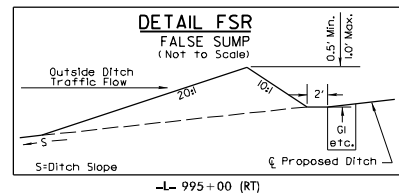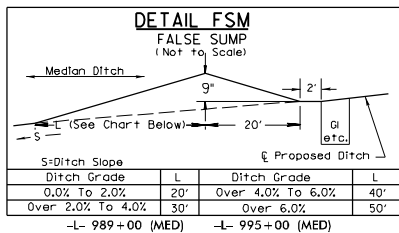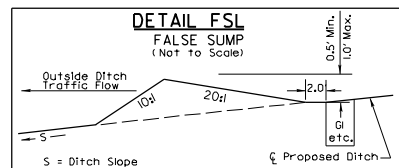

MATCH LINE —
-Y3- STA. 14 + 60
SEE SHEET 21



MATCH LINE STA. 988+00 SEE SHEET 21

MATCH LINE	STA. 32+15.22 /
996+82.82	SEE SHEET 22A

-L- POT Sta. 996+82.82 (LB)
-L- POT Sta. 32+15.22 (LA)

-L- MEDIAN
-RTEOP2-

PI Sta 9+31.42
 $\Delta = 14^\circ 38' 42.0''$ (LT)
 $D = 1^\circ 05' 44.6''$
 $L = 1,336.55$
 $T = 671.94'$
 $R = 5,229.00'$
 $e = 0.040$
 $R0 = 240.00'$

-TT5REV-

PI Sta 62+60.41
 $\Delta = 62^{\circ} 51' 59.7''$ (LT)
 $D = 28^{\circ} 38' 52.4''$
 $L = 219.45'$
 $T = 122.24'$
 $R = 200.00'$

60

~~-TT5-

PI Sta 62+84.04
 $\Delta = 62^\circ 51' 59.7''$ (LT)
 $D = 28^\circ 38' 52.4''$
 $L = 219.45'$
 $T = 122.24'$
 $R = 200.00'$~~

-L- MEDIAN
-LTEOP2-

Pl Sta 8+83.47	Pls Sta 16+257.3
$\Delta = 15^{\circ} 03' 31.3" (LT)$	$\Theta s = 1^{\circ} 06' 28.9"$
$D = 1^{\circ} 06' 28.9"$	$Ls = 200.00'$
$L = 1.359.06$	$LT = 133.34'$
$T = 683.47'$	$ST = 66.67'$
$R = 5,710.0'$	
$e = 0.040$	
$RO = 200.00'$	

-L-	
PI Sta 986+51.27	PIs Sta 993+97.87
$\Delta = 15^{\circ}04'15.8"$ (LT)	$\Theta s = 1^{\circ}06'06.6"$
$D = 1^{\circ}06'06.6"$	$Ls = 200.00'$
$L = 1,367.81$	$LT = 133.34'$
$T = 687.87'$	$ST = 66.67'$
$R = 5,200.00'$	
$DS = 70$ MPH	

FT. BRAGG MILITARY RESERVATION

-TT5REV- Sta.67+59.71 LB=
-TT4DA- Sta.32+76.71 LA

LT EOP2-ST Sta. 17+59.06

~~DETAIL~~ ~~L- ST Sta. 995+31.20=~~
~~-LTEOP2- POT Sta. 17+~~

2GI	

$\square N 77^{\circ} 01' 59.9'' F$  36'

35'		4' P.S.
-----	--	---------

SEE DETAIL FSM	35'	70'	4' P.S.
-------------------	-----	-----	---------

Diagram showing a rectangular area divided into three sections. The left section is labeled 107. The middle section is labeled 36' and contains two arrows pointing right. The right section is labeled 101.

261

SEE DETAIL
FSR

2214

$$\begin{array}{r} 2- \\ \hline 7603 \end{array} \quad \begin{array}{r} +3.20 \\ \hline 180.00' \end{array} \quad \begin{array}{r} (-L-) +82.82 \\ (-L-) +15.22 \end{array}$$

77

-L- POT Sta. 995+90.
-RTFOP2- ST Sta. 18

23+75.00 14" SOIL

1-43

N76°16'26"E




SEE SHEET 41 FOR -L- PROFILE
SEE SHEET 55 FOR -Y3- PROFILE
SEE SHEET 69 FOR -TT5REV- PROFILE
SEE SHEET 2-T FOR BRIDGE SKETCH
FOR STRUCTURE PLANS, SEE SHEETS S- THRU S-

DETAIL A
FALSE SUMP
(Not to Scale)

$S = \text{Ditch Slope}$ $L = \text{L (See Chart Below)}$ $9'$ $20'$ $2'$ $GI \text{ etc.}$ Proposed Ditch

Ditch Grade	L	Ditch Grade	L
0.0% To 2.0%	20'	Over 4.0% To 6.0%	40'
Over 2.0% To 4.0%	30'	Over 6.0%	50'


STA. 35 + 48
STA. 39 + 41
STA. 44 + 01

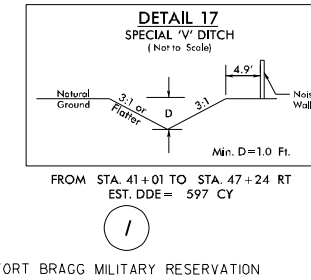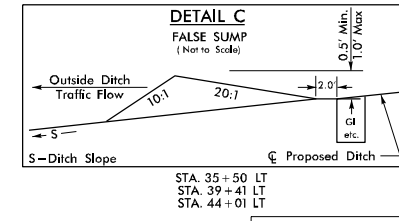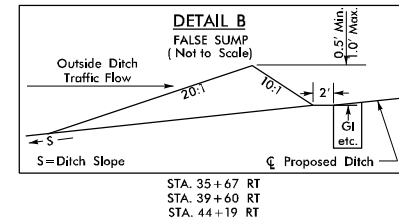

-COL2-



PI Sta 47+23.78
 $\Delta = 2^\circ 18' 01.2''$ (LT)
 $D = 0^\circ 14' 59.4''$
 $L = 920.73'$
 $T = 460.43'$
 $R = 22933.03'$


PROJECT REFERENCE NO.	SHEET NO.
<i>U-25/9CB</i>	<i>22A</i>
RW SHEET NO.	
ROADWAY DESIGN ENGINEER	HYDRAULICS ENGINEER

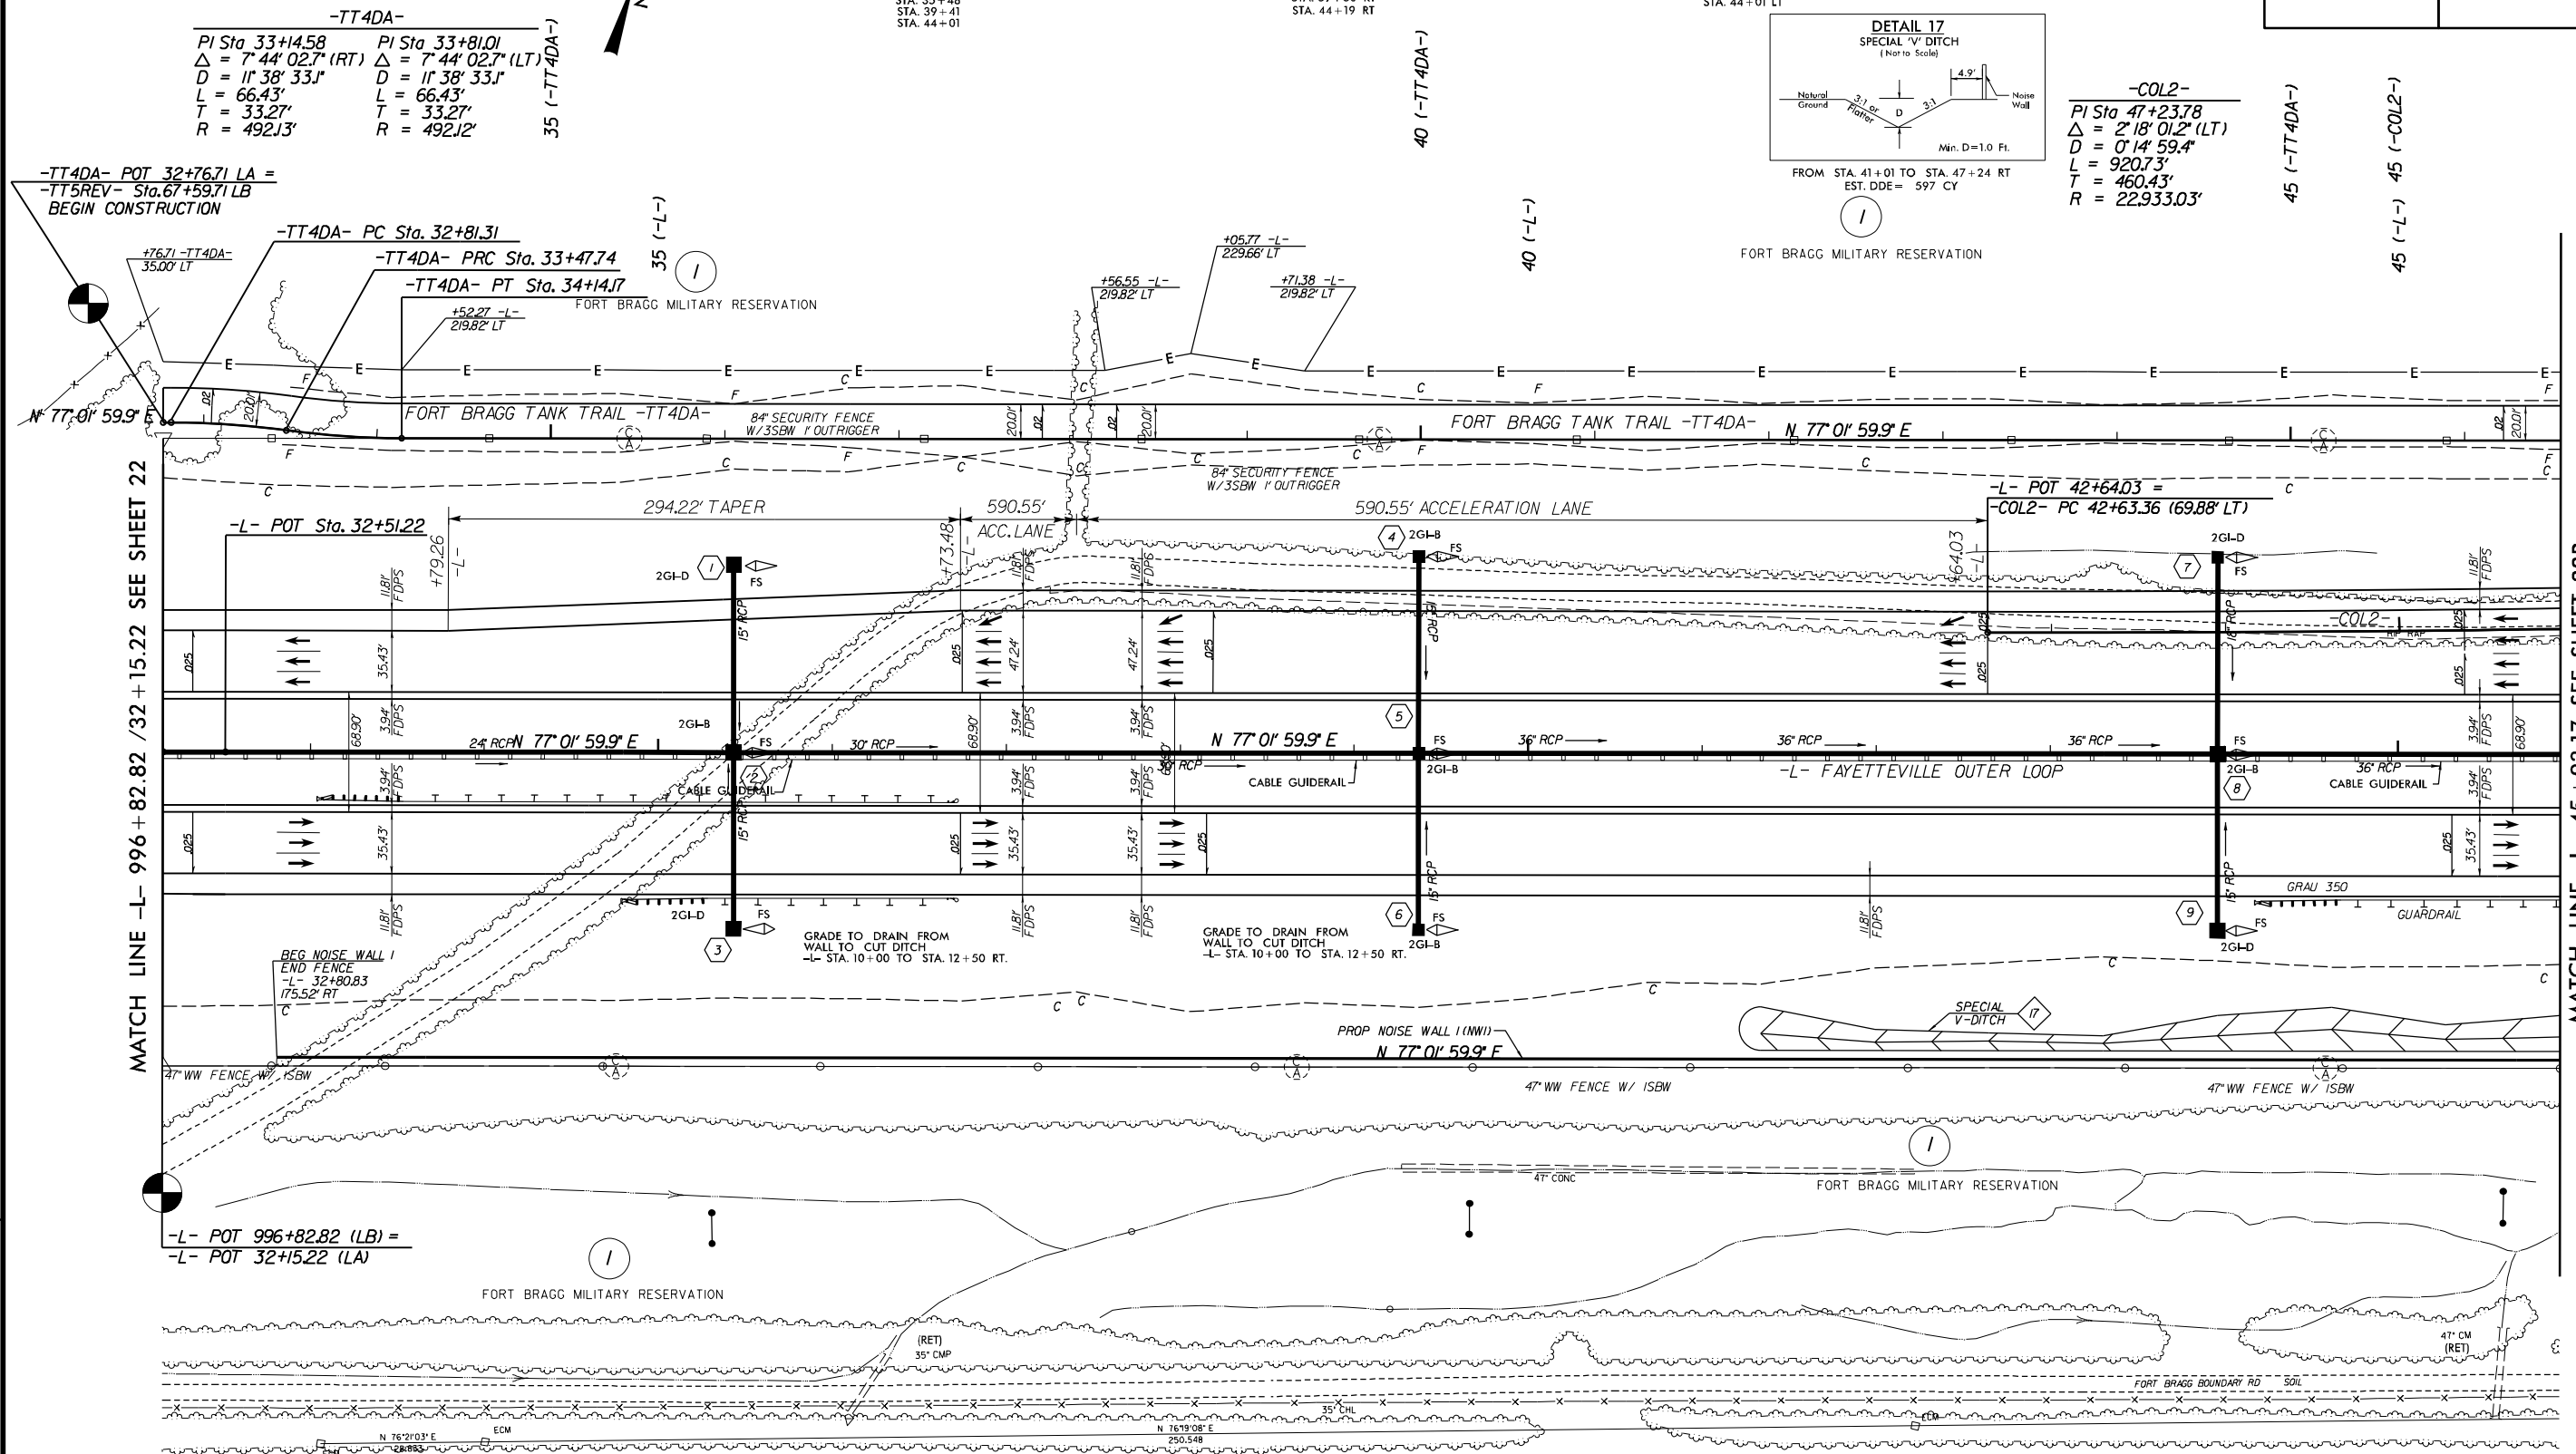


SEE SHEET 41A FOR -L- PROFILE
SEE SHEET 70 FOR -TT4DA- PROFILE
SEE SHEET 74 FOR -COL2- PROFILE

4/22/2014
W:\Roadway\Proj\U2519DA-Rdy-psh-22A.dgn
10:37:22 AM

 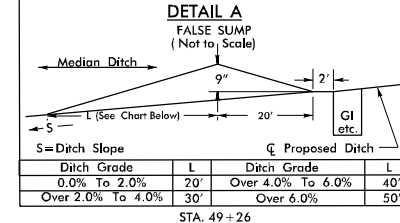

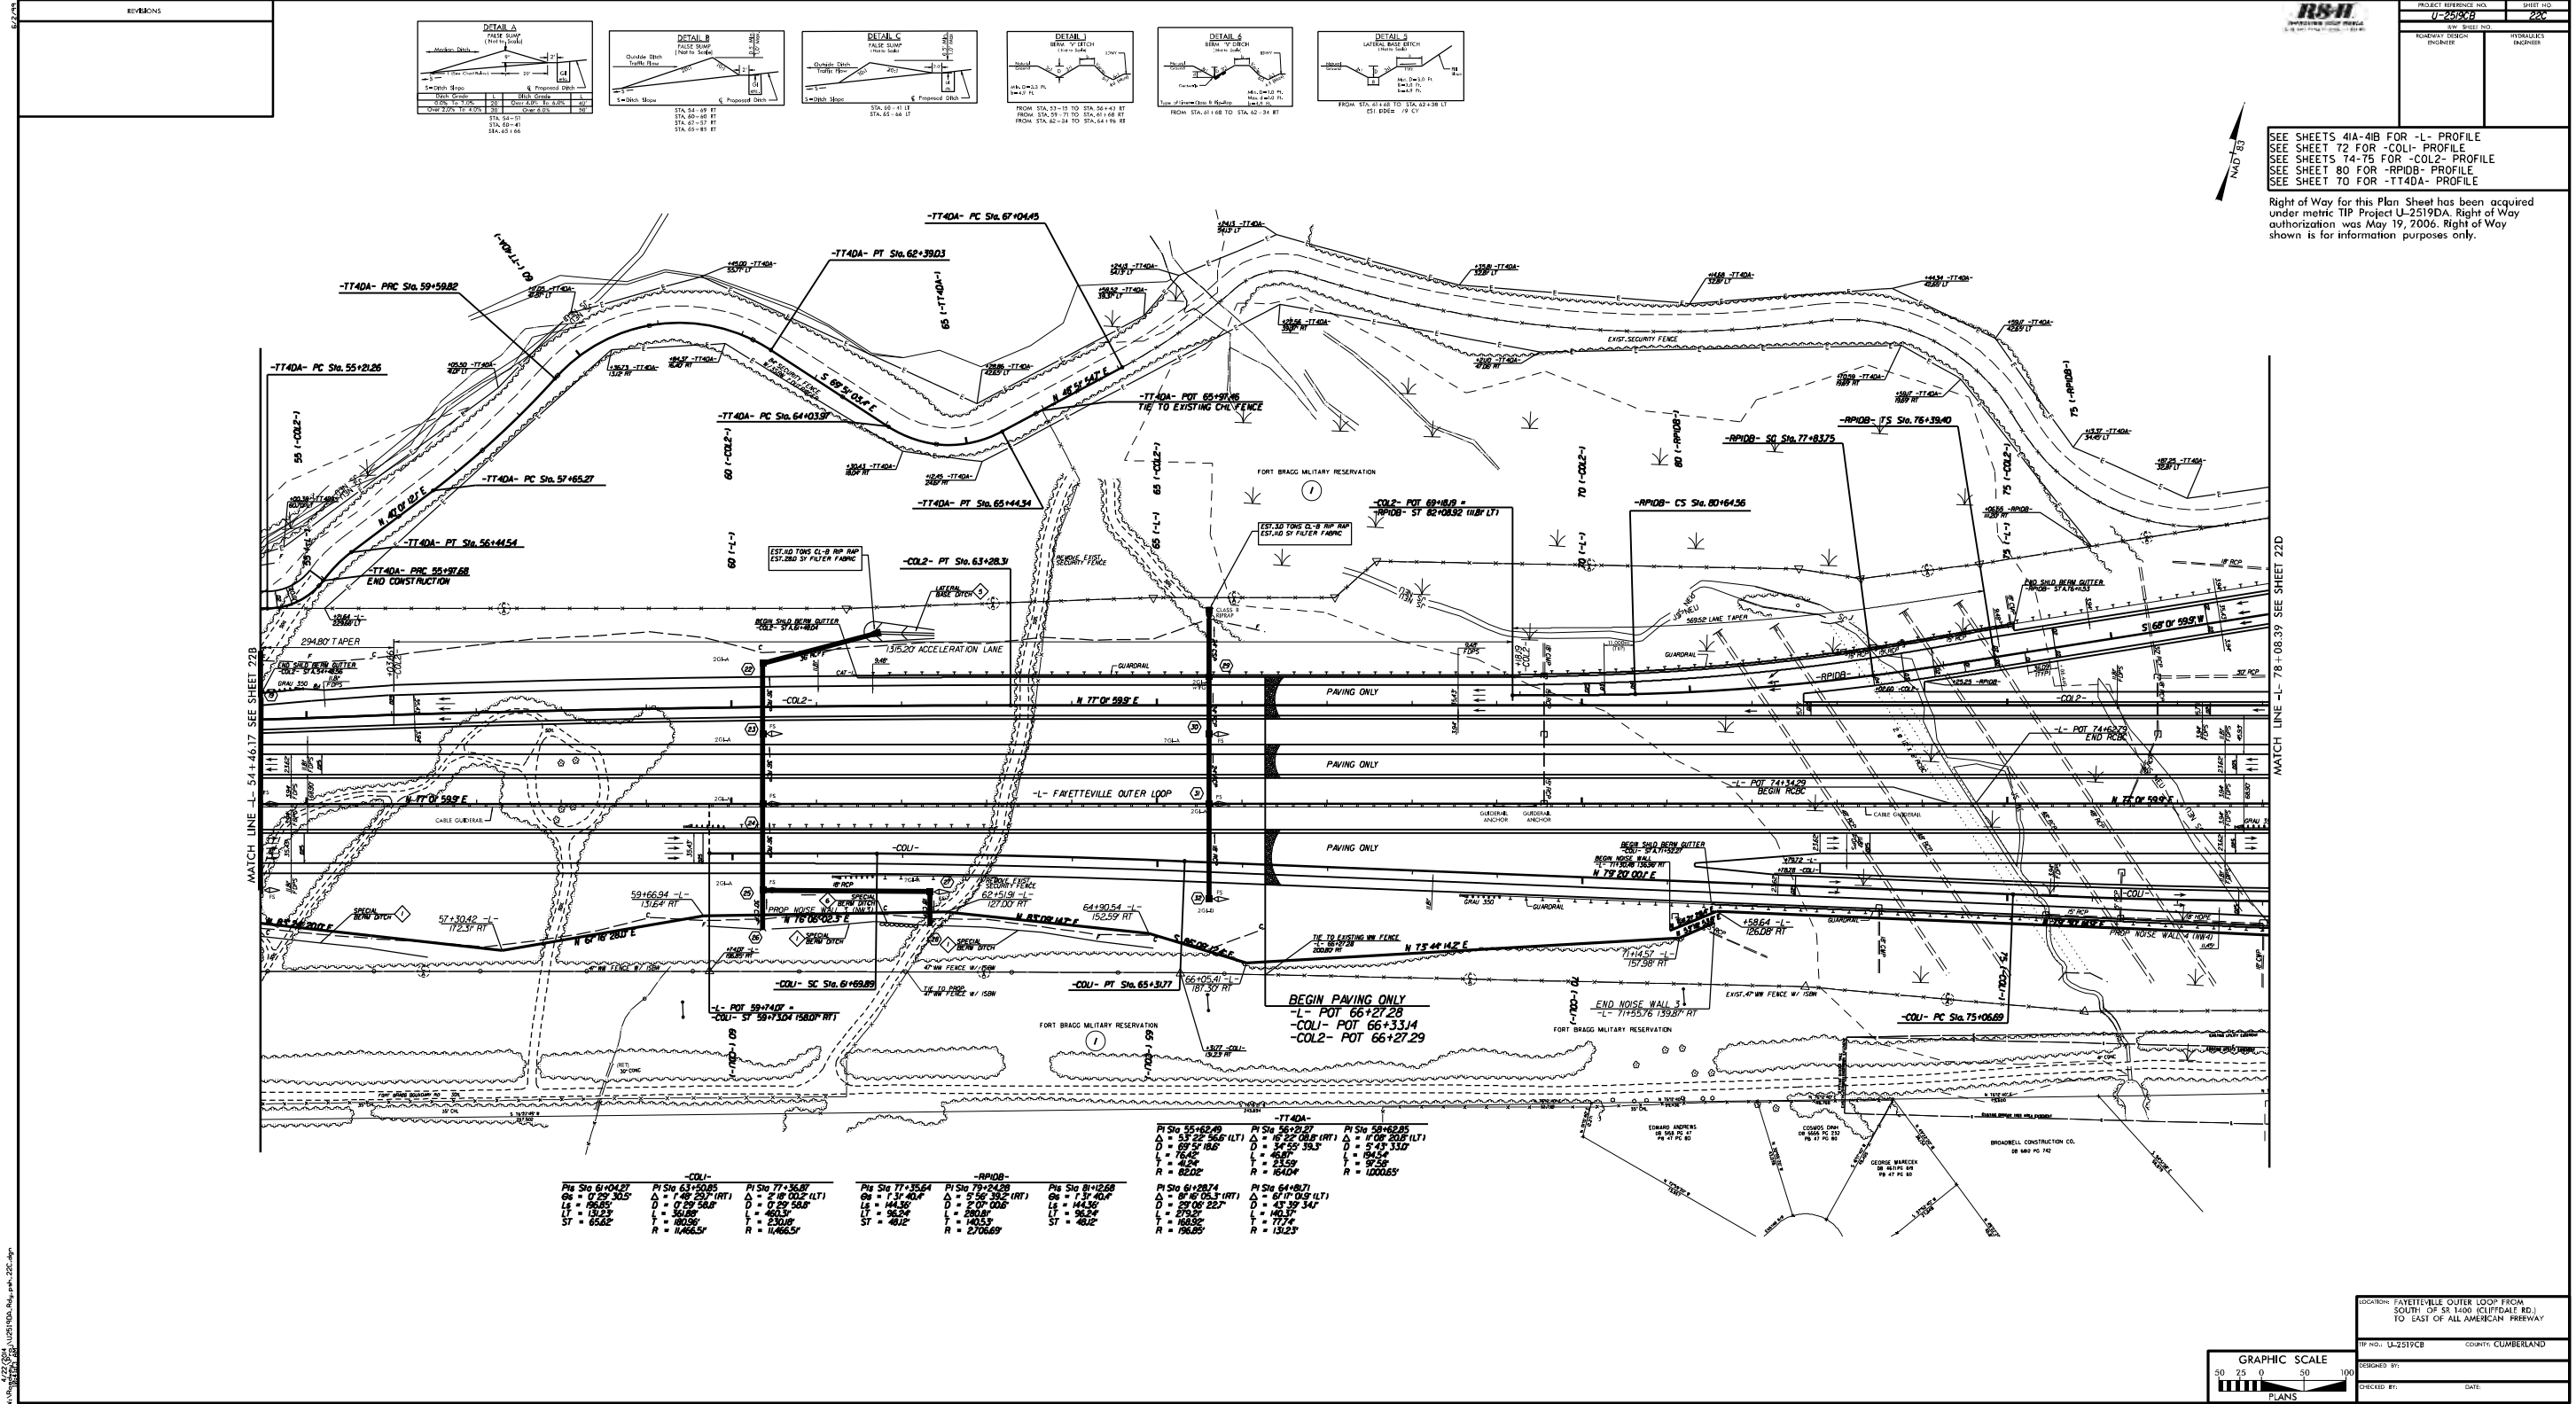

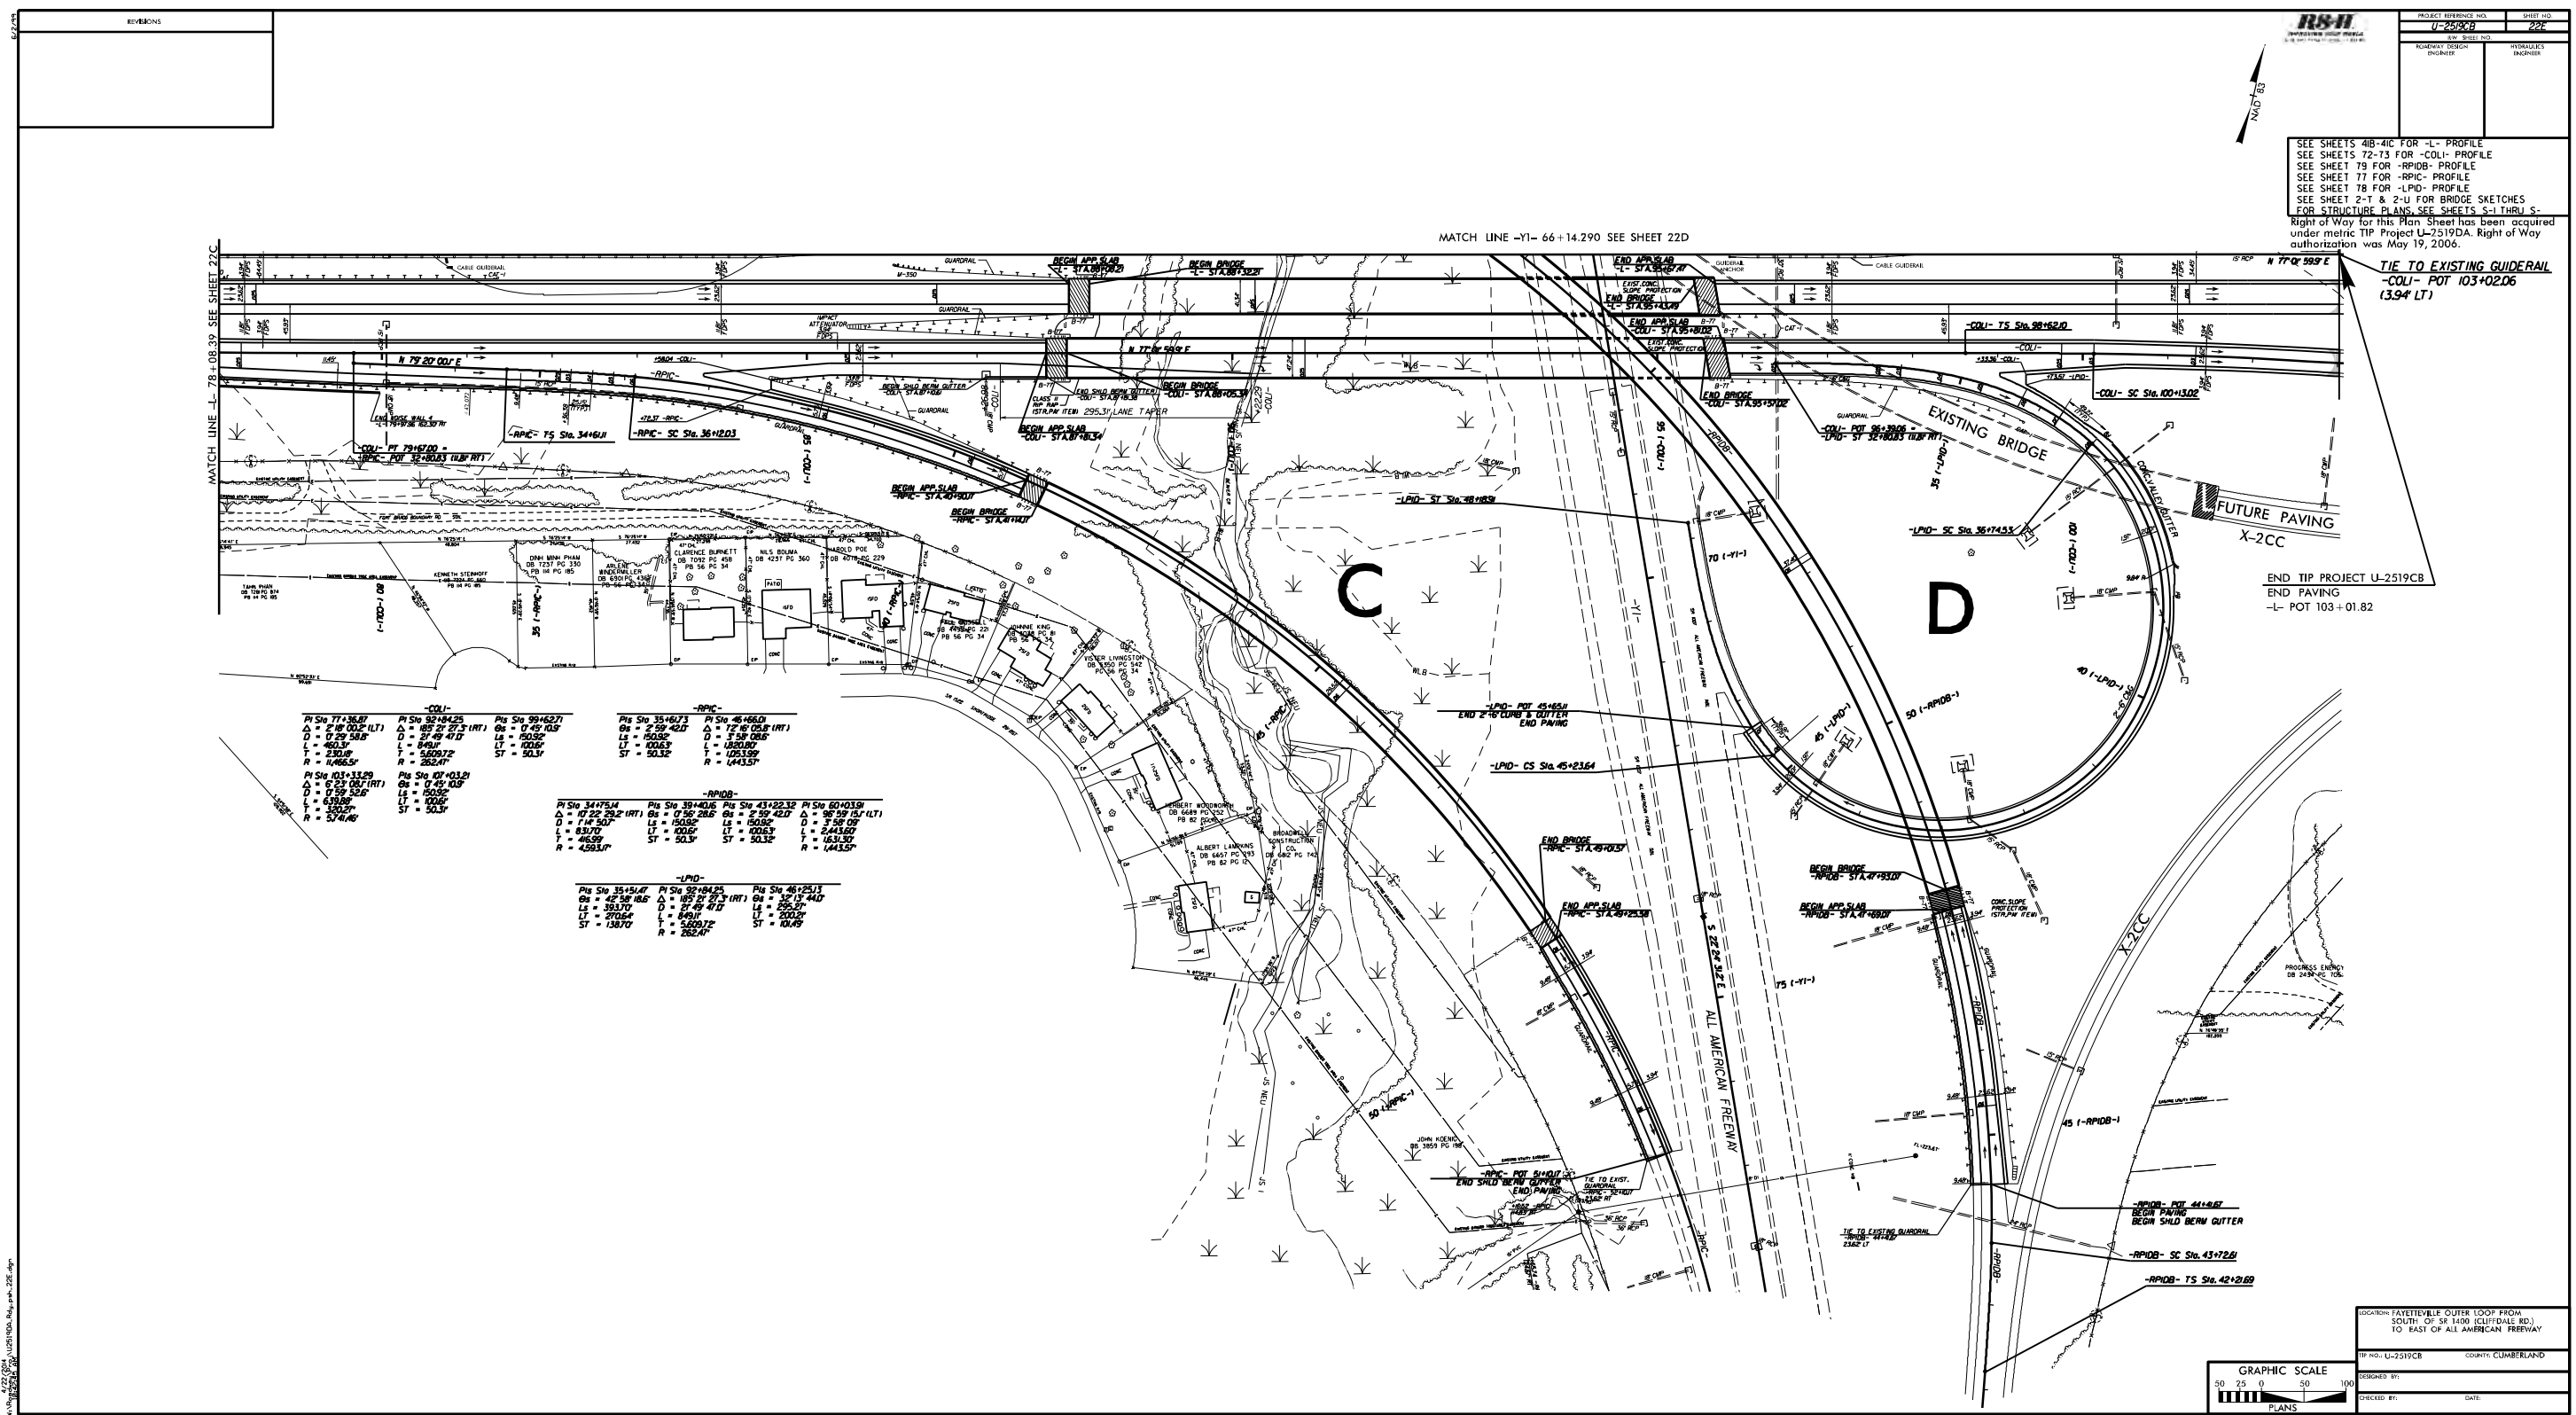

U:\2519\2519CB\2519CB.dwg
10/19/06
10/19/06

7/2/99

104,001,001/U2519CB/Roadway/Proj/U2519CB_rdy.psh23

REVISIONS



PROJECT REFERENCE NO.

U-2519CB

SHEET NO.

23

ROADWAY DESIGN
ENGINEER



HYDRAULICS
ENGINEER



SEE SHEET 2-BB FOR CANOPY LANE ACP

2

FT. BRAGG MILITARY RESERVATION

-YI-
PI Sta 34+22.94
 $\Delta = 68^{\circ} 22' 18.4"$ (LT)
D = 4' 00" 00.0"
L = 1,709.29'
T = 972.94'
R = 1,432.39'
e = 0.040
RO = 300.00'
DS = 50 MPH

-YIREV_RT-
PI Sta 32+44.96
 $\Delta = 56^{\circ} 10' 41.5"$ (LT)
D = 5' 47' 14.8"
L = 970.69'
T = 528.37'
R = 990.00'

-YIREV_LT-
PI Sta 29+62.06
 $\Delta = 40^{\circ} 32' 24.4"$ (LT)
D = 6' 11' 58.8"
L = 653.91'
T = 341.31'
R = 924.17'

END CONSTRUCTION

-TT4REV- POT Sta. 80+75.51

-YI- POT Sta. 19+00.00

-TT4REV- POT Sta. 79+89.95

-TT4REV- PT Sta. 78+96.75

-TT4REV- PC Sta. 78+58.94

-TT4REV- PT Sta. 76+54.43




-TT4REV- PT Sta. 73+60.47

-TT4REV- PC Sta. 75+30.88

-TT4REV- PC Sta. 72+43.18

-TT4REV- PT Sta. 70+37.29

-TT4REV- PC Sta. 68+26.74

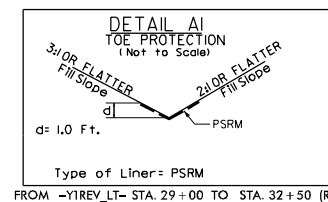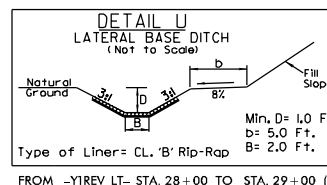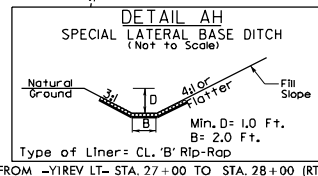

-TT4REV-			
PI Sta 78+82.53	PI Sta 75+92.97	PI Sta 73+02.10	PI Sta 69+33.60
$\Delta = 86^{\circ} 39' 43.9"$ (RT)	$\Delta = 14^{\circ} 09' 25.4"$ (RT)	$\Delta = 13^{\circ} 26' 25.1"$ (LT)	$\Delta = 24^{\circ} 07' 36.4"$ (RT)
D = 229' 10" 59.2"	D = 11' 27' 33.0"	D = 11' 27' 33.0"	D = 11' 27' 33.0"
L = 37.81'	L = 123.54'	L = 117.29'	L = 210.55'
T = 23.58'	T = 62.09'	T = 58.91'	T = 106.86'
R = 25.00'	R = 500.00'	R = 500.00'	R = 500.00'

NOTE: ALL CSP OR CAAP WILL BE ROD
LUG AND GASKET CONNECTOR

SEE SHEET 2-Q FOR -YI DET-
SEE SHEET 53 FOR -YI- PROFILE
SEE SHEET 66 & 67 FOR -TT4REV- PROFILE

7/2/99

REVISIONS

SEE SHEET 2-BC FOR
CANOPY LANE ACP



PROJECT REFERENCE NO.

U-2519CB

SHEET NO.

24

ROADWAY DESIGN
ENGINEER

SEAL
029473

ENGINEER
JASON M. TALLEY

HYDRAULICS
ENGINEER

SEAL
15764

ENGINEER
JAMES A. BYRD

-TT4REV-

PI Sta 57+26.17
 $\Delta = 69^{\circ} 26' 20.3" (RT)$
 $D = 12^{\circ} 14' 33.7"$
 $L = 567.19'$
 $T = 324.29'$
 $R = 468.00'$

PI Sta 60+49.42
 $\Delta = 37^{\circ} 01' 12.4" (LT)$
 $D = 23^{\circ} 52' 23.7"$
 $L = 155.07'$
 $T = 80.35'$
 $R = 240.00'$


-TT4REV- PT Sta. 61+24.14

NAD 83


PAVEMENT REMOVAL

FT. BRAGG MILITARY RESERVATION

NOTE: ALL CSP OR CAAP WILL BE ROD
LUG AND GASKET CONNECTOR

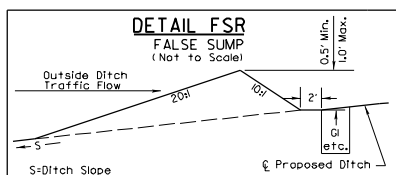


-YIREV_LT- 33+10 (LT)

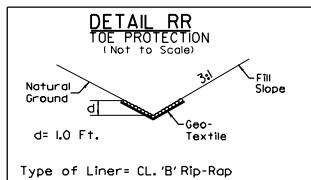

Type of Liner= CL 'B' Rip-Rap

-TT4REV- 52+50 TO 56+05 (RT)
-TT4REV- 55+56 TO 58+50 (LT)
-YIREV_LT- 35+00 TO 39+70 (LT)
-YIREV_LT- 39+90 TO 41+25 (LT)

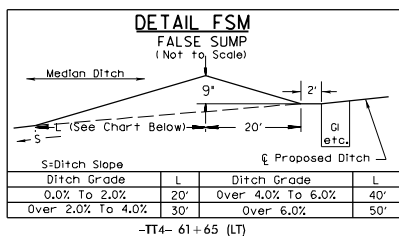

-TT4- 61+65 (LT)

-TT4REV- PRC Sta. 54+01.88

-YIREV_RT- PT Sta. 41+83.78 =
-YI- POC Sta. 41+16.00 (32.0' RT)

MATCH LINE STA. 53+43 SEE SHEET 18

MATCH LINE -YIREV- STA. 32+50 SEE SHEET 23

-YIREV_LT- PT Sta. 32+74.65

35

-YIREV_LT- PC Sta. 35+11.90

35 (-YI-)

-YIREV_RT- PT Sta. 36+87.82

-YIREV_LT- PCC Sta. 37+08.89

FT. BRAGG MILITARY RESERVATION

TIE SECURITY FENCE
TO ACP CANOPY


TIE SECURITY FENCE
TO C/A FENCE

8' W/ 355W SECURITY FENCE
OUT RIGOR PT. 312.25'

-YIREV_LT- PT Sta. 41+23.91 =
-YI- POC Sta. 41+16.00 (8.00' LT)

MATCH LINE STA. 41+50 SEE SHEET 18

SEE SHEET 2-Q FOR -YI- DET-
SEE SHEET 53 FOR -YI- PROFILE
SEE SHEET 66 & 67 FOR -TT4REV- PROFILE

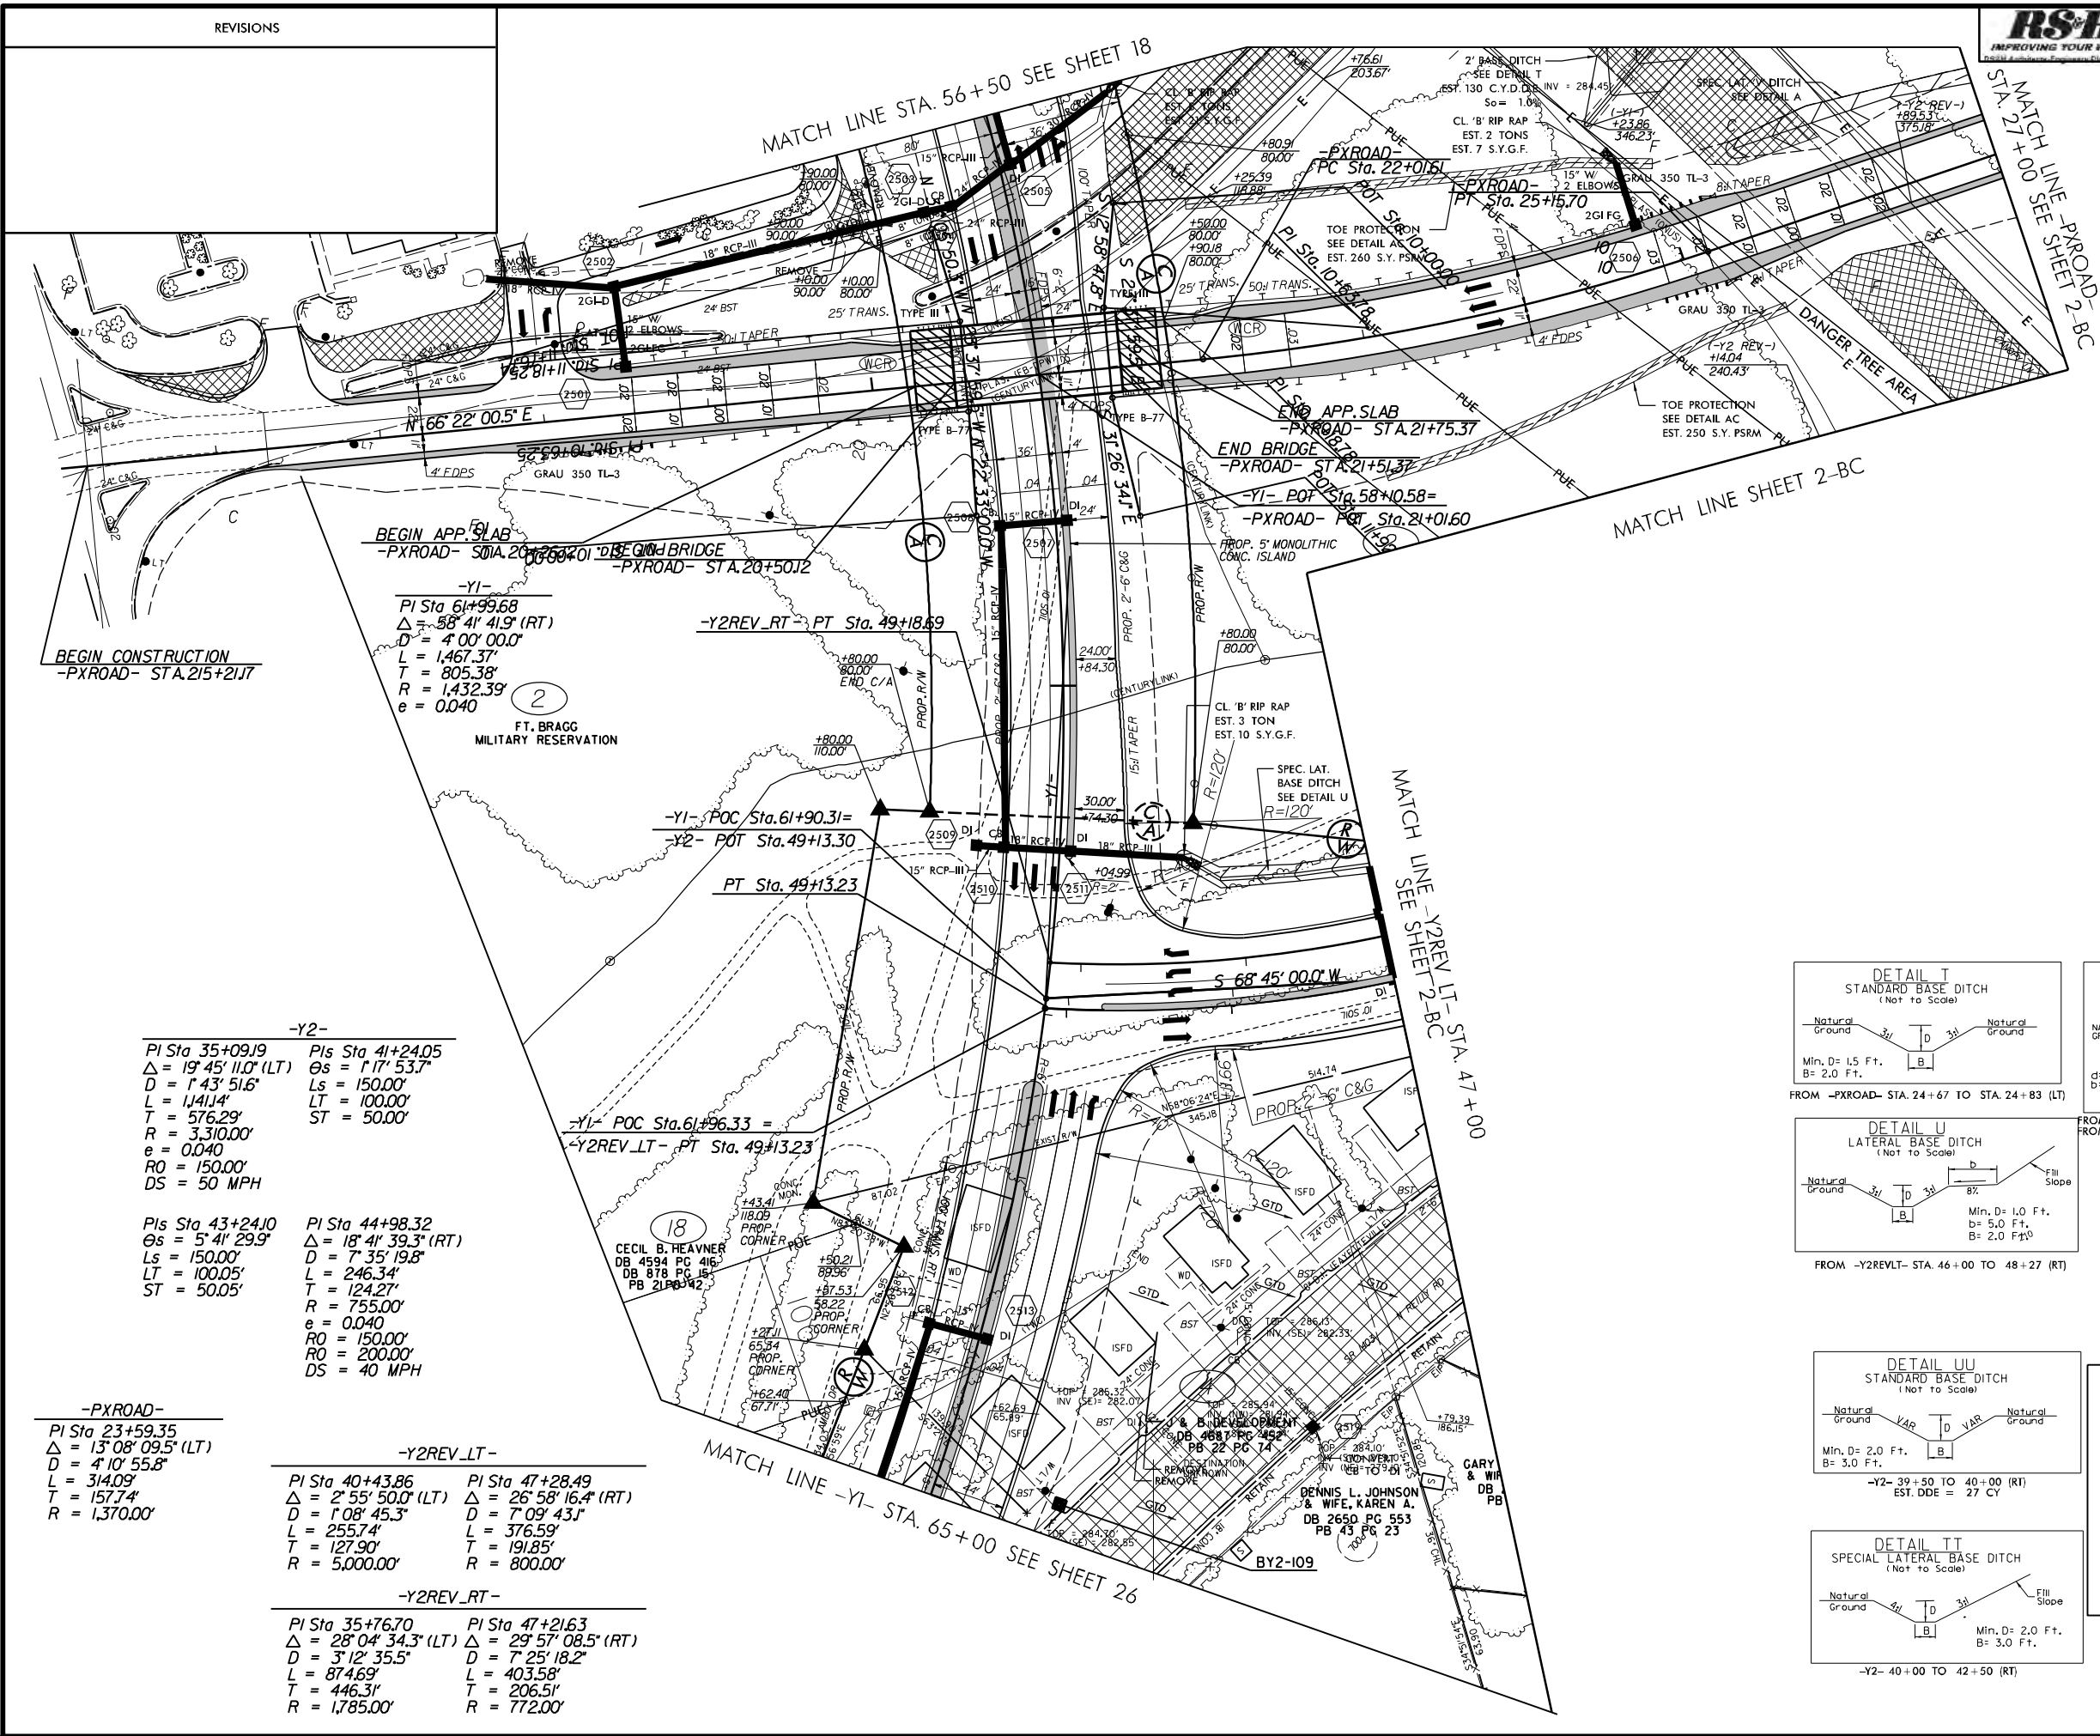

SEE SHEET 54 FOR -YI- PROFILE
SEE SHEET 56 FOR -PXROAD- PROFILE
SEE SHEET 2-U FOR BRIDGE SKETCH


7/2/99

104.001.001\U2519cb\Roadway\proj\U2519cb.rdy.psf26

REVISIONS

NAD 83

MATCH LINE -YI- STA. 65+00 SEE SHEET 25

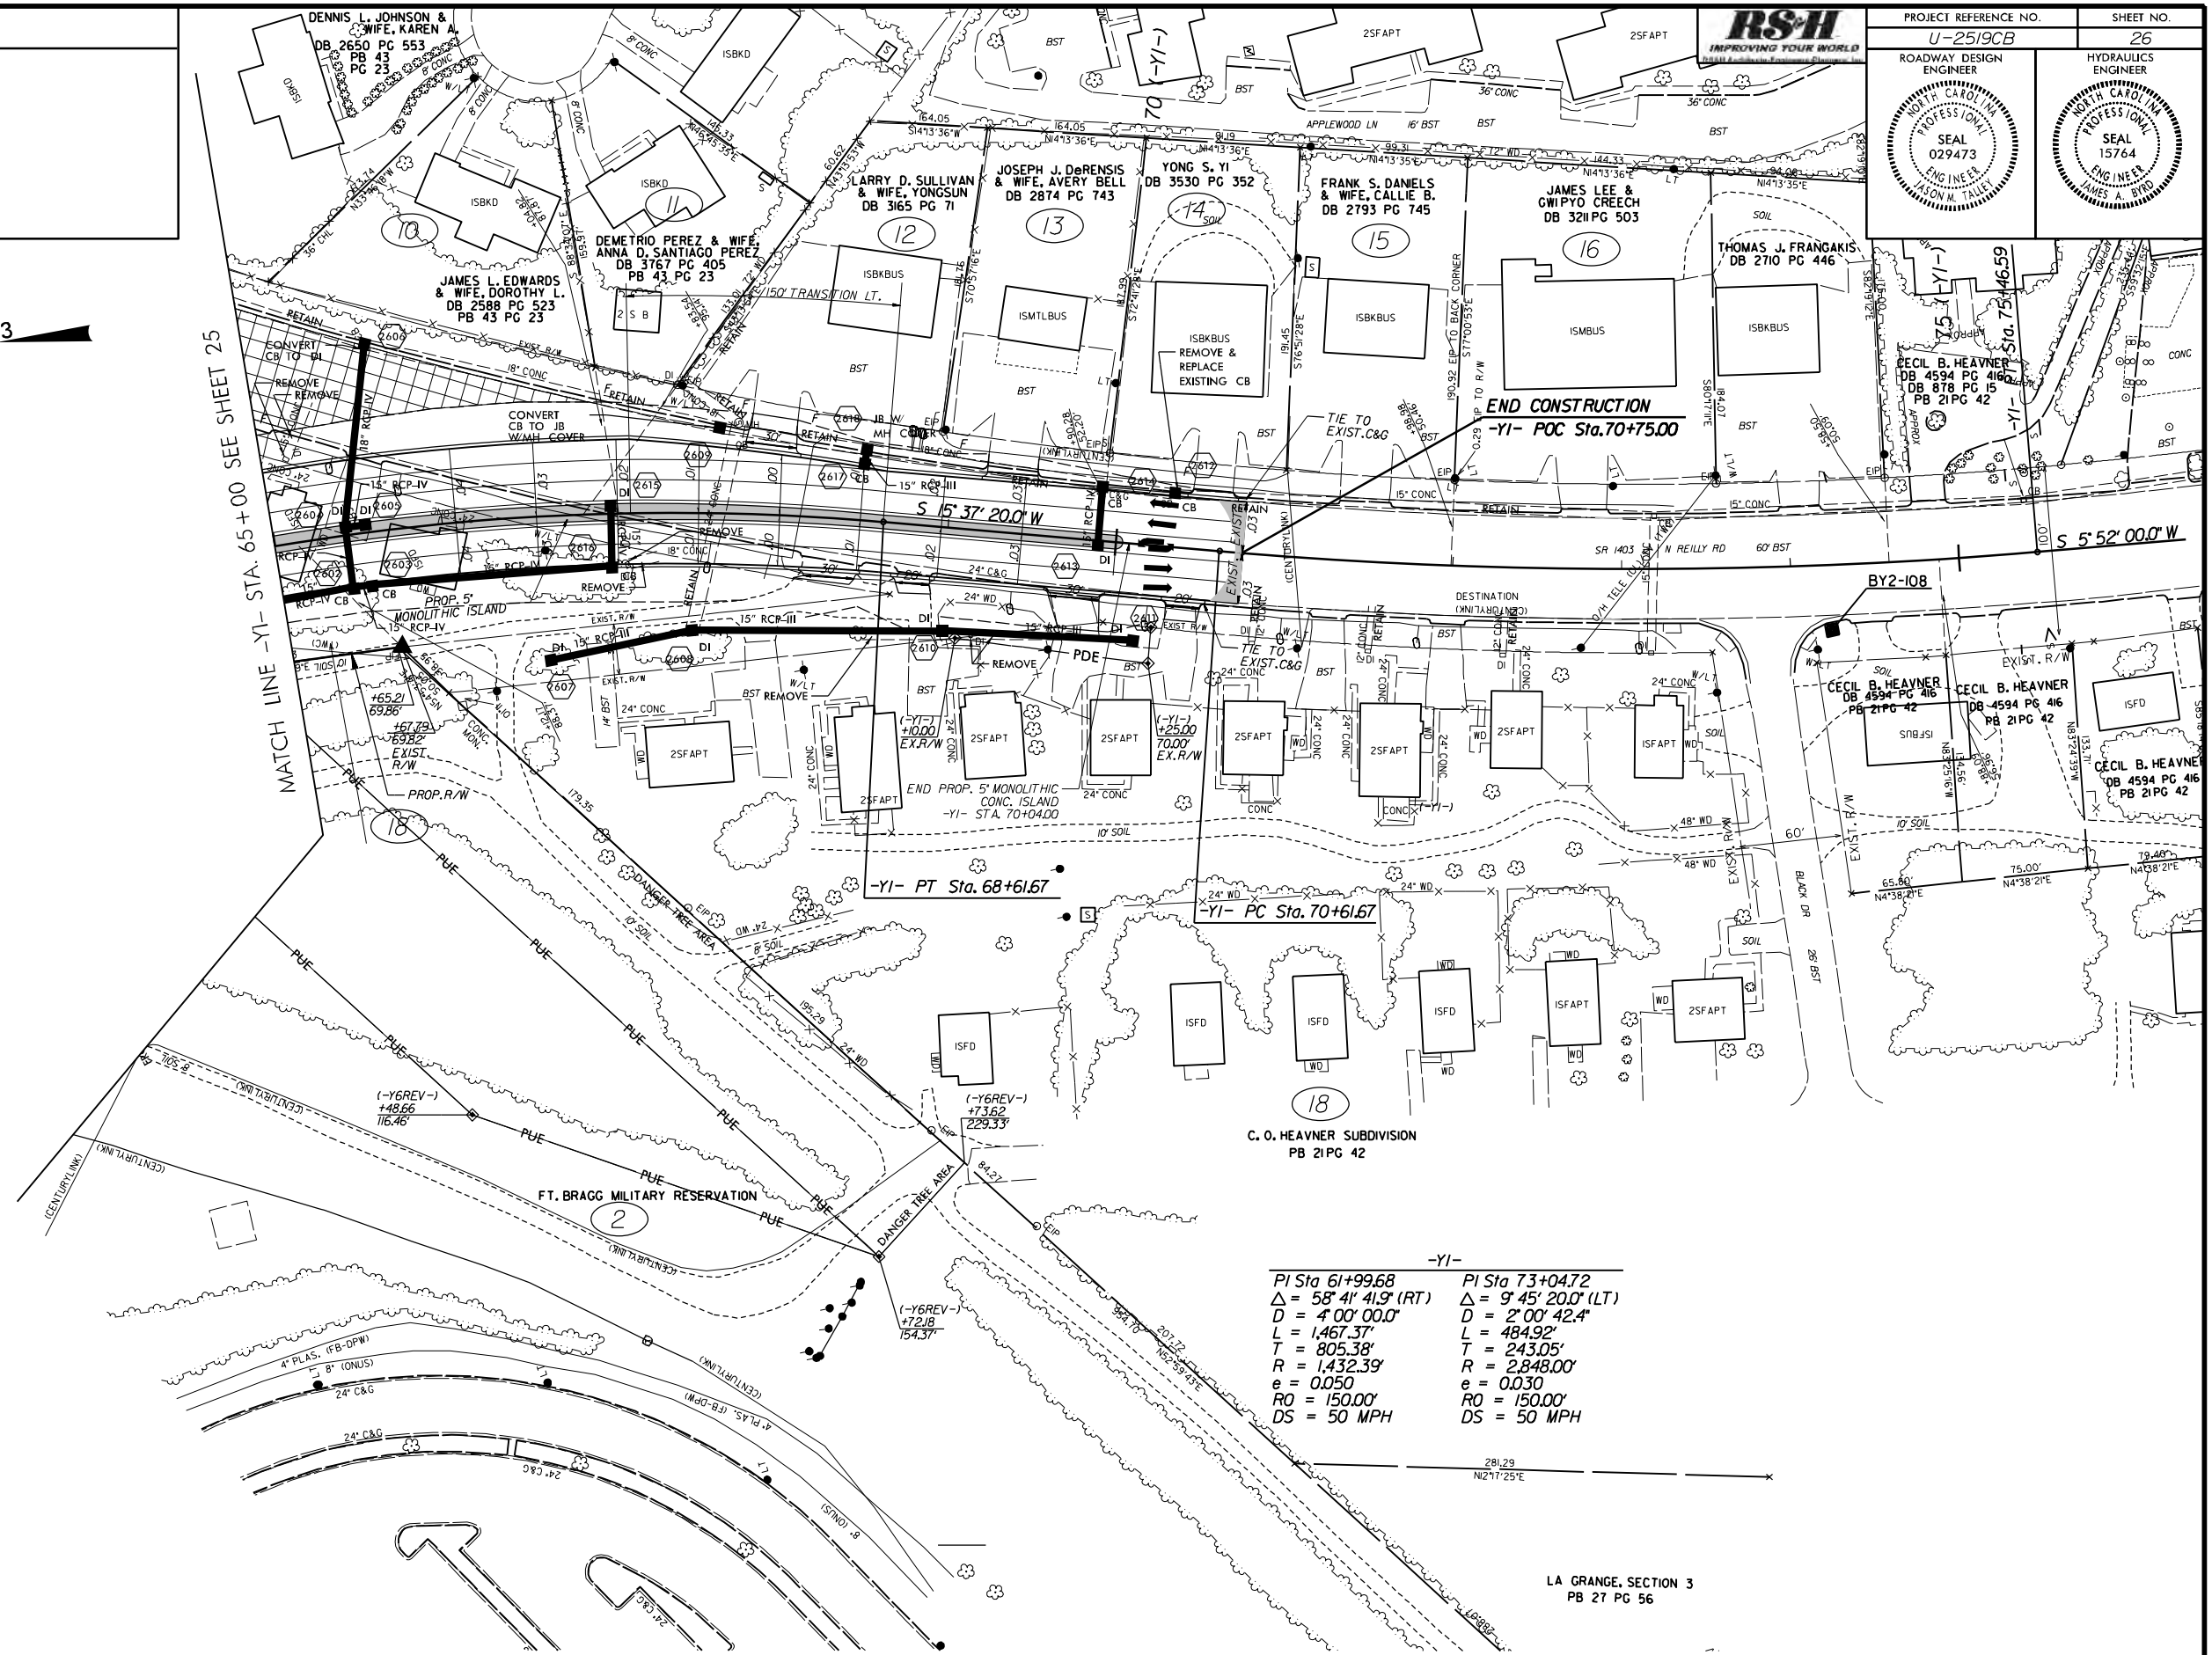

PROJECT REFERENCE NO.		SHEET NO.
U-2519CB		26
ROADWAY DESIGN ENGINEER	HYDRAULICS ENGINEER	

-YI-	
PI Sta 61+99.68	PI Sta 73+04.72
$\Delta = 58^{\circ} 41' 41.9''$ (RT)	$\Delta = 9^{\circ} 45' 20.0''$ (LT)
$D = 4^{\circ} 00' 00.0''$	$D = 2^{\circ} 00' 42.4''$
$L = 1,467.37'$	$L = 484.92'$
$T = 805.38'$	$T = 243.05'$
$R = 1,432.39'$	$R = 2,848.00'$
$e = 0.050$	$e = 0.030$
$RO = 150.00'$	$RO = 150.00'$
$DS = 50$ MPH	$DS = 50$ MPH

LA GRANGE, SECTION 3
PB 27 PG 56

SEE SHEET 54 FOR -YI- PROFILE

	REVISIONS




PROJECT REFERENCE NO.	SHEET NO.
U-2519CB	27
ROADWAY DESIGN ENGINEER	HYDRAULICS ENGINEER



Professional Engineer Seal 029473
JAMES W. TALLEY



Professional Engineer Seal 15764
JAMES A. BYRD

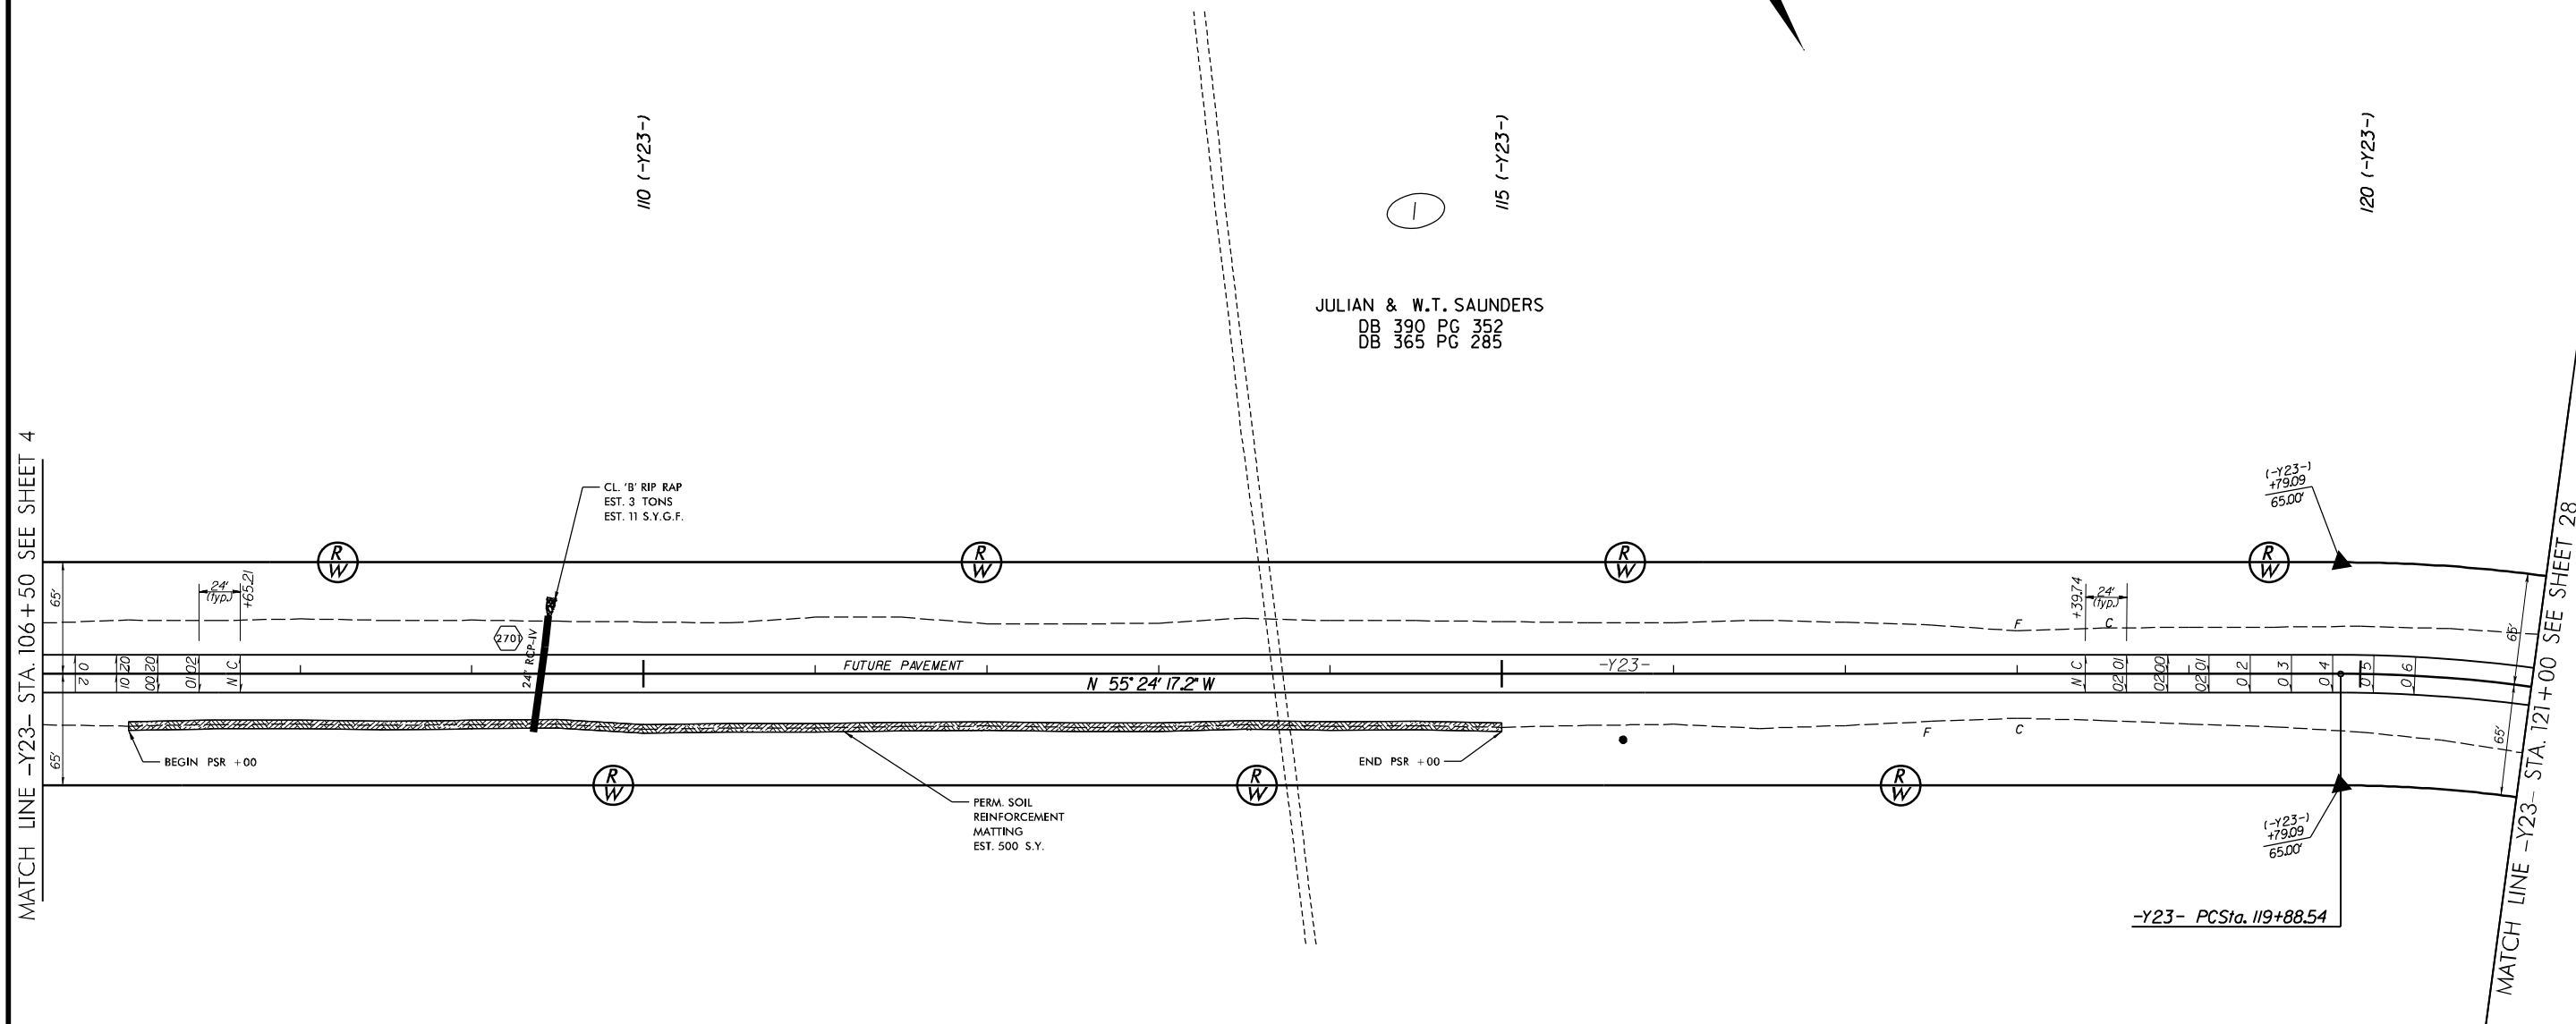

7/2/99

REVISIONS



PROJECT REFERENCE NO.

U-2519CB

SHEET NO.

28

ROADWAY DESIGN ENGINEER



HYDRAULICS ENGINEER



JULIAN & W.T. SAUNDERS
DB 390 PG 352
DB 365 PG 285



BEGIN CONSTRUCTION
-Y5- Sta. 238+90.00(RT)

-Y5- PTSta. 238+19.21


-Y23- PTSta. 129+41.56
-Y5- POCSta. 231+65.43

(-Y5-)
+85.42
EX.R/W
BEG C/A BEG FENCE


Sta. 129+05.00
END PAVING

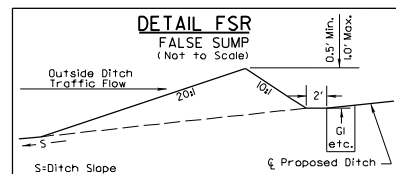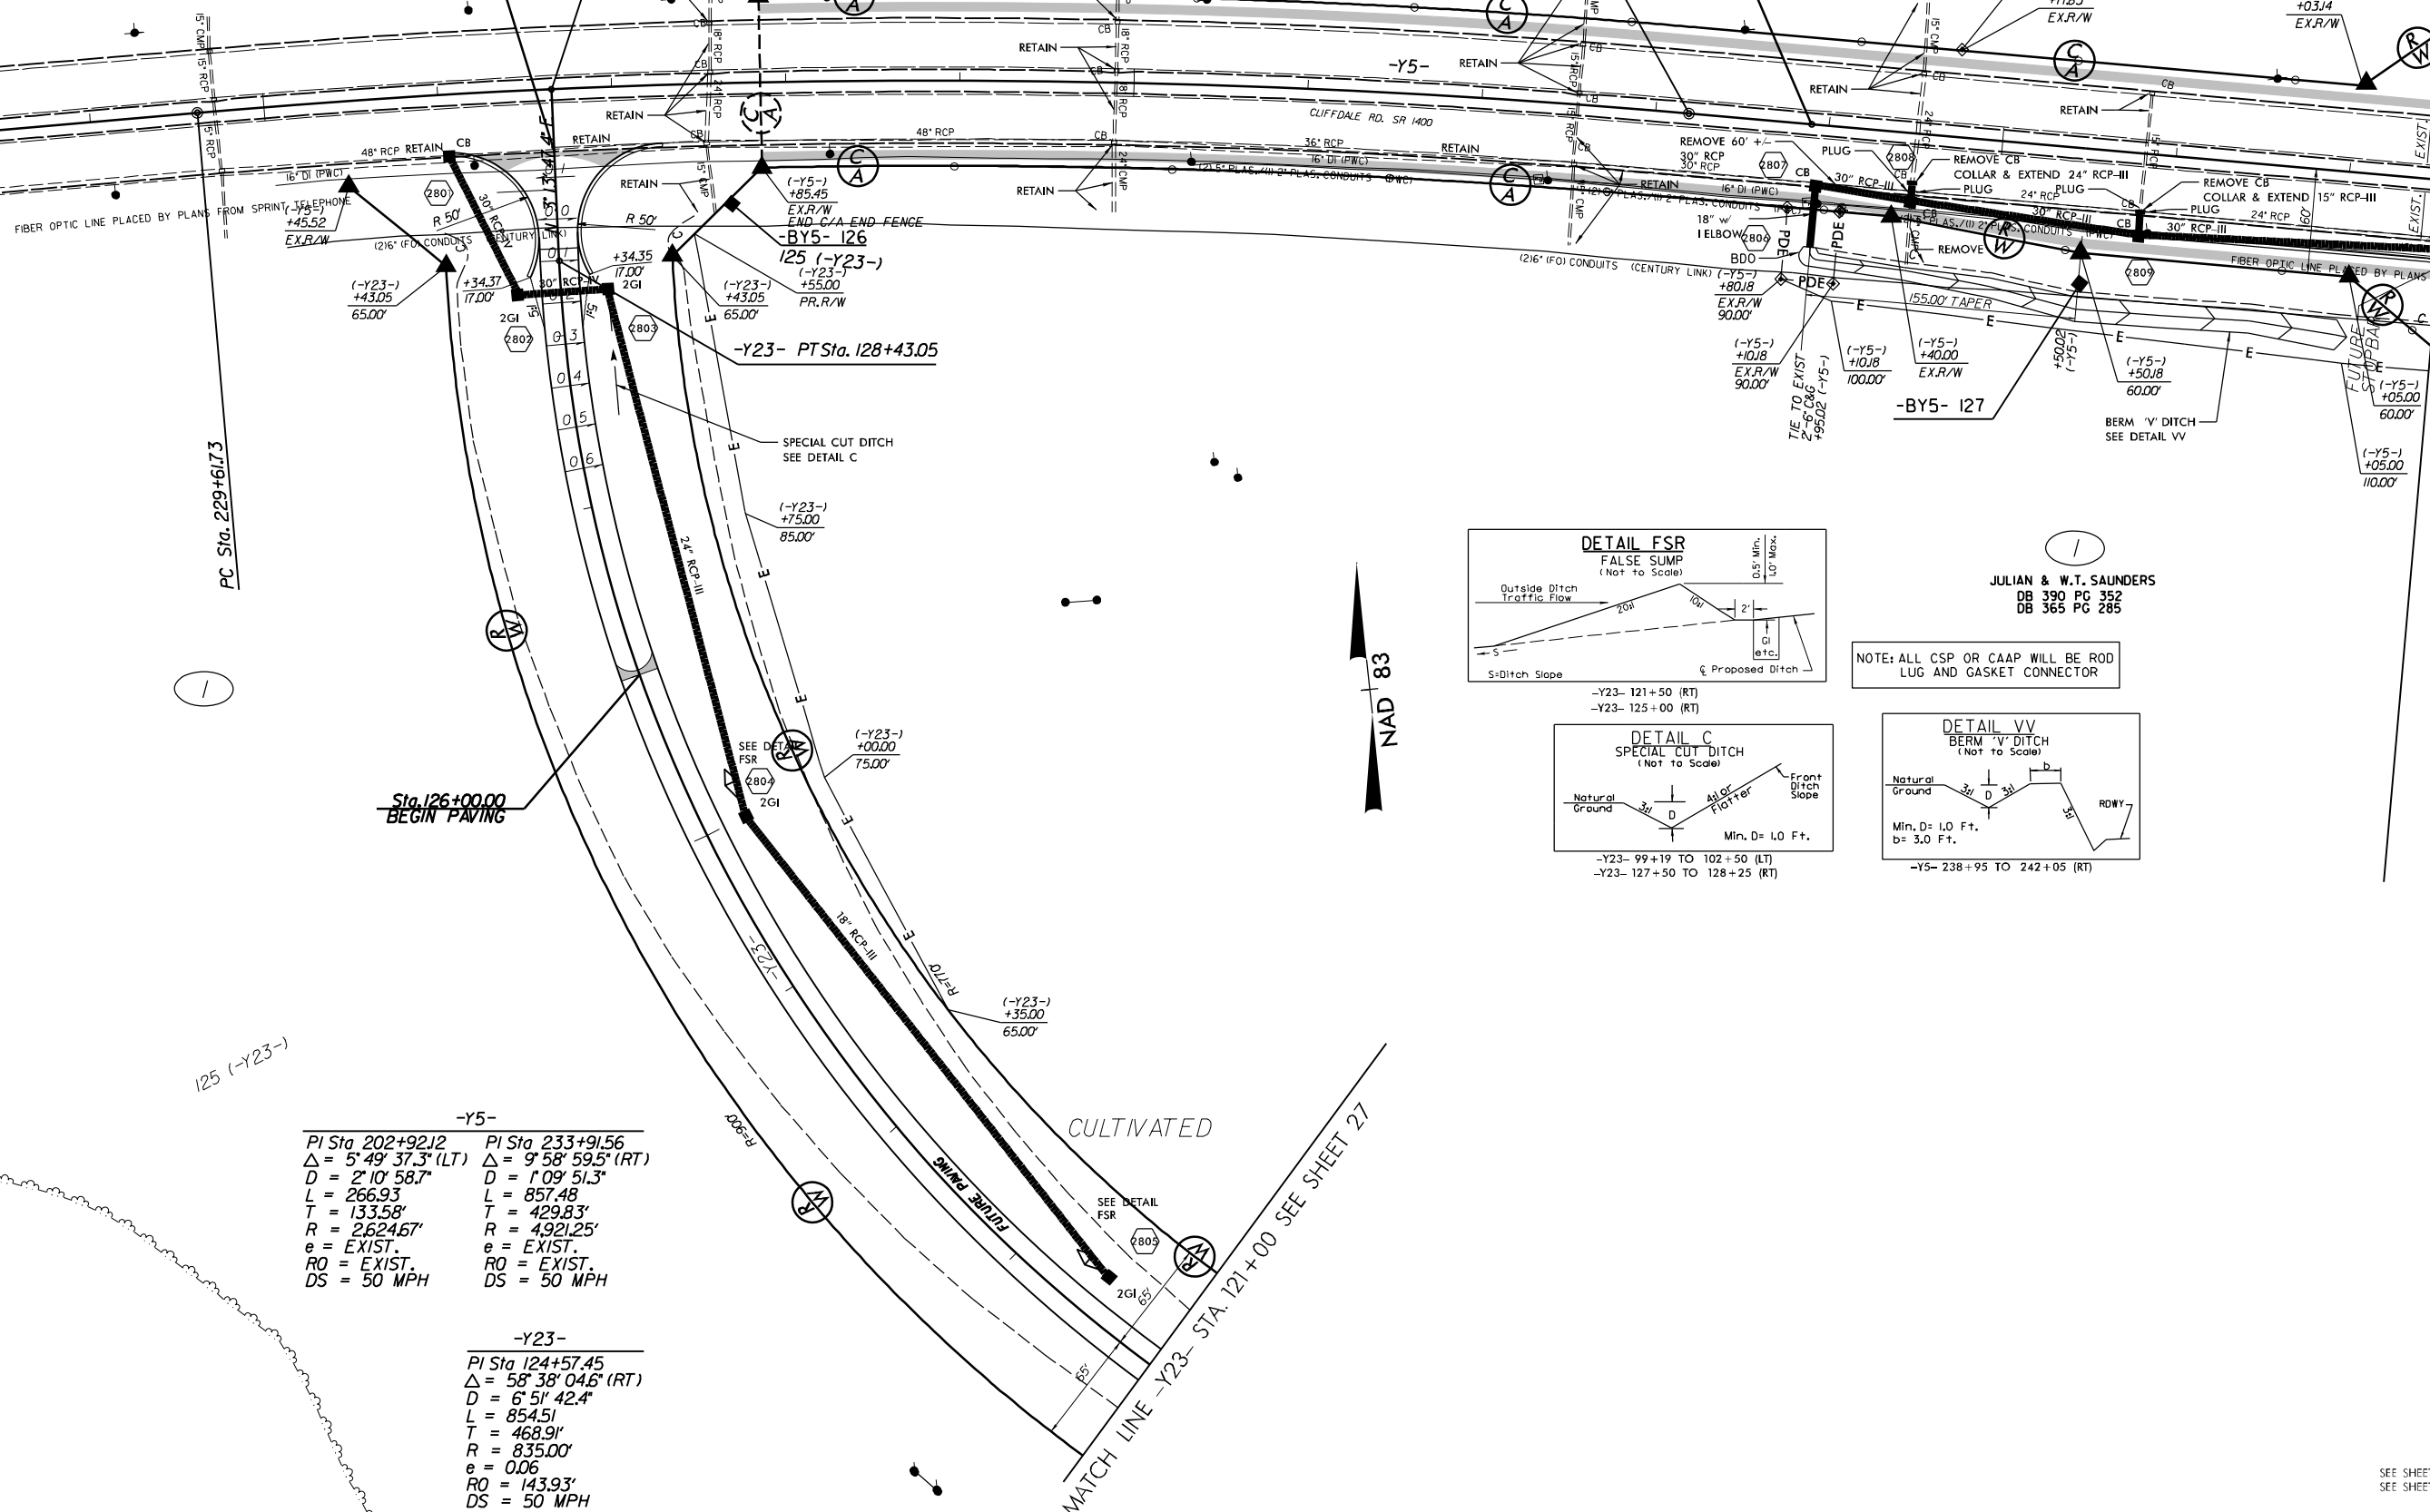

-Y23- 121+50 (RT)
-Y23- 125+00 (RT)

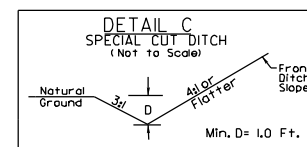

-Y23- 99+19 TO 102+50 (LT)
-Y23- 127+50 TO 128+25 (RT)

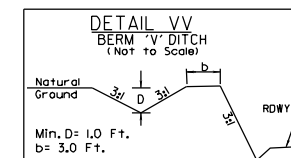

-Y5- 238+95 TO 242+05 (RT)

NOTE: ALL CSP OR CAAP WILL BE ROD LUG AND GASKET CONNECTOR

JULIAN & W.T. SAUNDERS
DB 390 PG 352
DB 365 PG 285

-Y5-
PI Sta. 202+92.12
 $\Delta = 5' 49' 37.3''$ (LT)
D = 2' 10' 58.7"
L = 266.93
T = 133.58'
R = 2624.67'
e = EXIST.
RO = EXIST.
DS = 50 MPH

PI Sta. 233+91.56
 $\Delta = 9' 58' 59.5''$ (RT)
D = 1' 09' 51.3"
L = 857.48
T = 429.83'
R = 4921.25'
e = EXIST.
RO = EXIST.
DS = 50 MPH

-Y23-
PI Sta. 124+57.45
 $\Delta = 58' 38' 04.6''$ (RT)
D = 6' 51' 42.4"
L = 854.51
T = 468.91'
R = 835.00'
e = 0.06
RO = 143.93'
DS = 50 MPH


SEE SHEET 58 FOR -Y23- PROFILE
SEE SHEET 47 FOR -Y5- PROFILE

104.001.001/u2519cb/Roadway/proj/u2519cb_rdy_psh29

	REVISIONS



PROJECT REFERENCE NO.		SHEET NO.	
U-25/9CB		29	
ROADWAY DESIGN ENGINEER		HYDRAULICS ENGINEER	
			

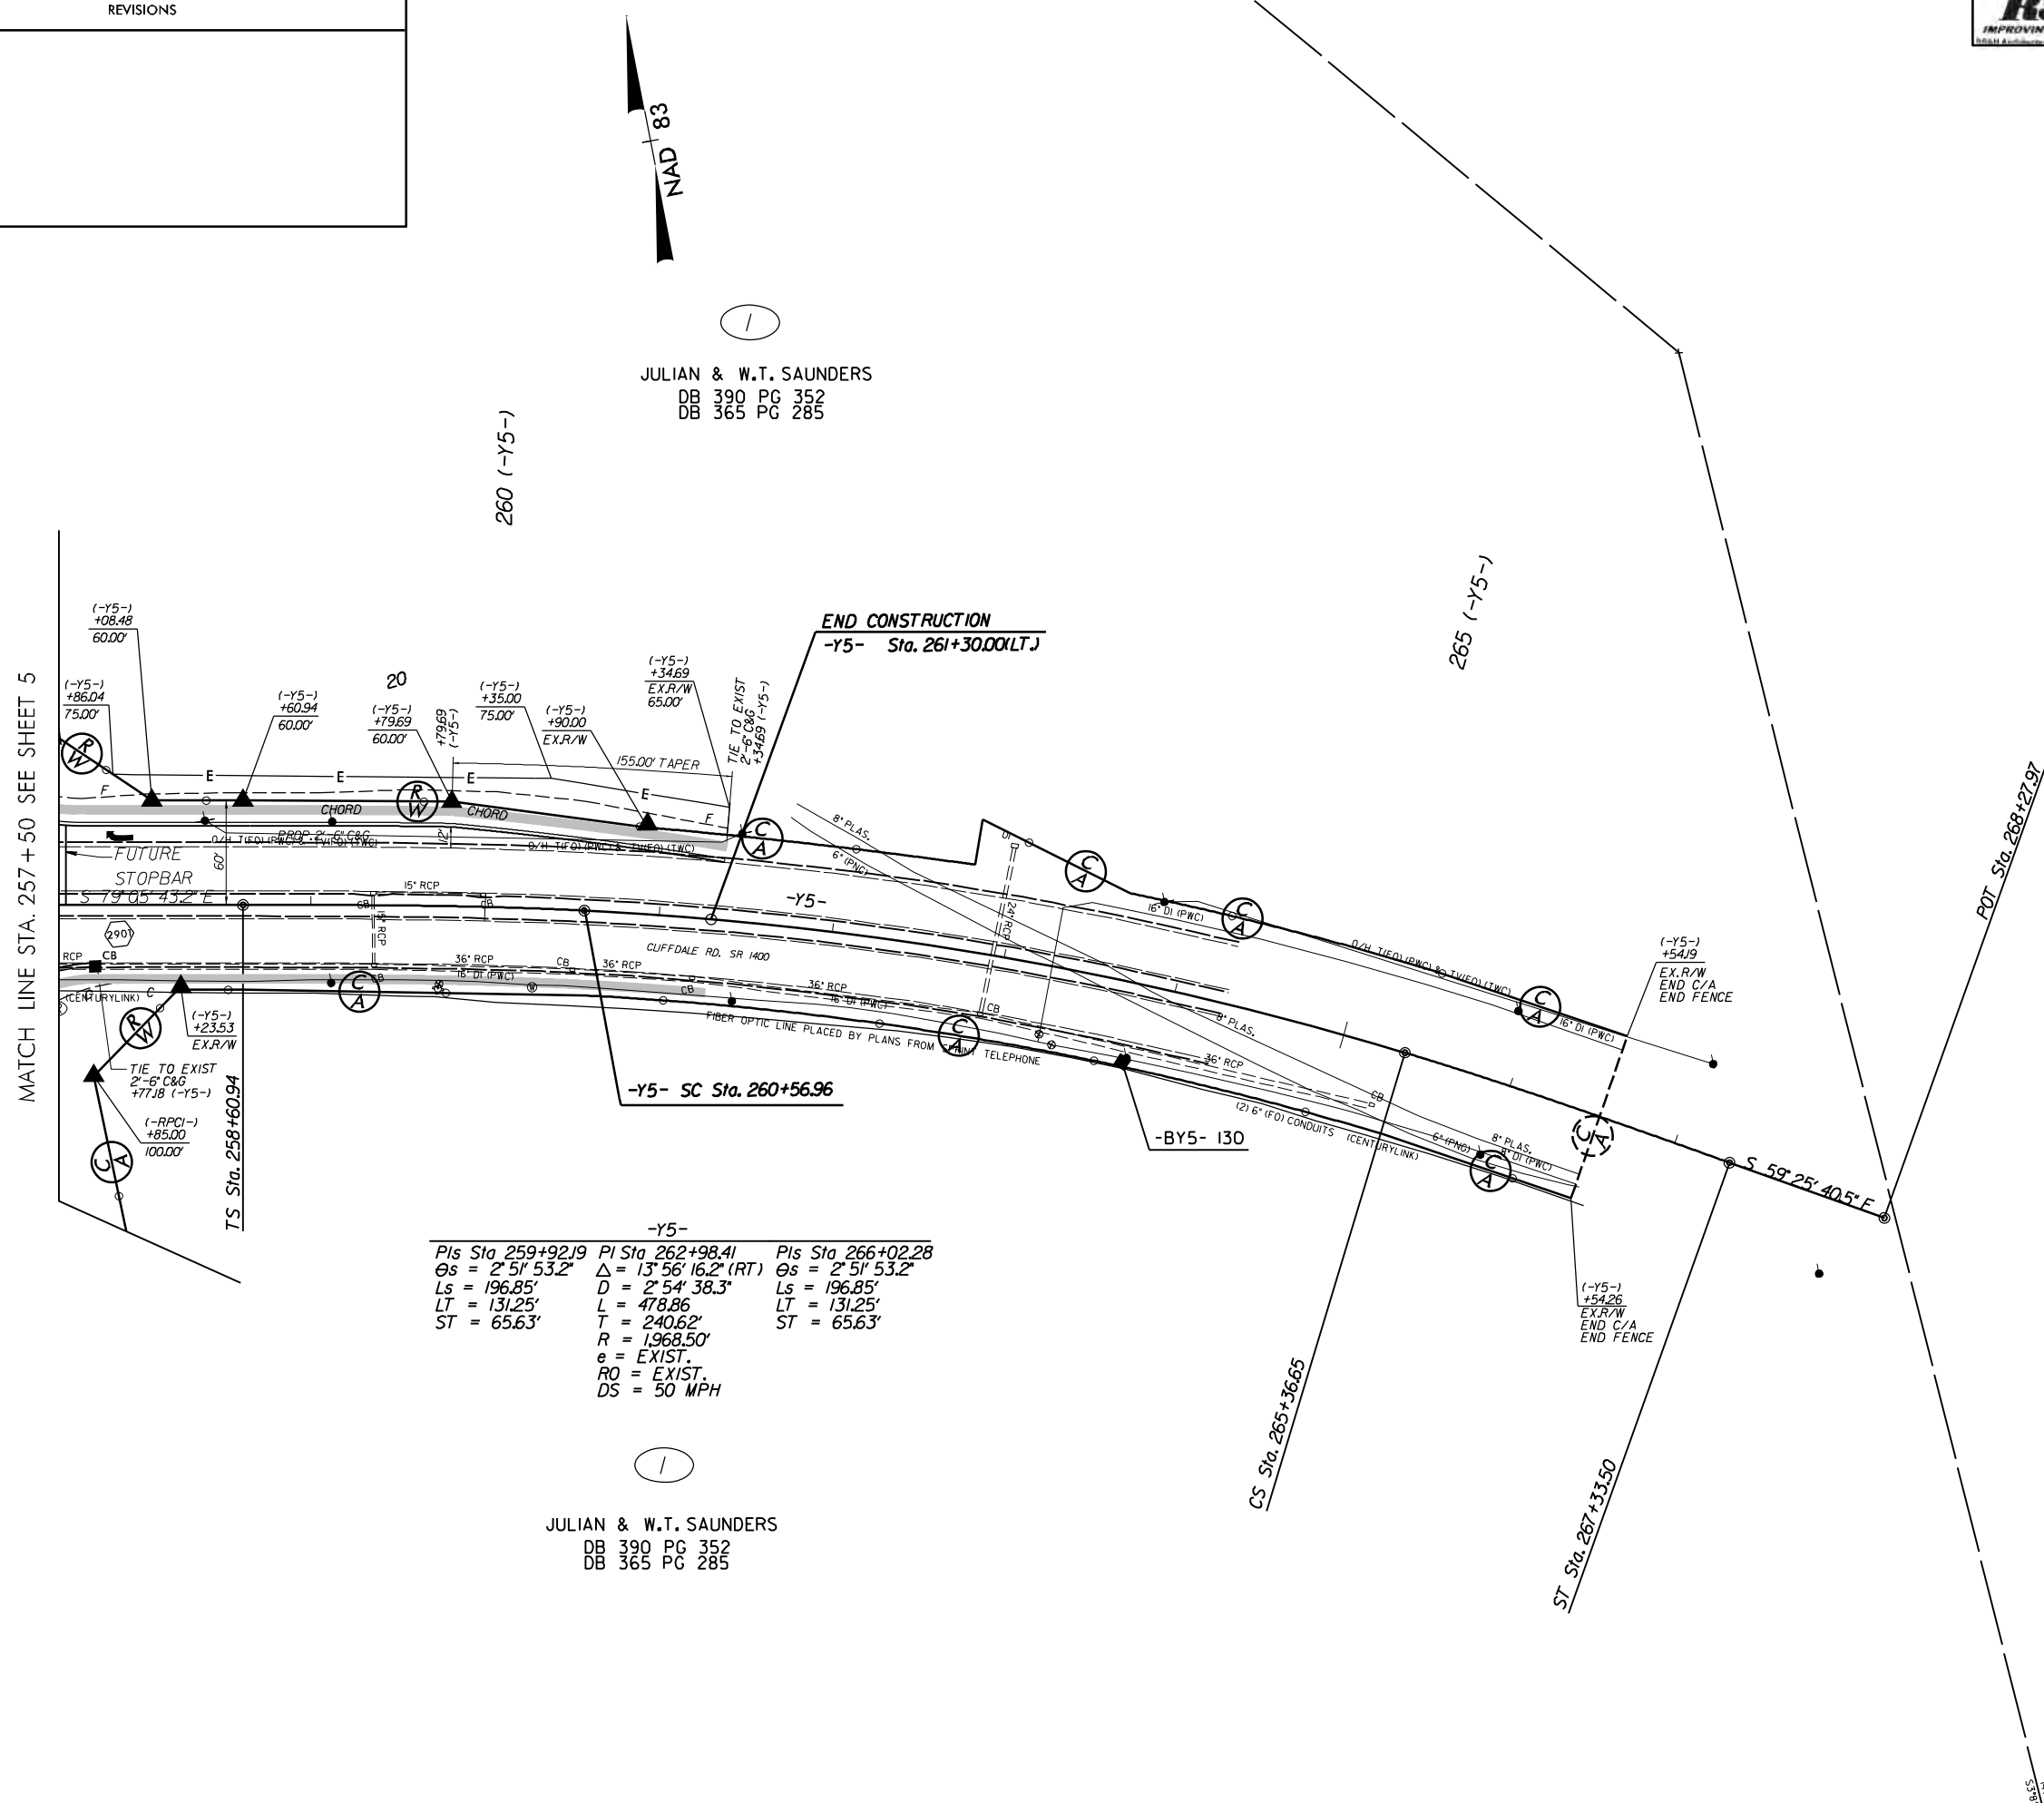


7/2/99

104,001,001/u259cb/Roadway/proj/u259cb_rdy_psh30

REVISIONS



PROJECT REFERENCE NO.	SHEET NO.
U-2519CB	30
ROADWAY DESIGN ENGINEER	HYDRAULICS ENGINEER

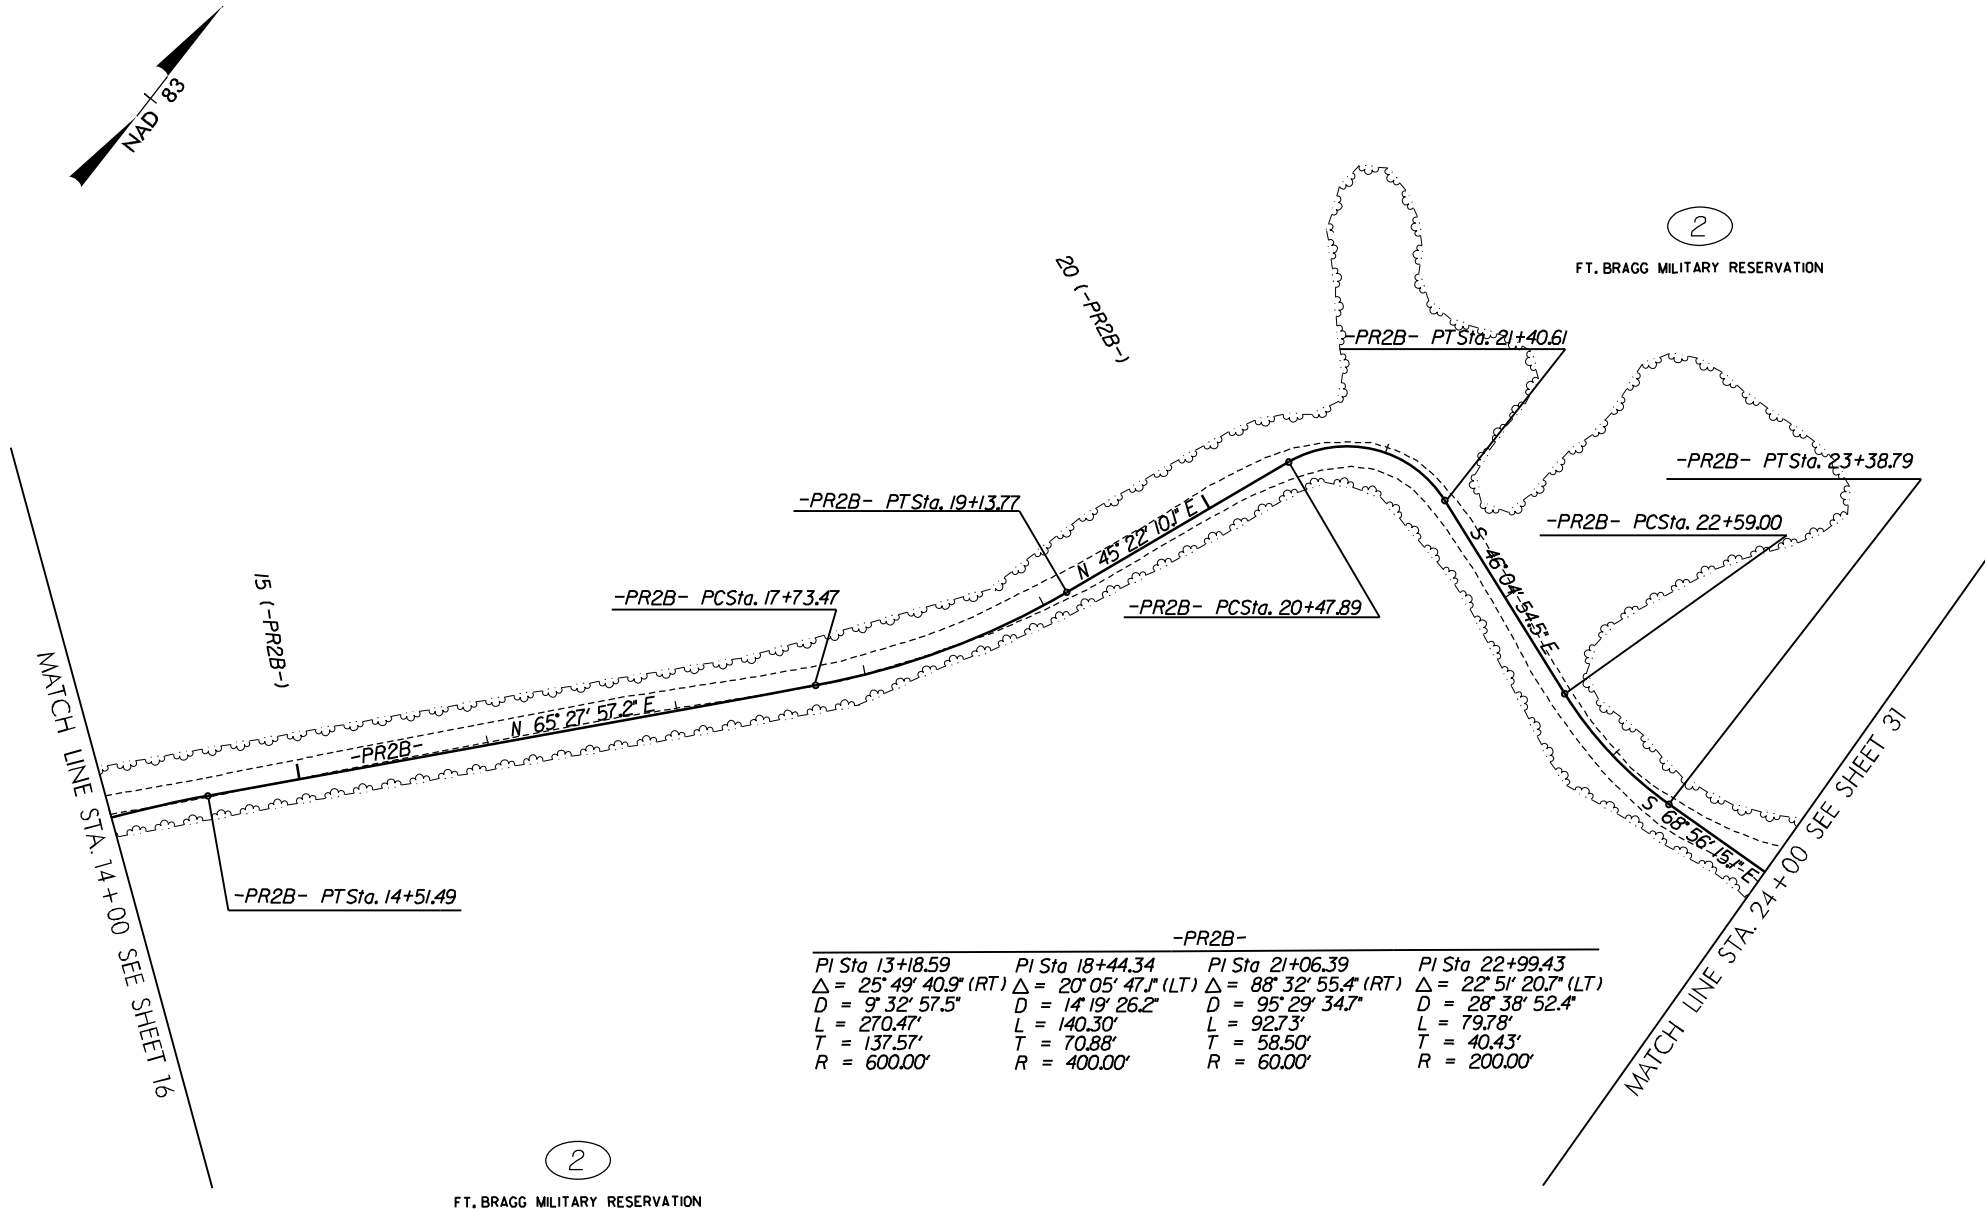

-PR2B-			
PI Sta 13+18.59	PI Sta 18+44.34	PI Sta 21+06.39	PI Sta 22+99.43
$\Delta = 25^{\circ} 49' 40.9''$ (RT)	$\Delta = 20^{\circ} 05' 47.1''$ (LT)	$\Delta = 88^{\circ} 32' 55.4''$ (RT)	$\Delta = 22^{\circ} 51' 20.7''$ (LT)
$D = 9^{\circ} 32' 57.5''$	$D = 14^{\circ} 19' 26.2''$	$D = 95^{\circ} 29' 34.7''$	$D = 28^{\circ} 38' 52.4''$
$L = 270.47'$	$L = 140.30'$	$L = 92.73'$	$L = 79.78'$
$T = 137.57'$	$T = 70.88'$	$T = 58.50'$	$T = 40.43'$
$R = 600.00'$	$R = 400.00'$	$R = 60.00'$	$R = 200.00'$

THIS PAGE IS FOR INFORMATIONAL PURPOSES ONLY

7/2/99

104,001,001/u2519cb/Roadway/proj/u2519cb_rdy_psh31

REVISIONS



PROJECT REFERENCE NO.

U-2519CB

SHEET NO.

31

ROADWAY DESIGN
ENGINEER



HYDRAULICS
ENGINEER



MATCH LINE STA. 24+00 SEE SHEET 30

2

FT. BRAGG MILITARY RESERVATION

NAD 83

S 68°56'15"E

30 (-PR2B-)

-PR2B- PCSta. 28+81.13

-PR2B- PRCSta. 29+99.88

-PR2B- PTSta. 33+01.41

-PR2B- PCSta. 34+06.41

N 71°48'51.6" E

(-PR2B-)
+00.00
25.00'

-PR2B- PTSta. 35+30.34
BEGIN CONSTRUCTION

(-PR2B-)
+00.00
15.00'

(-PR2B-)
+00.00
15.00'

(-PR2B-)
+00.00
25.00'

CL. 'B' RIP RAP
EST. 2 TONS
EST. 7 S.Y.G.F.

(310)

STATION

TIE TO EXISTING

(-PR2B-)
+55.81
25.00'

-PR2B- POTSta. 38+55.81
END CONSTRUCTION

(-PR2B-)
+55.81
15.00'

NOTE: ALL CSP OR CAAP WILL BE ROD
LUG AND GASKET CONNECTOR

SEE SHEET 61 FOR -PR2B- PROFILE

2
FT. BRAGG MILITARY RESERVATION

LA GRANGE, SECTION 3
PB 27 PG 56

304.58

86.14