



Pre-Construction Notification (PCN) Form

For Nationwide Permits and Regional General Permits

(along with corresponding Water Quality Certifications)

January 31, 2018 Ver 2.3

*Please note: fields marked with a red asterisk * below are required. You will not be able to submit the form until all mandatory questions are answered.*

Also, if at any point you wish to print a copy of the E-PCN, all you need to do is right-click on the document and you can print a copy of the form.

Below is a link to the online help file.

<https://edocs.deq.nc.gov/WaterResources/0/edoc/624704/PCN%20Help%20File%202018-1-30.pdf>

A. Processing Information

County (or Counties) where the project is located: *

Brunswick

Is this project a public transportation project? *

☒ Yes ☐ No

This is any publicly funded by municipal, state or federal funds road, rail, airport transportation project.

Is this a NCDOT Project? *

☒ Yes ☐ No

(NCDOT only) T.I.P. or state project number:

R-5021

WBS #

41582.1.1

(for NCDOT use only)

1a. Type(s) of approval sought from the Corps: *

☒ Section 404 Permit (wetlands, streams and waters, Clean Water Act)

☐ Section 10 Permit (navigable waters, tidal waters, Rivers and Harbors Act)

1b. What type(s) of permit(s) do you wish to seek authorization? *

☐ Nationwide Permit (NWP)

☒ Regional General Permit (RGP)

☐ Standard (IP)

This form may be Corps to initiate the standard/individual permit process. Please contact your Corps representative for submittal of standard permits.

All required items that are not provided in the E-PCN and be added to the miscellaneous upload located at the bottom of this form.

Regional General Permit (RGP) Number:

198200031 - NCDOT Bridges, Widening Projects 2015

RGP Number Other:

List all RGP numbers you are applying for not on the drop down list.

1c. Type(s) of approval sought from the DWR: *

check all that apply

- ☒ 401 Water Quality Certification - Regular
☐ Non-404 Jurisdictional General Permit
☐ Individual Permit

- ☐ 401 Water Quality Certification - Express
☐ Riparian Buffer Authorization

1d. Is this notification solely for the record because written approval is not required? *

For the record only for DWR 401 Certification:

☐ Yes ☒ No

For the record only for Corps Permit:

☐ Yes ☒ No

1e. Is payment into a mitigation bank or in-lieu fee program proposed for mitigation of impacts?

If so, attach the acceptance letter from mitigation bank or in-lieu fee program.

☒ Yes ☐ No

Acceptance Letter Attachment

Click the upload button or drag and drop files here to attach document

R-5021 - STR - RW - NRW - CF 05 & LU 07.pdf

69.88KB

FILETYPE MUST BE PDF

1f. Is the project located in any of NC's twenty coastal counties? *

☒ Yes ☐ No

1g. Is the project located within a NC DCM Area of Environmental Concern (AEC)? *

☐ Yes ☒ No ☐ Unknown

1h. Is the project located in a designated trout watershed? *

☐ Yes ☒ No

Link to trout information: <http://www.saw.usace.army.mil/Missions/Regulatory-Permit-Program/Agency-Coordination/Trout.aspx>

B. Applicant Information

1a. Who is the Primary Contact? *

Amy James (NCDOT)

1b. Primary Contact Email: *

ajames10@ncdot.gov

1c. Primary Contact Phone: *

(xxx)xxx-xxxx

(919)707-6129

1d. Who is applying for the permit?

☒ Owner ☒ Applicant (other than owner) ☐ Agent/Consultant
(Check all that apply)

2. Owner Information

2a. Name(s) on recorded deed:

2b. Deed book and page no.:

2c. Responsible party:

(for Corporations)

2d. Address

Street Address

Address Line 2

City

State / Province / Region

Postal / Zip Code

Country

2e. Telephone Number:

(xxx)xxx-xxxx

2f. Fax Number:

(xxx)xxx-xxxx

2g. Email Address: *

pharris@ncdot.gov

3. Applicant Information (if different from owner)

3a. Applicant is:

☐ Agent

☒ Other Secondary NCDOT Contact

If other please specify.

3b. Name:

Mason Herndon

3c. Business Name:

(if applicable)

3d. Address

Street Address

Address Line 2

City

State / Province / Region

Postal / Zip Code

Country

3e. Telephone Number:

(910)341-2036

(xxx)xxx-xxxx

3f. Fax Number:

(xxx)xxx-xxxx

3g. Email Address: *

tmherndon@ncdot.gov

C. Project Information and Prior Project History

1. Project Information

1a. Name of project: *

NC 211 from west of NC 906 (Midway Rd.) to east of NC 87- R-5021 Division

1b. Subdivision name:

(if appropriate)

1c. Nearest municipality / town: *

Southport

1d. Driving directions *

If it is a new project and can not easily be found in a GPS mapping system. Please provide directions.

33.963129 N, -78.093207 W

2. Project Identification

2a. Property Identification Number:

(tax PIN or parcel ID)

2b. Property size:

(in acres)

2c. Project Address

Street Address

Address Line 2

City

State / Province / Region

Postal / Zip Code

Country

2d. Site coordinates in decimal degrees

Please collect site coordinates in decimal degrees. Use between 4-6 digits (unless you are using a survey-grade GPS device) after the decimal place as appropriate, based on how the location was determined. (For example, most mobile phones with GPS provide locational precision in decimal degrees to map coordinates to 5 or 6 digits after the decimal place.)

Latitude: *

33.963129 N

ex: 34.208504

Longitude: *

-78.093207 W

-77.796371

3. Surface Waters

3a. Name of the nearest body of water to proposed project: *

River Swamp, Beaverdam Swamp, Jump and Run Creek, Dutchman Creek

3b. Water Resources Classification of nearest receiving water: *

River Swamp (C;Sw), Beaverdam Swamp & Dutchman Creek (SC;Sw;HQP),
Jump and Run Creek (SC;Sw)

[Surface Water Lookup](#)

3c. What river basin(s) is your project located in? *

Lumber

Cape Fear

[River Basin Lookup](#)

4. Project Description

4a. Describe the existing conditions on the site and the general land use in the vicinity of the project at the time of this application: *

Undeveloped shrub/scrub and forestland interspersed with residential and commercial development.

4b. Attach an 8 1/2 X 11 excerpt from the most recent version of the USGS topographic map indicating the location of the project site. (for DWR)

Click the upload button or drag and drop files here to attach document

File type must be pdf

4c. Attach an 8 1/2 X 11 excerpt from the most recent version of the published County NRCS Soil Survey map depicting the project site. (for DWR)

Click the upload button or drag and drop files here to attach document

File type must be pdf

4d. List the total estimated acreage of all existing wetlands on the property:

20 acres

4e. List the total estimated linear feet of all existing streams on the property:

(intermittent and perennial)

2,850 linear ft.

4f. Explain the purpose of the proposed project: *

To improve traffic operations along NC 211 near Southport.

4g. Describe the overall project in detail, including indirect impacts and the type of equipment to be used: *

The project involves widening the existing roadway from 2 lanes to 4 with a raised median, and adding grade-separated interchanges at NC 906 (Midway/Middleton Rd.) and NC 133 (Long Beach Rd.). The project also includes replacing the bridge at Dutchman Creek as well as culverts along the project. Standard road building equipment, such as trucks, cranes, and bulldozers will be used.

4h. Please upload project drawings for the proposed project.

Click the upload button or drag and drop files here to attach document

R-5021_Permit package_2018-05-17.pdf	37.78MB
R-5021_Ut_Env_Permit_Full_UE 06 27 2018.pdf	9.41MB
R-5021_RDY_PLFI_REVISEDprint.pdf	26.88MB

File type must be pdf

5. Jurisdictional Determinations

5a. Have the wetlands or streams been delineated on the property or proposed impact areas? *

☒ Yes ☐ No ☐ Unknown

Comments:

Also includes features delineated as part of R-3324 (constructed) and R-3434 (not constructed)

5b. If the Corps made a jurisdictional determination, what type of determination was made? *

☒ Preliminary ☐ Approved ☐ Unknown ☐ N/A

Corps AID Number:

Example: SAW-2017-99999

2007 3647

5c. If 5a is yes, who delineated the jurisdictional areas?

Name (if known):

Agency/Consultant Company:

EcoScience (2007), Kimley Horn (2014)

Other:

Separate approved landowner JD's exist in the project corridor

5d. If yes, list the dates of the Corps jurisdictional determinations or State determinations and attach documentation.

The Corps visited the site in 2008, 2010, and 2015.

5d1. Jurisdictional determination upload

Click the upload button or drag and drop files here to attach document

File type must be PDF

6. Project History

6a. Have permits or certifications been requested or obtained for this project (including all prior phases) in the past? *

☐ Yes ☒ No ☐ Unknown

7. Future Project Plans

7a. Is this a phased project? *

☐ Yes

☒ No

Are any other NWP(s), regional general permit(s), or individual permits(s) used, or intended to be used, to authorize any part of the proposed project or related activity? This includes other separate and distant crossing for linear projects that require Department of the Army authorization but don't require pre-construction notification.

D. Proposed Impacts Inventory

1. Impacts Summary

1a. Where are the impacts associated with your project? (check all that apply):

☒ Wetlands

☒ Streams-tributaries

☐ Buffers

☒ Open Waters

☐ Pond Construction

2. Wetland Impacts

If there are wetland impacts proposed on the site, then complete this question for each wetland area impacted.

2a. Site # - Reason for impact *	2b. Impact type *	2c. Type of wetland *	2d. Wetland name *	2e. Forested *	2f. Type of Jurisdiction *	2g. Impact area *
1 - Excavation Map label (e.g. Road Crossing 1 - Culvert, dewatering, etc)	P Permanent (P) or Temporary (T)	Pine Flat	WB	No	Corps (404, 10) or DWR (401, other)	0.170 (acres)
2 - Fill Map label (e.g. Road Crossing 1 - Culvert, dewatering, etc)	P Permanent (P) or Temporary (T)	Pine Flat	WB	No	Corps (404, 10) or DWR (401, other)	0.040 (acres)
2 - Excavation Map label (e.g. Road Crossing 1 - Culvert, dewatering, etc)	P Permanent (P) or Temporary (T)	Pine Flat	WB	No	Corps (404, 10) or DWR (401, other)	0.120 (acres)
3 - Fill Map label (e.g. Road Crossing 1 - Culvert, dewatering, etc)	P Permanent (P) or Temporary (T)	Pine Flat	WB	No	Corps (404, 10) or DWR (401, other)	0.670 (acres)
3 - Excavation Map label (e.g. Road Crossing 1 - Culvert, dewatering, etc)	P Permanent (P) or Temporary (T)	Pine Flat	WB	No	Corps (404, 10) or DWR (401, other)	0.130 (acres)
3 - Mechanized Clearing Map label (e.g. Road Crossing 1 - Culvert, dewatering, etc)	P Permanent (P) or Temporary (T)	Pine Flat	WB	No	Corps (404, 10) or DWR (401, other)	0.030 (acres)
4 - Fill Map label (e.g. Road Crossing 1 - Culvert, dewatering, etc)	P Permanent (P) or Temporary (T)	Headwater Forest	WD	Yes	Corps (404, 10) or DWR (401, other)	0.910 (acres)
4 - Excavation Map label (e.g. Road Crossing 1 - Culvert, dewatering, etc)	P Permanent (P) or Temporary (T)	Headwater Forest	WD	Yes	Corps (404, 10) or DWR (401, other)	0.210 (acres)
4 - Mechanized Clearing Map label (e.g. Road Crossing 1 - Culvert, dewatering, etc)	P Permanent (P) or Temporary (T)	Headwater Forest	WD	Yes	Corps (404, 10) or DWR (401, other)	0.070 (acres)
5 - Fill Map label (e.g. Road Crossing 1 - Culvert, dewatering, etc)	P Permanent (P) or Temporary (T)	Headwater Forest	WC	Yes	Corps (404, 10) or DWR (401, other)	0.160 (acres)
5 - Mechanized Clearing Map label (e.g. Road Crossing 1 - Culvert, dewatering, etc)	P Permanent (P) or Temporary (T)	Headwater Forest	WC	Yes	Corps (404, 10) or DWR (401, other)	0.040 (acres)

6 - Fill Map label (e.g. Road Crossing 1 - Culvert, dewatering, etc)	P Permanent (P) or Temporary (T)	Headwater Forest	WE	No	Corps (404, 10) or DMR (401, other)	0.150 (acres)
6 - Mechanized Clearing Map label (e.g. Road Crossing 1 - Culvert, dewatering, etc)	P Permanent (P) or Temporary (T)	Headwater Forest	WE	No	Corps (404, 10) or DMR (401, other)	0.030 (acres)
9 - Fill Map label (e.g. Road Crossing 1 - Culvert, dewatering, etc)	P Permanent (P) or Temporary (T)	Pine Flat	WH	Yes	Corps (404, 10) or DMR (401, other)	1.190 (acres)
9 - Mechanized Clearing Map label (e.g. Road Crossing 1 - Culvert, dewatering, etc)	P Permanent (P) or Temporary (T)	Pine Flat	WH	Yes	Corps (404, 10) or DMR (401, other)	0.150 (acres)
10 - Fill Map label (e.g. Road Crossing 1 - Culvert, dewatering, etc)	P Permanent (P) or Temporary (T)	Pine Flat	WL	Yes	Corps (404, 10) or DMR (401, other)	0.980 (acres)
10 - Mechanized Clearing Map label (e.g. Road Crossing 1 - Culvert, dewatering, etc)	P Permanent (P) or Temporary (T)	Pine Flat	WL	Yes	Corps (404, 10) or DMR (401, other)	0.270 (acres)
11 - Fill Map label (e.g. Road Crossing 1 - Culvert, dewatering, etc)	P Permanent (P) or Temporary (T)	Pine Flat	WO	Yes	Corps (404, 10) or DMR (401, other)	0.100 (acres)
11 - Mechanized Clearing Map label (e.g. Road Crossing 1 - Culvert, dewatering, etc)	P Permanent (P) or Temporary (T)	Pine Flat	WO	Yes	Corps (404, 10) or DMR (401, other)	0.050 (acres)
13 - Fill Map label (e.g. Road Crossing 1 - Culvert, dewatering, etc)	P Permanent (P) or Temporary (T)	Headwater Forest	WQ	Yes	Corps (404, 10) or DMR (401, other)	0.040 (acres)
13 - Mechanized Clearing Map label (e.g. Road Crossing 1 - Culvert, dewatering, etc)	P Permanent (P) or Temporary (T)	Headwater Forest	WQ	Yes	Corps (404, 10) or DMR (401, other)	0.020 (acres)
14 - Fill Map label (e.g. Road Crossing 1 - Culvert, dewatering, etc)	P Permanent (P) or Temporary (T)	Headwater Forest	WR	Yes	Corps (404, 10) or DMR (401, other)	0.050 (acres)
14 - Excavation Map label (e.g. Road Crossing 1 - Culvert, dewatering, etc)	P Permanent (P) or Temporary (T)	Headwater Forest	WR	Yes	Corps (404, 10) or DMR (401, other)	0.001 (acres)
14 - Mechanized Clearing Map label (e.g. Road Crossing 1 - Culvert, dewatering, etc)	P Permanent (P) or Temporary (T)	Headwater Forest	WR	Yes	Corps (404, 10) or DMR (401, other)	0.007 (acres)
15 - Fill Map label (e.g. Road Crossing 1 - Culvert, dewatering, etc)	P Permanent (P) or Temporary (T)	Small-Basin Wetland	WS	Yes	Corps (404, 10) or DMR (401, other)	0.020 (acres)
15 - Excavation Map label (e.g. Road Crossing 1 - Culvert, dewatering, etc)	P Permanent (P) or Temporary (T)	Small-Basin Wetland	WS	Yes	Corps (404, 10) or DMR (401, other)	0.020 (acres)
16 - Fill Map label (e.g. Road Crossing 1 - Culvert, dewatering, etc)	P Permanent (P) or Temporary (T)	Riverine Swamp Forest	WT	Yes	Corps (404, 10) or DMR (401, other)	0.300 (acres)
16 - Excavation Map label (e.g. Road Crossing 1 - Culvert, dewatering, etc)	P Permanent (P) or Temporary (T)	Riverine Swamp Forest	WT	Yes	Corps (404, 10) or DMR (401, other)	0.008 (acres)
16 - Mechanized Clearing Map label (e.g. Road Crossing 1 - Culvert, dewatering, etc)	P Permanent (P) or Temporary (T)	Riverine Swamp Forest	WT	Yes	Corps (404, 10) or DMR (401, other)	0.020 (acres)
17 - Fill Map label (e.g. Road Crossing 1 - Culvert, dewatering, etc)	P Permanent (P) or Temporary (T)	Non-Tidal Freshwater Marsh	WU	No	Corps (404, 10) or DMR (401, other)	0.020 (acres)
17 - Excavation Map label (e.g. Road Crossing 1 - Culvert, dewatering, etc)	P Permanent (P) or Temporary (T)	Non-Tidal Freshwater Marsh	WU	No	Corps (404, 10) or DMR (401, other)	0.130 (acres)

17 - Mechanized Clearing Map label (e.g. Road Crossing 1 - Culvert, dewatering, etc)	P Permanent (P) or Temporary (T)	Non-Tidal Freshwater Marsh	WU	No	Corps (404, 10) or DMR (401, other)	0.010 (acres)
18 - Fill Map label (e.g. Road Crossing 1 - Culvert, dewatering, etc)	P Permanent (P) or Temporary (T)	Pine Flat	WV	No	Corps (404, 10) or DMR (401, other)	0.540 (acres)
18 - Mechanized Clearing Map label (e.g. Road Crossing 1 - Culvert, dewatering, etc)	P Permanent (P) or Temporary (T)	Pine Flat	WV	No	Corps (404, 10) or DMR (401, other)	0.040 (acres)
19 - Fill Map label (e.g. Road Crossing 1 - Culvert, dewatering, etc)	P Permanent (P) or Temporary (T)	Pine Flat	WX	Yes	Corps (404, 10) or DMR (401, other)	5.350 (acres)
19 - Mechanized Clearing Map label (e.g. Road Crossing 1 - Culvert, dewatering, etc)	P Permanent (P) or Temporary (T)	Pine Flat	WX	Yes	Corps (404, 10) or DMR (401, other)	0.300 (acres)
20 - Fill Map label (e.g. Road Crossing 1 - Culvert, dewatering, etc)	P Permanent (P) or Temporary (T)	Pine Flat	WY	Yes	Corps (404, 10) or DMR (401, other)	2.210 (acres)
20 - Mechanized Clearing Map label (e.g. Road Crossing 1 - Culvert, dewatering, etc)	P Permanent (P) or Temporary (T)	Pine Flat	WY	Yes	Corps (404, 10) or DMR (401, other)	0.120 (acres)
21 - Excavation Map label (e.g. Road Crossing 1 - Culvert, dewatering, etc)	P Permanent (P) or Temporary (T)	Pine Flat	WZ	Yes	Corps (404, 10) or DMR (401, other)	0.080 (acres)
22 - Excavation Map label (e.g. Road Crossing 1 - Culvert, dewatering, etc)	P Permanent (P) or Temporary (T)	Pine Flat	WZ	Yes	Corps (404, 10) or DMR (401, other)	0.090 (acres)
23 - Fill Map label (e.g. Road Crossing 1 - Culvert, dewatering, etc)	P Permanent (P) or Temporary (T)	Pine Flat	WAA	Yes	Corps (404, 10) or DMR (401, other)	2.560 (acres)
23 - Mechanized Clearing Map label (e.g. Road Crossing 1 - Culvert, dewatering, etc)	P Permanent (P) or Temporary (T)	Pine Flat	WAA	Yes	Corps (404, 10) or DMR (401, other)	0.170 (acres)
28 - Fill Map label (e.g. Road Crossing 1 - Culvert, dewatering, etc)	P Permanent (P) or Temporary (T)	Headwater Forest	WAB	Yes	Corps (404, 10) or DMR (401, other)	0.010 (acres)
28 - Mechanized Clearing Map label (e.g. Road Crossing 1 - Culvert, dewatering, etc)	P Permanent (P) or Temporary (T)	Headwater Forest	WAB	Yes	Corps (404, 10) or DMR (401, other)	0.040 (acres)
29 - Fill Map label (e.g. Road Crossing 1 - Culvert, dewatering, etc)	P Permanent (P) or Temporary (T)	Riverine Swamp Forest	WAC	Yes	Corps (404, 10) or DMR (401, other)	0.280 (acres)
29 - Mechanized Clearin Map label (e.g. Road Crossing 1 - Culvert, dewatering, etc)	P Permanent (P) or Temporary (T)	Riverine Swamp Forest	WAC	Yes	Corps (404, 10) or DMR (401, other)	0.070 (acres)
30 - Fill Map label (e.g. Road Crossing 1 - Culvert, dewatering, etc)	P Permanent (P) or Temporary (T)	Riverine Swamp Forest	WAC	Yes	Corps (404, 10) or DMR (401, other)	0.490 (acres)
30 - Mechanized Clearing Map label (e.g. Road Crossing 1 - Culvert, dewatering, etc)	P Permanent (P) or Temporary (T)	Riverine Swamp Forest	WAC	Yes	Corps (404, 10) or DMR (401, other)	0.070 (acres)
32 - Fill Map label (e.g. Road Crossing 1 - Culvert, dewatering, etc)	P Permanent (P) or Temporary (T)	Riverine Swamp Forest	WAD	Yes	Corps (404, 10) or DMR (401, other)	0.001 (acres)
32 - Mechanized Clearing Map label (e.g. Road Crossing 1 - Culvert, dewatering, etc)	P Permanent (P) or Temporary (T)	Riverine Swamp Forest	WAD	Yes	Corps (404, 10) or DMR (401, other)	0.001 (acres)
36 - Excavation Map label (e.g. Road Crossing 1 - Culvert, dewatering, etc)	P Permanent (P) or Temporary (T)	Riverine Swamp Forest	WA (R-3434)	Yes	Corps (404, 10) or DMR (401, other)	0.003 (acres)

37 - Fill Map label (e.g. Road Crossing 1 - Culvert, dewatering, etc)	P Permanent (P) or Temporary (T)	Pine Flat	WA (R-3324)	No	Corps (404, 10) or DMR (401, other)	0.220 (acres)
37 - Mechanized Clearing Map label (e.g. Road Crossing 1 - Culvert, dewatering, etc)	P Permanent (P) or Temporary (T)	Pine Flat	WA (R-3324)	No	Corps (404, 10) or DMR (401, other)	0.050 (acres)
38 - Fill Map label (e.g. Road Crossing 1 - Culvert, dewatering, etc)	P Permanent (P) or Temporary (T)	Pine Flat	WA (R-3324)	No	Corps (404, 10) or DMR (401, other)	0.060 (acres)
38 - Excavation Map label (e.g. Road Crossing 1 - Culvert, dewatering, etc)	P Permanent (P) or Temporary (T)	Pine Flat	WA (R-3324)	No	Corps (404, 10) or DMR (401, other)	0.009 (acres)
38 - Mechanized Clearing Map label (e.g. Road Crossing 1 - Culvert, dewatering, etc)	P Permanent (P) or Temporary (T)	Pine Flat	WA (R-3324)	No	Corps (404, 10) or DMR (401, other)	0.030 (acres)
39 - Fill Map label (e.g. Road Crossing 1 - Culvert, dewatering, etc)	P Permanent (P) or Temporary (T)	Pine Flat	WB (R-3324)	Yes	Corps (404, 10) or DMR (401, other)	0.010 (acres)
39 - Mechanized Clearing Map label (e.g. Road Crossing 1 - Culvert, dewatering, etc)	P Permanent (P) or Temporary (T)	Pine Flat	WB (R-3324)	Yes	Corps (404, 10) or DMR (401, other)	0.020 (acres)
42 - Excavation Map label (e.g. Road Crossing 1 - Culvert, dewatering, etc)	P Permanent (P) or Temporary (T)	Pine Flat	WA (R-3324)	Yes	Corps (404, 10) or DMR (401, other)	0.001 (acres)
UE-1 - Fill Map label (e.g. Road Crossing 1 - Culvert, dewatering, etc)	P Permanent (P) or Temporary (T)	Pine Flat	WB	No	Corps (404, 10) or DMR (401, other)	0.001 (acres)
UE-2 - Fill Map label (e.g. Road Crossing 1 - Culvert, dewatering, etc)	T Permanent (P) or Temporary (T)	Headwater Forest	WD	Yes	Corps (404, 10) or DMR (401, other)	0.070 (acres)
UE- 3 - Fill Map label (e.g. Road Crossing 1 - Culvert, dewatering, etc)	P Permanent (P) or Temporary (T)	Pine Flat	WO	Yes	Corps (404, 10) or DMR (401, other)	0.001 (acres)
UE- 4 - Fill Map label (e.g. Road Crossing 1 - Culvert, dewatering, etc)	P Permanent (P) or Temporary (T)	Pine Flat	WO	Yes	Corps (404, 10) or DMR (401, other)	0.001 (acres)
UE-5 - Excavation Map label (e.g. Road Crossing 1 - Culvert, dewatering, etc)	P Permanent (P) or Temporary (T)	Pine Flat	WO	Yes	Corps (404, 10) or DMR (401, other)	0.030 (acres)
UE-6 - Fill Map label (e.g. Road Crossing 1 - Culvert, dewatering, etc)	P Permanent (P) or Temporary (T)	Pine Flat	WO	Yes	Corps (404, 10) or DMR (401, other)	0.001 (acres)
UE-7 - Fill Map label (e.g. Road Crossing 1 - Culvert, dewatering, etc)	P Permanent (P) or Temporary (T)	Pine Flat	WO	Yes	Corps (404, 10) or DMR (401, other)	0.001 (acres)
UE-8 - Fill Map label (e.g. Road Crossing 1 - Culvert, dewatering, etc)	P Permanent (P) or Temporary (T)	Pine Flat	WO	Yes	Corps (404, 10) or DMR (401, other)	0.001 (acres)
UE-9 - Fill Map label (e.g. Road Crossing 1 - Culvert, dewatering, etc)	P Permanent (P) or Temporary (T)	Pine Flat	WO	Yes	Corps (404, 10) or DMR (401, other)	0.001 (acres)
UE-10 - Fill Map label (e.g. Road Crossing 1 - Culvert, dewatering, etc)	P Permanent (P) or Temporary (T)	Pine Flat	WO	Yes	Corps (404, 10) or DMR (401, other)	0.001 (acres)
UE-11 - Fill Map label (e.g. Road Crossing 1 - Culvert, dewatering, etc)	P Permanent (P) or Temporary (T)	Pine Flat	WO	Yes	Corps (404, 10) or DMR (401, other)	0.001 (acres)
UE-12 - Fill Map label (e.g. Road Crossing 1 - Culvert, dewatering, etc)	P Permanent (P) or Temporary (T)	Non-Tidal Freshwater Marsh	WU	No	Corps (404, 10) or DMR (401, other)	0.001 (acres)

UE - 13 - Fill Map label (e.g. Road Crossing 1 - Culvert, dewatering, etc)	P Permanent (P) or Temporary (T)	Non-Tidal Freshwater Marsh	WU	No	Corps (404, 10) or DMR (401, other)	0.001 (acres)
UE-14 - Excavation Map label (e.g. Road Crossing 1 - Culvert, dewatering, etc)	P Permanent (P) or Temporary (T)	Pine Flat	WZ	Yes	Corps (404, 10) or DMR (401, other)	0.010 (acres)
UE-15 - Fill Map label (e.g. Road Crossing 1 - Culvert, dewatering, etc)	T Permanent (P) or Temporary (T)	Pine Flat	WX	Yes	Corps (404, 10) or DMR (401, other)	0.002 (acres)
UE-15 - Excavation Map label (e.g. Road Crossing 1 - Culvert, dewatering, etc)	P Permanent (P) or Temporary (T)	Pine Flat	WX	Yes	Corps (404, 10) or DMR (401, other)	0.001 (acres)
UE-16- Excavation Map label (e.g. Road Crossing 1 - Culvert, dewatering, etc)	P Permanent (P) or Temporary (T)	Pine Flat	WX	Yes	Corps (404, 10) or DMR (401, other)	0.001 (acres)
UE-16 - Fill Map label (e.g. Road Crossing 1 - Culvert, dewatering, etc)	T Permanent (P) or Temporary (T)	Pine Flat	WX	Yes	Corps (404, 10) or DMR (401, other)	0.002 (acres)
UE-17 - Fill Map label (e.g. Road Crossing 1 - Culvert, dewatering, etc)	P Permanent (P) or Temporary (T)	Pine Flat	WZ	Yes	Corps (404, 10) or DMR (401, other)	0.001 (acres)
UE-18 - Fill Map label (e.g. Road Crossing 1 - Culvert, dewatering, etc)	P Permanent (P) or Temporary (T)	Pine Flat	WZ	Yes	Corps (404, 10) or DMR (401, other)	0.001 (acres)
UE-19 - Fill Map label (e.g. Road Crossing 1 - Culvert, dewatering, etc)	P Permanent (P) or Temporary (T)	Pine Flat	WAA	Yes	Corps (404, 10) or DMR (401, other)	0.001 (acres)
UE-20 - Fill Map label (e.g. Road Crossing 1 - Culvert, dewatering, etc)	T Permanent (P) or Temporary (T)	Pine Flat	WAA	Yes	Corps (404, 10) or DMR (401, other)	0.002 (acres)
UE-20 - Excavation Map label (e.g. Road Crossing 1 - Culvert, dewatering, etc)	P Permanent (P) or Temporary (T)	Pine Flat	WAA	Yes	Corps (404, 10) or DMR (401, other)	0.001 (acres)
UE-21 - Fill Map label (e.g. Road Crossing 1 - Culvert, dewatering, etc)	P Permanent (P) or Temporary (T)	Riverine Swamp Forest	WAC	Yes	Corps (404, 10) or DMR (401, other)	0.001 (acres)
UE-22 - Excavation Map label (e.g. Road Crossing 1 - Culvert, dewatering, etc)	P Permanent (P) or Temporary (T)	Riverine Swamp Forest	WAC	Yes	Corps (404, 10) or DMR (401, other)	0.001 (acres)
UE-22- Fill Map label (e.g. Road Crossing 1 - Culvert, dewatering, etc)	T Permanent (P) or Temporary (T)	Riverine Swamp Forest	WAC	Yes	Corps (404, 10) or DMR (401, other)	0.002 (acres)
UE-23 - Excavation Map label (e.g. Road Crossing 1 - Culvert, dewatering, etc)	P Permanent (P) or Temporary (T)	Riverine Swamp Forest	WAC	Yes	Corps (404, 10) or DMR (401, other)	0.002 (acres)
UE- 24 - Excavation Map label (e.g. Road Crossing 1 - Culvert, dewatering, etc)	P Permanent (P) or Temporary (T)	Riverine Swamp Forest	WAC	Yes	Corps (404, 10) or DMR (401, other)	0.004 (acres)

2g. Total Temporary Wetland Impact

0.078

2g. Total Permanent Wetland Impact

19.006

2g. Total Wetland Impact

19.084

2h. Comments:

Any potential ditch draw-down impacts have been included in the total; There will also be 0.02 acre for hand-clearing impacts.

3. Stream Impacts

If there are perennial or intermittent stream impacts (including temporary impacts) proposed on the site, then complete this question for all stream sites impacted.

	3a. Reason for impact	3b. Impact type *	3c. Type of impact	3d. Stream name *	3e. Stream Type *	3f. Type of Jurisdiction *	3g. Stream width *	3h. Impact length *
S1	5 Map label (e.g. Road Crossing 1)	P Permanent (P) or Temporary (T)	Culvert	River Swamp	Perennial Perennial (PER) or intermittent (INT)	Both	20 Average (feet)	82 (linear feet)
S2	5 Map label (e.g. Road Crossing 1)	T Permanent (P) or Temporary (T)	Dewatering	River Swamp	Perennial Perennial (PER) or intermittent (INT)	Both	20 Average (feet)	14 (linear feet)
S3	6 Map label (e.g. Road Crossing 1)	P Permanent (P) or Temporary (T)	Culvert	SF	Perennial Perennial (PER) or intermittent (INT)	Both	3 Average (feet)	91 (linear feet)
S4	6 Map label (e.g. Road Crossing 1)	T Permanent (P) or Temporary (T)	Dewatering	SF	Perennial Perennial (PER) or intermittent (INT)	Both	3 Average (feet)	9 (linear feet)
S5	7 Map label (e.g. Road Crossing 1)	P Permanent (P) or Temporary (T)	Culvert	Midway Branch	Perennial Perennial (PER) or intermittent (INT)	Both	5 Average (feet)	133 (linear feet)
S6	7 Map label (e.g. Road Crossing 1)	T Permanent (P) or Temporary (T)	Dewatering	Midway Branch	Perennial Perennial (PER) or intermittent (INT)	Both	5 Average (feet)	13 (linear feet)
S7	13 Map label (e.g. Road Crossing 1)	P Permanent (P) or Temporary (T)	Culvert	SB	Perennial Perennial (PER) or intermittent (INT)	Both	10 Average (feet)	153 (linear feet)
S8	13 Map label (e.g. Road Crossing 1)	T Permanent (P) or Temporary (T)	Dewatering	SB	Perennial Perennial (PER) or intermittent (INT)	Both	10 Average (feet)	19 (linear feet)
S9	14 Map label (e.g. Road Crossing 1)	P Permanent (P) or Temporary (T)	Culvert	SB	Perennial Perennial (PER) or intermittent (INT)	Both	10 Average (feet)	16 (linear feet)
S10	14 Map label (e.g. Road Crossing 1)	T Permanent (P) or Temporary (T)	Dewatering	SB	Perennial Perennial (PER) or intermittent (INT)	Both	10 Average (feet)	15 (linear feet)
S11	16 Map label (e.g. Road Crossing 1)	P Permanent (P) or Temporary (T)	Culvert	Beaverdam Swamp	Perennial Perennial (PER) or intermittent (INT)	Both	10 Average (feet)	150 (linear feet)
S12	16 Map label (e.g. Road Crossing 1)	T Permanent (P) or Temporary (T)	Dewatering	Beaverdam Swamp	Perennial Perennial (PER) or intermittent (INT)	Both	10 Average (feet)	10 (linear feet)
S13	17 Map label (e.g. Road Crossing 1)	P Permanent (P) or Temporary (T)	Culvert	Beaverdam Swamp	Perennial Perennial (PER) or intermittent (INT)	Both	20 Average (feet)	59 (linear feet)
S14	17 Map label (e.g. Road Crossing 1)	T Permanent (P) or Temporary (T)	Dewatering	Beaverdam Swamp	Perennial Perennial (PER) or intermittent (INT)	Both	20 Average (feet)	10 (linear feet)
S15	25 Map label (e.g. Road Crossing 1)	P Permanent (P) or Temporary (T)	Culvert	SD (Jump and Run Creek)	Perennial Perennial (PER) or intermittent (INT)	Both	15 Average (feet)	85 (linear feet)
S16	25 Map label (e.g. Road Crossing 1)	T Permanent (P) or Temporary (T)	Dewatering	SD (Jump and Run Creek)	Perennial Perennial (PER) or intermittent (INT)	Both	15 Average (feet)	24 (linear feet)
S17	25A Map label (e.g. Road Crossing 1)	P Permanent (P) or Temporary (T)	Culvert	SH	Perennial Perennial (PER) or intermittent (INT)	Both	3 Average (feet)	107 (linear feet)

S18	26 Map label (e.g. Road Crossing 1)	P Permanent (P) or Temporary (T)	Culvert	SD (Jump and Run Creek)	Perennial Perennial (PER) or intermittent (INT)	Both	15 Average (feet)	116 (linear feet)
S19	26 Map label (e.g. Road Crossing 1)	T Permanent (P) or Temporary (T)	Dewatering	SD (Jump and Run Creek)	Perennial Perennial (PER) or intermittent (INT)	Both	15 Average (feet)	24 (linear feet)
S20	31 Map label (e.g. Road Crossing 1)	P Permanent (P) or Temporary (T)	Bank Stabilization	Dutchman Creek	Perennial Perennial (PER) or intermittent (INT)	Both	20 Average (feet)	18 (linear feet)
S21	31 Map label (e.g. Road Crossing 1)	T Permanent (P) or Temporary (T)	Bank Stabilization	Dutchman Creek	Perennial Perennial (PER) or intermittent (INT)	Both	20 Average (feet)	29 (linear feet)
S22	34 Map label (e.g. Road Crossing 1)	P Permanent (P) or Temporary (T)	Culvert	SE	Perennial Perennial (PER) or intermittent (INT)	Both	12 Average (feet)	73 (linear feet)
S23	34 Map label (e.g. Road Crossing 1)	T Permanent (P) or Temporary (T)	Dewatering	SE	Perennial Perennial (PER) or intermittent (INT)	Both	12 Average (feet)	8 (linear feet)
S24	40 Map label (e.g. Road Crossing 1)	P Permanent (P) or Temporary (T)	Culvert	Price Creek	Perennial Perennial (PER) or intermittent (INT)	Both	12 Average (feet)	26 (linear feet)
S25	40 Map label (e.g. Road Crossing 1)	T Permanent (P) or Temporary (T)	Dewatering	Price Creek	Perennial Perennial (PER) or intermittent (INT)	Both	12 Average (feet)	10 (linear feet)
S26	41 Map label (e.g. Road Crossing 1)	P Permanent (P) or Temporary (T)	Culvert	Price Creek	Perennial Perennial (PER) or intermittent (INT)	Both	12 Average (feet)	40 (linear feet)
S27	41 Map label (e.g. Road Crossing 1)	T Permanent (P) or Temporary (T)	Dewatering	Price Creek	Perennial Perennial (PER) or intermittent (INT)	Both	12 Average (feet)	10 (linear feet)

** All Perennial or Intermittent streams must be verified by DWR or delegated local government.

3i. Total jurisdictional ditch impact in square feet:

0

3i. Total permanent stream impacts:

1,149

3i. Total temporary stream impacts:

195

3i. Total stream and tributary impacts:

1344

3j. Comments:

4. Open Water Impacts

If there are proposed impacts to lakes, ponds, estuaries, tributaries, sounds, the Atlantic Ocean, or any other open water of the U.S. then individually list all open water impacts below.

4a. Site # - Reason for impact *	4b. Impact type *	4c. Name of waterbody *	4d. Activity type *	4e. Waterbody type *	4f. Impact area *
2 Map label (e.g. Road Crossing 1)	P Permanent (P) or Temporary (T)	OWE (if applicable)	Fill	Tributary	0.29 (acres)
12 Map label (e.g. Road Crossing 1)	P Permanent (P) or Temporary (T)	PE (if applicable)	Fill	Pond	0.24 (acres)

12 Map label (e.g. Road Crossing 1)	T Permanent (P) or Temporary (T)	PE (if applicable)	Fill	Pond	0.14 (acres)
24 Map label (e.g. Road Crossing 1)	P Permanent (P) or Temporary (T)	PM and PN (if applicable)	Drainage	Pond	0.06 (acres)
35 Map label (e.g. Road Crossing 1)	P Permanent (P) or Temporary (T)	OWF (if applicable)	Fill	Tributary	0.07 (acres)
35 Map label (e.g. Road Crossing 1)	T Permanent (P) or Temporary (T)	OWF (if applicable)	Dewatering	Tributary	0.01 (acres)
37 Map label (e.g. Road Crossing 1)	P Permanent (P) or Temporary (T)	R-3324 Tributary (if applicable)	Culverts	Tributary	0.31 (acres)
37 Map label (e.g. Road Crossing 1)	T Permanent (P) or Temporary (T)	R-3324 Tributary (if applicable)	Dewatering	Tributary	0.01 (acres)
38 Map label (e.g. Road Crossing 1)	P Permanent (P) or Temporary (T)	R-3324 Tributary (if applicable)	Culverts	Tributary	0.29 (acres)
38 Map label (e.g. Road Crossing 1)	T Permanent (P) or Temporary (T)	R-3324 Tributary (if applicable)	Dewatering	Tributary	0.01 (acres)

4g. Total temporary open water Impacts:

0.17

4g. Total permanent open water impacts:

1.26

4g. Total open water impacts:

1.43

4h. Comments:

E. Impact Justification and Mitigation

1. Avoidance and Minimization

1a. Specifically describe measures taken to avoid or minimize the proposed impacts in designing the project: *

Use of 3:1 slopes in wetlands, where feasible; culverts will be buried 1 ft. and backfilled with native material to encourage aquatic organism passage; cleared ROW limited to 200 ft. or less, where possible

1b. Specifically describe measures taken to avoid or minimize the proposed impacts through construction techniques: *

Primary Nursery Area in-water work moratorium for Dutchman's Creek from 4/1-9/30; sediment and erosion control devices will be used where appropriate; use of 'Modified Method 3' clearing, which decreases mechanized clearing impacts.

2. Compensatory Mitigation for Impacts to Waters of the U.S. or Waters of the State

2a. Does the project require Compensatory Mitigation for impacts to Waters of the U.S. or Waters of the State?

☒ Yes

☐ No

2c. If yes, mitigation is required by (check all that apply):

☒ DWR

☒ Corps

2d. If yes, which mitigation option(s) will be used for this project?

☐ Mitigation bank

☒ Payment to in-lieu fee program

☐ Permittee Responsible Mitigation

4. Complete if Making a Payment to In-lieu Fee Program

4a. Approval letter from in-lieu fee program is attached.

☒ Yes

4b. Stream mitigation requested:

(linear feet)

1,131 linear ft.

4c. If using stream mitigation, what is the stream temperature:

warm

NC Stream Temperature Classification Maps can be found under the Mitigation Concepts tab on the Wilmington District's [RIBITS](#) website.

4d. Buffer mitigation requested (DWR only):

(square feet)

4e. Riparian wetland mitigation requested:

(acres)

3.2 acres

4f. Non-riparian wetland mitigation requested:

(acres)

15.9 acres

4g. Coastal (tidal) wetland mitigation requested:

(acres)

4h. Comments

6. Buffer mitigation (State Regulated Riparian Buffer Rules) - required by DWR

6a. Will the project result in an impact within a protected riparian buffer that requires buffer mitigation? If yes, you must fill out this entire form - please contact DWR for more information.

☐ Yes

☐ No

F. Stormwater Management and Diffuse Flow Plan (required by DWR)

*** Recent changes to the stormwater rules have required updates to this section .***

1. Diffuse Flow Plan

1a. Does the project include or is it adjacent to protected riparian buffers identified within one of the NC Riparian Buffer Protection Rules?

☐ Yes

☒ No

For a list of options to meet the diffuse flow requirements, click [here](#).

If no, explain why:

2. Stormwater Management Plan

2a. Is this a NCDOT project subject to compliance with NCDOT's Individual NPDES permit NCS000250? *

☒ Yes ☐ No

G. Supplementary Information

1. Environmental Documentation

1a. Does the project involve an expenditure of public (federal/state/local) funds or the use of public (federal/state) land? *

☒ Yes ☐ No

1b. If you answered “yes” to the above, does the project require preparation of an environmental document pursuant to the requirements of the National or State (North Carolina) Environmental Policy Act (NEPA/SEPA)? *

☒ Yes ☐ No

1c. If you answered “yes” to the above, has the document review been finalized by the State Clearing House? (If so, attach a copy of the NEPA or SEPA final approval letter.) *

☒ Yes ☐ No

NEPA or SEPA Final Approval Letter

Click the upload button or drag and drop files here to attach document

FILE TYPE MUST BE PDF

2. Violations (DWR Requirement)

2a. Is the site in violation of DWR Water Quality Certification Rules (15A NCAC 2H .0500), Isolated Wetland Rules (15A NCAC 2H .1300), or DWR Surface Water or Wetland Standards or Riparian Buffer Rules (15A NCAC 2B .0200)? *

☐ Yes ☒ No

2b. Is this an after-the-fact permit application? *

☐ Yes ☒ No

3. Cumulative Impacts (DWR Requirement)

3a. Will this project (based on past and reasonably anticipated future impacts) result in additional development, which could impact nearby downstream water quality? *

☐ Yes ☒ No

3b. If you answered “no,” provide a short narrative description.

An indirect and/or cumulative effects study was not completed for this project. The St. James and Southport communities are already undergoing substantial amounts of development along the NC 211 corridor. While the proposed project could contribute to cumulative impacts to environmental resources in the study area, significant changes in land use stemming exclusively from this project are not expected. Therefore, indirect and cumulative effects to environmental resources beyond those discussed here are expected to be low.

4. Sewage Disposal (DWR Requirement)

4a. Is sewage disposal required by DWR for this project? *

☐ Yes ☐ No ☒ N/A

5. Endangered Species and Designated Critical Habitat (Corps Requirement)

5a. Will this project occur in or near an area with federally protected species or habitat? *

☒ Yes ☐ No

5b. Have you checked with the USFWS concerning Endangered Species Act impacts? *

☒ Yes ☐ No

5c. If yes, indicate the USFWS Field Office you have contacted.

Raleigh

5d. Is another Federal agency involved? *

☐ Yes ☒ No ☐ Unknown

5e. Is this a DOT project located within Division's 1-8? *

☒ Yes ☐ No

5j. What data sources did you use to determine whether your site would impact Endangered Species or Designated Critical Habitat? *

Field surveys (2007, 2014, 2016 [for RCW only]); NC Natural Heritage Program data; endangered species lists maintained by the USFWS and NMFS.

6. Essential Fish Habitat (Corps Requirement)

6a. Will this project occur in or near an area designated as an Essential Fish Habitat? *

☐ Yes ☒ No

6b. What data sources did you use to determine whether your site would impact an Essential Fish Habitat? *

Essential Fish Habitat Mapper

7. Historic or Prehistoric Cultural Resources (Corps Requirement)

Link to the State Historic Preservation Office Historic Properties Map (does not include archaeological data: <http://gis.ncdcr.gov/hpoweb/>)

7a. Will this project occur in or near an area that the state, federal or tribal governments have designated as having historic or cultural preservation status (e.g., National Historic Trust designation or properties significant in North Carolina history and archaeology)? *

☐ Yes ☒ No

7b. What data sources did you use to determine whether your site would impact historic or archeological resources? *

NEPA Documentation

7c. Historic or Prehistoric Information Upload

Click the upload button or drag and drop files here to attach document

File must be PDF

8. Flood Zone Designation (Corps Requirement)

Link to the FEMA Floodplain Maps: <https://msc.fema.gov/portal/search>

8a. Will this project occur in a FEMA-designated 100-year floodplain? *

☒ Yes ☐ No

8b. If yes, explain how project meets FEMA requirements:

NCDOT Hydraulics Unite coordination with FEMA

8c. What source(s) did you use to make the floodplain determination? *

FEMA Maps

Miscellaneous

Miscellaneous attachments not previously requested.

Click the upload button or drag and drop files here to attach document

20160919_letter_Service to NCDOT_R-5021.pdf

39.66KB

R-5021_Interagencyminutes4B_Final.pdf

194.9KB

R5021_Interagencyminutes 4C_Final.pdf

337.76KB

File must be PDF or KMZ

Signature

*

☒ By checking the box and signing below, I certify that:

- I have given true, accurate, and complete information on this form;
- I agree that submission of this PCN form is a "transaction" subject to Chapter 66, Article 40 of the NC General Statutes (the "Uniform Electronic Transactions Act");
- I agree to conduct this transaction by electronic means pursuant to Chapter 66, Article 40 of the NC General Statutes (the "Uniform Electronic Transactions Act");
- I understand that an electronic signature has the same legal effect and can be enforced in the same way as a written signature; AND
- I intend to electronically sign and submit the PCN form.

Full Name: *

Mack Christopher Rivenbark III

Signature



Mack C. Rivenbark, III

Date

7/23/2018

Subject: Final Minutes from CP-4B Hydraulic Design Review Meeting on August 21, 2014 for R-5021 in Brunswick County

Date: September 22, 2014

Team Members:

Brad Shaver - USACE	(present)
Ron Lucas - FHWA	(present)
Mason Herndon - NCDWR	(present)
Cynthia Van Der Wiele - USEPA	(present)
Gary Jordan - USFWS	(present)
Steve Sollod - NCDOT	(present)

Participants:

Paul Atkinson, NCDOT Hydraulics
Gary Lovering, NCDOT Roadway Design
Susan Lancaster, NCDOT Roadway Design
Emily Murray, NCDOT SMU
Greg Dickey, NCDOT SMU
Wayne Currie, NCDOT Division 3
Phil Harris, NCDOT NES
Tyler Stanton, NCDOT NES
Jay McInnis, NCDOT PDEA
Jamie Byrd, HNTB
Ben Henegar, HNTB
Ben Carroll, HNTB

The subject project will widen a portion of existing NC 211 (Southport Supply Rd.) from west of SR 1500 (Midway Rd.) to east of NC 87 (River Rd.) from a mostly 2-lane open shoulder section roadway to a 4-lane median divided section with predominantly open shoulders. The project contains five (5) box culvert crossings and two (2) bridge crossings. One of the culvert crossings is a FEMA Limited Detailed Study Stream and one bridge crossing is a FEMA Detailed Study Stream.

The meeting began at 1:15pm.

General Notes / Comments

- HNTB advised that one of the primary design issues it needs guidance on involves the replacement of existing ditches through wetland areas. HNTB added that a majority of these existing ditches have little or no grade and are currently holding water.
 - USACE and NCDWR advised that ditches through wetlands are not preferred but may be necessary in certain situations. USACE and NCDWR added that if ditches are constructed in wetlands, “drawdown” of adjacent wetlands should be computed.
 - USACE and NCDWR questioned if proposed impacts have been minimized by using 3:1 slopes in wetland areas?
 - NCDOT NES commented that 3:1 slopes in wetland areas were a commitment at CP 4A but they were not included on the Project Green Sheets.
 - Additional discussion on this issue noted that 4:1 slopes in wetland areas may result in lesser impacts than 3:1 slopes with guardrail and berms.
 - The general consensus was that the designs should incorporate whichever slope results in the least amount of impacts where practical.
 - USACE added that there is an overall concern with the lack of groundwater in the area and that it may be due to drawdown from wells.

- USACE and NCDWR advised that the project **does not** have a Final Jurisdictional Determination (JD) and that currently shown wetlands and streams may fall out.
 - NCDOT NES advised that Kimley-Horn & Associates (KHA) is performing final surveys and that a Final JD is expected by the end of September 2014.
 - HNTB advised that this time frame will not allow for incorporation of Final JD calls into either Drainage Package #1 or #2 designs since they are due to Hydraulics on September 19, 2014 and October 3, 2014 respectively.
 - Hydraulics commented that any required revisions for incorporation of Final JD calls will be incorporated once they are received.
- Additional Comments received from NCDWR.
 - Details for all RCBC inlet & outlet channel improvements are required to be shown on the plans.
 - Temporary stream and/or wetland impacts associated with the required dewatering activities to construct culvert & channel improvements are required to be shown and accounted for.
 - Mechanized clearing is the preferred method of clearing in wooded areas. Discussions with several resident engineers and contractors on this subject all prefer Method II Clearing (mechanized clearing 5 ft. beyond the toe of fill) rather than hand clearing in these areas.

Sheet 4

- Relocated roadside channel right of -L- “may” need to account for drawdown of adjacent wetlands.

Sheet 5

- HNTB questioned whether the “JS” call through the existing 1 @ 10’ x 5’ RCBC (Private) downstream of the 1 @ 6’ x 4’ RCBC was accurate?
 - USACE noted that it is a stream but the JS call through the existing RCBC should be removed.
 - HNTB advised that a portion of the existing 1 @ 10’ x 5’ RCBC would be removed so that the private RCBC is located outside the NCDOT R/W.
- After some discussion on the alignment of the proposed RCBC, it was agreed that the inlet be relocated line ahead off the existing RCBC. It was noted that this revision will assist in construction phasing of the crossing.
- HNTB advised that the existing roadside JS feature right of -L- would be replaced with Special Lateral Base Ditches to maintain current drainage patterns.

Sheet 6

- HNTB advised that the existing roadside JS feature right of -L- would be replaced with a Special Lateral Base Ditch to maintain current drainage patterns.
- HNTB advised that the existing 1 @ 10’ x 8’ RCBC would be removed and replaced with a 2 @ 7’ x 7’ RCBC at the same location.
 - HNTB added that the proposed RCBC inverts will be higher than the existing RCBC inverts due to existing downstream channel elevations that are approximately 3.0’ higher than the inverts.
 - HNTB also added that the proposed RCBC will utilize a normal flow barrel and a high flow barrel with concrete sills.

Sheet 6 (Cont.)

- A variable width base ditch left of -L- Sta. 86+50 will be constructed to minimize ditch velocities into the existing wetland.
 - The target 10-yr velocity is 2.0fps.

Sheet 7

- No comments.

Sheet 8

- The outfall pipe left of -L- Sta. 106+50 is aligned to outlet into the existing linear wetland.
- Drawdown effects of the proposed ditch through the wetland right of -L- Sta. 110+00 may need to be evaluated if the proposed ditch is deeper than existing ditch.

Sheet 9

- USACE and NCDWR advised that riprap is not required for the equalizer pipe outlets unless outlet velocities exceed 2.0fps. This comment applies to all equalizer pipes.
- The existing pond right of -L- Sta. 124+00 does not have an outlet.

Sheet 10

- No comments.

Sheet 11

- Drawdown effects of the proposed ditch right of -L- Sta. 147+00 may need to be evaluated.
- A variable width base ditch left of -L- Sta. 152+50 will be constructed to minimize ditch velocities into the existing wetland.

Sheet 12

- USACE and NCDWR advised that riprap is not required for the equalizer pipe outlets unless outlet velocities exceed 2.0fps. This comment applies to all equalizer pipes.

Sheet 13

- No comments.

Sheet 14

- HNTB will field verify existence of ditch left of -L- Sta. 195+00.

Sheet 15

- HNTB will field verify existence of drive left of -L- Sta. 203+50.
- HNTB advised that the impacts to the St. James Plantation Pond left of -L- Sta. 212+00 are unavoidable.
 - NCDWR advised that if the pond was constructed to meet stormwater permitting requirements, the lost volume must be replaced either by the project or property owner so that the property stays in compliance.

Sheet 16

- HNTB advised that the impacts to the St. James Plantation Pond left of -L- Sta. 213+50 are unavoidable.
 - A review of the project aerial indicated that sufficient area to reconfigure the pond to the north appears to exist.
- HNTB advised that the pond outfall will be relocated to the toe of the proposed fill slope and tie downstream to the UT to Beaverdam Swamp.
- HNTB advised that the existing 1 @ 48" RCP is actually a 1 @ 4' x 4' RCBC that has been extended with 48" RCP segments upstream and downstream.
 - HNTB added that the existing crossing will be removed and replaced with a 2 @ 6' x 6' RCBC.
 - HNTB also added that the proposed RCBC will utilize a normal flow barrel and a high flow barrel with concrete sills.
 - The existing ditches along the St. James Plantation a maintenance access driver right of -L- Sta. 218+00 will be revised to flow towards Beaverdam Swamp.
- The existing 1 @ 19'-8" bridge crossing at -L- Sta. 226+00 (Beaverdam Swamp) will be removed and replaced with a 2 @ 11' x 9' RCBC.
 - HNTB added that the RCBC will have normal flow and high flow barrels and incorporate step channels upstream and downstream.
 - 2.0' concrete sills will be constructed in the high flow barrel and the barrel will be backfilled in accordance with current Hydraulics Unit guidelines for native material.

Sheet 17

- A variable width base ditch left of -L- Sta. 228+00 will be constructed to minimize ditch velocities into the existing wetland.
- HNTB advised that the impacts to the existing stormwater ponds of -L- Stas. 236+00 and 237+50 are unavoidable.
- NCDWR reiterated its concerns that the properties maintain stormwater permit compliance.
- USACE advised that the Conservation Easement left of -L- Sta. 239+00 be indicated on the plans.

Sheet 18

- USACE and NCDWR reiterated their position that ditches through wetlands should be eliminated if they're not required.

Sheet 19

- HNTB advised that the ditch right of -L- will need to be replaced since the existing pipe right of -L- Sta. 257+50 is a 36" RCP.

Sheet 20

- USFWS advised that this plan sheet includes a Red-cockaded Woodpecker (RCW) Partition.
 - USFWS added that the maximum clearing width through this area (-L- Sta. 281+00 - 282+00) should be no greater than 200' from proposed tree line to existing/proposed tree line in order to maintain connectivity.
 - USFWS also stated that a minimum of 75 acres is required for suitable habitat and that if connectivity is not maintained, it may result in "take and adverse effect".
- NCDOT Roadway Design advised that the RCW requirements for this area were provided to HNTB Roadway for incorporation.
- After additional discussion and review of the design plans, it was determined that the RCW criteria could be met if no proposed ditch were constructed left of -L-.

Sheet 21

- The RCW Partition exists on this sheet in the vicinity of -L- Sta. 290+00.

Sheet 22

- HNTB advised that the ditch right of -L- will need to be replaced since the existing drive pipe sizes right of -L- are 42" & 48" respectively.

Sheet 23

- HNTB advised that the existing 2 @ 6' x 4' RCBC at -L- Sta. 316+60 would be removed and replaced with a 2 @ 7' x 7' RCBC.
- After some discussion concerning the outlet of the proposed RCBC, it was decided that the outlet end should be shifted to the east to better align with the existing channel.

Sheet 24

- No environmental impacts.

Sheet 25

- No environmental impacts.

Sheet 26

- No environmental impacts.

Sheet 27

- HNTB advised that the existing JS left of -L- Sta. 366+00 would be relocated at the proposed toe of fill in a lateral base ditch.
 - USACE and NCDWR advised that they will revisit this site in the field to verify the JS call.

Sheet 27 (Cont.)

- HNTB advised that the existing 1 @ 37.5' bridge over Dutchman Creek would be removed and replaced with dual 3-span 140' bridges.
 - HNTB added that the bridge lengths were a commitment from CP 4A.
 - HNTB also added that Dutchman Creek is a FEMA Detailed Study stream and that it would be designed to meet MOA criteria.
- HNTB advised that a review of plans for the Sacred Heart Catholic Church Pond indicated that no runoff from the church is discharged into the pond left of -L- Sta. 375+00 and that the pond is not connected to the pond left of -L- Sta. 375+50.

Sheet 28

- HNTB advised that the existing bridge over the Duke Energy Canal would be retained and retrofitted to meet current barrier requirements and guidelines.
 - NCDOT SMU acknowledged that this was their design goal but noted that it may not be possible.
- HNTB advised that the proposed westbound bridge crossing would closely match the existing bridge length and span layout of the eastbound bridge.
 - HNTB added that per discussions with NCDWR, deck drains would be allowed to discharge directly into the canal.

Sheet 29

- No environmental impacts.

Sheet 30

- No environmental impacts.

Sheet 31

- HNTB advised that the majority of drainage on this plan sheet is discharged left of -L- Sta. 428+50 into a JS.

Sheet 32

- No environmental impacts.

Sheet 33

- HNTB advised that a variable width base ditch would be utilized left of -Y- Sta. 7+75 to minimize velocities into the existing wetland.

Sheet 34

- No environmental impacts.

Sheet 35

- HNTB advised that the existing wetland boundaries left of -Y- Sta. 37+00 do not appear to extend to their extents towards the project.
 - After some additional discussion about this area, it was determined that this area is a conservation easement that ***“cannot be impacted”*** by the project.
 - NCDOT Roadway Design commented that there appears to be an additional lane shown that may not be required.
 - HNTB advised that it would review with HNTB Roadway Design.

Sheet 36

- HNTB advised that the existing 30” RCP at -Y23- Sta. will be removed and replaced with a 48” RCP buried 1.0’ due to the JS classification.
 - NCDWR commented that construction is currently ongoing in this area.
 - HNTB advised that it would review the proposed plans for the project and visit the site to verify the proposed crossing size.

Sheet 37

- No environmental impacts.

Sheet 38

- No environmental impacts.

There were no closing comments and the meeting adjourned at 3:15pm.

Subject: Final Minutes from CP-4C Hydraulic Design Review Meeting on January 10, 2018 for R-5021 in Brunswick County

Team Members:

Brad Shaver – USACE	(present)
Joanne Steenhuis – NCDWR	(present)
Cathy Brittingham – NCDCM	(present)
Stephen Lane – NCDCM	(Telephone)
Fritz Rohde – NMFS	(Telephone)

Participants:

Mason Herndon – NCDOT Division 3
Michael Bass – NCDOT Division 3
Mark Staley – NCDOT REU
Chris Rivenbark – NCDOT ECAP
Kim Gillespie – NCDOT CPDT
Allen Serkin – Cape Fear RPO
Doug Wheatley – HNTB
Matt Foster – HNTB
Adam Archual – HNTB
Jamie Byrd – HNTB

The meeting began at 1:00pm in the Hydraulics Conference Room.

GENERAL NOTES / COMMENTS

- HNTB advised that the 4B Meeting for the project was held on August 21, 2014, and provided Meeting Minutes from the meeting.
- There were no comments on the Stormwater Management Plan (SMP).
- USACE requested that draw down impacts be computed and reported for all ditches in/or adjacent to wetlands unless the existing and proposed ditches are the same depth or the proposed ditch is less than 1.5' (18") in depth.
- Draw down impacts should be addressed in the permit application, and appear as a note on the plans. *DWR, USACE and NCDOT Div. 3 discussed and came to a resolution regarding the ditches and identified where drainage effects need to be accounted for and this will be addressed in the permit application.*
 - Draw down impacts are not required to be shown in the Impact Summary Table.
 - The permit application should note whether the draw down impacts occur in a riparian or non-riparian wetland system.
- DWR asked why no impacts were shown beyond the cut lines within jurisdictional features.
 - It was noted that "Safety Fence" will be placed along the existing or proposed R/W to discourage impacts to jurisdictional resources outside of NCDOT's R/W.
 - Division noted that the safety fence would be installed by hand.
 - After some discussions, it was agreed that no impacts would be shown or computed beyond the cut limits.
- It was requested that property lines, parcel owner names and parcel numbers will be added to the permit drawings.
- DCM requested that the Control of Access (C/A) and Conservation Easement be depicted on the R-5021 permit drawings in the same way it was depicted in the R-2245 drawings.
 - The C/A in the MOA is located on both sides of Middleton Boulevard. The same note from the R-2245 drawings will be placed on the R-5021 drawings (DCM provided the note to HNTB at the meeting).
 - DCM also requested that the Conservation Easement be labeled on the permit drawings.
 - NCDOT noted that the C/A inside Quadrant C (southwest quadrant) will be removed and that this area may be utilized in the future by the Town of Oak Island for a Fire/Rescue Station.

Sheet 1

- Update Let Date to December 18, 2018.

Sheet 2 (Site 1):

- DWR questioned whether the Access Break right of -L- Station 55+00 could be relocated so that it doesn't promote access directly into the wetland.
 - HNTB advised that it would investigate and advise.
- HNTB added that the Access Break was added as a condition during ROW negotiations.
DWR, USACE and NCDOT Div. 3 discussed and agreed that any driveway proposed where one did not previously exist should not be shown on the plans, only a break in access should be dedicated.

Sheet 5 (Site 2):

- USACE advised that the JS currently shown on the plans left of -L- Station 64+00 between the existing RCBCs does not exist.
 - HNTB will remove the JS designation from this feature in the FS File.
- NCDOT advised HNTB to remove the proposed drive right of -L- Sta. 66+50 since no drive currently exists.
 - NCDOT added that proposed drives should only be shown on the plans if there is an existing drive.
 - USACE expressed a general concern regarding driveways and pipes adjacent to wetlands. NCDOT acknowledged the concern and requested the topic be addressed at the next Division meeting.

Sheet 12:

- USACE and DCM requested a note be added to the permit drawing indicating 1 foot of native material will be placed in the RCBC.
 - HNTB advised that it would add the Std. Note that's shown on the Culvert Survey Report (CSR).
 - This comment will be incorporated at all applicable RCBC locations.

Sheet 15 (Site 7 & Site 8):

- HNTB advised that the base mapping left of -L- Sta. 109+00 was not current as a result of the Pine Forest Development.
 - HNTB added that Location & Surveys was in the process of updating the base mapping and that the revised permit drawings would be up-to date.

Sheet 20 (Site 9):

- DWR questioned the purpose of the proposed 36" RCP since there was not a wetland right of -L-.
 - HNTB advised that the RCP's purpose is to allow flows from left of -L- into the wetland right of -L-.
- DWR requested that "Fill" impacts be shown around the end of the proposed 36" RCP beyond the slope/stake limit.
 - HNTB advised that the requested impacts would be added.

Sheet 23 (Site 10):

- USACE requested clarification on the width of Mechanized Clearing left of -L- Sta. 130+50.
 - HNTB & NCDOT advised that Clearing Method "Modified Method 3" results in 5 feet Mechanized Clearing impacts for fill heights of 0-9 feet while fill heights of 10 feet or greater result in 10 feet of Mechanized Clearing impacts.

Sheet 31 (Site 15 & Site 16):

Site 15

- DWR requested that this Site be shown as a total take.
 - NCDOT noted that typically total takes are not shown in permit drawings.
 - NCDOT advised that impacts from utilities are not shown on the Roadway Plan Permit Drawings and will appear in a separate permit package.
 - It was noted that Hand Clearing (HC) associated with utility relocations is temporary.
 - It is agreed that since the impact is less than 0.25 acres, Site 15 will be considered a Total Take.
 - Mechanized clearing will be removed from this site. The Total Take will not be shown on the drawing, but will be noted in the permit application and enumerated in comments on impact summary.
- NCDOT-EAU asked USACE whether there was agreement on 1:1 mitigation ratio for Total Takes.
 - USACE responded that it seemed reasonable. EAU will provide USACE with examples.

Site 16

- Extend Excavation in Wetlands limits to include area left of -L- Sta. 225+35 that is currently omitted.

Sheet 41 (Site 18):

- USACE will check the permit to determine if this is a Conservation Easement or a declaration of covenant is present.
 - HNTB will also inquire with R/W acquisition agent (CLA) about any protections on this parcel. *HNTB contacted CLA who investigated this parcel and did not find any dedications or restrictions. The USACE also investigated the parcel for a conservation easement and could not find any easements.*

Sheet 46 (Site 19):

- USACE asked whether the driveway left of -L- Sta. 259+50 could be moved back station so that it does not direct traffic into the wetland.
 - HNTB advised that the drive was placed at this location to avoid potential turning conflicts associated with Regency Crossing left-over.
- DWR questioned the need for the proposed Toe Protection left of -L- Sta. 256+00 around the U-turn bulb and the 2 @ 30" RCPs left of -L- Sta. 266+00.
 - HNTB advised that the Toe Protection was to protect the embankment from surface flow against the toe of fill slope.

Sheet 49 (Site 21 & Site 22):

- DWR asked about the proposed drainage around the utility poles and whether pipes could be utilized towards the roadway side of the poles, as opposed to in the current proposed ditches on the wetlands side of the poles.
 - HNTB advised that the decision to use a ditch was based on capacity; the ditches will convey more water than pipes would.
 - HNTB added that there is a need to convey more water in these locations than in other areas where pipes have been utilized.
 - HNTB confirmed that the BEMC has evaluated the proposed conditions and that the proposed designs will not adversely affect the existing concrete utility poles.

Sheet 59 (Site 25):

- USACE questioned the use of sills in both barrels of the proposed RCBC.
 - HNTB advised that sills in both barrels were required by Hydraulics due to the slope of the proposed RCBC.
 - After some discussion, it was agreed that the RCBC would be backfilled with a combination of riprap native material and noted as such on the applicable permit drawings.

Sheet 64 (Site 27):

- USACE advised that the feature is not included in the PJD.
 - HNTB will remove the feature from the FS File
 - The removal of this Site will not require that the remaining sites be renumbered; this site will be noted as eliminated.

Sheet 70 (Site 30):

- USACE questioned the width of Mechanized Clearing left of -L- Sta. 371+00 and was advised by HNTB that it was the result of fill height.
- USACE also asked whether the drive left of -L- Sta. 372+30 leading into the wetland could be eliminated.
 - NCDOT advised HNTB to remove the drive from the Plans since there was not an existing drive at this location. *DWR, USACE and NCDOT Div. 3 discussed and agreed that any driveway proposed where one did not previously exist should not be shown on the plans, only a break in access should be dedicated.*
 - HNTB advised that the church is engaged with the state Attorney General's Office regarding impacts to their property and that removal of the drive may become a bigger issue.

Sheet 84 (Site 4):

- DCM reiterated its request to have the Conservation Easement labeled.
- DWR requested that the Mechanized Clearing limits be extended and tied into the fill slope line near -YREV- Sta. 46+50 LT.

Sheet 87 (Site 30 & Site 37):**Site 30**

- USACE requested that the Site #'s be verified; it should be Site 37.

Site 37

- NCDOT noted that the impact here is an open water (Surface Water) impact, not a stream impact.
 - NCDOT added that this should be revised to a "JS Non Mit" line.
 - The Impact Summary Table will be modified for the appropriate type of impact.

Sheet 89 (Site 37 & Site 38):**Site 37**

- NCDOT noted that the impact here is an open water (Surface Water) impact, not a stream impact.
 - The Impact Summary Table will be modified for the appropriate type of impact.

Site 38

- DWR advised that the small omitted area left of -Y14A Sta. 65+50 be included as an impact.

Sheet 93 (Site 39):

- DWR asked about the use of the 4:1 slopes in this area. If this condition were to remain, justification would have to be provided in the cover letter transmitting the permit application.
 - HNTB advised that the 4:1 slope was used to avoid the need for guardrail.
 - HNTB added that the additional of guardrail would require widening the shoulder 3 feet.
 - HNTB will revisit this area to determine if the fill slope can be steepened to match the existing slopes.

Impact Summary Tables

- NCDOT-EAU advised that stream impacts should be reported in whole numbers only.

Closing Statements

- NCDOT advised that USACE General Permit (GP) 31 would be used for this project.
- *The project does not require a CAMA permit because it does not impact any CAMA Areas of Environmental Concern, and the project does not require a determination of consistency with the N.C. Coastal Management Program because USACE GP 31 contains the following Special Condition b: "If the project will not impact a designated "Area of Environmental Concern" (AEC) in the twenty (20) counties of North Carolina covered by the North Carolina Coastal Area Management Act (CAMA), then a consistency submission is not required...."*

The meeting adjourned at 3:30pm.



United States Department of the Interior

FISH AND WILDLIFE SERVICE
Raleigh Field Office
Post Office Box 33726
Raleigh, North Carolina 27636-3726

September 19, 2016

Philip S. Harris III, P.E., C.P.M.
North Carolina Department of Transportation
Project Development and Environmental Analysis
1598 Mail Service Center
Raleigh, North Carolina 27699-1598

Dear Mr. Harris:

This letter is in response to your letter of September 15, 2016 which provided the U.S. Fish and Wildlife Service (Service) with the biological conclusion of the North Carolina Department of Transportation that the proposed widening of NC 211 from SR 1500 (Midway Road) to NC 87 in Brunswick County (TIP No. R-5021) may affect, but is not likely to adversely affect the federally endangered red-cockaded woodpecker (RCW, *Picoides borealis*). These comments are provided in accordance with Section 7 of the Endangered Species Act (ESA) of 1973, as amended (16 U.S.C. 1531-1543).

According to information provided, helicopter and ground surveys were conducted for RCW cavity trees in March 2016 within the 0.5 mile radius of the 7.3 mile project corridor between Midway and Southport. No active RCW cavity trees were observed. Of greatest concern was the previously active RCW cluster BRU 75. This RCW cluster was last known to be active in 2010. The cluster was observed to be inactive in 2015 and 2016.

Based on the survey results and other available information, the Service concurs with your conclusion that the proposed project may affect, but is not likely to adversely affect the RCW. We believe that the requirements of Section 7(a)(2) of the ESA have been satisfied. We remind you that obligations under Section 7 consultation must be reconsidered if: (1) new information reveals impacts of this identified action that may affect listed species or critical habitat in a manner not previously considered in this review; (2) this action is subsequently modified in a manner that was not considered in this review; or (3) a new species is listed or critical habitat determined that may be affected by this identified action.

The Service appreciates the opportunity to review this project. If you have any questions regarding our response, please contact Mr. Gary Jordan at (919) 856-4520 (Ext. 32).

Sincerely,


for Pete Benjamin
Field Supervisor

Electronic copy:

Tyler Stanton, NCDOT, Raleigh, NC
Brad Shaver, USACE, Wilmington, NC
Travis Wilson, NCWRC, Creedmoor, NC



Environmental
Quality

ROY COOPER
Governor

July 5, 2018

Mr. Philip S. Harris, P.E., PLS
Environmental Analysis Unit
North Carolina Department of Transportation
1598 Mail Service Center
Raleigh, North Carolina 27699-1598

Dear Mr. Harris:

Subject: Mitigation Acceptance Letter:

R-5021, NC 211 from SR 1500 (Midway Road) to NC 87, Brunswick County

The purpose of this letter is to notify you that the Division of Mitigation Services (DMS) will provide the stream and wetland mitigation for the subject project. Based on the information supplied by you on June 28, 2018, impacts are located in CU 03030005 of the Cape Fear River basin and CU 03040207 of the Lumber River basin in the Southern Outer Coastal Plain (SOCP) Eco-Region, and are as follows:

Stream and Wetlands	River Basin	CU Location	Eco-Region	Stream			Wetlands		
				Cold	Cool	Warm	Riparian	Non-Riparian	Coastal Marsh
Impacts	Cape Fear	03030005	SOCP	0	0	825.0	1.60	12.1	0
Impacts	Lumber	03040207	SOCP	0	0	306.0	1.60	3.80	0

*Some of the impacts may be proposed to be mitigated at a 1:1 mitigation ratio. See permit application for details.

The impacts and associated mitigation needs were under projected by the NCDOT in the 2018 impact data. DMS commits to implement sufficient compensatory stream and wetland mitigation credits to offset the impacts associated with this project as determined by the regulatory agencies using the delivery timeline listed in Section F.3.c.iii of the In-Lieu Fee Instrument dated July 28, 2010. If the above referenced impact amounts are revised, then this mitigation acceptance letter will no longer be valid and a new mitigation acceptance letter will be required from DMS

If you have any questions or need additional information, please contact Ms. Beth Harmon at 919-707-8420.

Sincerely,

James B. Stanfill
DMS Asset Management Supervisor

Cc: Mr. Monte Matthews, USACE – Raleigh Regulatory Field Office
Ms. Amy Chapman, NC Division of Water Resources
File: R-5021





North Carolina Department of Transportation
Highway Stormwater Program
STORMWATER MANAGEMENT PLAN
FOR NCDOT PROJECTS



(Version 2.08; Released April 2018)

WBS Element: 41582.1.1		TIP No.: R-5021		County(ies): Brunswick		Page 1 of 6	
General Project Information							
WBS Element:		41582.1.1		TIP Number: R-5021		Project Type: Roadway Widening	
NCDOT Contact:		Mason Herndon		Contractor / Designer:		HNTB North Carolina, P.C. / James A. Byrd, PE	
	Address:	5501 Barbados Blvd. Castle Hayne, NC 28429			Address:	343 E. Six Forks Road Suite 200 Raleigh, NC 27609	
	Phone:	(910) 341-2036			Phone:	(919) 424-0437	
	Email:	tmherndon@ncdot.gov			Email:	jabyrd@hntb.com	
City/Town:		St. James / Southport		County(ies):		Brunswick	
River Basin(s):		Cape Fear		CAMA County?		Yes	
Wetlands within Project Limits?		Yes					
Project Description							
Project Length (lin. miles or feet):		7.26		Surrounding Land Use:		Rural	
		Proposed Project				Existing Site	
Project Built-Up Area (ac.)		162.0 ac.				114.4 ac.	
Typical Cross Section Description:		4-lane divided roadway facility consisting of 12' travel lanes with curb and gutter.				5-lane divided facility with 11' lanes and curb and gutter.	
Annual Avg Daily Traffic (veh/hr/day):		Design/Future: 44000		Year: 2018		Existing: 44000	
						Year: 2038	
General Project Narrative: (Description of Minimization of Water Quality Impacts)		R-5021 involves the alteration of NC 211 from a 2-lane undivided facility to a 4-lane divided facility from west of NC 209 to east of NC 87. Typical section of existing roadway is a 2-lane undivided facility consisting of 12' travel lanes. Existing roadway will be replaced with 4-lane divided facility consisting of 12' travel lanes with raised median. Wetlands and jurisdictional streams are present within project limit. Roadway improvements will require the existing closed drainage system to be replaced and new roadway ditches. Rip Rap pads were used at pipes outlets throughout the project to reduce velocities into wetlands.					
Waterbody Information							
Surface Water Body (1):		UT to Beaverdam Creek		NCDWR Stream Index No.:		18-88-9-1-(0.5)	
NCDWR Surface Water Classification for Water Body		Primary Classification:		Class SC			
		Supplemental Classification:		Swamp Waters (Sw)		(HQW)	
Other Stream Classification:							
Impairments:							
Aquatic T&E Species?		Comments:					
NRTR Stream ID:						Buffer Rules in Effect:	
Project Includes Bridge Spanning Water Body?		No		Deck Drains Discharge Over Buffer?		N/A	
Deck Drains Discharge Over Water Body?		No		(If yes, provide justification in the General Project Narrative)		Dissipator Pads Provided in Buffer?	
(If yes, provide justification in the General Project Narrative)						(If yes, describe in the General Project Narrative; if no, justify in the General Project Narrative)	



North Carolina Department of Transportation
Highway Stormwater Program
STORMWATER MANAGEMENT PLAN
FOR NCDOT PROJECTS



(Version 2.08; Released April 2018)

WBS Element: 41582.1.1 TIP No.: R-5021 County(ies): Brunswick Page 2 of 6

Additional Waterbody Information

Surface Water Body (2):	Beaverdam Creek	NCDWR Stream Index No.:	18-88-9-1-(0.5)
NCDWR Surface Water Classification for Water Body	Primary Classification:	Class C	
	Supplemental Classification:	Swamp Waters (Sw)	(HQW)
Other Stream Classification:			
Impairments:			
Aquatic T&E Species?	Comments:		
NRTR Stream ID:		Buffer Rules in Effect:	N/A
Project Includes Bridge Spanning Water Body?	No	Deck Drains Discharge Over Buffer?	N/A
Deck Drains Discharge Over Water Body?	No	(If yes, provide justification in the General Project Narrative)	(If yes, describe in the General Project Narrative; if no, justify in the General Project Narrative)
(If yes, provide justification in the General Project Narrative)			

Surface Water Body (3):	UT to Jump and Run Creek	NCDWR Stream Index No.:	18-88-9-3-2
NCDWR Surface Water Classification for Water Body	Primary Classification:	Class SC	
	Supplemental Classification:	Swamp Waters (Sw)	
Other Stream Classification:			
Impairments:			
Aquatic T&E Species?	Comments:		
NRTR Stream ID:		Buffer Rules in Effect:	N/A
Project Includes Bridge Spanning Water Body?	No	Deck Drains Discharge Over Buffer?	N/A
Deck Drains Discharge Over Water Body?	No	(If yes, provide justification in the General Project Narrative)	(If yes, describe in the General Project Narrative; if no, justify in the General Project Narrative)
(If yes, provide justification in the General Project Narrative)			

Surface Water Body (4):	Dutchman Creek	NCDWR Stream Index No.:	18-88-9-3-(1)
NCDWR Surface Water Classification for Water Body	Primary Classification:	Class SC	
	Supplemental Classification:	Swamp Waters (Sw)	(HQW)
Other Stream Classification:			
Impairments:			
Aquatic T&E Species?	Comments:		
NRTR Stream ID:		Buffer Rules in Effect:	N/A
Project Includes Bridge Spanning Water Body?	Yes	Deck Drains Discharge Over Buffer?	N/A
Deck Drains Discharge Over Water Body?	No	(If yes, provide justification in the General Project Narrative)	(If yes, describe in the General Project Narrative; if no, justify in the General Project Narrative)
(If yes, provide justification in the General Project Narrative)			

Surface Water Body (5):	UT to Dutchman Creek	NCDWR Stream Index No.:	18-88-9-3-(1)
NCDWR Surface Water Classification for Water Body	Primary Classification:	Class SC	
	Supplemental Classification:	Swamp Waters (Sw)	(HQW)
Other Stream Classification:			
Impairments:			
Aquatic T&E Species?	Comments:		
NRTR Stream ID:		Buffer Rules in Effect:	N/A
Project Includes Bridge Spanning Water Body?	No	Deck Drains Discharge Over Buffer?	N/A
Deck Drains Discharge Over Water Body?	No	(If yes, provide justification in the General Project Narrative)	(If yes, describe in the General Project Narrative; if no, justify in the General Project Narrative)
(If yes, provide justification in the General Project Narrative)			



North Carolina Department of Transportation
Highway Stormwater Program
STORMWATER MANAGEMENT PLAN
FOR NCDOT PROJECTS



(Version 2.08; Released April 2018)

WBS Element: 41582.1.1 TIP No.: R-5021 County(ies): Brunswick Page 3 of 6

Additional Waterbody Information

Surface Water Body (6):	Price Creek	NCDWR Stream Index No.:	18-88-3
NCDWR Surface Water Classification for Water Body	Primary Classification:	Class SC	
	Supplemental Classification:	Swamp Waters (Sw)	
Other Stream Classification:			
Impairments:			
Aquatic T&E Species?	Comments:		
NRTR Stream ID:		Buffer Rules in Effect:	N/A
Project Includes Bridge Spanning Water Body?	No	Deck Drains Discharge Over Buffer?	N/A
Deck Drains Discharge Over Water Body?	No	(If yes, provide justification in the General Project Narrative)	(If yes, describe in the General Project Narrative; if no, justify in the General Project Narrative)
(If yes, provide justification in the General Project Narrative)			

Surface Water Body (7):	UT to Price Creek	NCDWR Stream Index No.:	18-88-3
NCDWR Surface Water Classification for Water Body	Primary Classification:	Class C	
	Supplemental Classification:	Swamp Waters (Sw)	
Other Stream Classification:			
Impairments:			
Aquatic T&E Species?	Comments:		
NRTR Stream ID:		Buffer Rules in Effect:	N/A
Project Includes Bridge Spanning Water Body?	No	Deck Drains Discharge Over Buffer?	N/A
Deck Drains Discharge Over Water Body?	No	(If yes, provide justification in the General Project Narrative)	(If yes, describe in the General Project Narrative; if no, justify in the General Project Narrative)
(If yes, provide justification in the General Project Narrative)			

Surface Water Body (8):	UT to River Swamp	NCDWR Stream Index No.:	15-25-1-6
NCDWR Surface Water Classification for Water Body	Primary Classification:	Class C	
	Supplemental Classification:	Swamp Waters (Sw)	
Other Stream Classification:			
Impairments:			
Aquatic T&E Species?	Comments:		
NRTR Stream ID:		Buffer Rules in Effect:	N/A
Project Includes Bridge Spanning Water Body?	No	Deck Drains Discharge Over Buffer?	N/A
Deck Drains Discharge Over Water Body?	No	(If yes, provide justification in the General Project Narrative)	(If yes, describe in the General Project Narrative; if no, justify in the General Project Narrative)
(If yes, provide justification in the General Project Narrative)			

Surface Water Body (9):	Midway Branch	NCDWR Stream Index No.:	15-25-1-6-1
NCDWR Surface Water Classification for Water Body	Primary Classification:	Class C	
	Supplemental Classification:	Swamp Waters (Sw)	
Other Stream Classification:			
Impairments:			
Aquatic T&E Species?	Comments:		
NRTR Stream ID:		Buffer Rules in Effect:	N/A
Project Includes Bridge Spanning Water Body?	No	Deck Drains Discharge Over Buffer?	N/A
Deck Drains Discharge Over Water Body?	No	(If yes, provide justification in the General Project Narrative)	(If yes, describe in the General Project Narrative; if no, justify in the General Project Narrative)
(If yes, provide justification in the General Project Narrative)			

TIP PROJECT: R-5021

CONTRACT:

STATE OF NORTH CAROLINA
DIVISION OF HIGHWAYS

BRUNSWICK COUNTY


LOCATION: NC 211 FROM WEST OF NC 906 (MIDWAY ROAD)
TO EAST OF NC 87

TYPE OF WORK: GRADING, DRAINAGE, PAVING, STRUCTURES, CULVERTS & SIGNALS

WETLAND AND SURFACE WATER IMPACTS PERMIT


STATE	STATE PROJECT REFERENCE NO.	SHEET NO.	TOTAL SHEETS
N.C.	R-5021	1	
STATE PROJ. NO.	F.A. PROJ. NO.	DESCRIPTION	
41582.1.1	STP-0211(21)	PE	
41582.2.2	STP-0211(21)	UTILITIES	
41582.2.3	STP-0211(21)	R/W	

PERMIT DRAWING
SHEET 1 OF 95

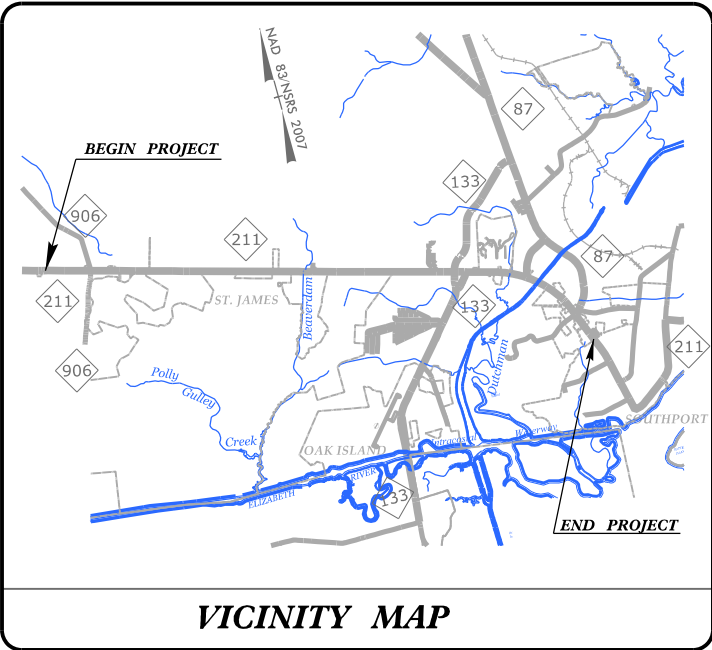

VICINITY MAP

BEGIN CONSTRUCTION
BEGIN TIP PROJECT R-5021
-L- POT STA. 47+50.00

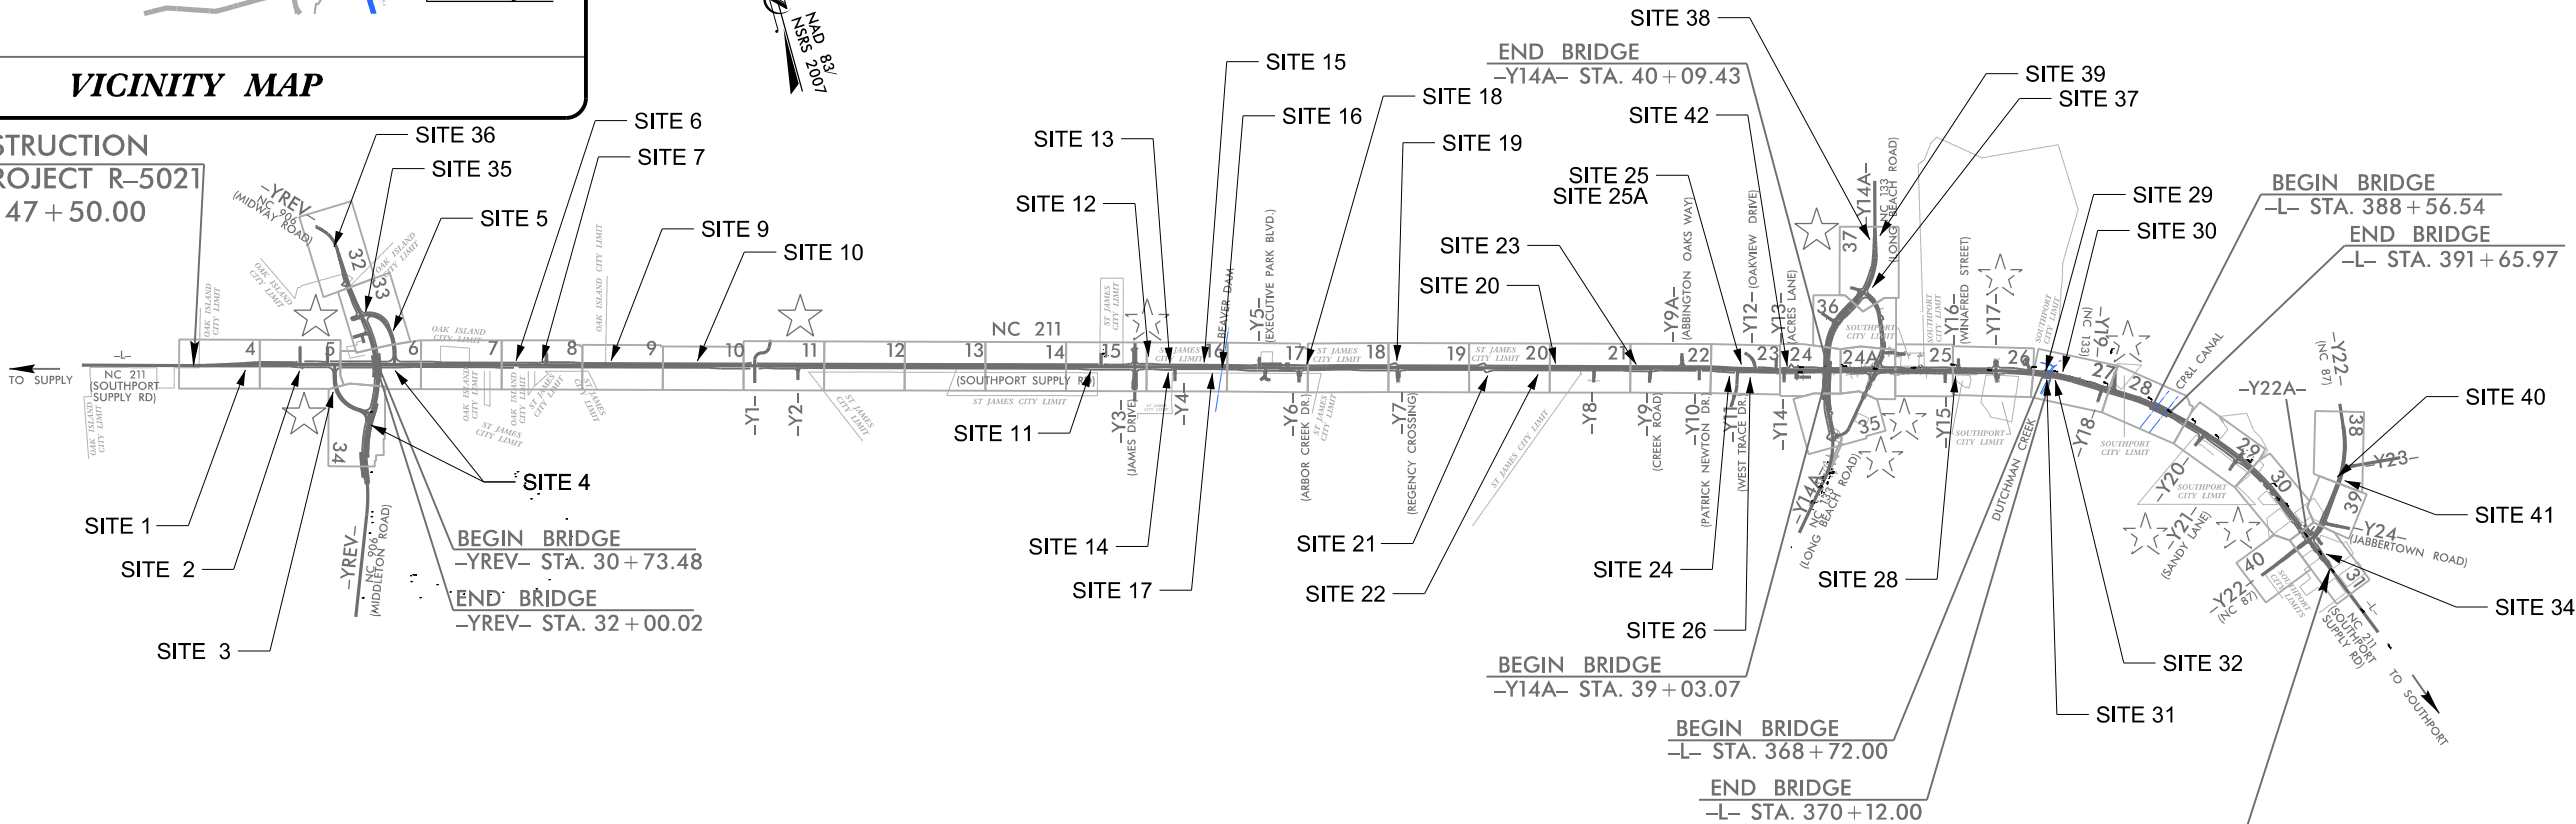


NOTES:

1. This is a partial controlled-access project with access being limited to points as shown on the plans.
2. A portion of this project is within the municipal boundaries of Oak Island, St. James, and Southport.
3. Clearing on this project shall be performed to the limits established by Modified Method III.

END CONSTRUCTION
END TIP PROJECT R-5021
-L- POT STA. 430+97.32

GRAPHIC SCALES

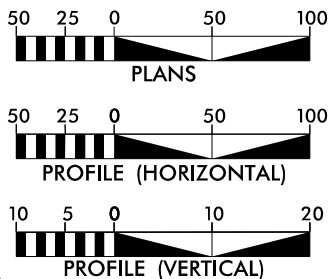

DESIGN DATA

ADT 2018 = 28,000
ADT 2038 = 44,000
K = 8 %
D = 55 %
T = 6 % *
V = 40-60 MPH
* (TTST 2% + DUAL 4%)
FUNC CLASS =
RURAL MAJOR COLLECTOR
REGIONAL TIER

PROJECT LENGTH

LENGTH OF ROADWAY T.I.P. PROJECT R-5021 = 7.178 MILES
LENGTH OF STRUCTURES T.I.P. PROJECT R-5021 = 0.085 MILES
TOTAL LENGTH OF T.I.P. PROJECT R-5021 = 7.263 MILES

ALL LENGTH BASED ON -L- CENTERLINE

Prepared in the Office of:
HNTB NORTH CAROLINA, P.C.
343 E. Six Forks Road, Raleigh NC, 27609

2018 STANDARD SPECIFICATIONS
RIGHT OF WAY DATE:
JANUARY 28, 2016

LETTING DATE:
DECEMBER 18, 2018

DOUG WHEATley, PE
PROJECT ENGINEER

ANDY HALL, EI
PROJECT DESIGN ENGINEER


DAVID LEONARD, PE
NCDOT ROADWAY PROJECT ENGINEER

HYDRAULICS ENGINEER

SIGNATURE: _____ P.E.

**ROADWAY DESIGN
ENGINEER**

SIGNATURE: _____ P.E.

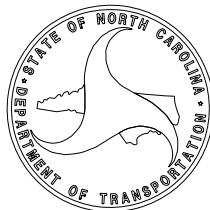

LEGEND

①

GEORGE RUSSEL COLBY AND
SUSAN GREENE COLBY, TRUSTEES

50

55

SITE 2

WATCH LINE -L- SIA 39+00
SEE SHEET 5

SITE 1

Q10= 91.0 cfs
V10= 1.9 fps

2

SOUTH SHORE
REAL ESTATE, LLC.

1
GEORGE COLBY &
SUSAN G. COLBY, TRUSTEE

DETAIL J
LATERAL BASE DITCH
(Not to Scale)

FROM STA. 49+65 TO STA. 59+00 RT

50' 0' 50' 100' 150'

GRAPHIC SCALE


NOTE:

1. ALL DRIVEWAY RADII ARE 20' UNLESS NOTED ON PLANS.
2. PAVED TURNOUTS FOR SHOULDER SECTION SHOULD EXTEND 50' UNLESS NOTED ON PLANS.

FOR -L- PROFILE, SEE SHEET 41
FOR DRAINAGE DETAILS, SEE SHEETS 2D-1 THRU 2D-3

LEGEND

BEGIN CONSTRUCTION
BEGIN TIP PROJECT R-5021
-L- POT STA 47+50.00

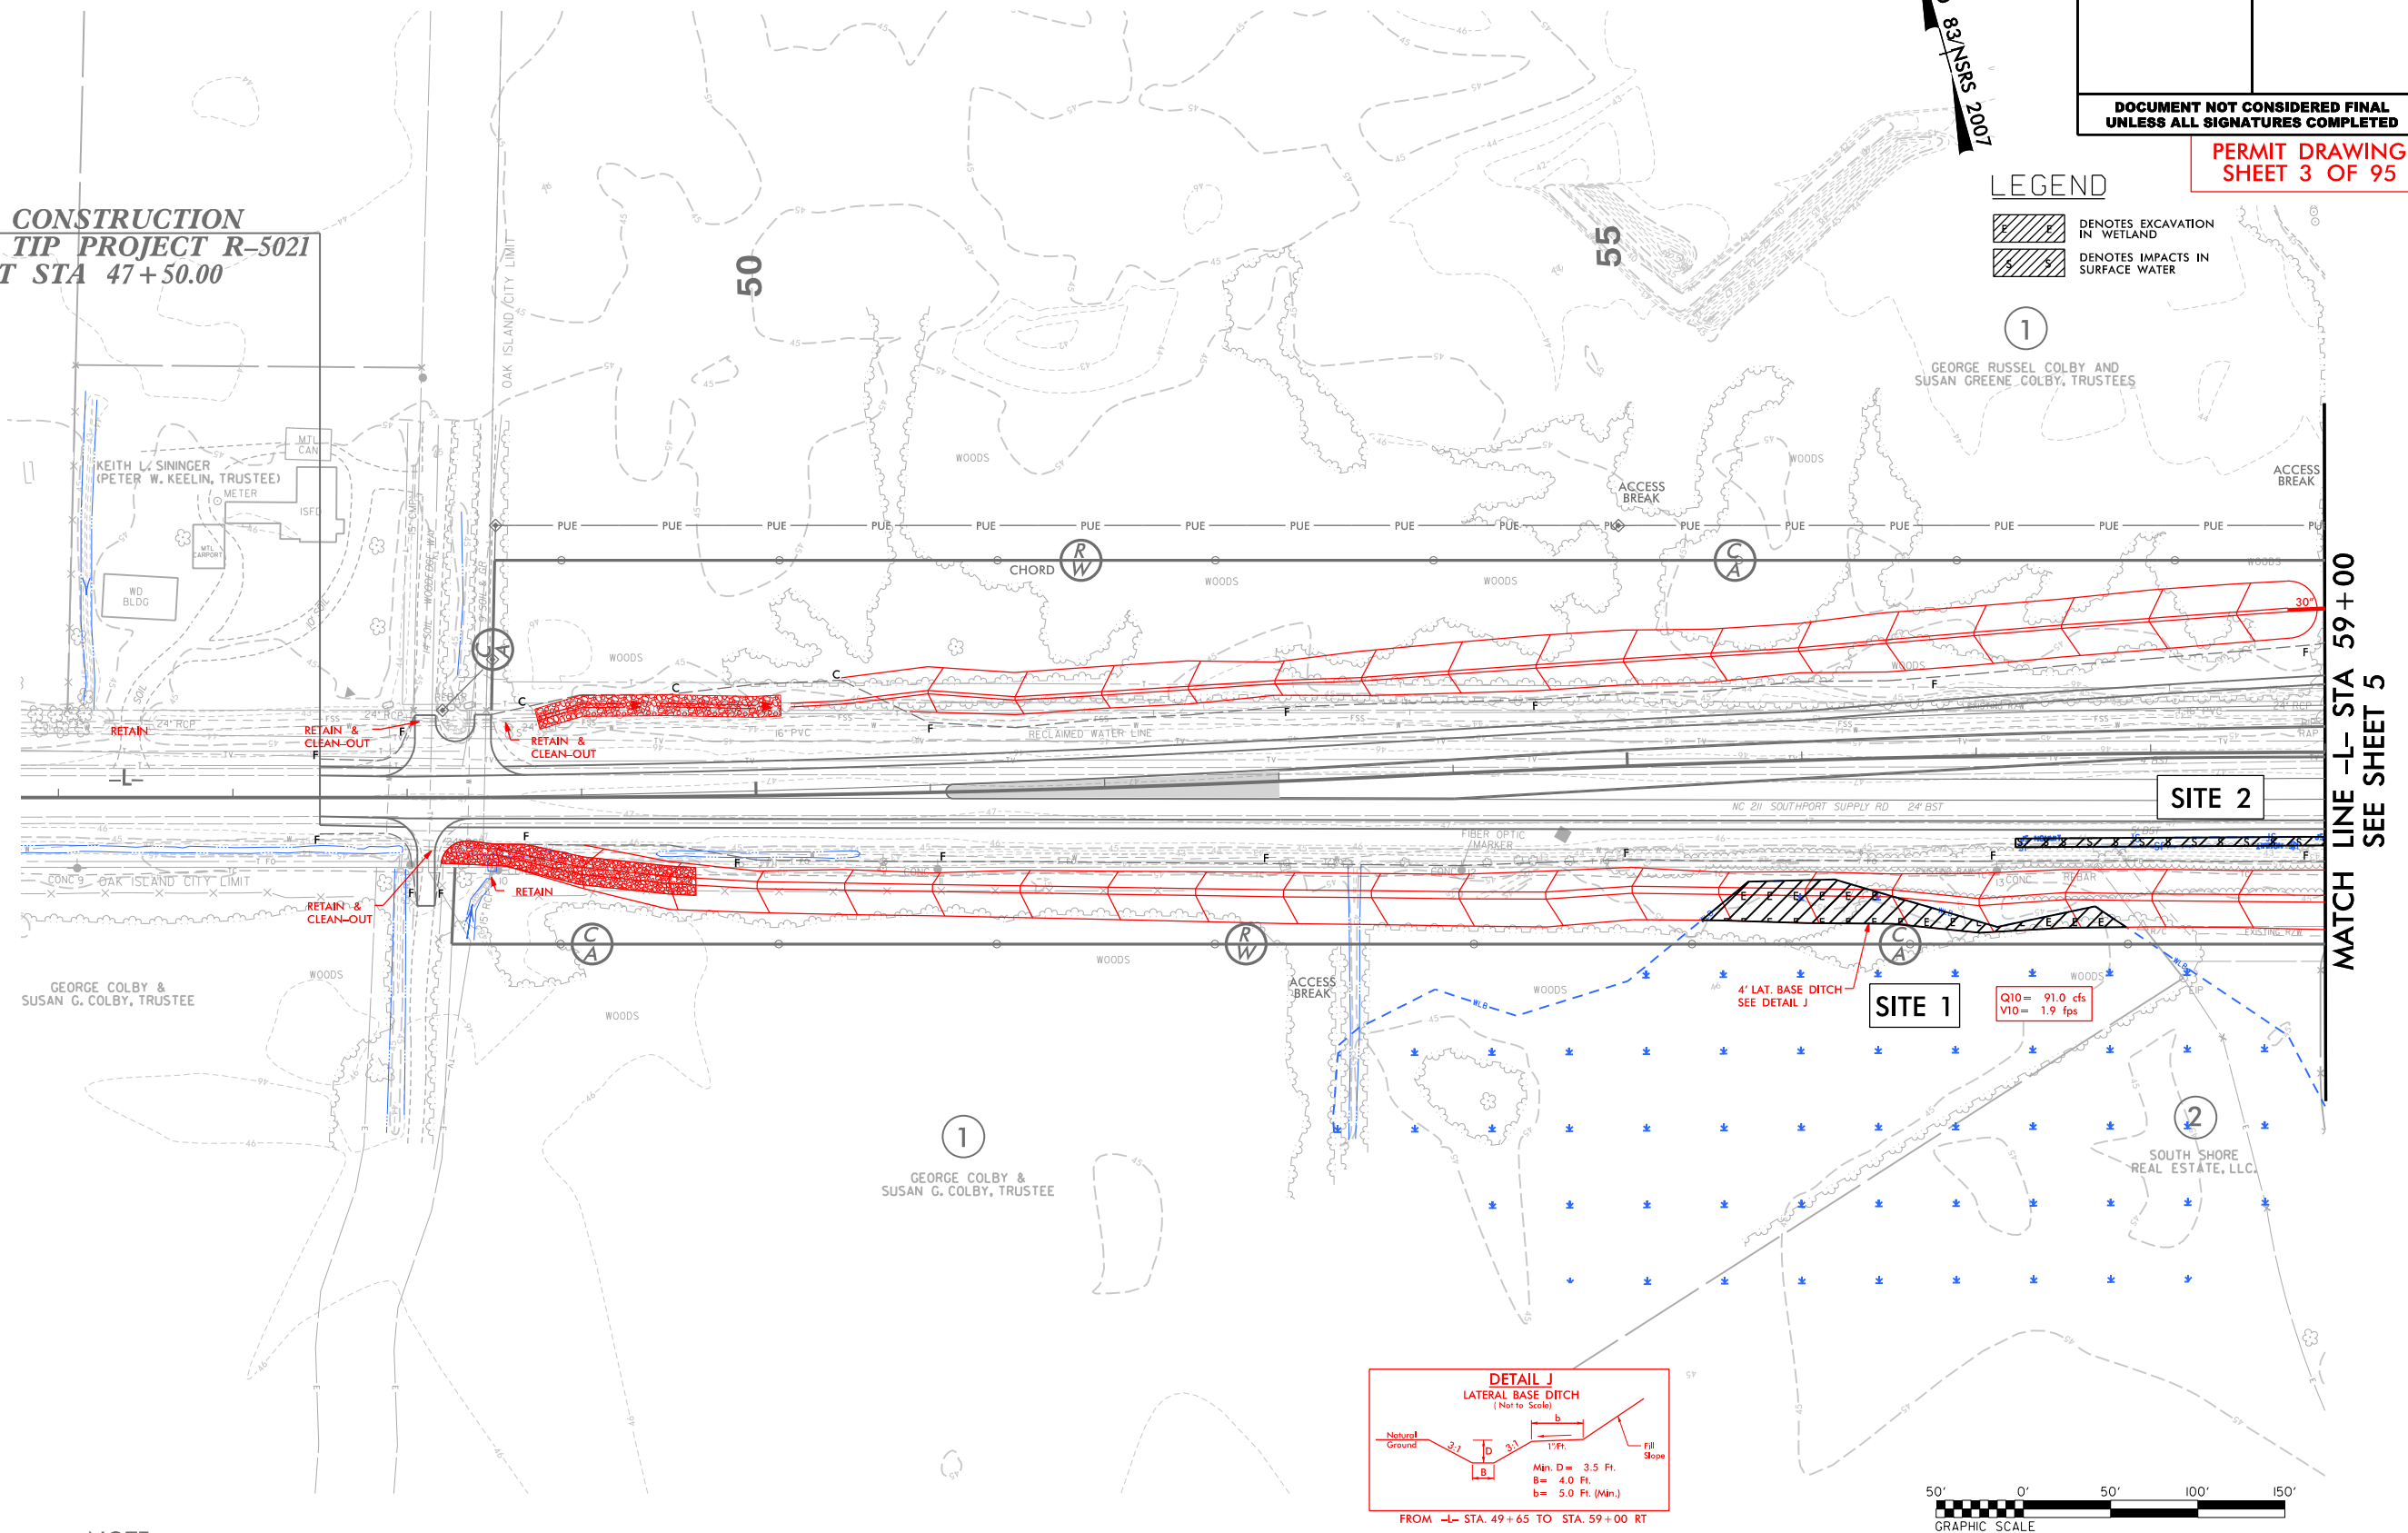

1. ALL DRIVEWAY RADII ARE 20' UNLESS NOTED ON PLANS.
2. PAVED TURNOUTS FOR SHOULDER SECTION SHOULD EXTEND 50' UNLESS NOTED ON PLANS.

FOR -L- PROFILE, SEE SHEET 41
FOR DRAINAGE DETAILS, SEE SHEETS 2D-1 THRU 2D-3


6/23/16

5	10	PROJ. REFERENCE NO.	SHEET NO.
		R-5021	
PERMIT DRAWING SHEET 4 OF 95			

150 140 130 120 110 100 90 80 70 60 50 40 30 20 10 0 10 20 30 40 50 60 70 80 90 100 110 120 130

WETLAND CROSS SECTIONS

SITE 1
-L- 56 + 00.00

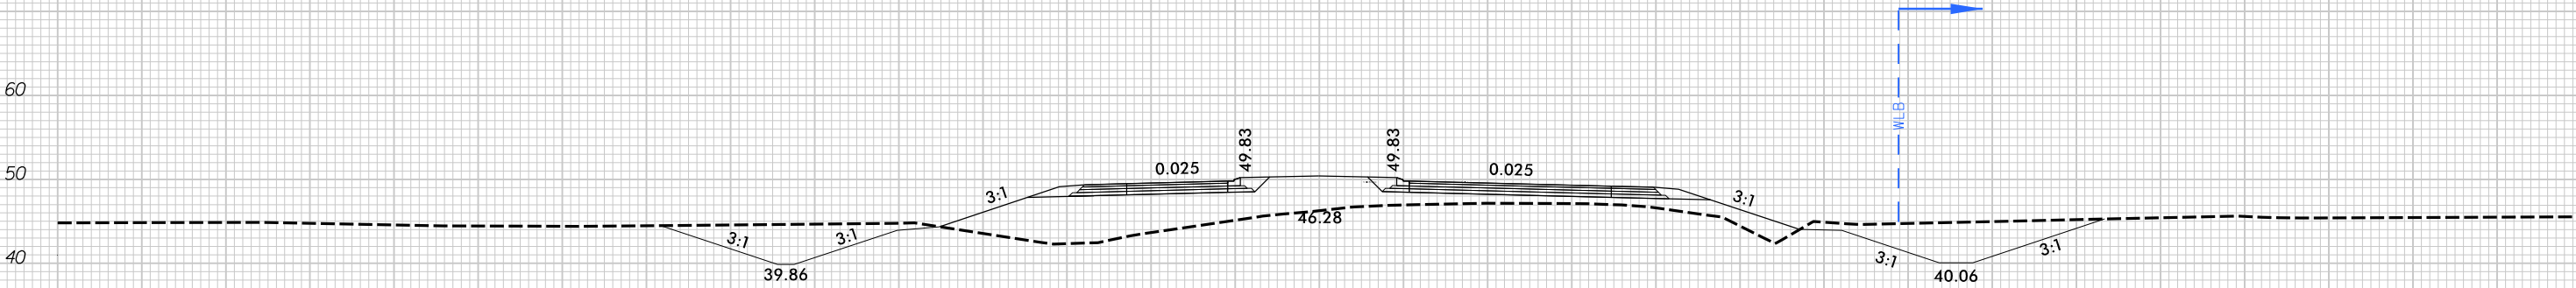


SCALE
1"=20' HORIZONTAL
1"=20' VERTICAL

BRUNSWICK COUNTY
PROJECT: R-5021
NC 211
FROM SR 1500 (MIDWAY RD.)
TO NC 87

150 140 130 120 110 100 90 80 70 60 50 40 30 20 10 0 10 20 30 40 50 60 70 80 90 100

5/15/2018
H:\Drawings\R-5021-hyd-prm-xpl.dgn
11:18

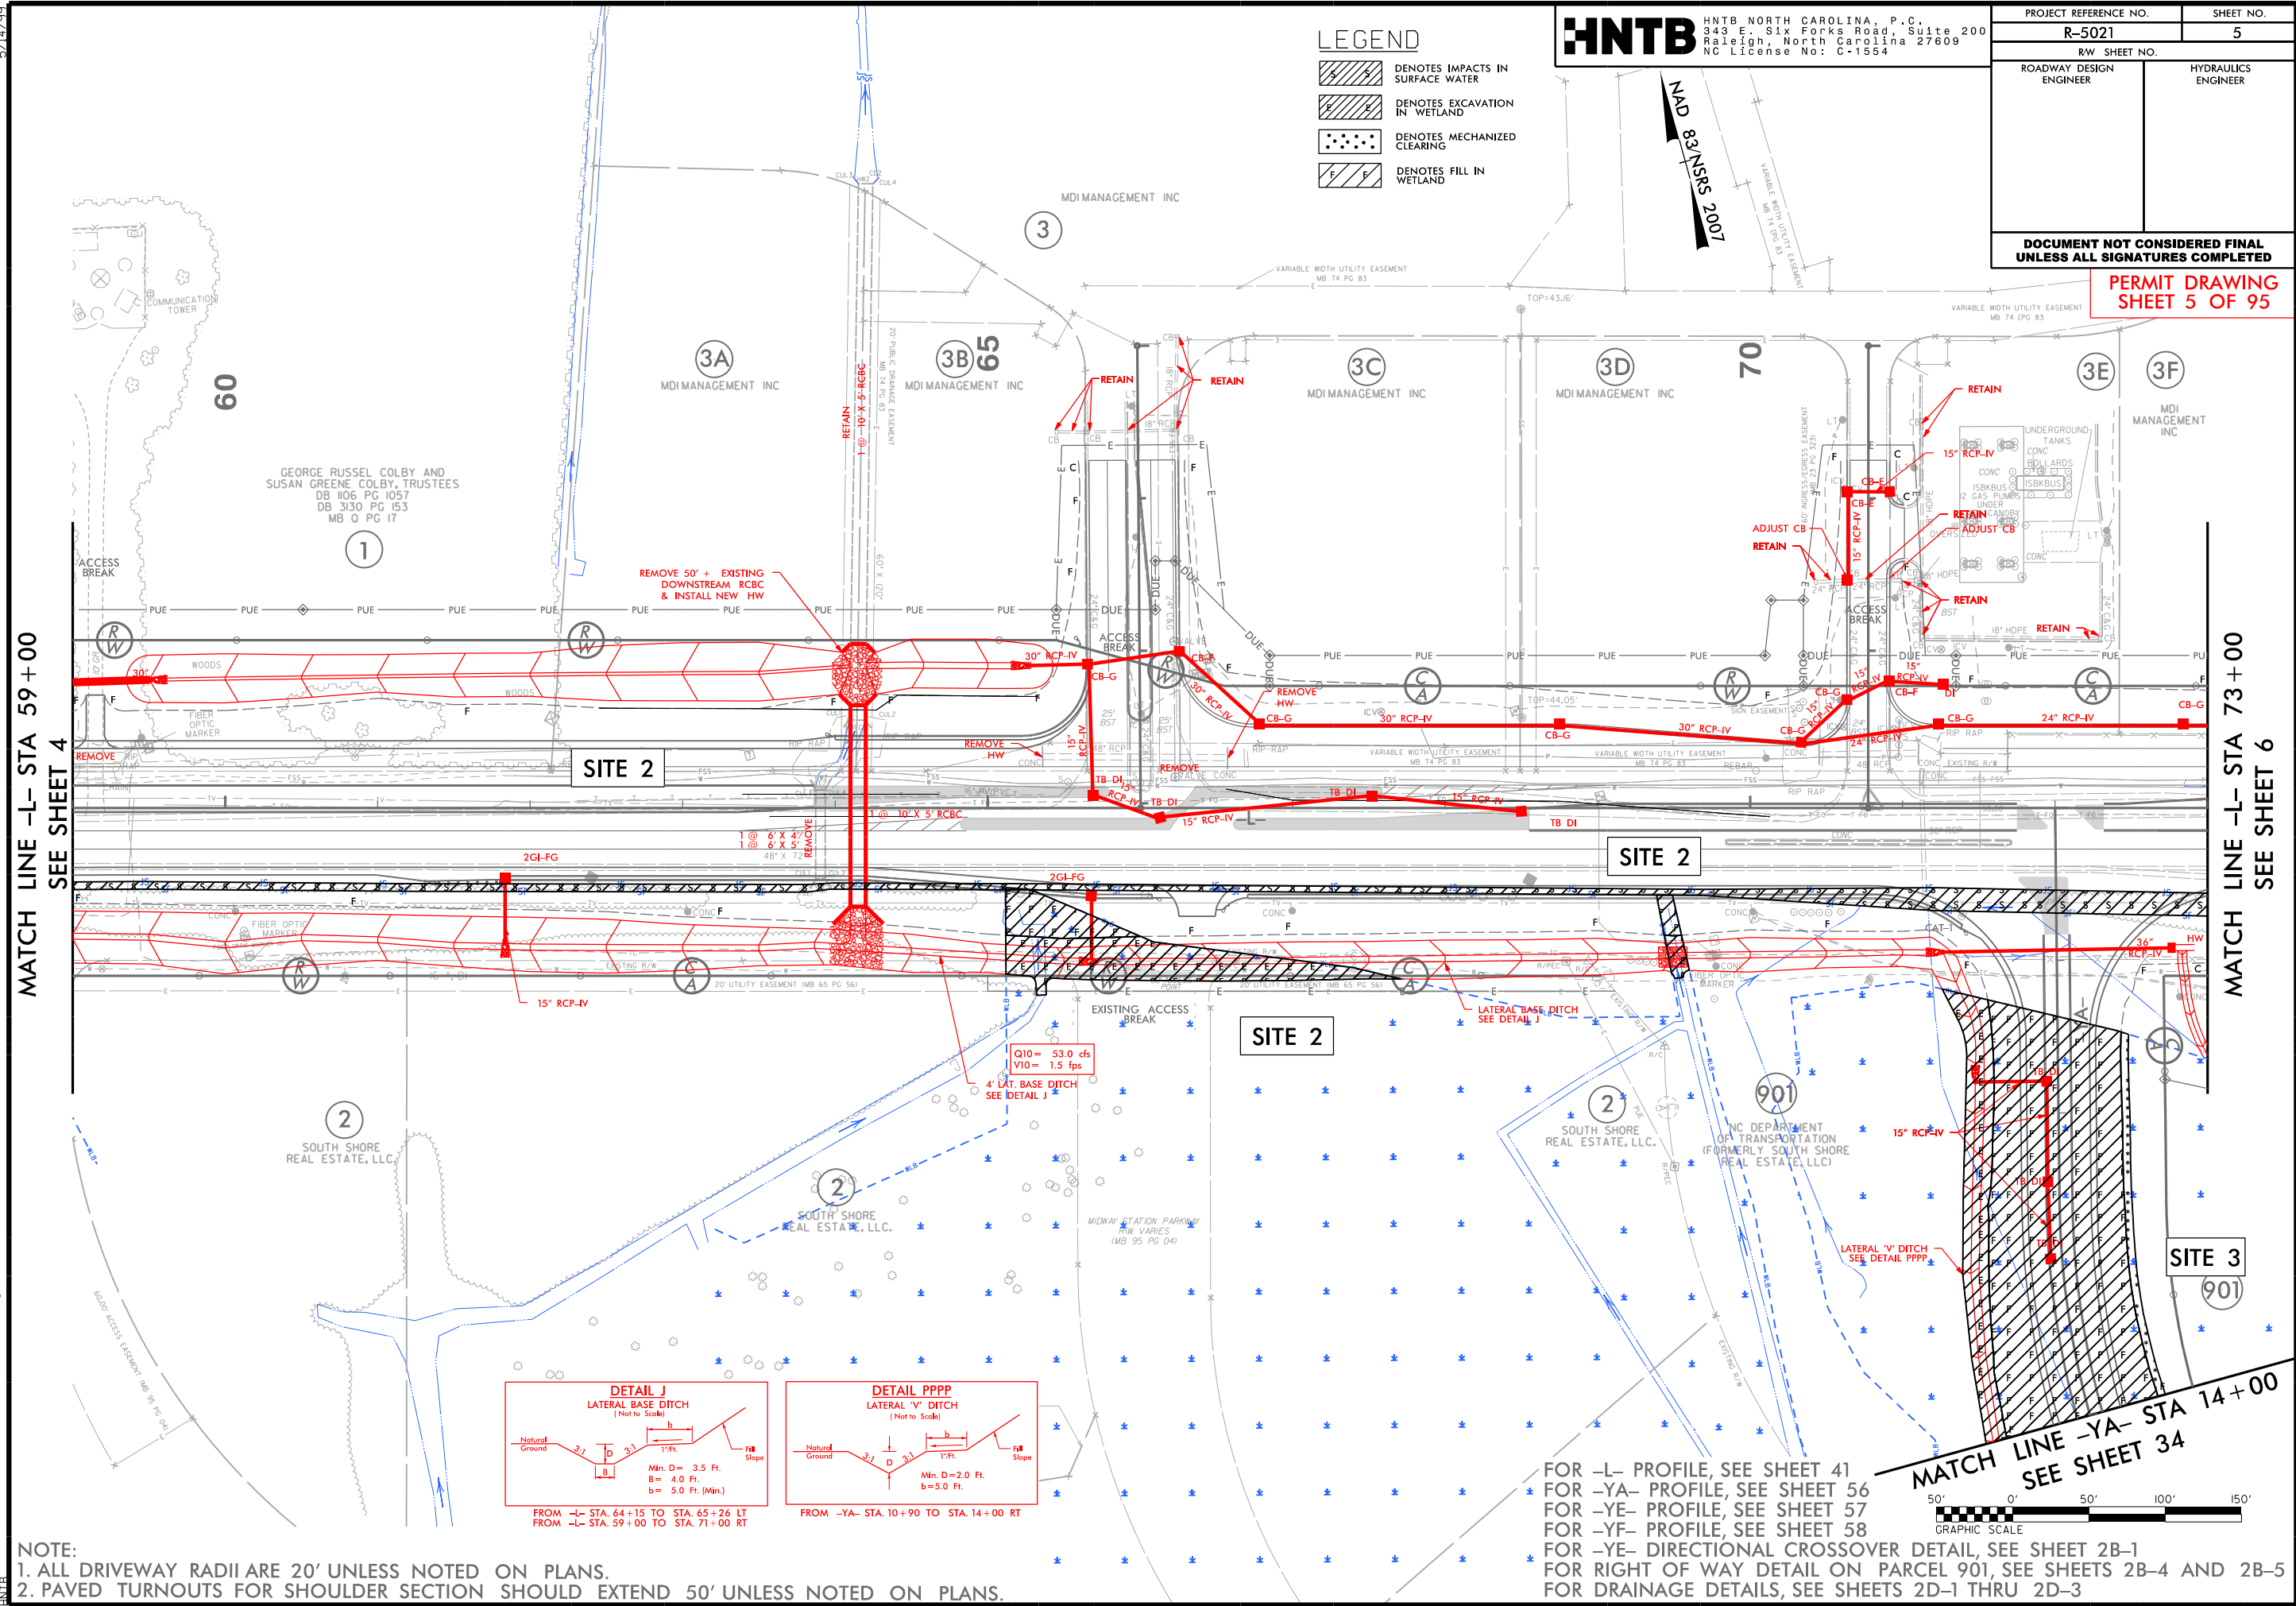

6/23/16


5	10	PROJ. REFERENCE NO.	SHEET NO.
		R-5021	
PERMIT DRAWING SHEET 7 OF 95			

150 140 130 120 110 100 90 80 70 60 50 40 30 20 10 0 10 20 30 40 50 60 70 80 90 100 110 120 130

WETLAND CROSS SECTIONS

SITE 2

-L- 70+50.00

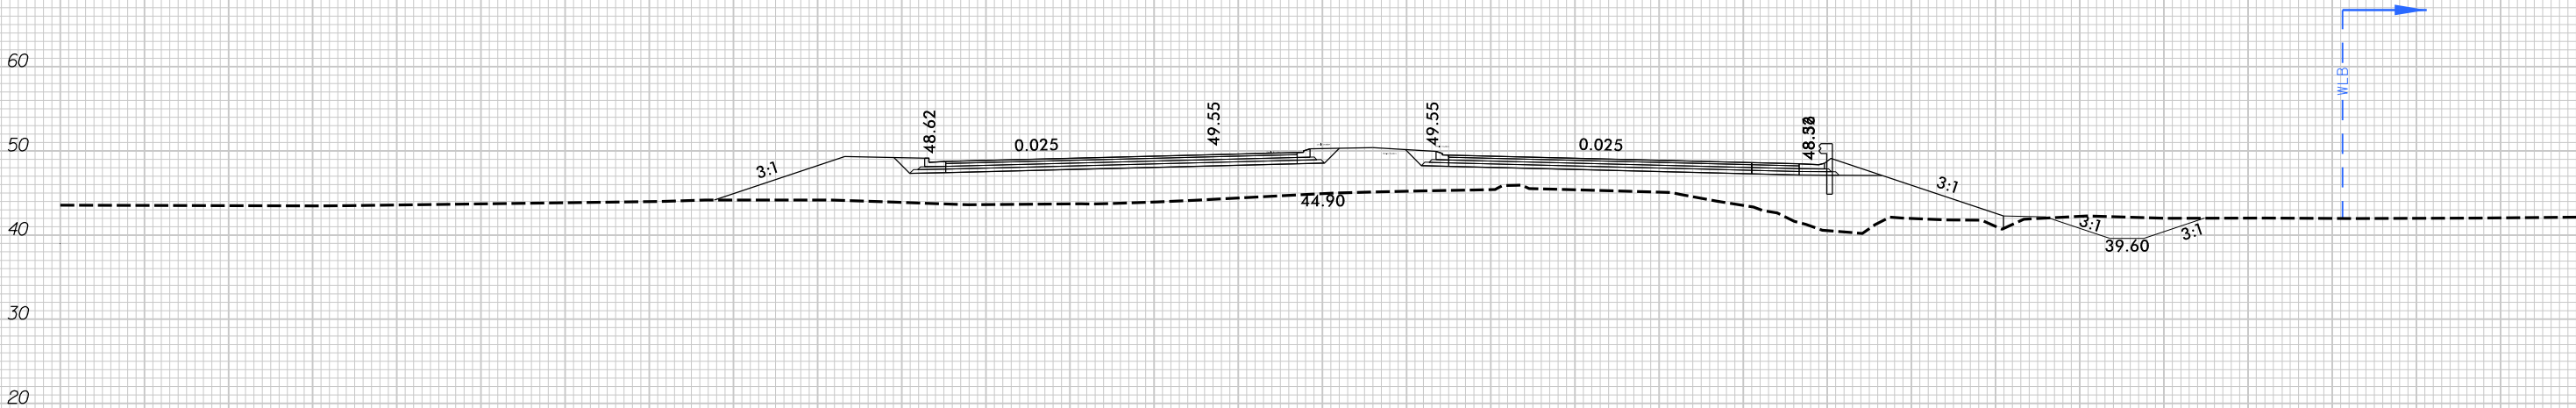

SCALE
1"=20' HORIZONTAL
1"=20' VERTICAL

BRUNSWICK COUNTY
PROJECT: R-5021
NC 211
FROM SR 1500 (MIDWAY RD.)
TO NC 87

150 140 130 120 110 100 90 80 70 60 50 40 30 20 10 0 10 20 30 40 50 60 70 80 90 100


5/15/2018
H:\Drawings\R-5021-hyd-prm-xpl.dgn
11:18

6/23/16

150 140 130 120 110 100 90 80 70 60 50 40 30 20 10 0 10 20 30 40 50 60 70 80 90 100 110 120 130

WETLAND CROSS SECTIONS

SITE 3
-YA- 12 + 50.00

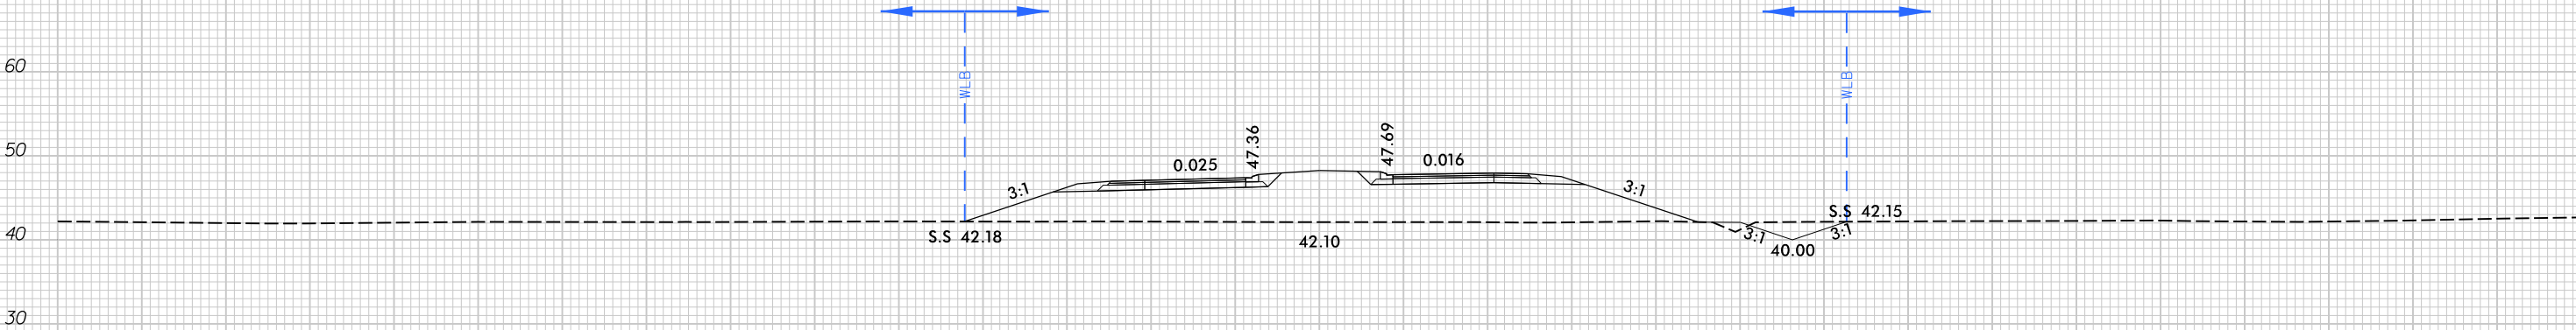

SCALE
1"=20' HORIZONTAL
1"=20' VERTICAL

BRUNSWICK COUNTY
PROJECT: R-5021
NC 211
FROM SR 1500 (MIDWAY RD.)
TO NC 87

150 140 130 120 110 100 90 80 70 60 50 40 30 20 10 0 10 20 30 40 50 60 70 80 90 100


5/14/99

5/8/2018
R-5021-HYD-PERMIT-DRAWINGS_PSH5_9 of 95_Cul.PFL.dgn
HNTB

PROJECT REFERENCE NO.		SHEET NO.
R-5021		
ROADWAY DESIGN ENGINEER	HYDRAULICS ENGINEER	

PERMIT DRAWING
SHEET 9 OF 95

STA. 64+15.00 -L-
1 @ 10' x 5' RCBC
C ELEV. = 51.65'
SKEW = 90^

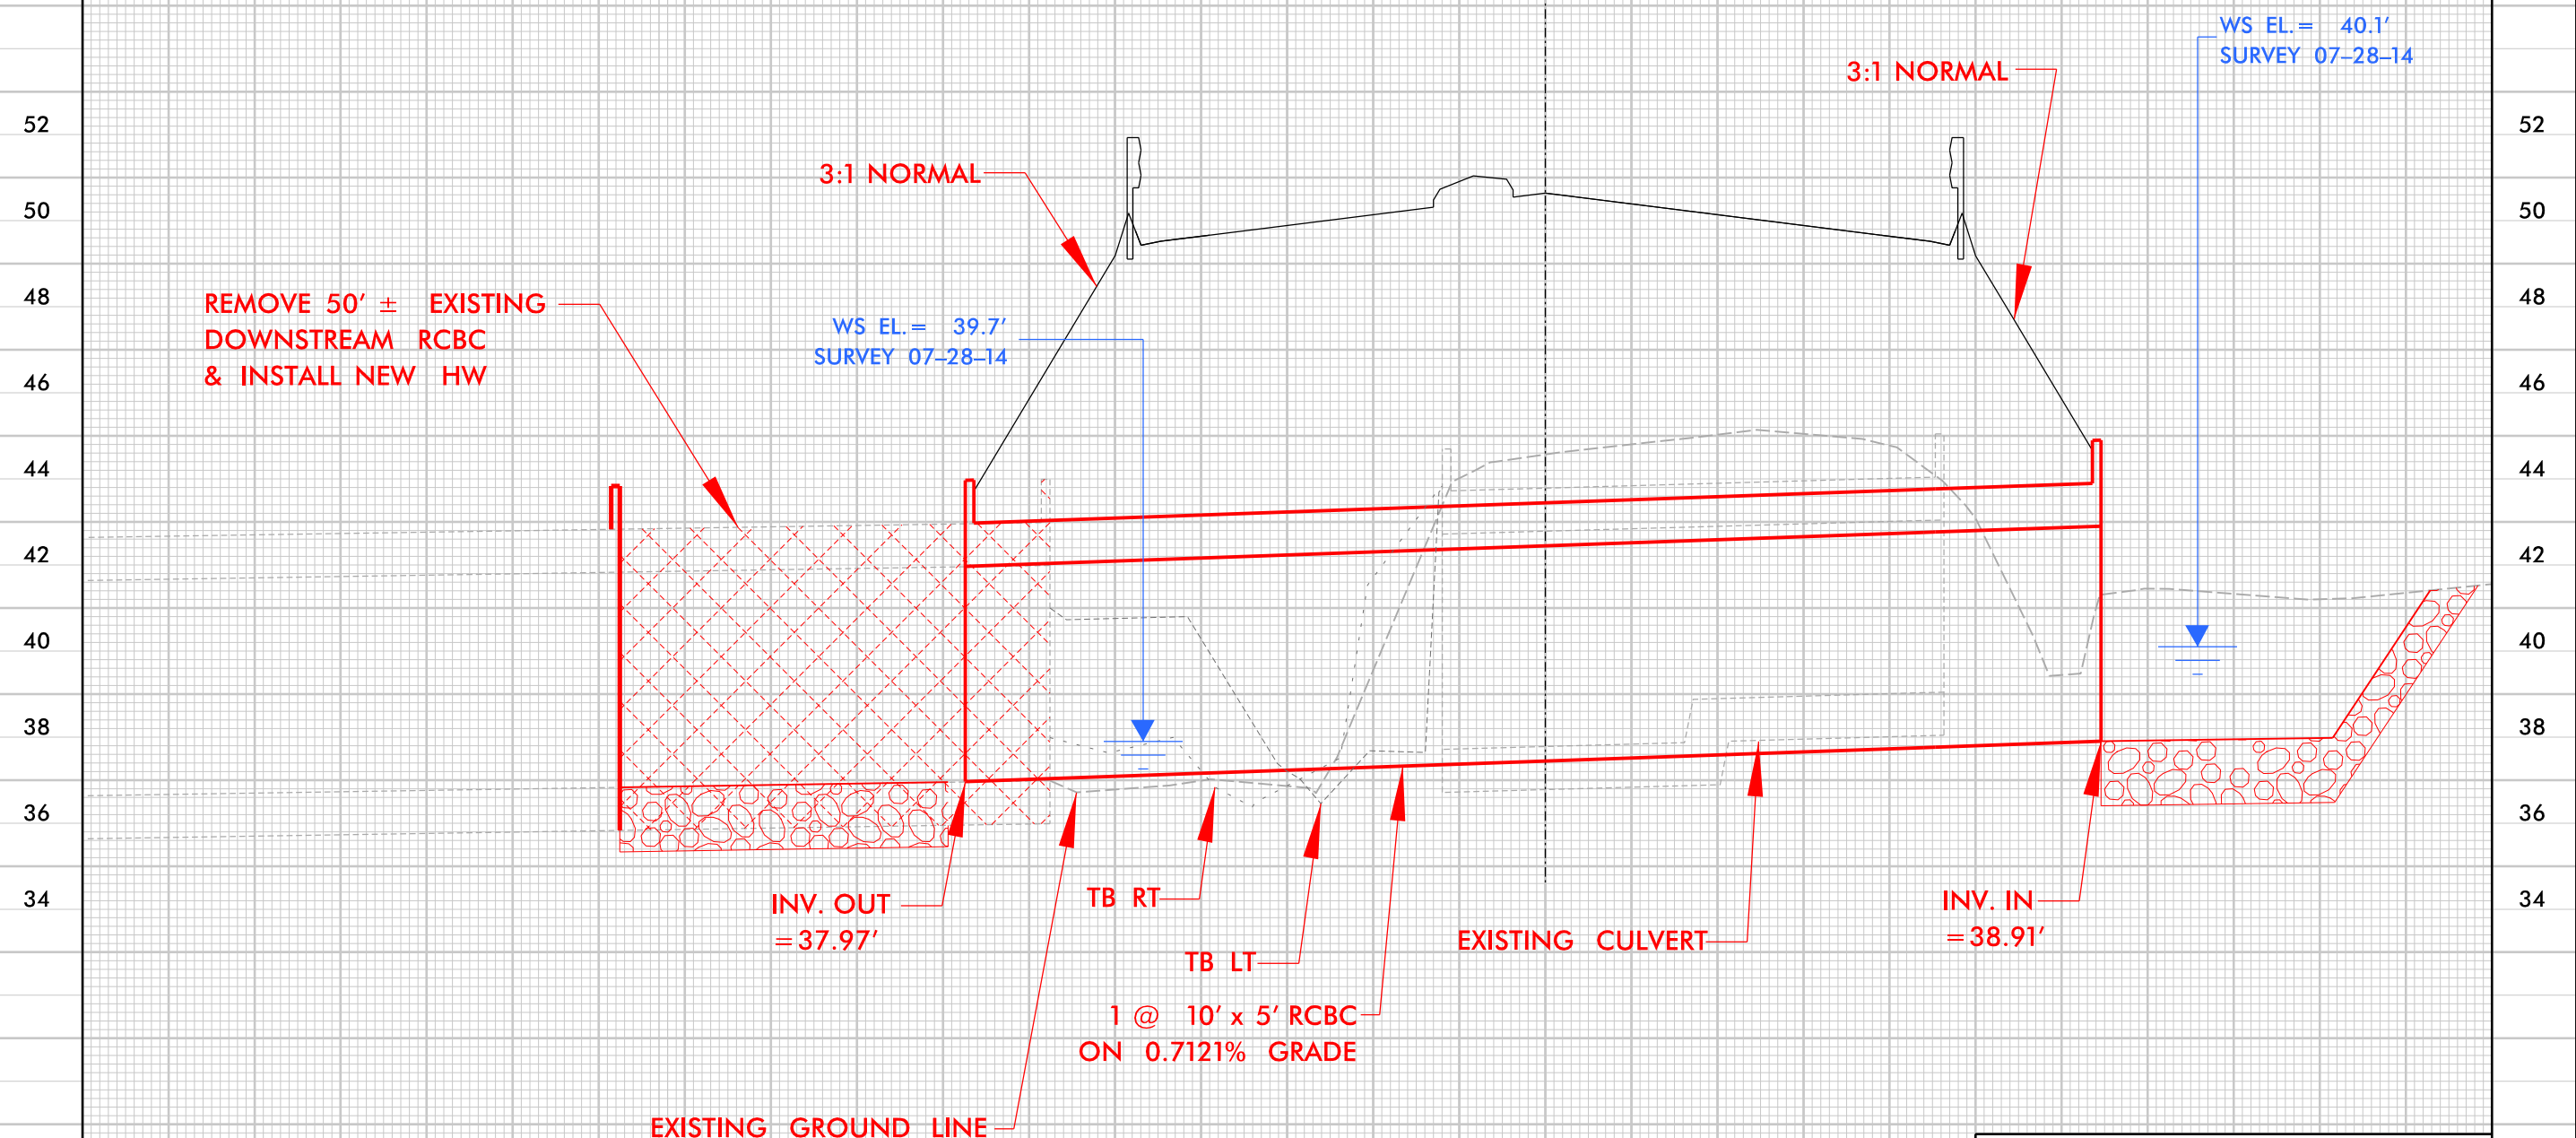

SCALE
1"= 20' HORIZONTAL
1"= 4' VERTICAL

BRUNSWICK COUNTY
PROJECT: R-5021
SOUTHPORT - SOUTHPORT-SUPPLY RD.
FROM SUNSET HARBOR RD.
TO MIDWAY RD.

SKETCH OF BRIDGE IN RELATIONSHIP TO PAVEMENT

BEGIN APPROACH SLAB
-YREV- STA 30+48.27
BEGIN BRIDGE
-YREV- STA 30+73.48

END BRIDGE
-YREV- STA 32+00.02
END APPROACH SLAB
-YREV- STA 32+31.23

MATCH LINE -YREV- STA 28+50
SEE SHEET 33

MATCH LINE -YB- STA 20+50.00
SEE SHEET 33

MATCH LINE -YREV- STA 35+00.00
SEE SHEET 34

MATCH LINE -L- STA 73+00.00
SEE SHEET 5

MATCH LINE -L- STA 87 + 25.00 SEE SHEET 7




HNTB NORTH CAROLINA, P.C.
343 E. Six Forks Road, Suite 200
Raleigh, North Carolina 27609
NC License No: C-1554


PROJECT REFERENCE NO.	SHEET NO.
R-5021	6
RW SHEET NO.	
ROADWAY DESIGN ENGINEER	HYDRAULICS ENGINEER
DOCUMENT NOT CONSIDERED FINAL UNLESS ALL SIGNATURES COMPLETED	

PERMIT DRAWING
SHEET 10 OF 95

LEGEND

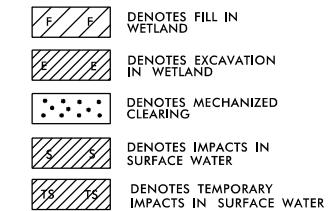

NAD 83/NSRS 2007

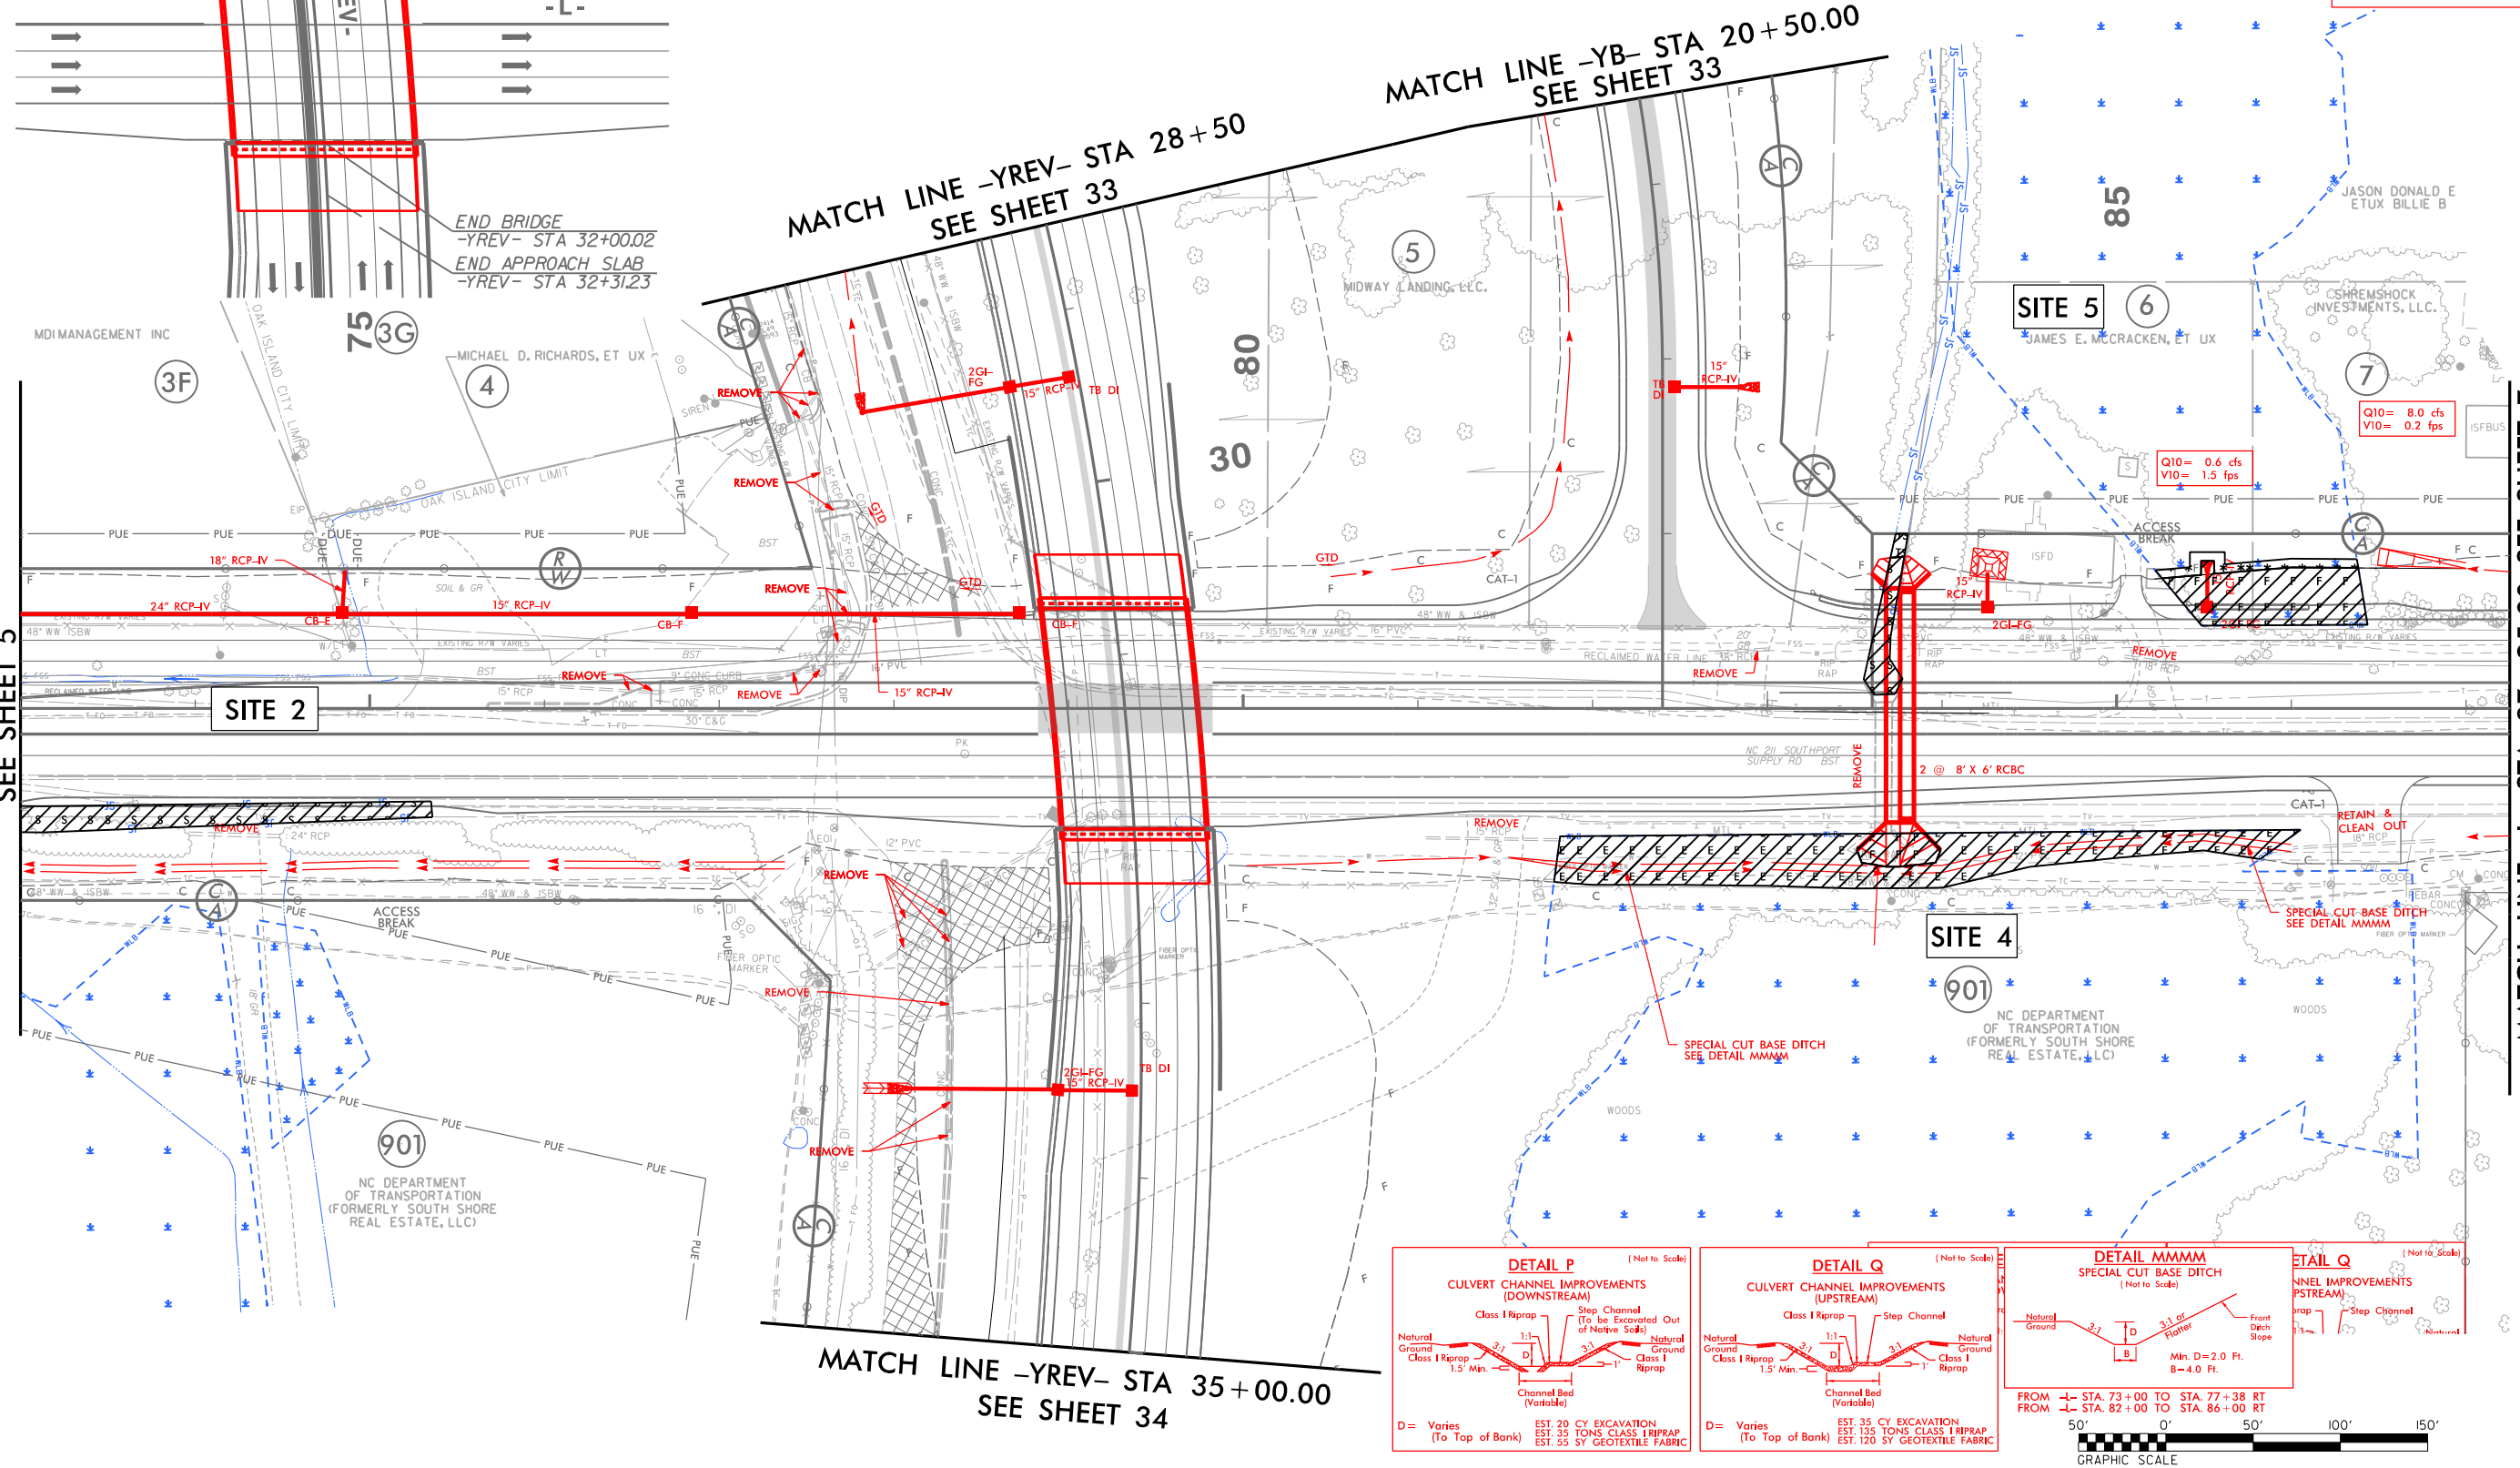

SKETCH OF BRIDGE IN RELATIONSHIP TO PAVEMENT

SCALE: 1" = 40'

BEGIN APPROACH SLAB
-YREV- STA 30+48.27
BEGIN BRIDGE
-YREV- STA 30+73.48

END BRIDGE
-YREV- STA 32+00.02
END APPROACH SLAB
-YREV- STA 32+31.23

MATCH LINE -YREV- STA 28+50
SEE SHEET 33

MATCH LINE -YB- STA 20+50.00
SEE SHEET 33

MATCH LINE -YREV- STA 35+00.00
SEE SHEET 34

MATCH LINE -L- STA 73+00.00
SEE SHEET 5

MATCH LINE -L- STA 87+25.00 SEE SHEET 7

HNTB

HNTB NORTH CAROLINA, P.C.
343 E. Six Forks Road, Suite 200
Raleigh, North Carolina 27609
NC License No: C-1554

PROJECT REFERENCE NO.

R-5021

SHEET NO.

6

RW SHEET NO.

ROADWAY DESIGN
ENGINEER

HYDRAULICS ENGINEER

**DOCUMENT NOT CONSIDERED FINAL
UNLESS ALL SIGNATURES COMPLETED**

PERMIT DRAWING
SHEET 11 OF 95

LEGEND



DENOTES FILL IN
WETLAND



DENOTES EXCAVATION
IN WETLAND


DENOTES MECHANIZED
CLEARING

DENOTES IMPACTS IN
SURFACE WATER




DENOTES TEMPORARY
IMPACTS IN SURFACE WATER

NAD 83/NSRS 2001

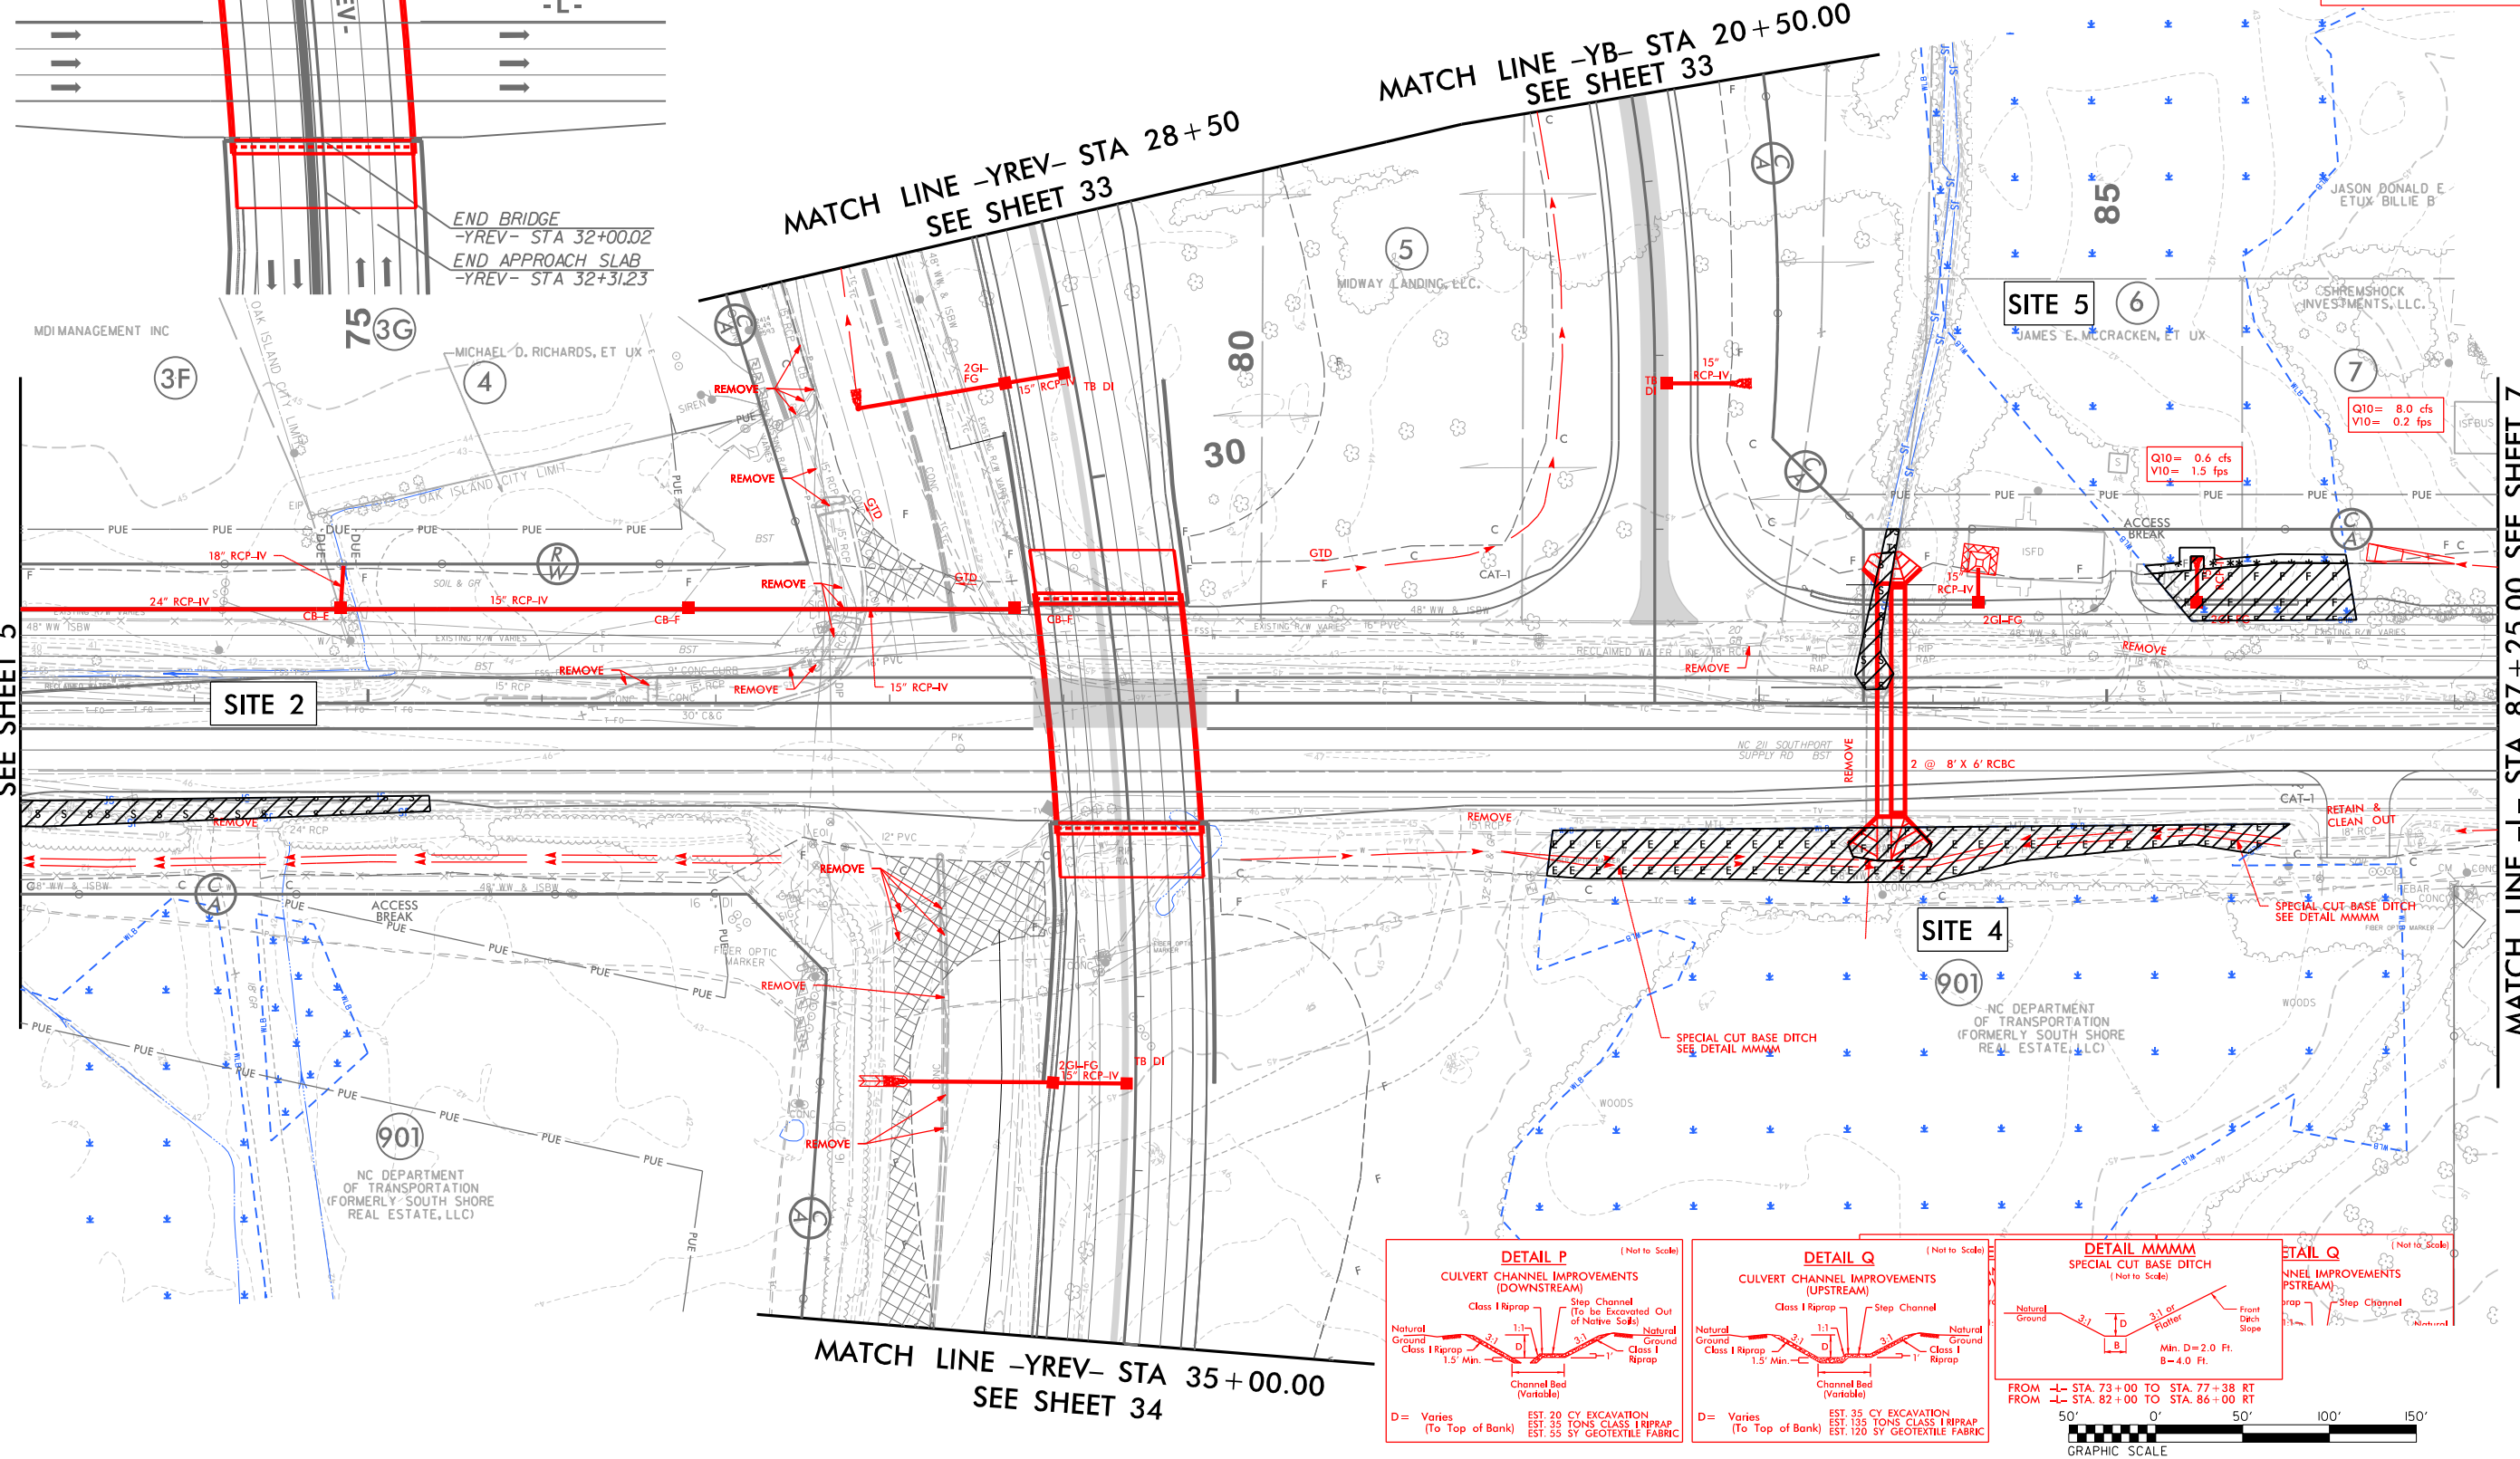

PERMIT DRAWING
SHEET 12 OF 95

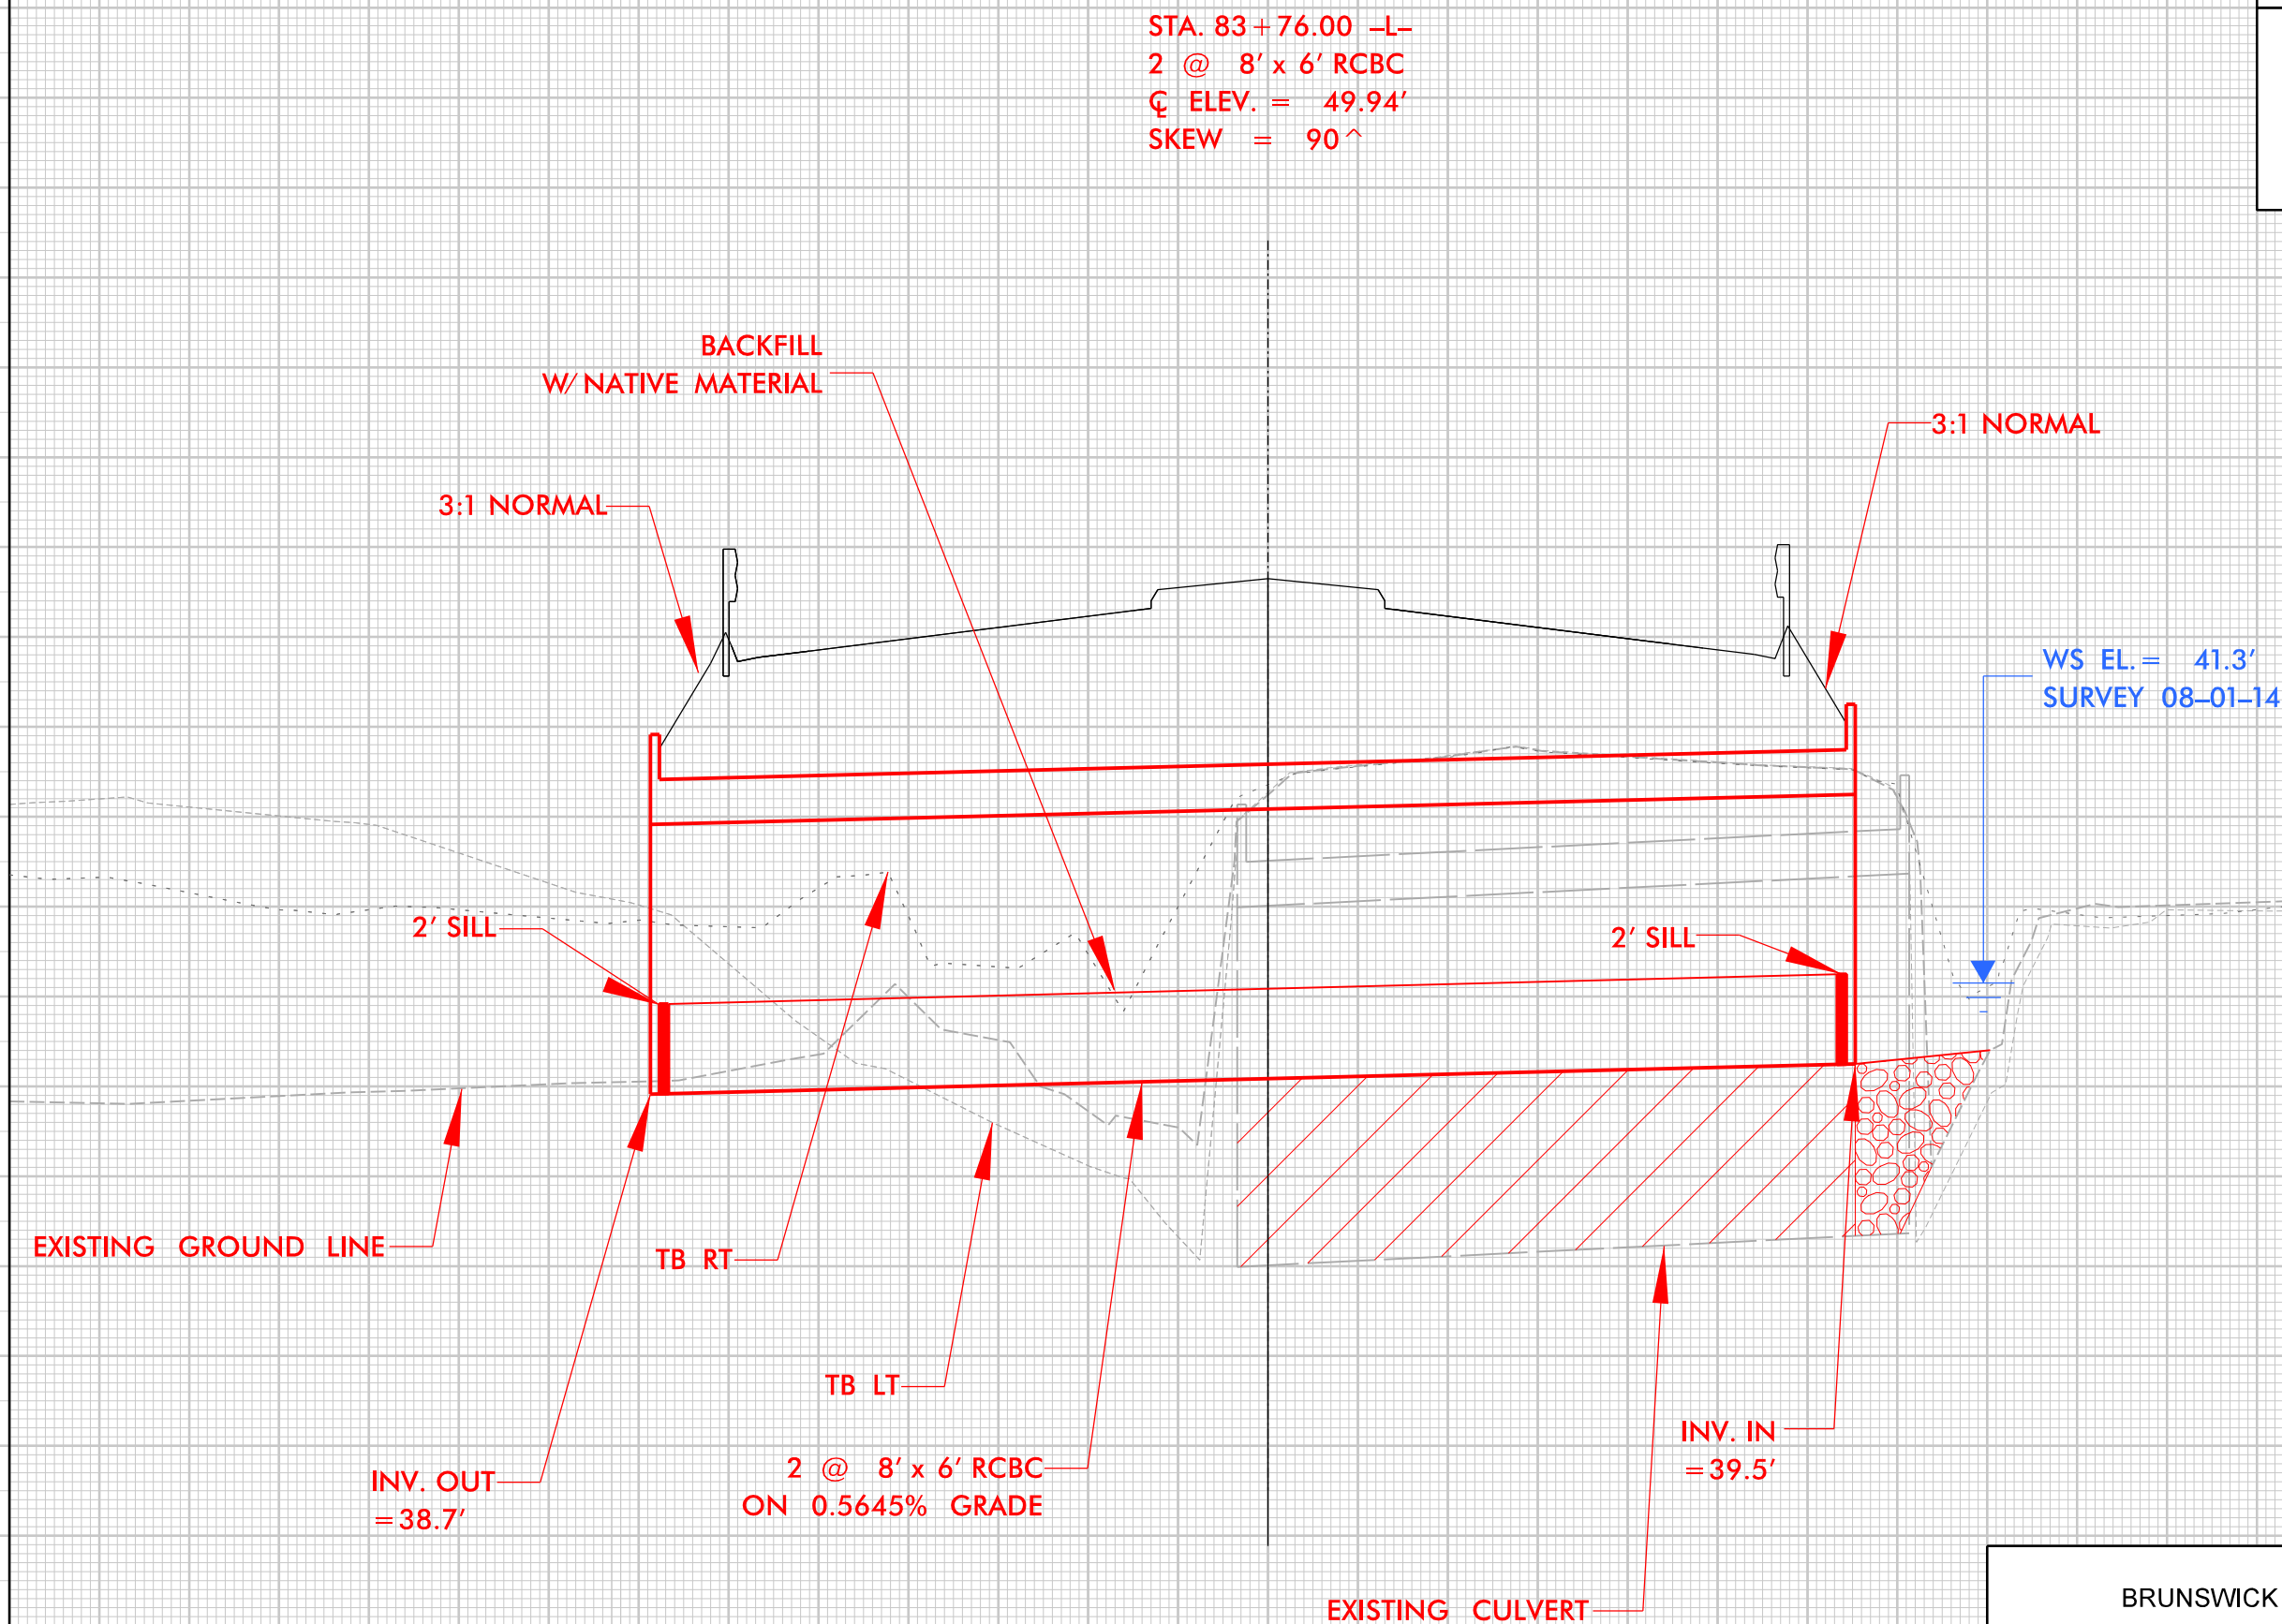


SCALE
1"= 20' HORIZONTAL
1"= 4' VERTICAL

BRUNSWICK COUNTY
PROJECT: R-5021
SOUTHPORT - SOUTHPORT-SUPPLY RD.
FROM SUNSET HARBOR RD.
TO MIDWAY RD.

MATCH LINE -L- STA 101+00.00
SEE SHEET 8

**MATCH LINE -L- STA 87+00.00
SEE SHEET 6**

 

1. ALL DRIVEWAY RADII ARE 20' UNLESS NOTED ON PLANS.
2. PAVED TURNOUTS FOR SHOULDER SECTION SHOULD EXTEND 50' UNLESS NOTED ON PLANS.

FOR -L- PROFILE, SEE SHEET 42
FOR DRAINAGE DETAILS, SEE SHEETS 2D-1 THRU 2D-3



50' 0' 50' 100' 150'


GRAPHIC SCALE

FOR -L- PROFILE, SEE SHEET 42
FOR DRAINAGE DETAILS, SEE SHEETS 2D-1 THRU 2D-3

LEGEND

- | | |
|---|--|
|  | DENOTES FILL IN WETLAND |
|  | DENOTES IMPACTS IN SURFACE WATER |
|  | DENOTES TEMPORARY IMPACTS IN SURFACE WATER |
|  | DENOTES MECHANIZED CLEARING |

NAD 83/NSRS 2001

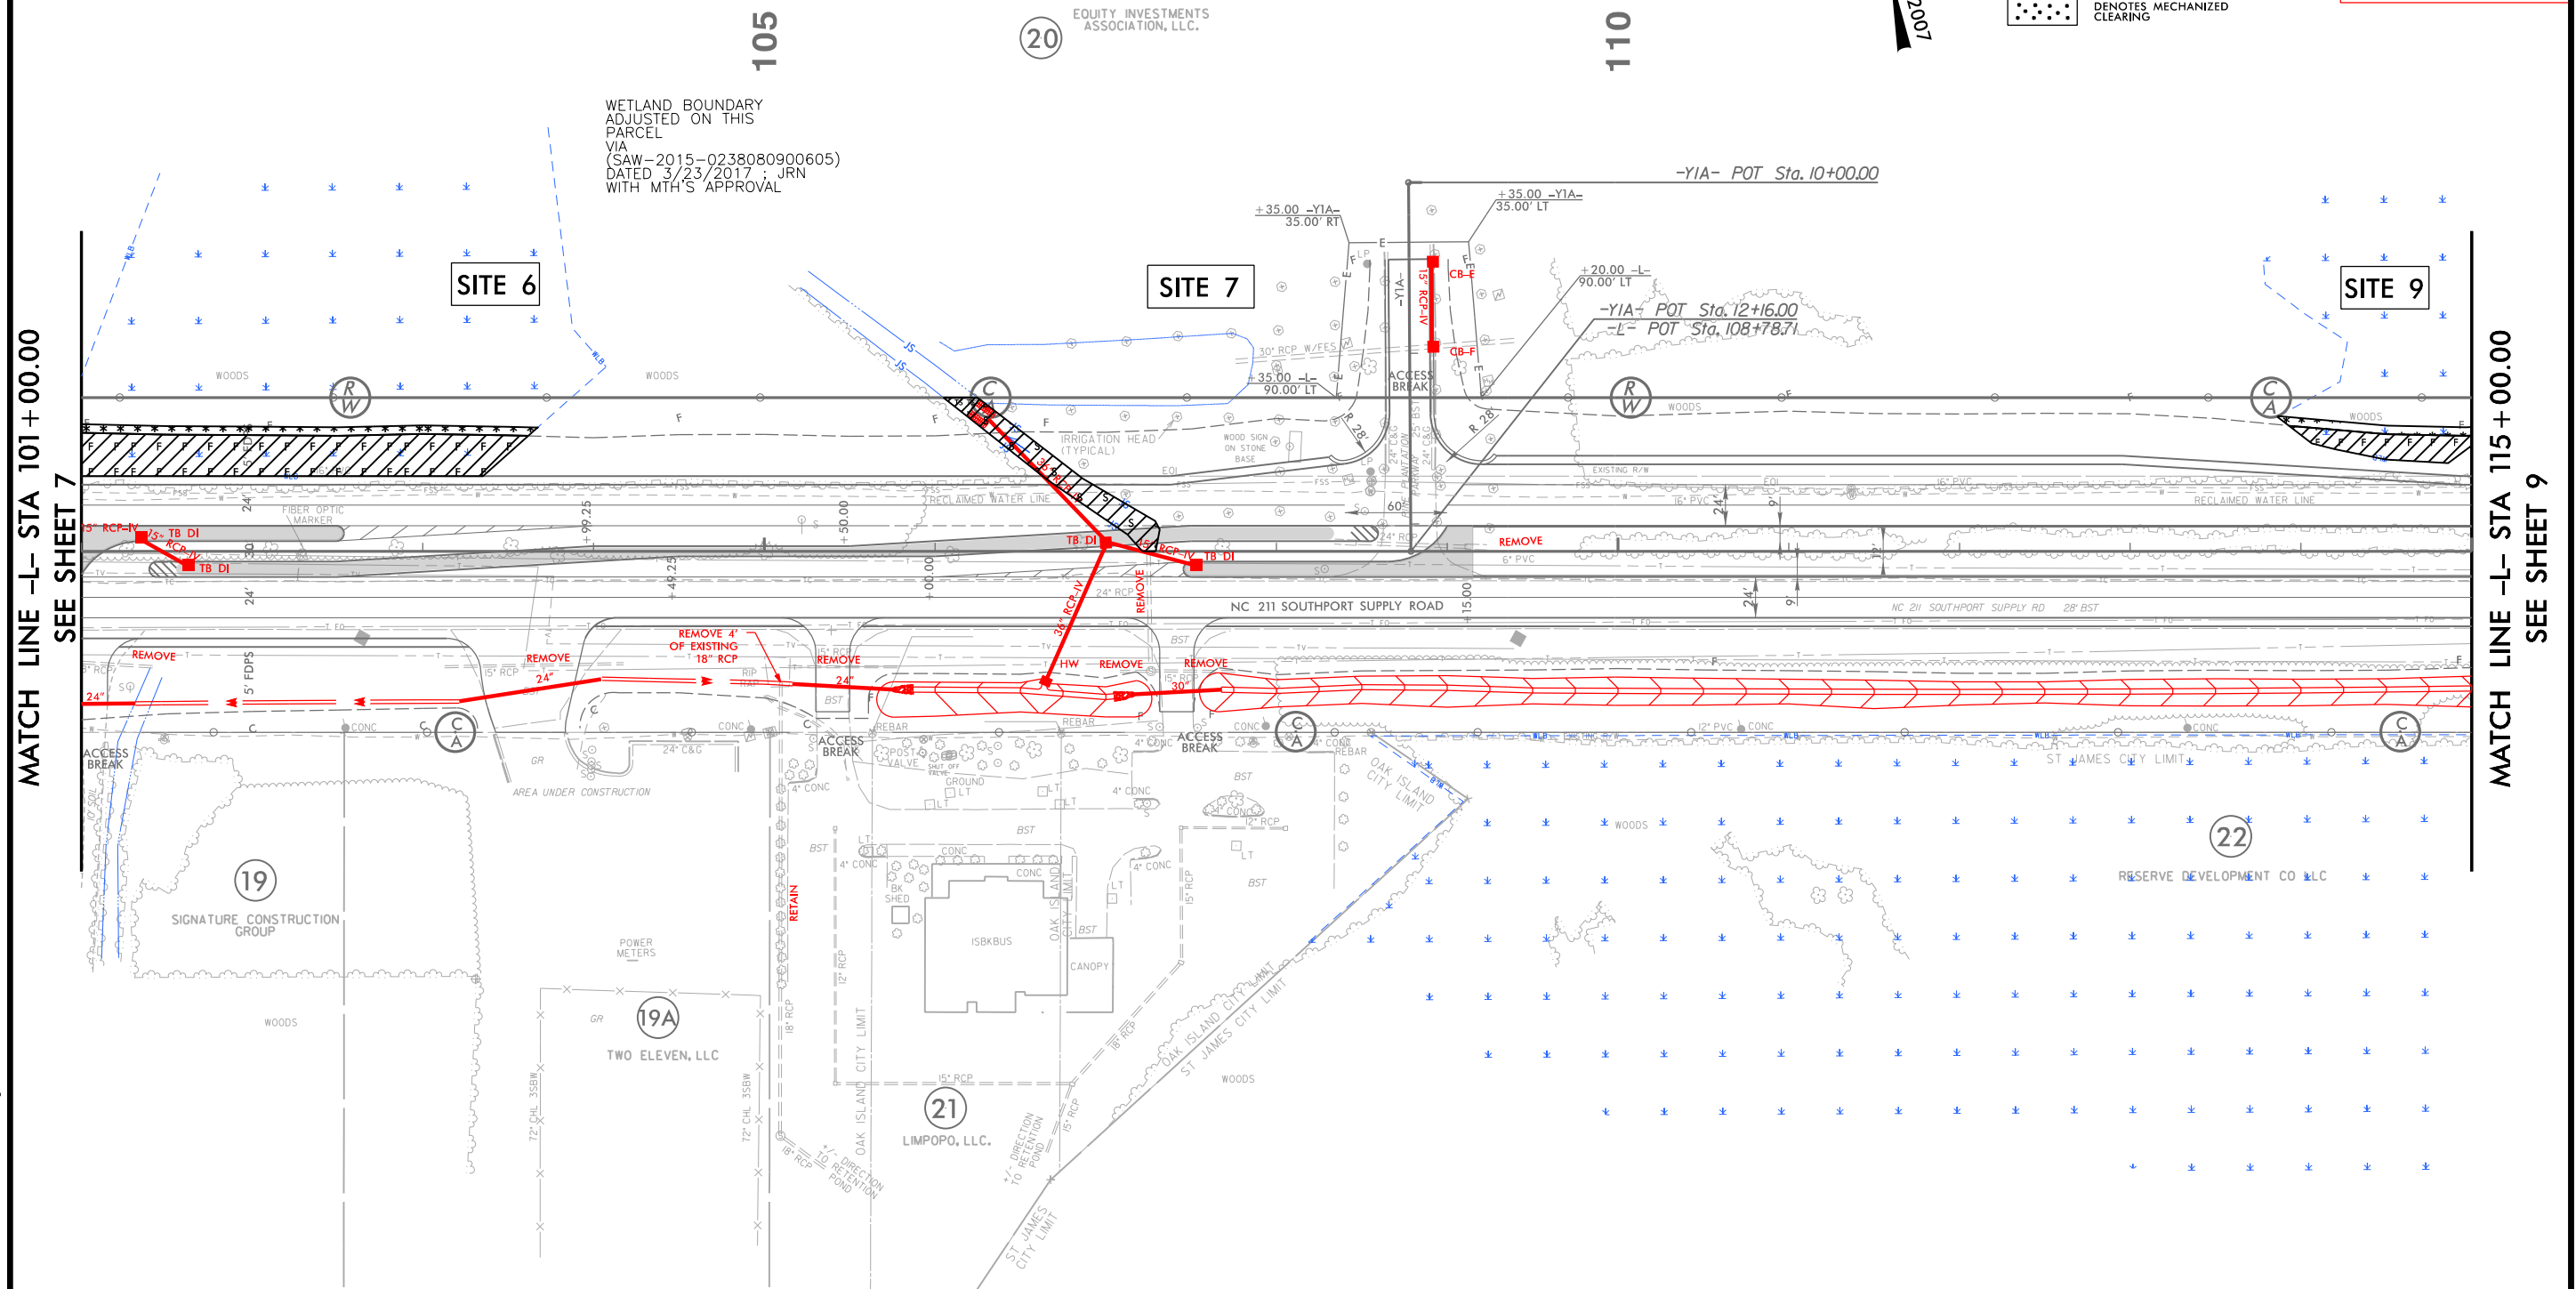

50' 0' 50' 100' 150'

GRAPHIC SCALE


6/23/16

510	PROJ. REFERENCE NO.		SHEET NO.	
	R-5021		PERMIT DRAWING SHEET 17 OF 95	

150 140 130 120 110 100 90 80 70 60 50 40 30 20 10 0 10 20 30 40 50 60 70 80 90 100 110 120 130

WETLAND CROSS SECTIONS

SITE 6
-L- 103 + 00.00

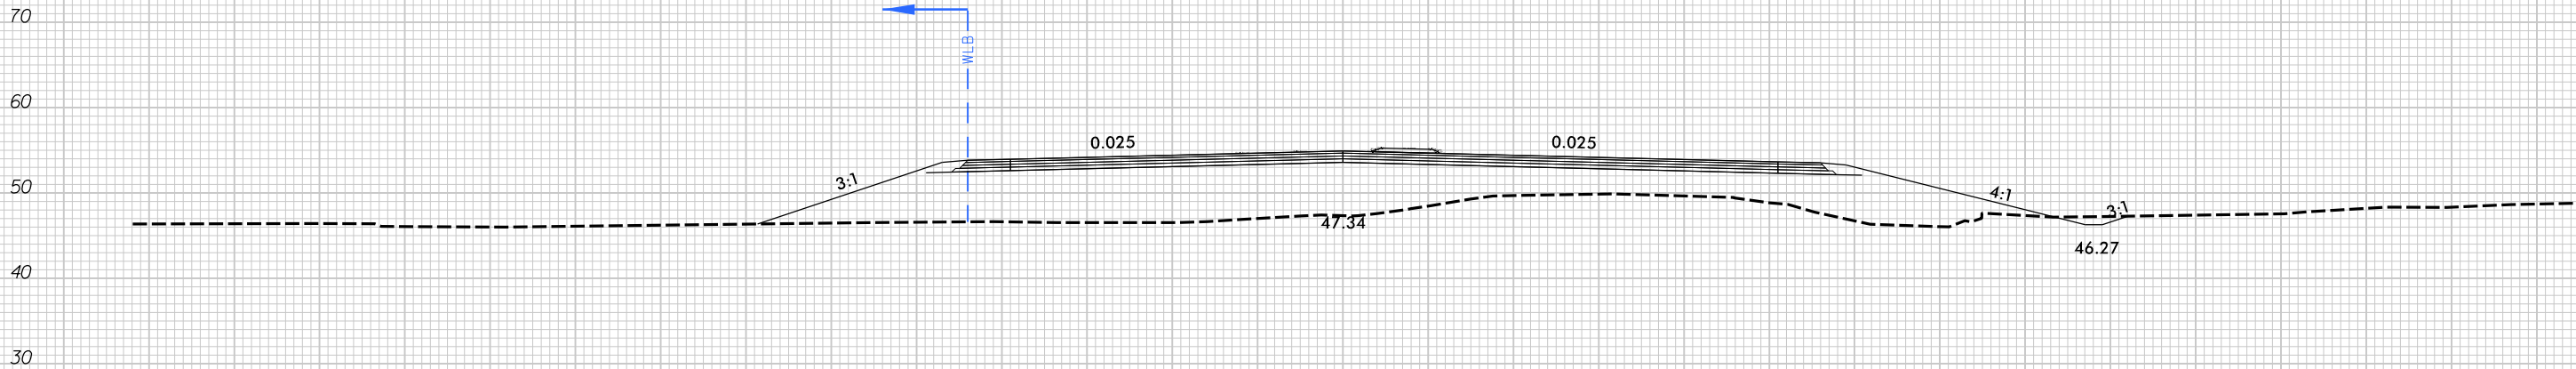

SCALE
1"=20' HORIZONTAL
1"=20' VERTICAL

BRUNSWICK COUNTY
PROJECT: R-5021
NC 211
FROM SR 1500 (MIDWAY RD.)
TO NC 87

5/15/2018
H:\Drawings\R-5021-hyd-prm-xpl.dgn
H:\B


150 140 130 120 110 100 90 80 70 60 50 40 30 20 10 0 10 20 30 40 50 60 70 80 90 100



HNTB NORTH CAROLINA, P.C.
343 E. Six Forks Road, Suite 200
Raleigh, North Carolina 27609
NC License No: C-1554

PROJECT REFERENCE NO.	SHEET NO.
R-5021	9
R/W SHEET NO.	
ROADWAY DESIGN ENGINEER	HYDRAULICS ENGINEER
DOCUMENT NOT CONSIDERED FINAL UNLESS ALL SIGNATURES COMPLETED	

PERMIT DRAWING
SHEET 18 OF 95

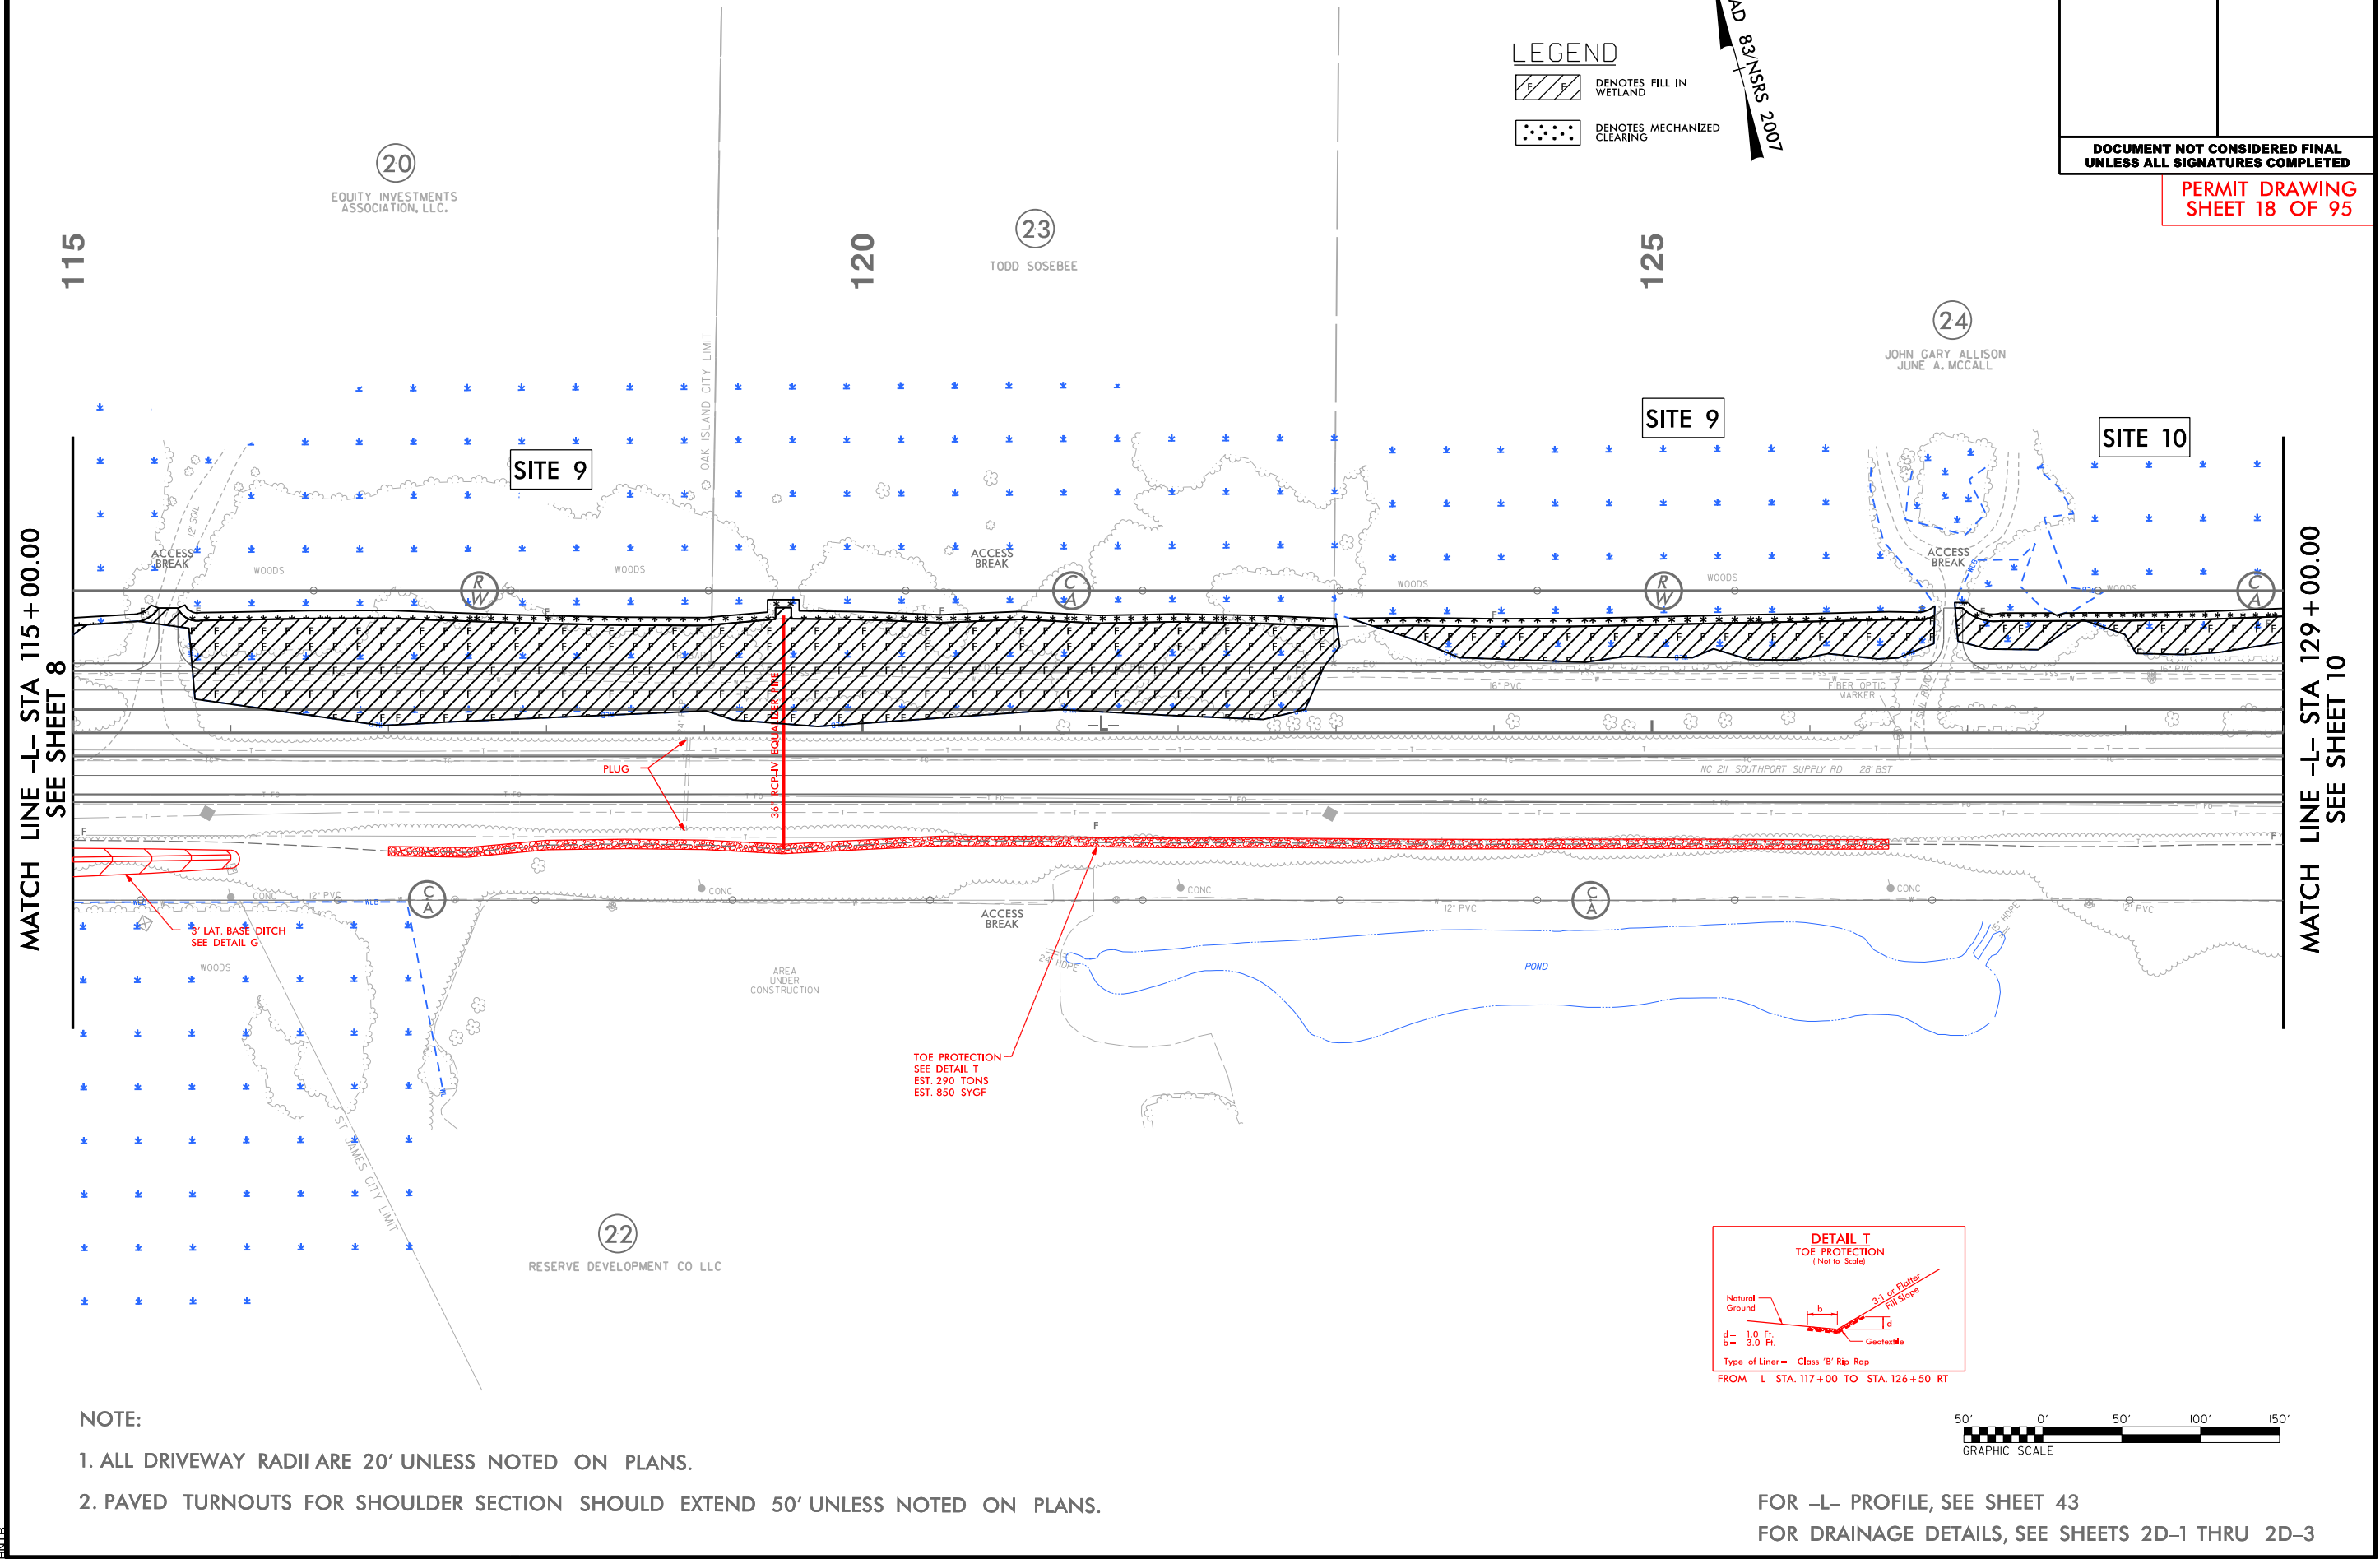




HNTB NORTH CAROLINA, P.C.
343 E. Six Forks Road, Suite 200
Raleigh, North Carolina 27609
NC License No: C-1554

PROJECT REFERENCE NO.	SHEET NO.
R-5021	9
R/W SHEET NO.	
ROADWAY DESIGN ENGINEER	HYDRAULICS ENGINEER
DOCUMENT NOT CONSIDERED FINAL UNLESS ALL SIGNATURES COMPLETED	

PERMIT DRAWING
SHEET 19 OF 95

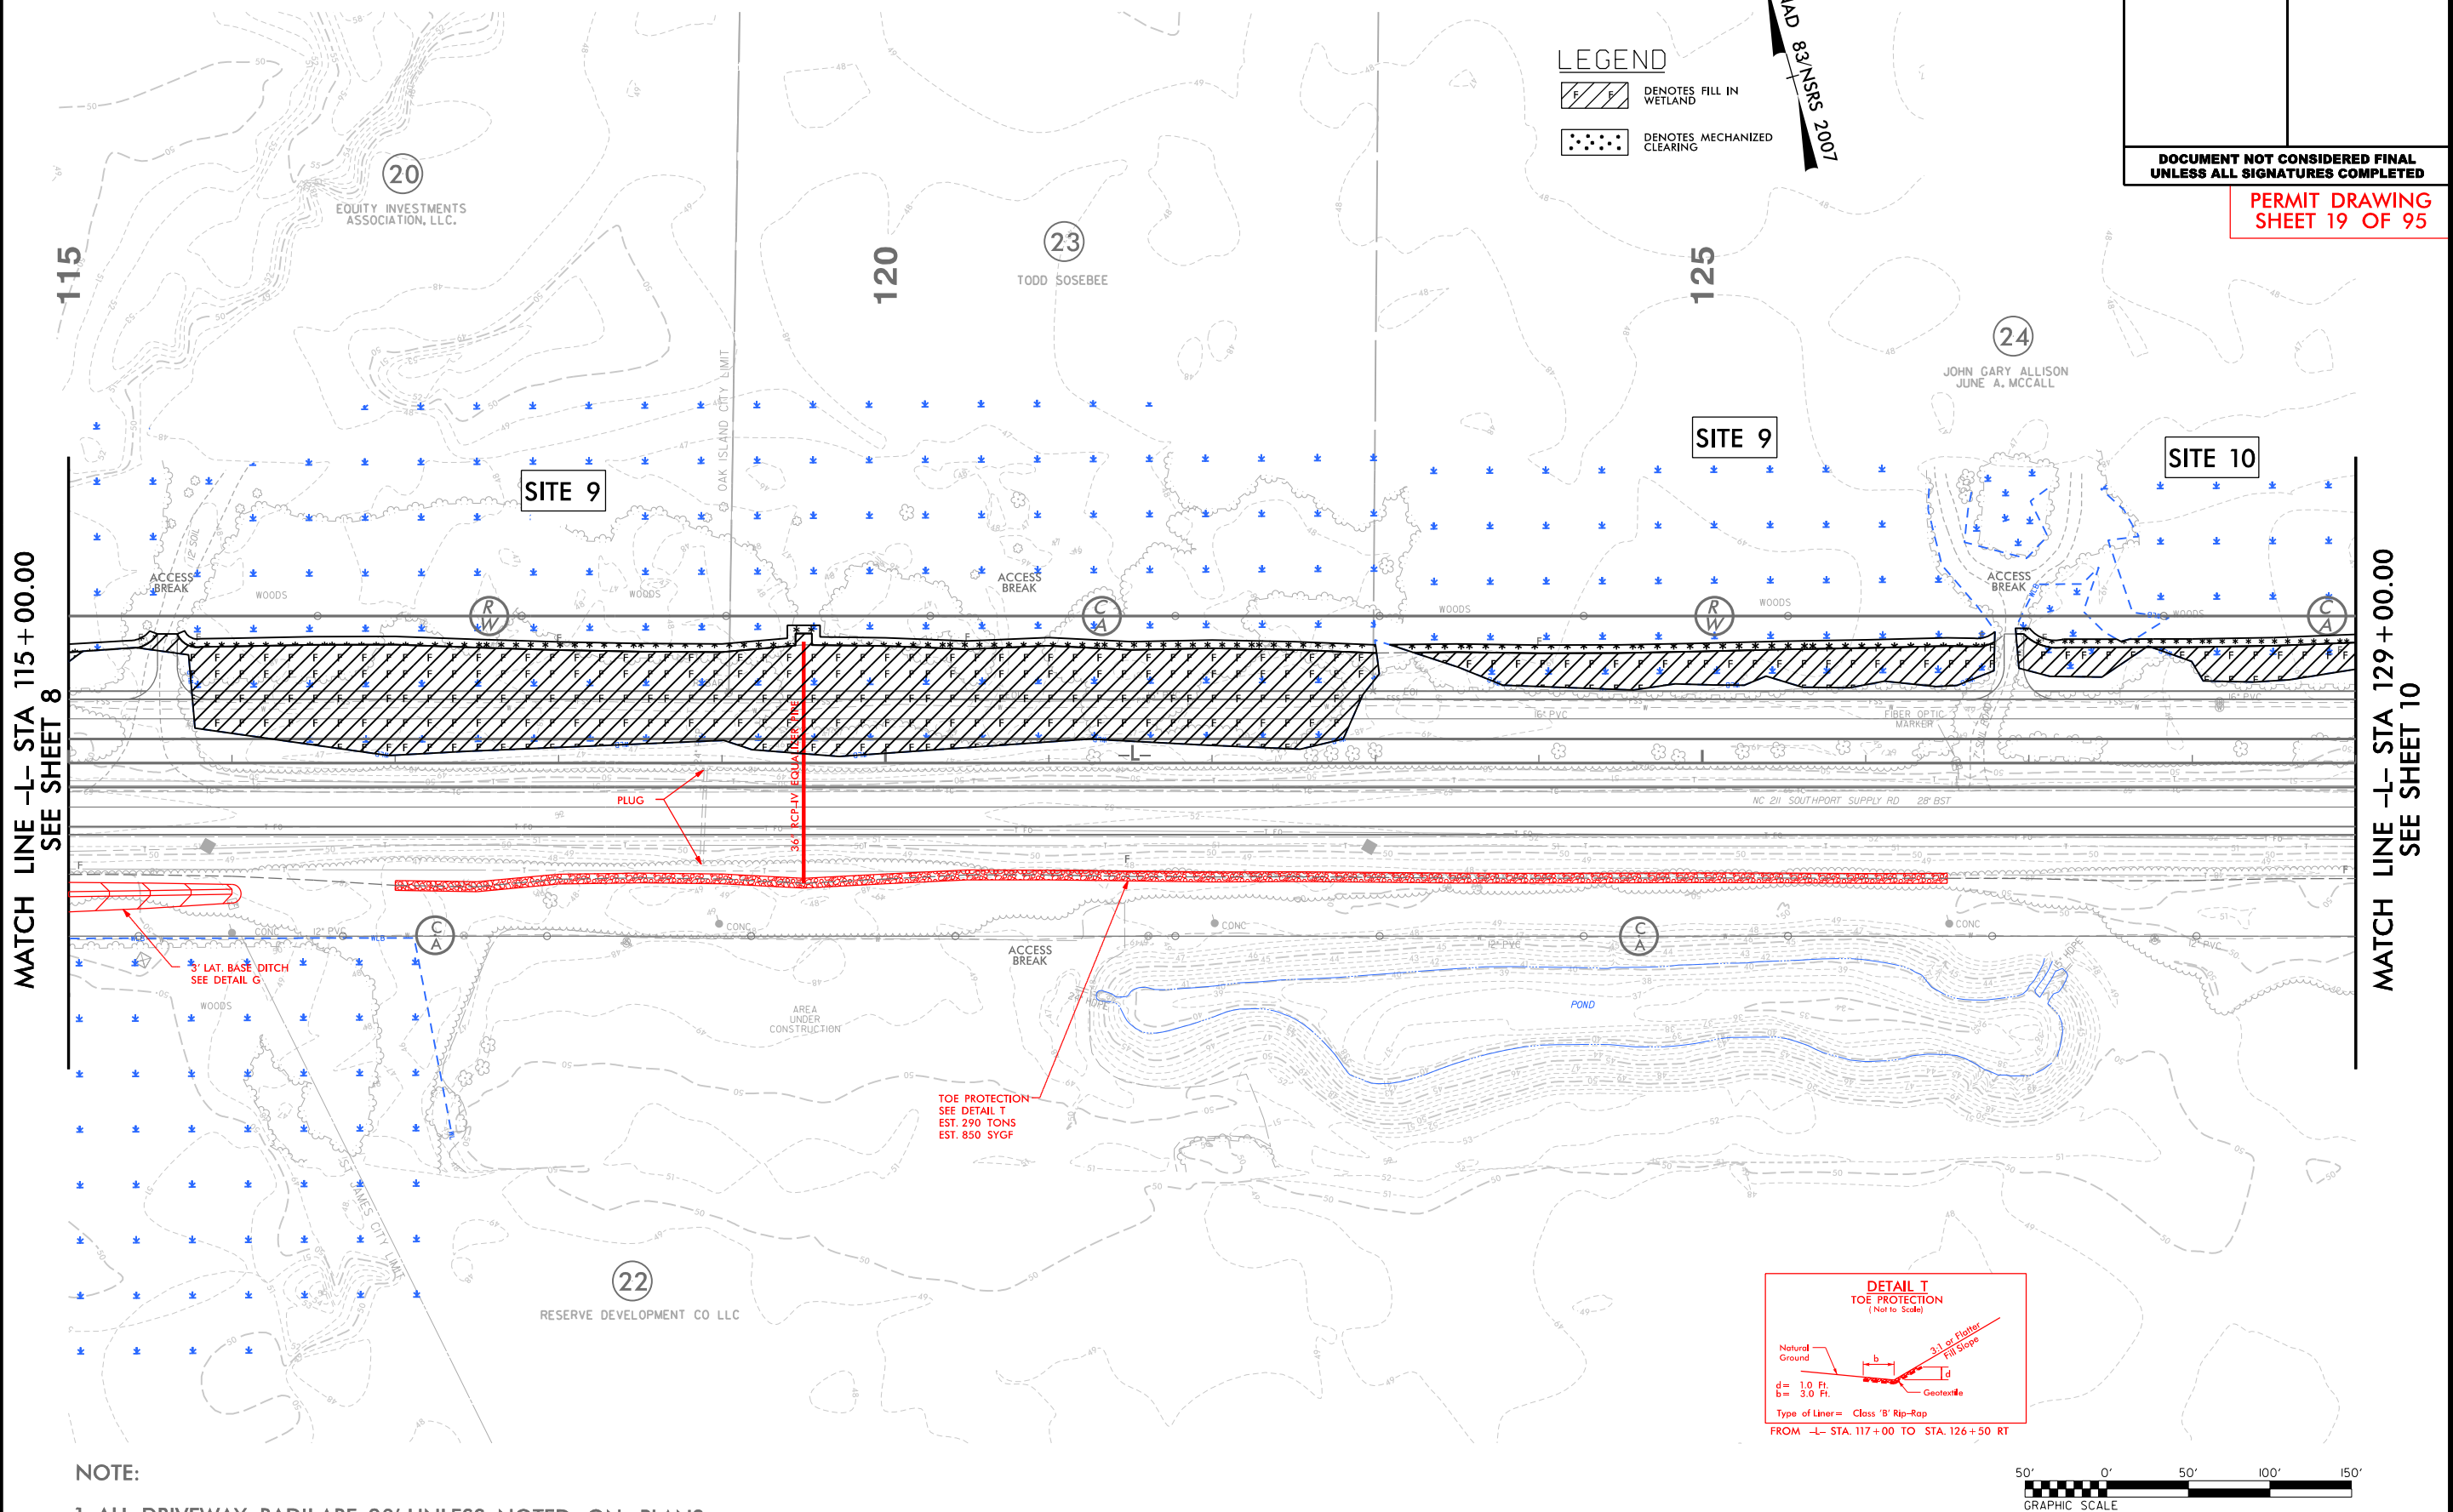

NOTE:


1. ALL DRIVEWAY RADII ARE 20' UNLESS NOTED ON PLANS.
2. PAVED TURNOUTS FOR SHOULDER SECTION SHOULD EXTEND 50' UNLESS NOTED ON PLANS.

FOR -L- PROFILE, SEE SHEET 43
FOR DRAINAGE DETAILS, SEE SHEETS 2D-1 THRU 2D-3

6/23/16

WETLAND CROSS SECTIONS


SITE 9
-L- 120 + 00.00

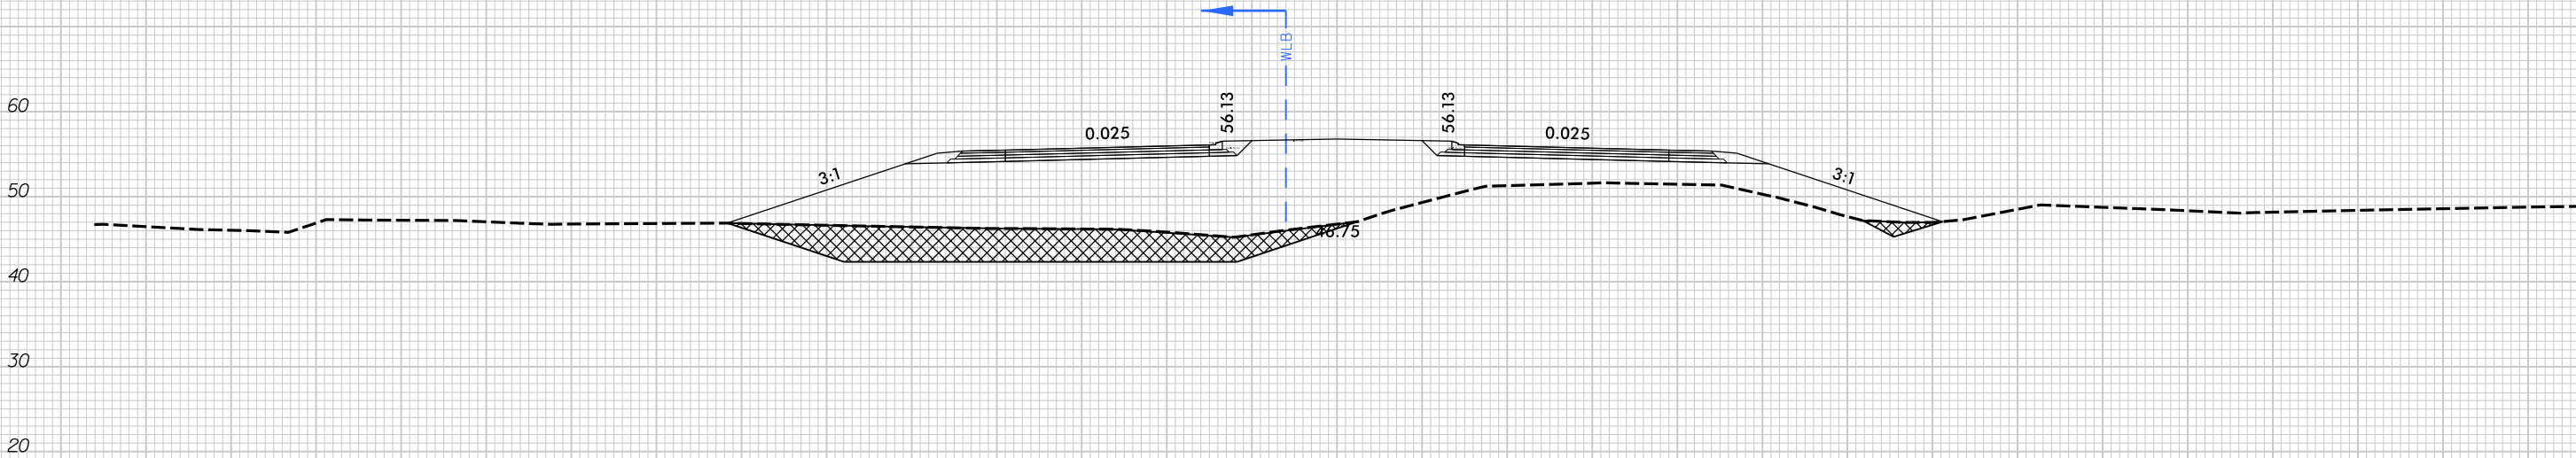

UNDERCUT
EXCAVATION

SCALE
1"=20' HORIZONTAL
1"=20' VERTICAL

BRUNSWICK COUNTY
PROJECT: R-5021
NC 211
FROM SR 1500 (MIDWAY RD.)
TO NC 87

 

PERMIT DRAWING
SHEET 22 OF 95


 DENOTES FILL IN WETLAND
 DENOTES MECHANIZED CLEARING

NAD 83/NSRS 2001



1. ALL DRIVEWAY RADII ARE 20' UNLESS NOTED ON PLANS.
2. PAVED TURNOUTS FOR SHOULDER SECTION SHOULD EXTEND 50' UNLESS NOTED ON PLANS.




6/23/16

150 140 130 120 110 100 90 80 70 60 50 40 30 20 10 0 10 20 30 40 50 60 70 80 90 100 110 120 130

WETLAND CROSS SECTIONS

SITE 10
-L- 135 + 00.00

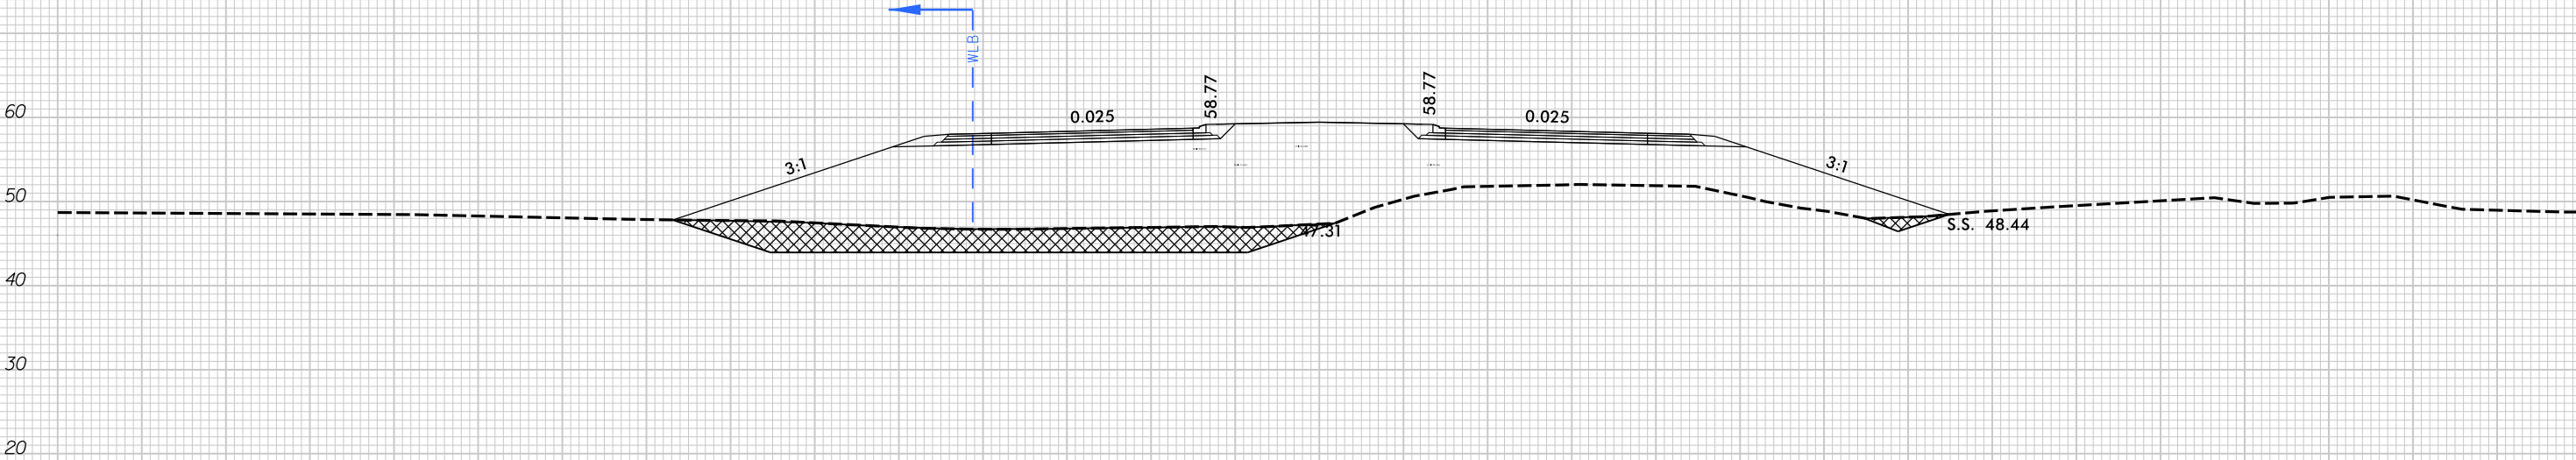




UNDERCUT
EXCAVATION

SCALE
1"=20' HORIZONTAL
1"=20' VERTICAL


BRUNSWICK COUNTY
PROJECT: R-5021
NC 211
FROM SR 1500 (MIDWAY RD.)
TO NC 87

150 140 130 120 110 100 90 80 70 60 50 40 30 20 10 0 10 20 30 40 50 60 70 80 90 100

PROJECT REFERENCE NO.	SHEET NO.
R-5021	11
RW SHEET NO.	
ROADWAY DESIGN ENGINEER	HYDRAULICS ENGINEER
DOCUMENT NOT CONSIDERED FINAL UNLESS ALL SIGNATURES COMPLETED	

 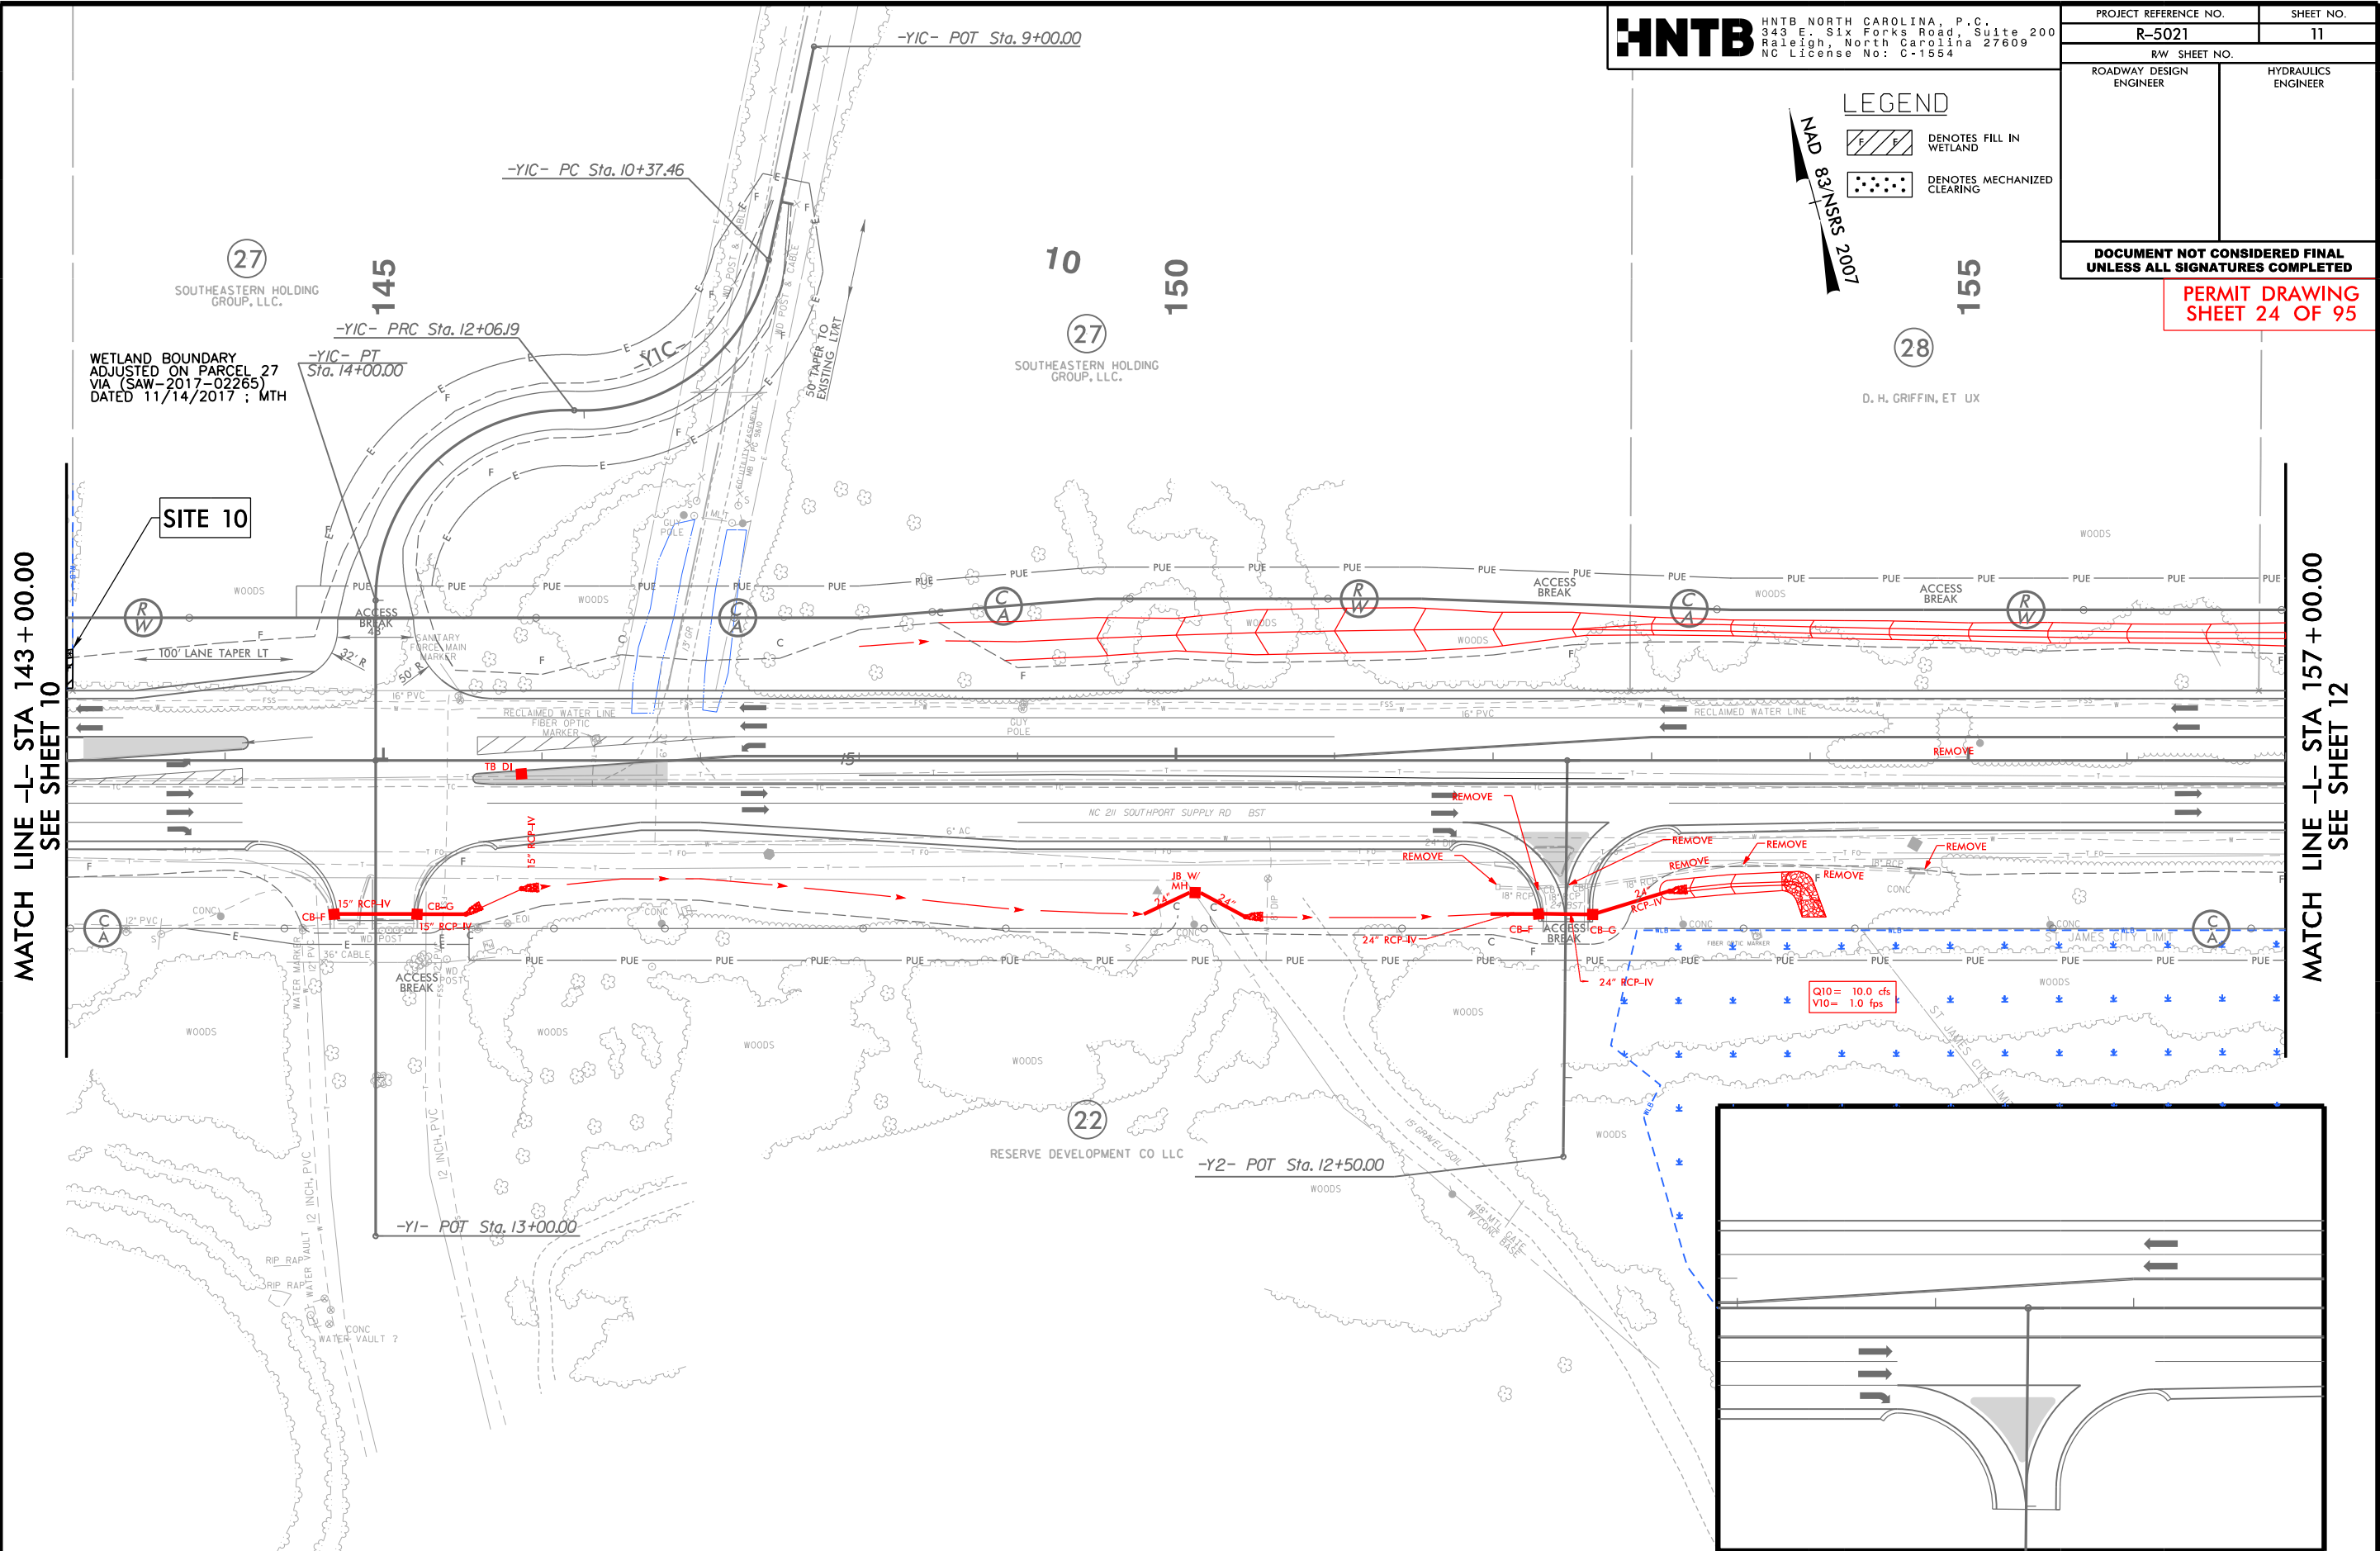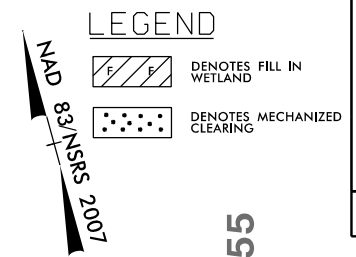PERMIT DRAWING
SHEET 24 OF 95

HNTB	HNTB NORTH CAROLINA, P.C. 343 E. Six Forks Road, Suite 200 Raleigh, North Carolina 27609 NC License No: C-1554		PROJECT REFERENCE NO. R-5021	SHEET NO. 11
	RAW SHEET NO.			
	LEGEND 83/NSRS 2007 155 83/NSRS 2007 155 83/NSRS 2007 155		ROADWAY DESIGN ENGINEER HYDRAULICS ENGINEER	
DOCUMENT NOT CONSIDERED FINAL UNLESS ALL SIGNATURES COMPLETED PERMIT DRAWING SHEET 25 OF 95				

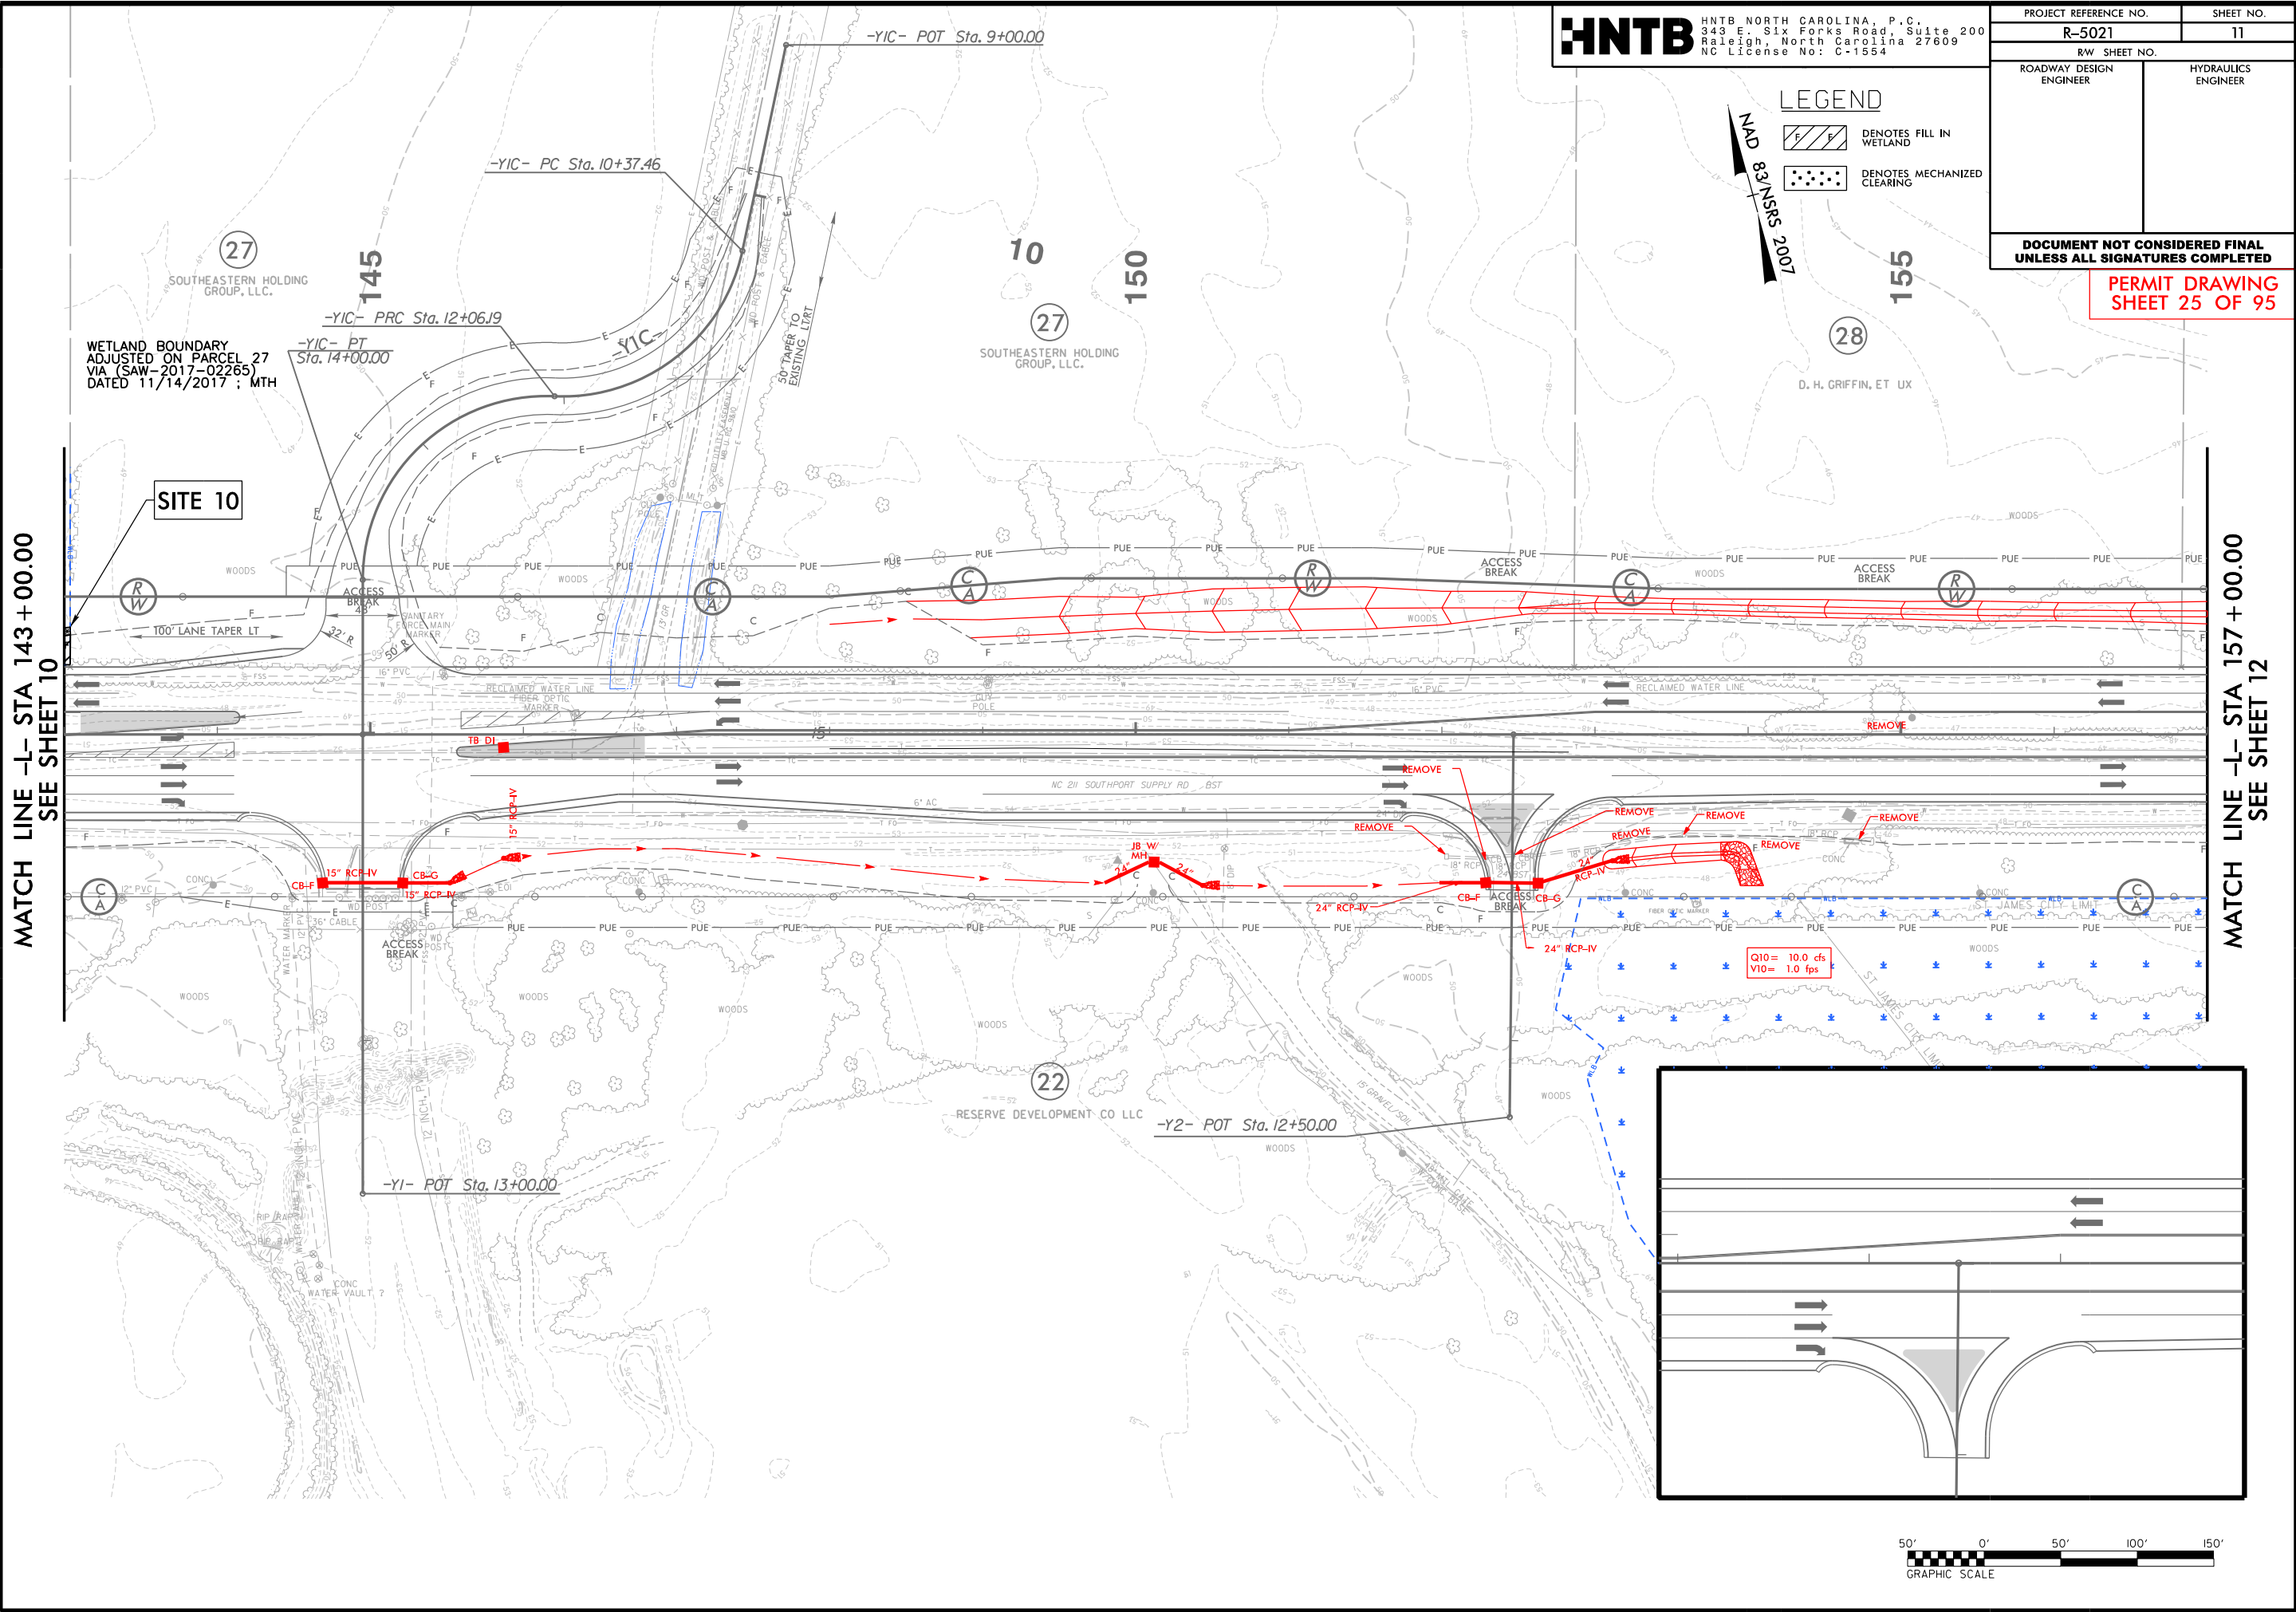

HNTB	HNTB NORTH CAROLINA, P.C. 343 E. SIX FORKS ROAD SUITE 200 RALEIGH, NORTH CAROLINA 27609 NC LICENSE NO: C-1554		PROJECT REFERENCE NO. R-5021	SHEET NO. 15
	RW SHEET NO.			
	ROADWAY DESIGN ENGINEER		HYDRAULICS ENGINEER	
	DOCUMENT NOT CONSIDERED FINAL UNLESS ALL SIGNATURES COMPLETED			

LEGEND

NOTES: FILL IN WETLAND


NOTES: IMPACTS IN SURFACE WATER

NOTES: MECHANIZED CLEARING



-Y3- P01 STD. 9+00.00

37

CANAL ASSOCIATION LLC

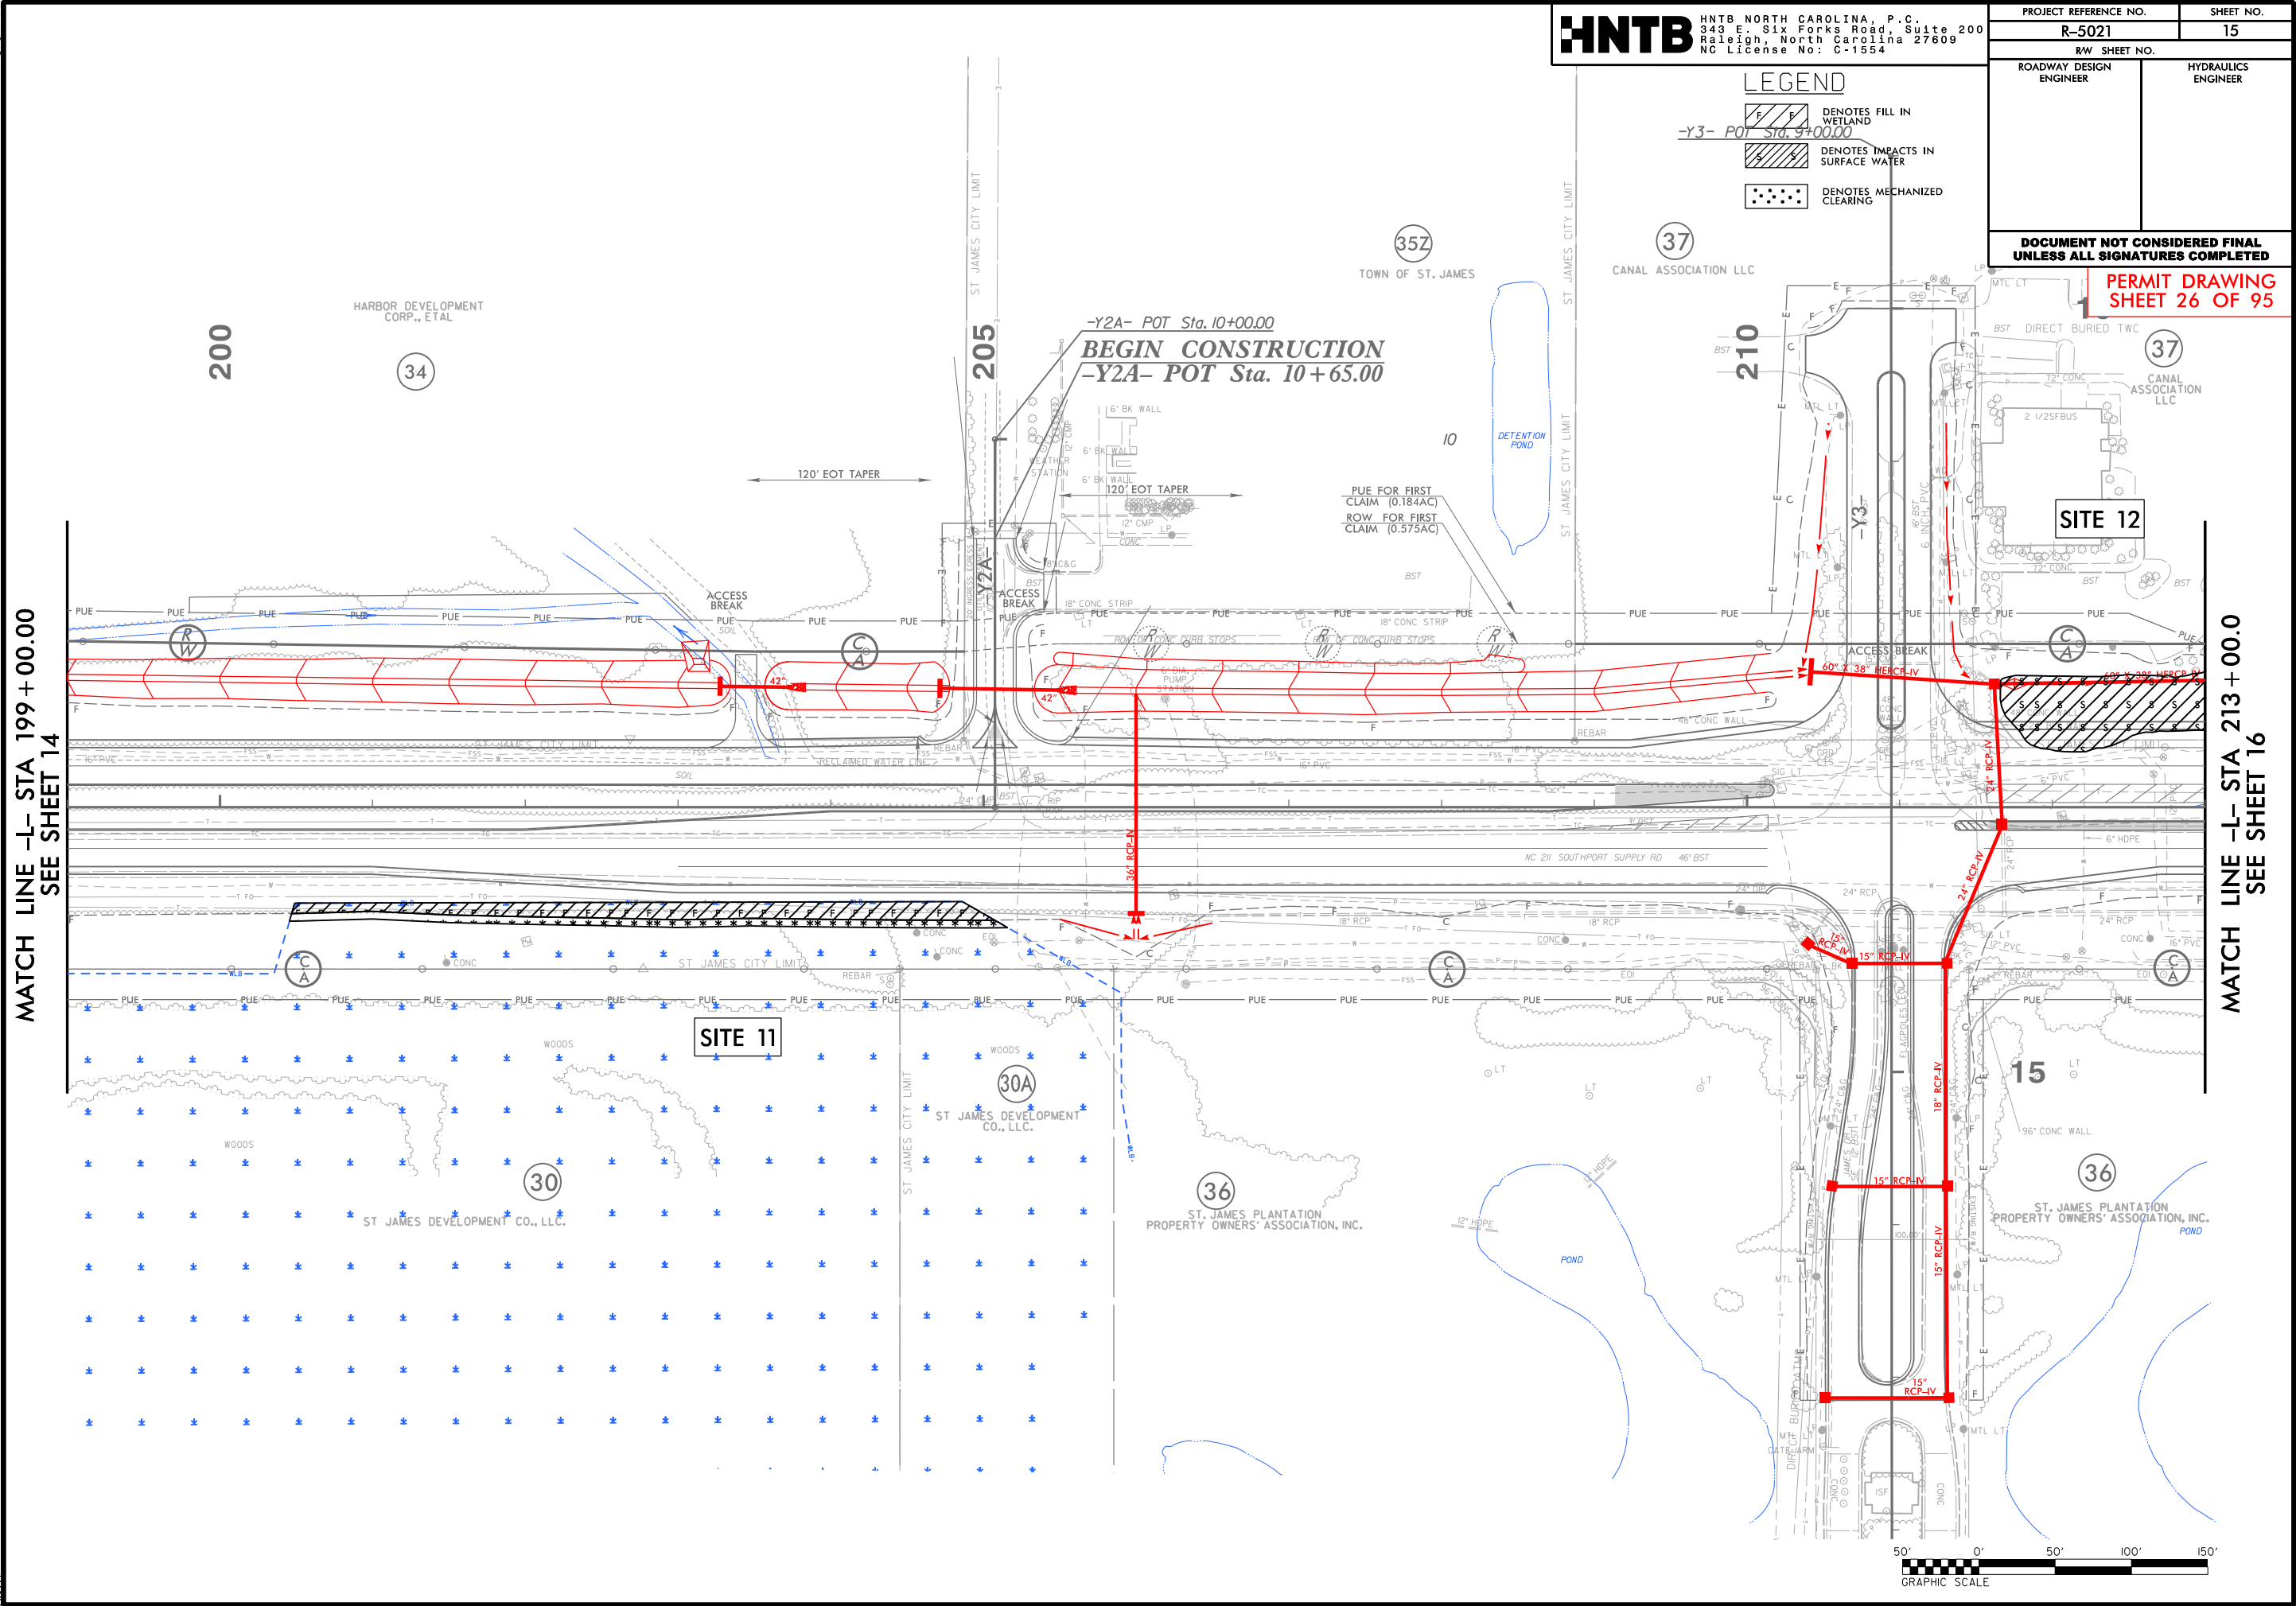


**MATCH LINE -L- STA 213+00.0
SEE SHEET 16**

 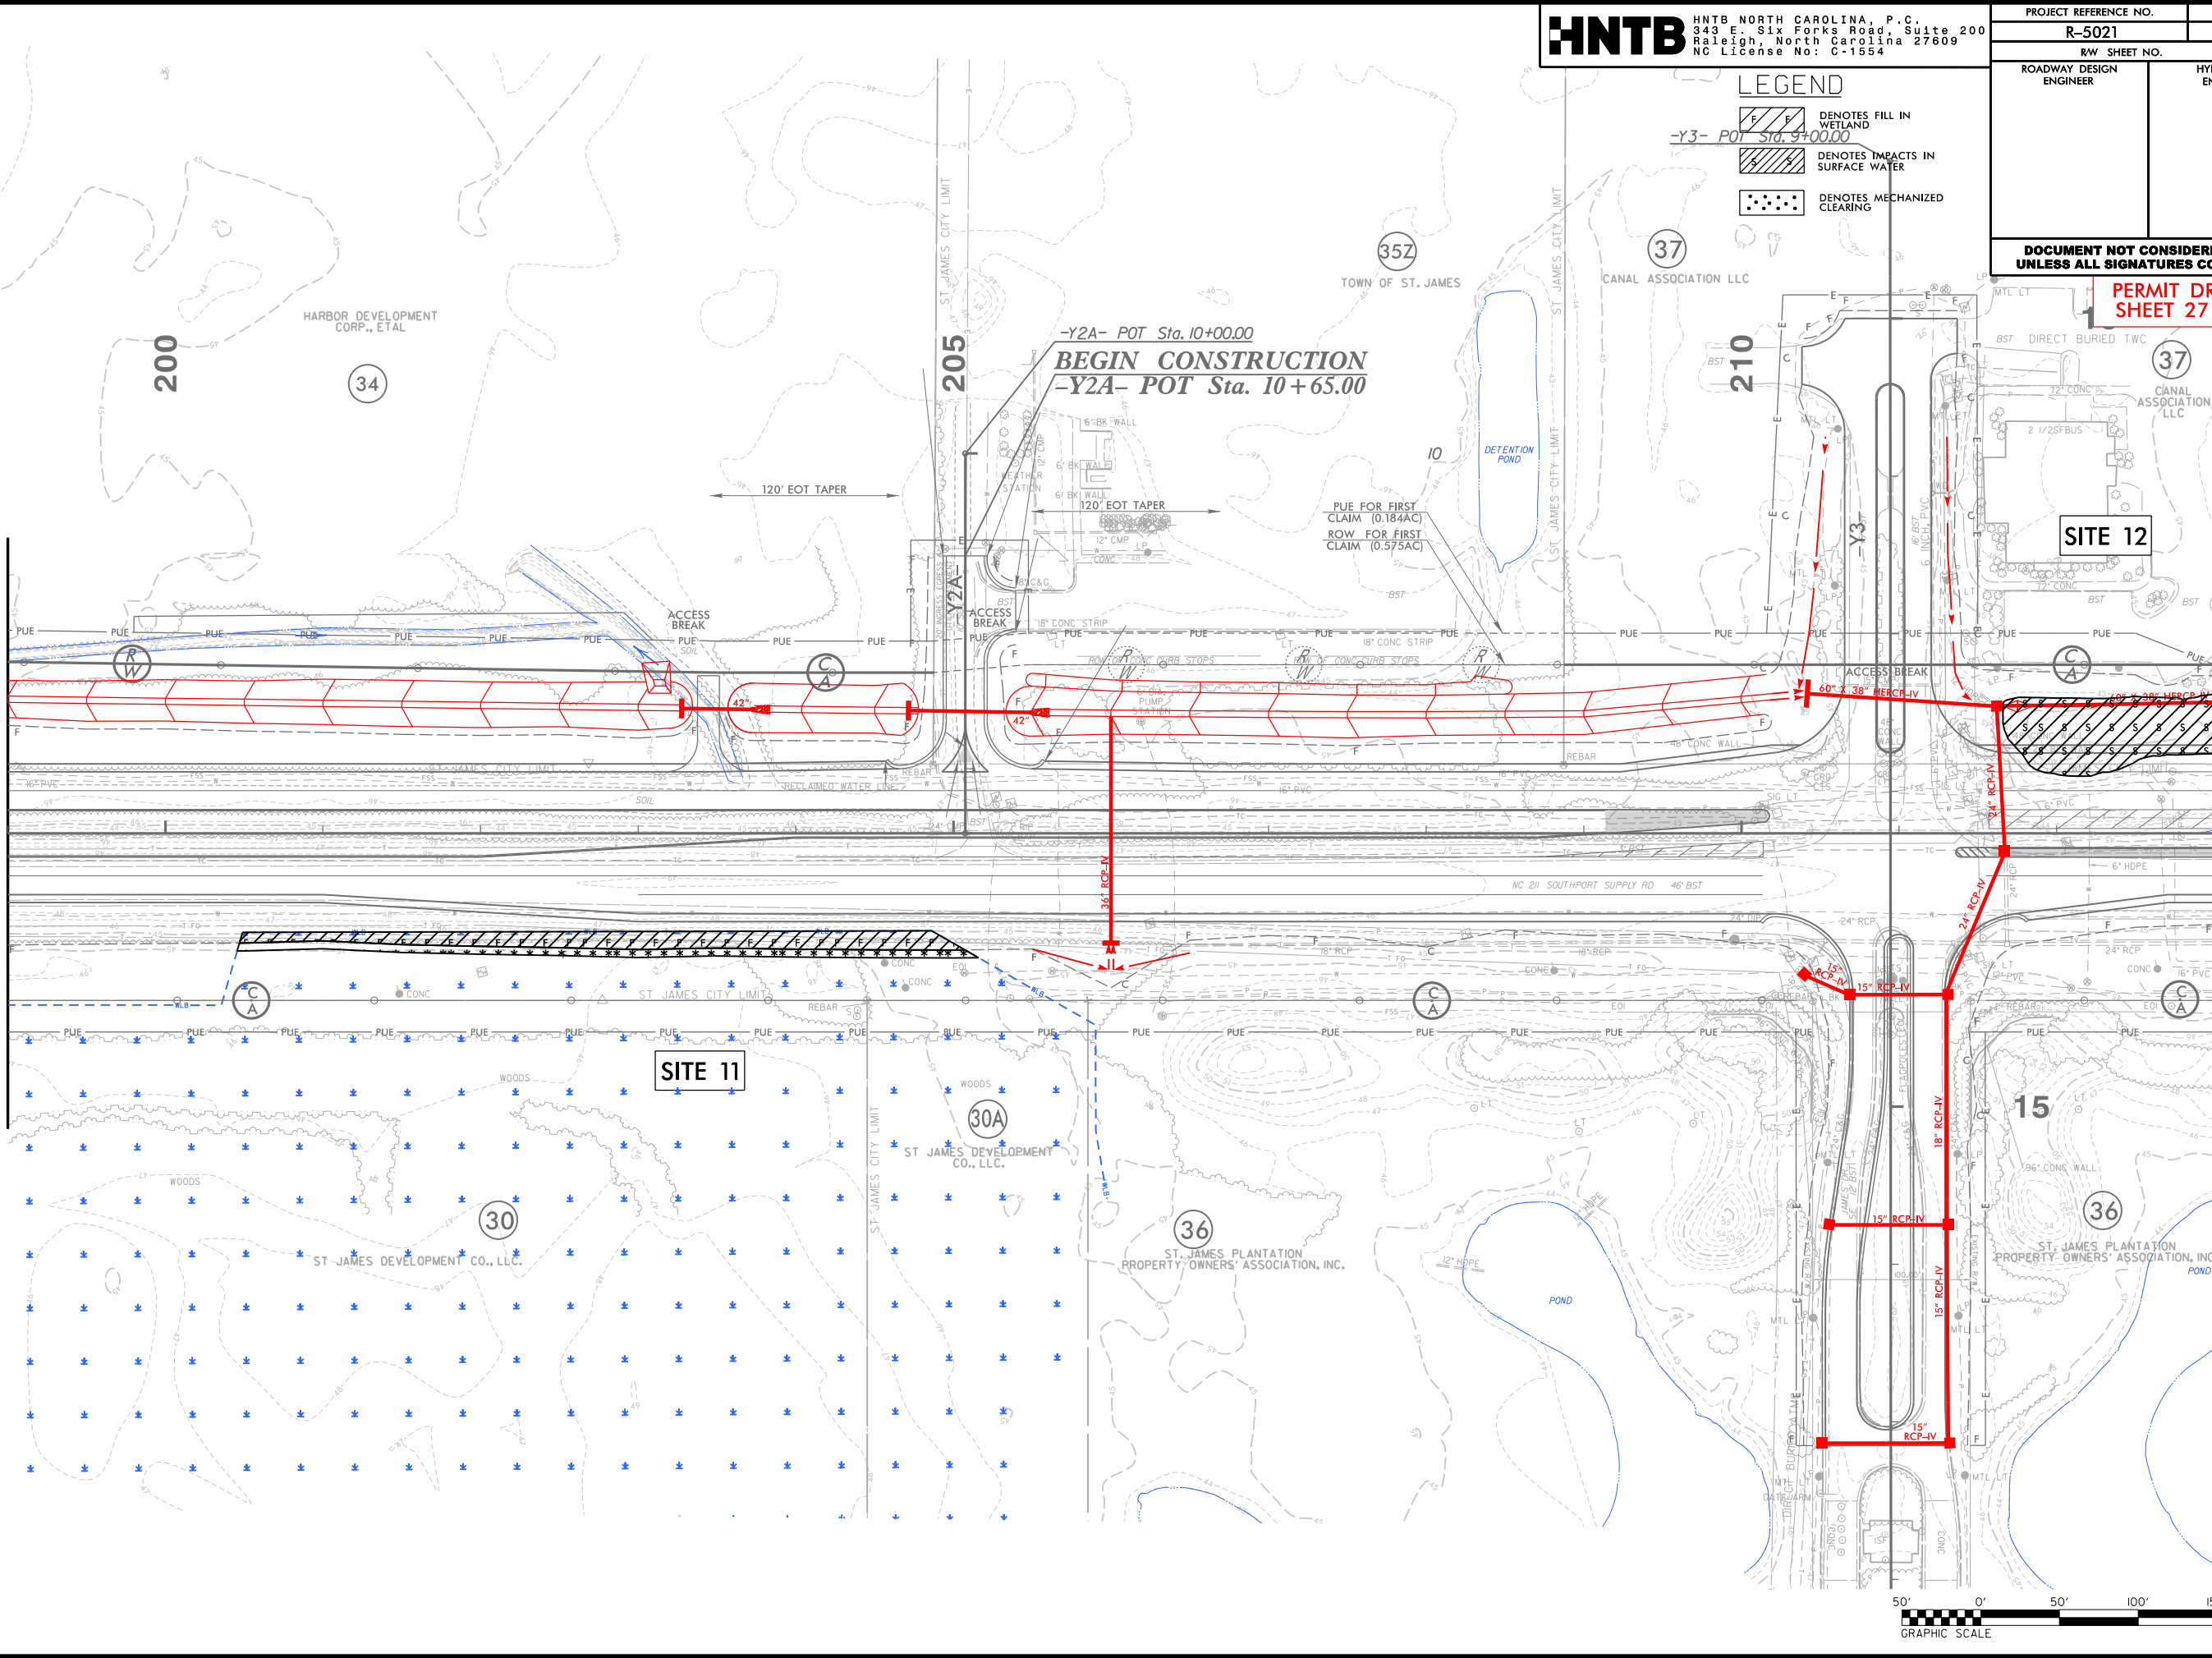

6/23/16

WETLAND CROSS SECTIONS

SITE 11
-L- 203 + 00.00

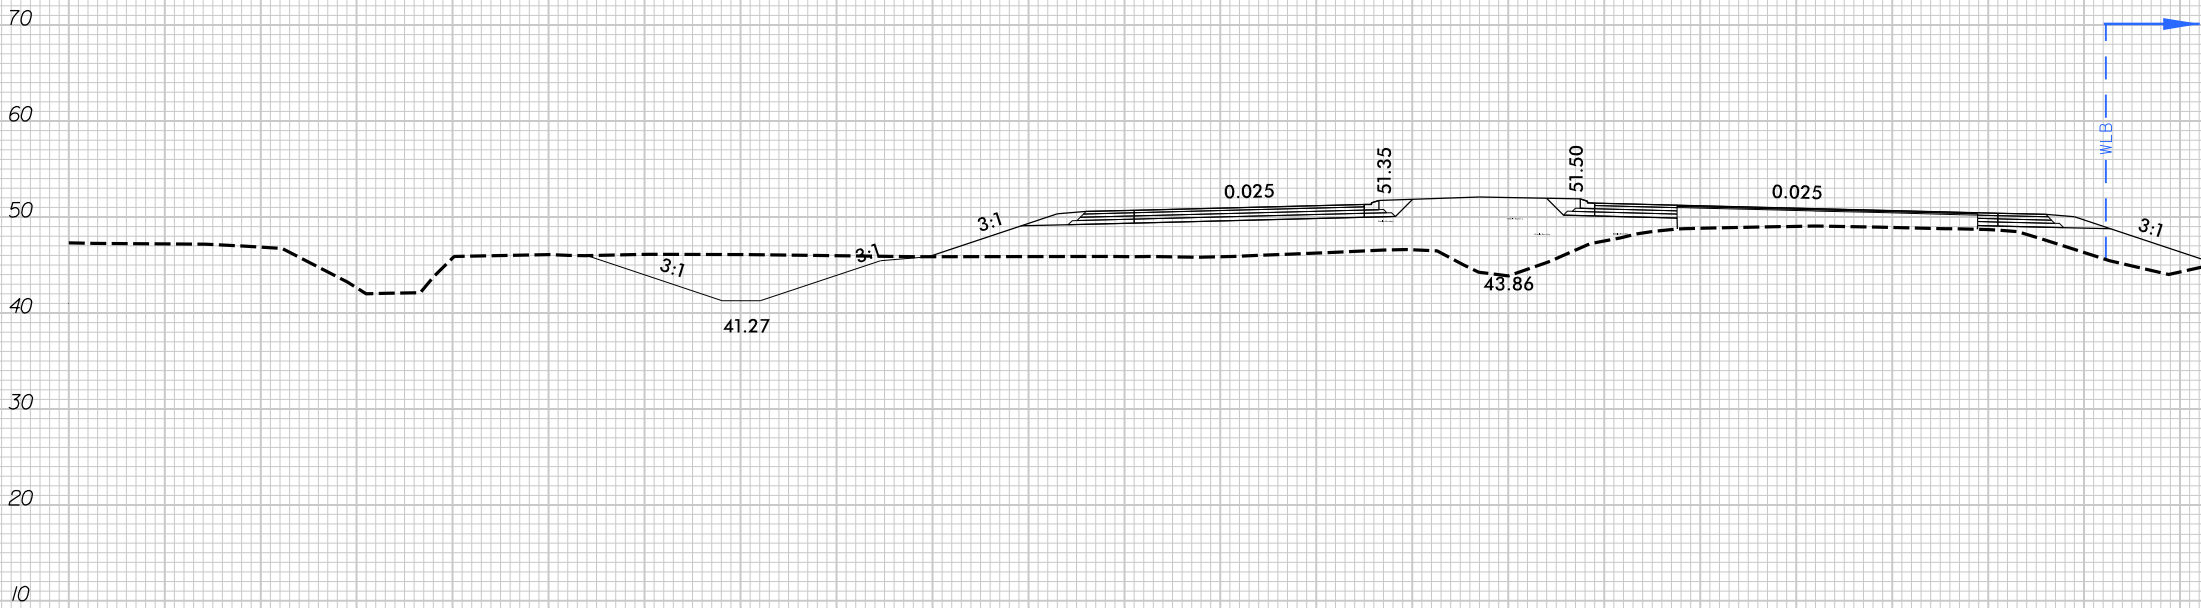

SCALE
1"=20' HORIZONTAL
1"=20' VERTICAL

BRUNSWICK COUNTY
PROJECT: R-5021
NC 211
FROM SR 1500 (MIDWAY RD.)
TO NC 87



HNTB NORTH CAROLINA, P.C.
343 E. Six Forks Road, Suite 200
Raleigh, North Carolina 27609
NC License No: C-1554

PROJECT REFERENCE NO.		SHEET NO.	
R-5021		16	
RW SHEET NO.			
ROADWAY DESIGN ENGINEER		HYDRAULICS ENGINEER	
DOCUMENT NOT CONSIDERED FINAL UNLESS ALL SIGNATURES COMPLETED			

PERMIT DRAWING
SHEET 29 OF 95


LEGEND

NOTES FILL I
LANDNOTES IMPACTS IN
FACE WATERNOTES TEMPORARY
FACTS IN SURFACE WATER

NOTES EXCAVATION



NOTES MECHANIZED

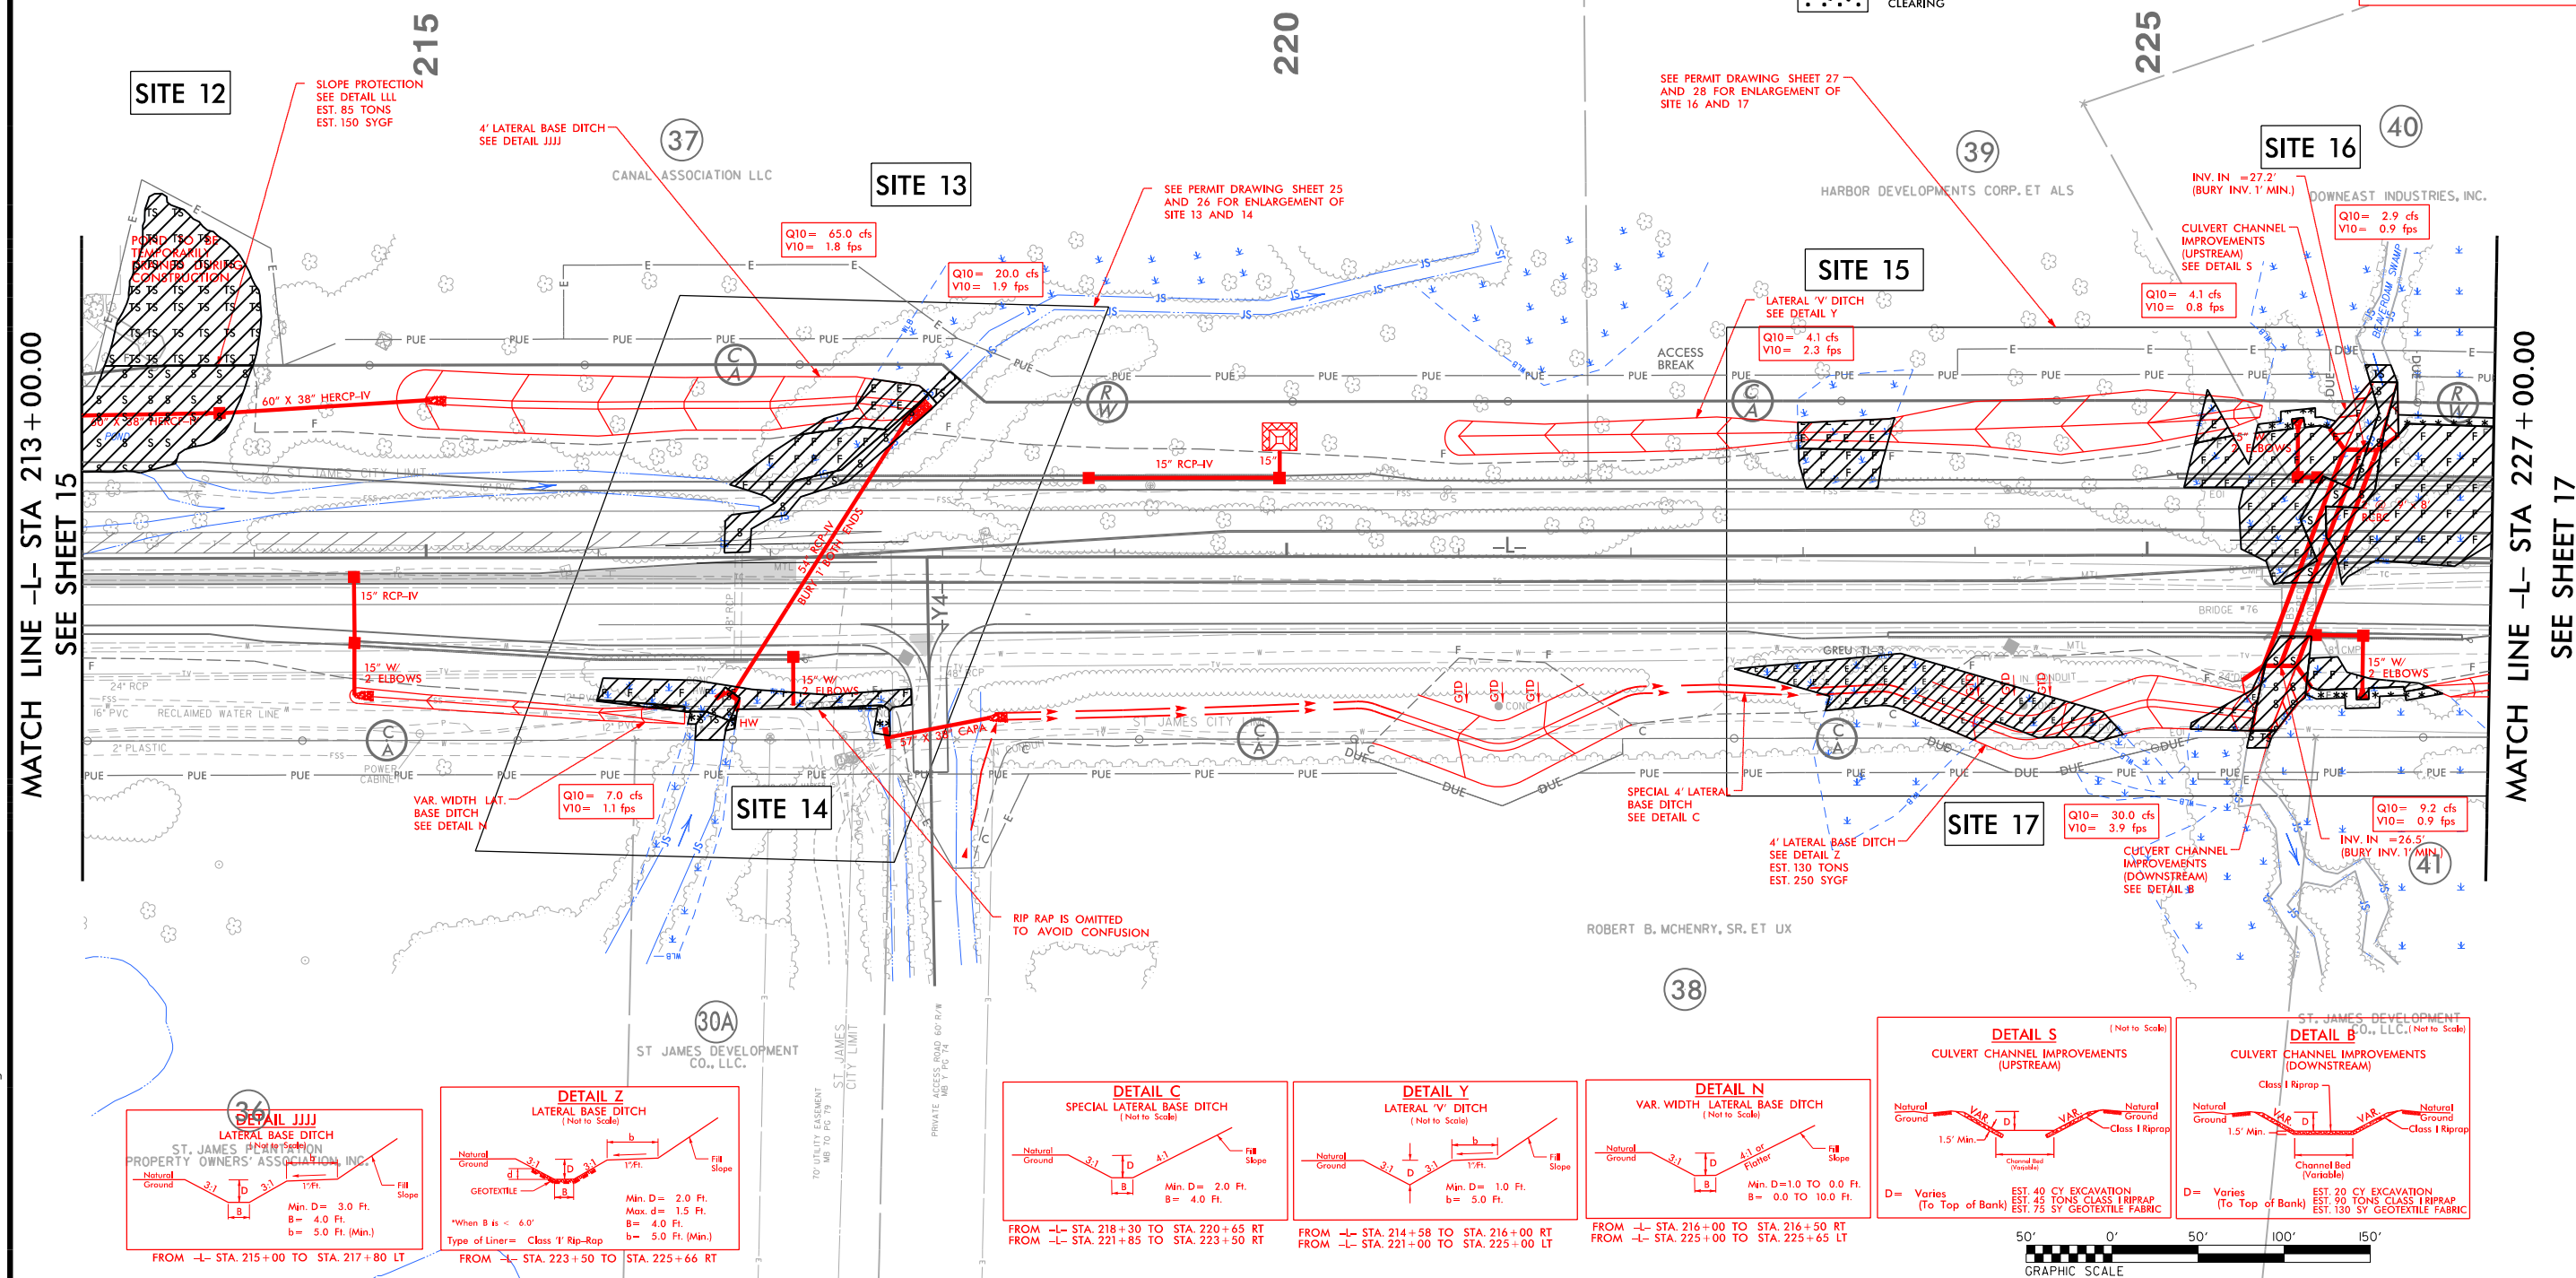

NOTE:

1. ALL DRIVEWAY RADII ARE 20' UNLESS NOTED ON PLANS.
2. PAVED TURNOUTS FOR SHOULDER SECTION SHOULD EXTEND 50' UNLESS NOTED ON PLANS.


FOR -L- PROFILE, SEE SHEET 47
FOR -Y4- PROFILE, SEE SHEET 58
FOR INTERSECTION DETAIL, SEE SHEET 2B-2
FOR DRAINAGE DETAILS, SEE SHEETS 2D-1 THRU 2D-3

	DENOTES FILL IN WETLAND
	DENOTES IMPACTS IN SURFACE WATER
	DENOTES TEMPORARY IMPACTS IN SURFACE WATER
	DENOTES EXCAVATION IN WETLAND
	DENOTES MECHANIZED CLEARING



FOR -L- PROFILE, SEE SHEET 47
FOR -Y4- PROFILE, SEE SHEET 58
FOR INTERSECTION DETAIL, SEE SHEET 2B-2
FOR DRAINAGE DETAILS, SEE SHEETS 2D-1 THRU 2D-3

SITE 13

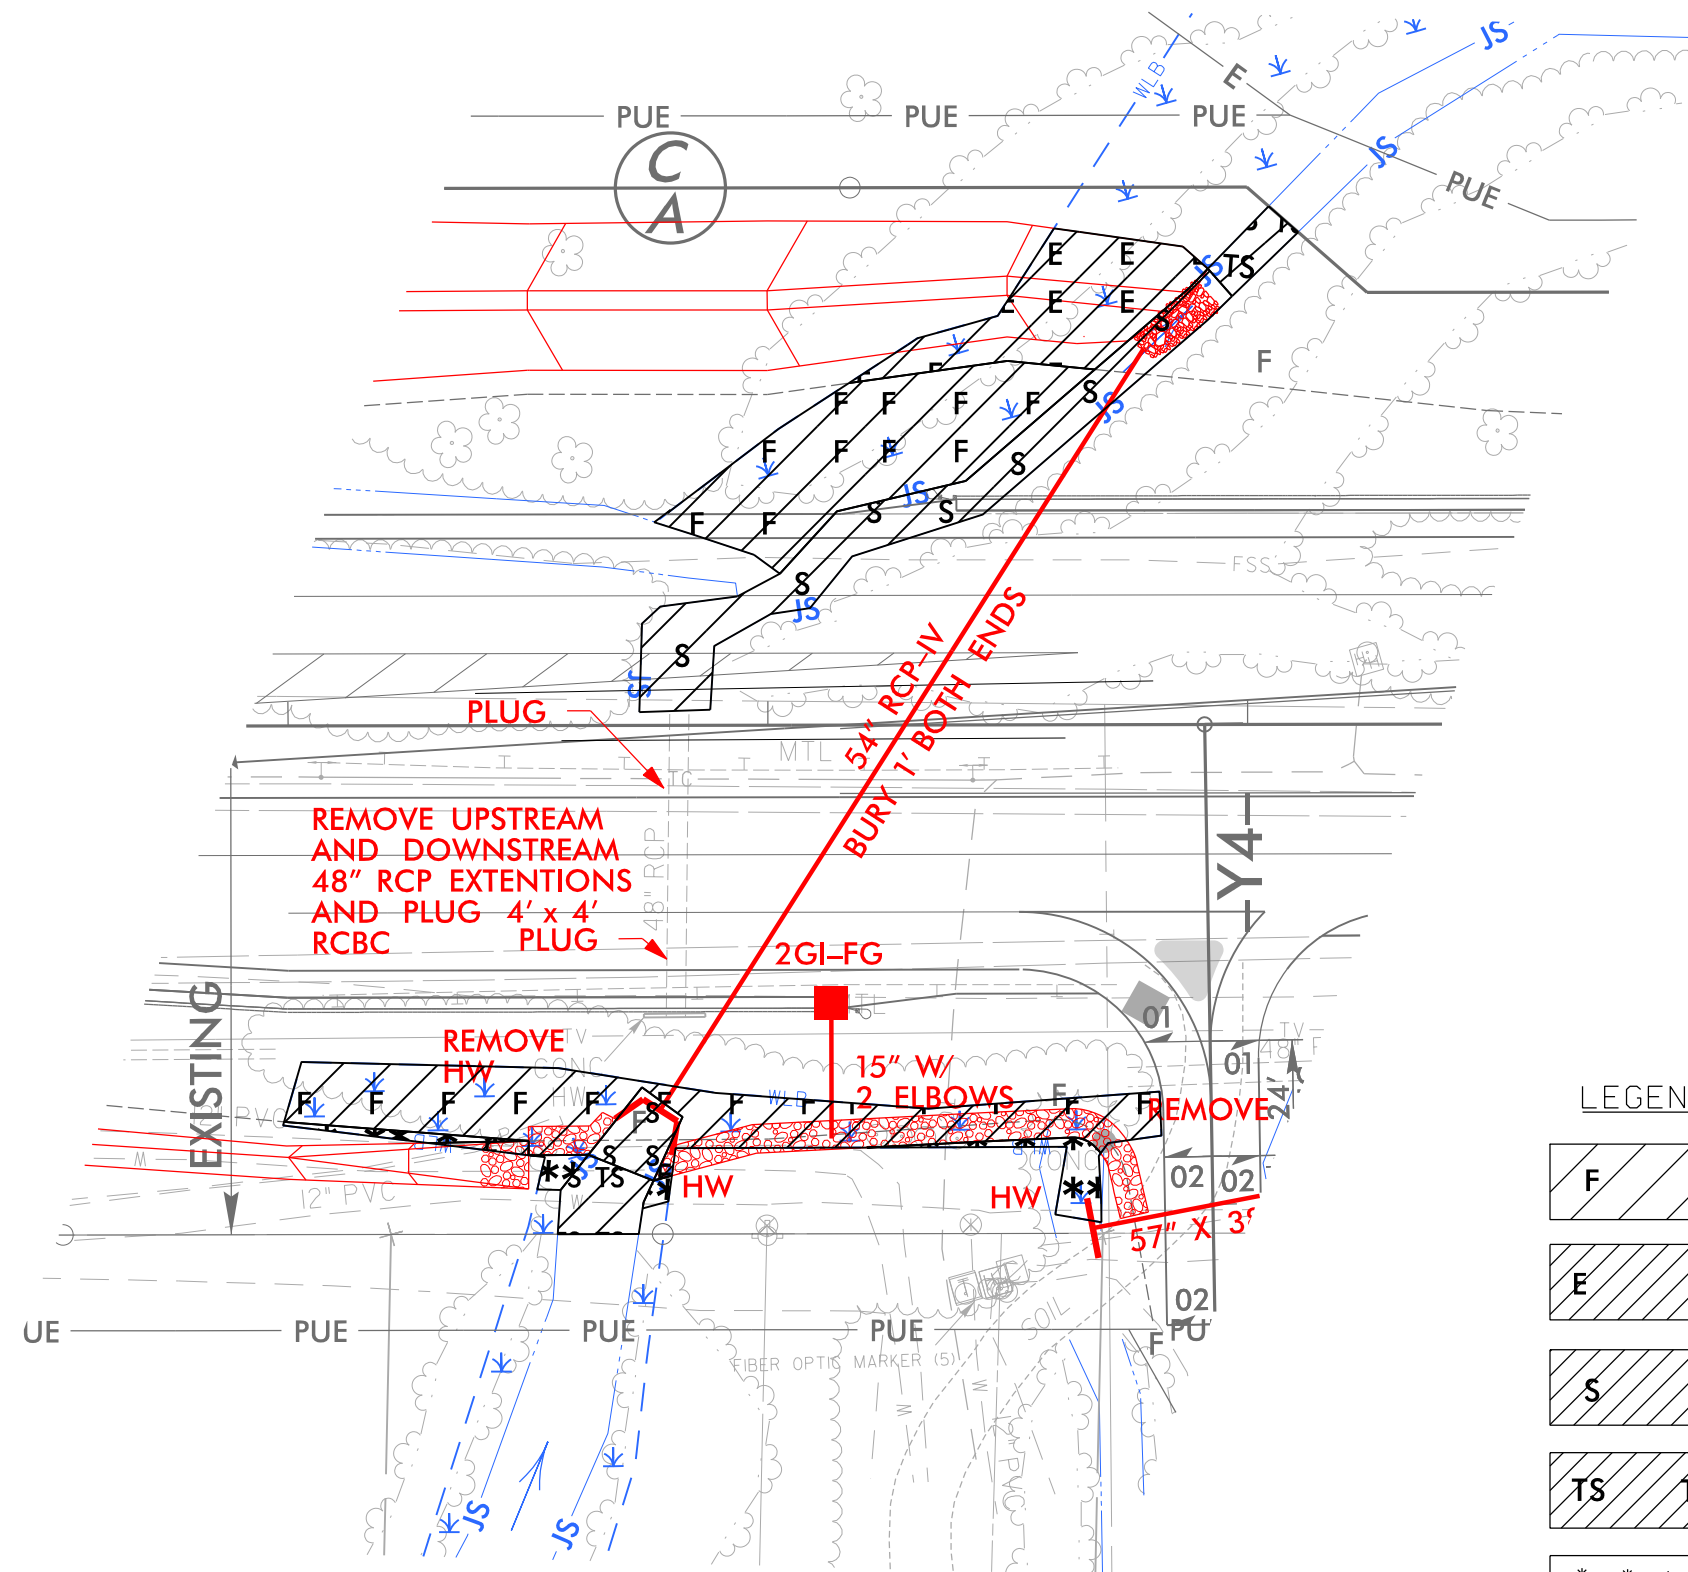

SITE 14

LEGEND




DENOTES FILL IN WETLAND




DENOTES EXCAVATION
IN WETLAND




DENOTES IMPACTS IN
SURFACE WATER

 

DENOTES TEMPORARY
IMPACTS IN SURFACE WATER

 

DENOTES MECHANIZED
CLEARING

 

5/14/99

5/15/2018
5/15/2021 HYD_PERMIT_DRAWINGS_PSH16.32 of 95 SITE.13&14.dgn
HNTB


HNTB HNTB NORTH CAROLINA, P.C.
343 E. Six Forks Road, Suite 200
Raleigh, North Carolina 27609
NC License No: C-1554

PROJECT REFERENCE NO.		SHEET NO.
R-5021		
R/W SHEET NO.		
ROADWAY DESIGN ENGINEER	HYDRAULICS ENGINEER	
DOCUMENT NOT CONSIDERED FINAL UNLESS ALL SIGNATURES COMPLETED		

PERMIT DRAWING
SHEET 32 OF 95

SITE 13

NAD 83/NSRS 2007

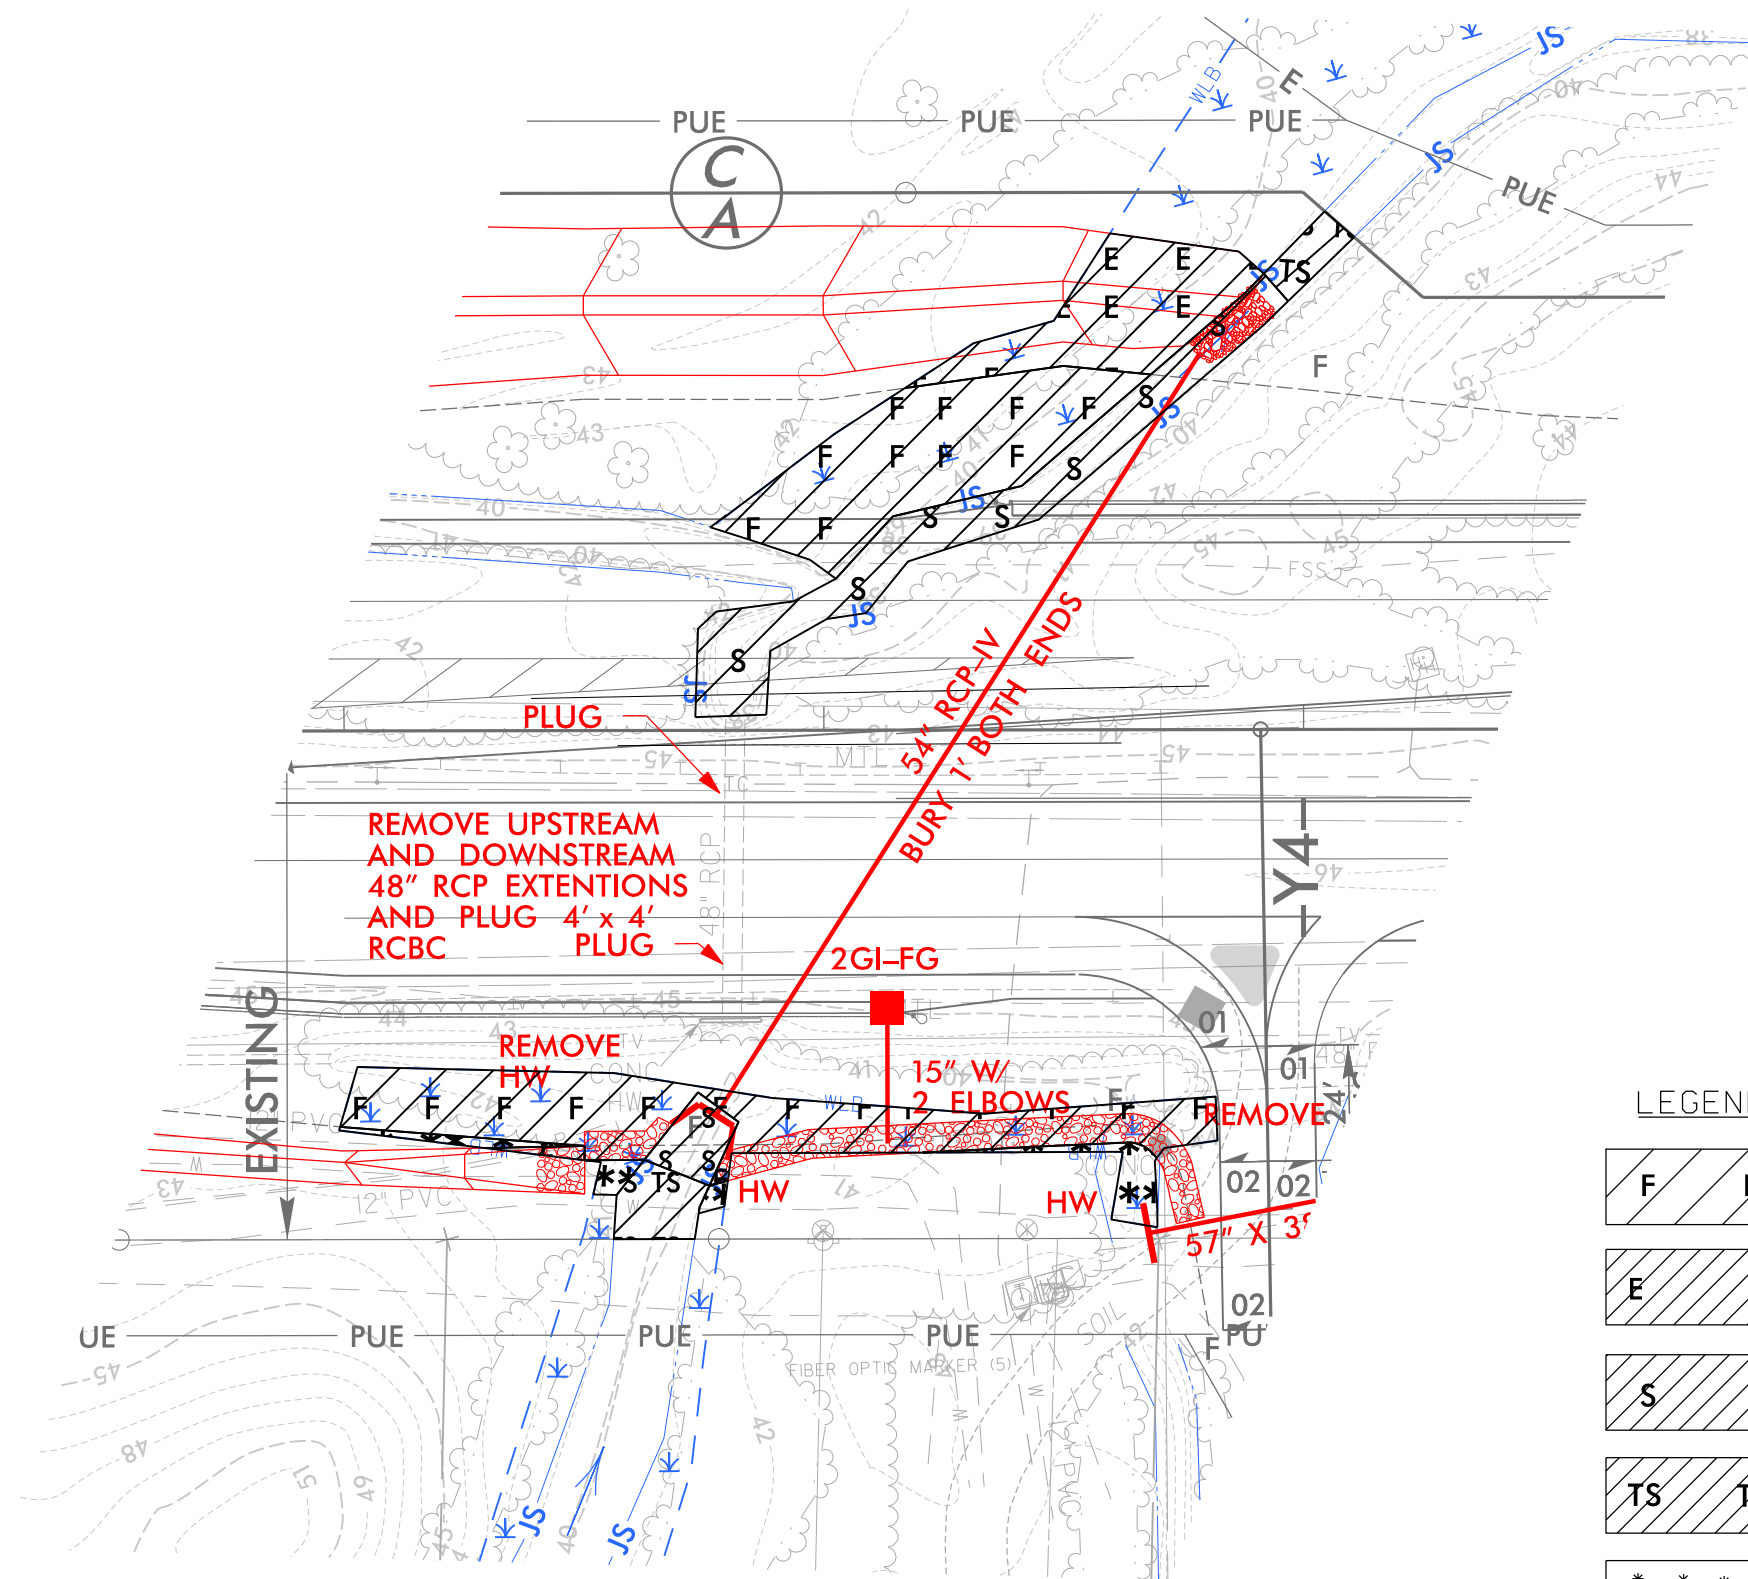


SITE 14

LEGEND



DENOTES FILL IN
WETLAND

 


DENOTES EXCAVATION
IN WETLAND




DENOTES IMPACTS IN
SURFACE WATER



DENOTES TEMPORARY
IMPACTS IN SURFACE WATER

 

DENOTES MECHANIZED
CLEARING

 

6/23/16

5	10	PROJ. REFERENCE NO.	SHEET NO.
		R-5021	
PERMIT DRAWING SHEET 33 OF 95			


150 140 130 120 110 100 90 80 70 60 50 40 30 20 10 0 10 20 30 40 50 60 70 80 90 100 110 120 130

WETLAND CROSS SECTIONS

SITE 13

SITE 14

-L- 217 + 00.00

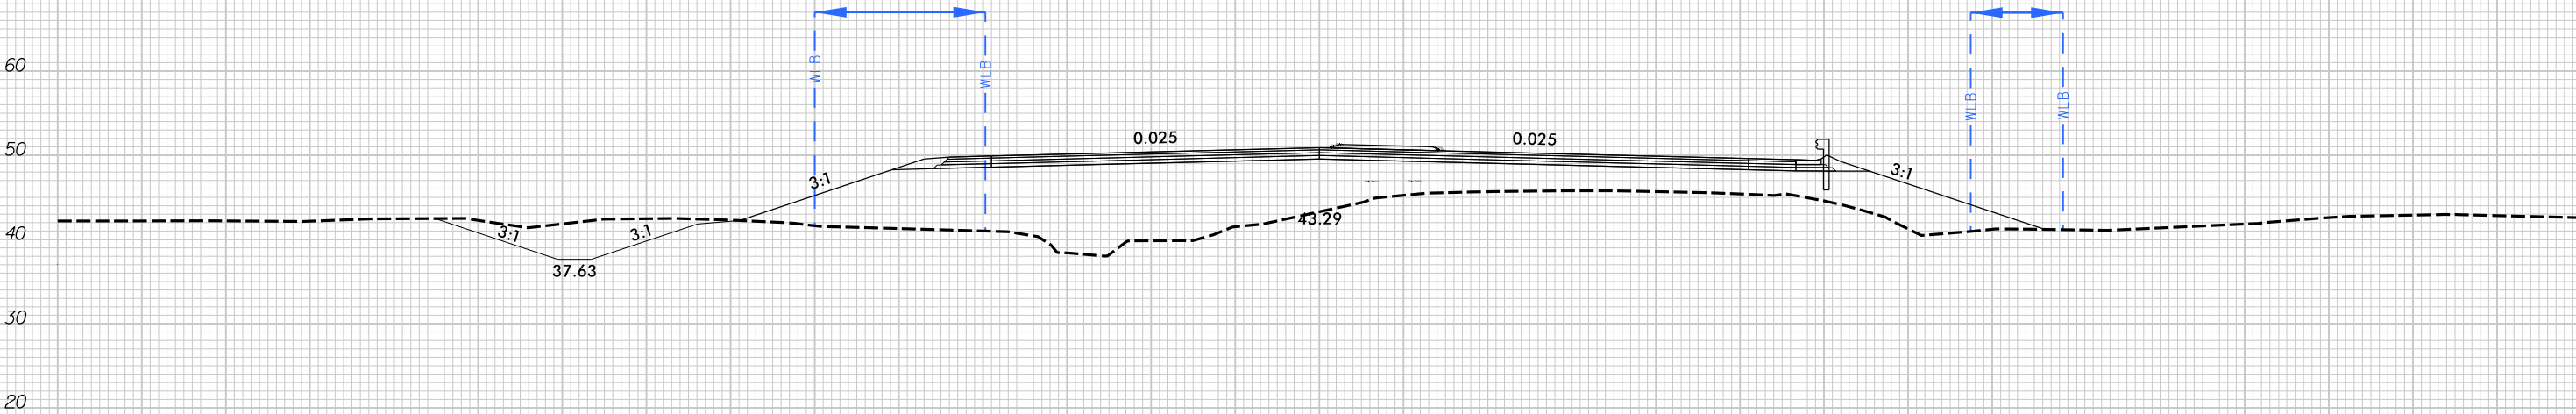

SCALE
1"=20' HORIZONTAL
1"=20' VERTICAL

BRUNSWICK COUNTY
PROJECT: R-5021
NC 211
FROM SR 1500 (MIDWAY RD.)
TO NC 87

5/15/2018
h:\drawings\16021-hyd-prm-xpl.dgn
11:18

6/23/16


510		PROJ. REFERENCE NO.	SHEET NO.
		R-5021	
		PERMIT DRAWING SHEET 34 OF 95	

150 140 130 120 110 100 90 80 70 60 50 40 30 20 10 0 10 20 30 40 50 60 70 80 90 100 110 120 130

WETLAND CROSS SECTIONS

SITE 15

-L- 223 + 00.00

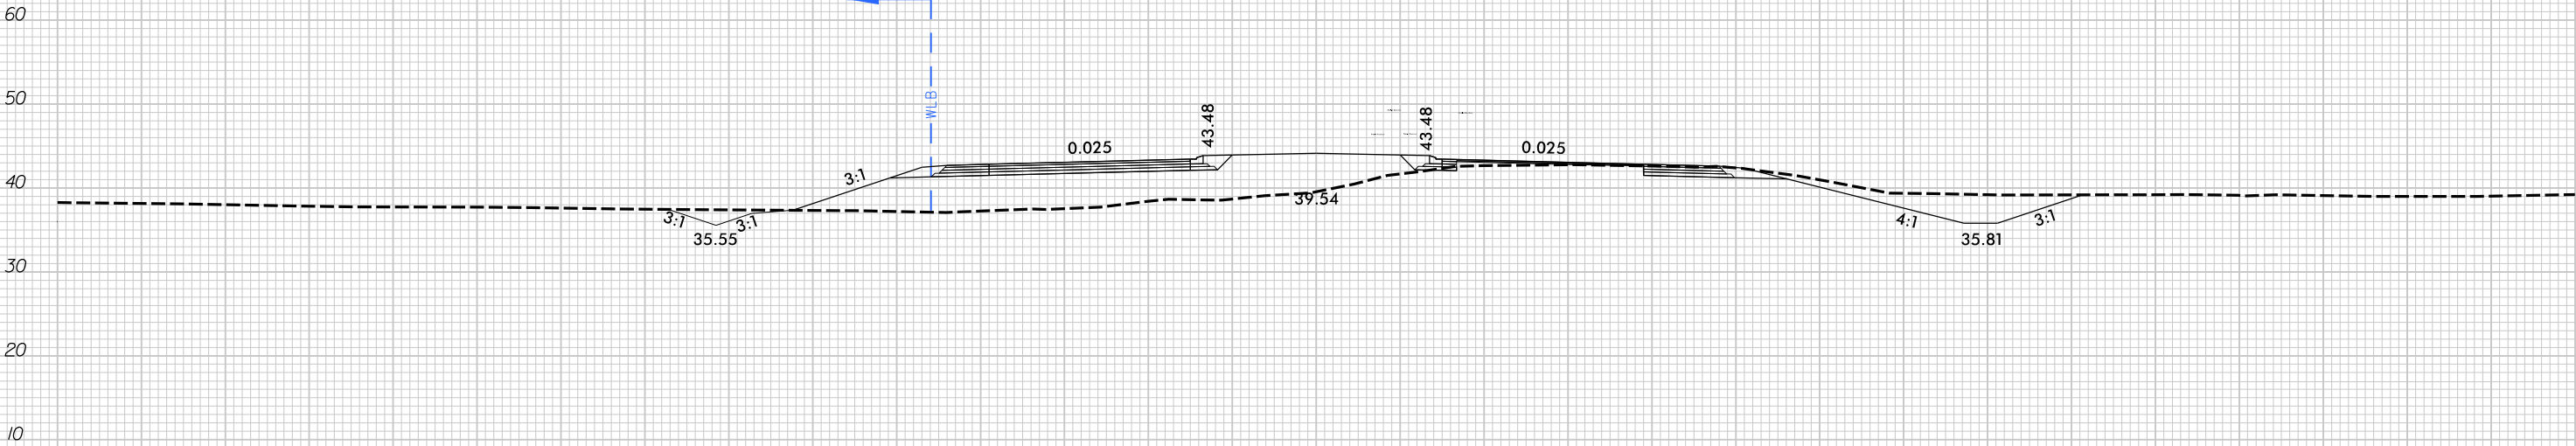

SCALE
1"=20' HORIZONTAL
1"=20' VERTICAL

BRUNSWICK COUNTY
PROJECT: R-5021
NC 211
FROM SR 1500 (MIDWAY RD.)
TO NC 87

150 140 130 120 110 100 90 80 70 60 50 40 30 20 10 0 10 20 30 40 50 60 70 80 90 100

5/15/2018
H:\Drawings\R-5021\hyd-prm-xpl.dgn
11:18

SITE 16



SITE 17


LEGEND



DENOTES FILL IN WETLAND




DENOTES EXCAVATION
IN WETLAND

 


DENOTES IMPACTS IN
SURFACE WATER



DENOTES TEMPORARY
IMPACTS IN SURFACE WATER

 

**DENOTES MECHANIZED
CLEARING**

 

SITE 16



SITE 17

LEGEND




DENOTES FILL IN WETLAND




DENOTES TEMPORARY
IMPACTS IN SURFACE WATER




DENOTES EXCAVATION
IN WETLAND

 


**DENOTES MECHANIZED
CLEARING**

 

DENOTES IMPACTS IN
SURFACE WATER

 


6/23/16

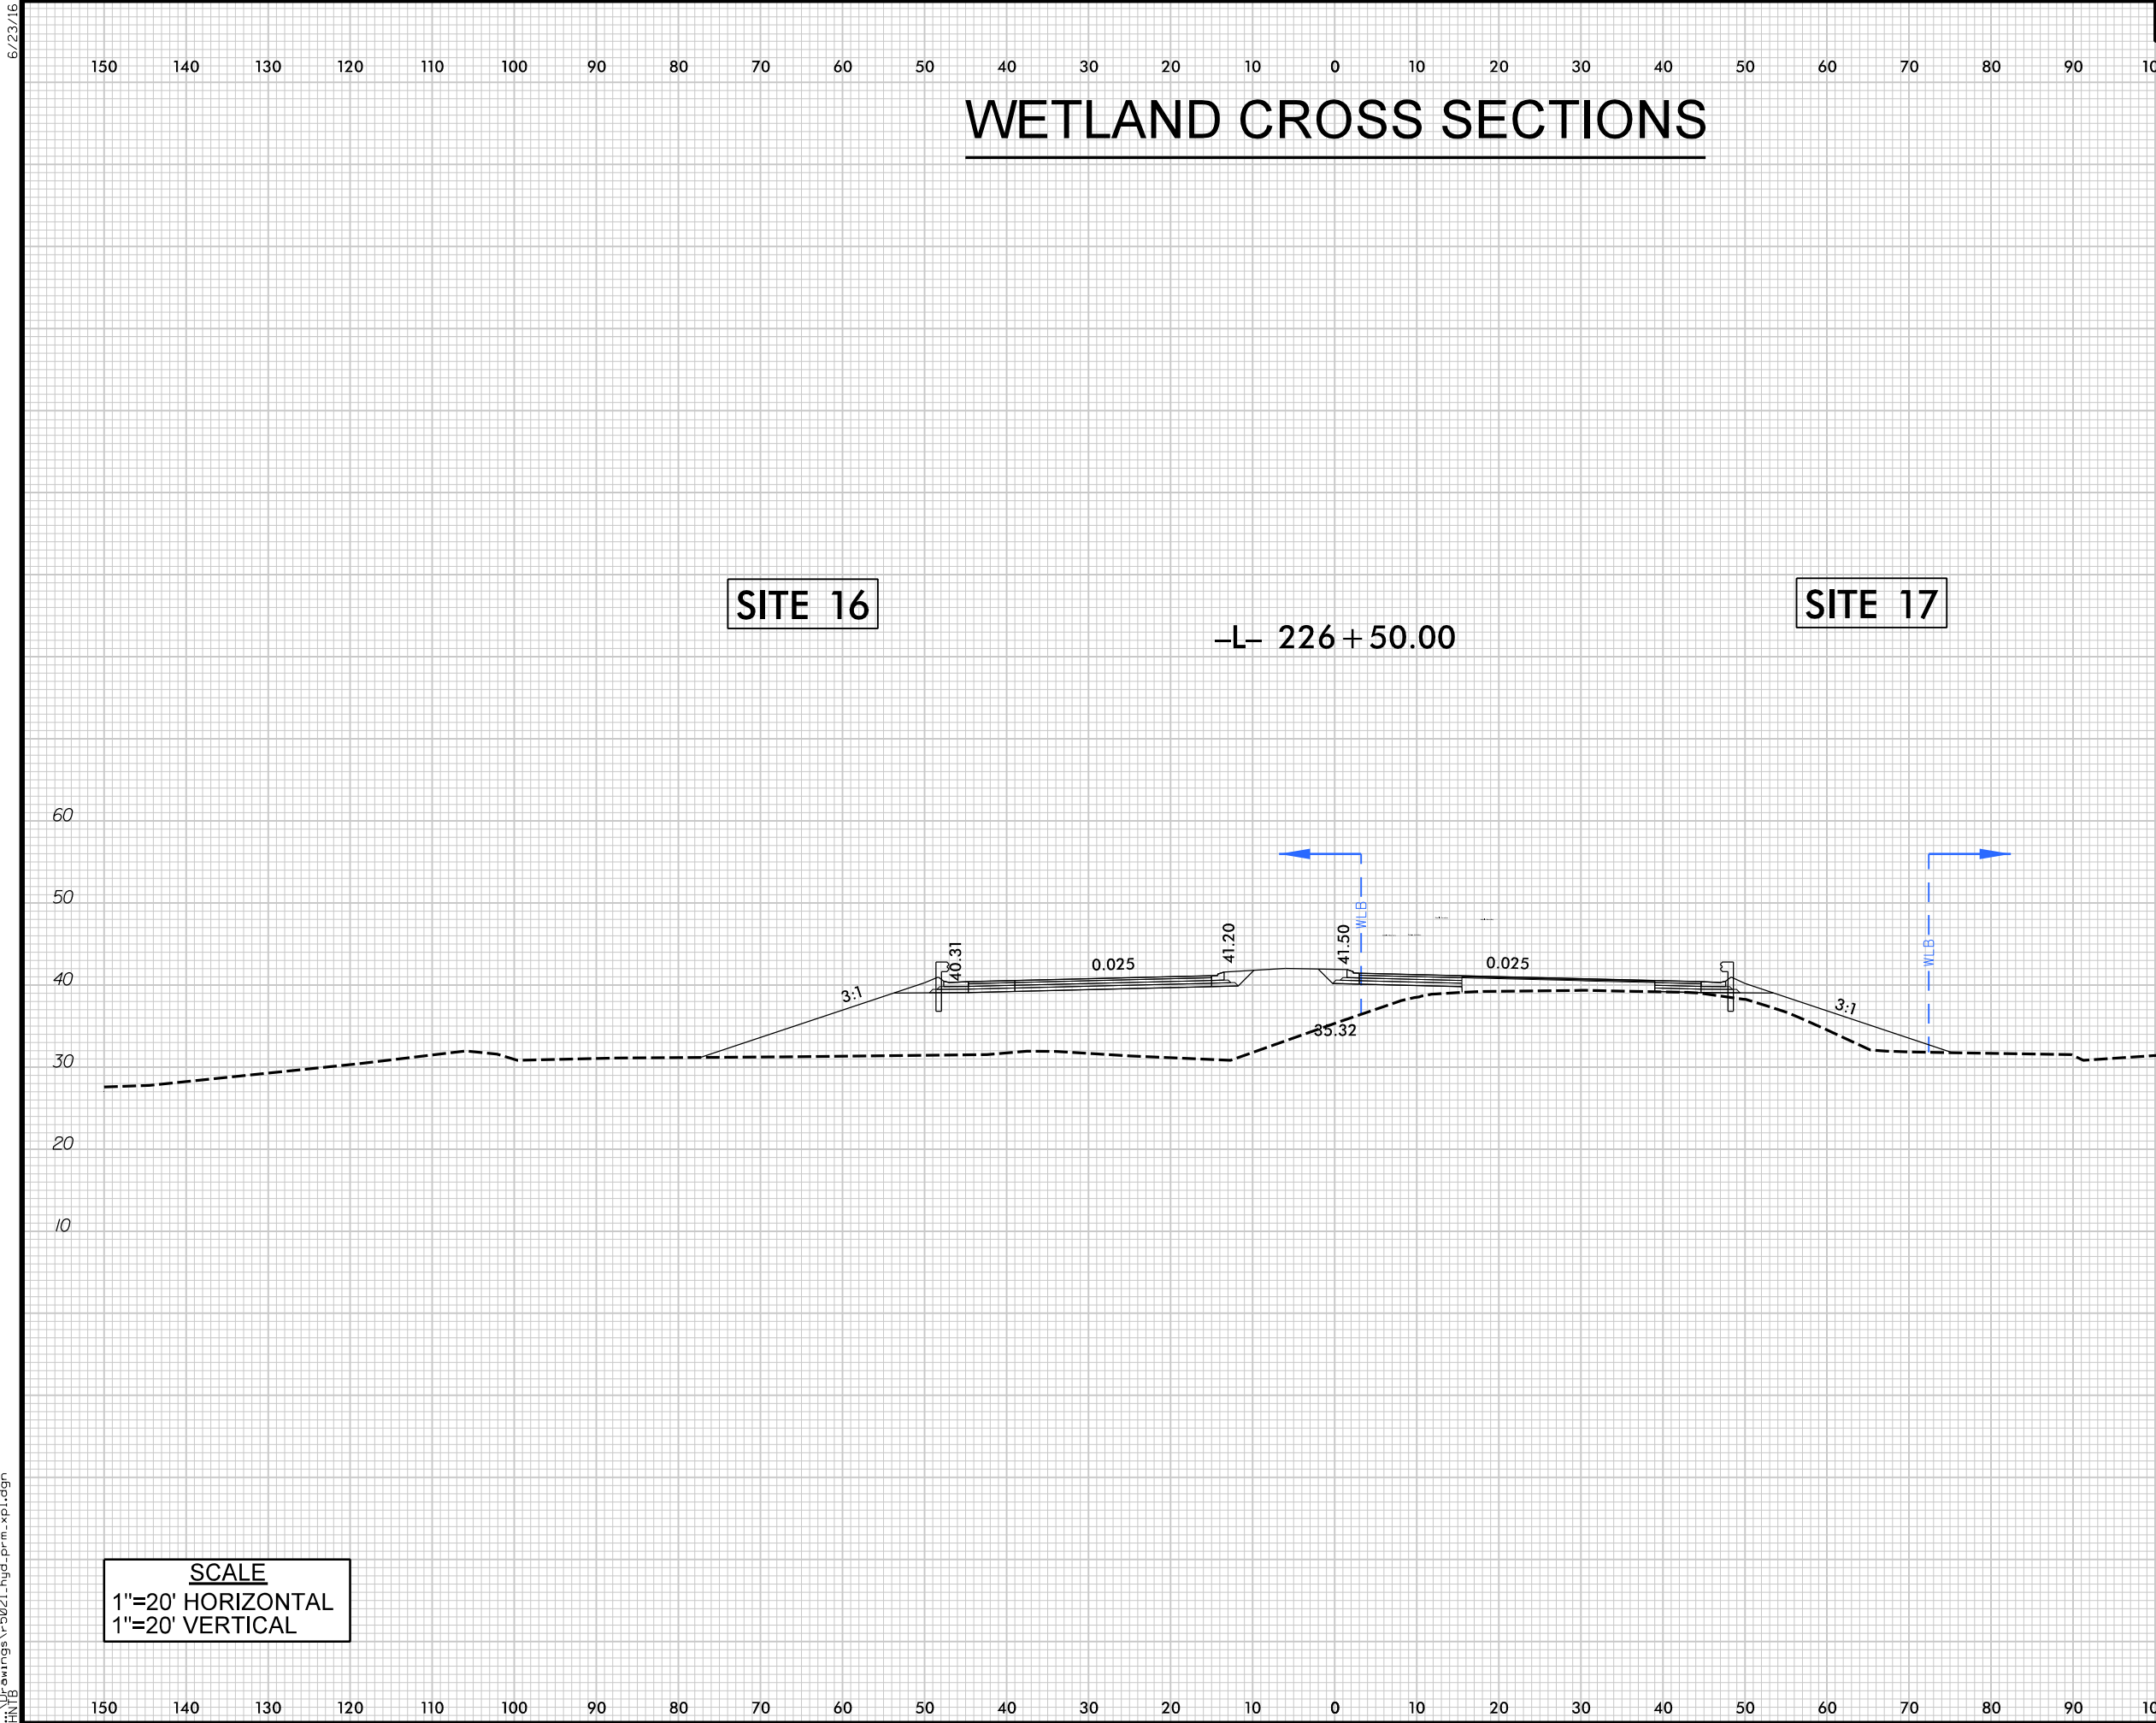


SCALE
1"=20' HORIZONTAL
1"=20' VERTICAL

BRUNSWICK COUNTY
PROJECT: R-5021
NC 211
FROM SR 1500 (MIDWAY RD.)
TO NC 87

PERMIT DRAWING
SHEET 38 OF 95

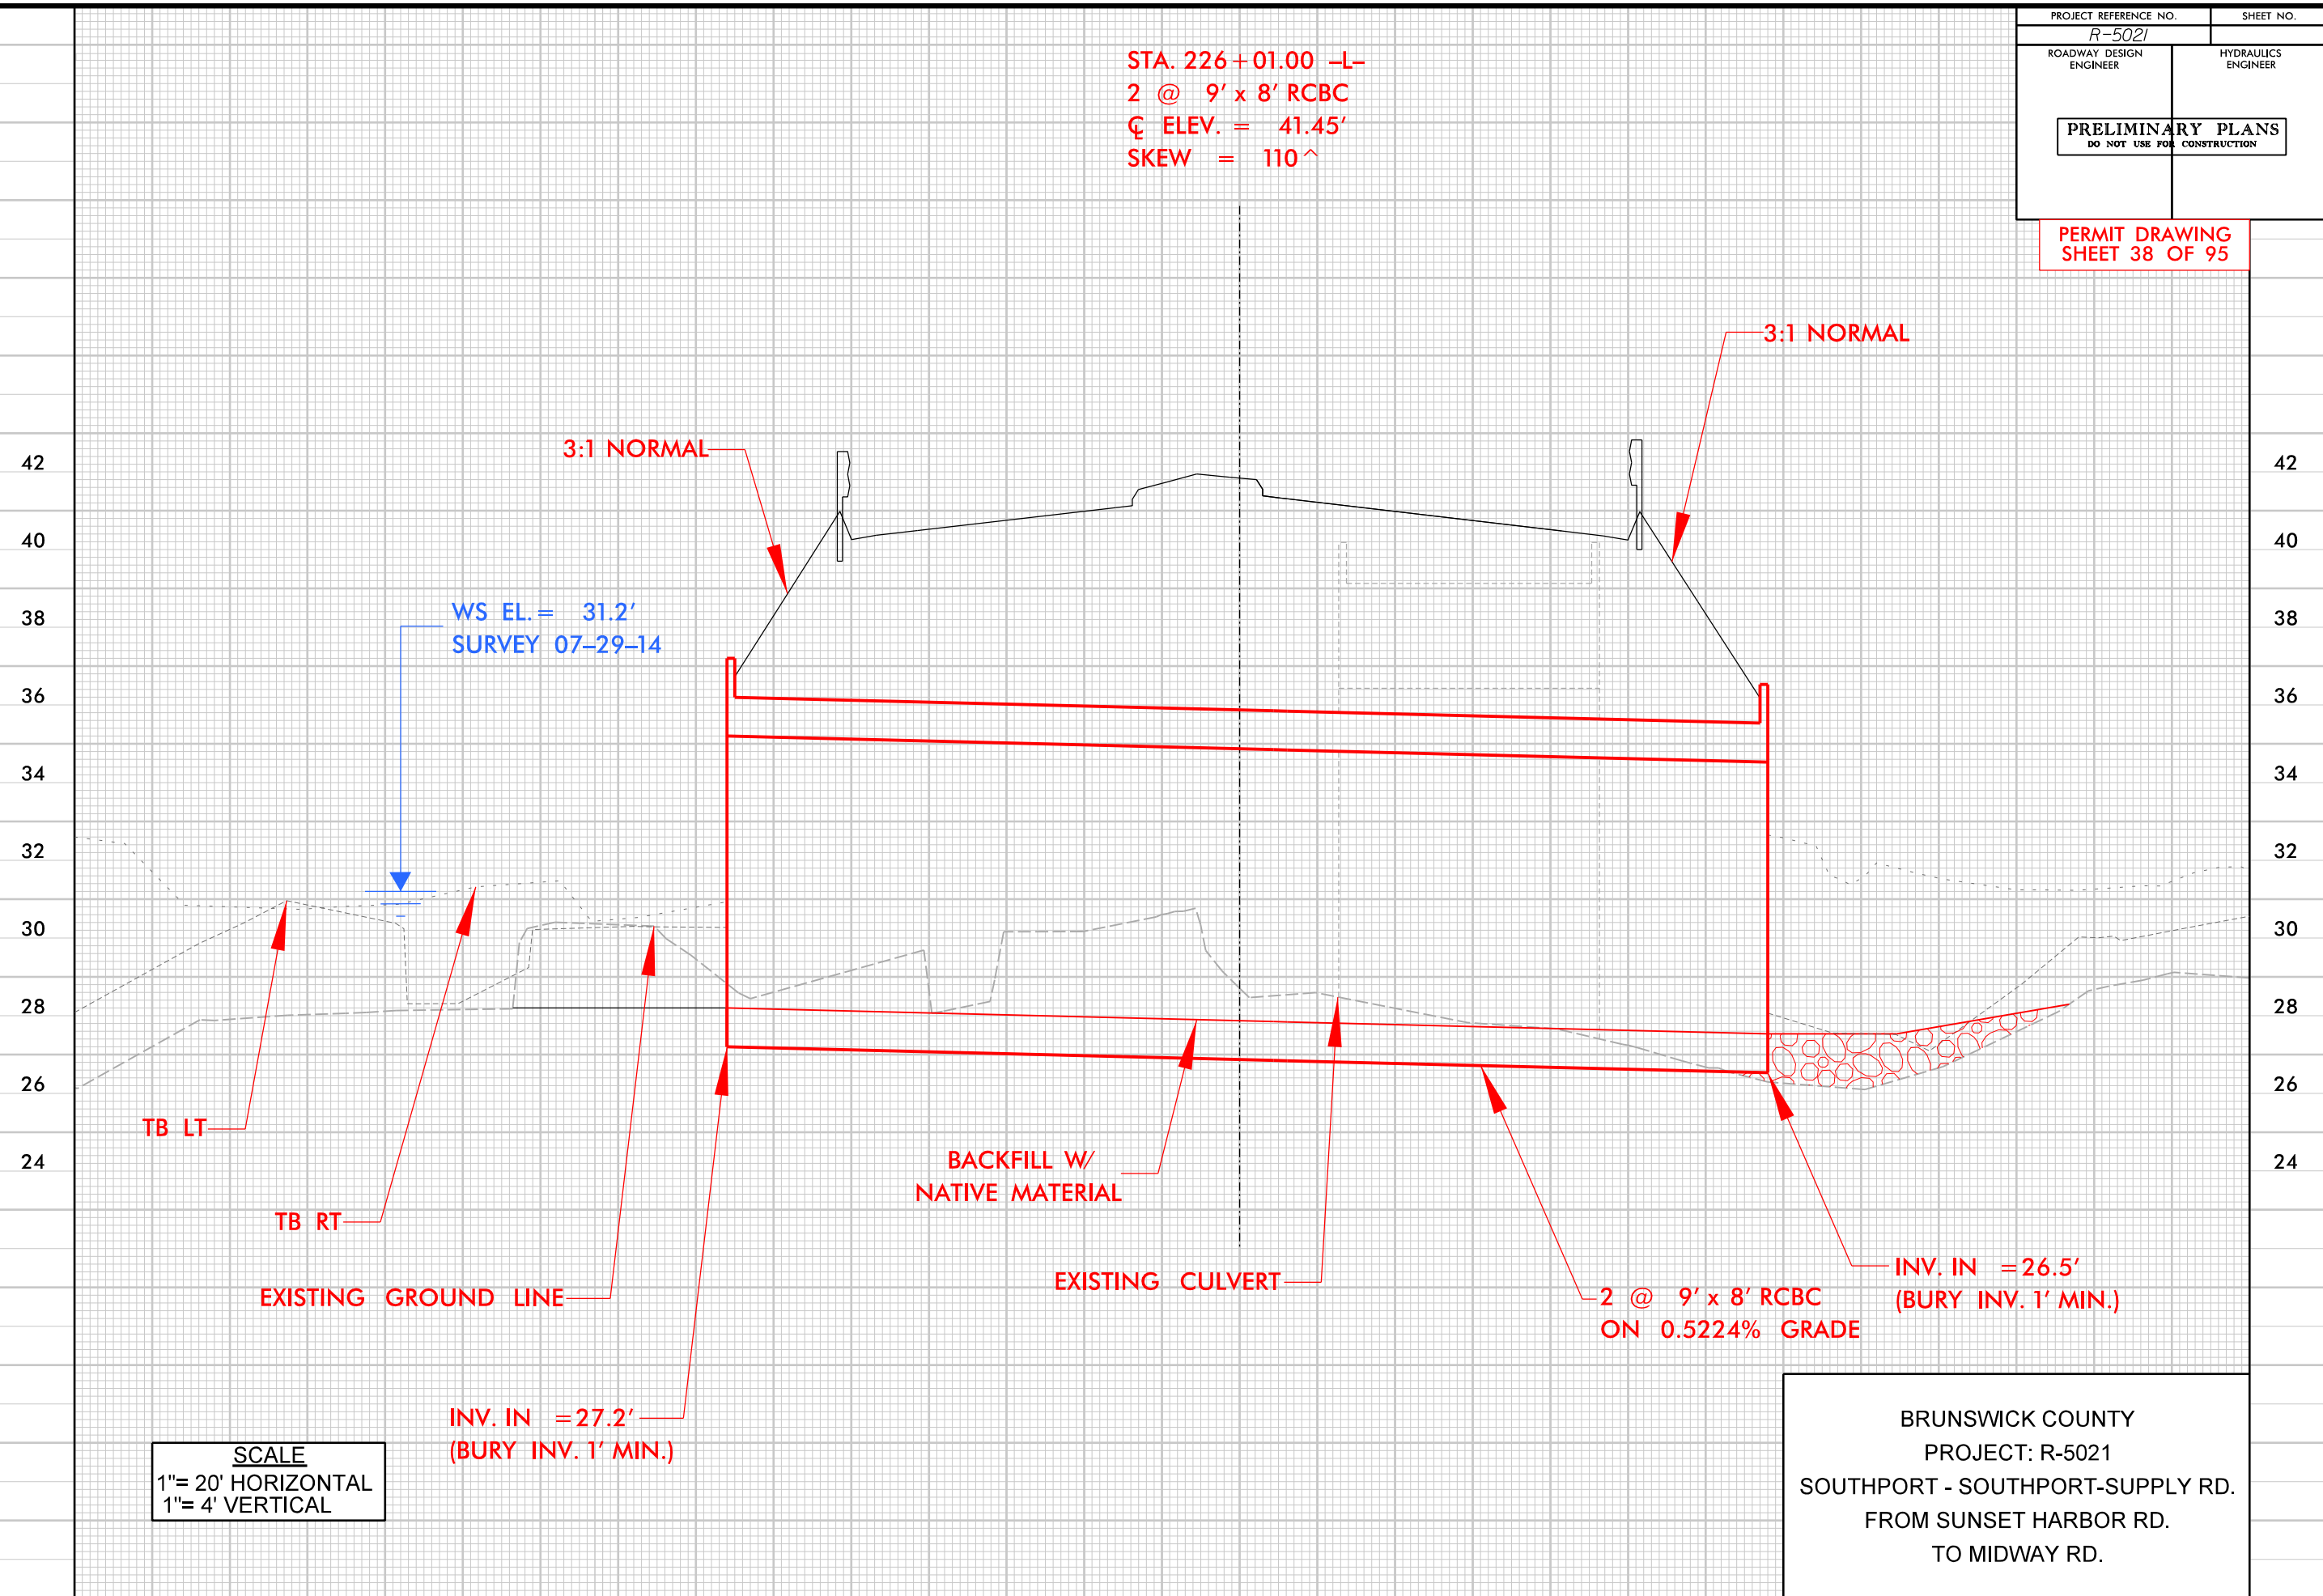

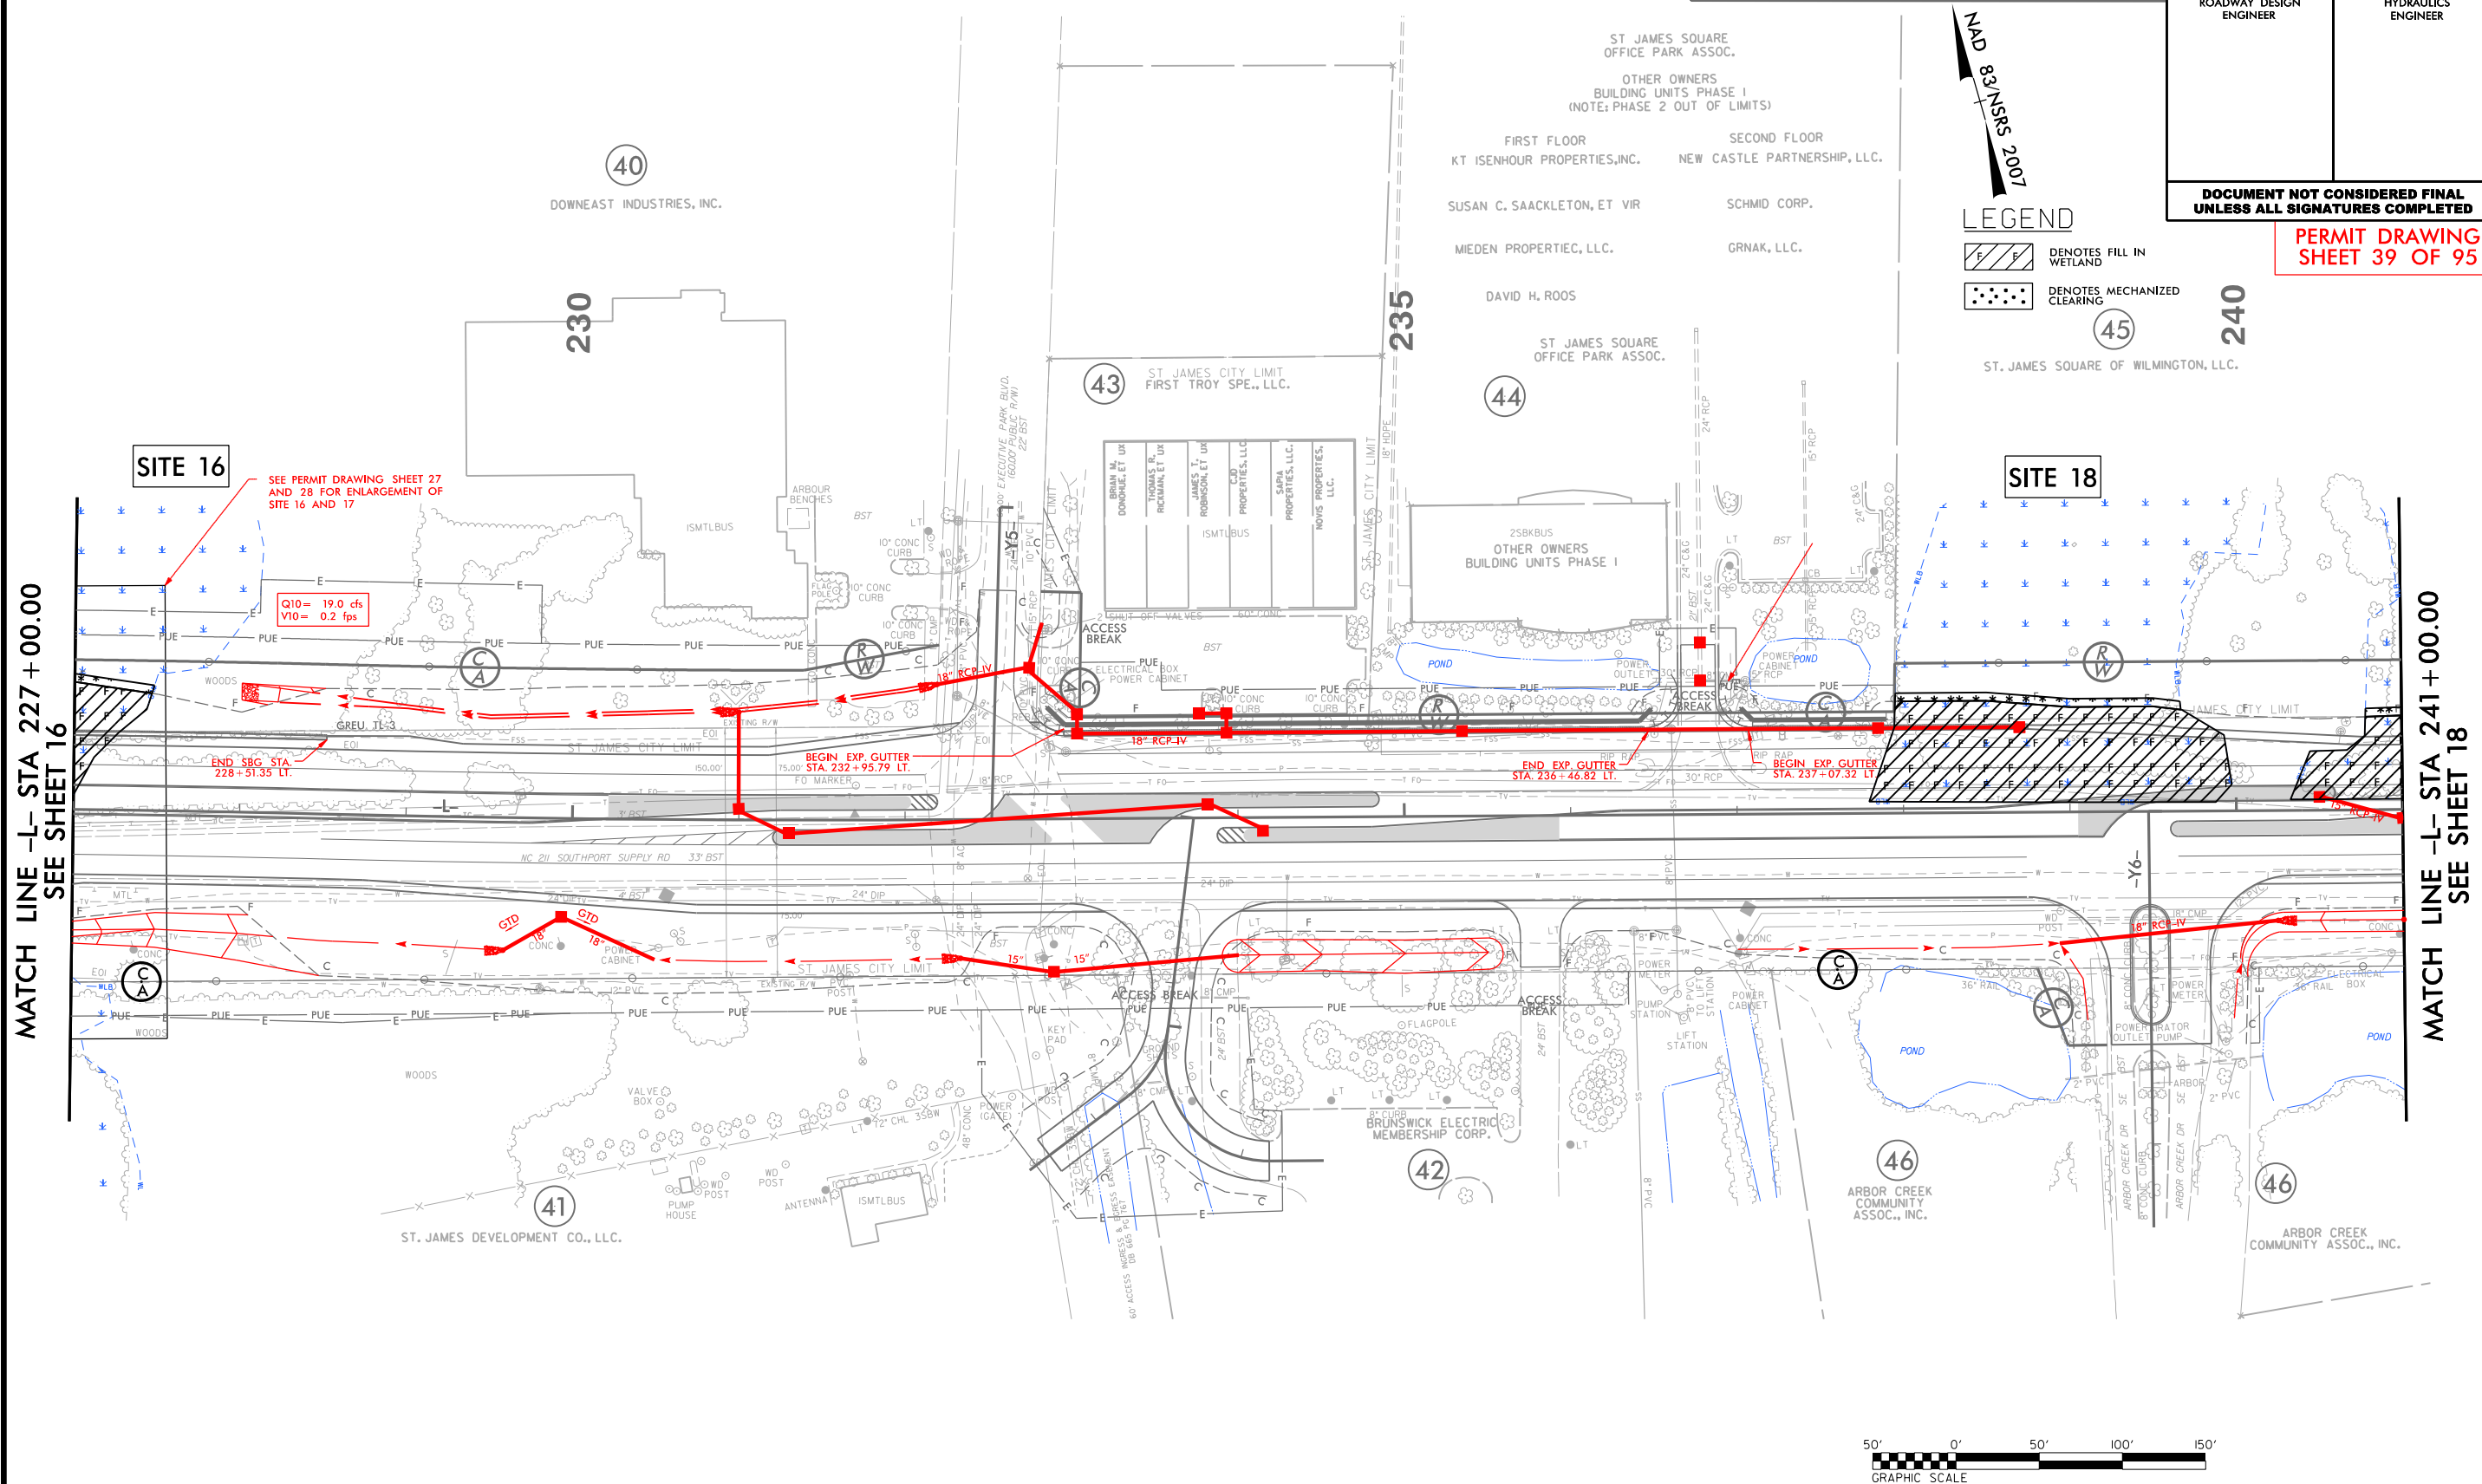

NOTE:

1. ALL DRIVEWAY RADII ARE 20' UNLESS NOTED ON PLANS.
2. PAVED TURNOUTS FOR SHOULDER SECTION SHOULD EXTEND 50' UNLESS NOTED ON PLANS.

FOR -L- PROFILE, SEE SHEET 47

FOR -Y5- & -Y6- PROFILES, SEE SHEET 58

FOR -Y5- & -Y6- INTERSECTION DETAILS, SEE SHEET 2B-2

FOR DRAINAGE DETAILS, SEE SHEETS 2D-1 THRU 2D-3

HNTB

HNTB NORTH CAROLINA, P.C.
343 E. Six Forks Road, Suite 200
Raleigh, North Carolina 27609
NC License No: C-1554

PROJECT REFERENCE NO.
R-5021

SHEET NO.
17

ROADWAY DESIGN ENGINEER

HYDRAULICS ENGINEER

DOCUMENT NOT CONSIDERED FINAL
UNLESS ALL SIGNATURES COMPLETED

PERMIT DRAWING
SHEET 40 OF 95

LEGEND

Denotes Fill In Wetland

Denotes Mechanized Clearing

Denotes Fill In Wetland

Denotes Mechanized Clearing

MATCH LINE -L- STA 227 + 00.00
SEE SHEET 16

MATCH LINE -L- STA 241 + 00.00
SEE SHEET 18

NOTE:

- 1. ALL DRIVEWAY RADII ARE 20' UNLESS NOTED ON PLANS.
- 2. PAVED TURNOUTS FOR SHOULDER SECTION SHOULD EXTEND 50' UNLESS NOTED ON PLANS.


FOR -L- PROFILE, SEE SHEET 47
FOR -Y5- & -Y6- PROFILES, SEE SHEET 58
FOR -Y5- & -Y6- INTERSECTION DETAILS, SEE SHEET 2B-2
FOR DRAINAGE DETAILS, SEE SHEETS 2D-1 THRU 2D-3

	HNTB NORTH CAROLINA, P.C. 343 E. Six Forks Road, Suite 200 Raleigh, North Carolina 27609 NC License No: C-1554		PROJECT REFERENCE NO. R-5021	SHEET NO. 18
	RW SHEET NO.			
	ROADWAY DESIGN ENGINEER		HYDRAULICS ENGINEER	
	DOCUMENT NOT CONSIDERED FINAL UNLESS ALL SIGNATURES COMPLETED			

• DENOTES FILL IN WETLAND


• DENOTES MECHANIZED CLEARING

PERMIT DRAWING
SHEET 41 OF 95

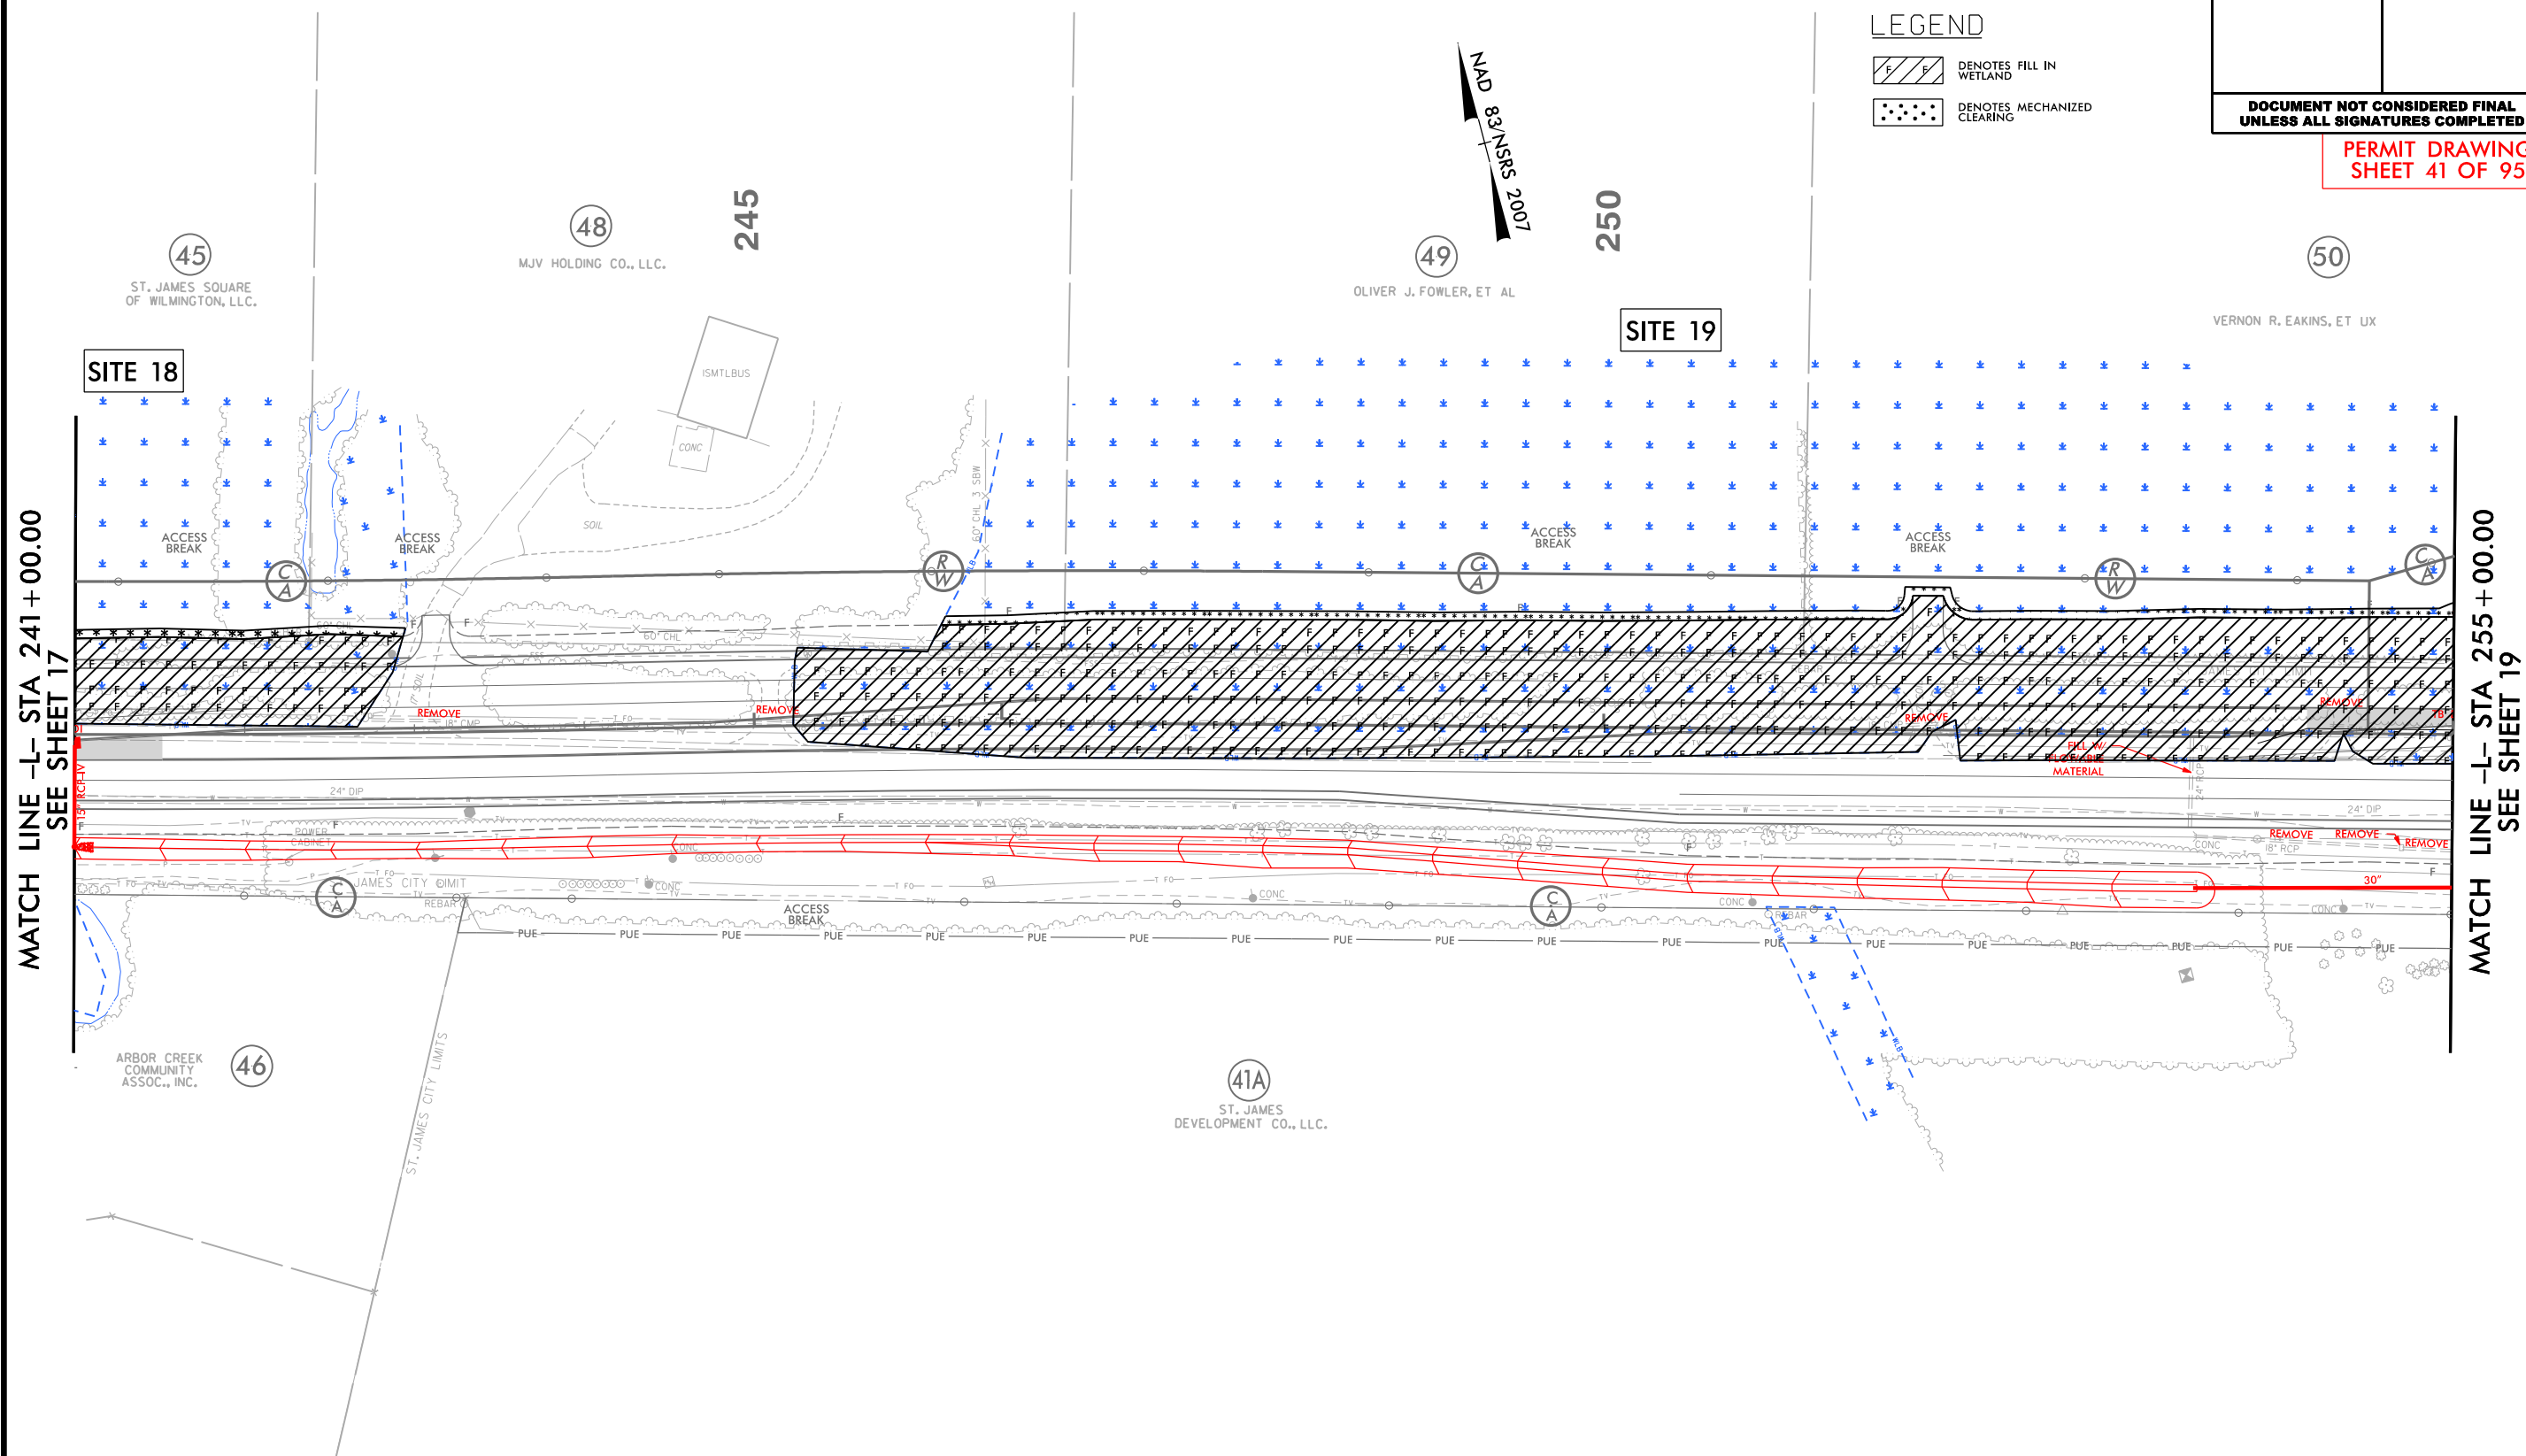


NOTE:

1. ALL DRIVEWAY RADII ARE 20' UNLESS NOTED ON PLANS.
2. PAVED TURNOUTS FOR SHOULDER SECTION SHOULD EXTEND 50' UNLESS NOTED ON PLANS.

 

FOR -L- PROFILE, SEE SHEET 48
FOR DETAIL FOR DIRECTIONAL CROSS OVER, SEE SHEET 2B-2
FOR DRAINAGE DETAILS, SEE SHEETS 2D-1 THRU 2D-3

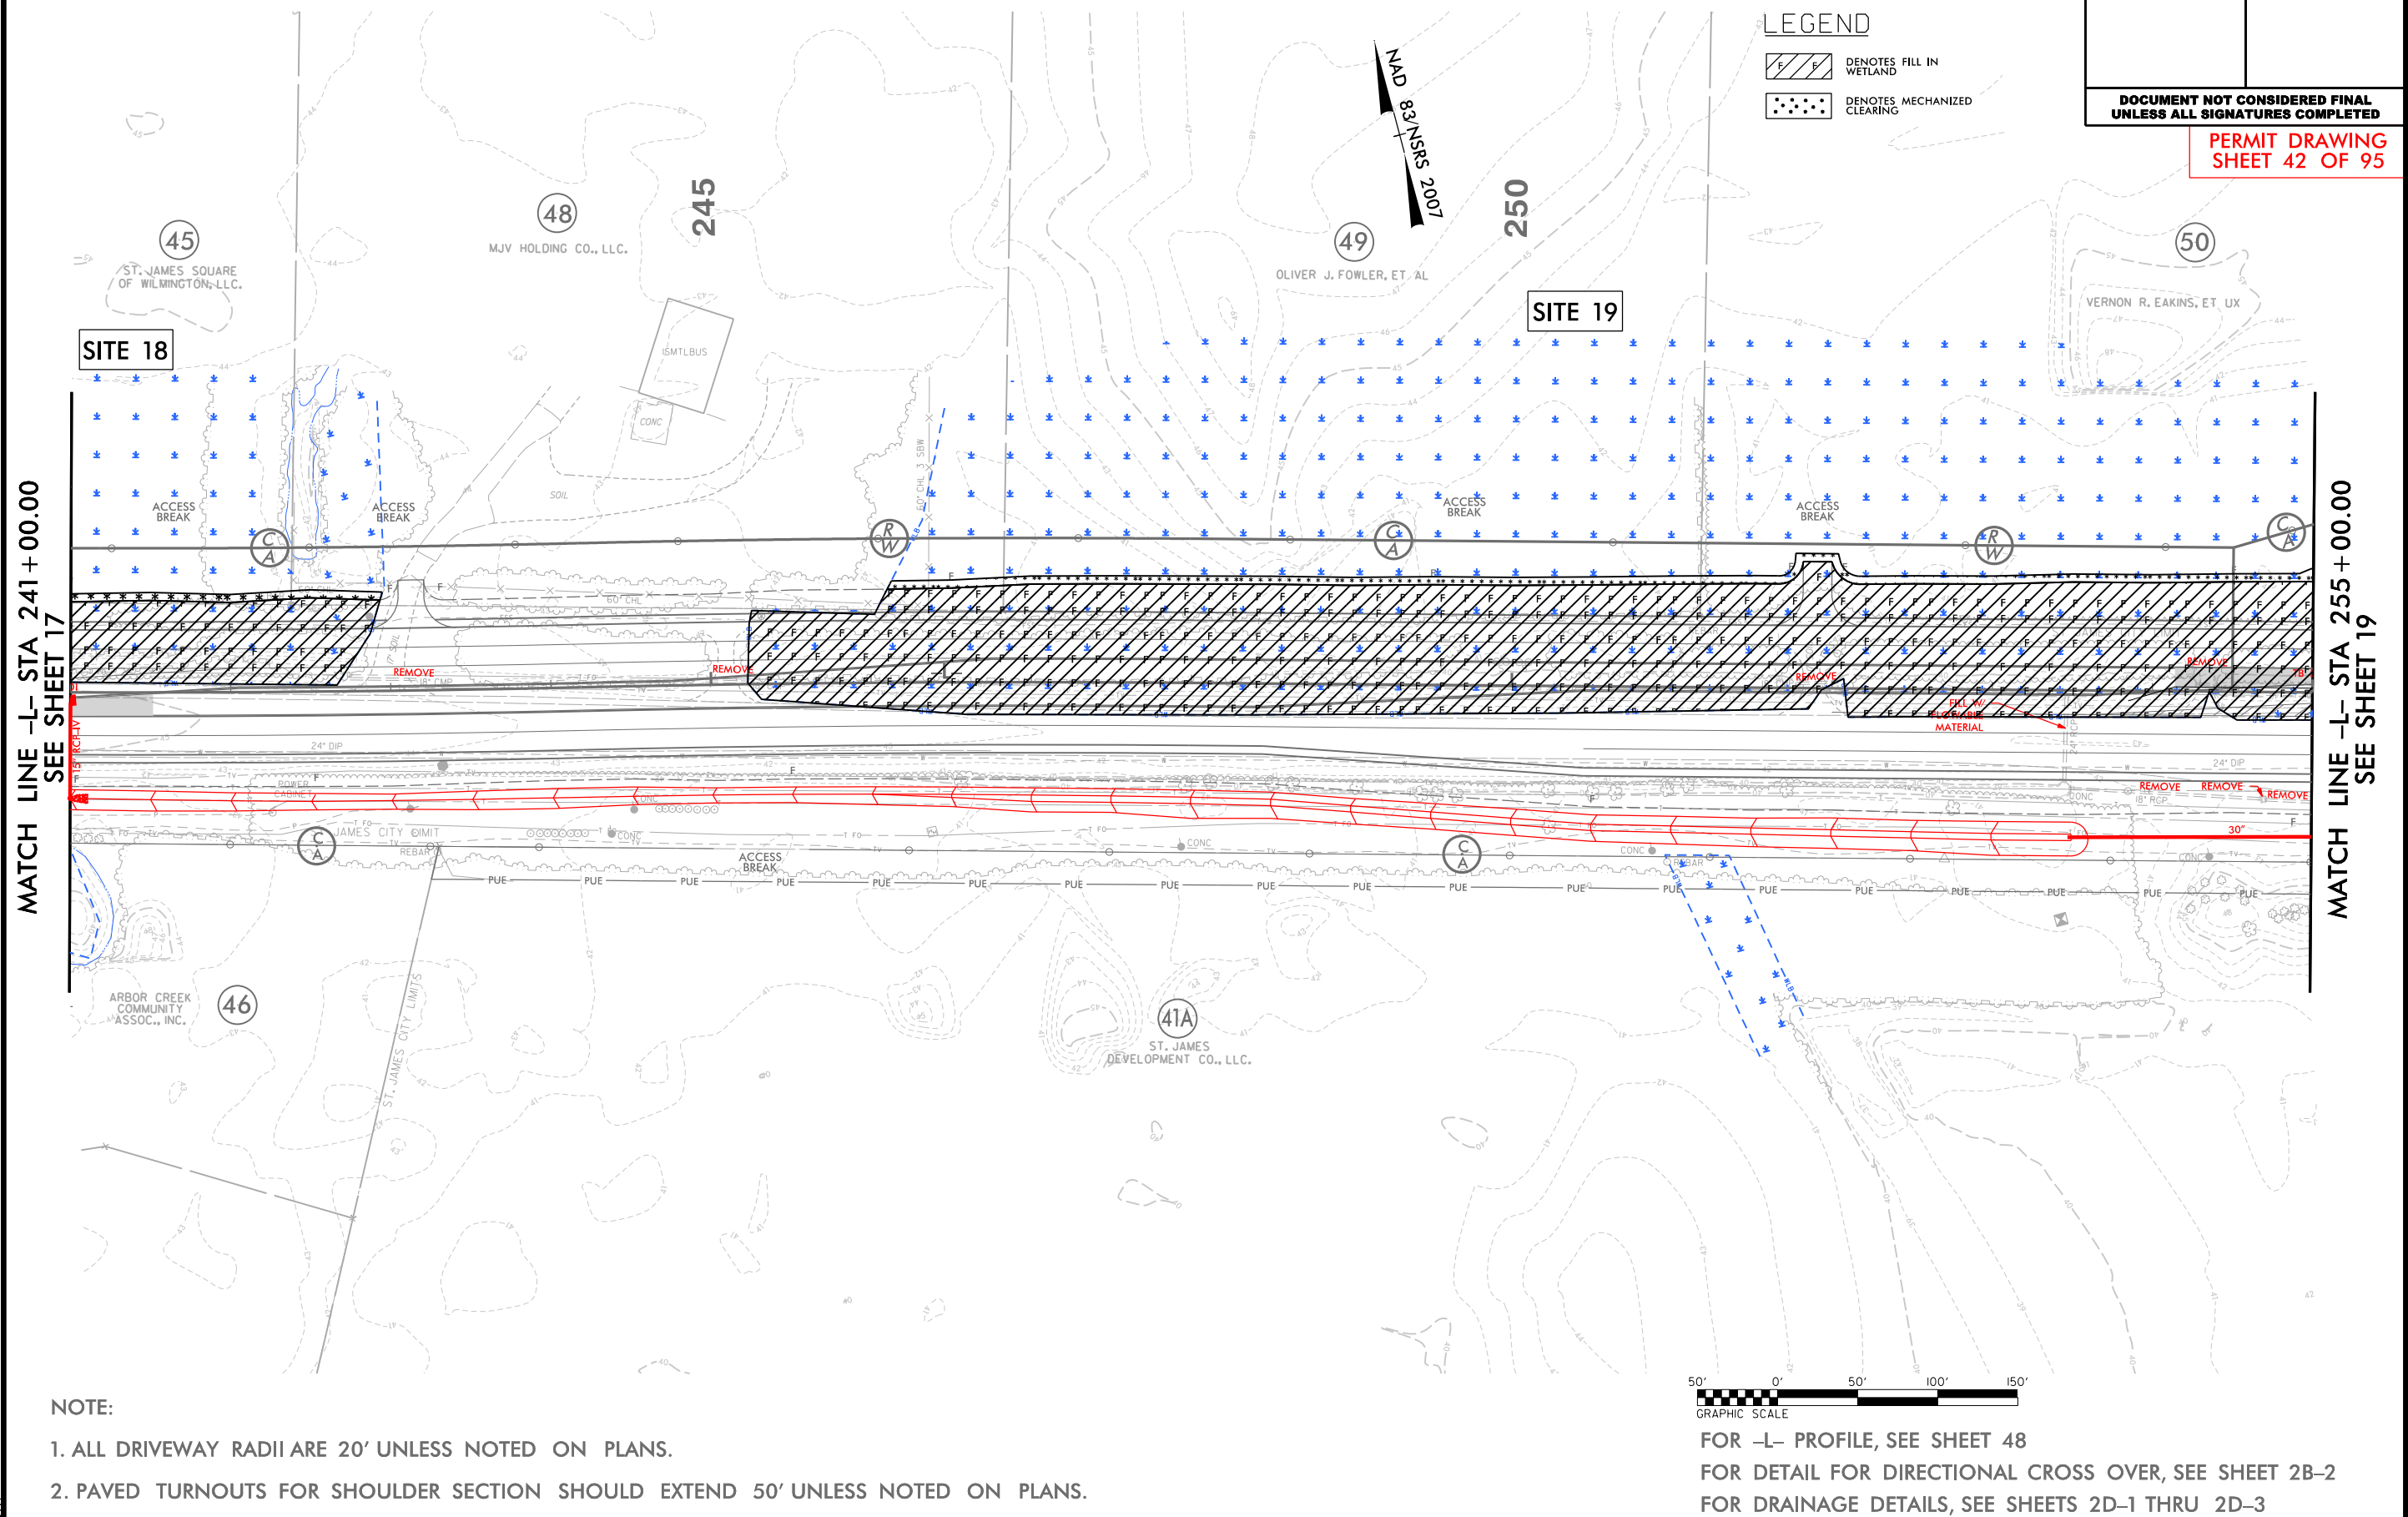


6/23/16

510		PROJ. REFERENCE NO.	SHEET NO.
		R-5021	
		PERMIT DRAWING SHEET 43 OF 95	

150 140 130 120 110 100 90 80 70 60 50 40 30 20 10 0 10 20 30 40 50 60 70 80 90 100 110 120 130

WETLAND CROSS SECTIONS

SITE 18
-L- 242 + 00.00

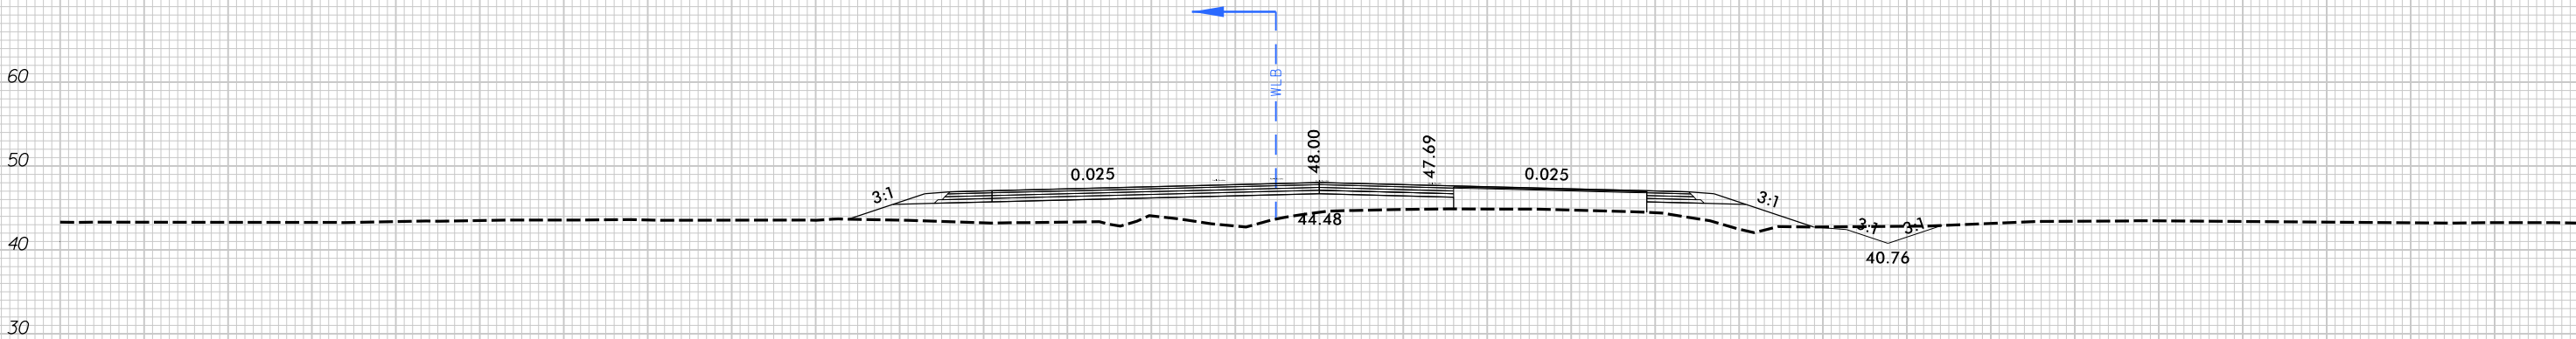

SCALE
1"=20' HORIZONTAL
1"=20' VERTICAL

BRUNSWICK COUNTY
PROJECT: R-5021
NC 211
FROM SR 1500 (MIDWAY RD.)
TO NC 87

150 140 130 120 110 100 90 80 70 60 50 40 30 20 10 0 10 20 30 40 50 60 70 80 90 100

5/15/2018
H:\Drawings\R-5021-hyd-prm-xpl.dgn
11:18

LEGEND


 DENOTES FILL IN WETLAND

 DENOTES MECHANIZED CLEARING

83 NSRS 2007



FOR -L- PROFILE, SEE SHEET 48
FOR -Y7- PROFILE, SEE SHEET 58
FOR INTERSECTION DETAIL AND DIRECTIONAL CROSS OVER, SEE SHEET 2B-2
FOR DRAINAGE DETAILS, SEE SHEETS 2D-1 THRU 2D-3

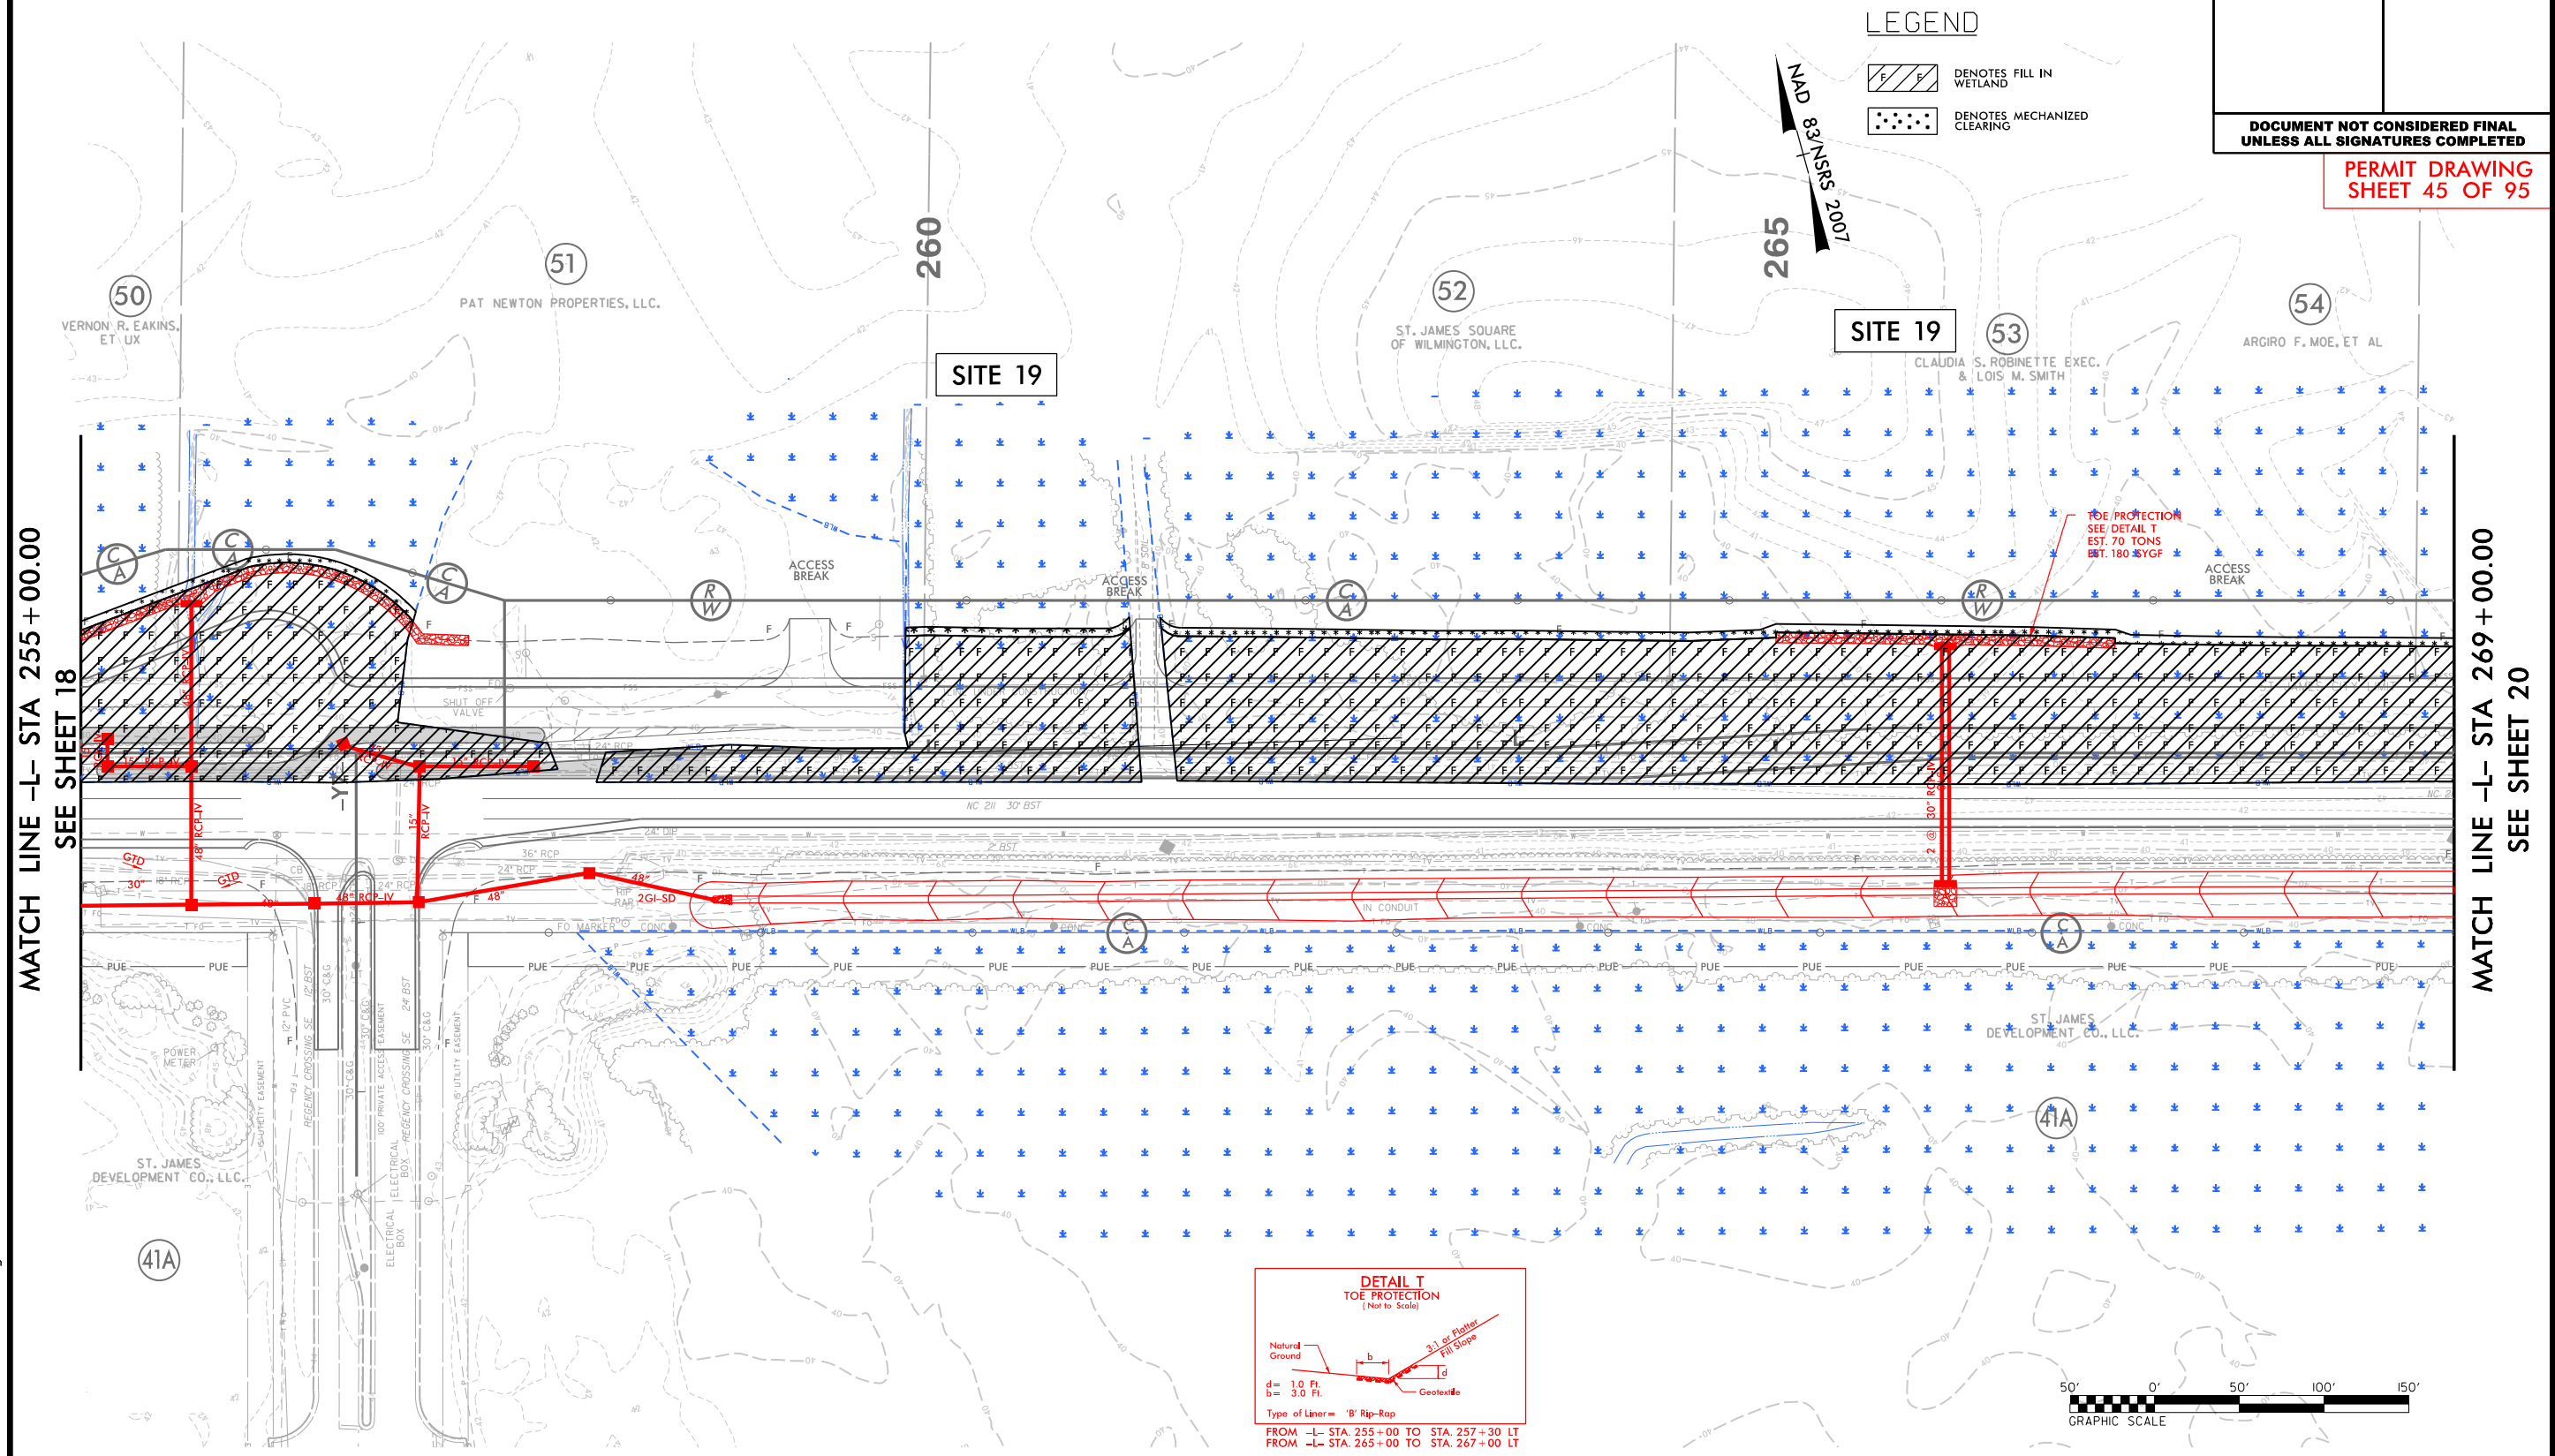

NOTE:

1. ALL DRIVEWAY RADII ARE 20' UNLESS NOTED ON PLANS.
2. PAVED TURNOUTS FOR SHOULDER SECTION SHOULD EXTEND 50' UNLESS NOTED ON PLANS.

FOR -L- PROFILE, SEE SHEET 48

FOR -Y7- PROFILE, SEE SHEET 58

FOR INTERSECTION DETAIL AND DIRECTIONAL CROSS OVER, SEE SHEET 2B-2


FOR DRAINAGE DETAILS, SEE SHEETS 2D-1 THRU 2D-3

6/23/16

510	PROJ. REFERENCE NO.		SHEET NO.	
	R-5021		PERMIT DRAWING SHEET 46 OF 95	

WETLAND CROSS SECTIONS


SITE 19
-L- 265 + 00.00

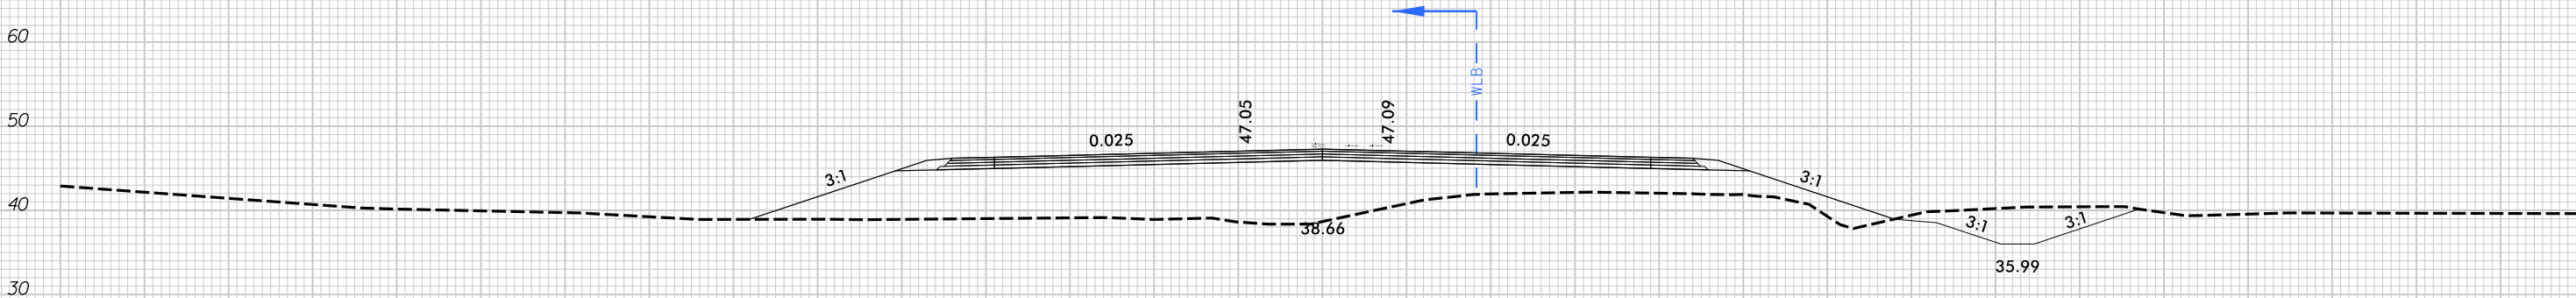

SCALE
1"=20' HORIZONTAL
1"=20' VERTICAL

BRUNSWICK COUNTY
PROJECT: R-5021
NC 211
FROM SR 1500 (MIDWAY RD.)
TO NC 87

5/15/2018
H:\Drawings\R-5021-hyd-prm-xpl.dgn
11:18

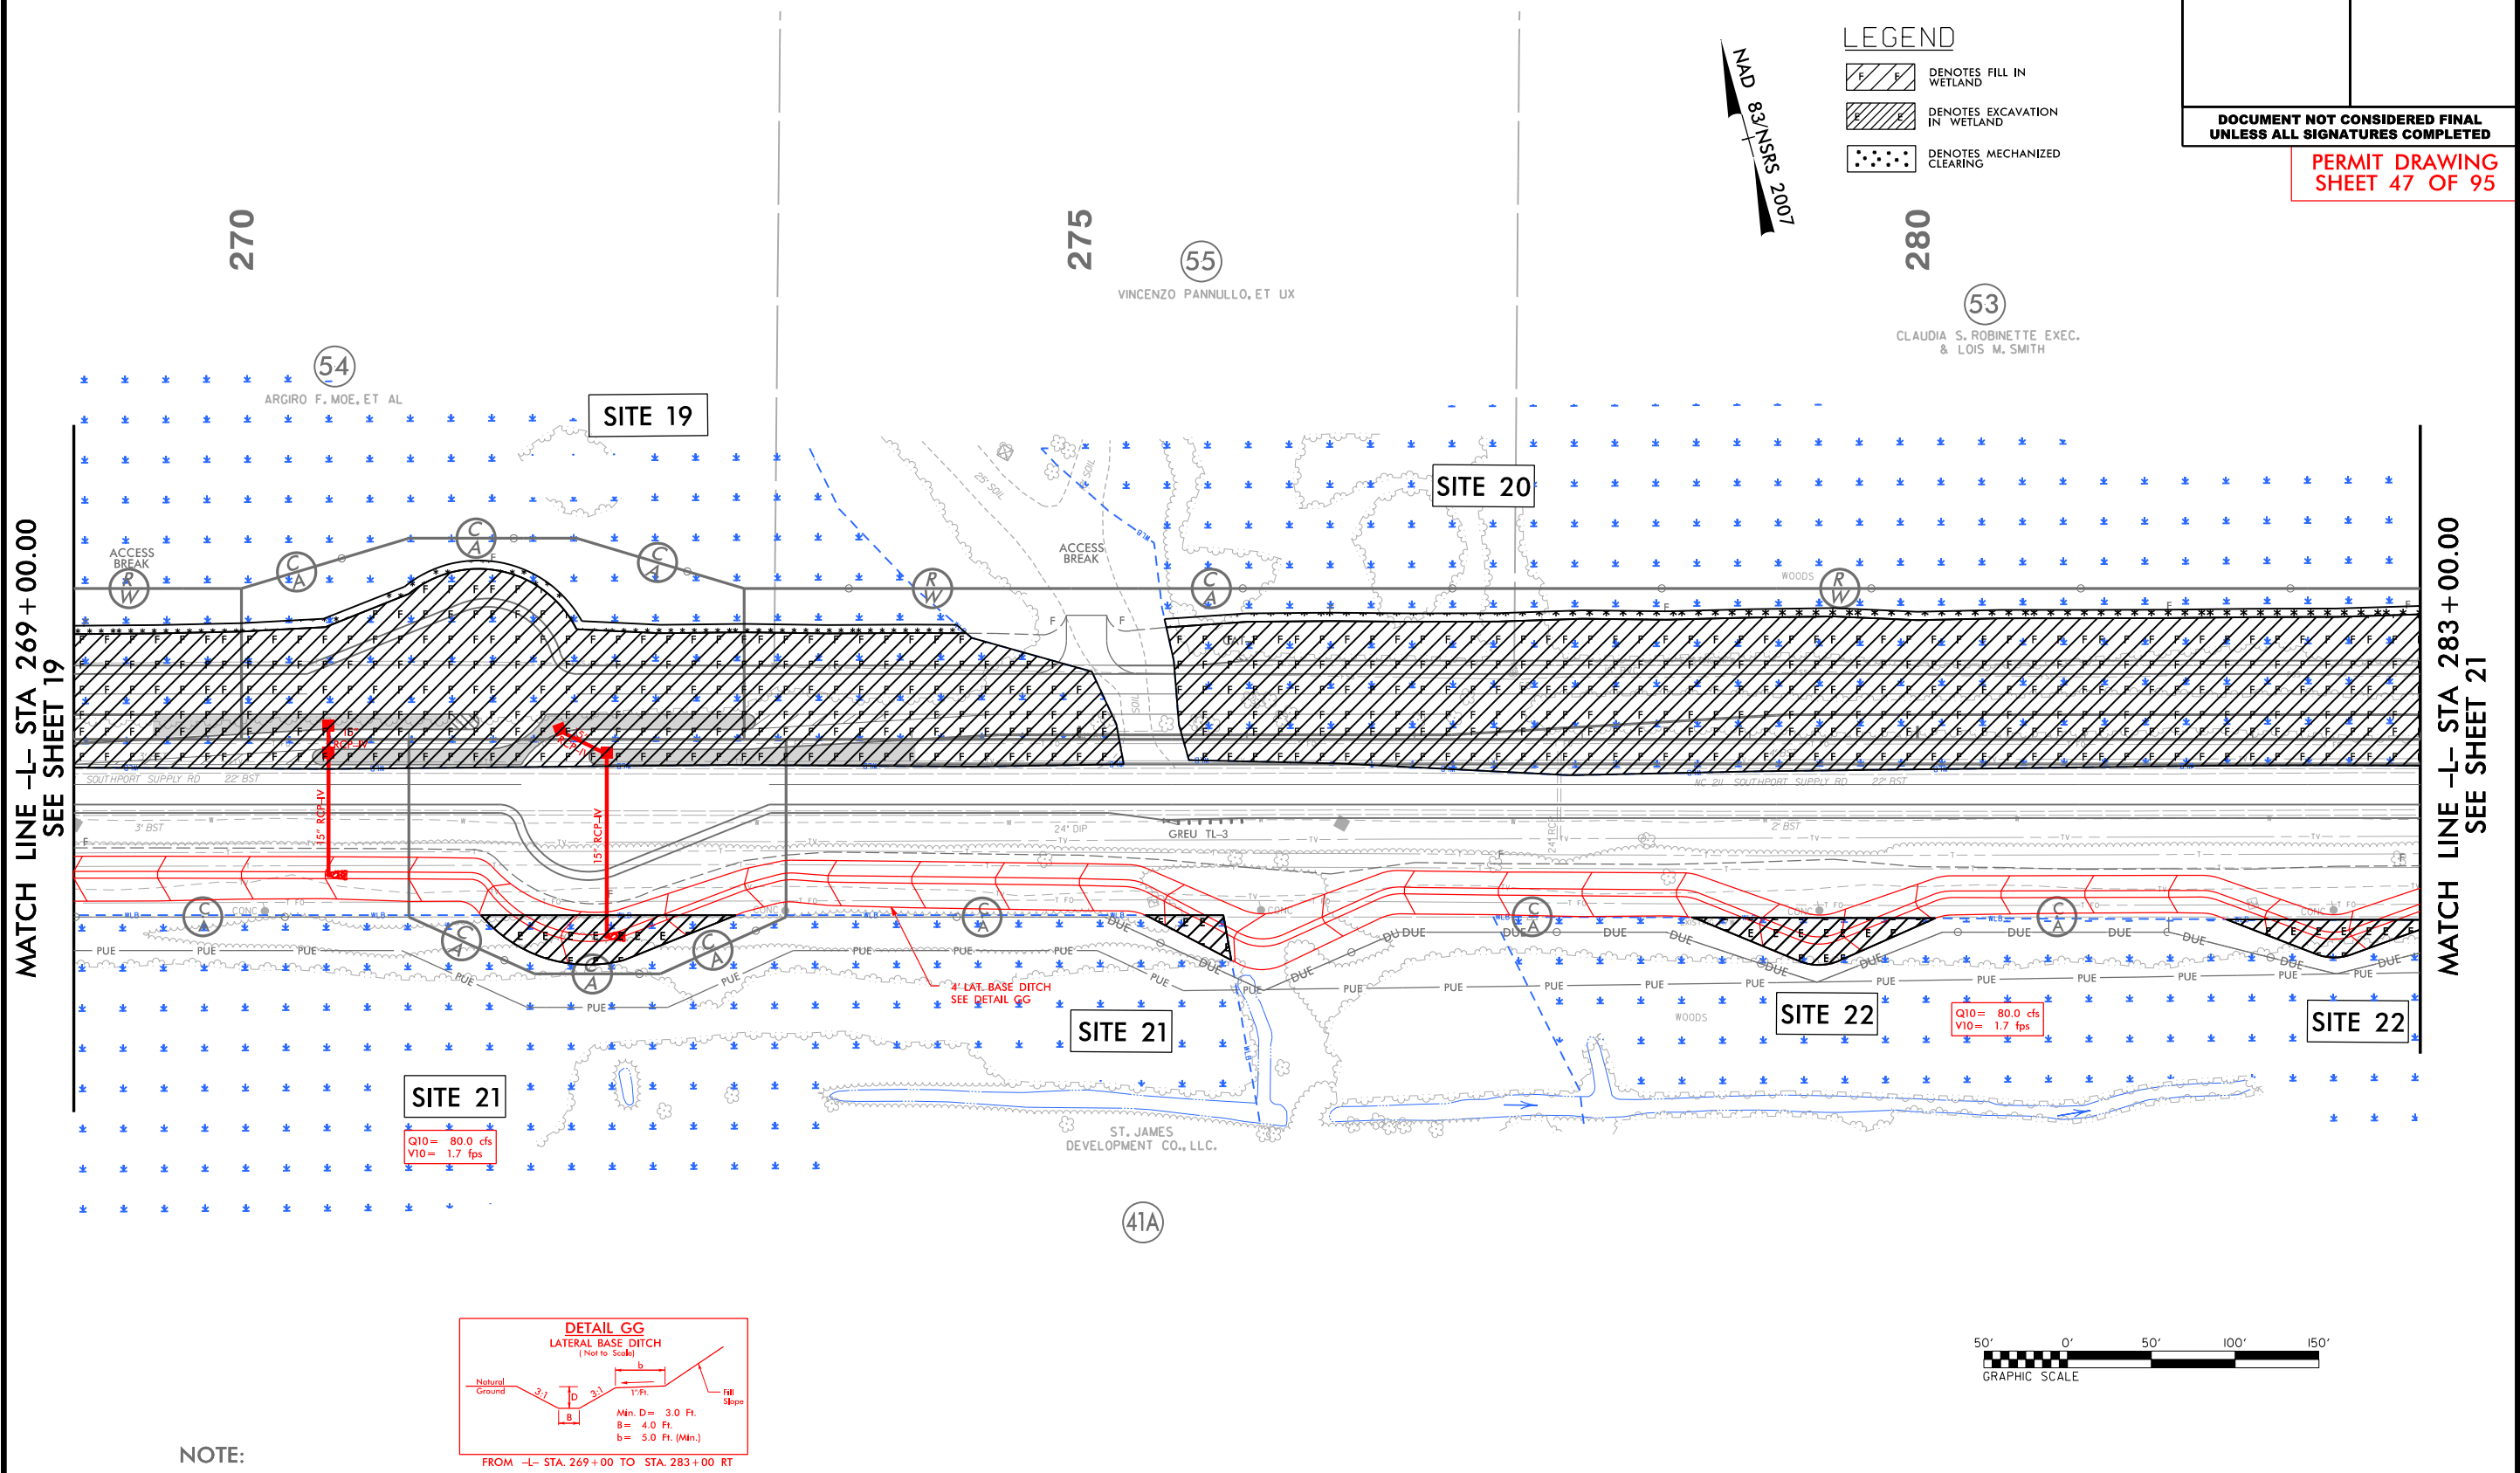

NOTE:

1. ALL DRIVEWAY RADII ARE 20' UNLESS NOTED ON PLANS.
2. PAVED TURNOUTS FOR SHOULDER SECTION SHOULD EXTEND 50' UNLESS NOTED ON PLANS.

FOR -L- PROFILE, SEE SHEET 49
FOR DRAINAGE DETAILS, SEE SHEETS 2D-1 THRU 2D-3

5/14/99



MATCH LINE -L- STA 283+00.00
SEE SHEET 21

1. ALL DRIVEWAY RADII ARE 20' UNLESS NOTED ON PLANS.
2. PAVED TURNOUTS FOR SHOULDER SECTION SHOULD EXTEND 50' UNLESS NOTED ON PLANS.

FOR -L- PROFILE, SEE SHEET 49
FOR DRAINAGE DETAILS, SEE SHEETS 2D-1 THRU 2D-3


6/23/16

510		PROJ. REFERENCE NO.	SHEET NO.
		R-5021	
PERMIT DRAWING SHEET 49 OF 95			

150 140 130 120 110 100 90 80 70 60 50 40 30 20 10 0 10 20 30 40 50 60 70 80 90 100 110 120 130

WETLAND CROSS SECTIONS

SITE 20
-L- 278 + 00.00

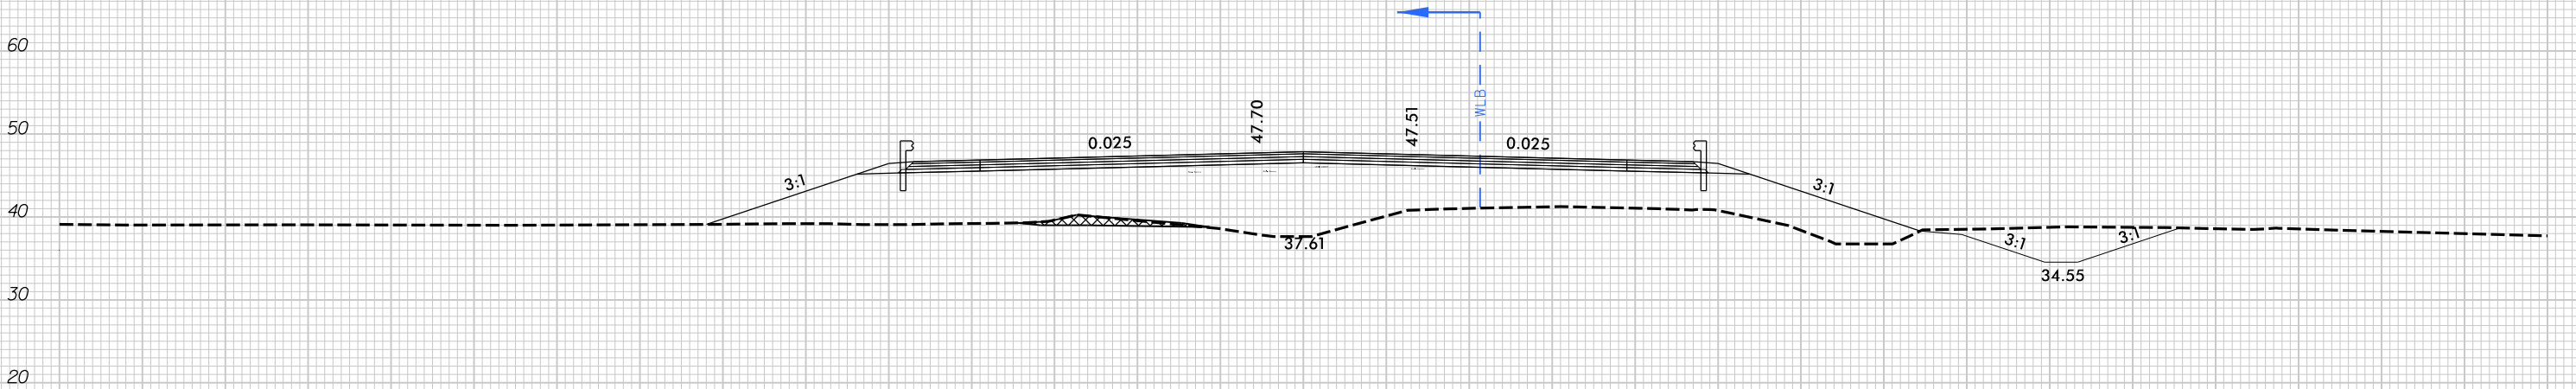


SCALE
1"=20' HORIZONTAL
1"=20' VERTICAL

BRUNSWICK COUNTY
PROJECT: R-5021
NC 211
FROM SR 1500 (MIDWAY RD.)
TO NC 87

5/15/2018
H:\Drawings\R-5021-hyd-prm-xpl.dgn
11:18

150 140 130 120 110 100 90 80 70 60 50 40 30 20 10 0 10 20 30 40 50 60 70 80 90 100

6/23/16

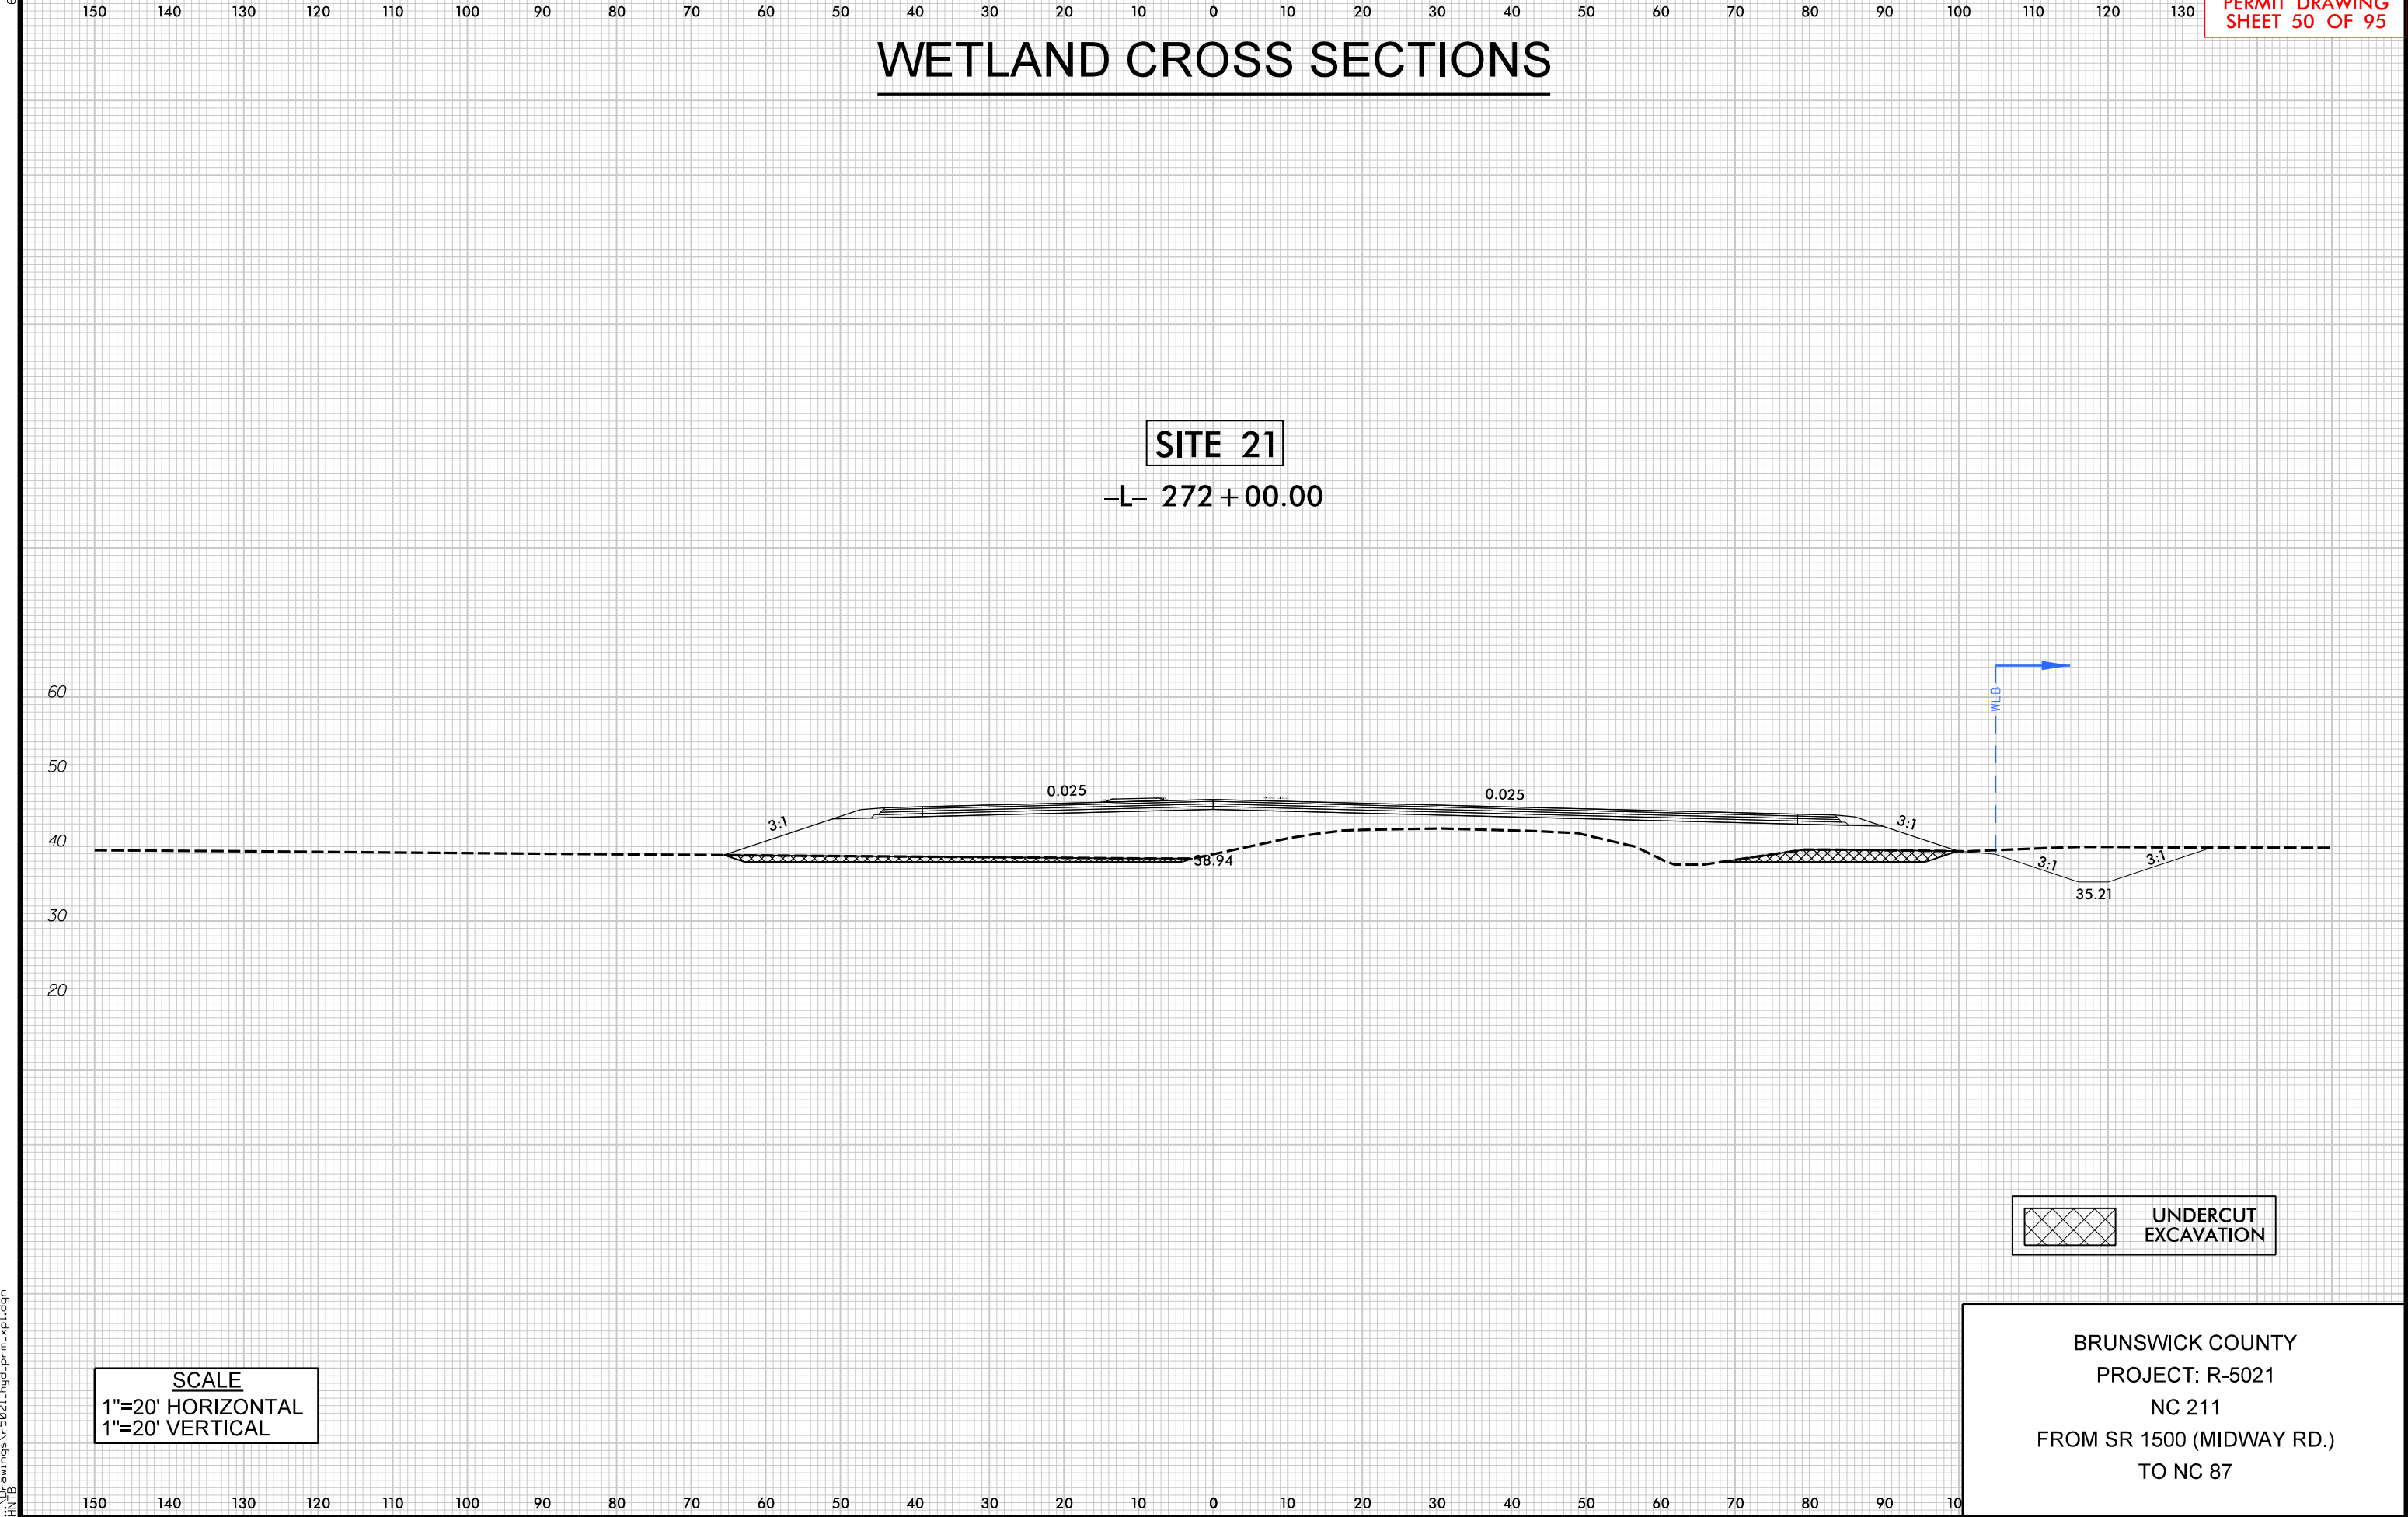


6/23/16

150 140 130 120 110 100 90 80 70 60 50 40 30 20 10 0 10 20 30 40 50 60 70 80 90 100 110 120 130

WETLAND CROSS SECTIONS

SITE 22
-L- 282 + 50.00

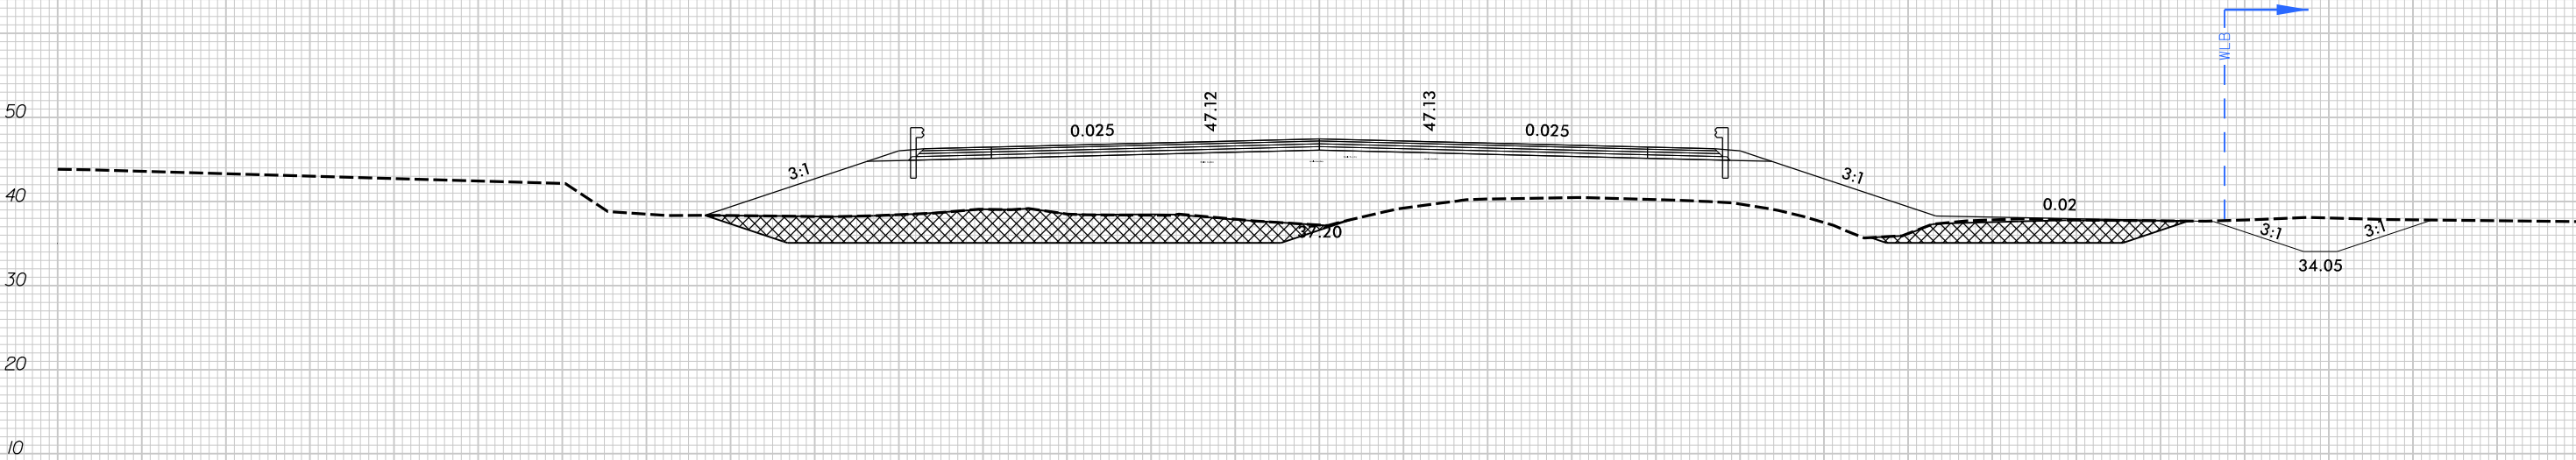


UNDERCUT
EXCAVATION

SCALE
1"=20' HORIZONTAL
1"=20' VERTICAL

BRUNSWICK COUNTY
PROJECT: R-5021
NC 211
FROM SR 1500 (MIDWAY RD.)
TO NC 87

150 140 130 120 110 100 90 80 70 60 50 40 30 20 10 0 10 20 30 40 50 60 70 80 90 100

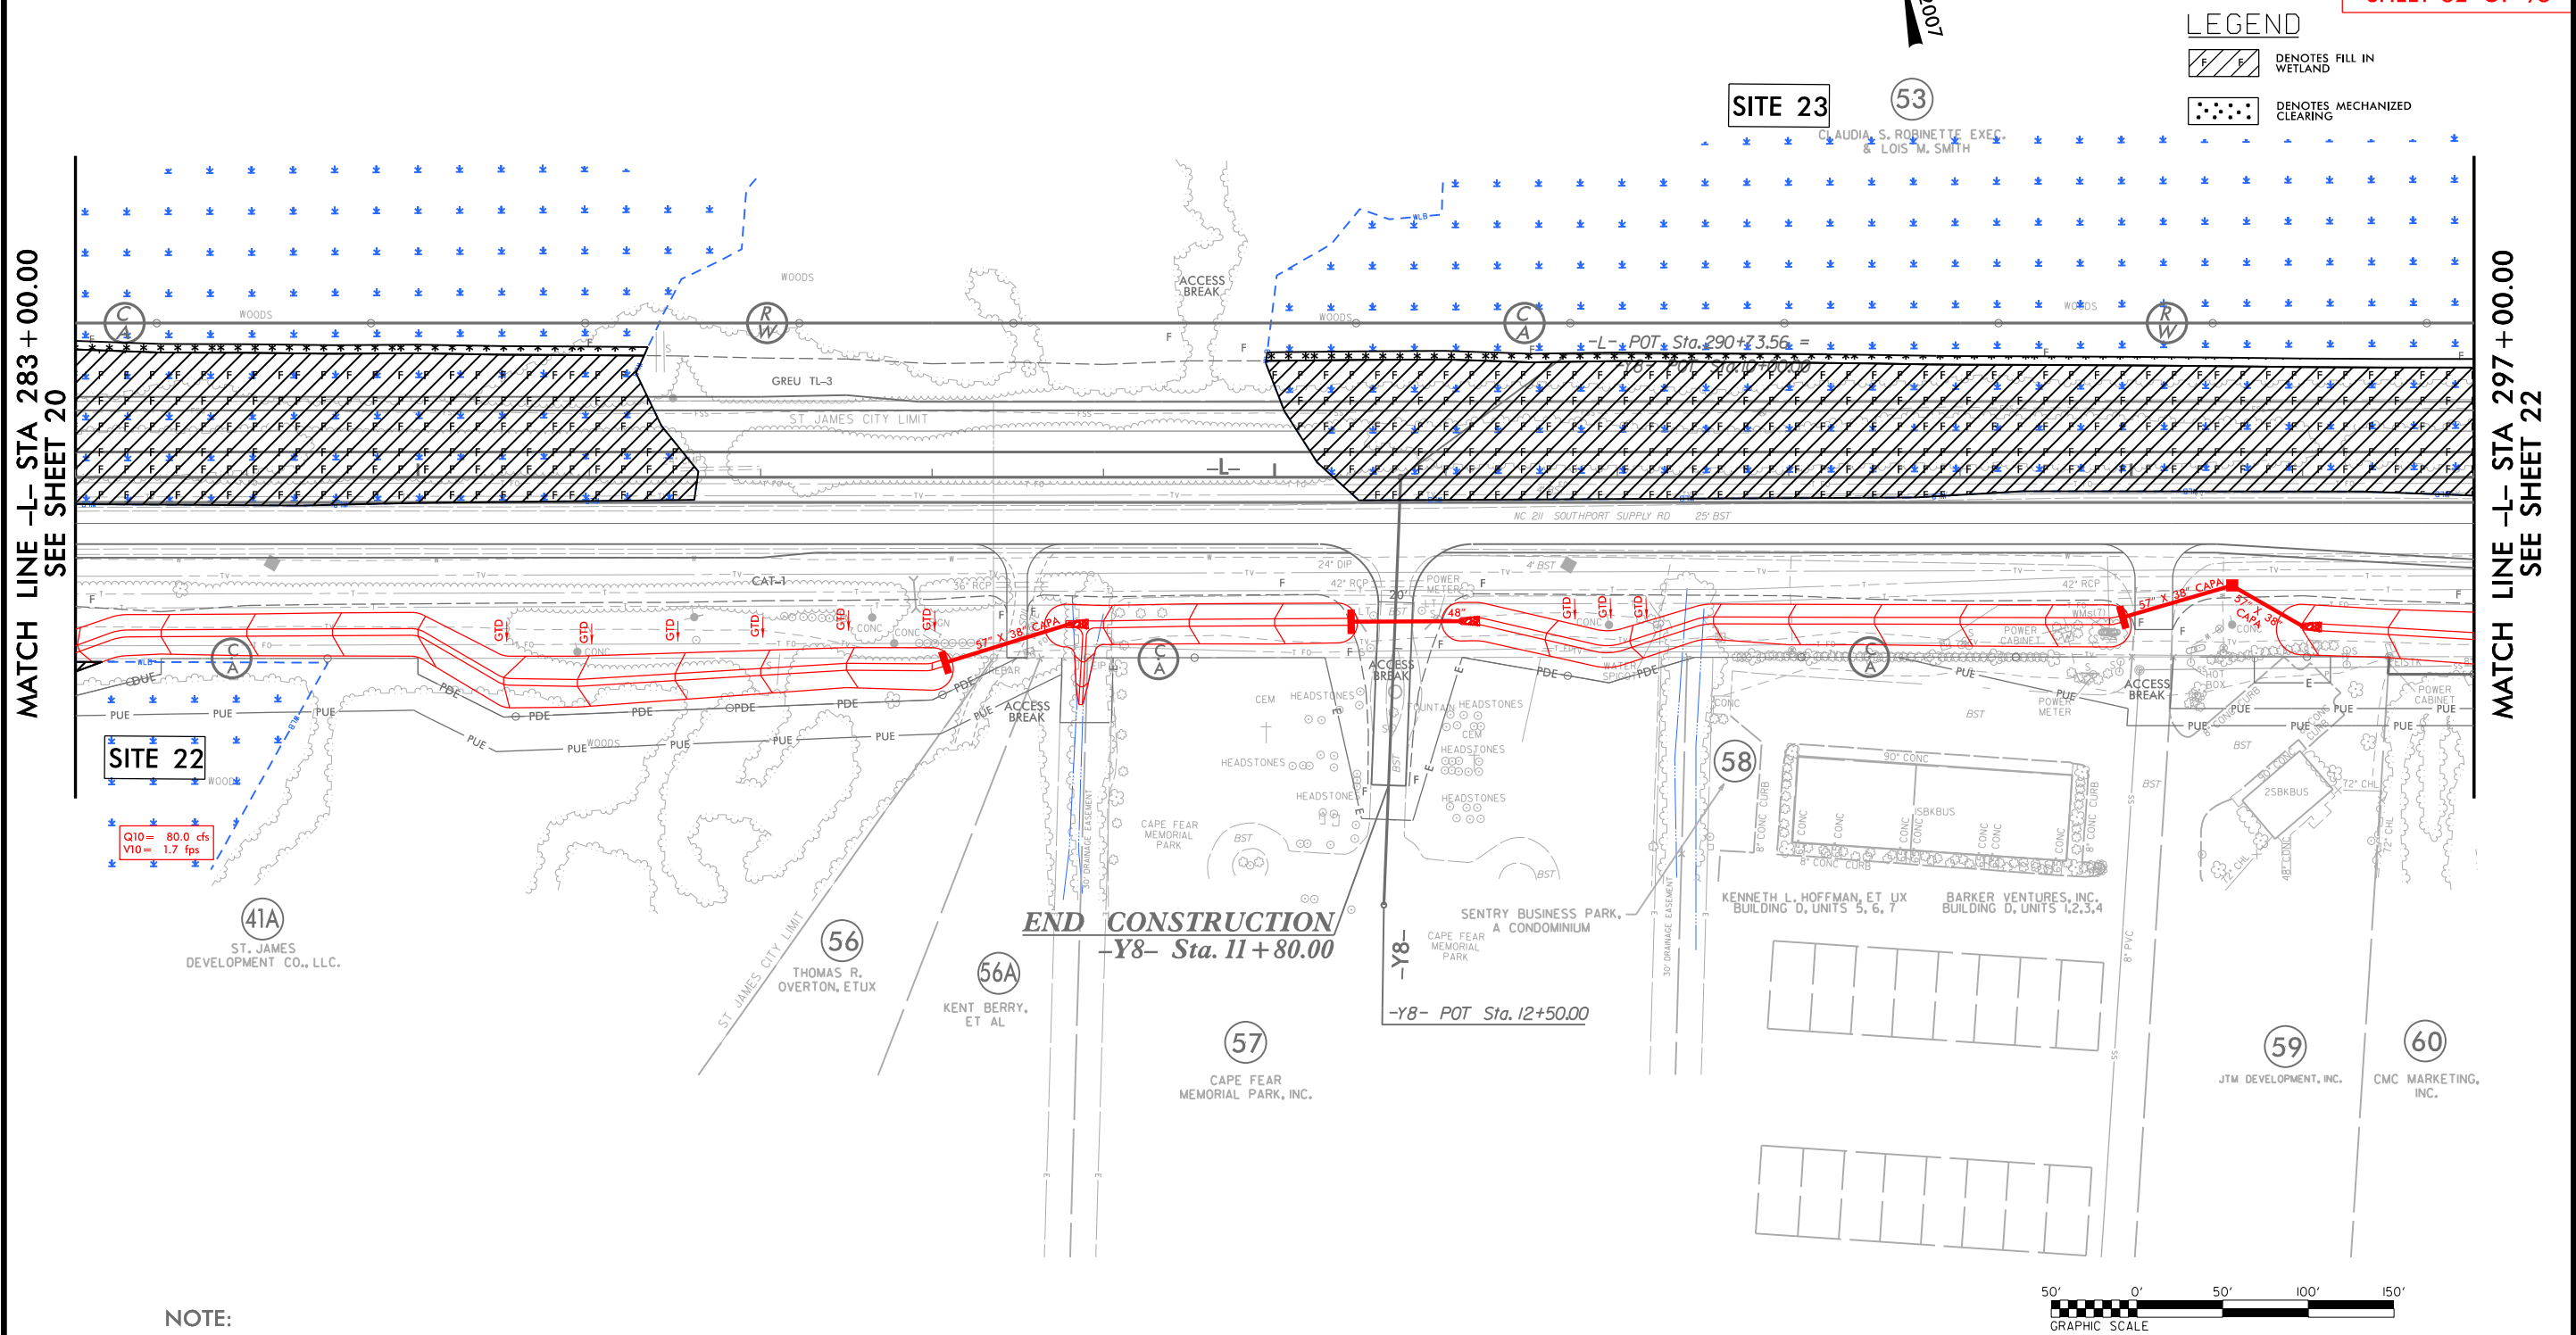

NOTE:

1. ALL DRIVEWAY RADII ARE 20' UNLESS NOTED ON PLANS.
2. PAVED TURNOUTS FOR SHOULDER SECTION SHOULD EXTEND 50' UNLESS NOTED ON PLANS.


FOR -L- PROFILE, SEE SHEET 49
FOR -Y8- PROFILE, SEE SHEET 59
FOR DRAINAGE DETAILS, SEE SHEETS 2D-1 THRU 2D-3

 DENOTES FILL IN WETLAND

 DENOTES MECHANIZED CLEARING



1. ALL DRIVEWAY RADII ARE 20' UNLESS NOTED ON PLANS.
2. PAVED TURNOUTS FOR SHOULDER SECTION SHOULD EXTEND 50' UNLESS NOTED ON PLANS.

 


LEGEND

 DENOTES FILL IN WETLAND

 DENOTES MECHANIZED CLEARING



1. ALL DRIVEWAY RADII ARE 20' UNLESS NOTED ON PLANS.
2. PAVED TURNOUTS FOR SHOULDER SECTION SHOULD EXTEND 50' UNLESS NOTED ON PLANS.

 



FOR -L- PROFILE, SEE SHEET 50
FOR -Y9- & -Y10- PROFILES, SEE SHEET 59
FOR DRAINAGE DETAILS, SEE SHEETS 2D-1 THRU 2D-3



HNTB NORTH CAROLINA, P.C.
343 E. Six Forks Road, Suite 200
Raleigh, North Carolina 27609
NC License No: C-1554


PROJECT REFERENCE NO.		SHEET NO.	
R-5021		22	
R/W SHEET NO.			
ROADWAY DESIGN ENGINEER		HYDRAULICS ENGINEER	
DOCUMENT NOT CONSIDERED FINAL UNLESS ALL SIGNATURES COMPLETED			

PERMIT DRAWING
SHEET 55 OF 95

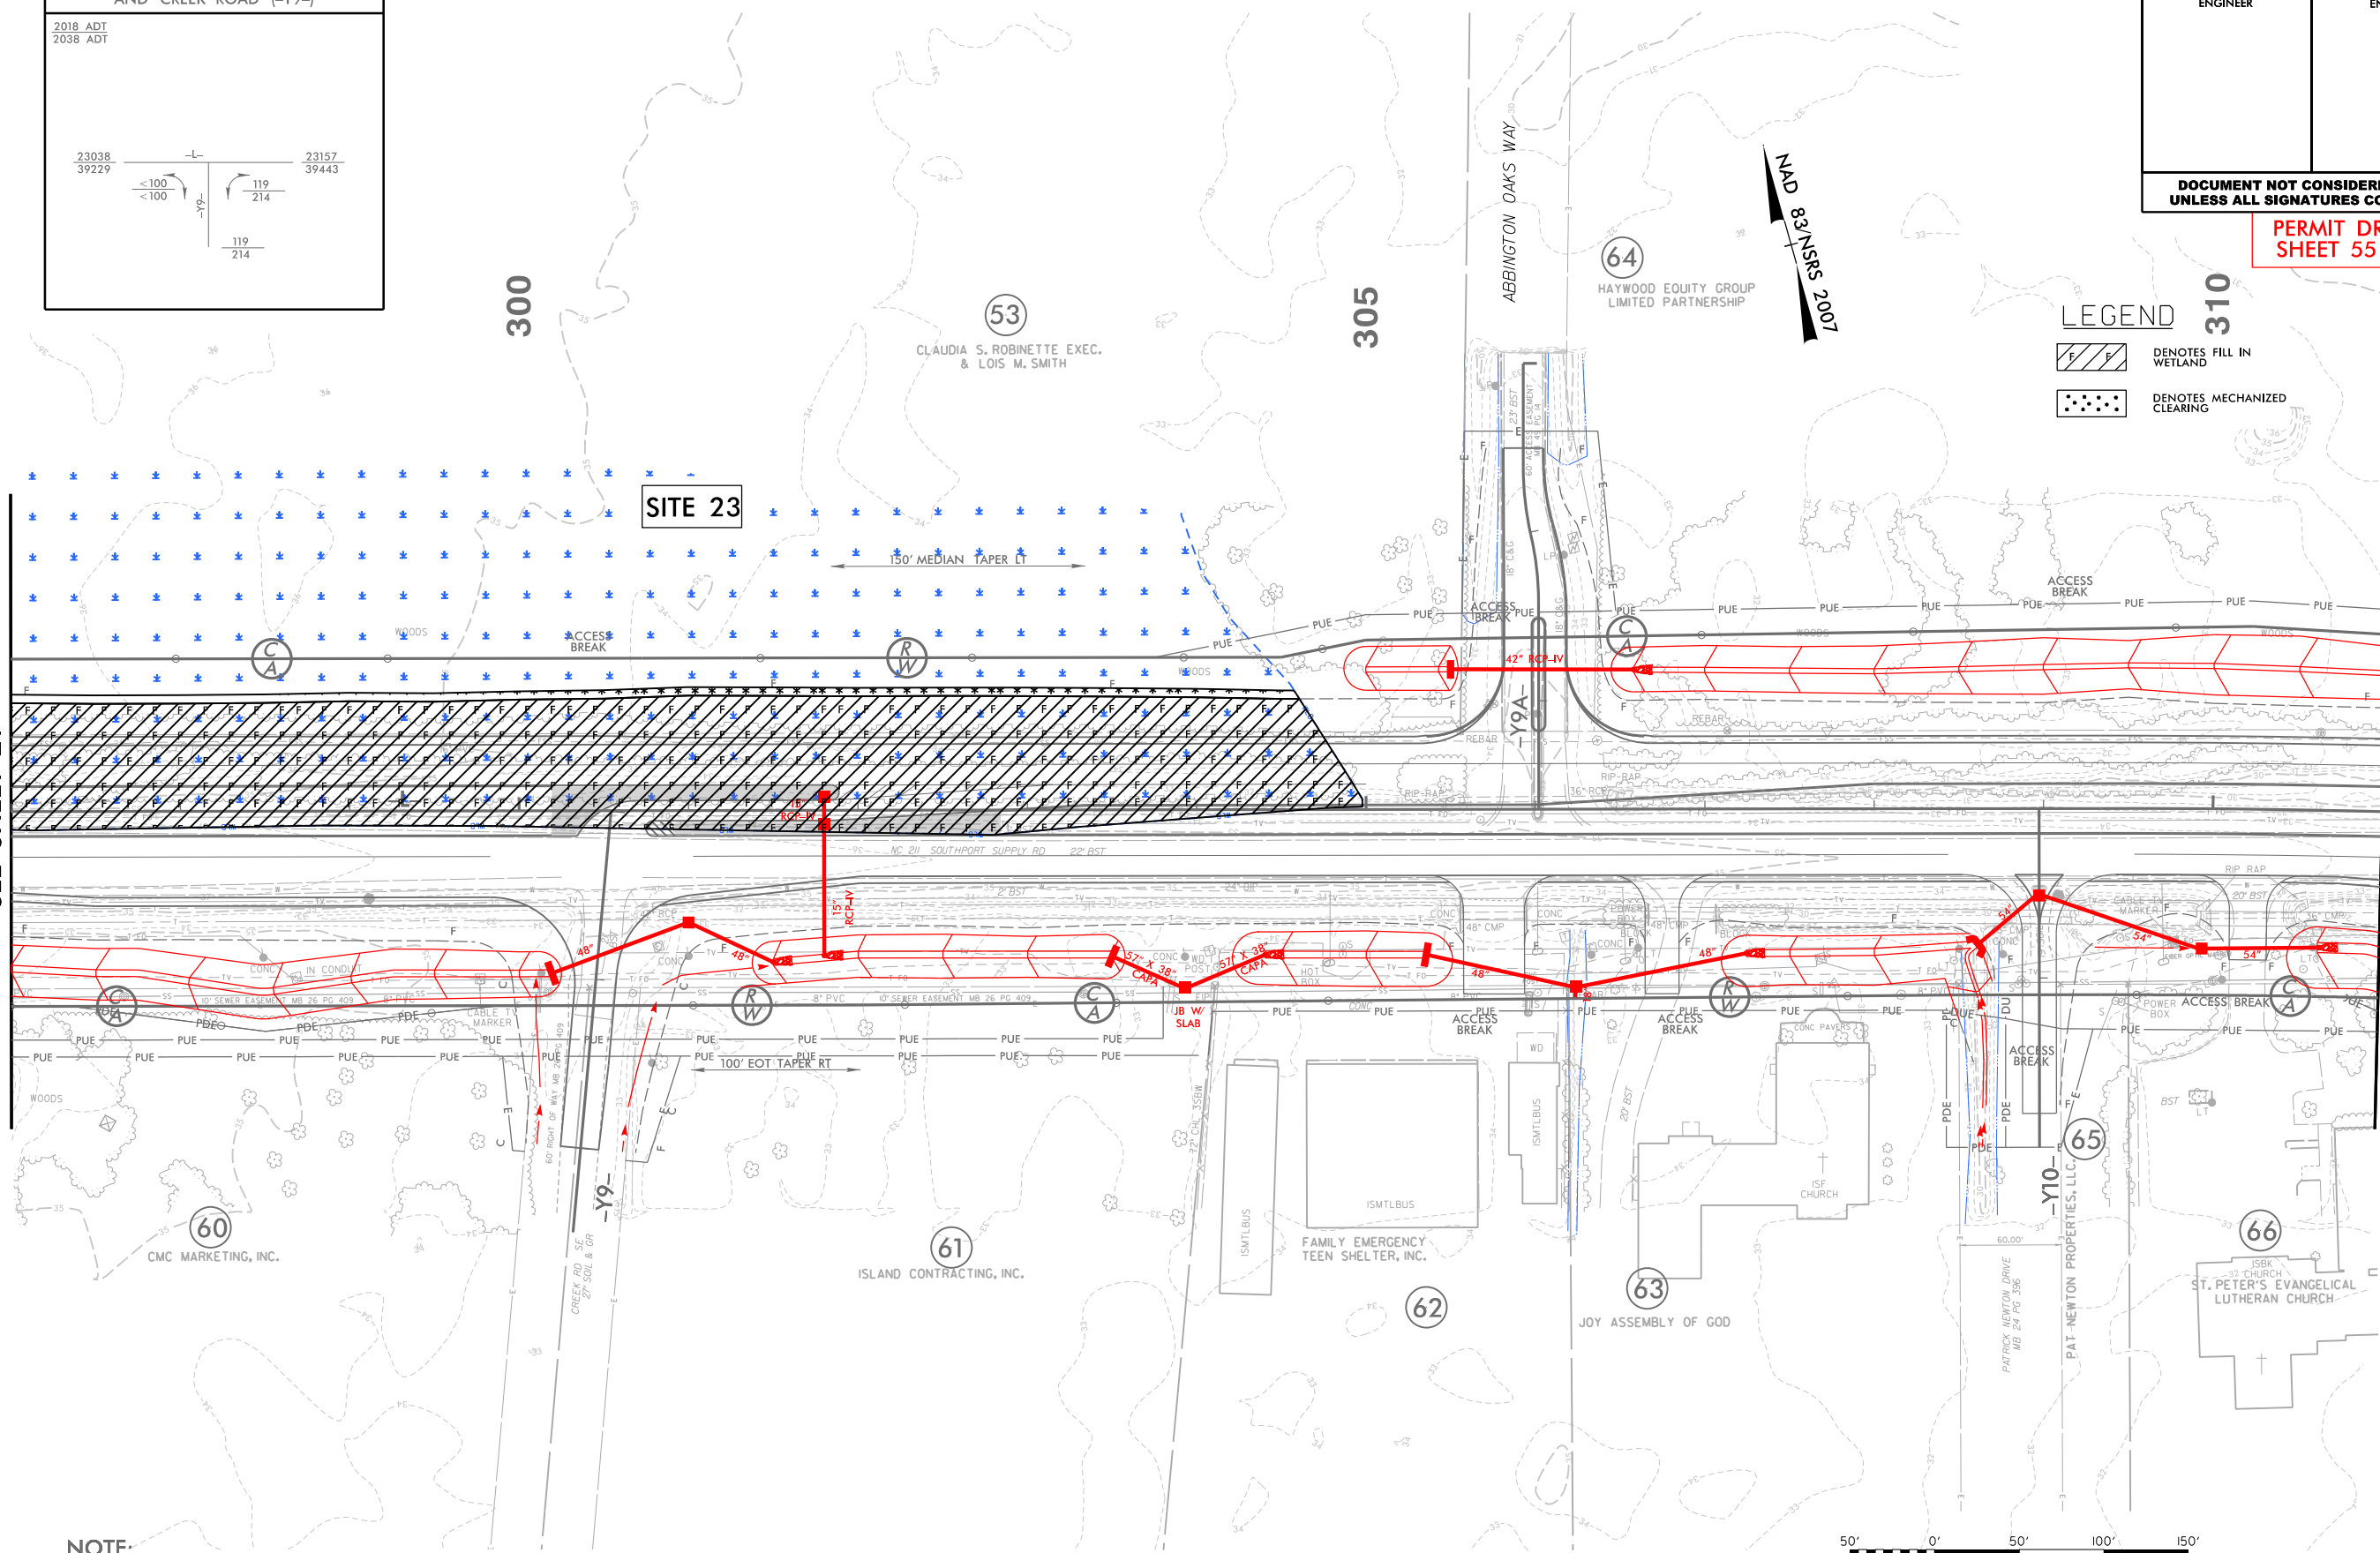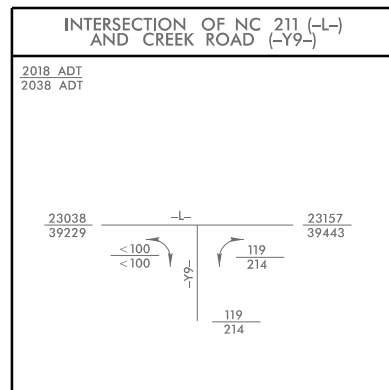

NOTE:

1. ALL DRIVEWAY RADII ARE 20' UNLESS NOTED ON PLANS.
2. PAVED TURNOUTS FOR SHOULDER SECTION SHOULD EXTEND 50' UNLESS NOTED ON PLANS.

 


FOR -L- PROFILE, SEE SHEET 50
FOR -Y9- & -Y10- PROFILES, SEE SHEET 59
FOR DRAINAGE DETAILS, SEE SHEETS 2D-1 THRU 2D-3

6/23/16

150 140 130 120 110 100 90 80 70 60 50 40 30 20 10 0 10 20 30 40 50 60 70 80 90 100 110 120 130

WETLAND CROSS SECTIONS

SITE 23
-L- 298 + 00.00

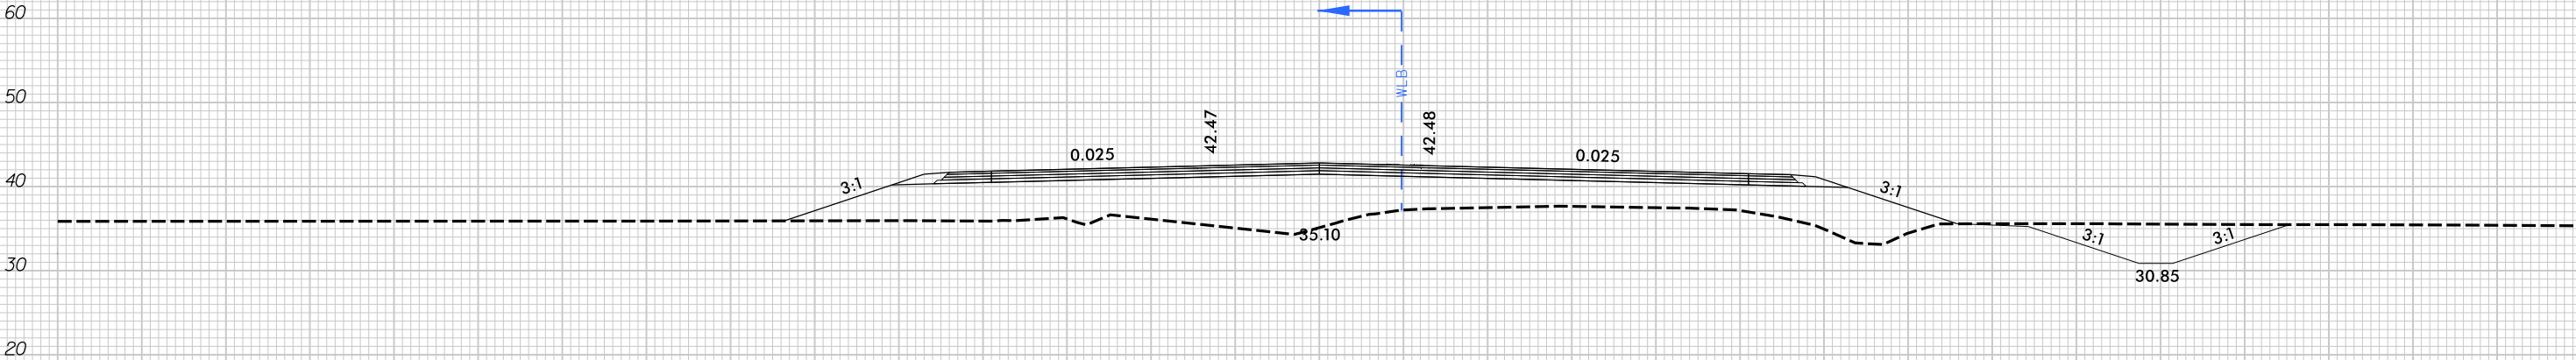


SCALE
1"=20' HORIZONTAL
1"=20' VERTICAL


BRUNSWICK COUNTY
PROJECT: R-5021
NC 211
FROM SR 1500 (MIDWAY RD.)
TO NC 87


150 140 130 120 110 100 90 80 70 60 50 40 30 20 10 0 10 20 30 40 50 60 70 80 90 100

 DENOTES IMPACTS IN SURFACE WATER

 DENOTES TEMPORARY IMPACTS IN SURFACE WATER

 

 

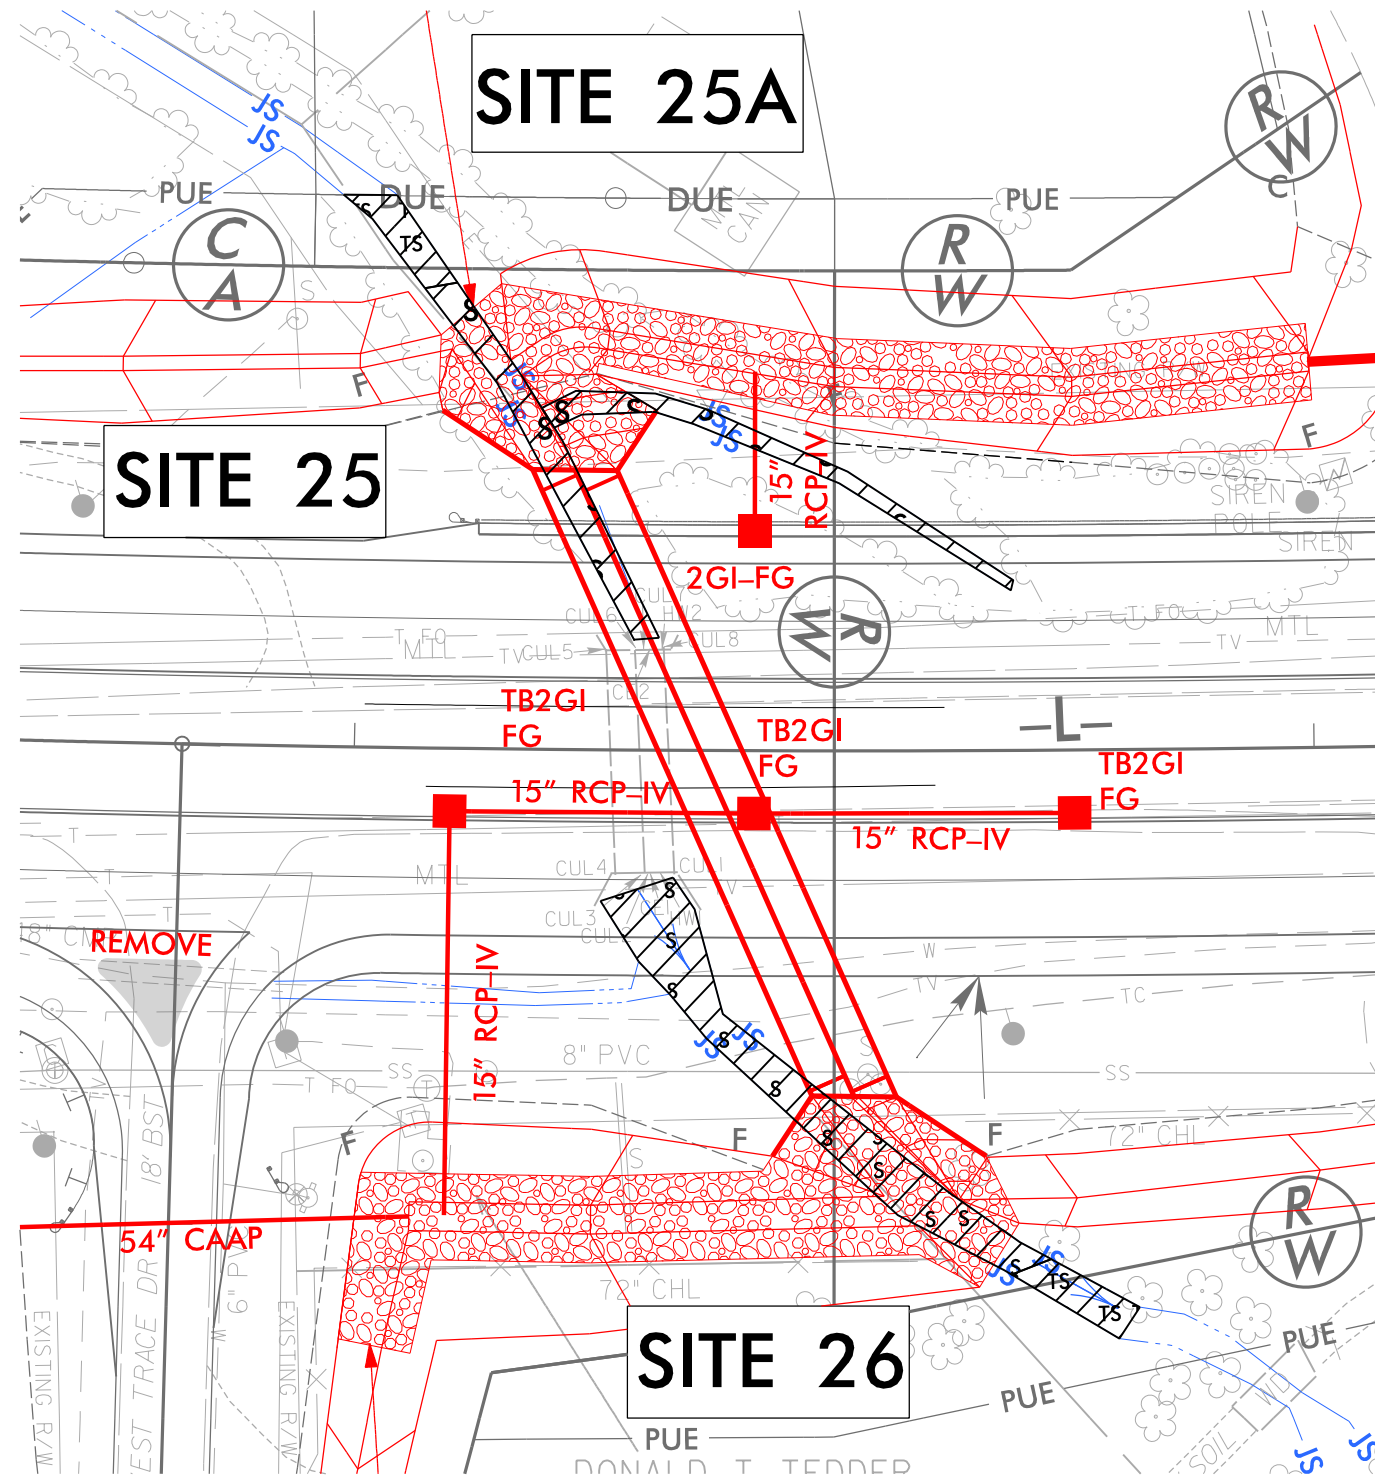


LEGEND



DENOTES IMPACTS IN
SURFACE WATER



DENOTES TEMPORARY
IMPACTS IN SURFACE WATER

 

5/14/99 5/15/2021 HYD.PERMIT.DRAWINGS.PSH24.62 of 95.dgn

HNTB

HNTB NORTH CAROLINA, P.C.
343 E. Six Forks Road, Suite 200
Raleigh, North Carolina 27609
NC License No: C-1554

PROJECT REFERENCE NO.
R-5021

SHEET NO.
24

ROADWAY DESIGN ENGINEER

HYDRAULICS ENGINEER

DOCUMENT NOT CONSIDERED FINAL
UNLESS ALL SIGNATURES COMPLETED

PERMIT DRAWING
SHEET 62 OF 95

NAD 83 NSRS 2007

The main site plan illustrates the proposed bridge structure and its approach slabs. Key features include:

- Match Lines:** -Y14A- STA 323+00.00 (left) and -Y14A- STA 333+50.00 (right).
- Stationing:** The bridge spans from STA 323+00.00 to STA 333+50.00.
- Infrastructure:** Surrounding areas include Brunswick Church of Christ, MDI Management, LLC, Stephens, Stoker Thomas, LLC, Gateway Hospital, Southport, LLC, Bellamy Properties, LLC, JBF Investments, LLC, and the North Carolina Department of Transportation.
- Proposed Features:** The plan shows the bridge structure, approach slabs, and various utility lines (water, sewer, gas, electric).
- Notes:** Several notes specify details for ditches, retaining walls, and structural elements.

LEGEND

SKETCH OF BRIDGE IN RELATIONSHIP TO PAVEMENT


The sketch provides a detailed view of the bridge structure and its relationship to the pavement. It includes:

- Scale:** 1" = 40'.
- Key Features:** END SBG, END PROP. RETAINING WALL, BEGIN SBG, BEGIN MSE WALL, END MSE WALL, BEGIN BRIDGE, BEGIN APPROACH SLAB, and PROP. 5" MONOLITHIC CONC. ISLAND (SURFACE MOUNTED).
- Stationing:** The sketch shows the bridge structure from STA 323+00.00 to STA 333+50.00.

LEGEND

 DENOTES EXCAVATION
IN WETLAND

SKETCH OF BRIDGE IN RELATIONSHIP TO PAVEMENT

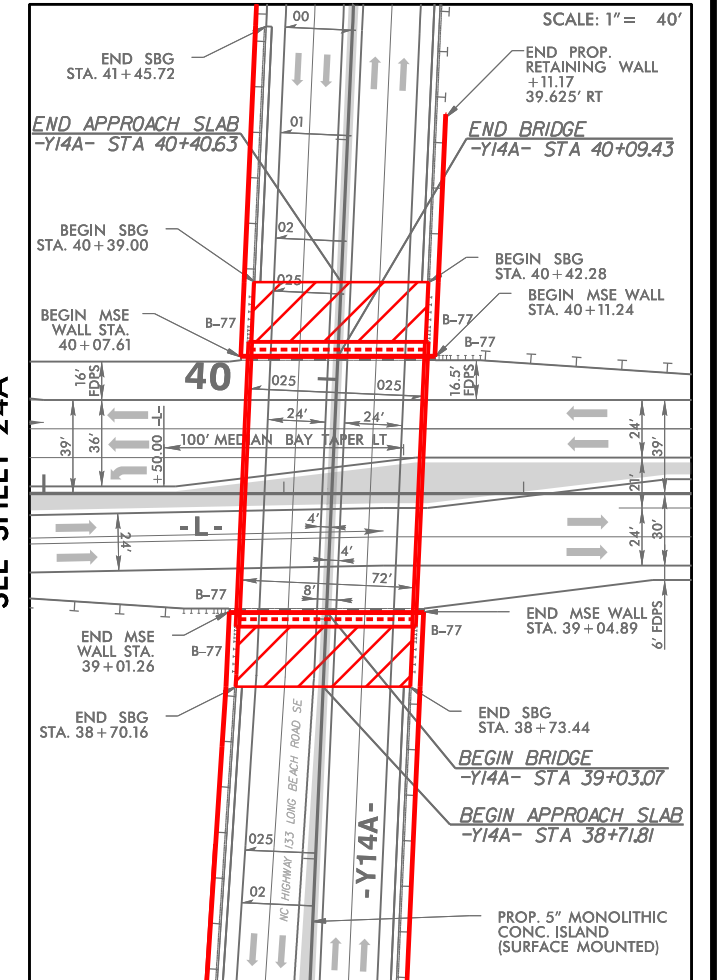

**MATCH LINE -L- STA 323+00.00
SEE SHEET 23**

**MATCH LINE -L- STA 333+50.00
SEE SHEET 24A**

MATCH LINE -Y14A- STA 35+50.00
SEE SHEET 35

MATCH LINE -Y14A- STA 43+50.00
SEE SHEET 36


6/23/16

5	10	PROJ. REFERENCE NO.	SHEET NO.
		R-5021	
PERMIT DRAWING SHEET 64 OF 95			

150 140 130 120 110 100 90 80 70 60 50 40 30 20 10 0 10 20 30 40 50 60 70 80 90 100 110 120 130

WETLAND CROSS SECTIONS

SITE 42
-L- 324 + 24.00

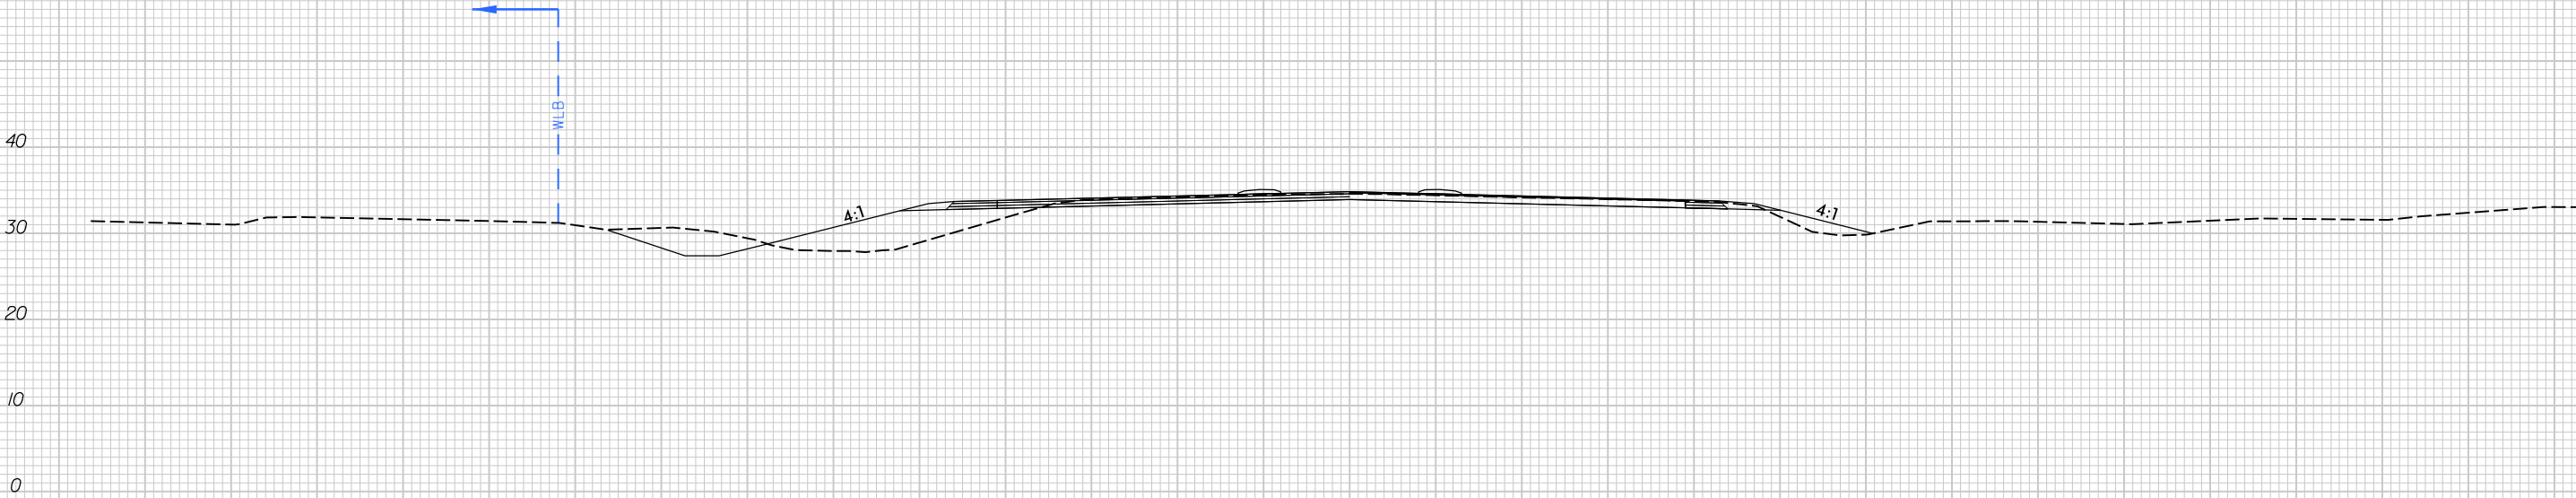






SCALE
1"=20' HORIZONTAL
1"=20' VERTICAL


BRUNSWICK COUNTY
PROJECT: R-5021
NC 211
FROM SR 1500 (MIDWAY RD.)
TO NC 87

5/15/2018
H:\Drawings\R-5021-hyd-prm-xpl.dgn
11:18

150 140 130 120 110 100 90 80 70 60 50 40 30 20 10 0 10 20 30 40 50 60 70 80 90 100

PERMIT DRAWING
SHEET 65 OF 95

 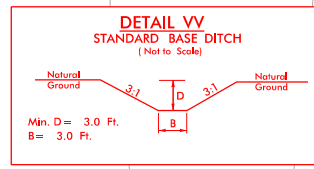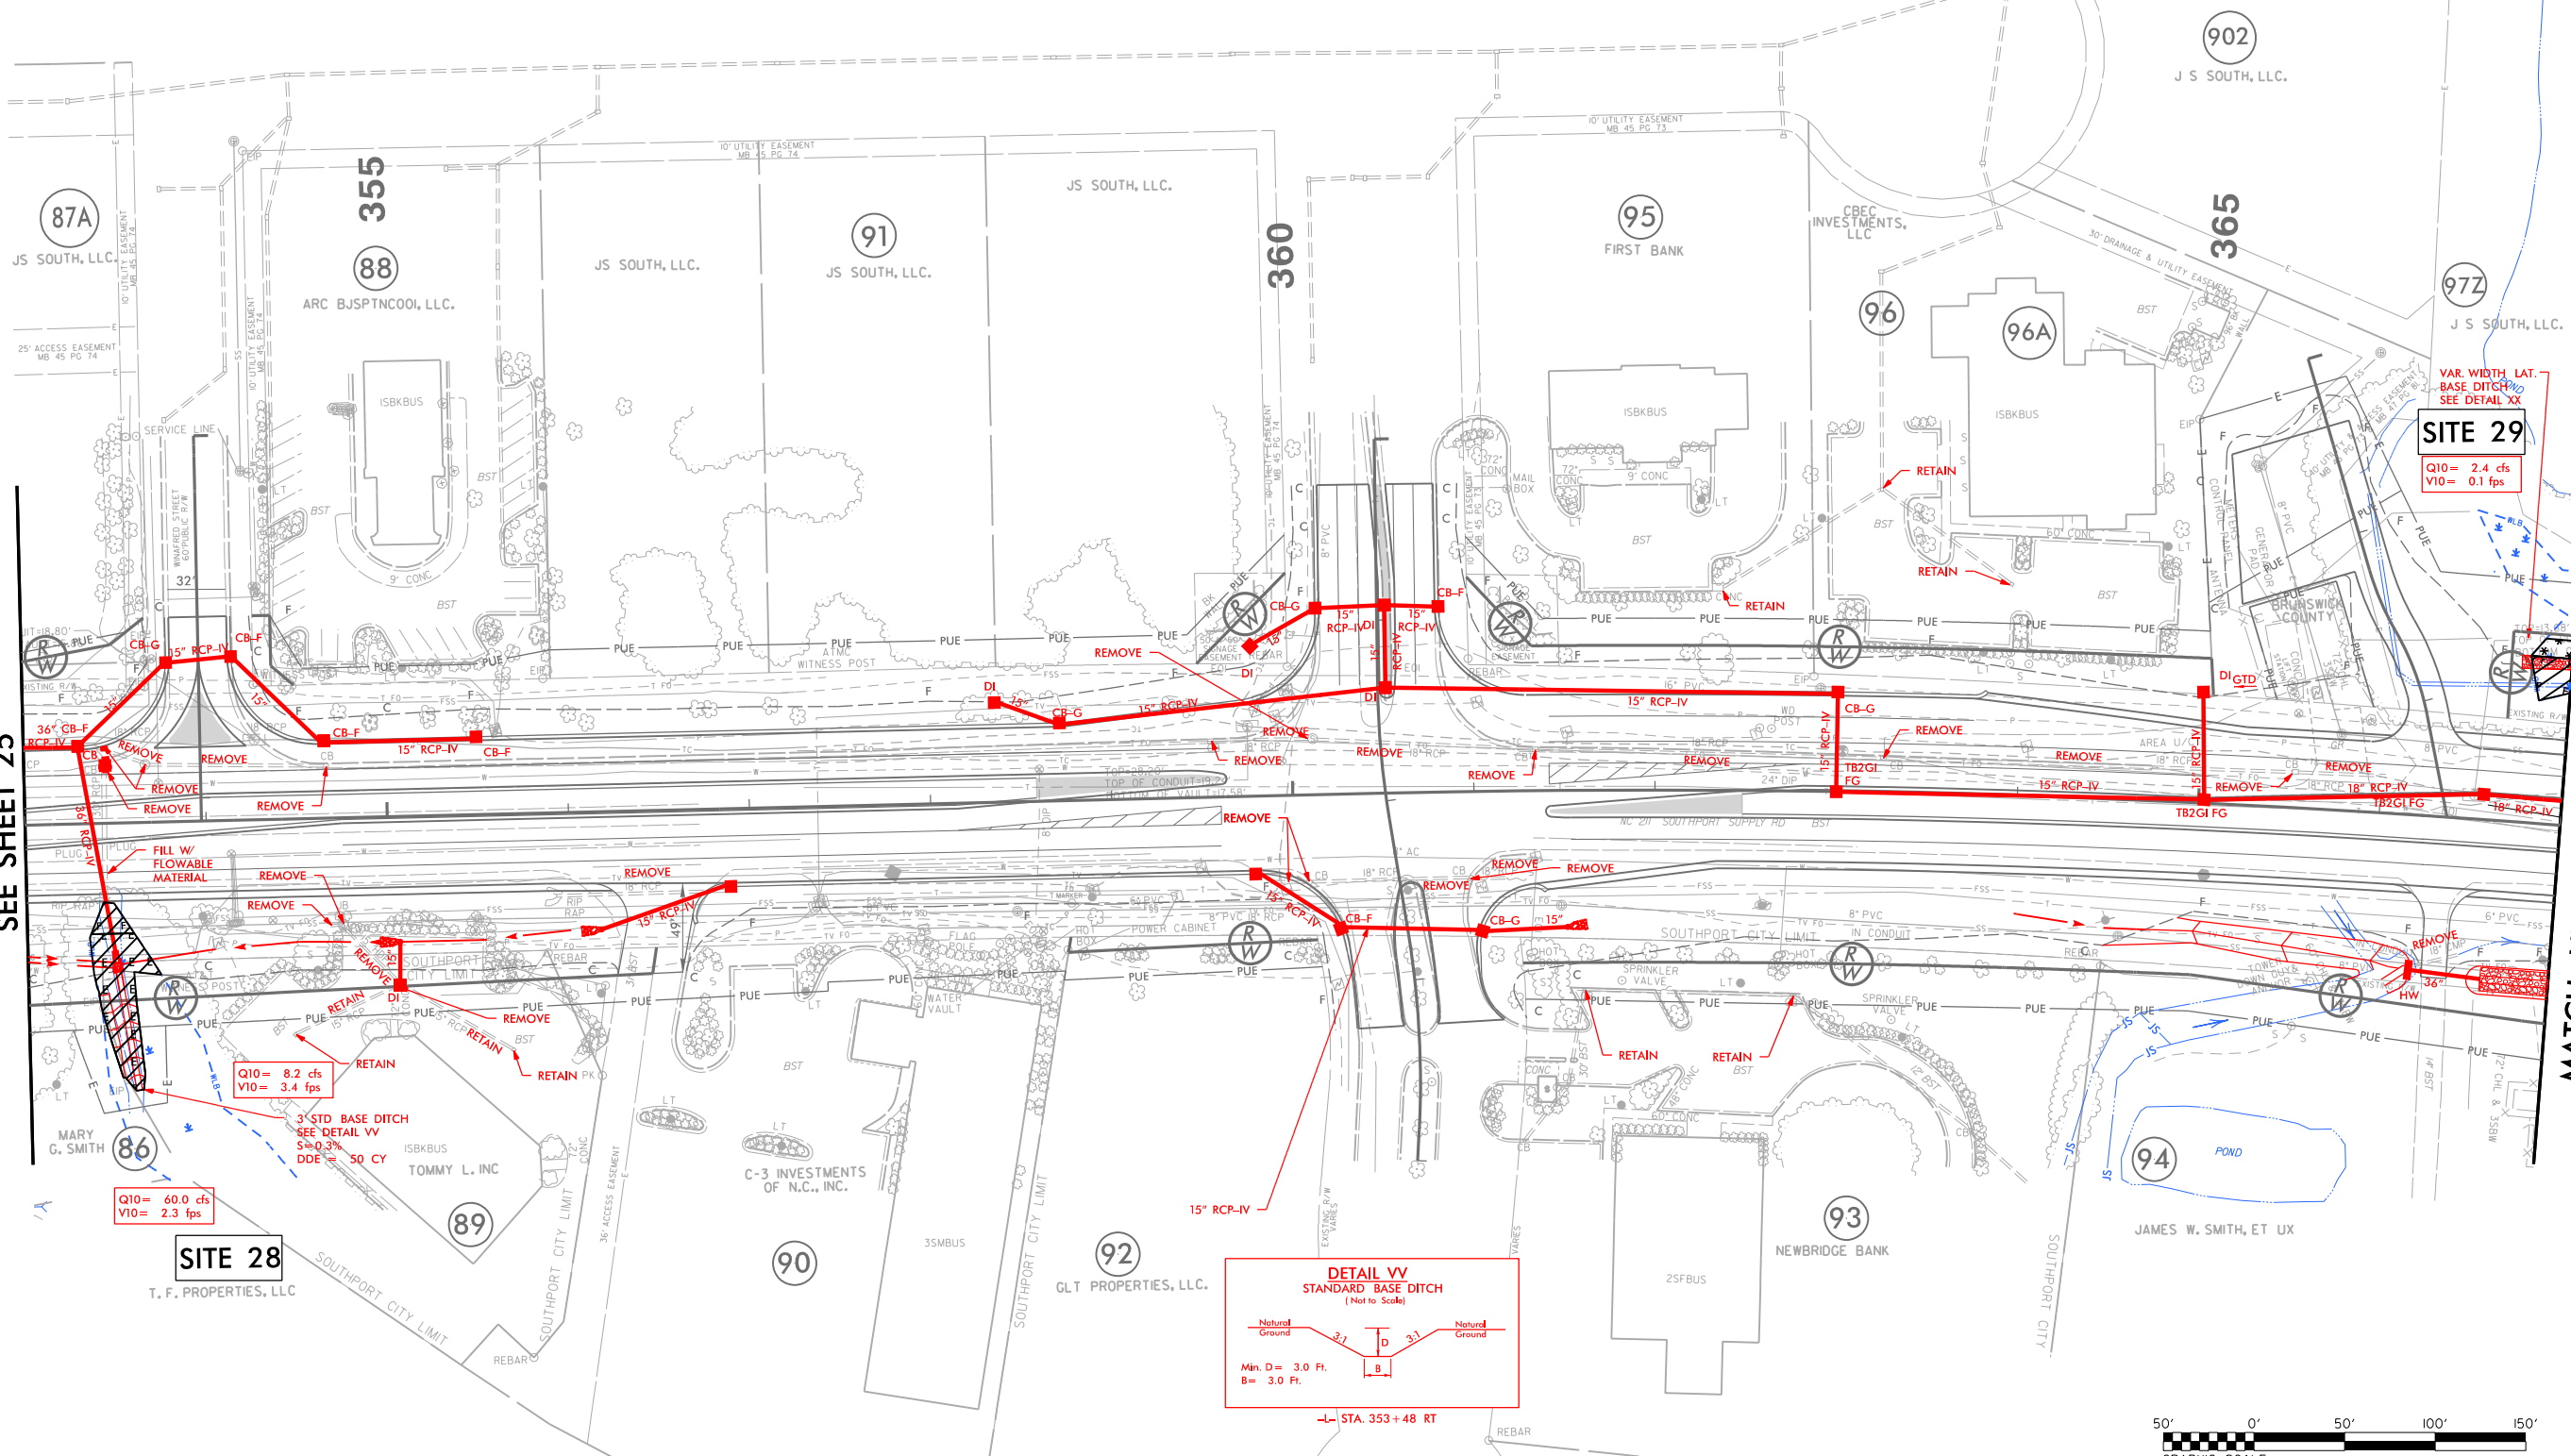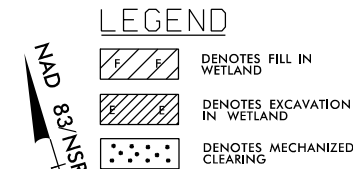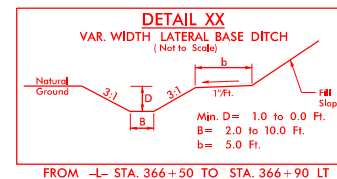

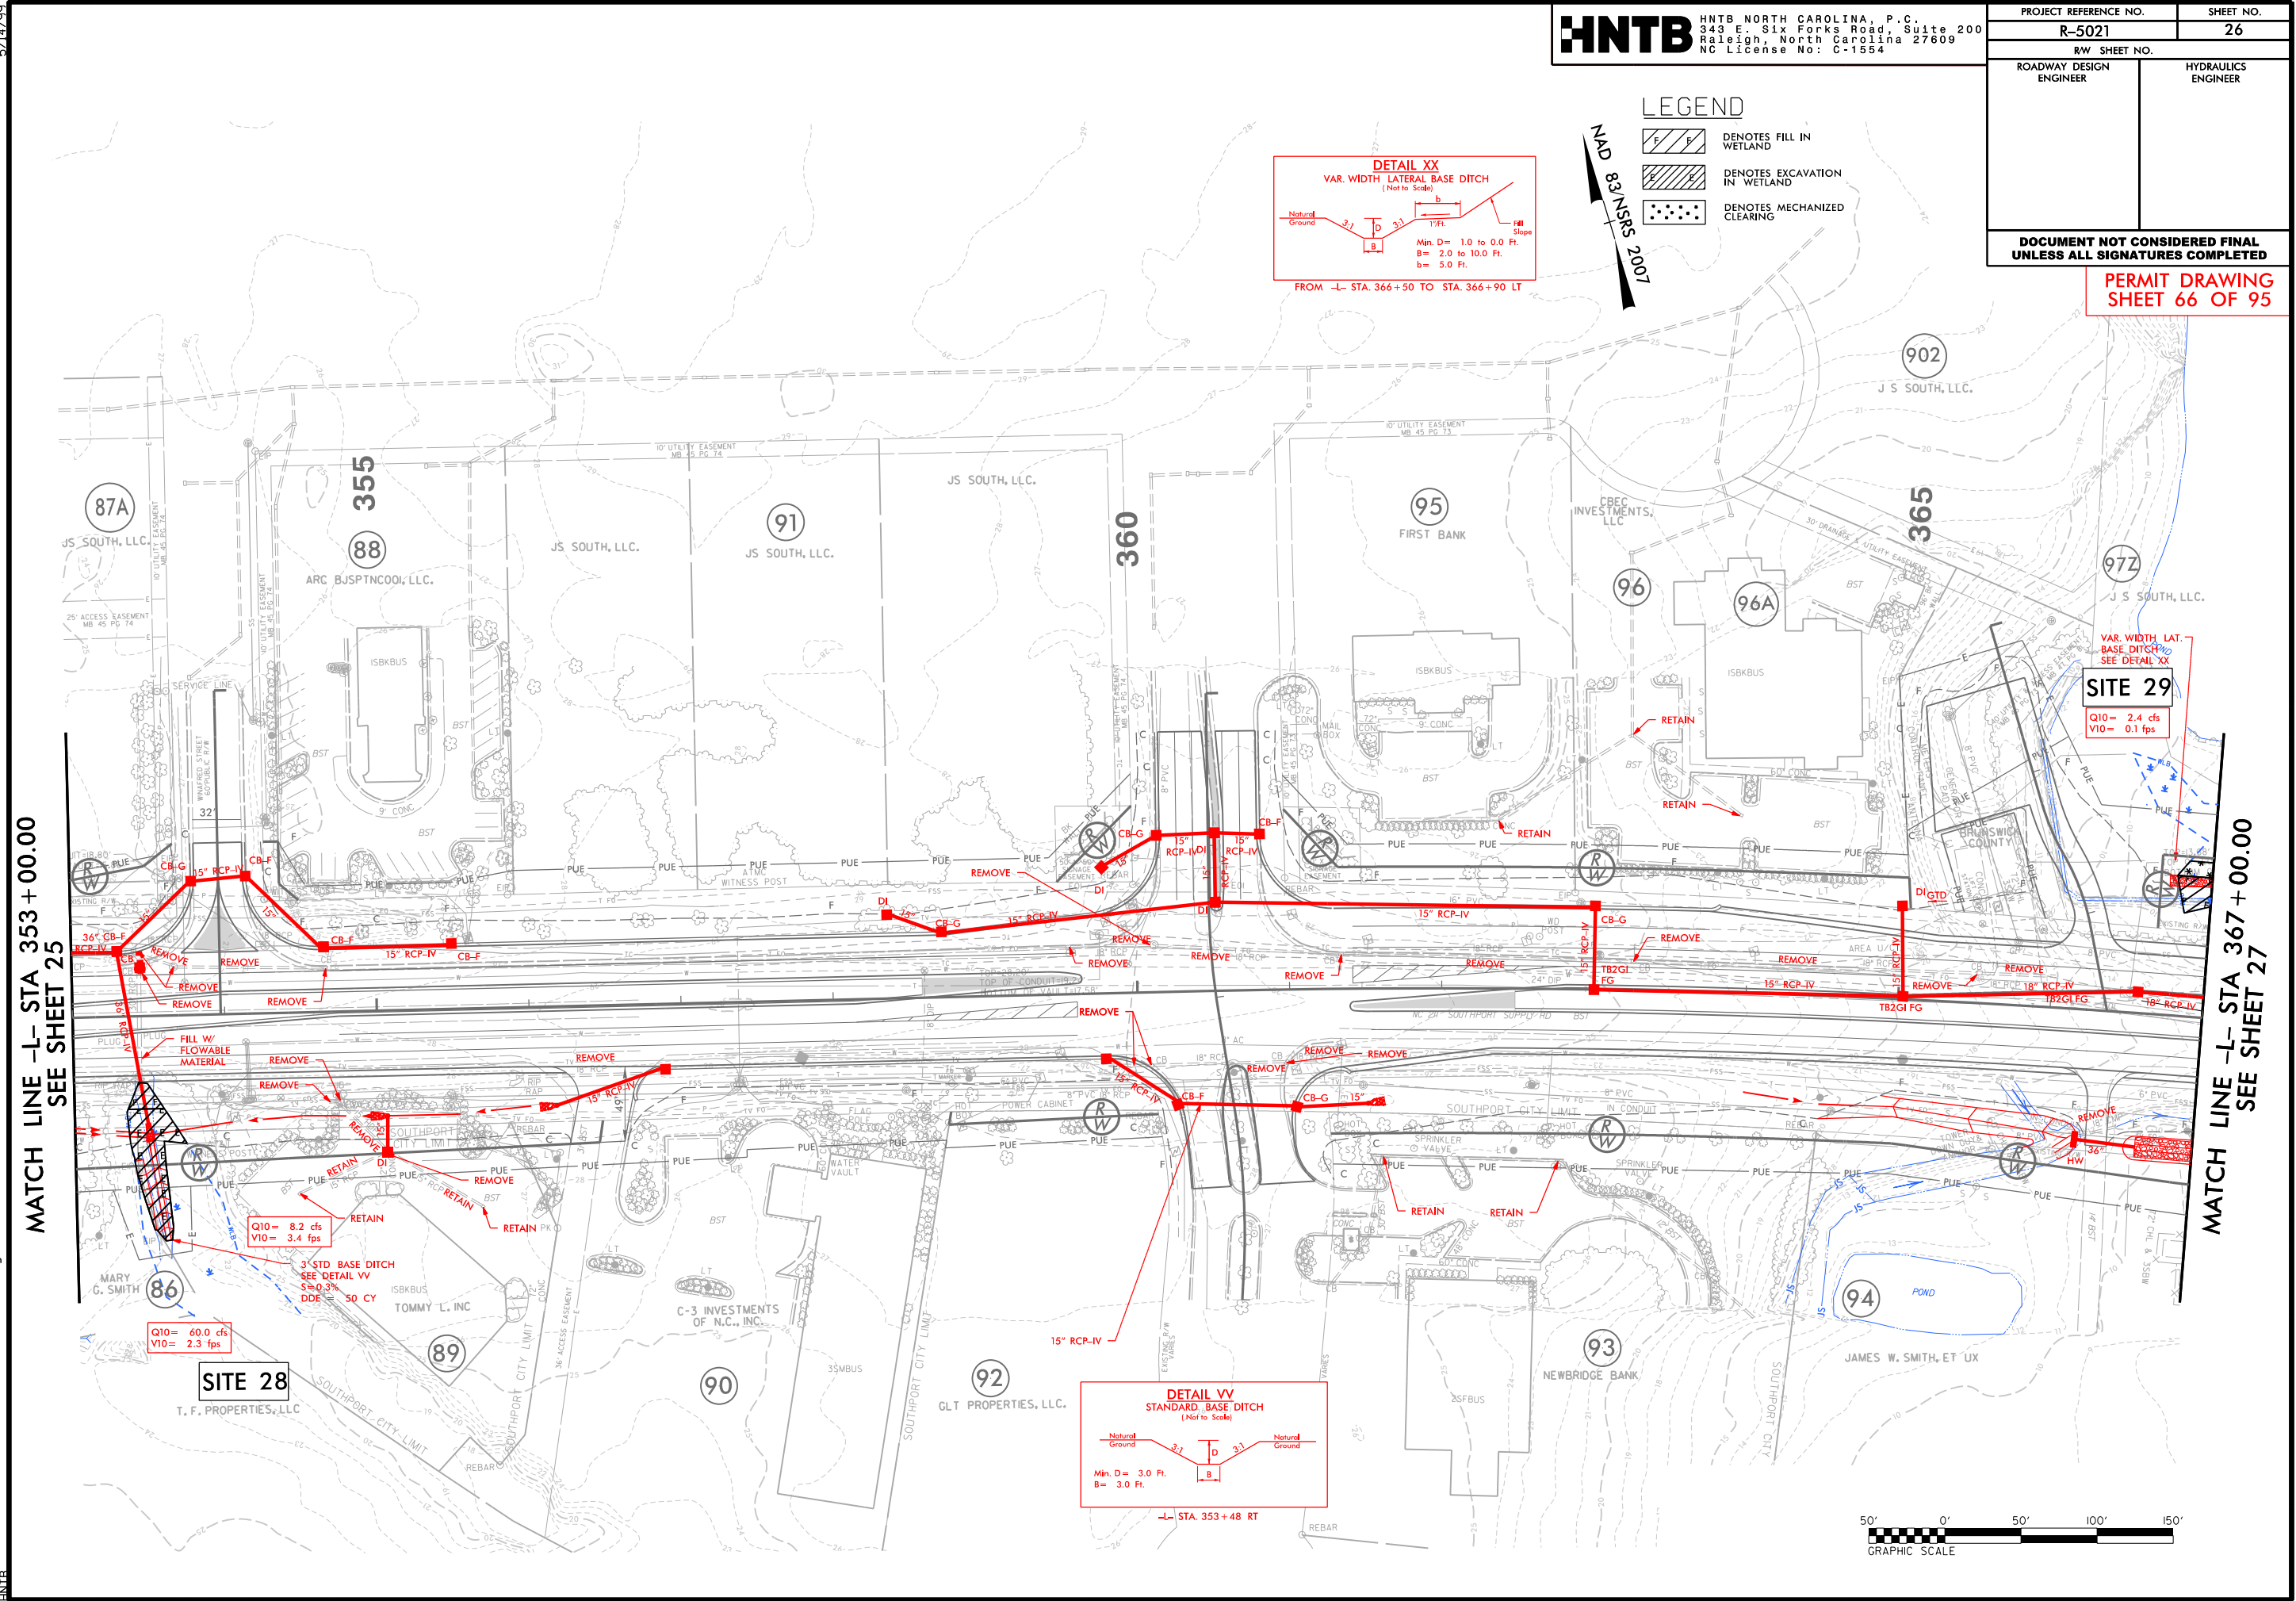


6/23/16

510		PROJ. REFERENCE NO.	SHEET NO.
		R-5021	
		PERMIT DRAWING SHEET 67 OF 95	

150 140 130 120 110 100 90 80 70 60 50 40 30 20 10 0 10 20 30 40 50 60 70 80 90 100 110 120 130

WETLAND CROSS SECTIONS


SITE 28
-L- 353 + 50.00





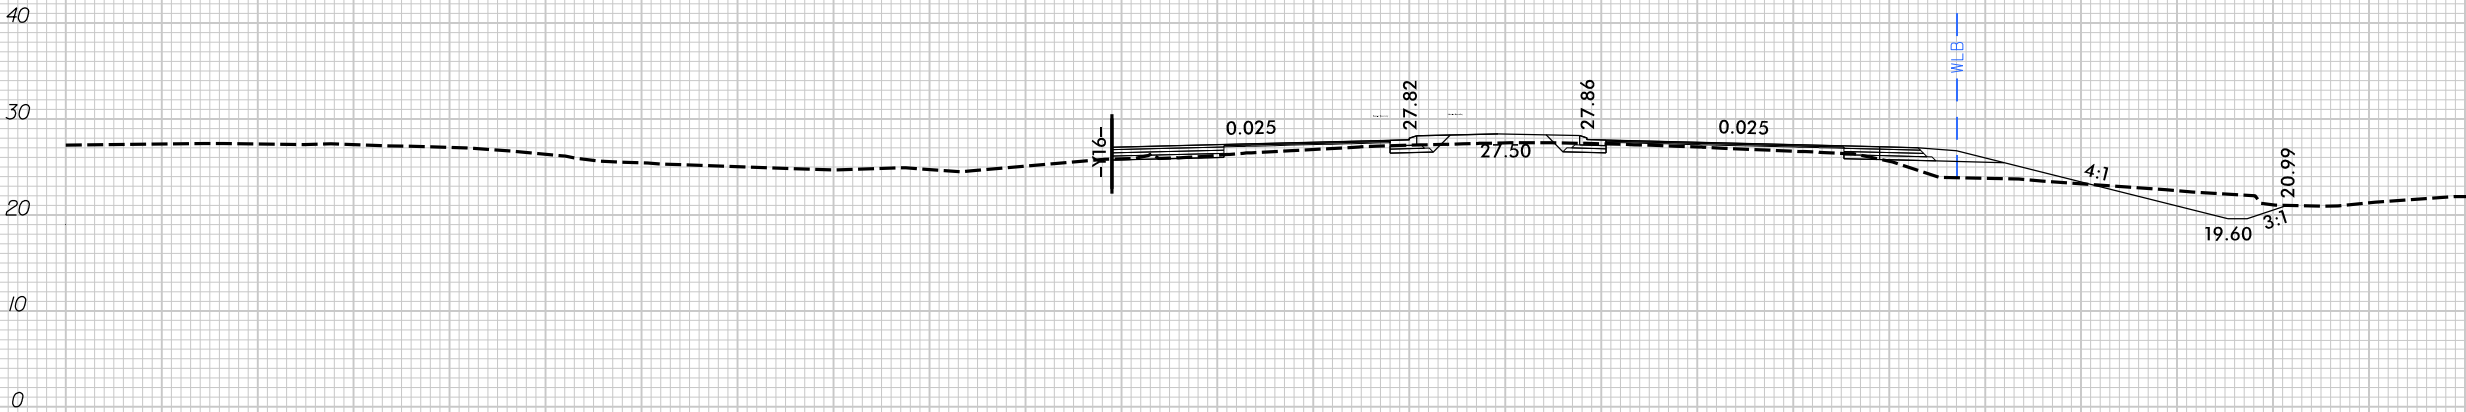


SCALE
1"=20' HORIZONTAL
1"=20' VERTICAL

BRUNSWICK COUNTY
PROJECT: R-5021
NC 211
FROM SR 1500 (MIDWAY RD.)
TO NC 87

150 140 130 120 110 100 90 80 70 60 50 40 30 20 10 0 10 20 30 40 50 60 70 80 90 100

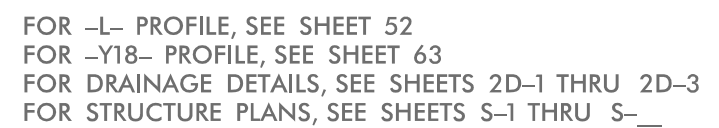

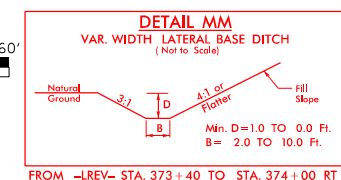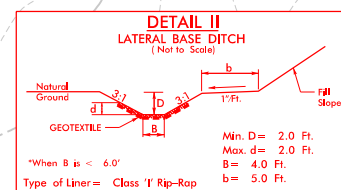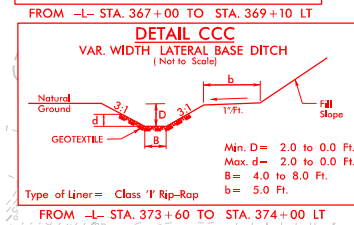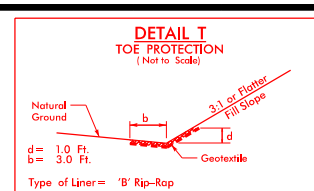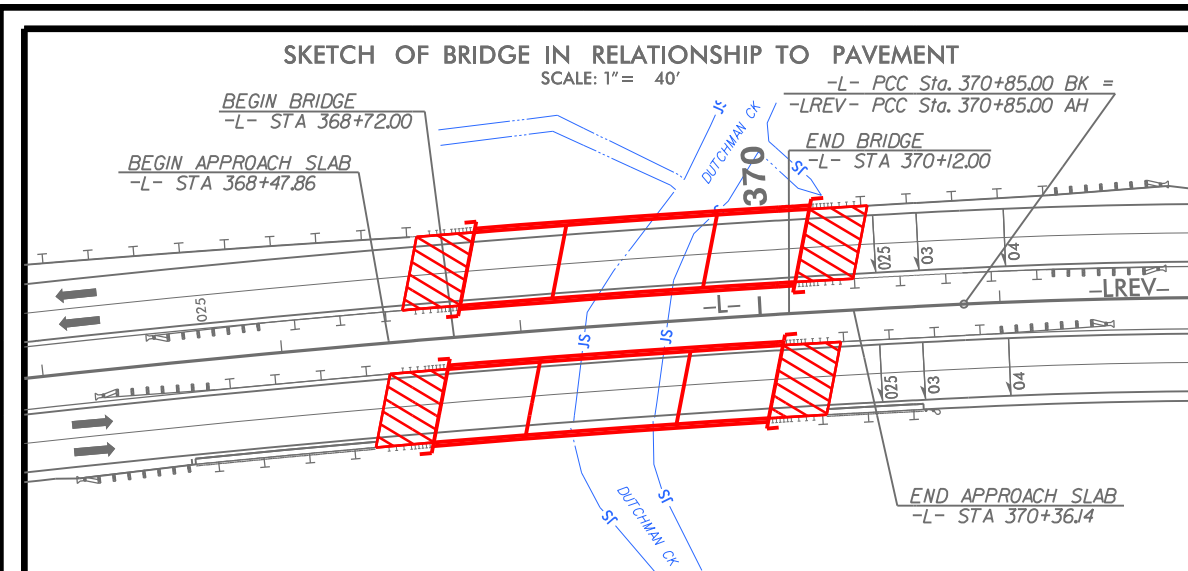

HNTB

HNTB NORTH CAROLINA, P.C.
343 E. Six Forks Road, Suite 200
Raleigh, North Carolina 27609
NC License No: C-1554

PROJECT REFERENCE NO.	SHEET NO.
-----------------------	-----------

R-5021

27

RW SHEET NO.

ROADWAY DESIGN

ENGINEER



HYDRAULICS

ENGINEER

**DOCUMENT NOT CONSIDERED FINAL
UNLESS ALL SIGNATURES COMPLETED**

PERMIT DRAWING
SHEET 69 OF 95

LEGEND

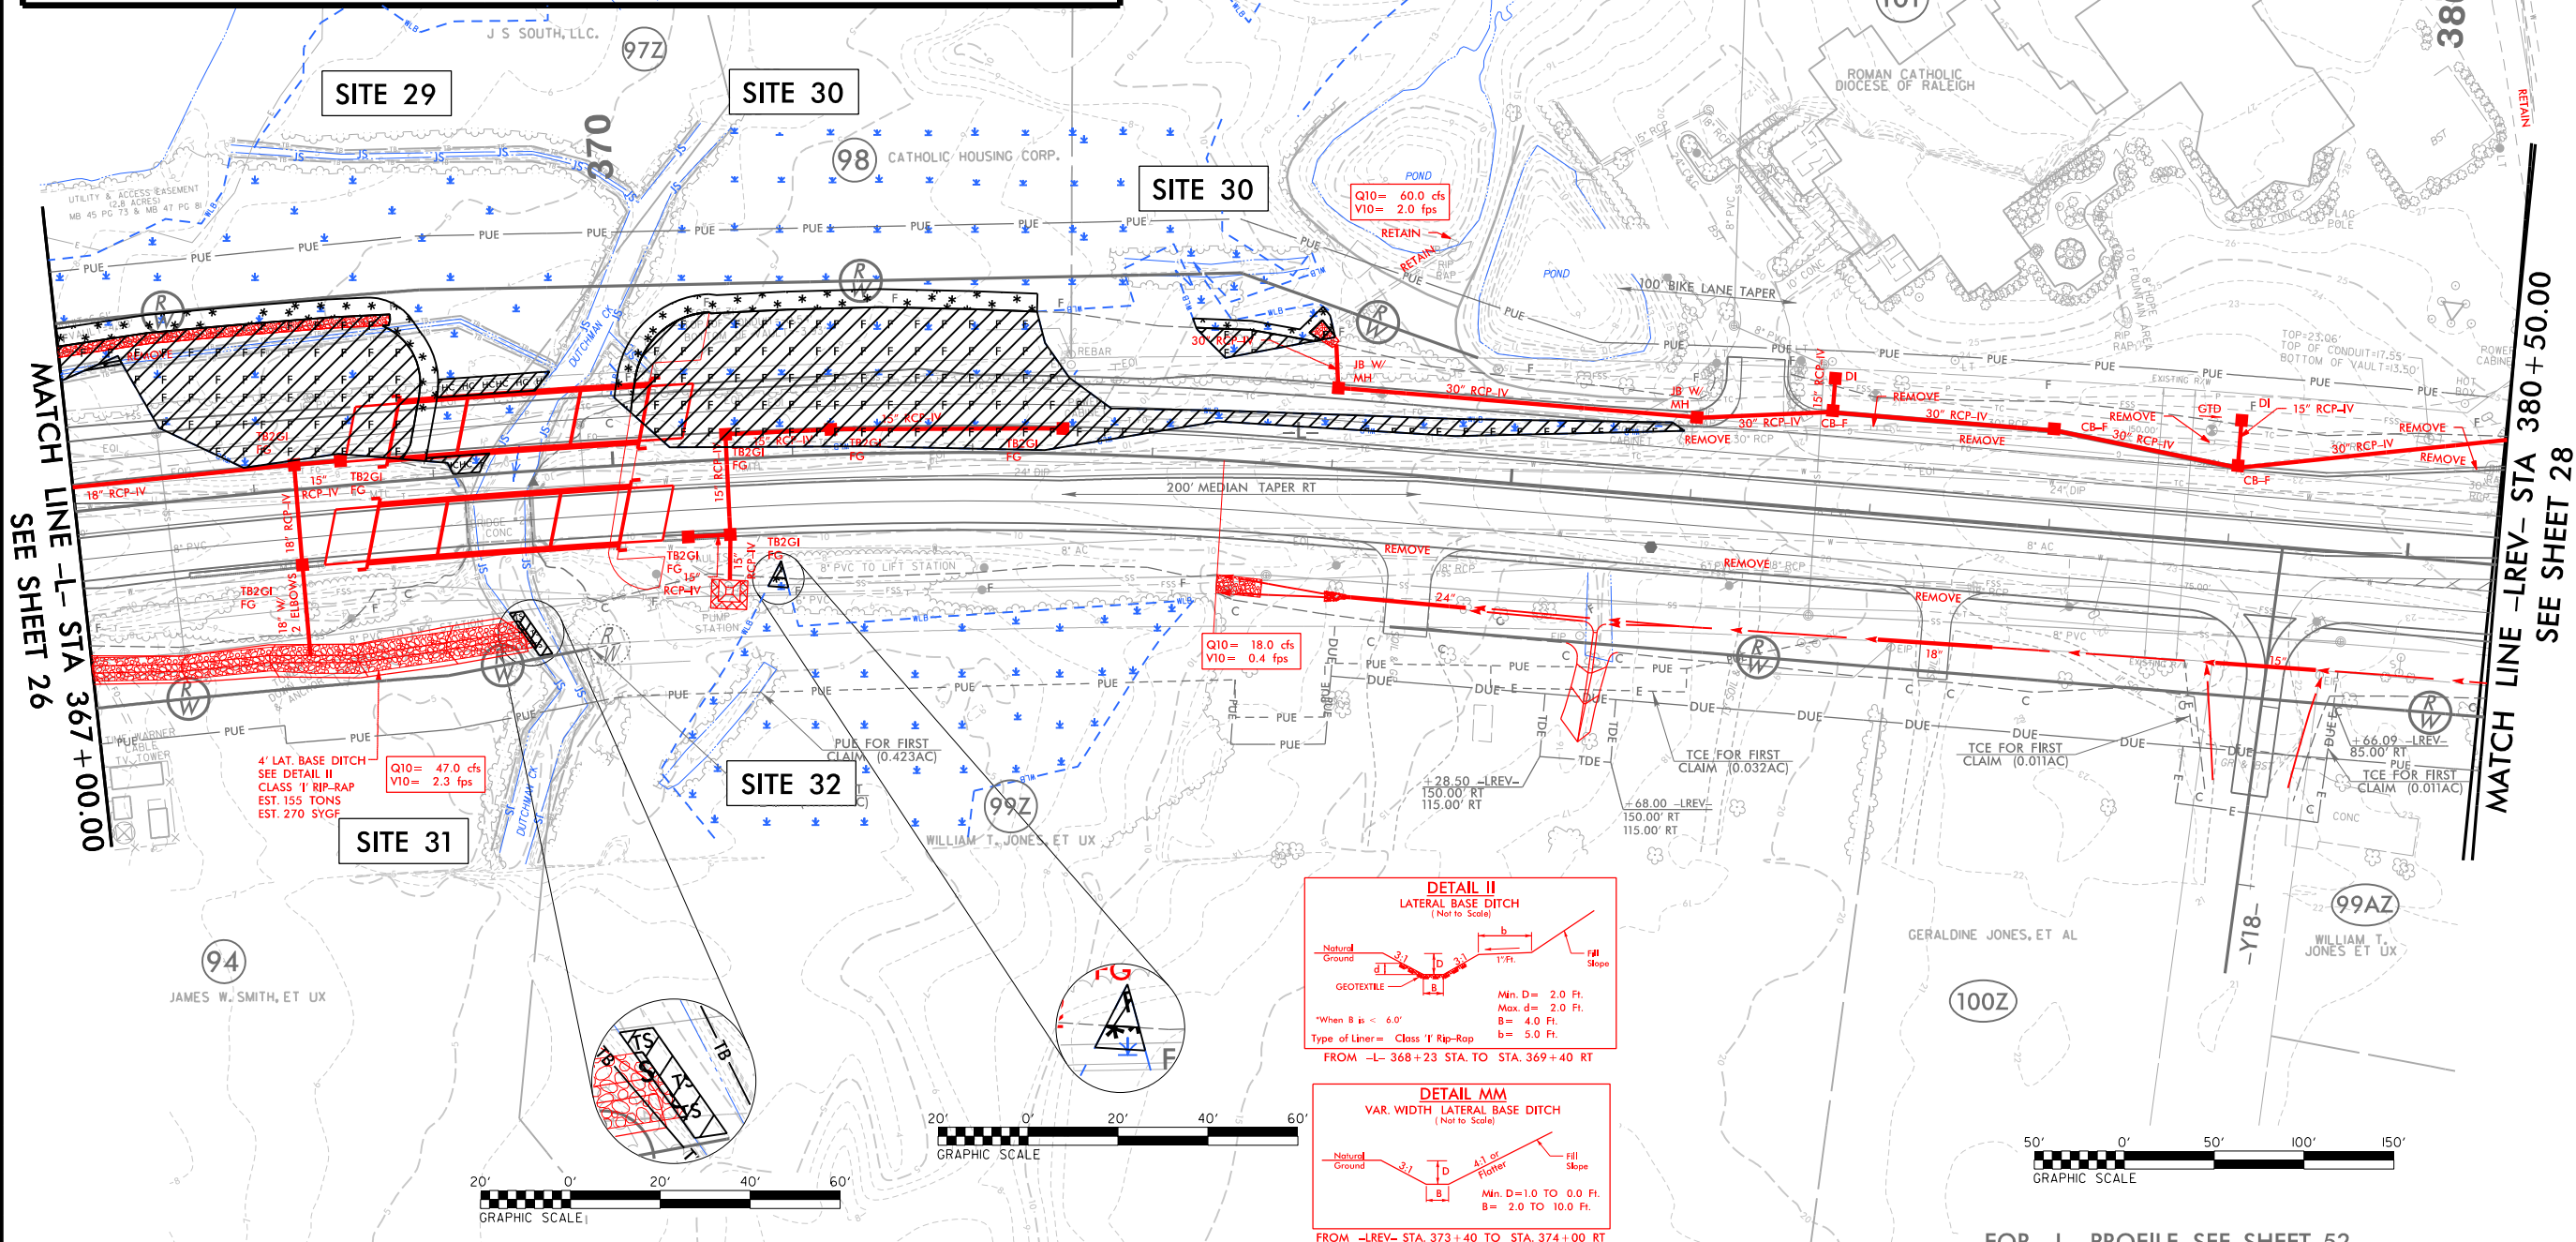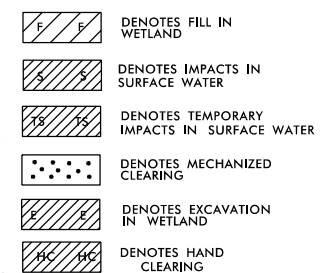

NOTE:

1. ALL DRIVEWAY RADII ARE 20' UNLESS NOTED ON PLANS.
2. PAVED TURNOUTS FOR SHOULDER SECTION SHOULD EXTEND 50' UNLESS NOTED ON PLANS.


FOR -L- PROFILE, SEE SHEET 52
FOR -Y18- PROFILE, SEE SHEET 63
FOR DRAINAGE DETAILS, SEE SHEETS 2D-1 THRU 2D-3
FOR STRUCTURE PLANS, SEE SHEETS S-1 THRU S-

6/23/16

150 140 130 120 110 100 90 80 70 60 50 40 30 20 10 0 10 20 30 40 50 60 70 80 90 100 110 120 130

WETLAND CROSS SECTIONS

SITE 29
-L- 368 + 00.00

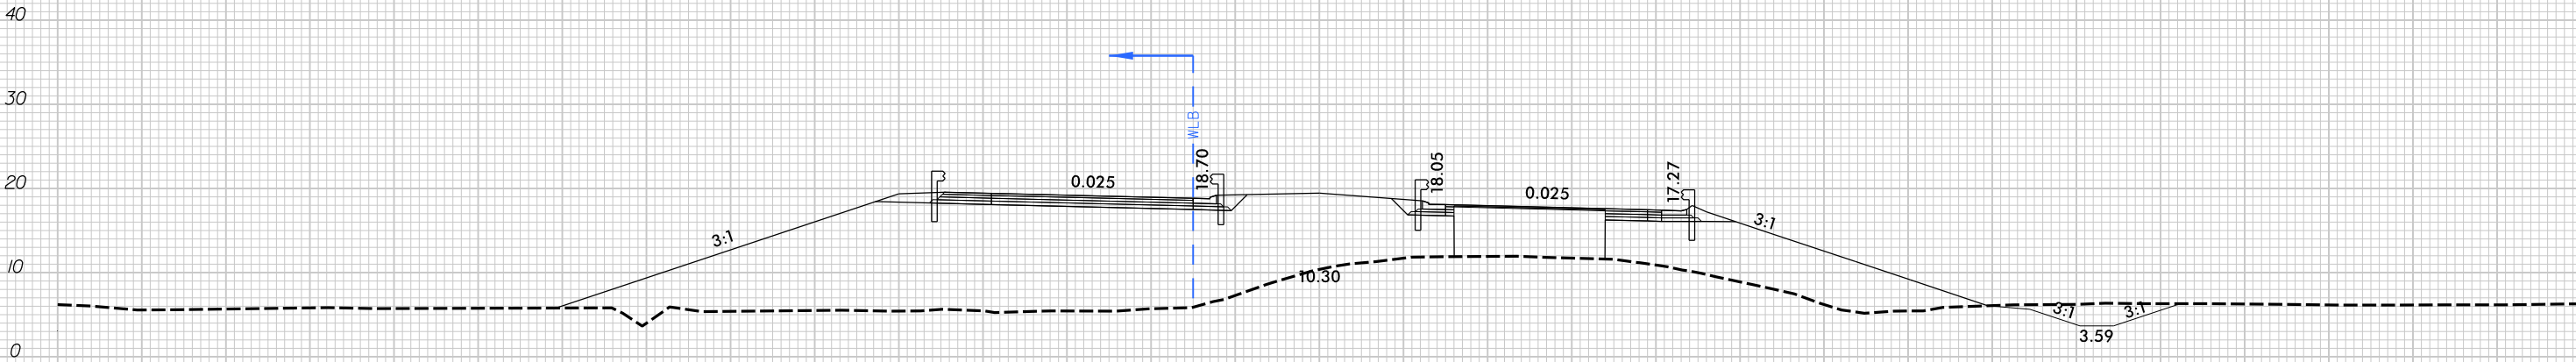

SCALE
1"=20' HORIZONTAL
1"=20' VERTICAL

BRUNSWICK COUNTY
PROJECT: R-5021
NC 211
FROM SR 1500 (MIDWAY RD.)
TO NC 87

150 140 130 120 110 100 90 80 70 60 50 40 30 20 10 0 10 20 30 40 50 60 70 80 90 10


6/23/16


150 140 130 120 110 100 90 80 70 60 50 40 30 20 10 0 10 20 30 40 50 60 70 80 90 100 110 120 130

WETLAND CROSS SECTIONS

SITE 30

-L- 371+50

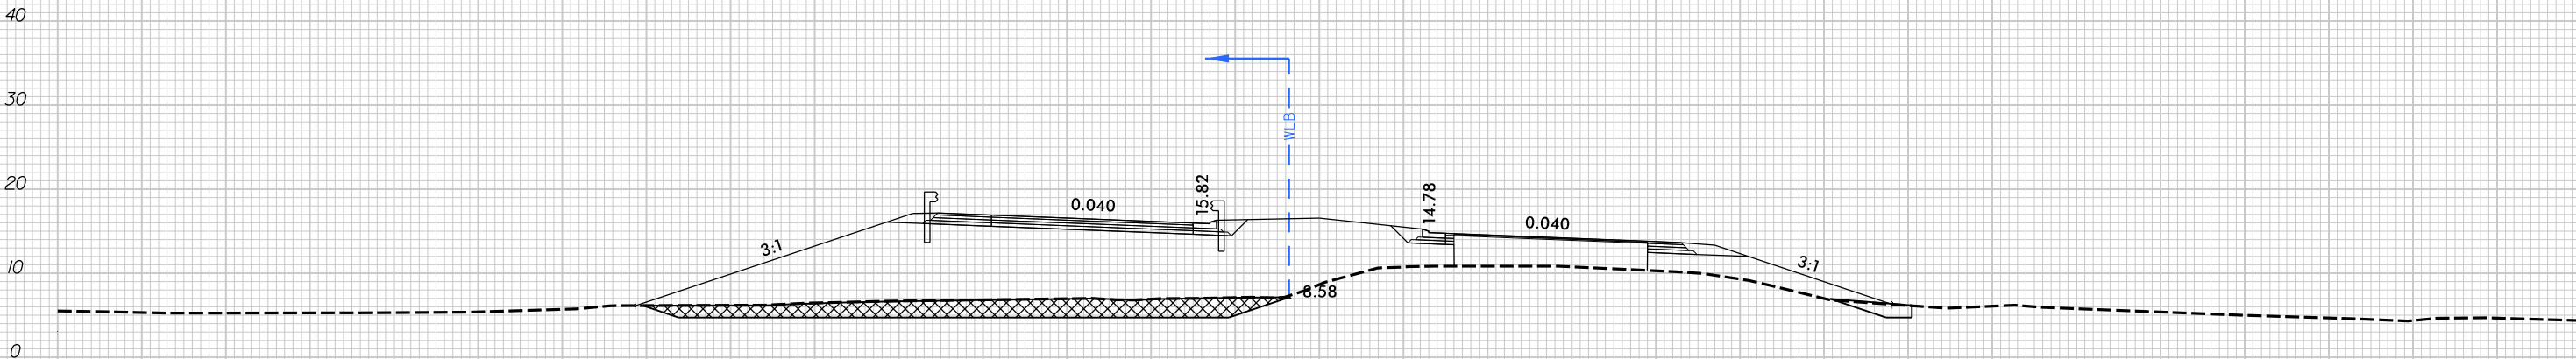

  UNDERCUT
EXCAVATION

SCALE
1"=20' HORIZONTAL
1"=20' VERTICAL

BRUNSWICK COUNTY
PROJECT: R-5021
NC 211
FROM SR 1500 (MIDWAY RD.)
TO NC 87

150 140 130 120 110 100 90 80 70 60 50 40 30 20 10 0 10 20 30 40 50 60 70 80 90 100


6/23/16

150 140 130 120 110 100 90 80 70 60 50 40 30 20 10 0 10 20 30 40 50 60 70 80 90 100 110 120 130

WETLAND CROSS SECTIONS

SITE 32

-L- 370+88

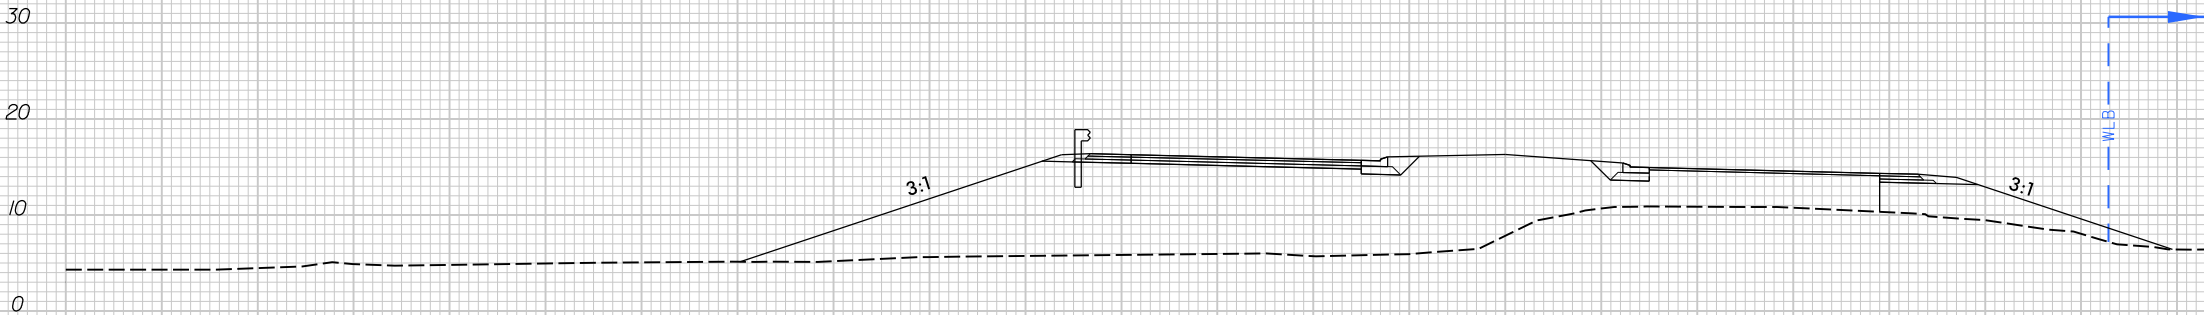

SCALE
1"=20' HORIZONTAL
1"=20' VERTICAL

BRUNSWICK COUNTY
PROJECT: R-5021
NC 211
FROM SR 1500 (MIDWAY RD.)
TO NC 87


150 140 130 120 110 100 90 80 70 60 50 40 30 20 10 0 10 20 30 40 50 60 70 80 90 100

5/14/99


5/8/2018 10:02:11 HYD_PERMIT_DRAWINGS_PSH27_73 of 95 BR_PFL.dgn

PROJECT REFERENCE NO.		SHEET NO.
ROADWAY DESIGN ENGINEER	HYDRAULICS ENGINEER	

PERMIT DRAWING
SHEET 73 OF 95

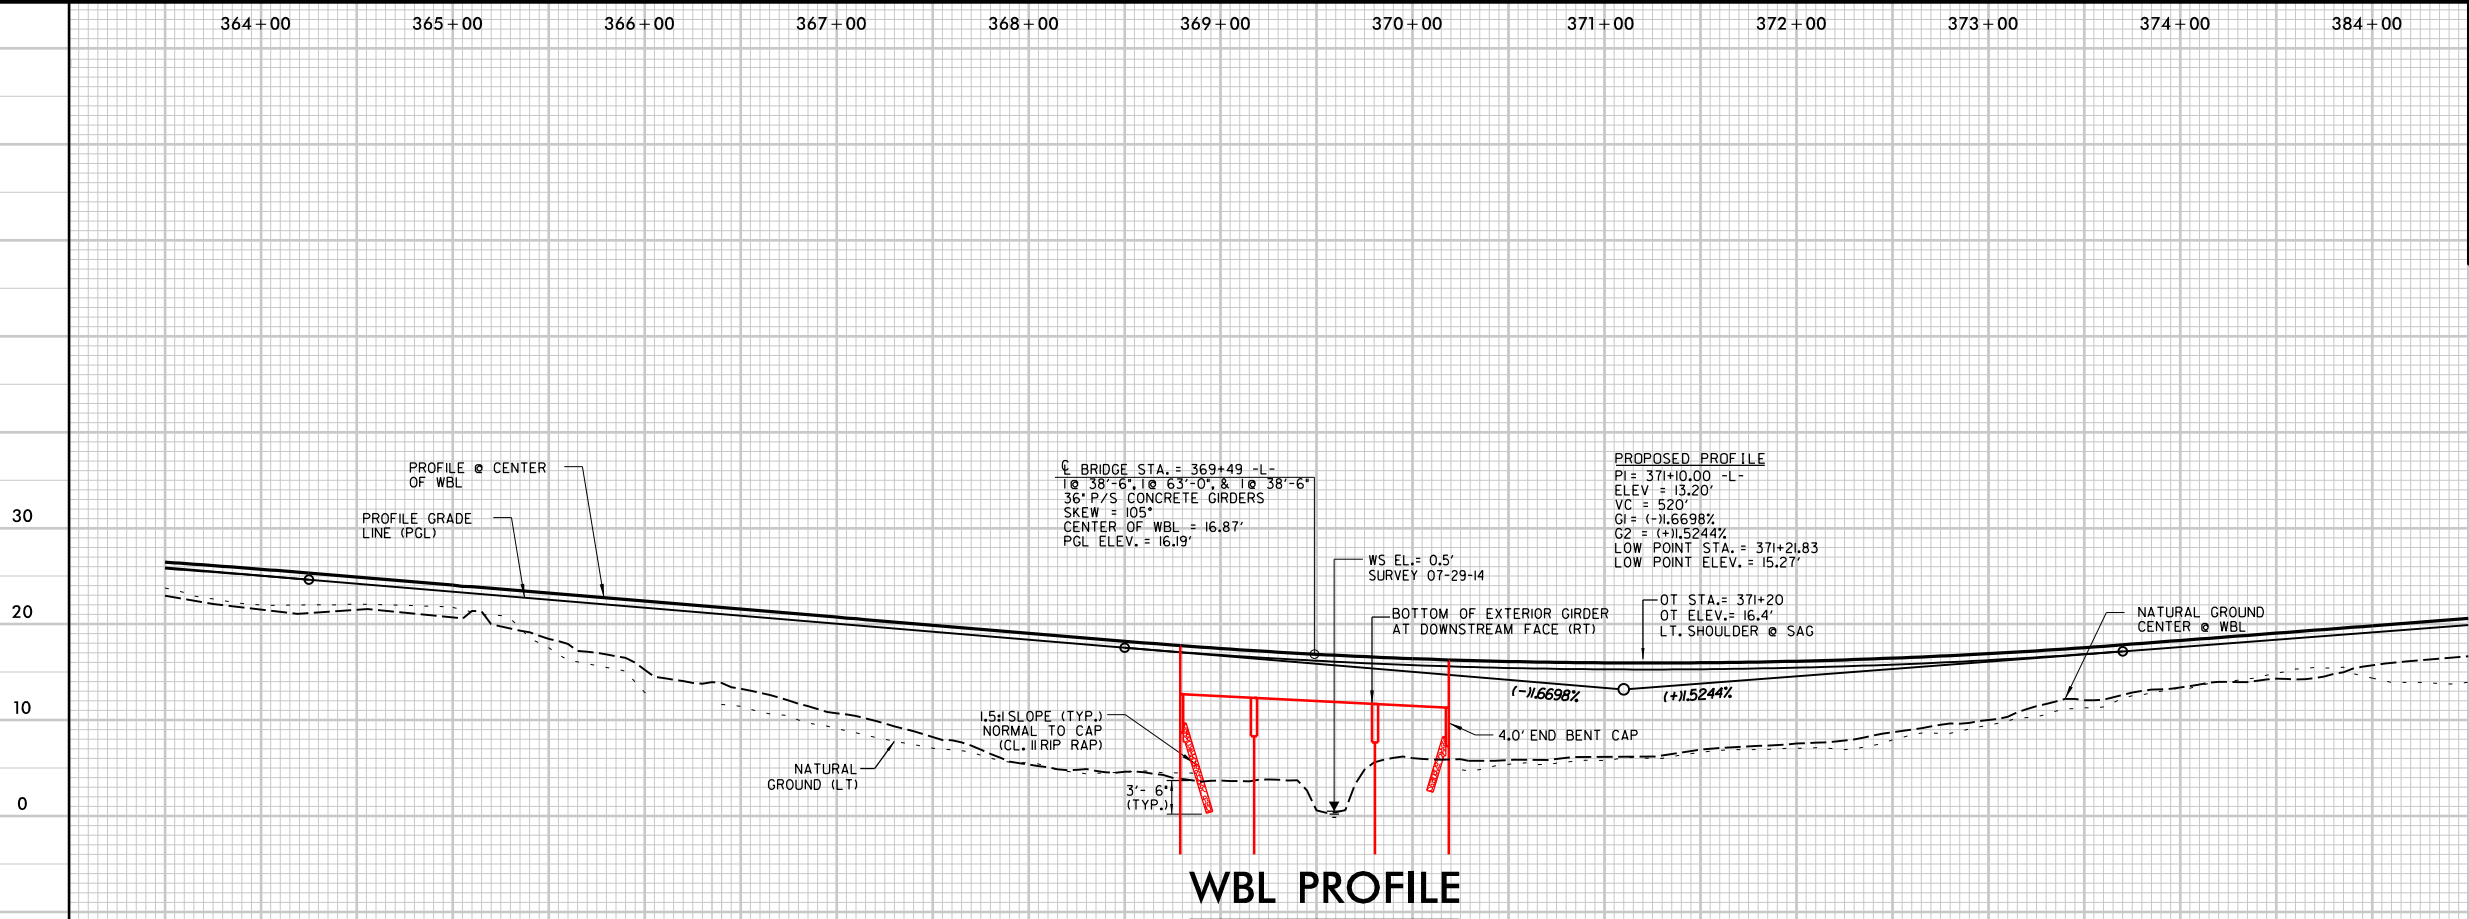

WBL PROFILE

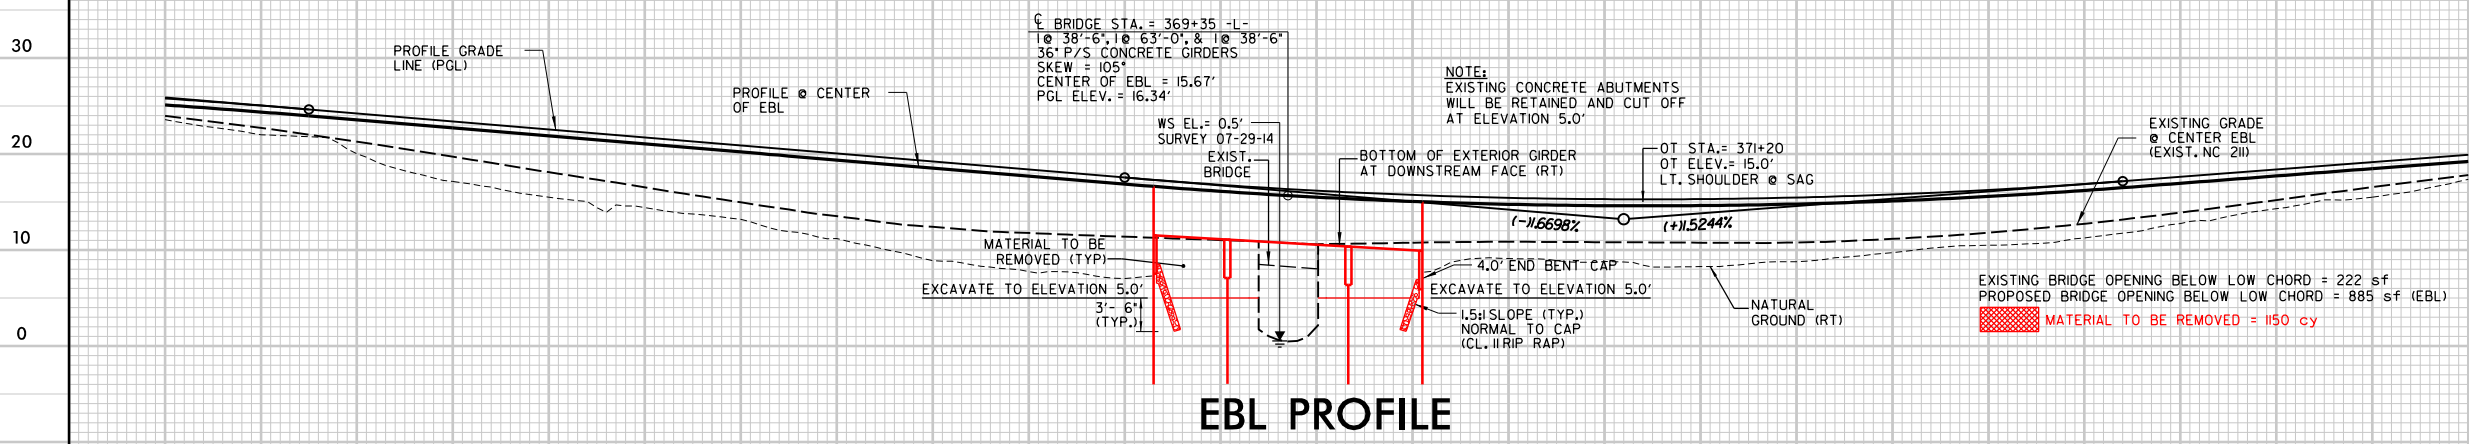

EBL PROFILE

SCALE
1"= 100' HORIZONTAL
1"= 5' VERTICAL

BRUNSWICK COUNTY
PROJECT: R-5021
SOUTHPORT - SOUTHPORT-SUPPLY RD.
FROM SUNSET HARBOR RD.
TO MIDWAY RD.

DO NOT DISTURB THE MONUMENT
"NCGS K216".

NAD 83/NSRS 2007

HNTB HNTB NORTH CAROLINA, P.C.
343 E. Six Forks Road, Suite 200
Raleigh, North Carolina 27609
NC License No: C-1554


PROJECT REFERENCE NO.	SHEET NO.
R-5021	31
RW SHEET NO.	
ROADWAY DESIGN ENGINEER	HYDRAULICS ENGINEER
DOCUMENT NOT CONSIDERED FINAL UNLESS ALL SIGNATURES COMPLETED	

PERMIT DRAWING
SHEET 74 OF 95

LEGEND

 DENOTES IMPACTS IN SURFACE WATER

 DENOTES TEMPORARY IMPACTS IN SURFACE WATER

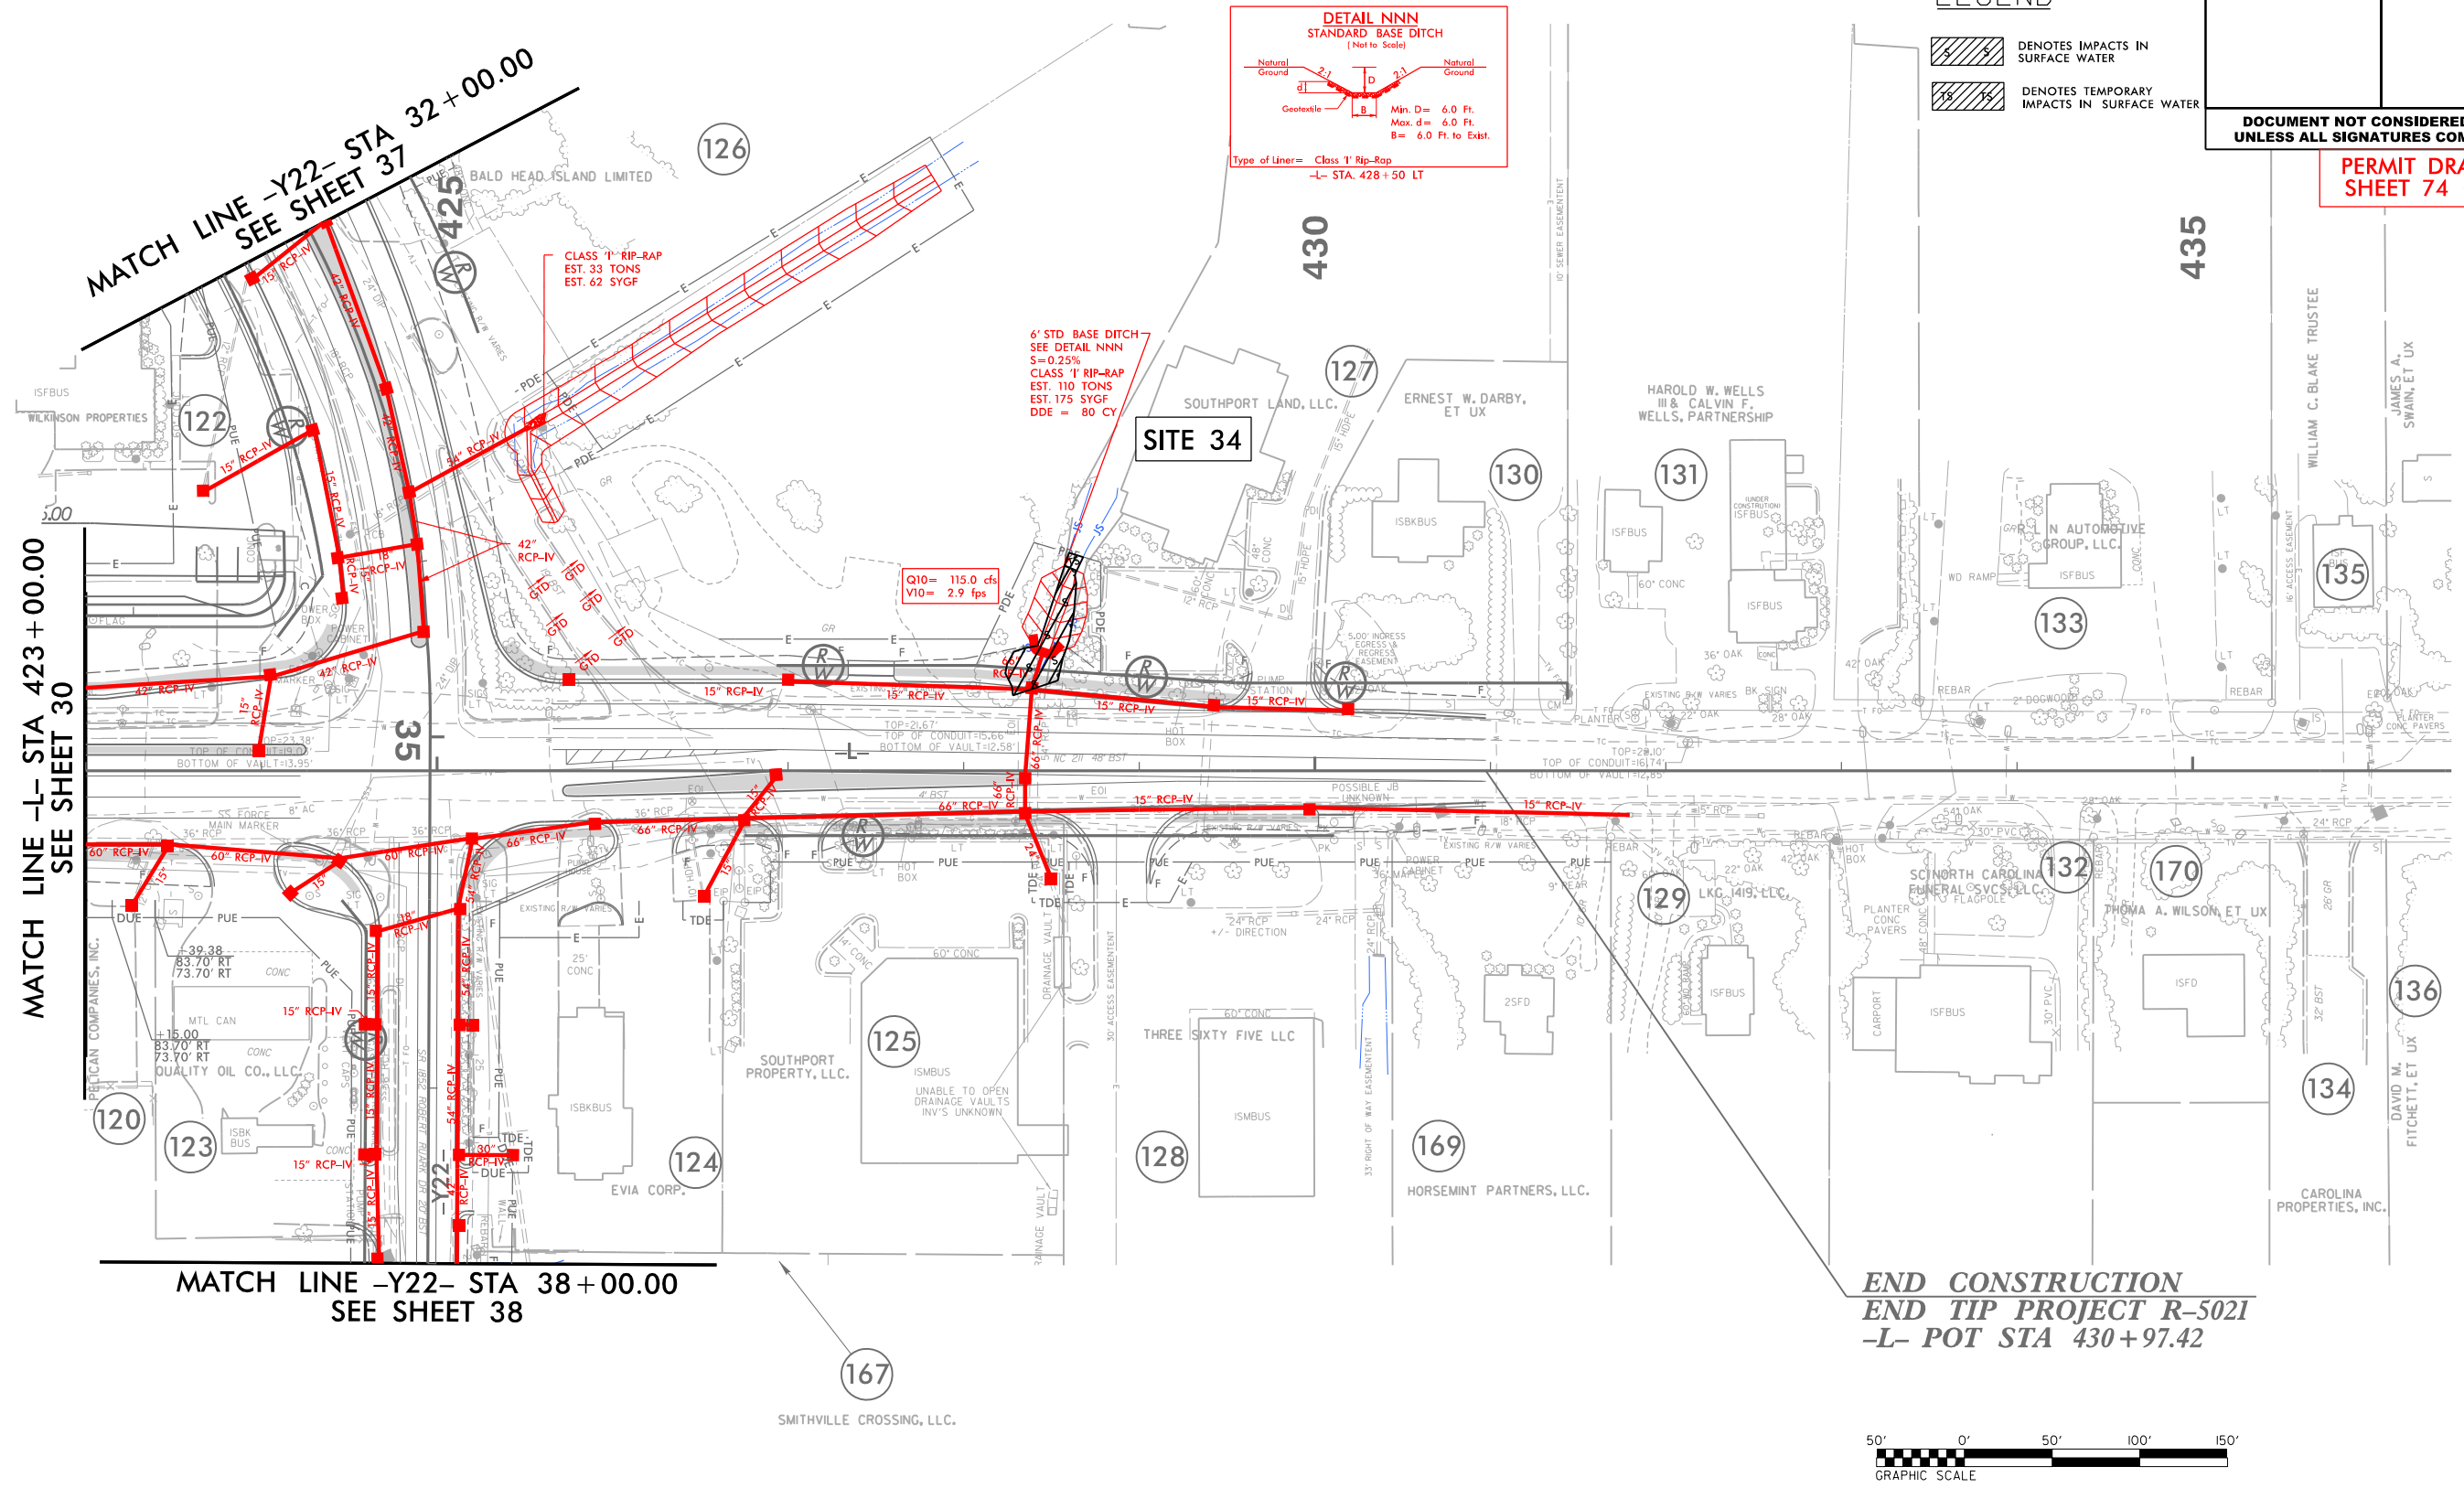

NOTE:

1. ALL DRIVEWAY RADII ARE 20' UNLESS NOTED ON PLANS.
2. PAVED TURNOUTS FOR SHOULDER SECTION SHOULD EXTEND 50' UNLESS NOTED ON PLANS.

FOR -L- PROFILE, SEE SHEET 54
FOR -Y22- PROFILE, SEE SHEET 66
FOR INTERSECTION DETAIL, SEE SHEET 2B-3
FOR DRAINAGE DETAILS, SEE SHEETS 2D-1 THRU 2D-3

5/14/99

5/15/2018
1.HYD.PERMIT.DRAWINGS.PSH31.75 OF 95.dgn
HNTB

DO NOT DISTURB THE MONUMENT
"NCGS K216".

NAD 83/NSRS 2007

HNTB

HNTB NORTH CAROLINA, P.C.
343 E. Six Forks Road, Suite 200
Raleigh, North Carolina 27609
NC License No: C-1554

PROJECT REFERENCE NO. SHEET NO.

R-5021

31

RW SHEET NO.

ROADWAY DESIGN
ENGINEER



HYDRAULICS
ENGINEER

DOCUMENT NOT CONSIDERED FINAL
UNLESS ALL SIGNATURES COMPLETED

PERMIT DRAWING
SHEET 75 OF 95

LEGEND

- 5' DENOTES IMPACTS IN
SURFACE WATER
- 15' DENOTES TEMPORARY
IMPACTS IN SURFACE WATER

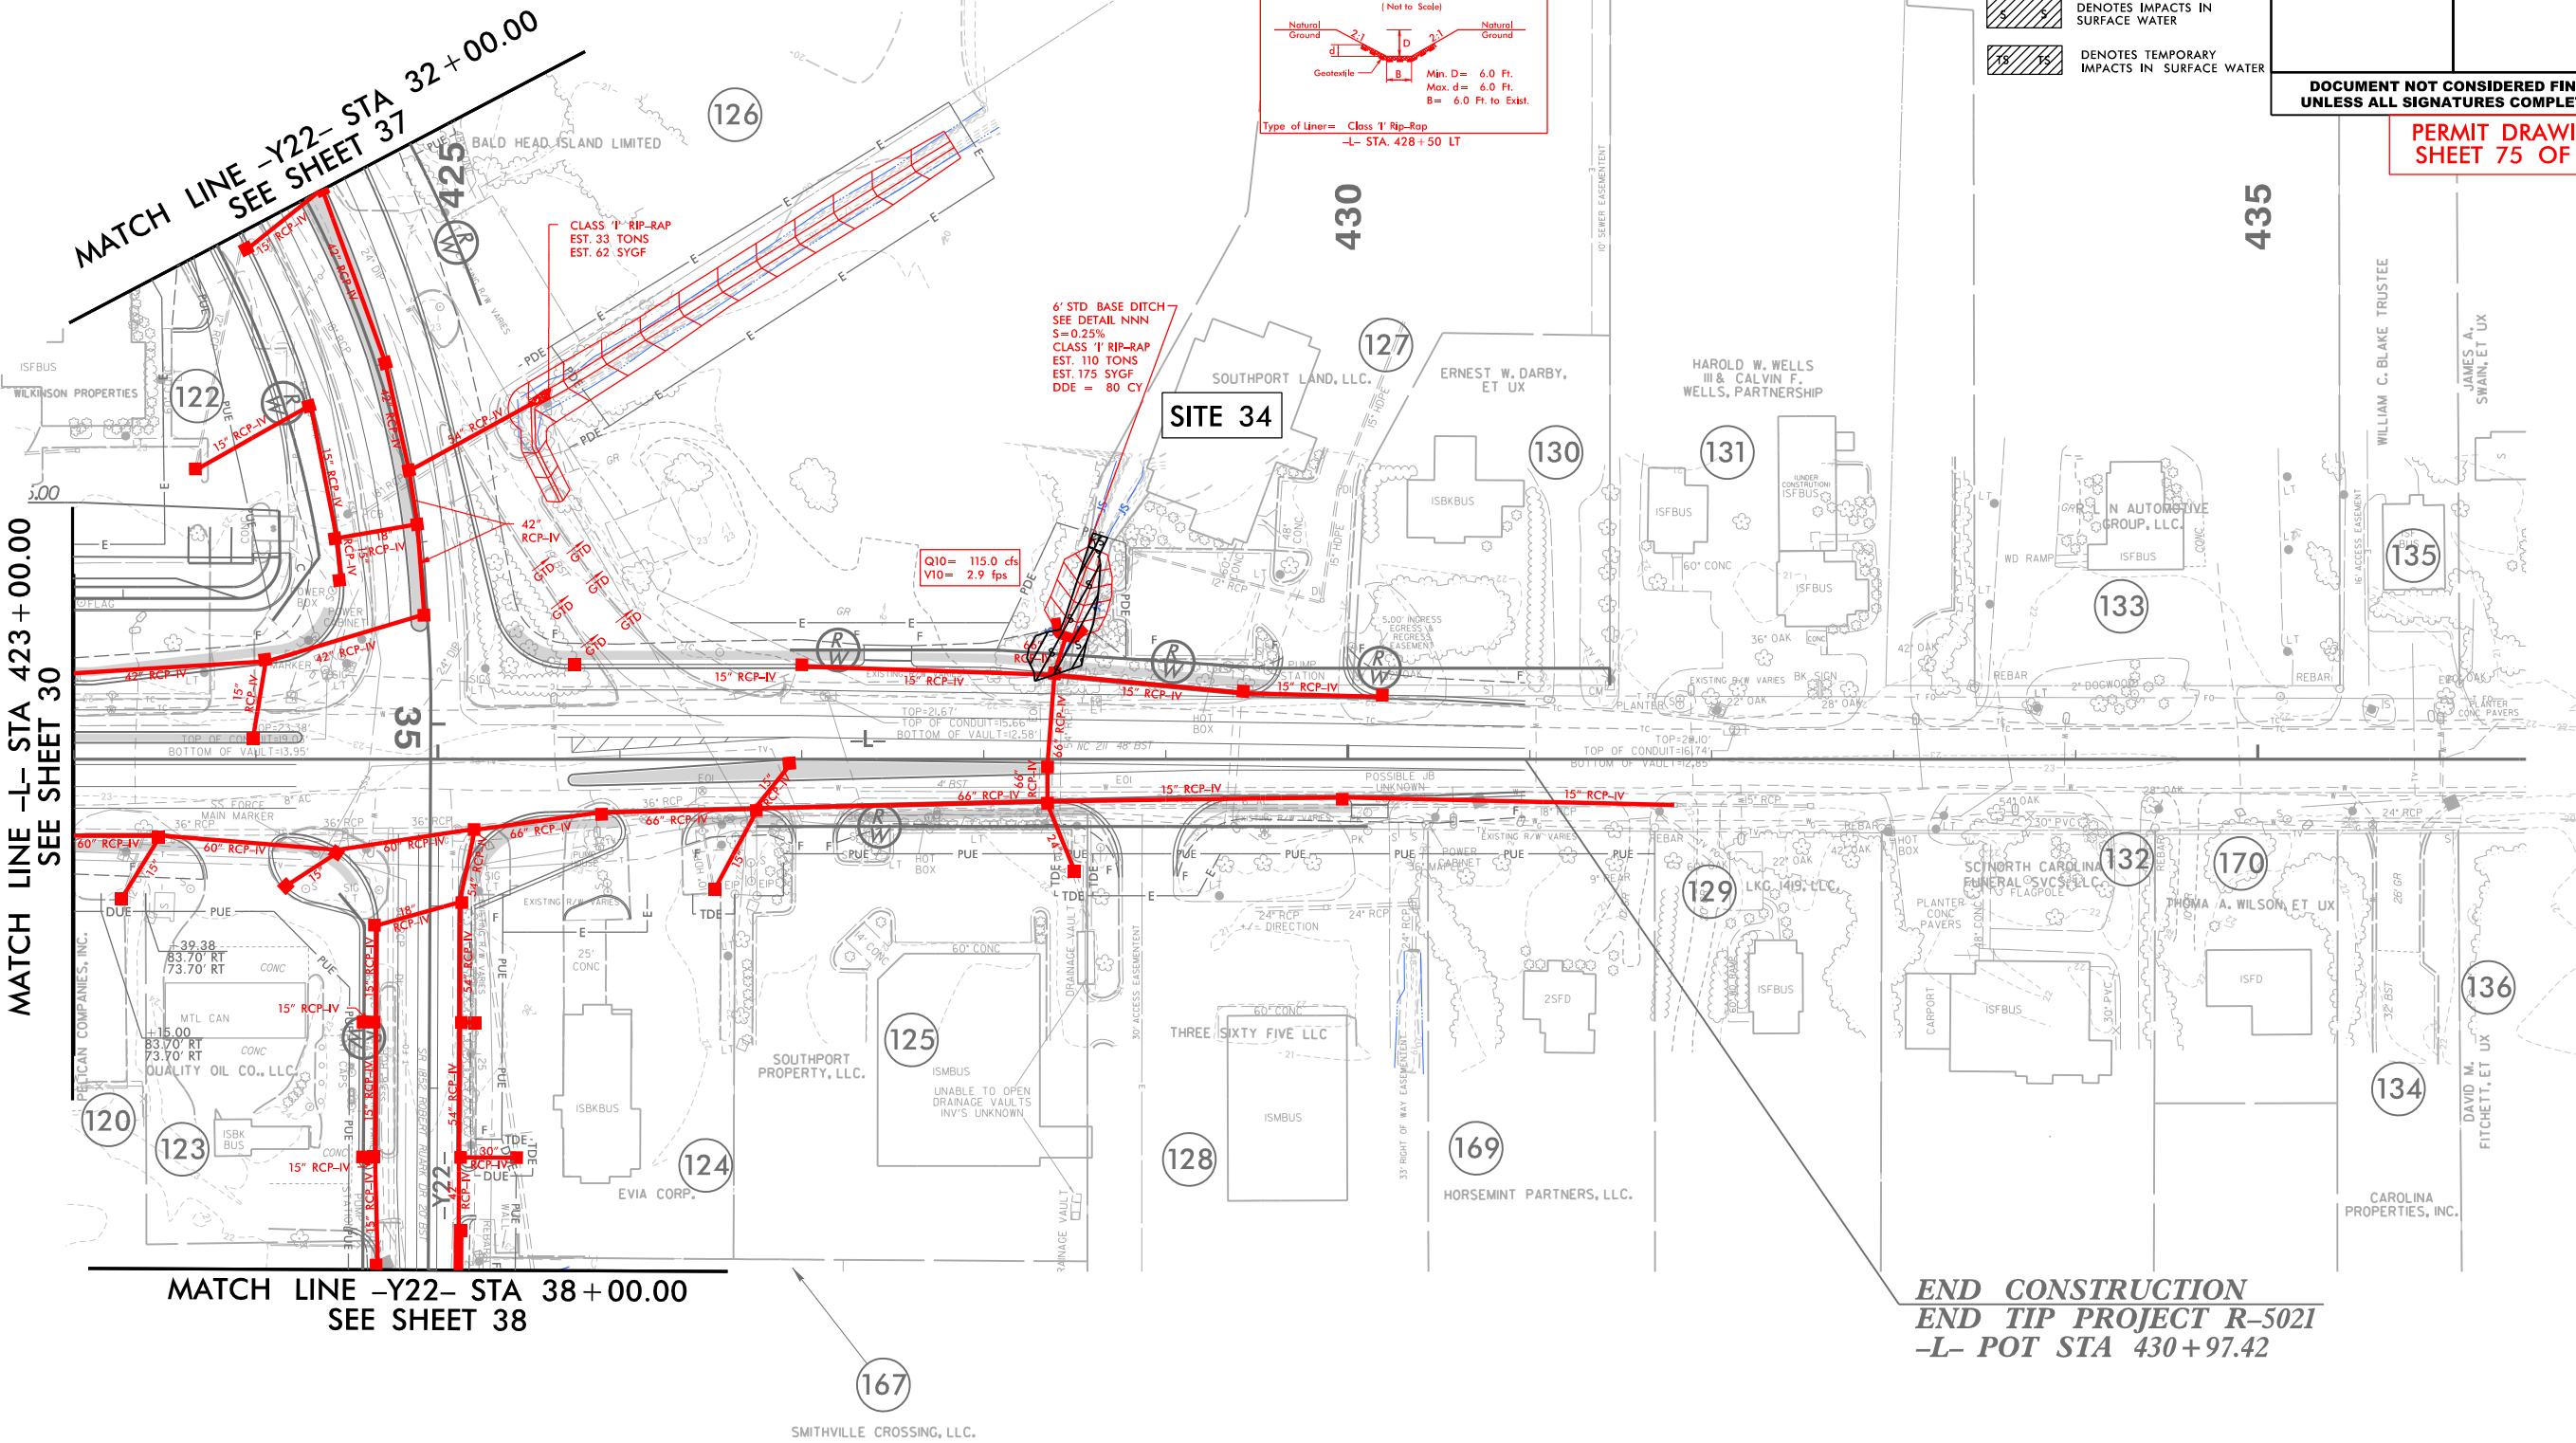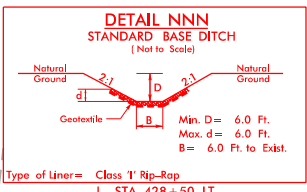

END CONSTRUCTION
END TIP PROJECT R-5021
-L- POT STA 430+97.42

NOTE:


1. ALL DRIVEWAY RADII ARE 20' UNLESS NOTED ON PLANS.
2. PAVED TURNOUTS FOR SHOULDER SECTION SHOULD EXTEND 50' UNLESS NOTED ON PLANS.

FOR -L- PROFILE, SEE SHEET 54
FOR -Y22- PROFILE, SEE SHEET 66
FOR INTERSECTION DETAIL, SEE SHEET 2B-3
FOR DRAINAGE DETAILS, SEE SHEETS 2D-1 THRU 2D-3

 DENOTES EXCAVATION
IN WETLAND

**DOCUMENT NOT CONSIDERED FINAL
UNLESS ALL SIGNATURES COMPLETED**

PERMIT DRAWING
SHEET 76 OF 95

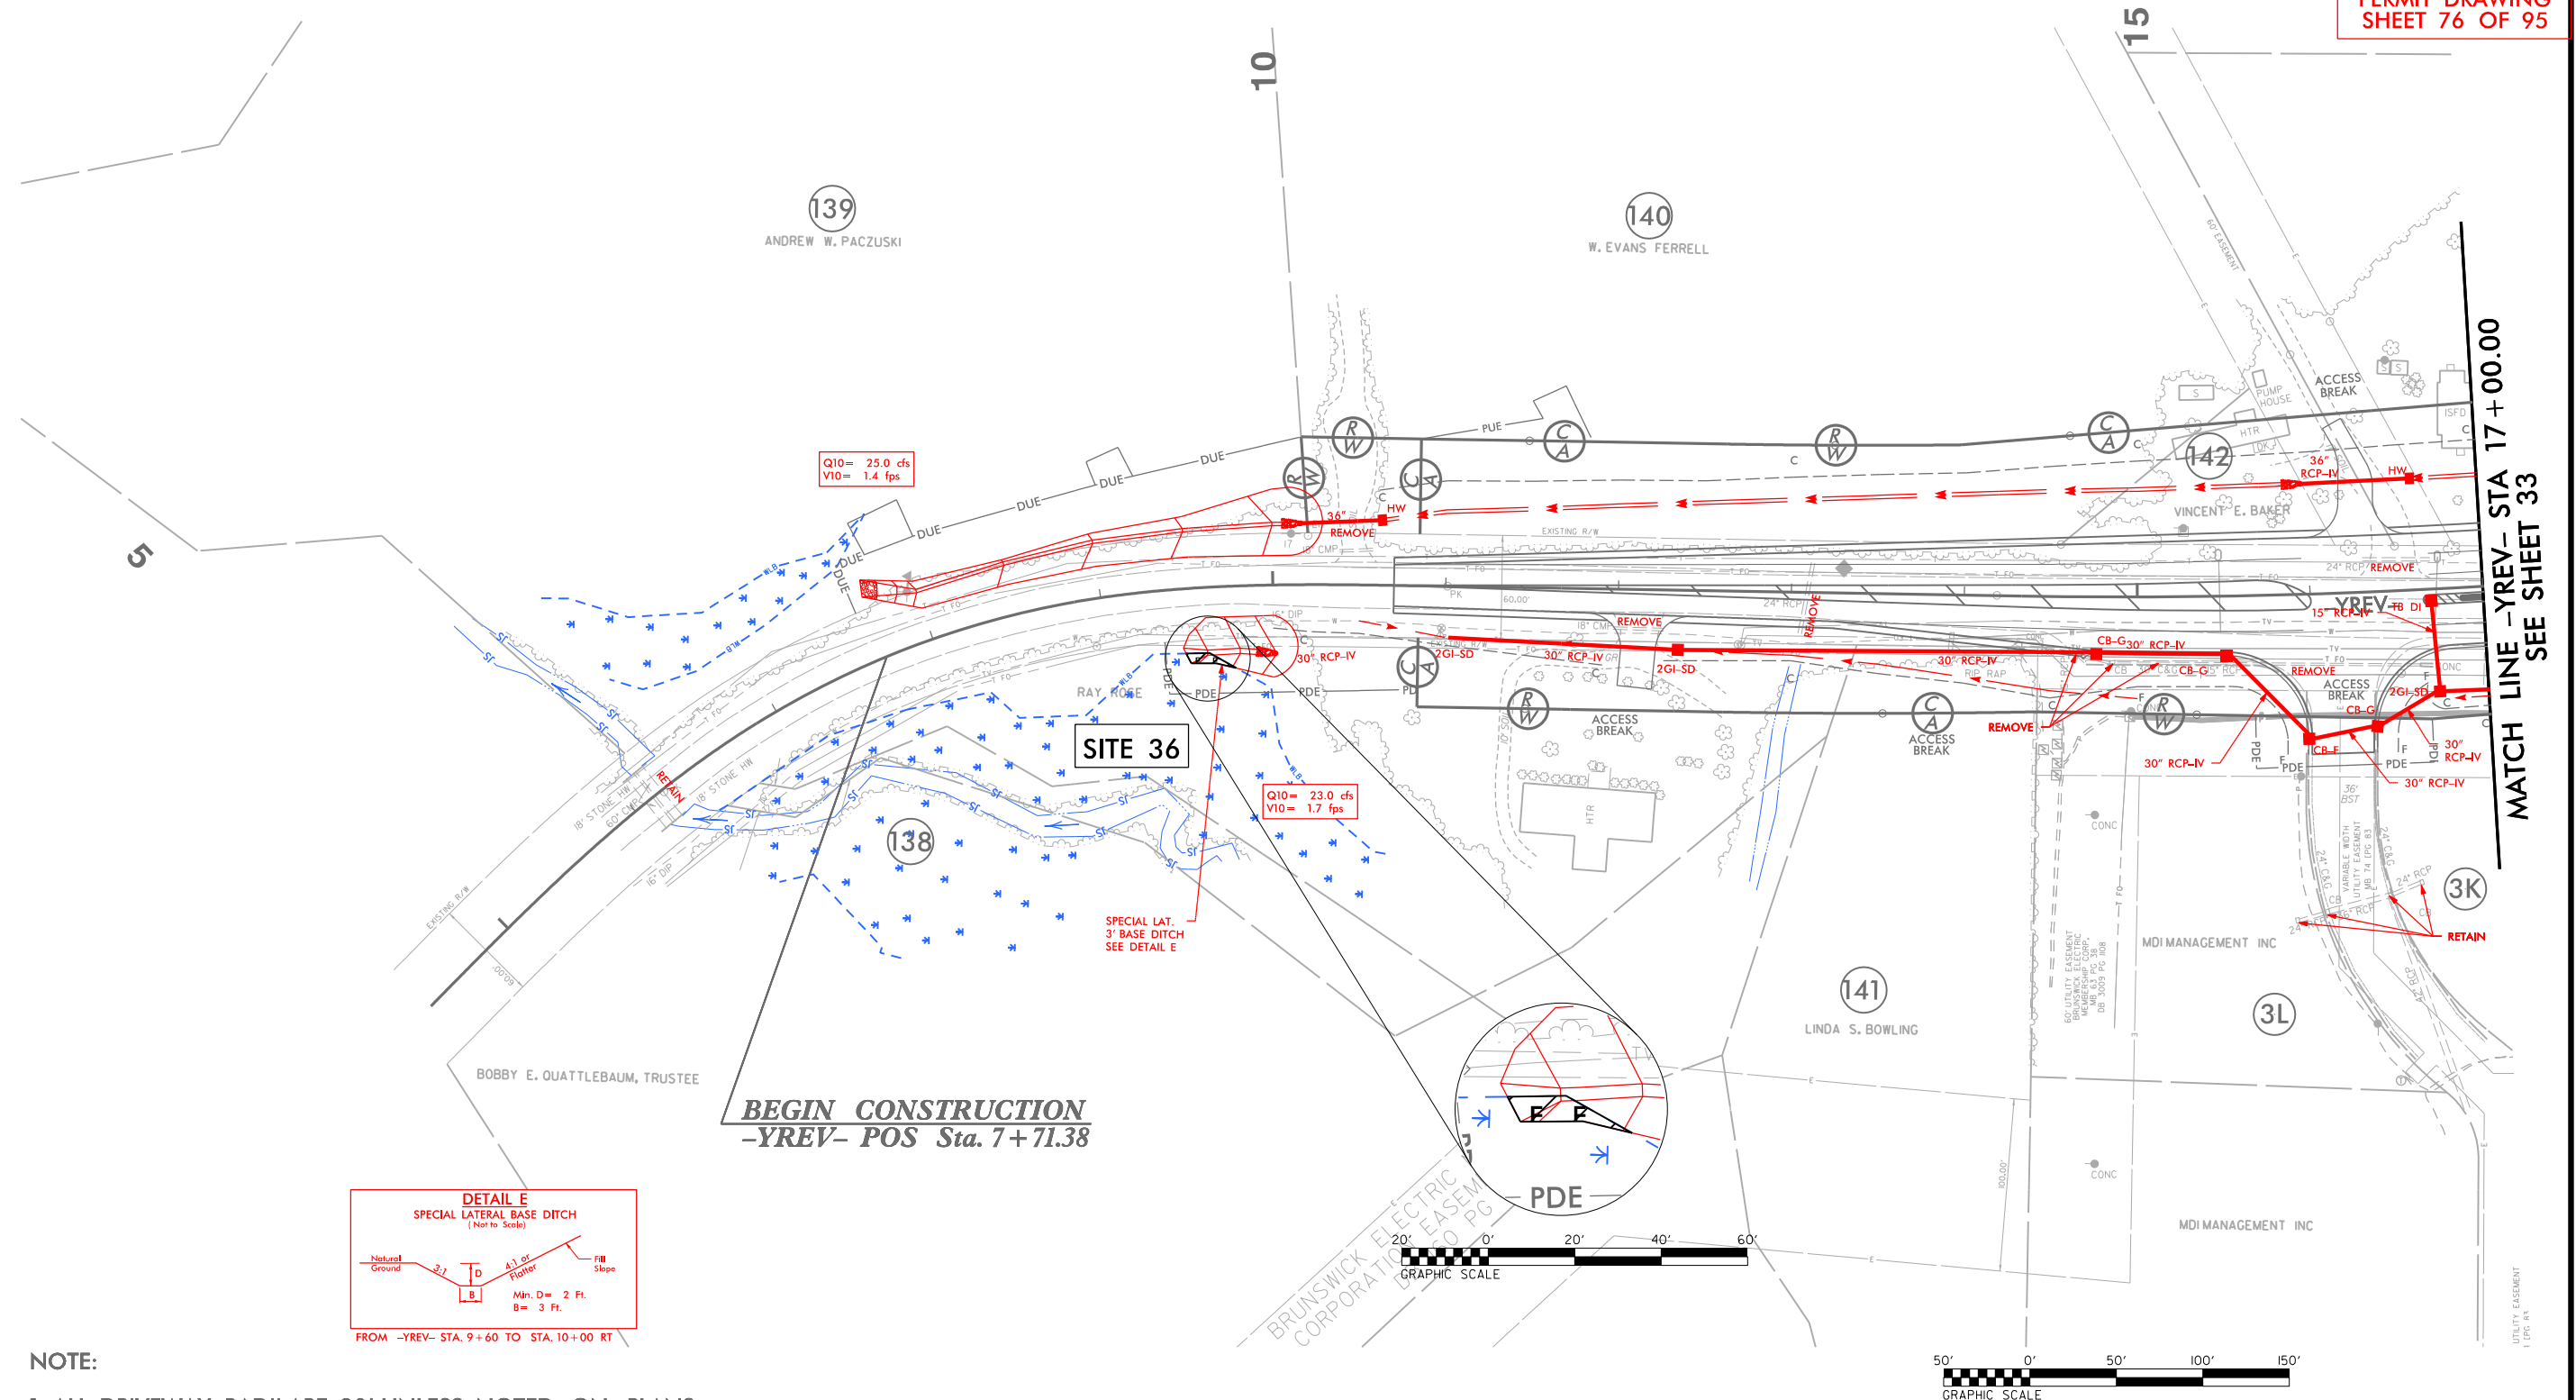


1. ALL DRIVEWAY RADII ARE 20' UNLESS NOTED ON PLANS.
2. PAVED TURNOUTS FOR SHOULDER SECTION SHOULD EXTEND 50' UNLESS NOTED ON PLANS.

FOR -YREV- PROFILE, SEE SHEET 55
FOR DRAINAGE DETAILS, SEE SHEETS 2D-1 THRU 2D-3

LEGEND

 DENOTES EXCAVATION
IN WETLAND

**DOCUMENT NOT CONSIDERED FINAL
UNLESS ALL SIGNATURES COMPLETED**

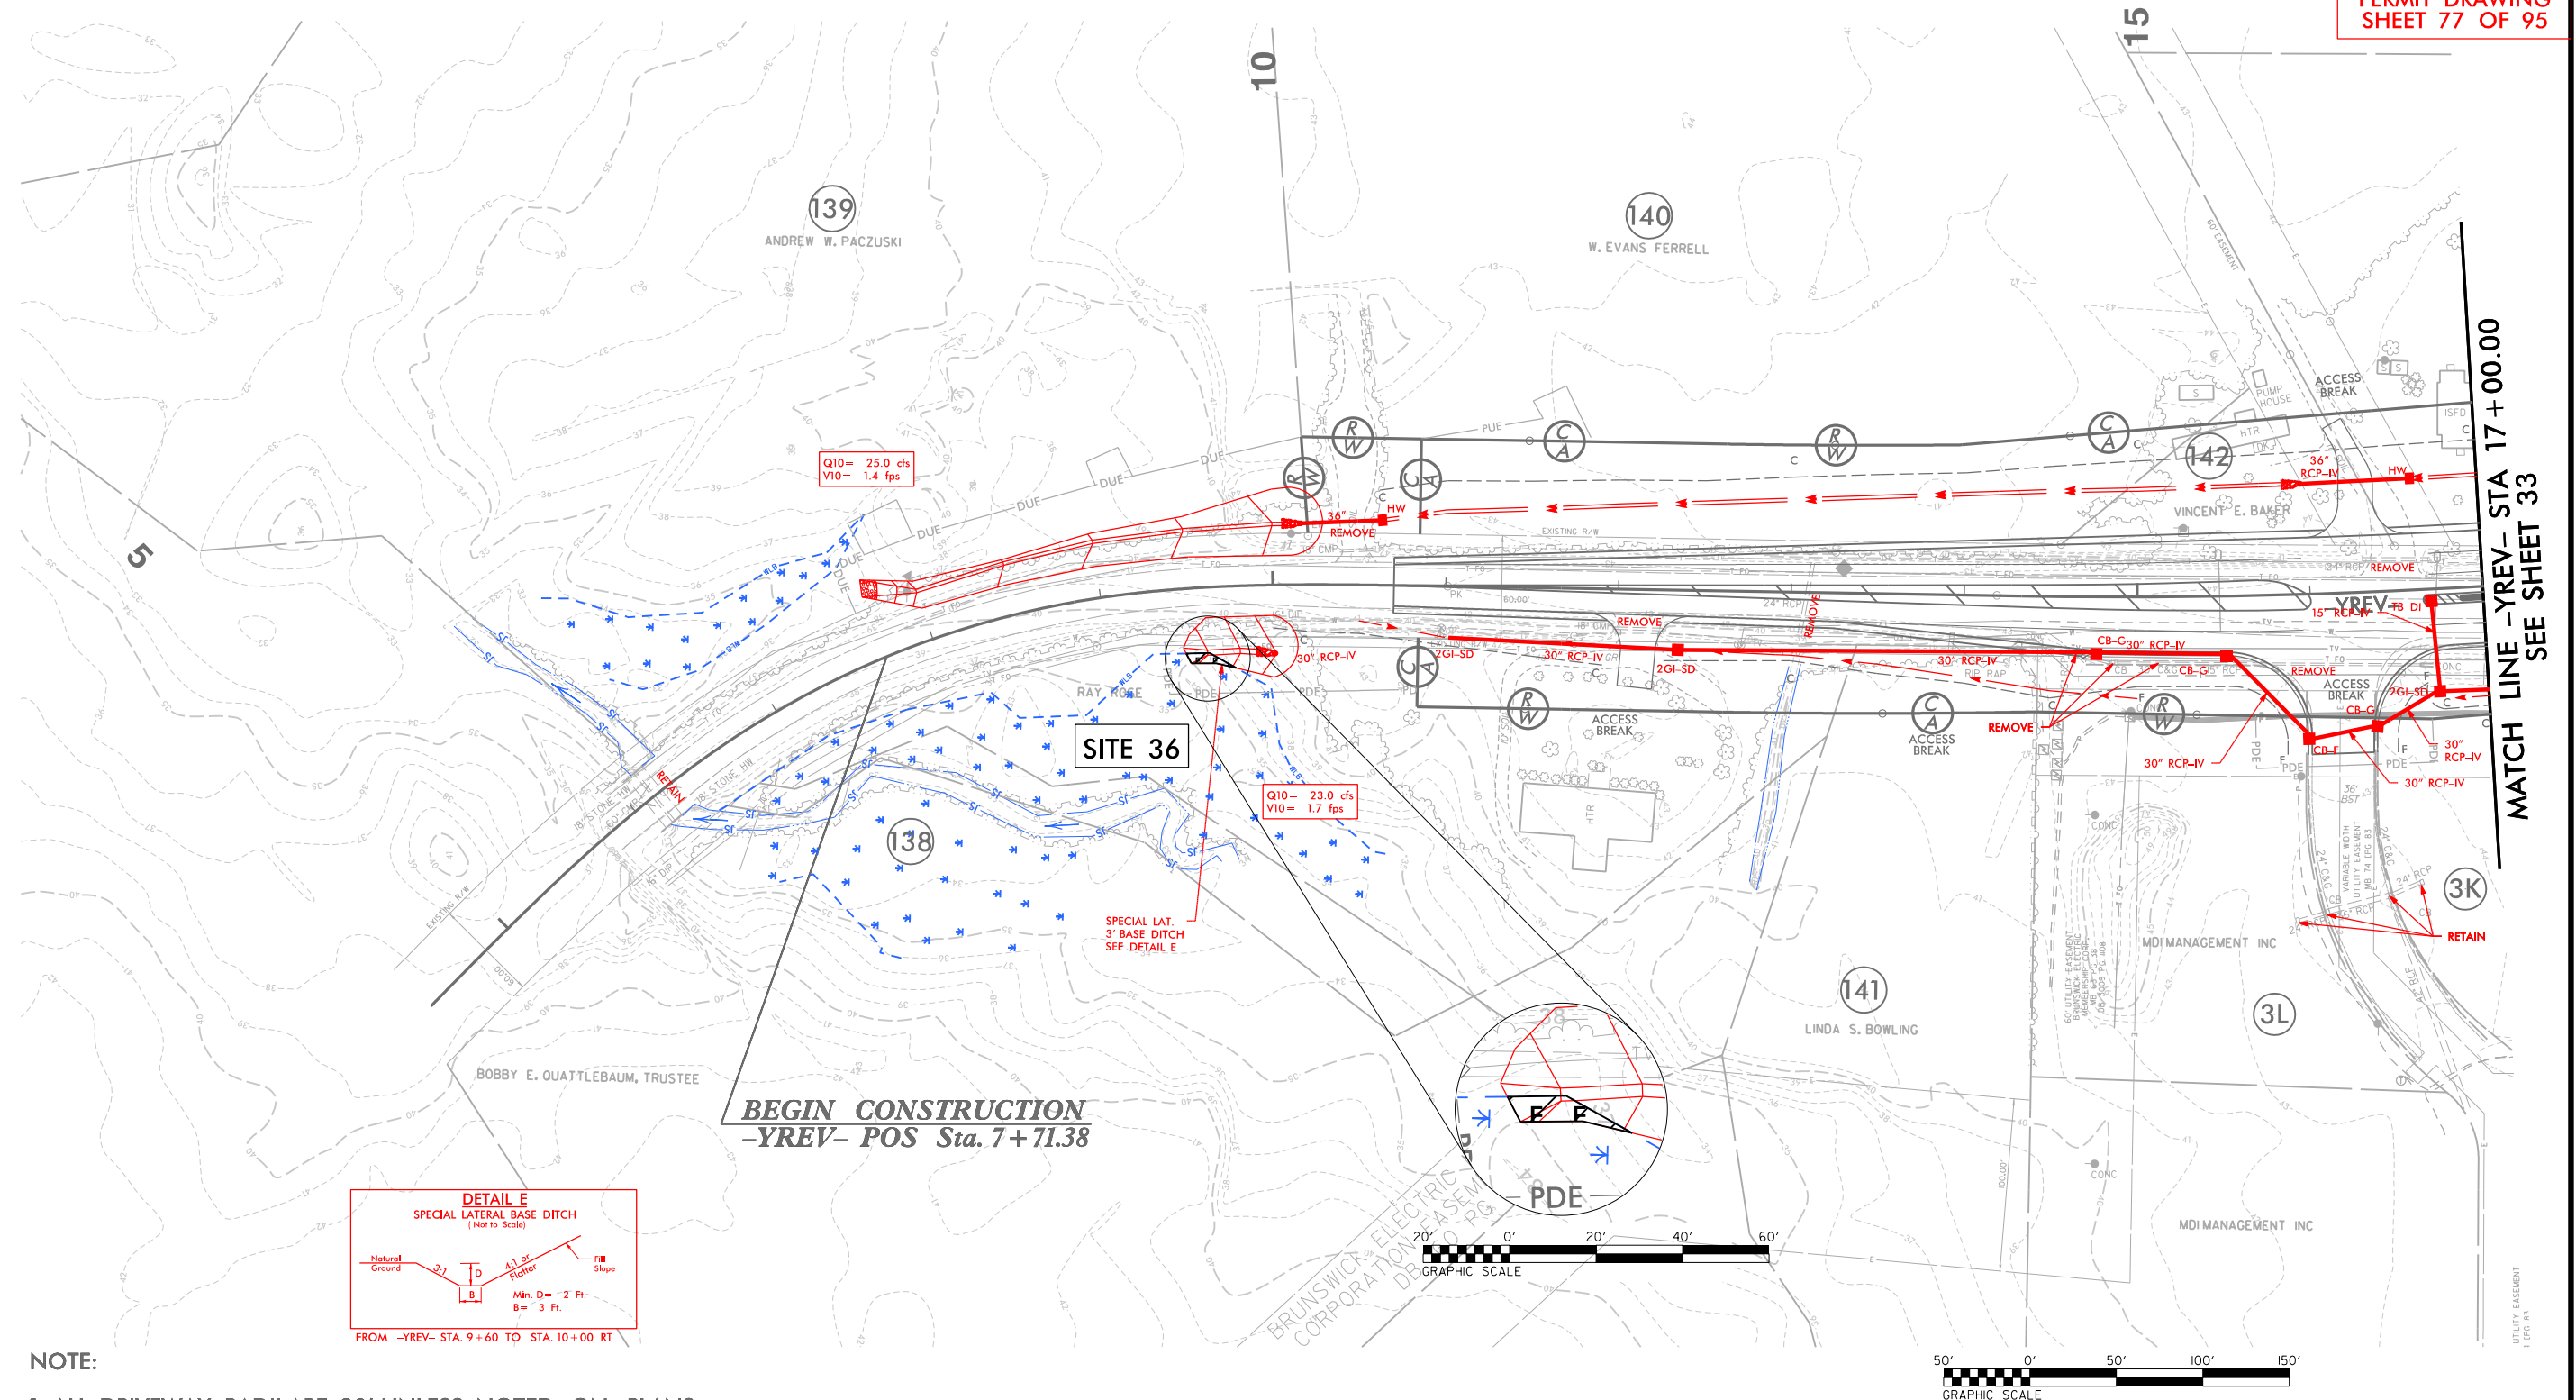PERMIT DRAWING
SHEET 77 OF 95

NOTE:

1. ALL DRIVEWAY RADII ARE 20' UNLESS NOTED ON PLANS.
2. PAVED TURNOUTS FOR SHOULDER SECTION SHOULD EXTEND 50' UNLESS NOTED ON PLANS.

FOR -YREV- PROFILE, SEE SHEET 55
FOR DRAINAGE DETAILS, SEE SHEETS 2D-1 THRU 2D-3

6/23/16


5/15/2018
H:\Drawings\16-5021-hyd-prm-xpl.dgn
11:18

510		PROJ. REFERENCE NO.	SHEET NO.
		R-5021	
		PERMIT DRAWING SHEET 78 OF 95	

150 140 130 120 110 100 90 80 70 60 50 40 30 20 10 0 10 20 30 40 50 60 70 80 90 100 110 120 130

WETLAND CROSS SECTIONS

SITE 36
-YREV- 9 + 65.00

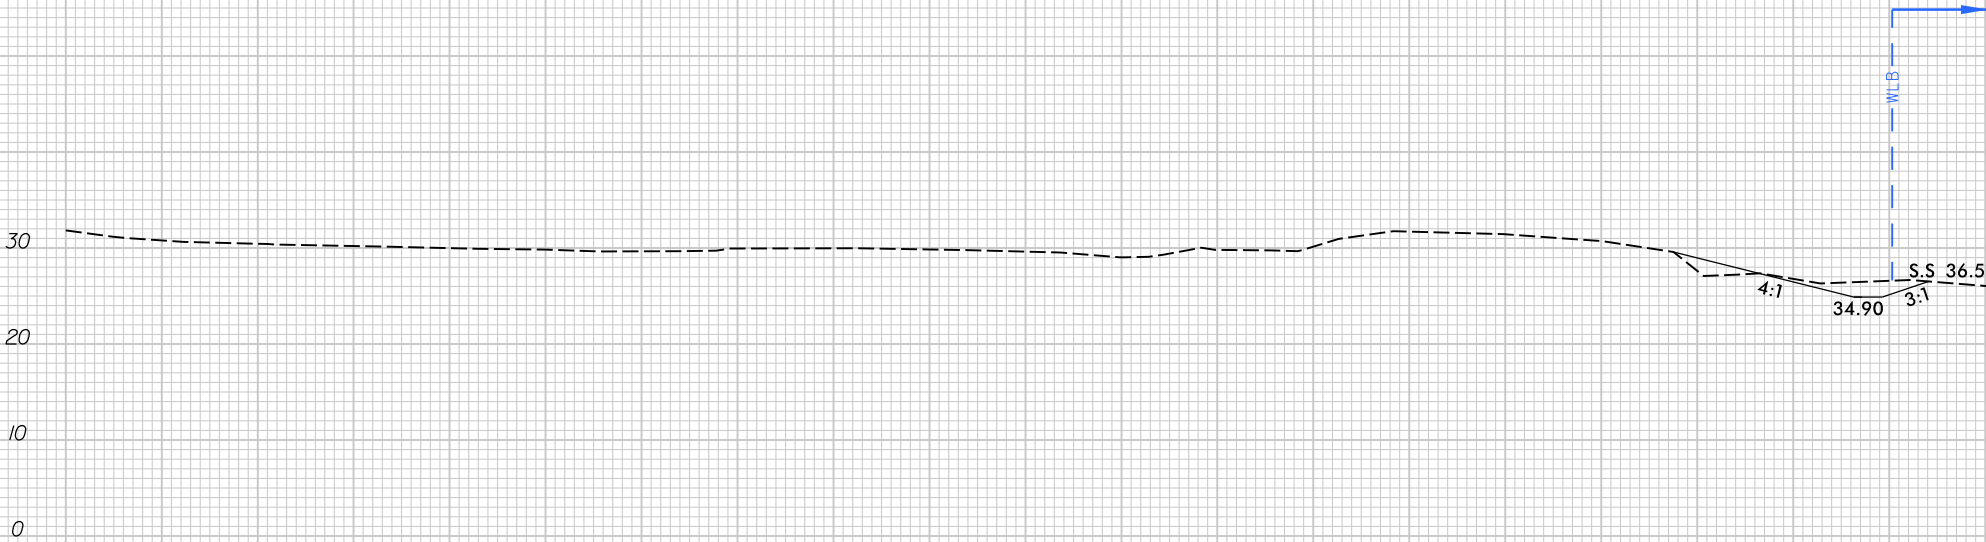

SCALE
1"=20' HORIZONTAL
1"=20' VERTICAL

BRUNSWICK COUNTY
PROJECT: R-5021
NC 211
FROM SR 1500 (MIDWAY RD.)
TO NC 87

150 140 130 120 110 100 90 80 70 60 50 40 30 20 10 0 10 20 30 40 50 60 70 80 90 100


NOTE:
1. ALL DRIVEWAY RADII ARE 20' UNLESS NOTED ON PLANS.
2. PAVED TURNOUTS FOR SHOULDER SECTION SHOULD EXTEND 50' UNLESS NOTED ON PLANS.

PROJECT REFERENCE NO.		SHEET NO.	
R-5021		33	
R/W SHEET NO.		34	
ROADWAY DESIGN ENGINEER		HYDRAULICS ENGINEER	
DOCUMENT NOT CONSIDERED FINAL UNLESS ALL SIGNATURES COMPLETED			

PERMIT DRAWING
SHEET 79 OF 95

LEGEND

-  DENOTES IMPACTS IN SURFACE WATER
DENOTES FILL IN WETLAND
DENOTES MECHANIZED CLEARING

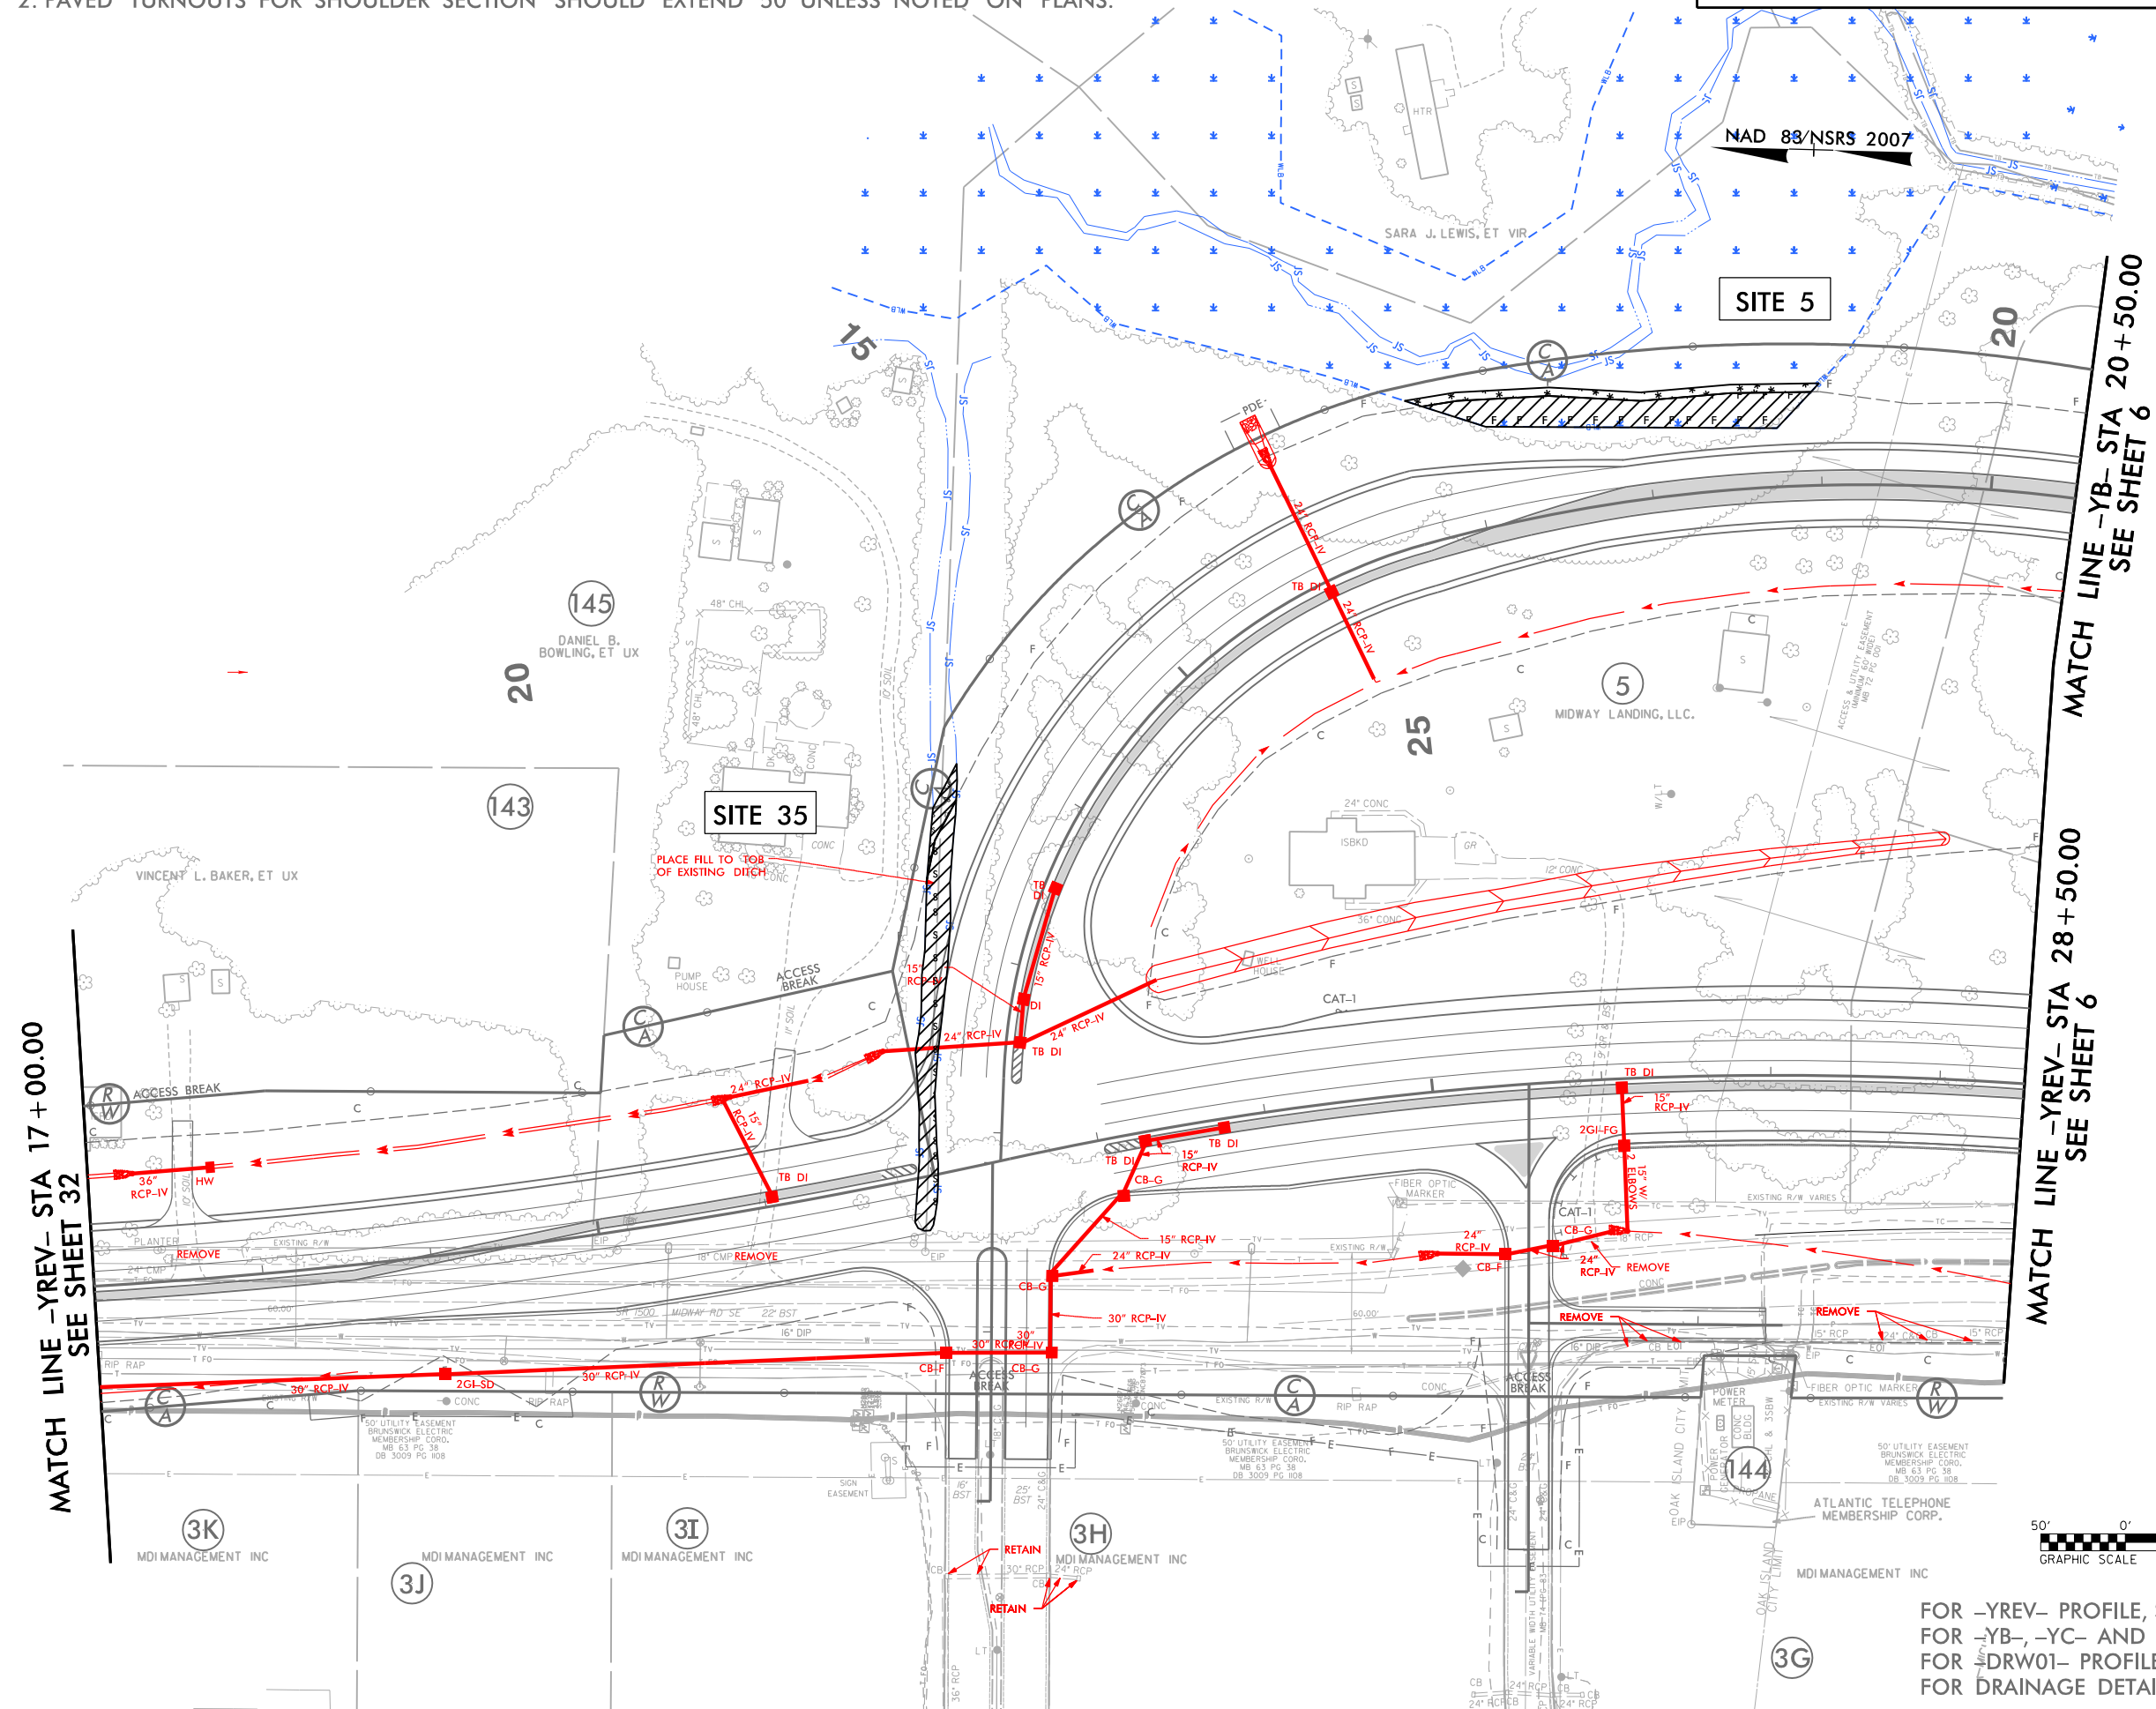

FOR -YREV- PROFILE, SEE SHEET 55
FOR -YB-, -YC- AND -YD- PROFILES, SEE SHEET 57
FOR -YDRW01- PROFILE, SEE SHEET 58
FOR DRAINAGE DETAILS, SEE SHEETS 2D-1 THRU 2D-3

5/15/2018
...\\R-5021-HYD_PERMIT_DRAWINGS_PSH33-80 of 95.dgn

MATCH LINE -YREV- STA 17 + 00.00
SEE SHEET 32

FOR -YREV- PROFILE, SEE SHEET 55
FOR -YB-, -YC- AND -YD- PROFILES, SEE SHEET 57
FOR -YDRW01- PROFILE, SEE SHEET 58
FOR DRAINAGE DETAILS, SEE SHEETS 2D-1 THRU 2D-3

LEGEND

	DENOTES IMPACTS IN SURFACE WATER
	DENOTES FILL IN WETLAND
	DENOTES MECHANIZED CLEARING


PERMIT DRAWING
SHEET 80 OF 95

6/23/16

510		PROJ. REFERENCE NO.	SHEET NO.
		R-5021	
PERMIT DRAWING SHEET 81 OF 95			

WETLAND CROSS SECTIONS

SITE 5
-YB- 18+00.00

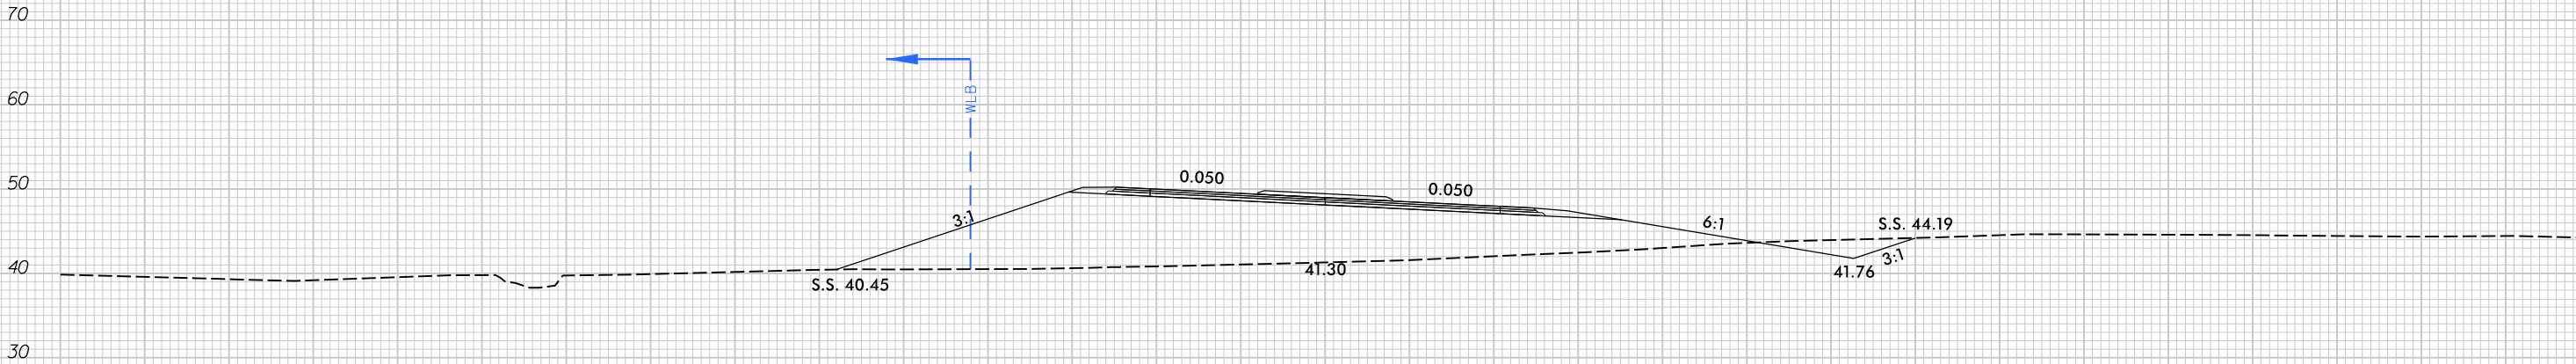


SCALE
1"=20' HORIZONTAL
1"=20' VERTICAL

BRUNSWICK COUNTY
PROJECT: R-5021
NC 211
FROM SR 1500 (MIDWAY RD.)
TO NC 87

5/15/2018
H:\Drawings\R-5021-hyd-prm-xpl.dgn
11:18

5/14/99
5/15/2018
5/15/2021
HYD_PERMIT_DRAWINGS_PSH34_82 of 95.dgn
HNTB

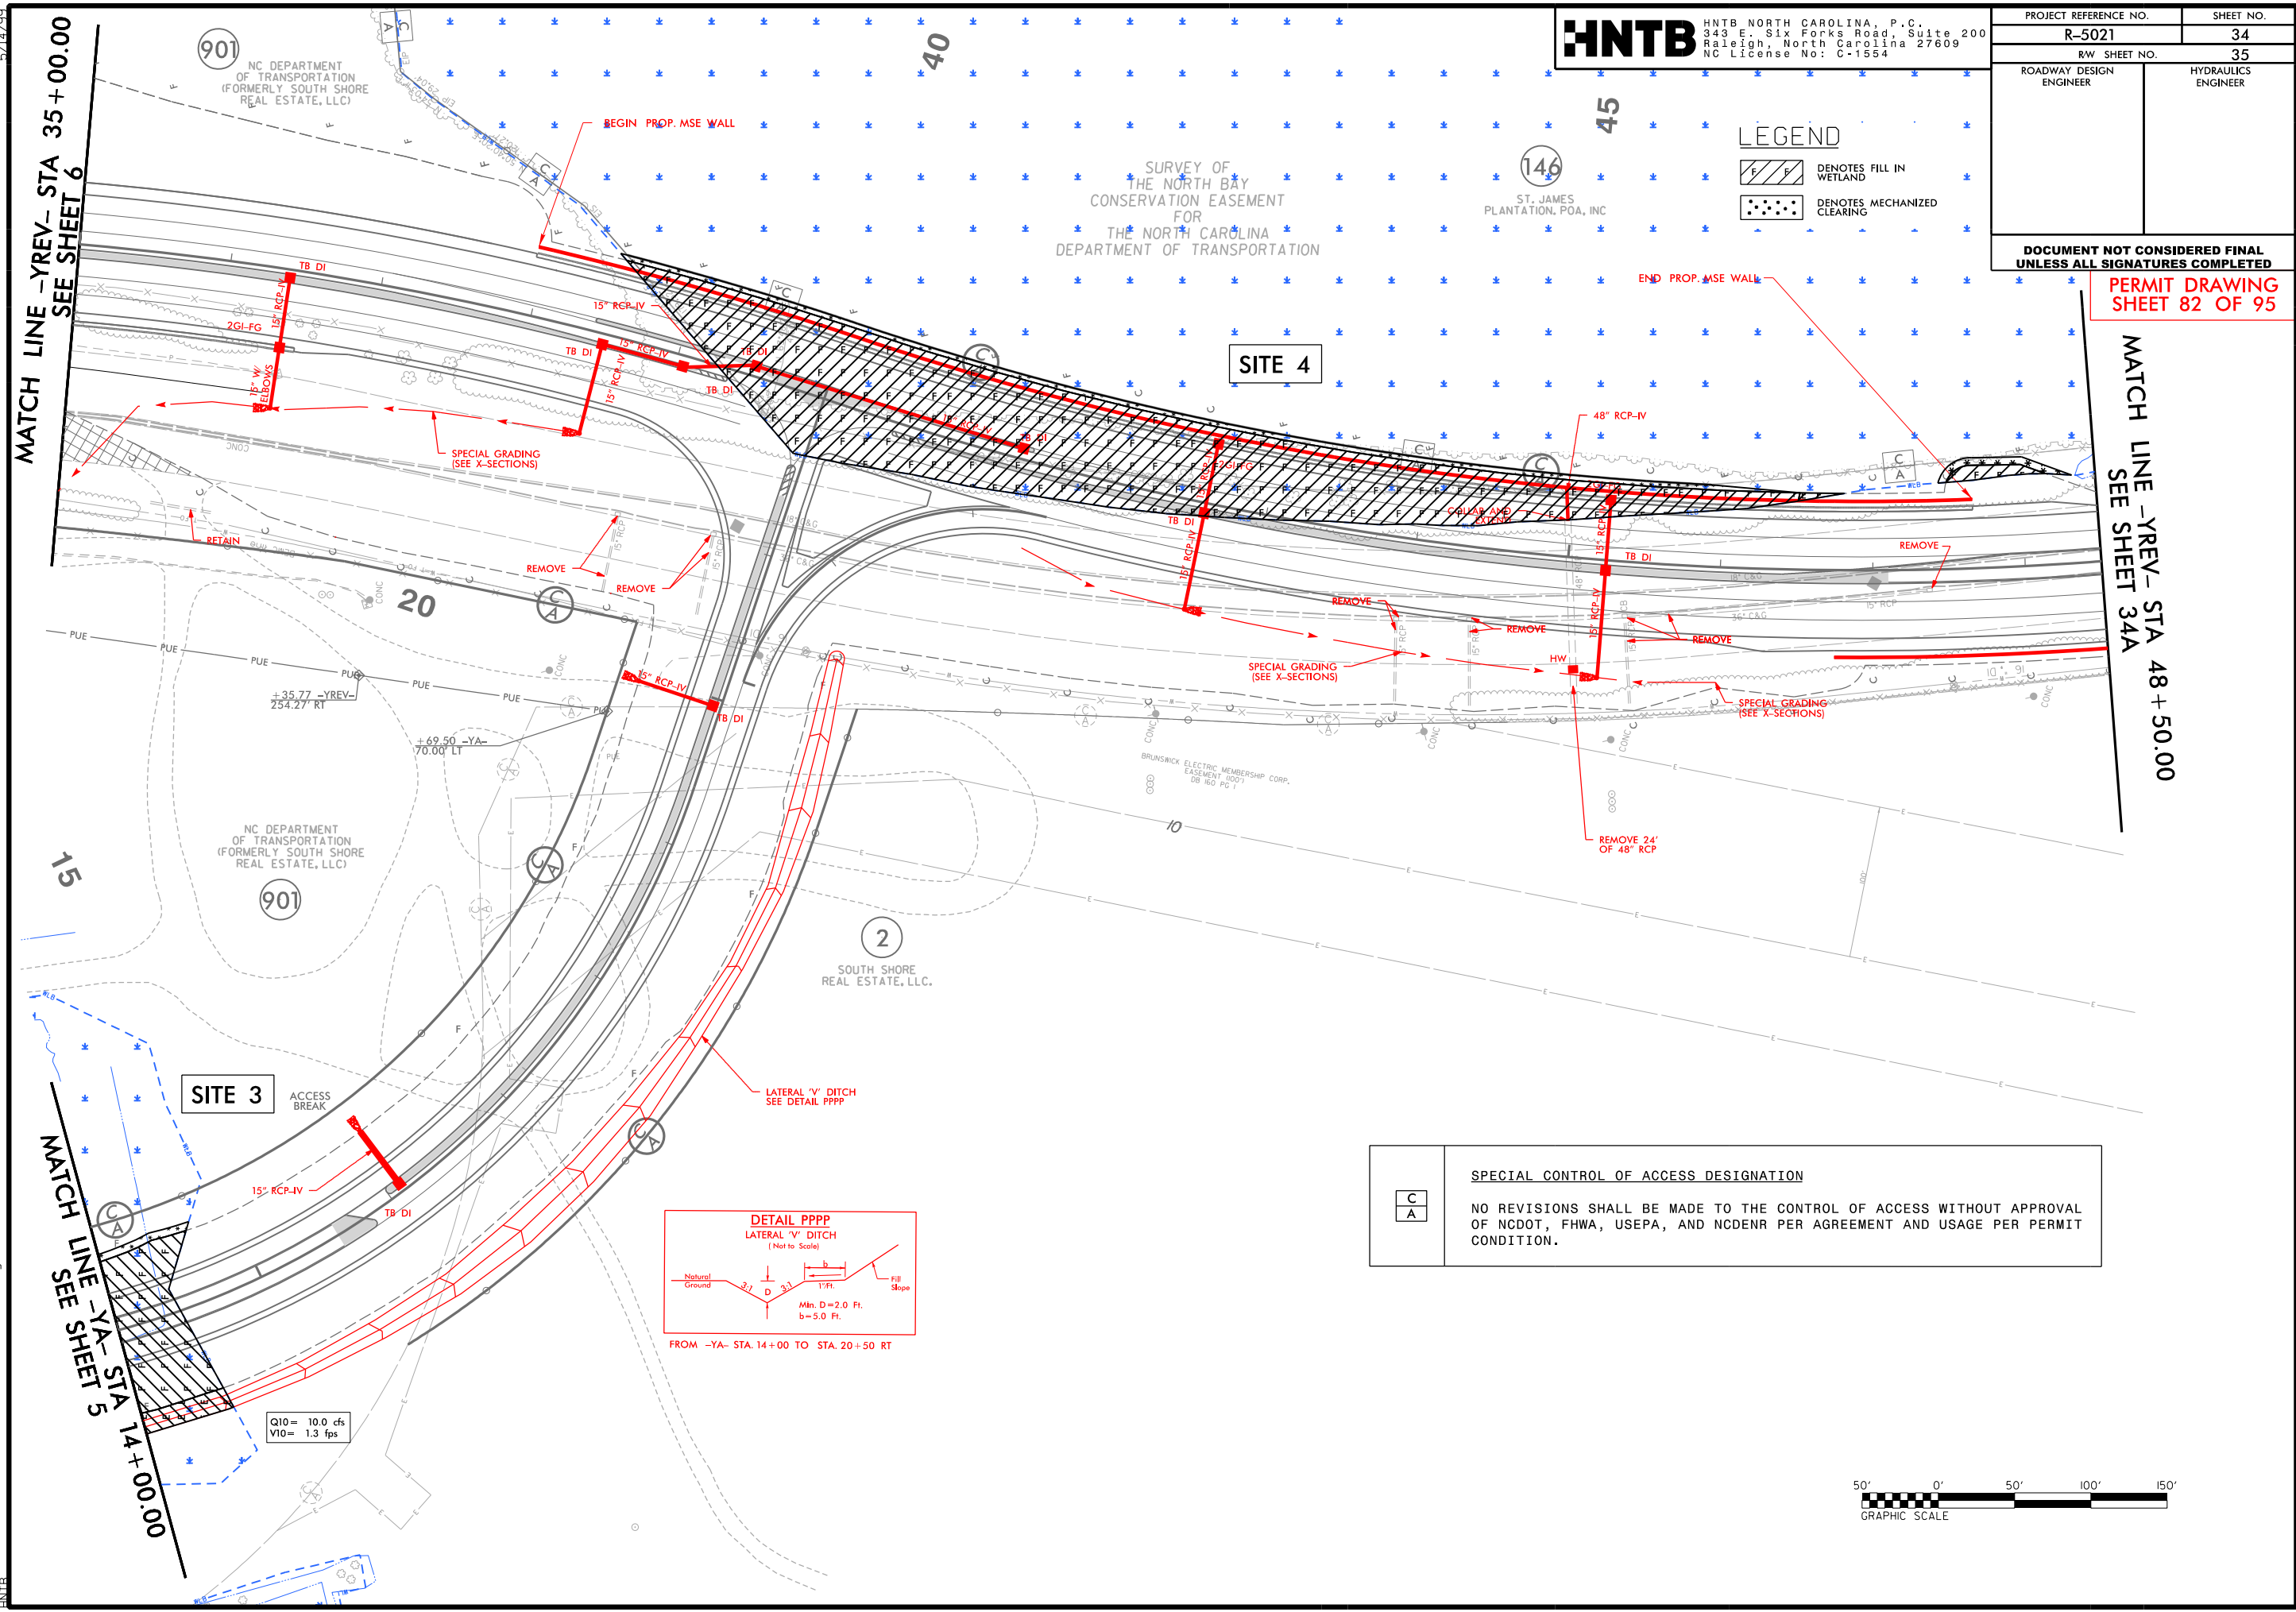



HNTB HNTB NORTH CAROLINA, P.C.
343 E. Six Forks Road, Suite 200
Raleigh, North Carolina 27609
NC License No: C-1554


PROJECT REFERENCE NO.		SHEET NO.
R-5021		34
RW SHEET NO.		35
ROADWAY DESIGN ENGINEER	HYDRAULICS ENGINEER	
DOCUMENT NOT CONSIDERED FINAL UNLESS ALL SIGNATURES COMPLETED		

PERMIT DRAWING
SHEET 82 OF 95

SPECIAL CONTROL OF ACCESS DESIGNATION

NO REVISIONS SHALL BE MADE TO THE CONTROL OF ACCESS WITHOUT APPROVAL OF NCDOT, FHWA, USEPA, AND NCDENR PER AGREEMENT AND USAGE PER PERMIT CONDITION.

 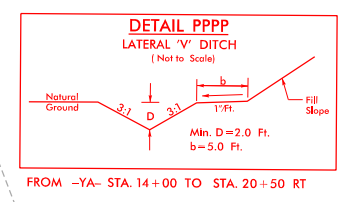

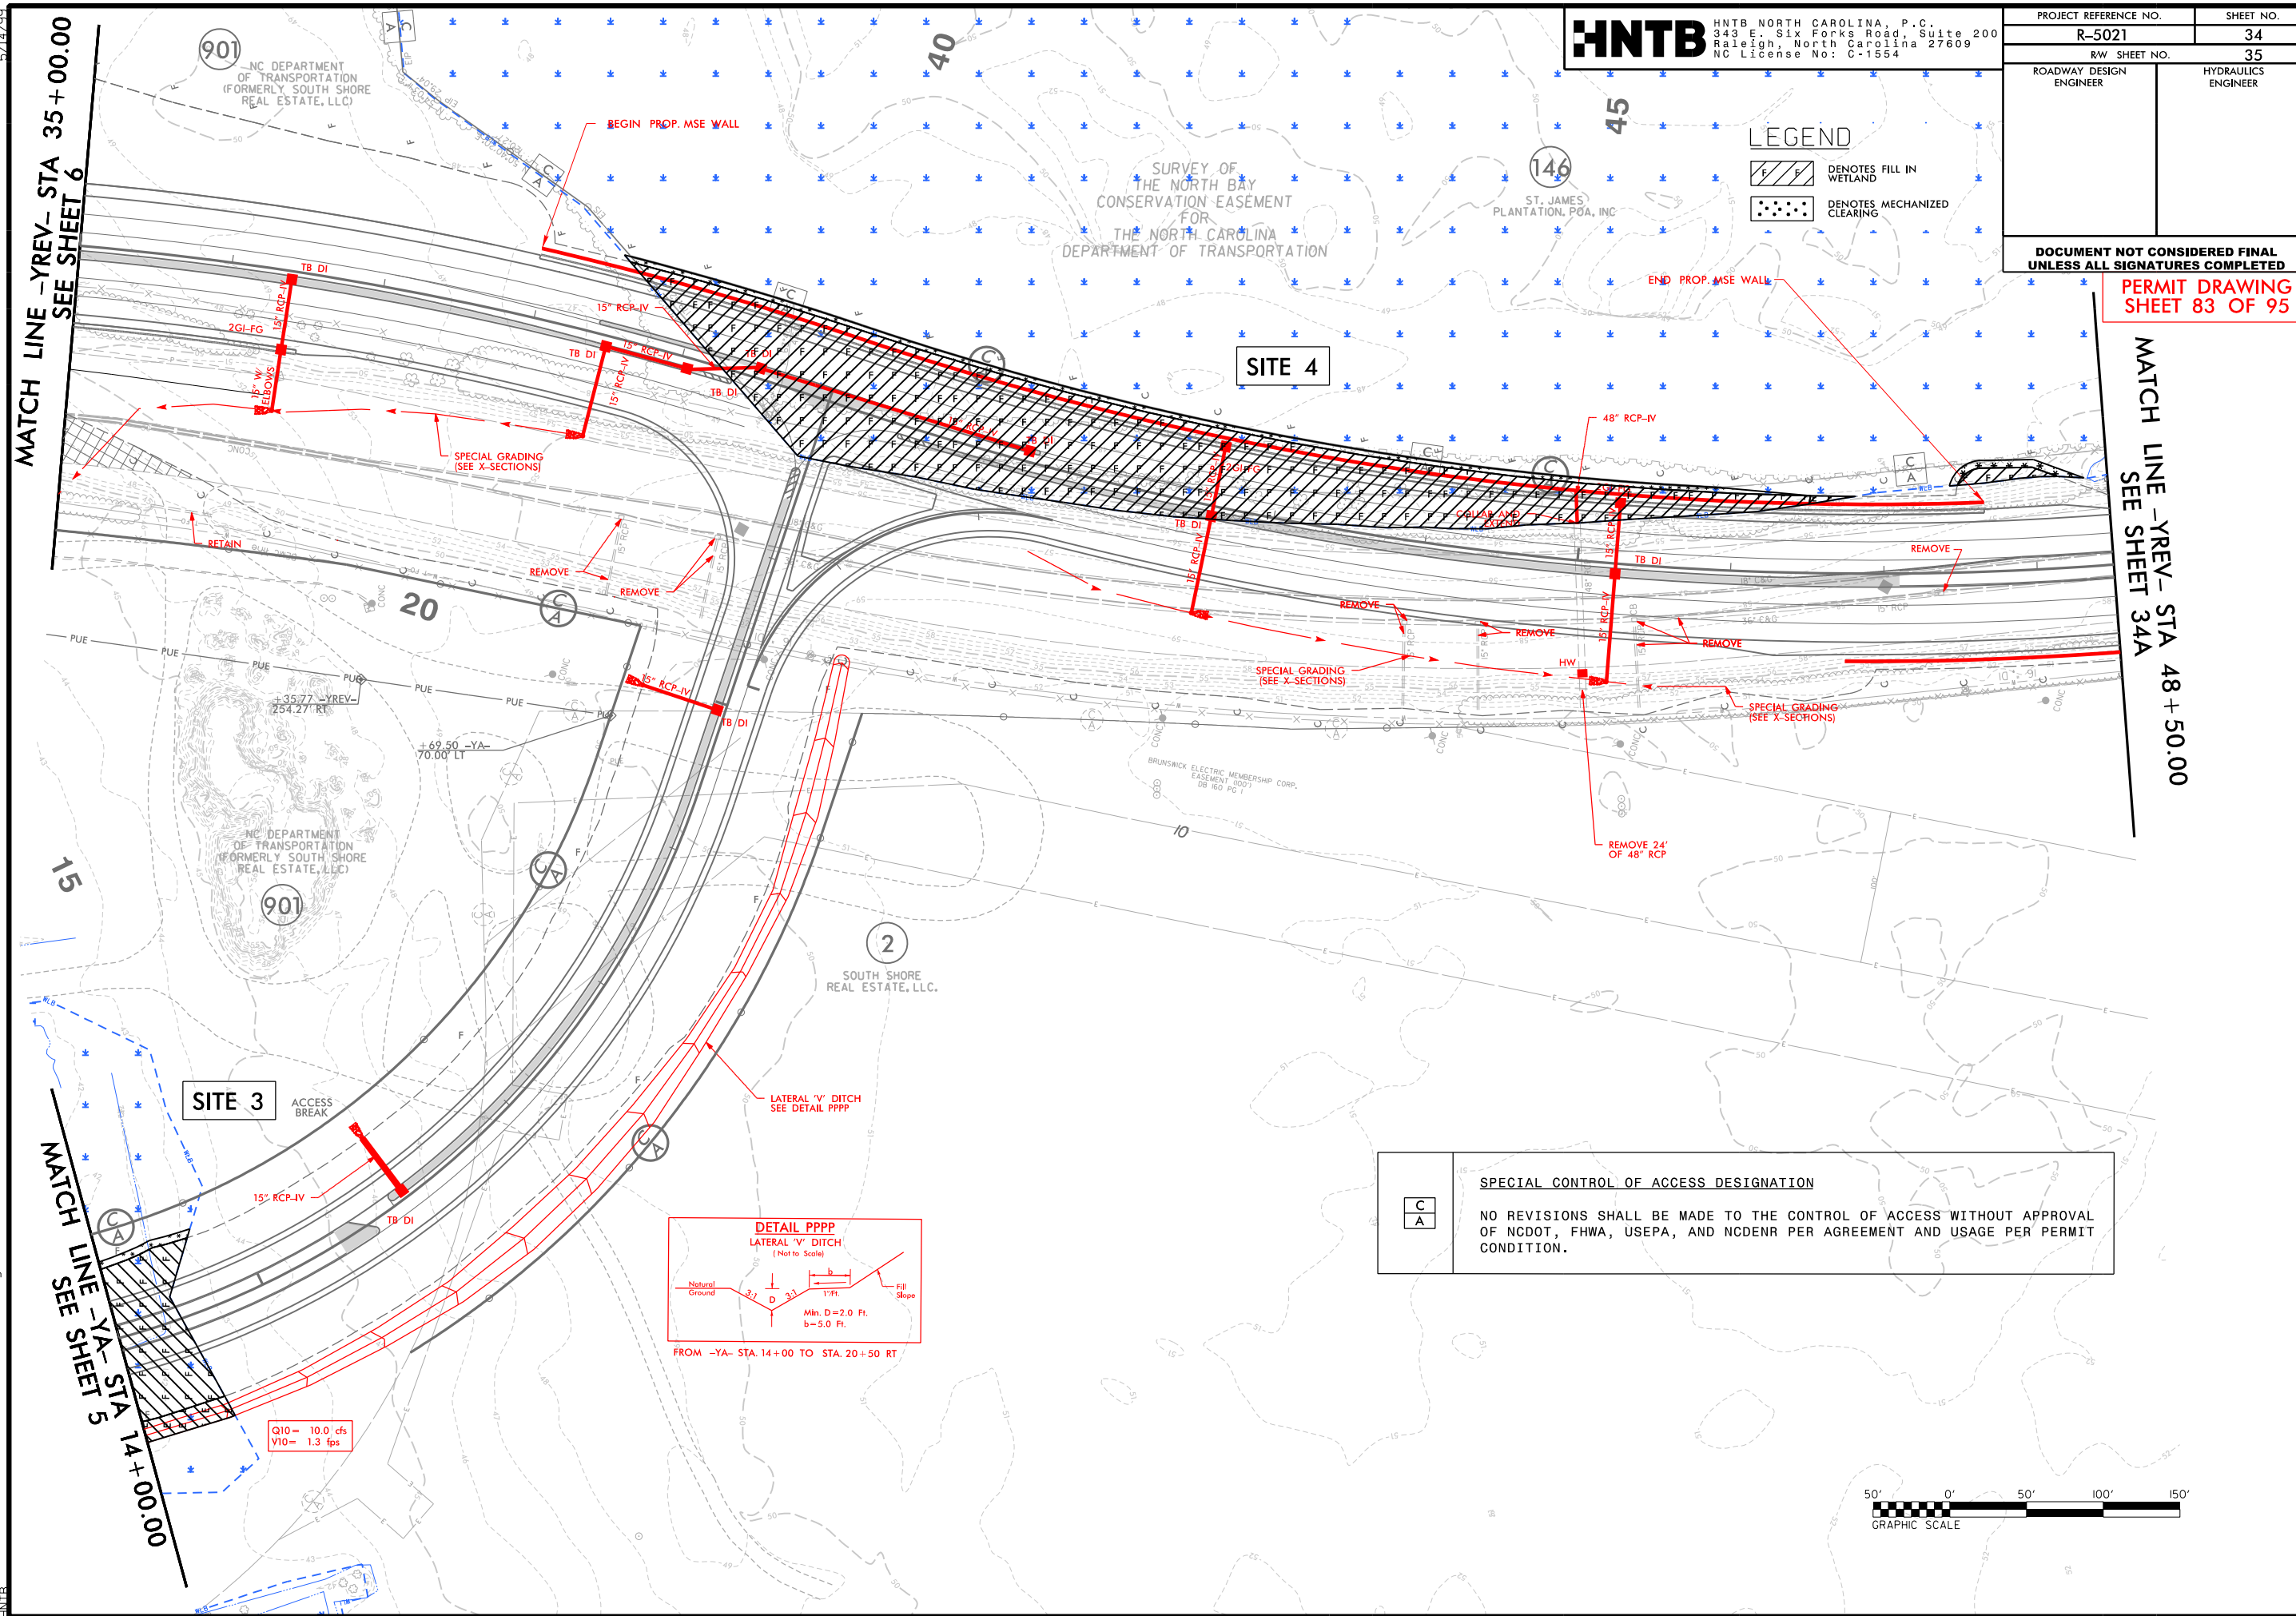


6/23/16

WETLAND CROSS SECTIONS

SITE 4

-YREV- 43+00.00

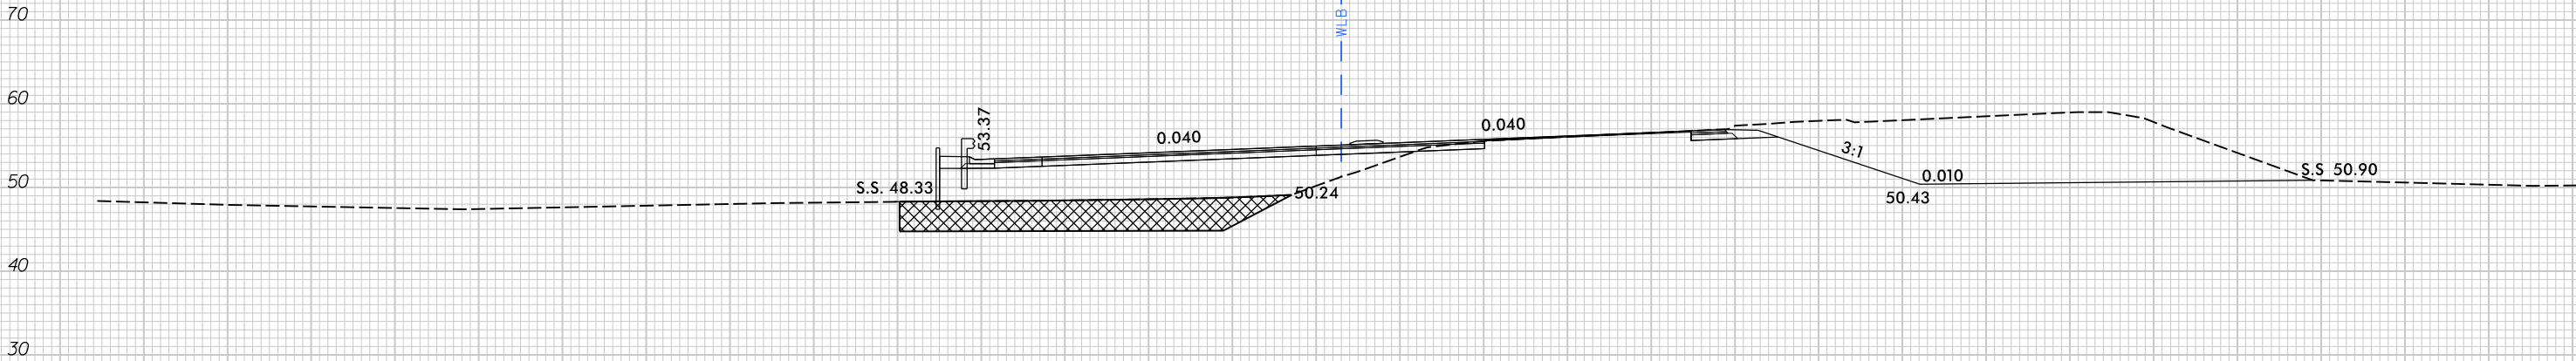

UNDERCUT
EXCAVATION

SCALE
1"=20' HORIZONTAL
1"=20' VERTICAL

BRUNSWICK COUNTY
PROJECT: R-5021
NC 211
FROM SR 1500 (MIDWAY RD.)
TO NC 87


LEGEND

- | | |
|---|--|
|  | DENOTES TEMPORARY IMPACTS IN SURFACE WATER |
|  | DENOTES IMPACTS IN SURFACE WATER |
|  | DENOTES MECHANIZED CLEARING |



DO NOT DISTURB FENCE AROUND
BRUNSWICK ELECTRIC PARCEL

FOR -Y14A- PROFILE, SEE SHEETS 60 & 61
FOR -Y14D- PROFILE, SEE SHEET 62
FOR DRAINAGE DETAILS, SEE SHEETS 2D-1 THRU 2D-3

 


NOTE: 1. ALL DRIVEWAY RADII ARE 20' UNLESS NOTED ON PLANS.
2. PAVED TURNOUTS FOR SHOULDER SECTION SHOULD
EXTEND 50' UNLESS NOTED ON PLANS.

DO NOT DISTURB FENCE AROUND
BRUNSWICK ELECTRIC PARCEL


LEGEND

- | | |
|---|--|
|  | <p> DENOTES FILL IN
 WETLAND </p> |
|  | <p> DENOTES IMPACTS IN
 SURFACE WATER </p> |
|  | <p> DENOTES TEMPORARY
 IMPACTS IN SURFACE WATER </p> |
|  | <p> DENOTES MECHANIZED
 CLEARING </p> |
|  | <p> DENOTES EXCAVATION
 IN WETLAND </p> |

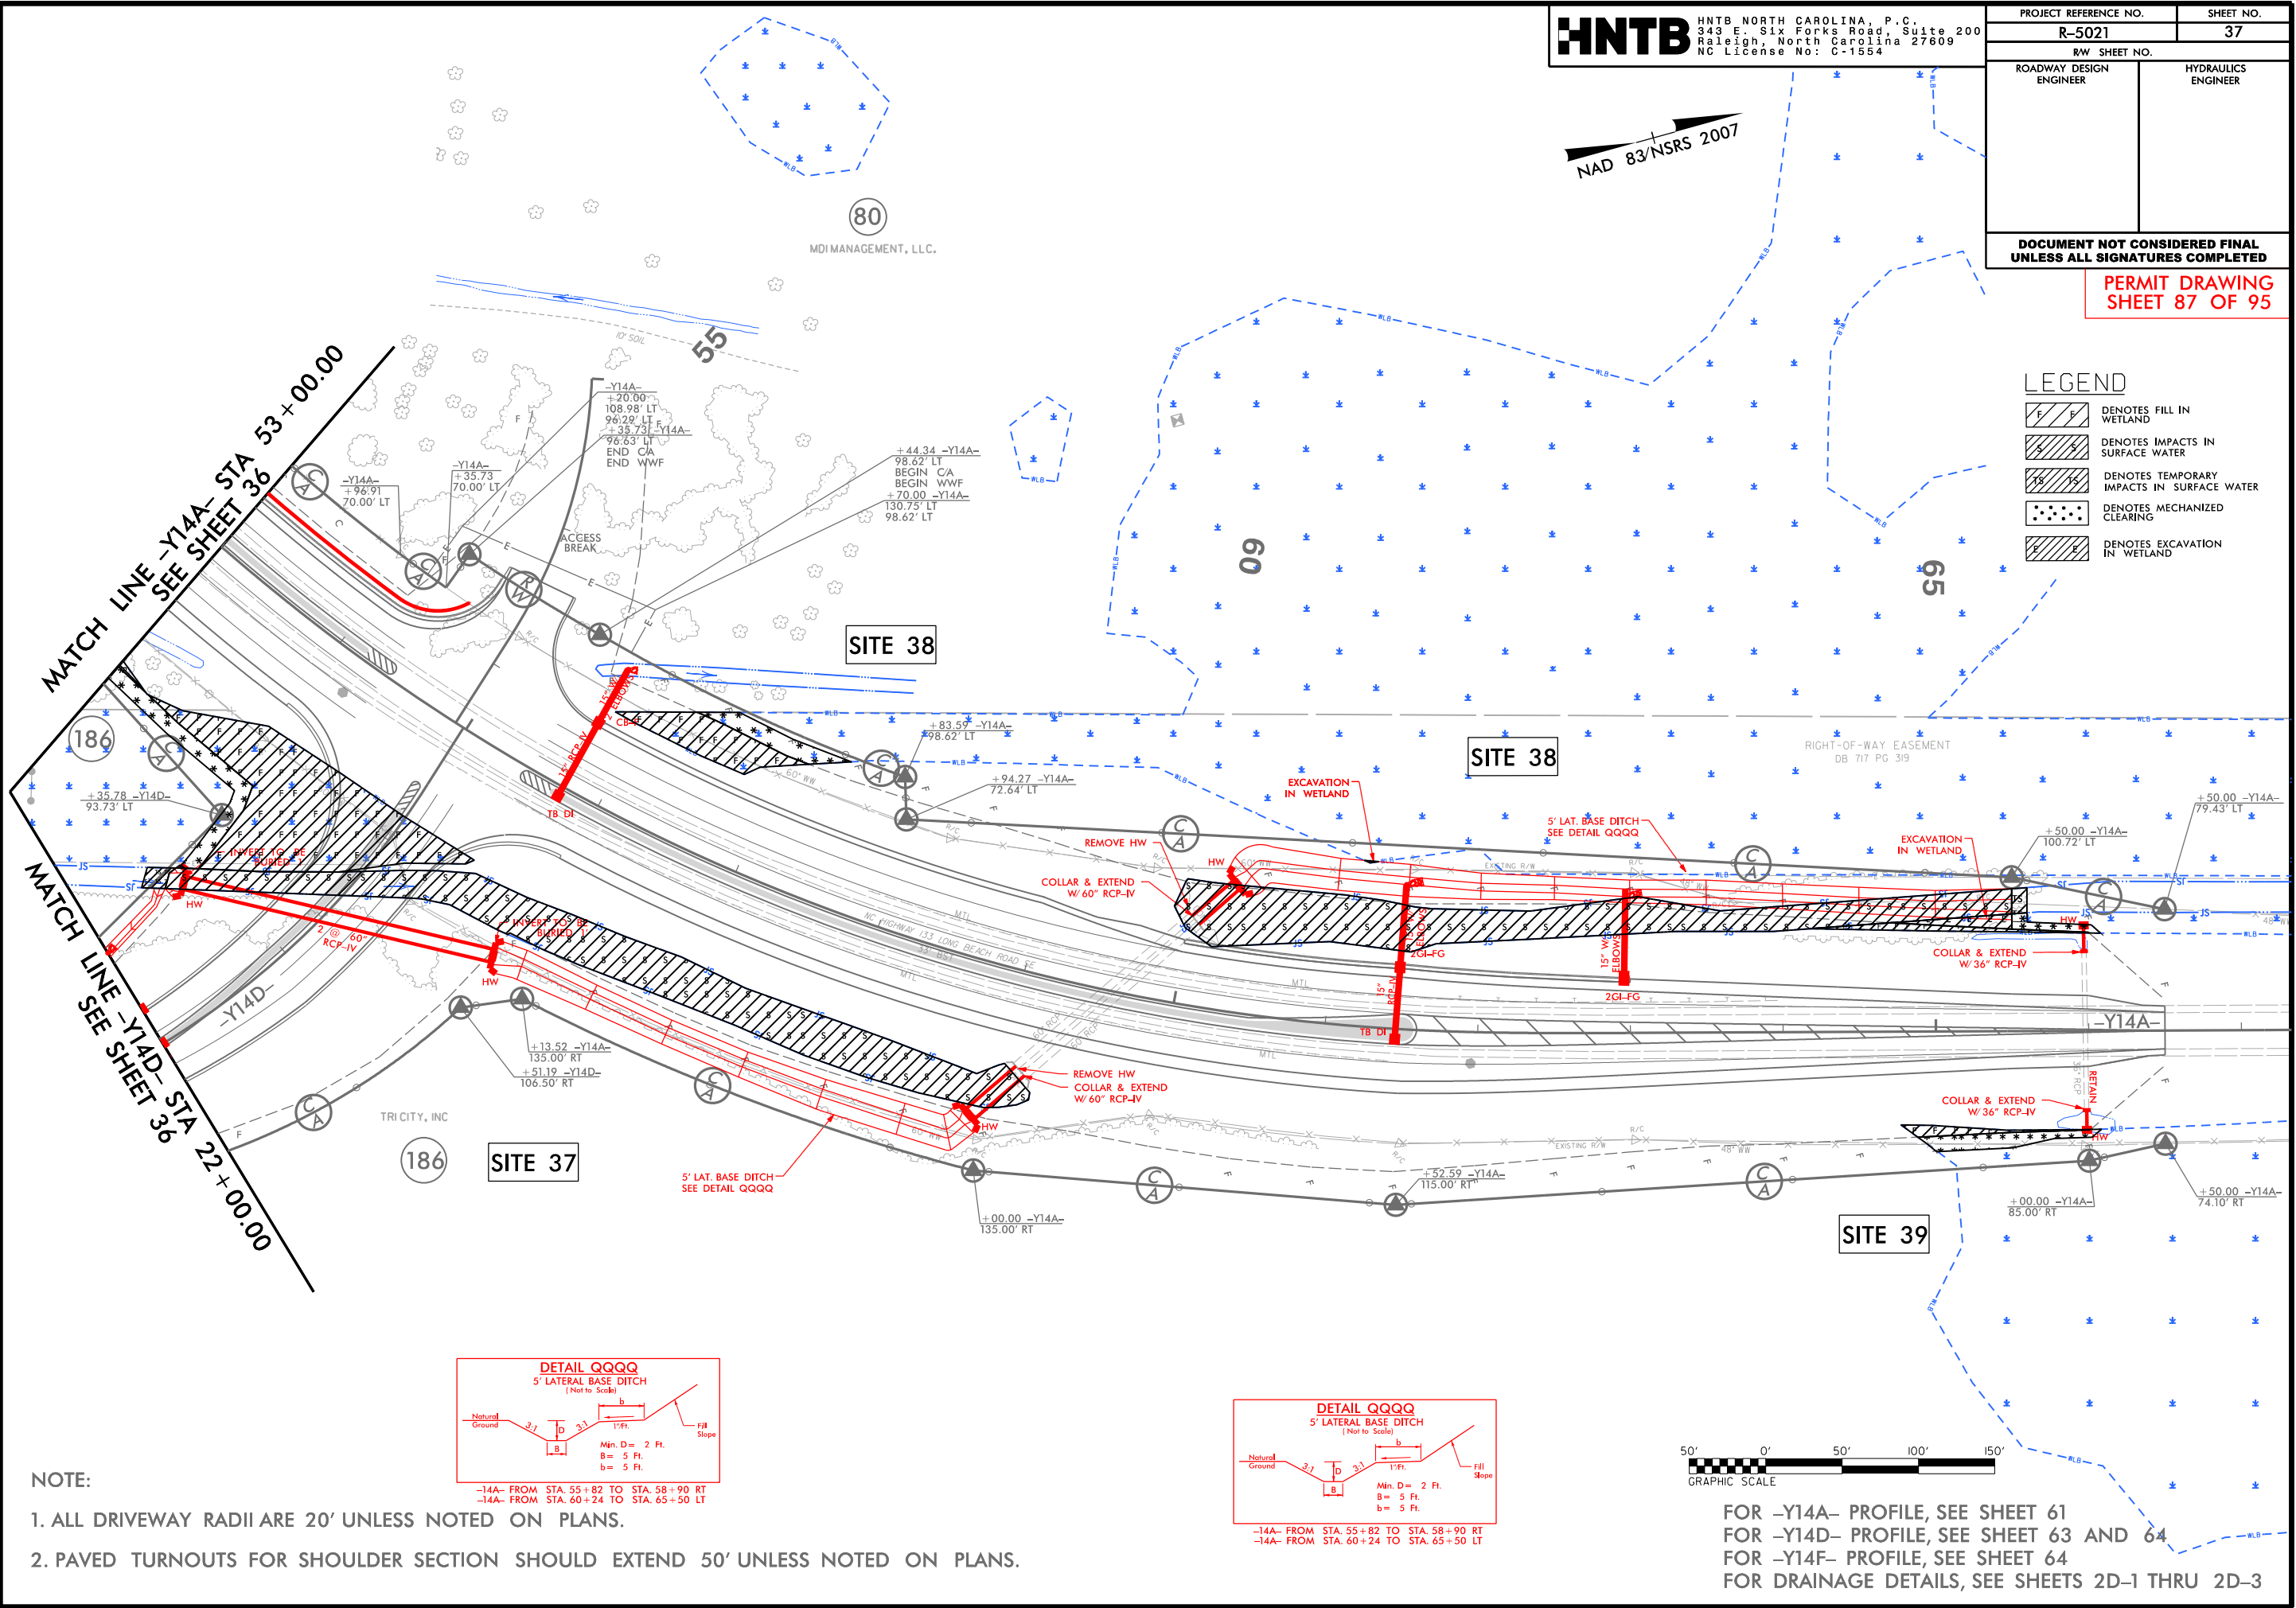

LEGEND

- | | |
|---|---|
|  | <p>  DENOTES FILL IN WETLAND </p> |
|  | <p>  DENOTES IMPACTS IN SURFACE WATER </p> |
|  | <p>  DENOTES TEMPORARY IMPACTS IN SURFACE WATER </p> |
|  | <p>  DENOTES MECHANIZED CLEARING </p> |
|  | <p>  DENOTES EXCAVATION IN WETLAND </p> |

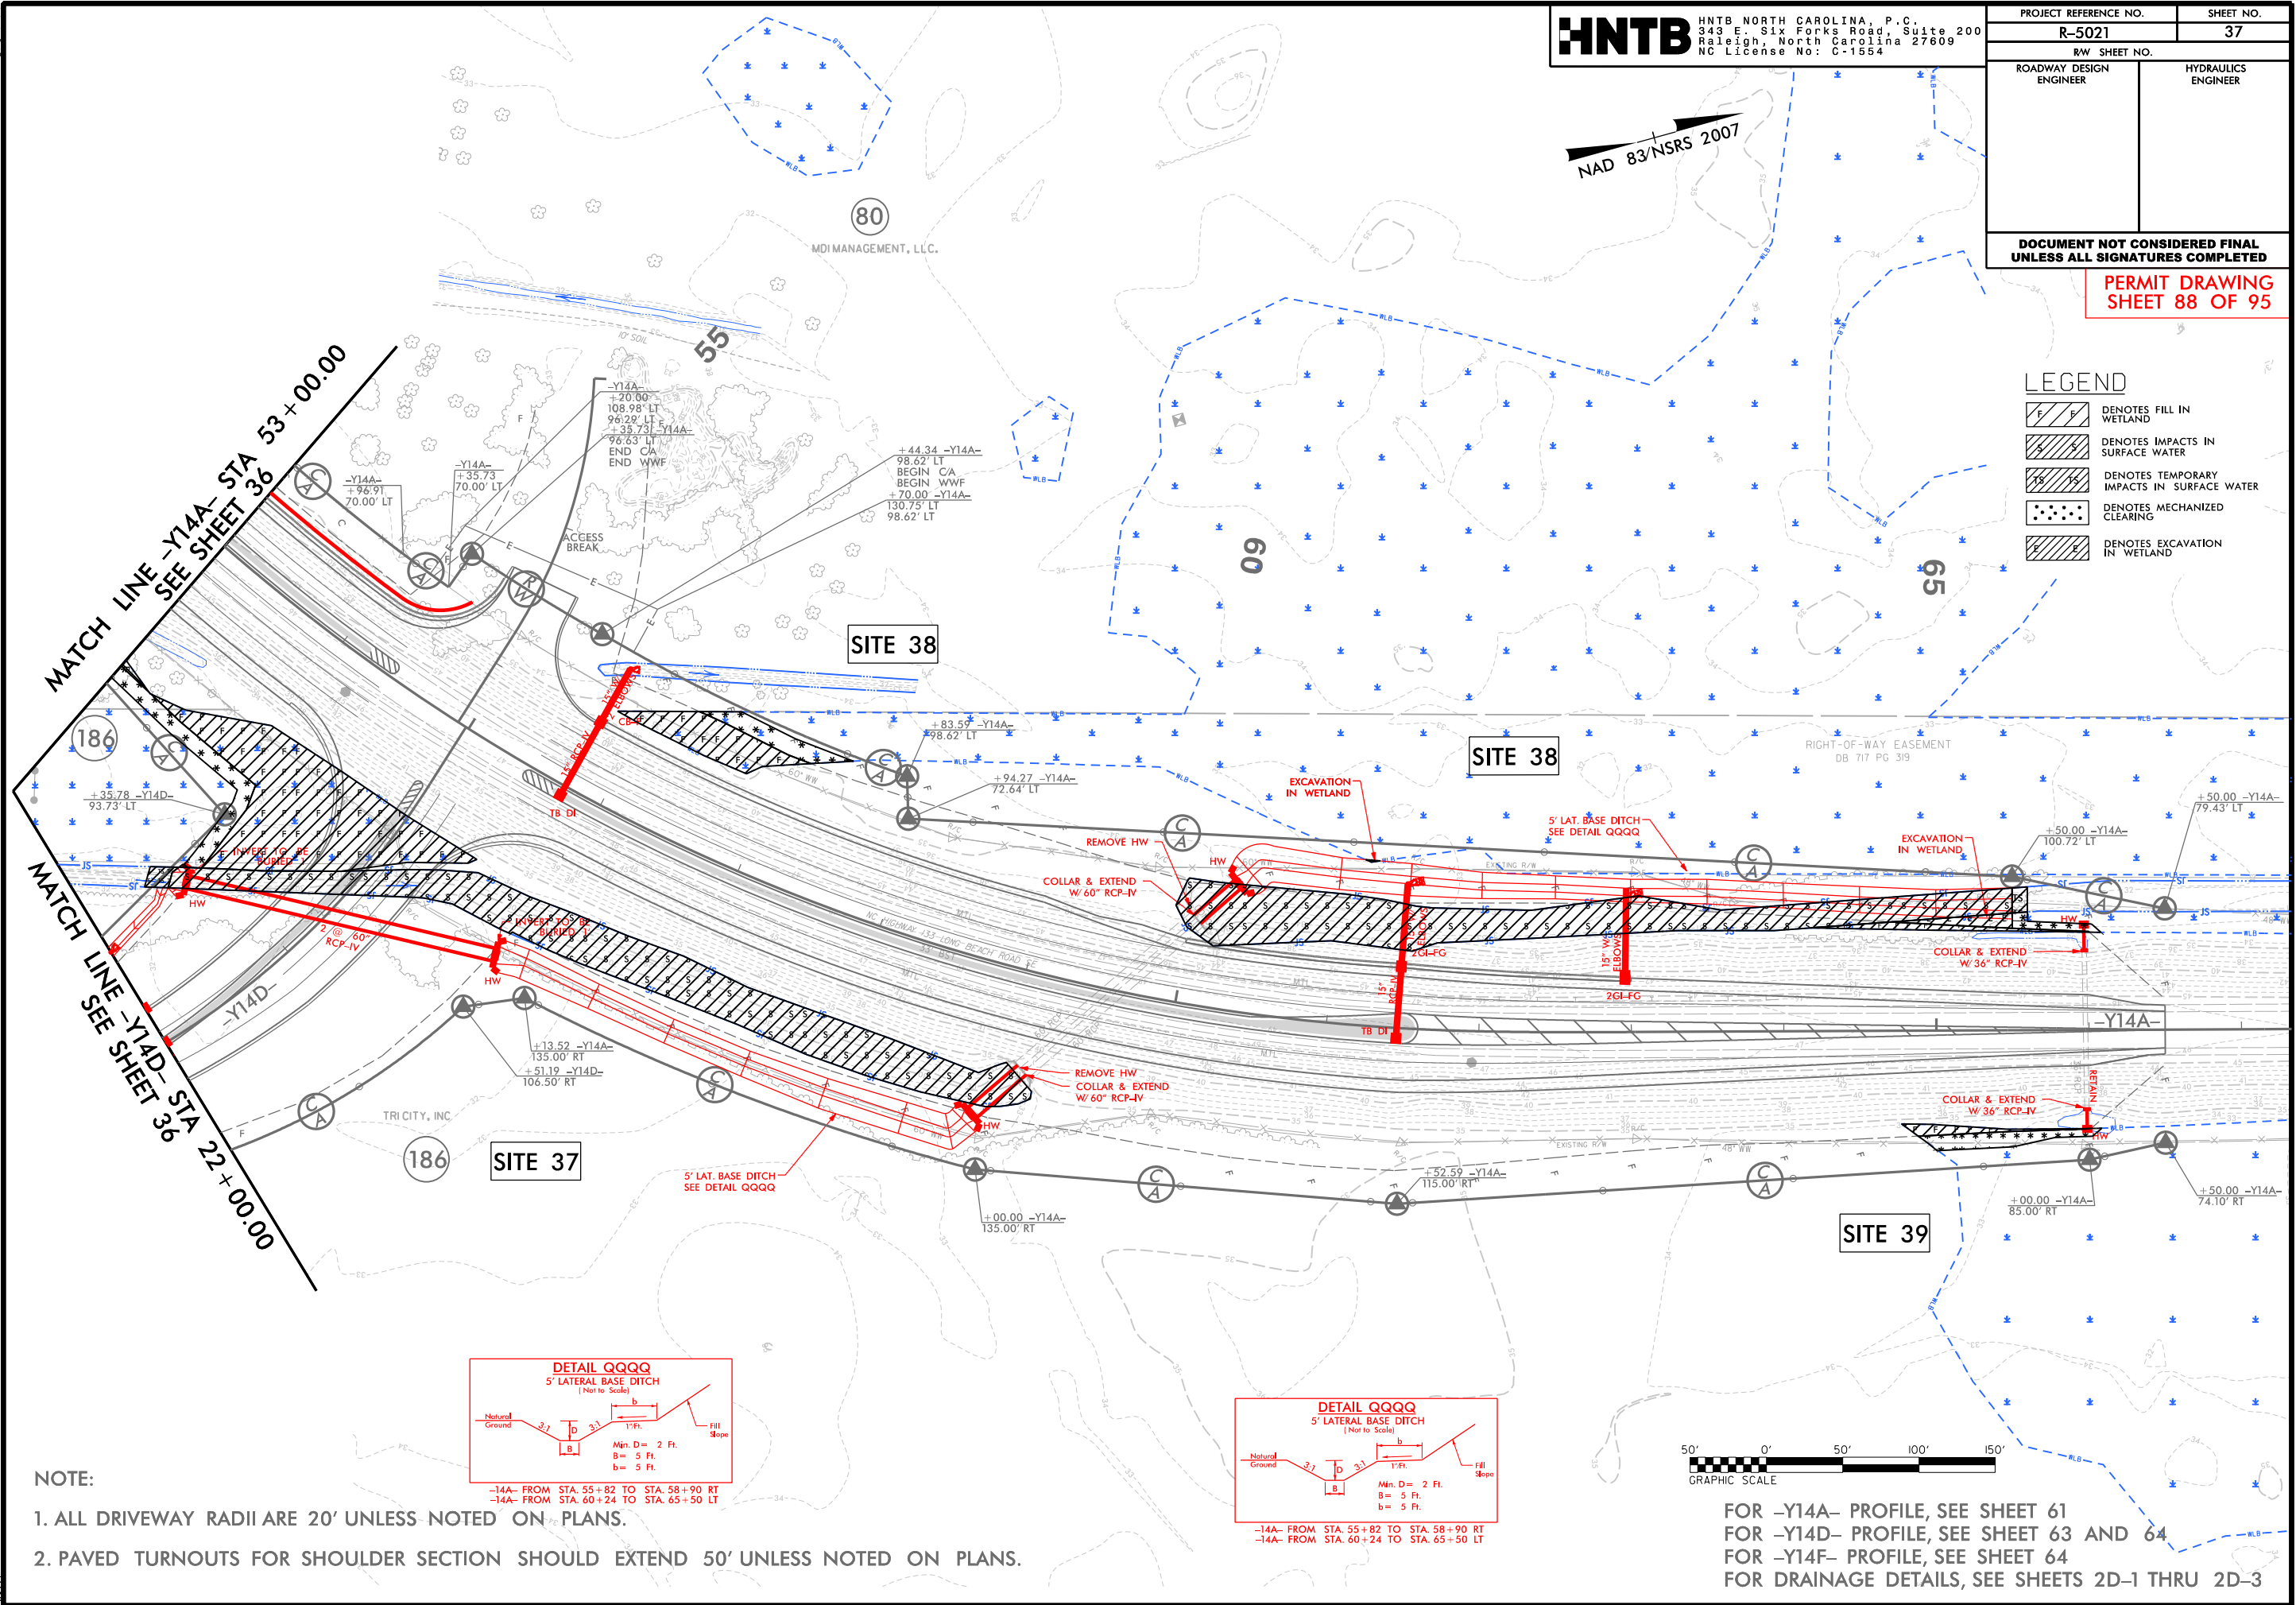


6/23/16

150 140 130 120 110 100 90 80 70 60 50 40 30 20 10 0 10 20 30 40 50 60 70 80 90 100 110 120 130

WETLAND CROSS SECTIONS

SITE 37

-Y14A- 53 + 50.00

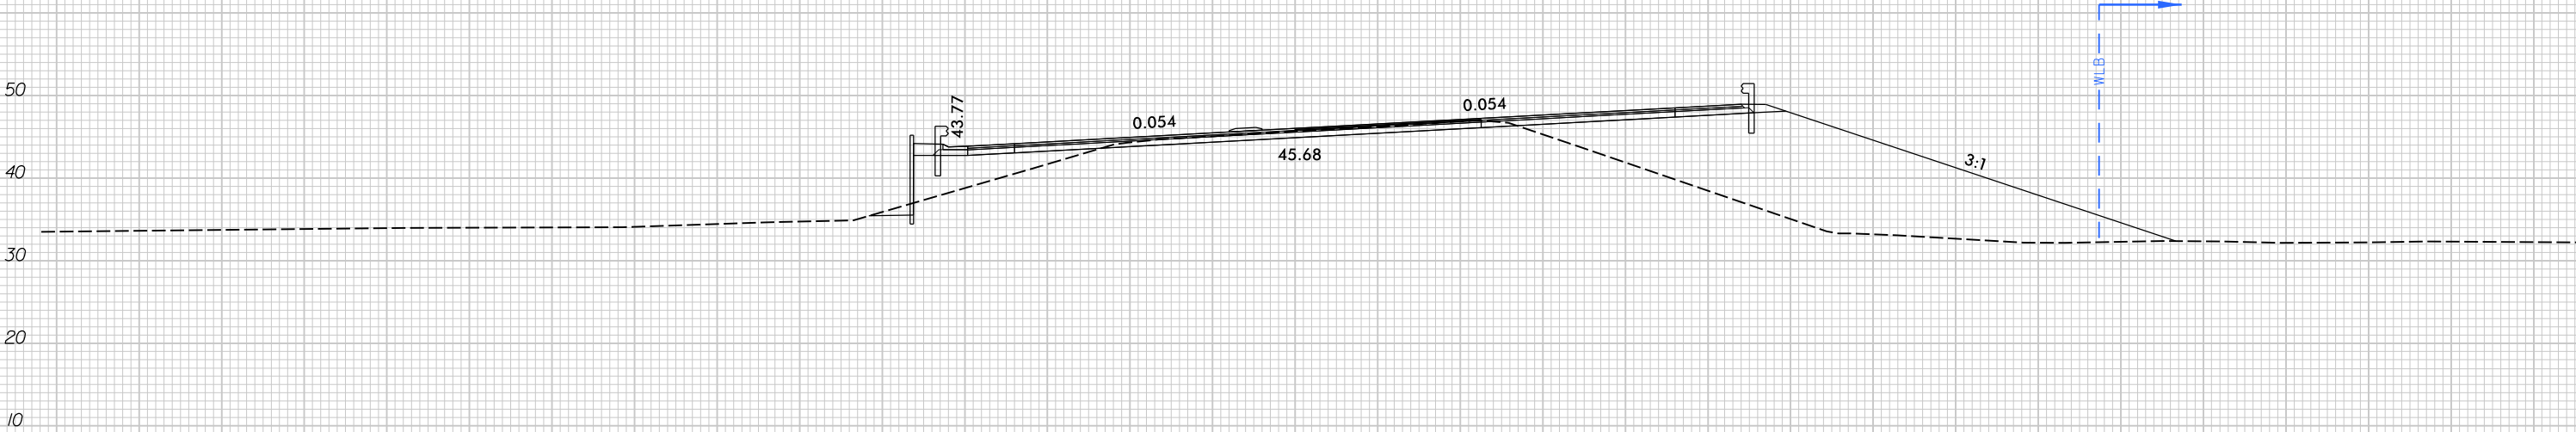


SCALE
1"=20' HORIZONTAL
1"=20' VERTICAL

BRUNSWICK COUNTY
PROJECT: R-5021
NC 211
FROM SR 1500 (MIDWAY RD.)
TO NC 87

150 140 130 120 110 100 90 80 70 60 50 40 30 20 10 0 10 20 30 40 50 60 70 80 90 10

6/23/16

510		PROJ. REFERENCE NO.		SHEET NO.	
		R-5021			
100	110	120	130	PERMIT DRAWING SHEET 90 OF 95	

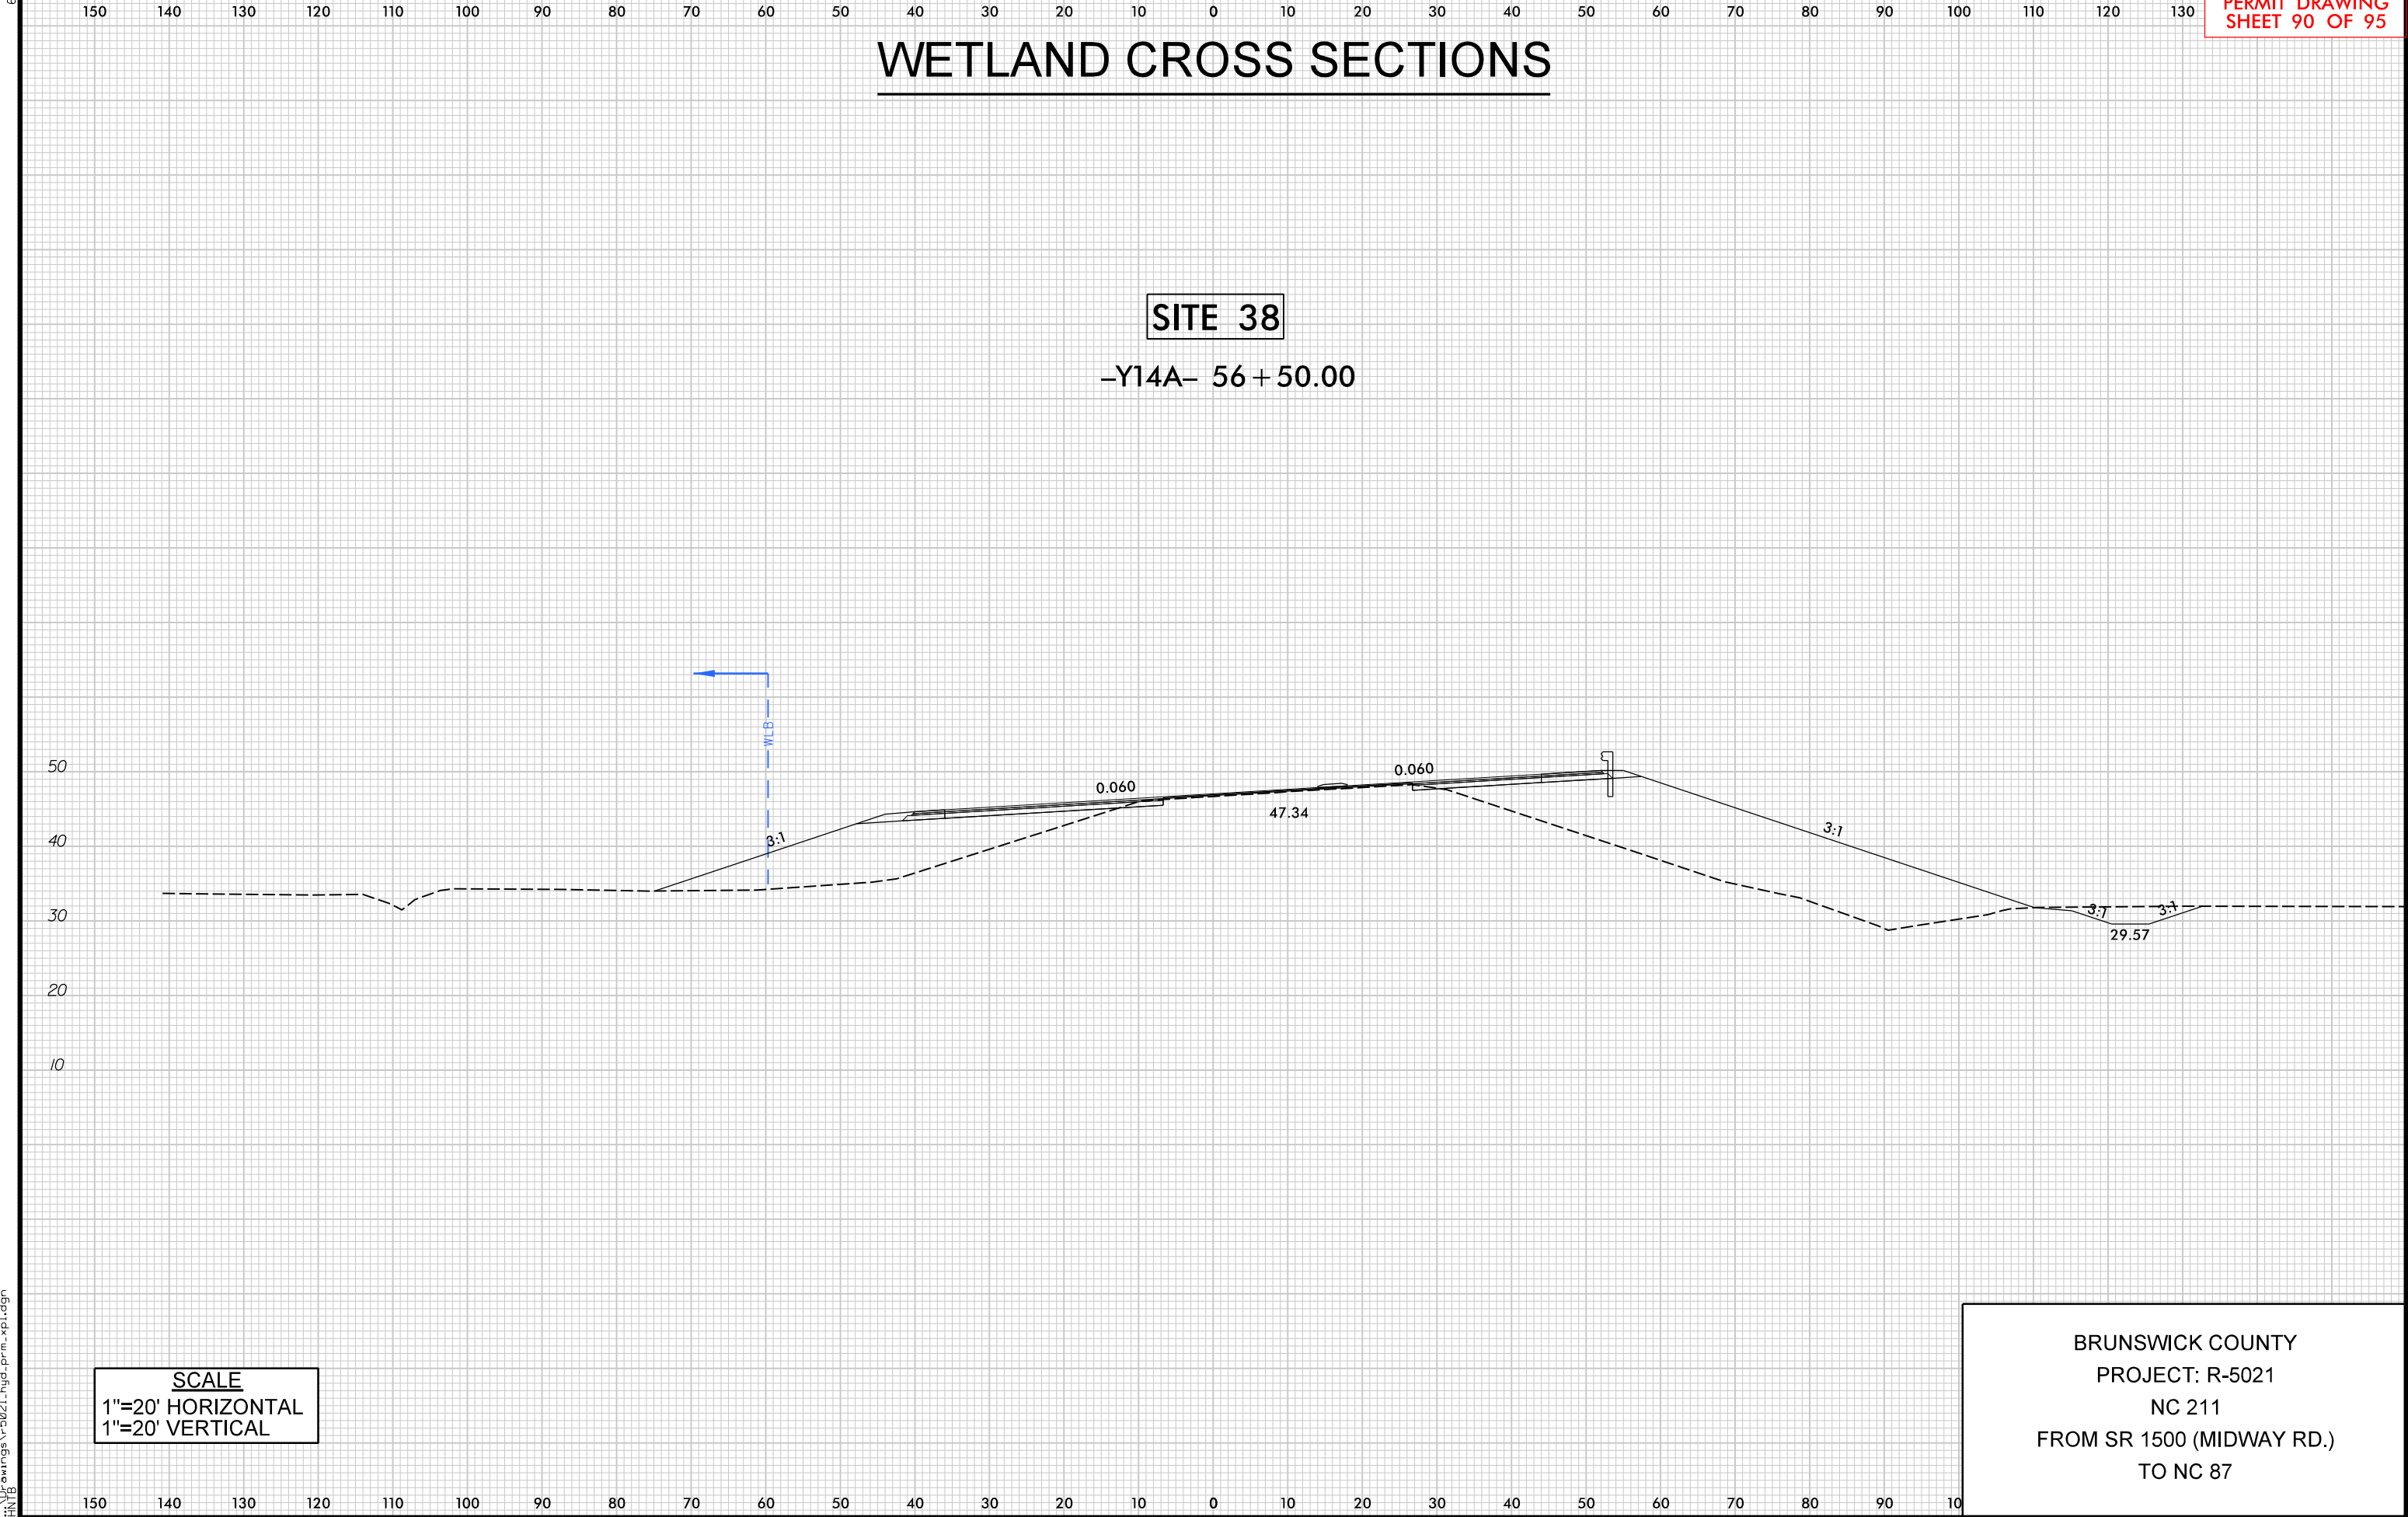

5/15/2018
H:\Drawings\R-5021-hyd-prm-xpl.dgn
H:\B

6/23/16

WETLAND CROSS SECTIONS


SITE 39
-Y14A- 65 + 50.00




UNDERCUT
EXCAVATION

SCALE
1"=20' HORIZONTAL
1"=20' VERTICAL

BRUNSWICK COUNTY
PROJECT: R-5021
NC 211
FROM SR 1500 (MIDWAY RD.)
TO NC 87

 

1. ALL DRIVEWAY RADII ARE 20' UNLESS NOTED ON PLANS.
2. PAVED TURNOUTS FOR SHOULDER SECTION SHOULD EXTEND 50' UNLESS NOTED ON PLANS.

 

1. ALL DRIVEWAY RADII ARE 20' UNLESS NOTED ON PLANS.
2. PAVED TURNOUTS FOR SHOULDER SECTION SHOULD EXTEND 50' UNLESS NOTED ON PLANS.

WETLAND AND SURACE WATER IMPACTS SUMMARY												
			WETLAND IMPACTS					SURFACE WATER IMPACTS				
Site No.	Station (From/To)	Structure Size / Type	Permanent Fill In Wetlands (ac)	Temp. Fill In Wetlands (ac)	Excavation in Wetlands (ac)	Mechanized Clearing in Wetlands (ac)	Hand Clearing in Wetlands (ac)	Permanent SW impacts (ac)	Temp. SW impacts (ac)	Existing Channel Impacts Permanent (ft)	Existing Channel Impacts Temp. (ft)	Natural Stream Design (ft)
1	-L- 55+39 - 57+85 RT	4' Base Ditch			0.17							
2	-L- 57+22 - 75+36 RT	Roadway Fill						0.29				
2	-L- 65+12 - 69+60 RT	Base Ditch / Roadway Fill	0.04		0.12							
3	-YA- 11+18 - 14+70 RT/LT	Base Ditch / Roadway Fill / 15" RCP	0.67		0.13	0.03						
4	-YREV- 38+47 - 48+34 LT	15" & 48" RCP / Roadway Fill	0.91			0.07						
4	-L- 81+78 - 86+05 RT	Special Cut Ditch			0.21							
5	-L- 85+22 - 86+44 LT	15" RCP / Roadway Fill	0.08			0.02						
5	-L- 83+55 - 83+84 LT	2 @ 8' X 6' RCBC						0.02	< 0.01	82	14	
5	-YB- 16+72 - 19+00 LT	Roadway Fill	0.08			0.02						
6	-L- 100+43 - 100+73 LT	36" RCP						0.01	< 0.01	91	9	
6	-L- 100+78 - 103+67 LT	Roadway Fill	0.15			0.03						
7	-L- 106+05 - 107+32 LT	36' RCP						0.41	< 0.01	133	13	
9	-L- 113+86 - 126+79 LT	Roadway Fill	1.19			0.15						
10	-L- 126+92 - 144+52 LT	Roadway Fill	0.98			0.27						
11	-L- 200+46 - 205+16 RT	Roadway Fill	0.10			0.05						
12	-L- 211+66 - 214+04 LT	60" X 38" HERCP / Roadway Fill (Pond)						0.24	0.14			
13	-L- 216+73 - 218+28 LT	54" RCP						0.03	< 0.01	153	19	
13	-L- 216+76 - 217+92 LT	Roadway Fill / 4' Lateral Base Ditch	0.04		0.02							
14	-L- 216+53 - 216+82 RT	54" RCP						< 0.01	< 0.01	16	15	
14	-L- 215+99 - 217+82 RT	Roadway Fill / Lateral 'V' Ditch	0.05		< 0.01	< 0.01						
15	-L- 222+97 - 223+54 LT	Roadway Fill / 'V' Ditch	0.02		0.02							
16	-L- 225+77 - 226+44 LT	2 @ 9' X 8' RCBC						0.04	< 0.01	150	10	
16	-L- 225+21 - 227+48 LT	Roadway Fill / Var. Width Base Ditch	0.30		< 0.01	0.02						
17	-L- 225+59 - 225+92 RT	2 @ 9' X 8' RCBC						0.03	< 0.01	59	10	
17	-L- 222+60 - 226+73 RT	4' Base Ditch	0.02		0.13	0.01						
SUBTOTALS*:			4.62		0.82	0.68		1.08	0.16	684	90	

NOTES: Site 1: The Total Site Impact of 0.17 acres includes 0.10 acres of drainage effect from ditching.
Site 8 has been eliminated.
Site 15 is a total take. Total Site Impact of 0.08 acres includes 0.04 acres of direct impacts and 0.04 acres of indirect impacts.

SHEET 94 OF 95

WETLAND AND SURACE WATER IMPACTS SUMMARY												
			WETLAND IMPACTS					SURFACE WATER IMPACTS				
Site No.	Station (From/To)	Structure Size / Type	Permanent Fill In Wetlands (ac)	Temp. Fill In Wetlands (ac)	Excavation in Wetlands (ac)	Mechanized Clearing in Wetlands (ac)	Hand Clearing in Wetlands (ac)	Permanent SW impacts (ac)	Temp. SW impacts (ac)	Existing Channel Impacts Permanent (ft)	Existing Channel Impacts Temp. (ft)	Natural Stream Design (ft)
18	-L- 237+79 - 242+95 LT	Roadway Fill	0.54			0.04						
19	-L- 245+23 - 275+27 LT	Roadway Fill	5.35			0.30						
20	-L- 275+51 - 286+64 LT	Roadway Fill	2.21			0.12						
21	-L- 271+43 - 275+91 RT	4' Base Ditch			0.08							
22	-L- 278+65 - 283+16 RT	4' Base Ditch			0.09							
23	-L- 289+94 - 304+98 LT	Roadway Fill	2.56			0.17						
24	-L- 313+81 - 314+96 RT	6' Base Ditch (Pond)						0.06				
25	-L- 315+96 - 316+63 LT	2 @ 7' X 7' RCBC						0.01	<0.01	85	24	
25A	-L- 316+38 - 317+38 LT	Roadway Fill						0.01		107		
26	-L- 316+52 - 317+84 RT	2 @ 7' X 7' RCBC						0.02	<0.01	116	24	
42	-L- 324+23 - 324.26 LT	2' Base Ditch			<0.01							
28	-L- 353+34 - 353+73 RT	Special 'V' Ditch / 3' base Ditch	0.01			0.04						
29	-L- 366+77 - 369+06 LT	Roadway Fill	0.28			0.07	0.02					
30	-L- 370+03 - 375+93 LT	Roadway Fill / Var. Base Ditch	0.49			0.07						
31	-L- 369+37 - 369+59 RT	Bank Stabilization						<0.01	<0.01	18	29	
32	-L- 370+83 - 370+94 RT	Roadway Fill	<0.01			<0.01						
34	-L- 428+24 - 428+68 LT	66" RCP						0.03	<0.01	73	8	
35	-YB- 11+41 - 13+72 LT	Roadway Fill						0.07	<0.01			
36	-YREV- 9+47 - 9+77 RT	3' Base Ditch			<0.01							
37	-Y14D- 19+91 - 20+15 LT	Special 'V' Ditch						<0.01	<0.01			
37	-Y14A- 52+57 - 59+22 RT	2 @ 60" RCP EXT. / Roadway Fill	0.22			0.05		0.31	<0.01			
38	-Y14A- 55+80 - 66+12 LT	2 @ 60" RCP EXT. / Roadway Fill	0.06		<0.01	0.03		0.29	<0.01			
39	-Y14A- 64+77 - 66+24 RT	Roadway Fill	0.01			0.02						
40	-Y22- 23+04 - 23+21 RT	54" RCP						0.01	<0.01	26	10	
41	-Y22- 23+17 - 23+32 LT	54" RCP						0.01	<0.01	40	10	
SUBTOTALS*:			11.72		0.18	0.90	0.02	0.83	0.04	465	105	
FINAL TOTALS*:			16.34		1.00	1.59	0.02	1.91	0.20	1149	195	


*Rounded totals are sum of actual impacts

NOTES: Site 27 has been eliminated.
 Site 33 has been eliminated.

NC DEPARTMENT OF TRANSPORTATION
DIVISION OF HIGHWAYS
5/15/2018
Brunswick County
R-5021

STATE	STATE PROJECT REFERENCE NO.	SHEET NO.
N.C.	R-5021	UE-01
STATE PROJ. NO.	F.A. PROJ. NO.	DESCRIPTION
41582.1.1	STP-0211(21)	PE
41582.2.2	STP-0211(21)	UTILITIES
41582.2.3	STP-0211(21)	R/W

SHEET 1 OF 22

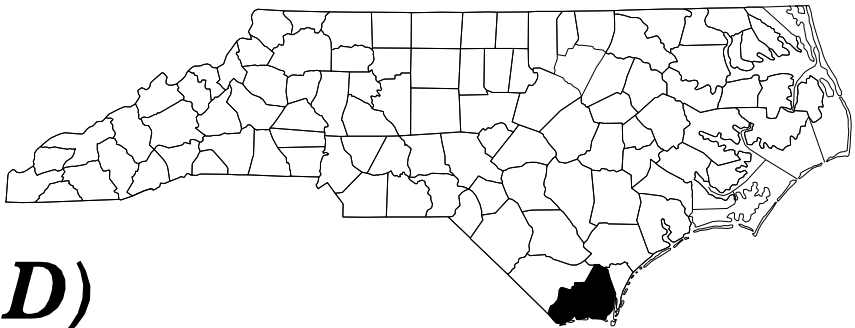


STATE OF NORTH CAROLINA
DIVISION OF HIGHWAYS

EAU PERMIT DRAWING PLANS


BRUNSWICK COUNTY

LOCATION: NC 211 FROM WEST OF SR 1500 (MIDWAY ROAD)
TO EAST OF NC 87

TYPE OF WORK: RELOCATION OF UTILITIES

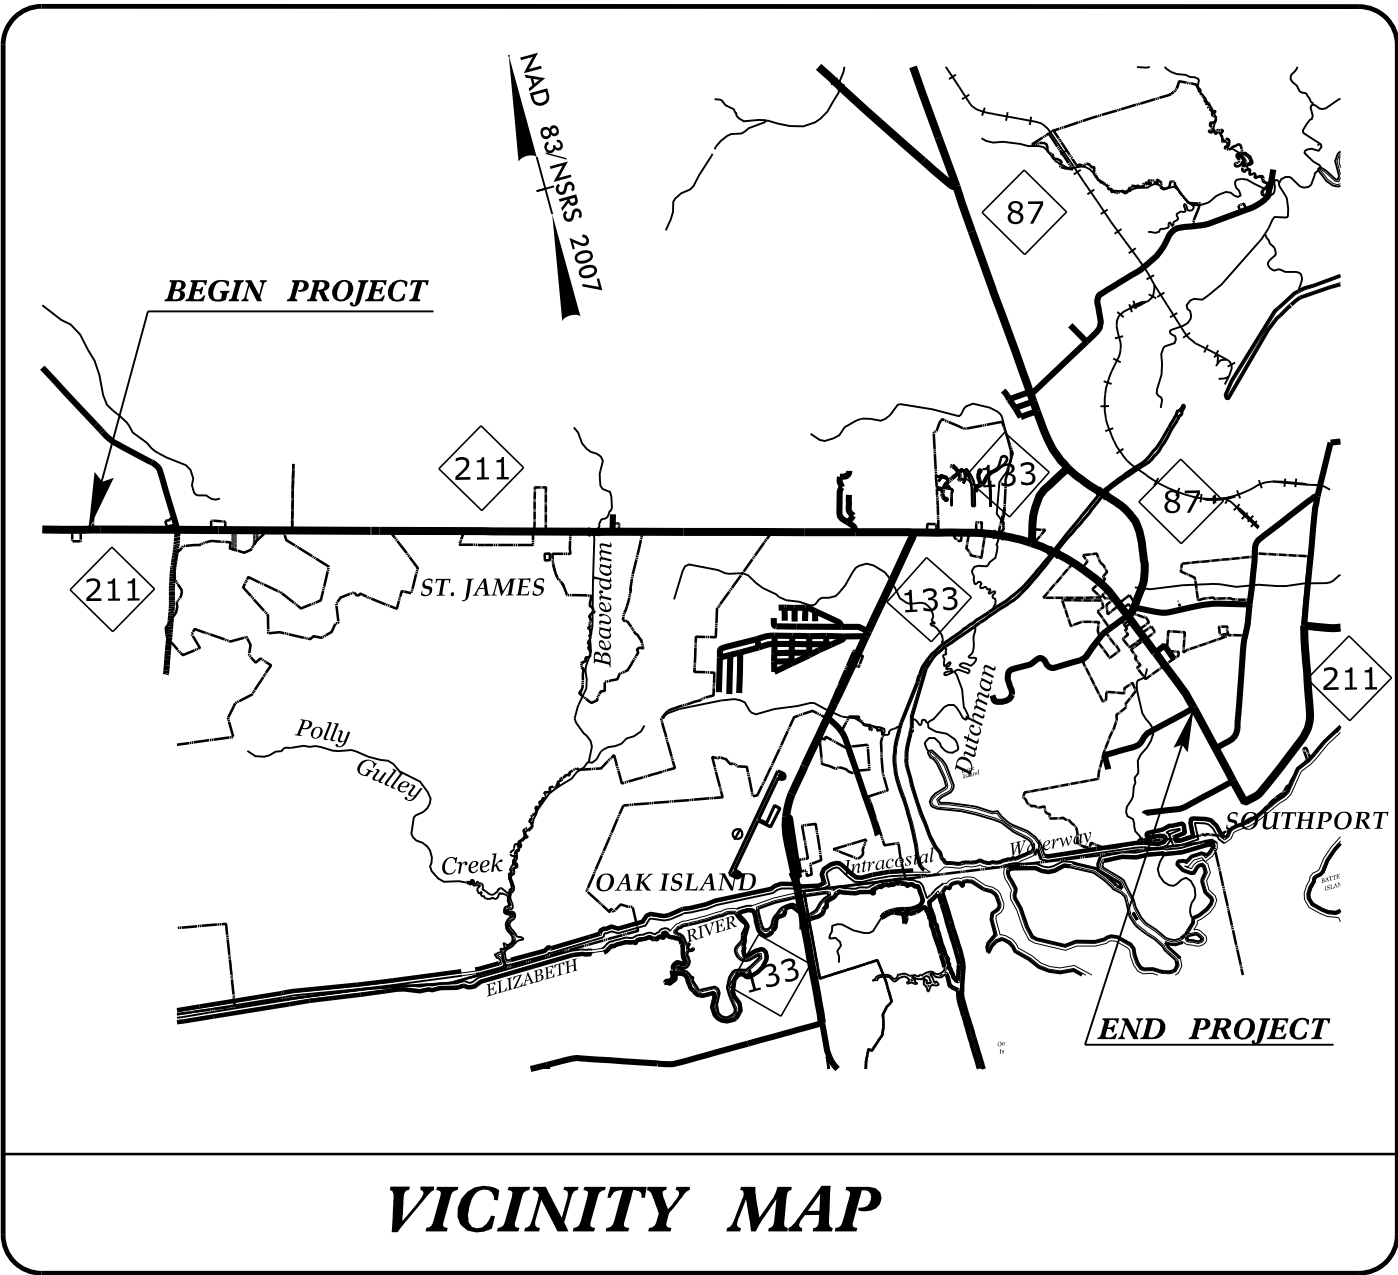

VICINITY MAP

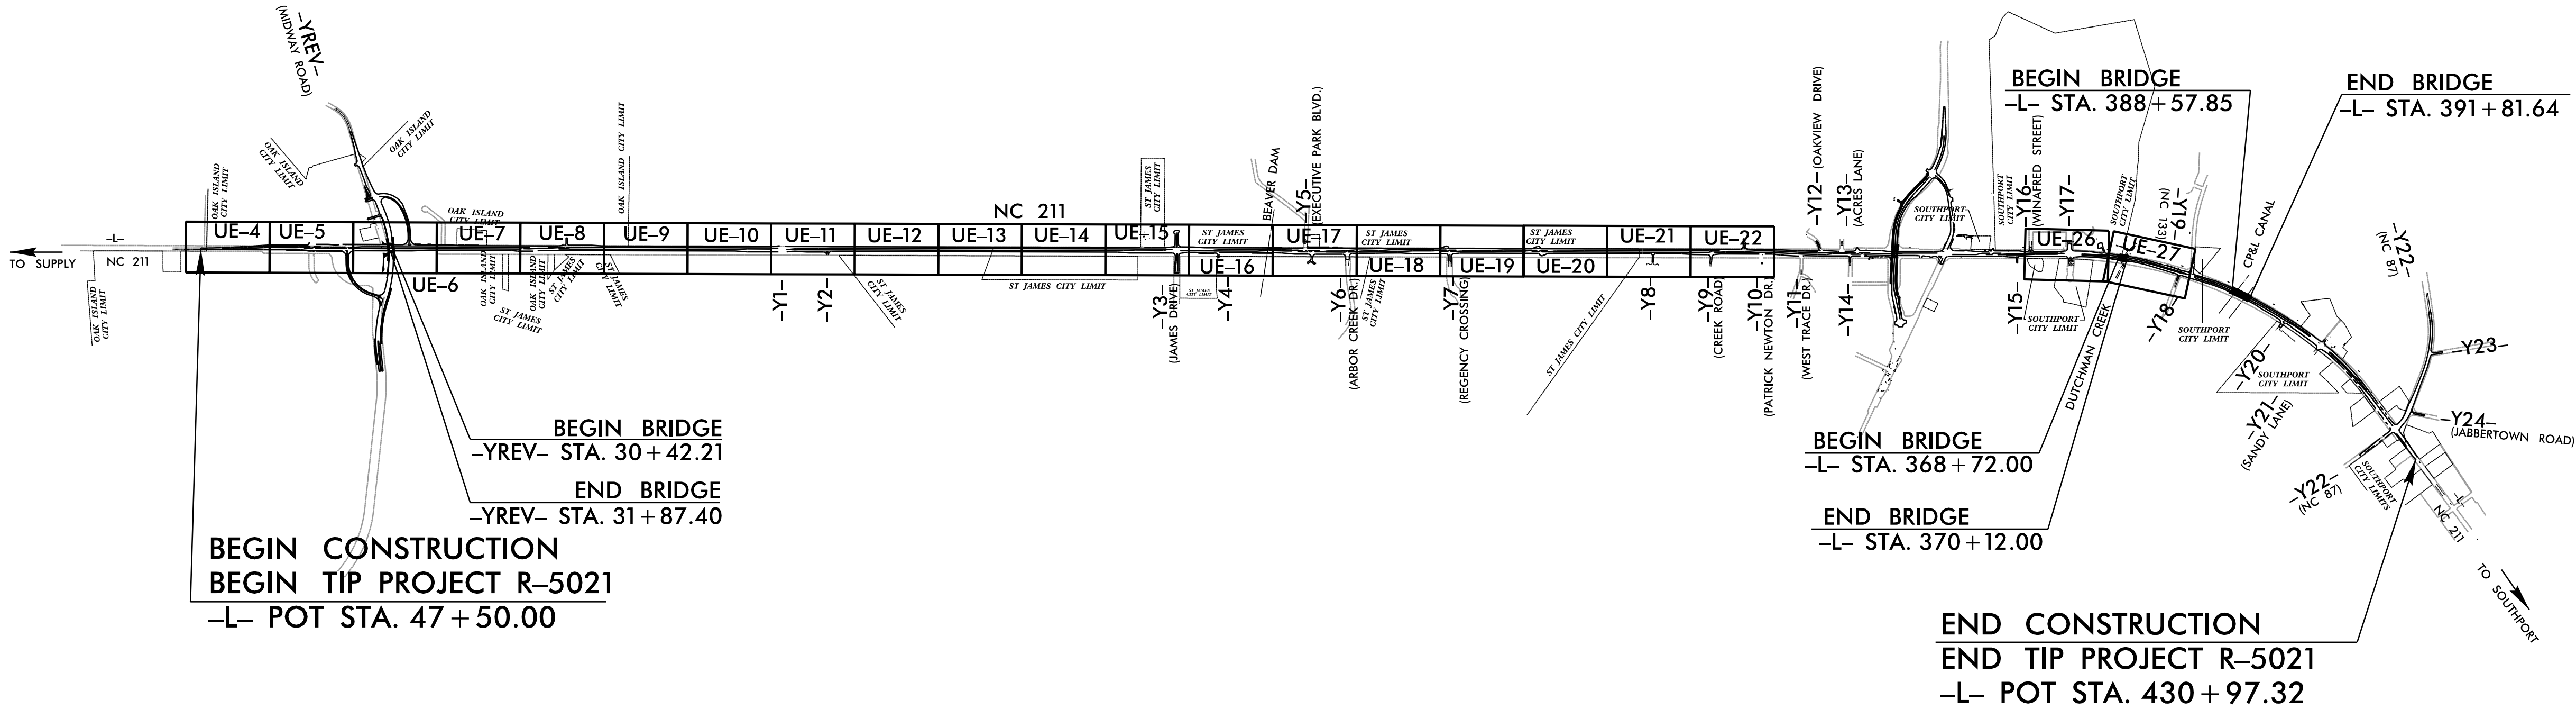

NOTES:


1. This is a partial controlled-access project with access being limited to points as shown on the plans.
2. A portion of this project is within the municipal boundaries of Oak Island, St. James, and Southport.
3. Clearing on this project shall be performed to the limits established by Method III.

HNTB
HNTB NORTH CAROLINA, P.C.
343 E. Six Forks Road, Suite 200
Raleigh, North Carolina 27609
NC License No: C-1554

INCOMPLETE PLANS
DO NOT USE FOR R/W ACQUISITION
DOCUMENT NOT CONSIDERED FINAL
UNLESS ALL SIGNATURES COMPLETED

CONTRACT:

TIP PROJECT: R-5021

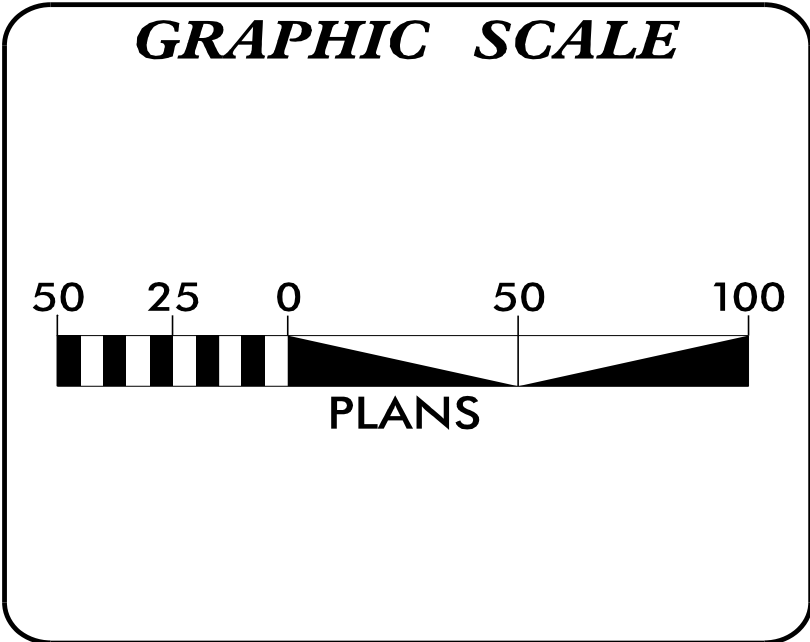

SHEET NO.:	DESCRIPTION:
UE-01	TITLE SHEET
UE-04 THRU UE-22, UE-26 & UE-27	PLAN SHEETS

2018 STANDARD SPECIFICATIONS
RIGHT OF WAY DATE: JANUARY 28, 2016
LETTING DATE: JUNE 19, 2018

PREPARED IN THE OFFICE OF:

RK&K

RUMMEL, KLEPPER & KAHL, LLP
900 RIDGEFIELD DRIVE, SUITE 350
RALEIGH, NORTH CAROLINA 27609
NC LICENSE NO. F-0112
1-888-521-4455 OR 919-878-9560

Howard Woodall, PE	UTILITY PROJECT MANAGER
Mark Lawson	PROJECT UTILITY COORDINATOR
Nate Harris	PROJECT UTILITY CADD DESIGNER

DIVISION OF HIGHWAYS
UTILITIES UNIT
1020 BIRCH RIDGE DRIVE
RALEIGH, NC 27610

Bo Hemphill, PE	EASTERN UTILITIES MANAGER
Nabil S. Hamdan	REGIONAL UTILITIES ENGINEER
Ashley B. Cox, Jr, LG	UTILITIES ENGINEER
Chris Rivenbark	ECAP REGIONAL MANAGER

5/14/99

6/27/2008
R:\Utilities\Engineering\Utility Environmental\Permit Drawings\NR-502\Lut_rdy04_UE04_psh.dgn
nharris

HNTB

HNTB NORTH CAROLINA, P.C.
343 E. Six Forks Road, Suite 200
Raleigh, North Carolina 27609
NC License No: C-1554

PROJECT REFERENCE NO.

R-5021

SHEET NO.

UE-04

SHEET 2 OF 22

INCOMPLETE PLANS

DO NOT USE FOR R/W ACQUISITION

PRELIMINARY PLANS


DO NOT USE FOR CONSTRUCTION

**DOCUMENT NOT CONSIDERED FINAL
UNLESS ALL SIGNATURES COMPLETED**

**BEGIN CONSTRUCTION
BEGIN TIP PROJECT R-5021
-L- POT STA 47+50.00**

**BEGIN TIP PROJECT R-5021
-L- STA 47+50.00**

NAD 83/NSRS 2007

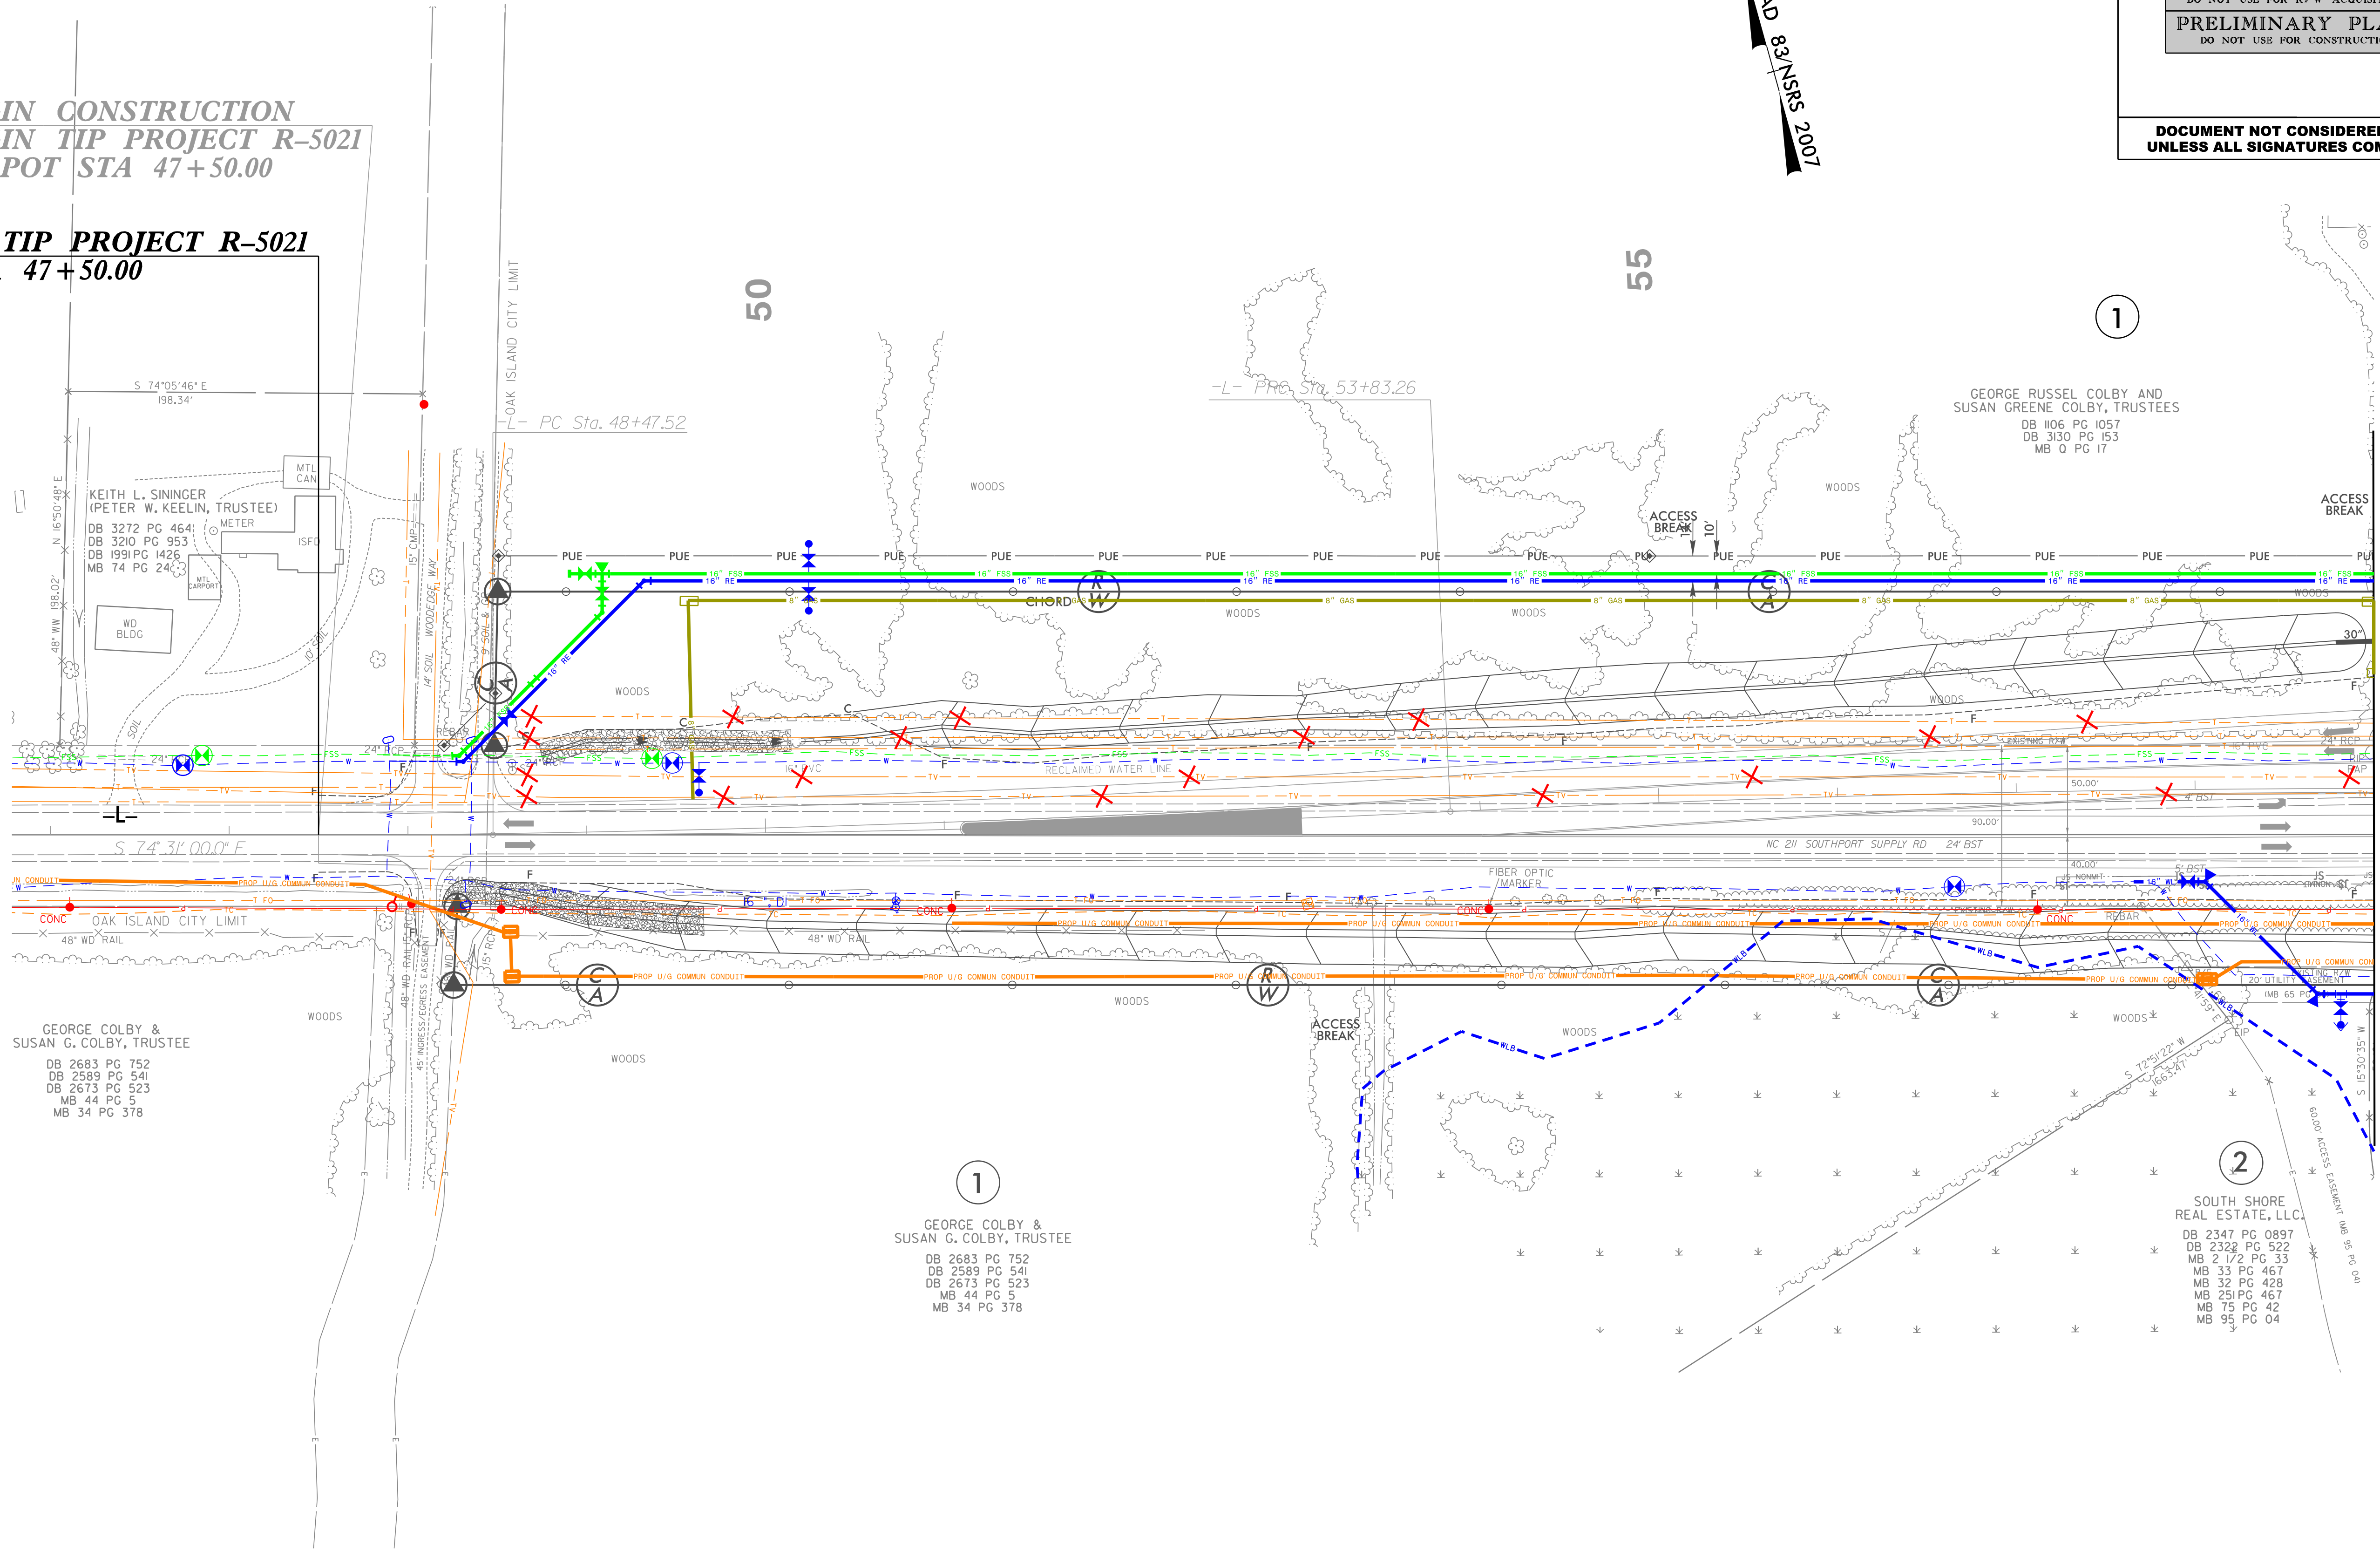


**MATCH LINE -L- STA 59+00
SEE SHEET UO-05**

PLANS PREPARED BY :

RK&K

RUMMEL, KLEPPER & KAHL, LLP
900 RIDGEFIELD DRIVE SUITE 350
RALEIGH, NORTH CAROLINA 27609-3960
NC LICENSE NO. F-0112 • (919) 878-9560

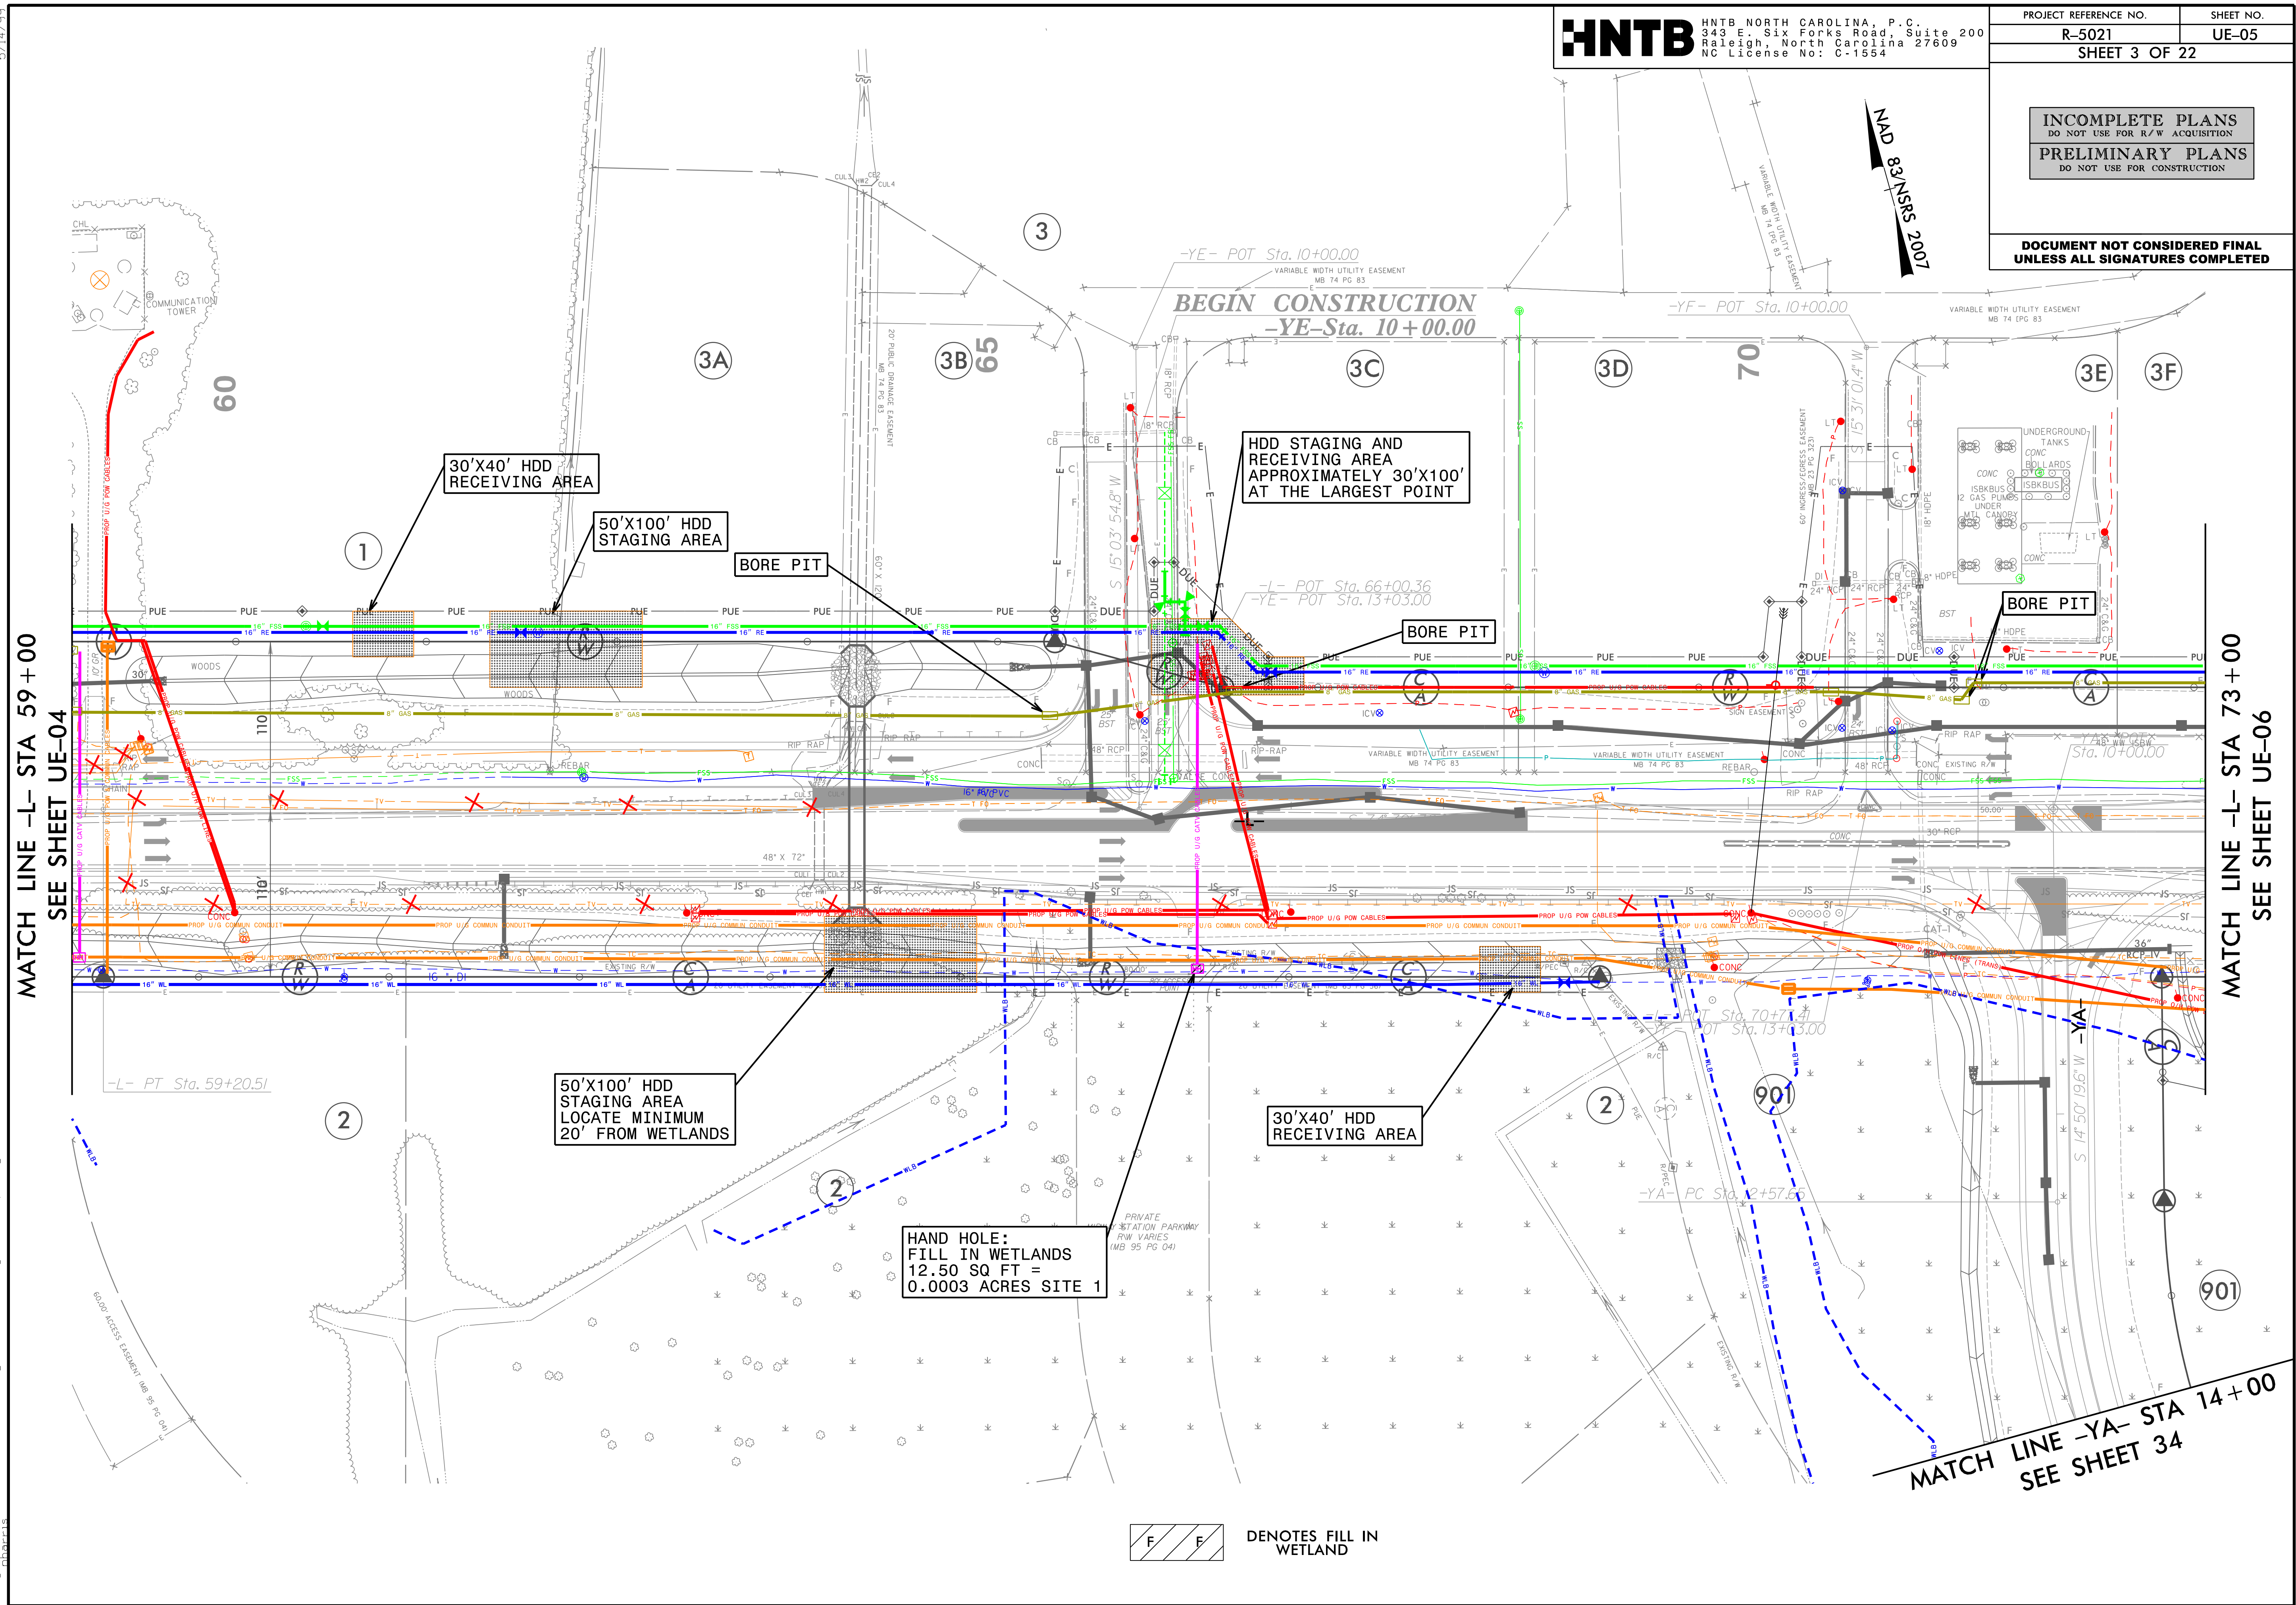

MATCH LINE -Y- STA 27+50
SEE SHEET 33

50'X100' HDD
BORE PIT

30'X40' HDD
RECEIVING AREA
LOCATE MINIMUM
20' FROM WETLANDS

WATCH LINE -L- STA 73+00
SEE SHEET UE-05


 MATCH LINE -L- STA 87 + 00
 SEE SHEET UF-07

MATCH LINE -Y- STA 34+00.00
SEE SHEET 34

TEMP. FILL IN WETLANDS
2923 SQ FT =
0.067 ACRES SITE 2

30'X40' HDD
RECEIVING AREA
LOCATE MINIMUM
20' FROM WETLAND

 DENOTES TEMPORARY
FILL IN WETLAND

PLANS PREPARED BY :



RUMMEL, KLEPPER & KAHL, LLP
900 RIDGEFIELD DRIVE SUITE 350
RALEIGH, NORTH CAROLINA 27609-3960
NC LICENSE NO. F-0112 • (919) 878-9560



**WATCH LINE -L- STA 101+00.00
SEE SHEET UE-08**

PLANS PREPARED BY :




RUMMEL, KLEPPER & KAHL, LLP
900 RIDGEFIELD DRIVE SUITE 350
RALEIGH, NORTH CAROLINA 27609-3960
NC LICENSE NO. F-0112 • (919) 878-9560

5/14/99

6/27/2018
R:\Utilities\Engineering\Utility Environmental\Permit Drawings\NR-502\UT_rdy\09_UE09_psh.dgn
marriss

MATCH LINE -L- STA 115 + 00.00
SEE SHEET UE-08

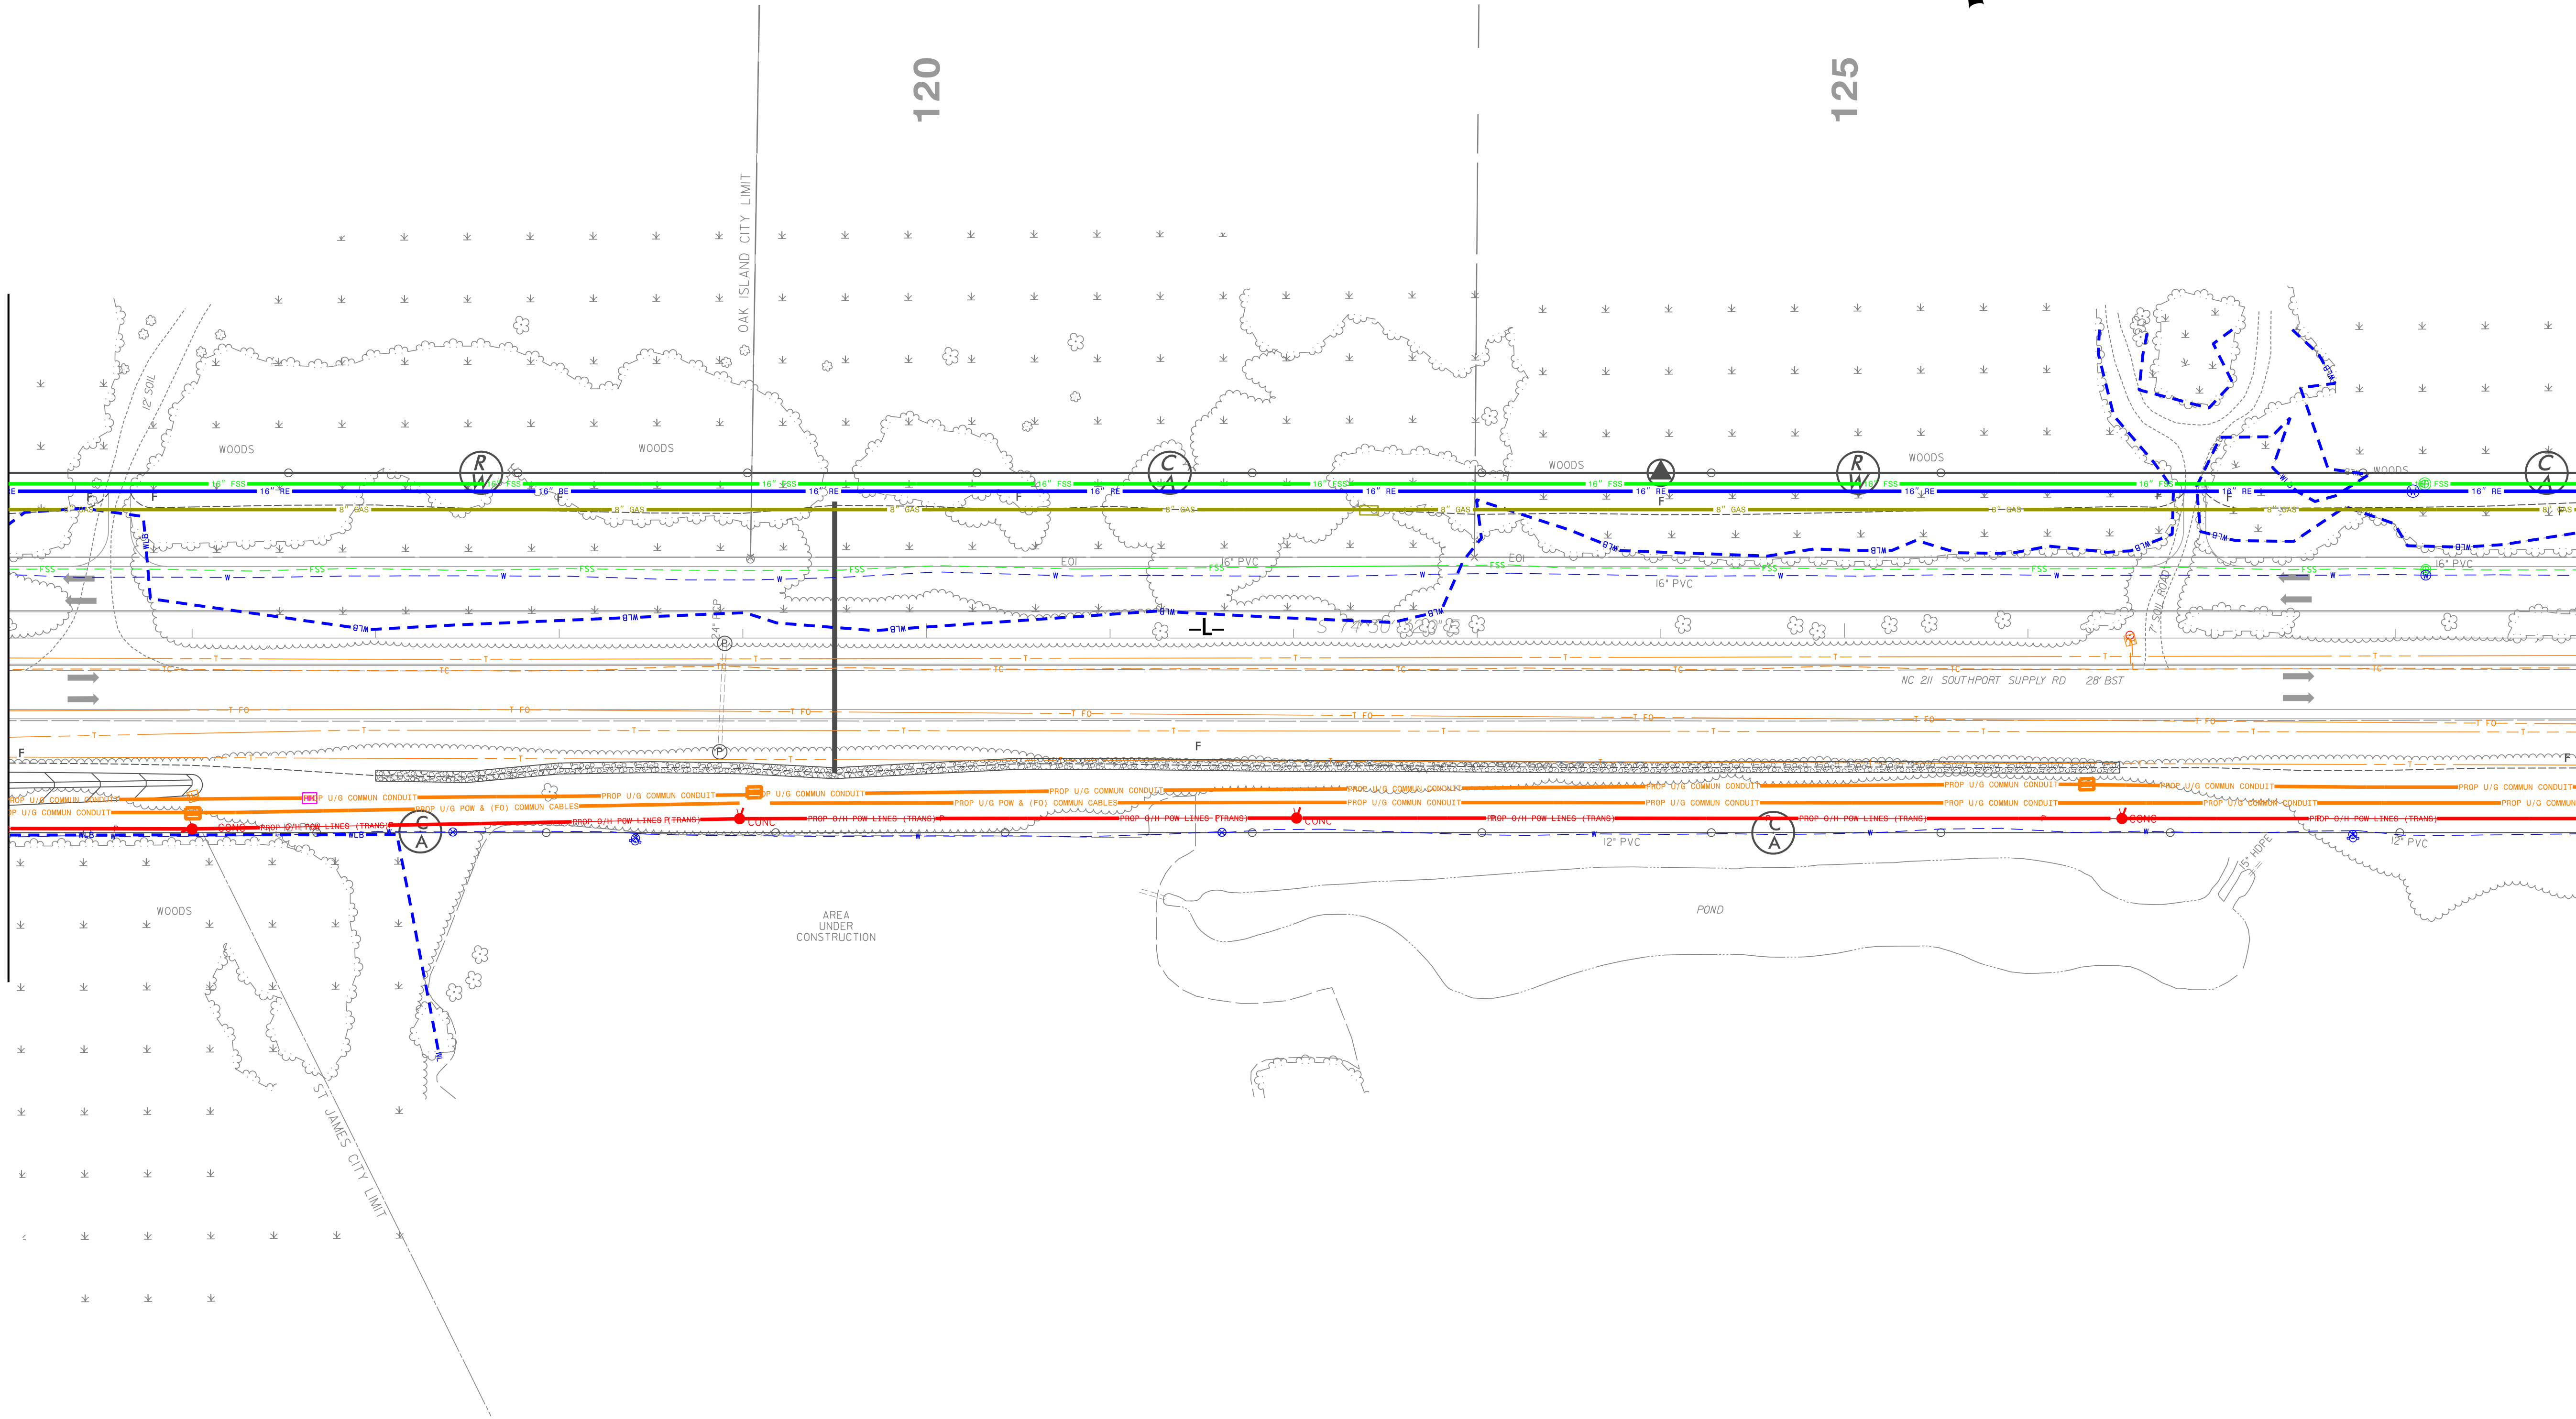

MATCH LINE -L- STA 129 + 00.00
SEE SHEET UE-10

HNTB

HNTB NORTH CAROLINA, P.C.
343 E. Six Forks Road, Suite 200
Raleigh, North Carolina 27609
NC License No: C-1554

PROJECT REFERENCE NO.

R-5021

SHEET NO.

UE-09

SHEET 7 OF 22

INCOMPLETE PLANS

DO NOT USE FOR R/W ACQUISITION

PRELIMINARY PLANS

DO NOT USE FOR CONSTRUCTION

DOCUMENT NOT CONSIDERED FINAL
UNLESS ALL SIGNATURES COMPLETED


NAD 83/NSRS 2007

PLANS PREPARED BY :

RK&K

RUMMEL, KLEPPER & KAHL, LLP
900 RIDGEFIELD DRIVE SUITE 350
RALEIGH, NORTH CAROLINA 27609-3960
NC LICENSE NO. F-0112 • (919) 878-9560

5/14/99
6/27/2018
R:\Utilities\Engineering\Utility Environmental\Permit Drawings\R-502\Lut_rdy\0_UE10_psh.dgn
charris

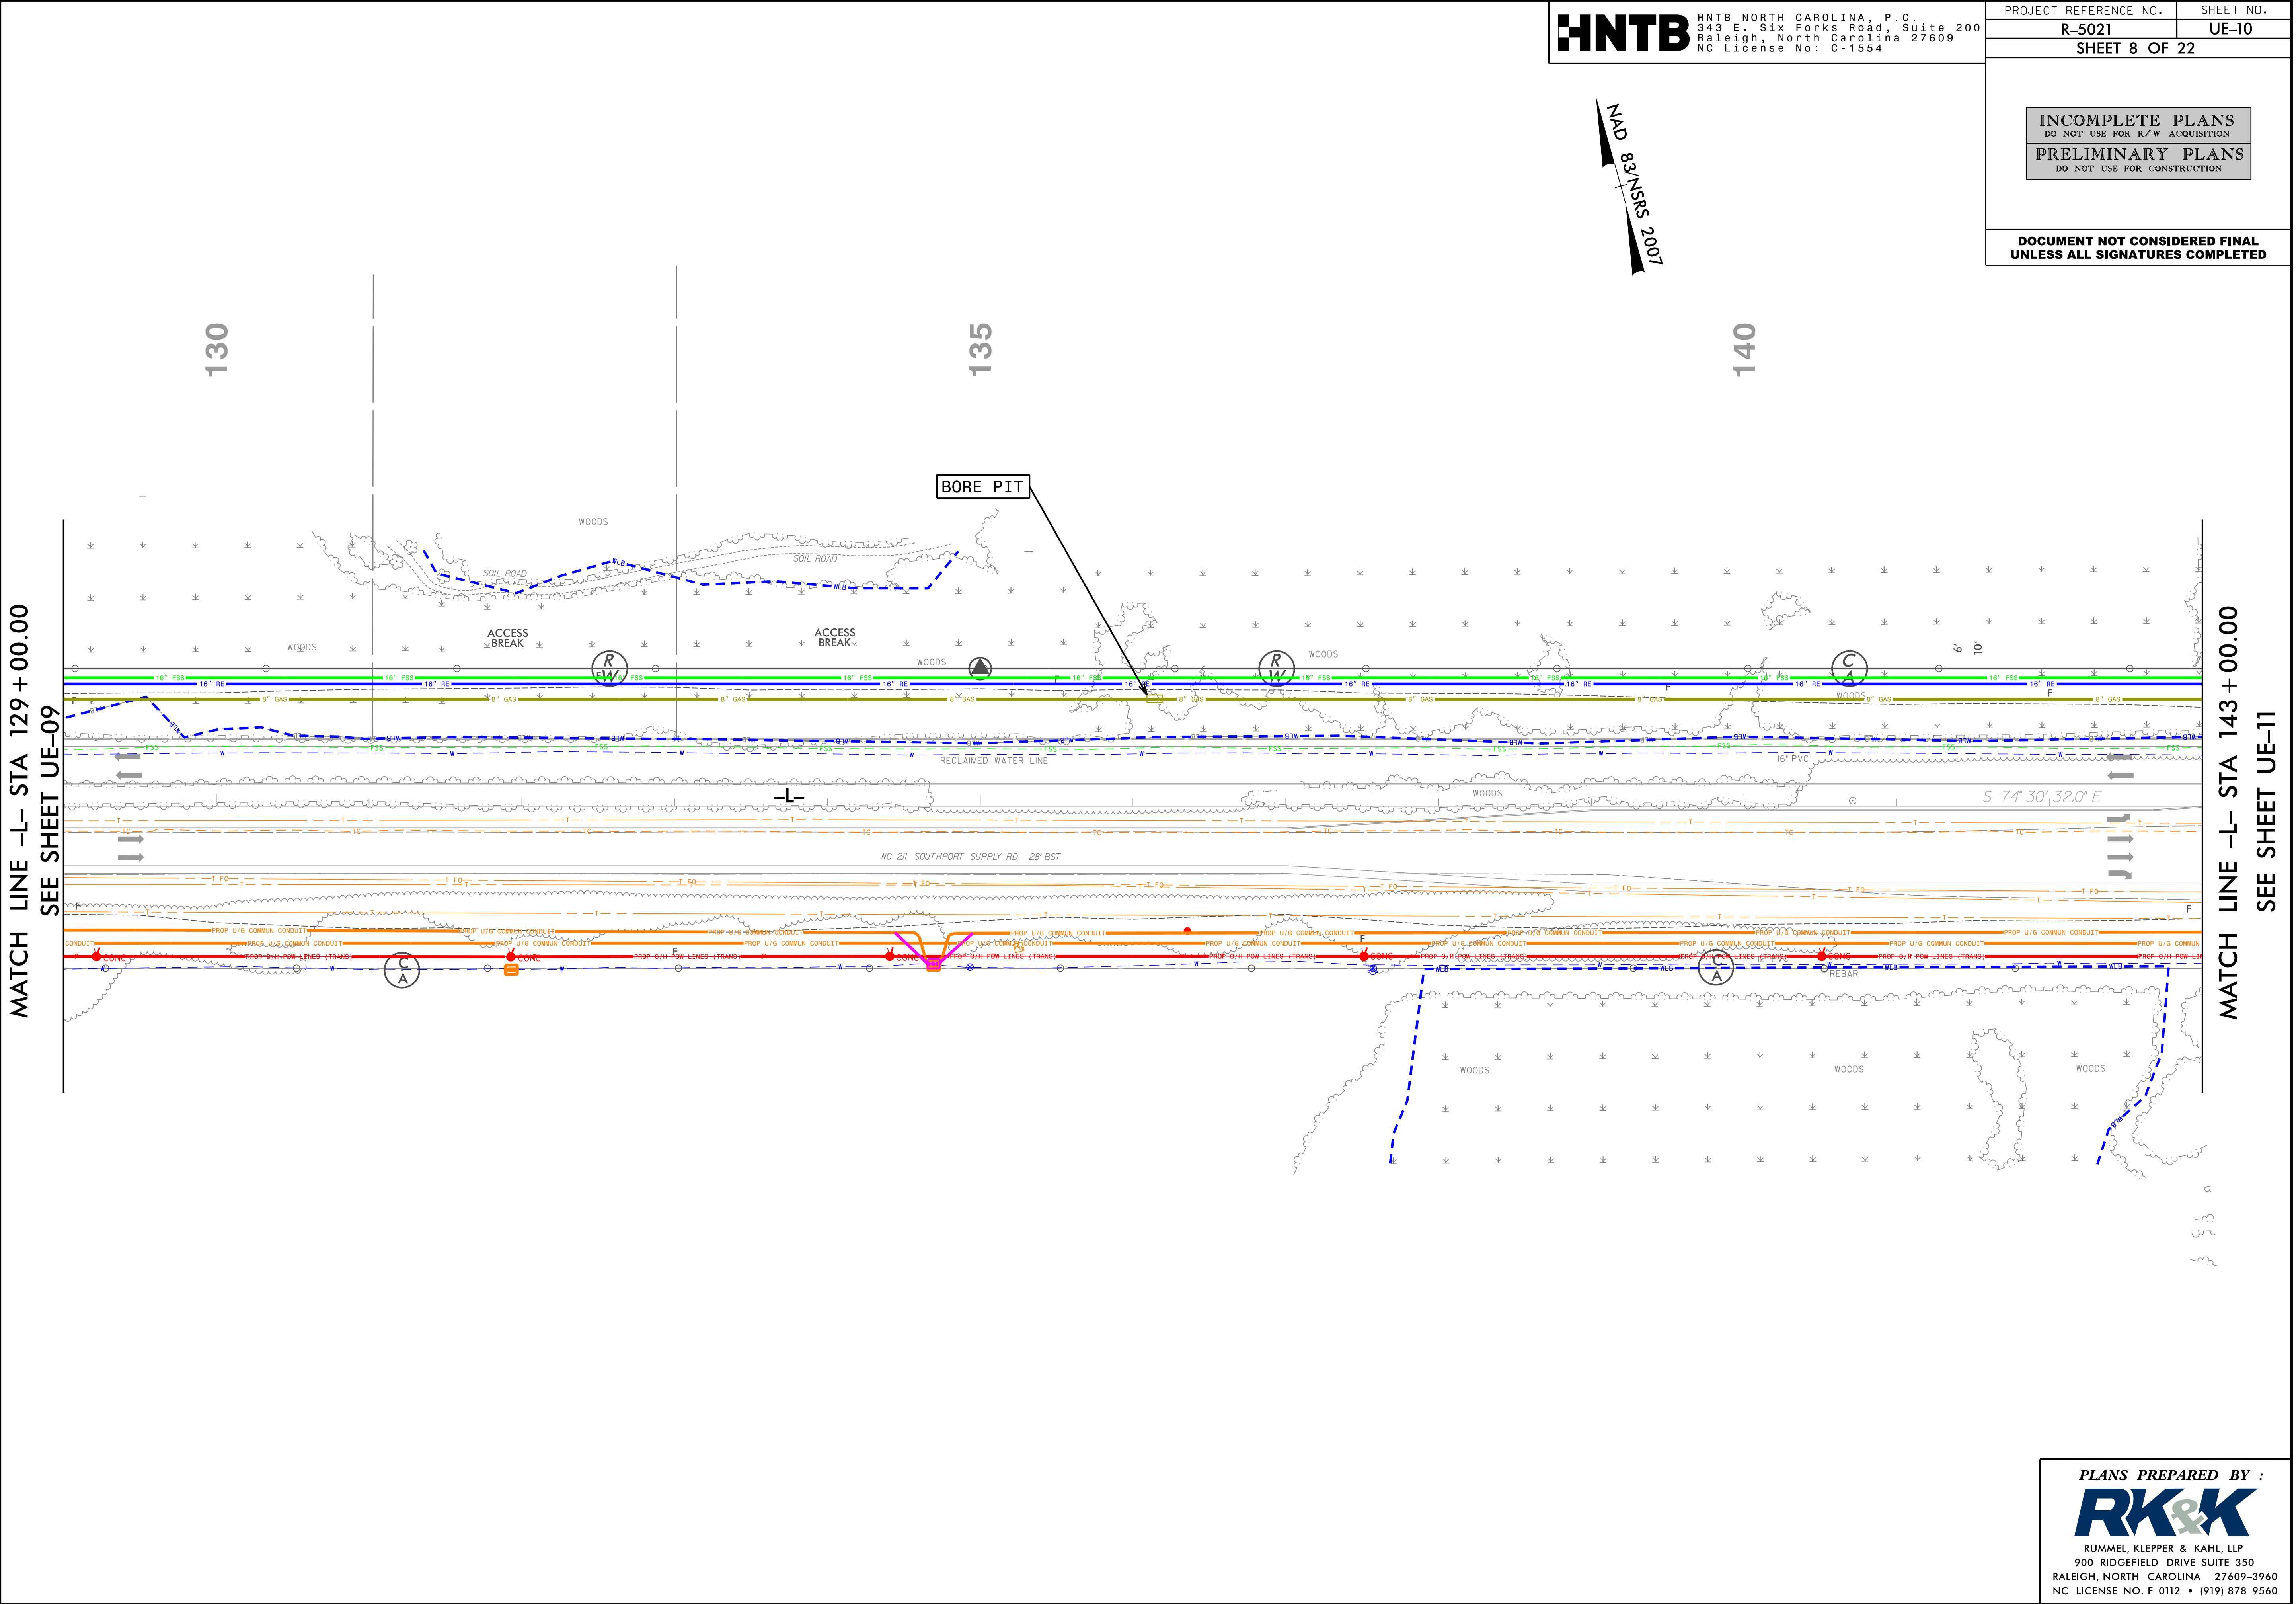

HNTB

HNTB NORTH CAROLINA, P.C.
343 E. Six Forks Road, Suite 200
Raleigh, North Carolina 27609
NC License No: C-1554

PROJECT REFERENCE NO.
R-5021

SHEET NO.
UE-10

SHEET 8 OF 22

INCOMPLETE PLANS
DO NOT USE FOR R/W ACQUISITION

PRELIMINARY PLANS
DO NOT USE FOR CONSTRUCTION

DOCUMENT NOT CONSIDERED FINAL
UNLESS ALL SIGNATURES COMPLETED


PLANS PREPARED BY :

RK&K

RUMMEL, KLEPPER & KAHL, LLP
900 RIDGEFIELD DRIVE SUITE 350
RALEIGH, NORTH CAROLINA 27609-3960
NC LICENSE NO. F-0112 • (919) 878-9560



NAD 83/NSRS 2007

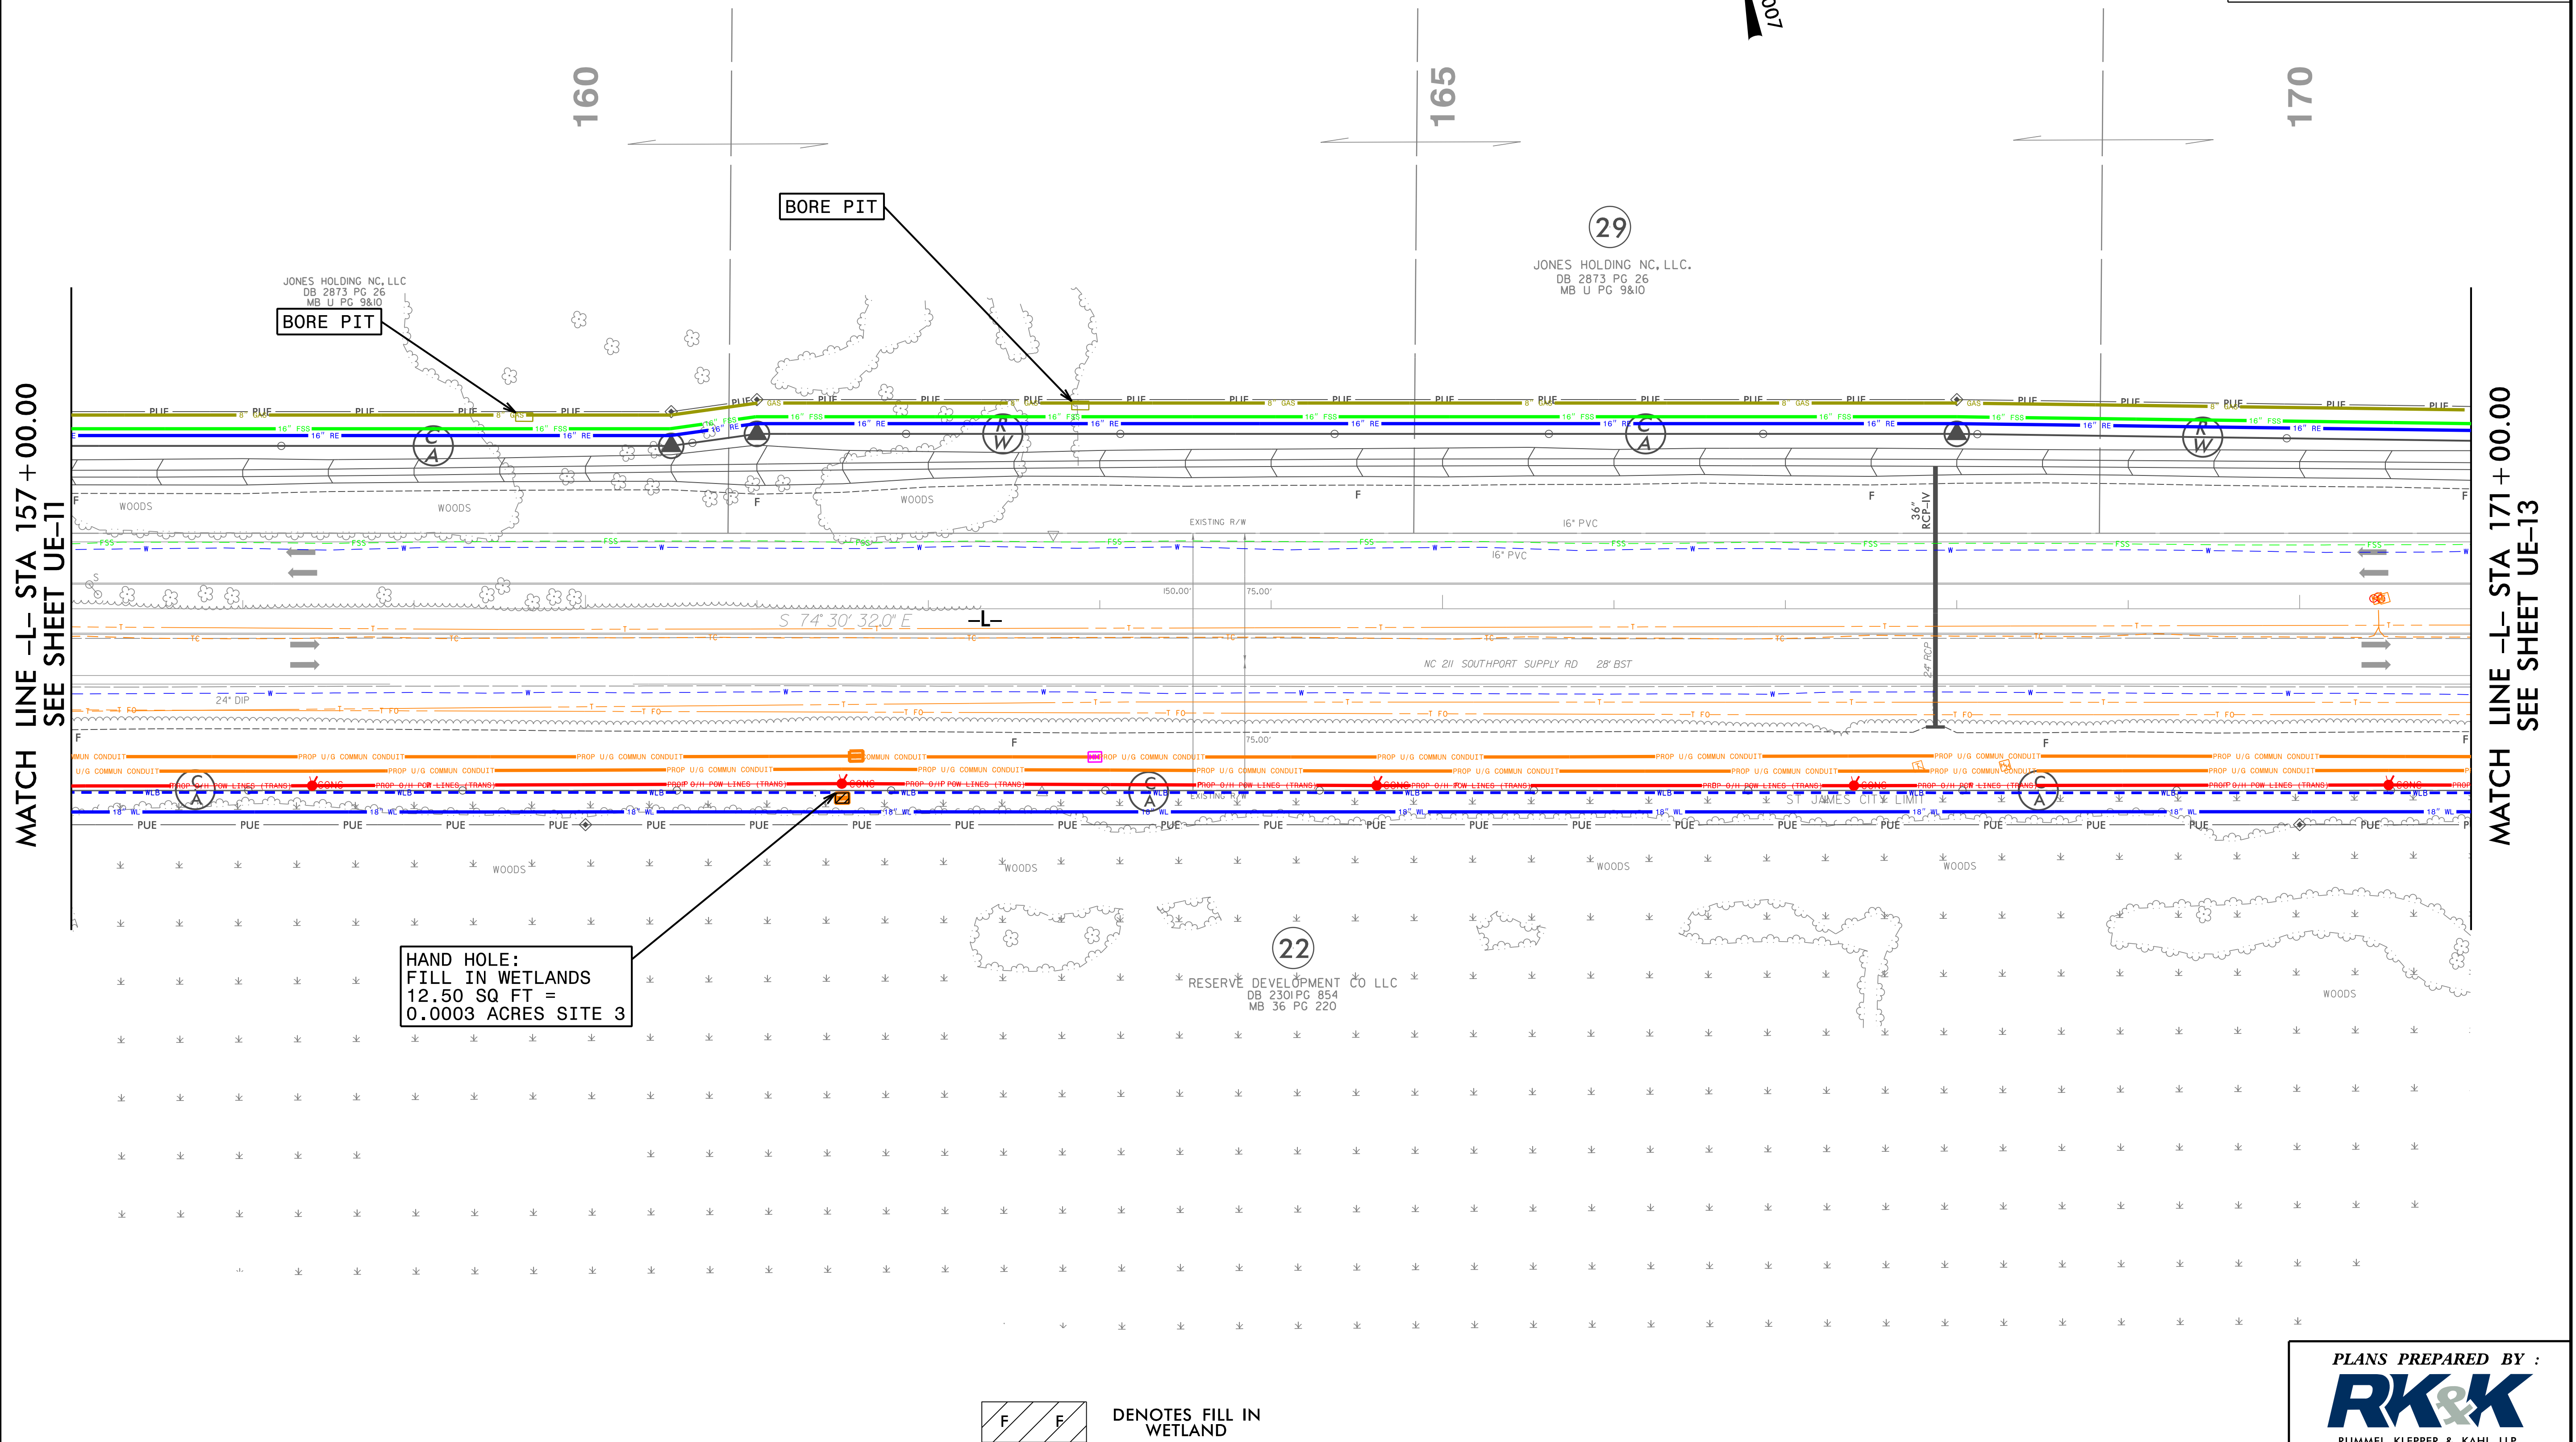

A rectangular block with diagonal hatching (lines from top-left to bottom-right). Two 'F' labels are placed within the block, one on the left and one on the right.

DENOTES FILL IN
WETLAND

PLANS PREPARED BY :

RK&K
RUMMEL, KLEPPER & KAHL, LLP
900 RIDGEFIELD DRIVE SUITE 350
ALEIGH, NORTH CAROLINA 27609-3960
IC LICENSE NO. F-0112 • (919) 878-9560

5/14/99
6/27/2008
B:\Utilities\Engineering\Utility Environmental\Permit Drawings\NR-502\Lut_rdy\3_UE13.dsh.dgn
harris

HNTB

HNTB NORTH CAROLINA, P.C.
343 E. Six Forks Road, Suite 200
Raleigh, North Carolina 27609
NC License No: C-1554

PROJECT REFERENCE NO.
R-5021

SHEET NO.
UE-13

SHEET 11 OF 22


INCOMPLETE PLANS
DO NOT USE FOR R/W ACQUISITION

PRELIMINARY PLANS
DO NOT USE FOR CONSTRUCTION

DOCUMENT NOT CONSIDERED FINAL
UNLESS ALL SIGNATURES COMPLETED

MATCH LINE -L- STA 171+00.00
SEE SHEET 12

MATCH LINE -L- STA 185+00.00
SEE SHEET UE-14

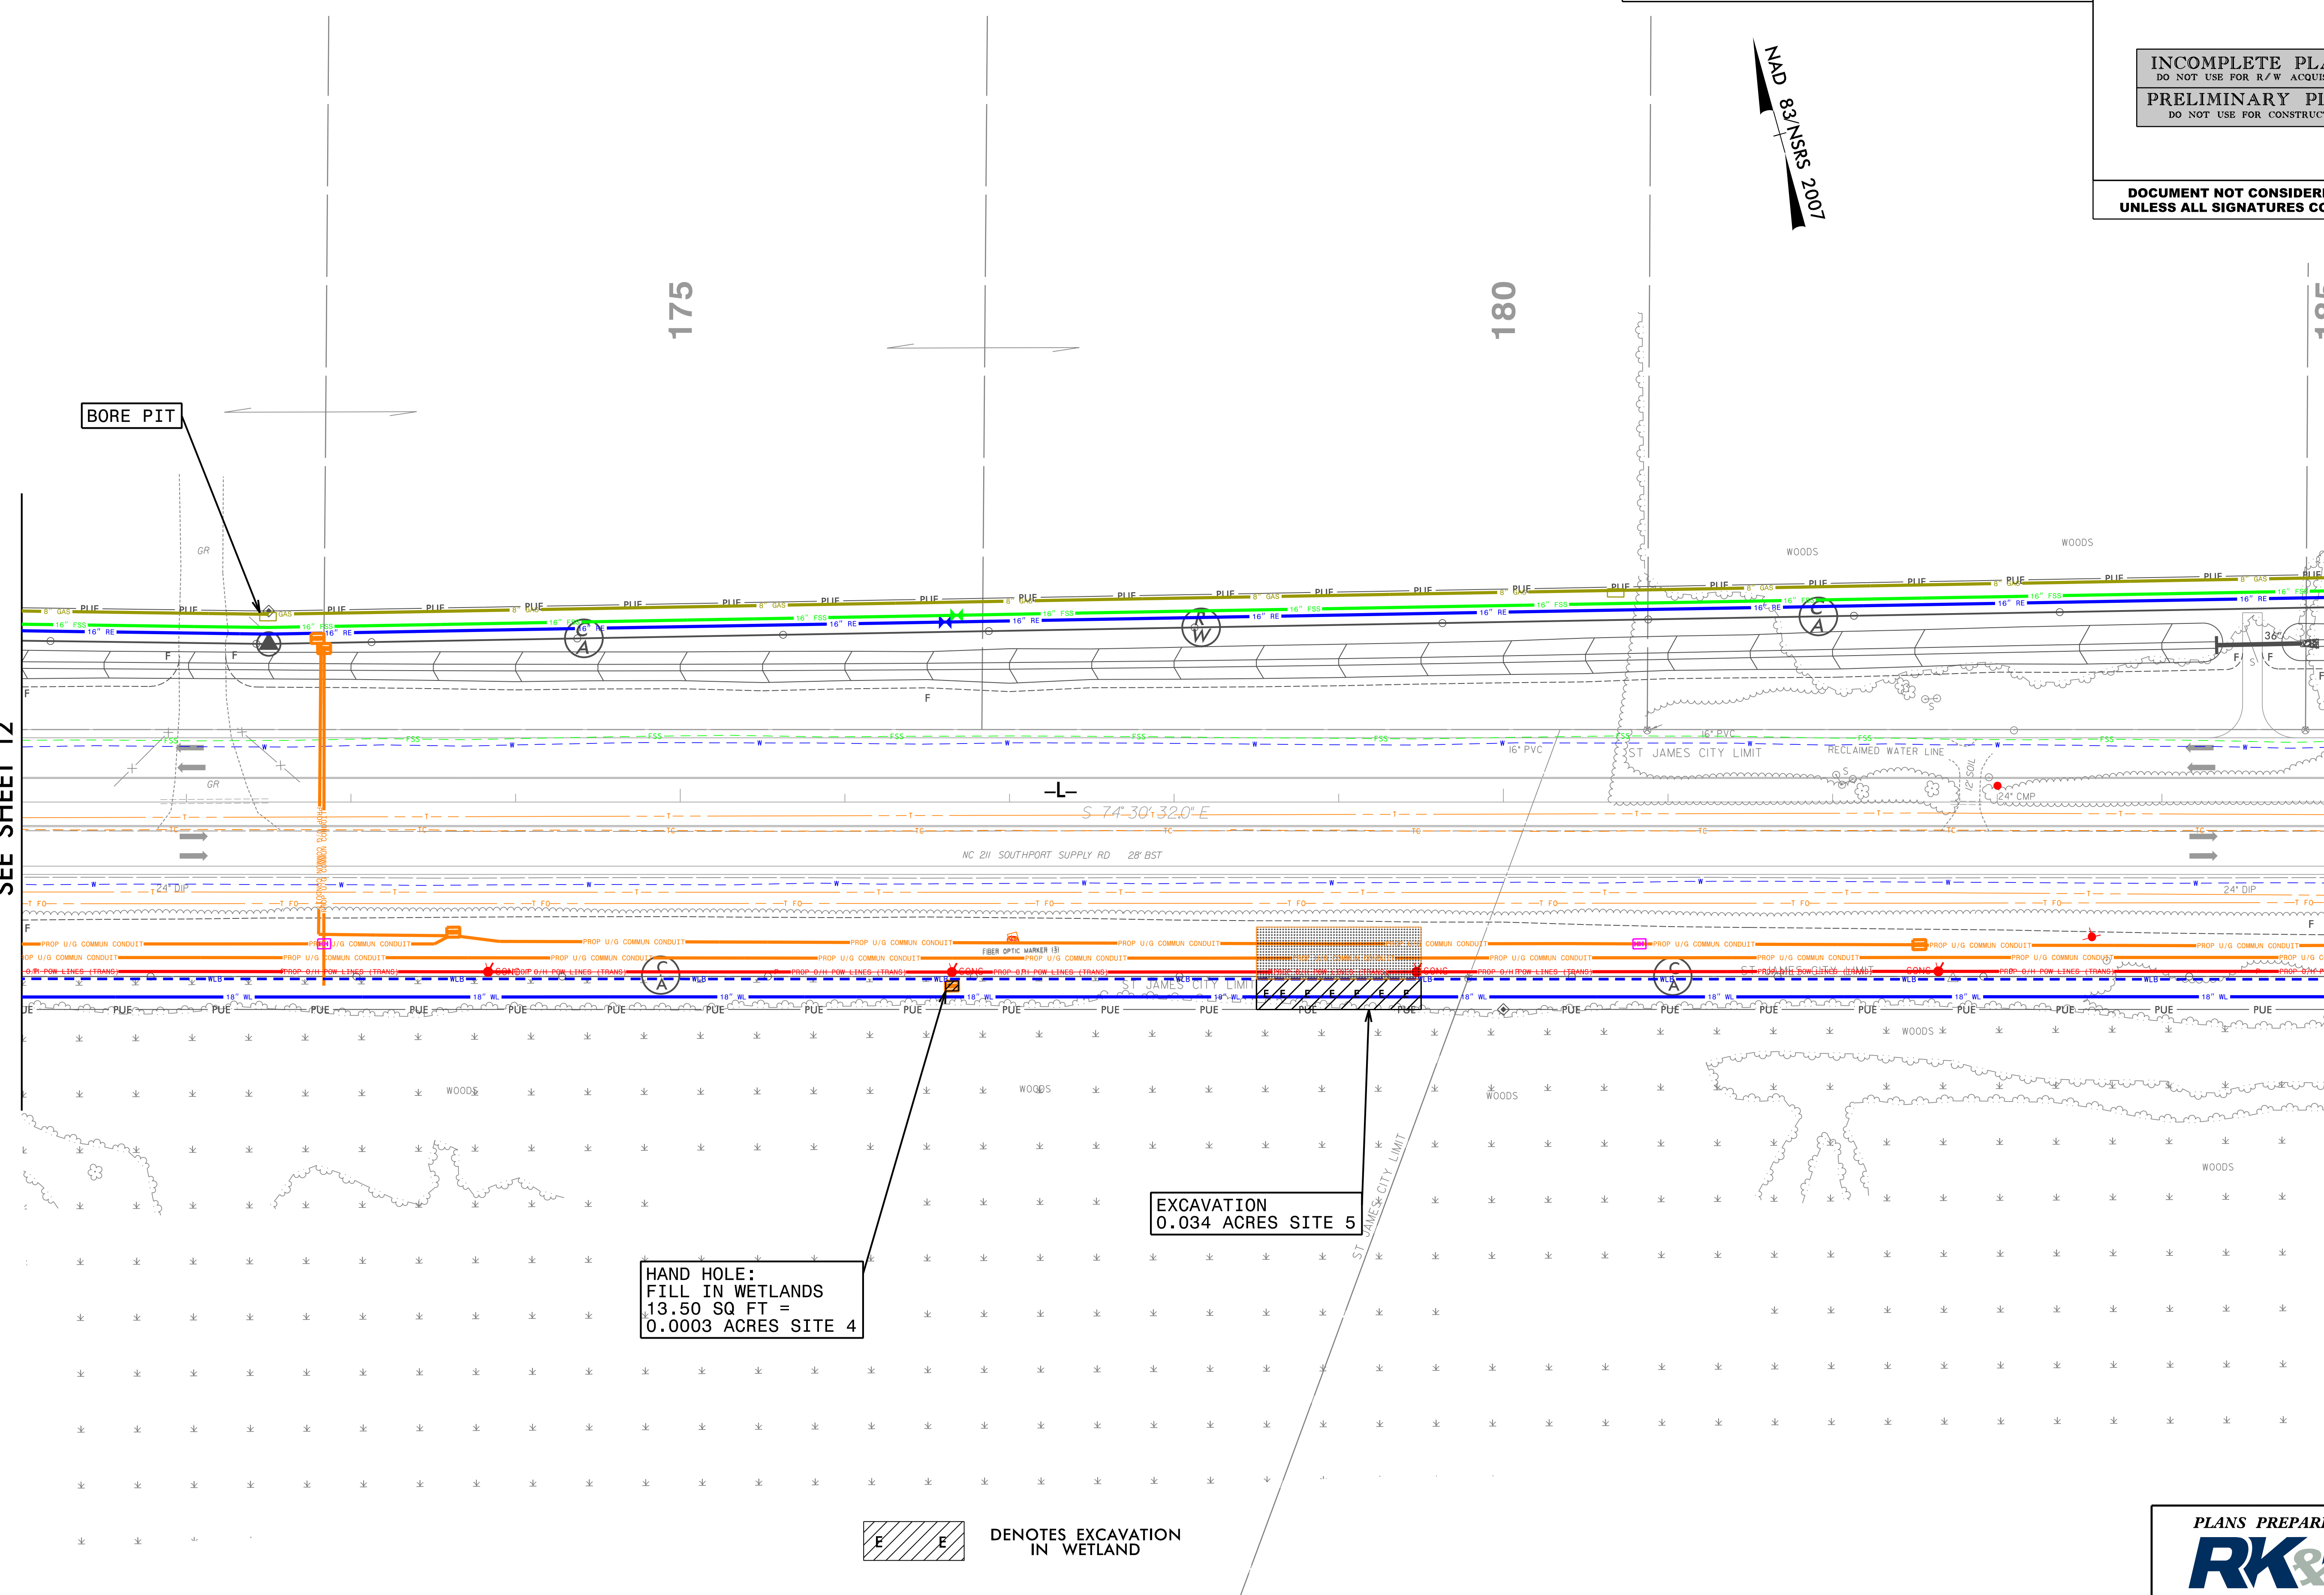


DENOTES EXCAVATION
IN WETLAND

DENOTES FILL IN
WETLAND

PLANS PREPARED BY :
RK&K
RUMMEL, KLEPPER & KAHL, LLP
900 RIDGEFIELD DRIVE SUITE 350
RALEIGH, NORTH CAROLINA 27609-3960
NC LICENSE NO. F-0112 • (919) 878-9560

5/14/99

6/27/2018
R:\Utilities\Engineering\Utility Environmental\Permit Drawings\NR-502\14-UE14.psh.dgn
marriss

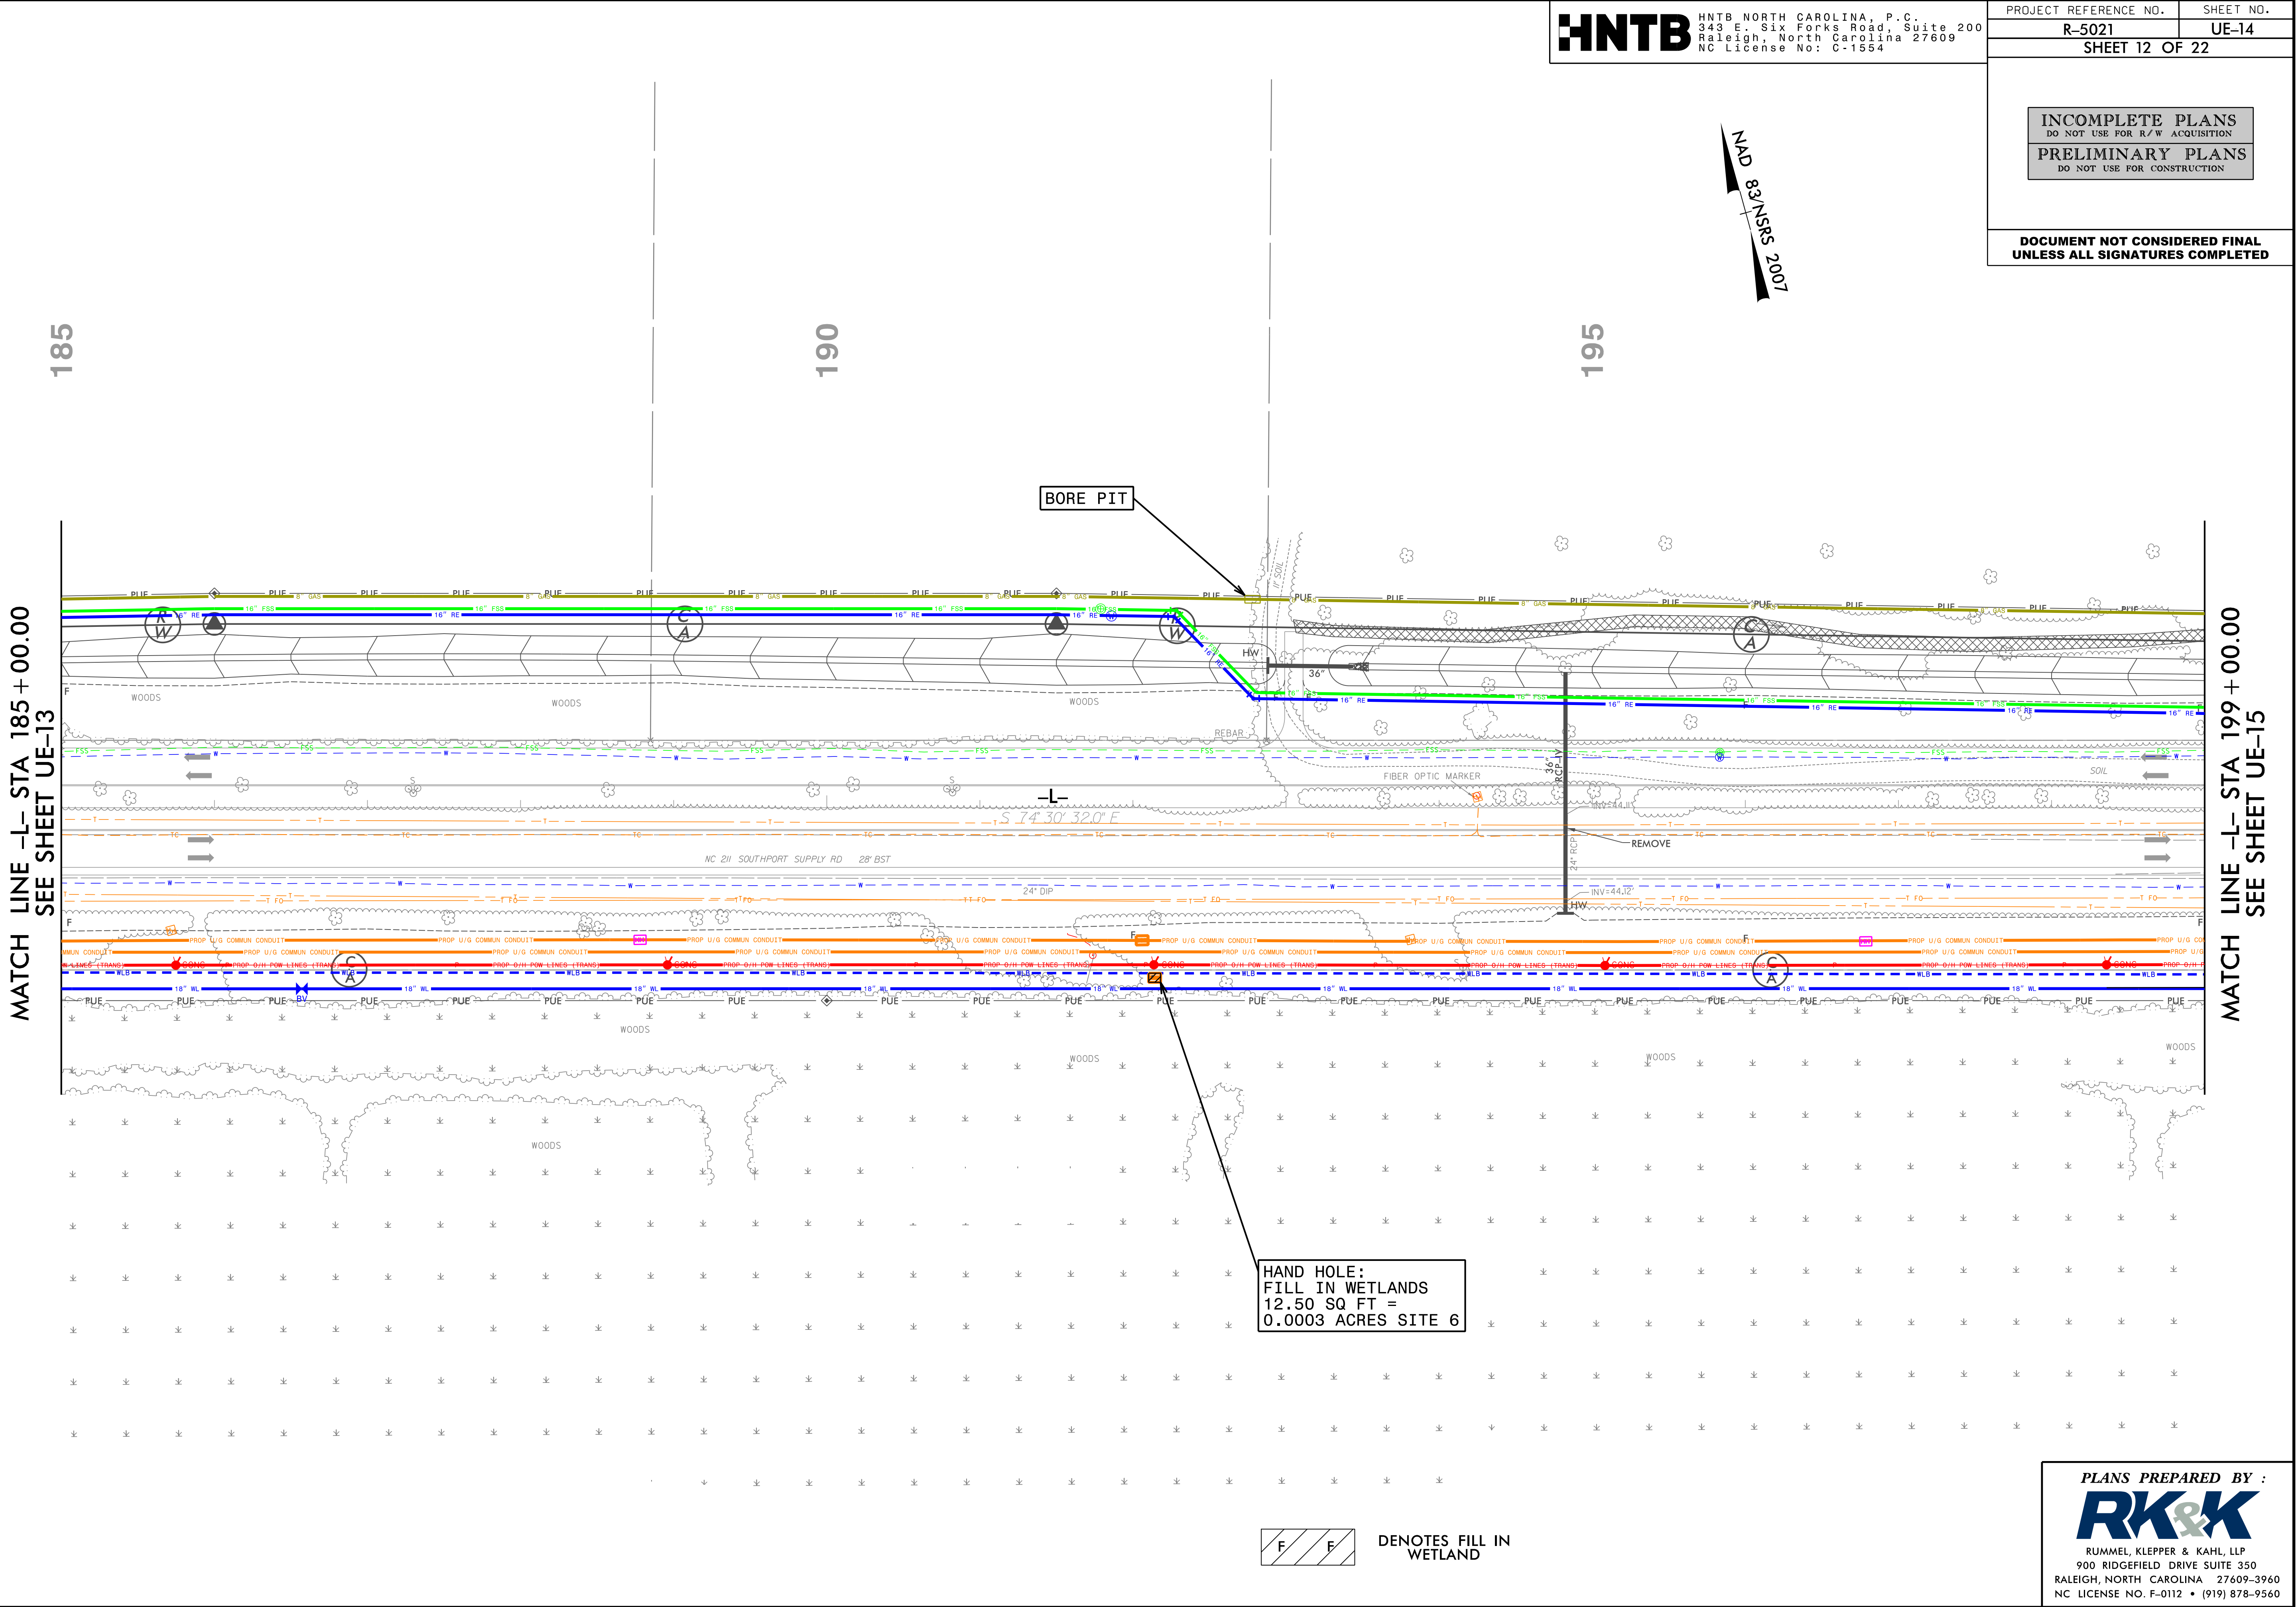


HNTB HNTB NORTH CAROLINA, P.C.
343 E. Six Forks Road, Suite 200
Raleigh, North Carolina 27609
NC License No: C-1554

PROJECT REFERENCE NO.	SHEET NO.
R-5021	UE-14
SHEET 12 OF 22	

INCOMPLETE PLANS
DO NOT USE FOR R/W ACQUISITION
PRELIMINARY PLANS
DO NOT USE FOR CONSTRUCTION


DOCUMENT NOT CONSIDERED FINAL
UNLESS ALL SIGNATURES COMPLETED

NAD
83 NSRS 2007

 

DENOTES FILL IN
WETLAND

PLANS PREPARED BY :
RK&K
RUMMEL, KLEPPER & KAHL, LLP
900 RIDGEFIELD DRIVE SUITE 350
RALEIGH, NORTH CAROLINA 27609-3960
NC LICENSE NO. F-0112 • (919) 878-9560

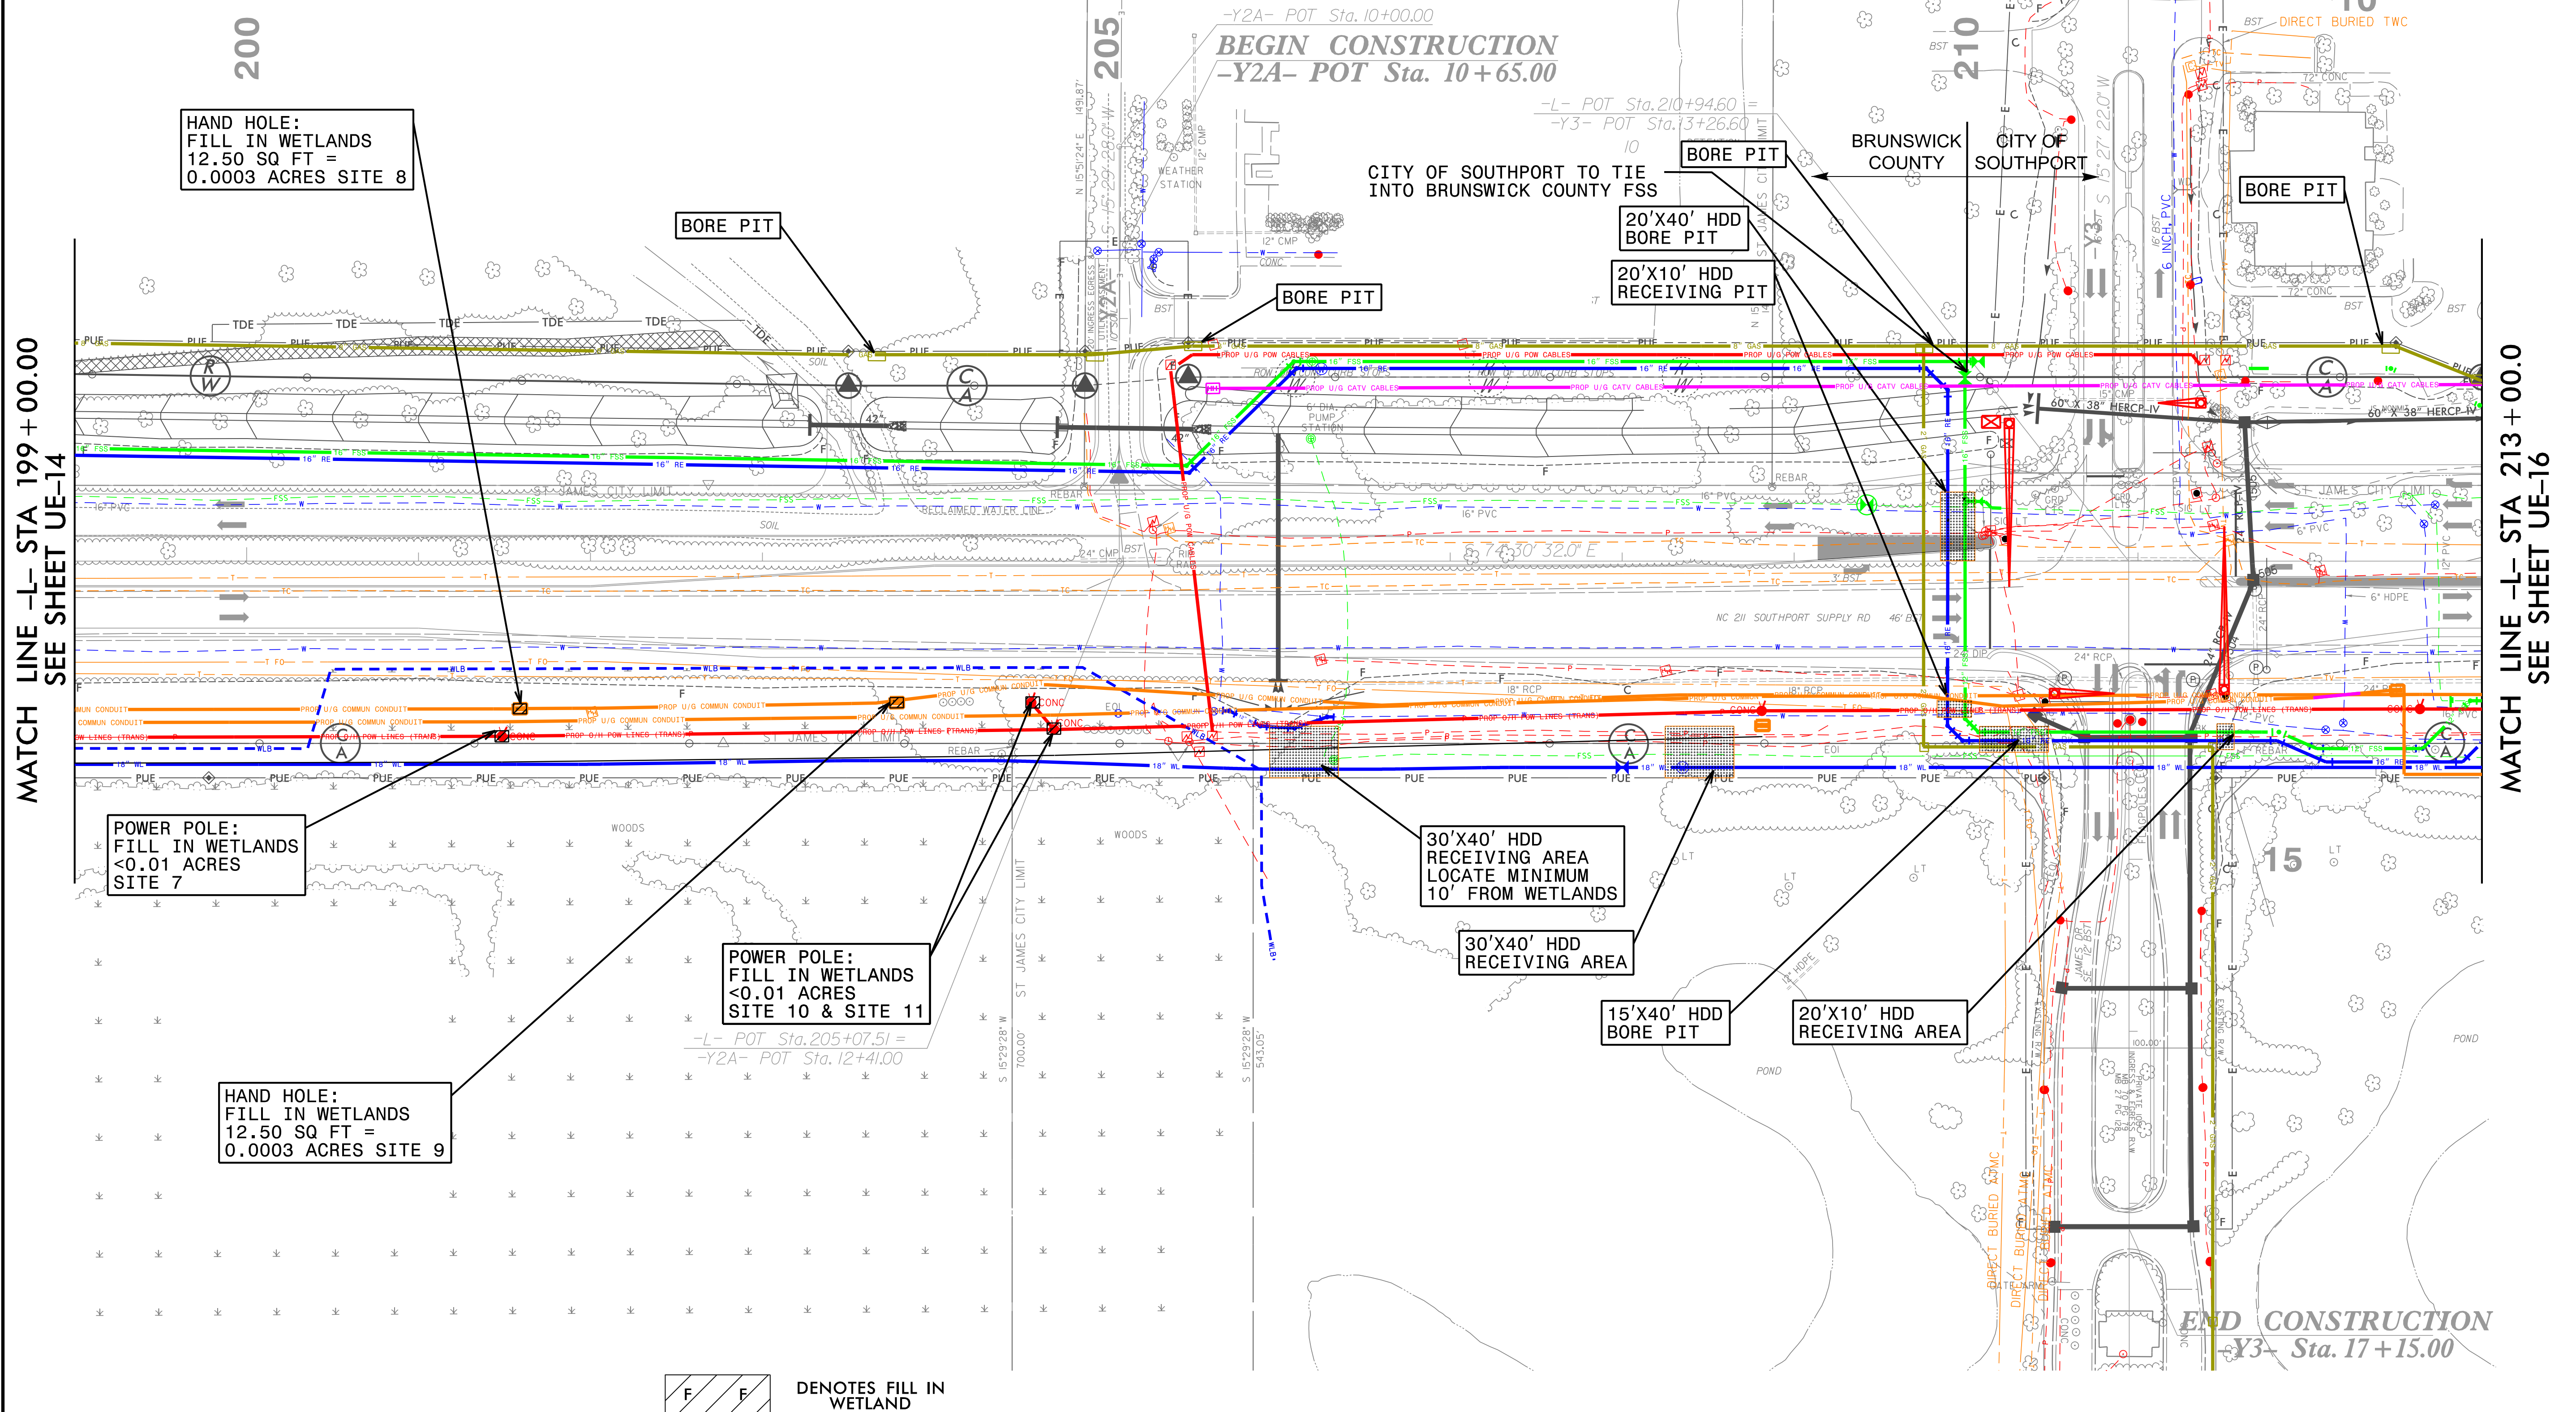

5/14/99
6/27/2008
C:\Users\Engineering\Utility Environmental\Permit Drawings\R-502\Lut_rdy6_UE16.dsh.dgn

HNTB

HNTB NORTH CAROLINA, P.C.
343 E. Six Forks Road, Suite 200
Raleigh, North Carolina 27609
NC License No: C-1554

PROJECT REFERENCE NO.
R-5021


SHEET NO.
UE-16

SHEET 14 OF 22

INCOMPLETE PLANS
DO NOT USE FOR R/W ACQUISITION

PRELIMINARY PLANS
DO NOT USE FOR CONSTRUCTION

DOCUMENT NOT CONSIDERED FINAL
UNLESS ALL SIGNATURES COMPLETED

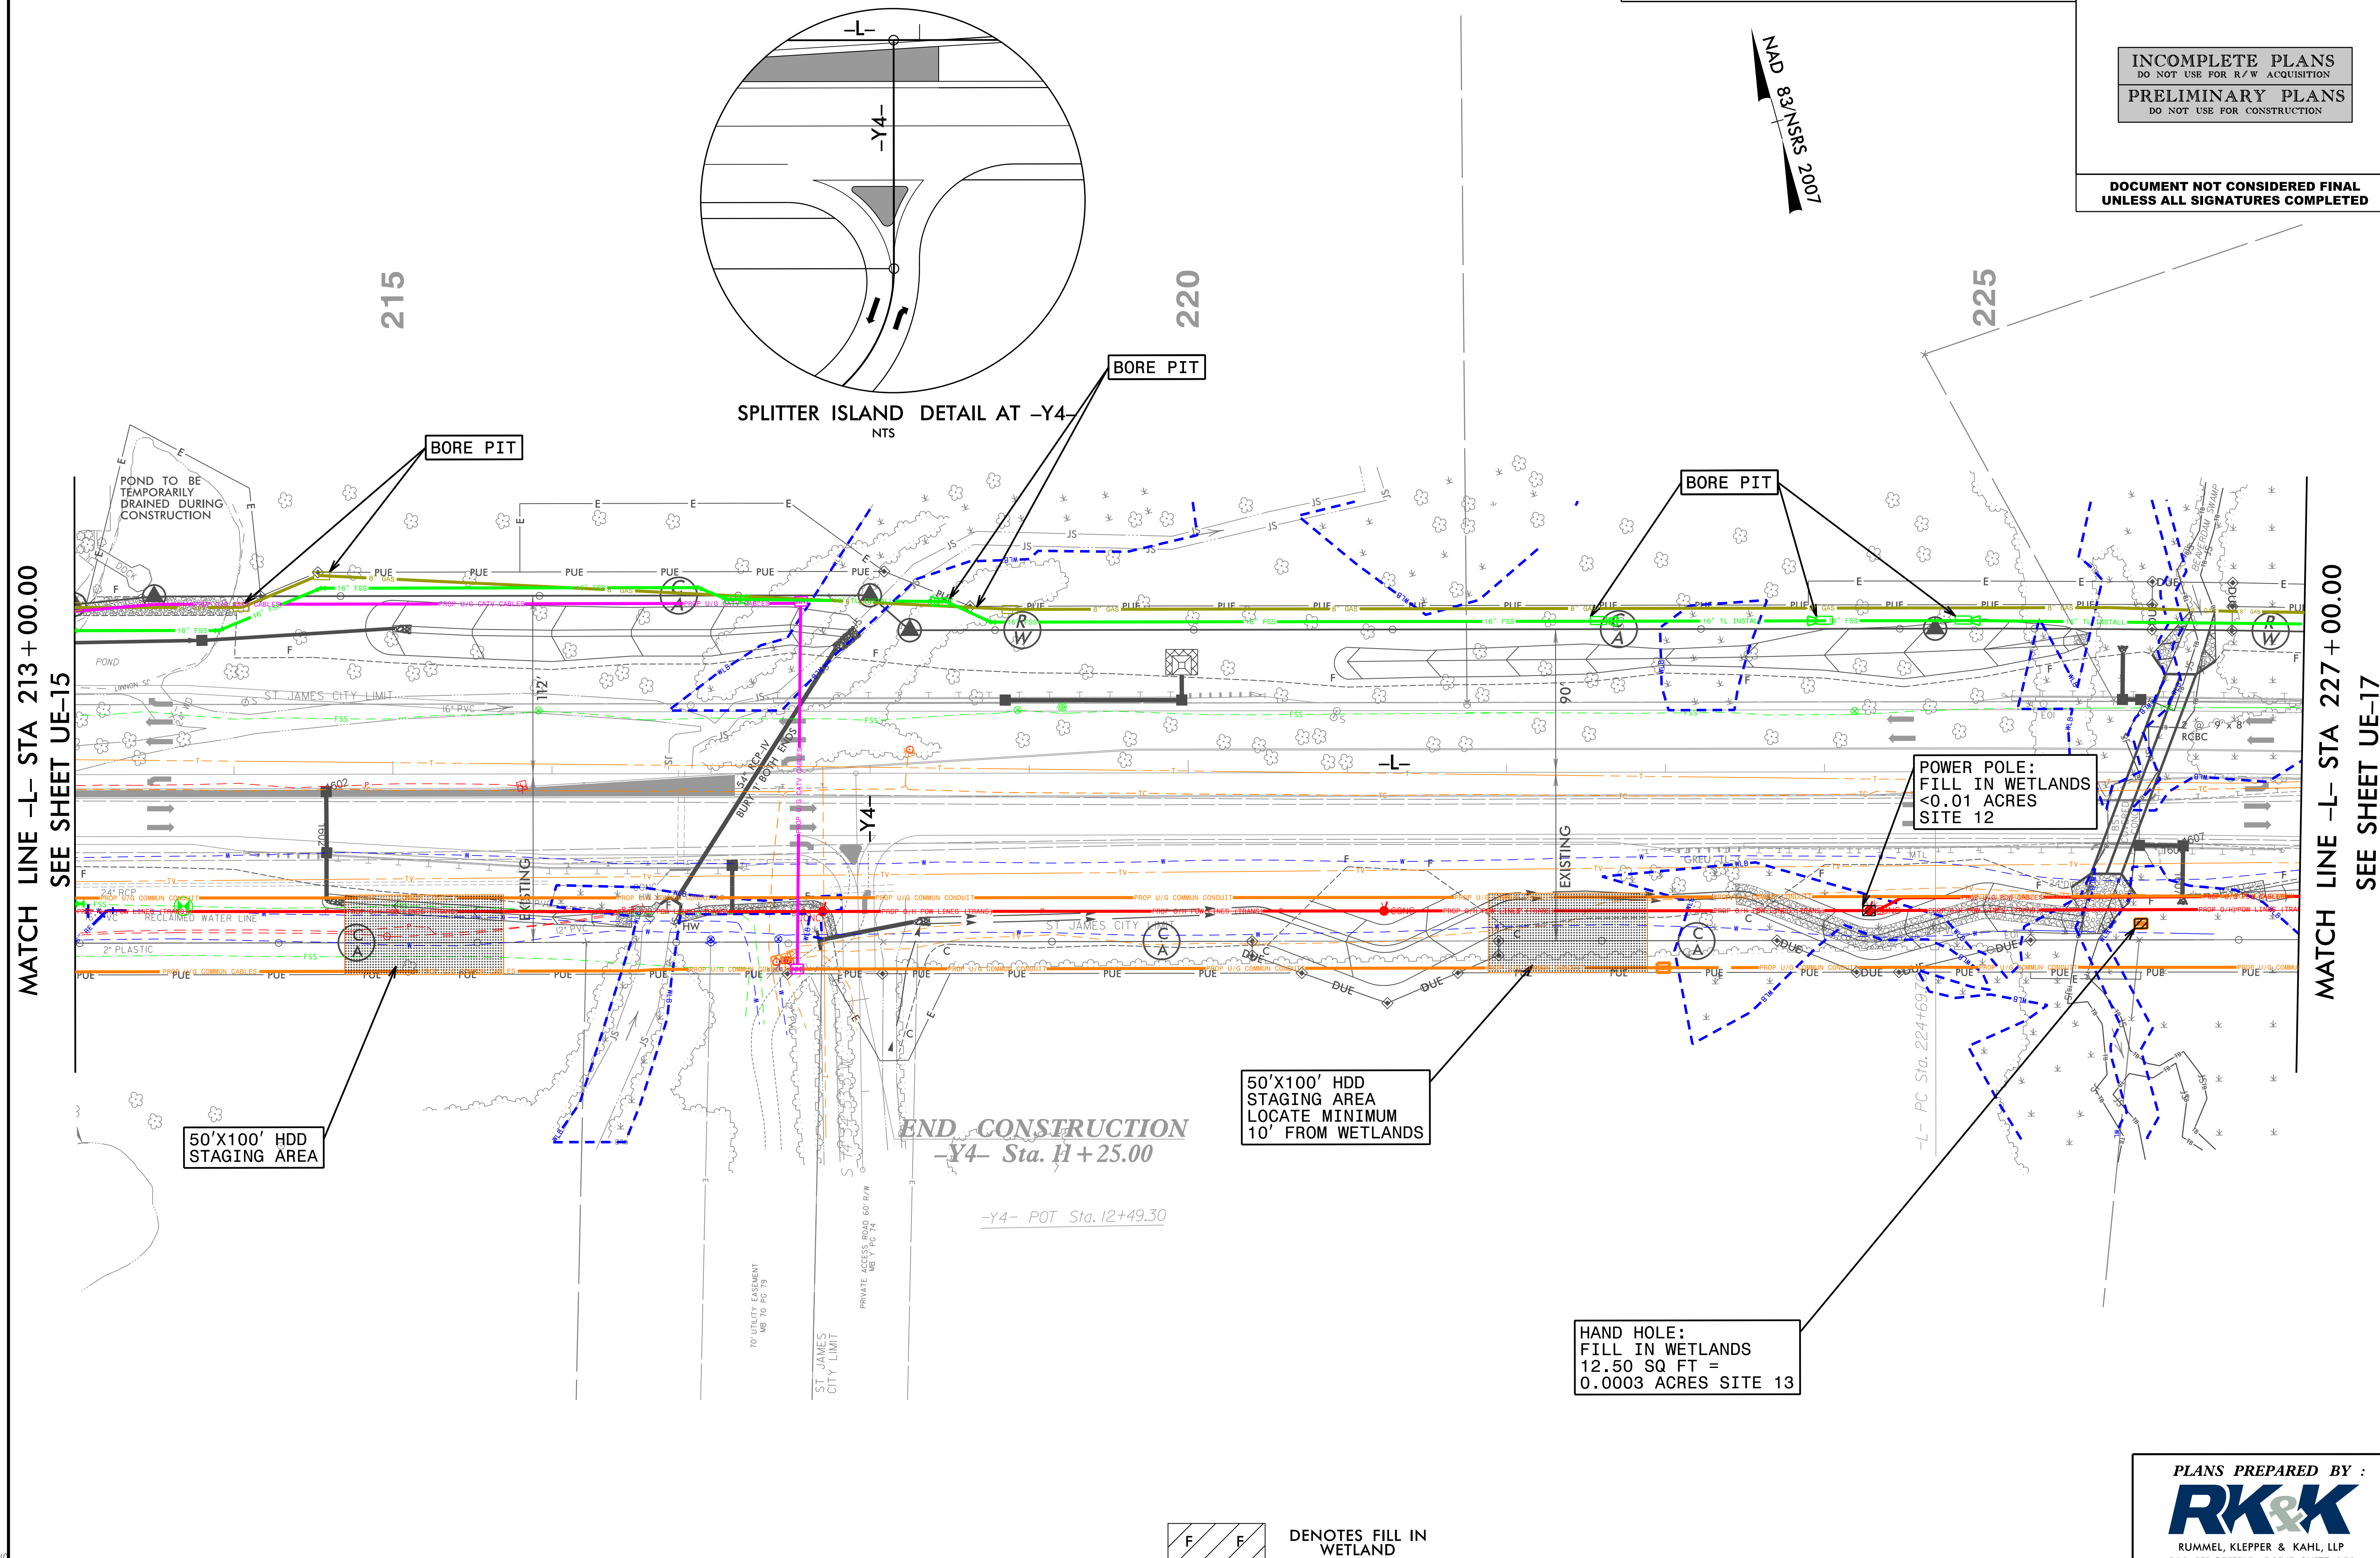

DENOTES FILL IN WETLAND

PLANS PREPARED BY :
RK&K
RUMMEL, KLEPPER & KAHL, LLP
900 RIDGEFIELD DRIVE SUITE 350
RALEIGH, NORTH CAROLINA 27609-3960
NC LICENSE NO. F-0112 • (919) 878-9560

5/14/99
6/27/2008
B:\Projects\Engineering\Utility Environmental\Permit Drawings\502\ut_rdy\7_UET_0sh.dgn
UT-01

HNTB

HNTB NORTH CAROLINA, P.C.
343 E. Six Forks Road, Suite 200
Raleigh, North Carolina 27609
NC License No: C-1554


PROJECT REFERENCE NO.	SHEET NO.
R-5021	UE-17
SHEET 15 OF 22	

INCOMPLETE PLANS
DO NOT USE FOR R/W ACQUISITION

PRELIMINARY PLANS
DO NOT USE FOR CONSTRUCTION

DOCUMENT NOT CONSIDERED FINAL
UNLESS ALL SIGNATURES COMPLETED

MATCH LINE -L- STA 227 + 00.00
SEE SHEET UE-16

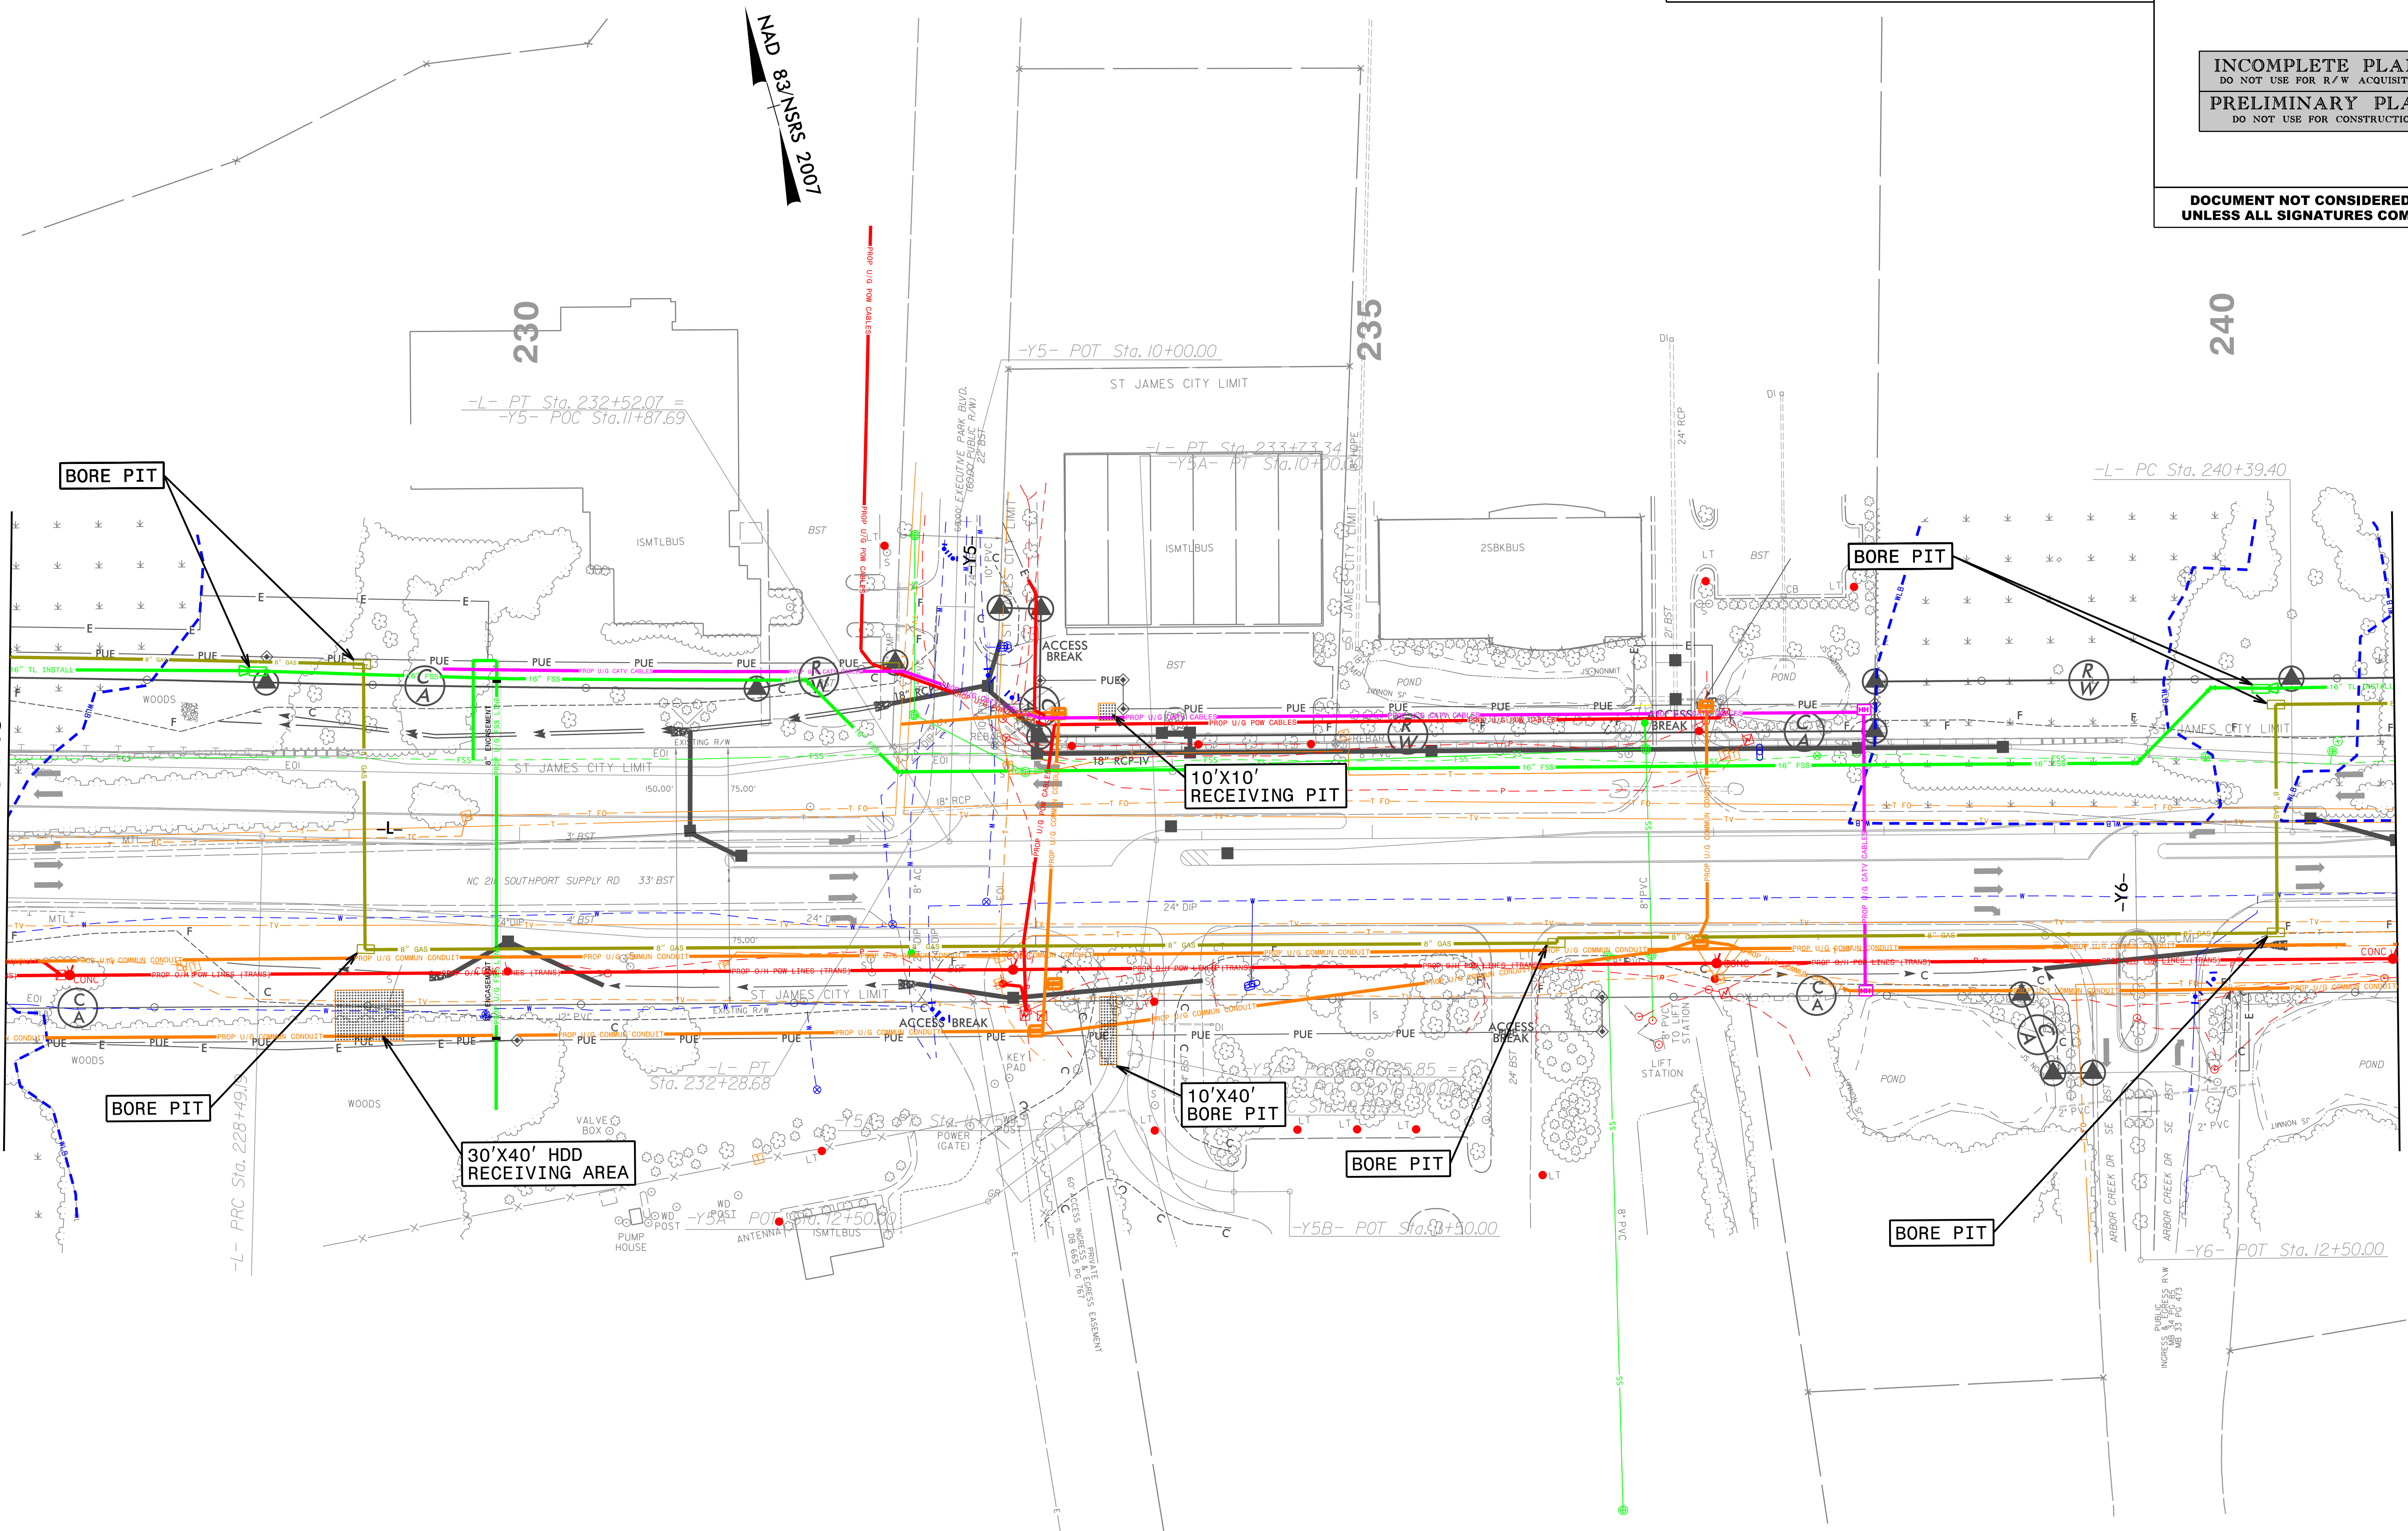


MATCH LINE -L- STA 241 + 00.00
SEE SHEET UE-18

PLANS PREPARED BY :
RK&K
RUMMEL, KLEPPER & KAHL, LLP
900 RIDGEFIELD DRIVE SUITE 350
RALEIGH, NORTH CAROLINA 27609-3960
NC LICENSE NO. F-0112 • (919) 878-9560

TEMP. FILL IN WETLANDS
75.00 SQ FT =
0.0017 ACRES SITE 15

BORE PIT: EXCAVATION
50.00 SQ FT =
<0.01 ACRES SITE 15

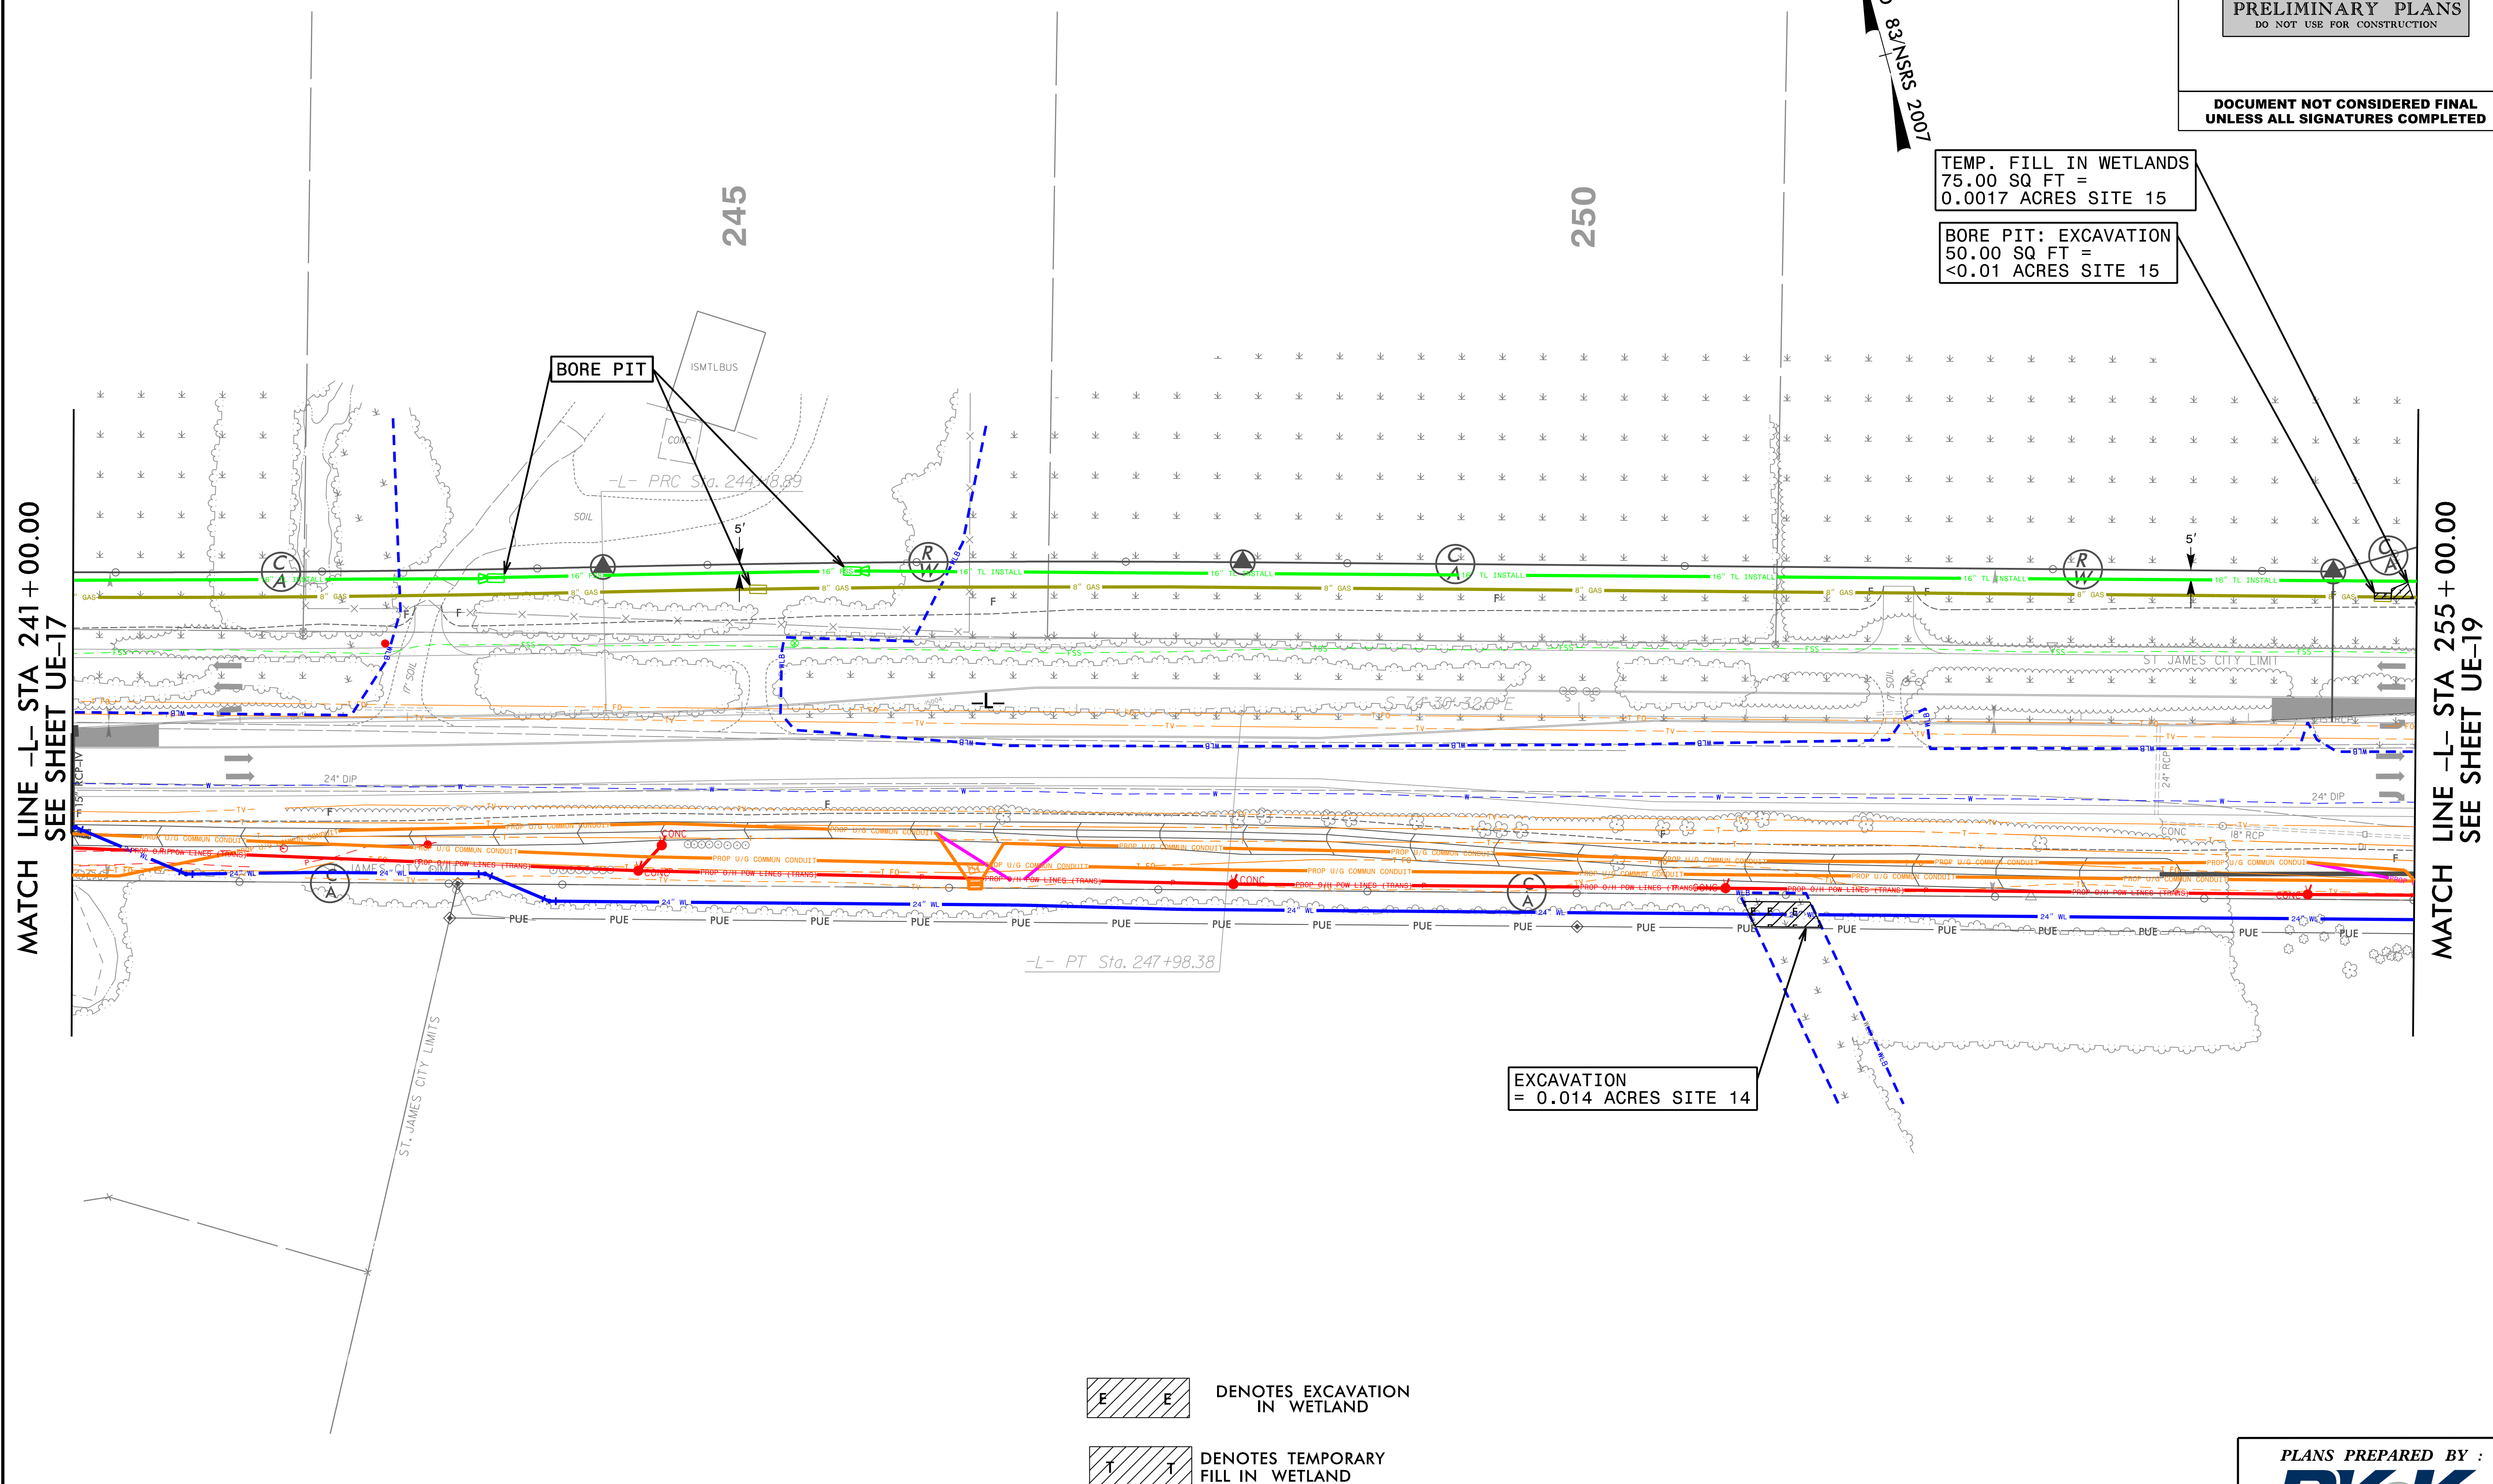

 DENOTES EXCAVATION
IN WETLAND

 DENOTES TEMPORARY
FILL IN WETLAND

PLANS PREPARED BY :



RUMMEL, KLEPPER & KAHL, LLP
900 RIDGEFIELD DRIVE SUITE 350
RALEIGH, NORTH CAROLINA 27609-3960
NC LICENSE NO. F-0112 • (919) 878-9560

5/14/99

6/27/2018 R:\Utilities\Engineering\Utility Environmental\Permit Drawings\R-5021\ut_rdy\9_ue19.psh.dgn
marris

HNTB

HNTB NORTH CAROLINA, P.C.
343 E. Six Forks Road, Suite 200
Raleigh, North Carolina 27609
NC License No: C-1554

PROJECT REFERENCE NO.	SHEET NO.
R-5021	UE-19
SHEET 17 OF 22	

INCOMPLETE PLANS
DO NOT USE FOR R/W ACQUISITION
PRELIMINARY PLANS
DO NOT USE FOR CONSTRUCTION

DOCUMENT NOT CONSIDERED FINAL
UNLESS ALL SIGNATURES COMPLETED


NAD 83/NSRS 2007

TEMP. FILL IN WETLANDS
75.00 SQ FT =
<0.01 ACRES SITE 16

BORE PIT: EXCAVATION
50.00 SQ FT =
<0.01 ACRES SITE 16

MATCH LINE -L- STA 255 + 00.00
SEE SHEET UE-18

MATCH LINE -L- STA 269 + 00.00
SEE SHEET UE-20

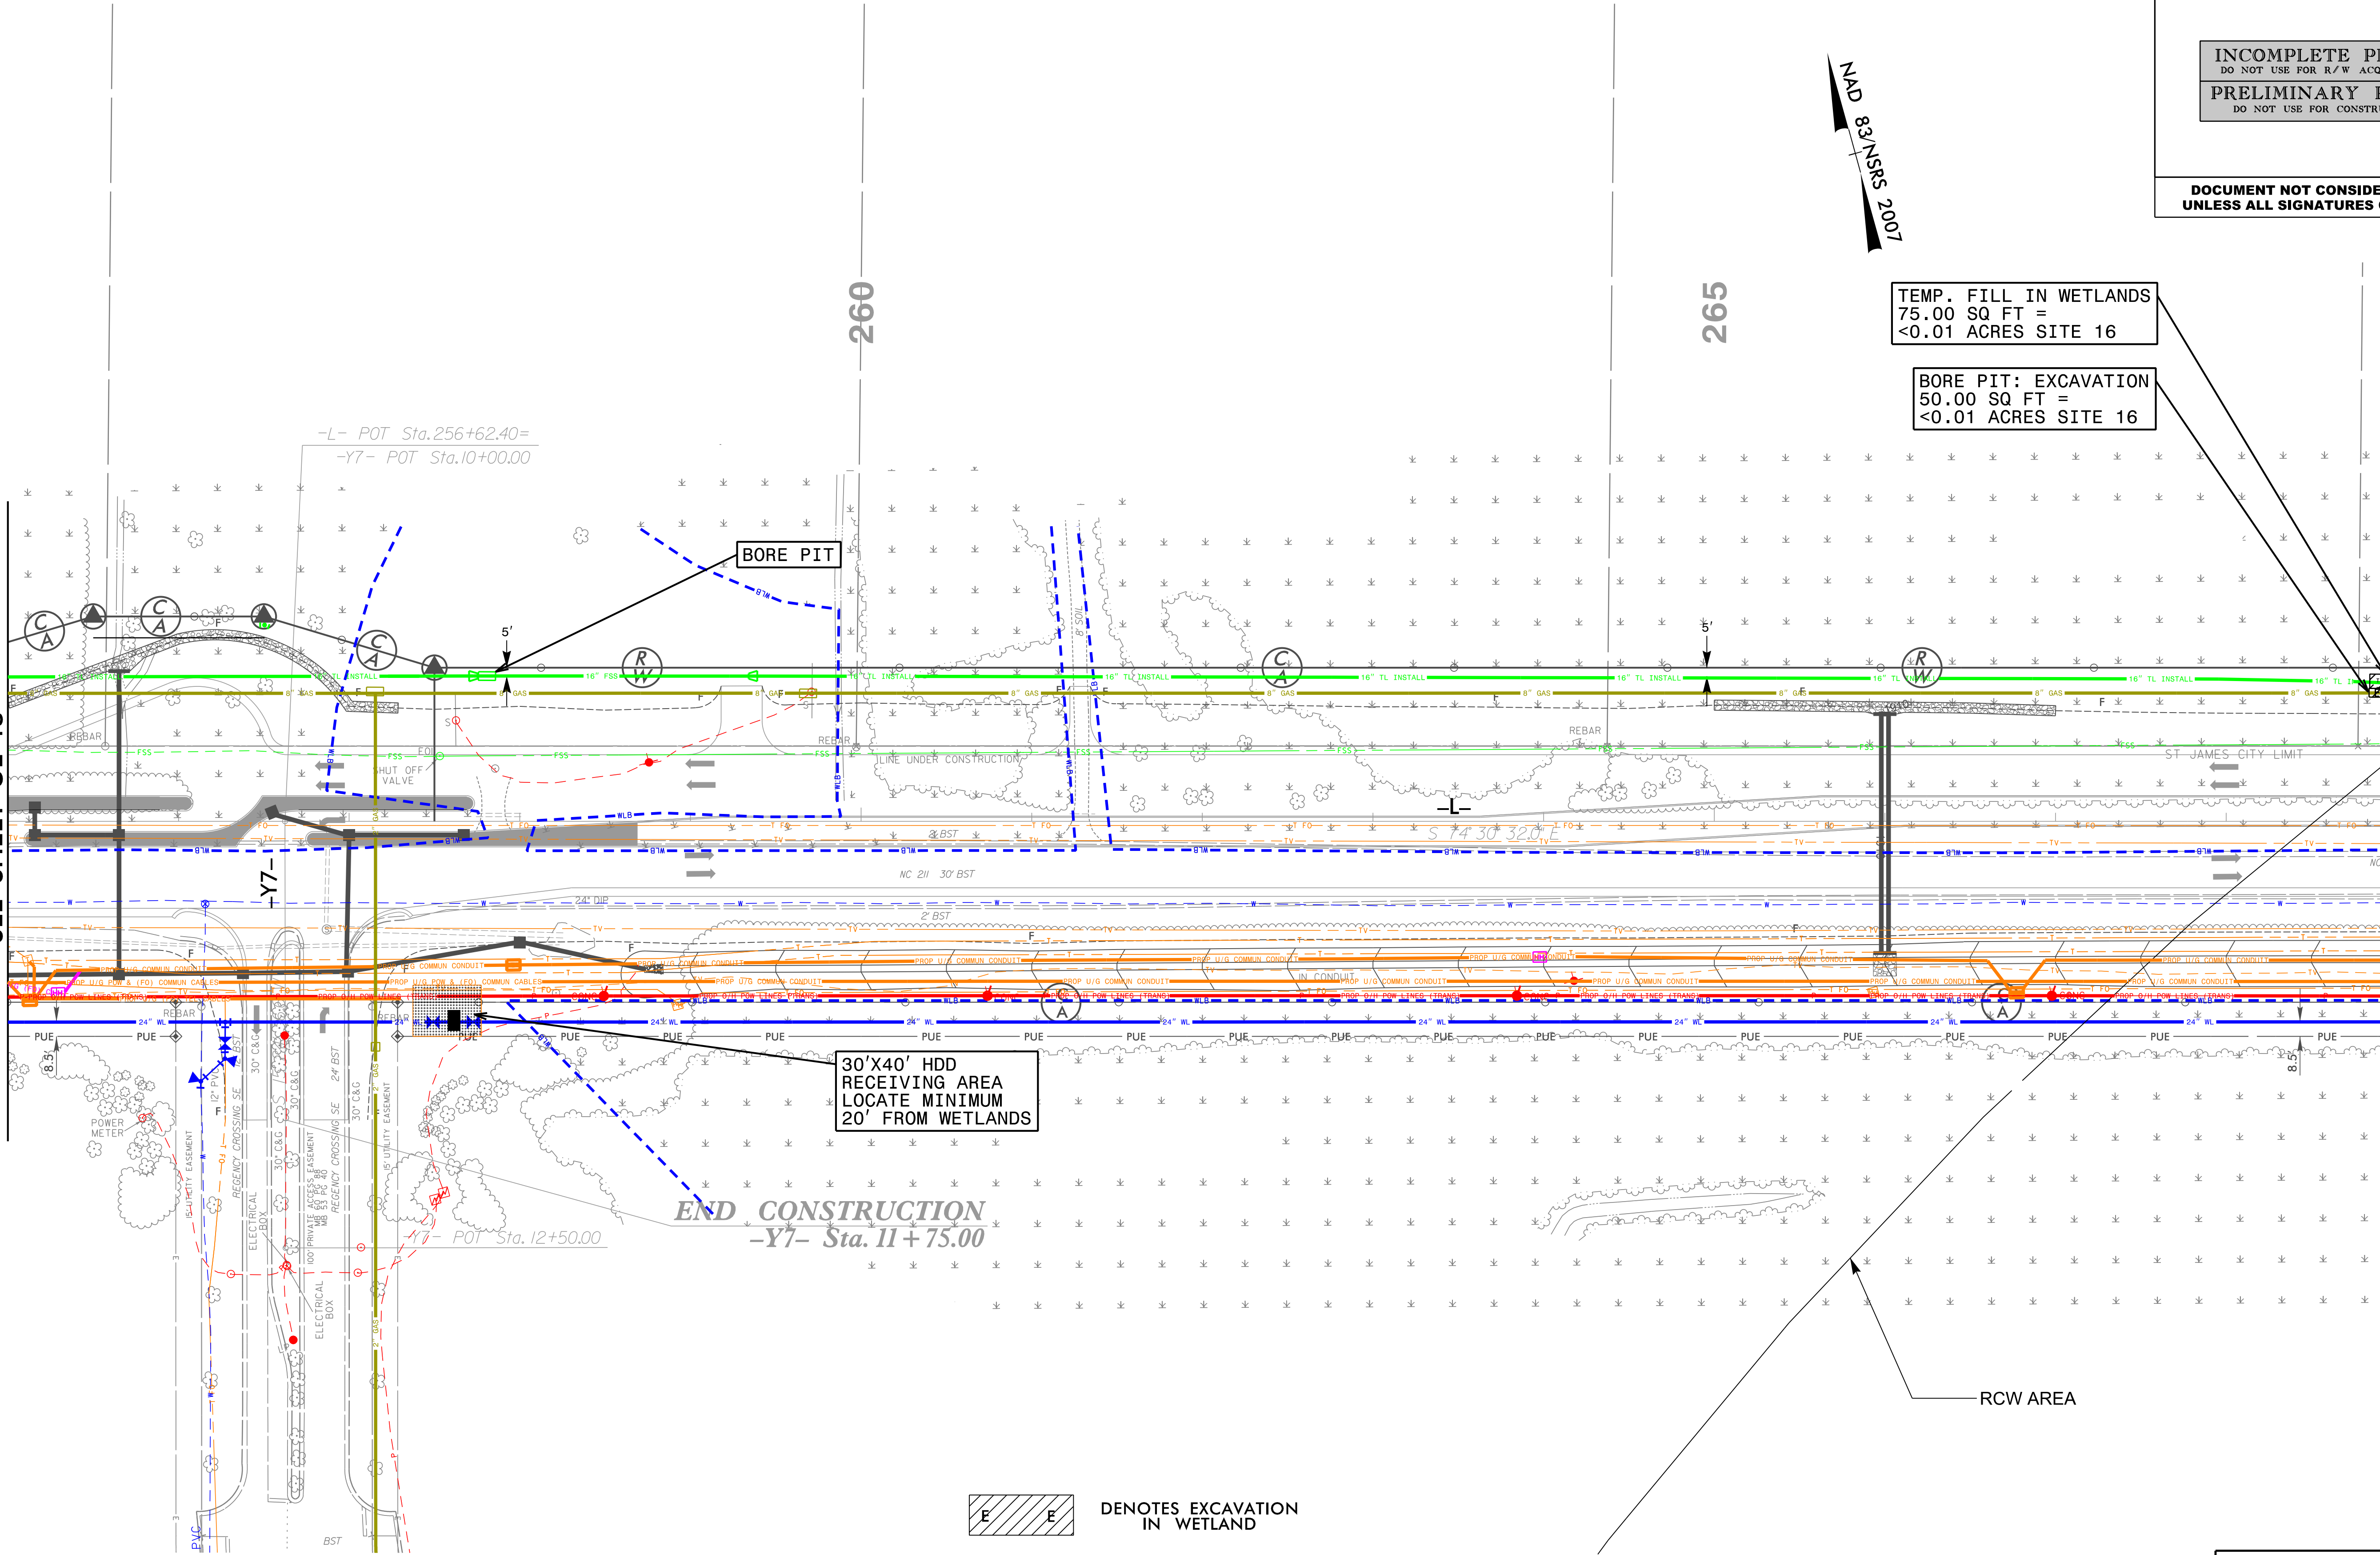

DENOTES EXCAVATION
IN WETLAND

DENOTES TEMPORARY
FILL IN WETLAND

PLANS PREPARED BY :

RK&K

RUMMEL, KLEPPER & KAHL, LLP
900 RIDGEFIELD DRIVE SUITE 350
RALEIGH, NORTH CAROLINA 27609-3960
NC LICENSE NO. F-0112 • (919) 878-9560

**DOCUMENT NOT CONSIDERED FINAL
UNLESS ALL SIGNATURES COMPLETED**



DENOTES FILL IN
WETLAND

RUMMEL, KLEPPER & KAHL, LLP
900 RIDGEFIELD DRIVE SUITE 350
RALEIGH, NORTH CAROLINA 27609-3960
NC LICENSE NO. F-0112 • (919) 878-9560

6/27/2018 R:\Utilities\Engineering\Utility Environmental\Permit Drawings\NR-5021\ut_rdy21\UE21.psh.dgn

5/14/99

HNTB

HNTB NORTH CAROLINA, P.C.
343 E. Six Forks Road, Suite 200
Raleigh, North Carolina 27609
NC License No: C-1554

PROJECT REFERENCE NO.

R-5021

SHEET NO.

UE-21

SHEET 19 OF 22

INCOMPLETE PLANS
DO NOT USE FOR R/W ACQUISITION

PRELIMINARY PLANS
DO NOT USE FOR CONSTRUCTION

DOCUMENT NOT CONSIDERED FINAL
UNLESS ALL SIGNATURES COMPLETED

The main site plan illustrates a utility project area. At the top, a north arrow indicates a bearing of NAD 83 NSRS 2007. The plan is divided into sections labeled 285, 290, and 295. A 'BORE PIT' is located in section 290. A 'HAND HOLE: FILL IN WETLANDS 12.50 SQ FT = 0.0003 ACRES SITE 19' is marked in section 295. The plan shows various utility lines including 8" GAS, 16" TL INSTALL, FSS, TV, and 4" BST. It also depicts 'WOODS' areas, 'ST JAMES CITY LIMIT', and 'CAPE FEAR MEMORIAL PARK'. A '30'X40' HDD RECEIVING AREA LOCATE MINIMUM 20' FROM WETLANDS' is shown in section 285. The plan includes a 'MATCH LINE -L- STA 283 + 00.00 SEE SHEET UE-20' on the left and a 'MATCH LINE -L- STA 297 + 00.00 SEE UE-22' on the right. A '30'X40' HDD RECEIVING AREA LOCATE MINIMUM 20' FROM WETLANDS' is also indicated. The plan shows various utility lines including 8" GAS, 16" TL INSTALL, FSS, TV, and 4" BST. It also depicts 'WOODS' areas, 'ST JAMES CITY LIMIT', and 'CAPE FEAR MEMORIAL PARK'. A '30'X40' HDD RECEIVING AREA LOCATE MINIMUM 20' FROM WETLANDS' is shown in section 285. The plan includes a 'MATCH LINE -L- STA 283 + 00.00 SEE SHEET UE-20' on the left and a 'MATCH LINE -L- STA 297 + 00.00 SEE UE-22' on the right.

F F DENOTES FILL IN WETLAND

PLANS PREPARED BY :
RK&K
RUMMEL, KLEPPER & KAHL, LLP
900 RIDGEFIELD DRIVE SUITE 350
RALEIGH, NORTH CAROLINA 27609-3960
NC LICENSE NO. F-0112 • (919) 878-9560

5/14/99
6/21/2018
R:\Utilities\Engineering\Utility Environmental\Permit Drawings\R-502\Lut_rdy22-UE22.psh.dgn
harris

HNTB

HNTB NORTH CAROLINA, P.C.
343 E. Six Forks Road, Suite 200
Raleigh, North Carolina 27609
NC License No: C-1554

PROJECT REFERENCE NO.	SHEET NO.
R-5021	UE-22
SHEET 20 OF 22	


INCOMPLETE PLANS
DO NOT USE FOR R/W ACQUISITION

PRELIMINARY PLANS
DO NOT USE FOR CONSTRUCTION

DOCUMENT NOT CONSIDERED FINAL
UNLESS ALL SIGNATURES COMPLETED

MATCH LINE -L- STA 297 + 00.00
SEE SHEET UE-21

MATCH LINE -L- STA 311 + 00.00
SEE SHEET 23

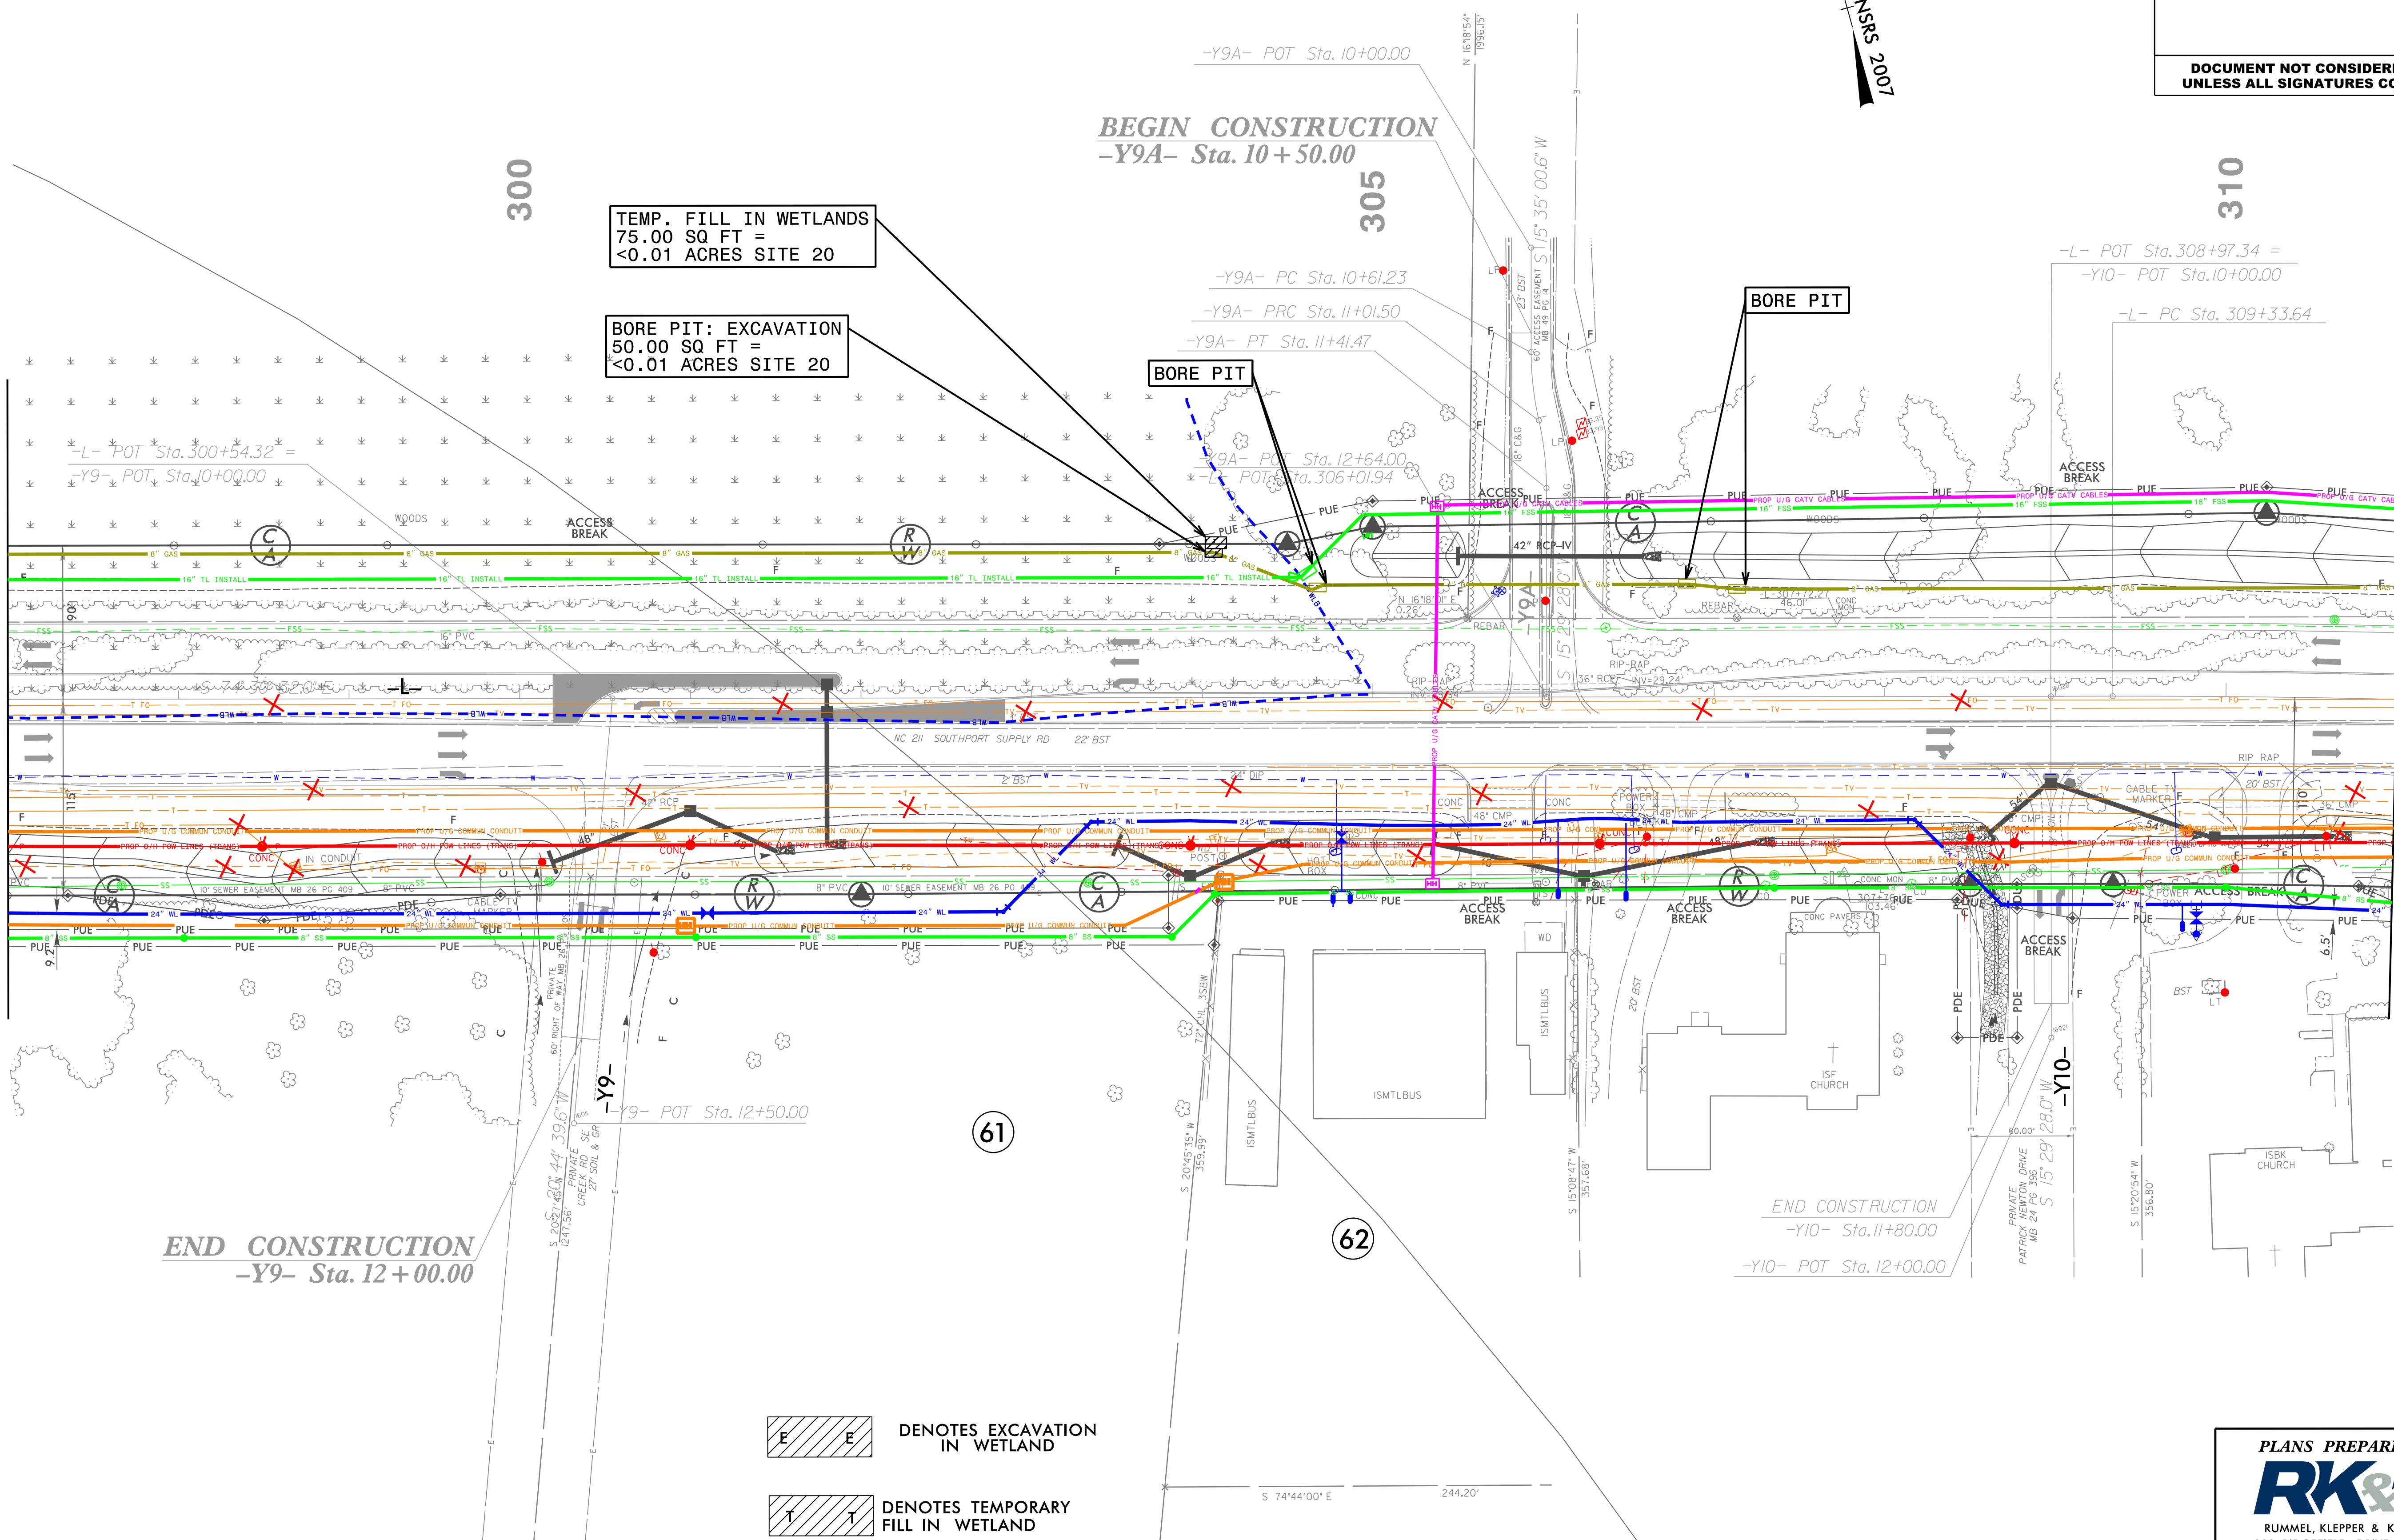


PLANS PREPARED BY :

RK&K

RUMMEL, KLEPPER & KAHL, LLP
900 RIDGEFIELD DRIVE SUITE 350
RALEIGH, NORTH CAROLINA 27609-3960
NC LICENSE NO. F-0112 • (919) 878-9560



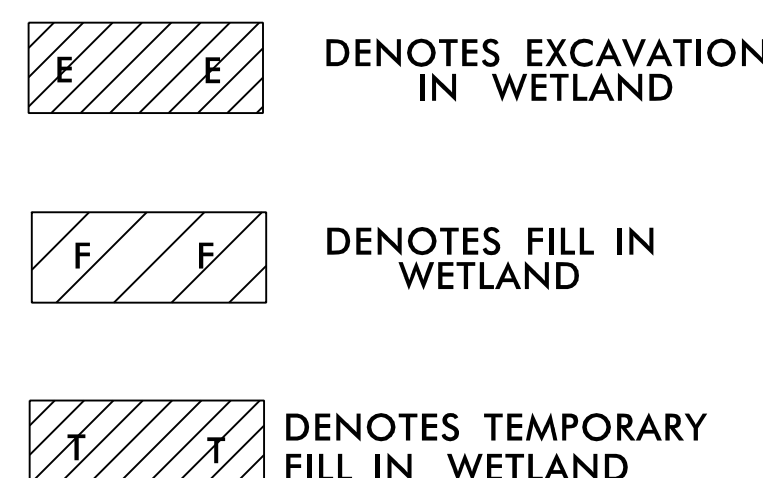

PLANS PREPARED BY :



RUMMEL, KLEPPER & KAHL, LLP
900 RIDGEFIELD DRIVE SUITE 350
RALEIGH, NORTH CAROLINA 27609-3960
NC LICENSE NO. F-0112 • (919) 878-9560

	(Sheet UE-16)											
13	-L- 225+95.94 RT	Hand Hole	<0.01									
	(Sheet UE-16)											
14	-L- 250+99 to 251+46 RT	Water Line			0.01							
	(Sheet UE-18)											
15	-L- 254+74.74 to -L- 254+84.74 LT	PNG Bore Pit		<0.01	<0.01							
	(Sheet UE-18)											
16	-L- 268+83.69 to -L- 268+93.69 LT	PNG Bore Pit		<0.01	<0.01							
	(Sheet UE-19)											
17	-L- 272+33.48 RT	Hand Hole	<0.01									
	(Sheet UE-20)											
18	-L- 274+18.12 RT	Hand Hole	<0.01									
	(Sheet UE-20)											
19	-L- 293+71.35 LT	Hand Hole	<0.01									
	(Sheet UE-21)											
20	-L- 304+01.84 to -L- 304+11.84 LT	PNG Bore Pit		<0.01	<0.01							
	(Sheet UE-22)											
21	-L- 368+96.43 LT	Hand Hole	<0.01									
	(Sheet UE-27)											
22	-L- 372+57.91 to -L- 372+67.91 LT	PNG Bore Pit		<0.01	<0.01							
	(Sheet UE-27)											
23	-L- 372+81 to -L- 372+90 LT	Water Line			<0.01							
	(Sheet UE-27)											
24	-L- 373+14 to -L- 373+36 LT	Water Line			<0.01							
	(Sheet UE-27)											
TOTALS:			0.01	0.07	0.05	0.00	0.00	0.00	0.00	0.00	0.00	0.00

Note : 50 sq. ft. (Each) bore pit excavation = 75 sq. ft. (Each) temporary fill in the wetlands
Total : 200 sq. ft. bore pit excavation = 300 sq. ft. temporary fill in wetlands

Note : 2923 sq. ft. temporary fill in the wetlands from staging area = 0.07 ac

Note : 4 sq. ft. (Each) = 0.0001 ac (Each) permanent impact in the wetlands from pole installation.
Total: 16 sq. ft

Note : 12.5 sq. ft. (Each) = 0.0003 ac (Each) permanent fill in the wetlands from hand hole installation.
Total: 137.5 sq. ft


Note : 2365.73 sq. ft. excavation in wetlands for water line.

NC DEPARTMENT OF TRANSPORTATION
DIVISION OF HIGHWAYS
BRUNSWICK COUNTY
TIP PROJECT (R-5021)

TIP PROJECT: R-5021

CONTRACT: C204123

See Sheet 1A For Index of Sheets
See Sheet 1B For Conventional Symbols
See Sheet 1C-1 thru 1C-10 For Survey Control Sheets

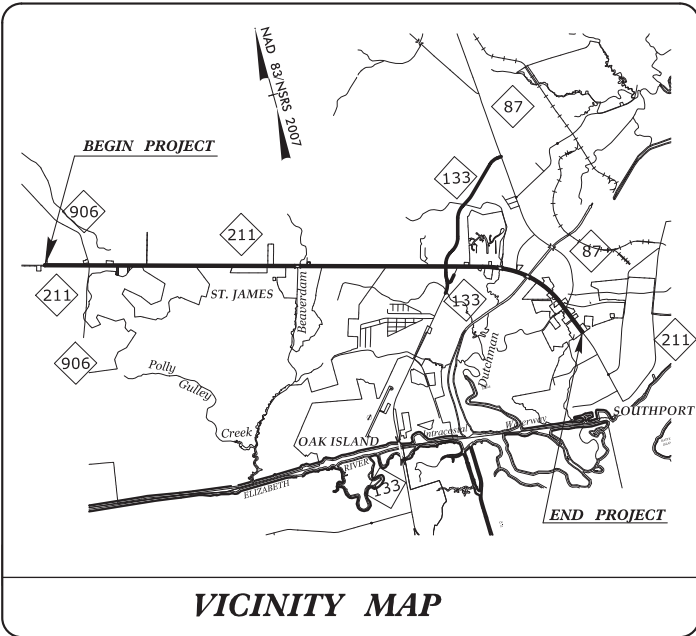


REVISED PLFI PLANS SUBMITTAL

STATE OF NORTH CAROLINA DIVISION OF HIGHWAYS BRUNSWICK COUNTY

LOCATION: NC 211 FROM WEST OF NC 906 (MIDWAY ROAD)
TO EAST OF NC 87

TYPE OF WORK: GRADING, DRAINAGE, PAVING, STRUCTURES, CULVERTS & SIGNALS

STATE	STATE PROJECT REFERENCE NO.	SHEET NO.	TOTAL SHEETS
N.C.	R-5021	1	
STATE PROJ. NO.	F.A. PROJ. NO.	DESCRIPTION	
41582.1.1	STP-0211(021)	PE	
41582.2.2	STP-0211(021)	UTILITIES	
41582.2.3	STP-0211(021)	R/W	
41582.3.1	STP-0211(021)	CONSTRUCTION	

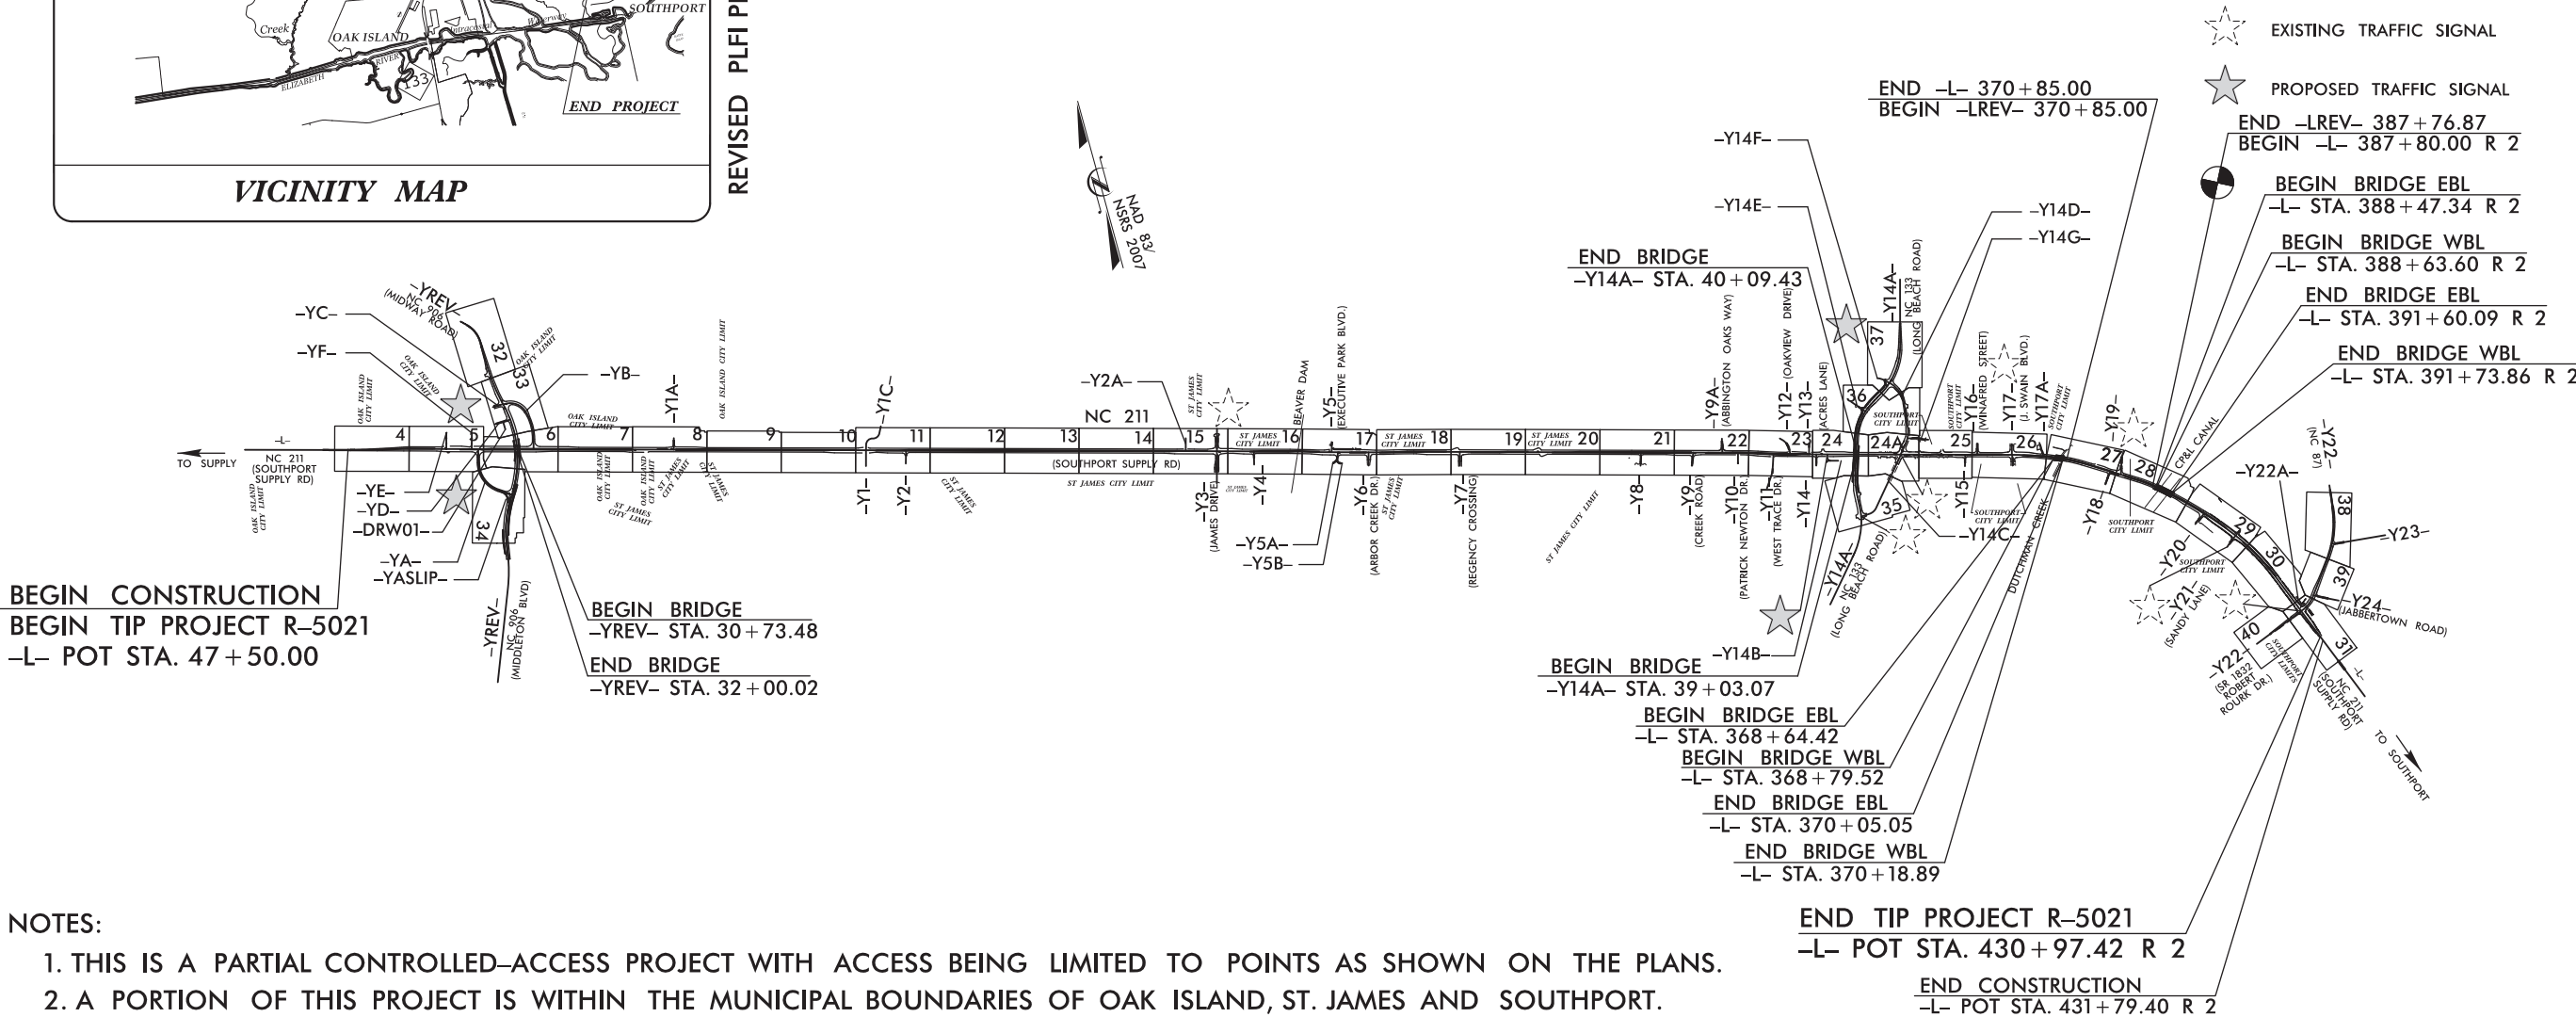


NOTES:

1. THIS IS A PARTIAL CONTROLLED-ACCESS PROJECT WITH ACCESS BEING LIMITED TO POINTS AS SHOWN ON THE PLANS.
2. A PORTION OF THIS PROJECT IS WITHIN THE MUNICIPAL BOUNDARIES OF OAK ISLAND, ST. JAMES AND SOUTHPORT.
3. CLEARING ON THIS PROJECT SHALL BE PERFORMED TO THE LIMITS ESTABLISHED BY METHOD III, MODIFIED.

DOCUMENT NOT CONSIDERED FINAL
UNLESS ALL SIGNATURES COMPLETED

GRAPHIC SCALES

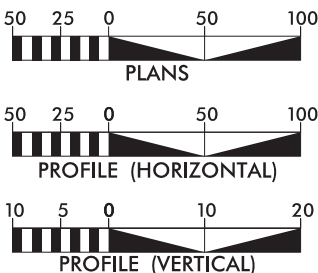

DESIGN DATA

ADT 2018 = 28,000
ADT 2038 = 44,000
K = 8 %
D = 55 %
T = 6 % *
V = 40-60 MPH
* (TTST 2% + DUAL 4%)
FUNC CLASS =
RURAL MAJOR COLLECTOR
REGIONAL TIER

PROJECT LENGTH

LENGTH OF ROADWAY T.I.P. PROJECT R-5021 = 7.176 MILES
LENGTH OF STRUCTURES T.I.P. PROJECT R-5021 = 0.086 MILES
TOTAL LENGTH OF T.I.P. PROJECT R-5021 = 7.262 MILES
ALL LENGTH BASED ON -L- CENTERLINE
STRUCTURES LENGTH BASED ON EBL

Prepared In the Office of:
HNTB NORTH CAROLINA, P.C.
343 E. Six Forks Road, Raleigh NC, 27609

2018 STANDARD SPECIFICATIONS

RIGHT OF WAY DATE:
JANUARY 28, 2016

LETTING DATE:
DECEMBER 18, 2018

DOUGLAS M. WHEATLEY, PE
PROJECT ENGINEER

ANDREW HALL, EI
PROJECT DESIGN ENGINEER


MICHAEL BASS
NCDOT ROADWAY PROJECT ENGINEER

HYDRAULICS ENGINEER

SIGNATURE: _____ P.E.

ROADWAY DESIGN
ENGINEER

SIGNATURE: _____ P.E.

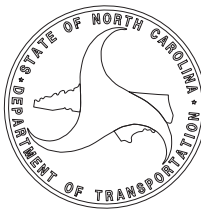

STATE OF NORTH CAROLINA, DIVISION OF HIGHWAYS
CONVENTIONAL PLAN SHEET SYMBOLS

BOUNDARIES AND PROPERTY:

State Line	
County Line	
Township Line	
City Line	
Reservation Line	
Property Line	
Existing Iron Pin	
Computed Property Corner	
Property Monument	
Parcel/Sequence Number	
Existing Fence Line	
Proposed Woven Wire Fence	
Proposed Chain Link Fence	
Proposed Barbed Wire Fence	
Existing Wetland Boundary	
Proposed Wetland Boundary	
Existing Endangered Animal Boundary	
Existing Endangered Plant Boundary	
Existing Historic Property Boundary	
Known Contamination Area: Soil	
Potential Contamination Area: Soil	
Known Contamination Area: Water	
Potential Contamination Area: Water	
Contaminated Site: Known or Potential	

BUILDINGS AND OTHER CULTURE:

Gas Pump Vent or U/G Tank Cap	
Sign	
Well	
Small Mine	
Foundation	
Area Outline	
Cemetery	
Building	
School	
Church	
Dam	

HYDROLOGY:

Stream or Body of Water	
Hydro, Pool or Reservoir	
Jurisdictional Stream	
Buffer Zone 1	
Buffer Zone 2	
Flow Arrow	
Disappearing Stream	
Spring	
Wetland	
Proposed Lateral, Tail, Head Ditch	
False Sump	

RAILROADS:

Standard Gauge	
RR Signal Milepost	
Switch	
RR Abandoned	
RR Dismantled	

RIGHT OF WAY & PROJECT CONTROL:

Secondary Horiz and Vert Control Point	
Primary Horiz Control Point	
Primary Horiz and Vert Control Point	
Exist Permanent Easment Pin and Cap	
New Permanent Easement Pin and Cap	
Vertical Benchmark	
Existing Right of Way Marker	
Existing Right of Way Line	
New Right of Way Line	
New Right of Way Line with Pin and Cap	
New Right of Way Line with Concrete or Granite RW Marker	
New Control of Access Line with Concrete CA Marker	
Existing Control of Access	
New Control of Access	
Existing Easement Line	
New Temporary Construction Easement	
New Temporary Drainage Easement	
New Permanent Drainage Easement	
New Permanent Drainage / Utility Easement	
New Permanent Utility Easement	
New Temporary Utility Easement	
New Aerial Utility Easement	

ROADS AND RELATED FEATURES:

Existing Edge of Pavement	
Existing Curb	
Proposed Slope Stakes Cut	
Proposed Slope Stakes Fill	
Proposed Curb Ramp	
Existing Metal Guardrail	
Proposed Guardrail	
Existing Cable Guiderail	
Proposed Cable Guiderail	
Equality Symbol	
Pavement Removal	

VEGETATION:

Single Tree	
Single Shrub	

*S.U.E. = Subsurface Utility Engineering

Hedge	
Woods Line	
Orchard	
Vineyard	


EXISTING STRUCTURES:

MAJOR:	
Bridge, Tunnel or Box Culvert	
Bridge Wing Wall, Head Wall and End Wall	
MINOR:	
Head and End Wall	
Pipe Culvert	
Footbridge	
Drainage Box: Catch Basin, DI or JB	
Paved Ditch Gutter	
Storm Sewer Manhole	
Storm Sewer	

UTILITIES:

POWER:	
Existing Power Pole _____	
Proposed Power Pole _____	
Existing Joint Use Pole _____	
Proposed Joint Use Pole _____	
Power Manhole _____	
Power Line Tower _____	
Power Transformer _____	
U/G Power Cable Hand Hole _____	
H-Frame Pole _____	
U/G Power Line LOS B (S.U.E.*) _____	-----P-----
U/G Power Line LOS C (S.U.E.*) _____	-----P-----
U/G Power Line LOS D (S.U.E.*) _____	-----P-----



TELEPHONE:

 Existing Telephone Pole	
Proposed Telephone Pole	
Telephone Manhole	
Telephone Pedestal	
Telephone Cell Tower	
U/G Telephone Cable Hand Hole	
U/G Telephone Cable LOS B (S.U.E.*)	
U/G Telephone Cable LOS C (S.U.E.*)	
U/G Telephone Cable LOS D (S.U.E.*)	
U/G Telephone Conduit LOS B (S.U.E.*)	
U/G Telephone Conduit LOS C (S.U.E.*)	
U/G Telephone Conduit LOS D (S.U.E.*)	
U/G Fiber Optics Cable LOS B (S.U.E.*)	
U/G Fiber Optics Cable LOS C (S.U.E.*)	
U/G Fiber Optics Cable LOS D (S.U.E.*)	


WATER:

Water Manhole	
Water Meter	
Water Valve	
Water Hydrant	
U/G Water Line LOS B (S.U.E.*)	
U/G Water Line LOS C (S.U.E.*)	
U/G Water Line LOS D (S.U.E.*)	
Above Ground Water Line	

TV:

  TV Pedestal	
TV Tower	
U/G TV Cable Hand Hole	
U/G TV Cable LOS B (S.U.E.*)	
U/G TV Cable LOS C (S.U.E.*)	
U/G TV Cable LOS D (S.U.E.*)	
U/G Fiber Optic Cable LOS B (S.U.E.*)	
U/G Fiber Optic Cable LOS C (S.U.E.*)	
U/G Fiber Optic Cable LOS D (S.U.E.*)	

GAS:

 Gas Valve	
Gas Meter	
U/G Gas Line LOS B (S.U.E.*)	
U/G Gas Line LOS C (S.U.E.*)	
U/G Gas Line LOS D (S.U.E.*)	
Above Ground Gas Line	

SANITARY SEWER:

Sanitary Sewer Manhole	
Sanitary Sewer Cleanout	
U/G Sanitary Sewer Line	
Above Ground Sanitary Sewer	
SS Forced Main Line LOS B (S.U.E.*)	
SS Forced Main Line LOS C (S.U.E.*)	
SS Forced Main Line LOS D (S.U.E.*)	

MISCELLANEOUS:

Utility Pole	
Utility Pole with Base	
Utility Located Object	
Utility Traffic Signal Box	
Utility Unknown U/G Line LOS B (S.U.E.*)	
U/G Tank; Water, Gas, Oil	
Underground Storage Tank, Approx. Loc.	
A/G Tank; Water, Gas, Oil	
Geoenvironmental Boring	
U/G Test Hole LOS A (S.U.E.*)	
Abandoned According to Utility Records	
End of Information	

PAVEMENT SCHEDULE (FINAL PAVEMENT DESIGN)	
C1	PROP. APPROX. 1.5" ASPHALT CONCRETE SURFACE COURSE, TYPE S9.5B, AT AN AVERAGE RATE OF 165 LBS. PER SQ. YD.
C2	PROP. APPROX. 3" ASPHALT CONCRETE SURFACE COURSE, TYPE S9.5B, AT AN AVERAGE RATE OF 165 LBS. PER SQ. YD. IN EACH OF TWO LAYERS.
C3	PROP. VAR. DEPTH ASPHALT CONCRETE SURFACE COURSE, TYPE S9.5B, AT AN AVERAGE RATE OF 110 LBS. PER SQ. YD. PER 1" DEPTH. TO BE PLACED IN LAYERS NOT LESS THAN 1.5" IN DEPTH OR GREATER THAN 2" IN DEPTH.
C4	PROP. APPROX. 1.5" ASPHALT CONCRETE SURFACE COURSE, TYPE S9.5C, AT AN AVERAGE RATE OF 168 LBS. PER SQ. YD.
C5	PROP. APPROX. 3" ASPHALT CONCRETE SURFACE COURSE, TYPE S9.5C, AT AN AVERAGE RATE OF 168 LBS. PER SQ. YD. IN EACH OF TWO LAYERS.
C6	PROP. VAR. DEPTH ASPHALT CONCRETE SURFACE COURSE, TYPE S9.5C, AT AN AVERAGE RATE OF 112 LBS. PER SQ. YD. PER 1" DEPTH. TO BE PLACED IN LAYERS NOT LESS THAN 1.5" IN DEPTH OR GREATER THAN 2" IN DEPTH.
D1	PROP. APPROX. 2.5" ASPHALT CONCRETE INTERMEDIATE COURSE, TYPE I19.0C, AT AN AVERAGE RATE OF 285 LBS. PER SQ. YD.
D2	PROP. APPROX. 4" ASPHALT CONCRETE INTERMEDIATE COURSE, TYPE I19.0C, AT AN AVERAGE RATE OF 456 LBS. PER SQ. YD.
D3	PROP. VAR. DEPTH ASPHALT CONCRETE INTERMEDIATE COURSE, TYPE I19.0C, AT AN AVERAGE RATE OF 114 LBS. PER SQ. YD. PER 1" DEPTH. TO BE PLACED IN LAYERS NOT LESS THAN 2.5" IN DEPTH OR GREATER THAN 4" IN DEPTH.
E1	PROP. APPROX. 4" ASPHALT CONCRETE BASE COURSE, TYPE B25.0C, AT AN AVERAGE RATE OF 456 LBS. PER SQ. YD.
E2	PROP. APPROX. 4.5" ASPHALT CONCRETE BASE COURSE, TYPE B25.0C, AT AN AVERAGE RATE OF 513 LBS. PER SQ. YD.
E3	PROP. VAR. DEPTH ASPHALT CONCRETE BASE COURSE, TYPE B25.0C, AT AN AVERAGE RATE OF 114 LBS. PER SQ. YD. PER 1" DEPTH. TO BE PLACED IN LAYERS NOT LESS THAN 3" (*) IN DEPTH OR GREATER THAN 5.5" IN DEPTH. (*)NOTE: FOR B25.0C PLACED ON UNSTABILIZED SUBGRADE, MINIMUM LIFT THICKNESS IS 4".
J1	PROP. 6" AGGREGATE BASE COURSE
J2	PROP. 8" AGGREGATE BASE COURSE
J3	VARIABLE DEPTH ABC
K	PROP. 5" CLASS IV AGGREGATE STABILIZATION
P	PRIME COAT, 0.35 GAL/SY
R1	2'-6" CONCRETE CURB AND GUTTER.
R2	2'-9" CONCRETE CURB AND GUTTER.
R3	1'-6" CONCRETE CURB AND GUTTER. (STD MOUNTABLE)
R4	5" MONOLITHIC CONCRETE ISLAND
R5	SHOULDER BERM GUTTER
R6	EXPRESSWAY GUTTER
R7	8"x18" CURB
R8	1'-6" CONCRETE CURB AND GUTTER. (SP 1'PAN-6"GUTTER)
S1	4" CONCRETE SIDEWALK
T	EARTH MATERIAL
U	EXISTING PAVEMENT
W1	VARIABLE DEPTH ASPHALT PAVEMENT (SEE DETAIL SHOWING METHOD OF WEDGING No. 1)
W2	VARIABLE DEPTH ASPHALT PAVEMENT (SEE DETAIL SHOWING METHOD OF WEDGING No. 2)




NOTE: PAVEMENT EDGE SLOPES ARE 1:1 UNLESS SHOWN OTHERWISE.

HNTB HNTB NORTH CAROLINA, P.C. 343 E. Six Forks Road, Suite 200 Raleigh, North Carolina 27609 NC License No: C-1554	PROJECT REFERENCE NO.		SHEET NO.
	R-5021		2A-1
	ROADWAY DESIGN ENGINEER	PAVEMENT DESIGN ENGINEER	
	DOCUMENT NOT CONSIDERED FINAL UNLESS ALL SIGNATURES COMPLETED		

VARIABLE

C

EXISTING

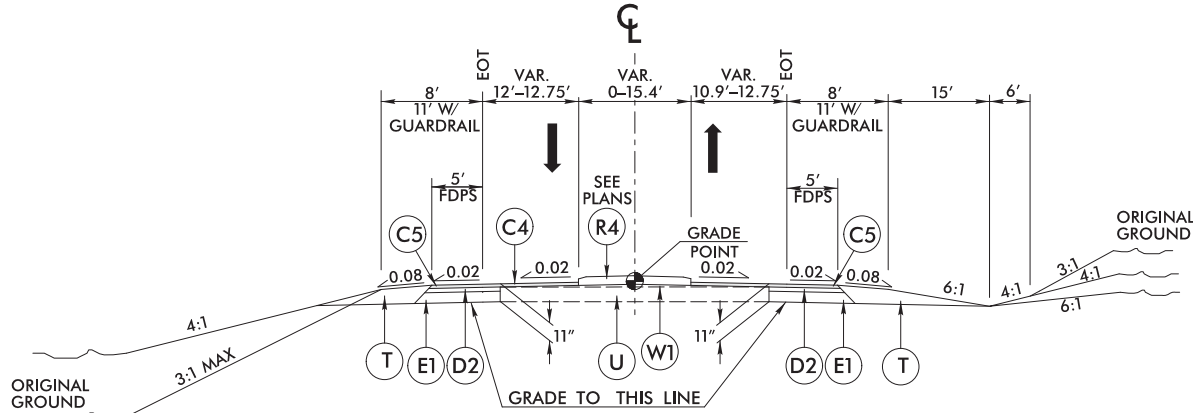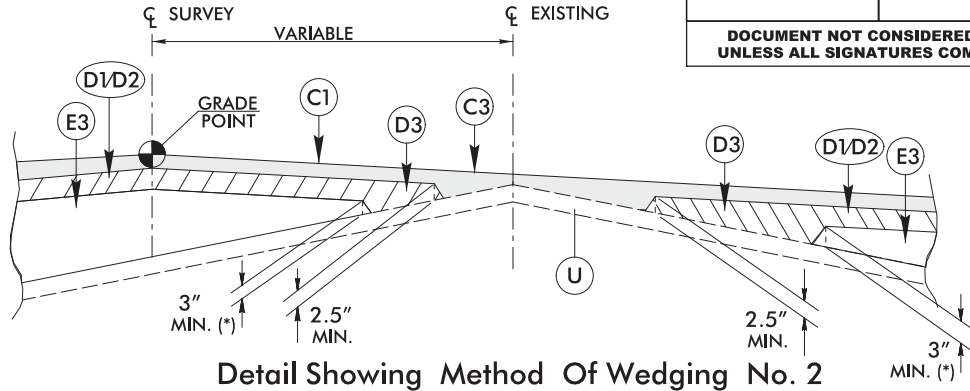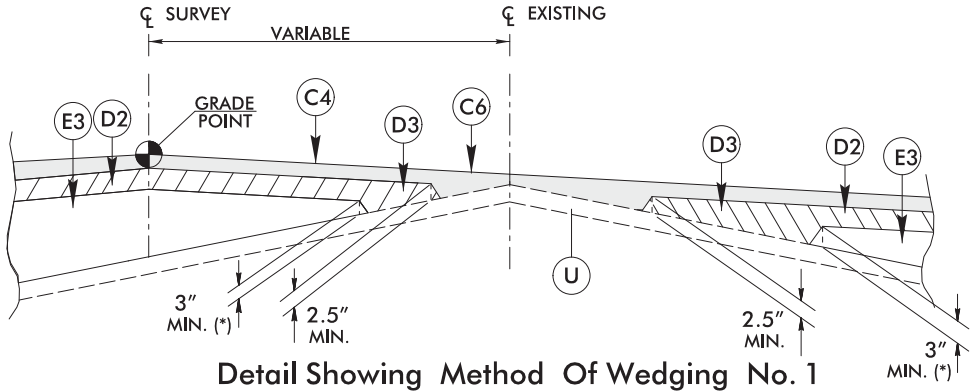


TYPICAL SECTION NO. 1

-L- STA. 47+50.00 TO STA. 53+00.00

TRANSITION TYPICAL SECTION NO. 1
TO TYPICAL SECTION NO. 3

-L- STA. 53+00.00 TO STA. 59+00.00

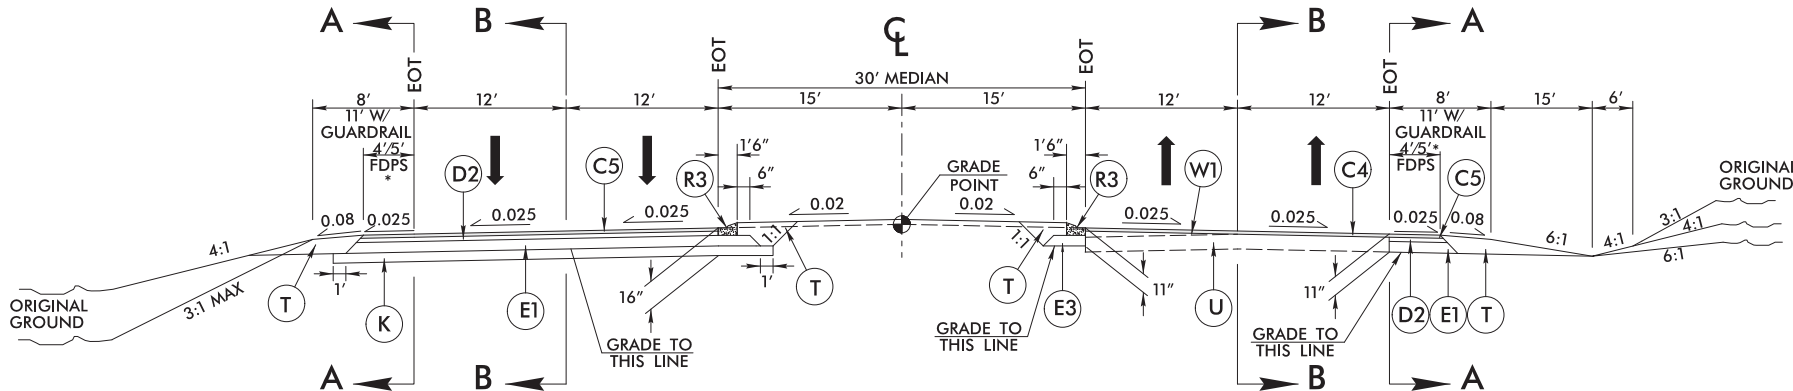


TYPICAL SECTION NO. 2

-L- STA. 53+00.00 TO 54+50.00
-L- STA. 318+50.00 TO STA. 322+85.00

*NOTE: USE 5' FULL DEPTH PAVED SHOULDERS
FROM -L- STA 47+50.00 TO STA 300+54.32

PAVEMENT SCHEDULE (FINAL PAVEMENT DESIGN)	
C1	PROP. APPROX. 1.5" ACSC, TYPE S9.5B
C2	PROP. APPROX. 3" ACSC, TYPE S9.5B
C3	PROP. VAR. DEPTH ACSC, TYPE S9.5B
C4	PROP. APPROX. 1.5" ACSC, TYPE S9.5C
C5	PROP. APPROX. 3" ACSC, TYPE S9.5C
C6	PROP. VAR. DEPTH ACSC, TYPE S9.5C
D1	PROP. APPROX. 2.5" ACIC, TYPE I19.0C
D2	PROP. APPROX. 4" ACIC, TYPE I19.0C
D3	PROP. VAR. DEPTH ACIC, TYPE I19.0C
E1	PROP. APPROX. 4" ACBC, TYPE B25.0C
E2	PROP. APPROX. 4.5" ACBC, TYPE B25.0C
E3	PROP. VAR. DEPTH ACBC, TYPE B25.0C
J1	PROP. 6" ABC
J2	PROP. 8" ABC
J3	VARIABLE DEPTH ABC
K	PROP. 5" CLASS IV AGGREGATE STABILIZATION
P	PRIME COAT
R1	2'-6" CONCRETE CURB AND GUTTER.
R2	2'-9" CONCRETE CURB AND GUTTER.
R3	1'-6" CONCRETE CURB AND GUTTER. (STD MOUNTABLE)
R4	5" MONOLITHIC CONCRETE ISLAND
R5	SHOULDER BERM GUTTER
R6	EXPRESSWAY GUTTER
R7	8"x18" CURB
R8	1'-6" CONCRETE CURB AND GUTTER. (SP 1'PAN-6"GUTTER)
S1	4" CONCRETE SIDEWALK
T	EARTH MATERIAL
U	EXISTING PAVEMENT.
W1	WEDGING METHOD NO. 1 - SEE SHEET 2A-1
W2	WEDGING METHOD NO. 2 - SEE SHEET 2A-1

NOTE: PAVEMENT EDGE SLOPES ARE 1:1 UNLESS SHOWN OTHERWISE.

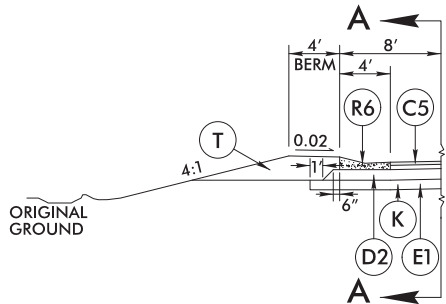


TYPICAL SECTION NO. 3E

EXPRESSWAY GUTTER LOCATIONS

USE TYPICAL SECTION NO. 3E IN CONJUNCTION WITH TYPICAL SECTION NO. 2 & 3

-L- STA. 90+55.53 TO STA. 94+05.63

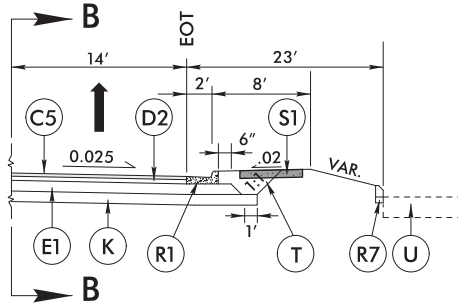


TYPICAL SECTION NO. 3F

CHANNELIZATION WITH 8"x18" CURB

USE TYPICAL SECTION NO. 3F IN CONJUNCTION WITH TYPICAL SECTION NO. 2 & 3

SEE PLANS FOR LOCATIONS

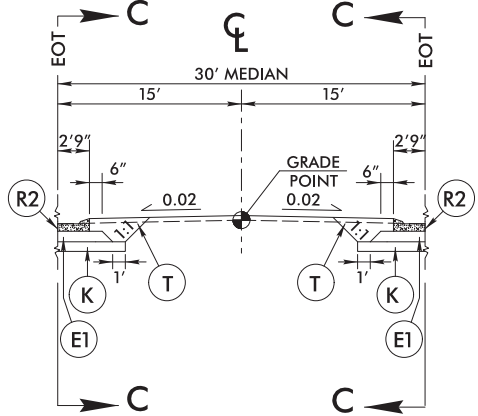


TYPICAL SECTION NO. 3G

2'-9" CONCRETE MEDIAN CURBING

USE TYPICAL SECTION NO. 3G IN CONJUNCTION WITH TYPICAL SECTION NO. 3

-L- STA. 349+83.39 TO STA. 358+58.75
-L- STA. 362+48.21 TO BEG BRIDGE STA. 368+72.00
-L- END BRIDGE STA. 370+12.00 TO STA. 379+96.97
-L- STA. 381+89.54 TO BEG BRIDGE STA. 388+55.50 R 2
-L- END BRIDGE STA. 391+67.00 R 2 TO STA. 399+33.24 R 2

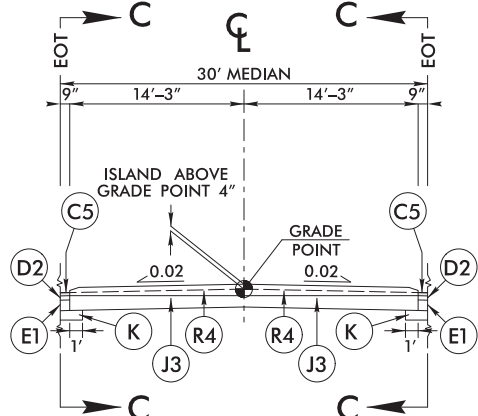


TYPICAL SECTION NO. 3H

CONCRETE MEDIAN UNDERNEATH MIDWAY BRIDGE

USE TYPICAL SECTION NO. 3H IN CONJUNCTION WITH TYPICAL SECTION NO. 3


-L- STA. 78+82.50 TO STA. 79+82.50

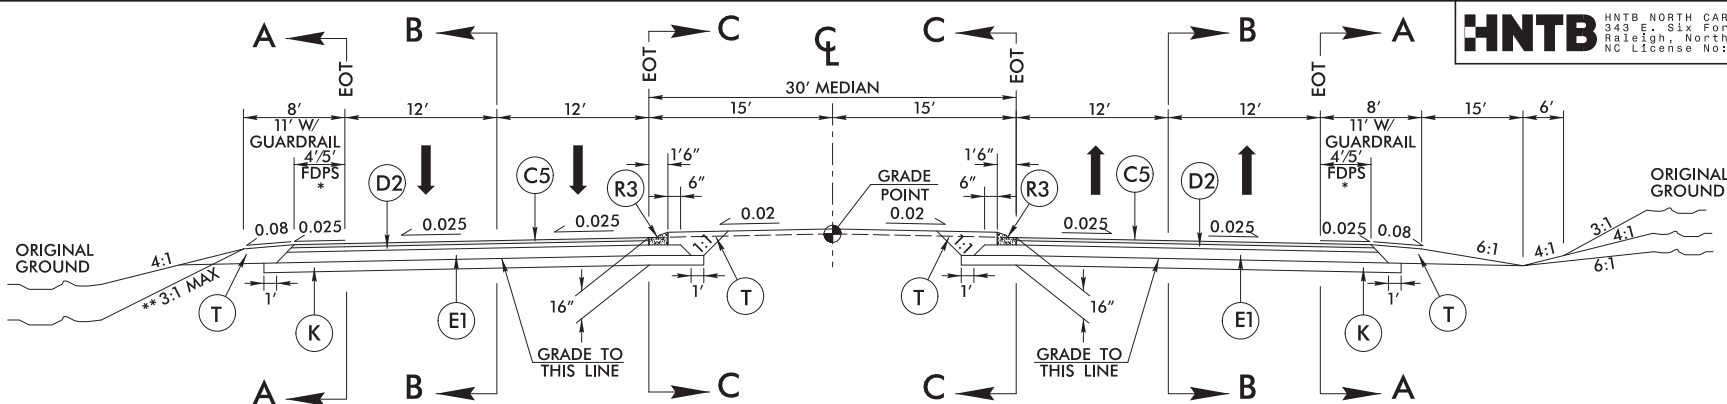

TYPICAL SECTION NO. 3

-L- STA. 54+50.00 TO STA. 63+86.05
-L- STA. 68+55.00 TO STA. 71+75.00
-L- STA. 72+32.00 TO STA. 78+82.50
-L- STA. 79+82.50 TO STA. 100+84.25
-L- STA. 109+15.00 TO STA. 143+10.70
-L- STA. 146+79.35 TO STA. 209+13.67
-L- STA. 217+15.00 TO STA. 230+21.52
-L- STA. 235+93.06 TO STA. 239+05.00
-L- STA. 241+51.50 TO STA. 254+13.96
-L- STA. 258+69.00 TO STA. 269+47.04
-L- STA. 274+02.09 TO STA. 300+19.32
-L- STA. 302+84.32 TO STA. 318+50.00

TRANSITION 5' FULL DEPTH PAVED SHOULDERS TO 4' FULL DEPTH PAVED SHOULDERS FROM
-L- STA. 300+54.32 TO STA. 300+94.32.
CONTINUE 4' FULL DEPTH PAVED SHOULDERS FROM
-L- STA. 300+94.32 TO -L- STA. 399+33.24 R 2

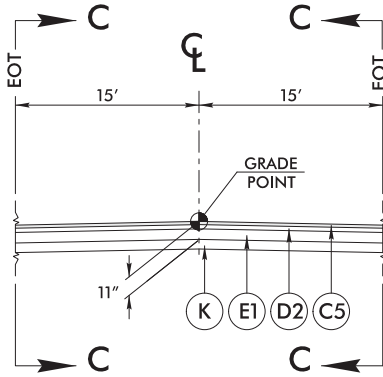


TYPICAL SECTION NO. 3D

UNDIVIDED MEDIAN LOCATIONS

USE TYPICAL SECTION NO. 3D IN CONJUNCTION WITH TYPICAL SECTION NO. 2, 3 & 4

-L- STA. 144+10.68 TO STA. 145+59.48
-L- STA. 210+13.64 TO STA. 211+59.10
-L- STA. 338+30.00 TO STA. 340+85.00
-L- STA. 359+60.70 TO STA. 361+42.69
-L- STA. 380+96.94 TO STA. 381+89.54
-L- STA. 405+24.79 R 2 TO STA. 406+70.21 R 2
-L- STA. 424+22.24 R 2 TO STA. 425+74.65 R 2

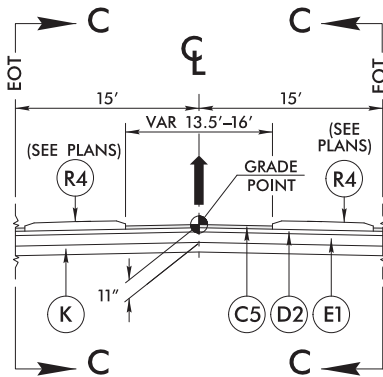

TYPICAL SECTION NO. 3i

MONOLITHIC ISLAND LOCATIONS

USE TYPICAL SECTION NO. 3i IN CONJUNCTION WITH TYPICAL SECTION NO. 2, 3 & 4

-L- STA. 63+86.05 TO STA. 68+55.00
-L- STA. 71+75.00 TO STA. 72+32.00
-L- STA. 78+82.50 TO STA. 79+82.50
-L- STA. 100+84.25 TO STA. 109+15.00
-L- STA. 143+10.70 TO STA. 146+79.35
-L- STA. 145+59.48 TO STA. 210+13.64
-L- STA. 209+13.67 TO STA. 211+59.10
-L- STA. 211+59.10 TO STA. 217+15.00
-L- STA. 230+21.56 TO STA. 235+93.06
-L- STA. 239+05.00 TO STA. 241+51.50
-L- STA. 254+14.00 TO STA. 258+69.00
-L- STA. 269+47.04 TO STA. 274+02.09
-L- STA. 300+19.32 TO STA. 302+84.32
-L- STA. 322+85.00 TO STA. 338+30.00
-L- STA. 340+85.00 TO STA. 349+83.39
-L- STA. 358+58.75 TO STA. 359+60.70
-L- STA. 361+42.69 TO STA. 362+48.21
-L- STA. 379+96.97 TO STA. 380+96.94
-L- STA. 403+83.44 R 2 TO STA. 405+24.79 R 2
-L- STA. 406+70.21 R 2 TO STA. 407+89.93 R 2
-L- STA. 416+87.50 R 2 TO STA. 424+22.24 R 2
-L- STA. 425+74.65 R 2 TO STA. 428+37.02 R 2

NOTE: SEE PLANS FOR SUPERELEVATIONS, TURN LANES, AUXILIARY LANES, MONOLITHIC ISLANDS, CURB & GUTTER, AND LANE TAPER LOCATIONS.

6/2/99


PAVEMENT SCHEDULE (FINAL PAVEMENT DESIGN)	
C1	PROP. APPROX. 1.5" ACSC, TYPE S9.5B
C2	PROP. APPROX. 3" ACSC, TYPE S9.5B
C3	PROP. VAR. DEPTH ACSC, TYPE S9.5B
C4	PROP. APPROX. 1.5" ACSC, TYPE S9.5C
C5	PROP. APPROX. 3" ACSC, TYPE S9.5C
C6	PROP. VAR. DEPTH ACSC, TYPE S9.5C
D1	PROP. APPROX. 2.5" ACIC, TYPE I19.0C
D2	PROP. APPROX. 4" ACIC, TYPE I19.0C
D3	PROP. VAR. DEPTH ACIC,TYPE I19.0C
E1	PROP. APPROX. 4" ACBC, TYPE B25.0C
E2	PROP. APPROX. 4.5" ACBC, TYPE B25.0C
E3	PROP. VAR. DEPTH ACBC, TYPE B25.0C
J1	PROP. 6" ABC
J2	PROP. 8" ABC
J3	VARIABLE DEPTH ABC
K	PROP. 5" CLASS IV AGGREGATE STABILIZATION
P	PRIME COAT
R1	2'-6" CONCRETE CURB AND GUTTER.
R2	2'-9" CONCRETE CURB AND GUTTER.
R3	1'-6" CONCRETE CURB AND GUTTER. (STD MOUNTABLE)
R4	5" MONOLITHIC CONCRETE ISLAND
R5	SHOULDER BERM GUTTER
R6	EXPRESSWAY GUTTER
R7	8"x18" CURB
R8	1'-6" CONCRETE CURB AND GUTTER. (SP 1'PAN-6"GUTTER)
S1	4" CONCRETE SIDEWALK
T	EARTH MATERIAL
U	EXISTING PAVEMENT.
W1	WEDGING METHOD NO. 1 - SEE SHEET 2A-1
W2	WEDGING METHOD NO. 2 - SEE SHEET 2A-1

NOTE: PAVEMENT EDGE SLOPES ARE 1:1 UNLESS SHOWN OTHERWISE.

HNTB

HNTB NORTH CAROLINA, P.C.
343 E. Six Forks Road, Suite 200
Raleigh, North Carolina 27609
NC License No: C-1554

PROJECT REFERENCE NO.		SHEET NO.
R-5021		2A-3
ROADWAY DESIGN ENGINEER	PAVEMENT DESIGN ENGINEER	

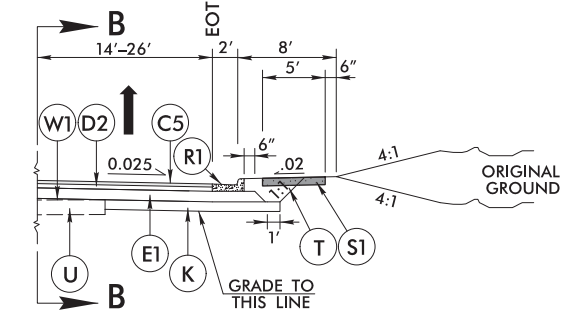


TYPICAL SECTION NO. 3J

2'-6" CURB AND GUTTER LOCATIONS


USE TYPICAL SECTION NO. 3J IN CONJUNCTION
WITH TYPICAL SECTION NO. 2 & 3

SEE PLANS FOR LOCATIONS

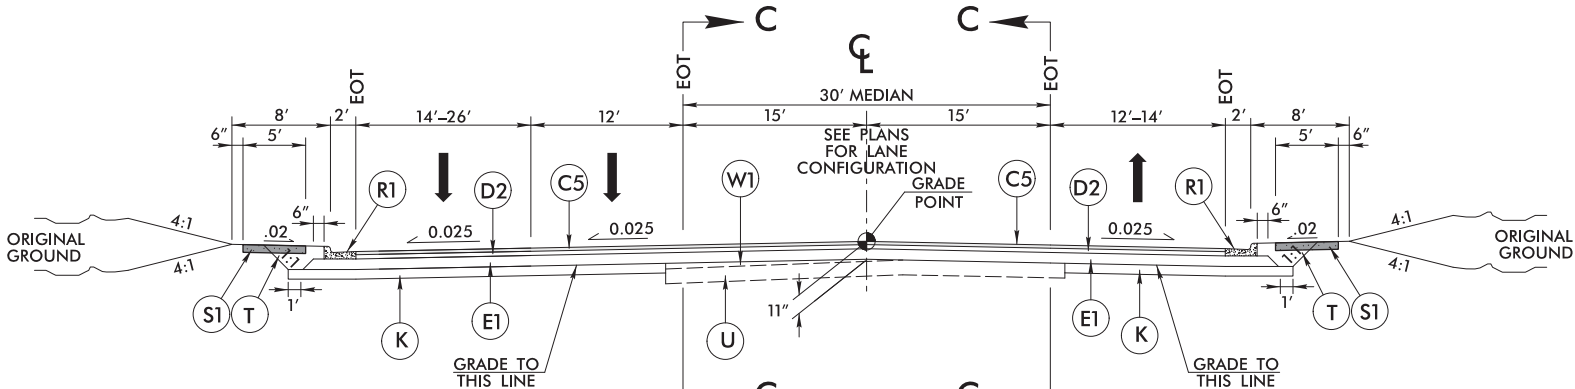

TYPICAL SECTION NO. 4


-L- STA. 425+00.00 TO STA. 430+97.42

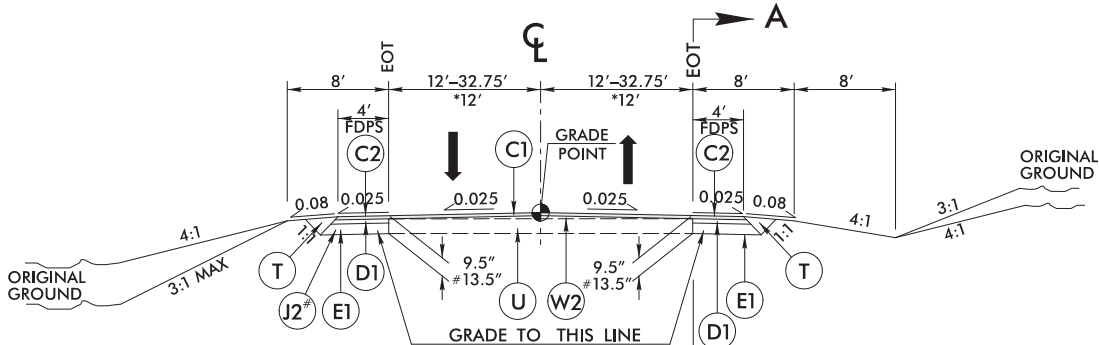

TYPICAL SECTION NO. 5

USE TYPICAL SECTION NO. 5

-YREV- STA. 10+70.00 (EXISTING) TO STA. 11+60.00
-YREV- STA. 11+60.00 TO STA. 15+70.00
* -Y23- STA. 10+24.74 TO STA. 12+25.00

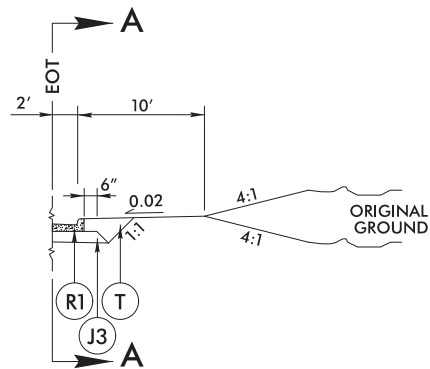

TYPICAL SECTION NO. 5A

2'-6" CURB AND GUTTER LOCATIONS





USE TYPICAL SECTION NO. 5A IN CONJUNCTION
WITH TYPICAL SECTION NO. 5 & 6

-YREV- STA. 14+67.55 TO STA. 18+53.55 RT


NOTE: SEE PLANS FOR SUPERELEVATIONS, TURN LANES,
AUXILIARY LANES, MONOLITHIC ISLANDS, CURB & GUTTER,
AND LANE TAPER LOCATIONS.

PAVEMENT SCHEDULE (FINAL PAVEMENT DESIGN)	
C1	PROP. APPROX. 1.5" ACSC, TYPE S9.5B
C2	PROP. APPROX. 3" ACSC, TYPE S9.5B
C3	PROP. VAR. DEPTH ACSC, TYPE S9.5B
C4	PROP. APPROX. 1.5" ACSC, TYPE S9.5C
C5	PROP. APPROX. 3" ACSC, TYPE S9.5C
C6	PROP. VAR. DEPTH ACSC, TYPE S9.5C
D1	PROP. APPROX. 2.5" ACIC, TYPE I19.0C
D2	PROP. APPROX. 4" ACIC, TYPE I19.0C
D3	PROP. VAR. DEPTH ACIC, TYPE I19.0C
E1	PROP. APPROX. 4" ACBC, TYPE B25.0C
E2	PROP. APPROX. 4.5" ACBC, TYPE B25.0C
E3	PROP. VAR. DEPTH ACBC, TYPE B25.0C
J1	PROP. 6" ABC
J2	PROP. 8" ABC
J3	VARIABLE DEPTH ABC
K	PROP. 5" CLASS IV AGGREGATE STABILIZATION
P	PRIME COAT
R1	2'-6" CONCRETE CURB AND GUTTER.
R2	2'-9" CONCRETE CURB AND GUTTER.
R3	1'-6" CONCRETE CURB AND GUTTER. (STD MOUNTABLE)
R4	5" MONOLITHIC CONCRETE ISLAND
R5	SHOULDER BERM GUTTER
R6	EXPRESSWAY GUTTER
R7	8"x18" CURB
R8	1'-6" CONCRETE CURB AND GUTTER. (SP 1'PAN-6"GUTTER)
S1	4" CONCRETE SIDEWALK
T	EARTH MATERIAL
U	EXISTING PAVEMENT.
W1	WEDGING METHOD NO. 1 - SEE SHEET 2A-1
W2	WEDGING METHOD NO. 2 - SEE SHEET 2A-1


NOTE: PAVEMENT EDGE SLOPES ARE 1:1 UNLESS SHOWN OTHERWISE.

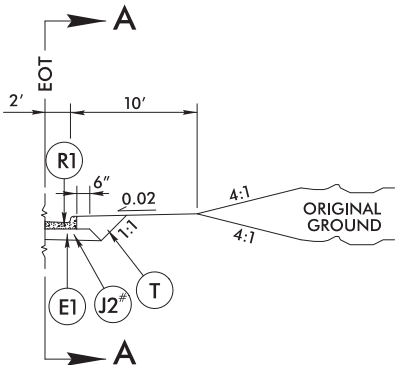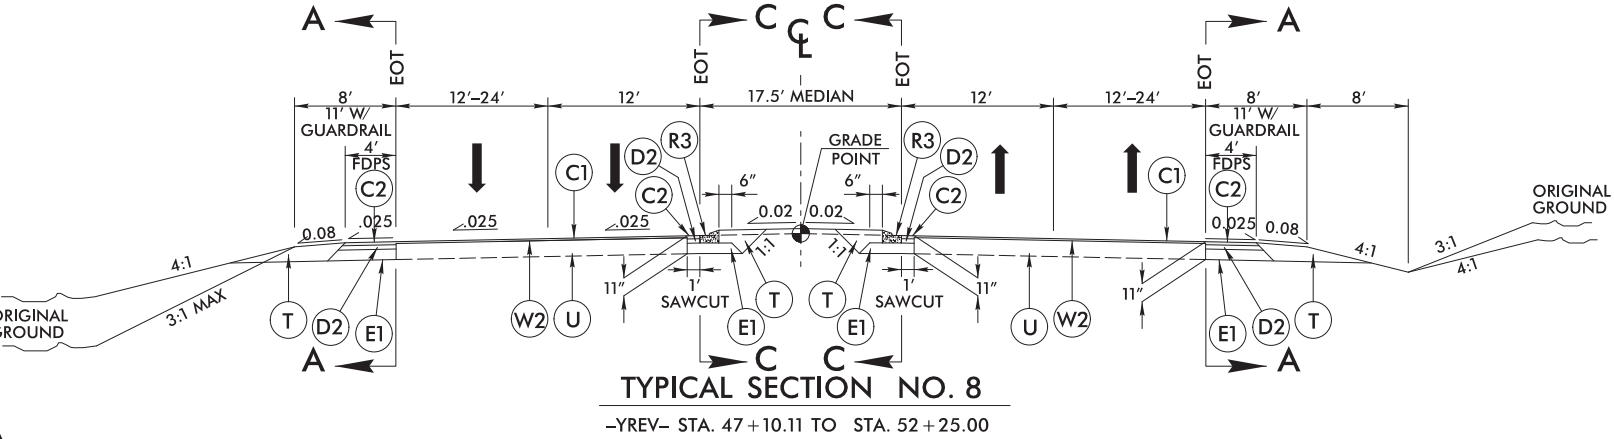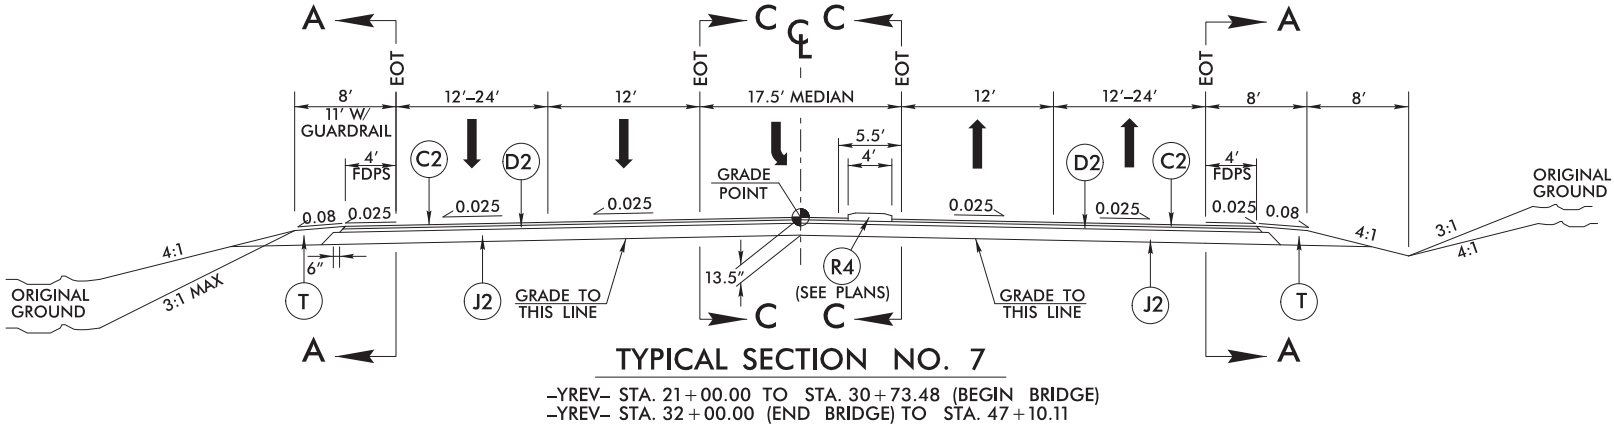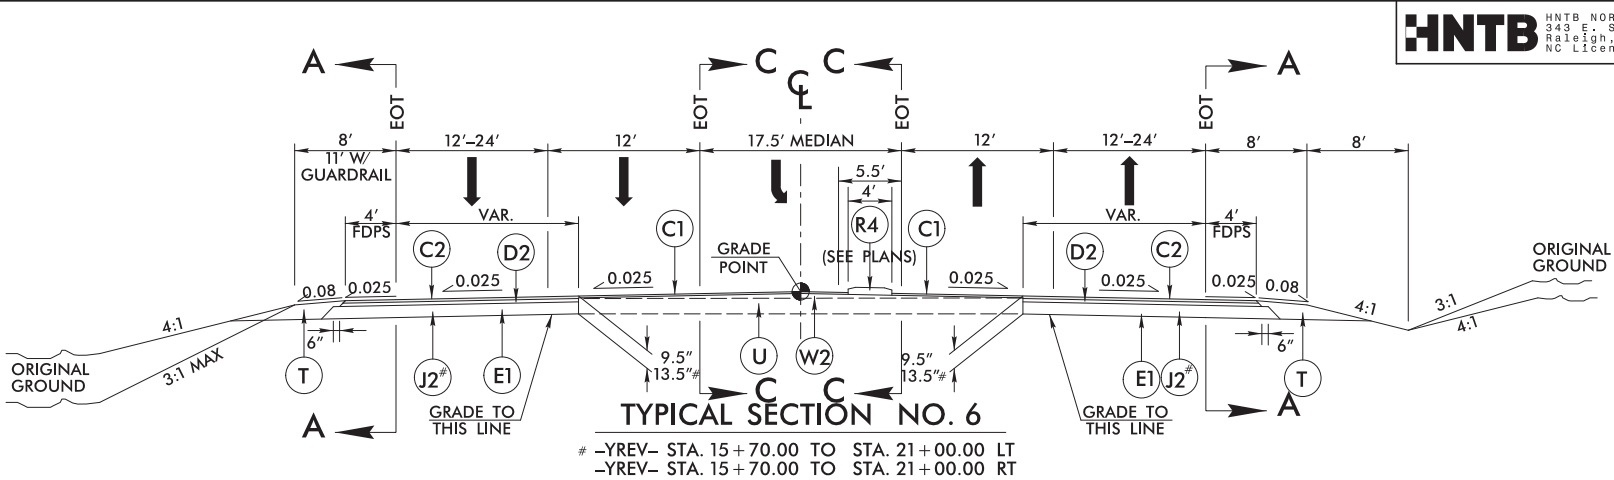


TYPICAL SECTION NO. 6A
2'-6" CURB AND GUTTER LOCATIONS
USE TYPICAL NO. 6A IN CONJUNCTION WITH TYPICAL SECTION NO. 6 & 7
-YREV- STA. 18+53.55 TO STA. 25+50.00 RT

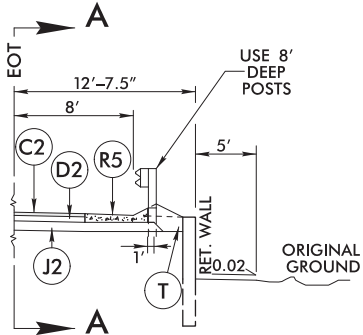


TYPICAL SECTION NO. 7A
RETAINING WALL LOCATIONS
USE TYPICAL NO. 7A IN CONJUNCTION WITH TYPICAL SECTION NO. 7 & 8
-YREV- STA. 29+65.69 TO STA. 30+36.44 RT
-YREV- STA. 32+22.10 TO STA. 32+99.27 RT
-YREV- STA. 37+75.00 TO STA. 47+20.00 LT

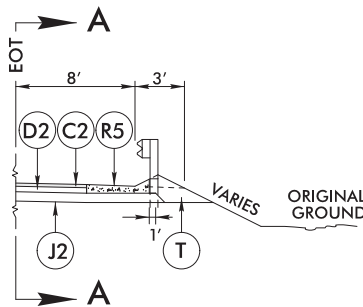


TYPICAL SECTION NO. 7B
SHOULDER BERM GUTTER LOCATIONS
USE TYPICAL NO. 7B IN CONJUNCTION WITH TYPICAL SECTION NO. 7 & 8
-YREV- STA. 25+50.00 TO STA. 29+65.90 RT
-YREV- STA. 32+99.27 TO STA. 36+50.00 RT

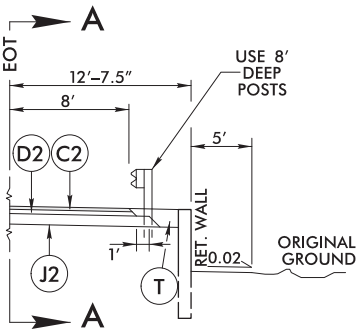

TYPICAL SECTION NO. 7C
RETAINING WALL LOCATIONS
USE TYPICAL NO. 7C IN CONJUNCTION WITH TYPICAL SECTION NO. 7 & 8
-YREV- STA. 29+80.87 TO STA. 30+53.61 LT
-YREV- STA. 32+26.07 TO STA. 33+45.00 LT

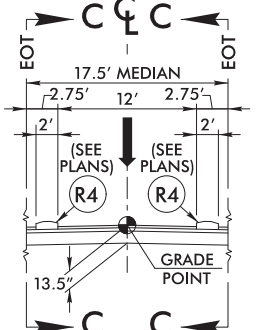

TYPICAL SECTION NO. 7D
GREEN-T MEDIAN ACCELERATION LANE
USE TYPICAL NO. 7D IN CONJUNCTION WITH TYPICAL SECTION NO. 7
-YREV- STA. 38+42.67 TO STA. 41+41.48

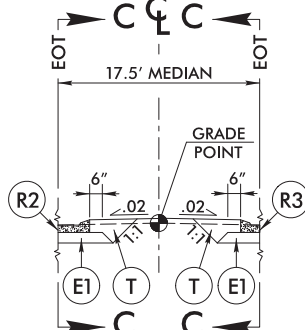

TYPICAL SECTION NO. 8A
MEDIAN CURB TO MATCH EXISTING
USE TYPICAL NO. 8A IN CONJUNCTION WITH TYPICAL SECTION NO. 8
-YREV- STA. 50+00.30 TO STA. 52+25.00

NOTE: SEE PLANS FOR SUPERELEVATIONS, TURN LANES, AUXILIARY LANES, MONOLITHIC ISLANDS, CURB & GUTTER, AND LANE TAPER LOCATIONS.

HNTB






HNTB NORTH CAROLINA, P.C.
343 E. Six Forks Road, Suite 200
Raleigh, North Carolina 27609
NC License No: C-1554

PROJECT REFERENCE NO.		SHEET NO.	
R-5021		2A-4	
ROADWAY DESIGN ENGINEER		PAVEMENT DESIGN ENGINEER	

6/2/99

PAVEMENT SCHEDULE (FINAL PAVEMENT DESIGN)	
C1	PROP. APPROX. 1.5" ACSC, TYPE S9.5B
C2	PROP. APPROX. 3" ACSC, TYPE S9.5B
C3	PROP. VAR. DEPTH ACSC, TYPE S9.5B
C4	PROP. APPROX. 1.5" ACSC, TYPE S9.5C
C5	PROP. APPROX. 3" ACSC, TYPE S9.5C
C6	PROP. VAR. DEPTH ACSC, TYPE S9.5C
D1	PROP. APPROX. 2.5" ACIC, TYPE I19.0C
D2	PROP. APPROX. 4" ACIC, TYPE I19.0C
D3	PROP. VAR. DEPTH ACIC,TYPE I19.0C
E1	PROP. APPROX. 4" ACBC, TYPE B25.0C
E2	PROP. APPROX. 4.5" ACBC, TYPE B25.0C
E3	PROP. VAR. DEPTH ACBC, TYPE B25.0C
J1	PROP. 6" ABC
J2	PROP. 8" ABC
J3	VARIABLE DEPTH ABC
K	PROP. 5" CLASS IV AGGREGATE STABILIZATION
P	PRIME COAT
R1	2'-6" CONCRETE CURB AND GUTTER.
R2	2'-9" CONCRETE CURB AND GUTTER.
R3	1'-6" CONCRETE CURB AND GUTTER. (STD MOUNTABLE)
R4	5" MONOLITHIC CONCRETE ISLAND
R5	SHOULDER BERM GUTTER
R6	EXPRESSWAY GUTTER
R7	8"x18" CURB
R8	1'-6" CONCRETE CURB AND GUTTER. (SP 1'PAN-6"GUTTER)
S1	4" CONCRETE SIDEWALK
T	EARTH MATERIAL
U	EXISTING PAVEMENT.
W1	WEDGING METHOD NO. 1 - SEE SHEET 2A-1
W2	WEDGING METHOD NO. 2 - SEE SHEET 2A-1

NOTE: PAVEMENT EDGE SLOPES ARE 1:1 UNLESS SHOWN OTHERWISE.

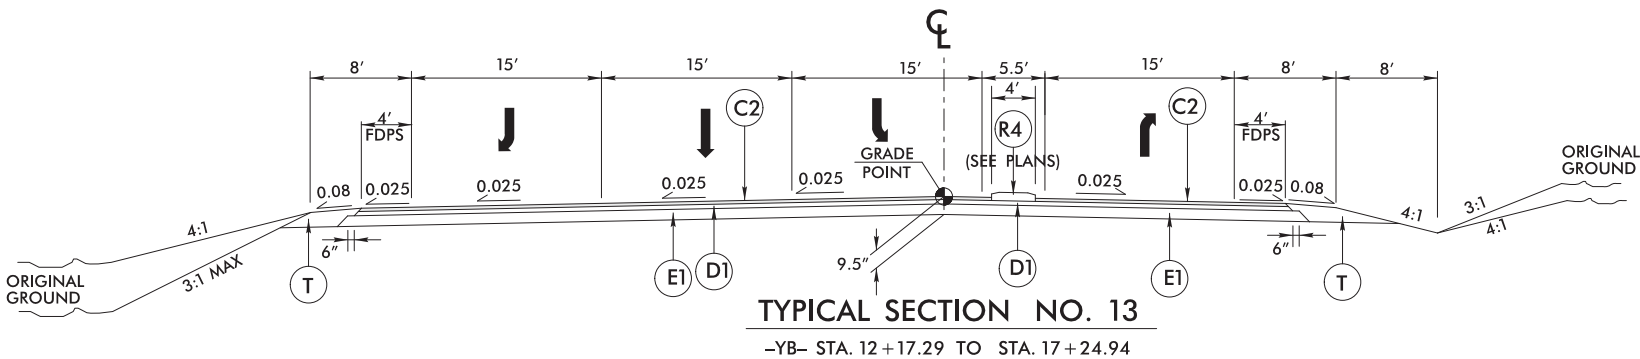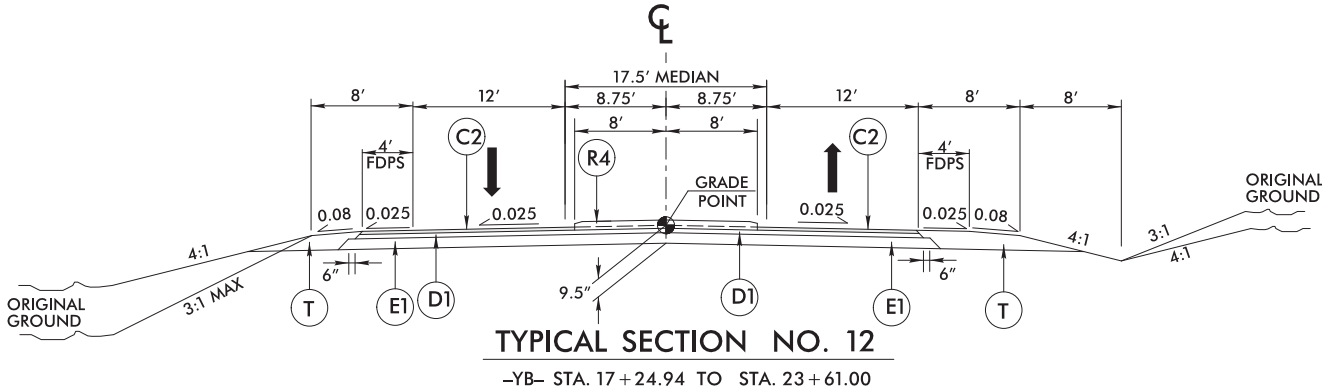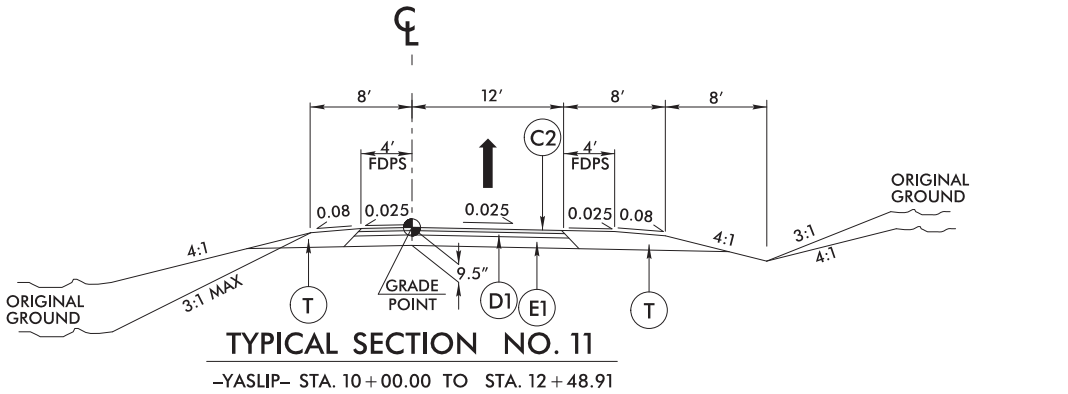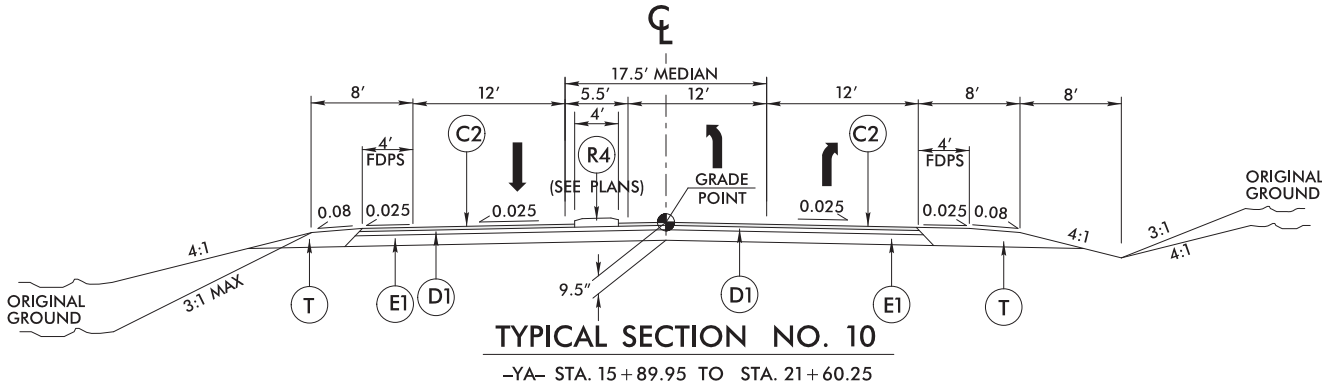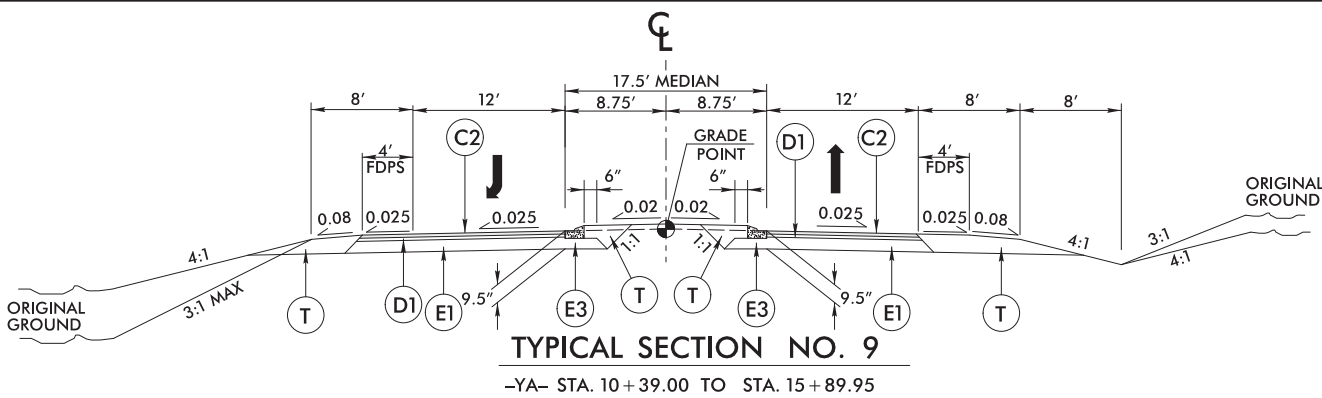


HNTB HNTB NORTH CAROLINA, P.C. 343 E. Six Forks Road, Suite 200 Raleigh, North Carolina 27609 NC License No: C-1854	PROJECT REFERENCE NO.		SHEET NO.
	R-5021		2A-5
	ROADWAY DESIGN ENGINEER	PAVEMENT DESIGN ENGINEER	
	DOCUMENT NOT CONSIDERED FINAL UNLESS ALL SIGNATURES COMPLETED		

NOTE: SEE PLANS FOR SUPERELEVATIONS, TURN LANES, AUXILIARY LANES, MONOLITHIC ISLANDS, CURB & GUTTER, AND LANE TAPER LOCATIONS.

6/2/99


PAVEMENT SCHEDULE (FINAL PAVEMENT DESIGN)	
C1	PROP. APPROX. 1.5" ACSC, TYPE S9.5B
C2	PROP. APPROX. 3" ACSC, TYPE S9.5B
C3	PROP. VAR. DEPTH ACSC, TYPE S9.5B
C4	PROP. APPROX. 1.5" ACSC, TYPE S9.5C
C5	PROP. APPROX. 3" ACSC, TYPE S9.5C
C6	PROP. VAR. DEPTH ACSC, TYPE S9.5C
D1	PROP. APPROX. 2.5" ACIC, TYPE I19.0C
D2	PROP. APPROX. 4" ACIC, TYPE I19.0C
D3	PROP. VAR. DEPTH ACIC,TYPE I19.0C
E1	PROP. APPROX. 4" ACBC, TYPE B25.0C
E2	PROP. APPROX. 4.5" ACBC, TYPE B25.0C
E3	PROP. VAR. DEPTH ACBC, TYPE B25.0C
J1	PROP. 6" ABC
J2	PROP. 8" ABC
J3	VARIABLE DEPTH ABC
K	PROP. 5" CLASS IV AGGREGATE STABILIZATION
P	PRIME COAT
R1	2'-6" CONCRETE CURB AND GUTTER.
R2	2'-9" CONCRETE CURB AND GUTTER.
R3	1'-6" CONCRETE CURB AND GUTTER. (STD MOUNTABLE)
R4	5" MONOLITHIC CONCRETE ISLAND
R5	SHOULDER BERM GUTTER
R6	EXPRESSWAY GUTTER
R7	8"x18" CURB
R8	1'-6" CONCRETE CURB AND GUTTER. (SP 1'PAN-6"GUTTER)
S1	4" CONCRETE SIDEWALK
T	EARTH MATERIAL
U	EXISTING PAVEMENT.
W1	WEDGING METHOD NO. 1 - SEE SHEET 2A-1
W2	WEDGING METHOD NO. 2 - SEE SHEET 2A-1

NOTE: PAVEMENT EDGE SLOPES ARE 1:1 UNLESS SHOWN OTHERWISE.

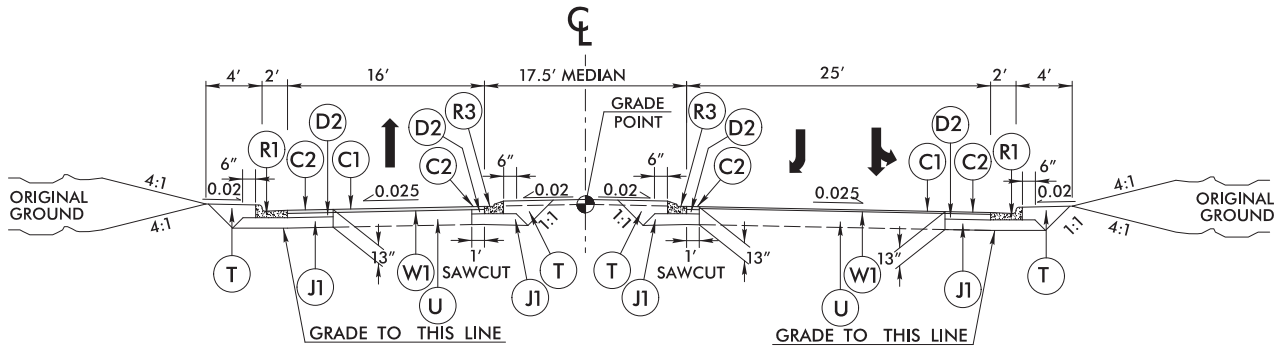


TYPICAL SECTION NO. 14

-YC- STA. 10+25.00 TO STA. 11+66.44

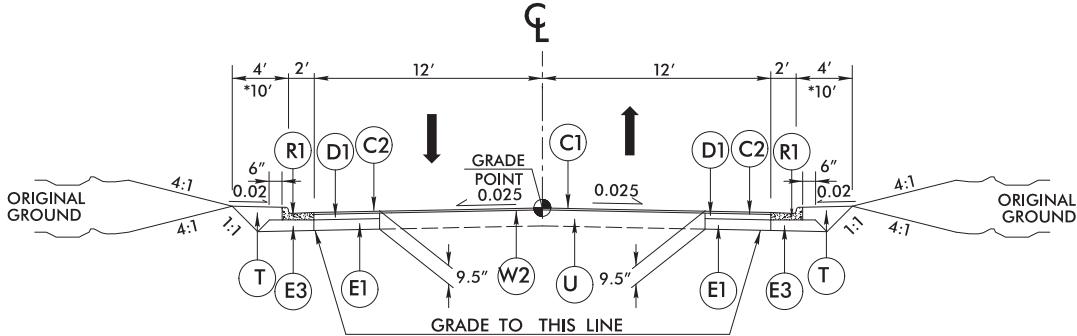


TYPICAL SECTION NO. 15

-YD- STA. 10+25.00 TO STA. 10+95.00
*-Y14B- STA. 10+39.40 TO STA. 12+39.27
-Y14G- STA. 10+31.98 TO STA. 12+00.00

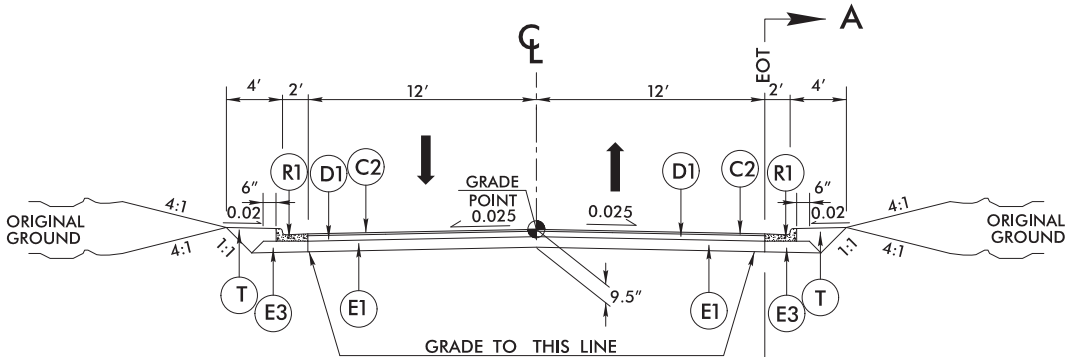

TYPICAL SECTION NO. 16

-YD- STA. 10+95.00 TO STA. 12+67.17
-Y14F- STA. 11+38.00 TO STA. 12+00.00
-Y14G- STA. 12+00.00 TO STA. 13+50.00

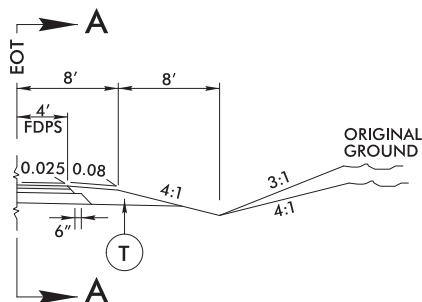


TYPICAL SECTION NO. 16A

8' SHOULDER LOCATION

USE TYPICAL SECTION NO. 16A IN CONJUNCTION
WITH TYPICAL SECTION NO. 16

-YD- STA. 11+75.00 TO STA. 12+20.66 RT

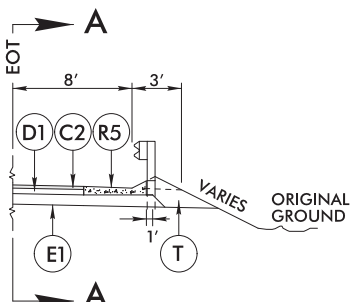


TYPICAL SECTION NO. 16B

SHOULDER BERM GUTTER LOCATIONS

USE TYPICAL SECTION NO. 16B IN CONJUNCTION
WITH TYPICAL SECTION NO. 16

-YD- STA. 12+20.66 TO STA. 12+67.17 RT

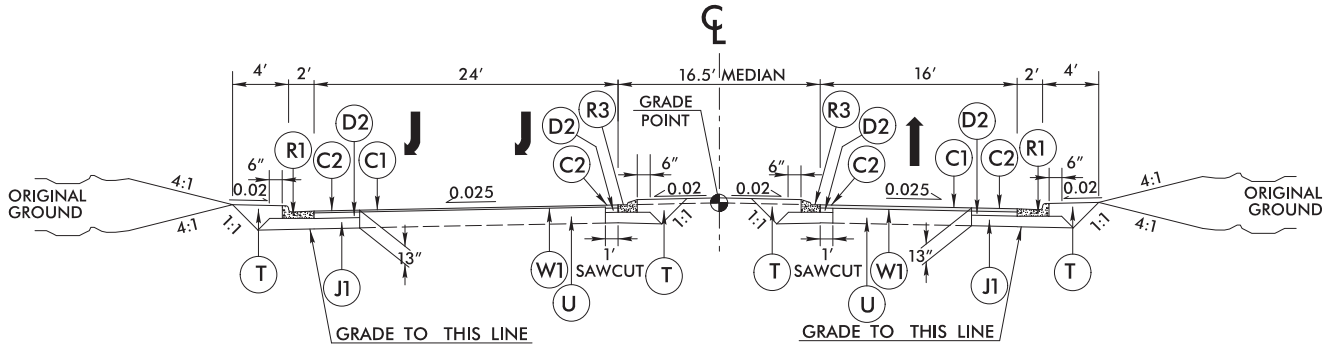

TYPICAL SECTION NO. 17

-YE- STA. 10+75.00 TO STA. 12+50.00

HNTB

HNTB NORTH CAROLINA, P.C.
343 E. Six Forks Road, Suite 200
Raleigh, North Carolina 27609
NC License No: C-1554

PROJECT REFERENCE NO.

R-5021

SHEET NO.

2A-6

ROADWAY DESIGN
ENGINEER

PAVEMENT DESIGN
ENGINEER

DOCUMENT NOT CONSIDERED FINAL
UNLESS ALL SIGNATURES COMPLETED

NOTE: SEE PLANS FOR SUPERELEVATIONS, TURN LANES,
AUXILIARY LANES, MONOLITHIC ISLANDS, CURB & GUTTER,
AND LANE TAPER LOCATIONS.

NOTE: PAVEMENT EDGE SLOPES ARE 1:1 UNLESS SHOWN OTHERWISE.




NOTE: SEE PLANS FOR SUPERELEVATIONS, TURN LANES,
AUXILIARY LANES, MONOLITHIC ISLANDS, CURB & GUTTER,
AND LANE TAPER LOCATIONS.

6/2/99


PAVEMENT SCHEDULE (FINAL PAVEMENT DESIGN)	
C1	PROP. APPROX. 1.5" ACSC, TYPE S9.5B
C2	PROP. APPROX. 3" ACSC, TYPE S9.5B
C3	PROP. VAR. DEPTH ACSC, TYPE S9.5B
C4	PROP. APPROX. 1.5" ACSC, TYPE S9.5C
C5	PROP. APPROX. 3" ACSC, TYPE S9.5C
C6	PROP. VAR. DEPTH ACSC, TYPE S9.5C
D1	PROP. APPROX. 2.5" ACIC, TYPE I19.0C
D2	PROP. APPROX. 4" ACIC, TYPE I19.0C
D3	PROP. VAR. DEPTH ACIC,TYPE I19.0C
E1	PROP. APPROX. 4" ACBC, TYPE B25.0C
E2	PROP. APPROX. 4.5" ACBC, TYPE B25.0C
E3	PROP. VAR. DEPTH ACBC, TYPE B25.0C
J1	PROP. 6" ABC
J2	PROP. 8" ABC
J3	VARIABLE DEPTH ABC
K	PROP. 5" CLASS IV AGGREGATE STABILIZATION
P	PRIME COAT
R1	2'-6" CONCRETE CURB AND GUTTER.
R2	2'-9" CONCRETE CURB AND GUTTER.
R3	1'-6" CONCRETE CURB AND GUTTER. (STD MOUNTABLE)
R4	5" MONOLITHIC CONCRETE ISLAND
R5	SHOULDER BERM GUTTER
R6	EXPRESSWAY GUTTER
R7	8"x18" CURB
R8	1'-6" CONCRETE CURB AND GUTTER. (SP 1'PAN-6"GUTTER)
S1	4" CONCRETE SIDEWALK
T	EARTH MATERIAL
U	EXISTING PAVEMENT.
W1	WEDGING METHOD NO. 1 - SEE SHEET 2A-1
W2	WEDGING METHOD NO. 2 - SEE SHEET 2A-1

NOTE: PAVEMENT EDGE SLOPES ARE 1:1 UNLESS SHOWN OTHERWISE.

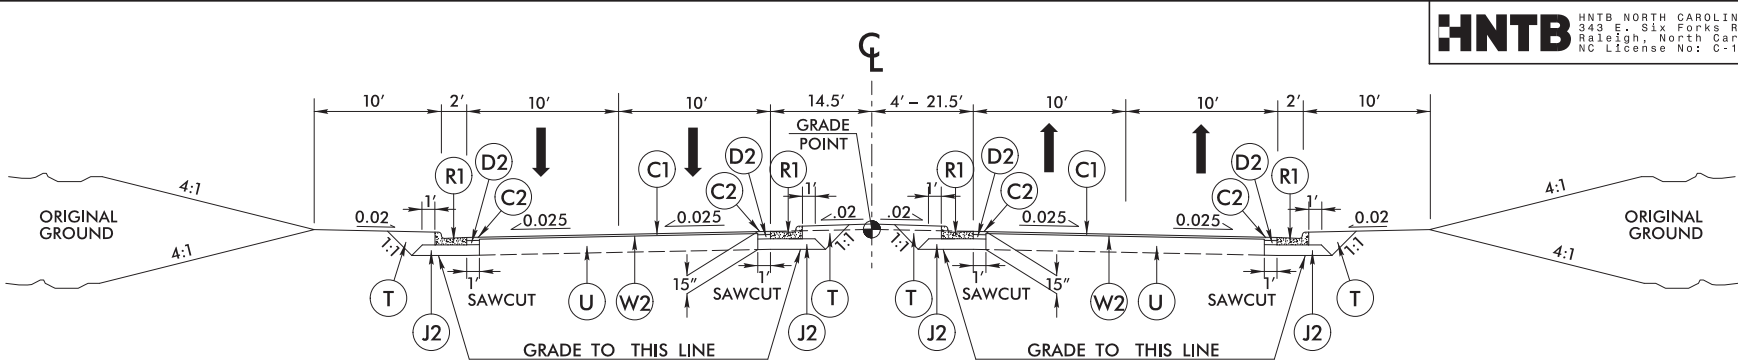


TYPICAL SECTION NO. 23

-Y3- STA. 16+30.23 TO STA. 17+15.00

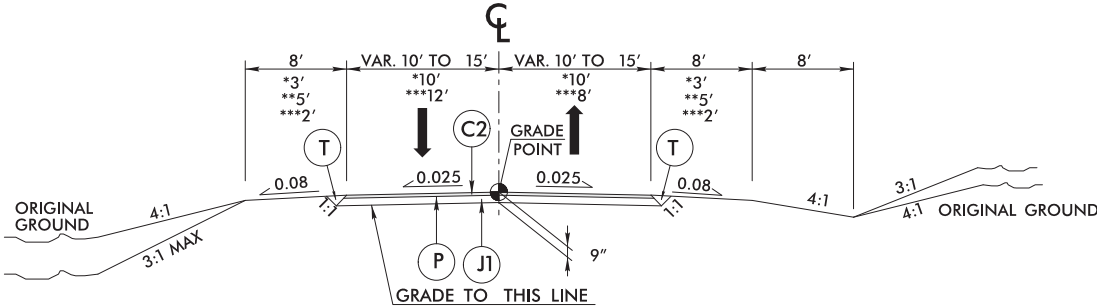


TYPICAL SECTION NO. 24

*-Y4- STA. 10+51.01 TO STA. 10+85.00
-Y10- STA. 10+39.00 TO STA. 10+75.00
**-Y13- STA. 11+35.00 TO STA. 11+71.05
-Y14- STA. 10+37.10 TO STA. 10+75.00
-Y15- STA. 10+51.00 TO STA. 10+85.00
***-Y17A- STA. 11+20.00 TO STA. 12+20.86

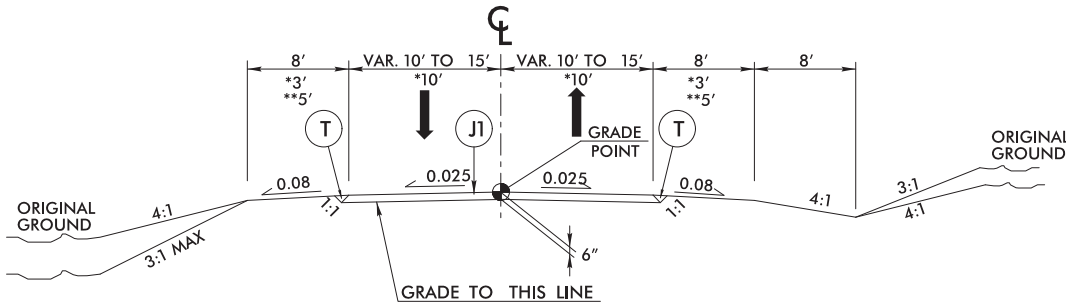


TYPICAL SECTION NO. 25

*-Y4- STA. 10+85.00 TO STA. 11+25.00
-Y9- STA. 10+51.62 TO STA. 12+00.00
-Y10- STA. 10+75.00 TO STA. 11+80.00
**-Y13- STA. 10+80.00 TO STA. 11+35.00
-Y14- STA. 10+75.00 TO STA. 11+50.00
-Y15- STA. 10+85.00 TO STA. 11+50.00
-Y18REV- STA. 10+75.00 TO STA. 11+50.00

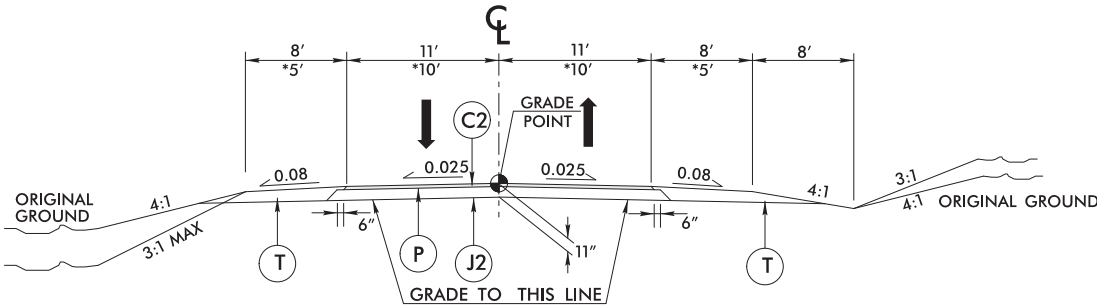


TYPICAL SECTION NO. 26

-Y5- STA. 10+50.00 TO STA. 11+36.66
*-Y11- STA 10+51.00 TO STA 13+25.00

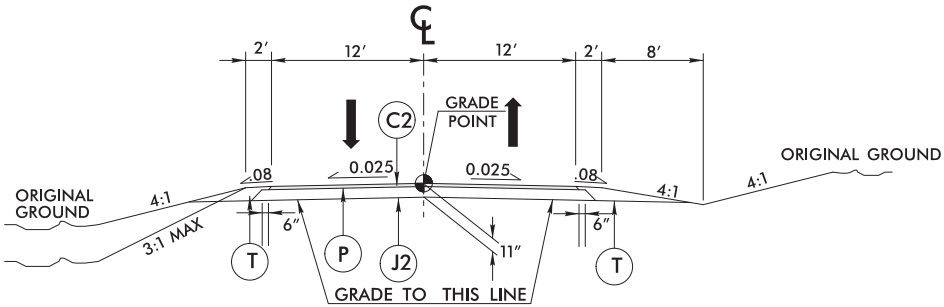

TYPICAL SECTION NO. 27

-Y5A- STA. 10+51.00 TO STA. 11+35.00
-Y5B- STA 10+34.08 TO STA 11+17.17

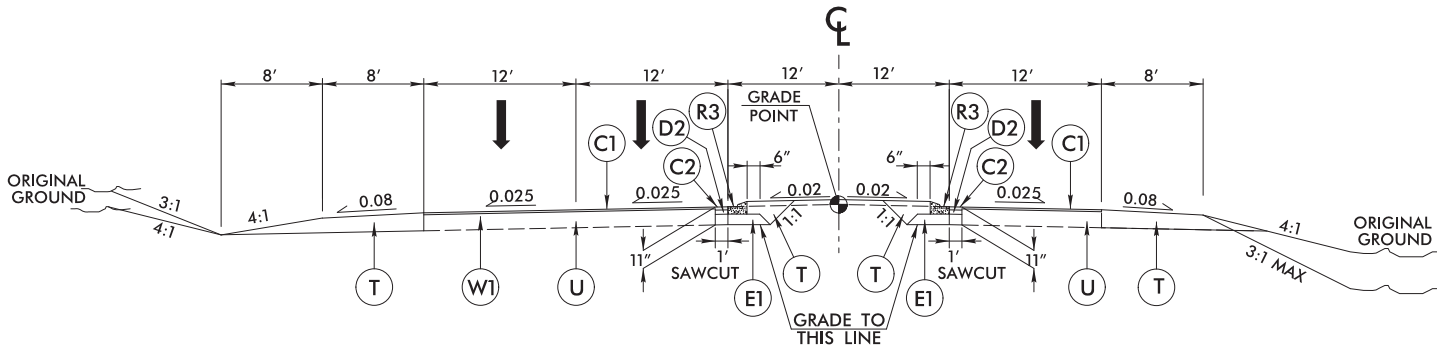

TYPICAL SECTION NO. 28

-Y6- STA. 10+51.00 TO STA. 11+40.00

NOTE: SEE PLANS FOR SUPERELEVATIONS, TURN LANES, AUXILIARY LANES, MONOLITHIC ISLANDS, CURB & GUTTER, AND LANE TAPER LOCATIONS.

HNTB

HNTB NORTH CAROLINA, P.C.
343 E. Six Forks Road, Suite 200
Raleigh, North Carolina 27609
NC License No: C-1554

PROJECT REFERENCE NO.

R-5021

SHEET NO.

2A-8


ROADWAY DESIGN ENGINEER

PAVEMENT DESIGN ENGINEER

DOCUMENT NOT CONSIDERED FINAL
UNLESS ALL SIGNATURES COMPLETED

PAVEMENT SCHEDULE (FINAL PAVEMENT DESIGN)	
C1	PROP. APPROX. 1.5" ACSC, TYPE S9.5B
C2	PROP. APPROX. 3" ACSC, TYPE S9.5B
C3	PROP. VAR. DEPTH ACSC, TYPE S9.5B
C4	PROP. APPROX. 1.5" ACSC, TYPE S9.5C
C5	PROP. APPROX. 3" ACSC, TYPE S9.5C
C6	PROP. VAR. DEPTH ACSC, TYPE S9.5C
D1	PROP. APPROX. 2.5" ACIC, TYPE I19.0C
D2	PROP. APPROX. 4" ACIC, TYPE I19.0C
D3	PROP. VAR. DEPTH ACIC,TYPE I19.0C
E1	PROP. APPROX. 4" ACBC, TYPE B25.0C
E2	PROP. APPROX. 4.5" ACBC, TYPE B25.0C
E3	PROP. VAR. DEPTH ACBC, TYPE B25.0C
J1	PROP. 6" ABC
J2	PROP. 8" ABC
J3	VARIABLE DEPTH ABC
K	PROP. 5" CLASS IV AGGREGATE STABILIZATION
P	PRIME COAT
R1	2'-6" CONCRETE CURB AND GUTTER.
R2	2'-9" CONCRETE CURB AND GUTTER.
R3	1'-6" CONCRETE CURB AND GUTTER. (STD MOUNTABLE)
R4	5" MONOLITHIC CONCRETE ISLAND
R5	SHOULDER BERM GUTTER
R6	EXPRESSWAY GUTTER
R7	8"x18" CURB
R8	1'-6" CONCRETE CURB AND GUTTER. (SP 1'PAN-6"GUTTER)
S1	4" CONCRETE SIDEWALK
T	EARTH MATERIAL
U	EXISTING PAVEMENT.
W1	WEDGING METHOD NO. 1 - SEE SHEET 2A-1
W2	WEDGING METHOD NO. 2 - SEE SHEET 2A-1

NOTE: PAVEMENT EDGE SLOPES ARE 1:1 UNLESS SHOWN OTHERWISE.

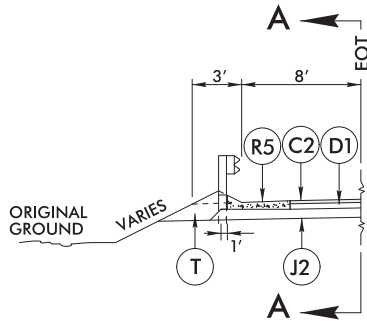


TYPICAL SECTION NO. 32A
SHOULDER BERM GUTTER LOCATIONS

USE TYPICAL SECTION NO. 32A IN
CONJUNCTION WITH TYPICAL SECTION NO. 32


-Y14A- STA. 41+11.17 TO STA. 45+00.00 RT

-Y14A- STA. 29+50.00 TO STA. 30+80.42 LT

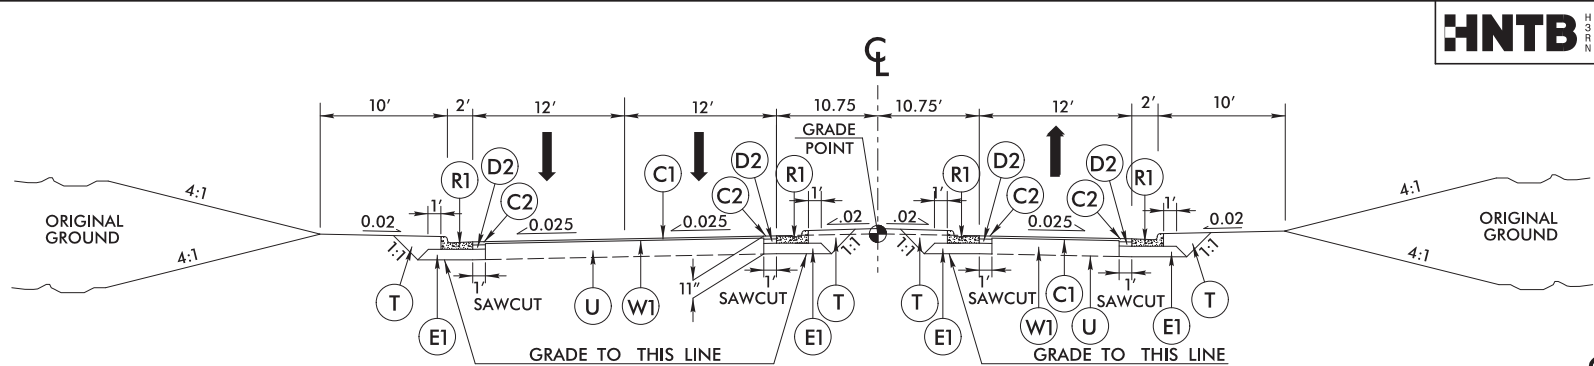

TYPICAL SECTION NO. 29

-Y7- STA. 10+51.00 TO STA. 11+75.00

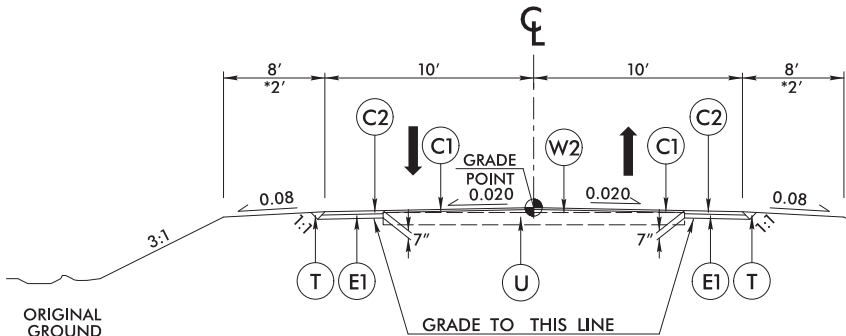


TYPICAL SECTION NO. 30

-Y8- STA. 10+39.03 TO STA. 11+80.00


TRANSITION SHOULDER FROM 8' TO *2'

-Y8- STA. 10+70.00 TO STA. 11+20.00

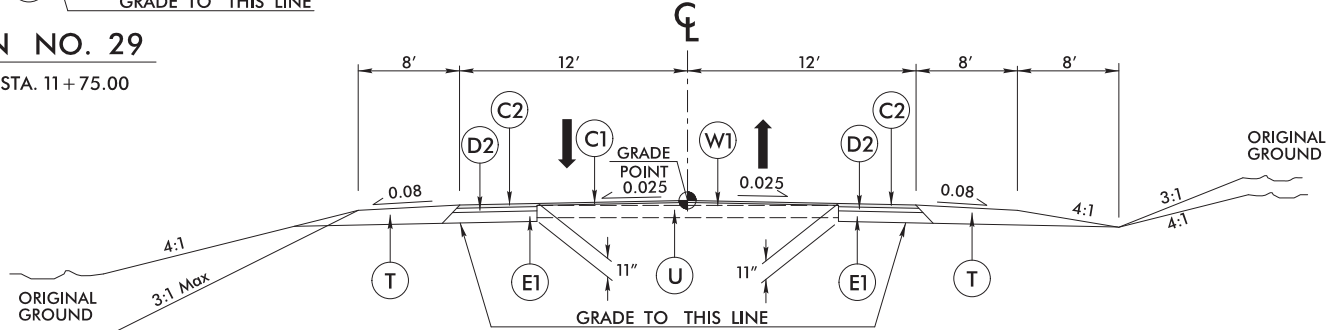

TYPICAL SECTION NO. 31

-Y12- STA. 12+25.00 TO STA. 13+21.07

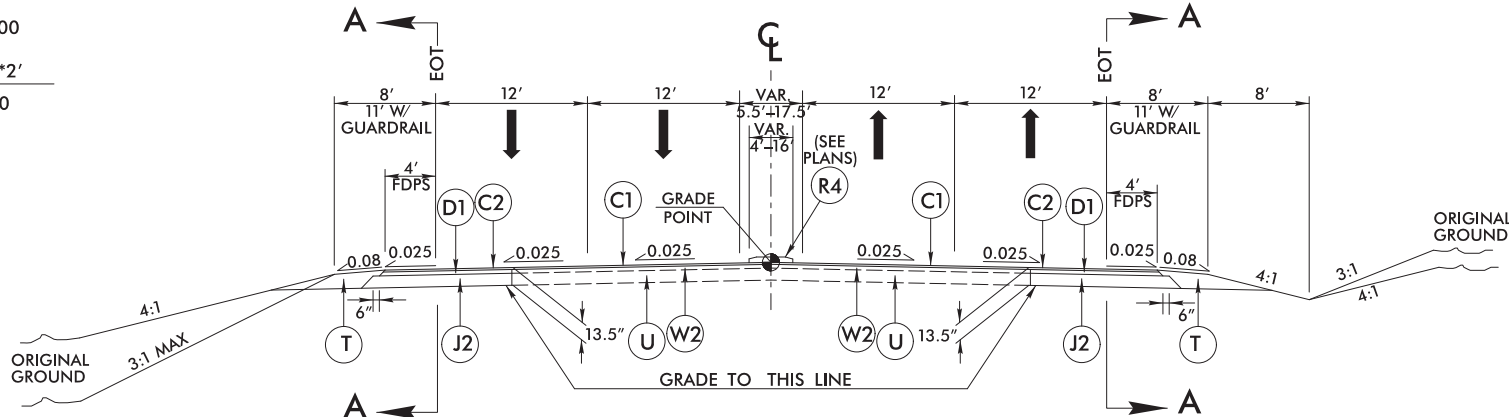

TYPICAL SECTION NO. 32


-Y14A- STA. 27+20.00 TO STA. 30+75.05 RT

-Y14A- STA. 45+00.00 TO STA. 61+60.00 RT

-Y14A- STA. 27+20.00 TO STA. 29+50.00 LT

-Y14A- STA. 30+82.42 TO STA. 34+50.00 LT

-Y14A- STA. 47+78.73 TO STA. 61+60.00 LT

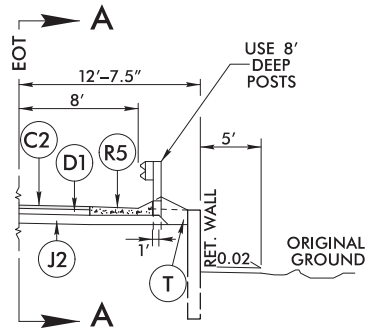

TYPICAL SECTION NO. 32C

RETAINING WALL WITH SHOULDER BERM
GUTTER LOCATIONS


USE TYPICAL SECTION NO. 32C IN
CONJUNCTION WITH TYPICAL SECTION NO. 32

-Y14A- STA. 32+50.02 TO STA. 38+79.66 RT

-Y14A- STA. 40+36.06 TO STA. 41+11.17 RT

-Y14A- STA. 36+92.52 TO STA. 38+76.44 LT

-Y14A- STA. 40+32.85 TO STA. 41+45.72 LT

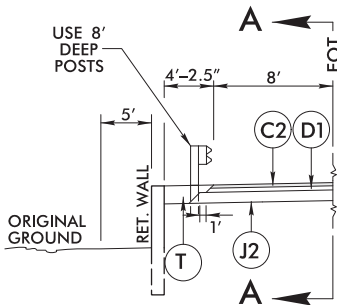

TYPICAL SECTION NO. 32D

RETAINING WALL LOCATIONS

USE TYPICAL SECTION NO. 32D IN
CONJUNCTION WITH TYPICAL SECTION NO. 32

-Y14A- STA. 34+50.00 TO STA. 36+92.52 LT

-Y14A- STA. 41+45.72 TO STA. 47+78.73 LT

NOTE: SEE PLANS FOR SUPERELEVATIONS, TURN LANES,
AUXILIARY LANES, MONOLITHIC ISLANDS, CURB & GUTTER,
AND LANE TAPER LOCATIONS.

HNTB

HNTB NORTH CAROLINA, P.C.
343 E. Six Forks Road, Suite 200
Raleigh, North Carolina 27609
NC License No. C-1554

PROJECT REFERENCE NO.

R-5021

SHEET NO.

2A-9

ROADWAY DESIGN
ENGINEER


PAVEMENT DESIGN
ENGINEER

**DOCUMENT NOT CONSIDERED FINAL
UNLESS ALL SIGNATURES COMPLETED**

6/2/99

PAVEMENT SCHEDULE (FINAL PAVEMENT DESIGN)	
C1	PROP. APPROX. 1.5" ACSC, TYPE S9.5B
C2	PROP. APPROX. 3" ACSC, TYPE S9.5B
C3	PROP. VAR. DEPTH ACSC, TYPE S9.5B
C4	PROP. APPROX. 1.5" ACSC, TYPE S9.5C
C5	PROP. APPROX. 3" ACSC, TYPE S9.5C
C6	PROP. VAR. DEPTH ACSC, TYPE S9.5C
D1	PROP. APPROX. 2.5" ACIC, TYPE I19.0C
D2	PROP. APPROX. 4" ACIC, TYPE I19.0C
D3	PROP. VAR. DEPTH ACIC,TYPE I19.0C
E1	PROP. APPROX. 4" ACBC, TYPE B25.0C
E2	PROP. APPROX. 4.5" ACBC, TYPE B25.0C
E3	PROP. VAR. DEPTH ACBC, TYPE B25.0C
J1	PROP. 6" ABC
J2	PROP. 8" ABC
J3	VARIABLE DEPTH ABC
K	PROP. 5" CLASS IV AGGREGATE STABILIZATION
P	PRIME COAT
R1	2'-6" CONCRETE CURB AND GUTTER.
R2	2'-9" CONCRETE CURB AND GUTTER.
R3	1'-6" CONCRETE CURB AND GUTTER. (STD MOUNTABLE)
R4	5" MONOLITHIC CONCRETE ISLAND
R5	SHOULDER BERM GUTTER
R6	EXPRESSWAY GUTTER
R7	8"x18" CURB
R8	1'-6" CONCRETE CURB AND GUTTER. (SP 1'PAN-6"GUTTER)
S1	4" CONCRETE SIDEWALK
T	EARTH MATERIAL
U	EXISTING PAVEMENT.
W1	WEDGING METHOD NO. 1 - SEE SHEET 2A-1
W2	WEDGING METHOD NO. 2 - SEE SHEET 2A-1

NOTE: PAVEMENT EDGE SLOPES ARE 1:1 UNLESS SHOWN OTHERWISE.

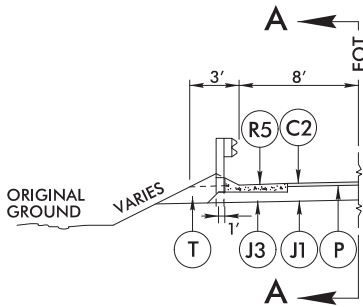


TYPICAL SECTION NO. 35A

SHOULDER BERM GUTTER LOCATIONS


USE TYPICAL SECTION NO. 35A IN
CONJUNCTION WITH TYPICAL SECTION NO. 35

-Y14E- STA. 10+81.10 TO STA. 11+50.00 LT

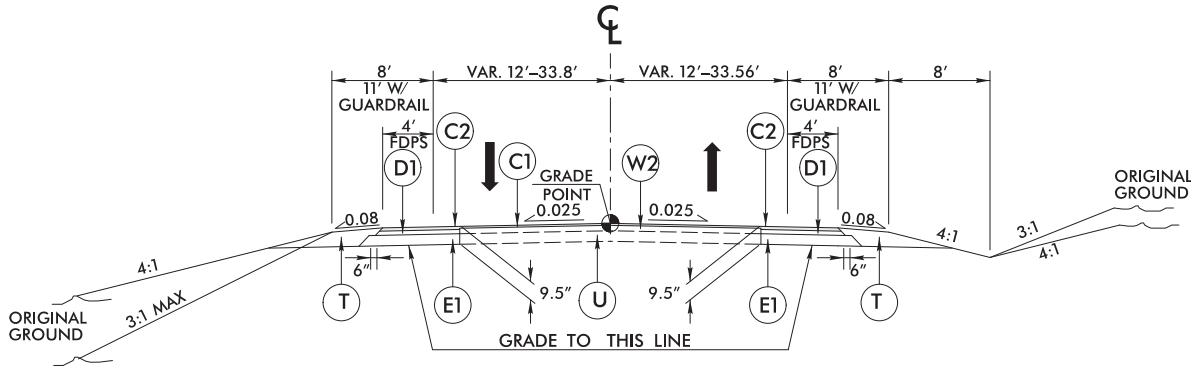

TYPICAL SECTION NO. 33

-Y14A- STA. 61+60.00 TO STA. 66+50.00

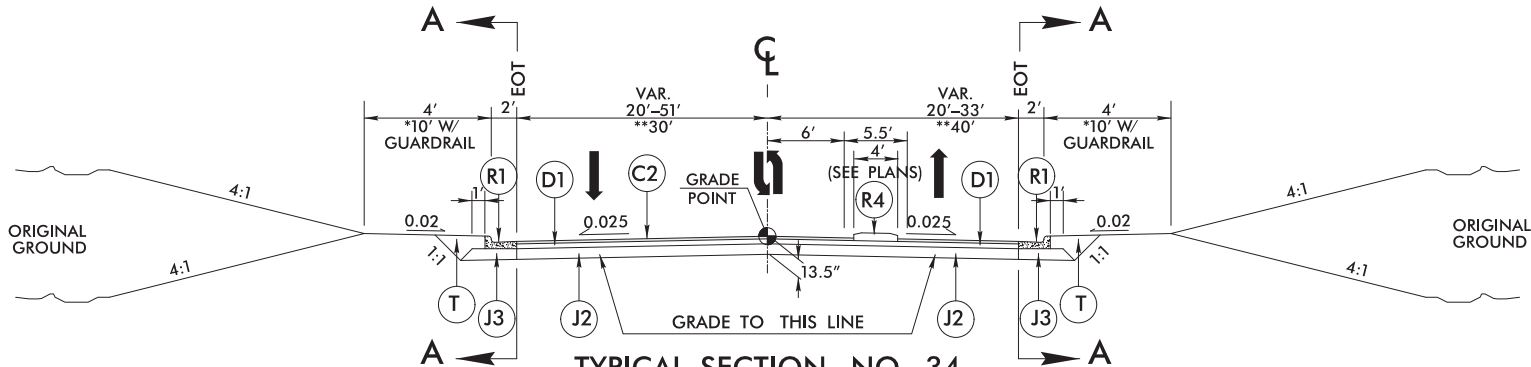


TYPICAL SECTION NO. 34

-Y14D- STA. 10+32.00 TO STA. 21+52.57 RT
*-Y14D- STA. 21+52.57 TO STA. 24+42.63 RT


-Y14D- STA. 10+32.00 TO STA. 13+62.69 LT
*-Y14D- STA. 13+62.69 TO STA. 16+12.75 LT
-Y14D- STA. 16+12.75 TO STA. 22+43.36 LT
*-Y14D- STA. 22+43.36 TO STA. 24+42.63 LT

**Y14C- STA. 23+38.64 TO STA. 24+73.85

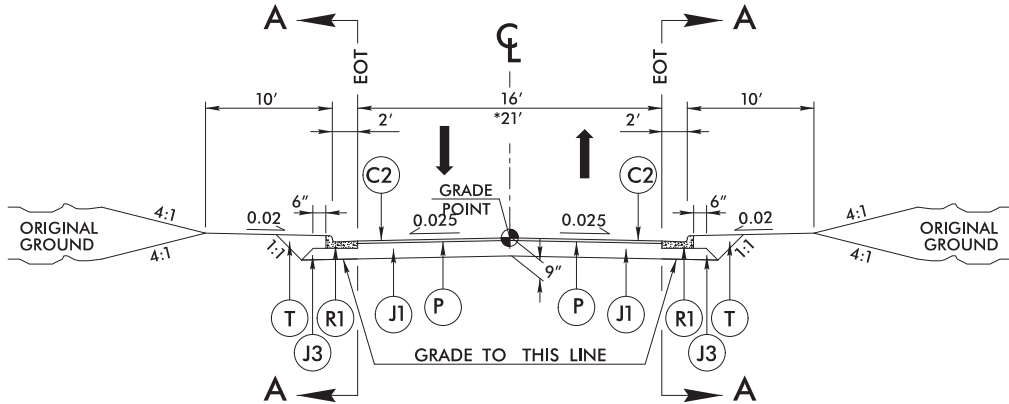

TYPICAL SECTION NO. 35

-DRW01- STA. 10+12.00 TO STA. 11+40.00
*-Y14E- STA. 9+75.00 TO STA. 10+97.97 RT
*-Y14E- STA. 9+75.00 TO STA. 10+81.10 LT

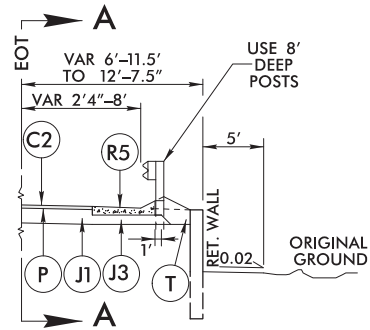

TYPICAL SECTION NO. 35B

RETAINING WALL WITH SHOULDER BERM
GUTTER LOCATIONS

USE TYPICAL SECTION NO. 35B IN CONJUNCTION
WITH TYPICAL SECTION NO. 35

-Y14E- STA. 10+97.97 TO STA. 11+50.00 RT

HNTB

HNTB NORTH CAROLINA, P.C.
343 E. Six Forks Road, Suite 200
Raleigh, North Carolina 27609
NC License No: C-1554

PROJECT REFERENCE NO.

R-5021

SHEET NO.

2A-10

ROADWAY DESIGN
ENGINEER

PAVEMENT DESIGN
ENGINEER

DOCUMENT NOT CONSIDERED FINAL
UNLESS ALL SIGNATURES COMPLETED

NOTE: SEE PLANS FOR SUPERELEVATIONS, TURN LANES,
AUXILIARY LANES, MONOLITHIC ISLANDS, CURB & GUTTER,
AND LANE TAPER LOCATIONS.

\\proj-rdy-typ.dgn

NOTE: PAVEMENT EDGE SLOPES ARE 1:1 UNLESS SHOWN OTHERWISE.



-Y16- STA. 11+00.00 TO STA. 11+71.81
* -Y20- STA. 10+51.41 TO STA. 11+60.00



-Y17- STA. 10+25.00 TO STA. 11+44.61



- Y17- STA. 12+41.57 TO STA. 13+25.00




-Y17A- STA. 10+39.00 TO STA. 11+21.54

NOTE: SEE PLANS FOR SUPERELEVATIONS, TURN LANES,
AUXILIARY LANES, MONOLITHIC ISLANDS, CURB & GUTTER,
AND LANE TAPER LOCATIONS.

6/2/99


PAVEMENT SCHEDULE (FINAL PAVEMENT DESIGN)	
C1	PROP. APPROX. 1.5" ACSC, TYPE S9.5B
C2	PROP. APPROX. 3" ACSC, TYPE S9.5B
C3	PROP. VAR. DEPTH ACSC, TYPE S9.5B
C4	PROP. APPROX. 1.5" ACSC, TYPE S9.5C
C5	PROP. APPROX. 3" ACSC, TYPE S9.5C
C6	PROP. VAR. DEPTH ACSC, TYPE S9.5C
D1	PROP. APPROX. 2.5" ACIC, TYPE I19.0C
D2	PROP. APPROX. 4" ACIC, TYPE I19.0C
D3	PROP. VAR. DEPTH ACIC,TYPE I19.0C
E1	PROP. APPROX. 4" ACBC, TYPE B25.0C
E2	PROP. APPROX. 4.5" ACBC, TYPE B25.0C
E3	PROP. VAR. DEPTH ACBC, TYPE B25.0C
J1	PROP. 6" ABC
J2	PROP. 8" ABC
J3	VARIABLE DEPTH ABC
K	PROP. 5" CLASS IV AGGREGATE STABILIZATION
P	PRIME COAT
R1	2'-6" CONCRETE CURB AND GUTTER.
R2	2'-9" CONCRETE CURB AND GUTTER.
R3	1'-6" CONCRETE CURB AND GUTTER. (STD MOUNTABLE)
R4	5" MONOLITHIC CONCRETE ISLAND
R5	SHOULDER BERM GUTTER
R6	EXPRESSWAY GUTTER
R7	8"x18" CURB
R8	1'-6" CONCRETE CURB AND GUTTER. (SP 1'PAN-6"GUTTER)
S1	4" CONCRETE SIDEWALK
T	EARTH MATERIAL
U	EXISTING PAVEMENT.
W1	WEDGING METHOD NO. 1 - SEE SHEET 2A-1
W2	WEDGING METHOD NO. 2 - SEE SHEET 2A-1

NOTE: PAVEMENT EDGE SLOPES ARE 1:1 UNLESS SHOWN OTHERWISE.

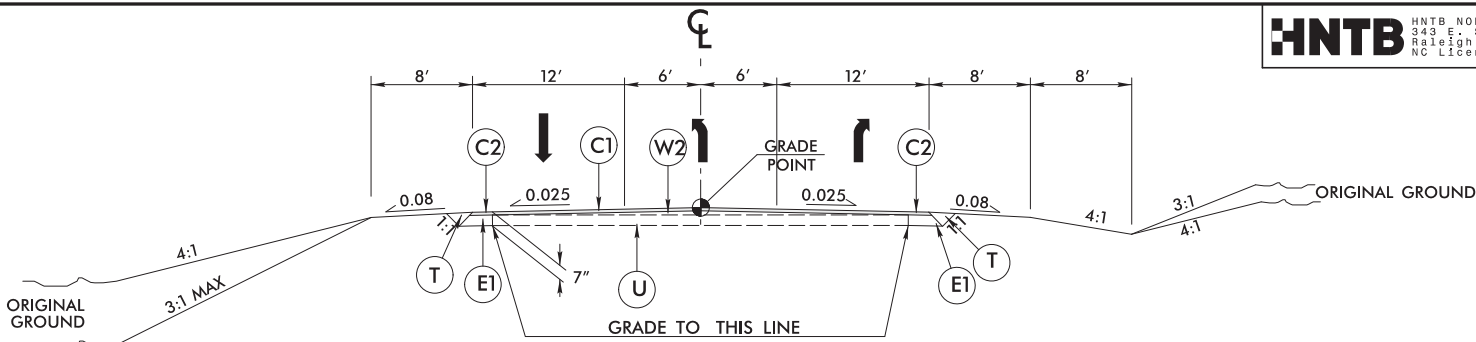


TYPICAL SECTION NO. 40

-Y19REV- STA. 11 + 75.00 TO STA. 12 + 40.20

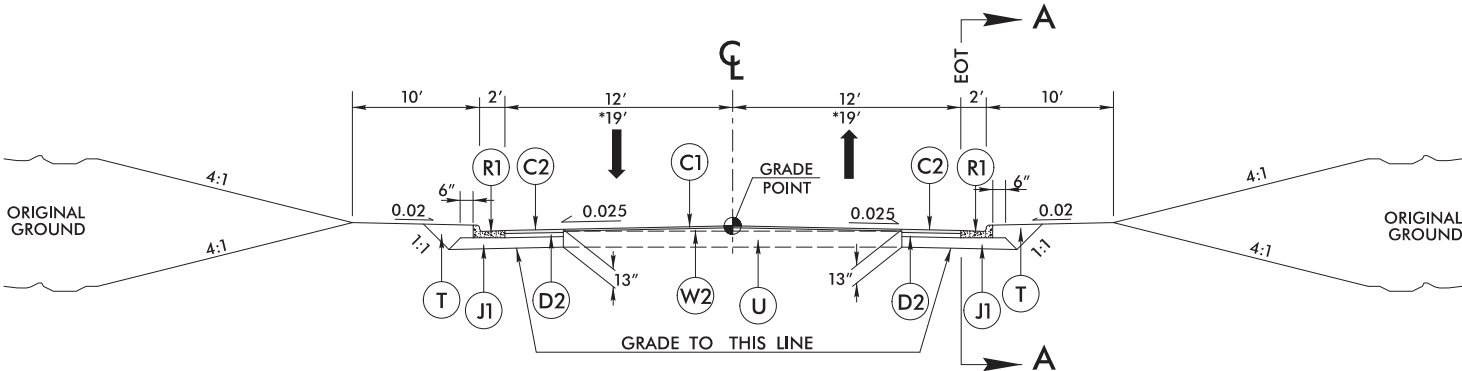


TYPICAL SECTION NO. 41

-Y21- STA. 10 + 25.00 TO STA. 10 + 93.75
*-Y21- STA. 11 + 83.76 TO STA. 12 + 40.00

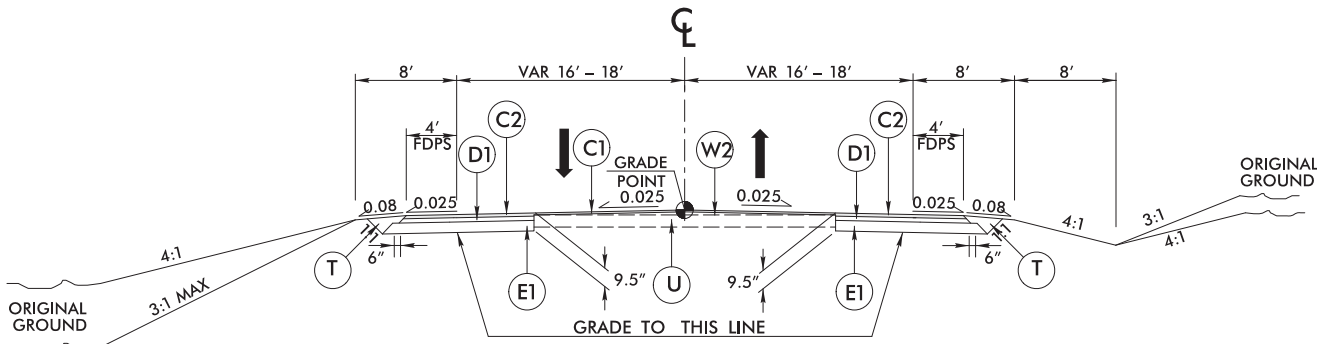

TYPICAL SECTION NO. 42

-Y22- STA. 14 + 00.00 (EXISTING) TO STA. 17 + 00.00
-Y22- STA. 17 + 00.00 TO STA. 21 + 50.00

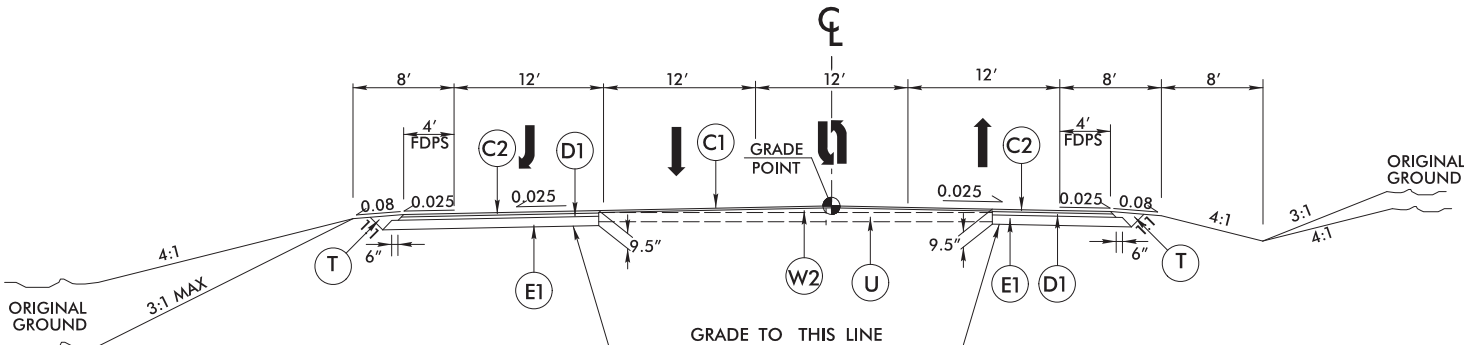

TYPICAL SECTION NO. 43

-Y22- STA. 21 + 50.00 TO STA. 25 + 50.00

TRANSITION FROM TYPICAL SECTION NO. 41
TO TYPICAL SECTION NO. 42

-Y22- STA. 25 + 50.00 TO STA. 30 + 00.00

NOTE: SEE PLANS FOR SUPERELEVATIONS, TURN LANES,
AUXILIARY LANES, MONOLITHIC ISLANDS, CURB & GUTTER,
AND LANE TAPER LOCATIONS.

HNTB

HNTB NORTH CAROLINA, P.C.
343 E. Six Forks Road, Suite 200
Raleigh, North Carolina 27609
NC License No: C-1554

PROJECT REFERENCE NO.

R-5021

SHEET NO.

2A-12

ROADWAY DESIGN
ENGINEER


PAVEMENT DESIGN
ENGINEER

DOCUMENT NOT CONSIDERED FINAL
UNLESS ALL SIGNATURES COMPLETED

6/2/99


PAVEMENT SCHEDULE (FINAL PAVEMENT DESIGN)	
C1	PROP. APPROX. 1.5" ACSC, TYPE S9.5B
C2	PROP. APPROX. 3" ACSC, TYPE S9.5B
C3	PROP. VAR. DEPTH ACSC, TYPE S9.5B
C4	PROP. APPROX. 1.5" ACSC, TYPE S9.5C
C5	PROP. APPROX. 3" ACSC, TYPE S9.5C
C6	PROP. VAR. DEPTH ACSC, TYPE S9.5C
D1	PROP. APPROX. 2.5" ACIC, TYPE I19.0C
D2	PROP. APPROX. 4" ACIC, TYPE I19.0C
D3	PROP. VAR. DEPTH ACIC, TYPE I19.0C
E1	PROP. APPROX. 4" ACBC, TYPE B25.0C
E2	PROP. APPROX. 4.5" ACBC, TYPE B25.0C
E3	PROP. VAR. DEPTH ACBC, TYPE B25.0C
J1	PROP. 6" ABC
J2	PROP. 8" ABC
J3	VARIABLE DEPTH ABC
K	PROP. 5" CLASS IV AGGREGATE STABILIZATION
P	PRIME COAT
R1	2'-6" CONCRETE CURB AND GUTTER.
R2	2'-9" CONCRETE CURB AND GUTTER.
R3	1'-6" CONCRETE CURB AND GUTTER. (STD MOUNTABLE)
R4	5" MONOLITHIC CONCRETE ISLAND
R5	SHOULDER BERM GUTTER
R6	EXPRESSWAY GUTTER
R7	8"x18" CURB
R8	1'-6" CONCRETE CURB AND GUTTER. (SP 1'PAN-6"GUTTER)
S1	4" CONCRETE SIDEWALK
T	EARTH MATERIAL
U	EXISTING PAVEMENT.
W1	WEDGING METHOD NO. 1 - SEE SHEET 2A-1
W2	WEDGING METHOD NO. 2 - SEE SHEET 2A-1

NOTE: PAVEMENT EDGE SLOPES ARE 1:1 UNLESS SHOWN OTHERWISE.

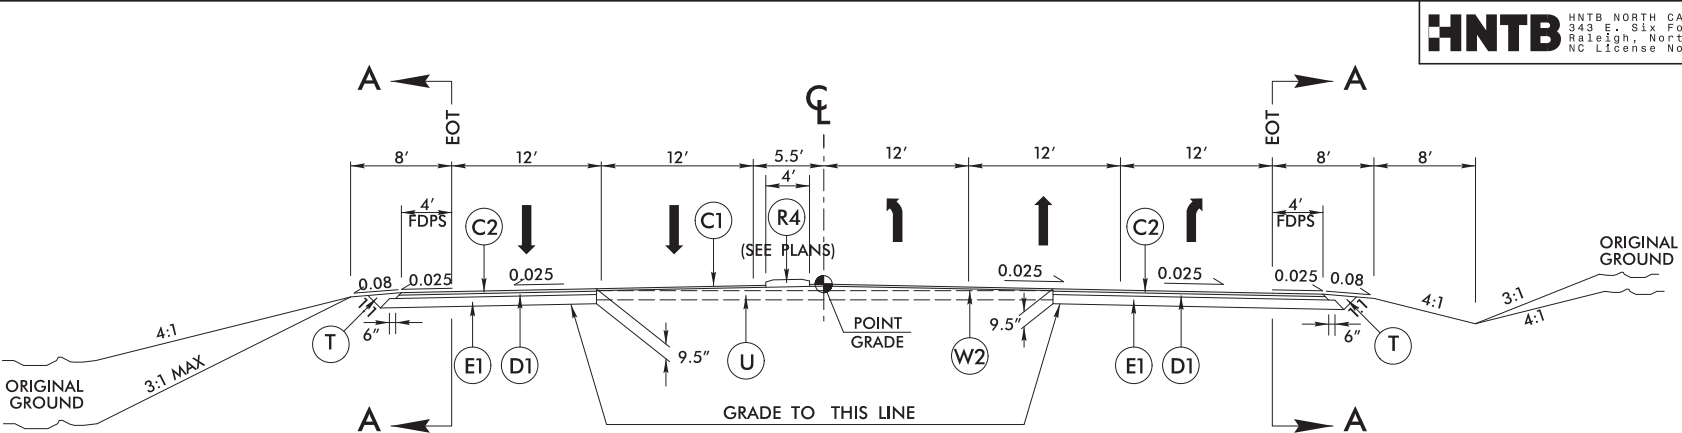

TYPICAL SECTION NO. 44

-Y22- STA. 30+00.00 TO STA. 31+50.00

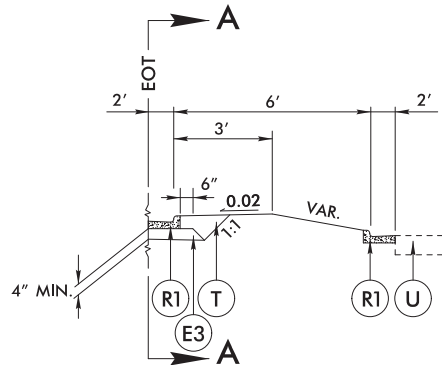


TYPICAL SECTION NO. 42=4A

CHANNELIZATION WITH 2'-6" CURB AND GUTTER

USE TYPICAL SECTION NO. 44A IN CONJUNCTION WITH TYPICAL SECTION NO. 44

-Y22- STA. 31+68.29 TO STA. 33+43.43 RT

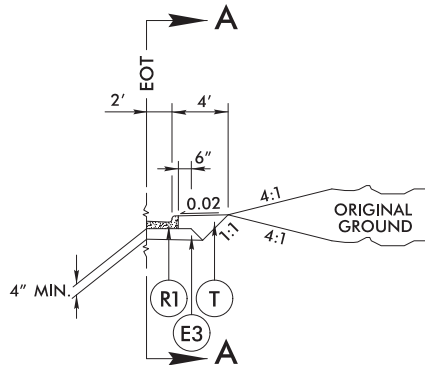

TYPICAL SECTION NO. 44B

2'-6" CURB AND GUTTER LOCATIONS

USE TYPICAL SECTION NO. 44B IN CONJUNCTION WITH TYPICAL SECTION NO. 44

-Y22- STA. 31+50.00 TO STA. 31+68.29 RT
-Y22- STA. 31+50.00 TO STA. 34+66.65 LT
-Y22- STA. 33+43.43 TO STA. 34+66.65 RT

HNTB HNTB NORTH CAROLINA, P.C.
343 E. Six Forks Road, Suite 200
Raleigh, North Carolina 27609
NC License No: C-1554

PROJECT REFERENCE NO.

R-5021


SHEET NO.

2A-13

ROADWAY DESIGN
ENGINEER


PAVEMENT DESIGN
ENGINEER

DOCUMENT NOT CONSIDERED FINAL
UNLESS ALL SIGNATURES COMPLETED

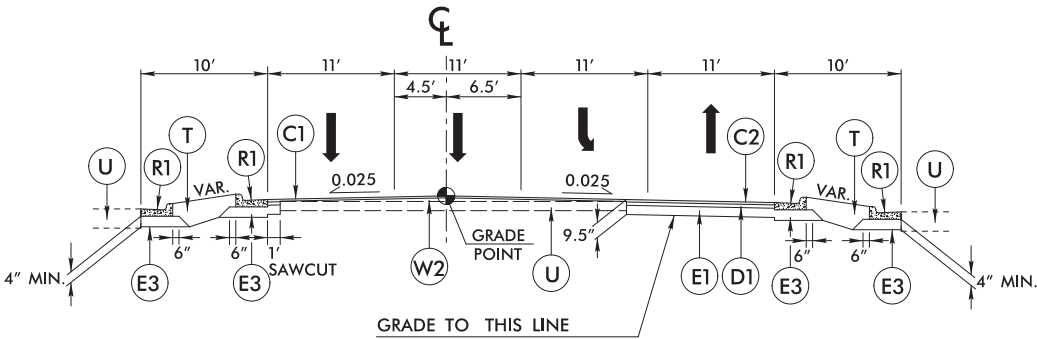


TYPICAL SECTION NO. 45

-Y22- STA. 35+60.27 TO STA. 37+50.00

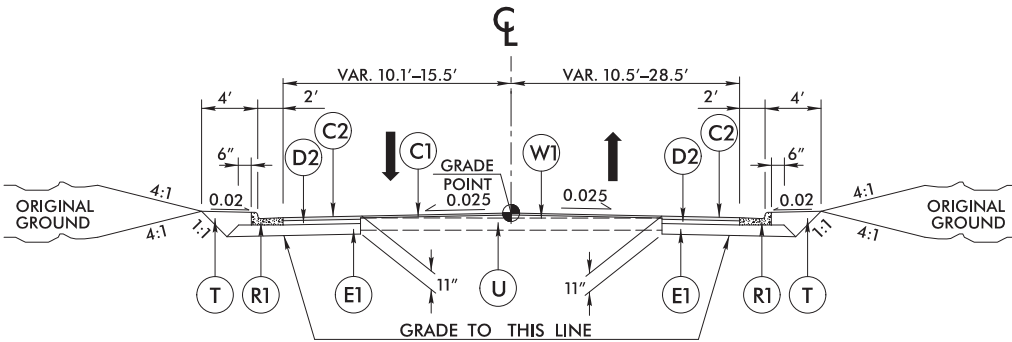


TYPICAL SECTION NO. 46

-Y22- STA. 37+50.00 TO STA. 41+66.00

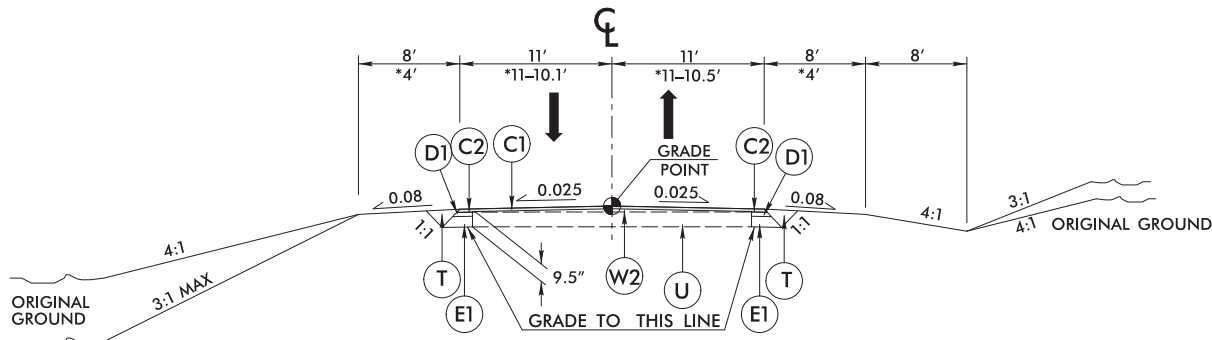

TYPICAL SECTION NO. 47

-Y23- STA. 10+24.74 TO STA. 12+25.00
*-Y22- STA. 41+66.00 TO STA. 42+50.00

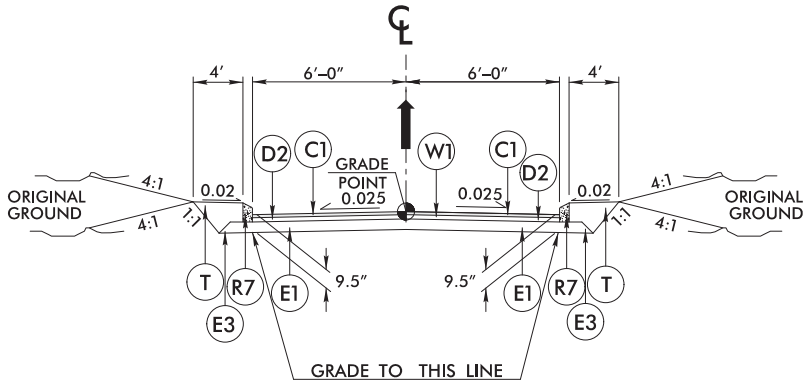

TYPICAL SECTION NO. 48


-Y22A- STA. 10+25.00 TO STA. 12+01.92

NOTE: SEE PLANS FOR SUPERELEVATIONS, TURN LANES,
AUXILIARY LANES, MONOLITHIC ISLANDS, CURB & GUTTER,
AND LANE TAPER LOCATIONS.

6/2/99

PAVEMENT SCHEDULE (FINAL PAVEMENT DESIGN)	
C1	PROP. APPROX. 1.5" ACSC, TYPE S9.5B
C2	PROP. APPROX. 3" ACSC, TYPE S9.5B
C3	PROP. VAR. DEPTH ACSC, TYPE S9.5B
C4	PROP. APPROX. 1.5" ACSC, TYPE S9.5C
C5	PROP. APPROX. 3" ACSC, TYPE S9.5C
C6	PROP. VAR. DEPTH ACSC, TYPE S9.5C
D1	PROP. APPROX. 2.5" ACIC, TYPE I19.0C
D2	PROP. APPROX. 4" ACIC, TYPE I19.0C
D3	PROP. VAR. DEPTH ACIC,TYPE I19.0C
E1	PROP. APPROX. 4" ACBC, TYPE B25.0C
E2	PROP. APPROX. 4.5" ACBC, TYPE B25.0C
E3	PROP. VAR. DEPTH ACBC, TYPE B25.0C
J1	PROP. 6" ABC
J2	PROP. 8" ABC
J3	VARIABLE DEPTH ABC
K	PROP. 5" CLASS IV AGGREGATE STABILIZATION
P	PRIME COAT
R1	2'-6" CONCRETE CURB AND GUTTER.
R2	2'-9" CONCRETE CURB AND GUTTER.
R3	1'-6" CONCRETE CURB AND GUTTER. (STD MOUNTABLE)
R4	5" MONOLITHIC CONCRETE ISLAND
R5	SHOULDER BERM GUTTER
R6	EXPRESSWAY GUTTER
R7	8"x18" CURB
R8	1'-6" CONCRETE CURB AND GUTTER. (SP 1'PAN-6"GUTTER)
S1	4" CONCRETE SIDEWALK
T	EARTH MATERIAL
U	EXISTING PAVEMENT.
W1	WEDGING METHOD NO. 1 - SEE SHEET 2A-1
W2	WEDGING METHOD NO. 2 - SEE SHEET 2A-1


NOTE: PAVEMENT EDGE SLOPES ARE 1:1 UNLESS SHOWN OTHERWISE.

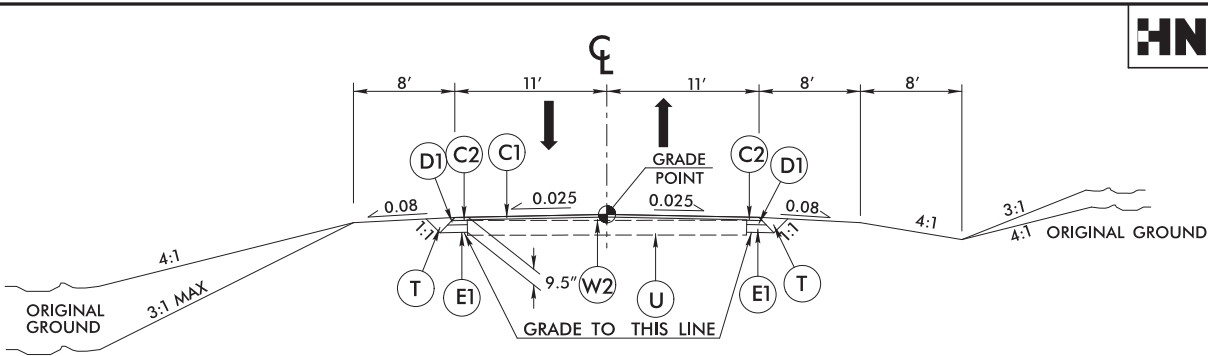

TYPICAL SECTION NO. 49

-Y24- STA. 10+35.43 TO STA. 12+81.87


BRIDGE TYPICALS

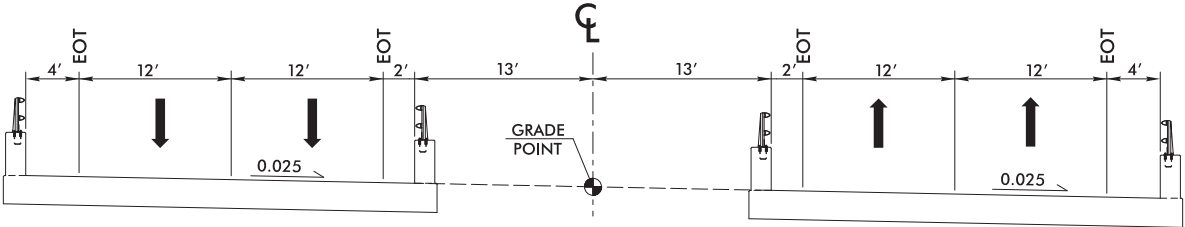

BRIDGE TYPICAL NO. 1


-L- STA. 368+72.00 TO STA. 370+12.00

-L- STA. 388+55.50 TO STA. 391+67.00

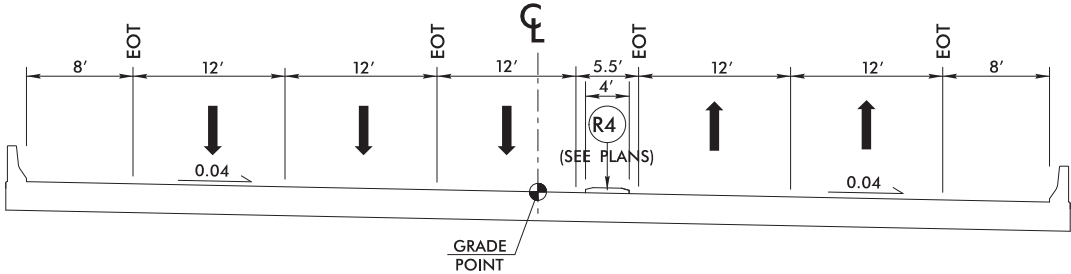

BRIDGE TYPICAL NO. 2

-YREV- STA. 30+66.39 TO STA. 32+07.06

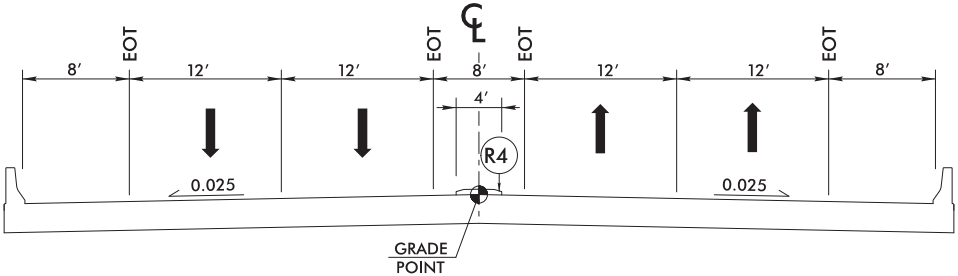

BRIDGE TYPICAL NO. 3

-Y14A- STA. 38+95.97 TO STA. 40+16.47

HNTB

HNTB NORTH CAROLINA, P.C.
343 E. Six Forks Road, Suite 200
Raleigh, North Carolina 27609
NC License No: C-1554

PROJECT REFERENCE NO.

R-5021

SHEET NO.

2A-14

ROADWAY DESIGN
ENGINEER

PAVEMENT DESIGN
ENGINEER

DOCUMENT NOT CONSIDERED FINAL
UNLESS ALL SIGNATURES COMPLETED

07-JUN-2018 23:24
\\roadway\p-oj\Y-5021-r-dj-tyo.dgn
HNTB

NOTE: SEE PLANS FOR SUPERELEVATIONS, TURN LANES,
AUXILIARY LANES, MONOLITHIC ISLANDS, CURB & GUTTER,
AND LANE TAPER LOCATIONS.

5/14/99


07-JUN-2018 22:59
\\Roadway\Proj\KR-5021-rdy_detail.2B-1.dgn
HNTB

INTERSECTION DETAIL AND DIRECTIONAL CROSSOVER INTO MDI MANAGEMENT, INC -L- STA 66+00.00

HNTB

HNTB NORTH CAROLINA, P.C.
343 E. SIX FORKS ROAD, SUITE 200
RALEIGH, NORTH CAROLINA 27609
NC LICENSE NO: C-1554


PROJECT REFERENCE NO.		SHEET NO.
R-5021		2B-1
RW SHEET NO.		
ROADWAY DESIGN ENGINEER		HYDRAULICS ENGINEER
DOCUMENT NOT CONSIDERED FINAL UNLESS ALL SIGNATURES COMPLETED		

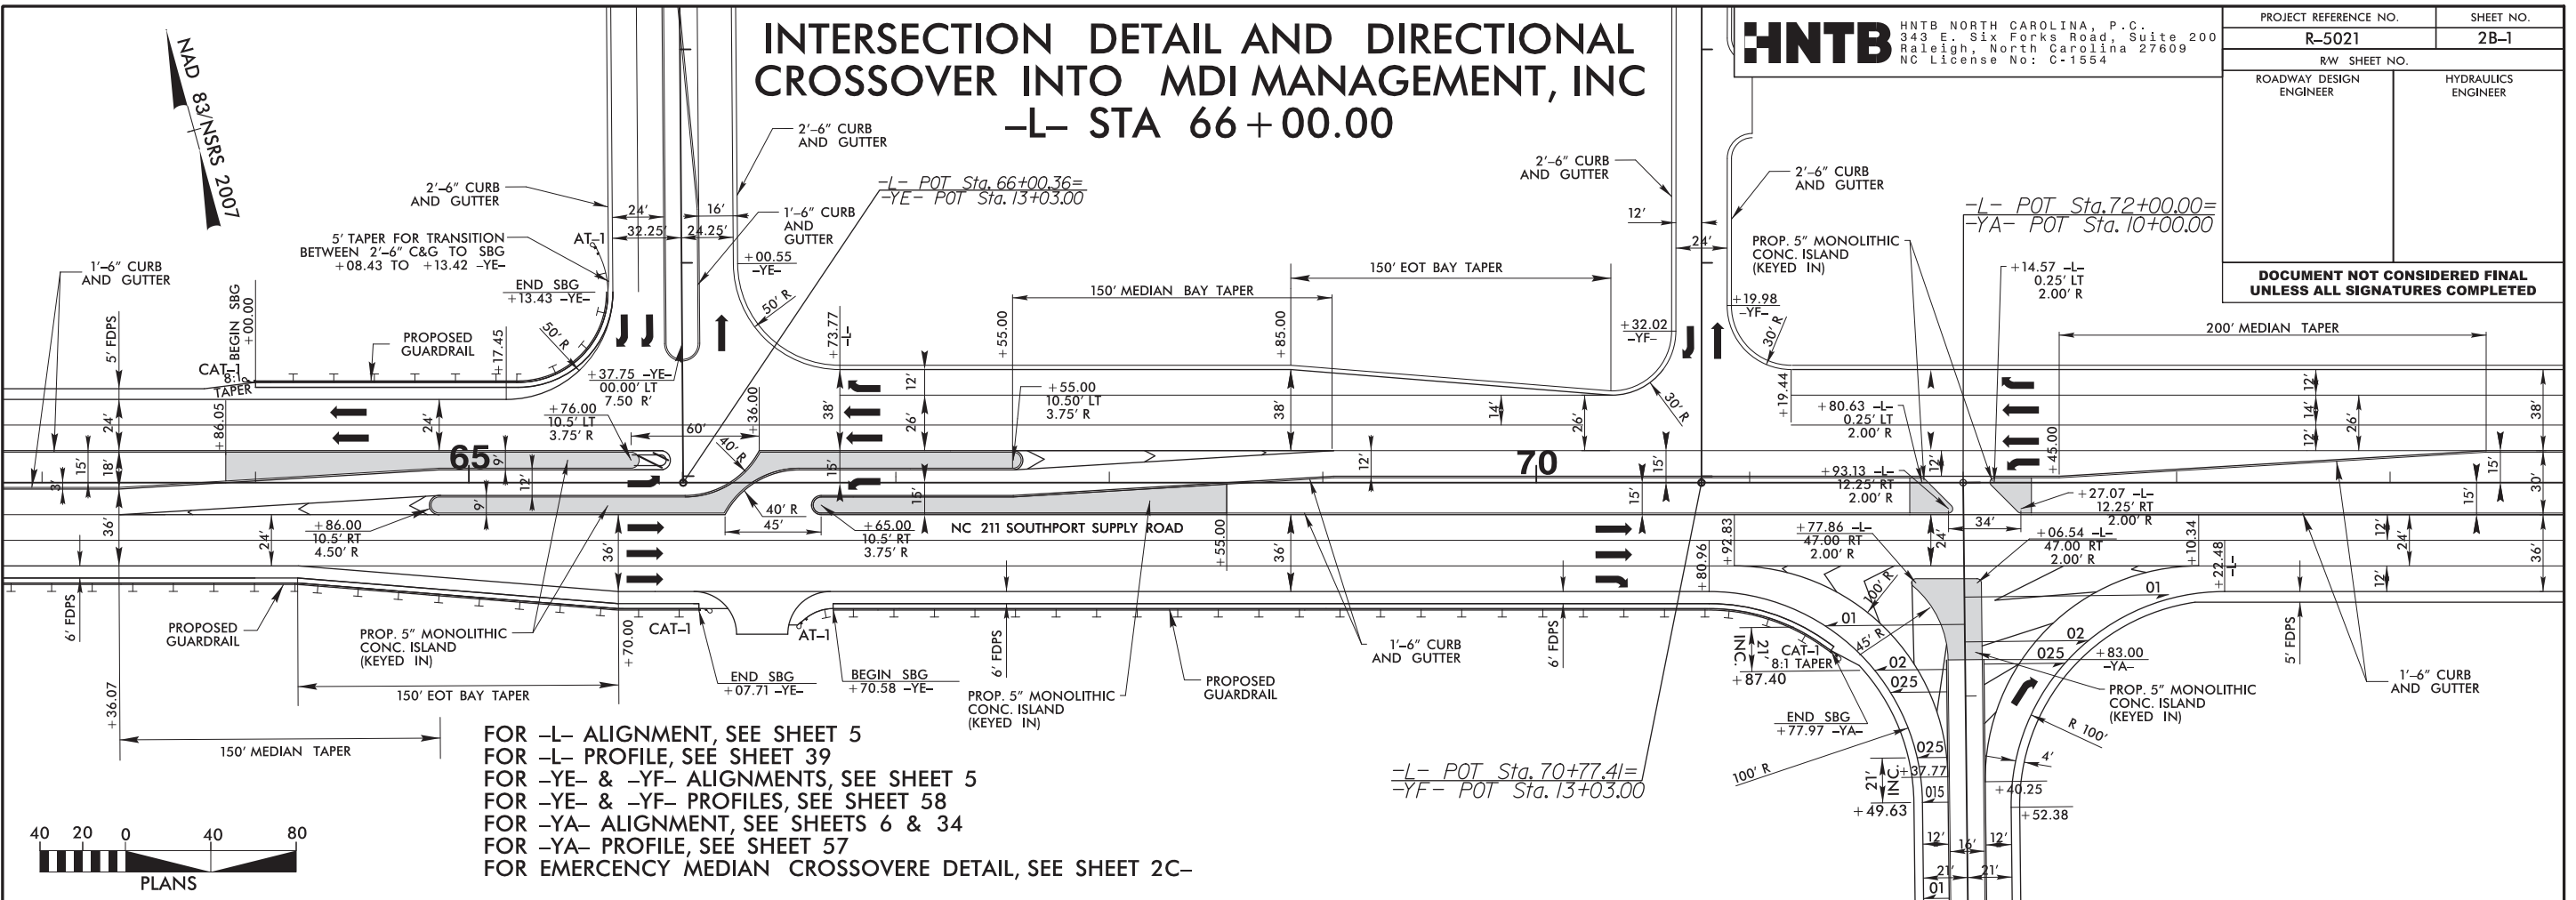

FOR -L- ALIGNMENT, SEE SHEET 5
FOR -L- PROFILE, SEE SHEET 39
FOR -YE- & -YF- ALIGNMENTS, SEE SHEET 5
FOR -YE- & -YF- PROFILES, SEE SHEET 58
FOR -YA- ALIGNMENT, SEE SHEETS 6 & 34
FOR -YA- PROFILE, SEE SHEET 57
FOR EMERGENCY MEDIAN CROSSOVER DETAIL, SEE SHEET 2C-



INTERSECTION DETAILS AT -L-, Y2A-, -Y3- AND -Y4-

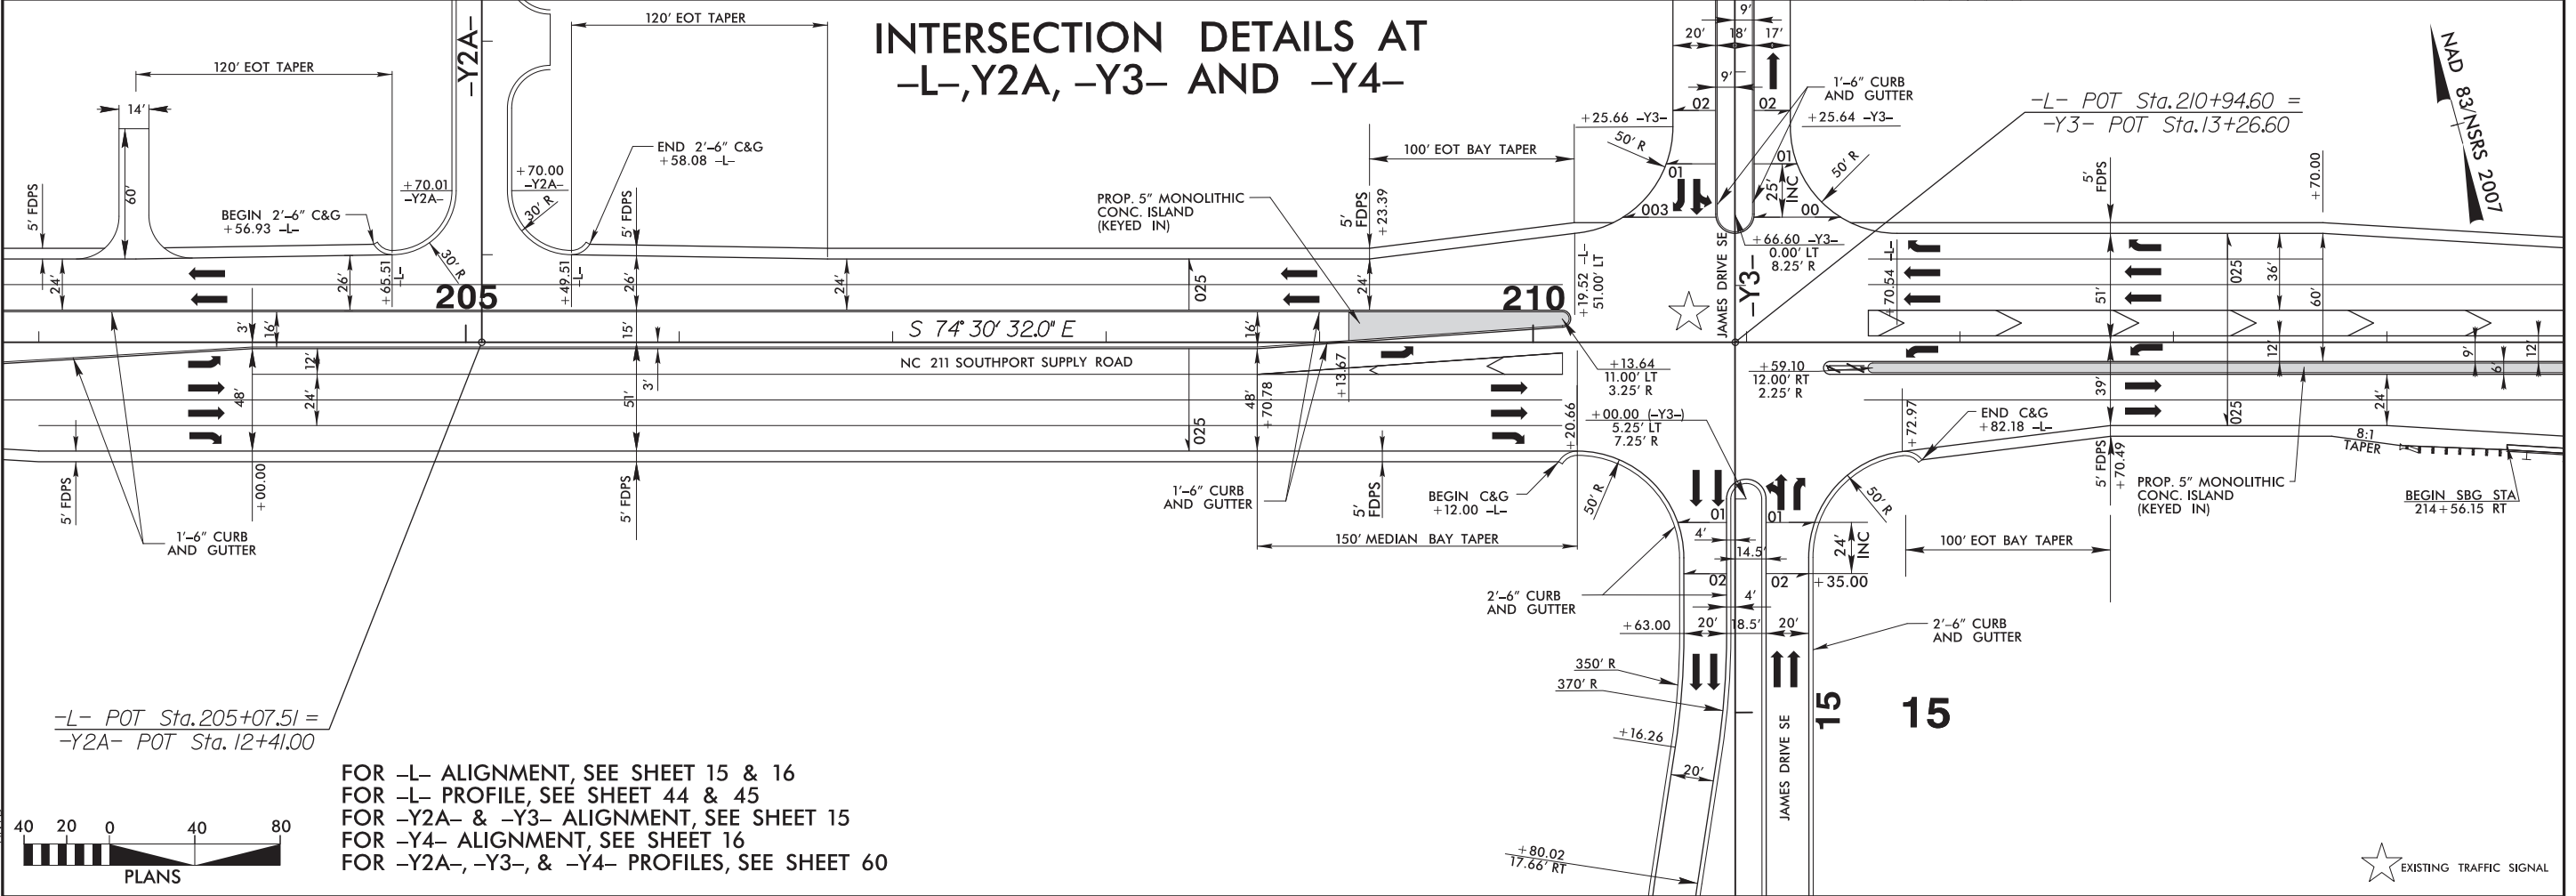


FOR -L- ALIGNMENT, SEE SHEET 15 & 16
FOR -L- PROFILE, SEE SHEET 44 & 45
FOR -Y2A- & -Y3- ALIGNMENT, SEE SHEET 15
FOR -Y4- ALIGNMENT, SEE SHEET 16
FOR -Y2A-, -Y3-, & -Y4- PROFILES, SEE SHEET 60



EXISTING TRAFFIC SIGNAL




-L- POT Sta. 256+62.40=
-Y7- POT Sta. 10+00.00

 

NOTE:
1. ALL DRIVEWAY RADII ARE 20' UNLESS NOTED ON PLANS.
2. PAVED TURNOUTS FOR SHOULDER SECTION SHOULD EXTEND 50' UNLESS NOTED ON PLANS.

END CONSTRUCTION
-Y7- Sta. 11+75.00


FOR -L- AND -Y22- ALIGNMENTS, SEE SHEET 31
FOR -Y22A- ALIGNMENT, SEE SHEETS 30 & 31
FOR -Y24- ALIGNMENT, SEE SHEET 39
FOR -L- PROFILE, SEE SHEET 54
FOR -Y22A- PROFILE, SEE SHEET 69
FOR -Y22- PROFILE, SEE SHEET 68 & 69
FOR -Y24- PROFILE, SEE SHEET 70

 

PROJECT REFERENCE NO.	SHEET NO.
R-5021	2B-4
R/W SHEET NO.	
ROADWAY DESIGN ENGINEER	HYDRAULICS ENGINEER
DOCUMENT NOT CONSIDERED FINAL UNLESS ALL SIGNATURES COMPLETED	


**DOCUMENT NOT CONSIDERED FINAL
UNLESS ALL SIGNATURES COMPLETED**

BRIDGE DETAIL AT INTERSECTION OF -L- AND -YREV-

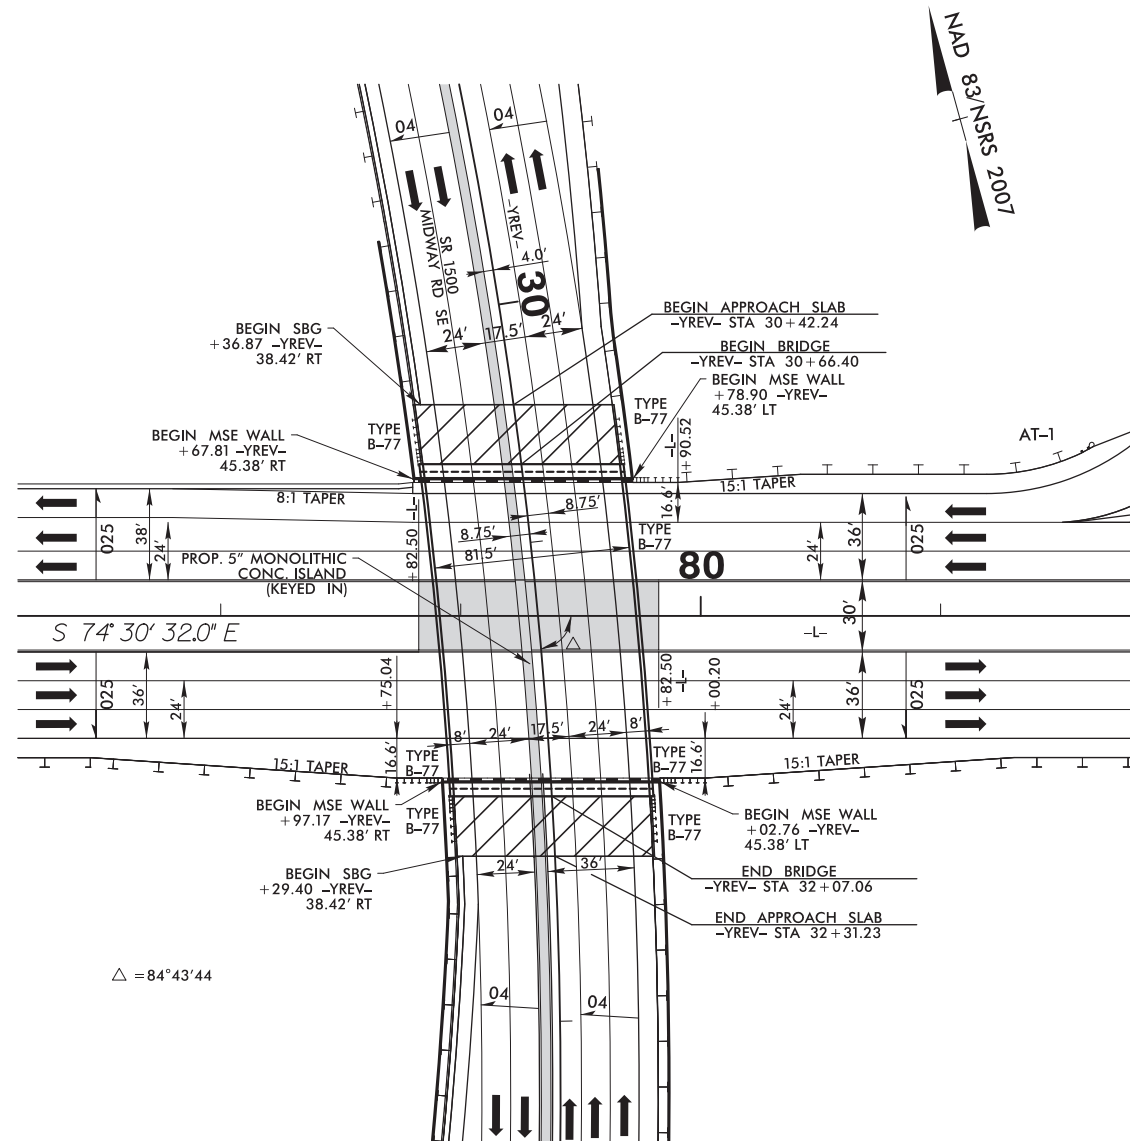

$\Delta = 84^\circ 43' 44''$

FOR -L- AND -YREV- ALIGNMENTS, SEE SHEET 6
FOR -L- PROFILE, SEE SHEET 42
FOR -YREV- PROFILE, SEE SHEET 55 AND 56
FOR STRUCTURE PLANS, SEE SHEET S- THRU S-
FOR RETAINING WALL PLANS, SEE SHEETS W- THRU W-

 

PLANS




HNTB NORTH CAROLINA, P.C.
343 E. SIX FORKS ROAD, SUITE 200
RALEIGH, NORTH CAROLINA 27609
NC LICENSE NO: C-1554

PROJECT REFERENCE NO.		SHEET NO.
R-5021		2B-5
RW SHEET NO.		
ROADWAY DESIGN ENGINEER		HYDRAULICS ENGINEER


DOCUMENT NOT CONSIDERED FINAL
UNLESS ALL SIGNATURES COMPLETED

BRIDGE DETAIL AT INTERSECTION OF -L- AND -Y14A-

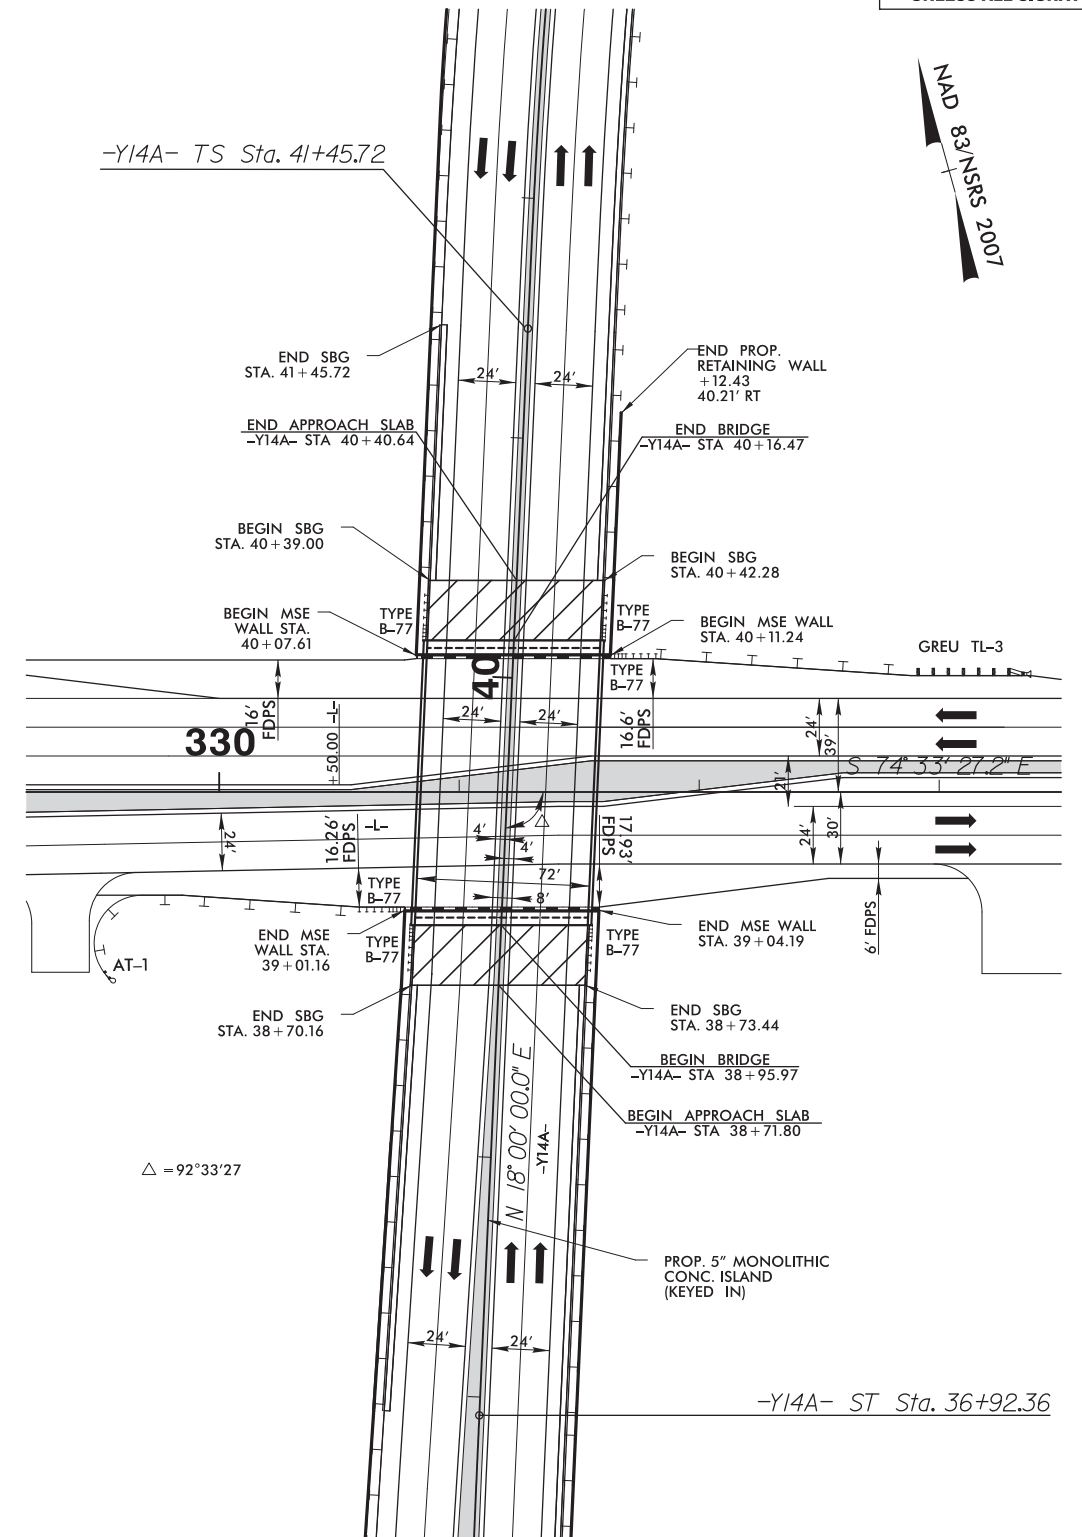

$\Delta = 92^\circ 33' 27''$

FOR -L- AND -Y14A- ALIGNMENTS, SEE SHEET 26
FOR -L- PROFILE, SEE SHEET 51
FOR -Y14A- PROFILE, SEE SHEETS 63 AND 64
FOR STRUCTURE PLANS, SEE SHEET S- THRU S-
FOR RETAINING WALL PLANS, SEE SHEETS W- THRU W-

 


PLANS

5/14/99

BRIDGE DETAIL AT -L-
AND DUTCHMAN CREEK


HNTB HNTB NORTH CAROLINA, P.C.
343 E. SIX FORKS ROAD, SUITE 200
RALEIGH, NORTH CAROLINA 27609
NC LICENSE NO: C-1554

PROJECT REFERENCE NO.		SHEET NO.
R-5021		2B-6
RW SHEET NO.		
ROADWAY DESIGN ENGINEER		HYDRAULICS ENGINEER
DOCUMENT NOT CONSIDERED FINAL UNLESS ALL SIGNATURES COMPLETED		

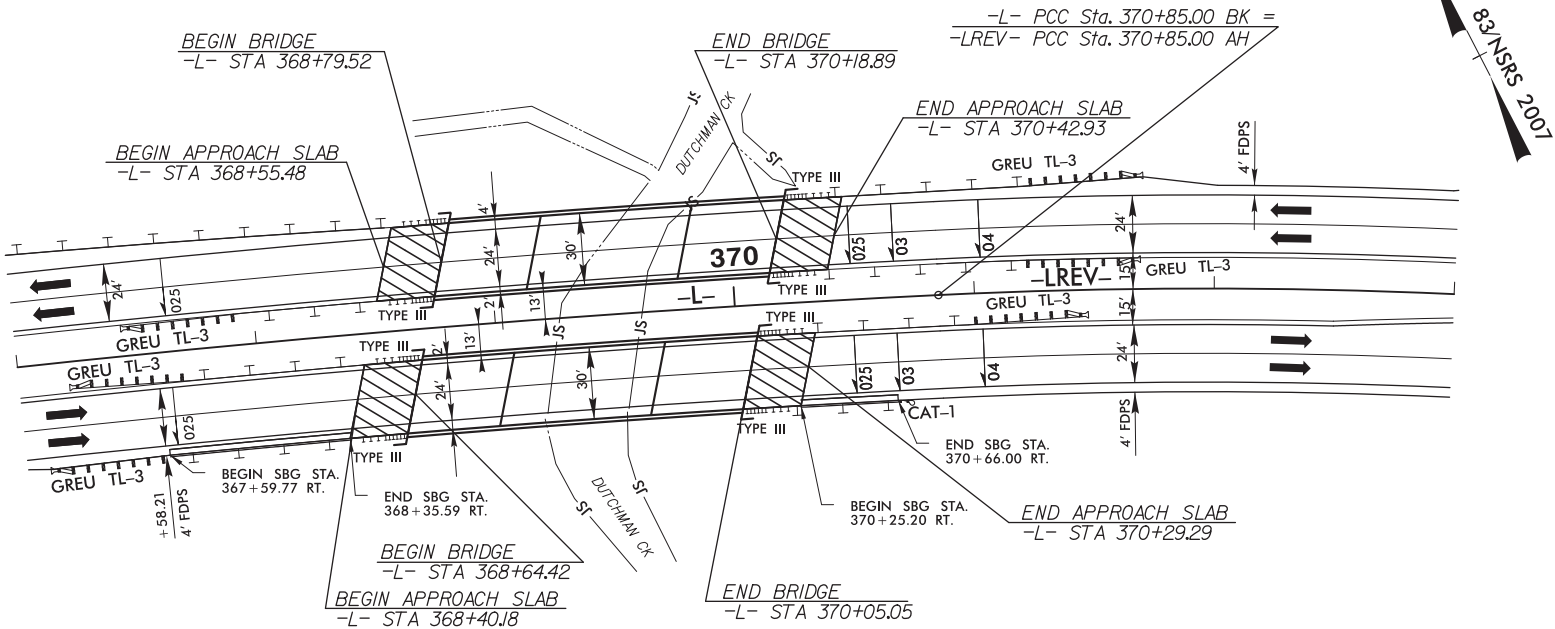


FOR -L- ALIGNMENT, SEE SHEET 27
FOR -L- PROFILE, SEE SHEET 52
FOR STRUCTURE PLANS, SEE SHEET S- THRU S-

BRIDGE DETAIL AT -L- AND CP&L CANAL

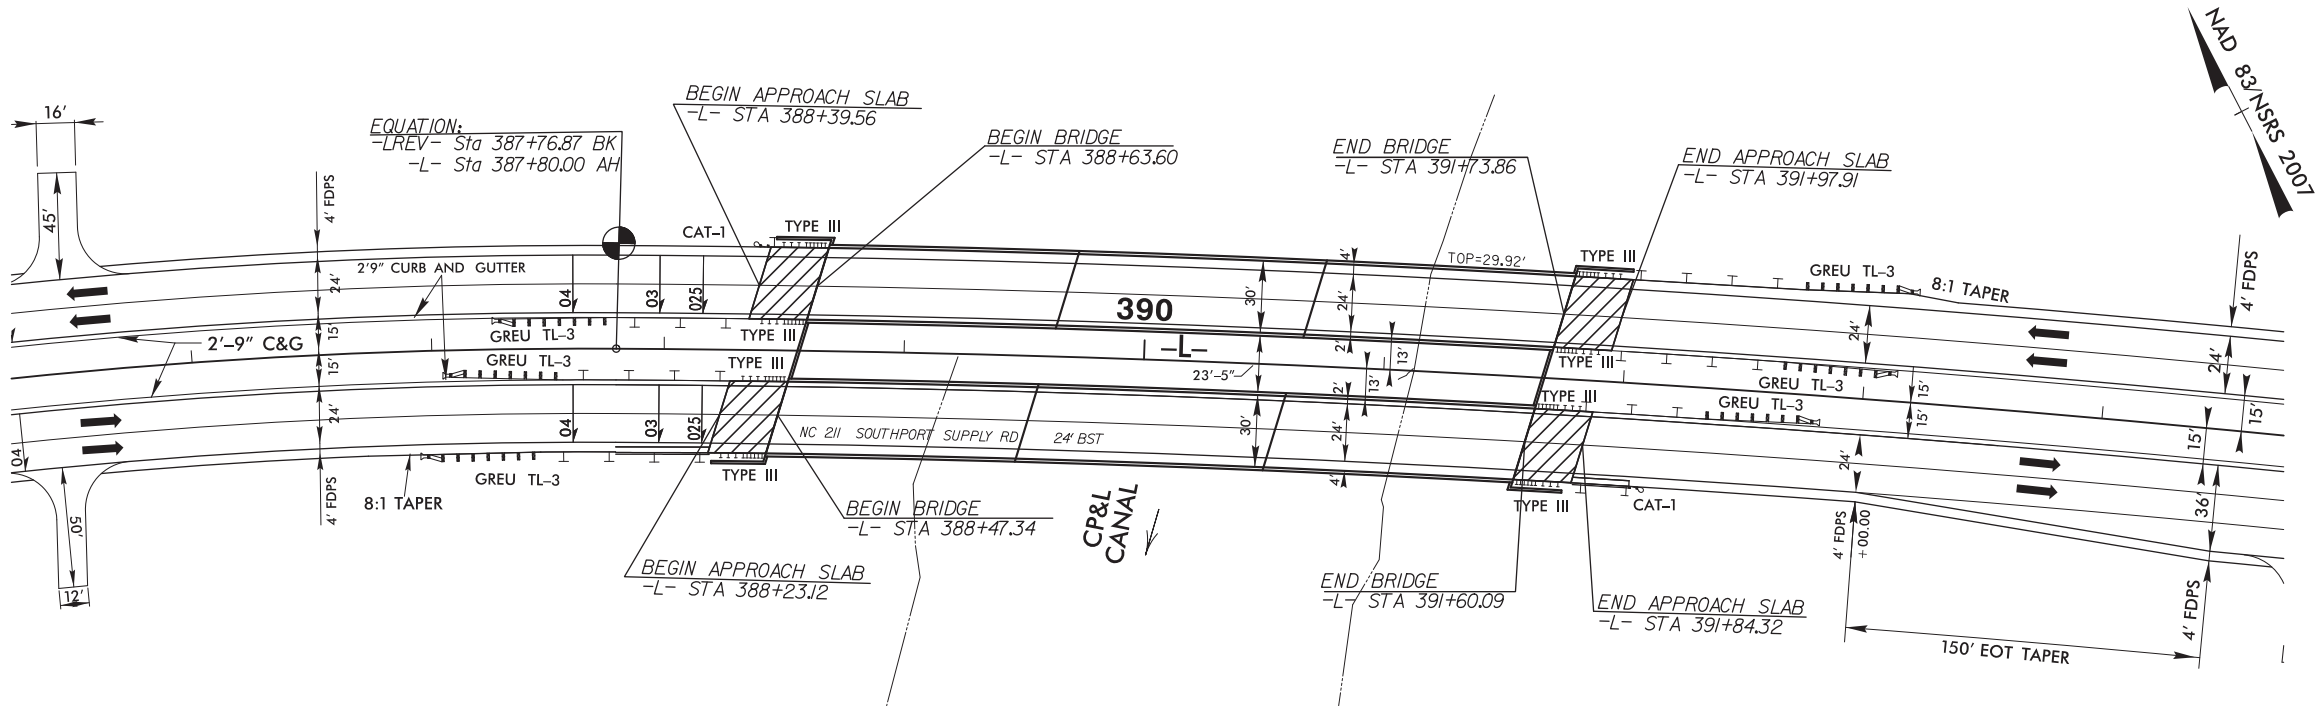

FOR -L- ALIGNMENT, SEE SHEET 28
FOR -L- PROFILE, SEE SHEET 53
FOR STRUCTURE PLANS, SEE SHEET S- THRU S-

HNTB NORTH CAROLINA, P.C. 10000 WILSON ROAD, SUITE 100 RALEIGH, NORTH CAROLINA 27605 WILSON@HNTB.COM	PROJECT REFERENCE NO.	SHEET NO.
	R-5001	2-B-7
HWY. SHEET NO. ROADWAY DESIGN ENGINEER	HNTB SHEET NO. HIGHWAYS ENGINEER	
DOCUMENT NOT CONSIDERED FINAL UNLESS ALL SIGNATURES COMPLETED PROPOSED TRAFFIC SIGNAL		

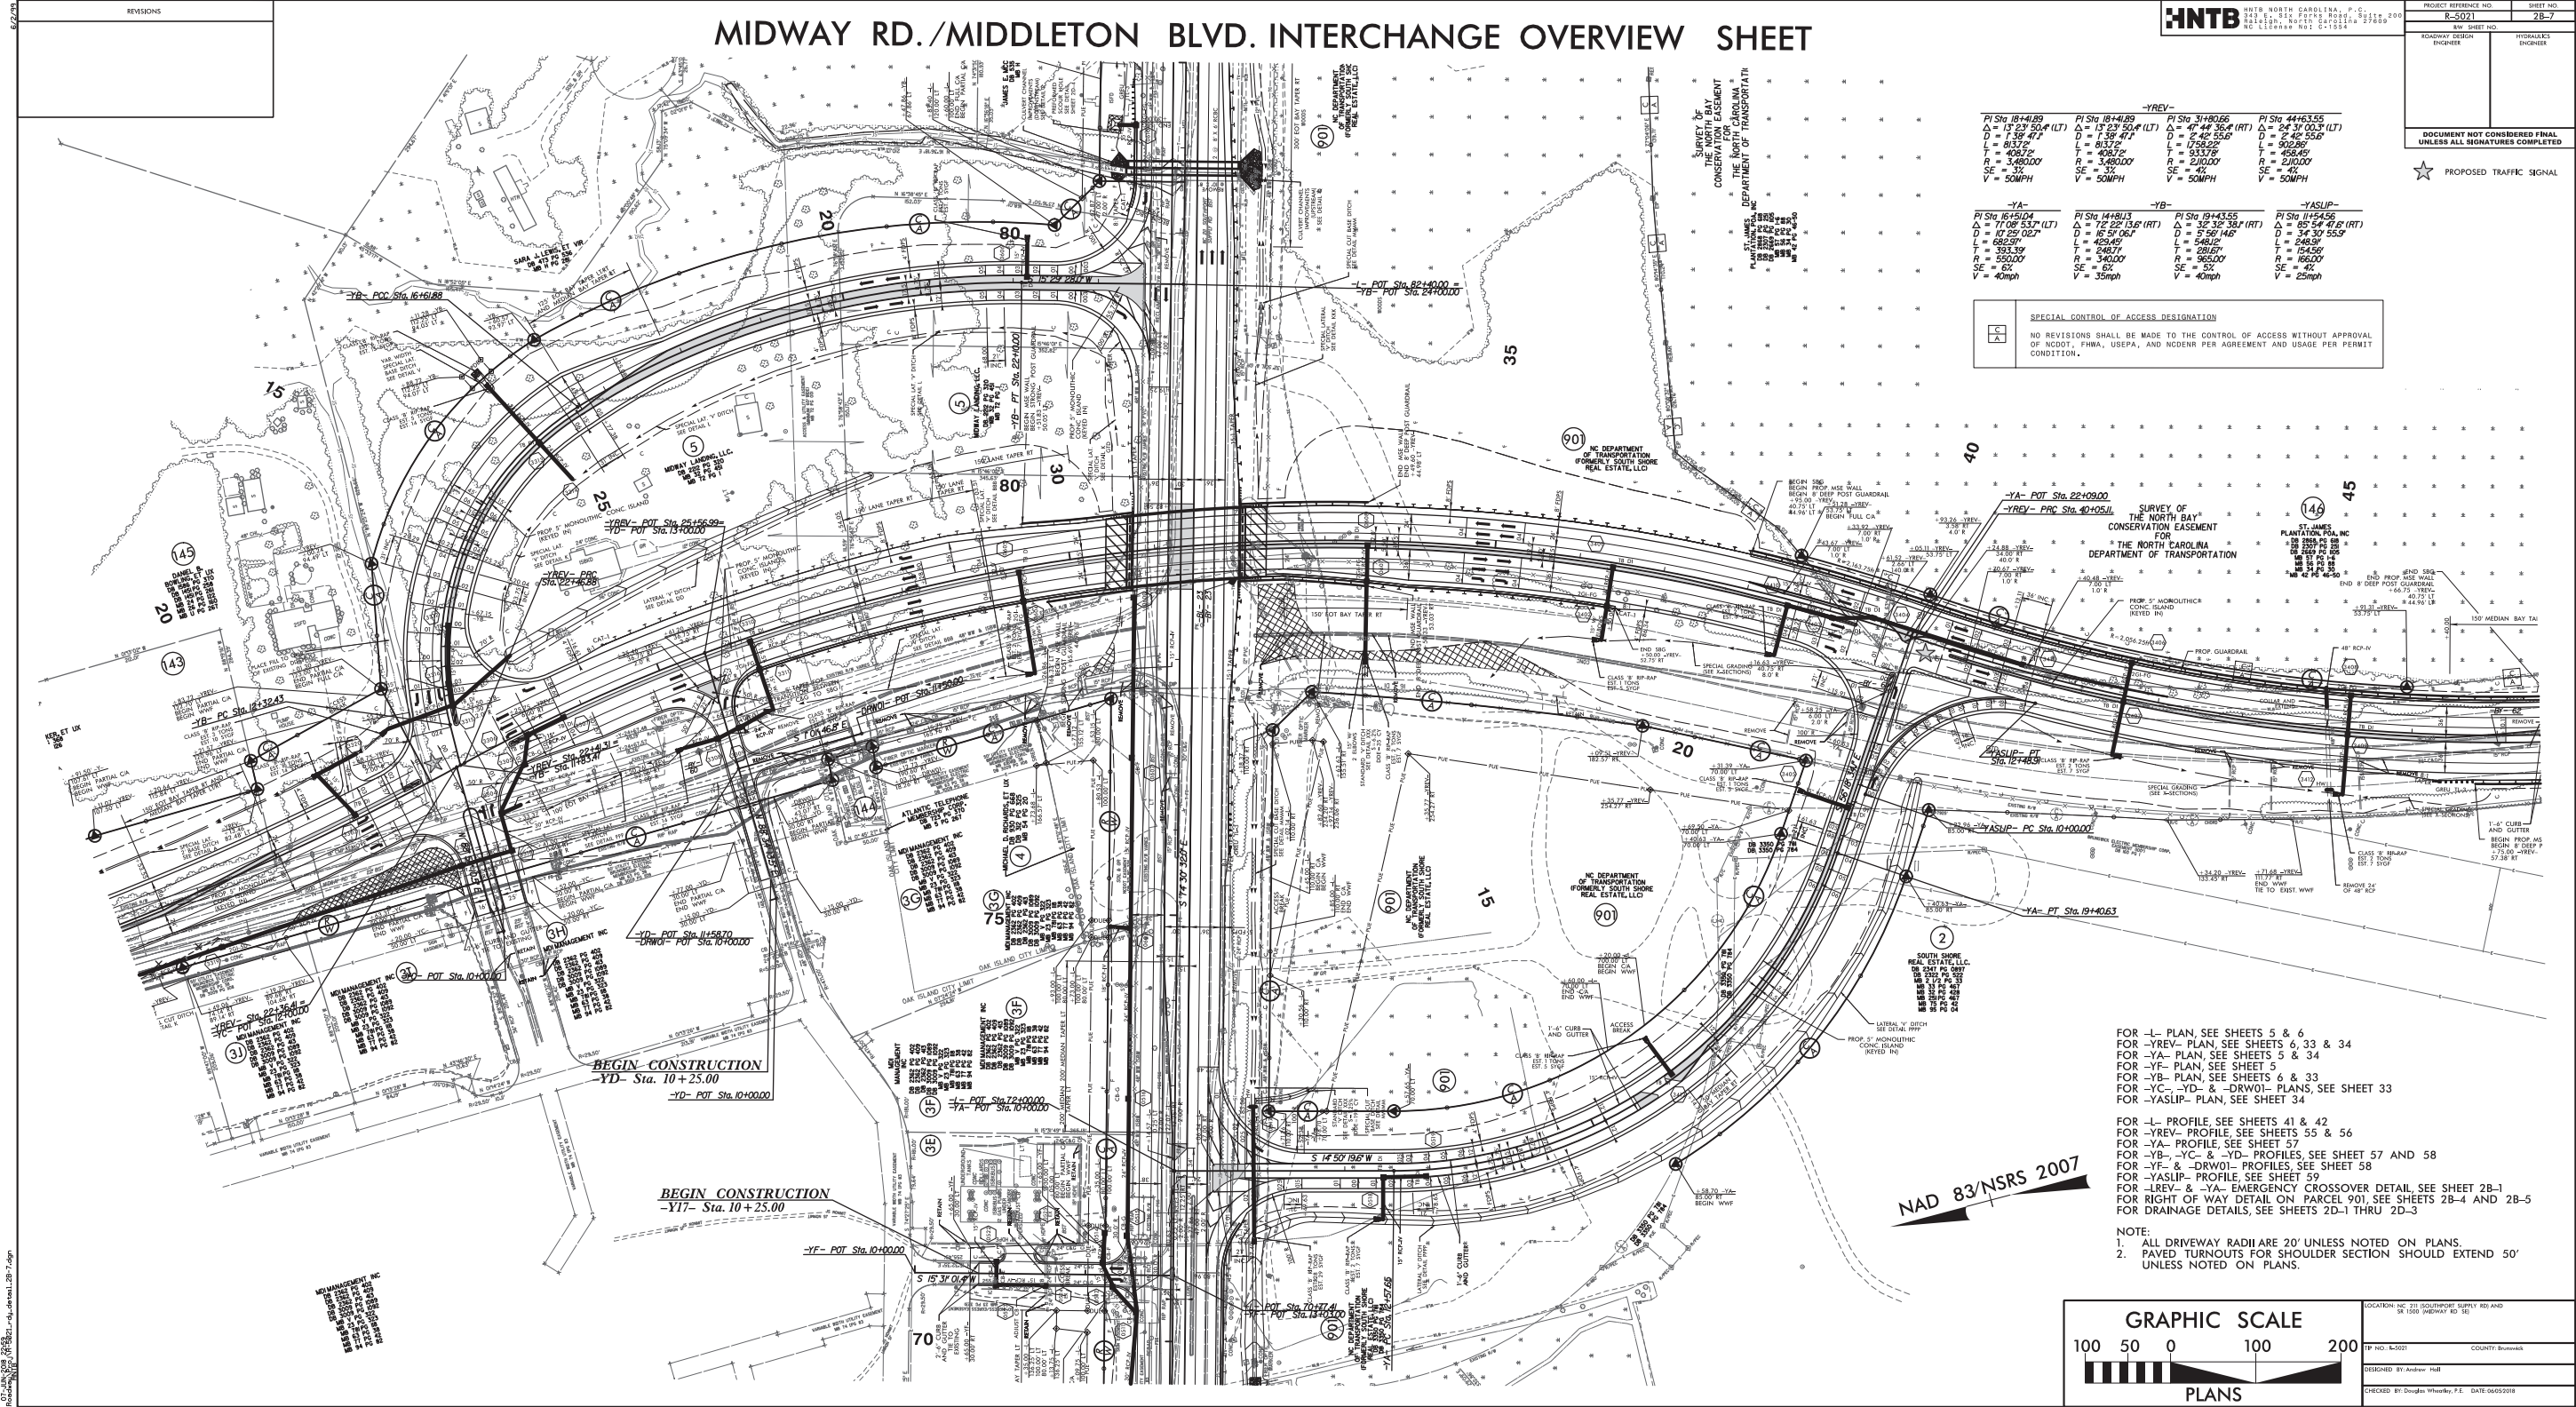

-Y14A-			
PI Sta. 27+58.26 Δ = 5°49'03.3" (LT) D = 4°50'0.4" L = 166.42 T = 59.00 R = 1460.00 SE = SEE PLANS	PI Sta. 29+04.53 Δ = 29°44'30.1" (RT) D = 5°52'35.4" L = 222.79 T = 99.50 SE = SEE PLANS	PI Sta. 32+27.13 Δ = 4°20'41.7" D = 5°57'05.2" L = 146.71 T = 73.37 SE = SEE PLANS	PI Sta. 33+06.49 Δ = 5°44'47.7" D = 264.00 L = 176.00 T = 88.09 SE = SEE PLANS
-Y14B-			
PI Sta. 43+91.89 Δ = 7°49'55.7" D = 264.00 L = 176.00 T = 88.09 SE = SEE PLANS	PI Sta. 46+132.50 Δ = 29°44'30.1" (RT) D = 5°52'35.4" L = 222.79 T = 99.50 SE = SEE PLANS	PI Sta. 49+35.92 Δ = 7°49'55.7" D = 264.00 L = 176.00 T = 88.09 SE = SEE PLANS	PI Sta. 52+187.87 Δ = 5°44'47.7" D = 264.00 L = 176.00 T = 88.09 SE = SEE PLANS
-Y14C-			
PI Sta. 13+73.65 Δ = 46°33'43.7" (LT) D = 28°38'52.4" L = 162.19 T = 86.06 R = 2000.00 SE = SEE PLANS	PI Sta. 13+79.72 Δ = 33°27'31.8" (LT) D = 17°44'58.8" L = 30.31 T = 29.07 R = 533.00 SE = SEE PLANS	PI Sta. 22+31.79 Δ = 49°07'51.2" (LT) D = 10°44'58.8" L = 30.31 T = 243.09 R = 533.00 SE = SEE PLANS	PI Sta. 22+31.79 Δ = 20°31'56.7" (RT) D = 22°59'05.9" L = 45.29 T = 250.00 SE = NC

FOR -L- PLAN, SEE SHEETS 24, 24A & 25
FOR -Y14A- PLAN, SEE SHEETS 24, 35, 36 & 37
FOR -Y14B- PLAN, SEE SHEETS 24A & 36 & 37
FOR -Y14C- PLAN, SEE SHEETS 24A & 35
FOR -Y14D- & -Y14G- PLANS, SEE SHEET 36
FOR -Y14F- PLAN, SEE SHEET 37



FOR -L- PROFILE, SEE SHEETS 50 & 51
FOR -Y14A- PROFILE, SEE SHEETS 65 & 64
FOR -Y14B- PROFILE, SEE SHEETS 65 & 66
FOR -Y14C- PROFILE, SEE SHEET 65
FOR -Y14D- -Y14F- & -Y14G- PROFILES, SEE SHEET 66
FOR DRAINAGE DETAILS, SEE SHEETS 2D-1 THRU 2D-3

LOCATION: I-15 (SOUTHBOUND) SUPPLY RD. AND I-15 (SOUTHBOUND) BEACH RD.	
PROJECT NO. 15-0021	COUNTY: Butte
DESIGNED BY: Andrew Hall	
CHECKED BY: Douglas Wheeler, P.E.	DATE: 06/05/2018

GRAPHIC SCALE




























100 50 0 100 20

PLANS

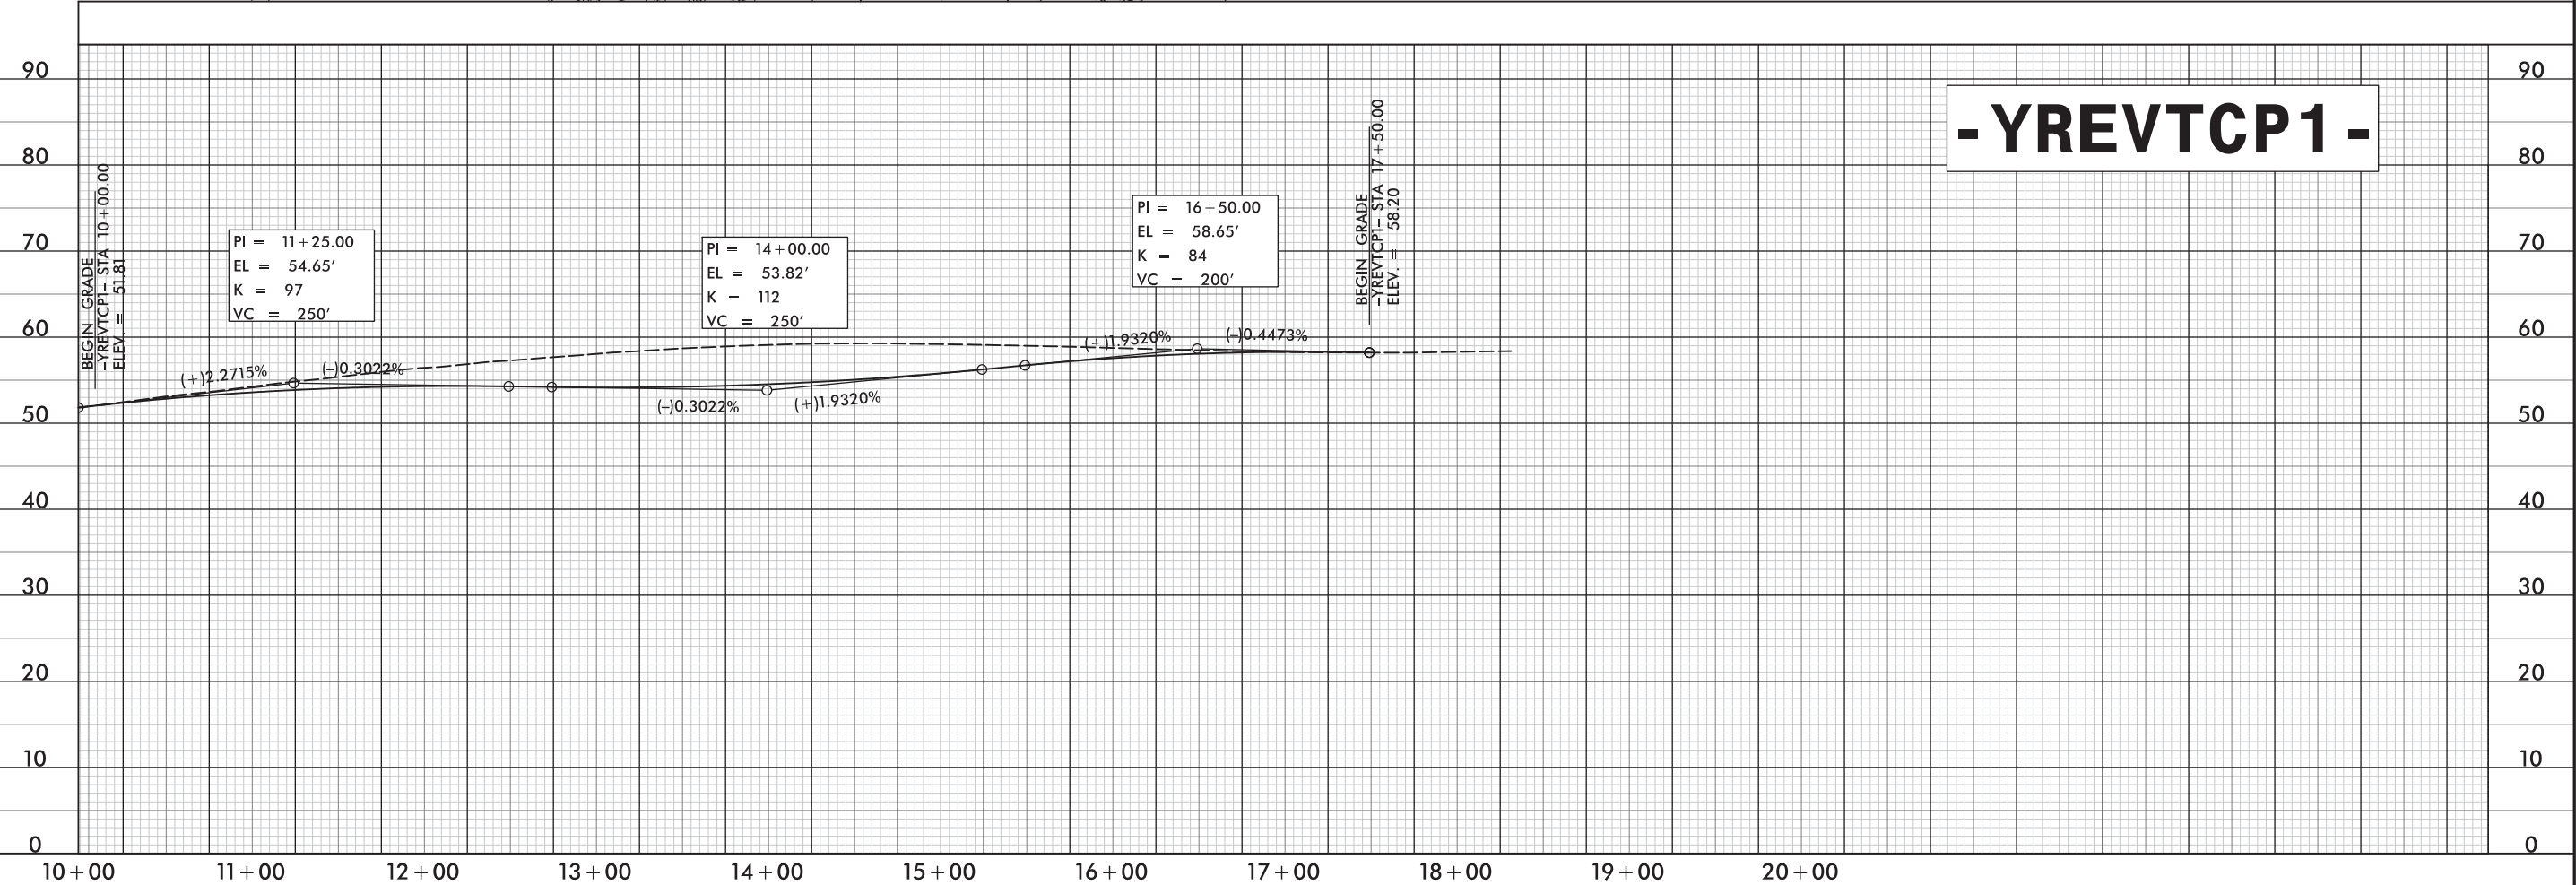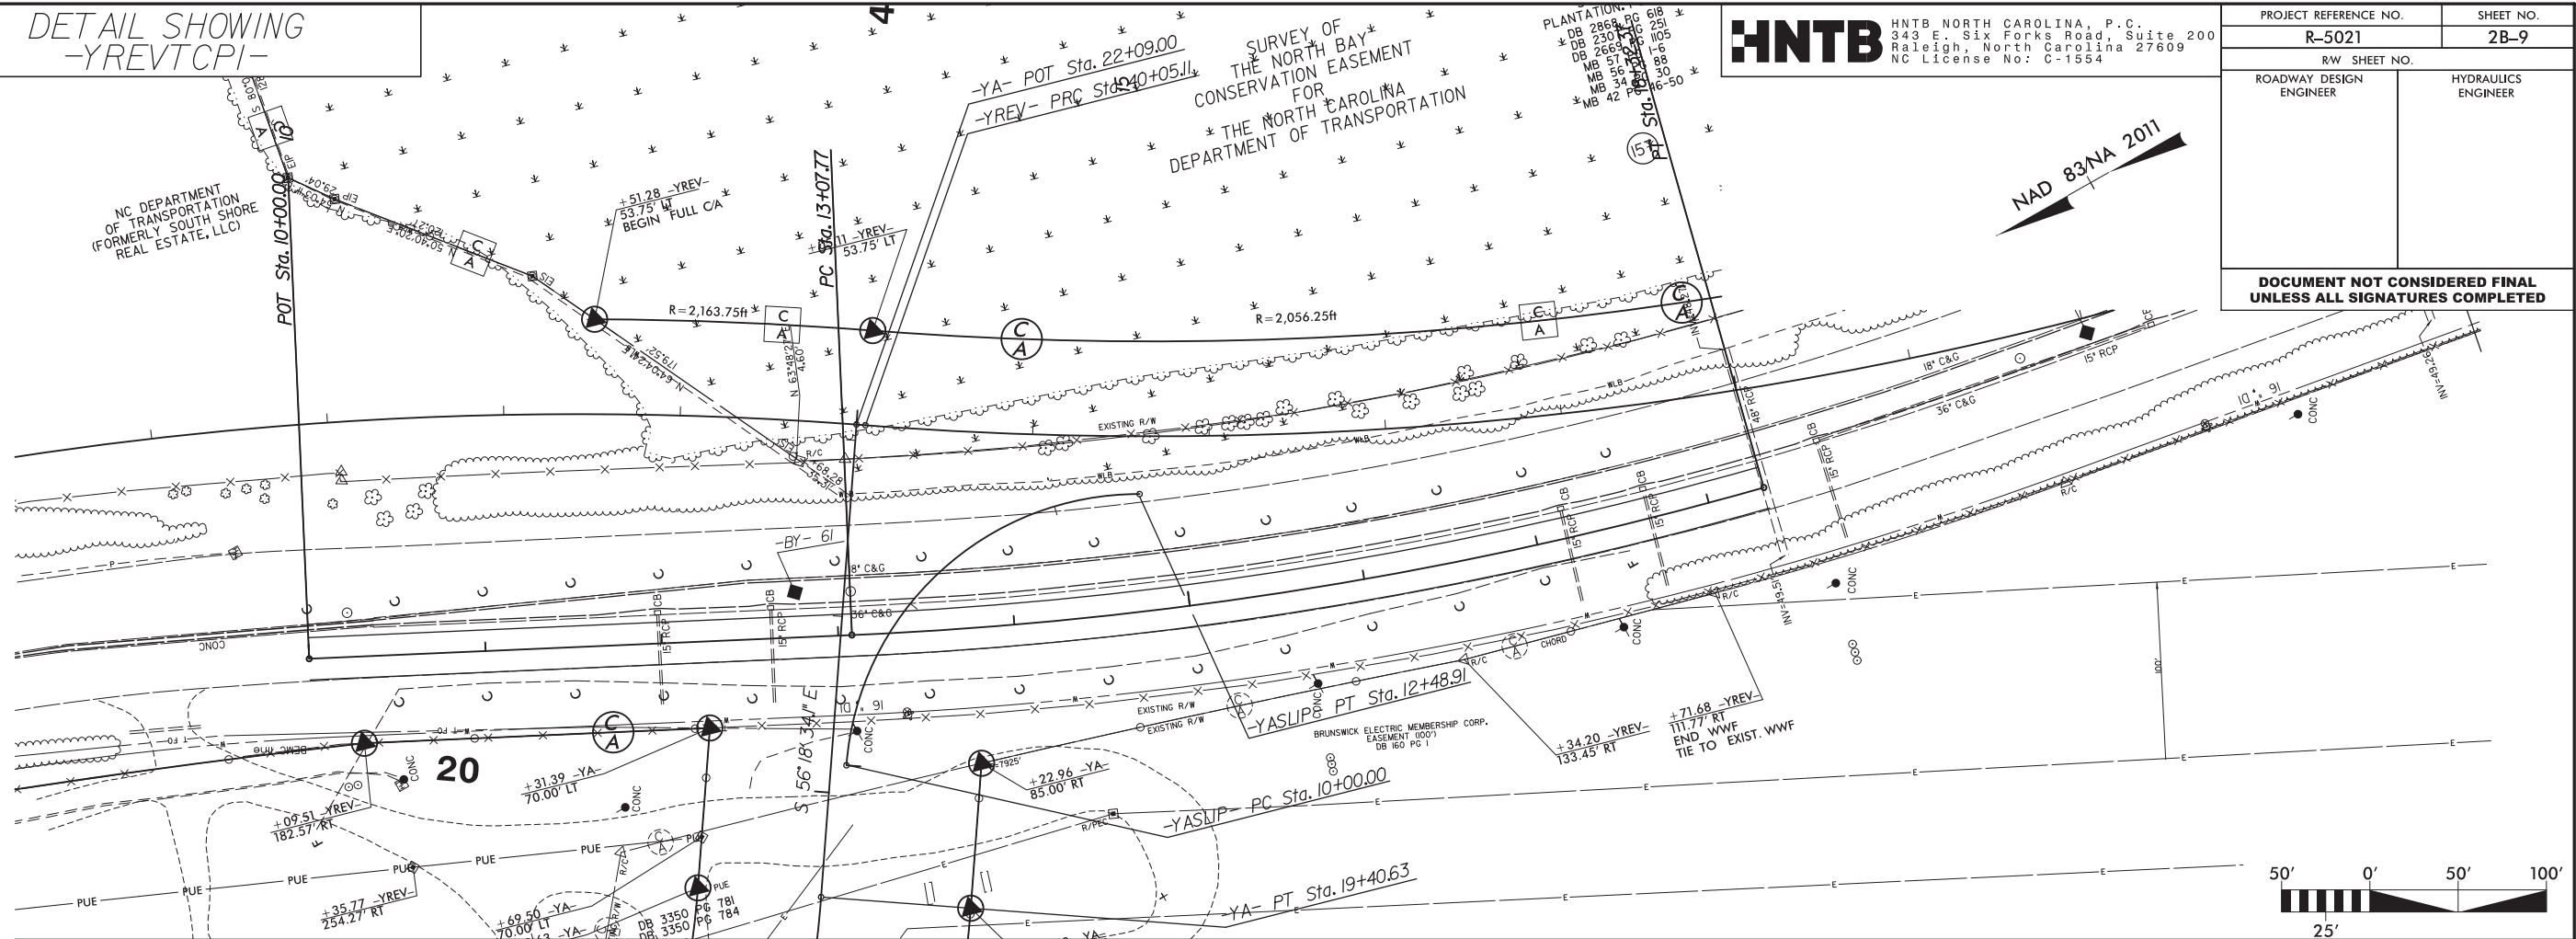


PROJECT REFERENCE NO.		SHEET NO.
R-5021		2D-1
RW SHEET NO.		
ROADWAY DESIGN ENGINEER		HYDRAULICS ENGINEER
DOCUMENT NOT CONSIDERED FINAL UNLESS ALL SIGNATURES COMPLETED		


DRAINAGE DETAILS

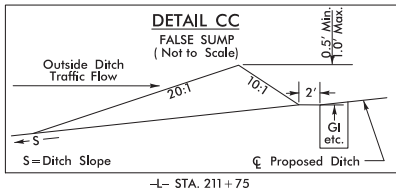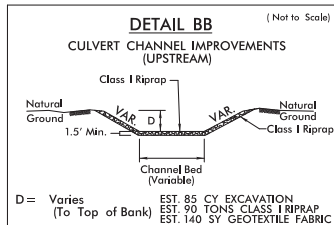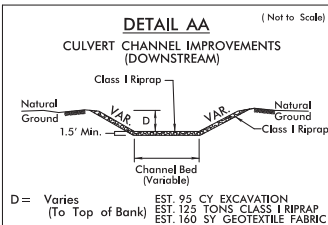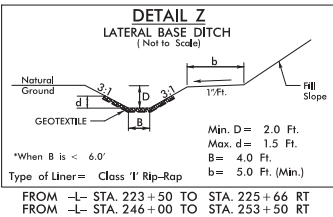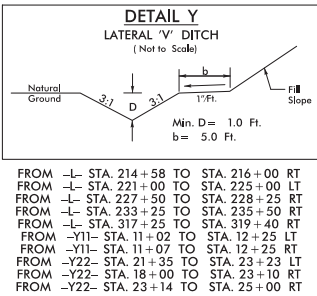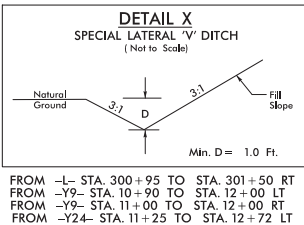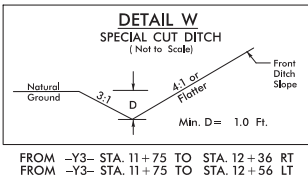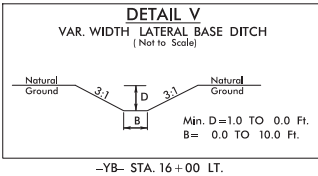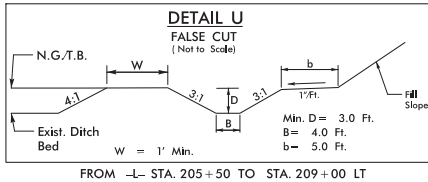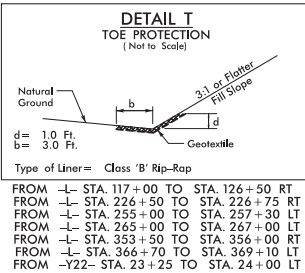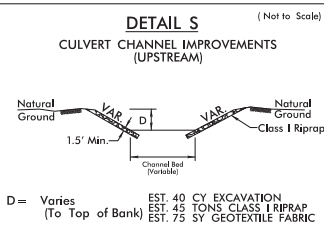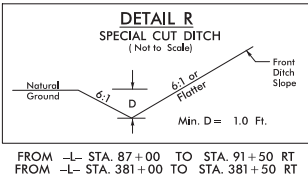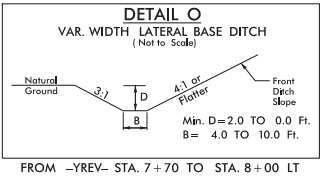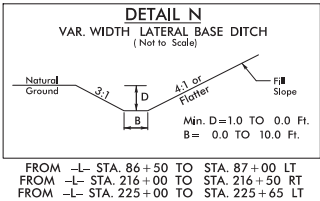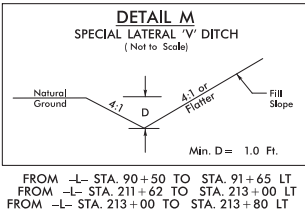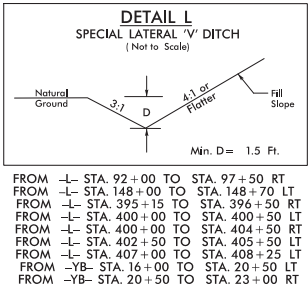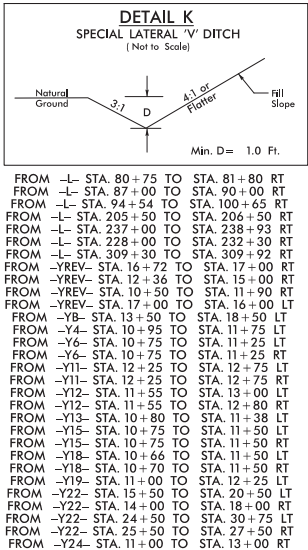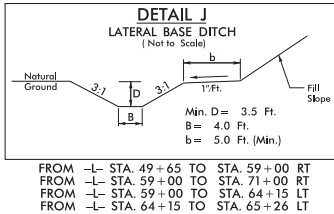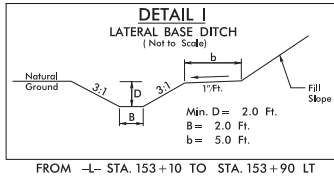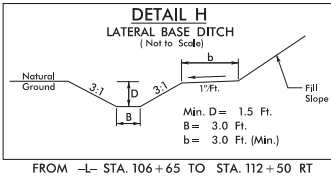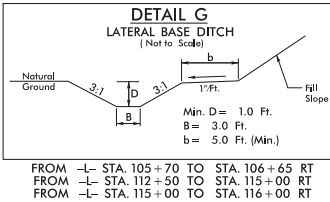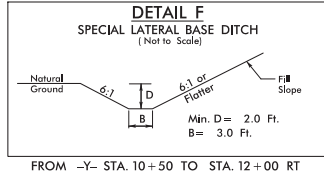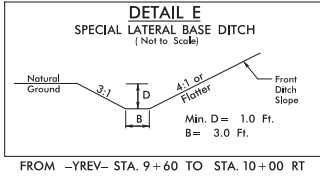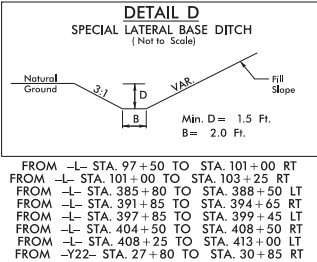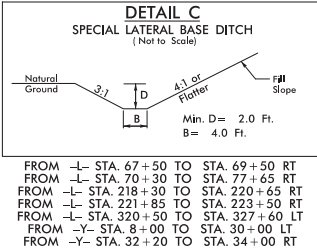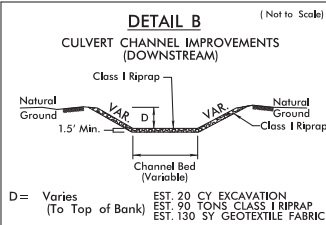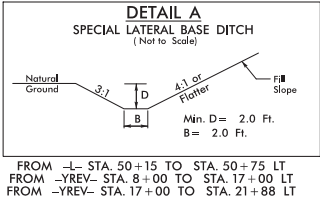

DRAINAGE DETAILS

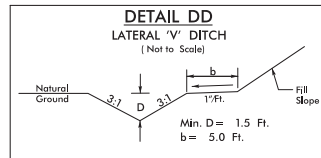


FROM -L- STA. 148+70 TO STA. 152+50 LT
FROM -L- STA. 242+50 TO STA. 246+00 RT
FROM -YREV- STA. 23+50 TO STA. 28+00 LT

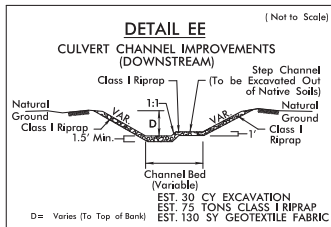


EST. 30 CY EXCAVATION
EST. 75 TONS CLASS I RIPRAP
EST. 130 SY GEOTEXTILE FABRIC


D = Varies (To Top of Bank)

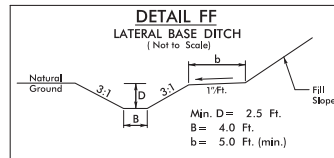


FROM -L- STA. 258+50 TO STA. 266+00 RT
FROM -L- STA. 292+00 TO STA. 308+70 RT

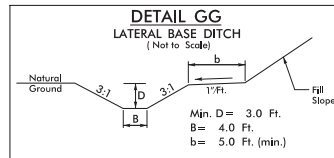

FROM -L- STA. 266+00 TO STA. 285+00 RT
FROM -L- STA. 288+50 TO STA. 292+00 RT

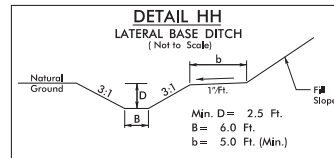


FROM -L- STA. 309+35 TO STA. 312+75 RT

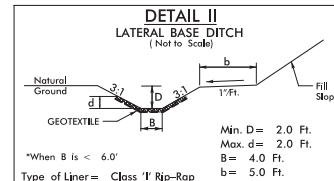


FROM -L- STA. 316+25 TO STA. 318+00 LT
FROM -L- 368+23 STA. TO STA. 369+40 RT

Type of Liner = Class 'I' Rip-Rap

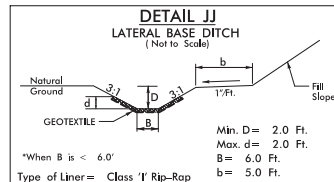


FROM -L- STA. 313+50 TO STA. 317+00 RT

Type of Liner = Class 'I' Rip-Rap

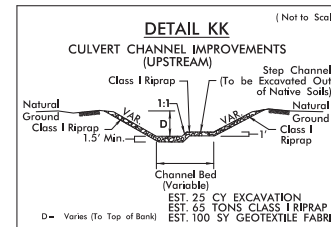


EST. 25 CY EXCAVATION
EST. 65 TONS CLASS I RIPRAP
EST. 100 SY GEOTEXTILE FABRIC


D = Varies (To Top of Bank)

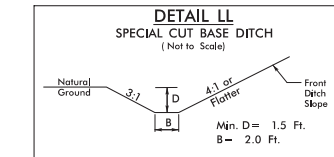

FROM -L- STA. 229+00 TO STA. 232+20 LT

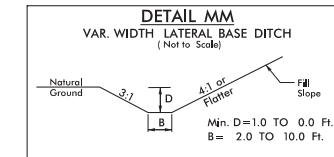


FROM -L- STA. 153+90 TO STA. 154+00 RT
FROM -L- STA. 228+00 TO STA. 229+00 LT

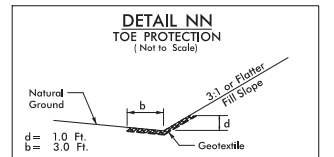


FROM -L- STA. 216+50 TO STA. 217+70 RT
FROM -L- STA. 382+70 TO STA. 383+00 LT


Type of Liner = Class 'I' Rip-Rap

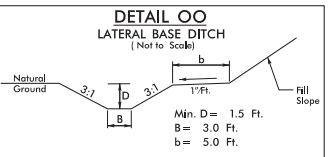


FROM -L- STA. 305+00 TO STA. 316+25 LT

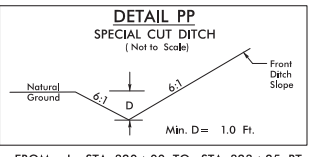

FROM -L- STA. 320+00 TO STA. 323+25 RT
FROM -L- STA. 324+00 TO STA. 326+60 RT

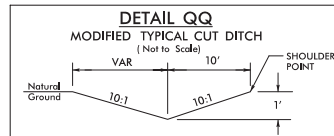


FROM -L- STA. 327+25 TO STA. 328+35 RT

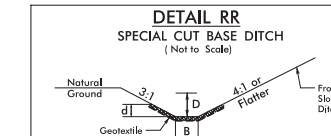


FROM -L- STA. 318+85 TO STA. 320+00 LT


Type of Liner = Class 'I' Rip-Rap

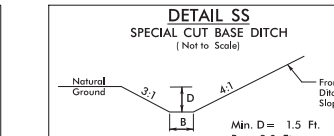


FROM -L- STA. 348+75 STA. TO STA. 353+50 RT

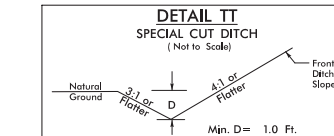


FROM -L- STA. 353+50 TO STA. 356+00 RT
FROM -L- STA. 375+50 TO STA. 381+00 RT
FROM -L- STA. 382+50 TO STA. 385+00 RT

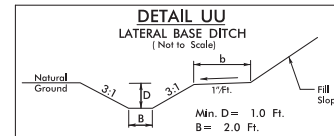


FROM -L- STA. 366+00 TO STA. 366+50 LT
FROM -L- STA. 374+00 TO STA. 375+50 RT

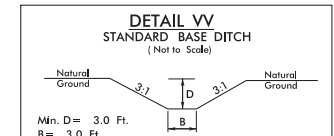

-L- STA. 353+48 RT

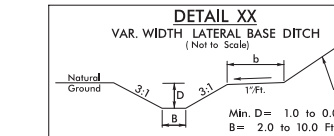


FROM -L- STA. 366+50 TO STA. 366+90 LT
FROM -L- STA. 373+25 TO STA. 374+00 RT

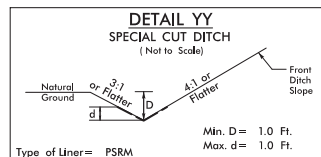


FROM -L- STA. 364+00 TO STA. 364+75 RT

Type of Liner = PSRM

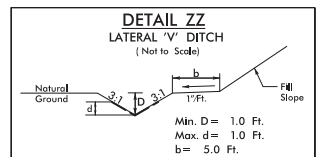


FROM -L- STA. 364+75 TO STA. 366+21 RT

Type of Liner = PSRM

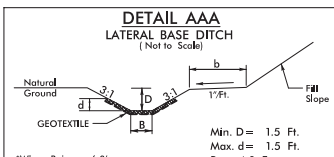


FROM -L- 366+60 STA. TO STA. 368+23 RT

Type of Liner = Class 'I' Rip-Rap

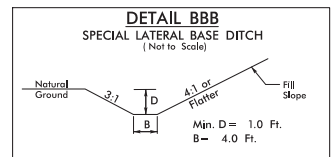


FROM -YREV- STA. 26+00 TO STA. 28+50 RT
FROM -YREV- STA. 28+50 TO STA. 29+00 RT

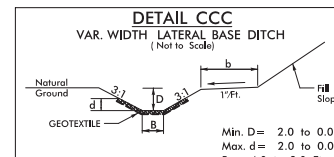


FROM -L- STA. 373+60 TO STA. 374+00 LT

Type of Liner = Class 'I' Rip-Rap

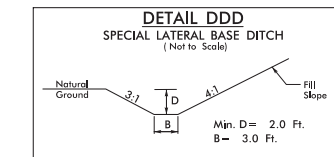


FROM -L- STA. 381+55 TO STA. 382+75 LT
FROM -L- STA. 409+00 TO STA. 413+00 RT
FROM -L- STA. 413+00 TO STA. 417+70 LT
FROM -Y22- STA. 38+05 TO STA. 42+00 RT


Type of Liner = Class 'I' Rip-Rap

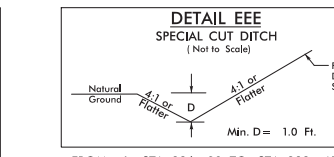

FROM -L- STA. 386+00 TO STA. 388+45 RT
FROM -L- STA. 396+50 TO STA. 398+00 RT
FROM -L- STA. 400+00 TO STA. 403+50 RT

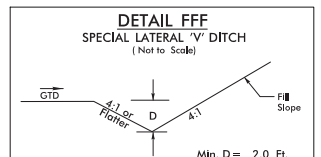


FROM -YREV- STA. 22+83 TO STA. 24+93 RT

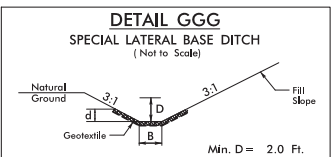


FROM -Y10- STA. 10+84 TO STA. 12+00 RT

Type of Liner = Class 'I' Rip-Rap

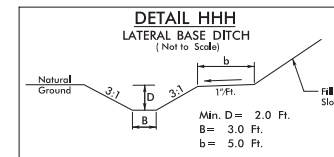


FROM -L- STA. 392+15 TO STA. 397+85 LT

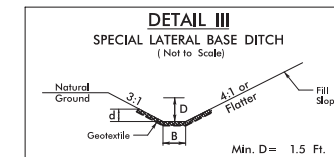


FROM -L- STA. 48+75 TO STA. 50+15 LT

Type of Liner = Class 'I' Rip-Rap

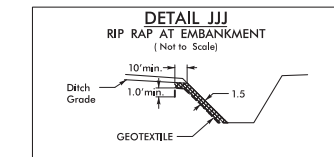


FROM -L- STA. 315+20 RT
FROM -L- STA. 316+12 RT
FROM -Y22- STA. 23+00 RT
FROM -Y22- STA. 23+15 RT

Type of Liner = CL I Rip-Rap

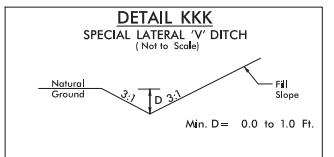

FROM -L- STA. 80+00 TO STA. 82+00 RT





























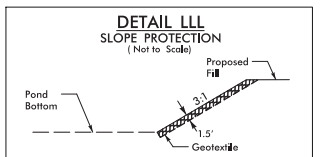


FROM -L- STA. 213+00 TO STA. 214+00 LT

Type of Liner = Class 'I' Rip-Rap

PROJECT REFERENCE NO.		SHEET NO.	
R-5021		2D-3	
RW SHEET NO.			
ROADWAY DESIGN ENGINEER		HYDRAULICS ENGINEER	


DRAINAGE DETAILS

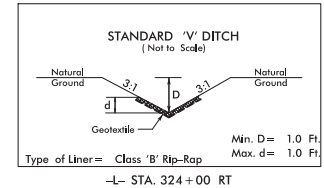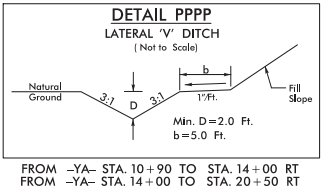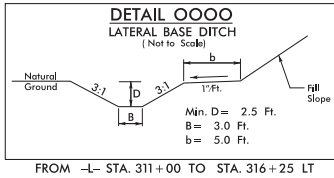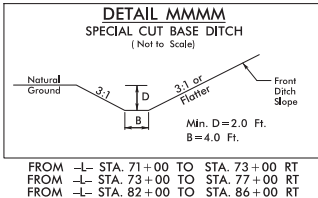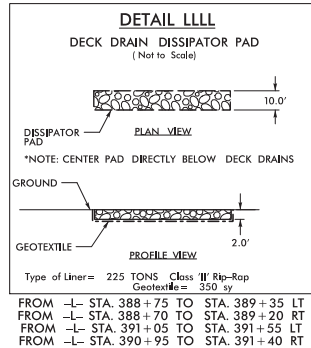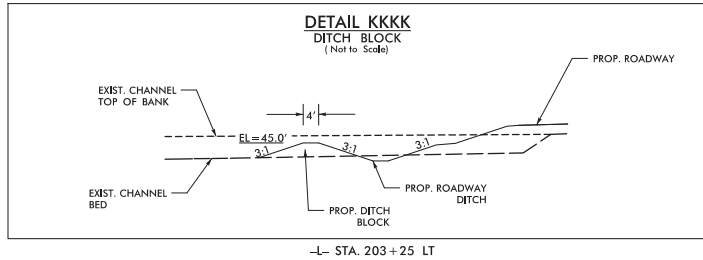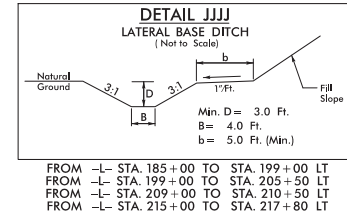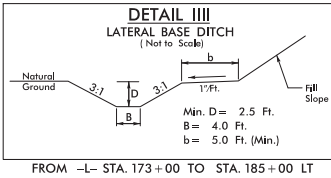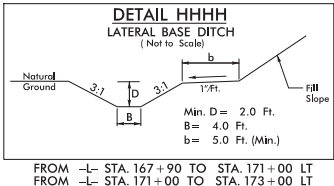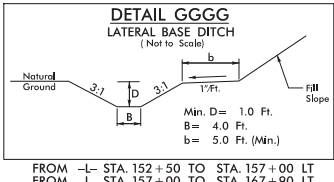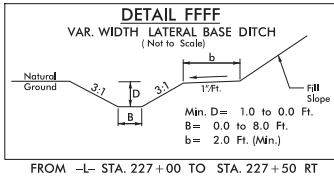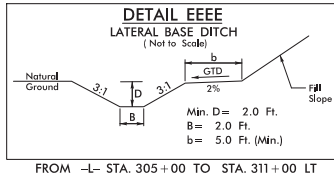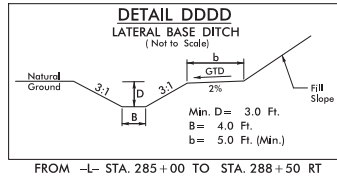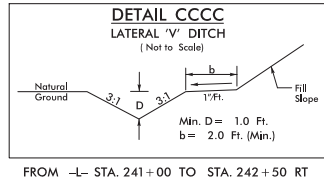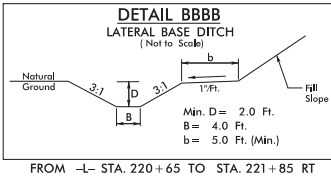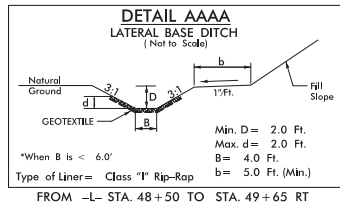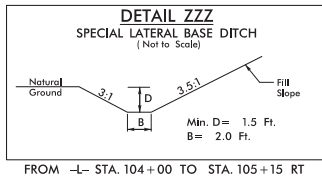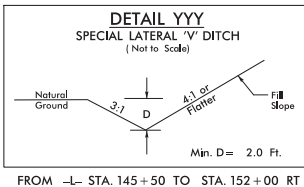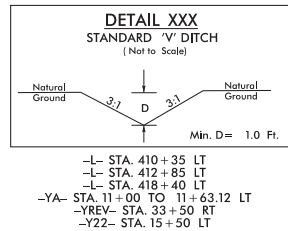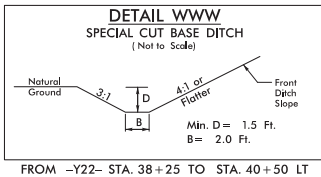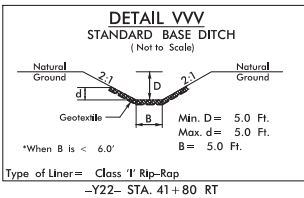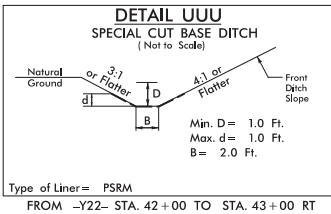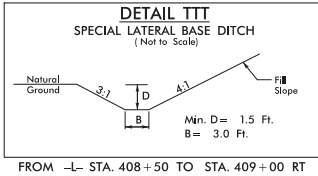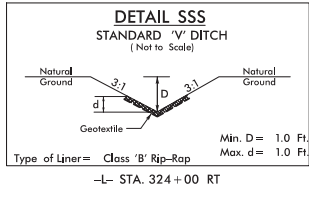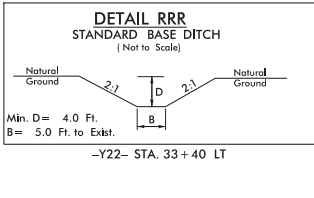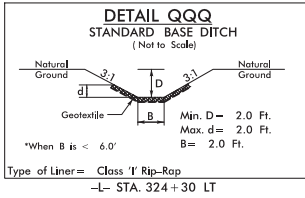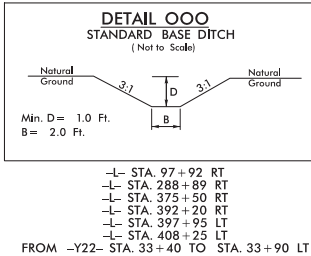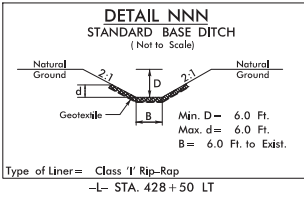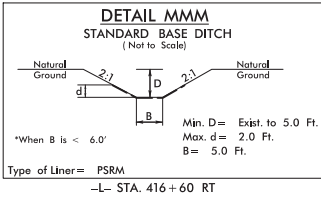


5/14/99

27 JAN 2017 15:57
N:\Roadway\N5021\RDY_DRAINAGE_DETAIL_2D4.dgn
HNTB

HNTB HNTB NORTH CAROLINA, P.C. 343 E. Six Forks Road, Suite 200 Raleigh, North Carolina 27609 NC License No: C-1554	PROJECT REFERENCE NO.		SHEET NO.	
	R-5021		2D-4	
	RW SHEET NO.			
			HYDRAULICS ENGINEER	
DOCUMENT NOT CONSIDERED FINAL UNLESS ALL SIGNATURES COMPLETED				

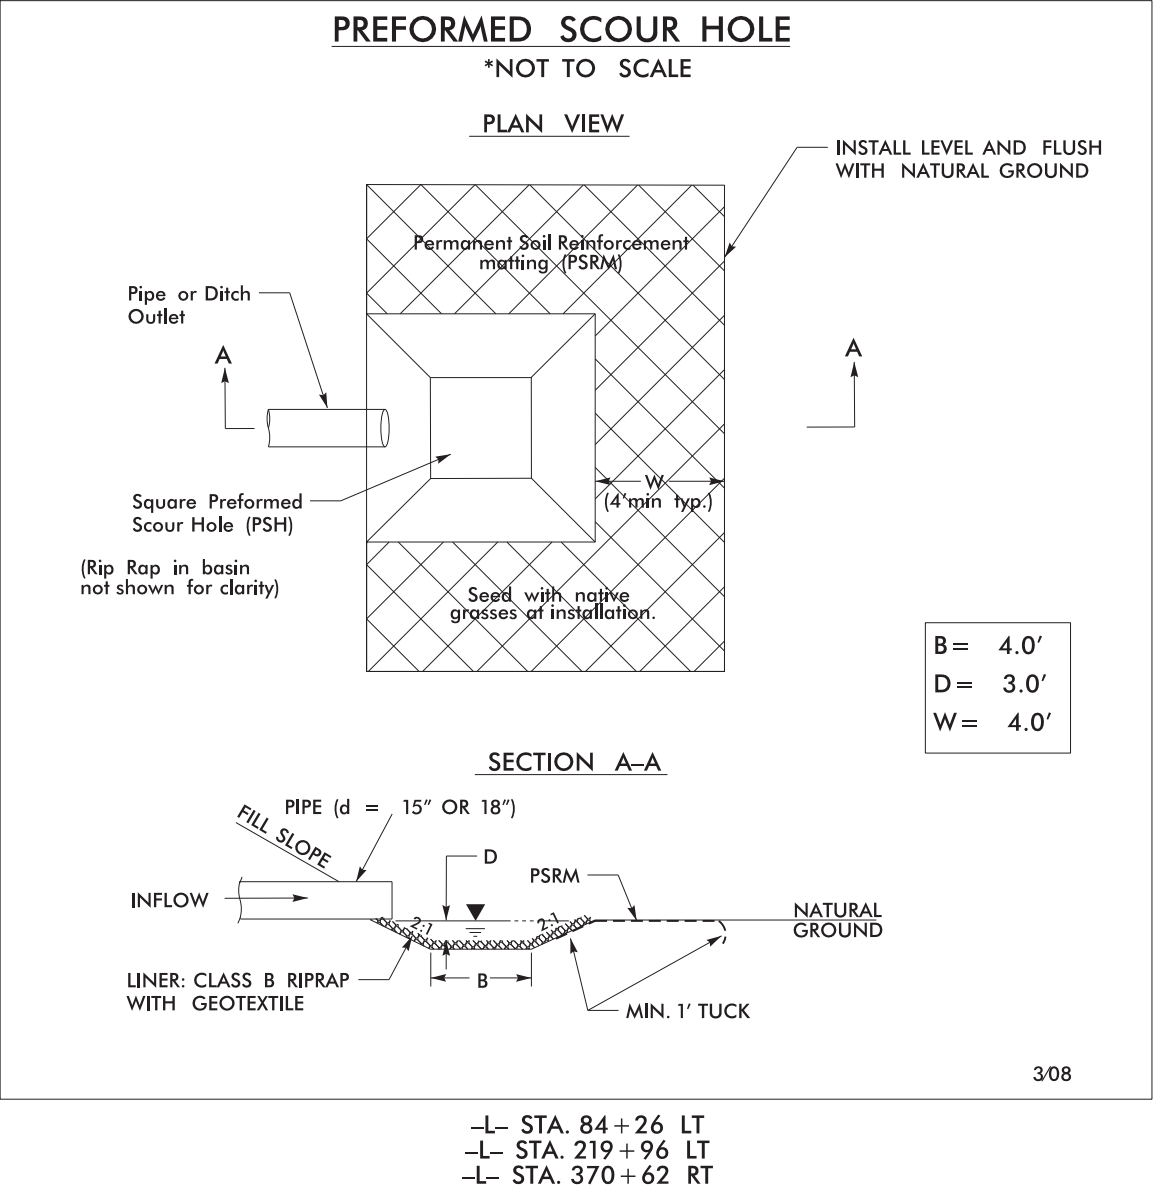

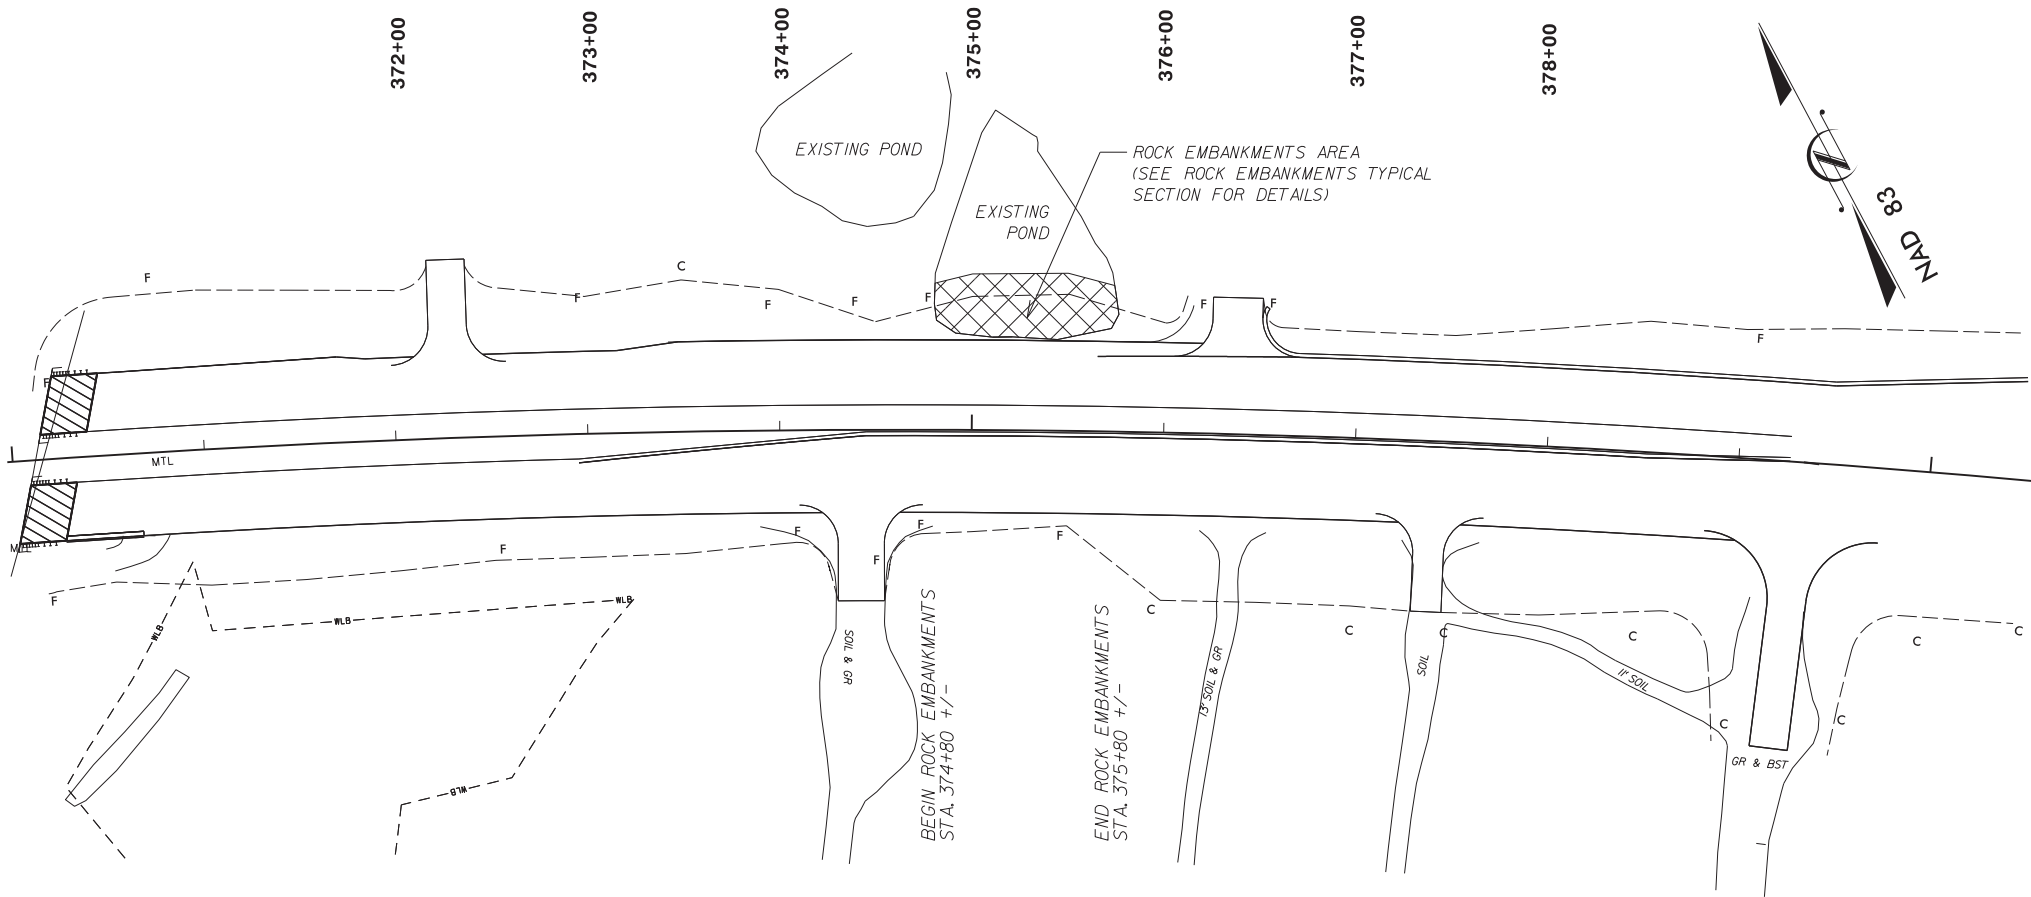

ROCK EMBANKMENTS LOCATION PLAN

NOT TO SCALE

ROCK EMBANKMENTS

FOR ROCK EMBANKMENTS, SEE ROCK EMBANKMENTS SPECIAL PROVISION.

USE ROCK EMBANKMENTS AT FOLLOWING LOCATIONS:

-LINE-	APPROX. BEGINNING STATION	APPROX. ENDING STATION	LOCATION LT/RT
-L-	374+80 +/- -L-	375+80 +/- -L-	LEFT

CONSTRUCT ROCK EMBANKMENTS TO THE ELEVATION SHOWN IN THE ROCK EMBANKMENTS TYPICAL SECTION, ABOVE THE NORMAL WATER SURFACE AND ACCORDING TO THE ROCK EMBANKMENTS SPECIAL PROVISION.

FILL VOIDS IN THE TOP OF ROCK EMBANKMENTS WITH CLASS B AND CLASS A RIP RAP.

PLACE #57 STONE (SELECT MATERIAL, CLASS VII) UP TO 1 FT. ABOVE ROCK EMBANKMENTS AS SHOWN IN THE PLAN.

CONSTRUCT ROCK PLATING ABOVE ROCK EMBANKMENTS FROM ELEVATION SHOWN IN THE ROCK EMBANKMENTS TYPICAL SECTION, ABOVE THE NORMAL WATER SURFACE TO THE SHOULDER HINGE POINT AND ACCORDING TO THE SECTION 275 OF THE STANDARD SPECIFICATIONS.

INSTALL GEOTEXTILE ON TOP OF NO. 57 STONE IN ACCORDANCE WITH THE ARTICLE 270-3 OF THE STANDARD SPECIFICATIONS.

ESTIMATED MATERIAL QUANTITIES FOR ROCK EMBANKMENTS


ROCK EMBANKMENTS (SELECT MATERIAL, CLASS VII) = 275 TONS

RIP RAP CLASS A = 40 TONS

RIP RAP CLASS B = 40 TONS

#57 STONE (SELECT MATERIAL, CLASS VI) = 80 TONS

GEOTEXTILE FOR ROCK EMBANKMENTS = 125 SY

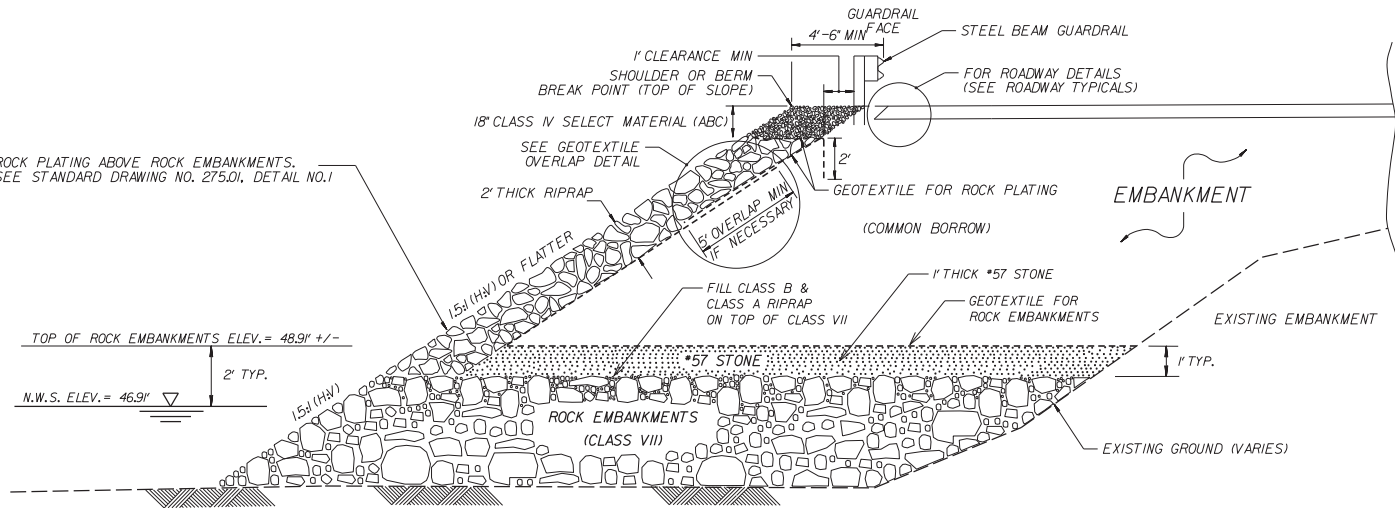

ROCK EMBANKMENTS TYPICAL SECTION

NOT TO SCALE



NORTH CAROLINA
DEPARTMENT OF TRANSPORTATION
DIVISION OF HIGHWAYS

GEOTECHNICAL
ENGINEERING UNIT

ROCK EMBANKMENTS DETAILS

REVISIONS

NO.	BY	DATE	NO.	BY	DATE
1	-	-	3	-	-
2	-	-	4	-	-

PREPARED BY: JOSHUA M. NORRIS, PE	DATE: 02-15-18
REVIEWED BY: BEN D. LACKEY JR, PE	DATE: 02-15-18

-L-

<i>PI Sta 51+15.44</i>	<i>PI Sta 56+51.94</i>
$\Delta = 2^{\circ} 45' 55.3" (LT)$	$\Delta = 2^{\circ} 46' 23.3" (RT)$
$D = 0^{\circ} 30' 58.2"$	$D = 0^{\circ} 30' 58.2"$
$L = 535.74'$	$L = 537.25'$
$T = 267.92'$	$T = 268.67'$
$R = 11,000.00'$	$R = 11,000.00'$
$SE = NC$	$SE = NC$

55

NAD 83/NSRS 2007



1. ALL DRIVEWAY RADII ARE 20' UNLESS NOTED ON PLANS.
2. PAVED TURNOUTS FOR SHOULDER SECTION SHOULD EXTEND 50' UNLESS NOTED ON PLANS.

FOR -L- PROFILE, SEE SHEET 41
FOR DRAINAGE DETAILS, SEE SHEETS 2D-1 THRU 2D-3

REVISIONS

02-13-2017 - ADDED ACCESS BREAKS ON PARCEL I, DMW
04-18-2018 - MOVED ACCESS BREAK ON PARCEL I OUT OF THE WETLAND AREA, DMW

07-JUN-2018 23:00
\\Roadway\Proj\R-5021-RDY_PSH4.dgn
JUN18

5/14/2018

REVISIONS

02-13-2017 - REVISED ACCESS BREAKS ON PARCEL 1, DMW
08-02-2017 - ADDED TCE TO PARCEL 2, SUBDIVIDED PARCEL 3, REVISED ROW, PUE, ACCESS BREAKS & ADDED TCE ON PARCELS 3B, 3C, 3E AND 3D, DMW
02-09-2018 - REVISED TCE & PUE ON PARCEL 3B, REVISED TCE, PUE & DUE ON PARCEL 3C, DMW
04-18-2018 - REVISED TCE & DUE ON PARCEL 3B, REVISED TCE, PUE & DUE ON PARCEL 3C, DMW

07-JUN-2018 23:00
Roadway (P=0) R-5021.RD1_PSH5.dgn

MATCH LINE -L- STA 59+00

SEE SHEET 4


MATCH LINE -YA- STA 14+00

SEE SHEET 34

-L-
PI Sta 56+51.94
 $\Delta = 2' 46' 23.3''$ (RT)
D = 0' 30' 58.2"
L = 537.25'
T = 268.67'
R = 11,000.00'
SE = NC

-YA-
PI Sta 16+51.04
 $\Delta = 7' 08' 53.7''$ (LT)
D = 10' 25' 02.7"
L = 682.97'
T = 393.39'
R = 550.00'
SE = 6%
V = 40mph


INTERSECTION OF NC 211 (-L-) AND MIDWAY ROAD (-YA-)

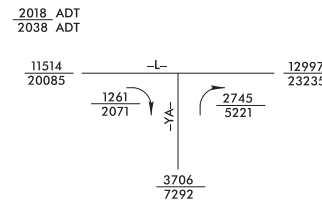


HNTB

HNTB NORTH CAROLINA, P.C.
343 E. SIX FORKS ROAD, SUITE 200
RALEIGH, NORTH CAROLINA 27609
NC LICENSE NO: C-1554

PROJECT REFERENCE NO.		SHEET NO.
R-5021		5
RW SHEET NO.		HYDRAULICS ENGINEER
ROADWAY DESIGN ENGINEER		
DOCUMENT NOT CONSIDERED FINAL UNLESS ALL SIGNATURES COMPLETED		

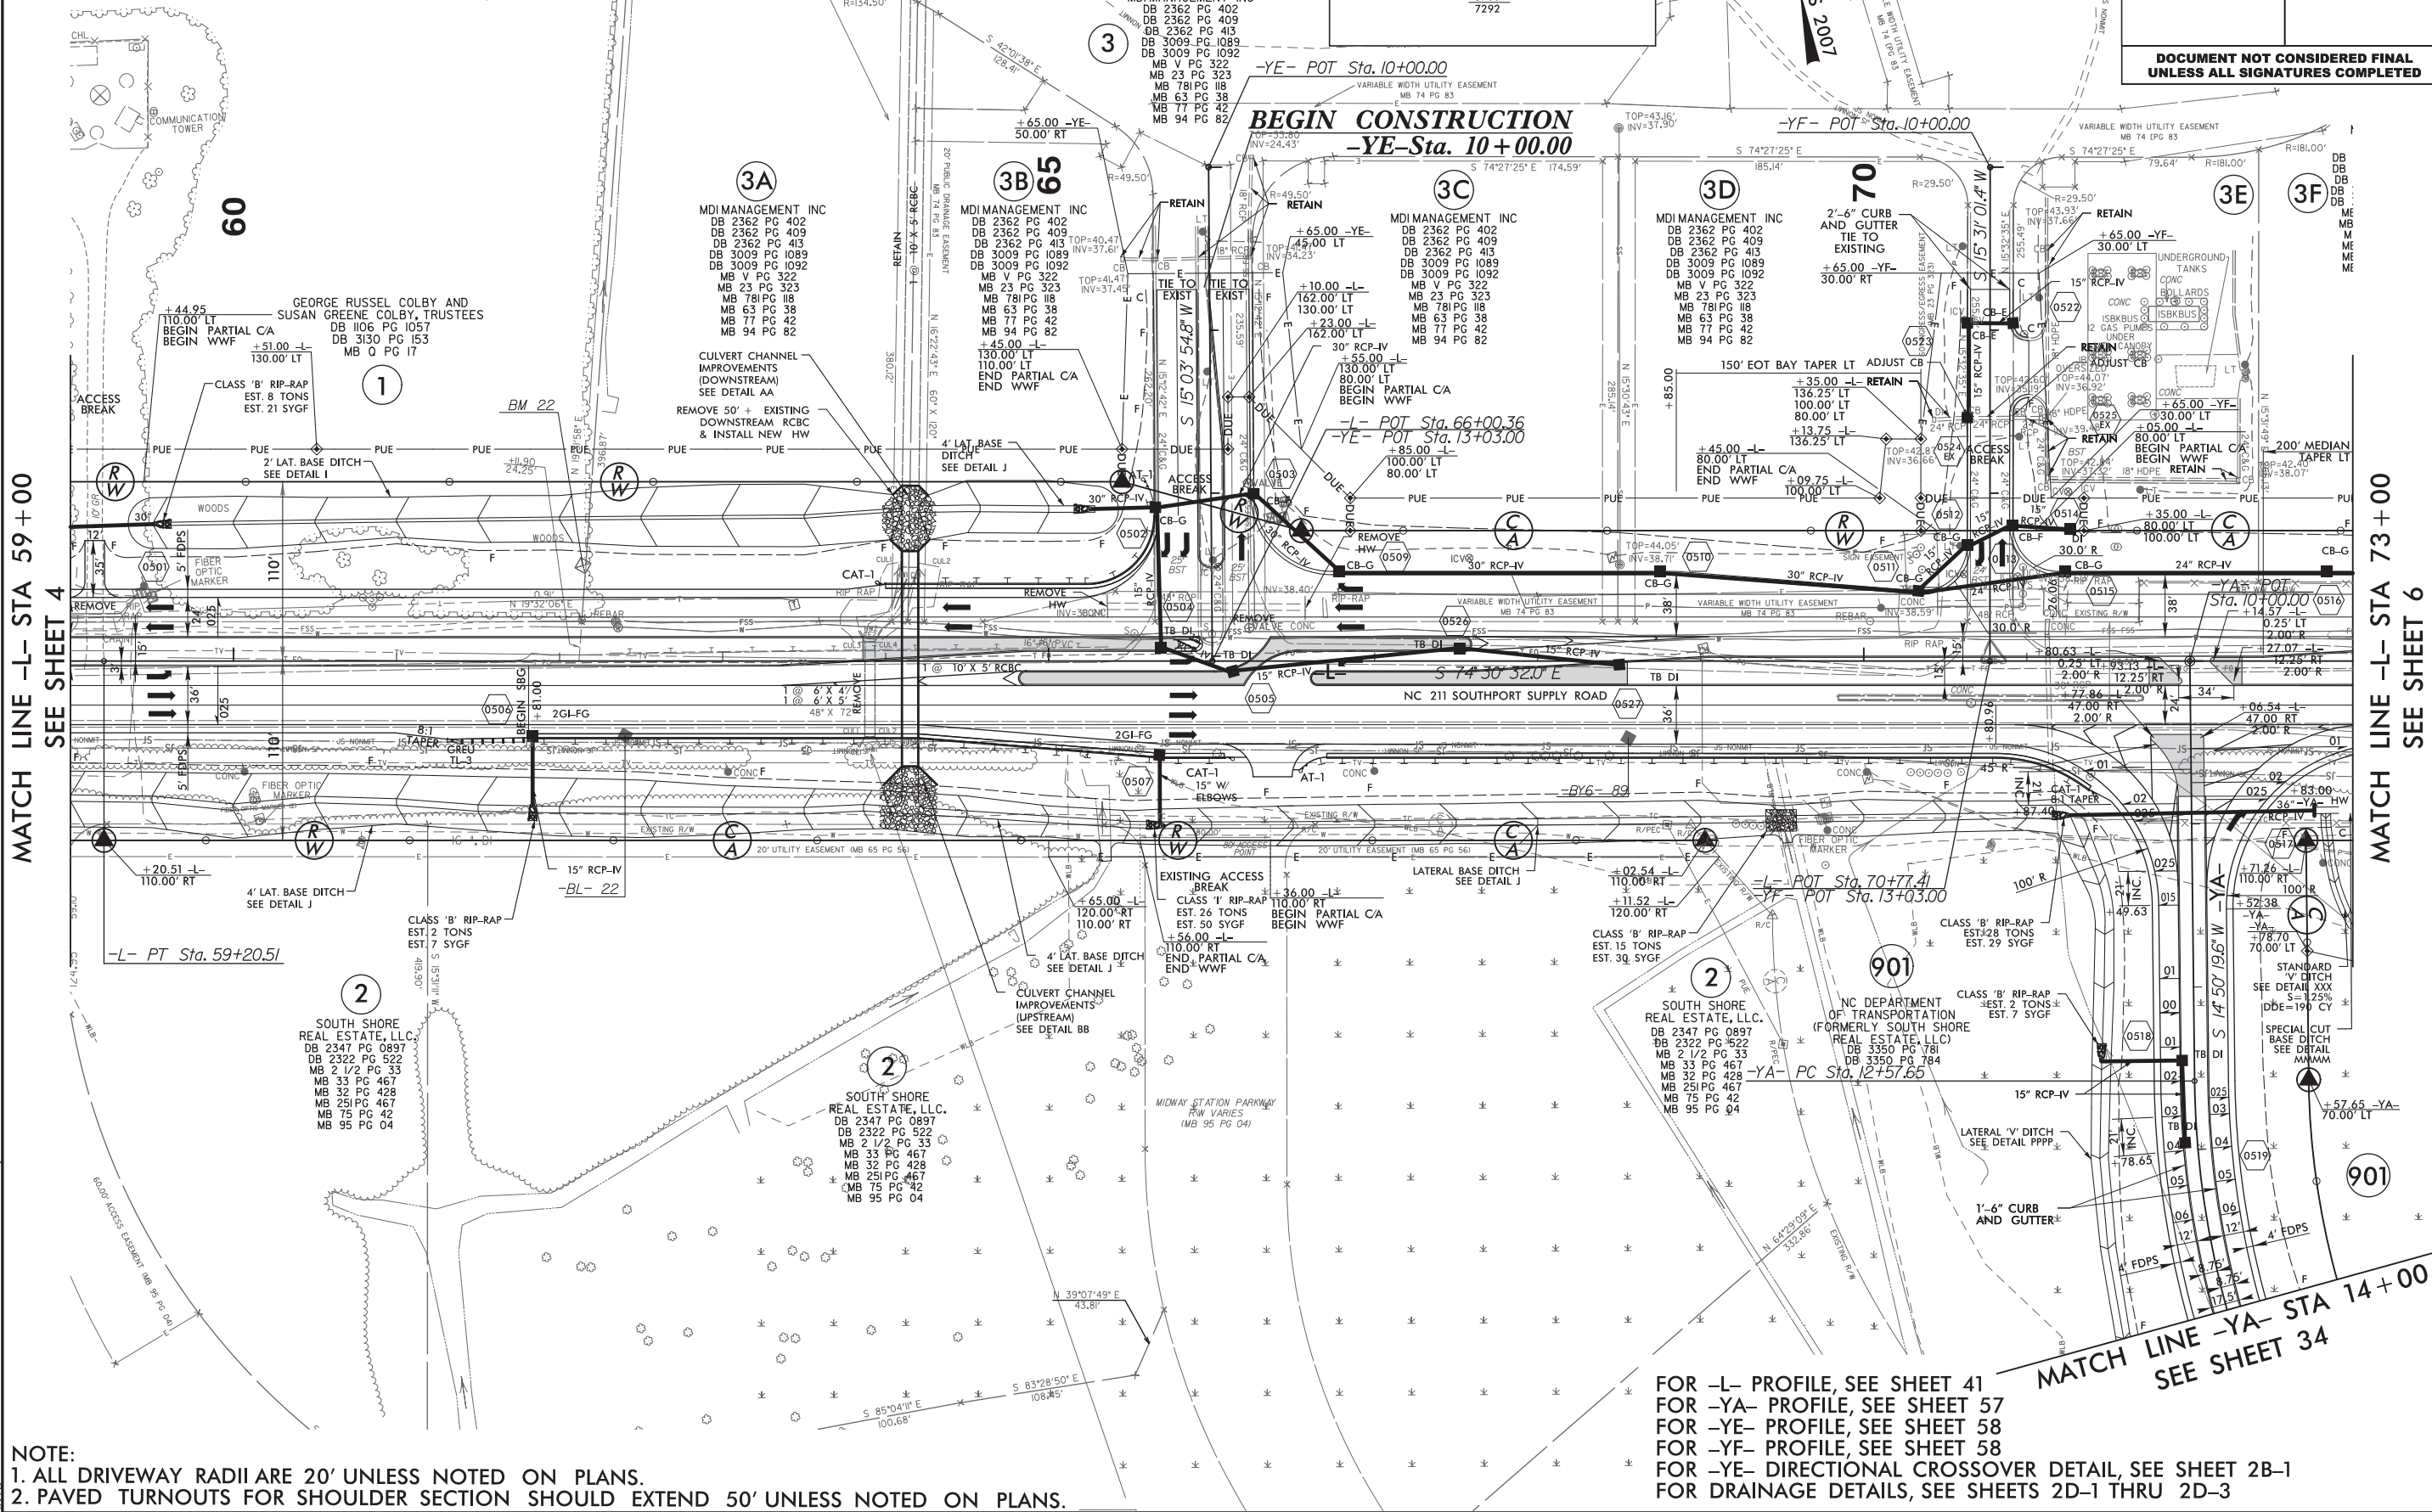

FOR -L- PROFILE, SEE SHEET 41
FOR -YA- PROFILE, SEE SHEET 57
FOR -YE- PROFILE, SEE SHEET 58
FOR -YF- PROFILE, SEE SHEET 58
FOR -YE- DIRECTIONAL CROSSOVER DETAIL, SEE SHEET 2B-1
FOR DRAINAGE DETAILS, SEE SHEETS 2D-1 THRU 2D-3

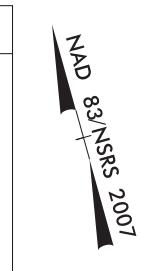



HNTB NORTH CAROLINA, P.C.
343 E. SIX FORKS ROAD, SUITE 200
RALEIGH, NORTH CAROLINA 27609
NC LICENSE NO: C-1554

PROJECT REFERENCE NO.		SHEET NO.
R-5021		7
R/W SHEET NO.		
ROADWAY DESIGN ENGINEER		HYDRAULICS ENGINEER

EQUITY INVESTMENTS
ASSOCIATION, LLC.
DB 1645 PG 937
DB 1510 PG 904
DB 210 PG 281
DB 122 PG 384
MB 2 PG 141

CHARLES B. HAWLEY
DB 1389 PG 1194
MB H PG 281

SHARON A. HICKS
DB 1506 PG 179
DB 320 PG 529
MB H PG 281

CLASS 'B' RIP-RAP
EST. 15 TONS
EST. 30 SYCF
(NO RIP-RAP IS TO BE
PLACED IN STREAM BED)

CLEANOUT & FILL W/
FLOWABLE MATERIAL
REMOVE

ACCESS BREAK
106.00' RT
END PARTIAL C/A
BEGIN WWF

ACCESS BREAK
106.00' RT
END PARTIAL C/A
BEGIN WWF

NAD 83 NRS 2007

QUAINTANCE, INC
DB 3414 PG 268
DB 3303 PG 1046
DB 1506 PG 179
DB 2423 PG 91
DB 521 PG 357
DB 426 PG 426
MB H PG 281
MB 78 PG 73

QUAINTANCE, INC
DB 3414 PG 268
DB 3303 PG 1046
DB 1506 PG 179
DB 2423 PG 91
DB 521 PG 357
DB 426 PG 426
MB H PG 281
MB 78 PG 73

MB H PG 281

NOTE:

1. ALL DRIVEWAY RADII ARE 20' UNLESS NOTED ON PLANS.
2. PAVED TURNOUTS FOR SHOULDER SECTION SHOULD EXTEND 50' UNLESS NOTED ON PLANS.

FOR -L- PROFILE, SEE SHEET 42
FOR DRAINAGE DETAILS, SEE SHEETS 2D-1 THRU 2D-3

MATCH LINE -L- STA 101 +00.00
SEE SHEET 8

MATCH LINE -L- STA 87 +25.00
SEE SHEET 6

REVISIONS

09-07-2016 - ADDED TCE ON PARCEL 17 AROUND HOUSE ABH
02-13-2017 - REVISED RW & PUE ON PARCEL 10, 11 & 12 REVISED DRIVEWAY WIDTH ON PARCEL 14. DWM
03-10-2017 - REVISED RW & PUE ON PARCEL 8 TO 8A. DWM
05-16-2017 - UPDATED SURVEY SPLIT RW NUMBER FOR PARCEL 14 INTO PARCELS 14 & 14A. DWM
07-18-2017 - ADDED ACCESS BREAK TO PARCEL 14 SINCE IT WAS PREVIOUSLY DIVIDED INTO 14 & 14A. DWM
02-09-2018 - PARCEL 10 WAS NEVER CHANGED ACCORDING 02-13-2017 REVISION. RW WAS CHANGED BACK TO ORIGINAL PURCHASED AREA. TSG

08-JUN-2018 00:15
R-5021-RD-PSH7.dgn


5/14/99

01-17-2017 - REVISED DRIVEWAYS AND DRAINAGE ON PARCELS 19A & 21 - DMW
03-26-2018 - PROVIDED A LEFTOVER FOR PARCEL 20, REDUCED THE ROW ON PARCEL 20, SHIFTED THE ACCESS BREAK ON PARCEL 20 & ADDED TCE ON PARCEL 20 - DMW

5/14/2019

07-JUN-2018 23:00
Roadway\Projects\R-5021\RDY_PSH8.dgn
NIB

MATCH LINE -L- STA 101+00.00
SEE SHEET 7

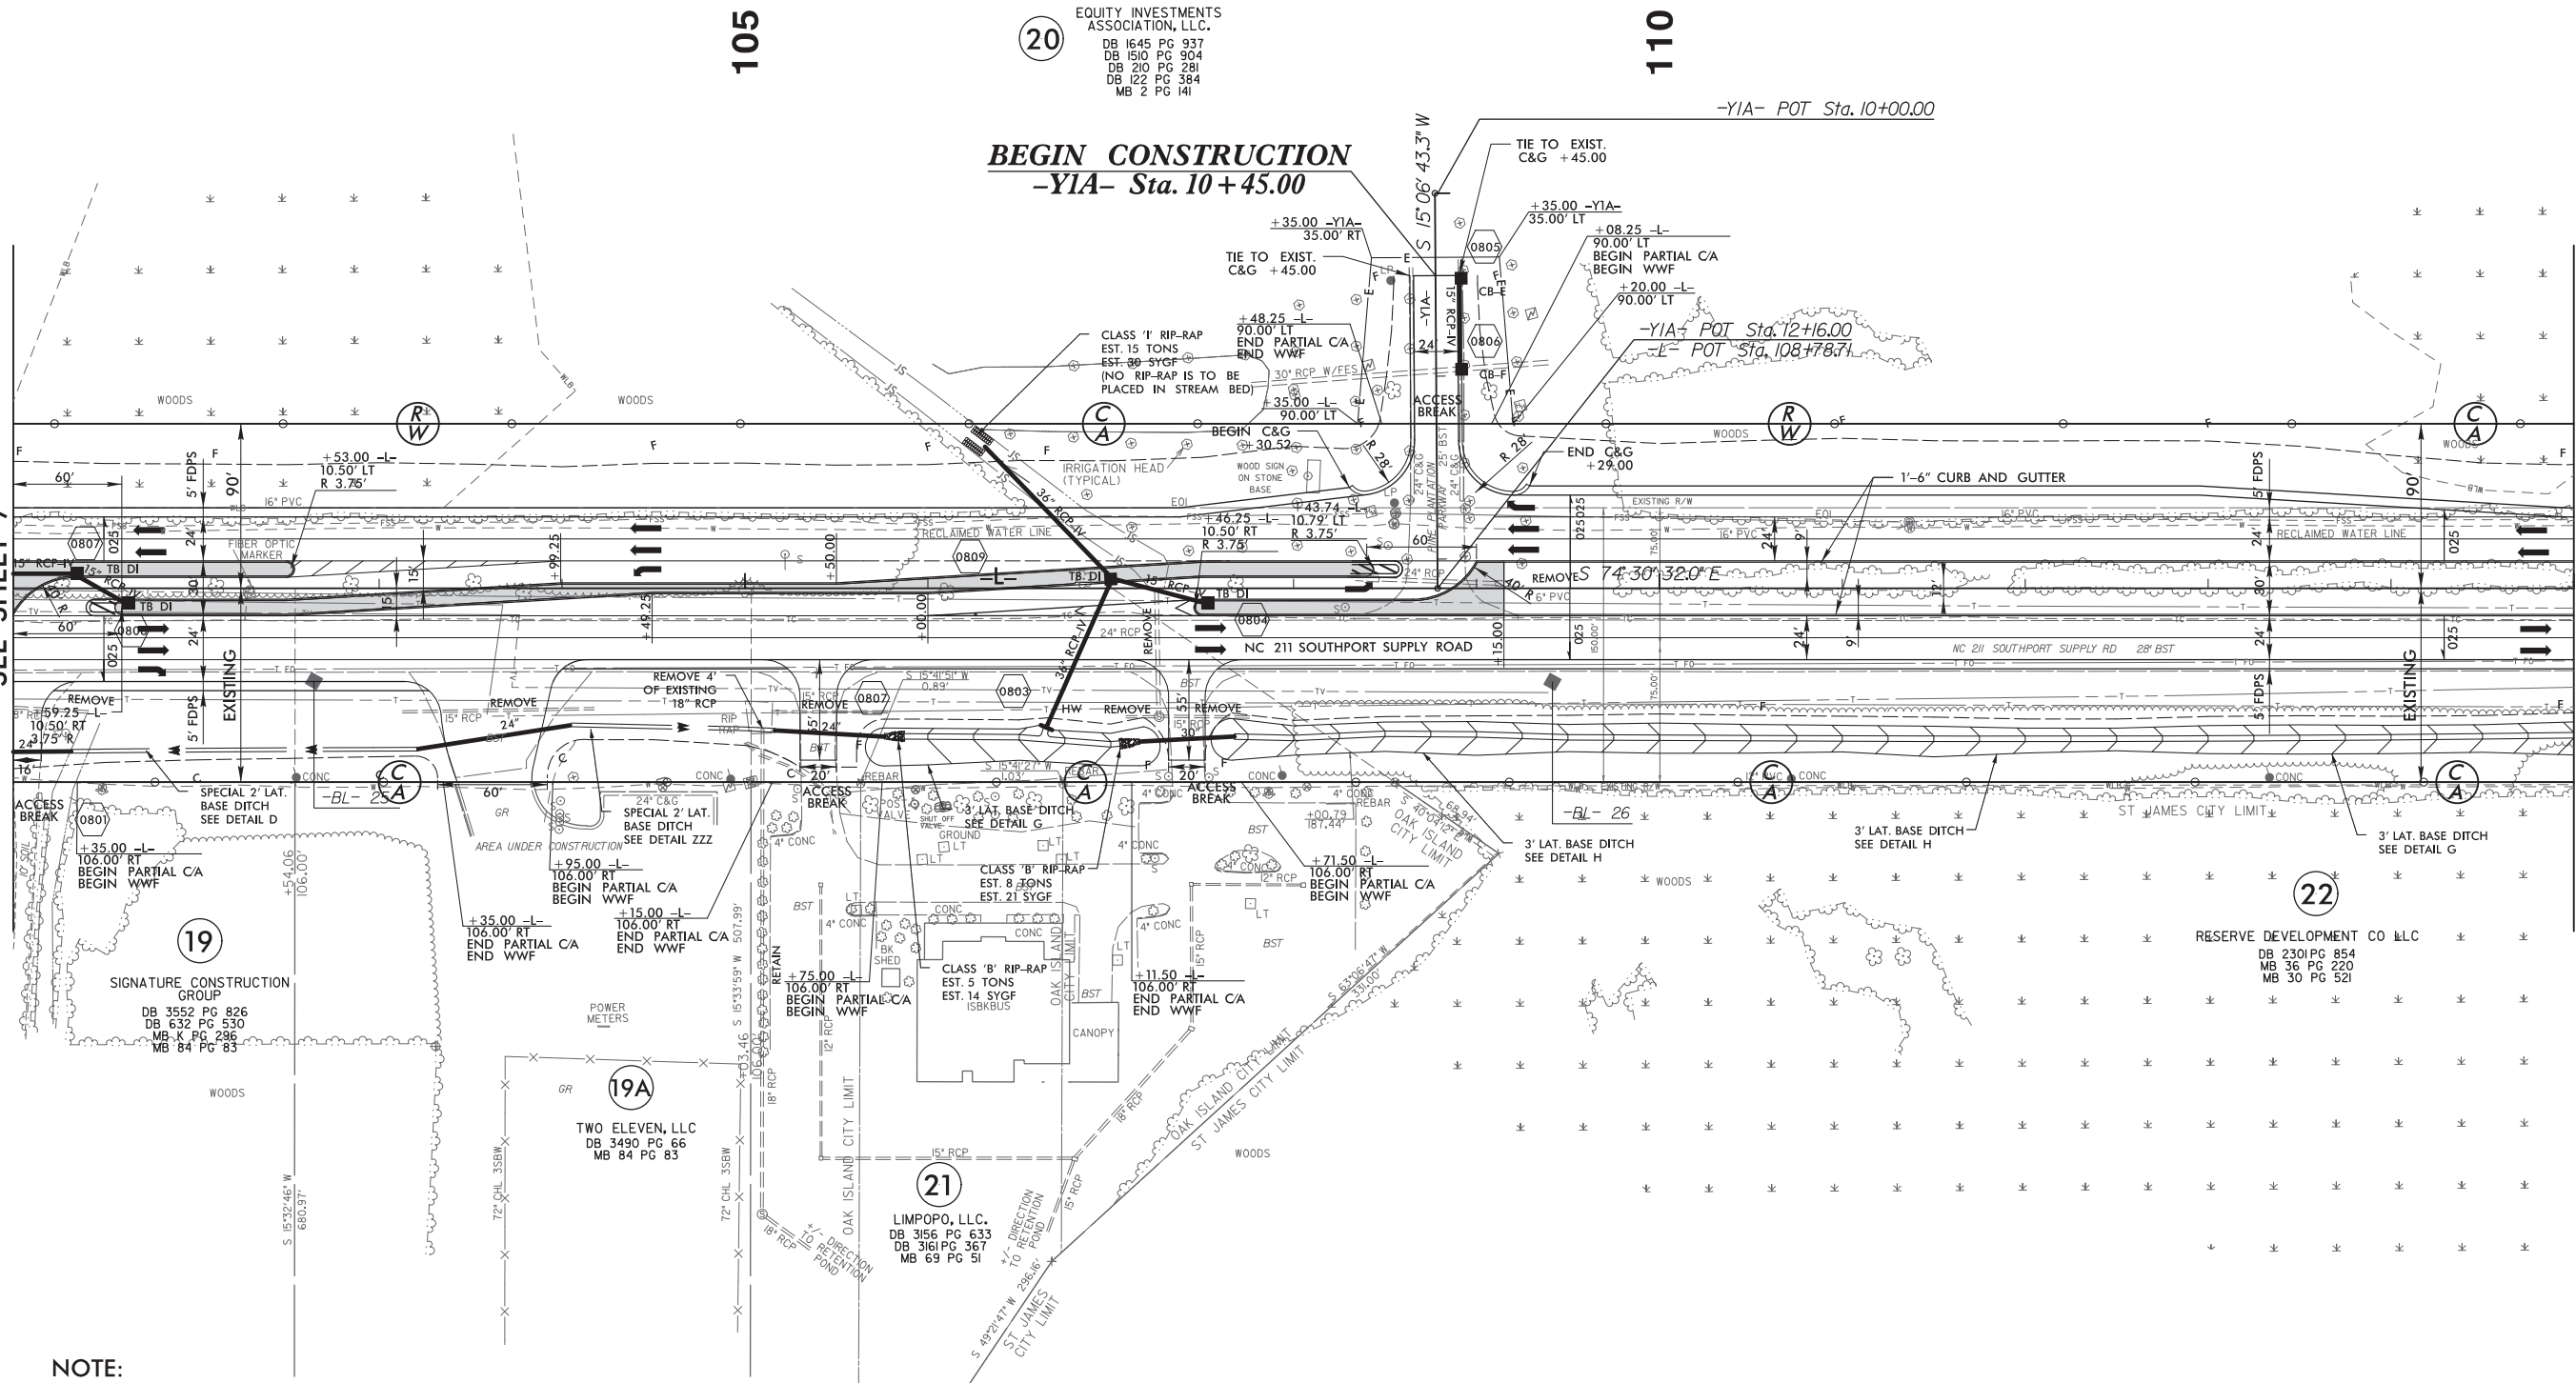

NOTE:

1. ALL DRIVEWAY RADII ARE 20' UNLESS NOTED ON PLANS.
2. PAVED TURNOUTS FOR SHOULDER SECTION SHOULD EXTEND 50' UNLESS NOTED ON PLANS.

FOR -YIA- PROFILE, SEE SHEET 59
FOR -L- PROFILE, SEE SHEET 43
FOR DRAINAGE DETAILS, SEE SHEETS 2D-1 THRU 2D-3

HNTB

HNTB NORTH CAROLINA, P.C.
343 E. SIX FORKS ROAD, SUITE 200
RALEIGH, NORTH CAROLINA 27609
NC LICENSE NO: C-1554

PROJECT REFERENCE NO.		SHEET NO.
R-5021		8
RW SHEET NO.		
ROADWAY DESIGN ENGINEER		HYDRAULICS ENGINEER
DOCUMENT NOT CONSIDERED FINAL UNLESS ALL SIGNATURES COMPLETED		

NAD 83/NSRS 2007

5/14/99

REVISIONS

07-JUN-2018 23:00
\\rogdway\proj\NR-5021_RDY_PSH9.dgn
NHB




HNTB NORTH CAROLINA, P.C.
343 E. Six Forks Road, Suite 200
Raleigh, North Carolina 27609
NC License No: C-1554

NAD 83 NSRS 2007

PROJECT REFERENCE NO.		SHEET NO.
R-5021		9
RW SHEET NO.		
ROADWAY DESIGN ENGINEER		HYDRAULICS ENGINEER
DOCUMENT NOT CONSIDERED FINAL UNLESS ALL SIGNATURES COMPLETED		

MATCH LINE -L- STA 115 + 00.00
SEE SHEET 8

MATCH LINE -L- STA 129 + 00.00
SEE SHEET 10

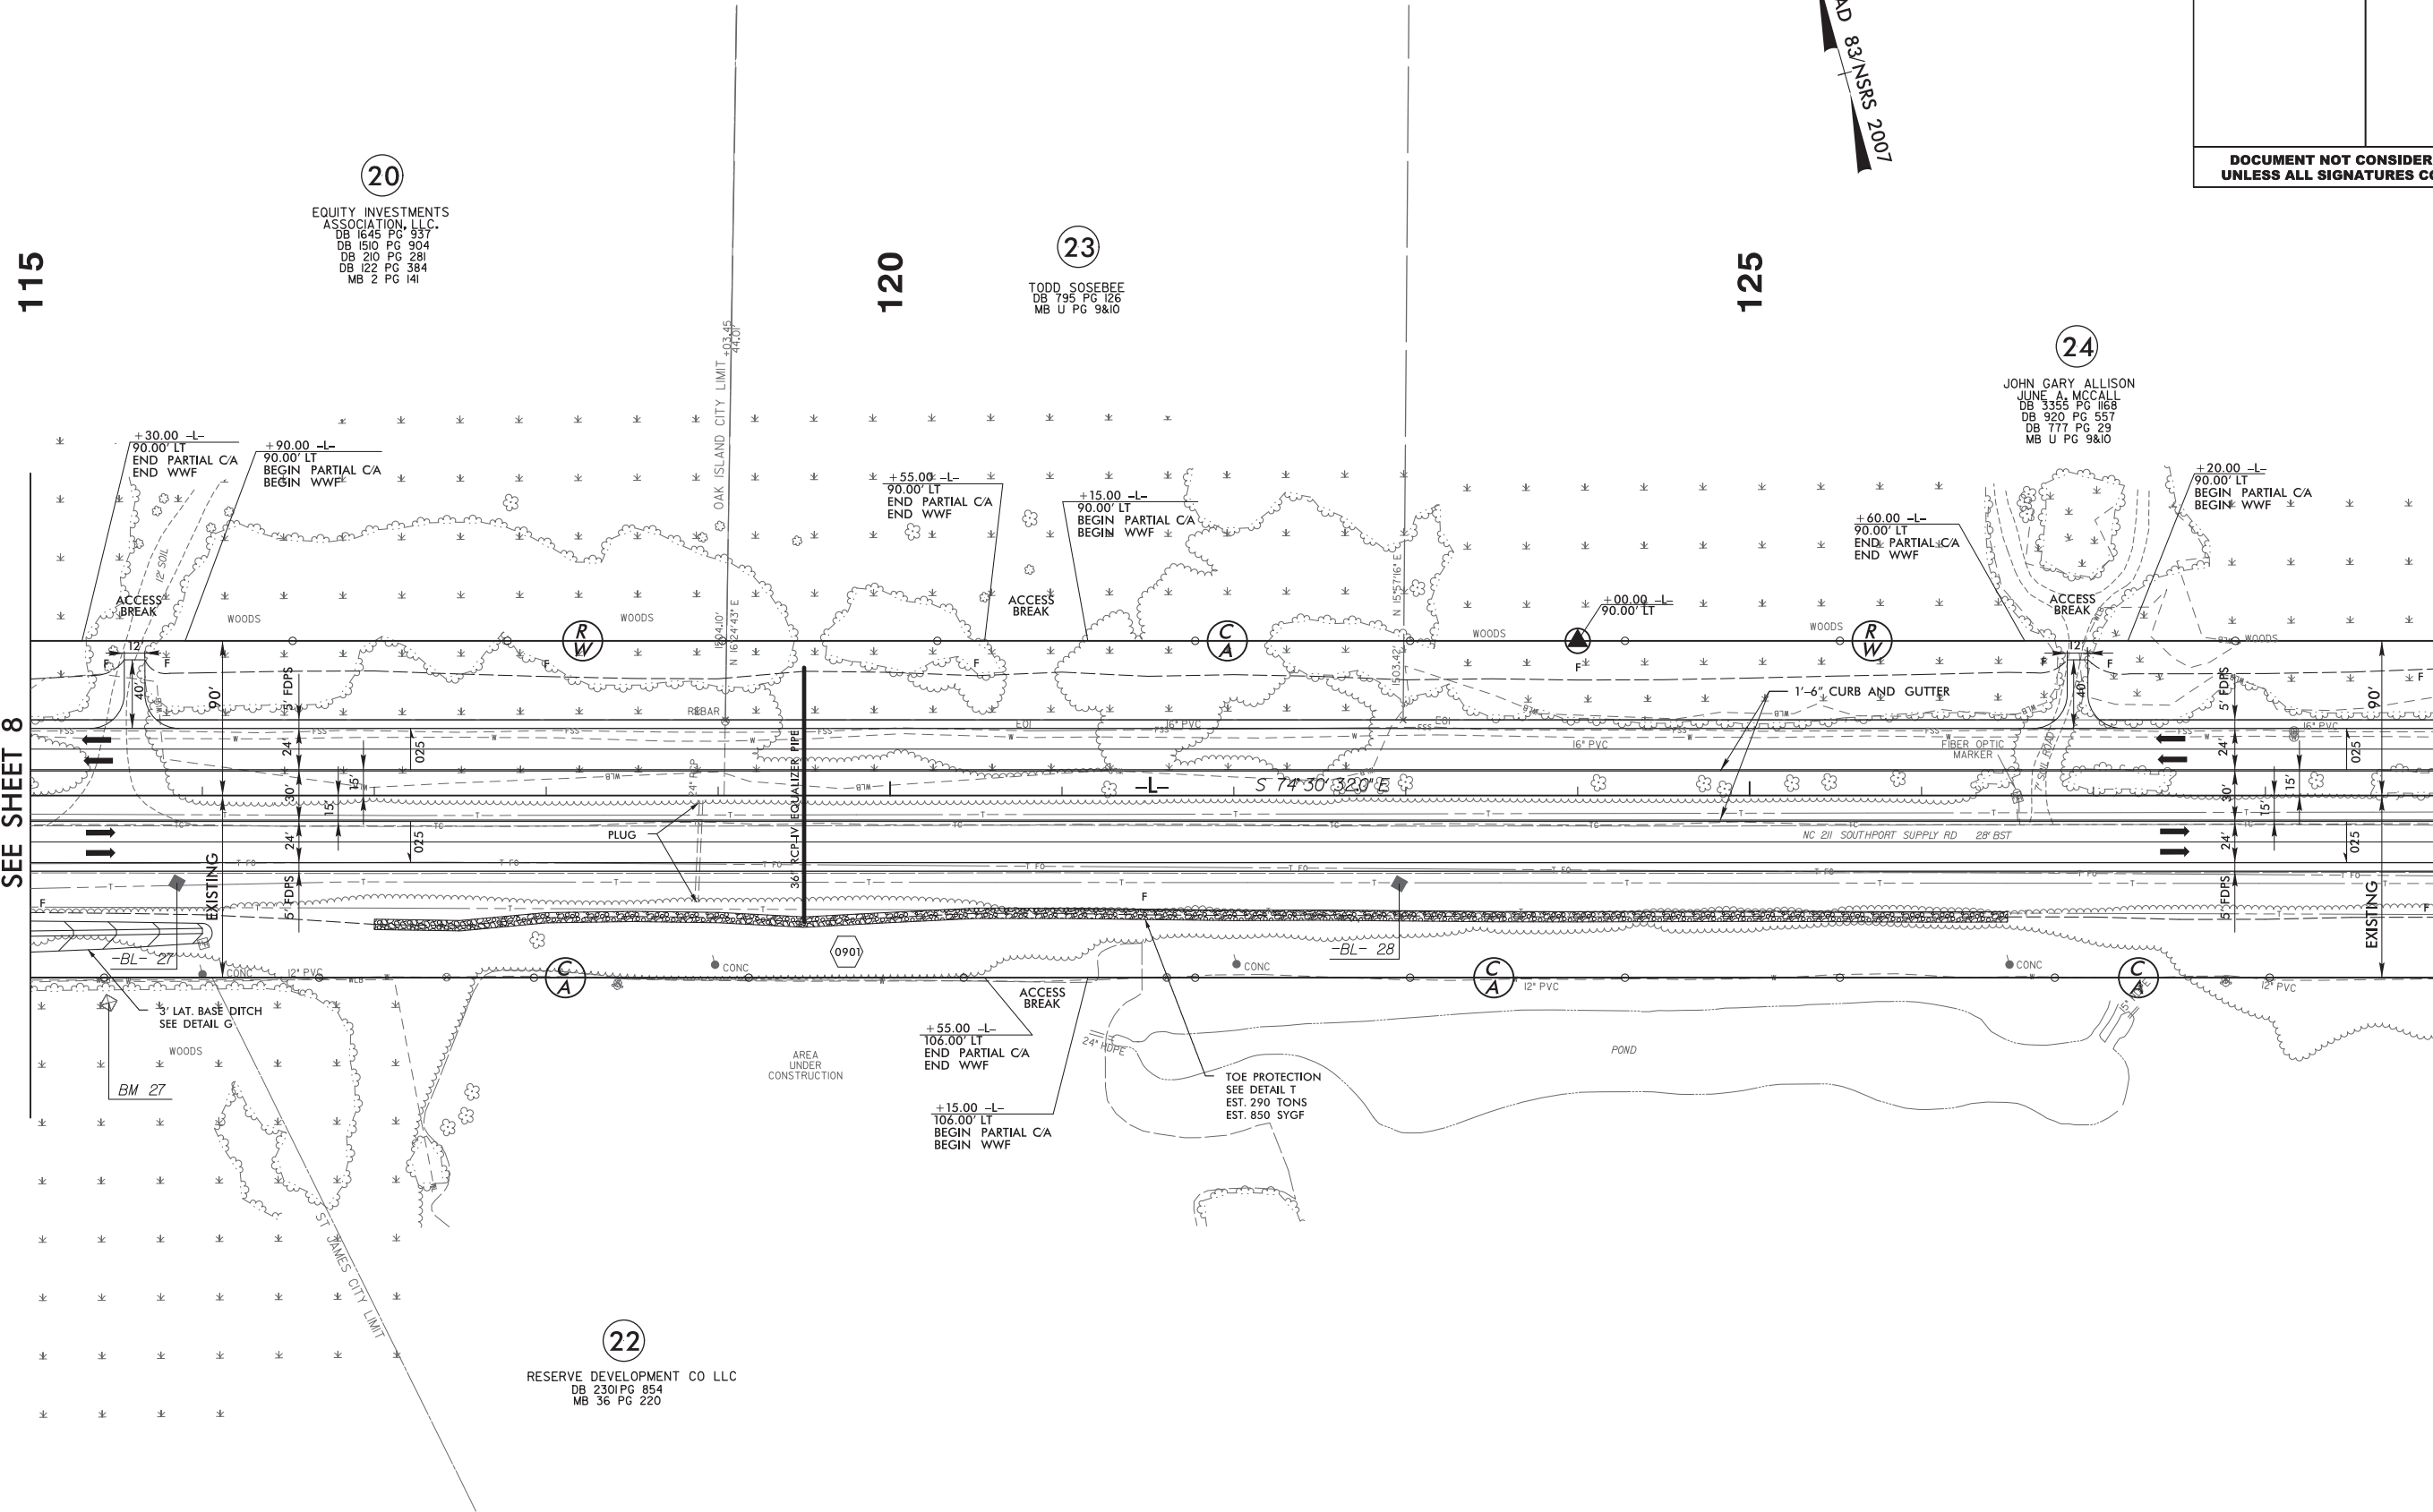

NOTE:

1. ALL DRIVEWAY RADII ARE 20' UNLESS NOTED ON PLANS.
2. PAVED TURNOUTS FOR SHOULDER SECTION SHOULD EXTEND 50' UNLESS NOTED ON PLANS.

FOR -L- PROFILE, SEE SHEET 43
FOR DRAINAGE DETAILS, SEE SHEETS 2D-1 THRU 2D-3

5/14/99

REVISIONS

07-JUN-2018 23:00
V:\Roadway\Projects\2018\2018-05021-RDY_PSH10.dgn
JNLB

HNTB

HNTB NORTH CAROLINA, P.C.
343 E. Six Forks Road, Suite 200
Raleigh, North Carolina 27609
NC License No: C-1554

PROJECT REFERENCE NO.
R-5021

SHEET NO.
10

R/W SHEET NO.

ROADWAY DESIGN ENGINEER

HYDRAULICS ENGINEER

DOCUMENT NOT CONSIDERED FINAL
UNLESS ALL SIGNATURES COMPLETED

NAD 83/NSRS 2007

NOTE:

1. ALL DRIVEWAY RADII ARE 20' UNLESS NOTED ON PLANS.
2. PAVED TURNOUTS FOR SHOULDER SECTION SHOULD EXTEND 50' UNLESS NOTED ON PLANS.

FOR -L- PROFILE, SEE SHEET 44
FOR DRAINAGE DETAILS, SEE SHEETS 2D-1 THRU 2D-3

27

SOUTHEASTERN HOLDING
GROUP, L.L.C.
DB 1304 PG 1180
DB 1311 PG 585
MB U PG 9&10

145

06.19 -Y1C-
35.00' RT

10

150

27

D. H. GRIFFIN, ET UX
DB 2700 PG 167
MB U PG 9&10

29


NE -L- STA 143 + 00.00
SEE SHEET 10

MATCH LINE -L- STA 157 + 00.00
SEE SHEET 12

FOR -L- PROFILE, SEE SHEET 44
FOR -Y1C- PROFILE, SEE SHEET 59
FOR -Y1- PROFILE, SEE SHEET 59
FOR -Y2- PROFILE, SEE SHEET 60
FOR DRAINAGE DETAILS, SEE SHEETS 2D-1 THRU 2D-3

HNTB NORTH CAROLINA, P.C.
343 E. Six Forks Road, Suite 200
Raleigh, North Carolina 27609
NC license No: C-1554

PROJECT REFERENCE NO.	SHEET NO.
R-5021	11
R/W SHEET NO.	
ROADWAY DESIGN ENGINEER	HYDRAULICS ENGINEER
DOCUMENT NOT CONSIDERED FINAL UNLESS ALL SIGNATURES COMPLETED	

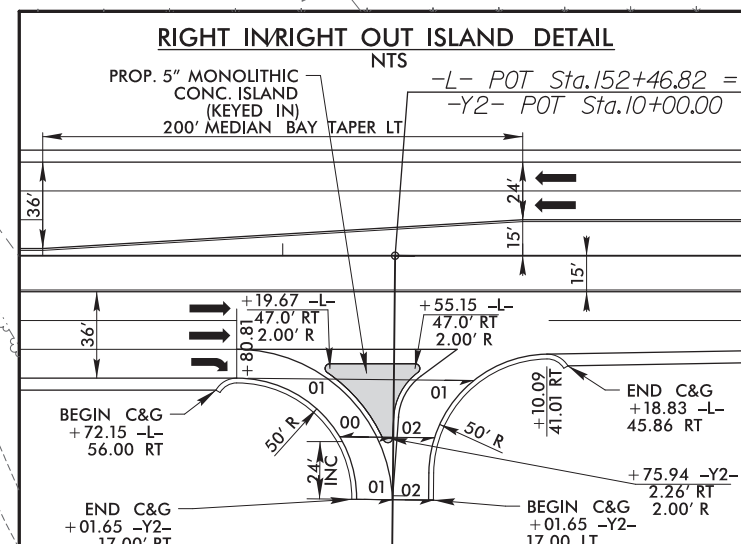

5/14/99

REVISIONS

10-12-2016 - Revised right-of-way on parcel 29, Revised PUE on parcel 29, ABH
12-19-2016 - Revised Access Breaks on parcel 29, DMW

07-JUN-2018 23:00
V:\Roadway\Projects\2018\2018-05021_RDY_PSH12.dgn
JNLB



HNTB NORTH CAROLINA, P.C.
343 E. Six Forks Road, Suite 200
Raleigh, North Carolina 27609
NC License No: C-1554

PROJECT REFERENCE NO.

R-5021

SHEET NO.

12


R/W SHEET NO.

ROADWAY DESIGN
ENGINEER

HYDRAULICS
ENGINEER

DOCUMENT NOT CONSIDERED FINAL
UNLESS ALL SIGNATURES COMPLETED

MATCH LINE -L- STA 157 + 00.00
SEE SHEET 11

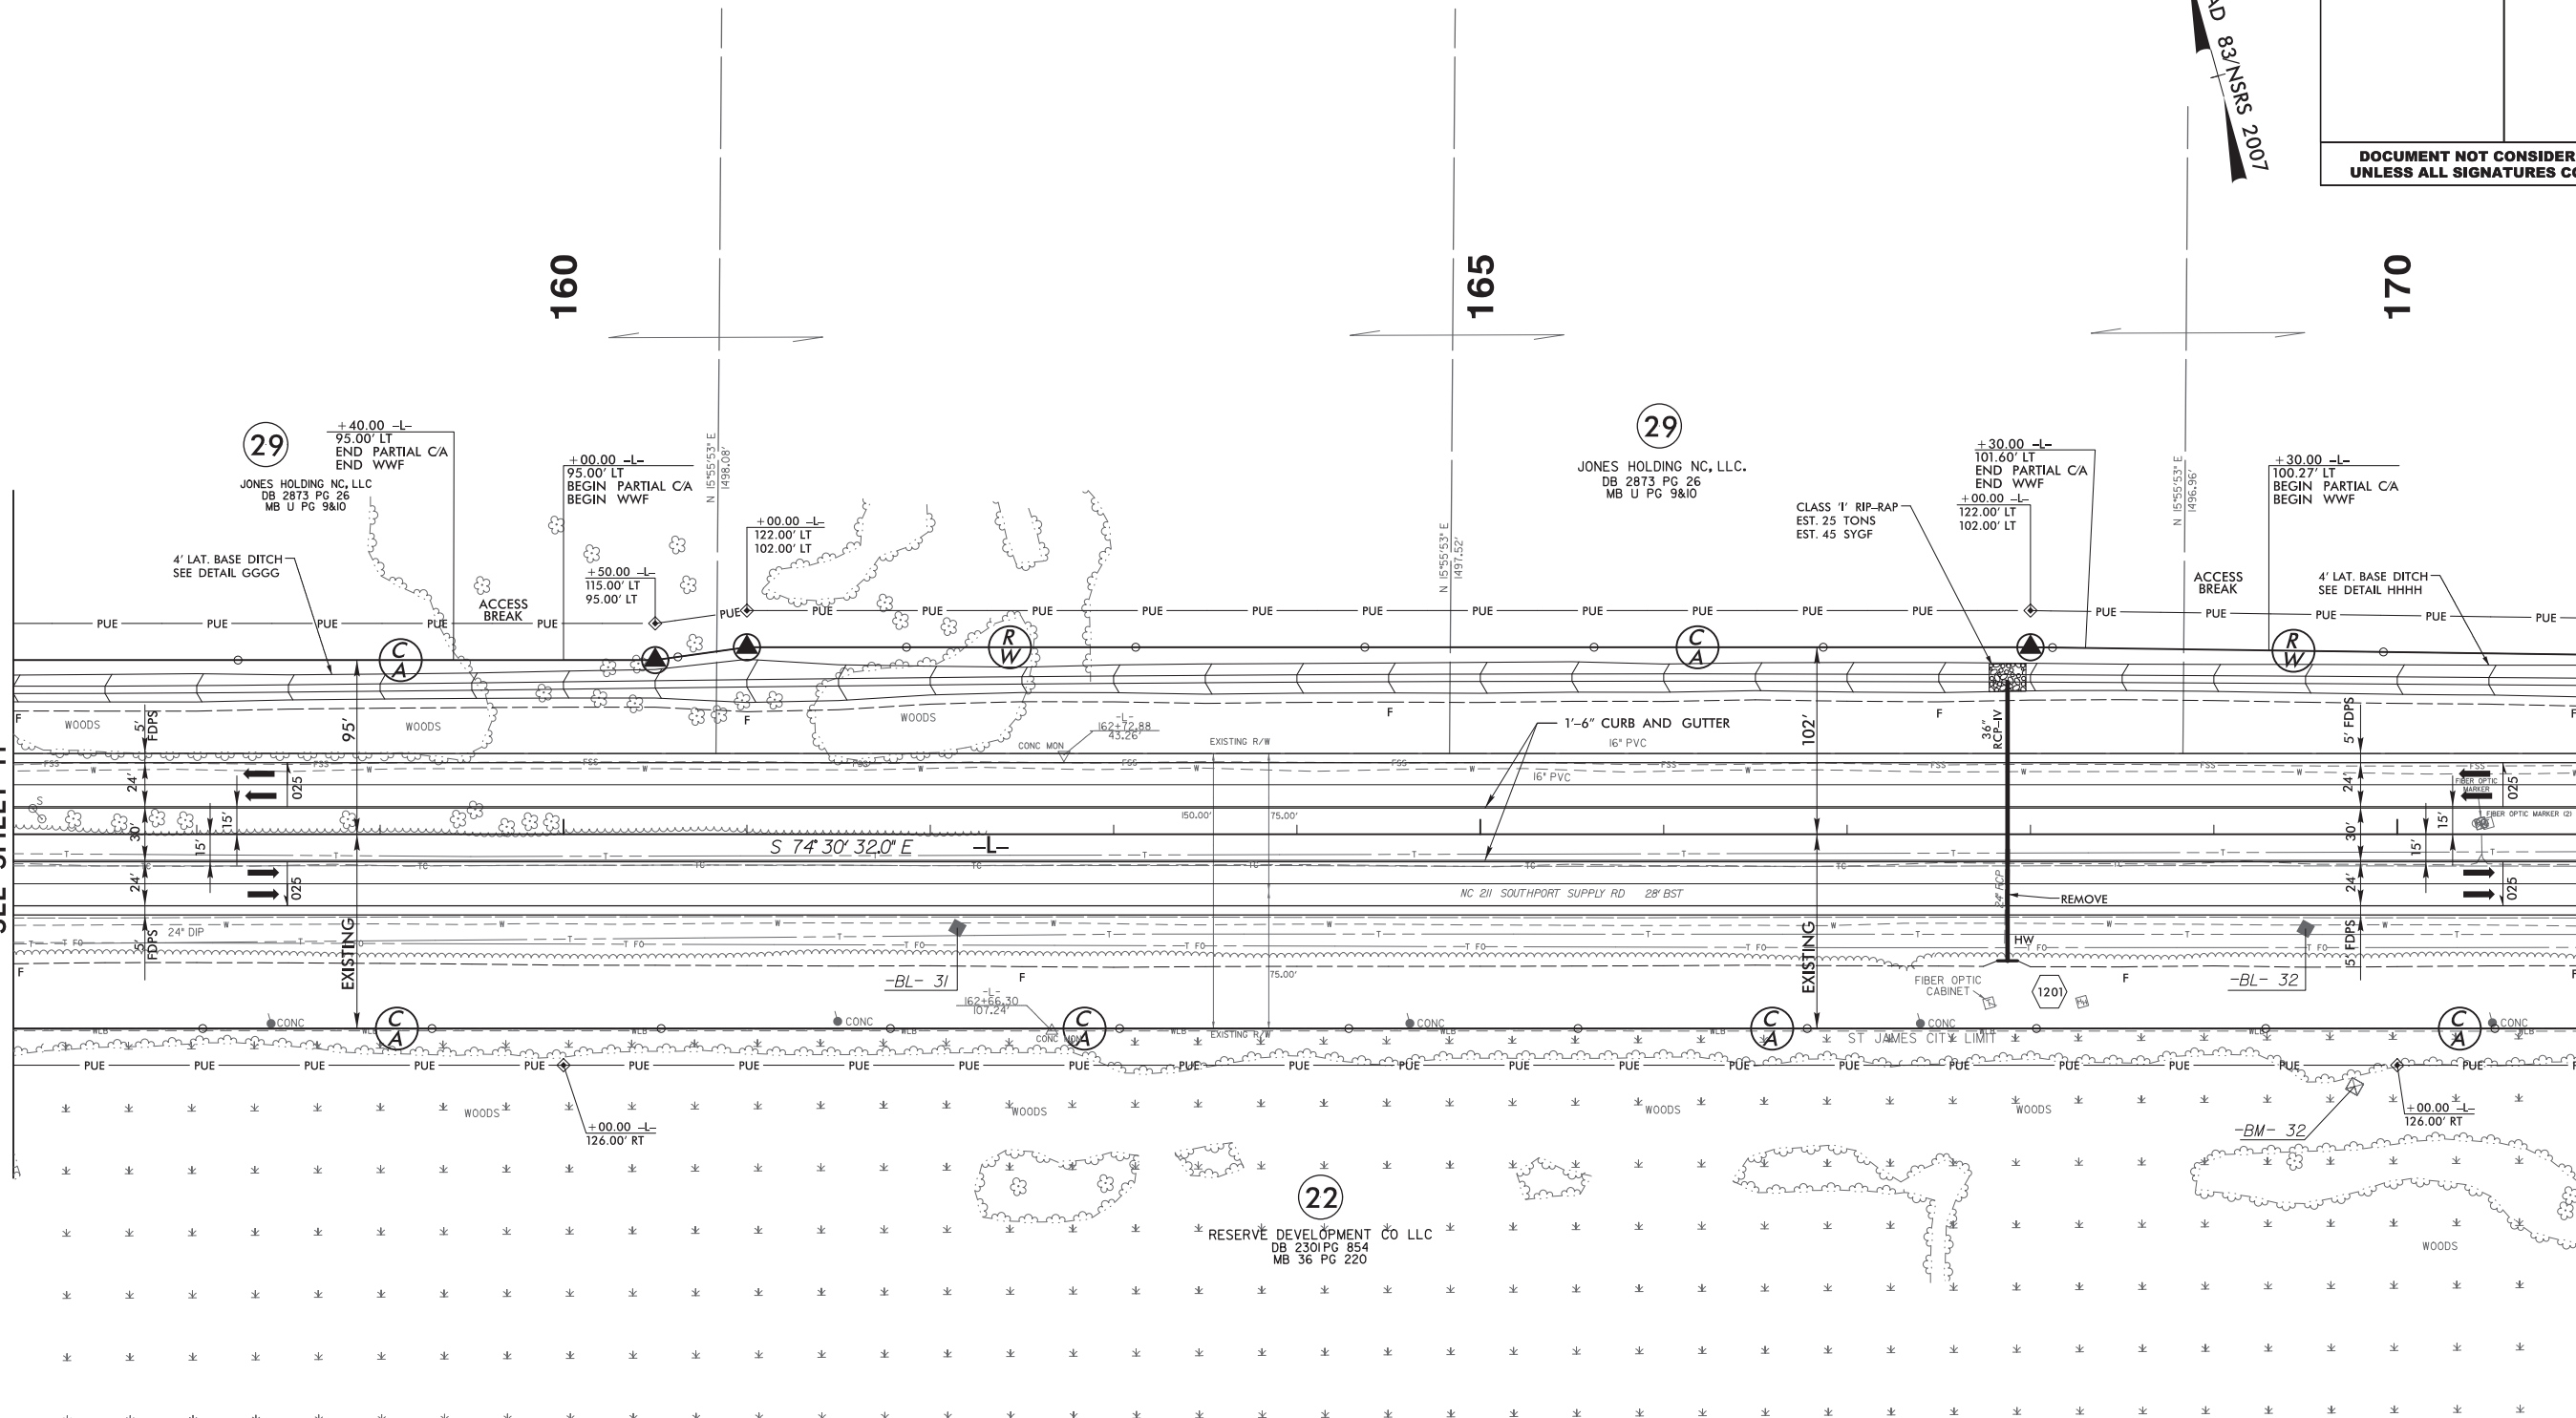

NOTE:

1. ALL DRIVEWAY RADII ARE 20' UNLESS NOTED ON PLANS.
2. PAVED TURNOUTS FOR SHOULDER SECTION SHOULD EXTEND 50' UNLESS NOTED ON PLANS.

FOR -L- PROFILE, SEE SHEET 45
FOR DRAINAGE DETAILS, SEE SHEETS 2D-1 THRU 2D-3

MATCH LINE -L- STA 171 + 00.00
SEE SHEET 13

5/14/99

REVISIONS

10-12-2016 - Revised right-of-way on parcels 29, 31, & 32. Revised PUE on parcels 29, 31 & 32. ABH
12-19-2016 - Revised Access Breaks on parcel 29. DMW
02-13-2017 - Revised Access Break on parcel 31. DMW

07-JUN-2018 23:00
V:\Roadway\Projects\NR-5021_RDY_PSH13.dgn
V:\Roadway\Projects\NR-5021_RDY_PSH13.dgn




HNTB NORTH CAROLINA, P.C.
343 E. Six Forks Road, Suite 200
Raleigh, North Carolina 27609
NC License No: C-1554

PROJECT REFERENCE NO.		SHEET NO.
R-5021		13
RW SHEET NO.		
ROADWAY DESIGN ENGINEER		HYDRAULICS ENGINEER
DOCUMENT NOT CONSIDERED FINAL UNLESS ALL SIGNATURES COMPLETED		



MATCH LINE -L- STA 171 + 00.00
SEE SHEET 12

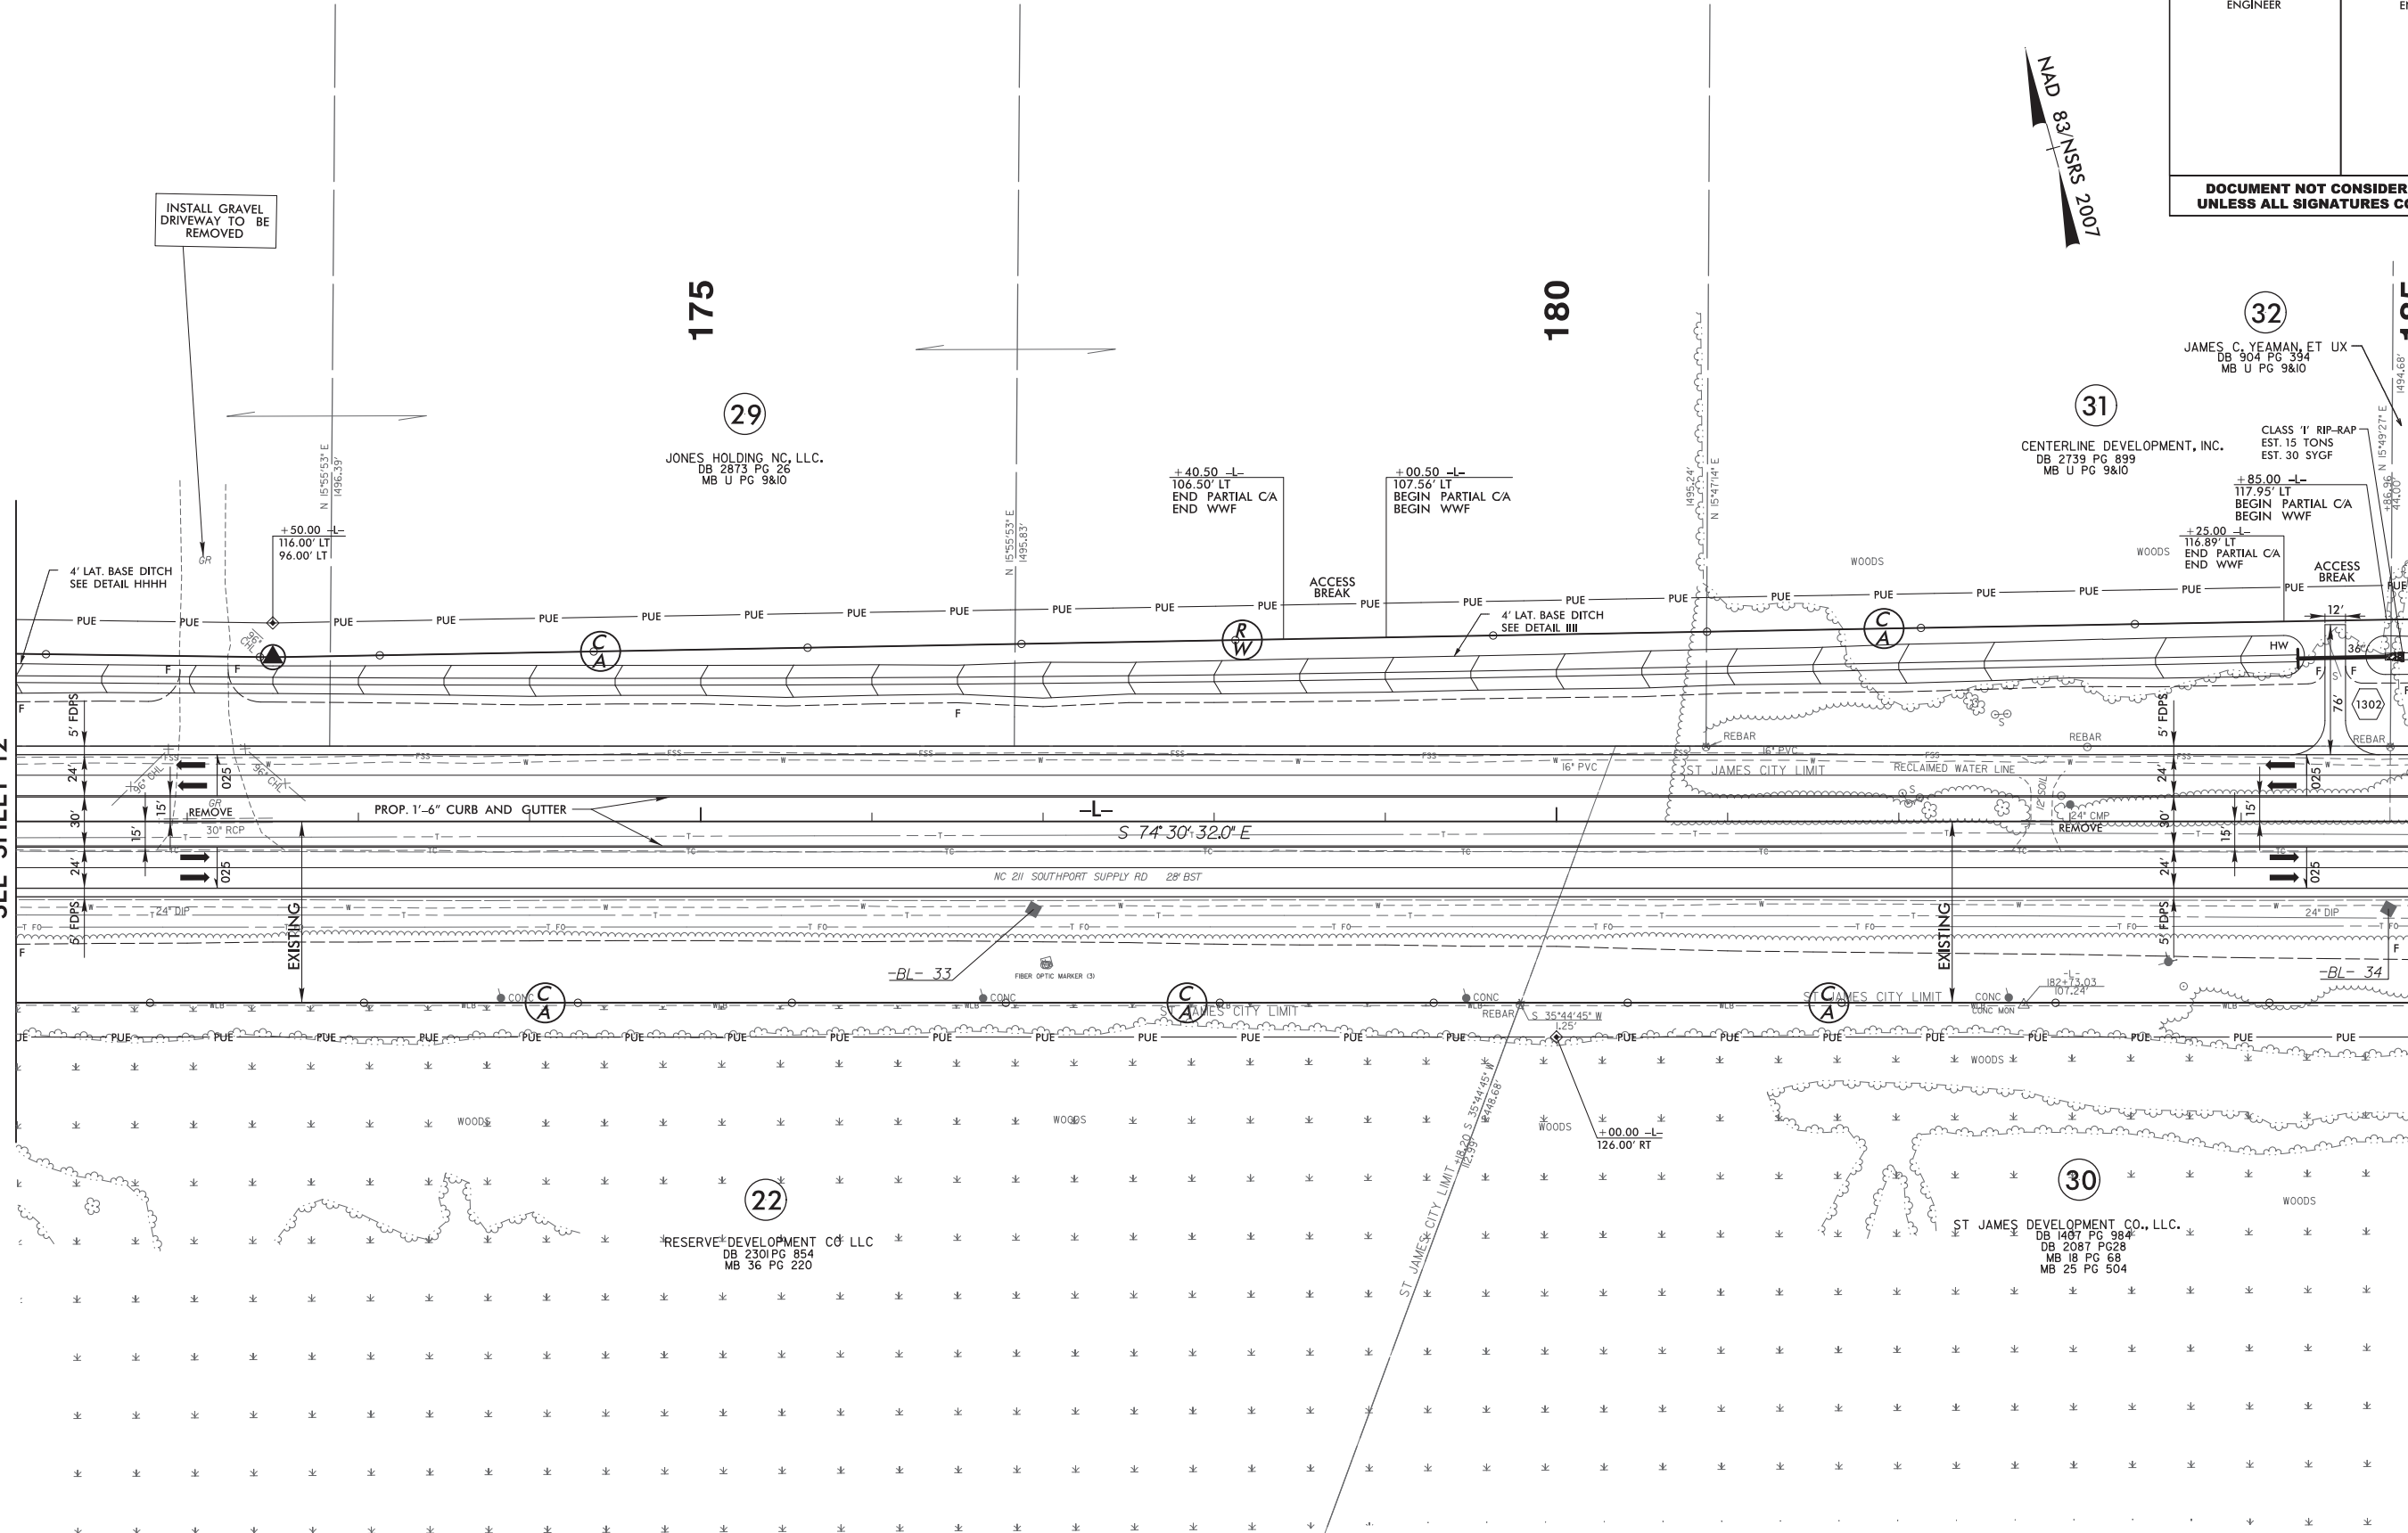

MATCH LINE -L- STA 185 + 00.00
SEE SHEET 14

NOTE:

1. ALL DRIVEWAY RADII ARE 20' UNLESS NOTED ON PLANS.
2. PAVED TURNOUTS FOR SHOULDER SECTION SHOULD EXTEND 50' UNLESS NOTED ON PLANS.

FOR -L- PROFILE, SEE SHEET 45
FOR DRAINAGE DETAILS, SEE SHEETS 2D-1 THRU 2D-3

**DOCUMENT NOT CONSIDERED FINAL
UNLESS ALL SIGNATURES COMPLETED**



MATCH LINE -L- STA 199+00.00
SEE SHEET 15

1. ALL DRIVEWAY RADII ARE 20' UNLESS NOTED ON PLANS.
2. PAVED TURNOUTS FOR SHOULDER SECTION SHOULD EXTEND 50' UNLESS NOTED ON PLANS.

FOR -L- PROFILE, SEE SHEET 46
FOR DRAINAGE DETAILS, SEE SHEETS 2D-1 THRU 2D-3

REVISIONS

07-JUN-2018 23:00
\\Roadway\Proj\R-5021-RDY_PSH14.dgn
JUN18


5/14/99

REVISIONS

10-12-2016 - REVISED RIGHT-OF-WAY ON PARCELS 34, 35 & 37 REVISED PUE ON PARCELS 34, 35 & 37. ABH
02-13-2017 - REVISED ACCESS BREAK LOCATION ON PARCEL 34. DMW
03-10-2017 - PARCEL 30A ADDED TO PLANS WITH NEW SURVEY FILE. DMW
03-26-2018 - ADDED TCE TO PARCEL 34 & 35. REVISED ROW, PUE AND ACCESS BREAK LOCATION FOR PARCEL 35. REVISED TCE ON PARCEL 37. DMW
04-18-2018 - ADDED TCE TO PARCEL 35Z. DMW

07-JUN-2018 23:00
Roadway P:\01\NR-5021.RD\PSH15.dgn


MATCH LINE -L- STA 199 + 00.00
SEE SHEET 14

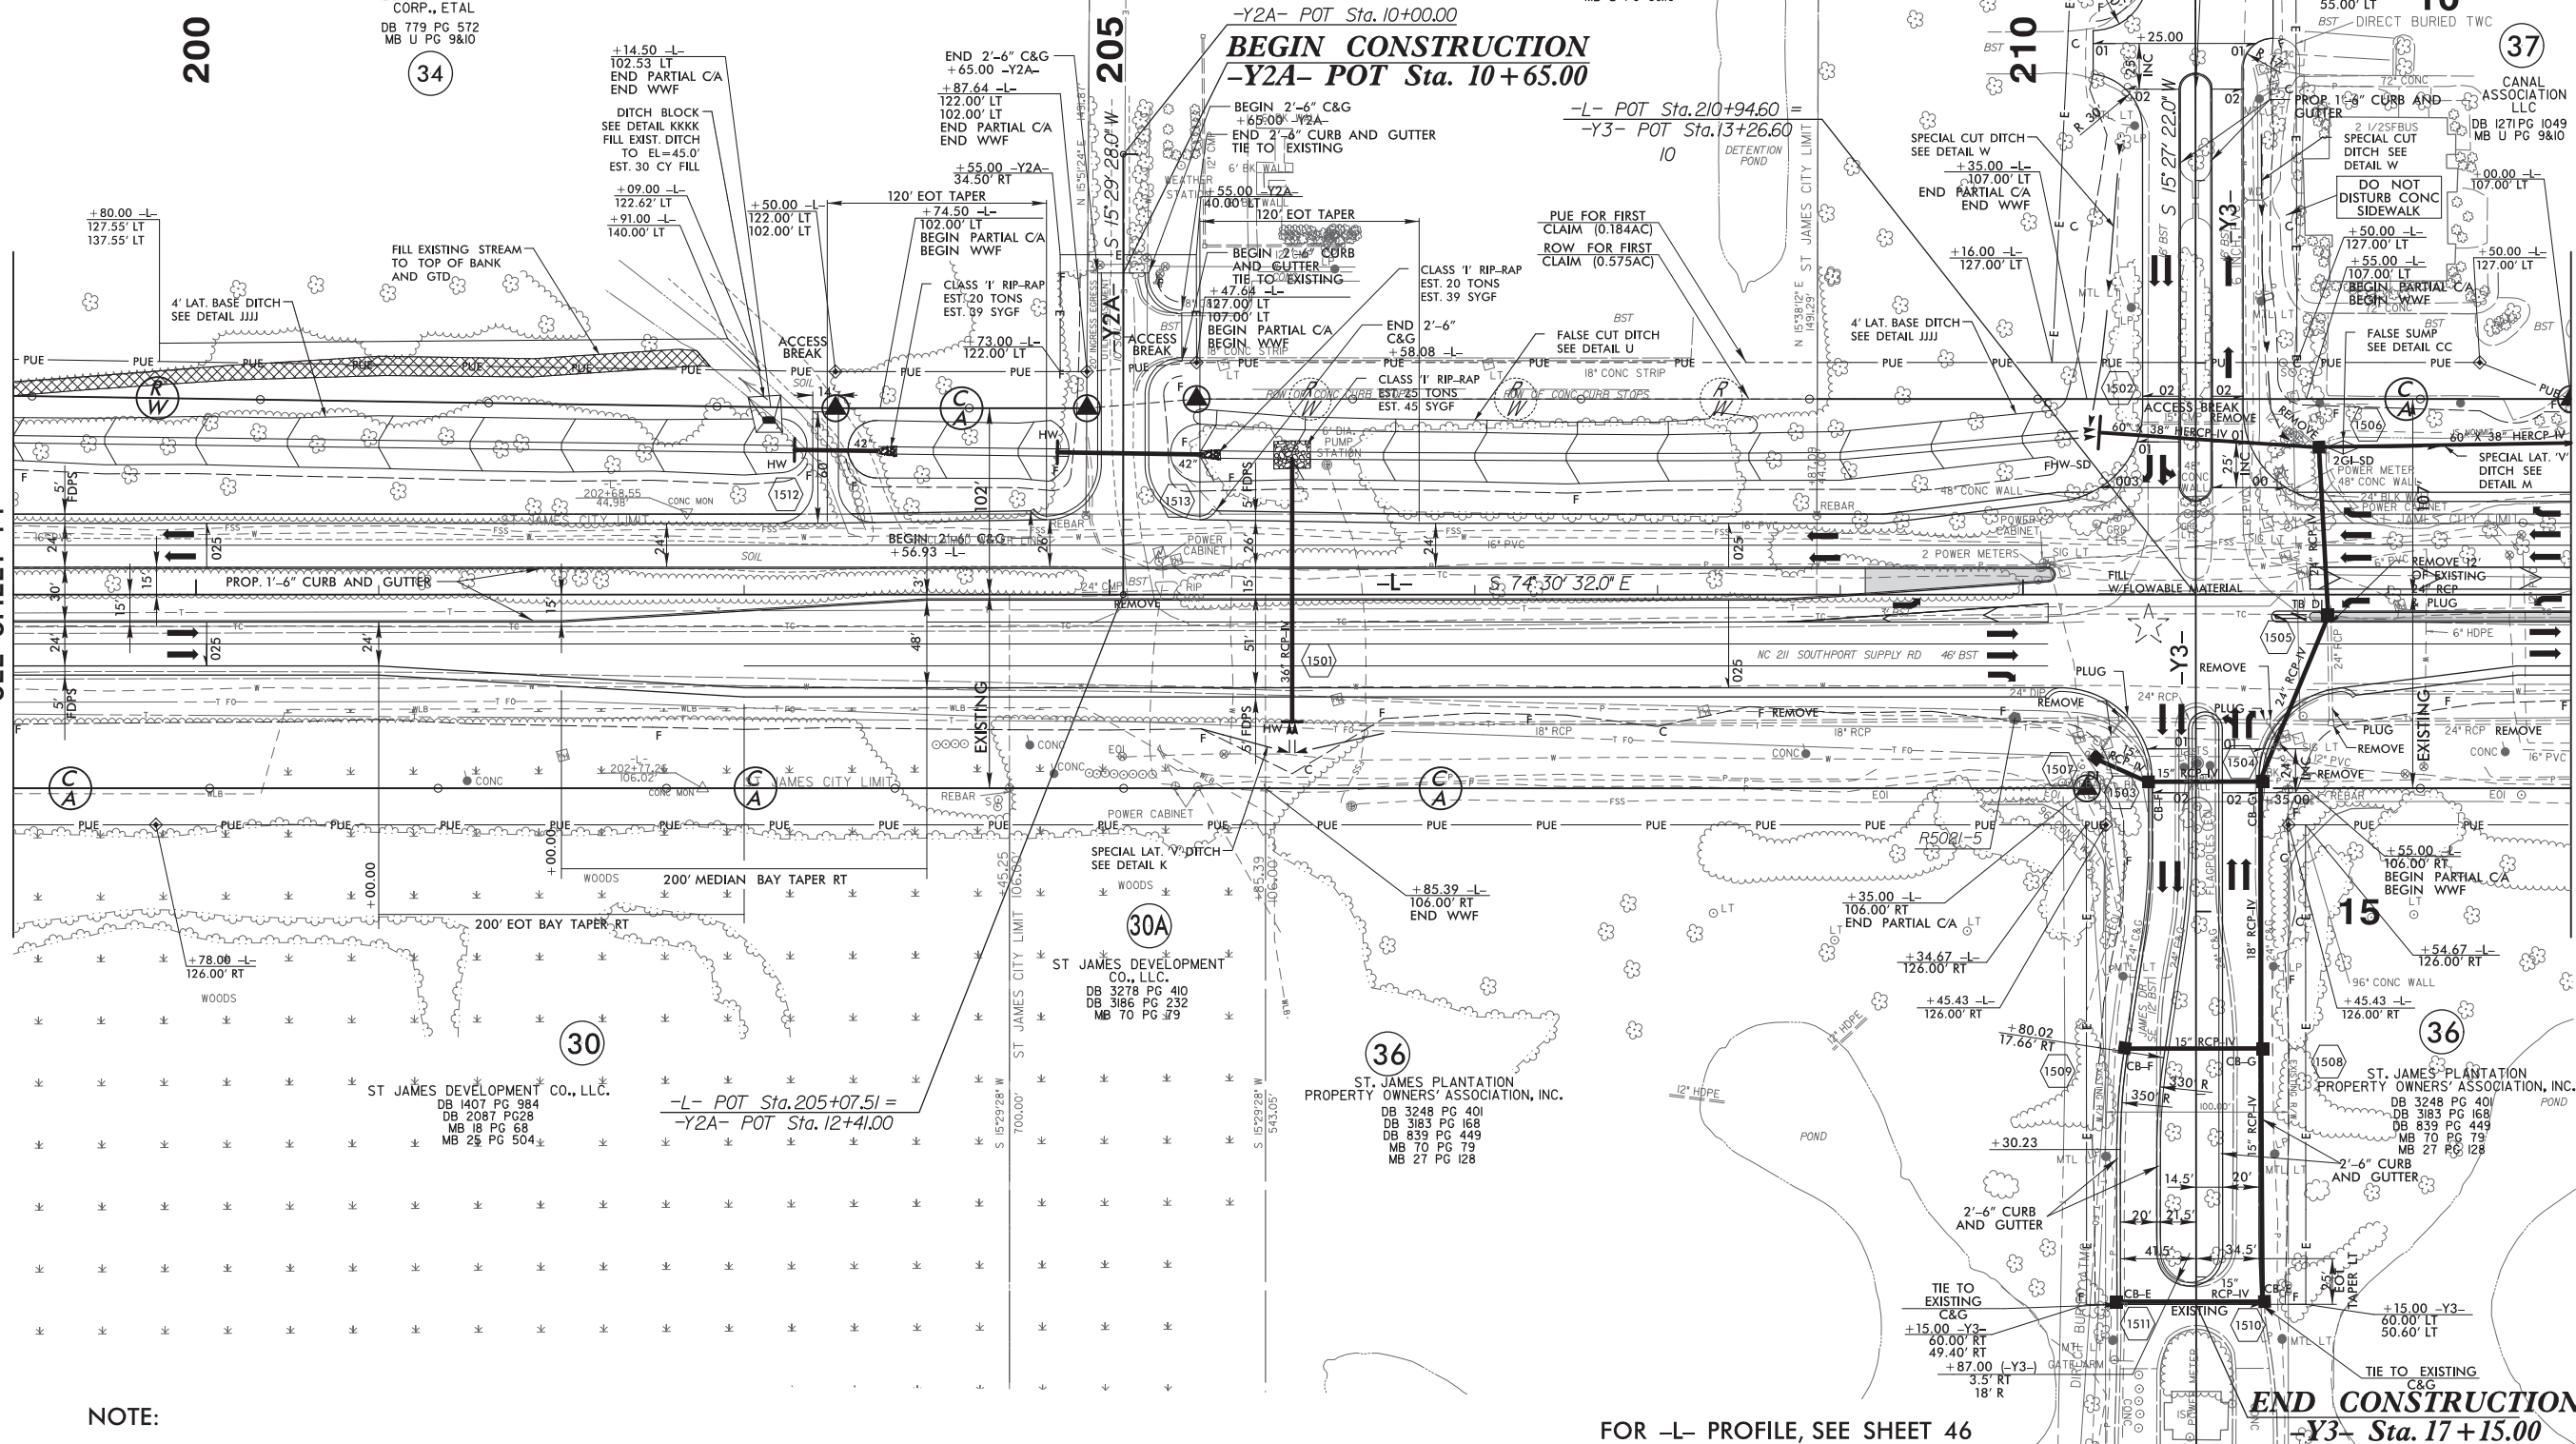

NOTE:

1. ALL DRIVEWAY RADII ARE 20' UNLESS NOTED ON PLANS.
2. PAVED TURNOUTS FOR SHOULDER SECTION SHOULD EXTEND 50' UNLESS NOTED ON PLANS.

FOR -L- PROFILE, SEE SHEET 46
FOR -Y3- PROFILE, SEE SHEET 60
FOR INTERSECTION DETAIL, SEE SHEET 2B-1
FOR DRAINAGE DETAILS, SEE SHEETS 2D-1 THRU 2D-3

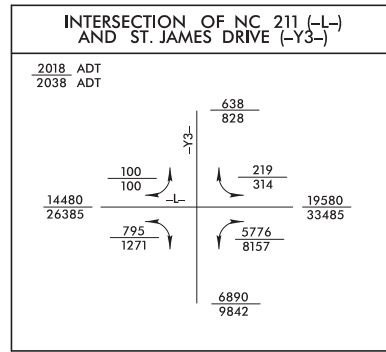

HNTB HNTB NORTH CAROLINA, P.C.
343 E. SIX FORTS ROAD, SUITE 200
RALEIGH, NORTH CAROLINA 27609
NC LICENSE NO: C-1554

PROJECT REFERENCE NO.		SHEET NO.	
R-5021		15	
RW SHEET NO.			
ROADWAY DESIGN ENGINEER		HYDRAULICS ENGINEER	

5/14/99

REVISIONS

03-10-2017 - Parcel 30A Added To Plans with New Survey File.DWG

07-JUN-2018 23:01
Roadway_P_01\N-5021_RDY_PSH16.dgn
NTH




HNTB NORTH CAROLINA, P.C.
343 E. Six Forks Road, Suite 200
Raleigh, North Carolina 27609
NC License No: C-1554

PROJECT REFERENCE NO.		SHEET NO.
R-5021		16
RW SHEET NO.		
ROADWAY DESIGN ENGINEER		HYDRAULICS ENGINEER
DOCUMENT NOT CONSIDERED FINAL UNLESS ALL SIGNATURES COMPLETED		

MATCH LINE -L- STA 213 + 00.00
SEE SHEET 15

MATCH LINE -L- STA 227 + 00.00
SEE SHEET 17

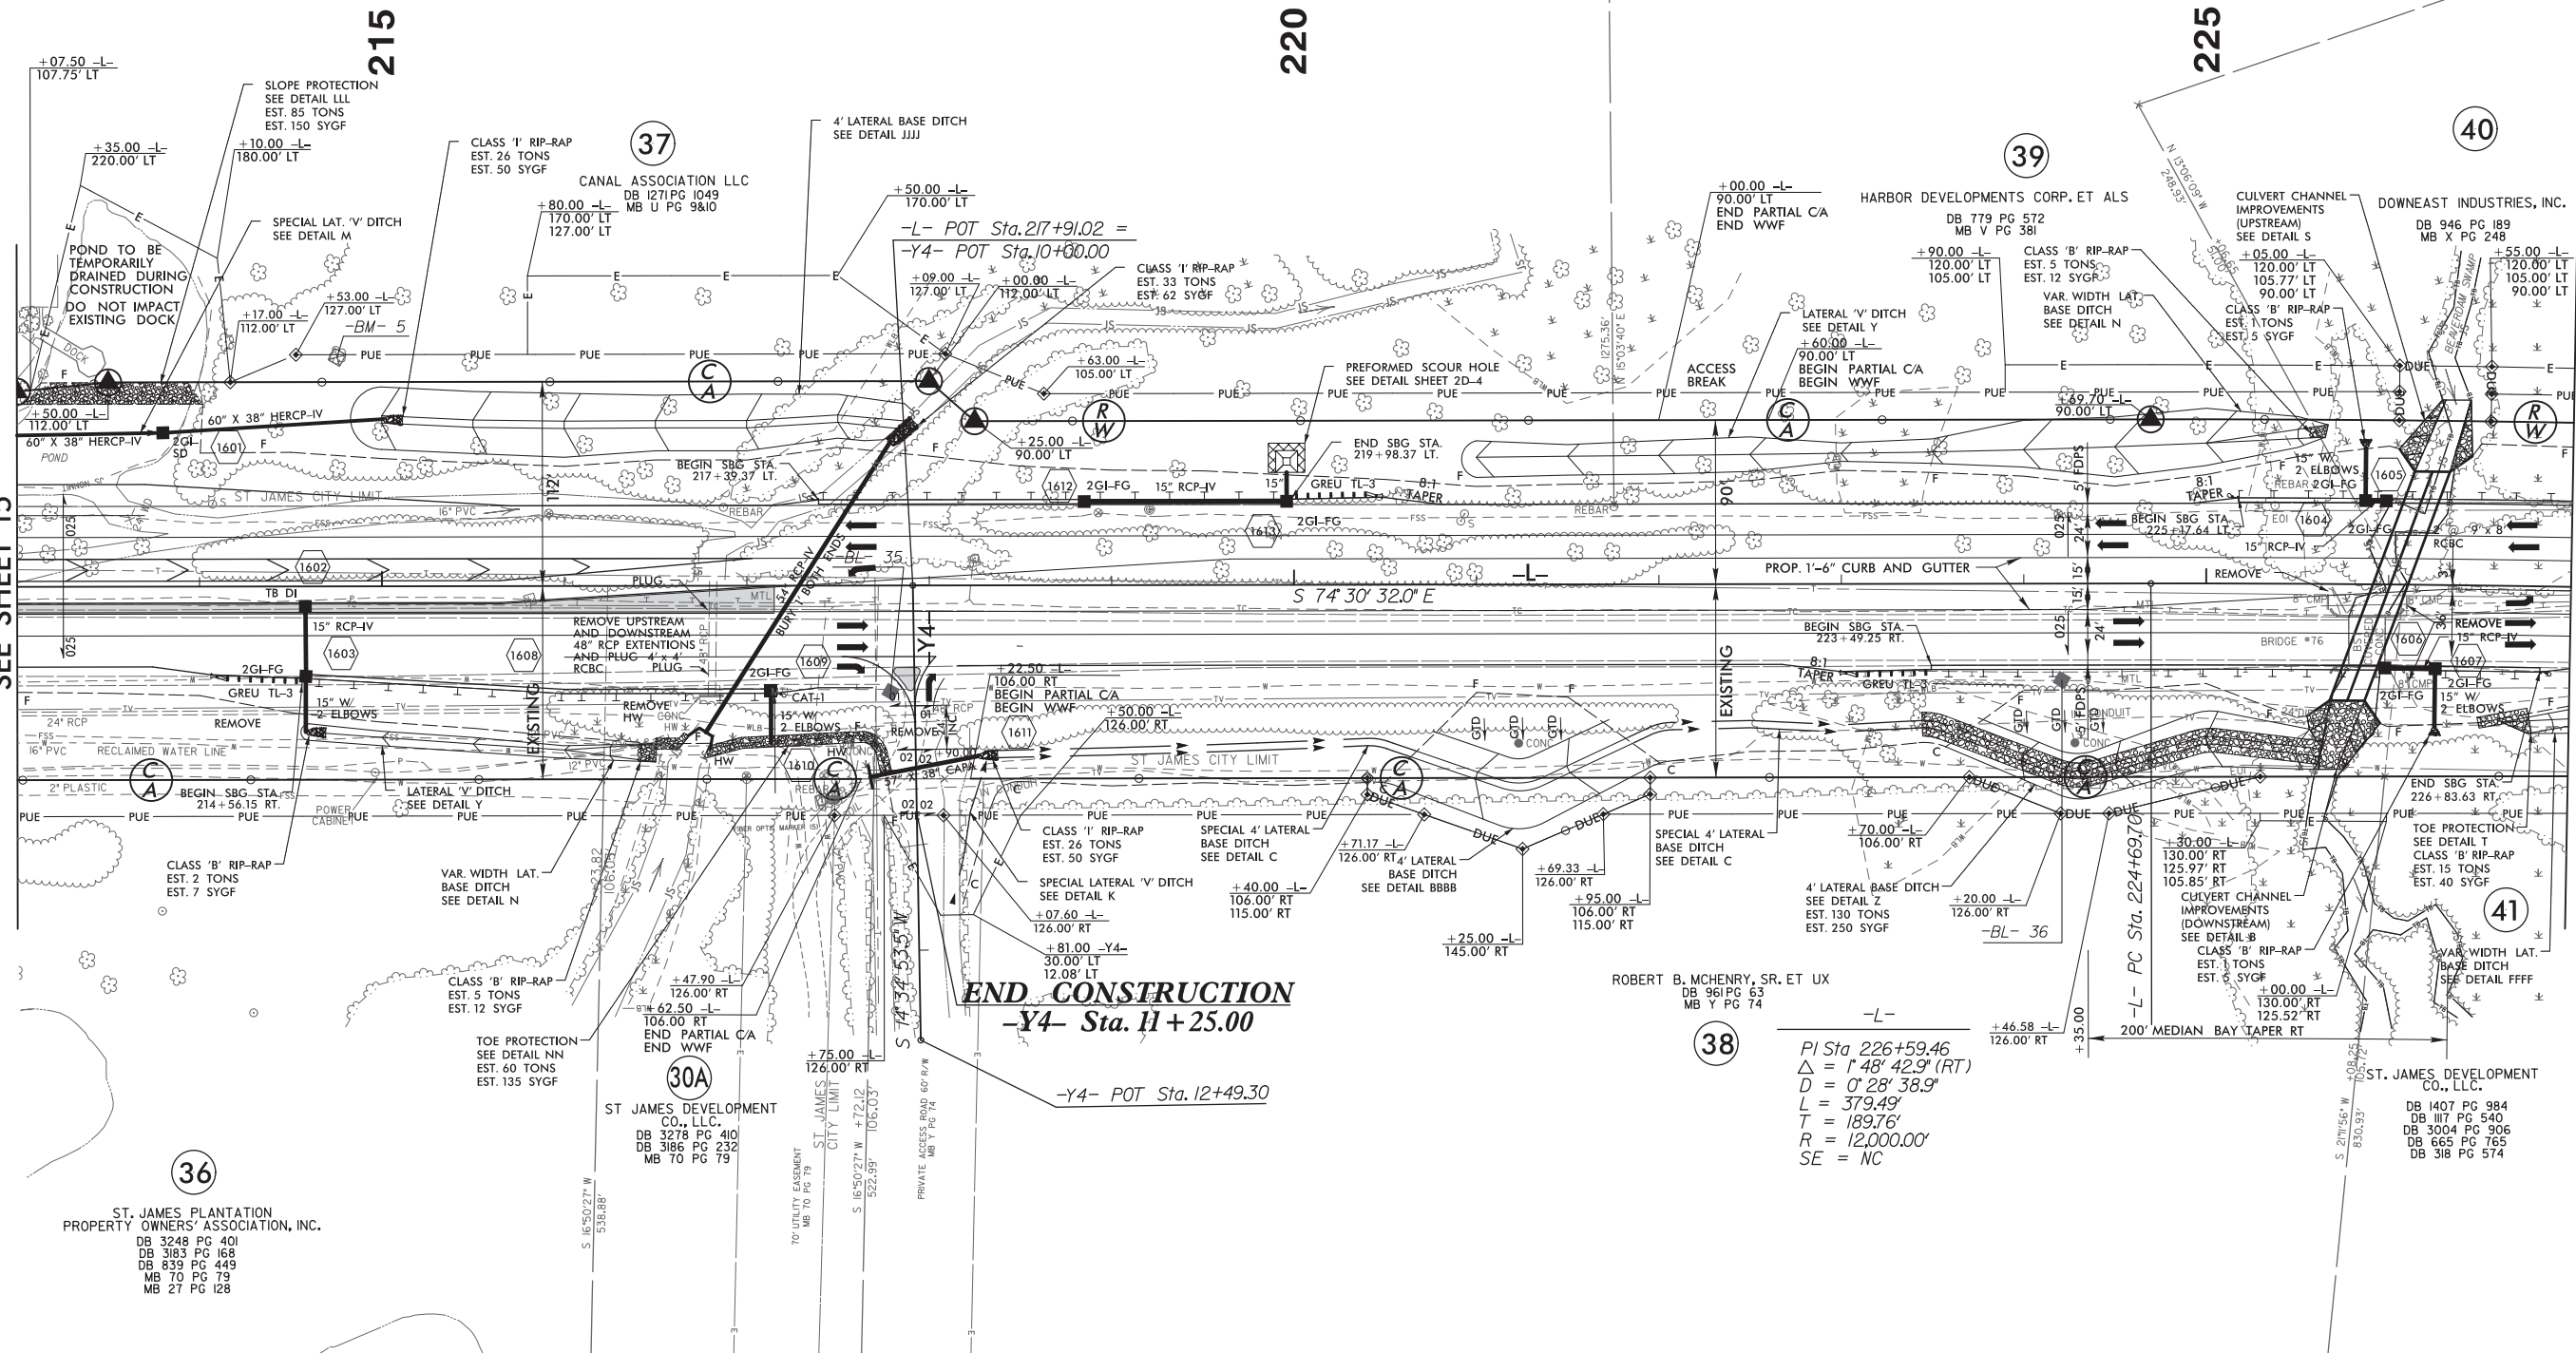

NOTE:

1. ALL DRIVEWAY RADII ARE 20' UNLESS NOTED ON PLANS.
2. PAVED TURNOUTS FOR SHOULDER SECTION SHOULD EXTEND 50' UNLESS NOTED ON PLANS.

FOR -L- PROFILE, SEE SHEET 47
FOR -Y4- PROFILE, SEE SHEET 60
FOR INTERSECTION DETAIL, SEE SHEET 2B-1
FOR DRAINAGE DETAILS, SEE SHEETS 2D-1 THRU 2D-3



1. ALL DRIVEWAY RADII ARE 20' UNLESS NOTED ON PLANS.
2. PAVED TURNOUTS FOR SHOULDER SECTION SHOULD EXTEND 50' UNLESS NOTED ON PLANS.

FOR -L- PROFILE, SEE SHEET 47
FOR -Y5- & -Y6- PROFILES, SEE SHEET 61
FOR -Y5A- PROFILE, SEE SHEET 61
FOR -Y5B- PROFILE, SEE SHEET 61
FOR -Y5- & -Y6- INTERSECTION DETAILS, SEE SHEET 2B-2
FOR DRAINAGE DETAILS, SEE SHEETS 2D-1 THRU 2D-3
FOR RETAINING WALL PLANS, SEE SHEETS W- THRU W-

HNTB NORTH CAROLINA, P.C.
343 E. Six Forks Road, Suite 200
Raleigh, North Carolina 27609
NC License No: C-1554

PROJECT REFERENCE NO.	SHEET NO.
R-5021	17
RW SHEET NO.	
ROADWAY DESIGN ENGINEER	HYDRAULICS ENGINEER
DOCUMENT NOT CONSIDERED FINAL UNLESS ALL SIGNATURES COMPLETED	

5/14/99

REVISIONS

12-08-2016 - Revised Parcel 4 to Parcel 4/A, DIMW

07-JUN-2018 23:01
\\rogdway\p\o\N\5021_R\RDY_PSH18.dgn
NHB




HNTB NORTH CAROLINA, P.C.
343 E. Six Forks Road, Suite 200
Raleigh, North Carolina 27609
NC License No: C-1554

PROJECT REFERENCE NO.		SHEET NO.
R-5021		18
RW SHEET NO.		
ROADWAY DESIGN ENGINEER		HYDRAULICS ENGINEER
DOCUMENT NOT CONSIDERED FINAL UNLESS ALL SIGNATURES COMPLETED		

NAD 83/NSRS 2007

MATCH LINE -L- STA 241+00.00
SEE SHEET 17

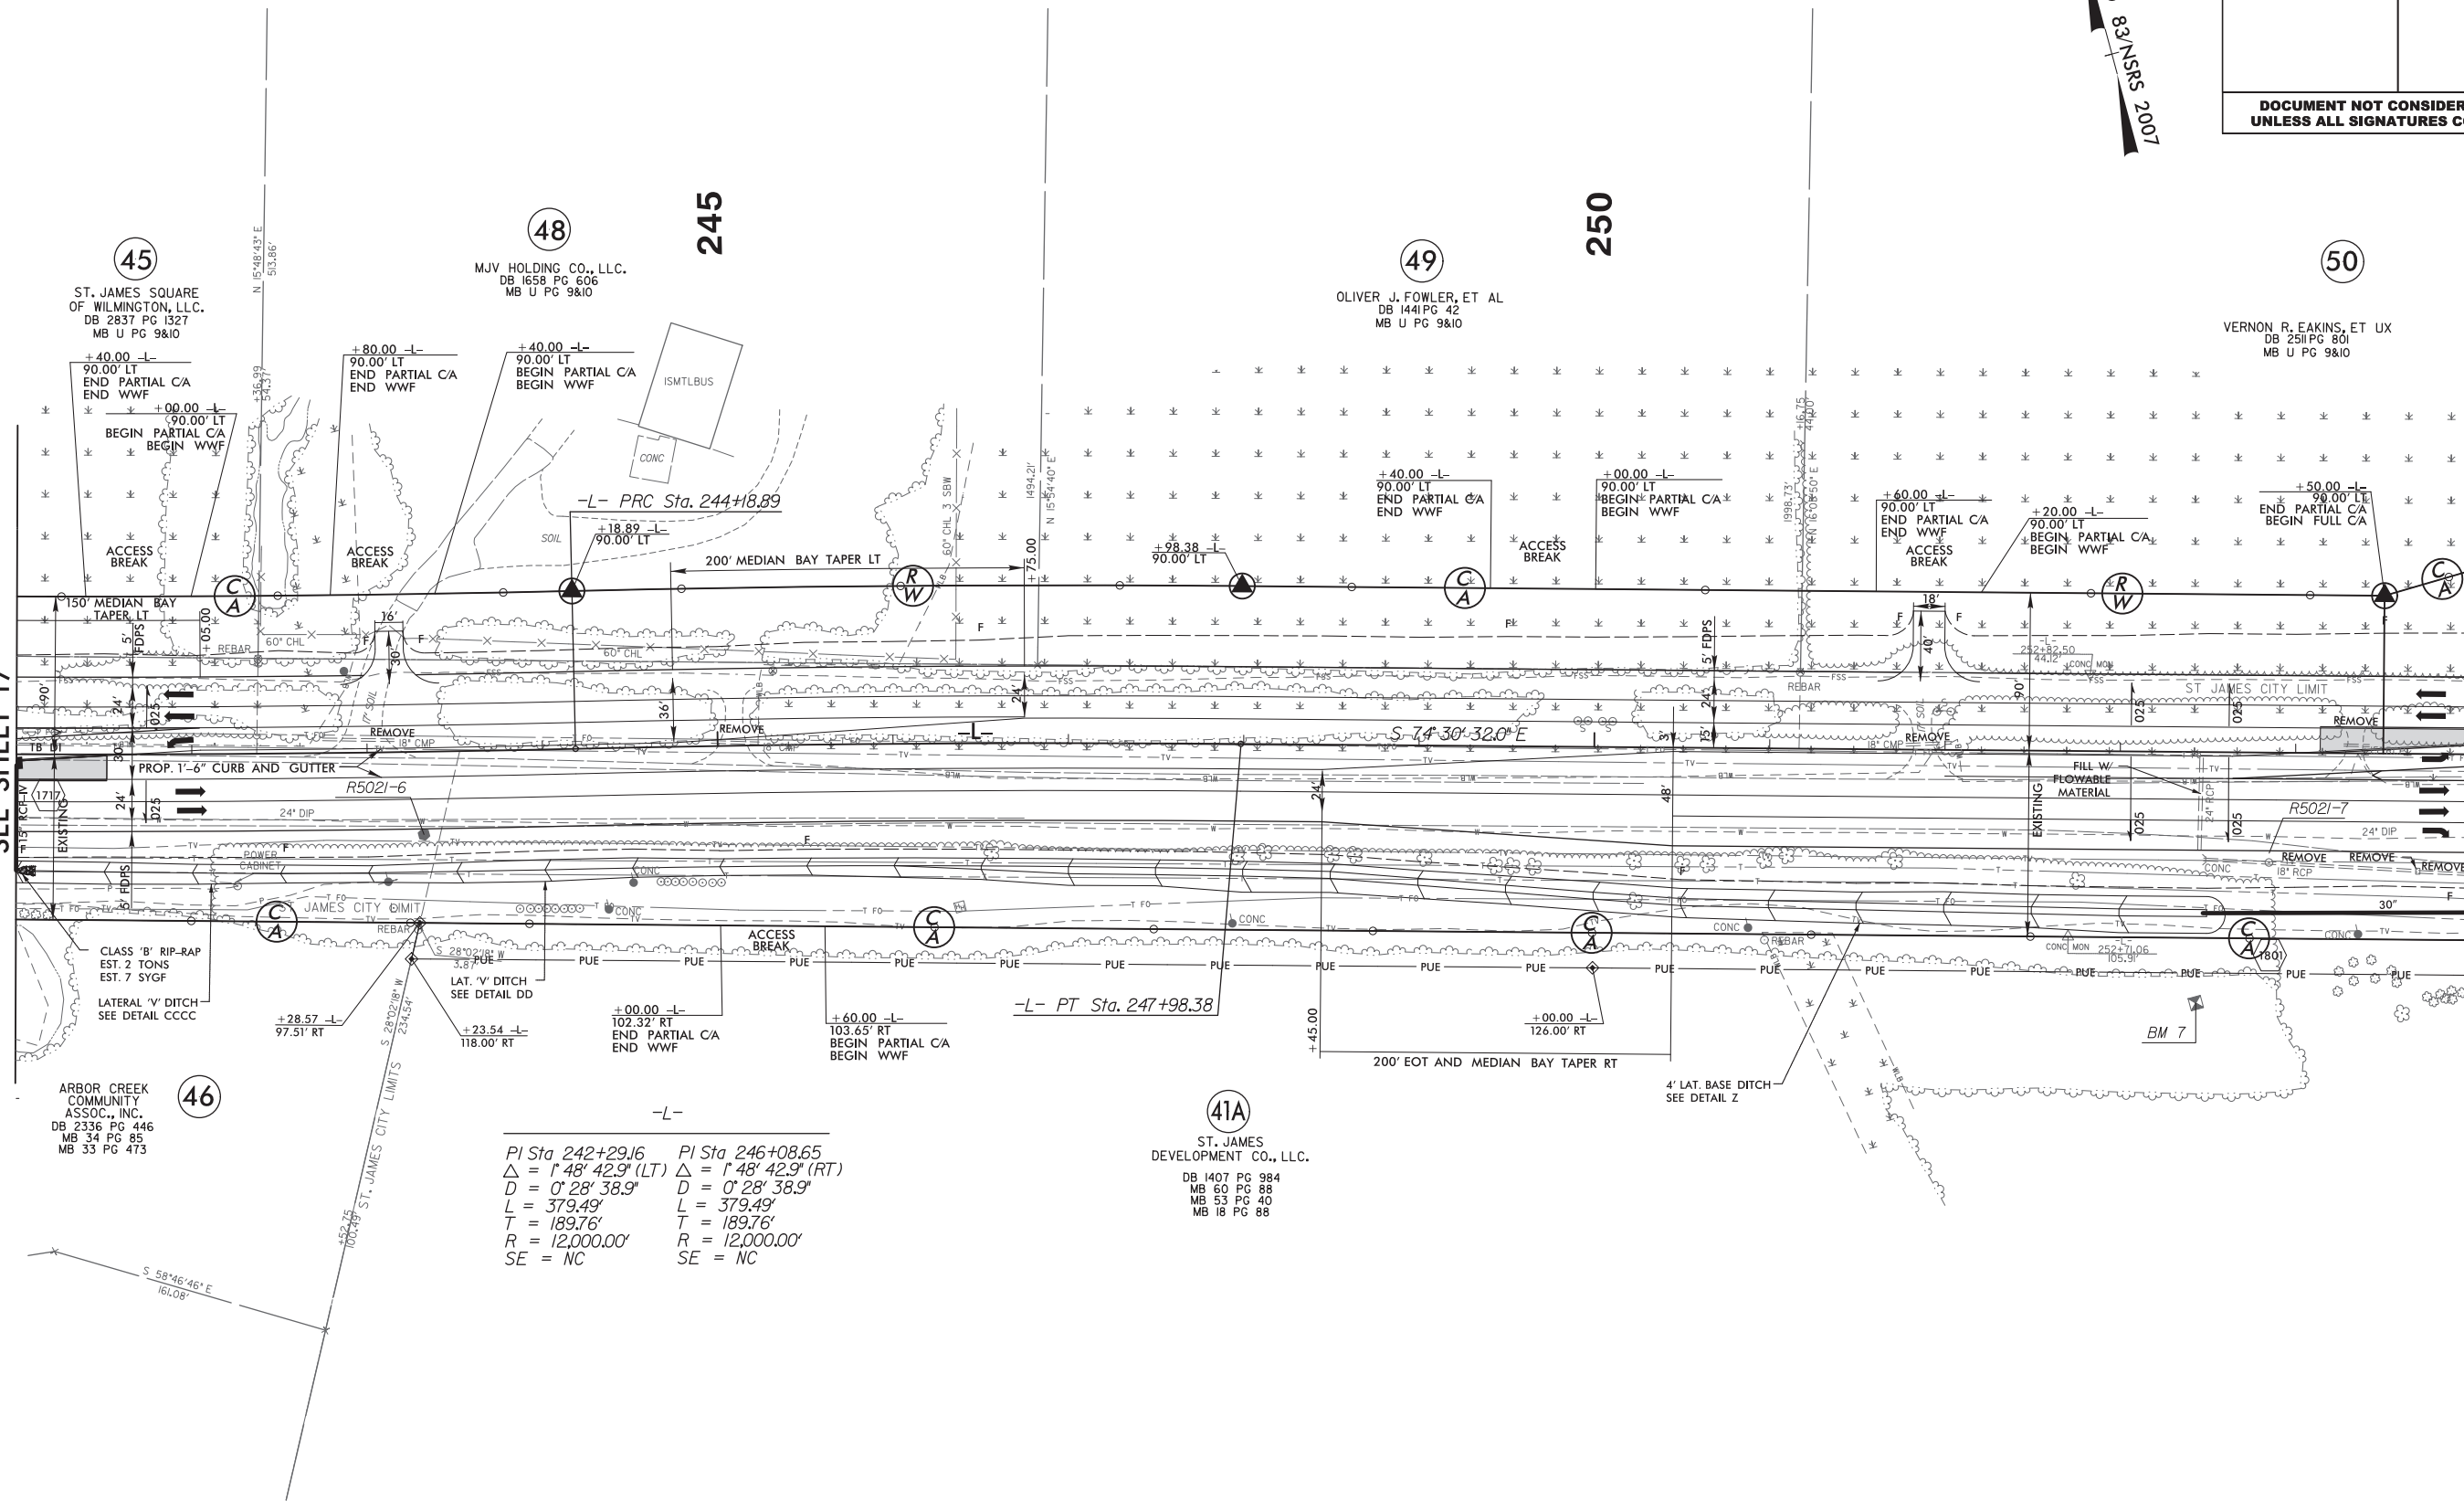

MATCH LINE -L- STA 255+00.00
SEE SHEET 19

NOTE:

1. ALL DRIVEWAY RADII ARE 20' UNLESS NOTED ON PLANS.
2. PAVED TURNOUTS FOR SHOULDER SECTION SHOULD EXTEND 50' UNLESS NOTED ON PLANS.

FOR -L- PROFILE, SEE SHEET 48
FOR DETAIL FOR DIRECTIONAL CROSS OVER, SEE SHEET 2B-2
FOR DRAINAGE DETAILS, SEE SHEETS 2D-1 THRU 2D-3

5/14/99

REVISIONS

12-08-2016 - Revised Parcel 4 to Parcel 41A.DWG
03-10-2017 - Revised Driveway Width on Parcel 51.DWG

07-JUN-2018 23:01
Roadway Project: R-5021_RDY_PSH13.dgn
HNTB

HNTB

HNTB NORTH CAROLINA, P.C.
343 E. Six Forks Road, Suite 200
Raleigh, North Carolina 27609
NC License No: C-1554

PROJECT REFERENCE NO.

R-5021

SHEET NO.

19

R/W SHEET NO.

ROADWAY DESIGN
ENGINEER



HYDRAULICS
ENGINEER

DOCUMENT NOT CONSIDERED FINAL
UNLESS ALL SIGNATURES COMPLETED

NAD 83 NSRS 2007

MATCH LINE -L- STA 255 + 00.00
SEE SHEET 18

MATCH LINE -L- STA 269 + 00.00
SEE SHEET 20

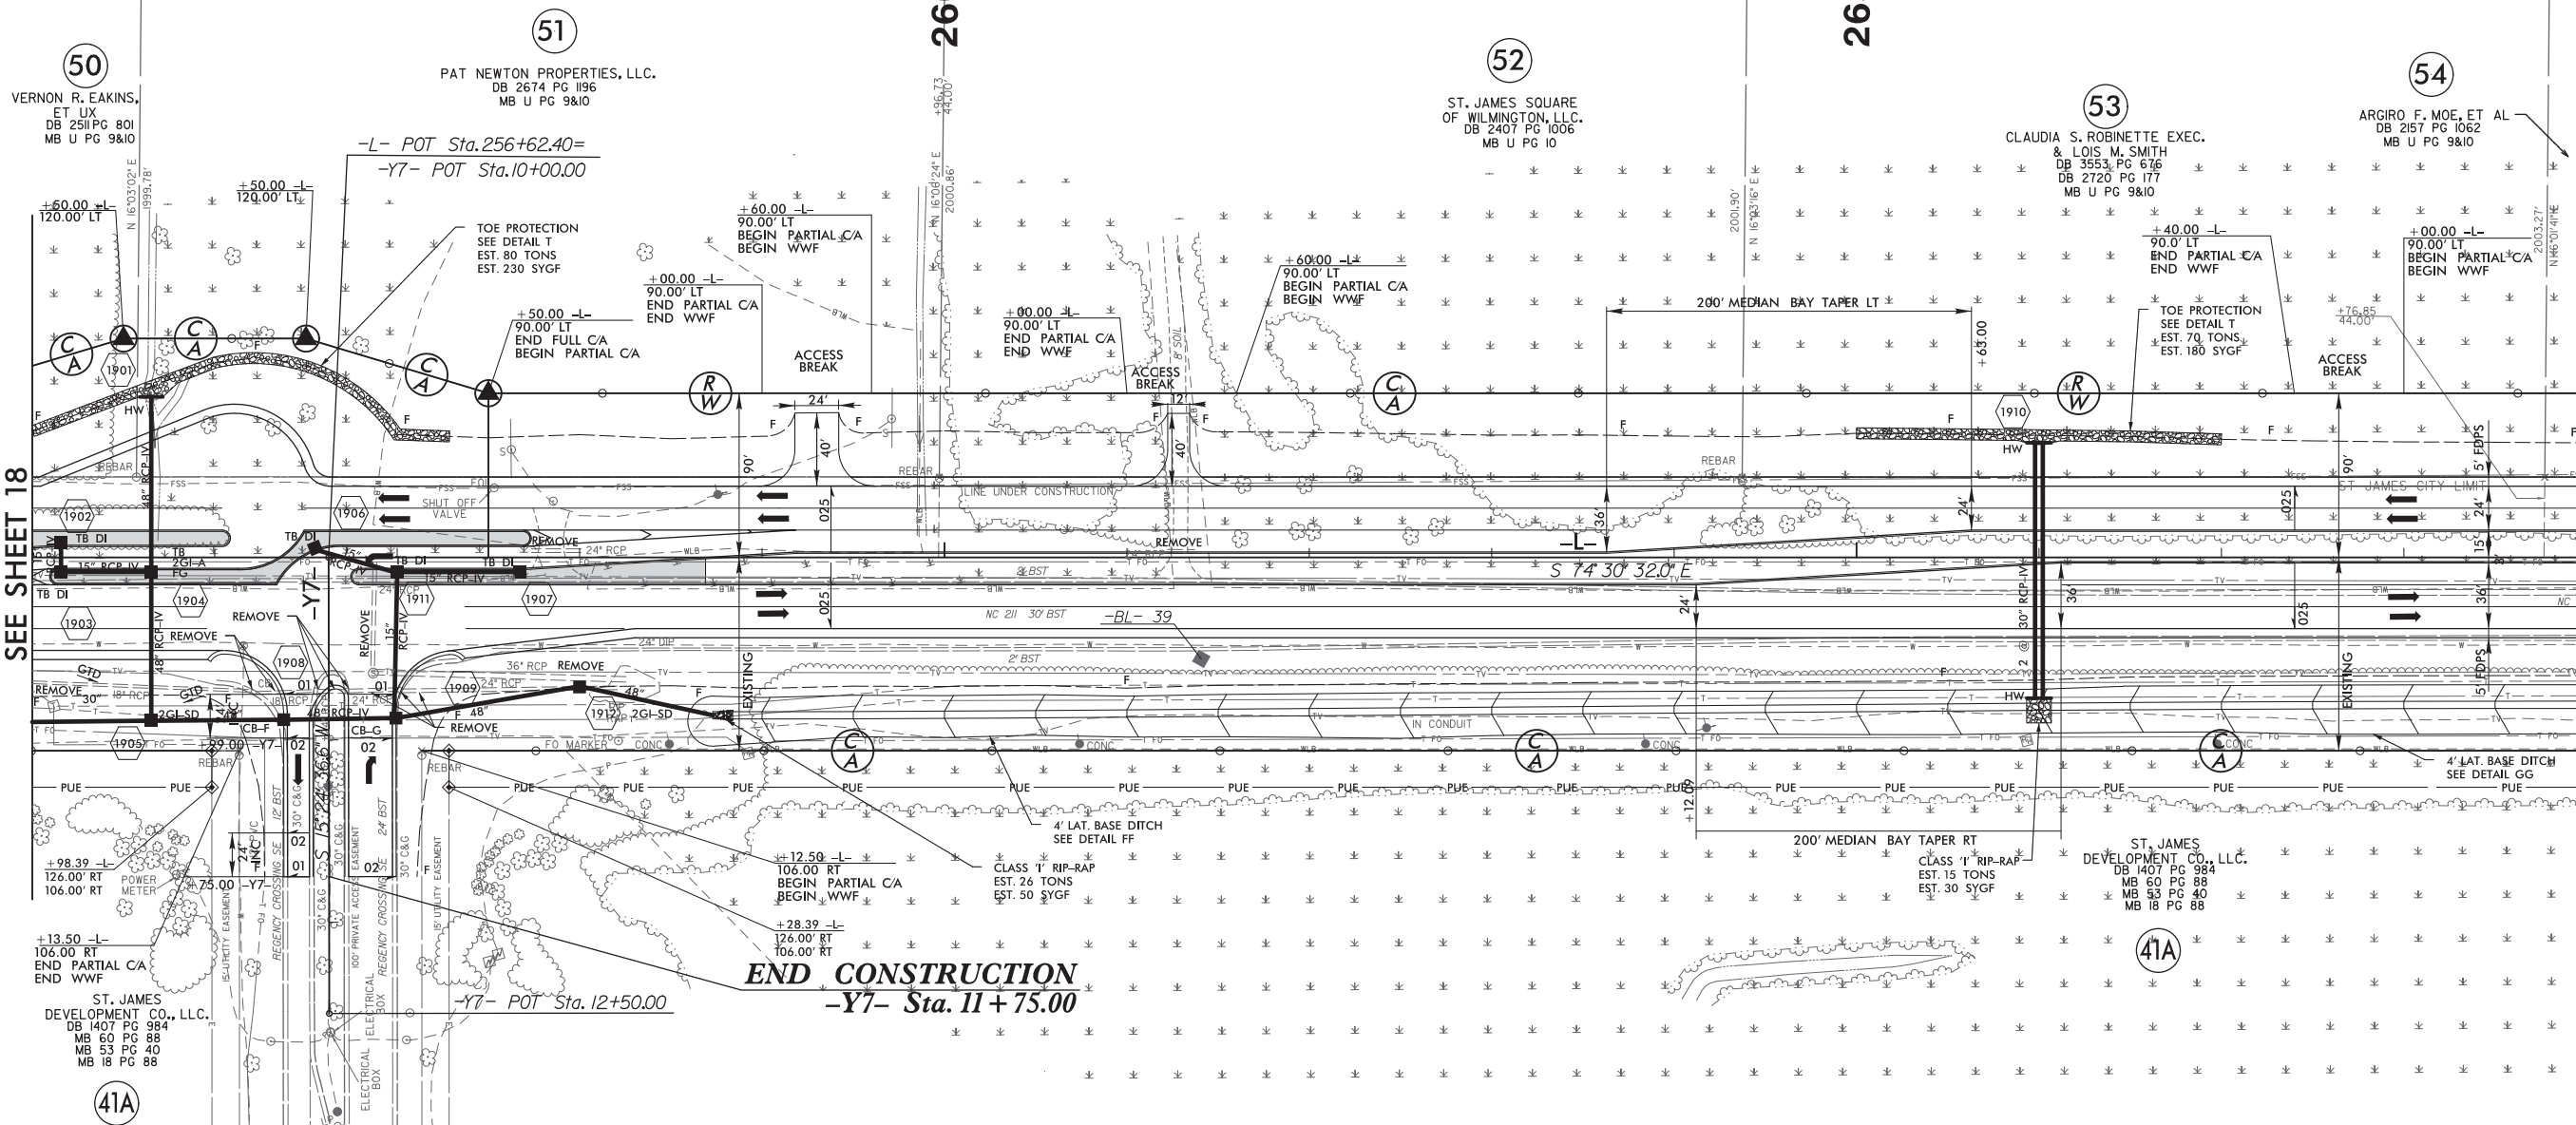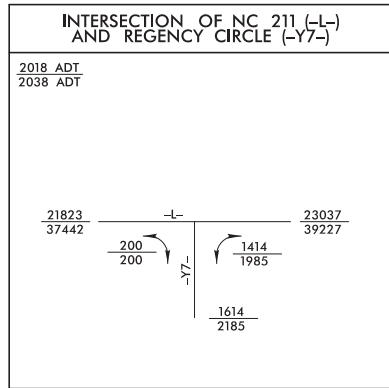

NOTE:

1. ALL DRIVEWAY RADII ARE 20' UNLESS NOTED ON PLANS.
2. PAVED TURNOUTS FOR SHOULDER SECTION SHOULD EXTEND 50' UNLESS NOTED ON PLANS.

FOR -L- PROFILE, SEE SHEET 48

FOR -Y7- PROFILE, SEE SHEET 61

FOR INTERSECTION DETAIL AND DIRECTIONAL CROSS OVER, SEE SHEET 2B-2

FOR DRAINAGE DETAILS, SEE SHEETS 2D-1 THRU 2D-3

5/14/99

REVISIONS

12-08-2016 - Revised Parcel 4 to Parcel 4/A.

08-JUN-2018 00:15
\\rogdway\p\o\N\5021_R\RDY_PSH20.dgn
NHB




HNTB NORTH CAROLINA, P.C.
343 E. SIX FPKS. ROAD, SUITE 200
RALEIGH, NORTH CAROLINA 27609
NC LICENSE NO: C-1554

PROJECT REFERENCE NO.		SHEET NO.
R-5021		20
RW SHEET NO.		
ROADWAY DESIGN ENGINEER		HYDRAULICS ENGINEER
DOCUMENT NOT CONSIDERED FINAL UNLESS ALL SIGNATURES COMPLETED		

NAD 83/NSRS 2007

MATCH LINE -L- STA 269 + 00.00
SEE SHEET 19

MATCH LINE -L- STA 283 + 00.00
SEE SHEET 21

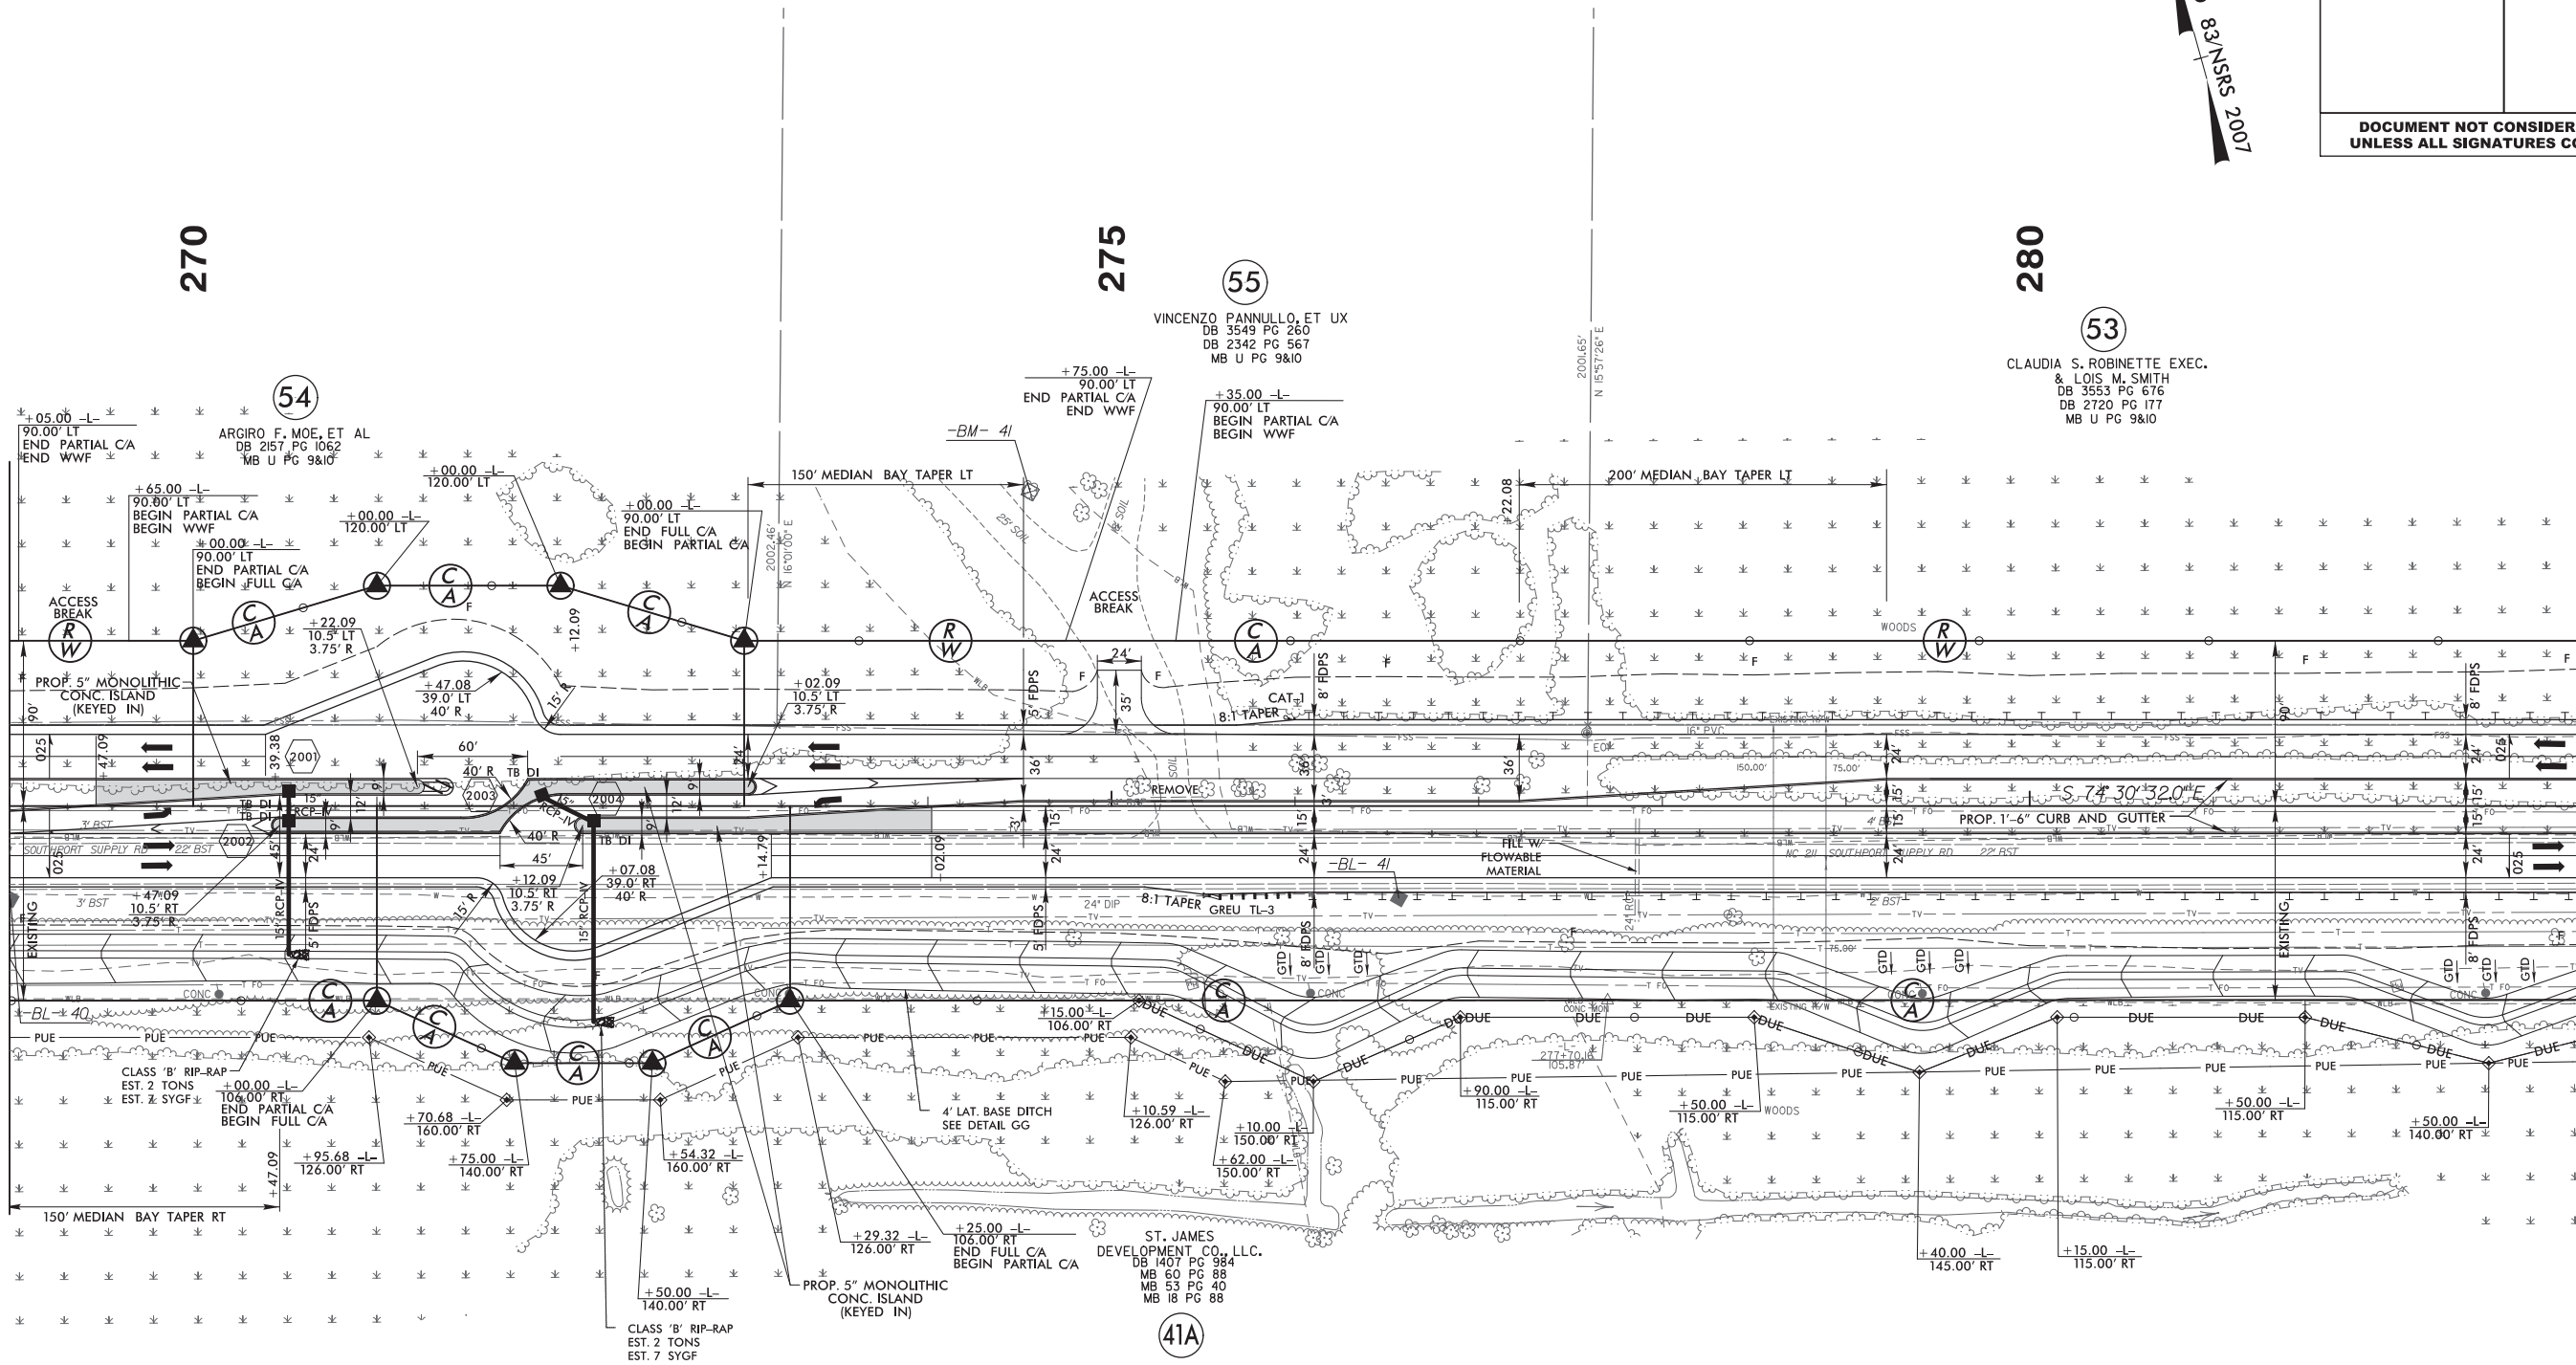

NOTE:

1. ALL DRIVEWAY RADII ARE 20' UNLESS NOTED ON PLANS.
2. PAVED TURNOUTS FOR SHOULDER SECTION SHOULD EXTEND 50' UNLESS NOTED ON PLANS.

FOR -L- PROFILE, SEE SHEET 49
FOR DRAINAGE DETAILS, SEE SHEETS 2D-1 THRU 2D-3


REVISIONS

07-JUN-2018 23:01
\\Roadway\Proj\R-5021-RDY_PSH21.dgn



1. ALL DRIVEWAY RADII ARE 20' UNLESS NOTED ON PLANS.
2. PAVED TURNOUTS FOR SHOULDER SECTION SHOULD EXTEND 50' UNLESS NOTED ON PLANS.

FOR -L- PROFILE, SEE SHEET 49
FOR -Y8- PROFILE, SEE SHEET 62
FOR DRAINAGE DETAILS, SEE SHEETS 2D-1 THRU 2D-3

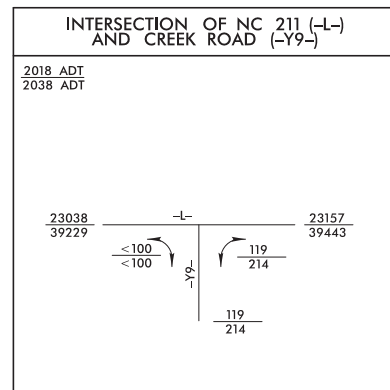

-Y9A-	
PI Sta 10+81.45	PI Sta 11+21.57
$\Delta = 12^{\circ} 49' 01.6" (LT)$	$\Delta = 12^{\circ} 43' 28.9" (RT)$
$D = 31^{\circ} 49' 51.6"$	$D = 31^{\circ} 49' 51.6"$
$L = 40.27'$	$L = 39.98'$
$T = 20.22'$	$T = 20.07'$
$R = 180.00'$	$R = 180.00'$
SE = SEE PLANS	SE = SEE PLANS


BEGIN CONSTRUCTION
-Y9A- Sta. 10+50.00

-L-

PI Sta 311+01.24
 $\Delta = 2^{\circ} 53' 30.7''$ (RT)
 $D = 0^{\circ} 51' 46.4''$
 $L = 335.14'$
 $T = 167.60'$
 $R = 6,640.00'$
 $SE = RC$

$$\frac{-L- POT Sta. 308+97.34}{-Y10- POT Sta. 10+00.00}$$

-L- PC Sta. 309+33.64

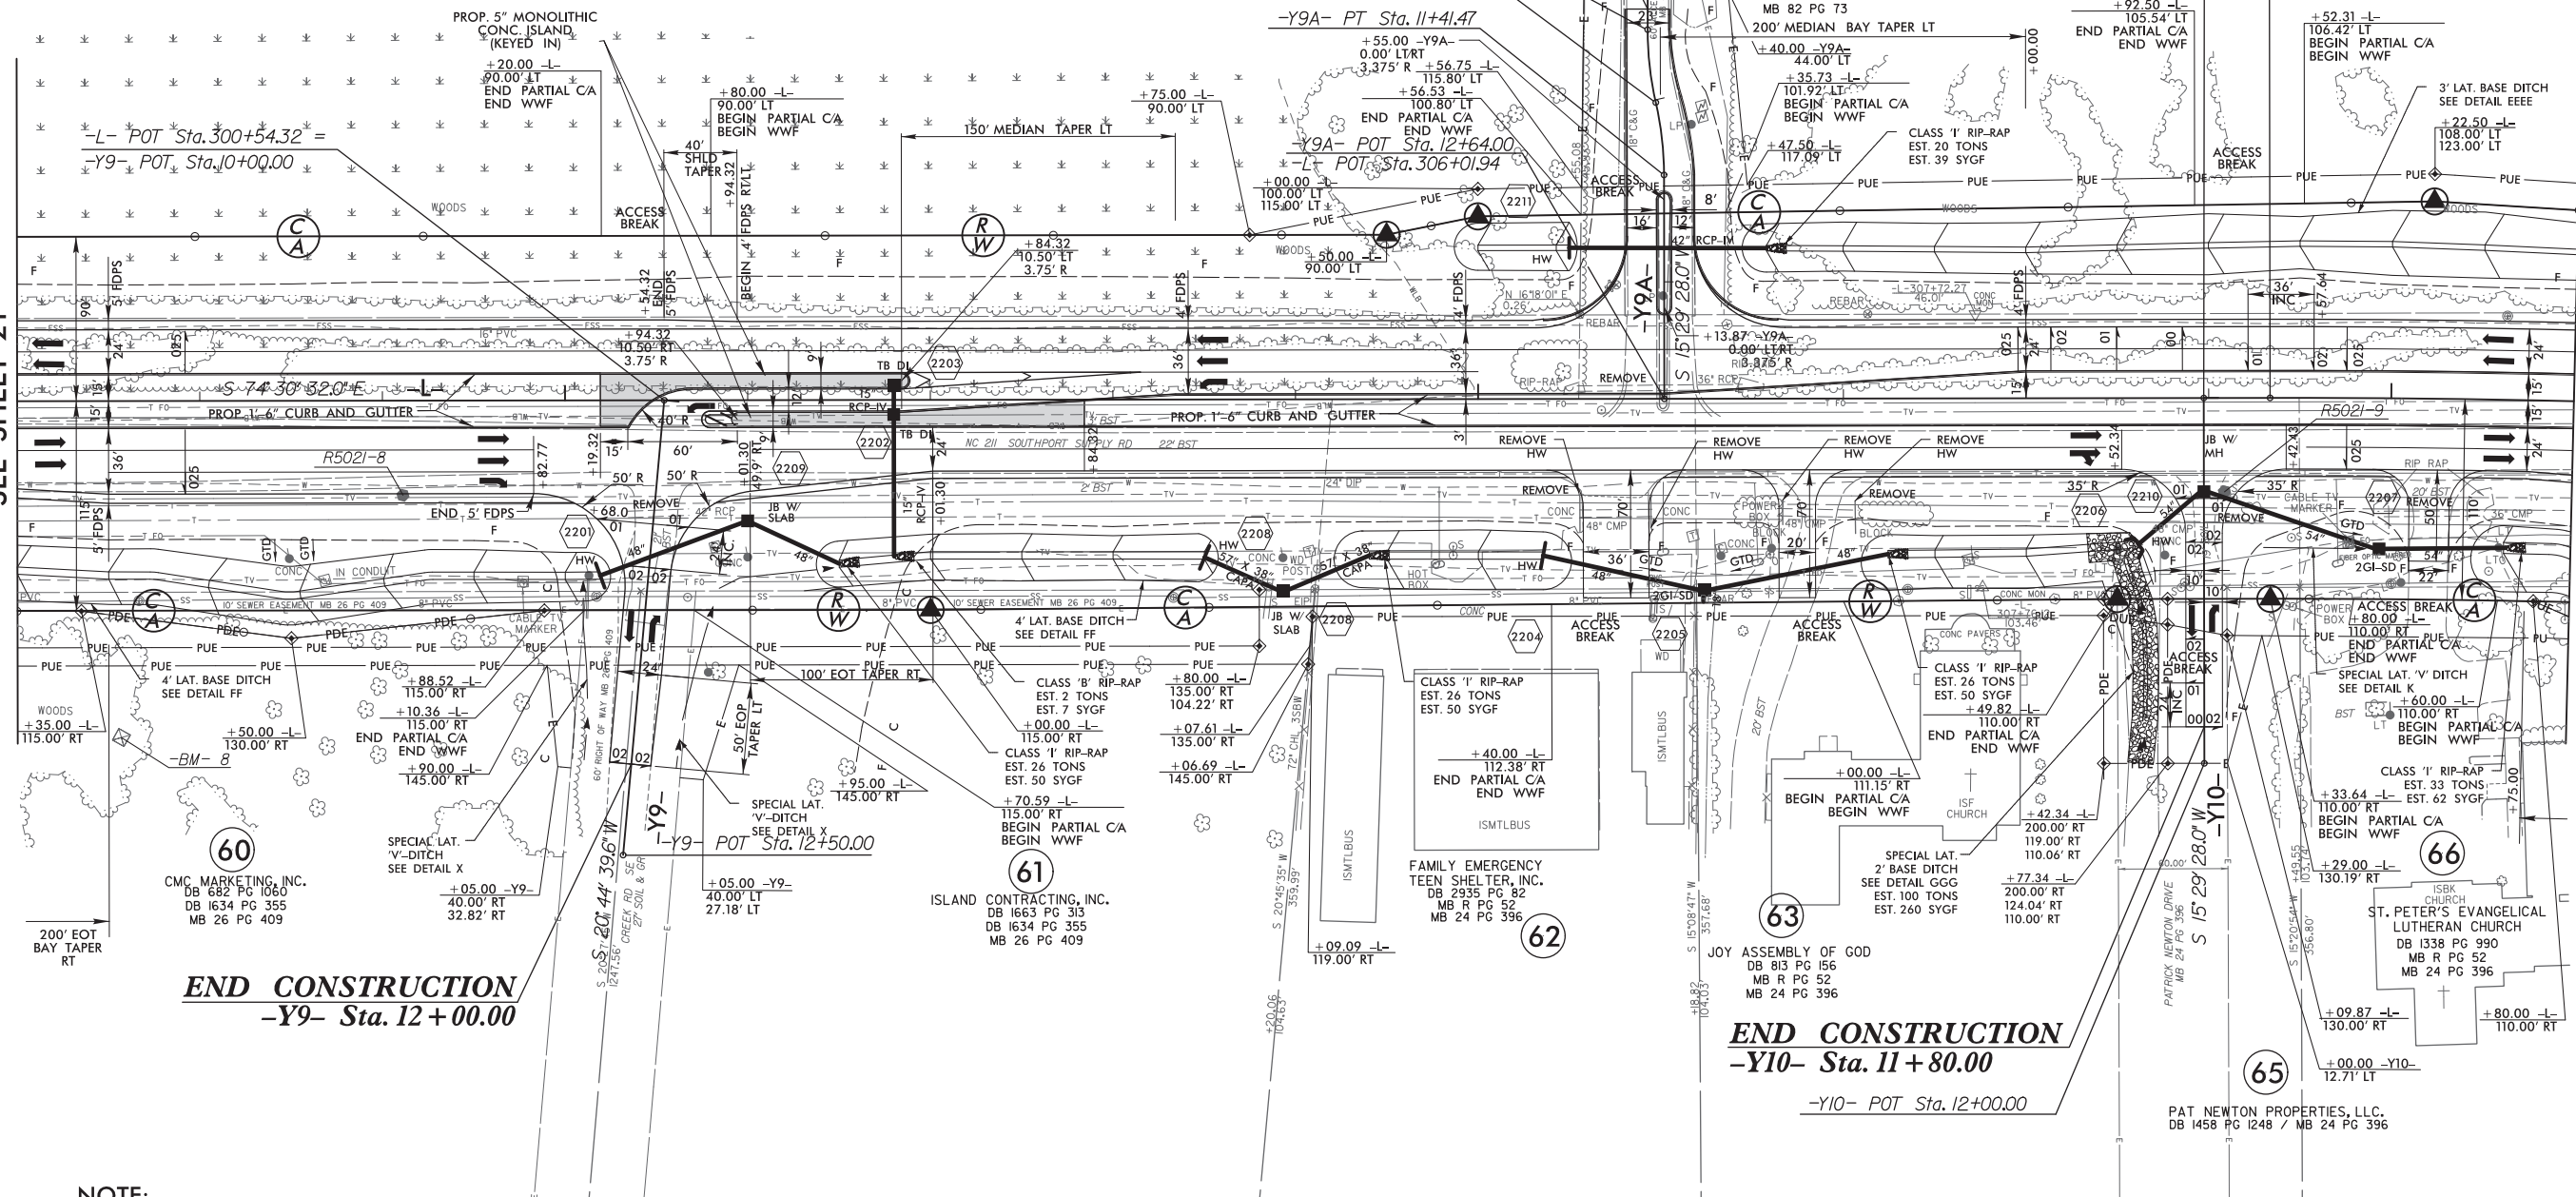

MATCH LINE -L- STA 311+00.00
SEE SHEET 23

NOTE:

1. ALL DRIVEWAY RADII ARE 20' UNLESS NOTED ON PLANS.
2. PAVED TURNOUTS FOR SHOULDER SECTION SHOULD EXTEND 50' UNLESS NOTED ON PLANS.

FOR -L- PROFILE, SEE SHEET 50
FOR -Y9-, -Y9A-, & -Y10- PROFILES, SEE SHEET 62
FOR DRAINAGE DETAILS, SEE SHEETS 2D-1 THRU 2D-3

REVISIONS

02-13-2017 - Added Access Break on Parcel 53 (Sta 300+50) & 64 (Sta 309+25). DMW
03-10-2017 - Added Construction Easement on Parcel 64 for New ALN -Y9A- Tie In. DMW
06-16-2017 - Parcel 53 & 64.Revised ROW Around Ditch and Added PUE.DMW

07-JUN-2018 23:01
\\Roadway\Proj\R-5021-RDY_PSH22.dgn
NTB

08-25-2016 - REVISED PUE ON PARCEL 70 MJD
06-03-2017 - REVISED PARCEL NUMBER 64 TO 64A DAW
06-16-2017 - PARCELS 64 & 64A REVISED ROW AND ADDED NOTE TO "INSTALL DRIVEWAY AFTER EROSION CONTROL BASIN IS REMOVED." DMW
11-30-2017 - REVISED TCE ON PARCEL 72 AND ADDED NOTE TO "INSTALL DRIVEWAY AFTER EROSION CONTROL BASIN IS REMOVED." DMW
02-09-2018 - TCE WAS REVISED ON PARCEL 74 AND 79. PUE WAS ADDED TO PARCELS 72, 73, 74, AND 79. DUE WAS ADDED TO PARCELS 72 AND 73. TSG

07-JUN-2018 23:01
Roadway_P_oj\NR-5021_RDY_PSH23.dgn

MATCH LINE -L- STA 311+00.00
SEE SHEET 22

MATCH LINE -L- STA 323+00.00
SEE SHEET 24

-L-
PI Sta 311+01.24
 $\Delta = 2^\circ 53' 30.7''$ (RT)
D = 0' 51' 46.4"
L = 335.14'
T = 167.60'
R = 6,640.00'
SE = RC

PI Sta 316+58.70
 $\Delta = 2^\circ 56' 25.9''$ (LT)
D = 0' 51' 46.4"
L = 340.78'
T = 170.43'
R = 6,640.00'
SE = RC

-Y12-
PI Sta 11+67.51
 $\Delta = 44^\circ 42' 21.4''$ (RT)
D = 22' 55' 05.9"
L = 195.07'
T = 102.80'
R = 250.00'
SE = SEE PLANS

-L- POC Sta.315+64.10 =
-Y11- POT Sta.10+00.00

-L- PC Sta. 314+88.28

-Y12- POT Sta.10+00.00

-Y12- PC Sta.10+64.70


BEGIN CONSTRUCTION
-Y12- Sta. 11 + 55.00

BEGIN CONSTRUCTION
-Y13- Sta. 10 + 80.00

-Y13- POT Sta.10+00.00

-L- POT Sta.322+33.04 =

-Y13- POT Sta.12+10.05

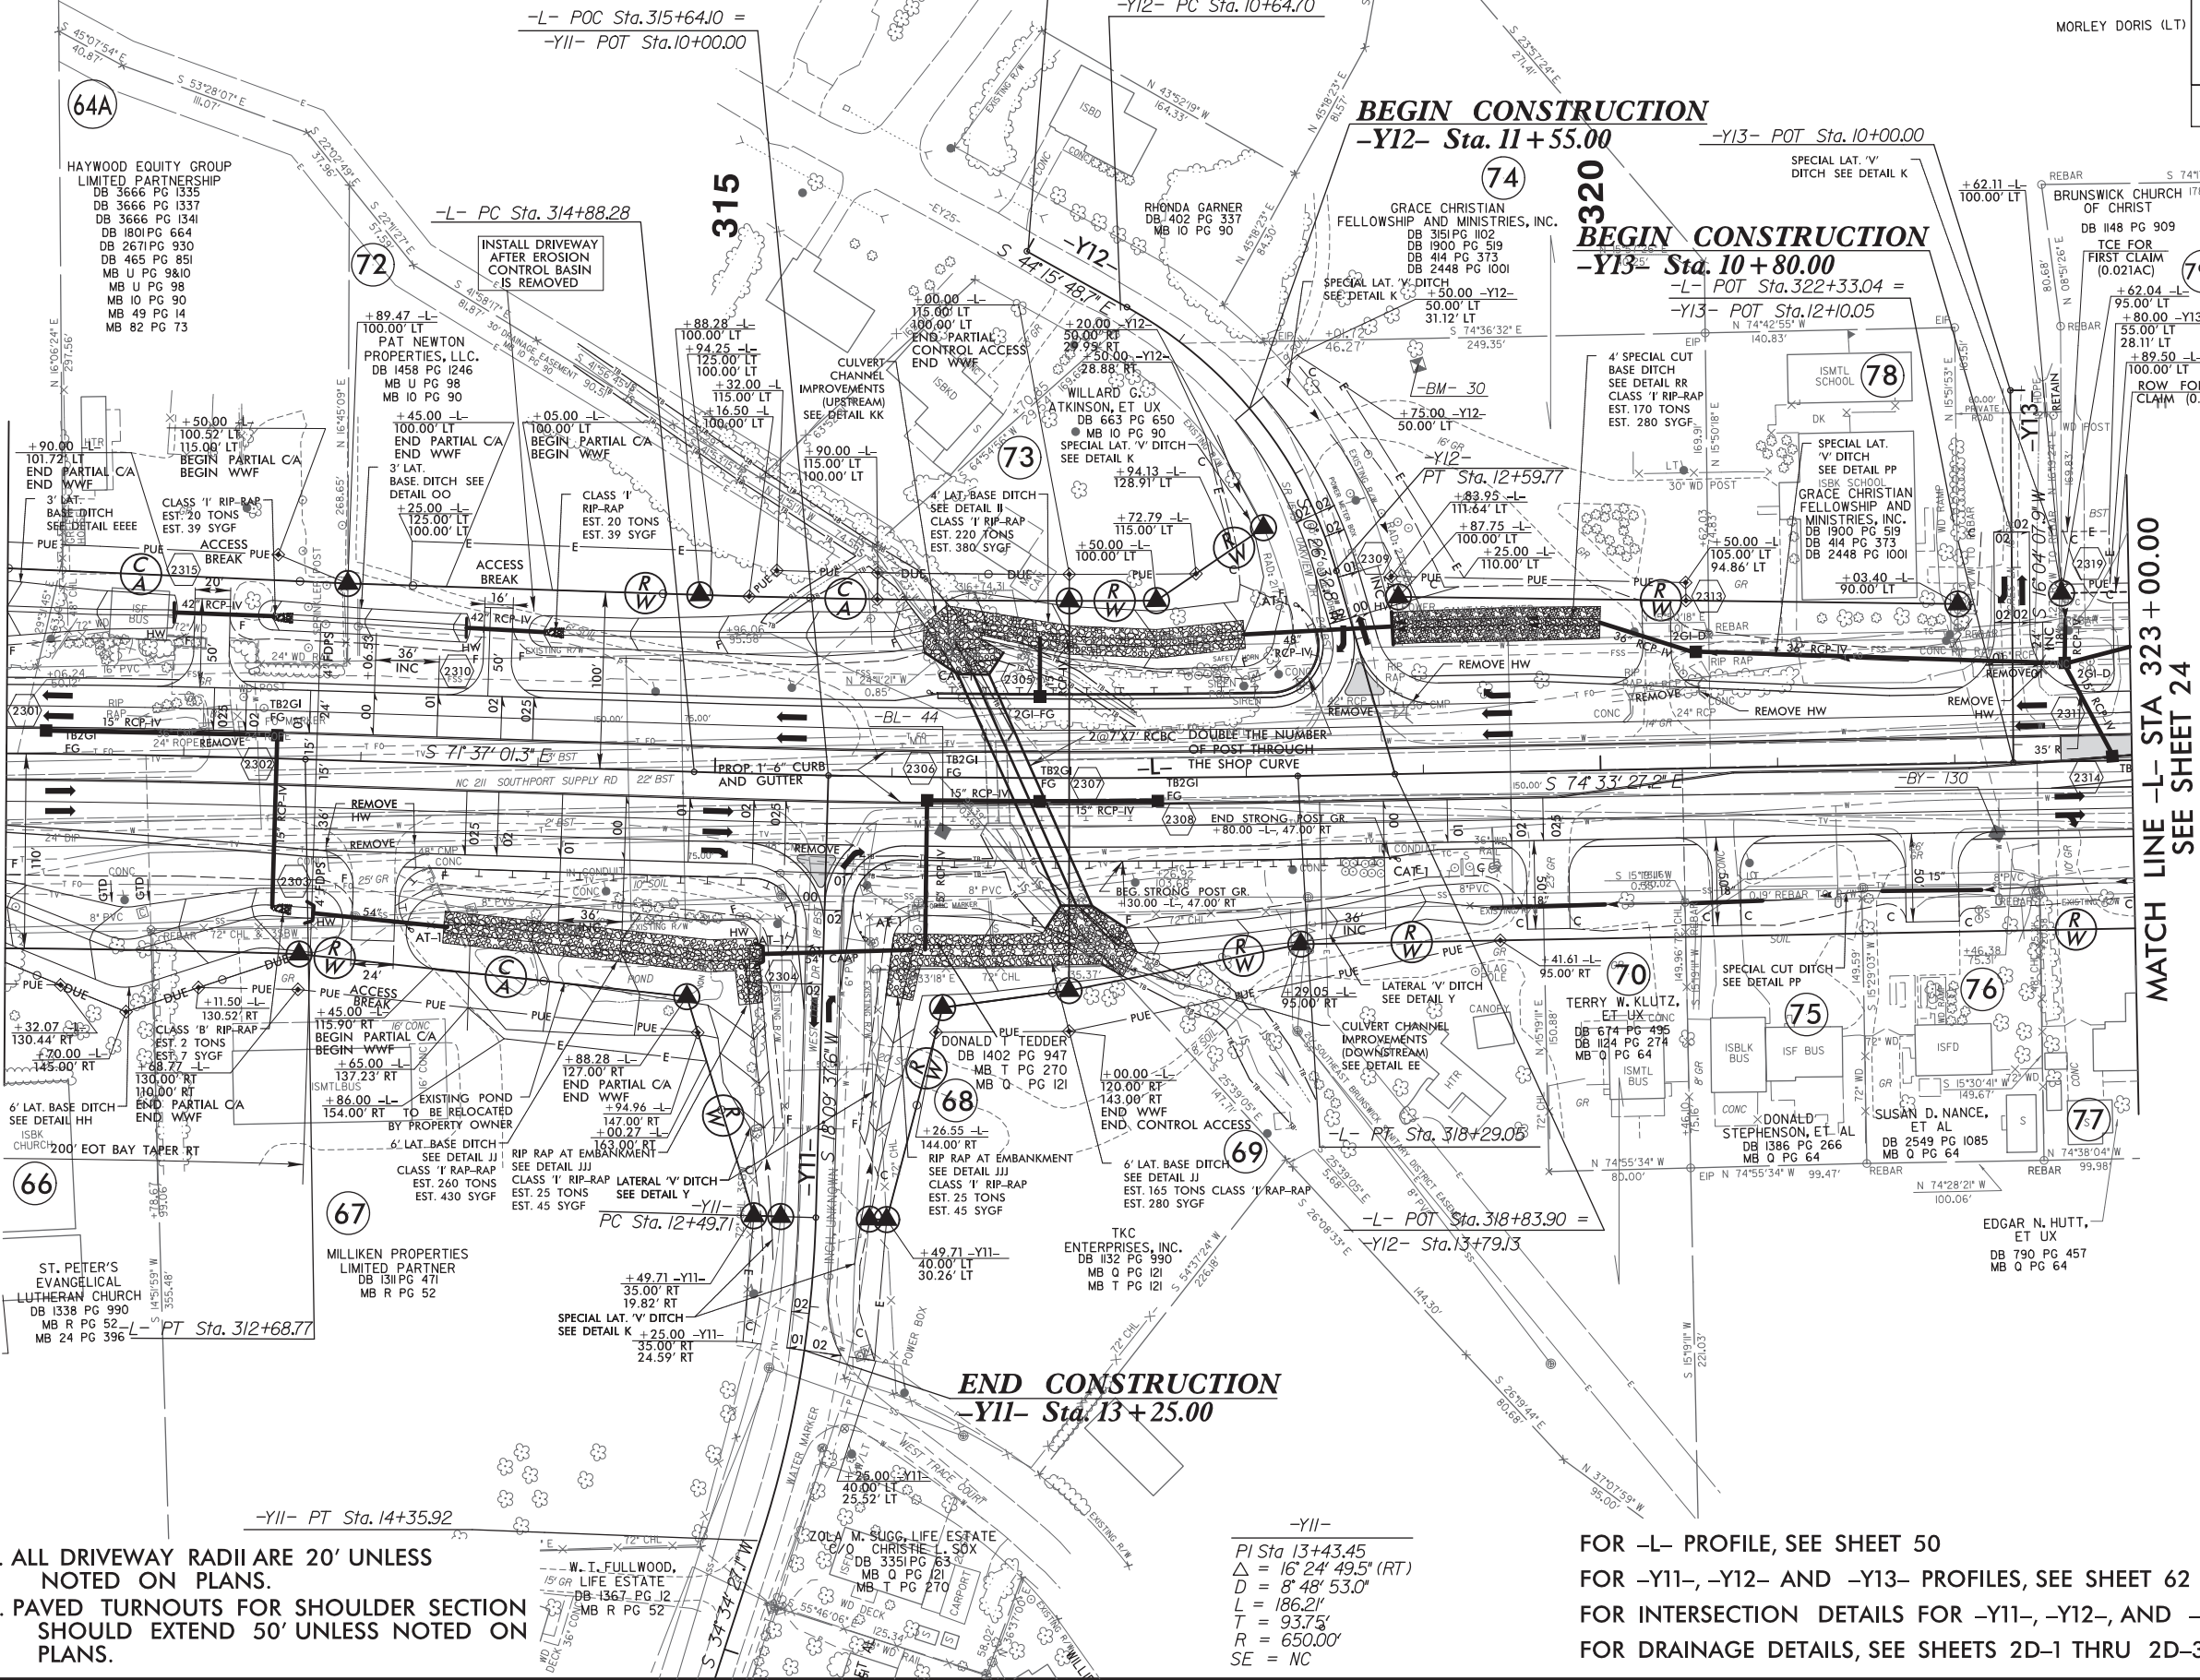

END CONSTRUCTION
-Y11- Sta.13+25.00



-Y11-
PI Sta 13+43.45
 $\Delta = 16^\circ 24' 49.5''$ (RT)
D = 8' 48' 53.0"
L = 186.21'
T = 93.73'
R = 650.00'
SE = NC

FOR -L- PROFILE, SEE SHEET 50
FOR -Y11-, -Y12- AND -Y13- PROFILES, SEE SHEET 62
FOR INTERSECTION DETAILS FOR -Y11-, -Y12-, AND -Y13-, SEE SHEET 2B-3
FOR DRAINAGE DETAILS, SEE SHEETS 2D-1 THRU 2D-3

NOTE: 1. ALL DRIVEWAY RADII ARE 20' UNLESS NOTED ON PLANS.
2. PAVED TURNOUTS FOR SHOULDER SECTION SHOULD EXTEND 50' UNLESS NOTED ON PLANS.

HNTB HNTB NORTH CAROLINA, P.C.
343 E. Six Forks Road, Suite 200
Raleigh, North Carolina 27609
NC License No: C-1554

PROJECT REFERENCE NO.		SHEET NO.
R-5021		23
RW SHEET NO.		HYDRAULICS ENGINEER
ROADWAY DESIGN ENGINEER		
DOCUMENT NOT CONSIDERED FINAL UNLESS ALL SIGNATURES COMPLETED		

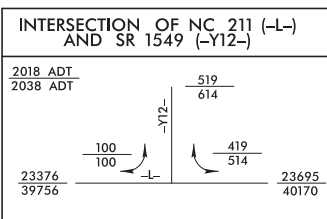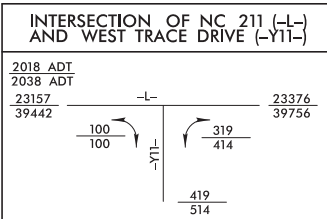


5/14/99



HNTB NORTH CAROLINA, P.C.
343 E. Six Forks Road, Suite 200
Raleigh, North Carolina 27609
NC License No: C-1554

PROJECT REFERENCE NO.		SHEET NO.	
R-5021		24	
RW SHEET NO.			
ROADWAY DESIGN ENGINEER		HYDRAULICS ENGINEER	
DOCUMENT NOT CONSIDERED FINAL UNLESS ALL SIGNATURES COMPLETED			

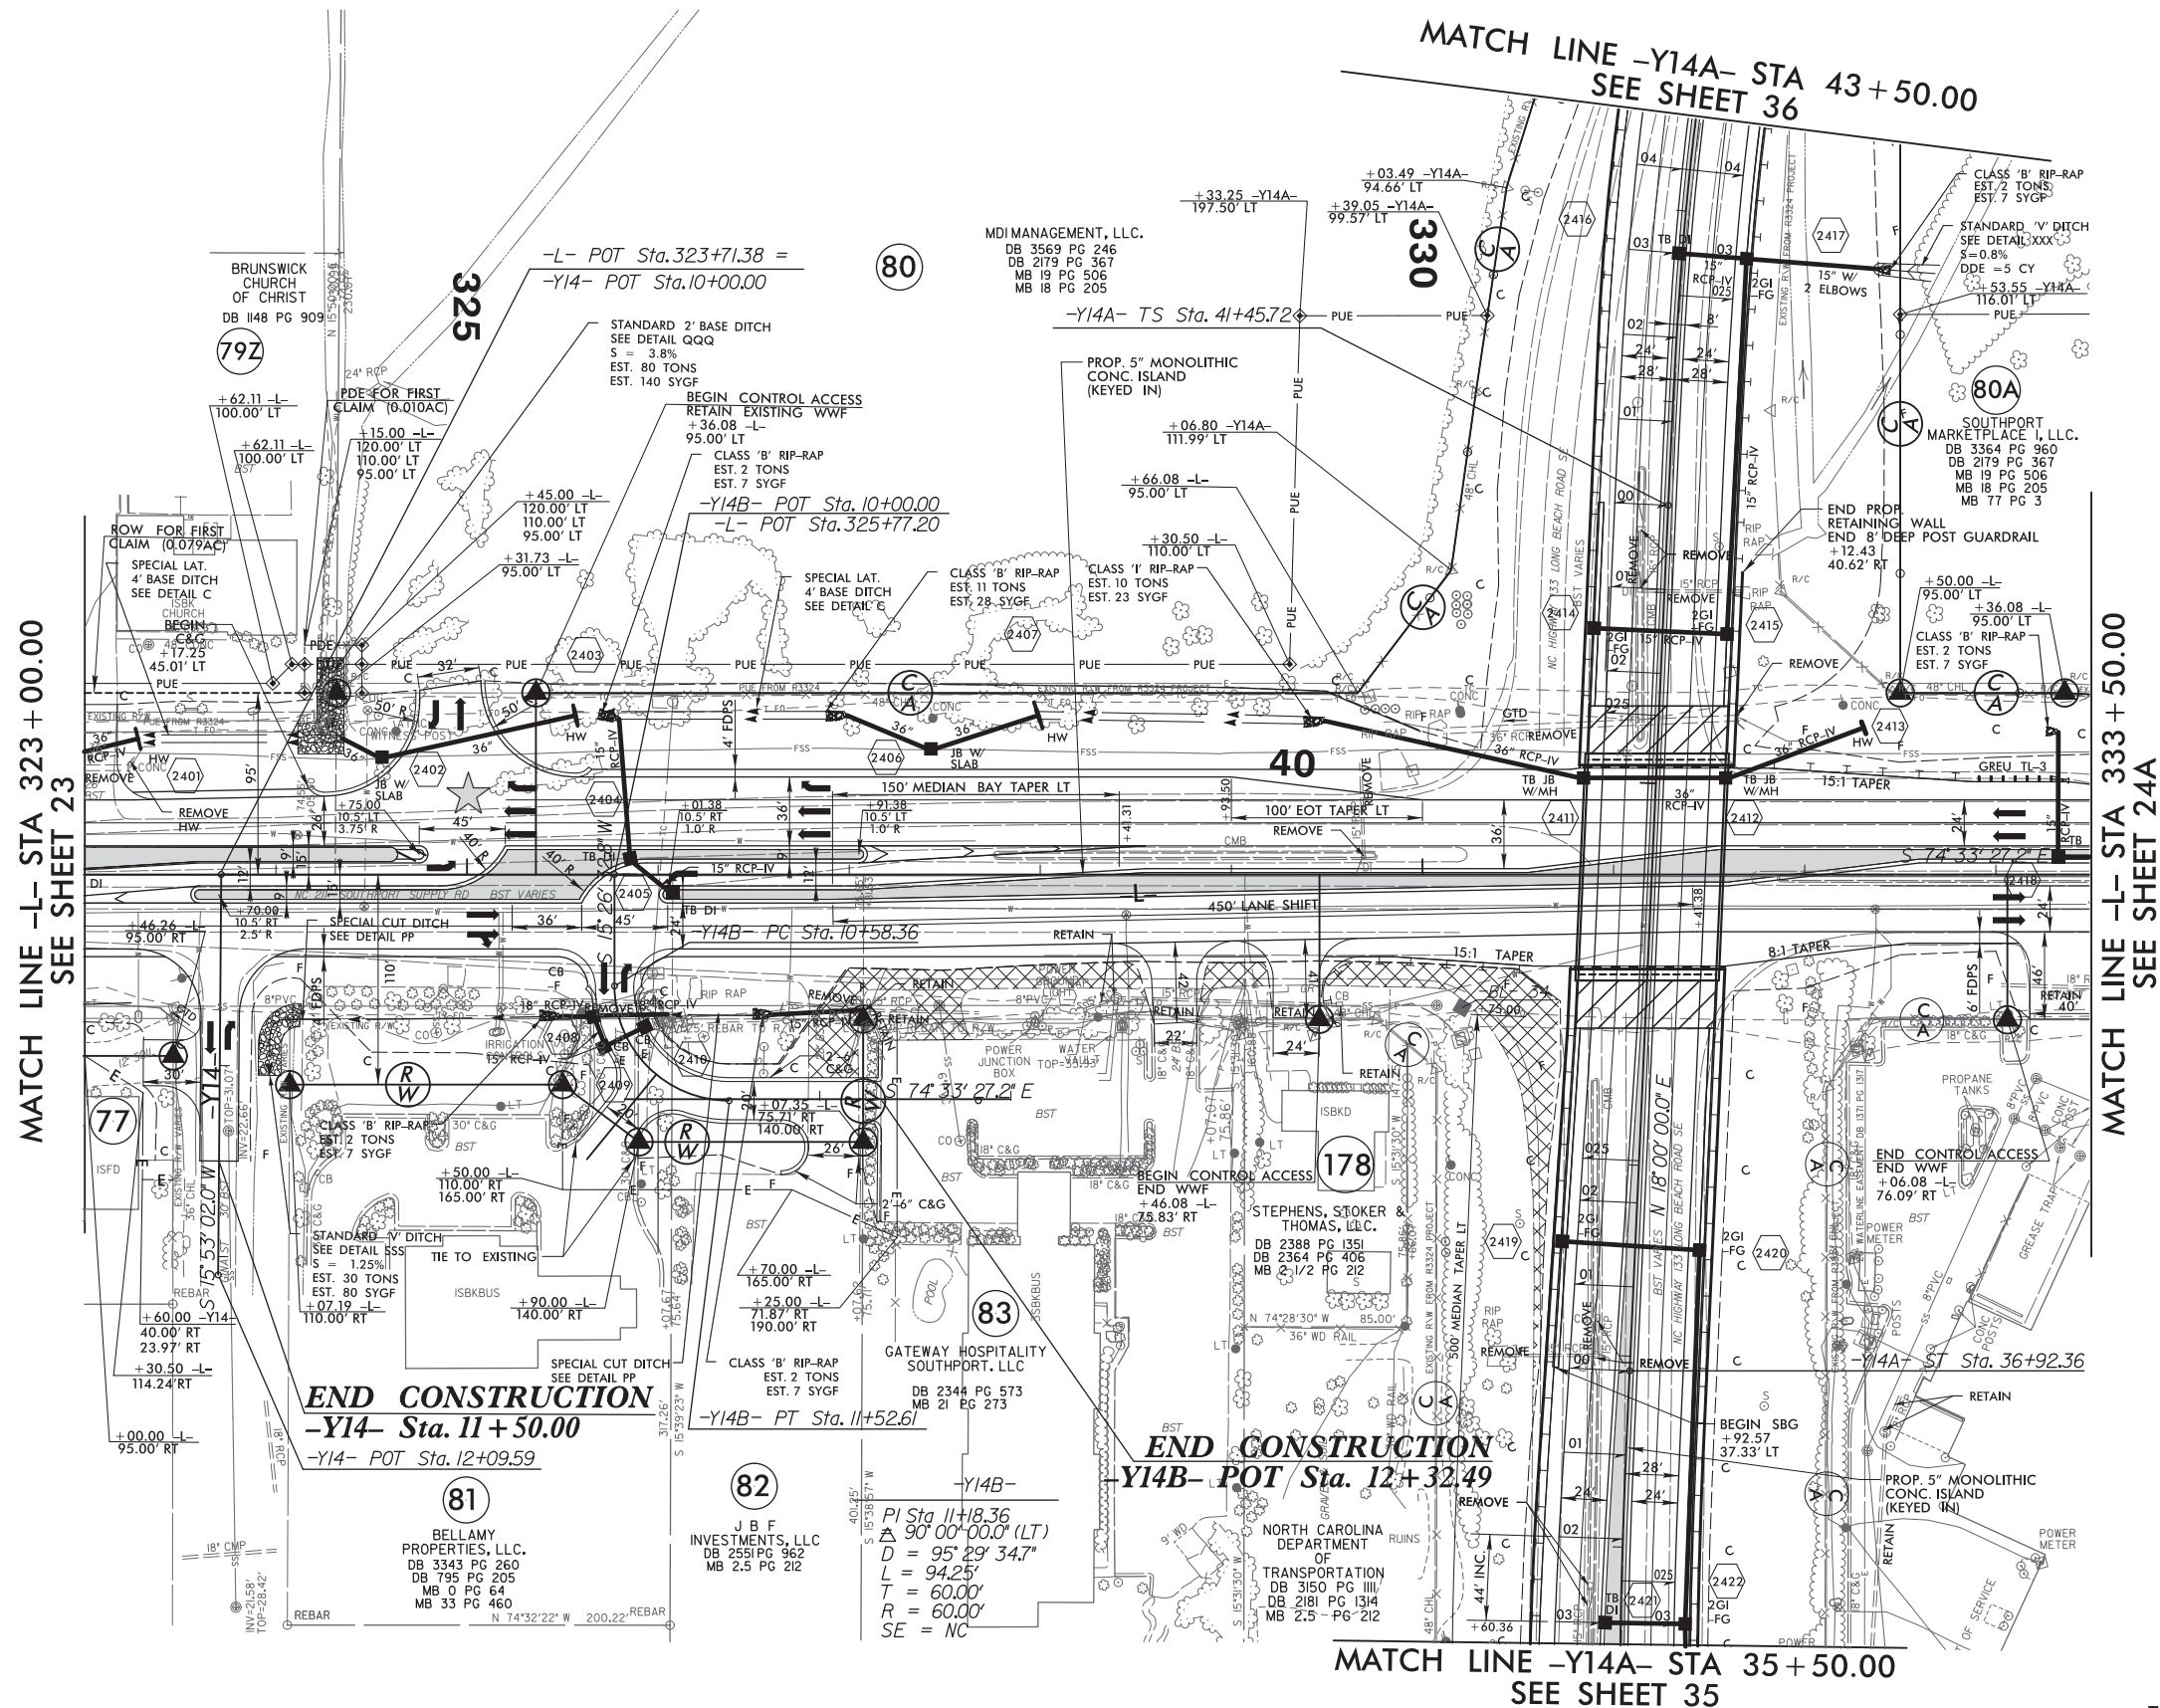 PROPOSED TRAFFIC SIGNAL

NOTE: 1. ALL DRIVEWAY RADII ARE 20' UNLESS NOTED ON PLANS.
2. PAVED TURNOUTS FOR SHOULDER SECTION SHOULD
EXTEND 50' UNLESS NOTED ON PLANS.

FOR -L- PROFILE, SEE SHEETS 50 AND 51
FOR -Y14- AND -Y14B- PROFILES, SEE SHEET 63
FOR -Y14A- PROFILE, SEE SHEETS 63 AND 64
FOR INTERCHANGE OVERVIEW, SEE SHEET 2B-8
FOR DRAINAGE DETAILS, SEE SHEETS 2D-1 THRU 2D-3
FOR RETAINING WALL PLANS, SEE SHEETS W- THRU W-
FOR STRUCTURE PLANS, SEE SHEETS S- THRU S-
FOR BRIDGE & PAVEMENT DETAIL, SEE SHEET 2B-

DO NOT DISTURB FENCE AROUND
BRUNSWICK ELECTRIC PARCEL

HNTB

HNTB NORTH CAROLINA, P.C.
343 E. SIX FORKS ROAD, SUITE 200
RALEIGH, NORTH CAROLINA 27609
NC LICENSE NO: C-1554

PROJECT REFERENCE NO. SHEET NO.

R-5021 24A

R/W SHEET NO.


ROADWAY DESIGN ENGINEER HYDRAULICS ENGINEER

DOCUMENT NOT CONSIDERED FINAL
UNLESS ALL SIGNATURES COMPLETED

☆ EXISTING TRAFFIC SIGNAL

NAD 83 NSRS 2007

MATCH LINE -L- STA 333 + 50.00
SEE SHEET 24

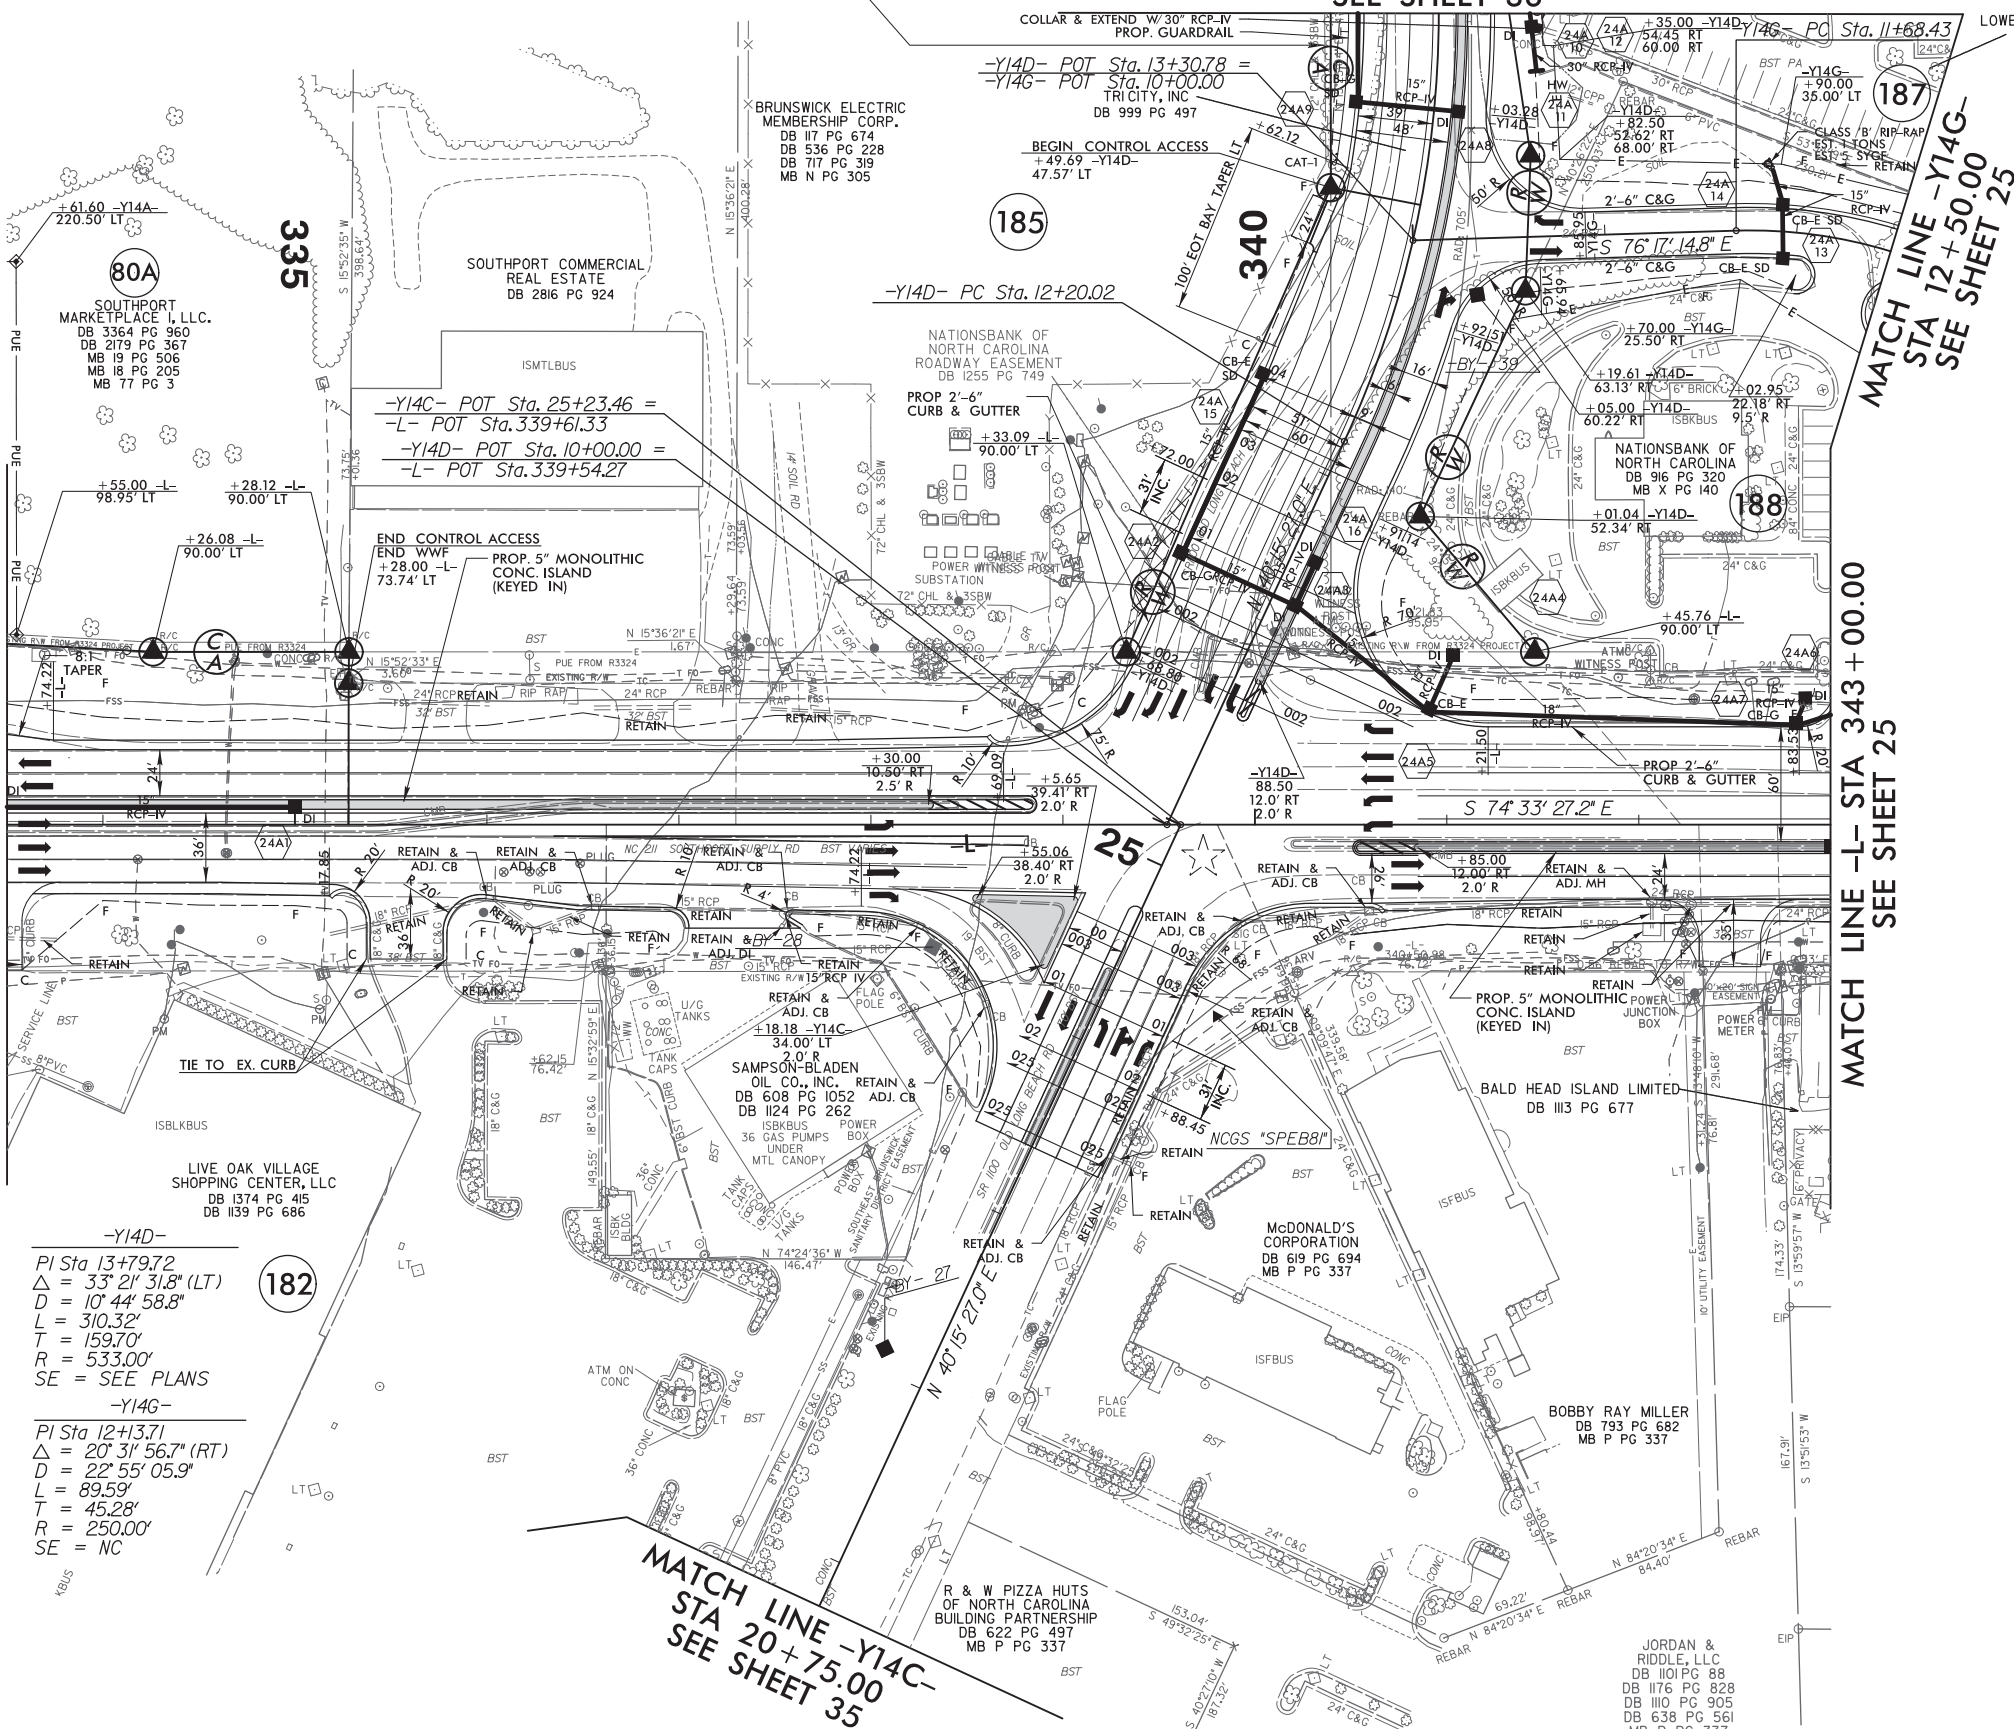

-Y14D-
PI Sta 13+79.72
 $\Delta = 33^\circ 21' 31.8" (LT)$
 $D = 10^\circ 44' 58.8"$
 $L = 310.32'$
 $T = 159.70'$
 $R = 533.00'$
SE = SEE PLANS

-Y14C-
PI Sta 12+13.71
 $\Delta = 20^\circ 31' 56.7" (RT)$
 $D = 22^\circ 55' 05.9"$
 $L = 89.59'$
 $T = 45.28'$
 $R = 250.00'$
SE = NC

MATCH LINE -Y14C-
STA 20 + 75.00
SEE SHEET 35

MATCH LINE -L- STA 343 + 00.00
SEE SHEET 25

INTERSECTION OF NC 211 (L-L) AND OLD LONGBEACH RD (-Y14C-D)			
2015 ADT	2035 ADT	X	28,800
X	13,500	-Y14D-	X
X	4,500	-Y14C-	X
X	36,200	X	38,100
X	22,700	X	11,400
X	8,500	X	4,500

NOTE: 1. ALL DRIVEWAY RADII ARE 20' UNLESS NOTED ON PLANS.
2. PAVED TURNOUTS FOR SHOULDER SECTION SHOULD
EXTEND 50' UNLESS NOTED ON PLANS.

FOR -L- PROFILE, SEE SHEET 51
FOR -Y14C- AND -Y14D- PROFILE, SEE SHEET 65
FOR -Y14G- PROFILE, SEE SHEET 66
FOR DRAINAGE DETAILS, SEE SHEETS 2D-1 THRU 2D-3

5/14/99

REVISIONS
02-09-2018 - ADDED PUE TO PARCEL 84. REVISED PUE ON PARCEL 85. ADDED TCE TO PARCEL 188. TSG
05-03-2018 - REDUCED TCE ON PARCELS 187 & 188. DMW



08-JUN-2018 00:33
V:\Roadway\18-05021\RDY_PSH25.dgn
NHB



HNTB NORTH CAROLINA, P.C.
343 E. SIX FURKS ROAD, SUITE 200
RALEIGH, NORTH CAROLINA 27609
NC LICENSE NO: C-1554

PROJECT REFERENCE NO.		SHEET NO.
R-5021		25
RW SHEET NO.		
ROADWAY DESIGN ENGINEER		HYDRAULICS ENGINEER
DOCUMENT NOT CONSIDERED FINAL UNLESS ALL SIGNATURES COMPLETED		

NAD 83 NSRS 2007

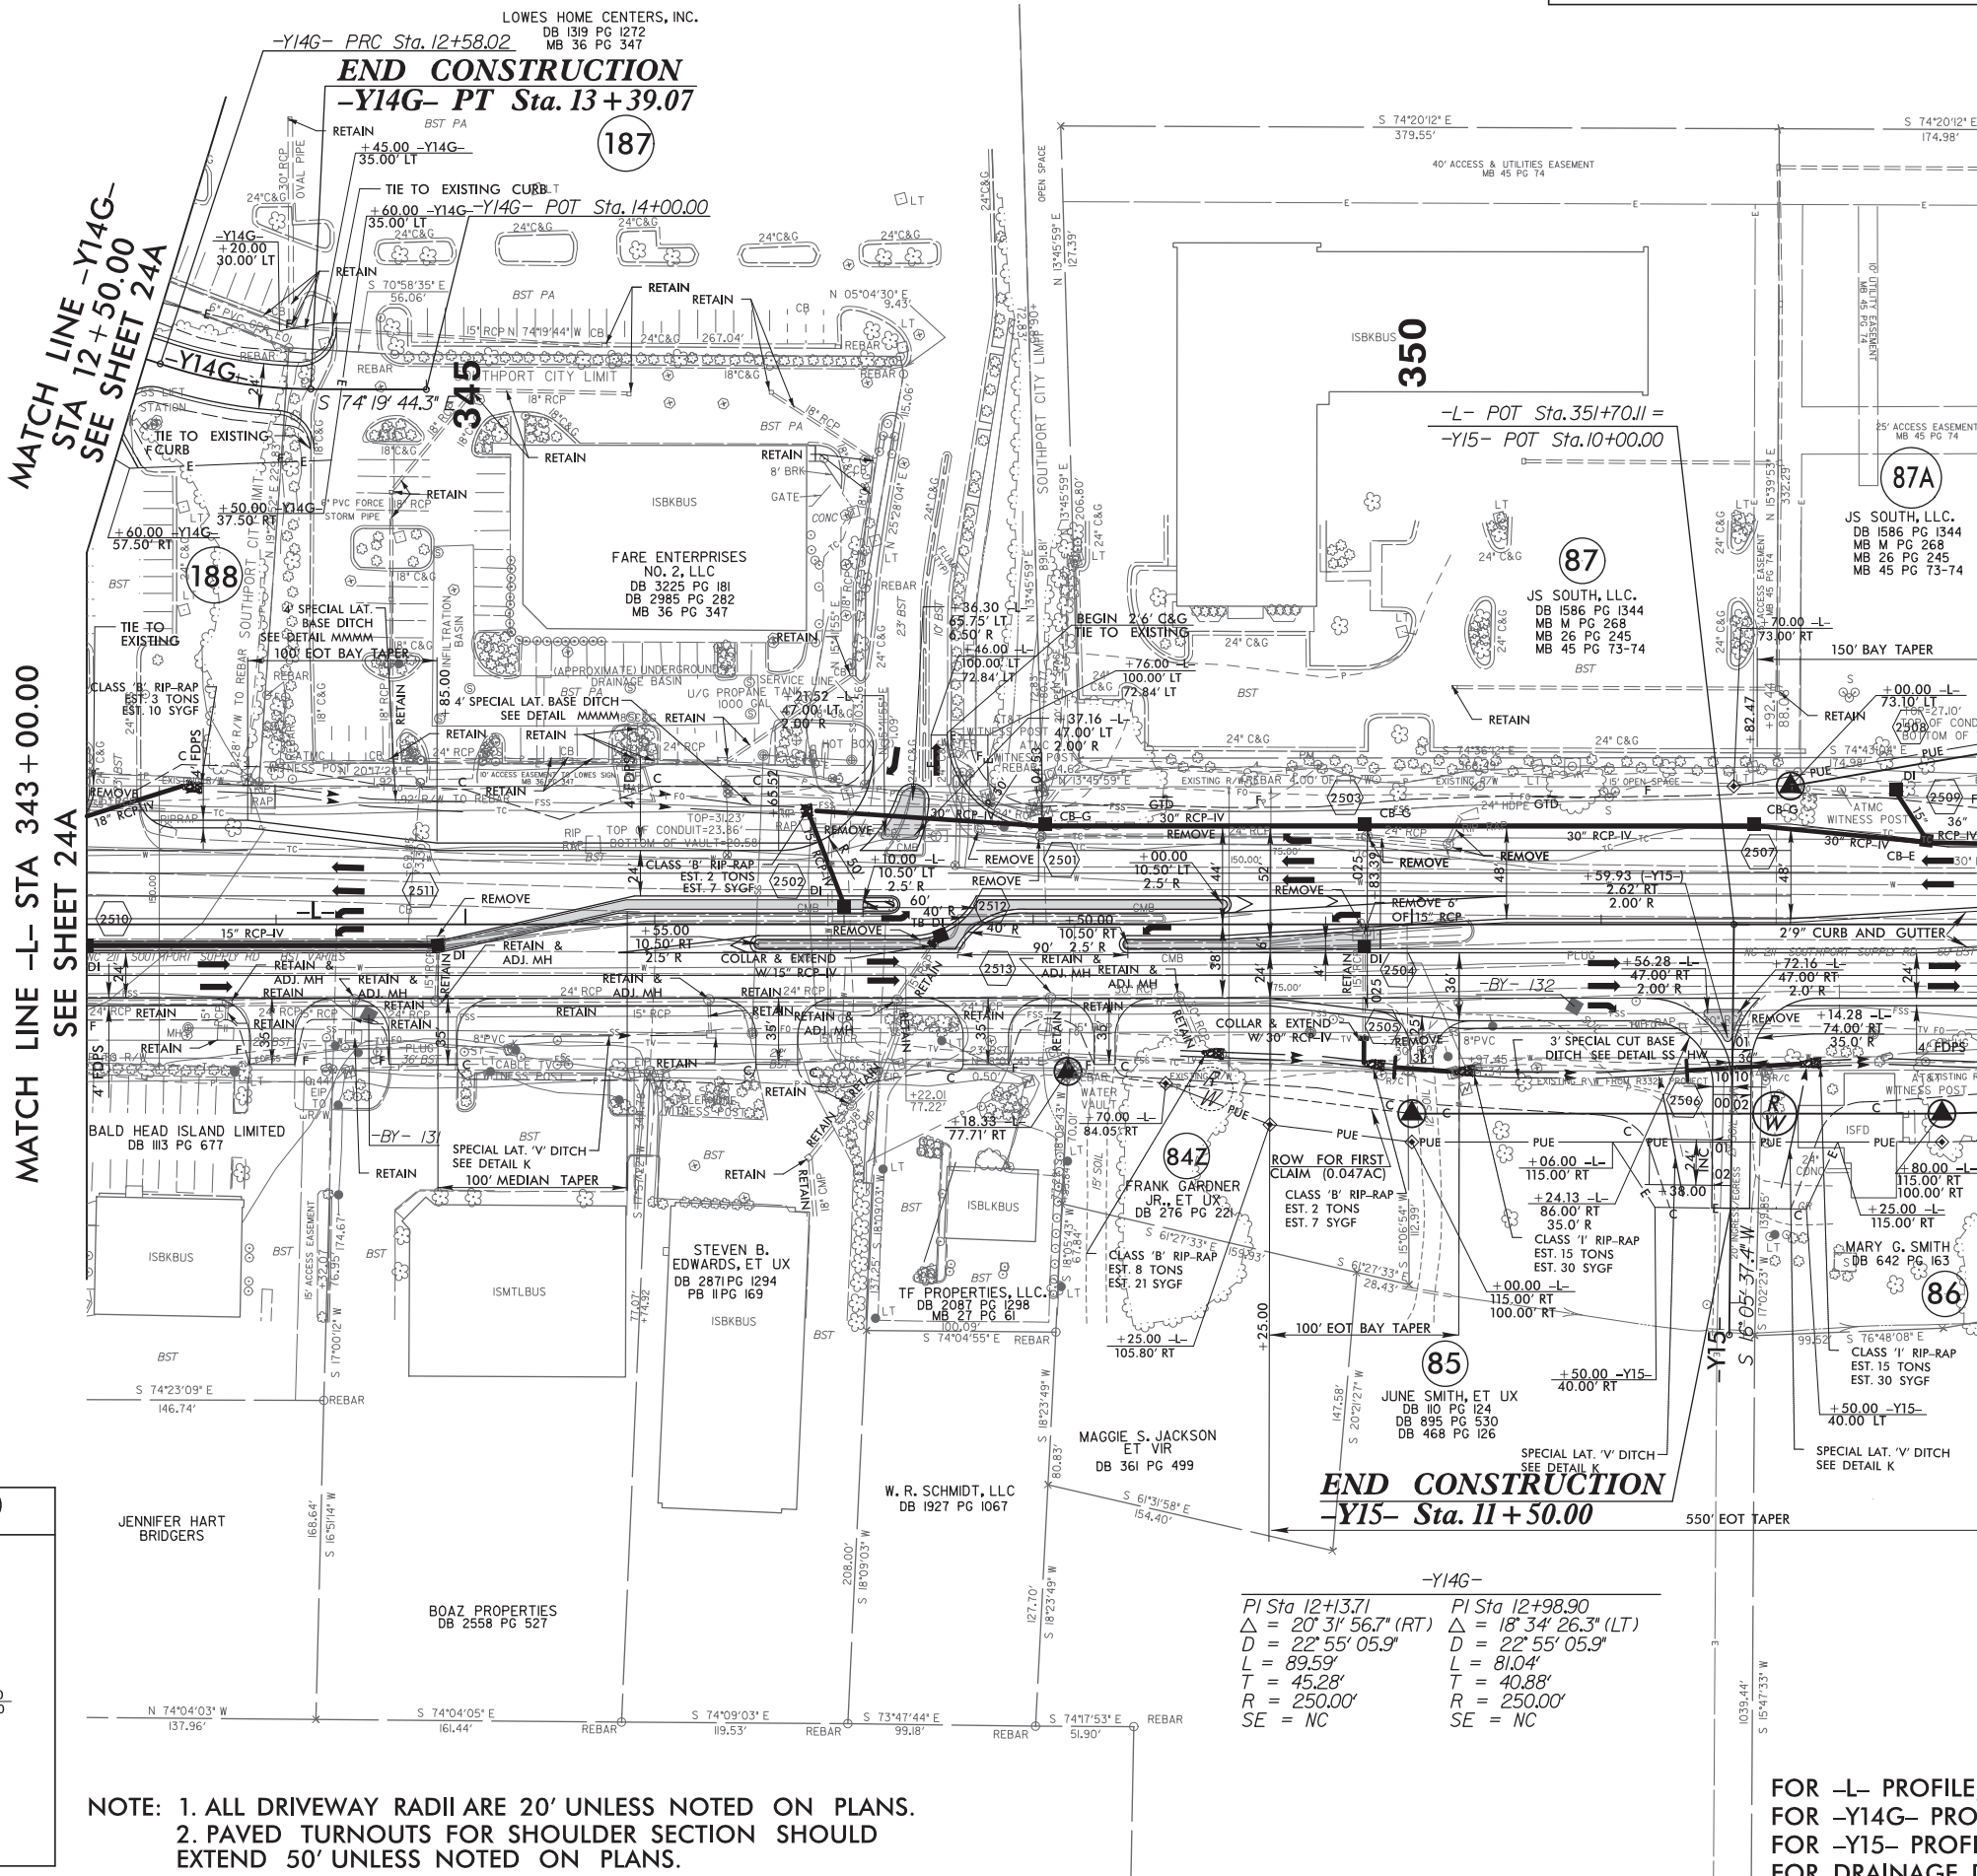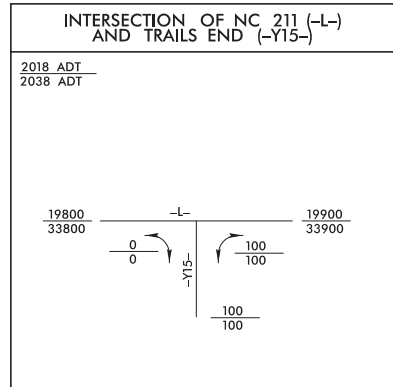


2. PAVED TURNOUTS FOR SHOULDER SECTION SHOULD EXTEND 50' UNLESS NOTED ON PLANS.

-L-

PI Sta 374+14.38
 $\Delta = 23^\circ 51' 25.5''$ (RT)
 $D = 0^\circ 53' 03.1''$
 $L = 2,698.17'$
 $T = 1,368.92'$
 $R = 6,480.00'$
 $SE = RC$

BEGIN CONSTRUCTION
-Y17A- Sta. 10+39.00

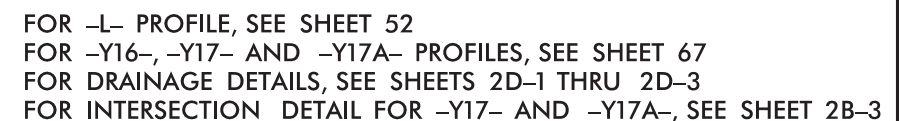

08-JUN-2018 00:34
X:\Roadway\Proj\R-5021-RDY_PSH26.dgn
JNTB

G

5/14/99

**MATCH LINE -L- STA 353 + 00.00
SEE SHEET 25**

MATCH LINE -L- STA 367 + 00.00
SEE SHEET 27

REVISIONS

07-13-2016 -- ADDED DRIVEWAY ACCESS TO PARCEL 98 MID
07-19-2016 -- REVISED PUE ON PARCELS 97, 98 AND 101 MID
02-09-2018 -- REVISED PUE ON PARCEL 01 DRIVEWAY & 101. REMOVED TCE FROM PARCEL 99, ADDED TDE & DUE TO PARCEL 99, REVISED TCE ON PARCELS 99A & 100. ADDED ROW
04-18-2018 -- & DUE TO PARCELS 99A & 100. DMW

08-JUN-2018 00:46
R:\Roadway\Projects\5021_RDY_PSH27.dgn
HNTB


5/14/99

NOTE:

1. ALL DRIVEWAY RADII ARE 20' UNLESS NOTED ON PLANS.
2. PAVED TURNOUTS FOR SHOULDER SECTION SHOULD EXTEND 50' UNLESS NOTED ON PLANS.

MATCH LINE -L- STA 367+00.00
SEE SHEET 26

MATCH LINE -LREV- STA 380+50.00
SEE SHEET 28

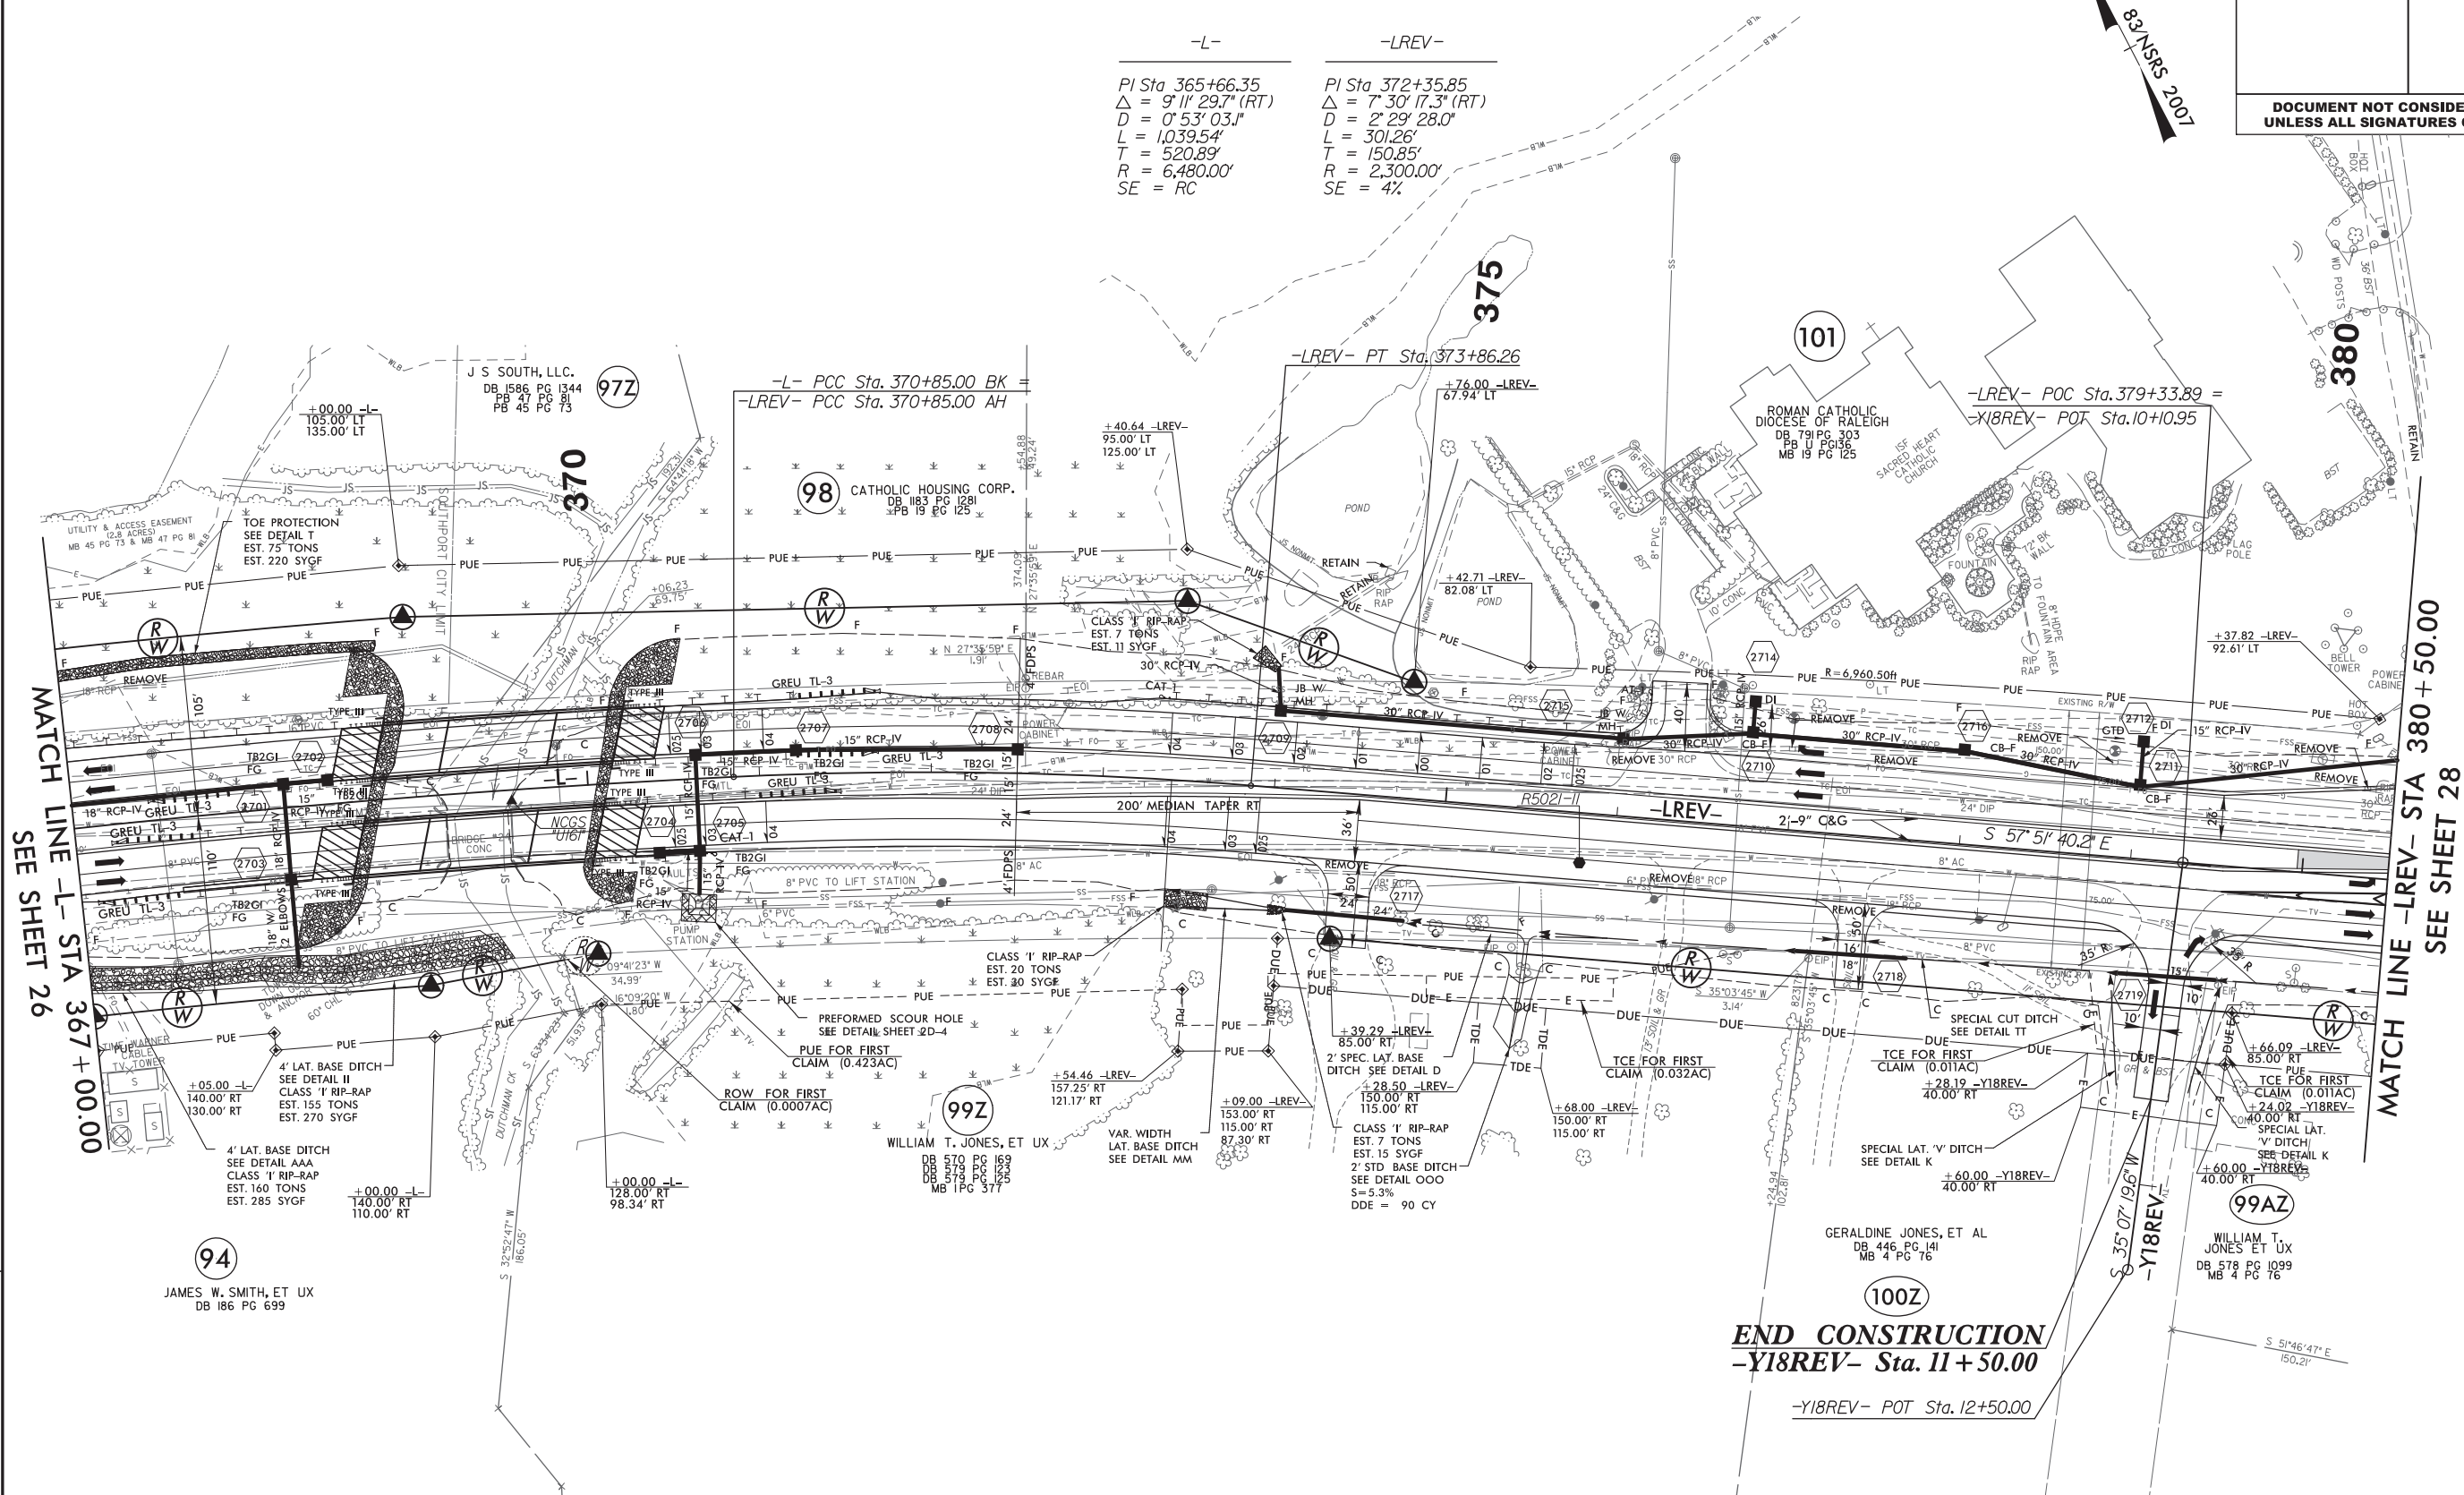

-L-
PI Sta 365+66.35
 $\Delta = 9' 11'' 29.7''$ (RT)
 $D = 0' 53'' 03.1''$
 $L = 1,039.54'$
 $T = 520.89'$
 $R = 6,480.00'$
SE = RC

-LREV-
PI Sta 372+35.85
 $\Delta = 7' 30'' 17.3''$ (RT)
 $D = 2' 29'' 28.0''$
 $L = 301.26'$
 $T = 150.85'$
 $R = 2,300.00'$
SE = 4%


HNTB HNTB NORTH CAROLINA, P.C.
343 E. SIX FORKS ROAD, SUITE 200
RALEIGH, NORTH CAROLINA 27609
NC LICENSE NO: C-1554

PROJECT REFERENCE NO.		SHEET NO.	
R-5021		27	
RW SHEET NO.			
ROADWAY DESIGN ENGINEER		HYDRAULICS ENGINEER	
DOCUMENT NOT CONSIDERED FINAL UNLESS ALL SIGNATURES COMPLETED			

END CONSTRUCTION
-Y18REV- Sta. 11+50.00

-Y18REV- POT Sta. 12+50.00

FOR -L- & -LREV- PROFILE, SEE SHEET 52
FOR -Y18- PROFILE, SEE SHEET 67
FOR DRAINAGE DETAILS, SEE SHEETS 2D-1 THRU 2D-3
FOR STRUCTURE PLANS, SEE SHEETS S- THRU S-
FOR BRIDGE DETAIL SKETCH, SEE SHEET 2B-6

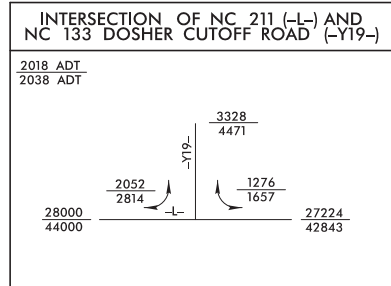

FOR -L- PROFILE, SEE SHEETS 52 & 53
FOR -Y19REV- PROFILE, SEE SHEET 67
FOR BRIDGE DETAIL SHEET, SEE SHEET 2B-6
FOR DRAINAGE DETAILS, SEE SHEETS 2D-1 THRU 2D-3
FOR STRUCTURE PLANS, SEE SHEETS S-1 THRU S-____
FOR RETAINING WALL PLANS, SEE SHEETS W-____ THRU W-____

NOTE:
1. ALL DRIVEWAY RADII ARE 20' UNLESS NOTED ON PLANS.
2. PAVED TURNOUTS FOR SHOULDER SECTION SHOULD EXTEND 50' UNLESS NOTED ON PLANS.

REVISIONS

07-19-2016 - REVISED PUE'S ON PARCELS 101, 102 AND 103. MJD

08-JUN-2018 00:52
C:\Roadway\Proj\K-502\RDY_PSH28.dgn

5/14/99

HNTB

HNTB NORTH CAROLINA, P.C.
343 E. SIX FORKS ROAD, SUITE 200
RALEIGH, NORTH CAROLINA 27609
NC LICENSE NO: C-1554

PROJECT REFERENCE NO.

R-5021

SHEET NO.

29

R/W SHEET NO.


ROADWAY DESIGN
ENGINEER

HYDRAULICS
ENGINEER



EXISTING TRAFFIC SIGNAL

DOCUMENT NOT CONSIDERED FINAL
UNLESS ALL SIGNATURES COMPLETED

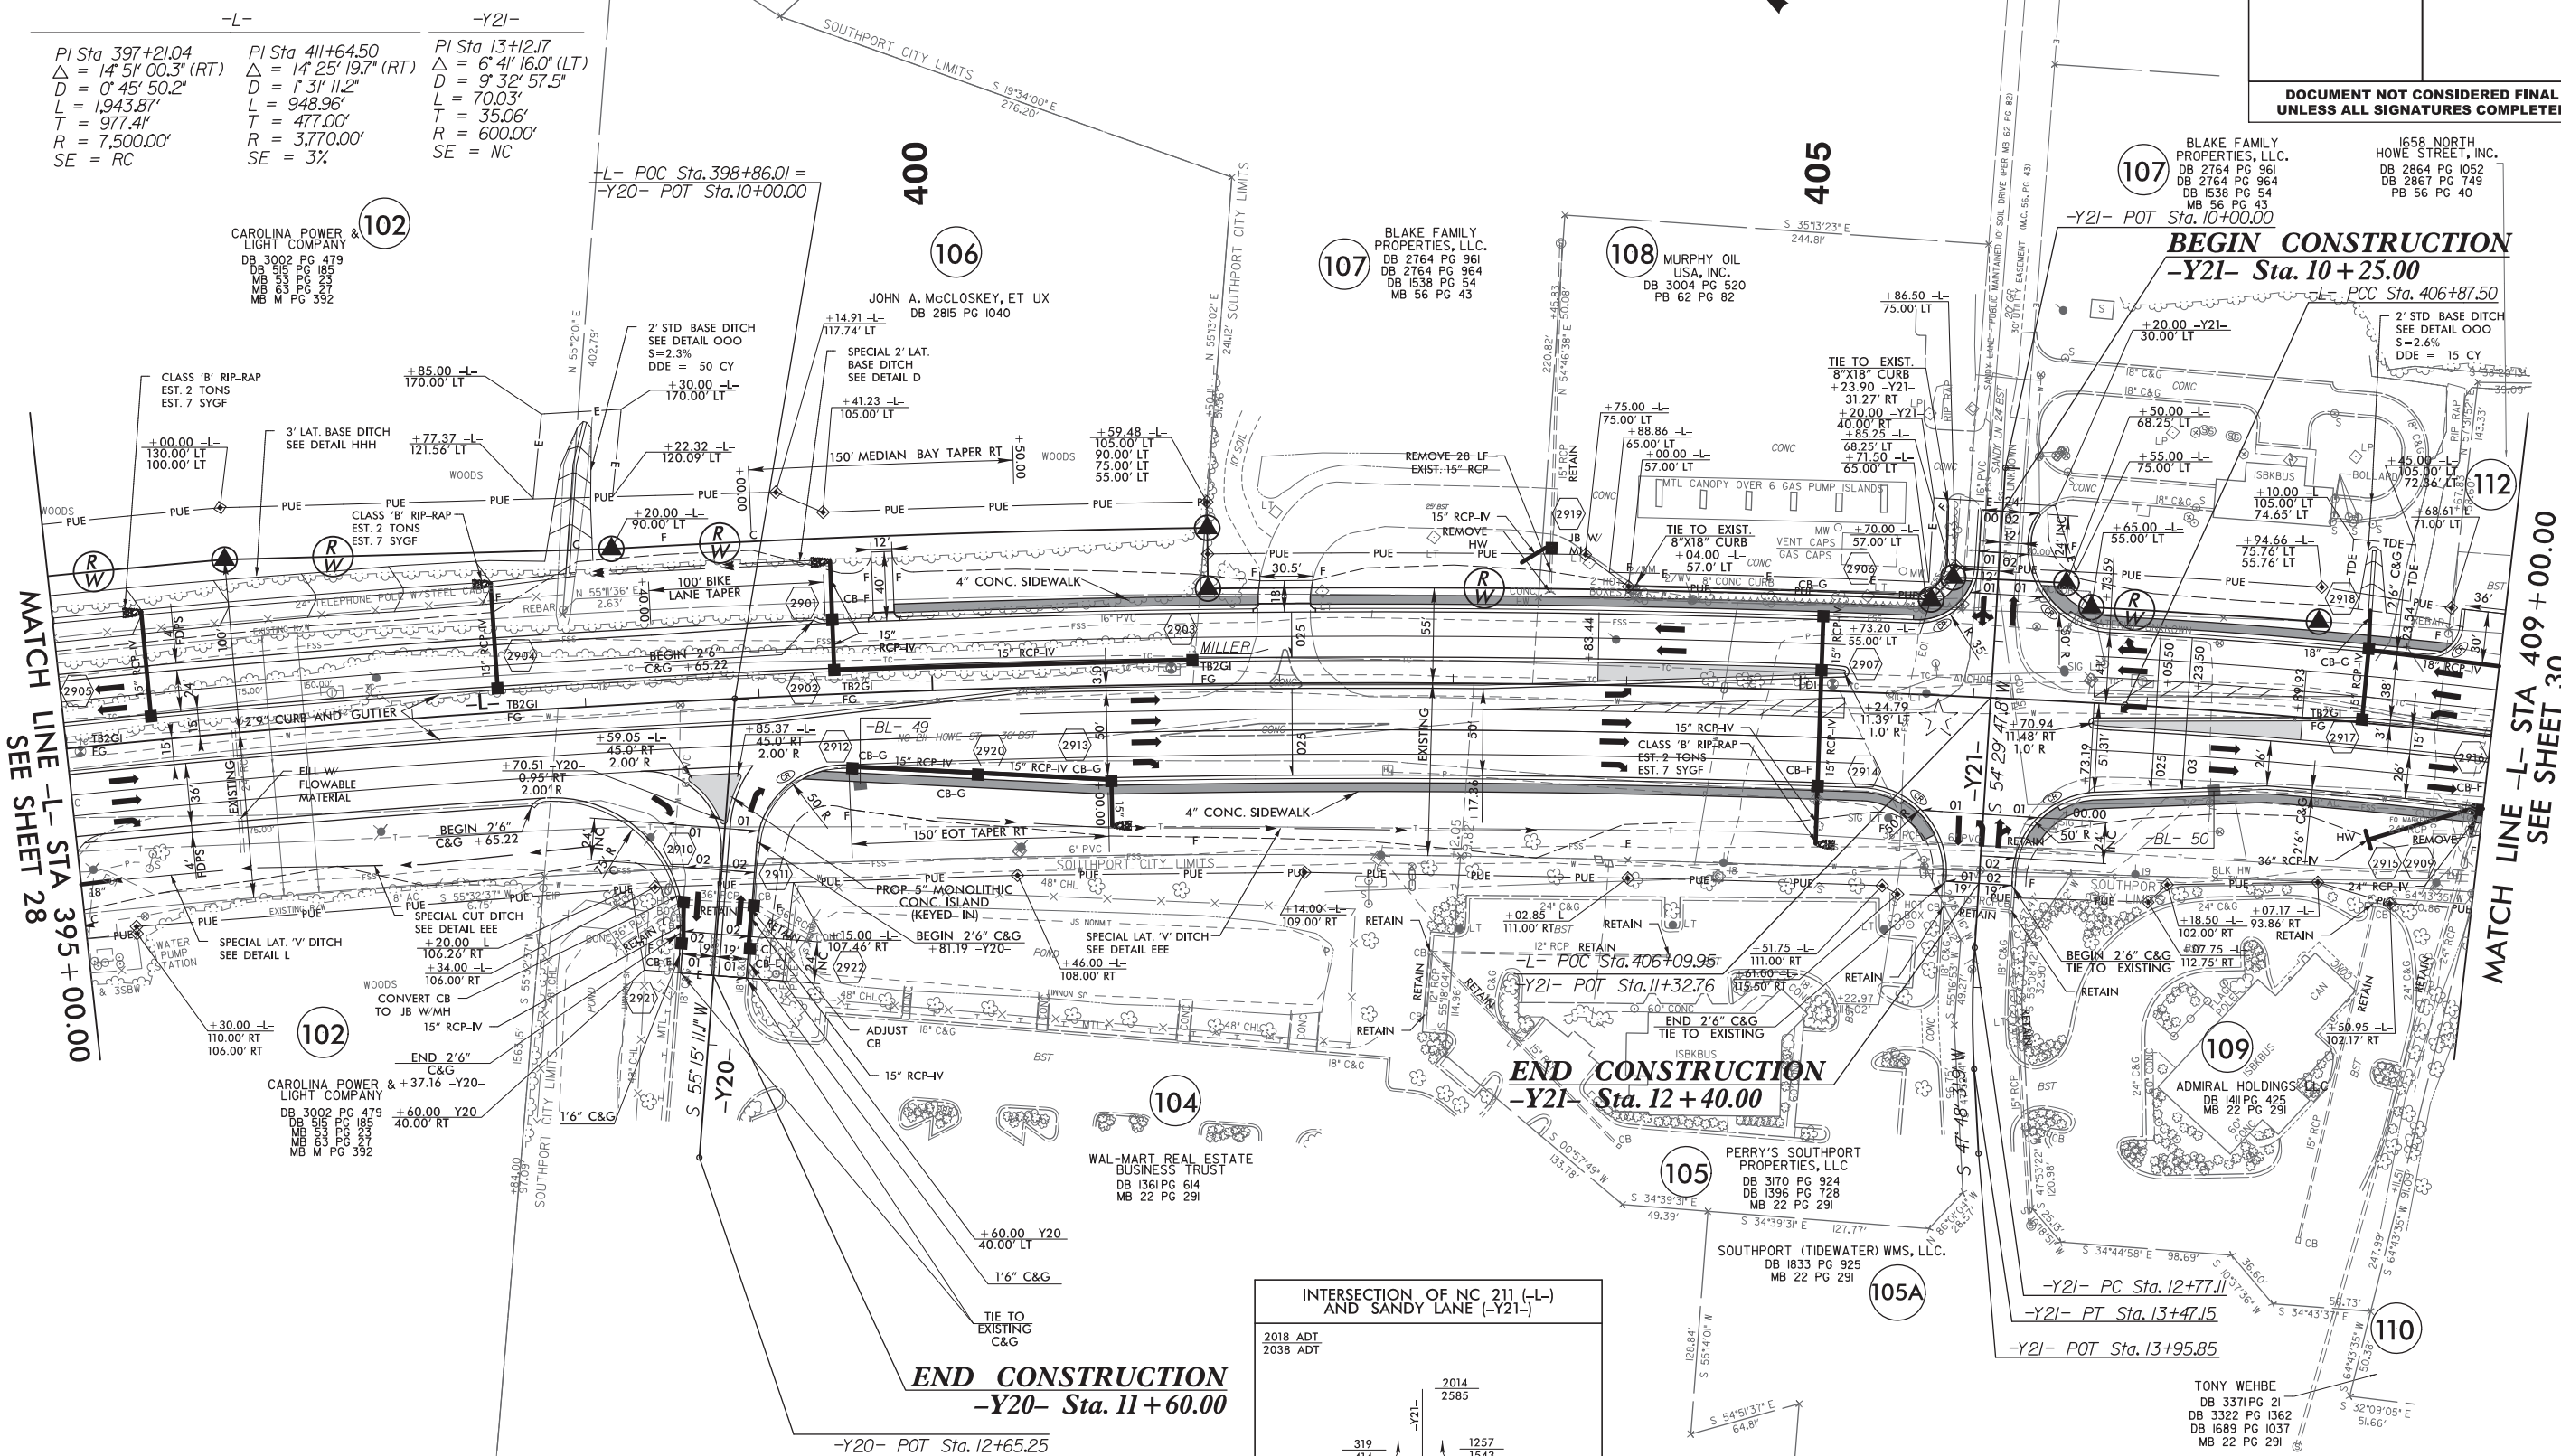

NOTE:

1. ALL DRIVEWAY RADII ARE 20' UNLESS NOTED ON PLANS.
2. PAVED TURNOUTS FOR SHOULDER SECTION SHOULD EXTEND 50' UNLESS NOTED ON PLANS.

FOR -L- PROFILE, SEE SHEET 53
FOR -Y20- & -Y21- PROFILES, SEE SHEET 68
FOR DRAINAGE DETAILS, SEE SHEETS 2D-1 THRU 2D-3

REVISIONS

07-19-2016 -- REVISED PUE ON PARCELS 102, 106, 107, 108 AND 112. MID
08-25-2016 -- REVISED DRIVEWAY ON PARCEL 112. DMW
09-07-2016 -- REVISED DRIVEWAY ON PARCEL 112. DMW
02-09-2018 -- ROW ON PARCEL 112 REMOVED TCE ON PARCELS 105, 105A AND 109. ADDED TDE TO PARCEL 107. DMW
04-20-2018 -- REVISED ROW & PUE ON PARCELS 107 & 108. DMW

07-JUN-2018 23:01
\\roadway\p\o\N-5021_RDY_PSH29.dgn

5/14/2018


07-JUN-2018 23:02
Roadway_P:\01\5021\RDY_PSH30.dgn

REVISIONS

07-19-2016 -- ADDED PUE ON PARCELS 112, 114, 117, 118, 121 & 122. MJD
09-07-2016 -- REVISED DRIVEWAY ON PARCEL 112. DMW
02-09-2018 -- REMOVED PUE ON PARCELS 110, 111, 112, 114, 115, 117, 118 & 119.
118, 121 & 122. REMOVED ROW ON PARCELS 110, 111, 112, 113, 114, 115, 117 & 118.
REMOVED TCE ON PARCELS 112, 114, 115, 117 & 118. ADDED DUE TO PARCEL 119. TDE TO PARCELS 112, 114, 115, 117, 118 & 119.
ADDED PDE TO PARCEL 115. ADDED TCE TO PARCEL 122. DMW

MATCH LINE -L- STA 409 + 00.00

SEE SHEET 29

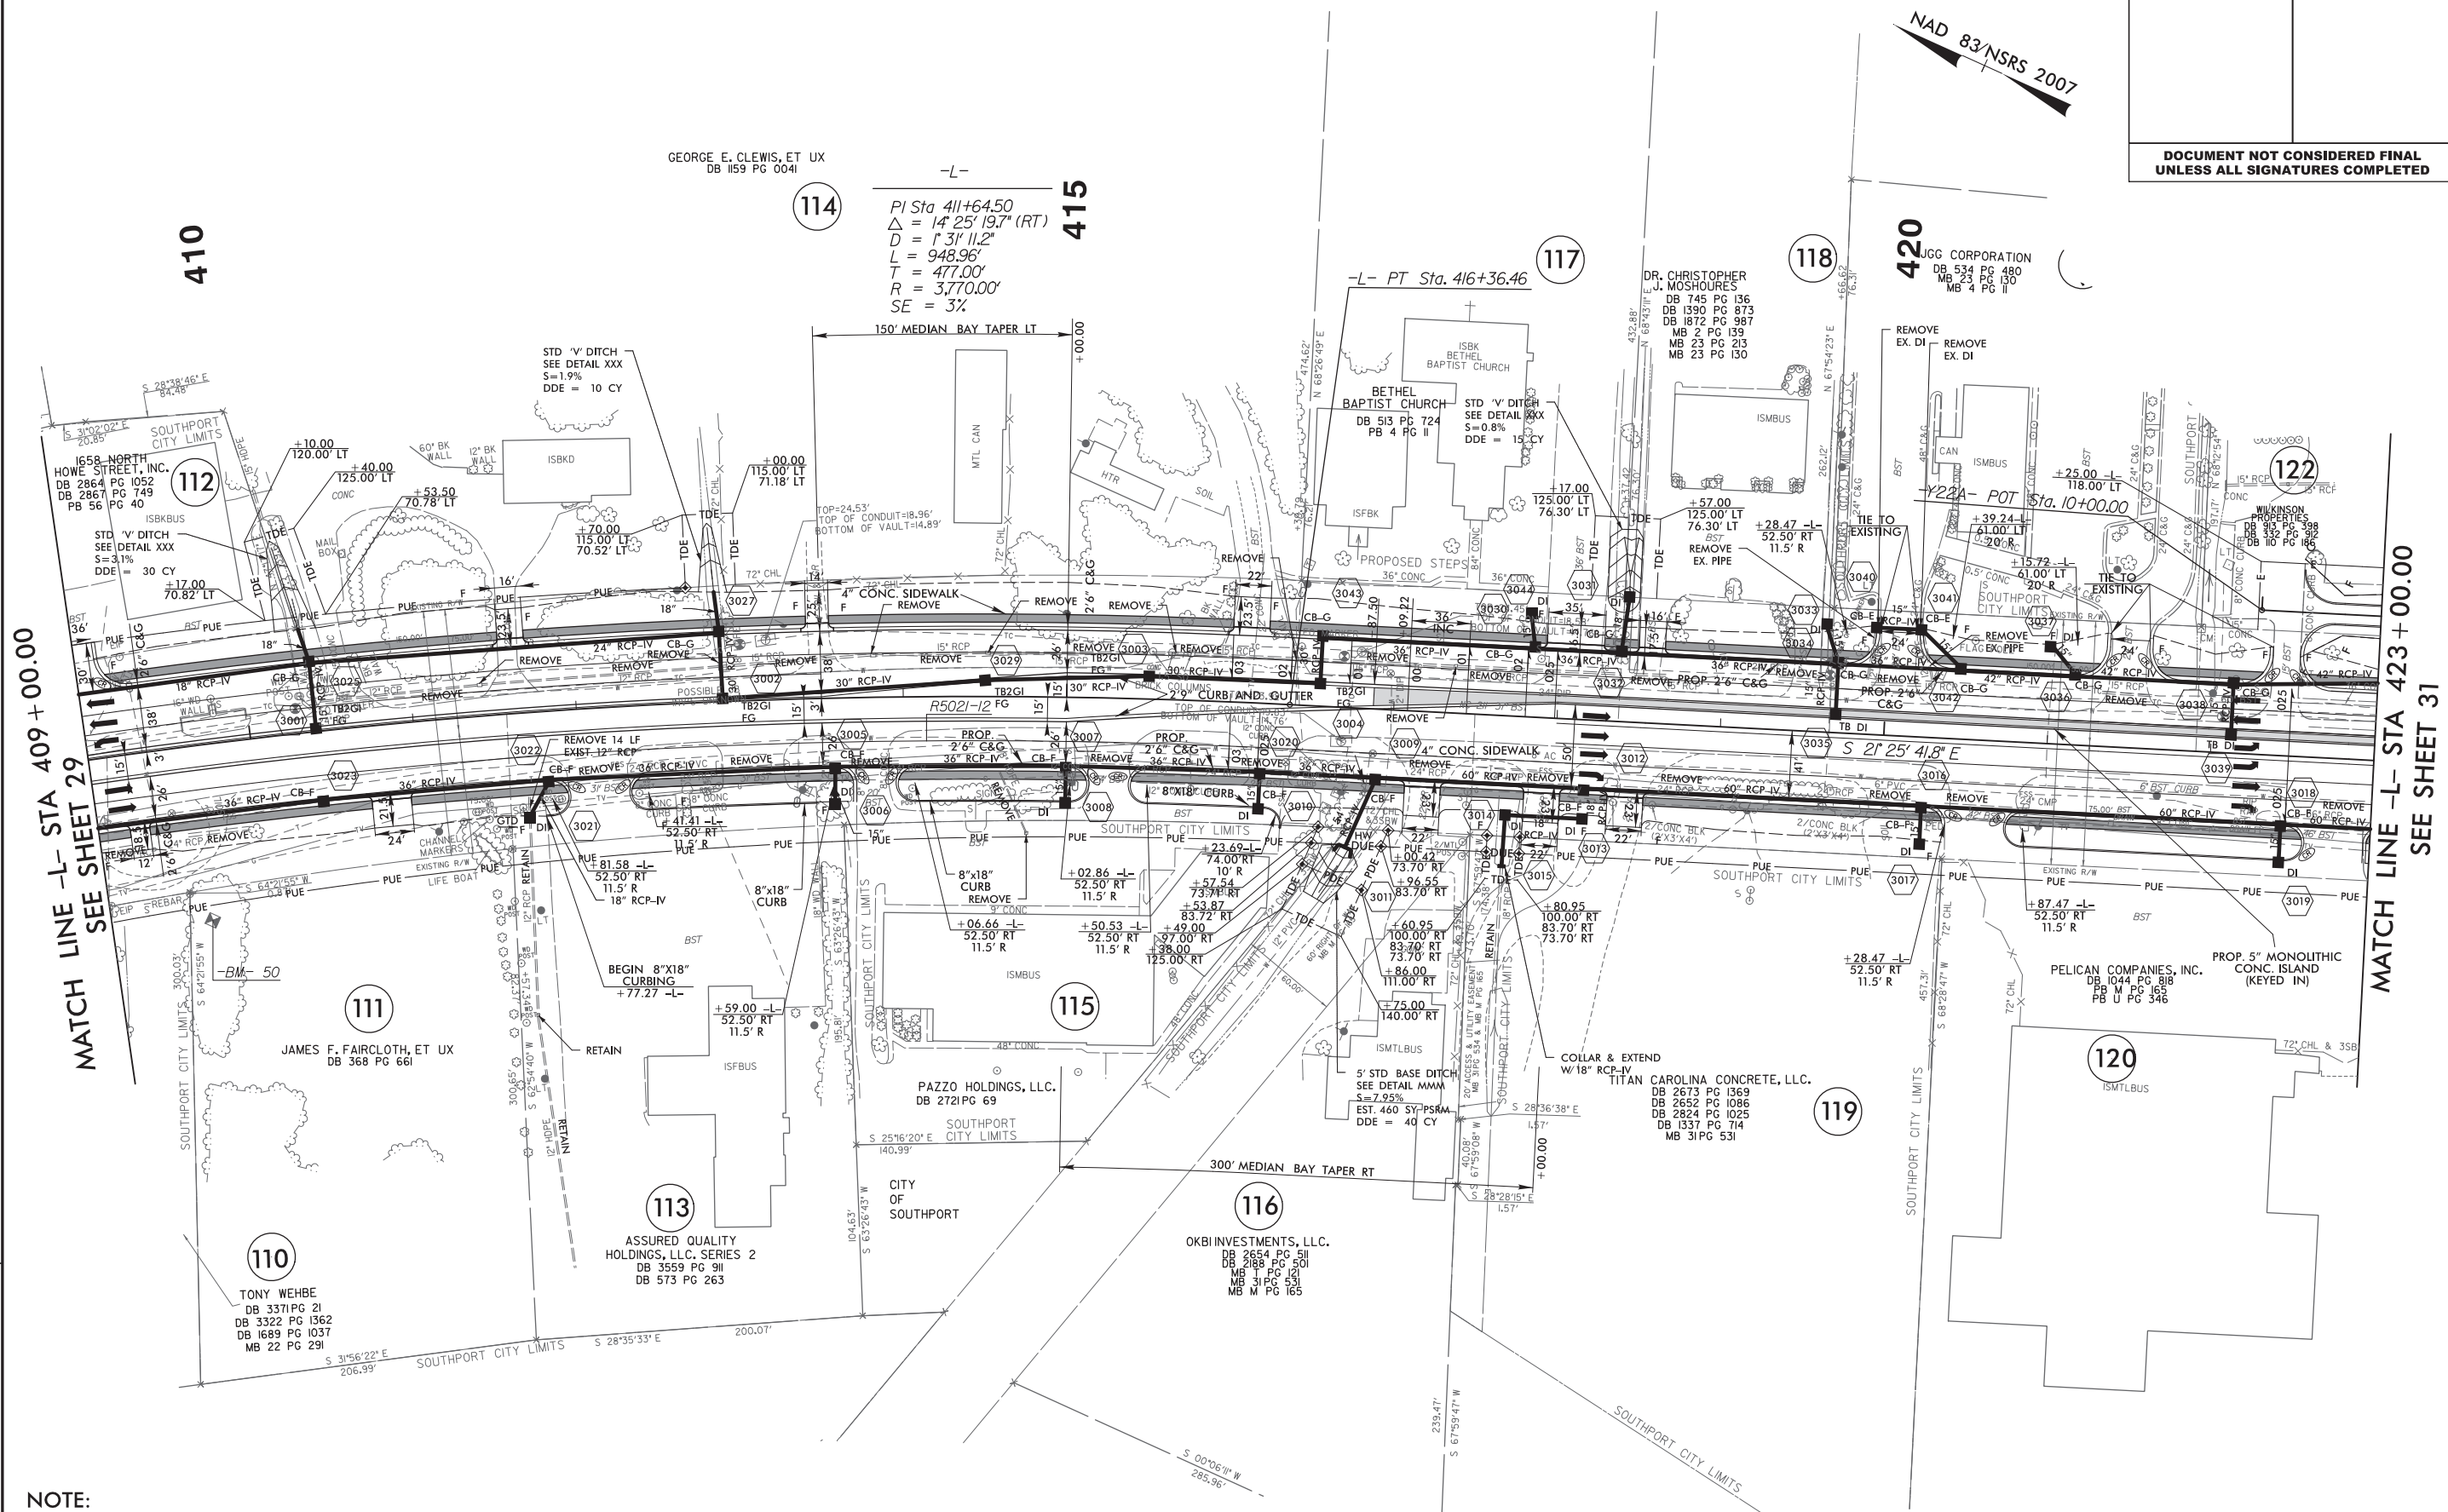

NOTE:

1. ALL DRIVEWAY RADII ARE 20' UNLESS NOTED ON PLANS.
2. PAVED TURNOUTS FOR SHOULDER SECTION SHOULD EXTEND 50' UNLESS NOTED ON PLANS.

FOR -L- PROFILE, SEE SHEET 54
FOR DRAINAGE DETAILS, SEE SHEETS 2D-1 THRU 2D-3

HNTB

HNTB NORTH CAROLINA, P.C.
343 E. SIX FORKS ROAD, SUITE 200
RALEIGH, NORTH CAROLINA 27609
NC LICENSE NO: C-1554

PROJECT REFERENCE NO.		SHEET NO.
R-5021		30
RW SHEET NO.		
ROADWAY DESIGN ENGINEER	HYDRAULICS ENGINEER	
DOCUMENT NOT CONSIDERED FINAL UNLESS ALL SIGNATURES COMPLETED		

MATCH LINE -L- STA 423 + 00.00
SEE SHEET 31

03-08-2018 - REVISED PUE ON PARCELS 120, 123, 124, 125, 126, 128, 129, 167 AND 169. REVISED ROW ON PARCELS 120 AND 123. REVISED TCE ON PARCELS 122, 124 AND 128. REMOVED PUE ON PARCELS 129, 132, 134, 136 AND 170. REMOVED ROW ON PARCELS 124, 129, 131, 132, 133, 134, 135, 136, 167, 169 AND 170. REMOVED TCE ON PARCELS 125, 131, 133 AND 135. ADDED TDE TO PARCELS 124, 125 AND 128. ADDED DUE TO PARCELS 120 AND 124. DMW

REVISIONS

08-JUN-2018 11:24
Roadway_P-01-R-5021_RDY_PSH31.dgn

5/14/99



DO NOT DISTURB THE MONUMENT
"NCGS K216".

NAD 83/NSRS 2007

HNTB HNTB NORTH CAROLINA, P.C.
343 E. SIX FORKS ROAD, SUITE 200
RALEIGH, NORTH CAROLINA 27609
NC LICENSE NO: C-1554

PROJECT REFERENCE NO.		SHEET NO.	
R-5021		31	
RW SHEET NO.			
ROADWAY DESIGN ENGINEER		HYDRAULICS ENGINEER	

★ EXISTING TRAFFIC SIGNAL

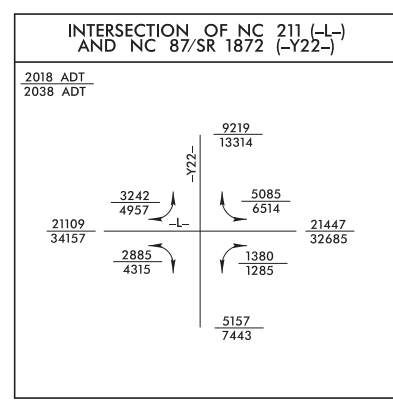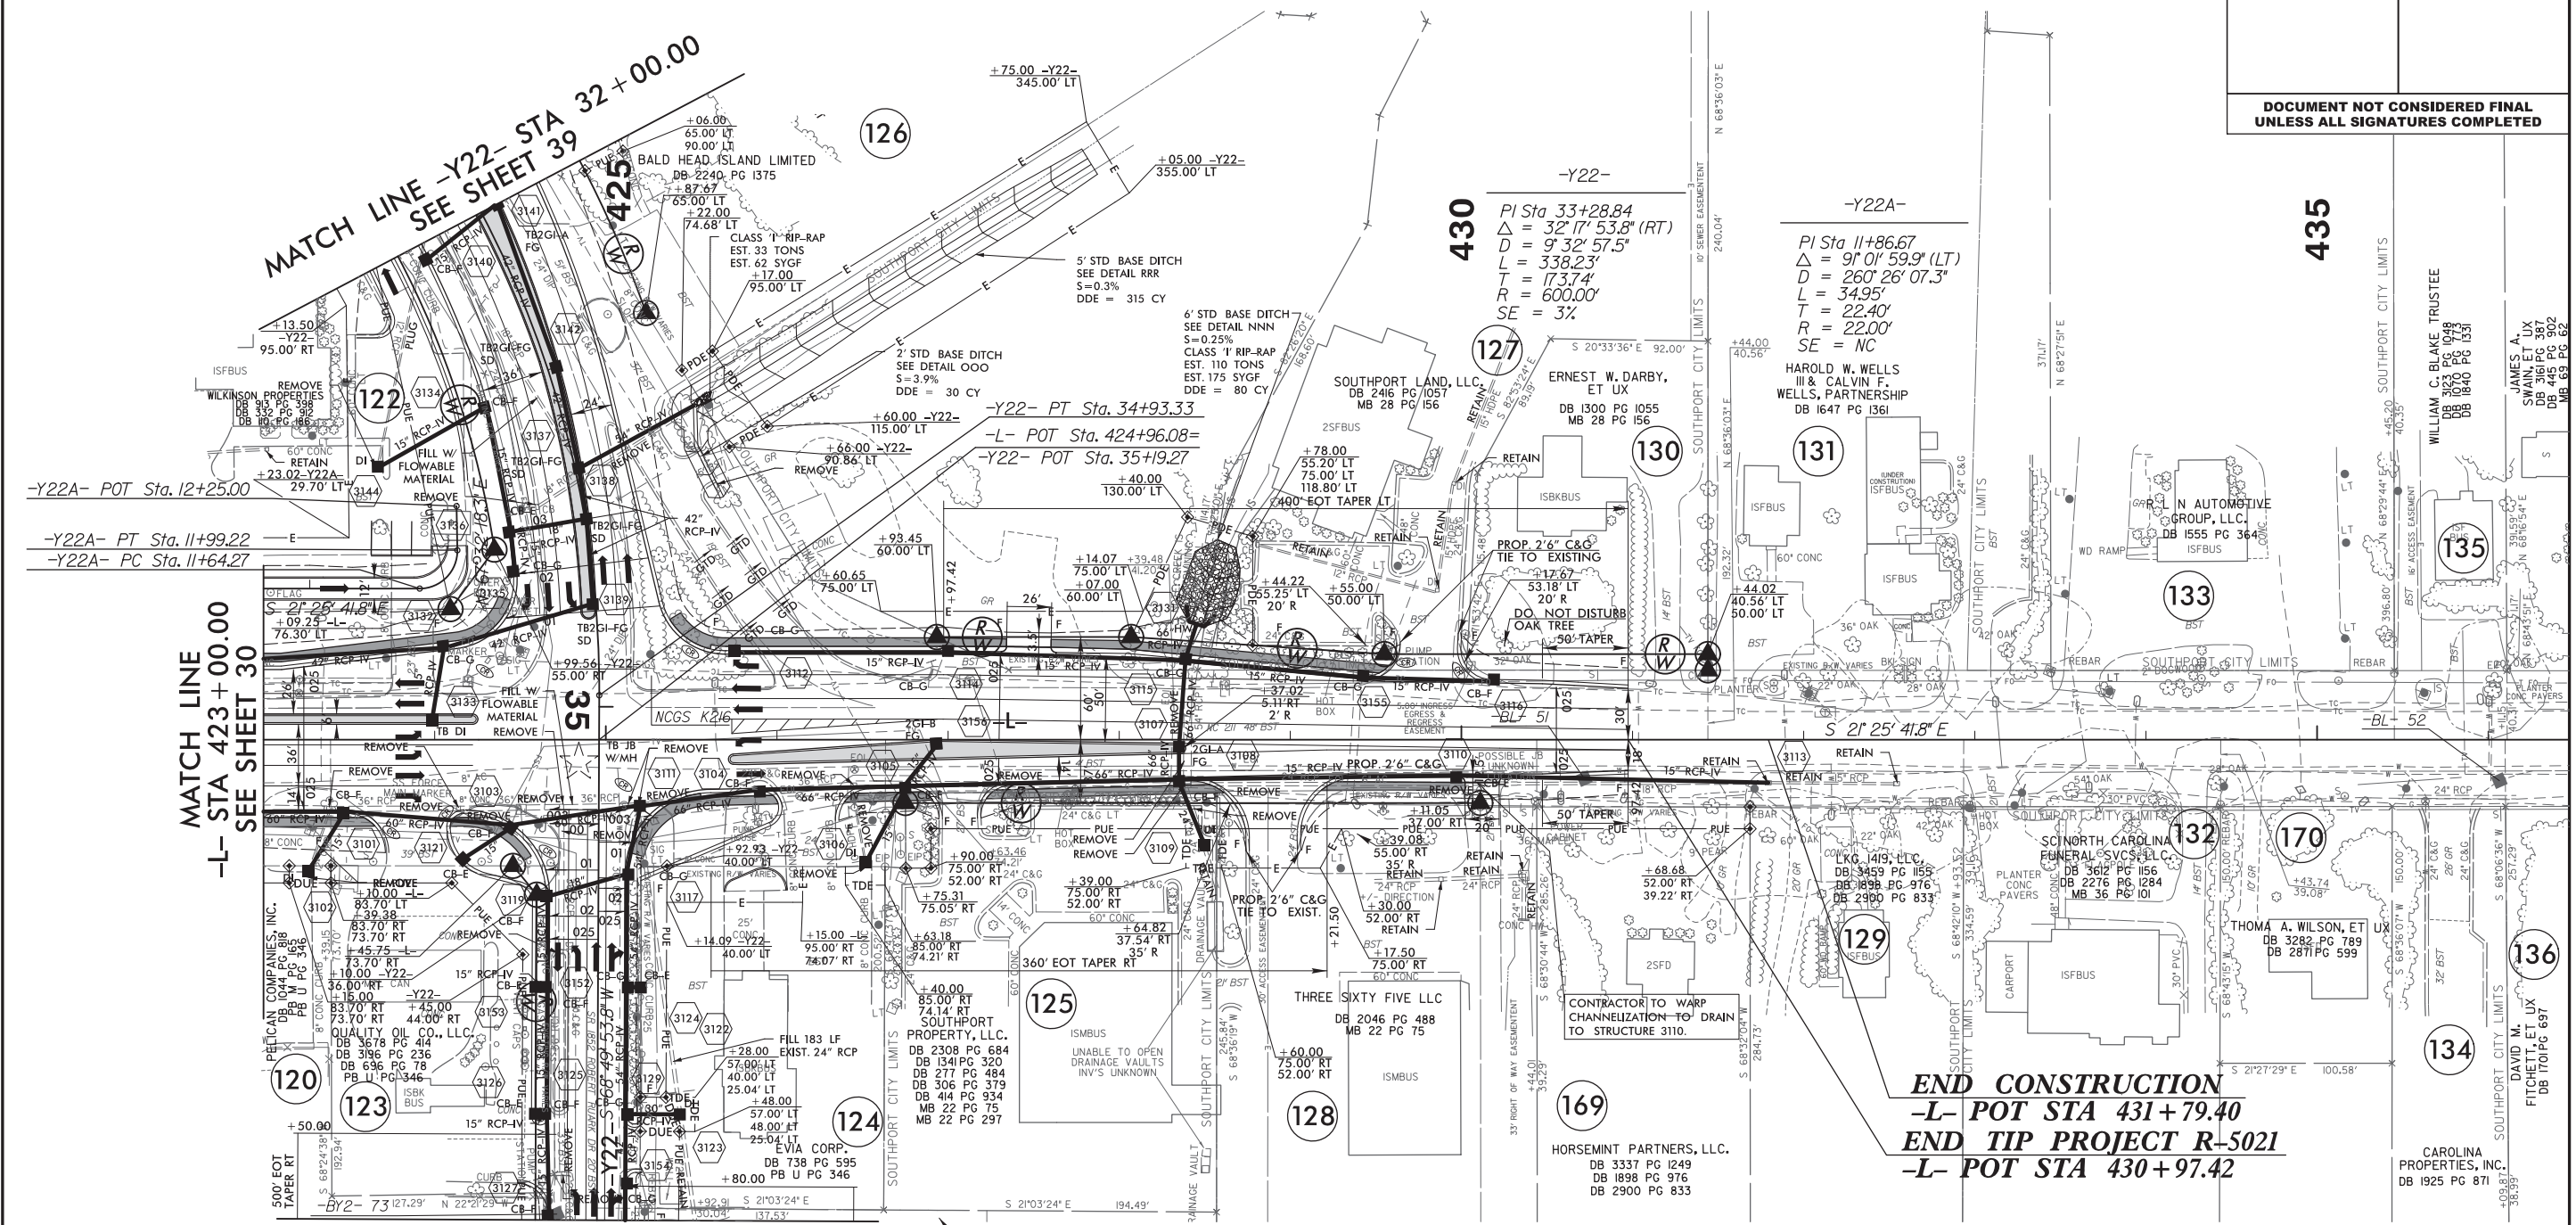

- NOTE:
1. ALL DRIVEWAY RADII ARE 20' UNLESS NOTED ON PLANS.
 2. PAVED TURNOUTS FOR SHOULDER SECTION SHOULD EXTEND 50' UNLESS NOTED ON PLANS.

FOR -L- PROFILE, SEE SHEET 54
FOR -Y22- PROFILE, SEE SHEET 69
FOR INTERSECTION DETAIL, SEE SHEET 2B-4
FOR DRAINAGE DETAILS, SEE SHEETS 2D-1 THRU 2D-3

5/14/99



HNTB NORTH CAROLINA, P.C.
343 E. SIX FORKS ROAD, SUITE 200
RALEIGH, NORTH CAROLINA 27609
NC LICENSE NO: C-1554

PROJECT REFERENCE NO.		SHEET NO.
R-5021		32
RW SHEET NO.		33
ROADWAY DESIGN ENGINEER		HYDRAULICS ENGINEER
DOCUMENT NOT CONSIDERED FINAL UNLESS ALL SIGNATURES COMPLETED		

NAD 83/NSRS 2007


-YREV-

Pls Sta 6+03.82
Δs = 13° 45' 00.0"
Ls = 250.00'
LT = 167.17'
ST = 83.79'

Pls Sta 7+86.81
Δ = 21° 46' 11.3" (RT)
D = 11° 00' 00.0"
L = 197.91'
T = 100.16'
R = 520.87'
SE = 6%
V = 40MPH

Pls Sta 9+51.45
Δs = 11° 00' 00.0"
Ls = 200.00'
LT = 133.59'
ST = 66.90'

Pls Sta 18+41.89
Δ = 13° 23' 50.4" (LT)
D = 1° 38' 47.1"
L = 813.72'
T = 408.72'
R = 3,480.00'
SE = 3%
V = 50MPH

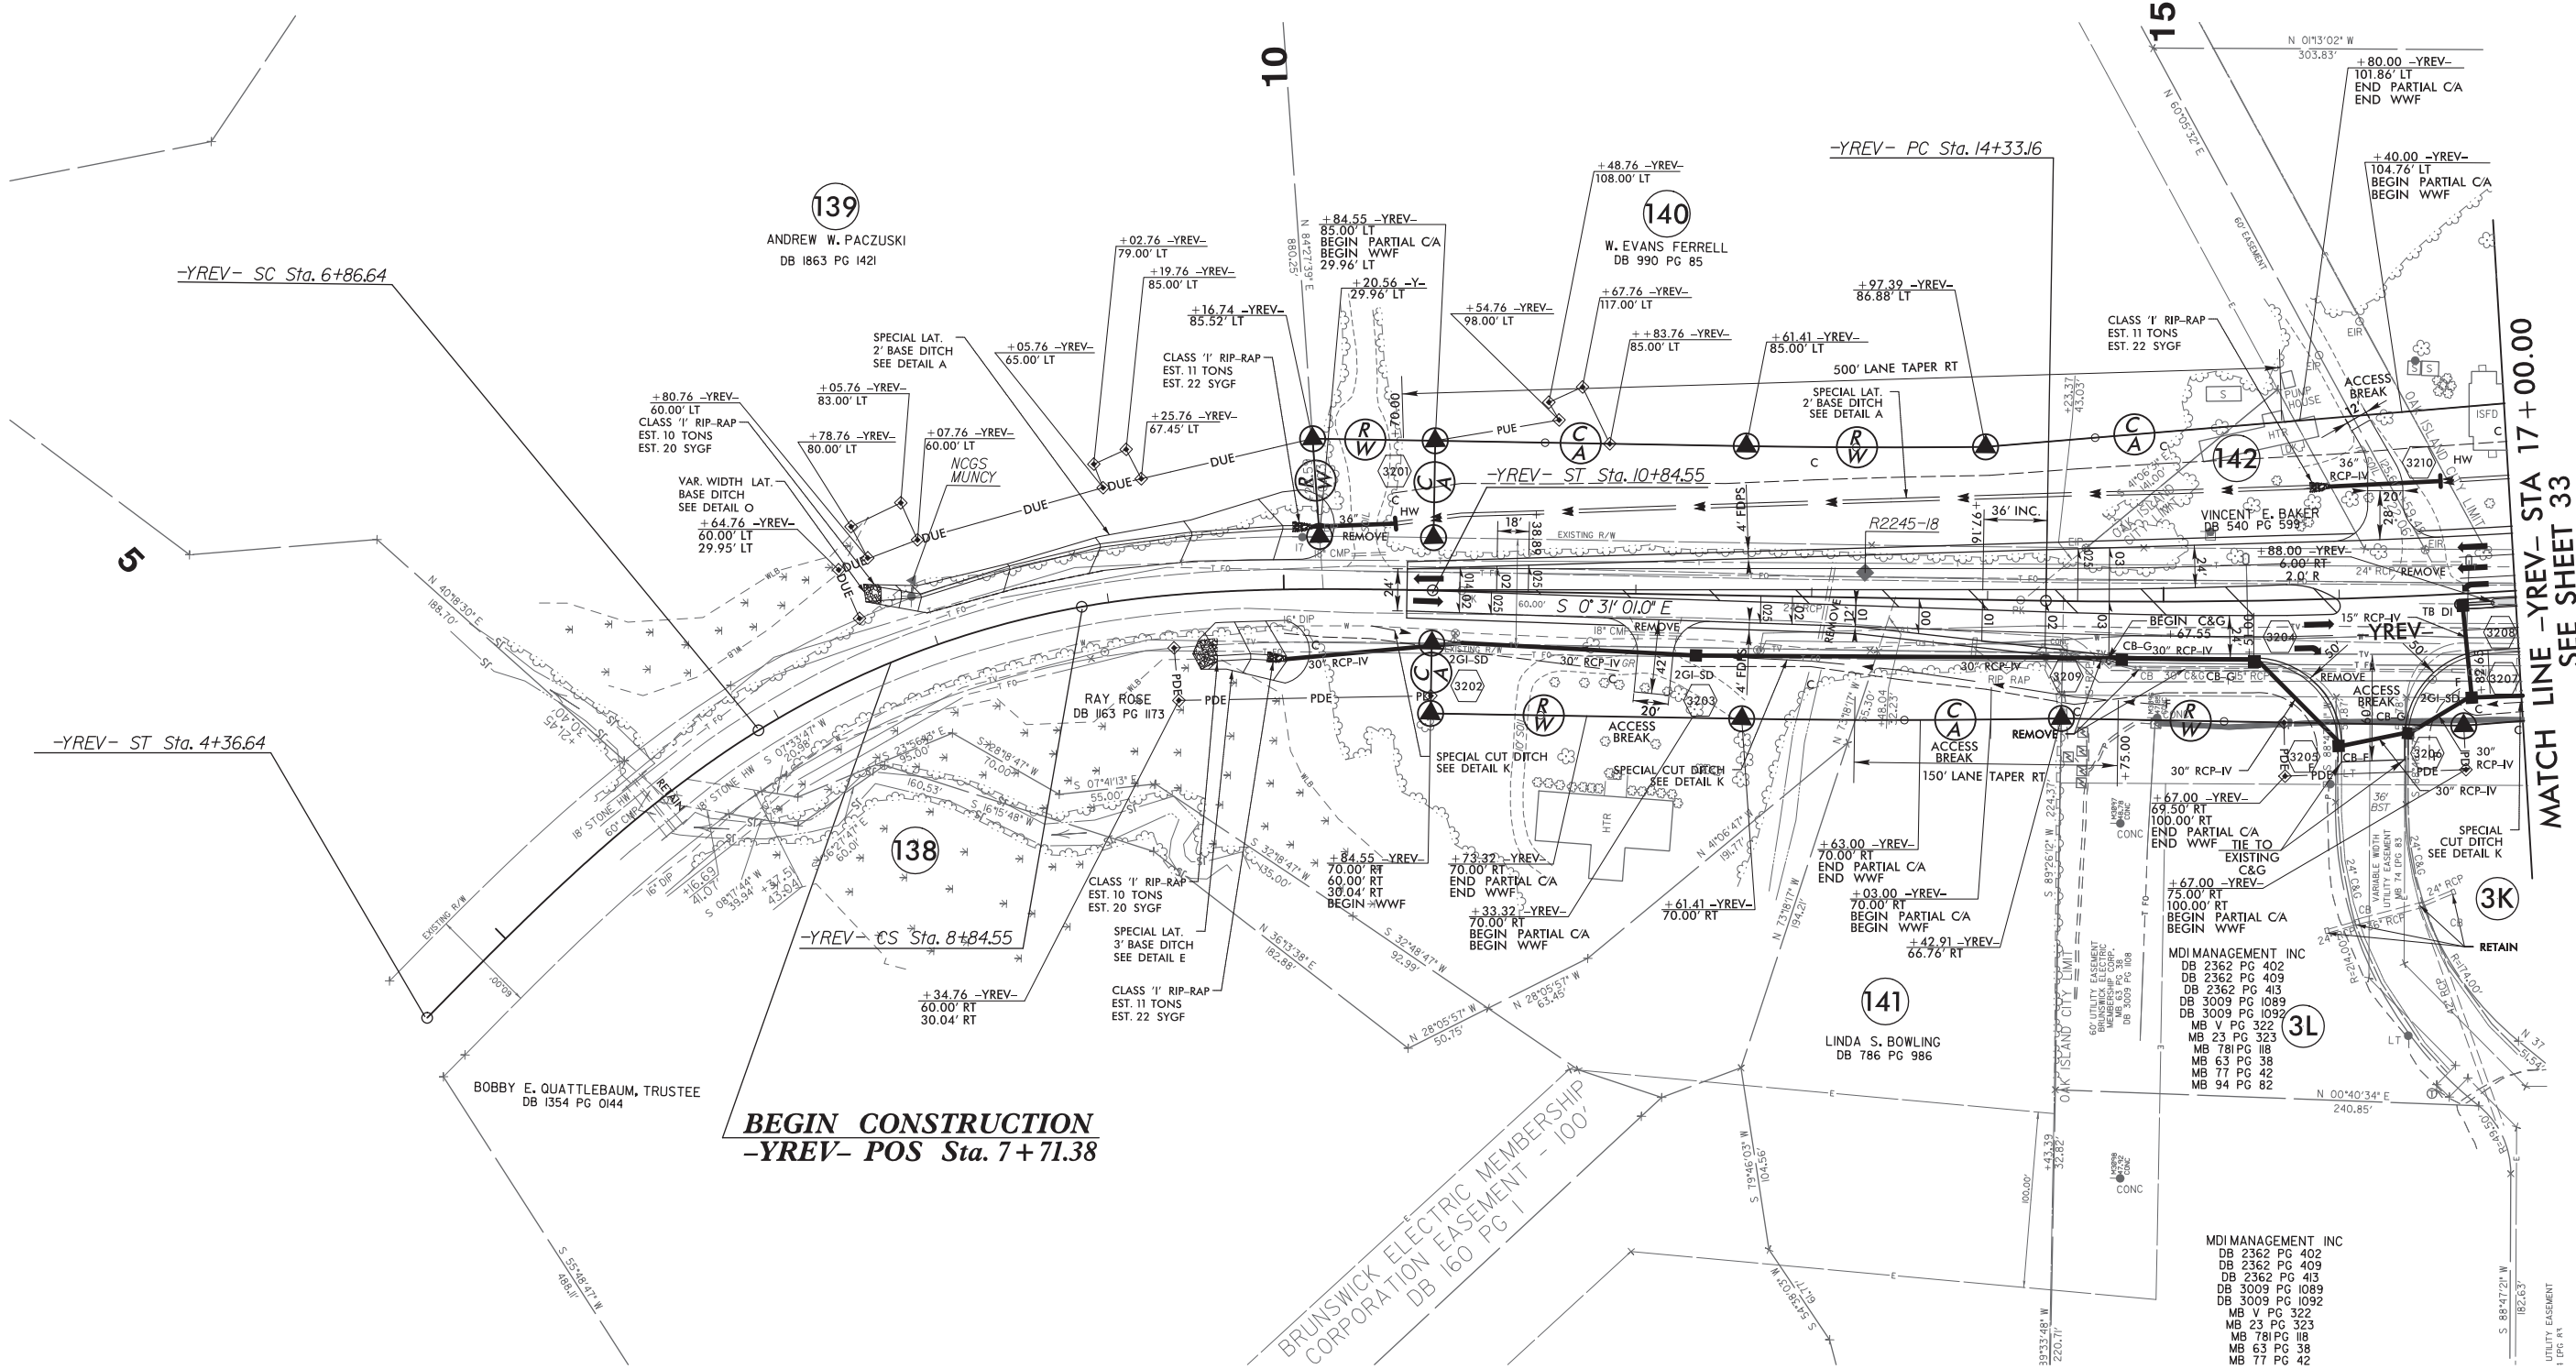

NOTE:

- ALL DRIVEWAY RADII ARE 20' UNLESS NOTED ON PLANS.
- PAVED TURNOUTS FOR SHOULDER SECTION SHOULD EXTEND 50' UNLESS NOTED ON PLANS.

FOR -YREV- PROFILE, SEE SHEET 55
FOR DRAINAGE DETAILS, SEE SHEETS 2D-1 THRU 2D-3

REVISIONS

07-26-2016 - Added Control Of Access Break On Parcel 141. MID
08-02-2017 - Parcel 3 was Subdivided. Revised ROW, Removed Easement & Added PDE on Parcel 3K & 3L. DMW

07-JUN-2018 23:02
V:\Roadway\Projects\NR-5021_R\RDY_PSH32.dgn

5/14/2019


REVISIONS
08-02-2017 - PARCEL 3 WAS SUBDIVIDED, REVISED ROW & EASEMENTS ON PARCEL 3, REVISED ROW, ADDED CA & REMOVED ACCESS BREAK ON PARCEL 5.
REMOVED ROW & EASEMENT CLAIM FROM PARCEL 144, REVISED ROW & REVISED ACCESS BREAK ON PARCEL 145, DWM

07-JUN-2018 23:02
Roadway P:\01\NR-5021_RDY_PSH33.dgn

- NOTE:
1. ALL DRIVEWAY RADII ARE 20' UNLESS NOTED ON PLANS.
2. PAVED TURNOUTS FOR SHOULDER SECTION SHOULD EXTEND 50' UNLESS NOTED ON PLANS.

-YREV-					
PI Sta 6+03.82	PI Sta 7+86.81	PI Sta 9+51.45	PI Sta 18+41.89	PI Sta 31+80.66	
$\Delta s = 13' 45" 00.0"$	$\Delta = 21' 46" 11.3" (RT)$	$\Delta s = 11' 00" 00.0"$	$\Delta = 13' 23' 50.4" (LT)$	$\Delta = 47' 44' 36.4" (RT)$	
$Ls = 250.00'$	$D = 11' 00" 00.0"$	$Ls = 200.00'$	$D = 1' 38' 47.1"$	$D = 2' 42' 55.6"$	
$LT = 167.17'$	$L = 197.91'$	$LT = 133.59'$	$L = 813.72'$	$L = 1,758.22'$	
$ST = 83.79'$	$T = 100.16'$	$ST = 66.90'$	$T = 408.72'$	$T = 933.78'$	
	$R = 520.87'$		$R = 3,480.00'$	$R = 2,110.00'$	
	$SE = 6\%$		$SE = 3\%$	$SE = 4\%$	
	$V = 40MPH$		$V = 50MPH$	$V = 50MPH$	

-YB-	
PI Sta 14+81.13	PI Sta 19+43.55
$\Delta = 72' 22' 13.6" (RT)$	$\Delta = 32' 32' 38.1" (RT)$
$D = 16' 51' 06.1"$	$D = 5' 56' 14.6"$
$L = 429.45'$	$L = 548.12'$
$T = 248.71'$	$T = 281.67'$
$R = 340.00'$	$R = 965.00'$
$SE = 6\%$	$SE = 5\%$
$V = 35mph$	$V = 40mph$

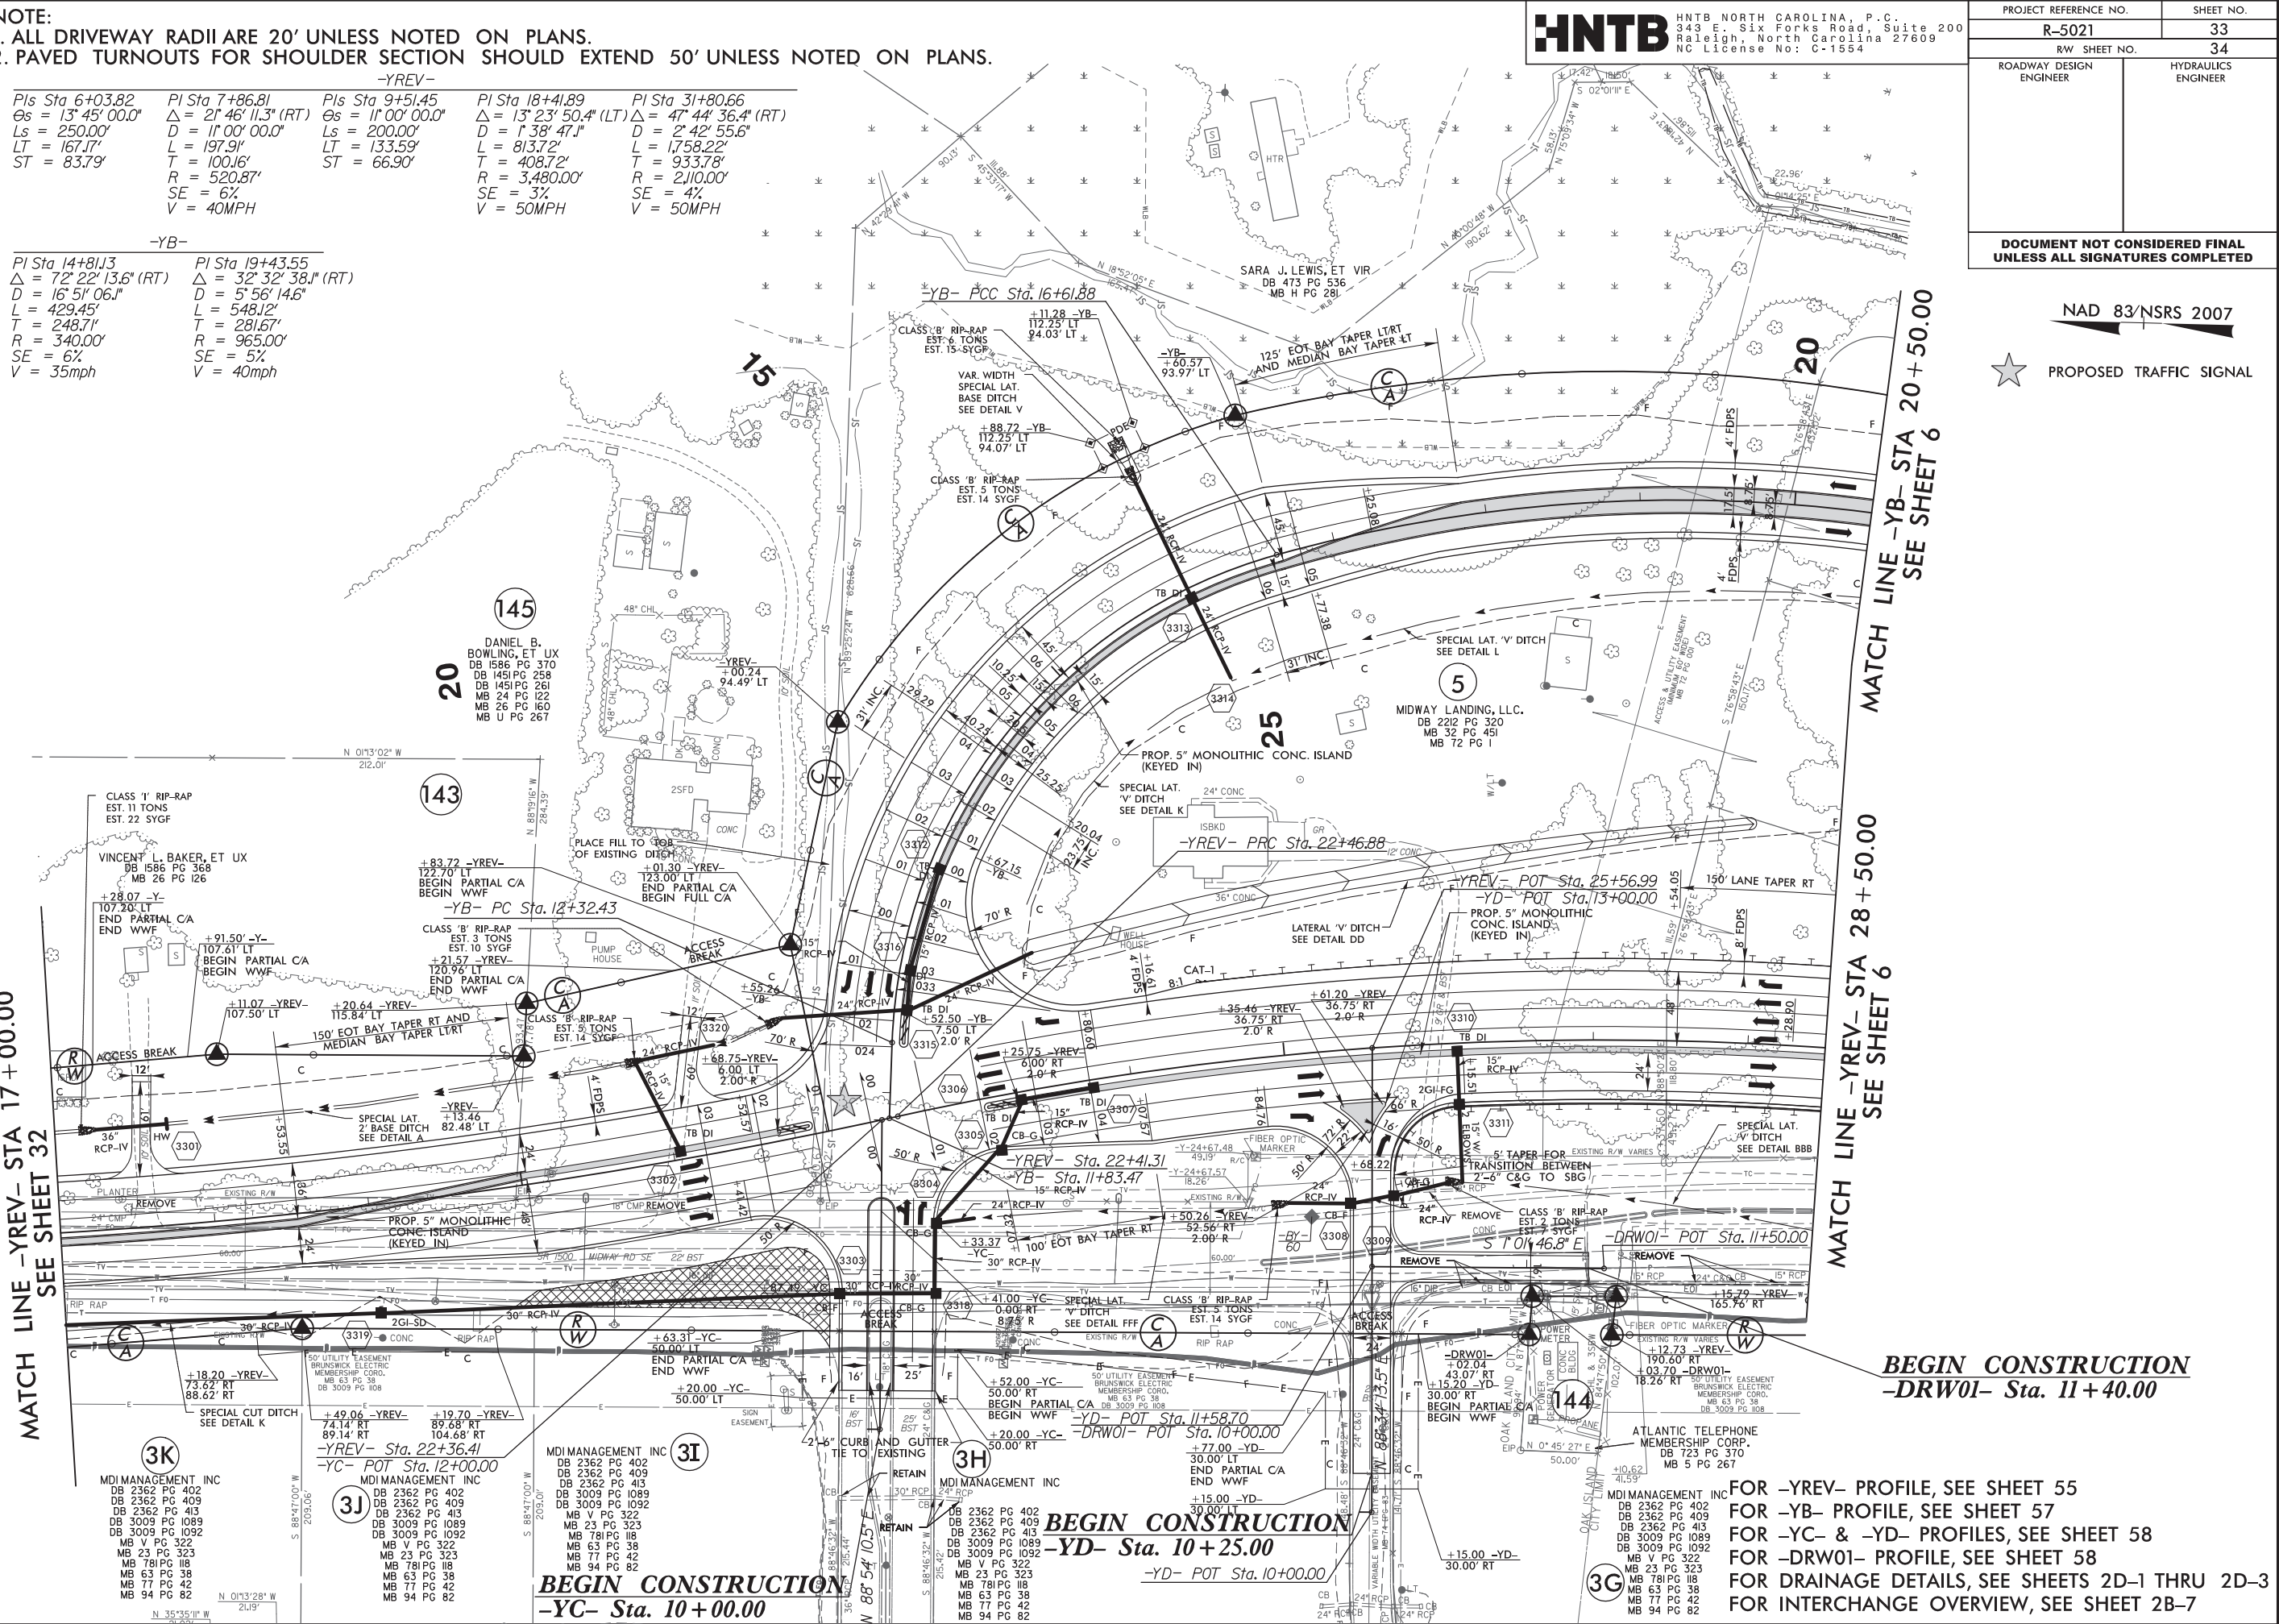

HNTB HNTB NORTH CAROLINA, P.C.
343 E. SIX FORKS ROAD, SUITE 200
RALEIGH, NORTH CAROLINA 27609
NC License No: C-1554

PROJECT REFERENCE NO.		SHEET NO.	
R-5021		33	
RW SHEET NO.		34	
ROADWAY DESIGN ENGINEER		HYDRAULICS ENGINEER	
DOCUMENT NOT CONSIDERED FINAL UNLESS ALL SIGNATURES COMPLETED			

NAD 83/NSRS 2007

★ PROPOSED TRAFFIC SIGNAL

MATCH LINE -YB- STA 20+50.00
SEE SHEET 6

MATCH LINE -YREV- STA 28+50.00
SEE SHEET 6

BEGIN CONSTRUCTION
-DRW01- Sta. 11+40.00

BEGIN CONSTRUCTION
-YD- Sta. 10+25.00

-YD- POT Sta. 10+00.00

FOR -YREV- PROFILE, SEE SHEET 55
FOR -YB- PROFILE, SEE SHEET 57
FOR -YC- & -YD- PROFILES, SEE SHEET 58
FOR -DRW01- PROFILE, SEE SHEET 58
FOR DRAINAGE DETAILS, SEE SHEETS 2D-1 THRU 2D-3
FOR INTERCHANGE OVERVIEW, SEE SHEET 2B-7

REVISIONS

5/14/99



C
A

NO REVISIONS SHALL BE MADE TO THE CONTROL OF ACCESS WITHOUT APPROVAL OF NCDOT, FHWA, USEPA, AND NCDENR PER AGREEMENT AND USAGE PER PERMIT CONDITION.

FOR -YREV- PROFILE, SEE SHEET 56
FOR -YA- PROFILE, SEE SHEET 56
FOR -YASLP- PROFILE, SEE SHEET 59
FOR DRAINAGE DETAILS, SEE SHEETS 2D-1 THRU 2D-3
FOR RETAINING WALL SHEETS, SEE SHEET W- THRU W-



HNTB NORTH CAROLINA, P.C.
343 E. Six Forks Road, Suite 200
Raleigh, North Carolina 27609
NC License No: C-1554

PROJECT REFERENCE NO.	SHEET NO.
R-5021	34A
RW SHEET NO.	
ROADWAY DESIGN ENGINEER	HYDRAULICS ENGINEER
DOCUMENT NOT CONSIDERED FINAL UNLESS ALL SIGNATURES COMPLETED	

NAD 83/NSRS 2007

SURVEY OF
THE NORTH BAY
CONSERVATION EASEMENT
FOR
THE NORTH CAROLINA
DEPARTMENT OF TRANSPORTATION

ST. JAMES
PLANTATION, POA, INC
DB 2868 PG 618
DB 2307 PG 251
DB 2669 PG 1105
MB 57 PG 1-6
MB 56 PG 88
MB 34 PG 30
MB 42 PG 46-50

55

60

MATCH LINE -YREV- STA 48 + 50.00
SEE SHEET 34

-YREV- PC Sta. 51+49.47

-YREV- PT Sta. 49+07.97

END CONSTRUCTION
-YREV- STA. 52+25.00

SOUTH SHORE REAL ESTATE LLC
DB 2347 PG 0897
DB 2322 PG 522
MB 2 1/2 PG 33
MB 33 PG 467
MB 32 PG 428
MB 251 PG 467
MB 75 PG 42

SOUTH SHORE REAL ESTATE LLC
DB 2347 PG 0897
DB 2322 PG 522
MB 2 1/2 PG 33
MB 33 PG 467
MB 32 PG 428
MB 251PG 467
MB 75 PG 42

AVELINE S. YOUNG
DB 2145 PG 462
MB 32 PG 145

SPECIAL CONTROL OF ACCESS DESIGNATION



NO REVISIONS SHALL BE MADE TO THE CONTROL OF ACCESS WITHOUT APPROVAL OF NCDOT, FHWA, USEPA, AND NCDENR PER AGREEMENT AND USAGE PER PERMIT CONDITION.

FOR -YREV- PROFILE, SEE SHEET 56
FOR DRAINAGE DETAILS, SEE SHEETS 2D-1 THRU 2D-3
FOR RETAINING WALL PLANS, SEE SHEETS W- THRU W-

REVISIONS
02-09-2018 - CONTROL ACCESS WAS ADDED TO PARCELS 173, 174, 177, 182, AND 184. TSG

Q7-JUN-2018 23:02
Roadway_Plan-5021.RDY_PSH35.dgn
HNTB

5/14/99

HNTB

HNTB NORTH CAROLINA, P.C.
343 E. Six Forks Road, Suite 200
Raleigh, North Carolina 27609
NC License No: C-1554

PROJECT REFERENCE NO.

R-5021

SHEET NO.

35

R/W SHEET NO.


ROADWAY DESIGN
ENGINEER

HYDRAULICS
ENGINEER

DOCUMENT NOT CONSIDERED FINAL
UNLESS ALL SIGNATURES COMPLETED


EXISTING TRAFFIC SIGNAL

NAD 83/NSRS 2007

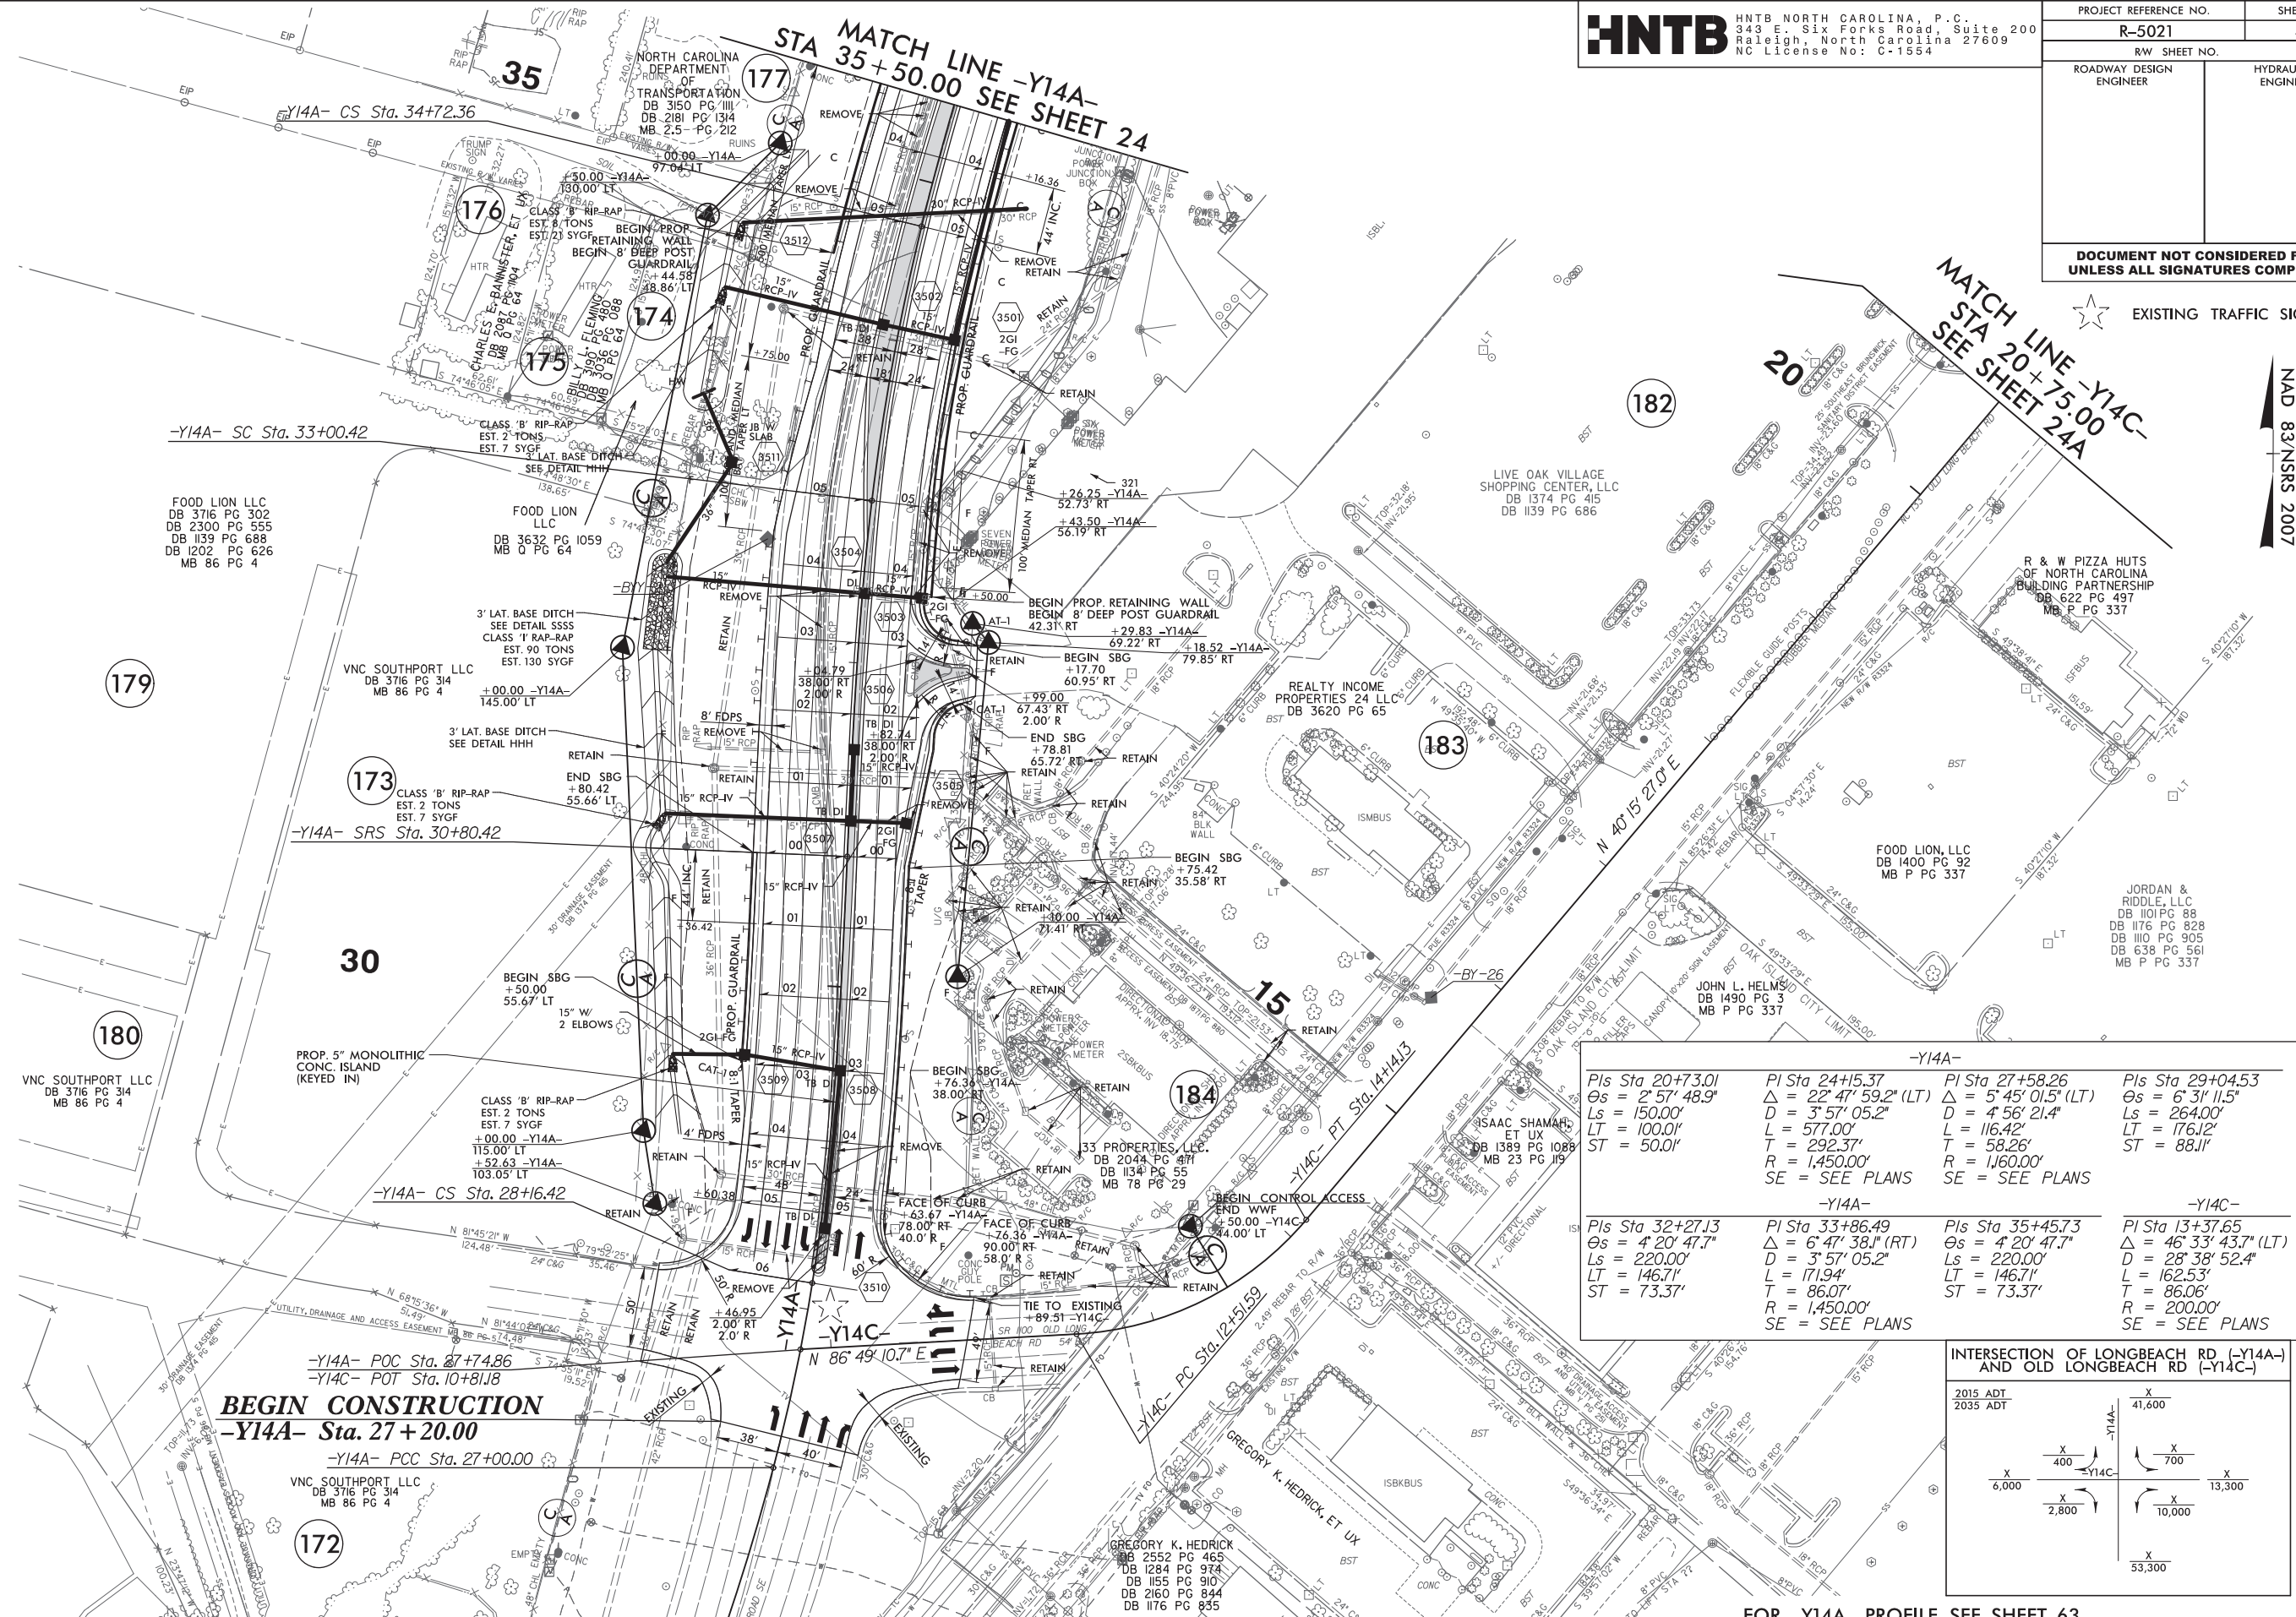

-Y14A-			
Pls Sta 20+73.01 Os = 2°57' 48.9" Ls = 150.00' LT = 100.01' ST = 50.01'	Pls Sta 24+15.37 Δ = 22°47' 59.2" (LT) D = 3°57' 05.2" L = 577.00' T = 292.37' R = 1,450.00' SE = SEE PLANS	Pls Sta 27+58.26 Δ = 5°45' 01.5" (LT) D = 4°56' 21.4" L = 116.42' T = 58.26' R = 1,160.00' SE = SEE PLANS	Pls Sta 29+04.53 Os = 6°31' 11.5" Ls = 264.00' LT = 176.12' ST = 88.11'
-Y14C-			
Pls Sta 32+27.13 Os = 4°20' 47.7" Ls = 220.00' LT = 146.71' ST = 73.37'	Pls Sta 33+86.49 Δ = 6°47' 38.1" (RT) D = 3°57' 05.2" L = 171.94' T = 86.07' R = 1,450.00' SE = SEE PLANS	Pls Sta 35+45.73 Os = 4°20' 47.7" Ls = 220.00' LT = 146.71' ST = 73.37'	Pls Sta 37+37.65 Δ = 46°33' 43.7" (LT) D = 28°38' 52.4" L = 162.53' T = 86.06' R = 200.00' SE = SEE PLANS

INTERSECTION OF LONGBEACH RD (-Y14A-) AND OLD LONGBEACH RD (-Y14C-)

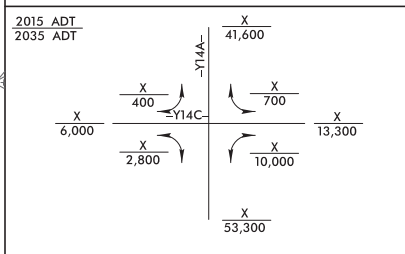

NOTE: 1. ALL DRIVEWAY RADII ARE 20' UNLESS NOTED ON PLANS.
2. PAVED TURNOUTS FOR SHOULDER SECTION SHOULD EXTEND 50' UNLESS NOTED ON PLANS.

FOR -Y14A- PROFILE, SEE SHEET 63
FOR -Y14C- PROFILE, SEE SHEET 65
FOR DRAINAGE DETAILS, SEE SHEETS 2D-1 THRU 2D-3
FOR RETAINING WALL PLANS, SEE SHEETS W- THRU W-

<i>PI Sta 13+79.72</i>	<i>PI Sta 22+31.79</i>
$\Delta = 33^{\circ} 21' 31.8''$ (LT)	$\Delta = 49^{\circ} 01' 57.9''$ (LT)
$D = 10^{\circ} 44' 58.8''$	$D = 10^{\circ} 44' 58.8''$
$L = 310.32'$	$L = 456.13'$
$T = 159.70'$	$T = 243.09'$
$R = 533.00'$	$R = 533.00'$
SE = SEE PLANS	SE = SEE PLANS

REVISIONS

07-JUN-2018 23:02
\\Roadway\Proj\R-5021-RDY_PSH36.dgn
HNTB

NOTE: 1. ALL DRIVEWAY RADII ARE 20' UNLESS NOTED ON PLANS.
2. PAVED TURNOUTS FOR SHOULDER SECTION SHOULD
EXTEND 50' UNLESS NOTED ON PLANS.

DO NOT DISTURB FENCE AROUND
BRUNSWICK ELECTRIC PARCEL

MATCH LINE -Y14D- STA 14 + 50.00
SEE SHEET 24A
FOR -Y14A- PROFILE, SEE SHEET 64
FOR -Y14D- PROFILE, SEE SHEET 65
FOR -Y14E- PROFILE, SEE SHEET 66
FOR DRAINAGE DETAILS, SEE SHEETS 2D-1 THRU 2D-3
FOR RETAINING WALL PLANS, SEE SHEETS W- THRU W-

5/14/99

REVISIONS
02-09-2018 - CONTROL ACCESS WAS ADDED TO PARCELS 80 AND 186. TSG

07-JUN-2018 23:02
Roadway_Pco\N-5021-RD_Y_PSH37.dgn


HNTB

HNTB NORTH CAROLINA, P.C.
343 E. SIX FORKS ROAD, SUITE 200
RALEIGH, NORTH CAROLINA 27609
NC LICENSE NO: C-1554


PROJECT REFERENCE NO.		SHEET NO.
R-5021		37
RW SHEET NO.		
ROADWAY DESIGN ENGINEER		HYDRAULICS ENGINEER

**DOCUMENT NOT CONSIDERED FINAL
UNLESS ALL SIGNATURES COMPLETED**

**INTERSECTION OF LONGBEACH RD
(-Y14A-), OLD LONGBEACH RD (-Y14D-)
AND ROAD A COMMERCIAL (-Y14F-)**

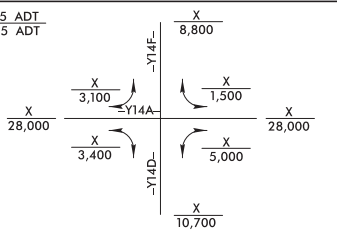

★ PROPOSED TRAFFIC SIGNAL

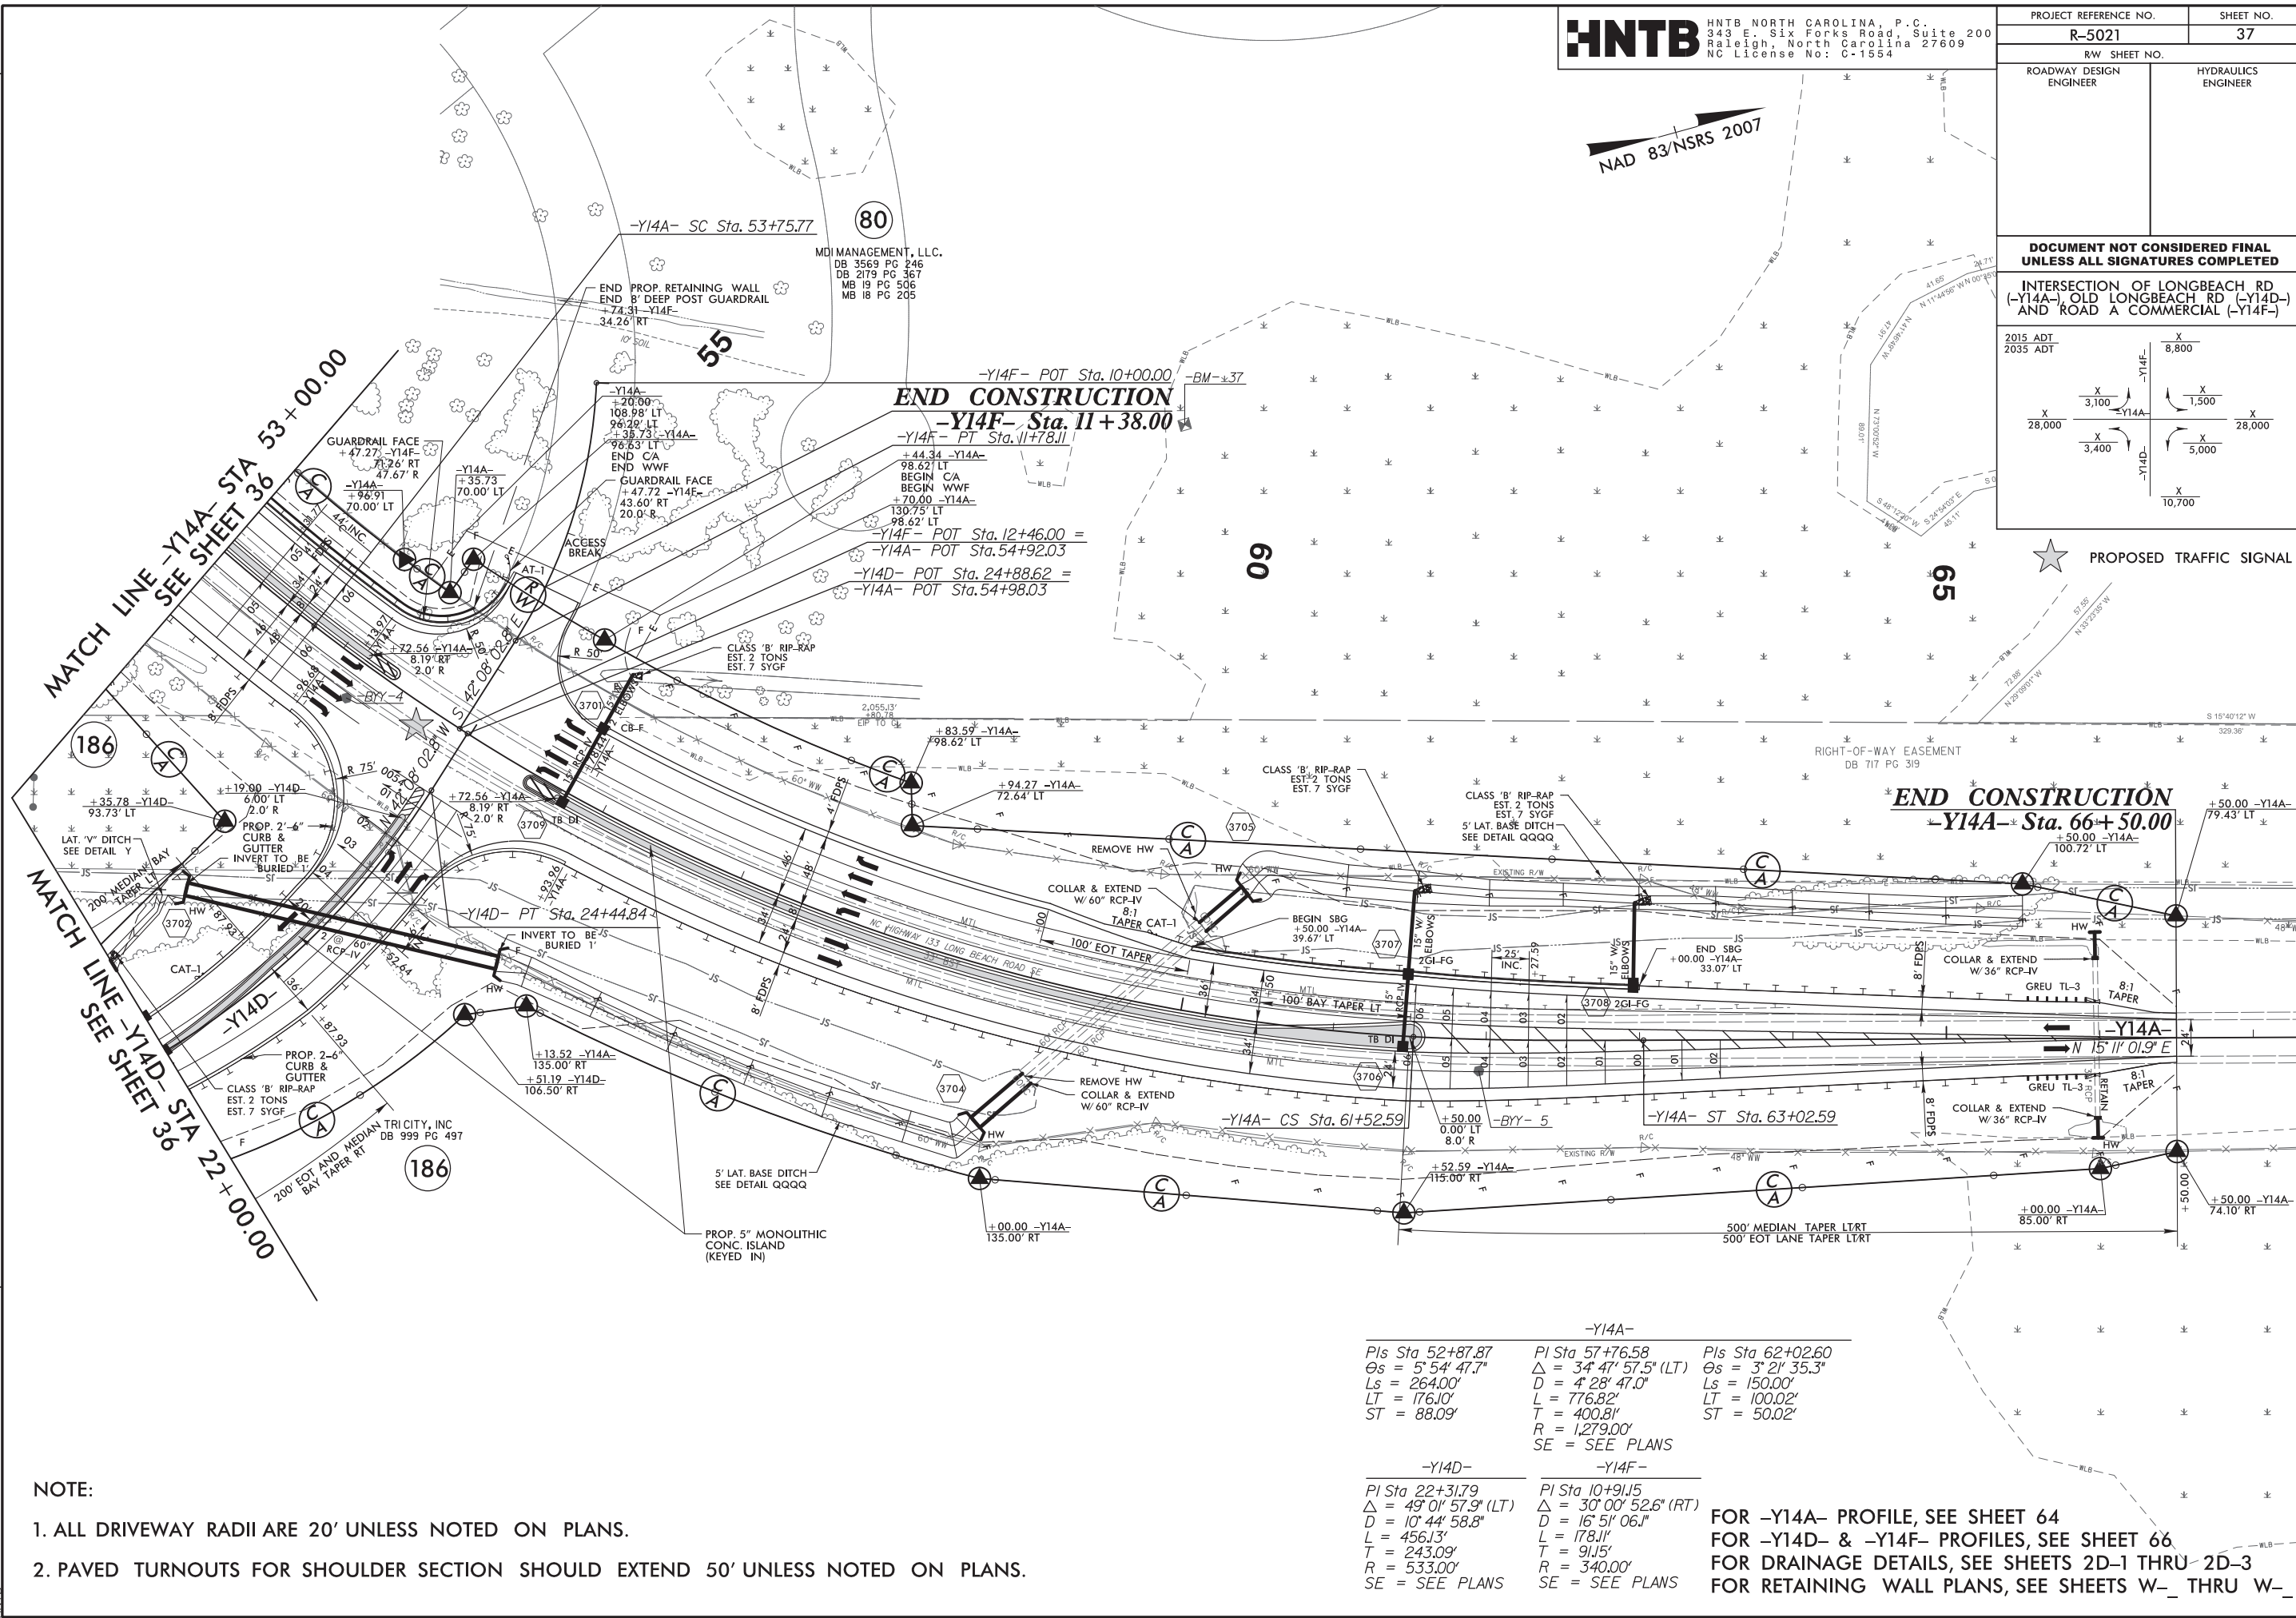


-Y14A-		
Pls Sta 52+87.87	Pls Sta 57+76.58	Pls Sta 62+02.60
$\Delta = 5^\circ 54' 47.7''$	$\Delta = 34^\circ 47' 57.5''$ (LT)	$\Delta = 3^\circ 21' 35.3''$
$L_s = 264.00'$	$L_s = 4^\circ 28' 47.0''$	$L_s = 150.00'$
$LT = 176.10'$	$L = 776.82'$	$LT = 100.02'$
$ST = 88.09'$	$T = 400.81'$	$ST = 50.02'$
	$R = 1,279.00'$	
	SE = SEE PLANS	
-Y14D-		-Y14F-
Pls Sta 22+31.79	Pls Sta 10+91.15	
$\Delta = 49^\circ 01' 57.9''$ (LT)	$\Delta = 30^\circ 00' 52.6''$ (RT)	
$D = 10^\circ 44' 58.8''$	$D = 16^\circ 51' 06.1''$	
$L = 456.13'$	$L = 178.11'$	
$T = 243.09'$	$T = 91.15'$	
$R = 533.00'$	$R = 340.00'$	
SE = SEE PLANS	SE = SEE PLANS	

NOTE:

1. ALL DRIVEWAY RADII ARE 20' UNLESS NOTED ON PLANS.
2. PAVED TURNOUTS FOR SHOULDER SECTION SHOULD EXTEND 50' UNLESS NOTED ON PLANS.

FOR -Y14A- PROFILE, SEE SHEET 64
FOR -Y14D- & -Y14F- PROFILES, SEE SHEET 66
FOR DRAINAGE DETAILS, SEE SHEETS 2D-1 THRU 2D-3
FOR RETAINING WALL PLANS, SEE SHEETS W- THRU W-

PROJECT REFERENCE NO.	SHEET NO.
R-5021	38
R/W SHEET NO.	36
ROADWAY DESIGN ENGINEER	HYDRAULICS ENGINEER
DOCUMENT NOT CONSIDERED FINAL UNLESS ALL SIGNATURES COMPLETED	

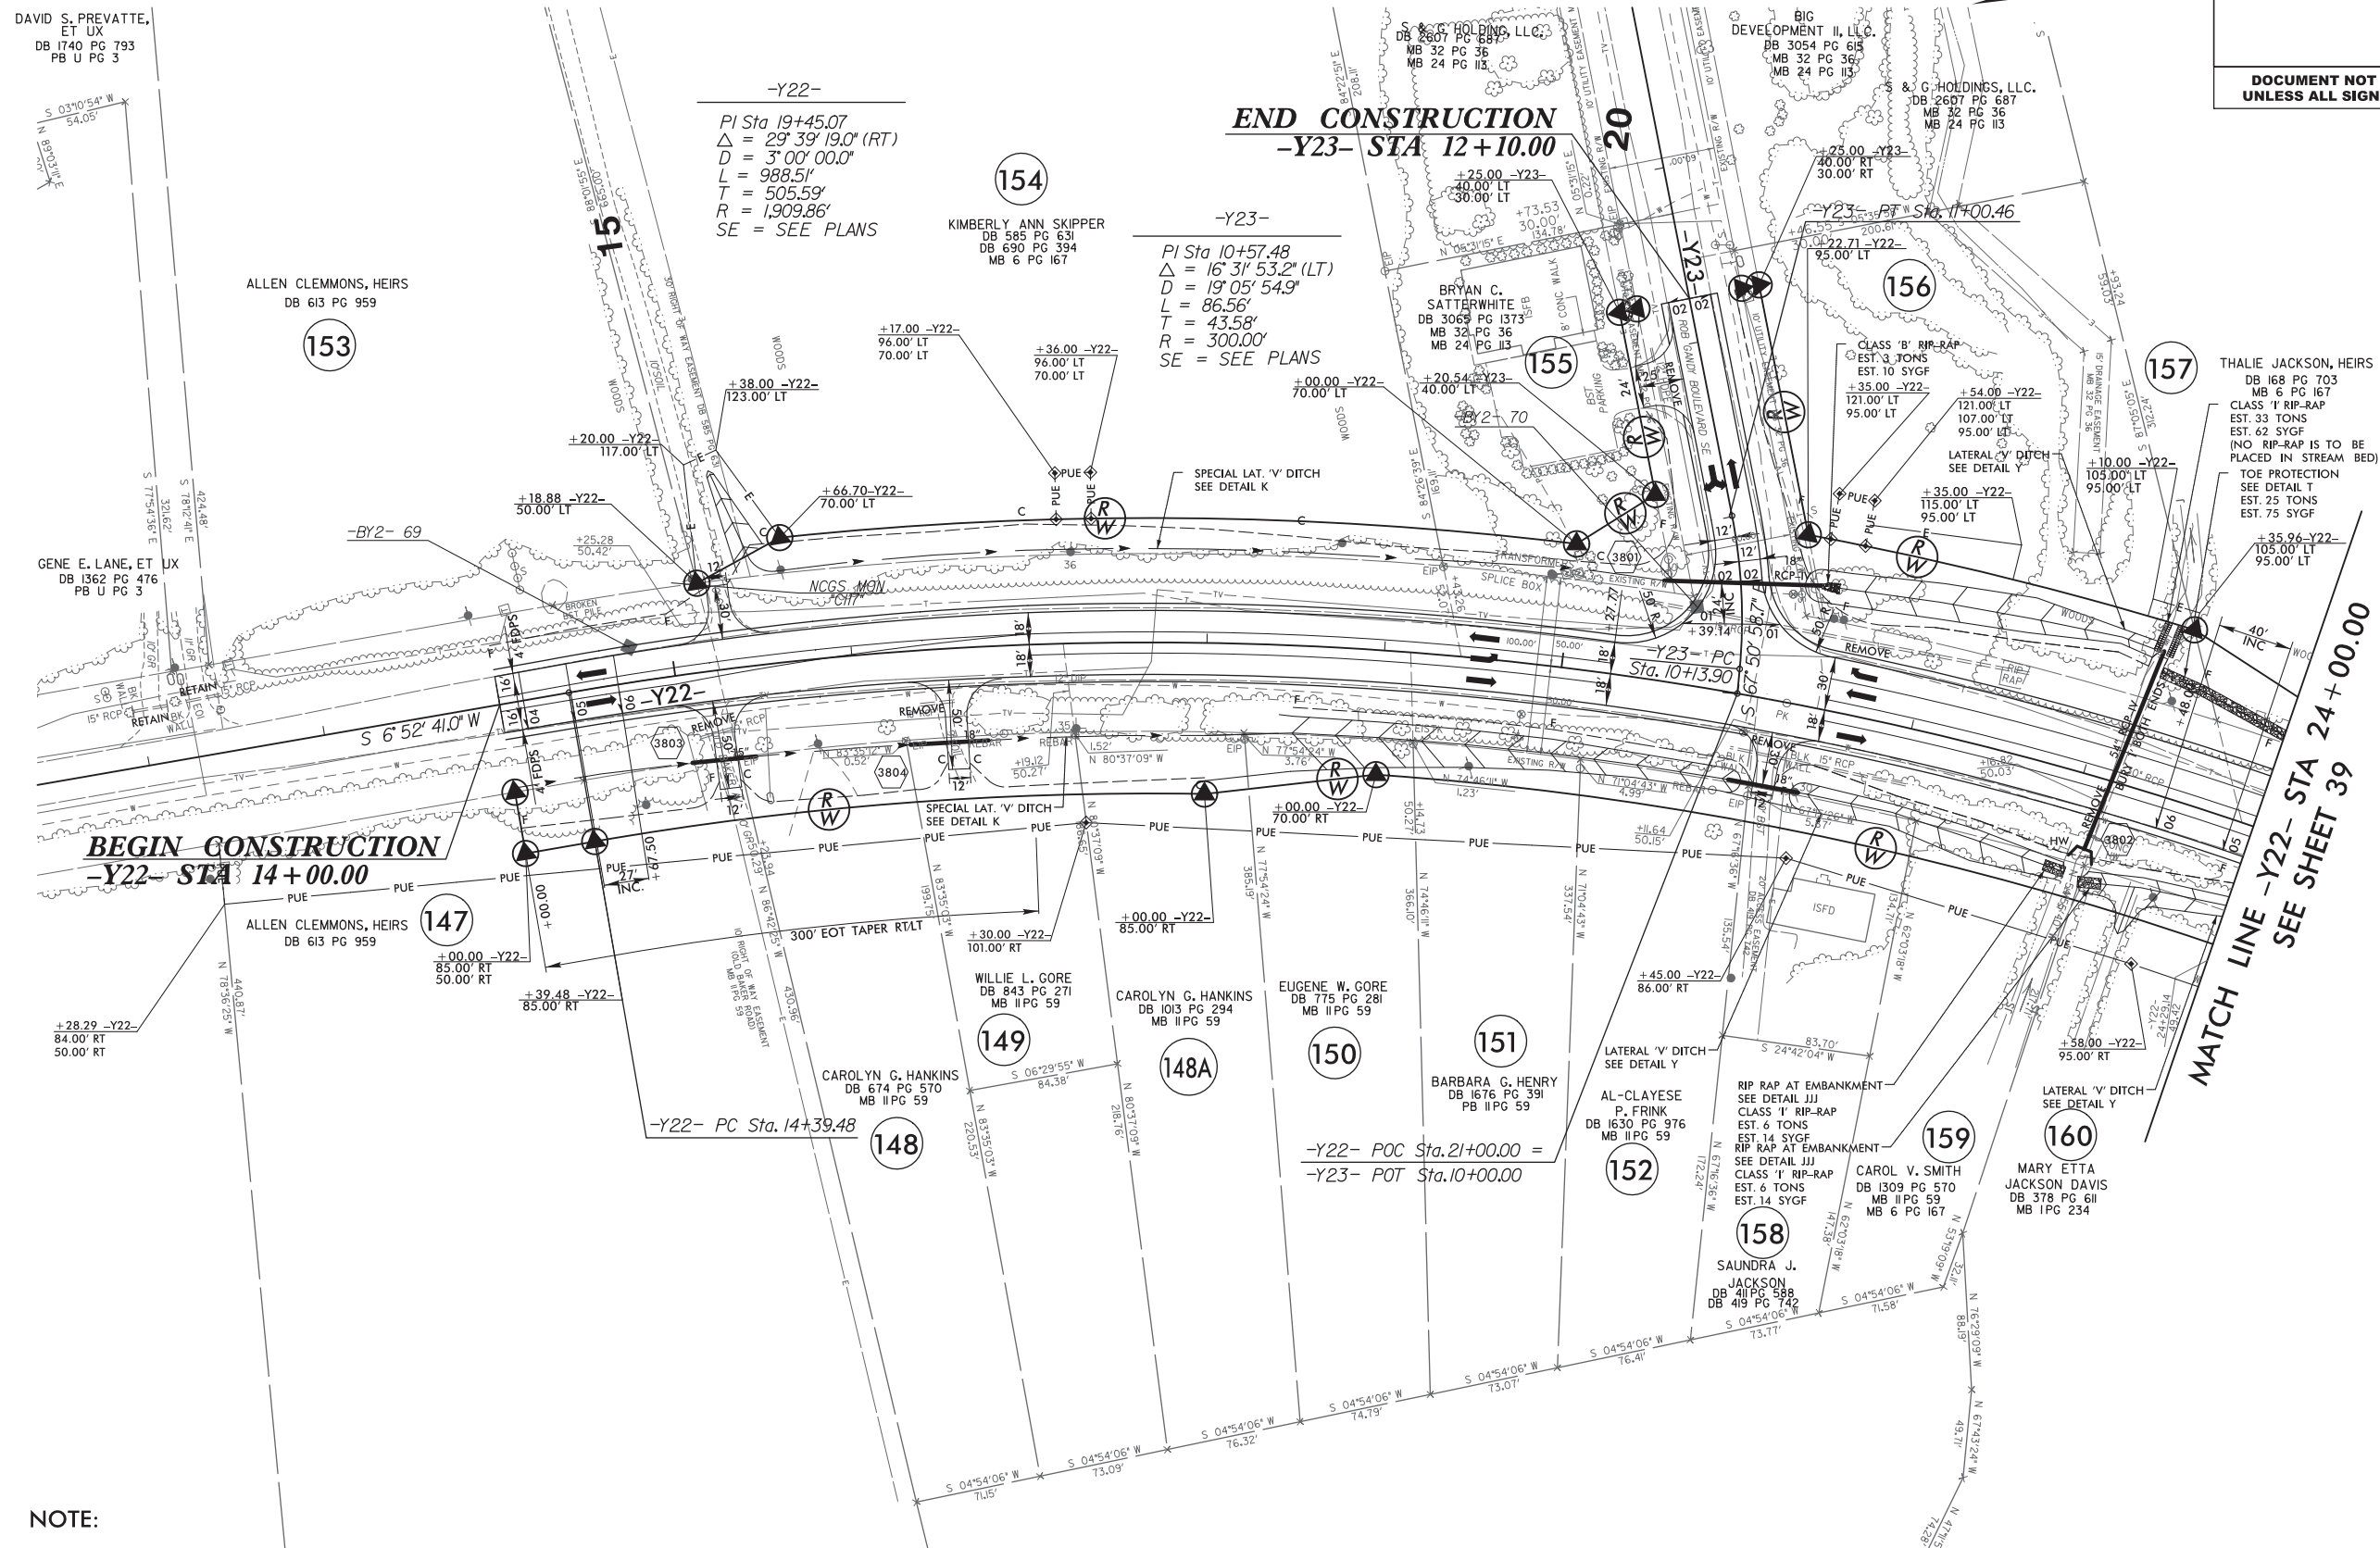

NOTE:

1. ALL DRIVEWAY RADII ARE 20' UNLESS NOTED ON PLANS.
2. PAVED TURNOUTS FOR SHOULDER SECTION SHOULD EXTEND 50' UNLESS NOTED ON PLANS.


FOR -Y22- PROFILE, SEE SHEET 68
 FOR -Y23- PROFILE, SEE SHEET 70
 FOR DRAINAGE DETAILS, SEE SHEETS 2D-1 THRU 2D-3

5/14/99



HNTB NORTH CAROLINA, P.C.
343 E. SIX FORKS ROAD, SUITE 200
RALEIGH, NORTH CAROLINA 27609
NC LICENSE NO: C-1554

PROJECT REFERENCE NO.		SHEET NO.
R-5021		39
RW SHEET NO.		37
ROADWAY DESIGN ENGINEER	HYDRAULICS ENGINEER	

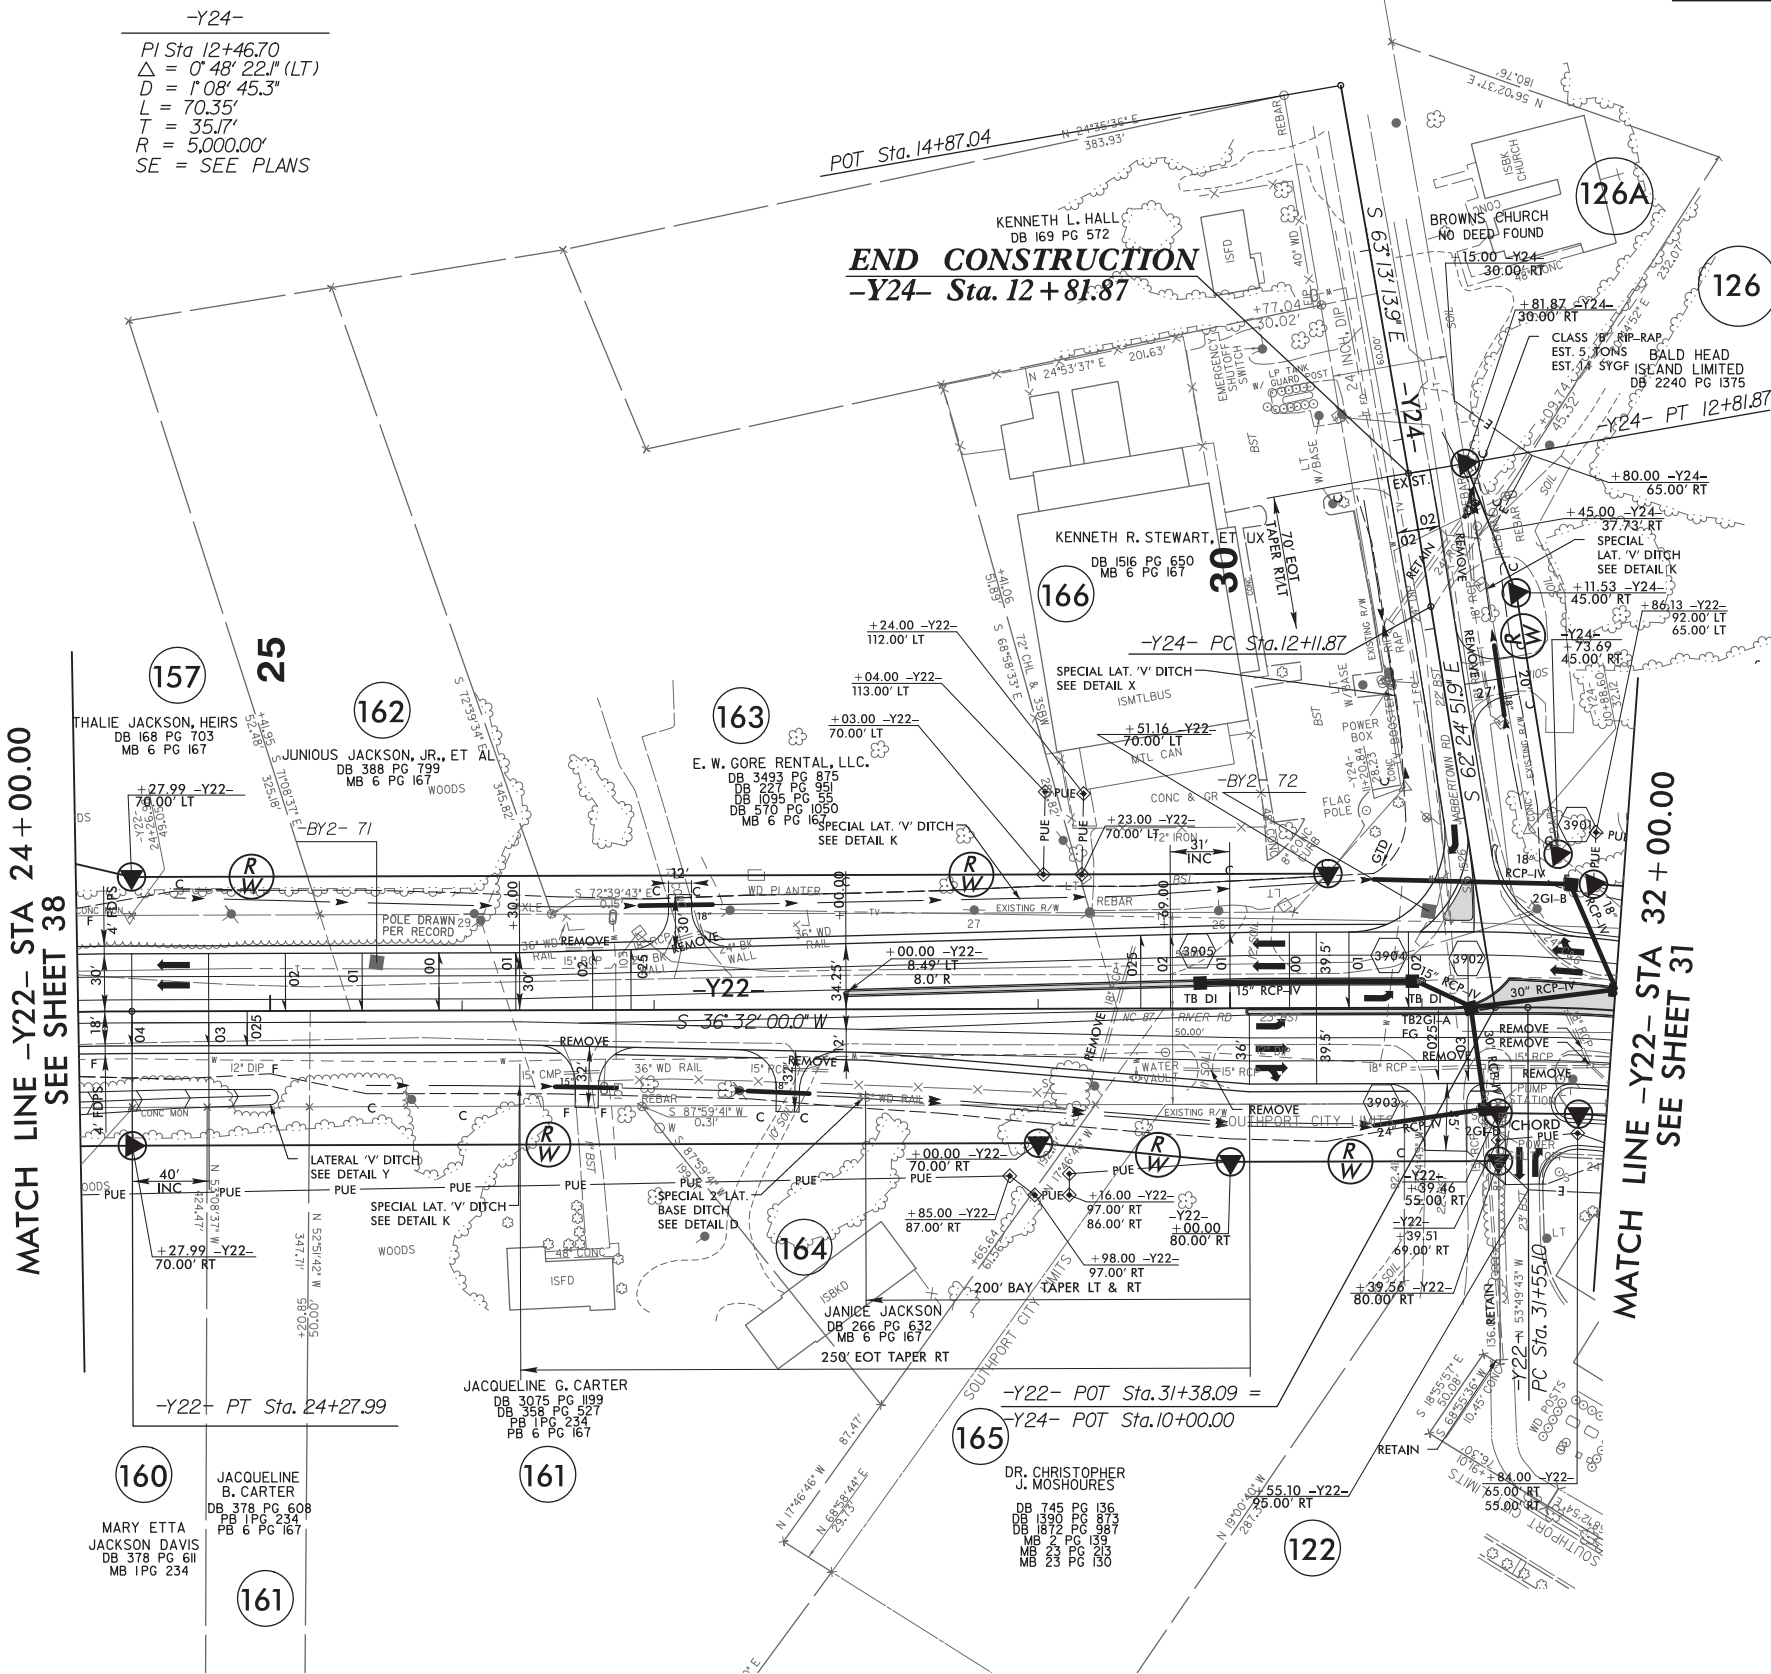

NOTE:

1. ALL DRIVEWAY RADII ARE 20' UNLESS NOTED ON PLANS.
2. PAVED TURNOUTS FOR SHOULDER SECTION SHOULD EXTEND 50' UNLESS NOTED ON PLANS.

FOR -Y22- PROFILE, SEE SHEETS 68 & 69
FOR -Y24- PROFILE, SEE SHEET 70
FOR DRAINAGE DETAILS, SEE SHEETS 2D-1 THRU 2D-3

REVISIONS
03-08-2018 - REVISED PUE ON PARCEL 126. REMOVED ROW ON PARCEL 166. DMW

07-JUN-2018 23:02
V:\Roadway\Projects\N-5021-RD\Y_PSH39.dgn
NHB

5/14/99

HNTB

HNTB NORTH CAROLINA, P.C.
343 E. Six Forks Road, Suite 200
Raleigh, North Carolina 27609
NC License No: C-1554

PROJECT REFERENCE NO.

R-5021

SHEET NO.

40

R/W SHEET NO.

38

ROADWAY DESIGN ENGINEER

HYDRAULICS ENGINEER

DOCUMENT NOT CONSIDERED FINAL
UNLESS ALL SIGNATURES COMPLETED

REVISIONS
03-08-2018 -- REVISED PUE ON PARCEL 167. REVISED ROW ON PARCEL 120. REMOVED ROW ON PARCEL 167. ADDED PUE TO PARCELS 120 AND 168Z. ADDED DUE TO PARCEL 120. DMW

07-JUN-2018 23:02
V:\Roadway\Projects\R-5021_RDY_PSH40.dgn
HNTB

NOTE:

1. ALL DRIVEWAY RADII' ARE 20' UNLESS NOTED ON PLANS.
2. PAVED TURNOUTS FOR SHOULDER SECTION SHOULD EXTEND 50' UNLESS NOTED ON PLANS.

FOR -Y22- PROFILE, SEE SHEET 69
FOR DRAINAGE DETAILS, SEE SHEETS 2D-1 THRU 2D-3

5/28/99

HNTB

HNTB NORTH CAROLINA, P.C.
343 E. Six Forks Road, Suite 200
Raleigh, North Carolina 27609
NC License No: C-1554

PROJECT REFERENCE NO.

R-5021

SHEET NO.

41

ROADWAY DESIGN ENGINEER

HYDRAULICS ENGINEER

DOCUMENT NOT CONSIDERED FINAL
UNLESS ALL SIGNATURES COMPLETED

-L-

BEGIN GRADE R-5021
-L- STA 47+50.00
ELEV = 47.10

BEGIN SPECIAL 2' LAT. BASE DITCH (LT)
PI = 48+75.00
EI = 42.50

PI = 50+00.00 (LT)
EI = 40.88

BEGIN 4' LAT. BASE DITCH (RT)
PI = 48+50.00
EI = 43.27

END SPECIAL 2' LAT. BASE DITCH
BEGIN 2' LAT. BASE DITCH
PI = 50+75.00 (LT)

PI = 49+50.00 (RT)
EI = 40.99

PI = 58+50.00 (LT)
EI = 39.44

DITCH LEGEND
LEFT DITCH -----
RIGHT DITCH -----

NOTE: FOR -L- ALIGNMENT, SEE SHEET - 4

-L-

CULVERT HYDRAULIC DATA

DESIGN DISCHARGE	= 380	CFS
DESIGN FREQUENCY	= 50	YRS
DESIGN HW ELEVATION	= 44.7	FT
BASE DISCHARGE	= 410	CFS
BASE FREQUENCY	= 100	YRS
BASE HW ELEVATION	= 45.0	FT
OVERTOPPING DISCHARGE	= >500(+)	CFS
OVERTOPPING FREQUENCY	= 460 (+)	YRS
OVERTOPPING ELEVATION	= 49.35	FT

PI = 62+50.00
EL = 52.31'
VC = 700'
K = 1073
V = 60 MPH+

1 @ 10' x 5' RCBC
1 @ 6' x 4' / 6' x 5' RCBC

HP = 72.83

END 2' LAT. BASE DITCH
BEGIN 4' LAT. BASE DITCH
PI = 64+50.00 (LT)
EI = 37.90

4' LAT. BASE DITCH
PI = 64+50.00 (RT)
EI = 38.90



END 4' LAT. BASE DITCH
PI = 65+26.00 (LT)
EI = 38.02


30" RCP

NOTE: FOR -L- ALIGNMENT, SEE SHEET - 5

07-JUN-2018 23:02
\\roadway\p-oj\R-5021\FDY_PFL_PSH41.dgn
HNTB

5/28/99

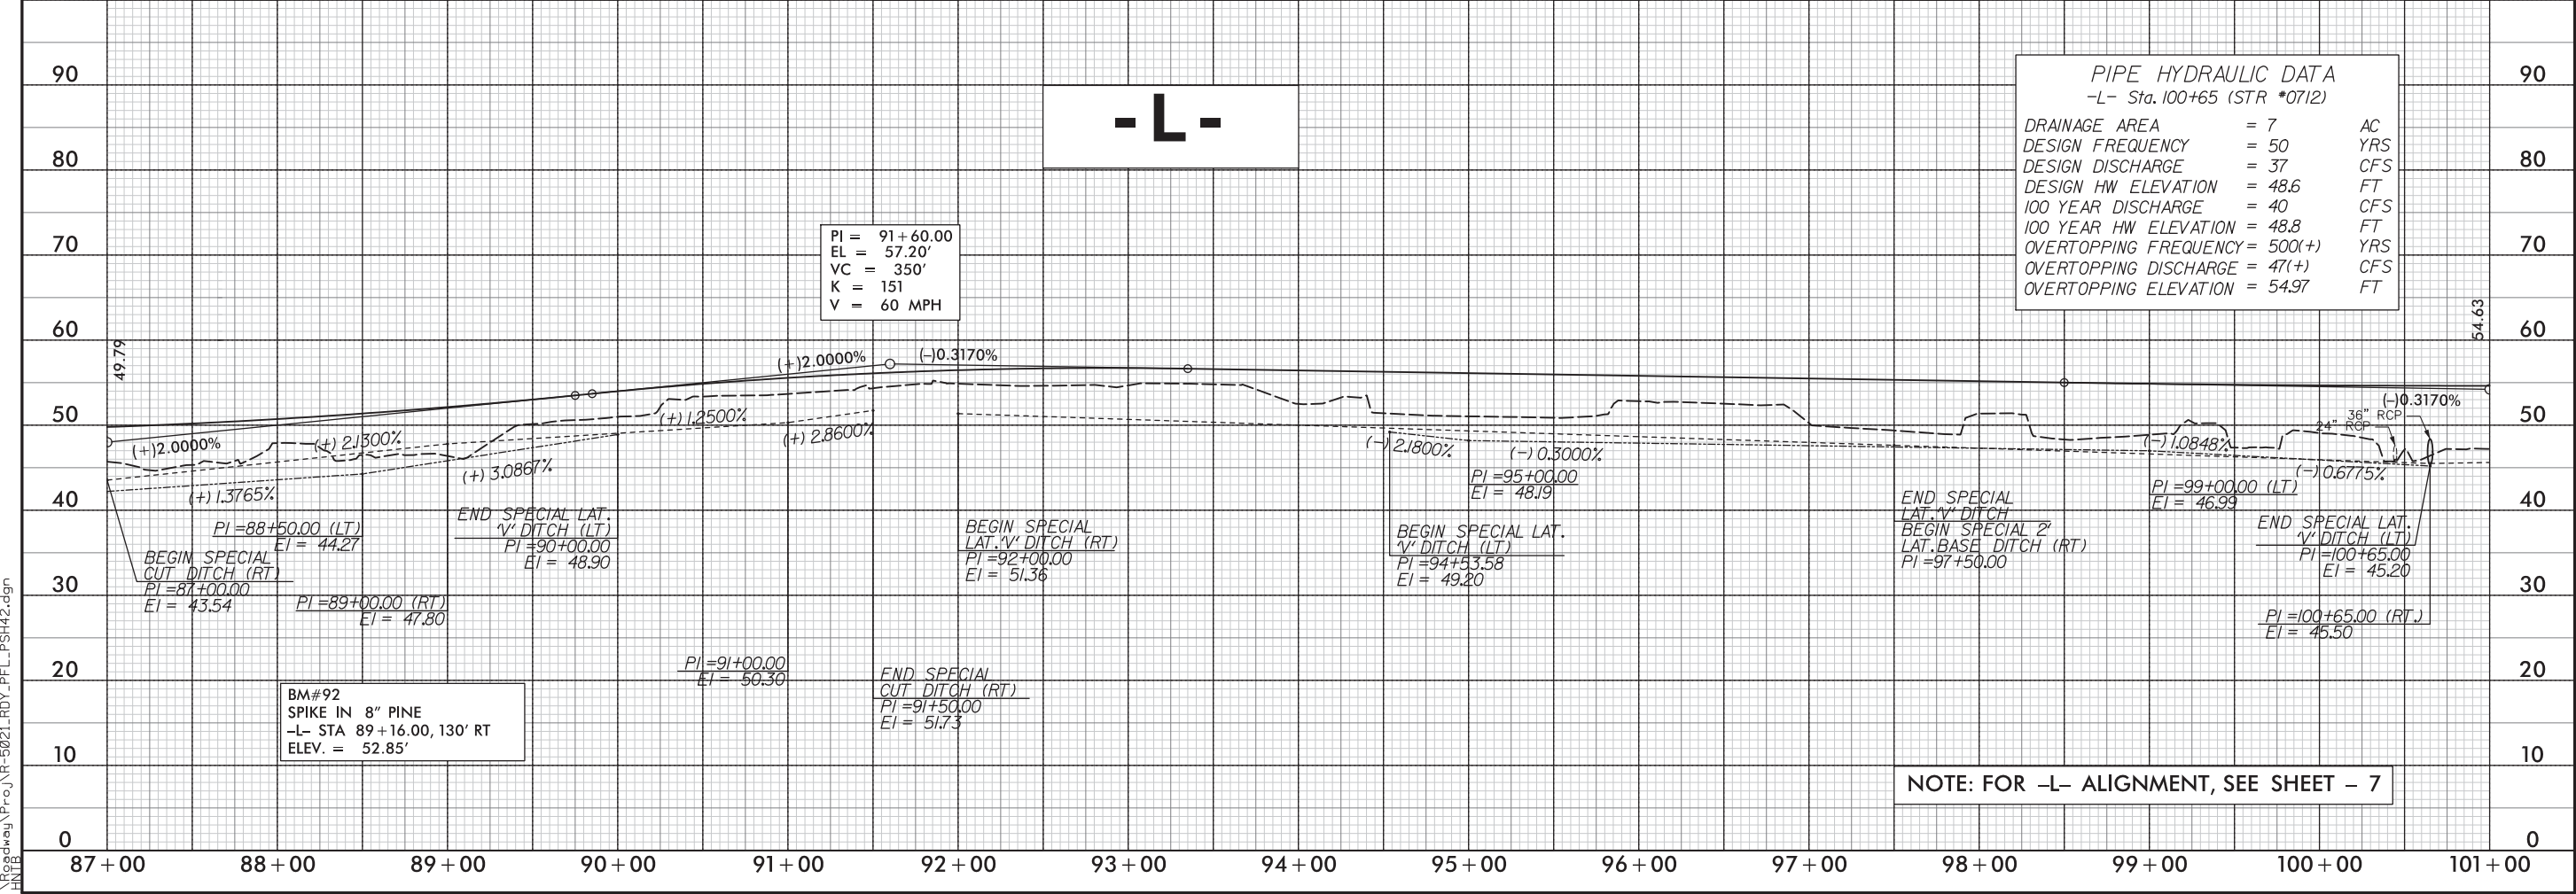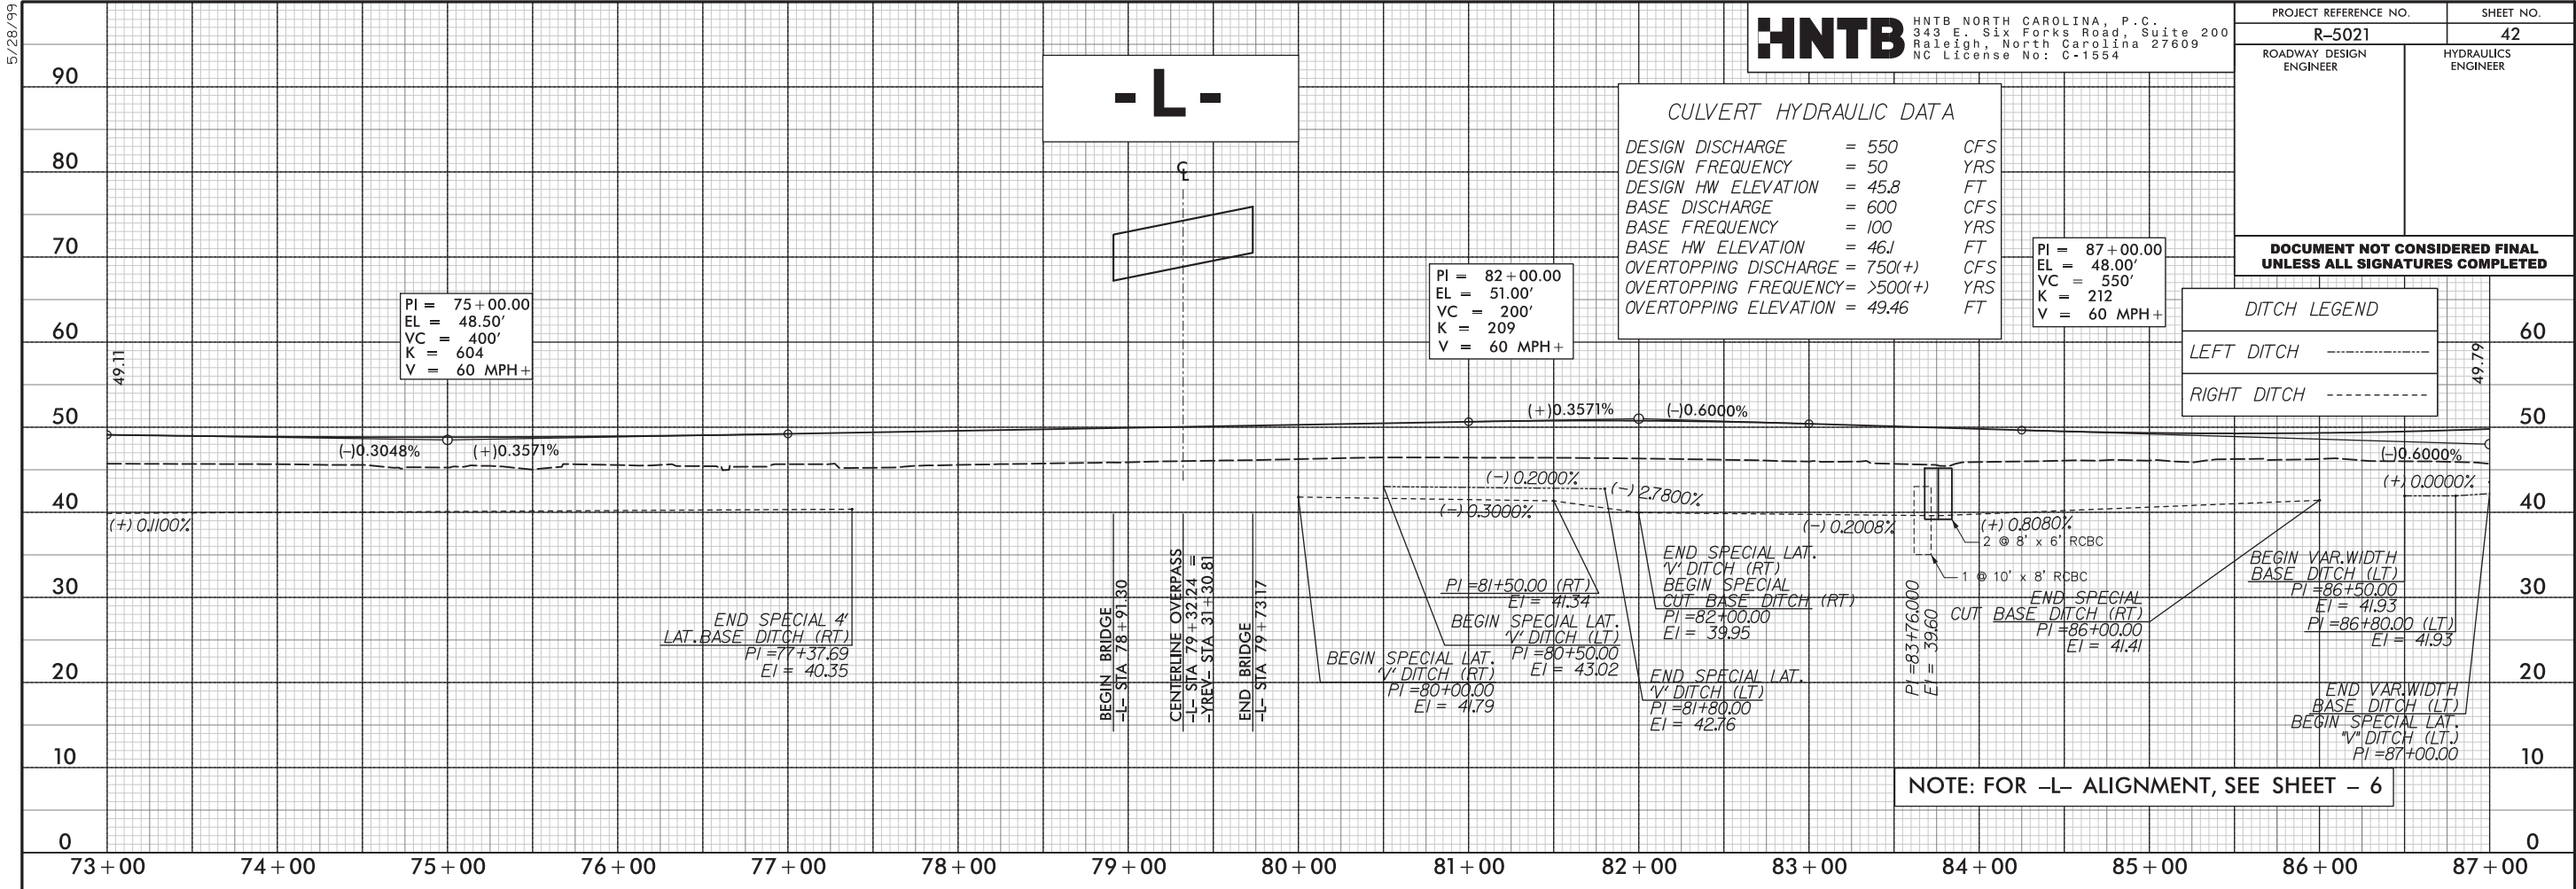

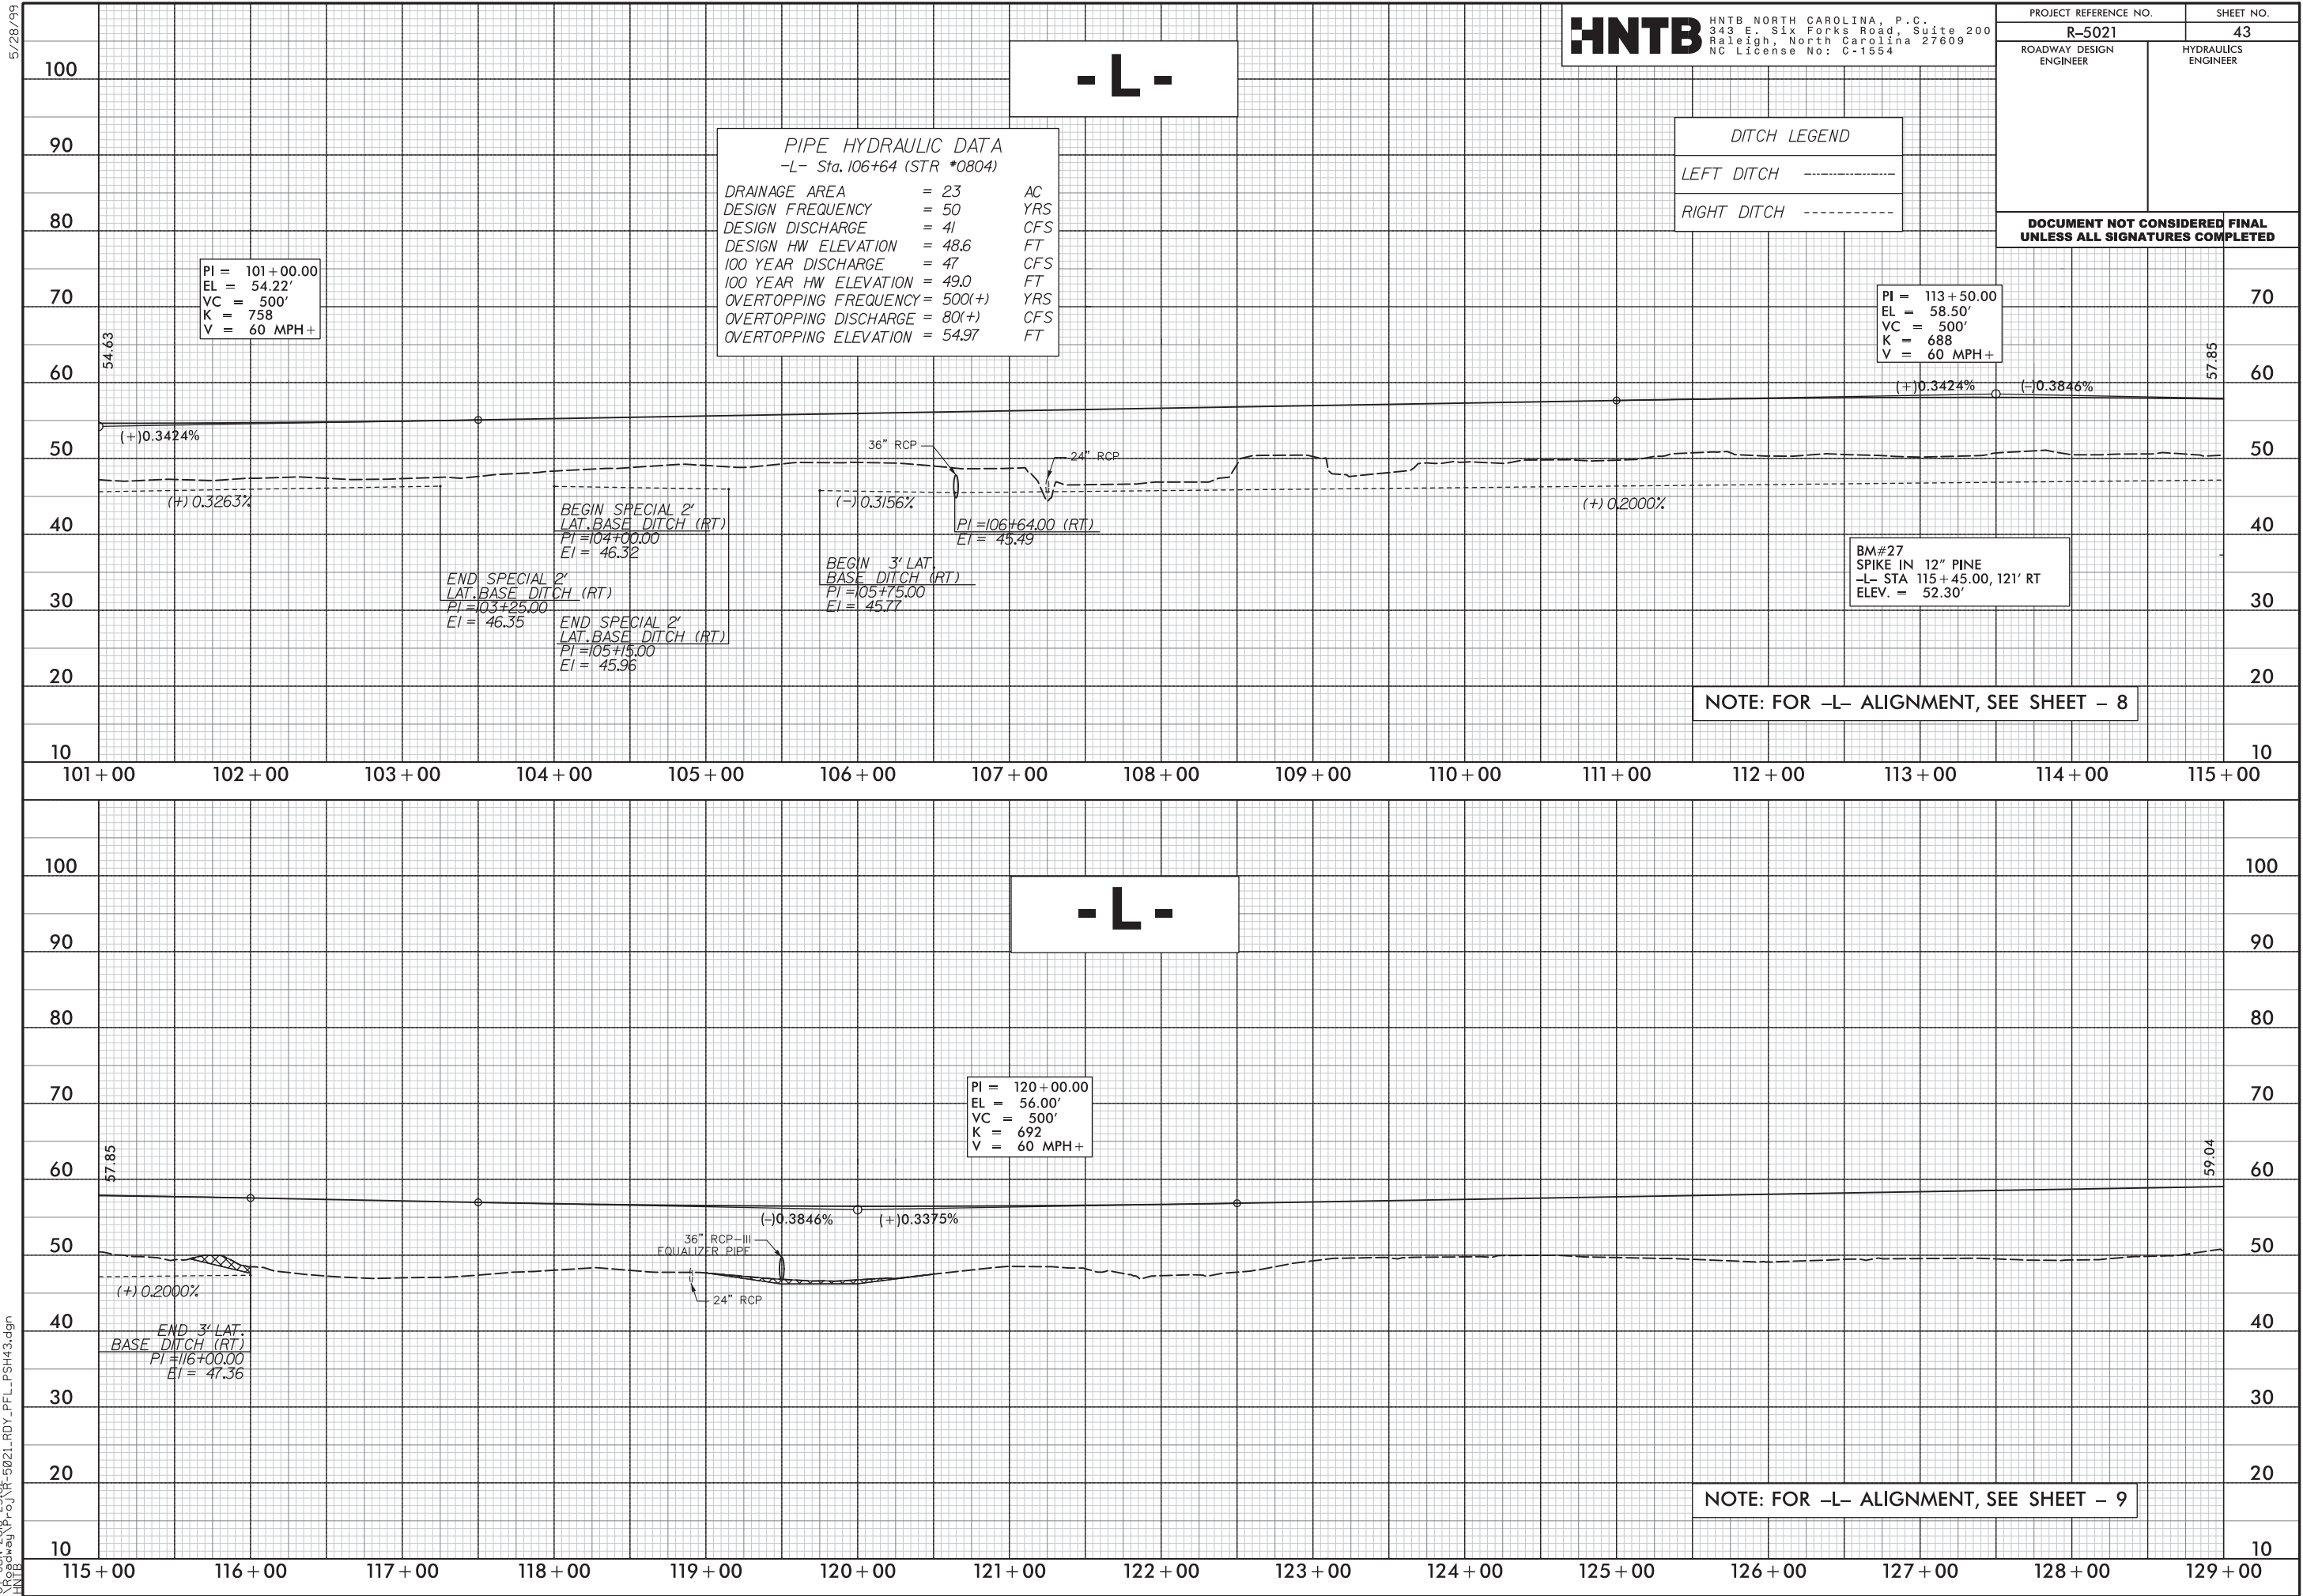





HNTB NORTH CAROLINA, P.C.
343 E. Six Forks Road, Suite 200
Raleigh, North Carolina 27609
NC License No: C-1554

PROJECT REFERENCE NO.

R-5021

SHEET NO.

46

ROADWAY DESIGN ENGINEER

**HYDRAULICS
ENGINEER**

**DOCUMENT NOT CONSIDERED FINAL
UNLESS ALL SIGNATURES COMPLETED**

DITCH LEGEND

LEFT DITCH -----

RIGHT DITCH -----

$PI = 186 + 90.00$
 $EL = 60.00'$
 $VC = 500'$
 $K = 457$
 $V = 60 \text{ MPH} +$

BM#34
SPIKE IN 14" PINE
-L- STA 191+42.00, 129' RT
ELEV. = 48.29'

NOTE: FOR -L- ALIGNMENT, SEE SHEET - 14

- L -

PI =	208 + 50.00
EL =	48.82'
VC =	300'
K =	366
V =	60 MPH +

BEGIN SPECIAL LAT.'V' DITCH (RT)	
PI = 205+50.00	
EL = 43.93	

END SPECIAL LAT. 'V' DITCH (RT)		
PI = 206+50.00		
EL = 44.40		

END 4' LAT. BASE DITCH
BEGIN FALSE CUT DITCH (LT)
PI = 205+50.00
EL = 42.02

PI = 206 + 00.00 (RT)
EL = 41.50

$PI = 206+00.00$ (LT)
 $EL = 41.00$



END FALSE CUT DITCH (LT)
BEGIN 4' LAT. BASE DITCH



END 4 LAY. BASE DN CH (LI)	
	PI = 210+42.00
	EI = 39.67


BEGIN SPECIAL
LAT.'V' DITCH (LT)
PI = 211+62.00
EL = 43.00

CENTERLINE INTERSECTION
-L- STA 205 + 07.51 =
-Y2A- STA 12 + 41.00


NOTE: FOR -L- ALIGNMENT, SEE SHEET - 15

  

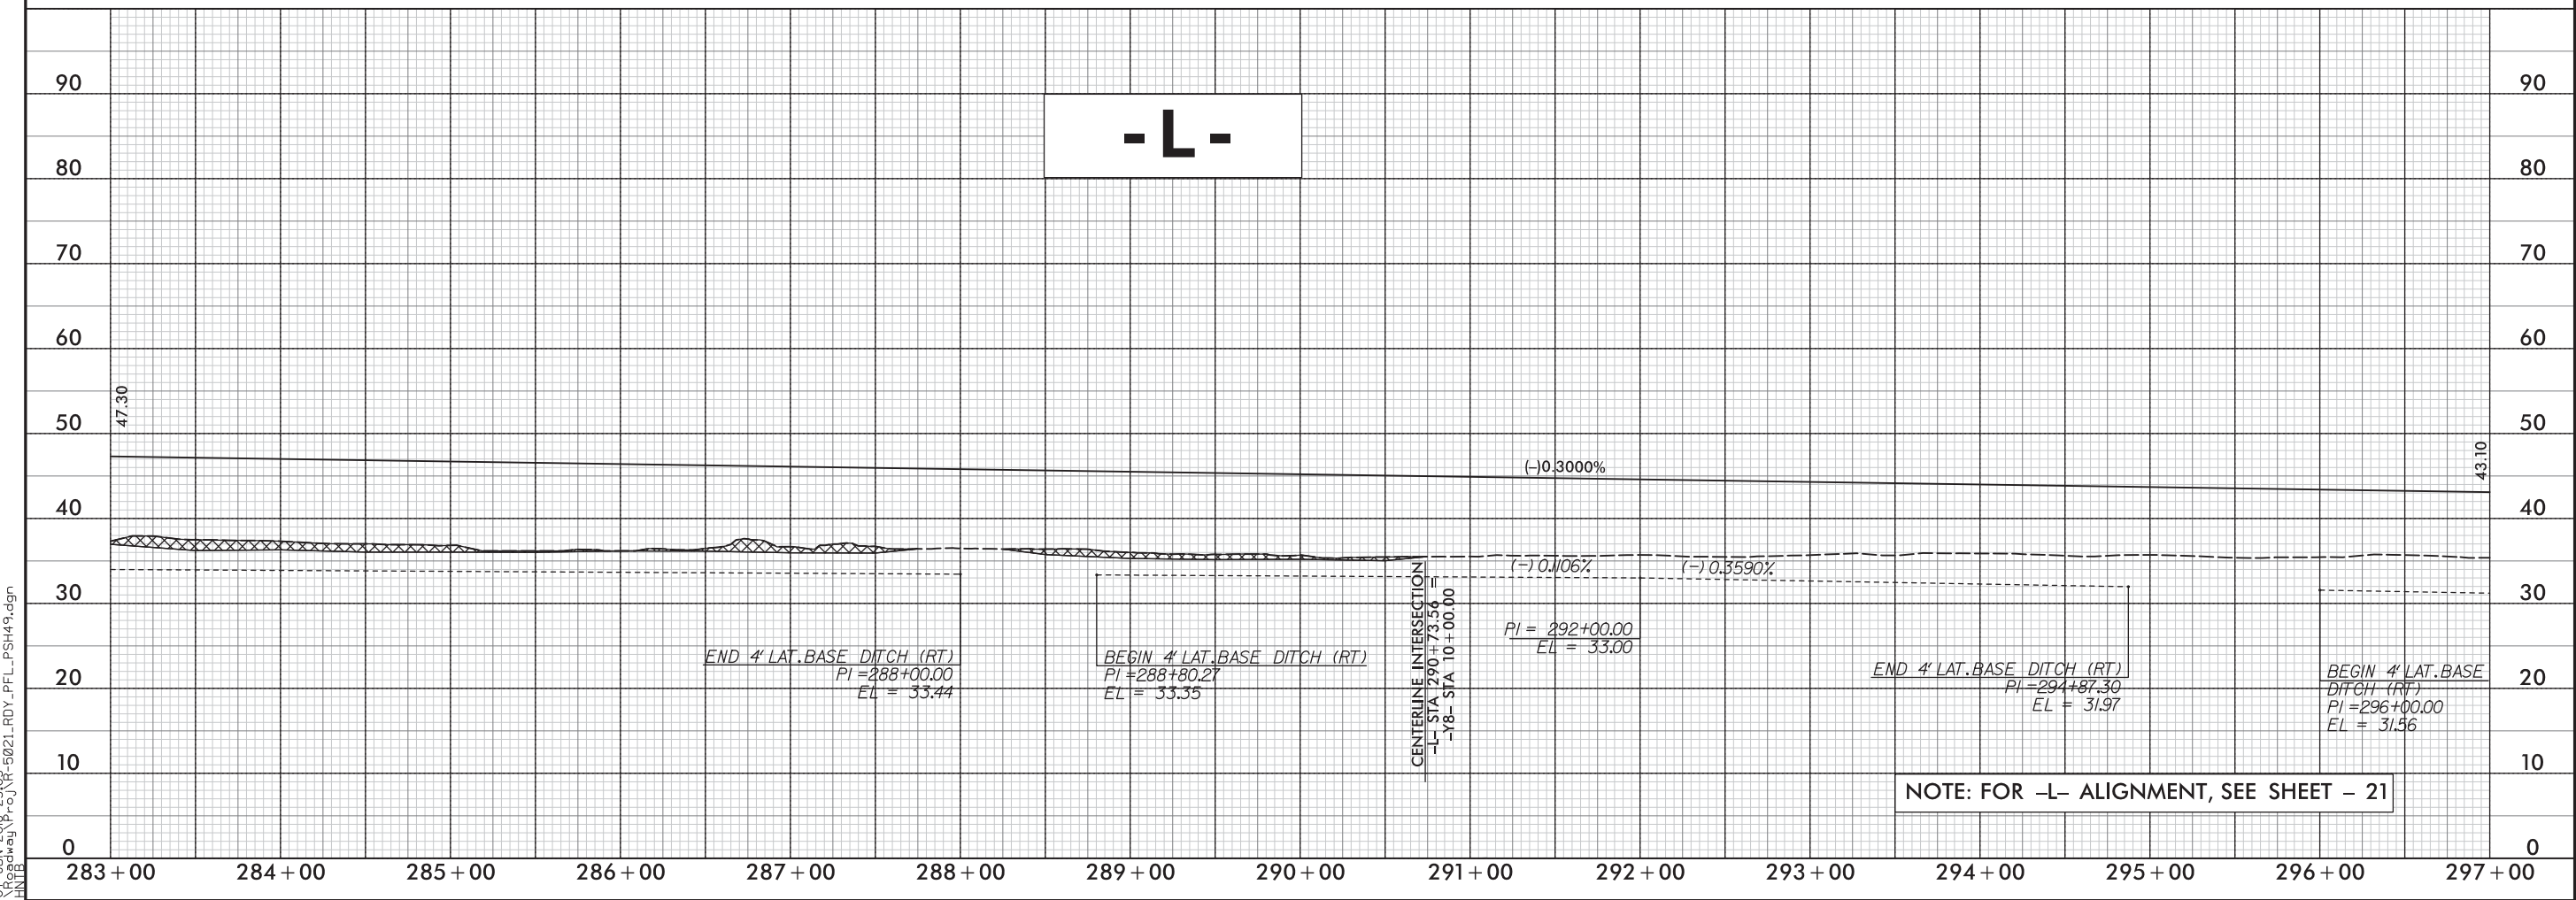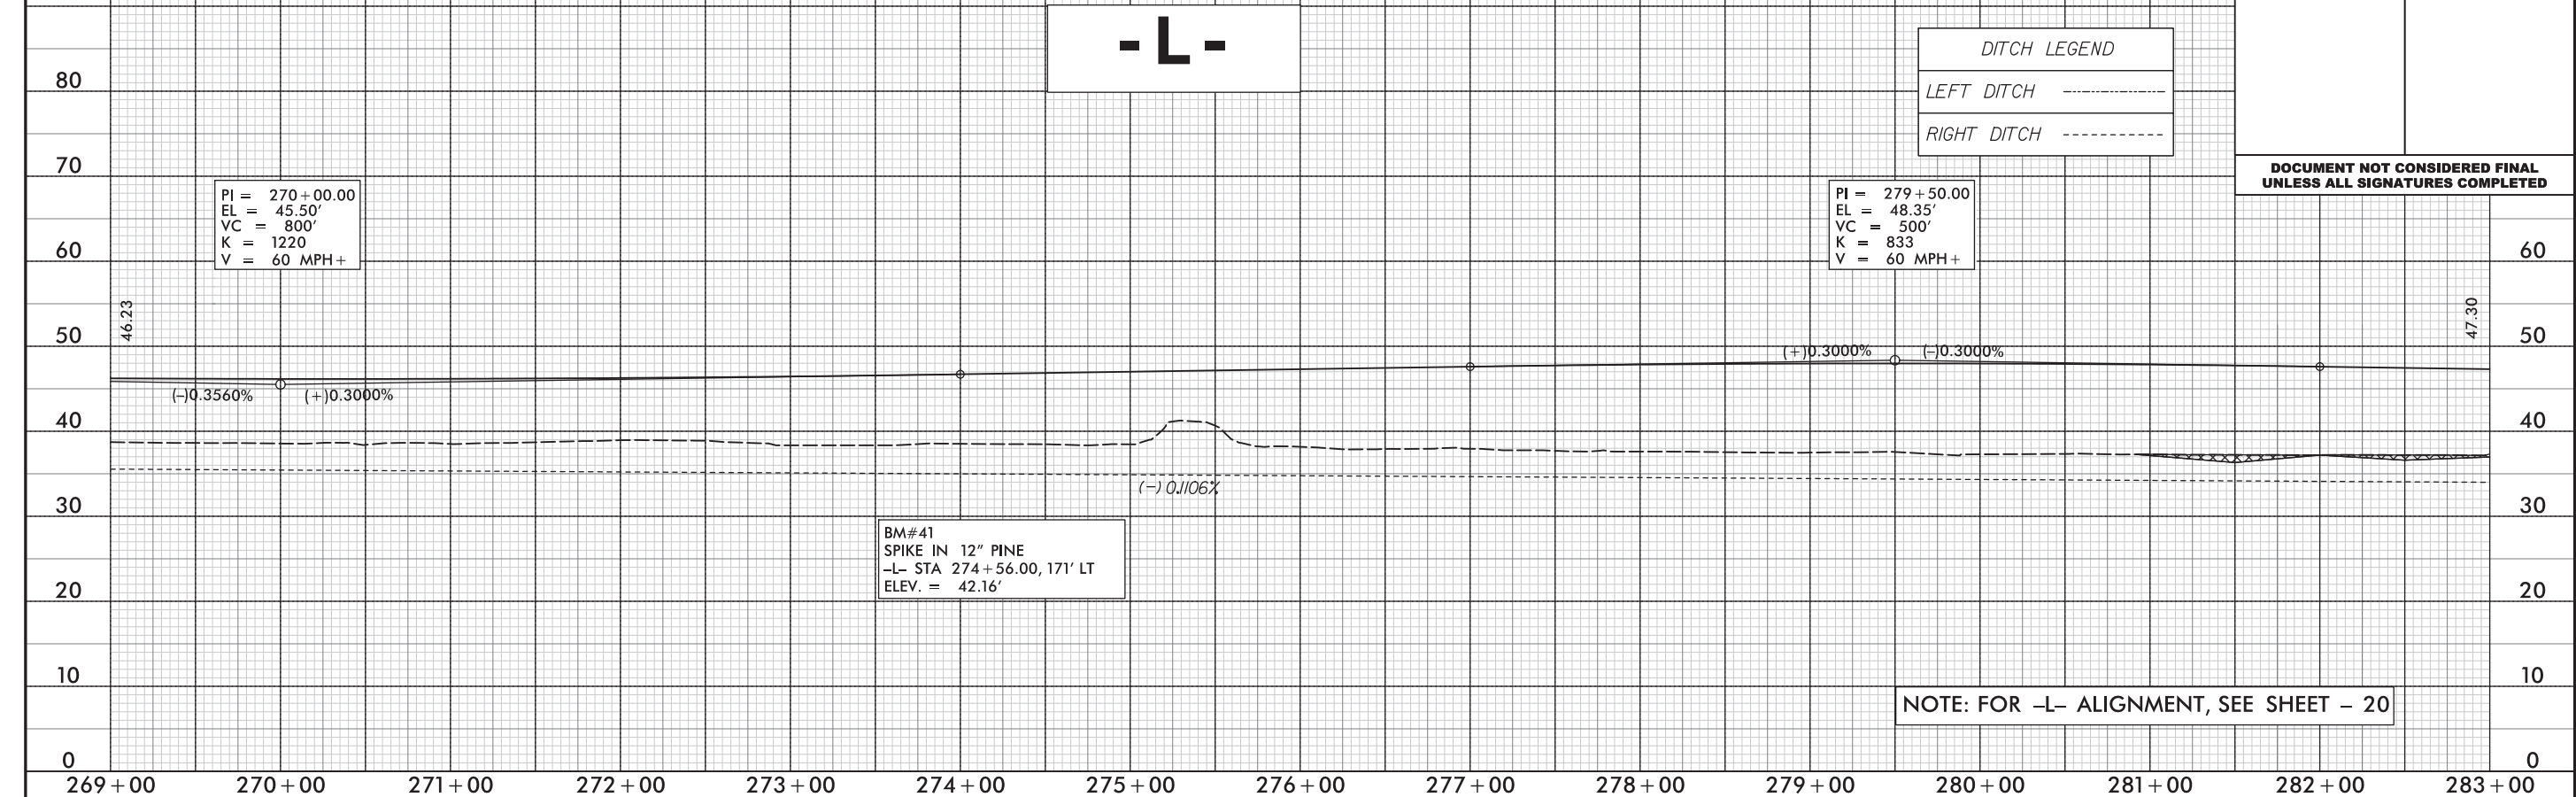

 

BM#8
SPIKE IN 10" PINE
-L- STA 297+57, 184' RT
ELEV. = 37.60'

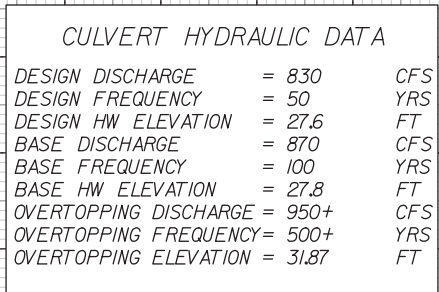


BM#30 (R3324)
SPIKE IN 10" PINE
-BY1- (R-3324) STA 5+00.00
ELEV. = 32.34'

PI = 321+25.00
EL = 33.92'
VC = 200'
K = 350
V = 75 MPH +

NOTE: FOR -L- ALIGNMENT, SEE SHEETS - 23 & 24



5/28/99

07-JUN-2018 23:03
\\Roadway\Projects\R-5021\FDY_PFL_PSH51.dgn
HNTB

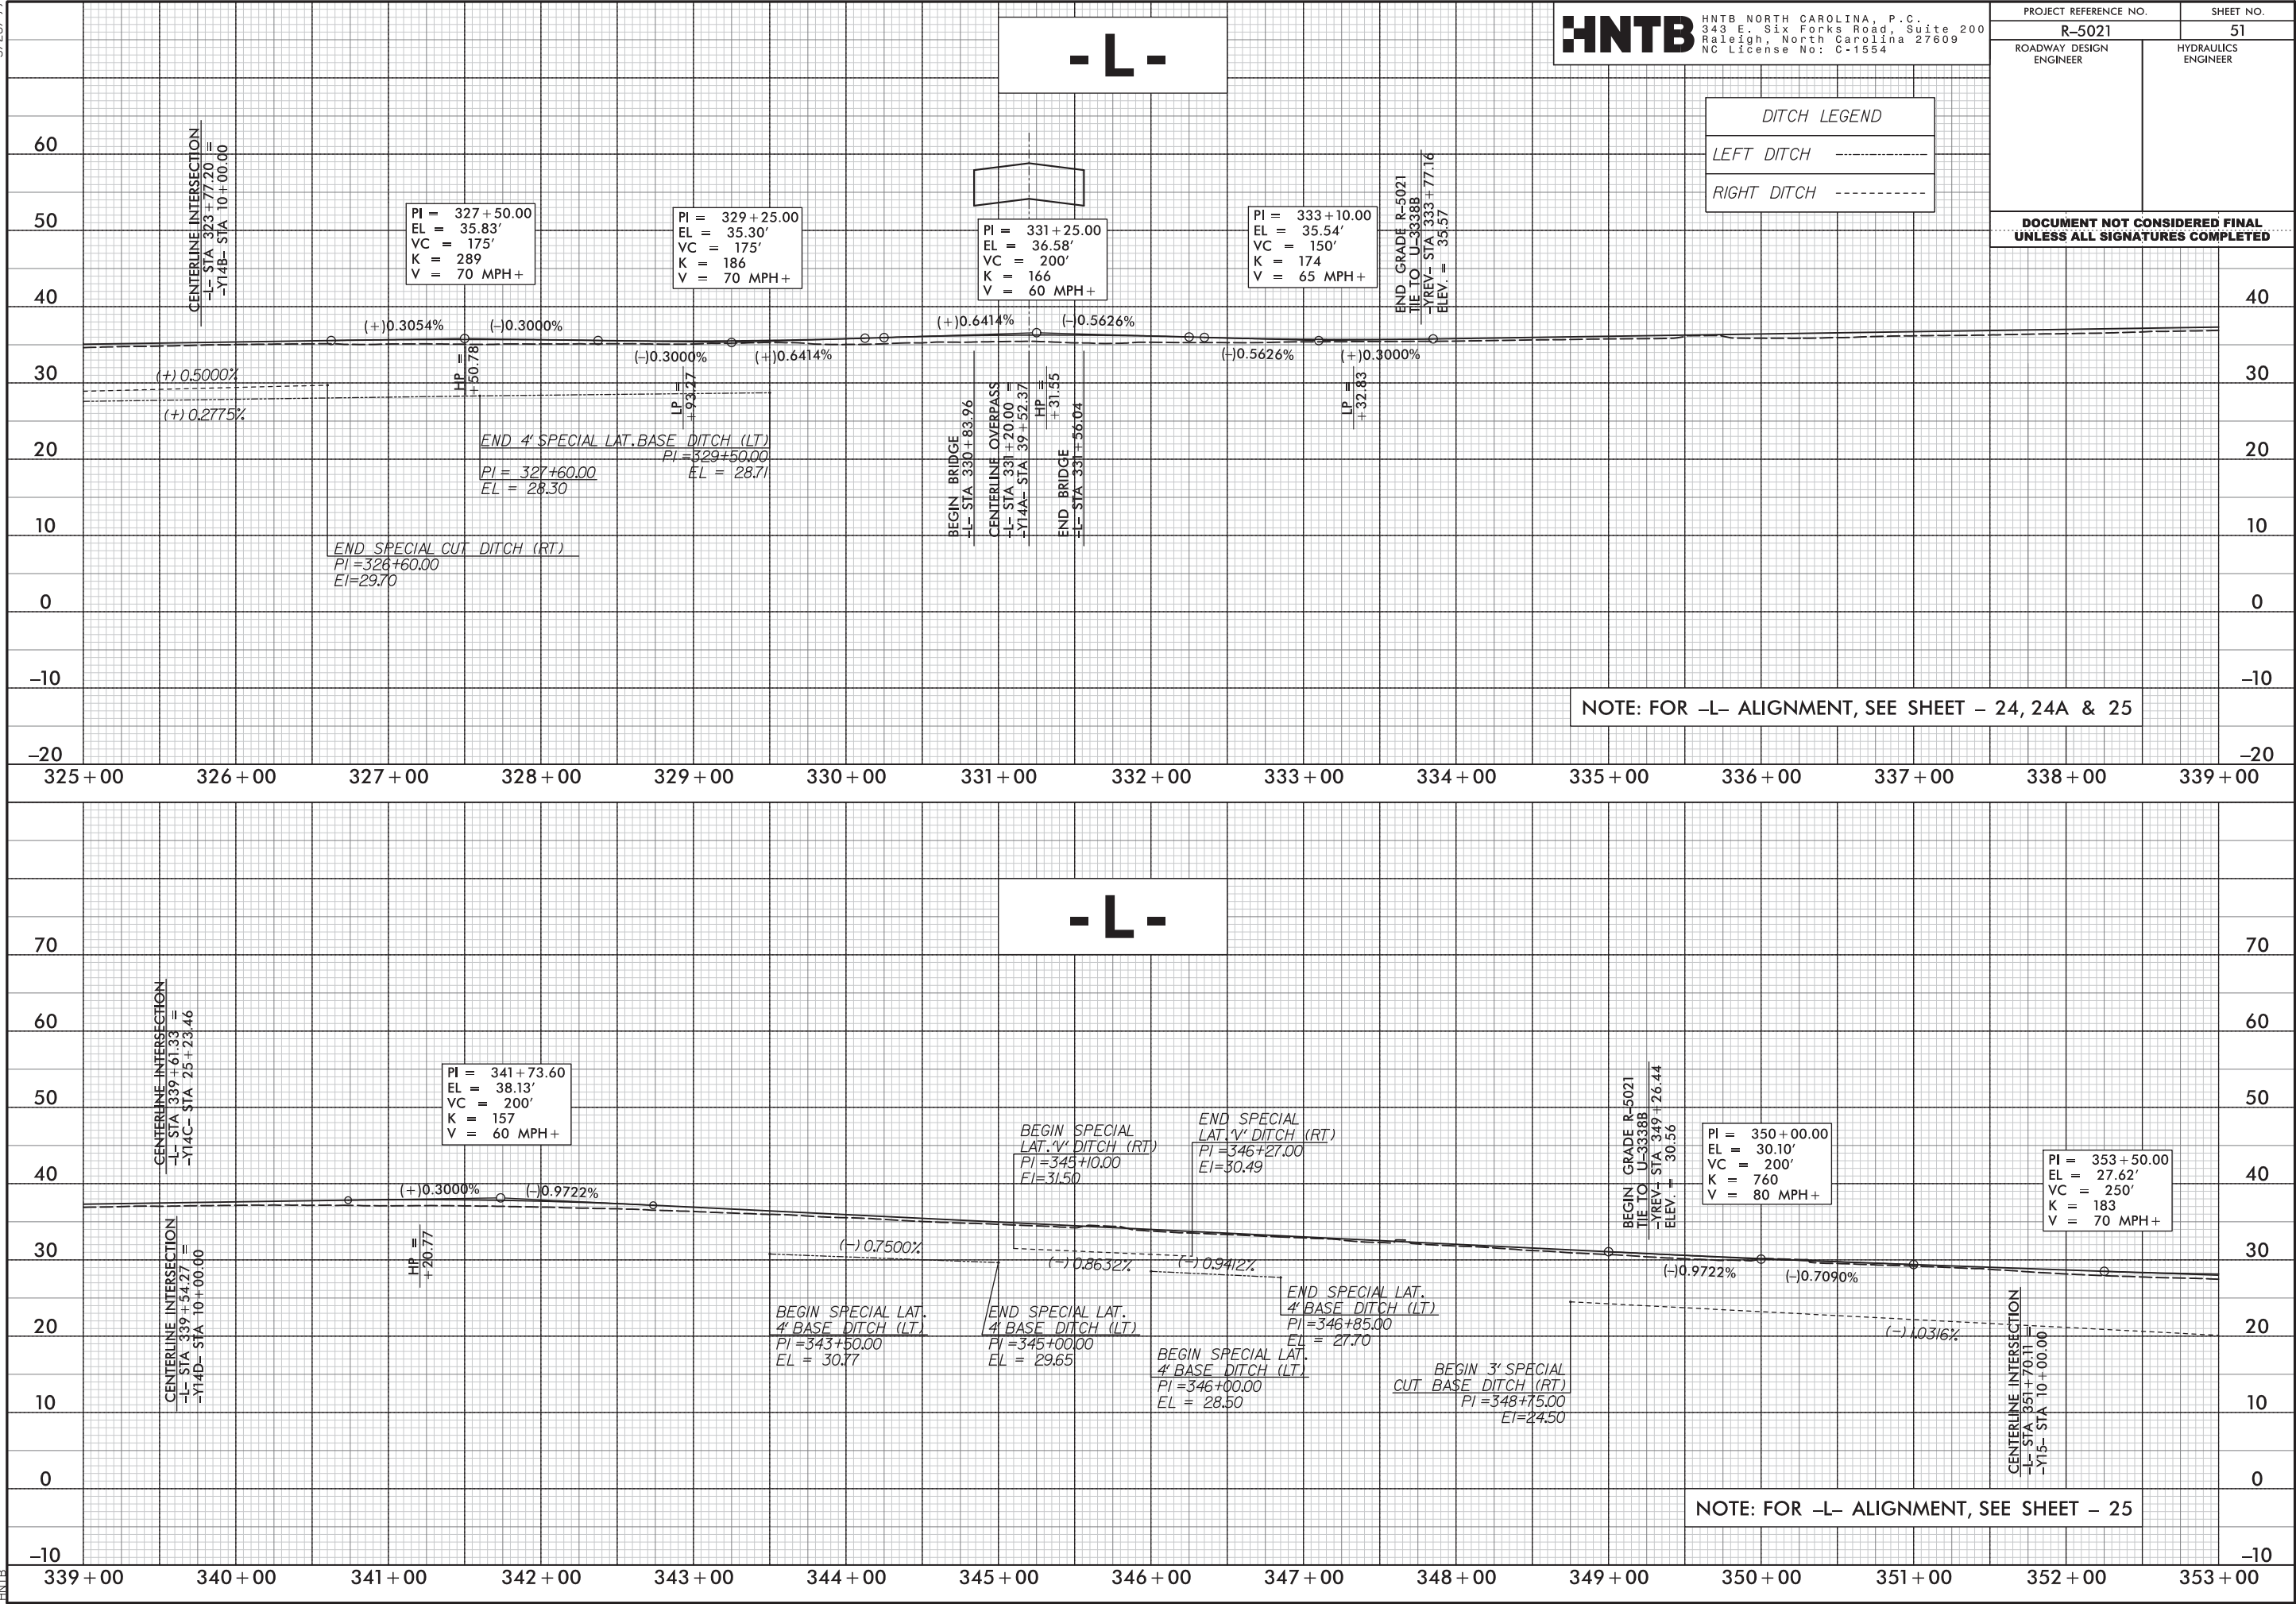



5/28/99

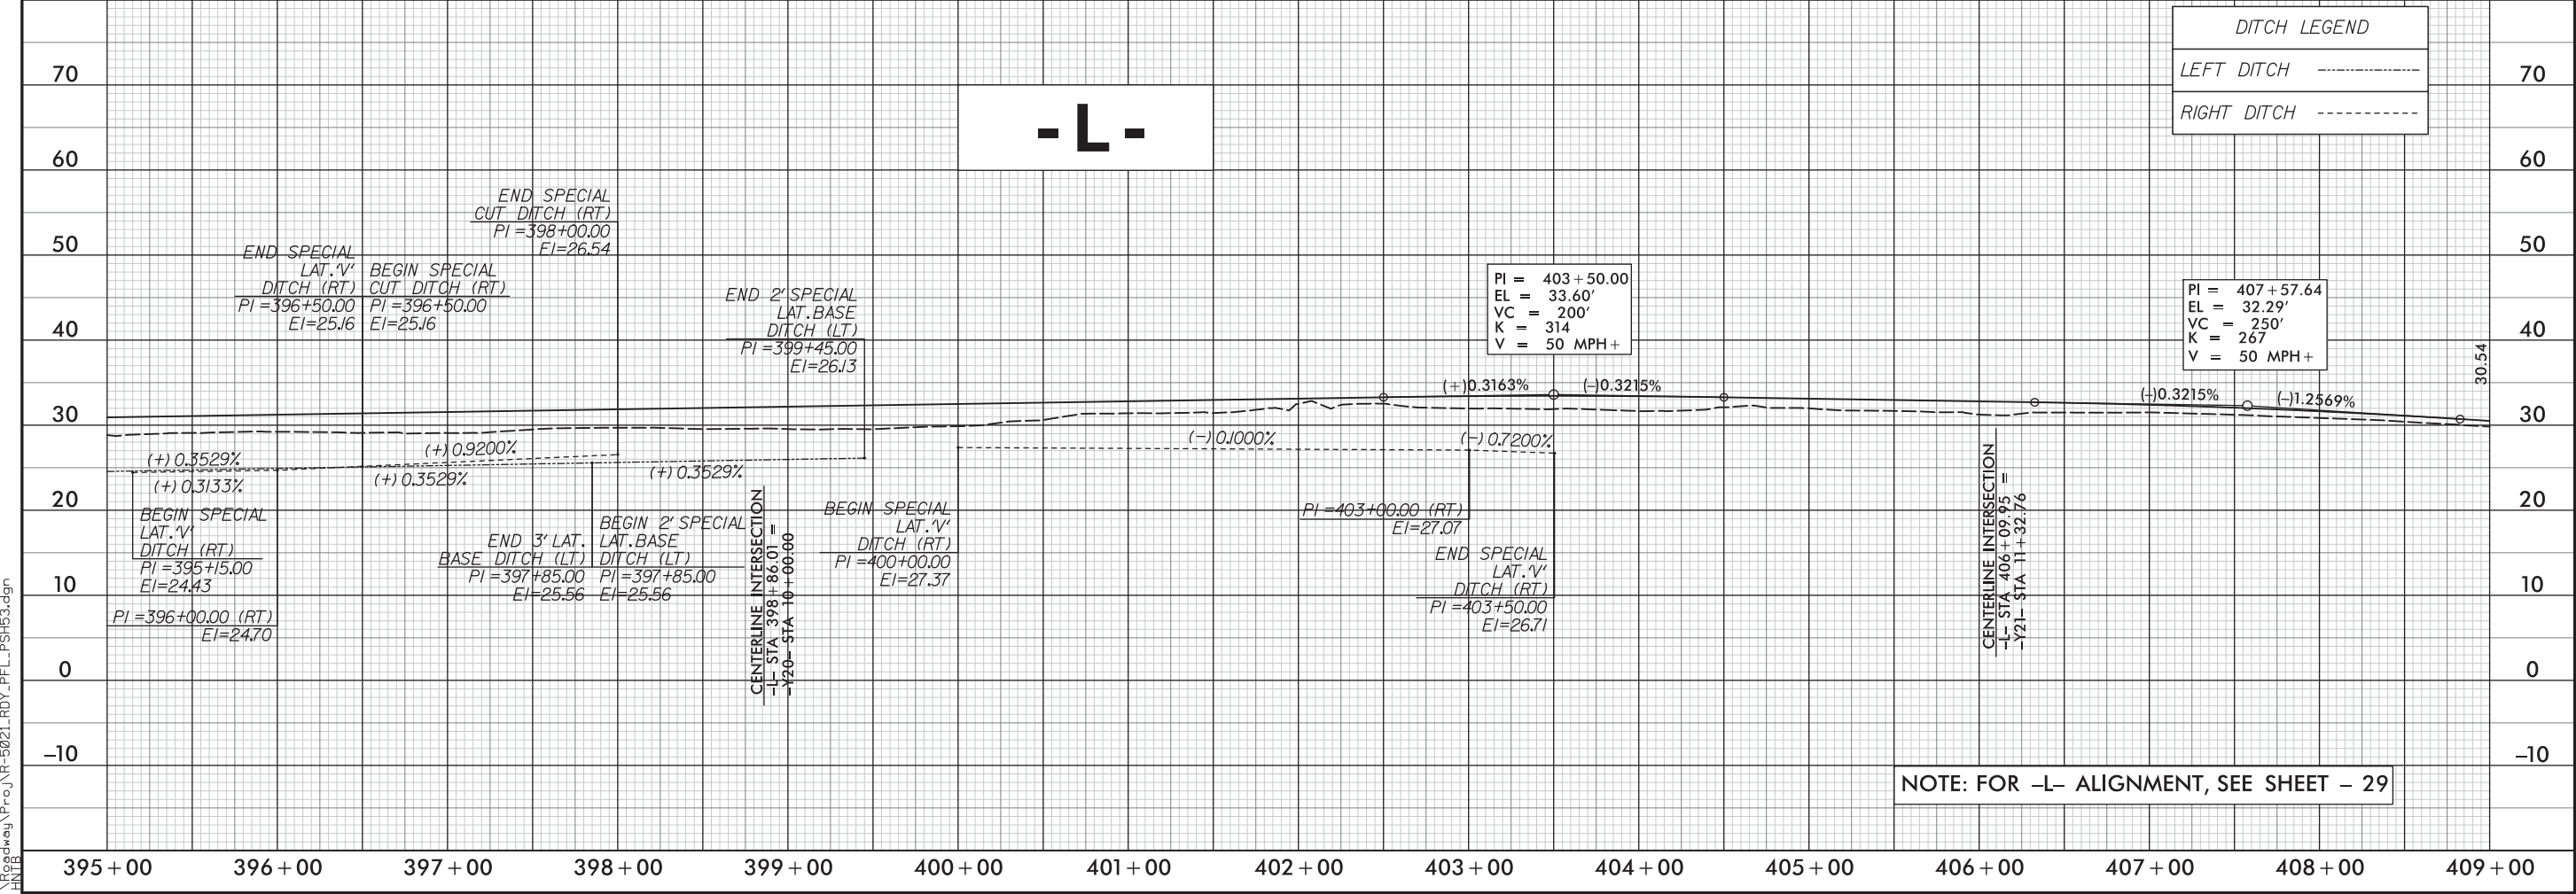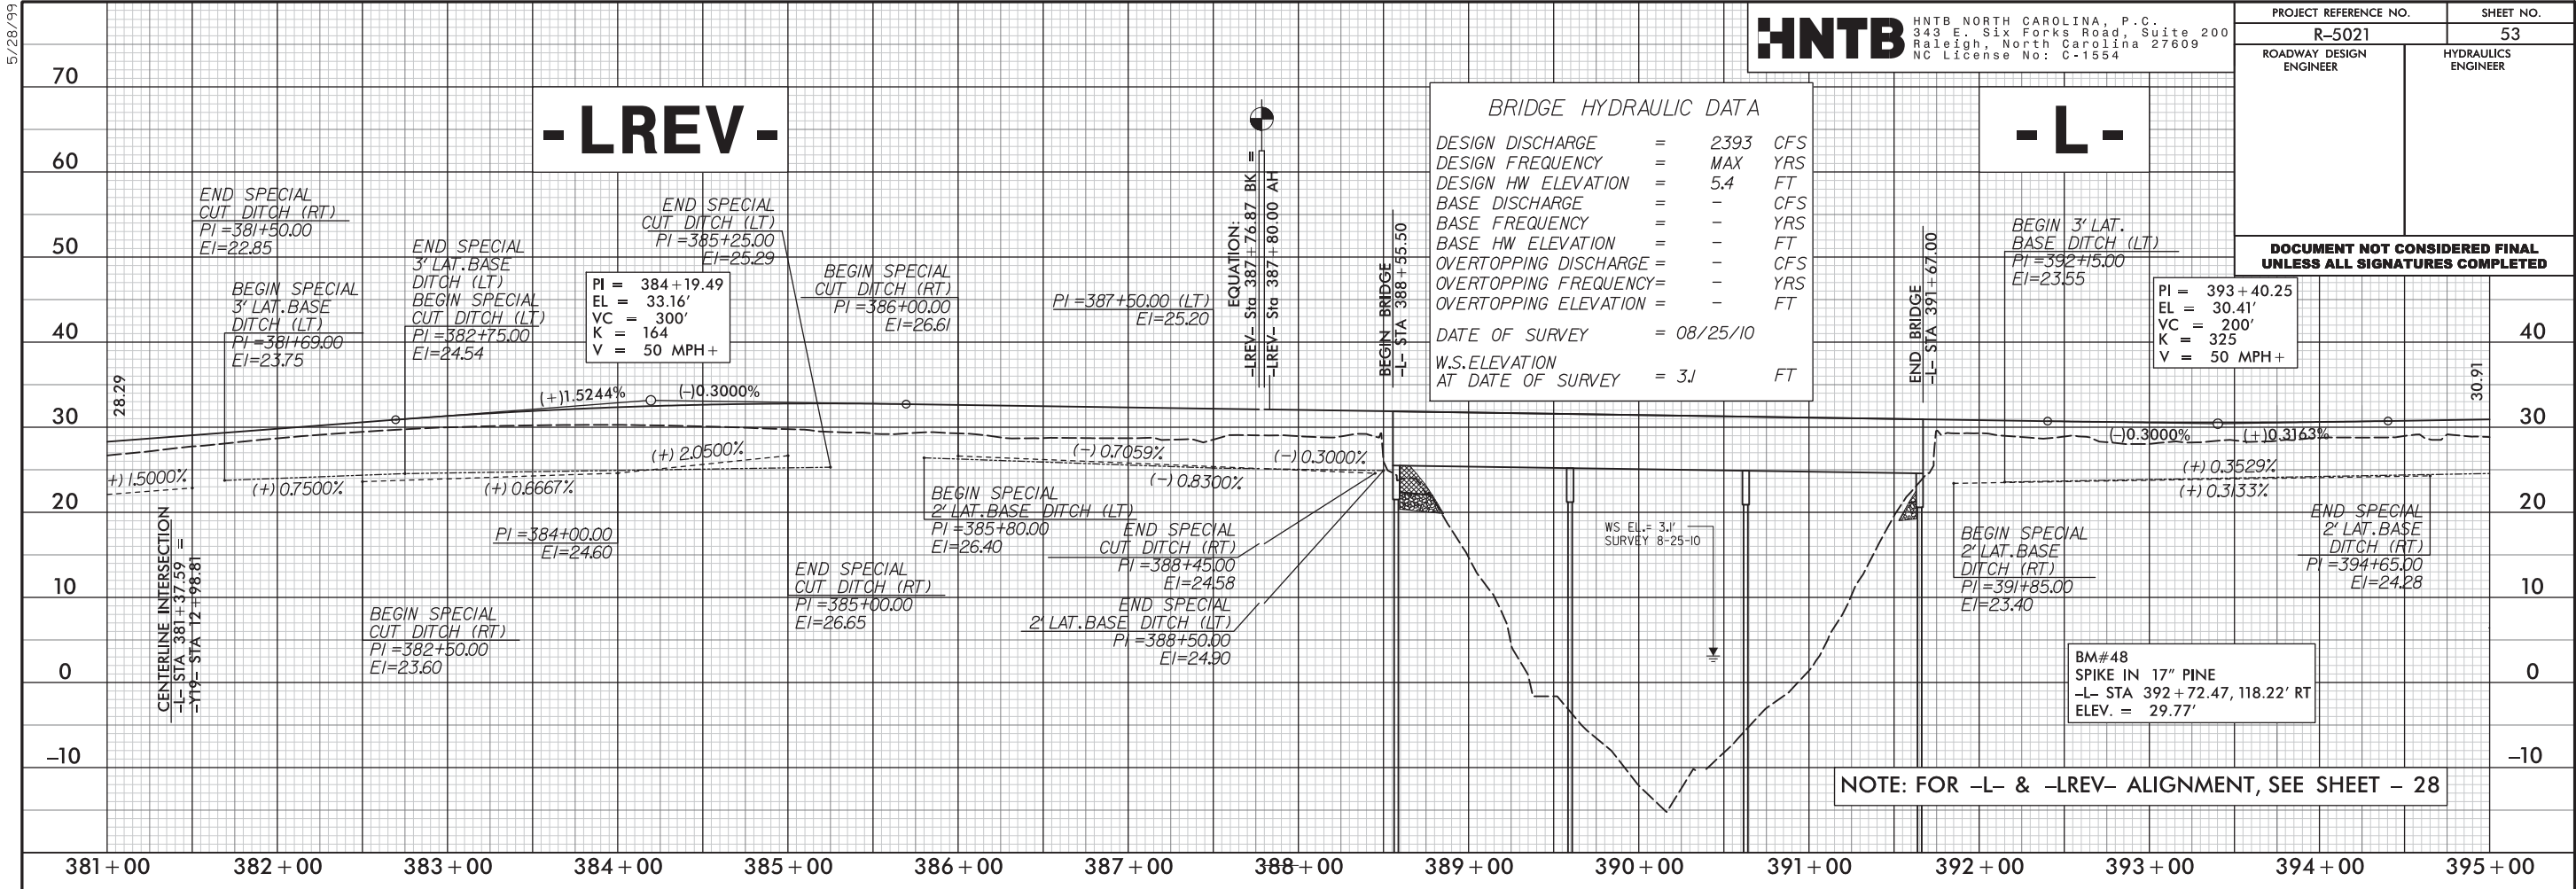

07-JUN-2018 23:03
Roadway\Projects\5021_PFL_PSH63.dgn
HNTB


HNTB


HNTB NORTH CAROLINA, P.C.
343 E. Six Forks Road, Suite 200
Raleigh, North Carolina 27609
NC License No: C-1554

PROJECT REFERENCE NO.	R-5021
ROADWAY DESIGN ENGINEER	
HYDRAULICS ENGINEER	


DOCUMENT NOT CONSIDERED FINAL
UNLESS ALL SIGNATURES COMPLETED

07-JUN-2018 23:03
Roadway\Projects\5021_PFL_PSH63.dgn
HNTB

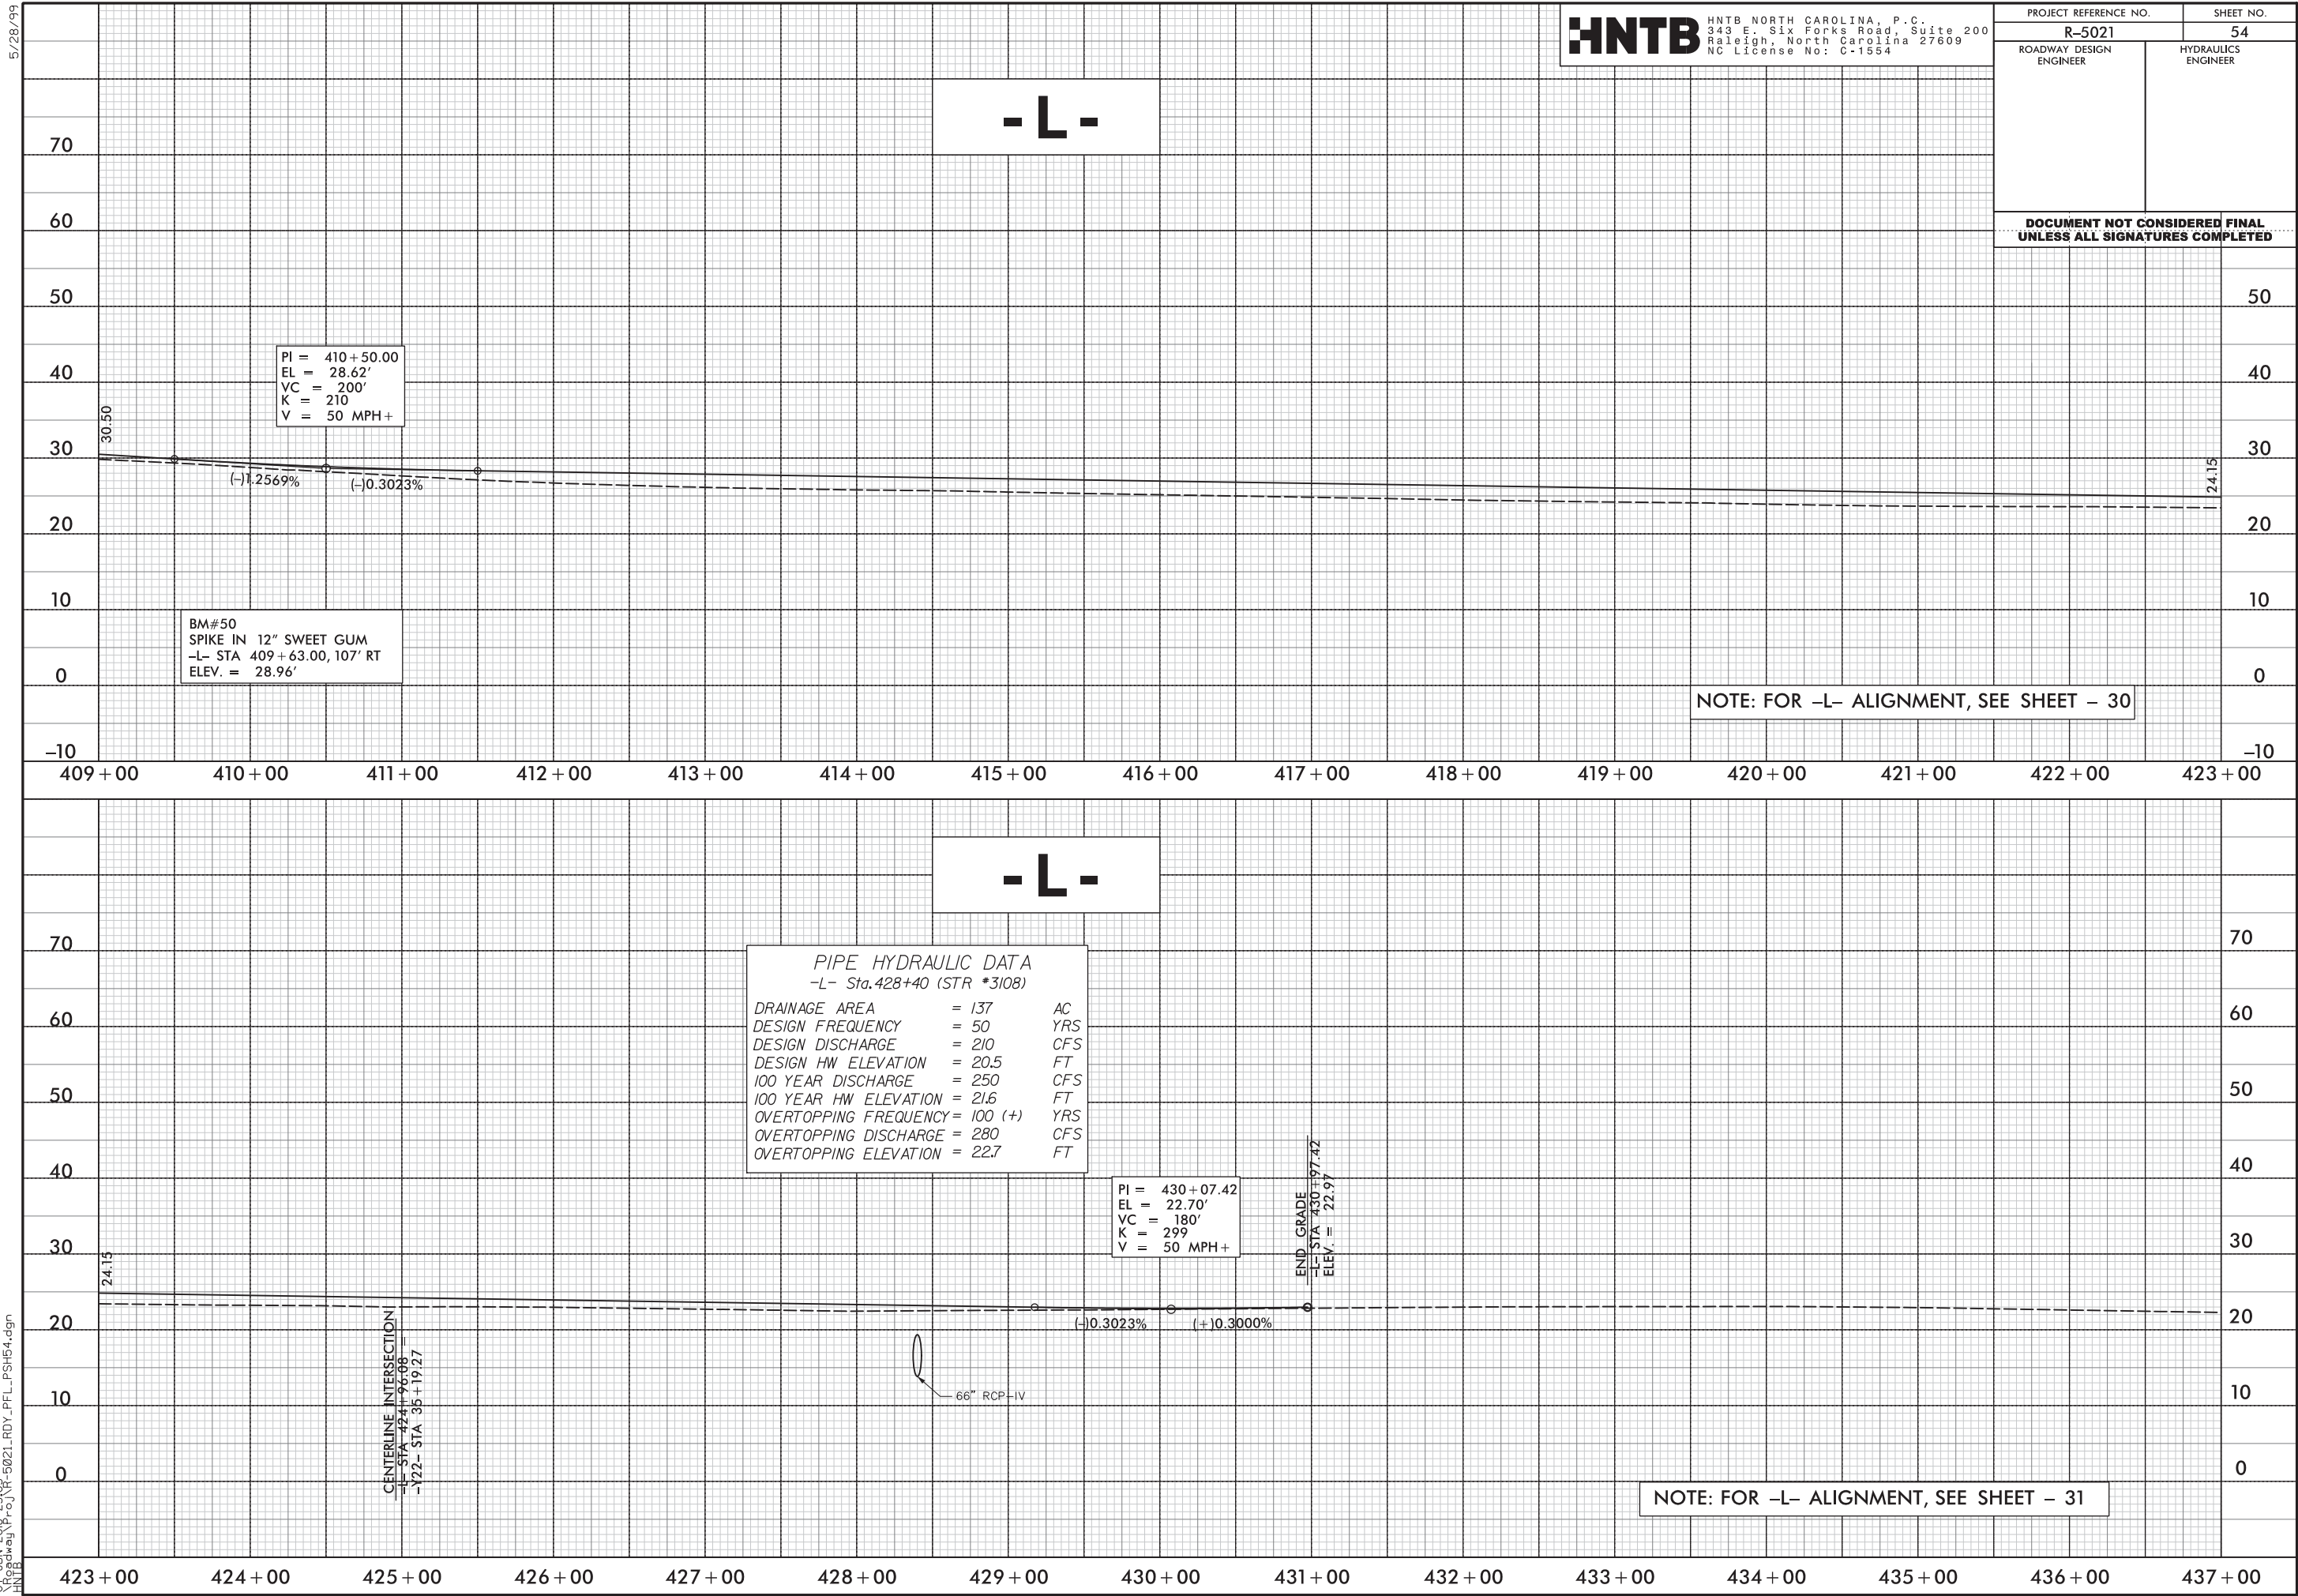

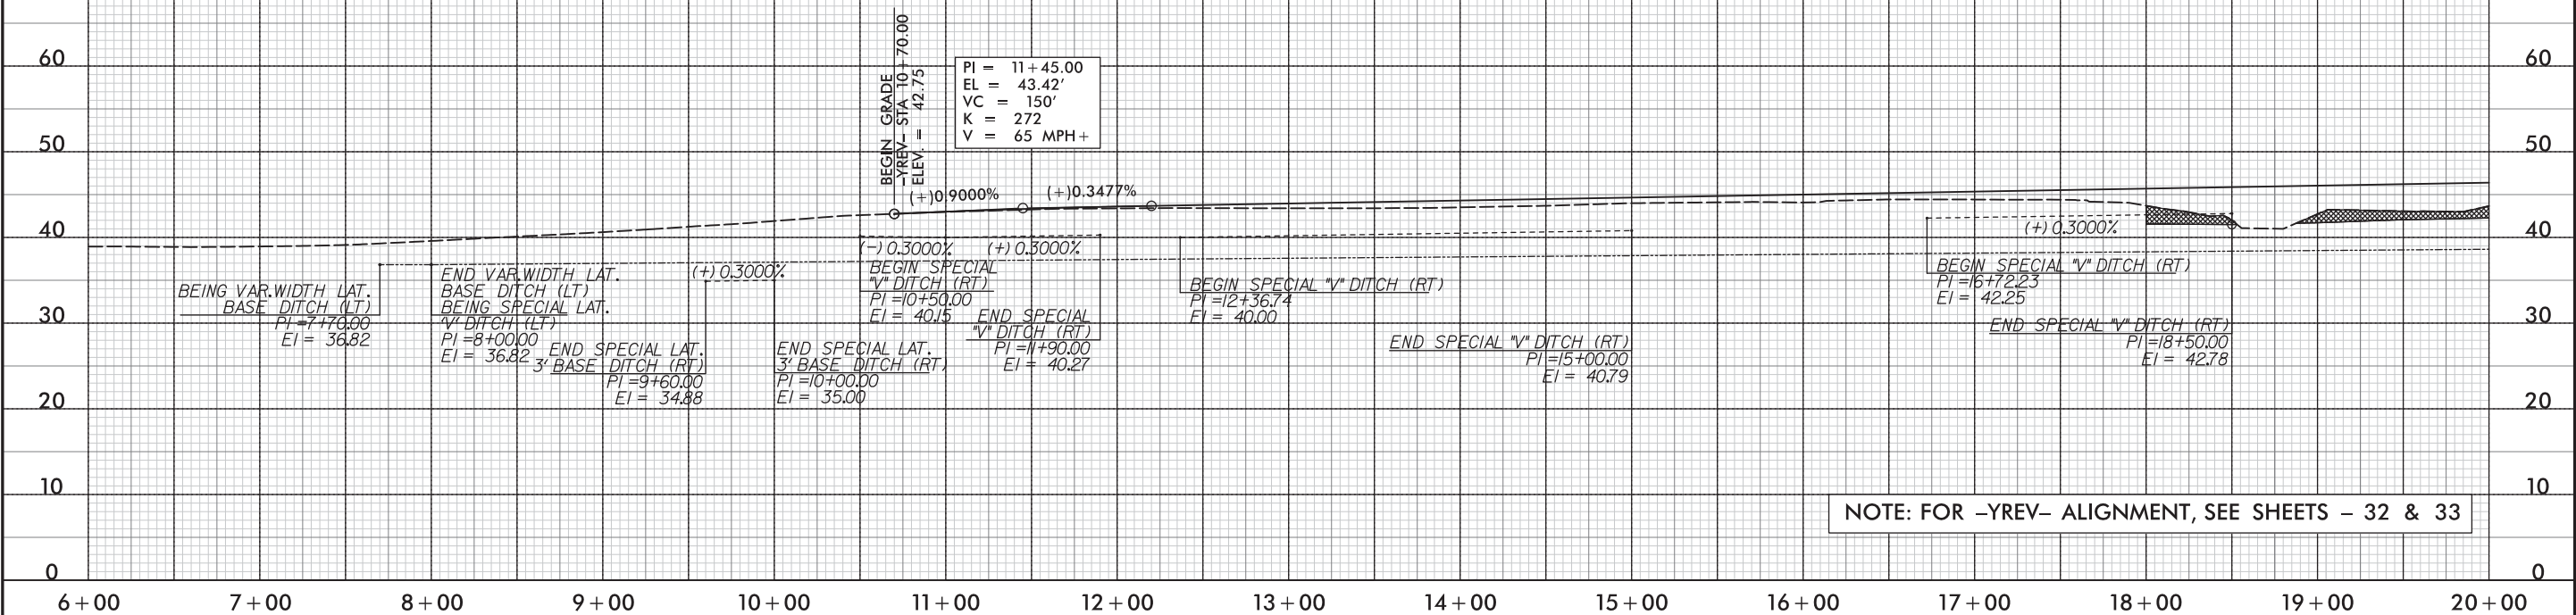

- YREV -

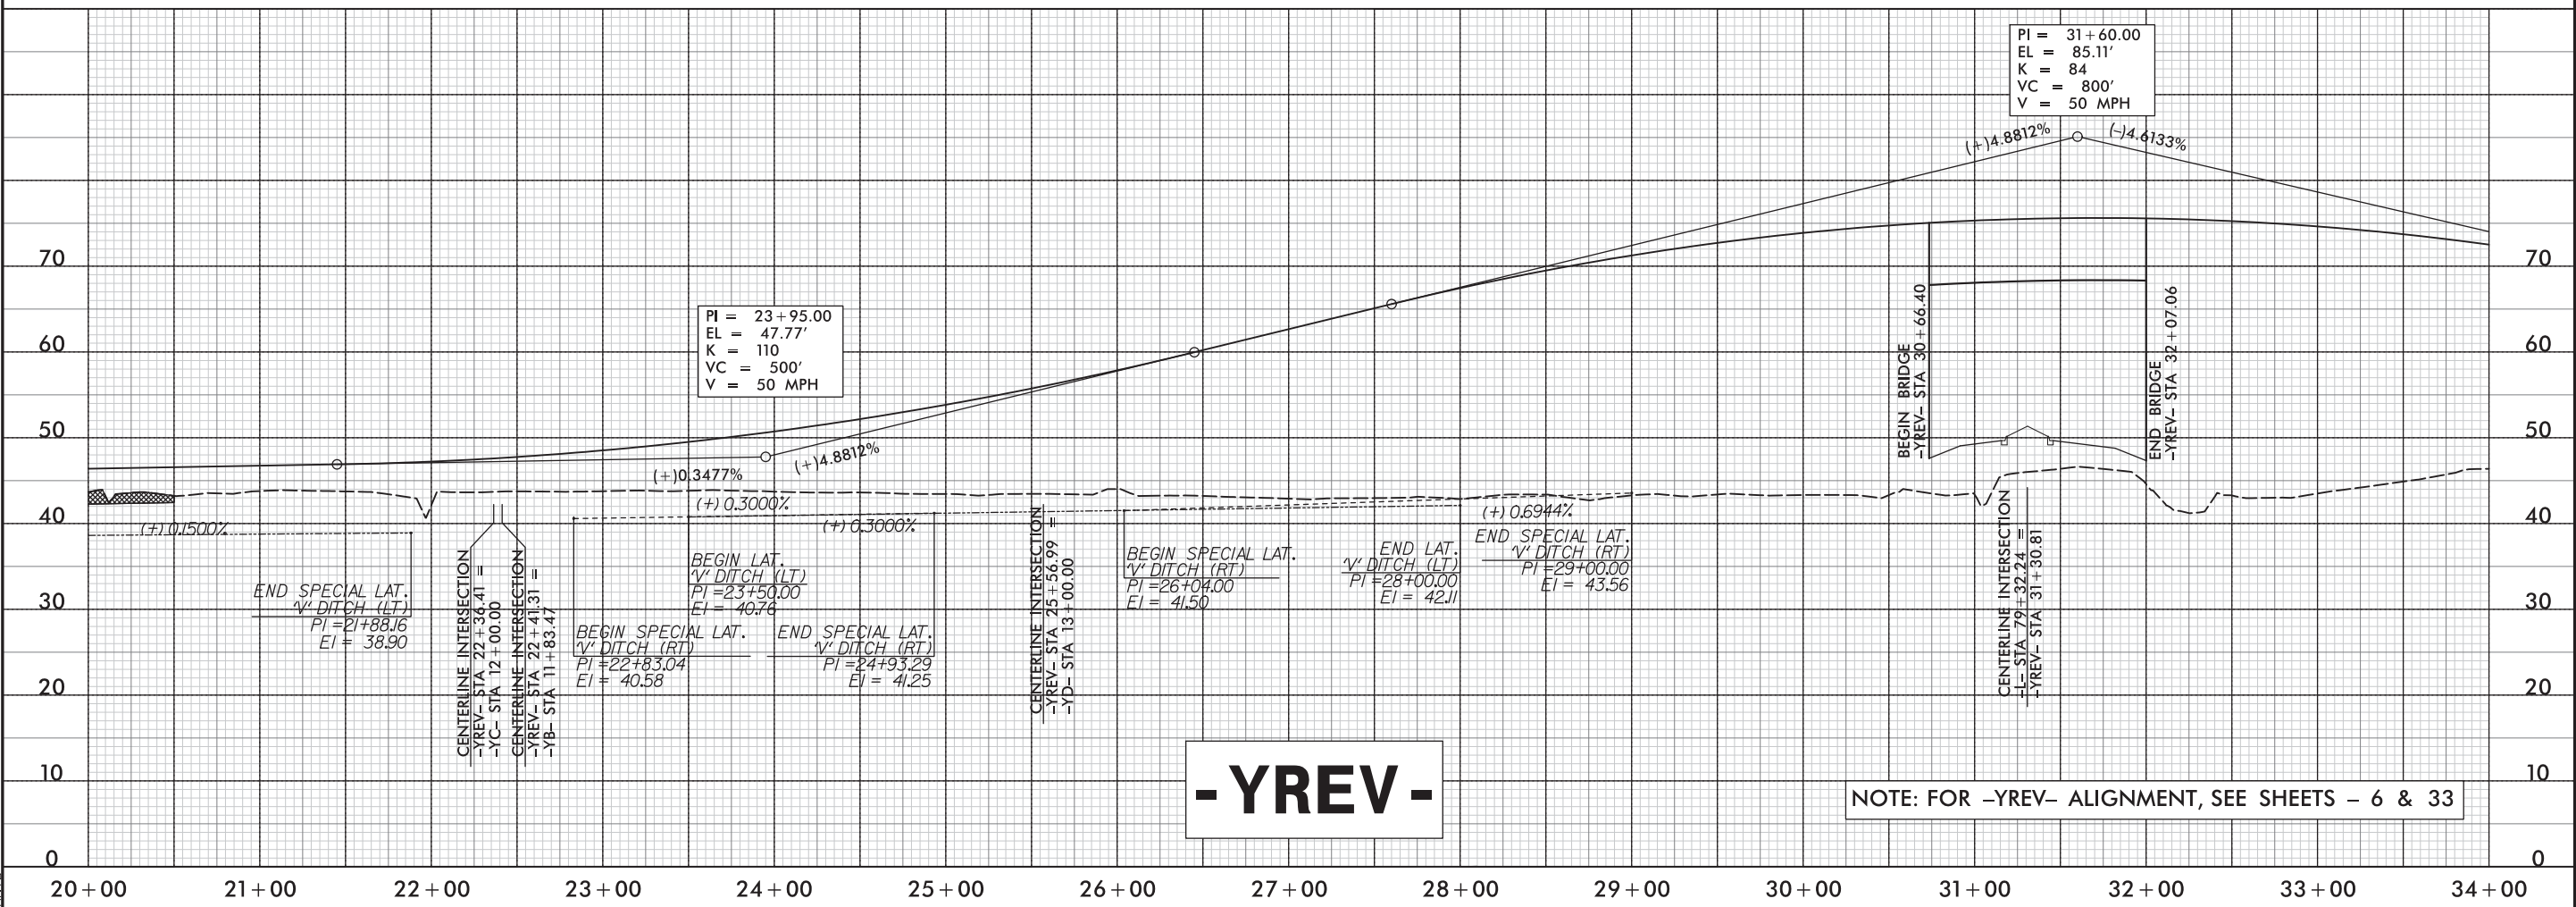

NOTE: FOR -YREV- ALIGNMENT, SEE SHEETS - 6 & 33



5/28/99

HNTB

HNTB NORTH CAROLINA, P.C.
343 E. Six Forks Road, Suite 200
Raleigh, North Carolina 27609
NC License No: C-1554

PROJECT REFERENCE NO.

R-5021

SHEET NO.

57

ROADWAY DESIGN ENGINEER

HYDRAULICS ENGINEER

DOCUMENT NOT CONSIDERED FINAL
UNLESS ALL SIGNATURES COMPLETED

PIPE HYDRAULIC DATA
-YA- Sta. 10+93 (STR #0517)

DRAINAGE AREA = 12.8 AC

DESIGN FREQUENCY = 50 YRS

DESIGN DISCHARGE = 34 CFS

DESIGN HW ELEVATION = 43.2 FT

100 YEAR DISCHARGE = 37 CFS

100 YEAR HW ELEVATION = 43.6 FT

OVERTOPPING FREQUENCY = 500(+) YRS

OVERTOPPING DISCHARGE = 45(+) CFS

OVERTOPPING ELEVATION = 47.29 FT

PI = 12+00.00

EL = 46.00'

VC = 300'

K = 85

V = 45 MPH+

PI = 15+15.00

EL = 52.32'

VC = 200'

K = 133

V = 55 MPH+

BEGIN GRADE
-YA- STA 10+39.00
ELEV. = 48.44

36" RCP

LP = +79.08

END GRADE
-YA- STA 21+60.25
ELEV. = 55.56

DITCH LEGEND

LEFT DITCH -----

RIGHT DITCH -----

NOTE: FOR -YA- ALIGNMENT, SEE SHEET - 6 AND 34

PIPE HYDRAULIC DATA
-YB- Sta. 12+70 (STR #3316)

DRAINAGE AREA = 4.3 AC

DESIGN FREQUENCY = 50 YRS

DESIGN DISCHARGE = 7 CFS

DESIGN HW ELEVATION = 42.1 FT

100 YEAR DISCHARGE = 7 CFS

100 YEAR HW ELEVATION = 42.1 FT

OVERTOPPING FREQUENCY = 500(+) YRS

OVERTOPPING DISCHARGE = 9(+) CFS

OVERTOPPING ELEVATION = 46.22 FT

PI = 12+00.00

EL = 47.79'

PIPE HYDRAULIC DATA
-YB- Sta. 16+00 (STR #3313)

DRAINAGE AREA = 4.3 AC

DESIGN FREQUENCY = 50 YRS

DESIGN DISCHARGE = 13 CFS

DESIGN HW ELEVATION = 43.2 FT

100 YEAR DISCHARGE = 14 CFS

100 YEAR HW ELEVATION = 43.3 FT

OVERTOPPING FREQUENCY = 500(+) YRS

OVERTOPPING DISCHARGE = 17(+) CFS

OVERTOPPING ELEVATION = 46.22 FT

PI = 17+05.00

EL = 49.26'

VC = 150'

K = 249

V = 70 MPH+

PI = 22+75.00

EL = 47.55'

VC = 150'

K = 54

V = 35 MPH+

BEGIN GRADE
-YB- STA 12+17.29
ELEV. = 47.79'

24" RCP

END GRADE
-YB- STA 23+61.00
ELEV. = 49.70



BEGIN SPECIAL LAT. 'V' DITCH (RT.)
PI = 13+50.00
EI = 42.45

SPECIAL LAT. 'V' DITCH (RT.)
PI = 16+00.00
EI = 41.36

END SPECIAL LAT. 'V' DITCH (RT.)
PI = 23+00.00
EI = 42.76

NOTE: FOR -YB- ALIGNMENT, SEE SHEET 6 AND 33

07-JUN-2018 23:03
\\Roadway\Projects\5021\RDY_PFL_PSH67.dgn
HNTB

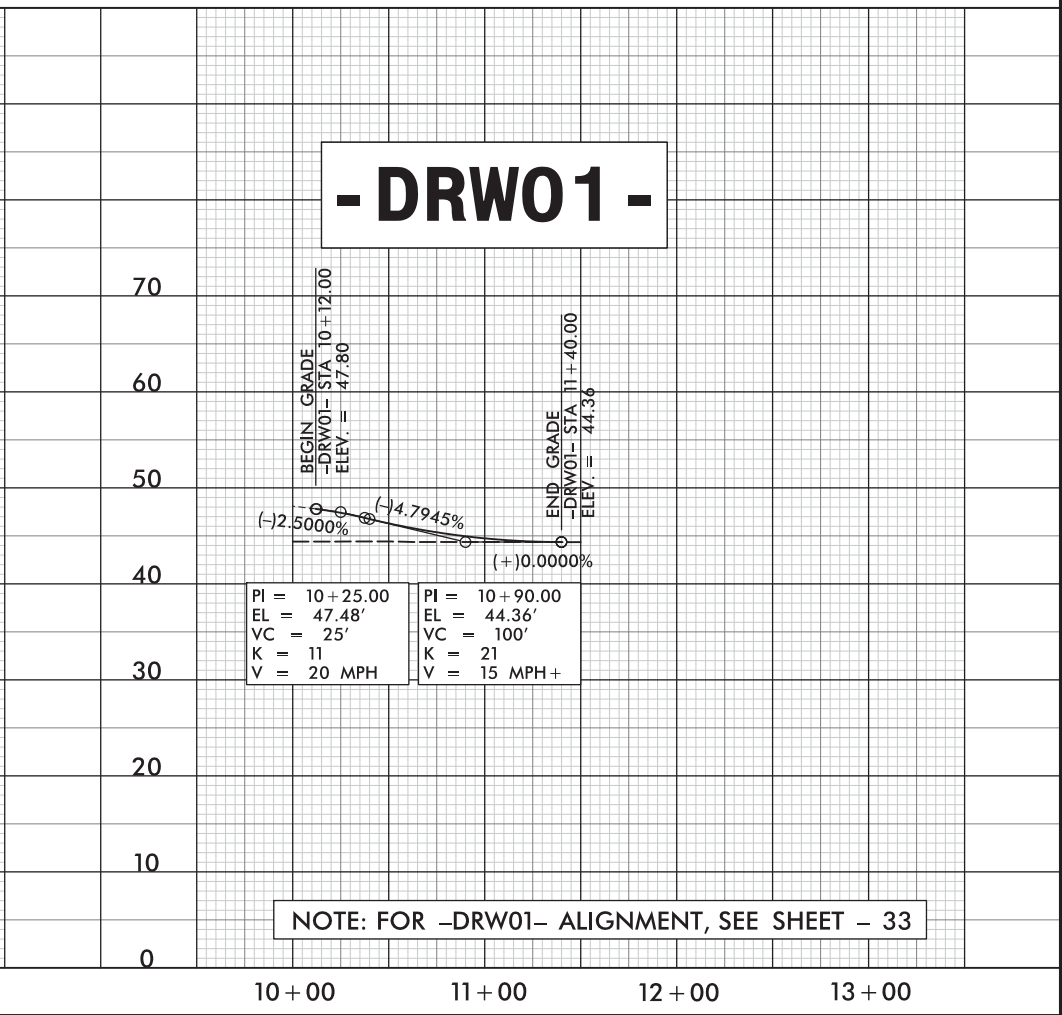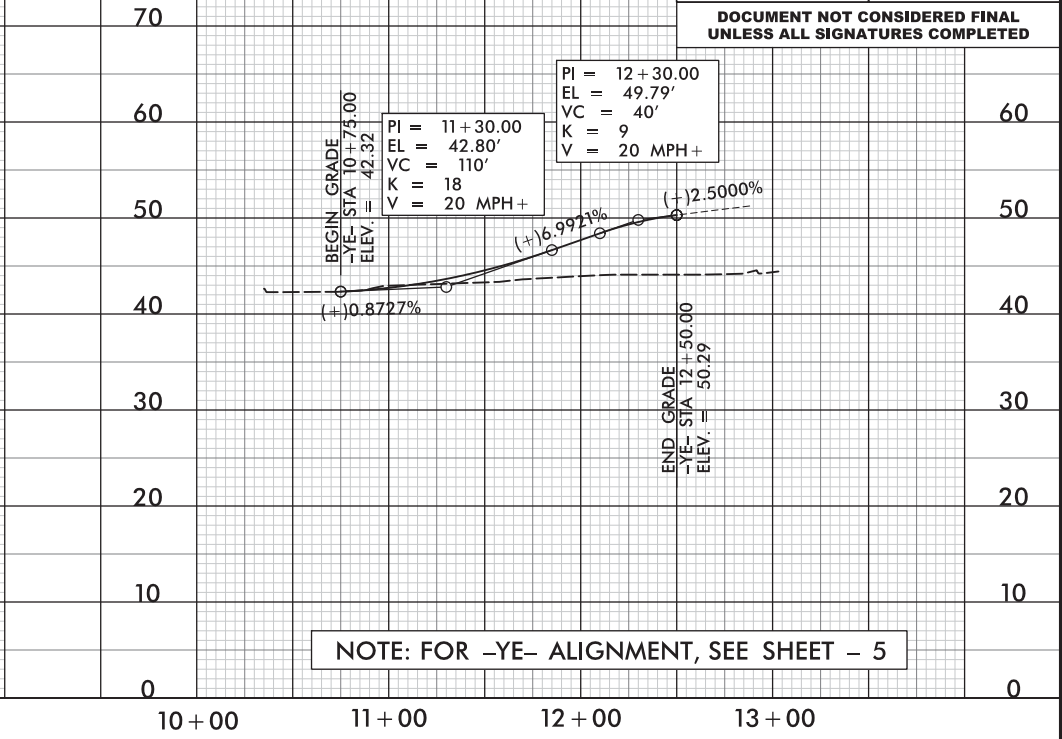






NOTE: FOR -Y1- ALIGNMENT, SEE SHEET - 11



NOTE: FOR -Y1C- ALIGNMENT, SEE SHEET - 11

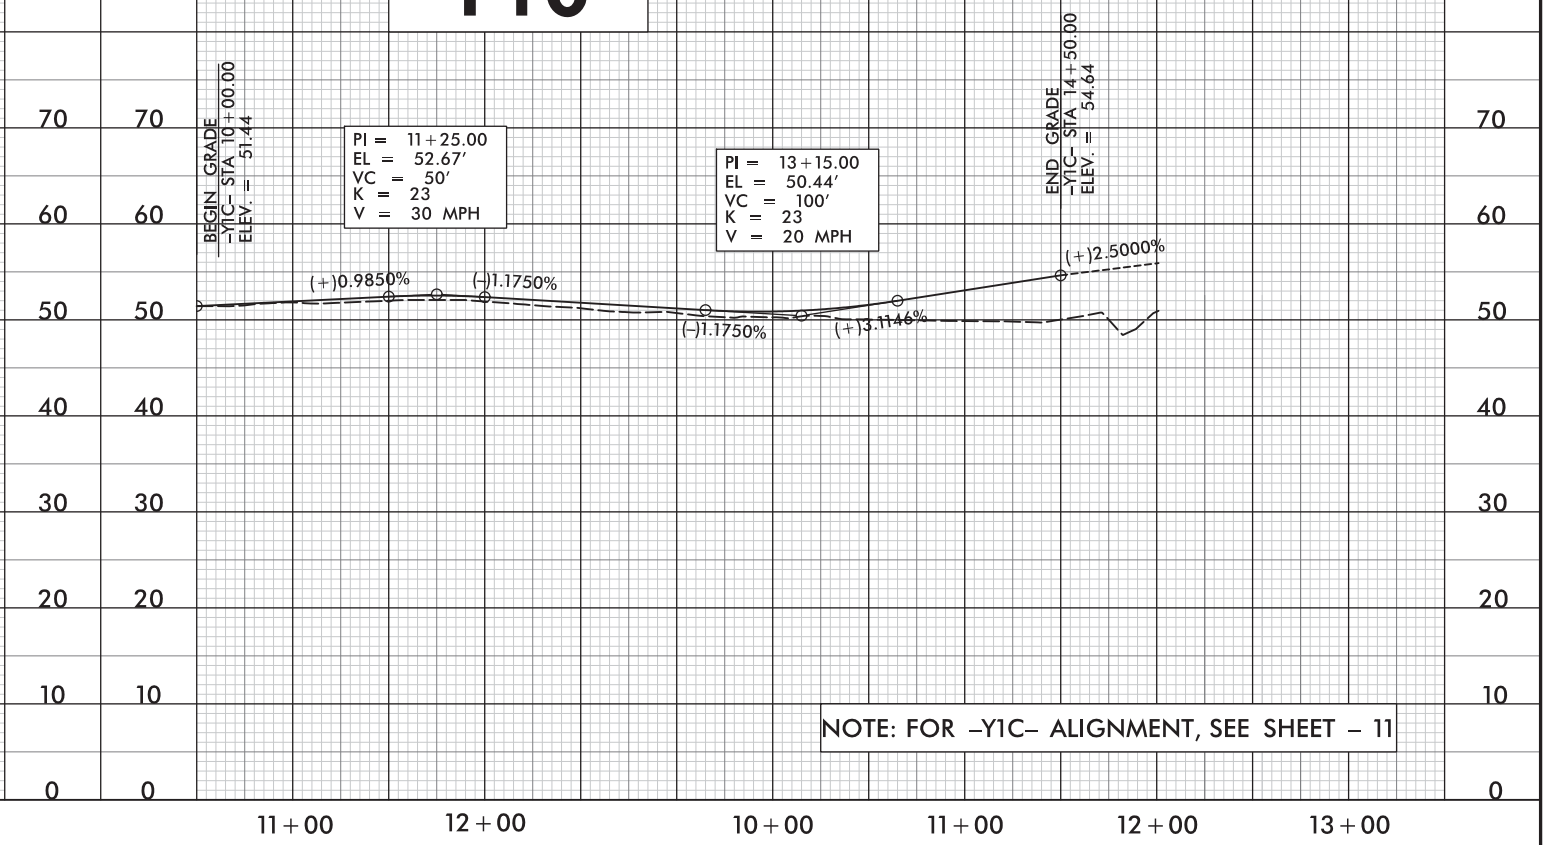

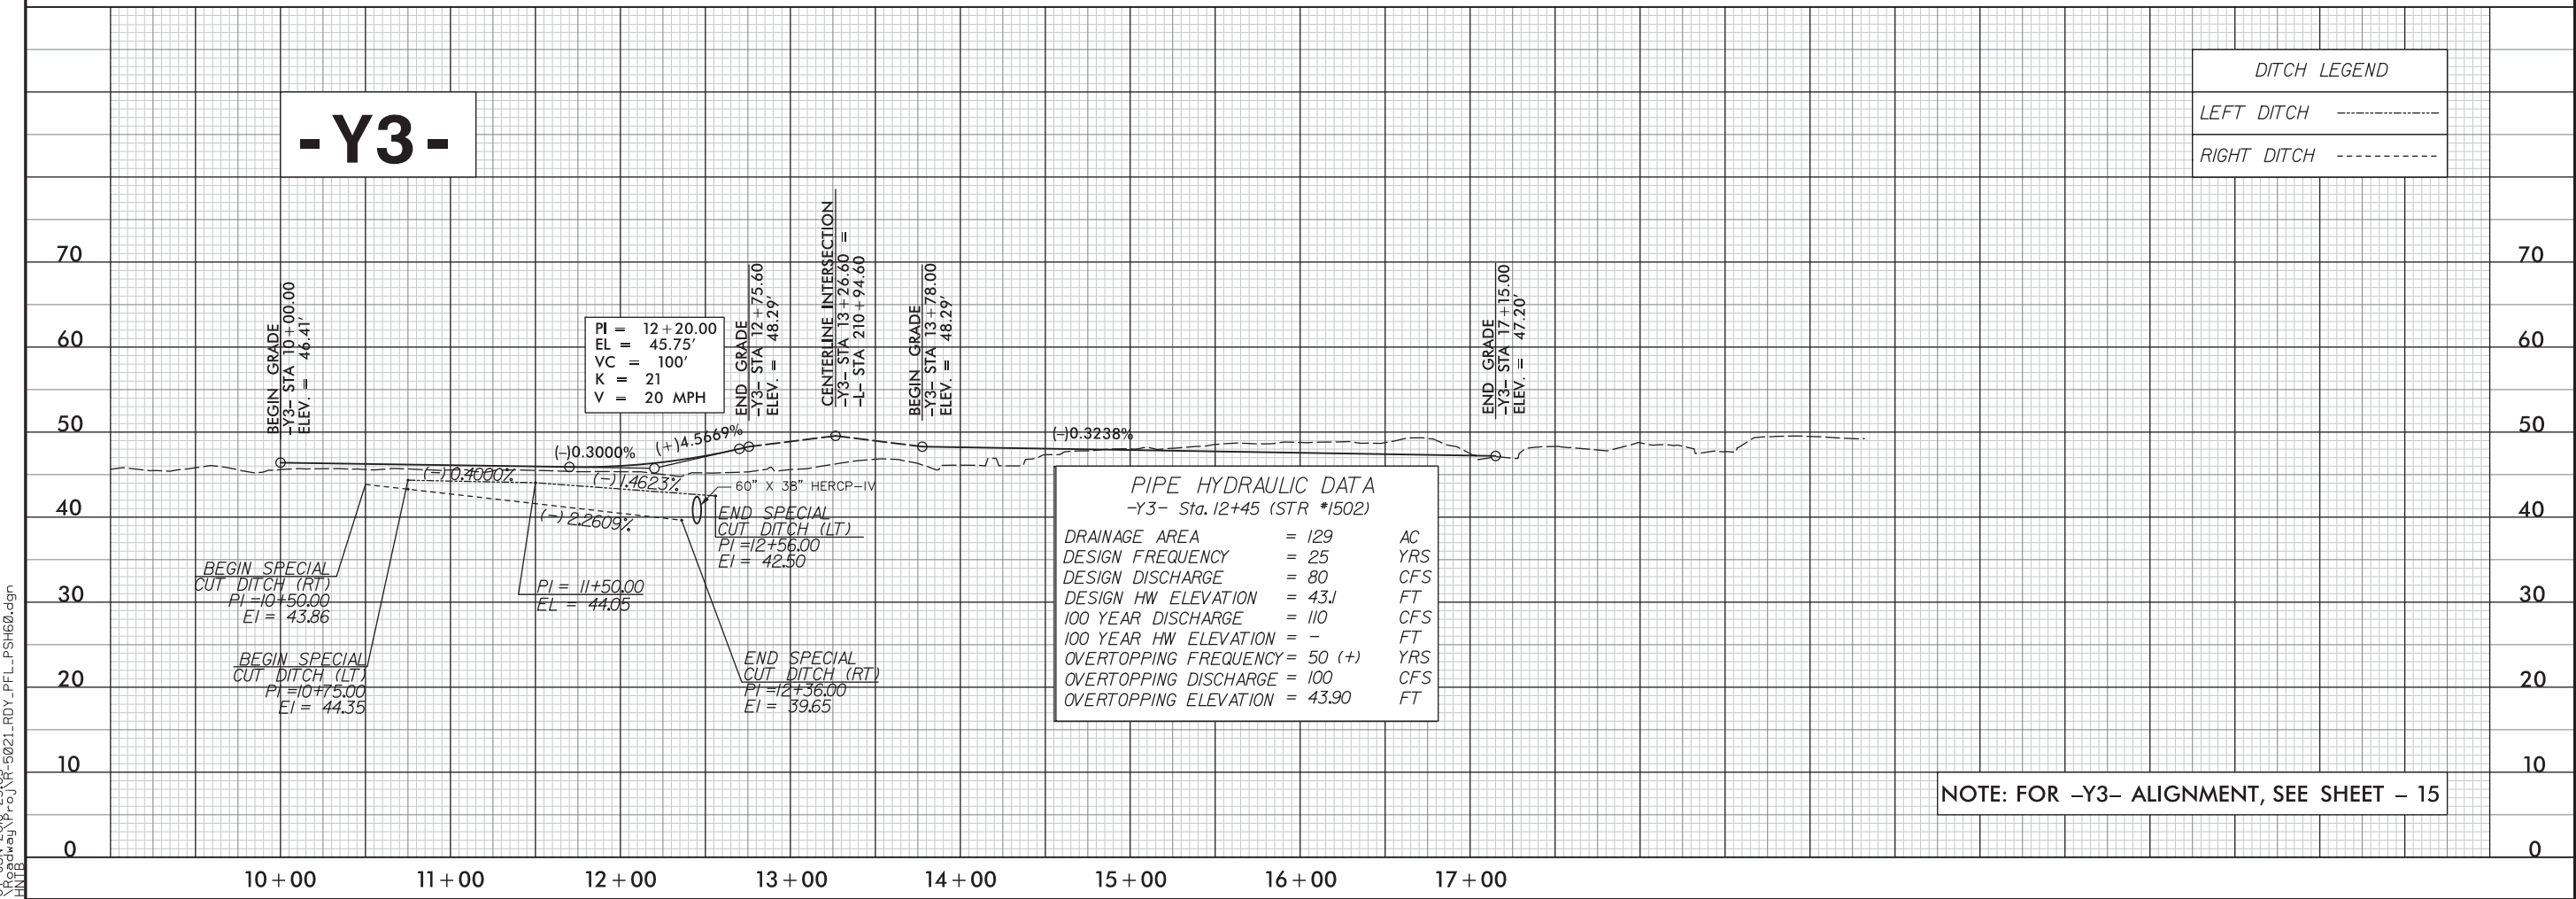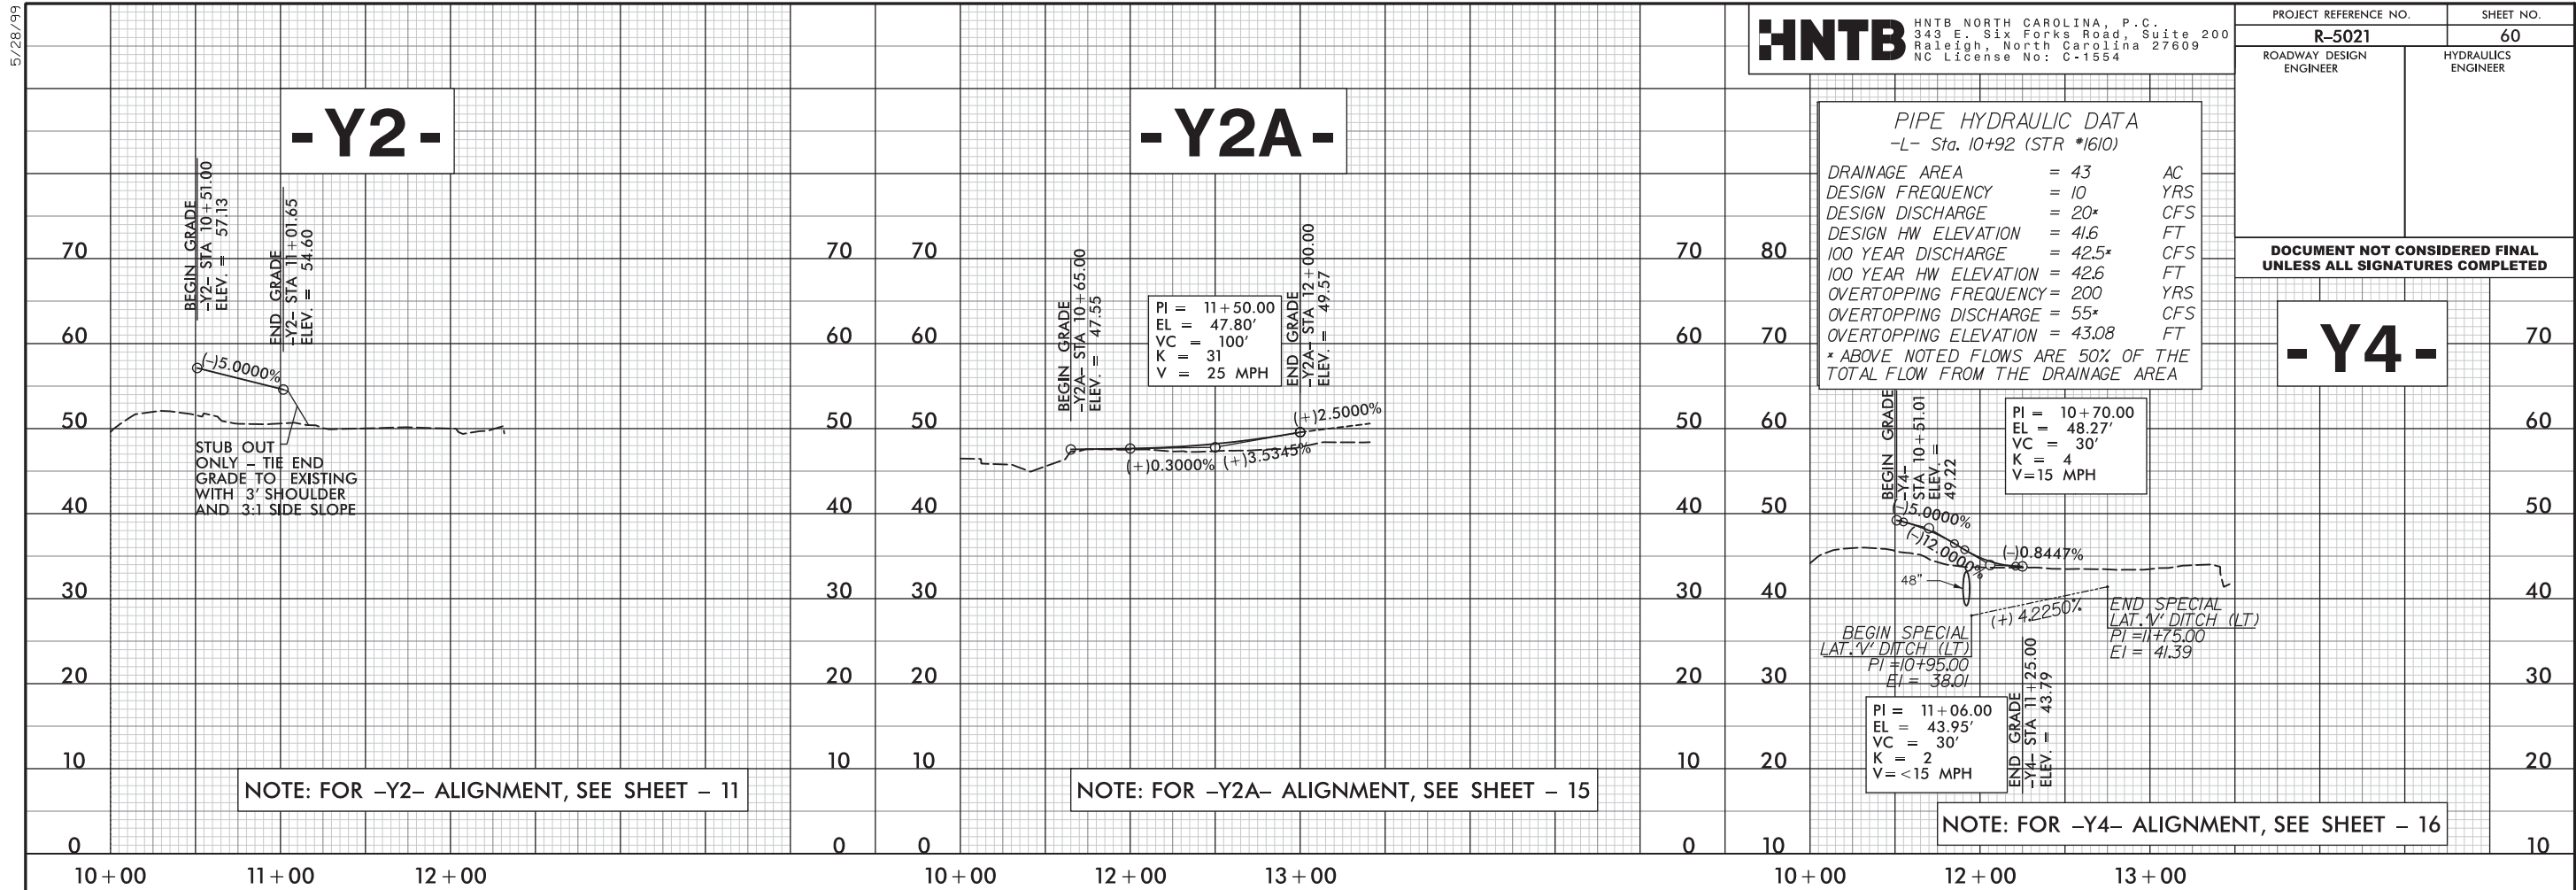

5/28/99

HNTB

HNTB NORTH CAROLINA, P.C.
343 E. Six Forks Road, Suite 200
Raleigh, North Carolina 27609
NC License No: C-1554

PROJECT REFERENCE NO.

R-5021

SHEET NO.

61

ROADWAY DESIGN ENGINEER

HYDRAULICS ENGINEER

DOCUMENT NOT CONSIDERED FINAL
UNLESS ALL SIGNATURES COMPLETED

- Y5 -

- Y5A -

- Y5B -

NOTE: FOR -Y5- ALIGNMENT, SEE SHEET - 17

NOTE: FOR -Y5A- ALIGNMENT, SEE SHEETS - 17

NOTE: FOR -Y5B- ALIGNMENT, SEE SHEETS - 17

PIPE HYDRAULIC DATA
-Y6- Sta.10+76 (STR #1709)

DRAINAGE AREA	= 0.8	AC
DESIGN FREQUENCY	= 25	YRS
DESIGN DISCHARGE	= 4.4	CFS
DESIGN HW ELEVATION	= 42.9	FT
100 YEAR DISCHARGE	= 5.0	CFS
100 YEAR HW ELEVATION	= 43.0	FT
OVERTOPPING FREQUENCY	= 500 (+)	YRS
OVERTOPPING DISCHARGE	= 6.0 (+)	CFS
OVERTOPPING ELEVATION	= 44.7	FT

- Y6 -

- Y7 -

NOTE: FOR -Y6- ALIGNMENT, SEE SHEET - 17





NOTE: FOR -Y7- ALIGNMENT, SEE SHEET - 19

Q7-JUN-2018 23:03
\\Roadway\Projects\R-5021\FDY_PFL_PSH61.dgn
HNTB




PROJECT REFERENCE NO.		SHEET NO.
R-5021		62
ROADWAY DESIGN ENGINEER	HYDRAULICS ENGINEER	

DOCUMENT NOT CONSIDERED FINAL
UNLESS ALL SIGNATURES COMPLETED

DITCH LEGEND	
LEFT DITCH	-----
RIGHT DITCH	-----
	70
	60
	50
	40
	30
	20
	10

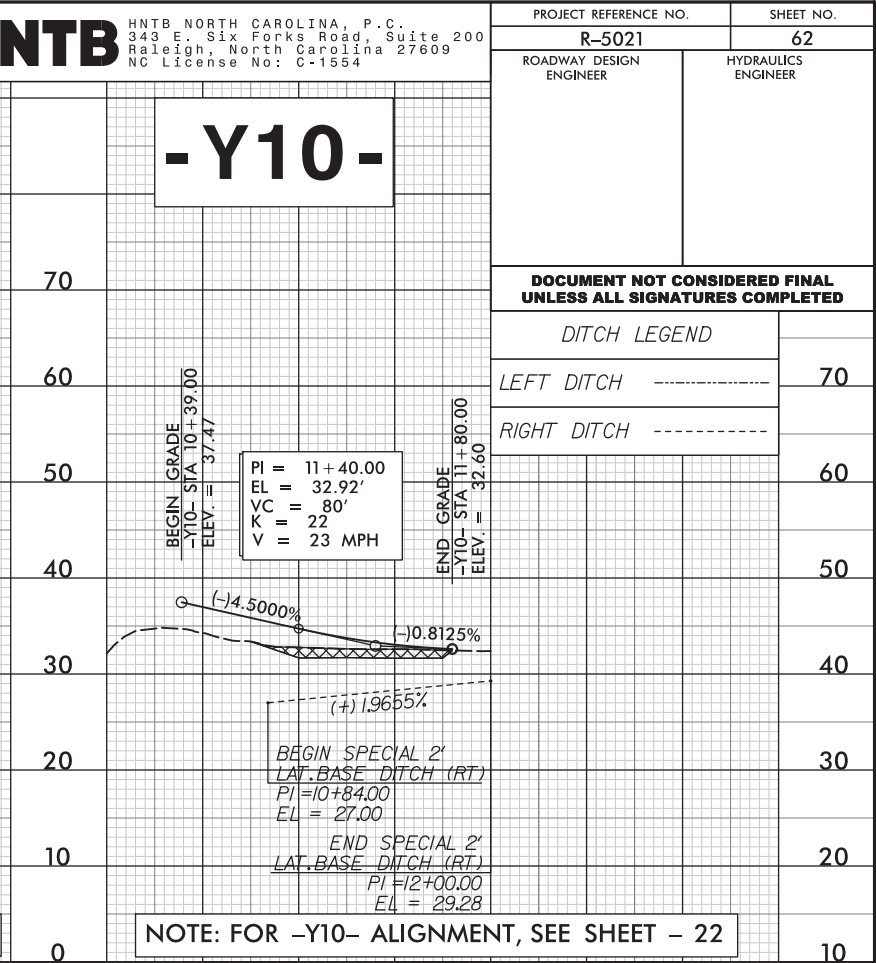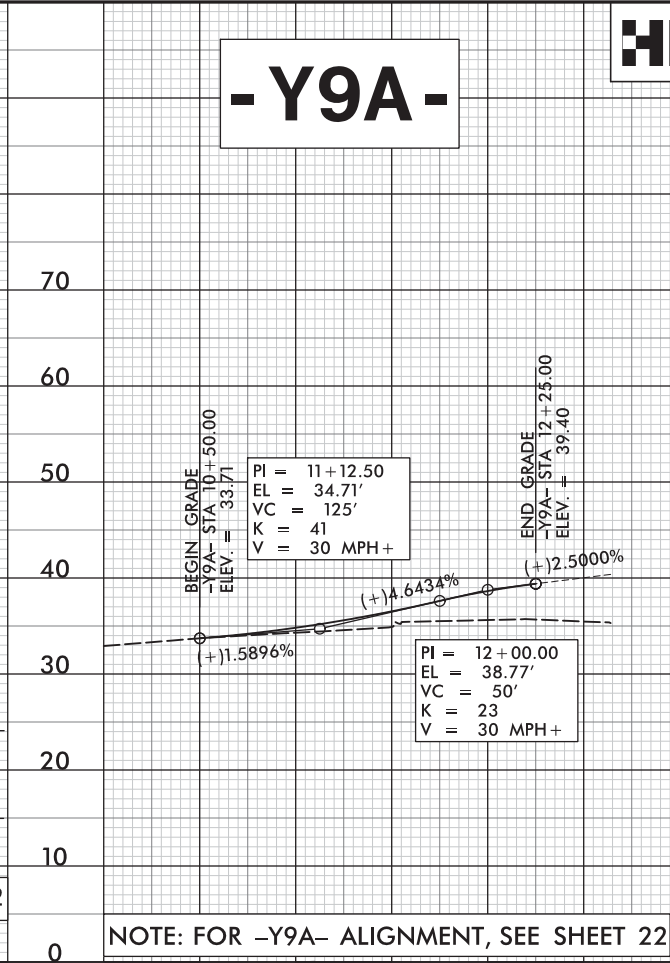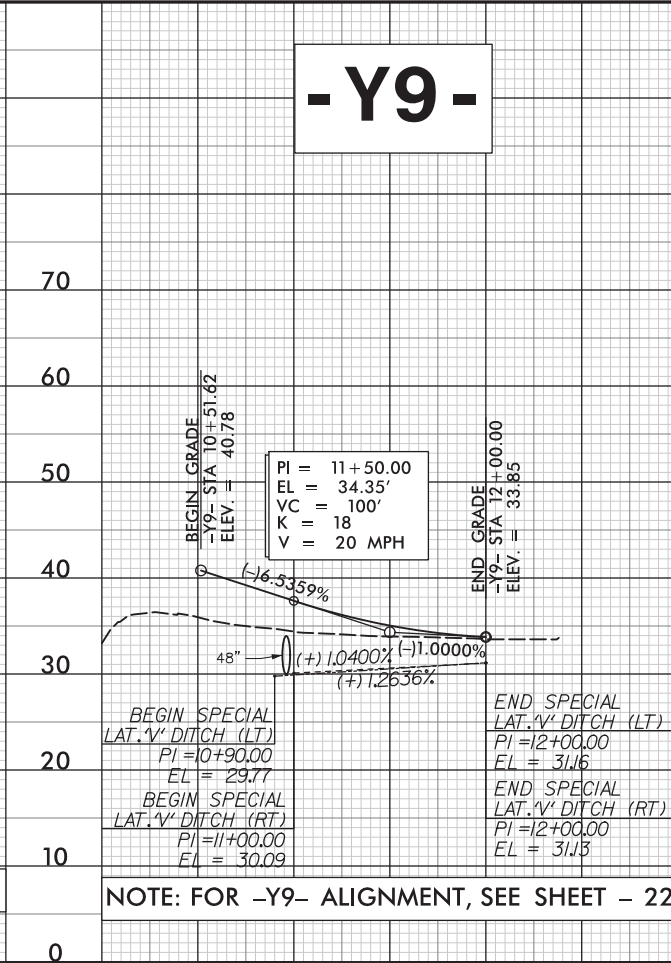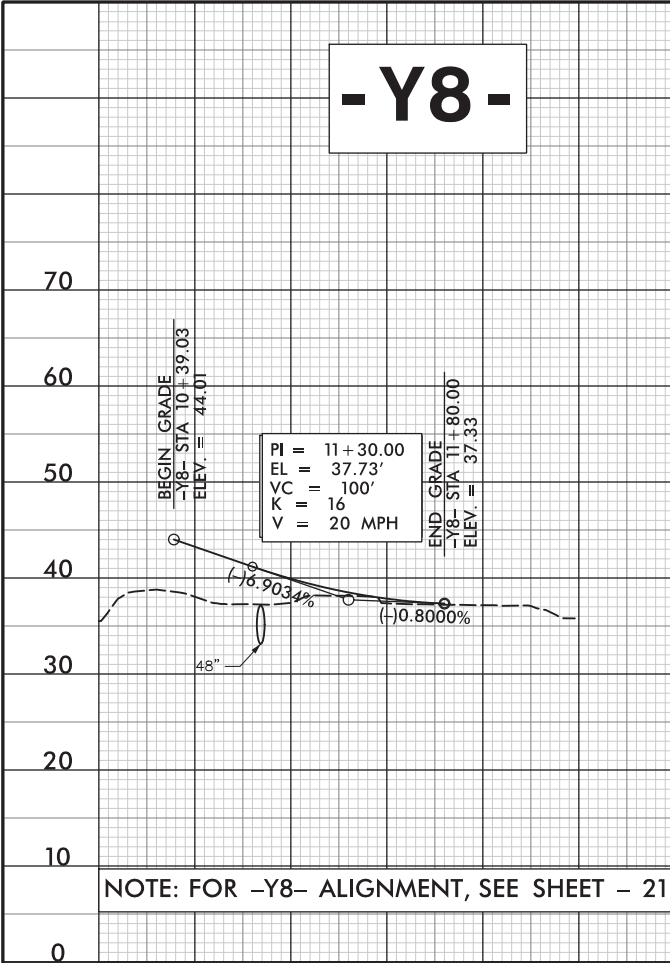


10+00 11+00 12+00 10+00 11+00 12+00 10+00 11+00 12+00 10+00 11+00 12+00

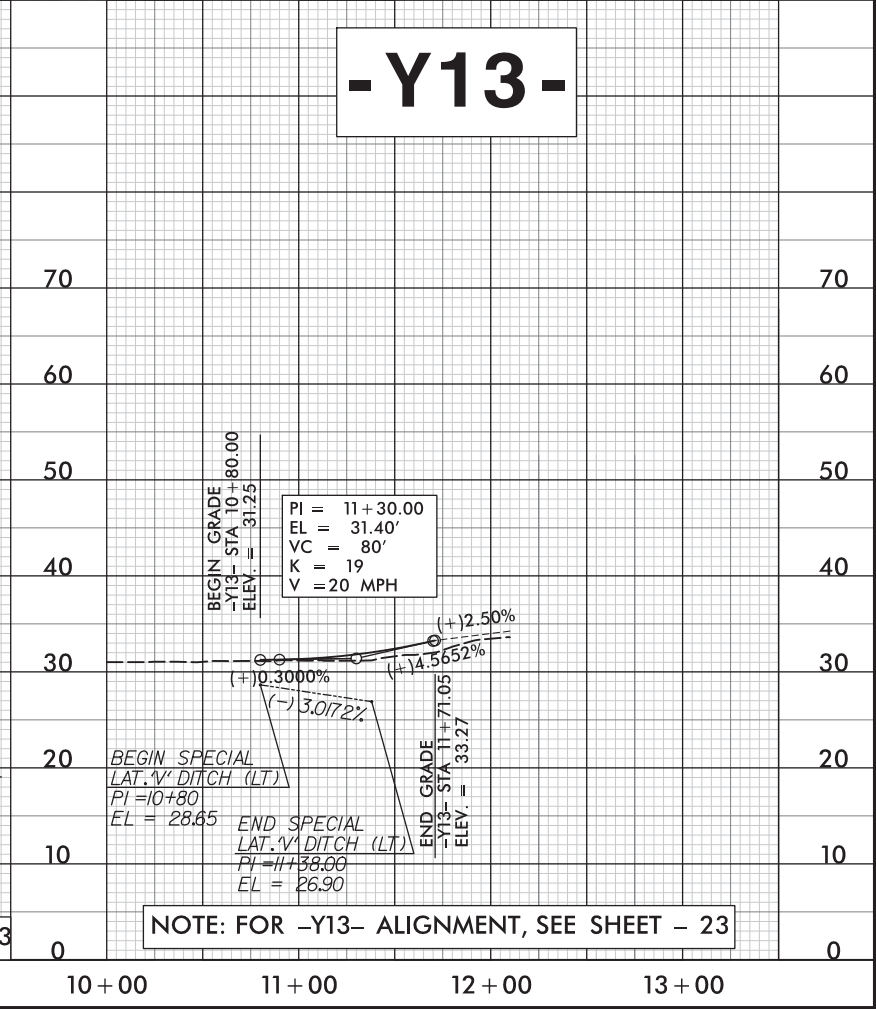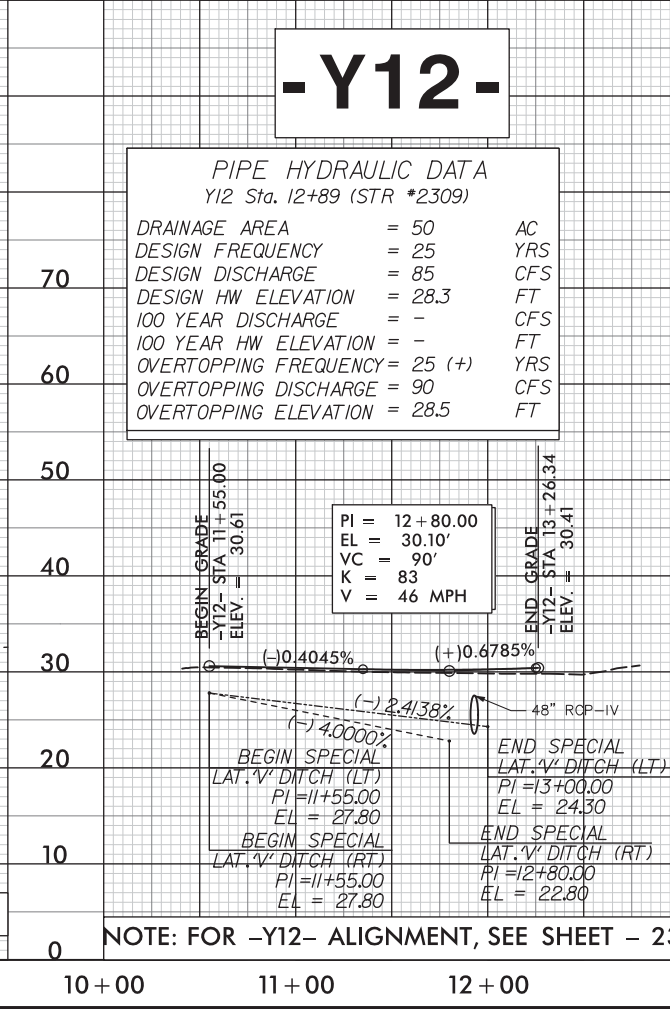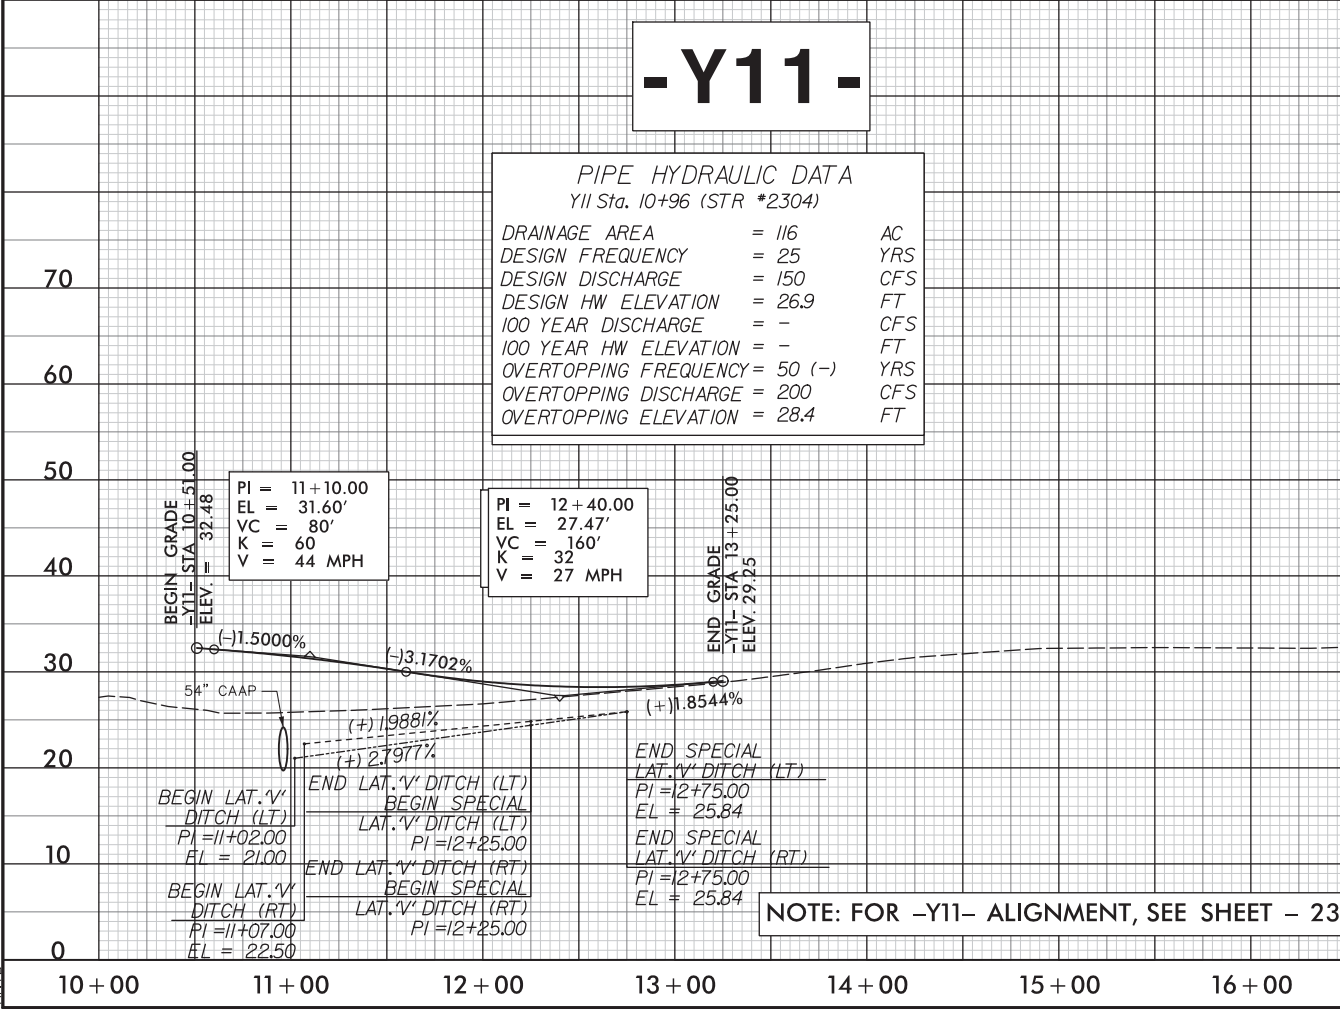

10+00 11+00 12+00 13+00 14+00 15+00 16+00 10+00 11+00 12+00 10+00 11+00 12+00 13+00



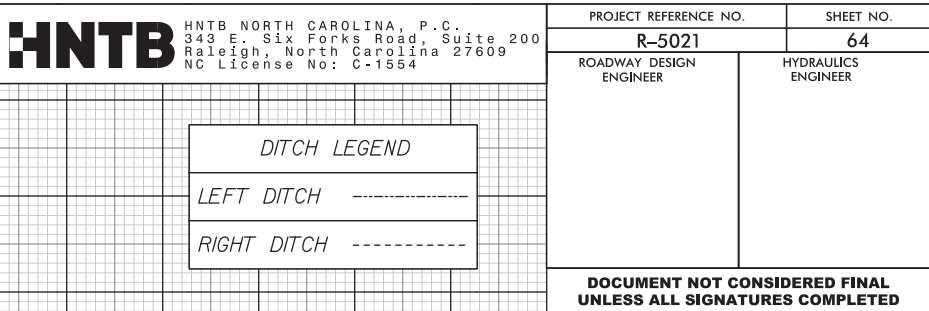

5/28/99

HNTB

HNTB NORTH CAROLINA, P.C.
343 E. Six Forks Road, Suite 200
Raleigh, North Carolina 27609
NC License No: C-1554

PROJECT REFERENCE NO.

R-5021

SHEET NO.

65

ROADWAY DESIGN
ENGINEER

HYDRAULICS
ENGINEER

DOCUMENT NOT CONSIDERED FINAL
UNLESS ALL SIGNATURES COMPLETED

DITCH LEGEND

LEFT DITCH

RIGHT DITCH

NOTE: FOR -Y14C- ALIGNMENT, SEE SHEETS - 24A & 35

Profile view of the -Y14C- alignment. The vertical axis represents elevation in feet, ranging from 0 to 70. The horizontal axis represents stationing from 12+00 to 24+00. The profile shows a dashed line representing the proposed grade, which starts at approximately 30 feet at station 12+00, dips to a minimum of about 21 feet at station 14+00, and then rises to approximately 36 feet at station 24+00. A solid line represents the existing ground surface, which follows a similar but slightly higher path. A note at the bottom right states: "NOTE: FOR -Y14C- ALIGNMENT, SEE SHEETS - 24A & 35".

Profile view of the -Y14D- alignment. The vertical axis represents elevation in feet, ranging from 0 to 70. The horizontal axis represents stationing from 10+00 to 24+00. The profile shows a dashed line representing the proposed grade and a solid line representing the existing ground surface. Key vertical curve data is provided for several segments:

- Segment 1:** PI = 12+50.00, EL = 36.88', VC = 150', K = 215, V = 65 MPH+. The curve starts at station 11+50.00 (ELEV = 36.27) and ends at station 13+00.00.
- Segment 2:** PI = 20+15.00, EL = 33.95', VC = 200', K = 37, V = 30 MPH+. The curve starts at station 19+15.00 (EL = 30.51) and ends at station 21+15.00 (EL = 30.81).
- Segment 3:** PI = 22+62.00, EL = 30.70, VC = 150', K = 22, V = 30 MPH+. The curve starts at station 21+62.00 (EL = 31.01) and ends at station 23+62.00 (EL = 30.70).

Other vertical curve data points include:

- PI = 16+60.00, EL = 31.50
- PI = 19+91.00, EL = 30.51
- PI = 20+08.00, EL = 30.50
- PI = 22+00.00, EL = 31.01

The profile also shows a centerline intersection at station 13+30.78. A note at the bottom right states: "NOTE: FOR -Y14D- ALIGNMENT, SEE SHEETS - 24A, 36 & 37".

07-JUN-2018 23:03
\\Roadway\Projects\R-5021\FDY_PFL_PSH65.dgn
HNTB

5/28/99

Q7-JUN-2018 23:03
\\Roadway\Projects\R-5021\FDY_PFL_PSH66.dgn
HNTB

HNTB
HNTB NORTH CAROLINA, P.C.
343 E. Six Forks Road, Suite 200
Raleigh, North Carolina 27609
NC License No: C-1554

PROJECT REFERENCE NO.		SHEET NO.
R-5021		66
ROADWAY DESIGN ENGINEER	HYDRAULICS ENGINEER	

DOCUMENT NOT CONSIDERED FINAL
UNLESS ALL SIGNATURES COMPLETED

- Y14D -

PI = 23+60.00
EL = 51.20'
VC = 150'
K = 22
V = 30 MPH +

END GRADE
-Y14D- STA 24+42.63
ELEV. = 49.58

NOTE: FOR -Y14D- ALIGNMENT, SEE SHEET - 37

- Y14E -

PI = 10+00.00
EL = 35.43'
VC = 50'
K = 6
V = <15 MPH

BEGIN GRADE
-Y14E- STA 9+75.00
ELEV. = 35.00

PI = 11+25.00
EL = 47.83'
VC = 50'
K = 3
V = <15 MPH

END GRADE
-Y14E- STA 11+50.00
ELEV. = 46.34

NOTE: FOR -Y14E- ALIGNMENT, SEE SHEET - 36

DITCH LEGEND
LEFT DITCH -----
RIGHT DITCH -----

- Y14F -

BEGIN GRADE
-Y14F- STA 11+48.00
ELEV. = 40.38

END GRADE
-Y14F- STA 12+00.00
ELEV. = 44.02

NOTE: FOR -Y14F- ALIGNMENT, SEE SHEET - 37

- Y14G -

PI = 10+60.00
EL = 37.86'
VC = 50'
K = 62
V = 45 MPH +

PI = 11+95.00
EL = 36.05'
VC = 50'
K = 41
V = 35 MPH +

PI = 12+60.00
EL = 34.39'
VC = 75'
K = 36
V = 25 MPH +

BEGIN GRADE
-Y14G- STA 10+31.98
ELEV. = 38.00

END GRADE
-Y14G- STA 13+48.98
ELEV. = 33.99

NOTE: FOR -Y14G- ALIGNMENT, SEE SHEETS - 24A & 25

5/28/99

Q7-JUN-2018 23:03
\\Roadway\Pro\18-5021_FDY_PFL_PSH67.dgn
HNTB

HNTB

HNTB NORTH CAROLINA, P.C.
3443 E. Six Forks Road, Suite 200
Raleigh, North Carolina 27609
NC License No: C-1554

PROJECT REFERENCE NO.

R-5021

SHEET NO.

67

ROADWAY DESIGN ENGINEER

HYDRAULICS ENGINEER

DOCUMENT NOT CONSIDERED FINAL
UNLESS ALL SIGNATURES COMPLETED

-Y15-

-Y16-

-Y17-

DITCH LEGEND

LEFT DITCH -----

RIGHT DITCH -----

PIPE HYDRAULIC DATA
-Y15- Sta.10+76 (STR #2506)

DRAINAGE AREA = 51 AC

DESIGN FREQUENCY = 25 YRS

DESIGN DISCHARGE = 38 CFS

DESIGN HW ELEVATION = 24.6 FT

100 YEAR DISCHARGE = 45 CFS

100 YEAR HW ELEVATION = 24.9 FT

OVERTOPPING FREQUENCY= < 500(+) YRS

OVERTOPPING DISCHARGE = > 50 CFS

OVERTOPPING ELEVATION = 27.3 FT

BEGIN GRADE
-Y15- STA 10+51.00
ELEV. = 27.62

END GRADE
-Y15- STA 11+50.00
ELEV. = 27.50

PI = 10+90.00
EL = 27.99'
VC = 70'
K = 40
V = 35 MPH+

END SPECIAL
LAT.'V' DITCH (LT & RT)
PI=11+50.00
EL = 24.82

(+)0.9436% (-)0.8182%
(+)4.8533%
(+)4.8533%

BEGIN SPECIAL
LAT.'V' DITCH (RT)
PI=10+75.00
EL = 21.75

BEGIN SPECIAL
LAT.'V' DITCH (LT)
PI=10+75.00
EL = 21.18

NOTE: FOR -Y15- ALIGNMENT,
SEE SHEET - 25

PI = 11+35.00
EL = 26.83'
VC = 70'
K = 148
V = 60 MPH+

BEGIN GRADE
-Y16- STA 11+71.81
ELEV. = 27.12

END GRADE
-Y16- STA 12+50.00
ELEV. = 26.73

(+)0.3000% (+)0.7742%

NOTE: FOR -Y16- ALIGNMENT,
SEE SHEET - 26

BEGIN GRADE
-Y17- STA 10+25.00
ELEV. = 26.33

END GRADE
-Y17- STA 11+44.61
ELEV. = 29.88

PI = 10+50.00
EL = 26.83'
VC = 50'
K = 13
V = 15 MPH+

PI = 11+14.61
EL = 30.65'
VC = 60'
K = 7
V = 20 MPH+

PI = 12+90.00
EL = 28.20'
VC = 65'
K = 20
V = 30 MPH

(+)5.9099% (-)2.5467%
2.0000% (-)1.6571%
(+)1.6432%

BEGIN GRADE
-Y17- STA 12+41.57
ELEV. = 27.40

END GRADE
-Y17- STA 13+25.00
ELEV. = 27.62

NOTE: FOR -Y17- ALIGNMENT,
SEE SHEET - 26

-Y17A-

-Y18-

-Y19REV-

NOTE: FOR -Y17A- ALIGNMENT,
SEE SHEET - 26

BEGIN GRADE
-Y17A- STA 10+39.00
ELEV. = 11.97

END GRADE
-Y17A- STA 12+20.86
ELEV. = 22.36

PI = 11+95.00
EL = 21.80'
VC = 50'
K = 6
V = 15 MPH

(+)0.5342% (+)2.1602%
(+)10.0000% (-)2.8398%

BEGIN GRADE
-Y18- STA 10+50.00
ELEV. = 24.70

END GRADE
-Y18- STA 11+50.00
ELEV. = 21.94

BEGIN SPECIAL
LAT.'V' DITCH (RT)
PI=10+80.00
EL = 18.86

BEGIN SPECIAL
LAT.'V' DITCH (LT)
PI=10+75.00
EL = 20.02

(-)2.7597% (+)0.3000%
(+)1.9857%

END SPECIAL
LAT.'V' DITCH (LT & RT)
PI=11+50.00
EL = 20.25

NOTE: FOR -Y18- ALIGNMENT,
SEE SHEET - 27

BEGIN GRADE
-Y19REV- STA 11+75.00
ELEV. = 27.79

END GRADE
-Y19REV- STA 12+30.00
ELEV. = 27.84

PI = 12+30.00
EL = 27.63'
VC = 100'
K = 166
V = 65 MPH

(-)0.3000% (+)0.3025%
(-)1.7500%


BEGIN SPECIAL
LAT.'V' DITCH (LT)
PI=11+75.00
EL = 25.50

END SPECIAL
LAT.'V' DITCH (LT)
PI=12+75.00
EL = 23.75

NOTE: FOR -Y19REV- ALIGNMENT, SEE SHEET - 28

5/28/99

07-JUN-2018 23:03
\\Roadway\Projects\5021\FDY_PFL_PSH69.dgn
HNTB

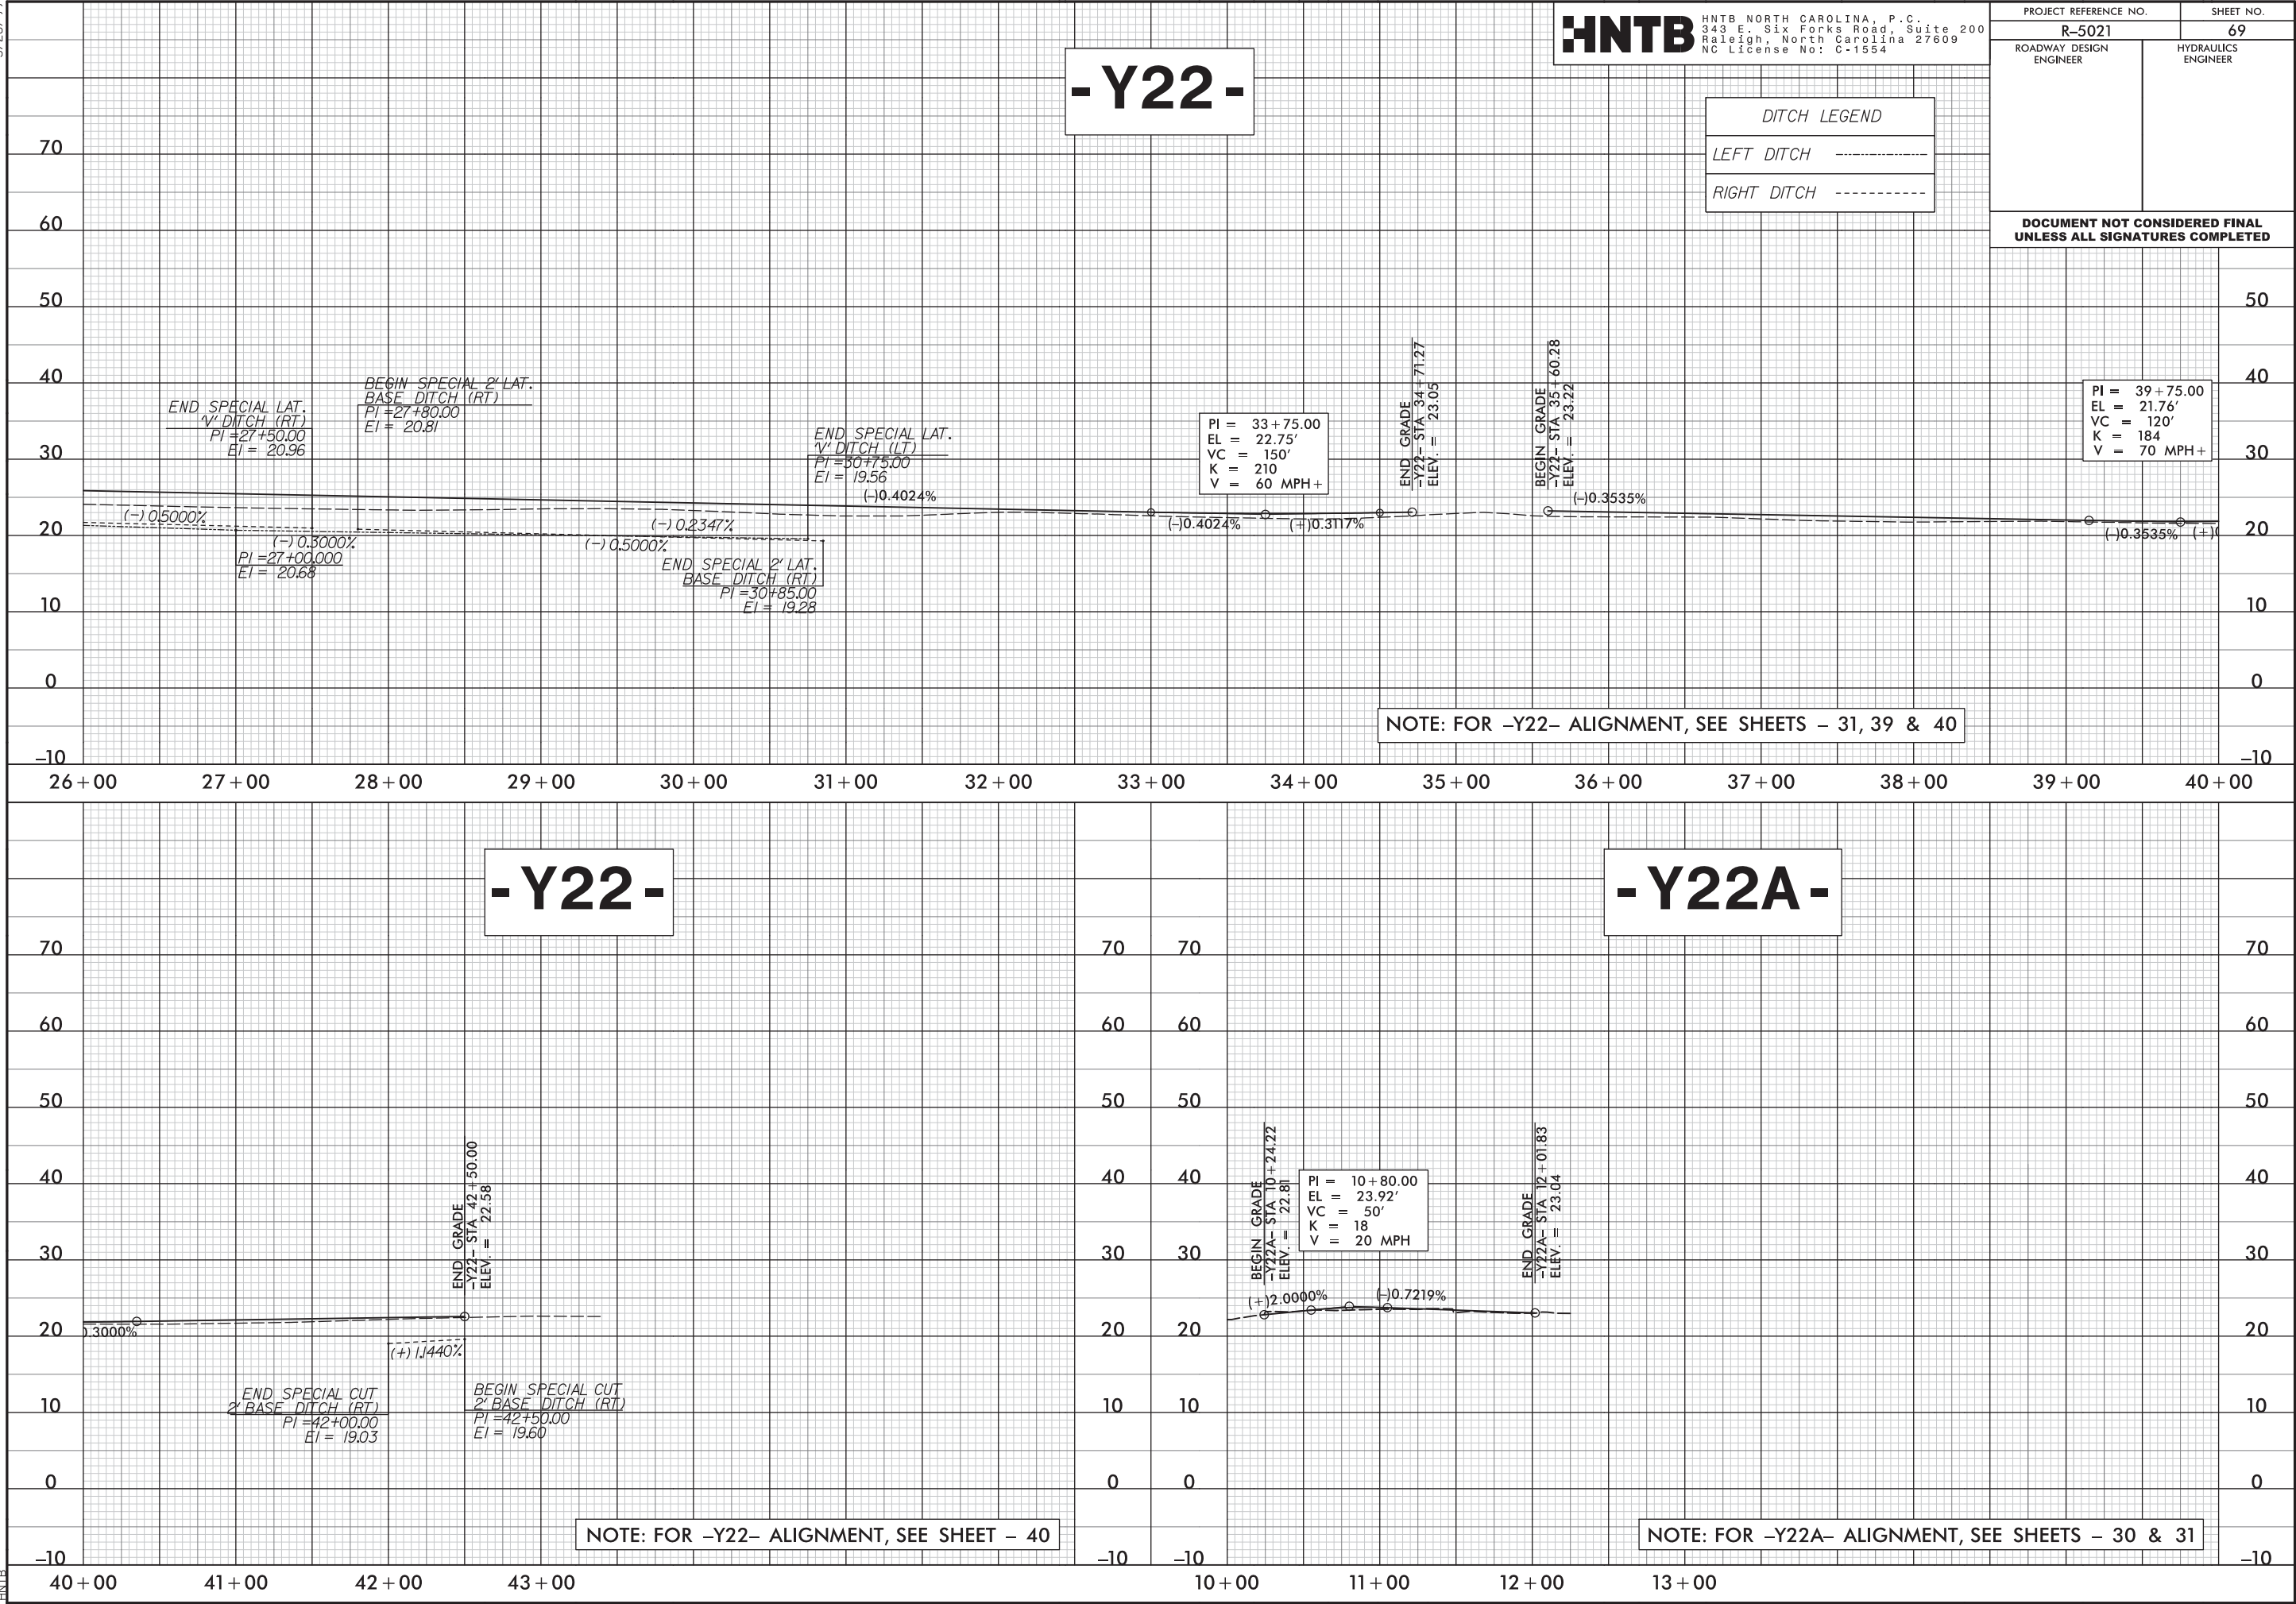

			60
			50
			40
			30
			20
			10
			0



NOTE: FOR -Y23- ALIGNMENT, SEE SHEET - 38

