

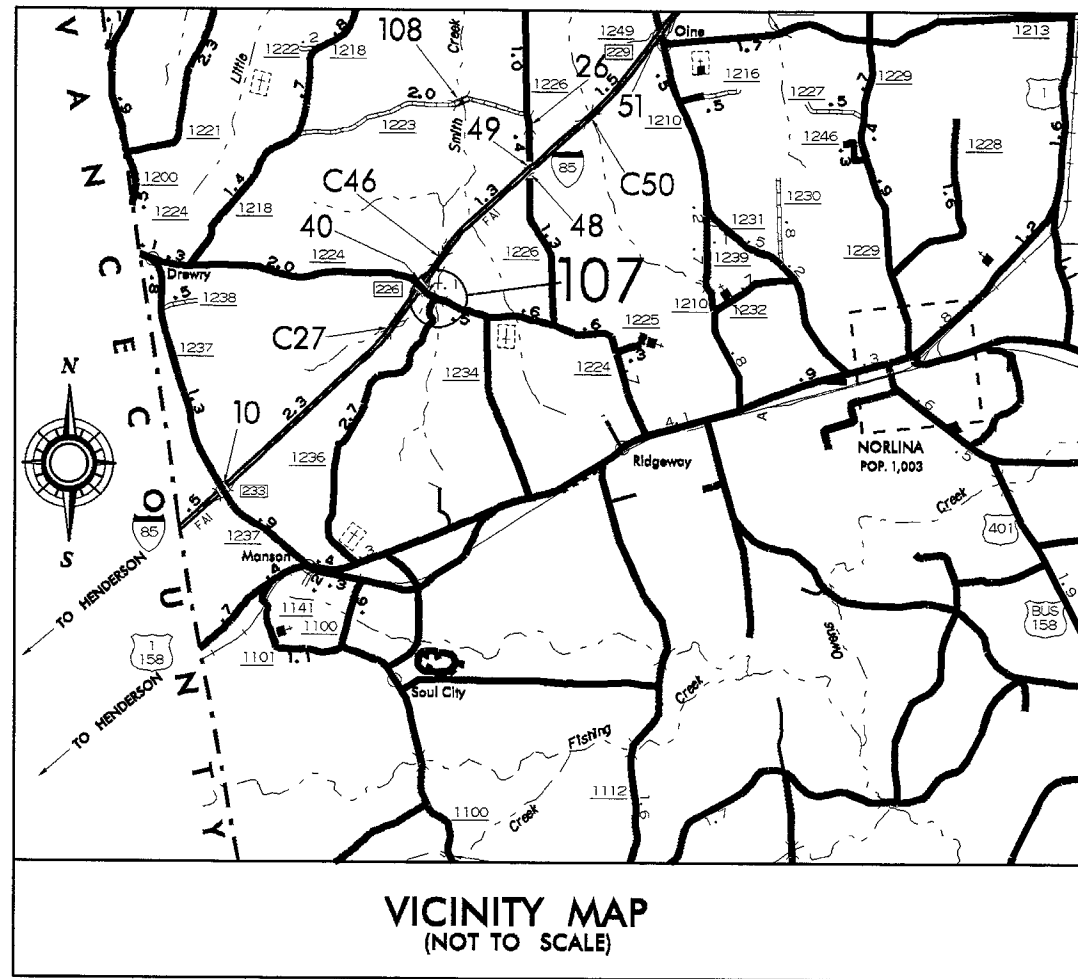


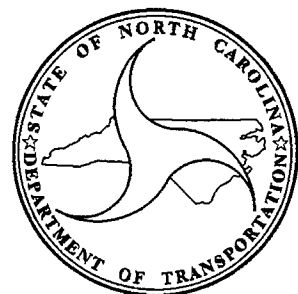

STATE OF NORTH CAROLINA DIVISION OF HIGHWAYS WARREN COUNTY

LOCATION: SR 1224 BRIDGE NO. 107 OVER SMITH CREEK
TYPE OF WORK: BRIDGE REPLACEMENT WITH PRE-STRESSED CONCRETE CORED SLABS
SUPERSTRUCTURE ON STEEL PILE END BENTS AND ROADWAY APPROACHES

STATE	STATE PROJECT REFERENCE NO.	TITLE
N.C.	B-4308	
STATE PROJECT NO.	P.A. PROFILE	DESCRIPTION
33645.1.1		P.E.

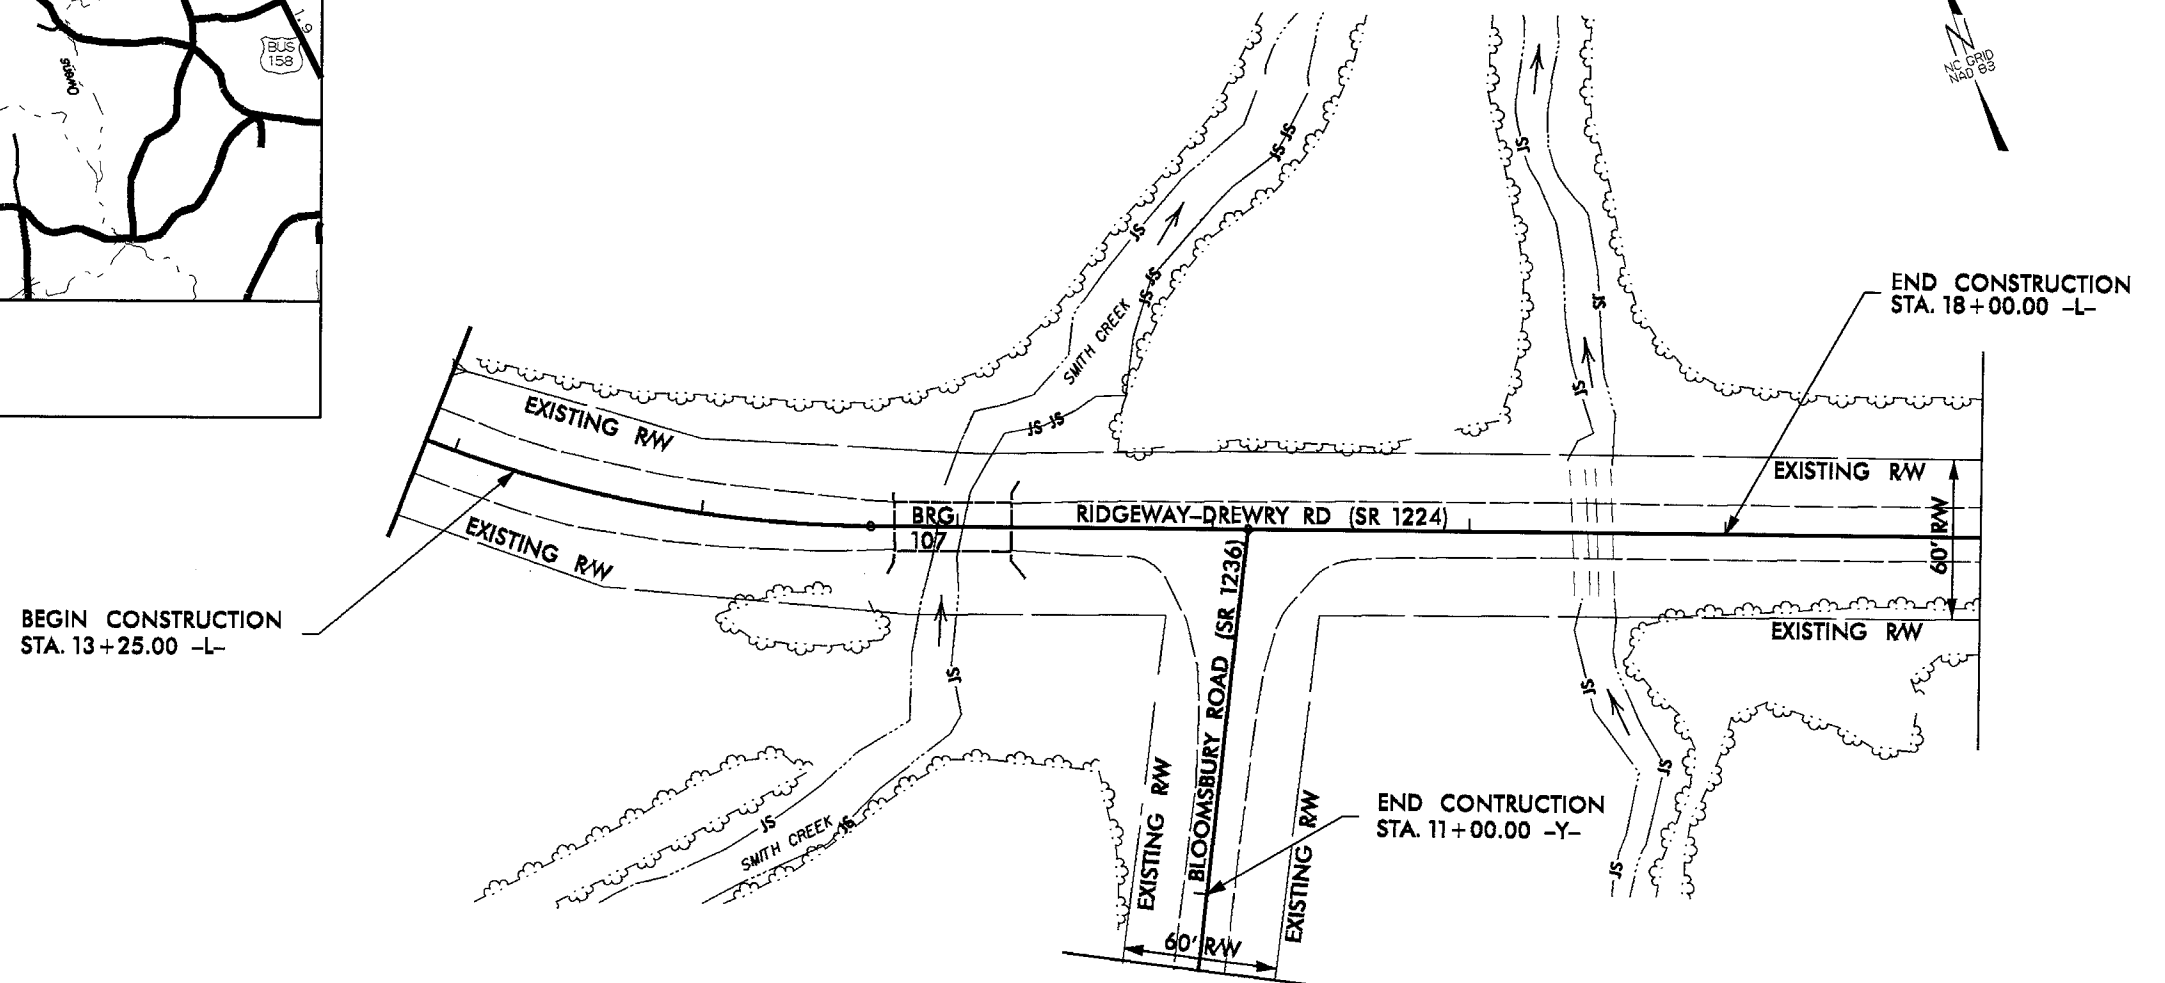

DESIGN DATA

ADT 2008 = 440

PROJECT LENGTH

LENGTH ROADWAY TIP PROJECT = 0.101 MILE
LENGTH STRUCTURE TIP PROJECT = 0.016 MILE
TOTAL LENGTH TIP PROJECT = 0.117 MILE

BRIDGE MANAGEMENT UNIT

Prepared in the Office of:
NORTH CAROLINA DEPARTMENT OF TRANSPORTATION

2006 STANDARD SPECIFICATIONS

LETTING DATE:
SEPTEMBER 23, 2010

NCDOT CONTACT:

DAN HOLDERMAN, PE
STATE BRIDGE
MANAGEMENT ENGINEER


MIKE SUMMERS
BRIDGE MANAGEMENT
PROJECT MANAGER



RICK NELSON, PE
DESIGN ENGINEER

B-4308

WARREN

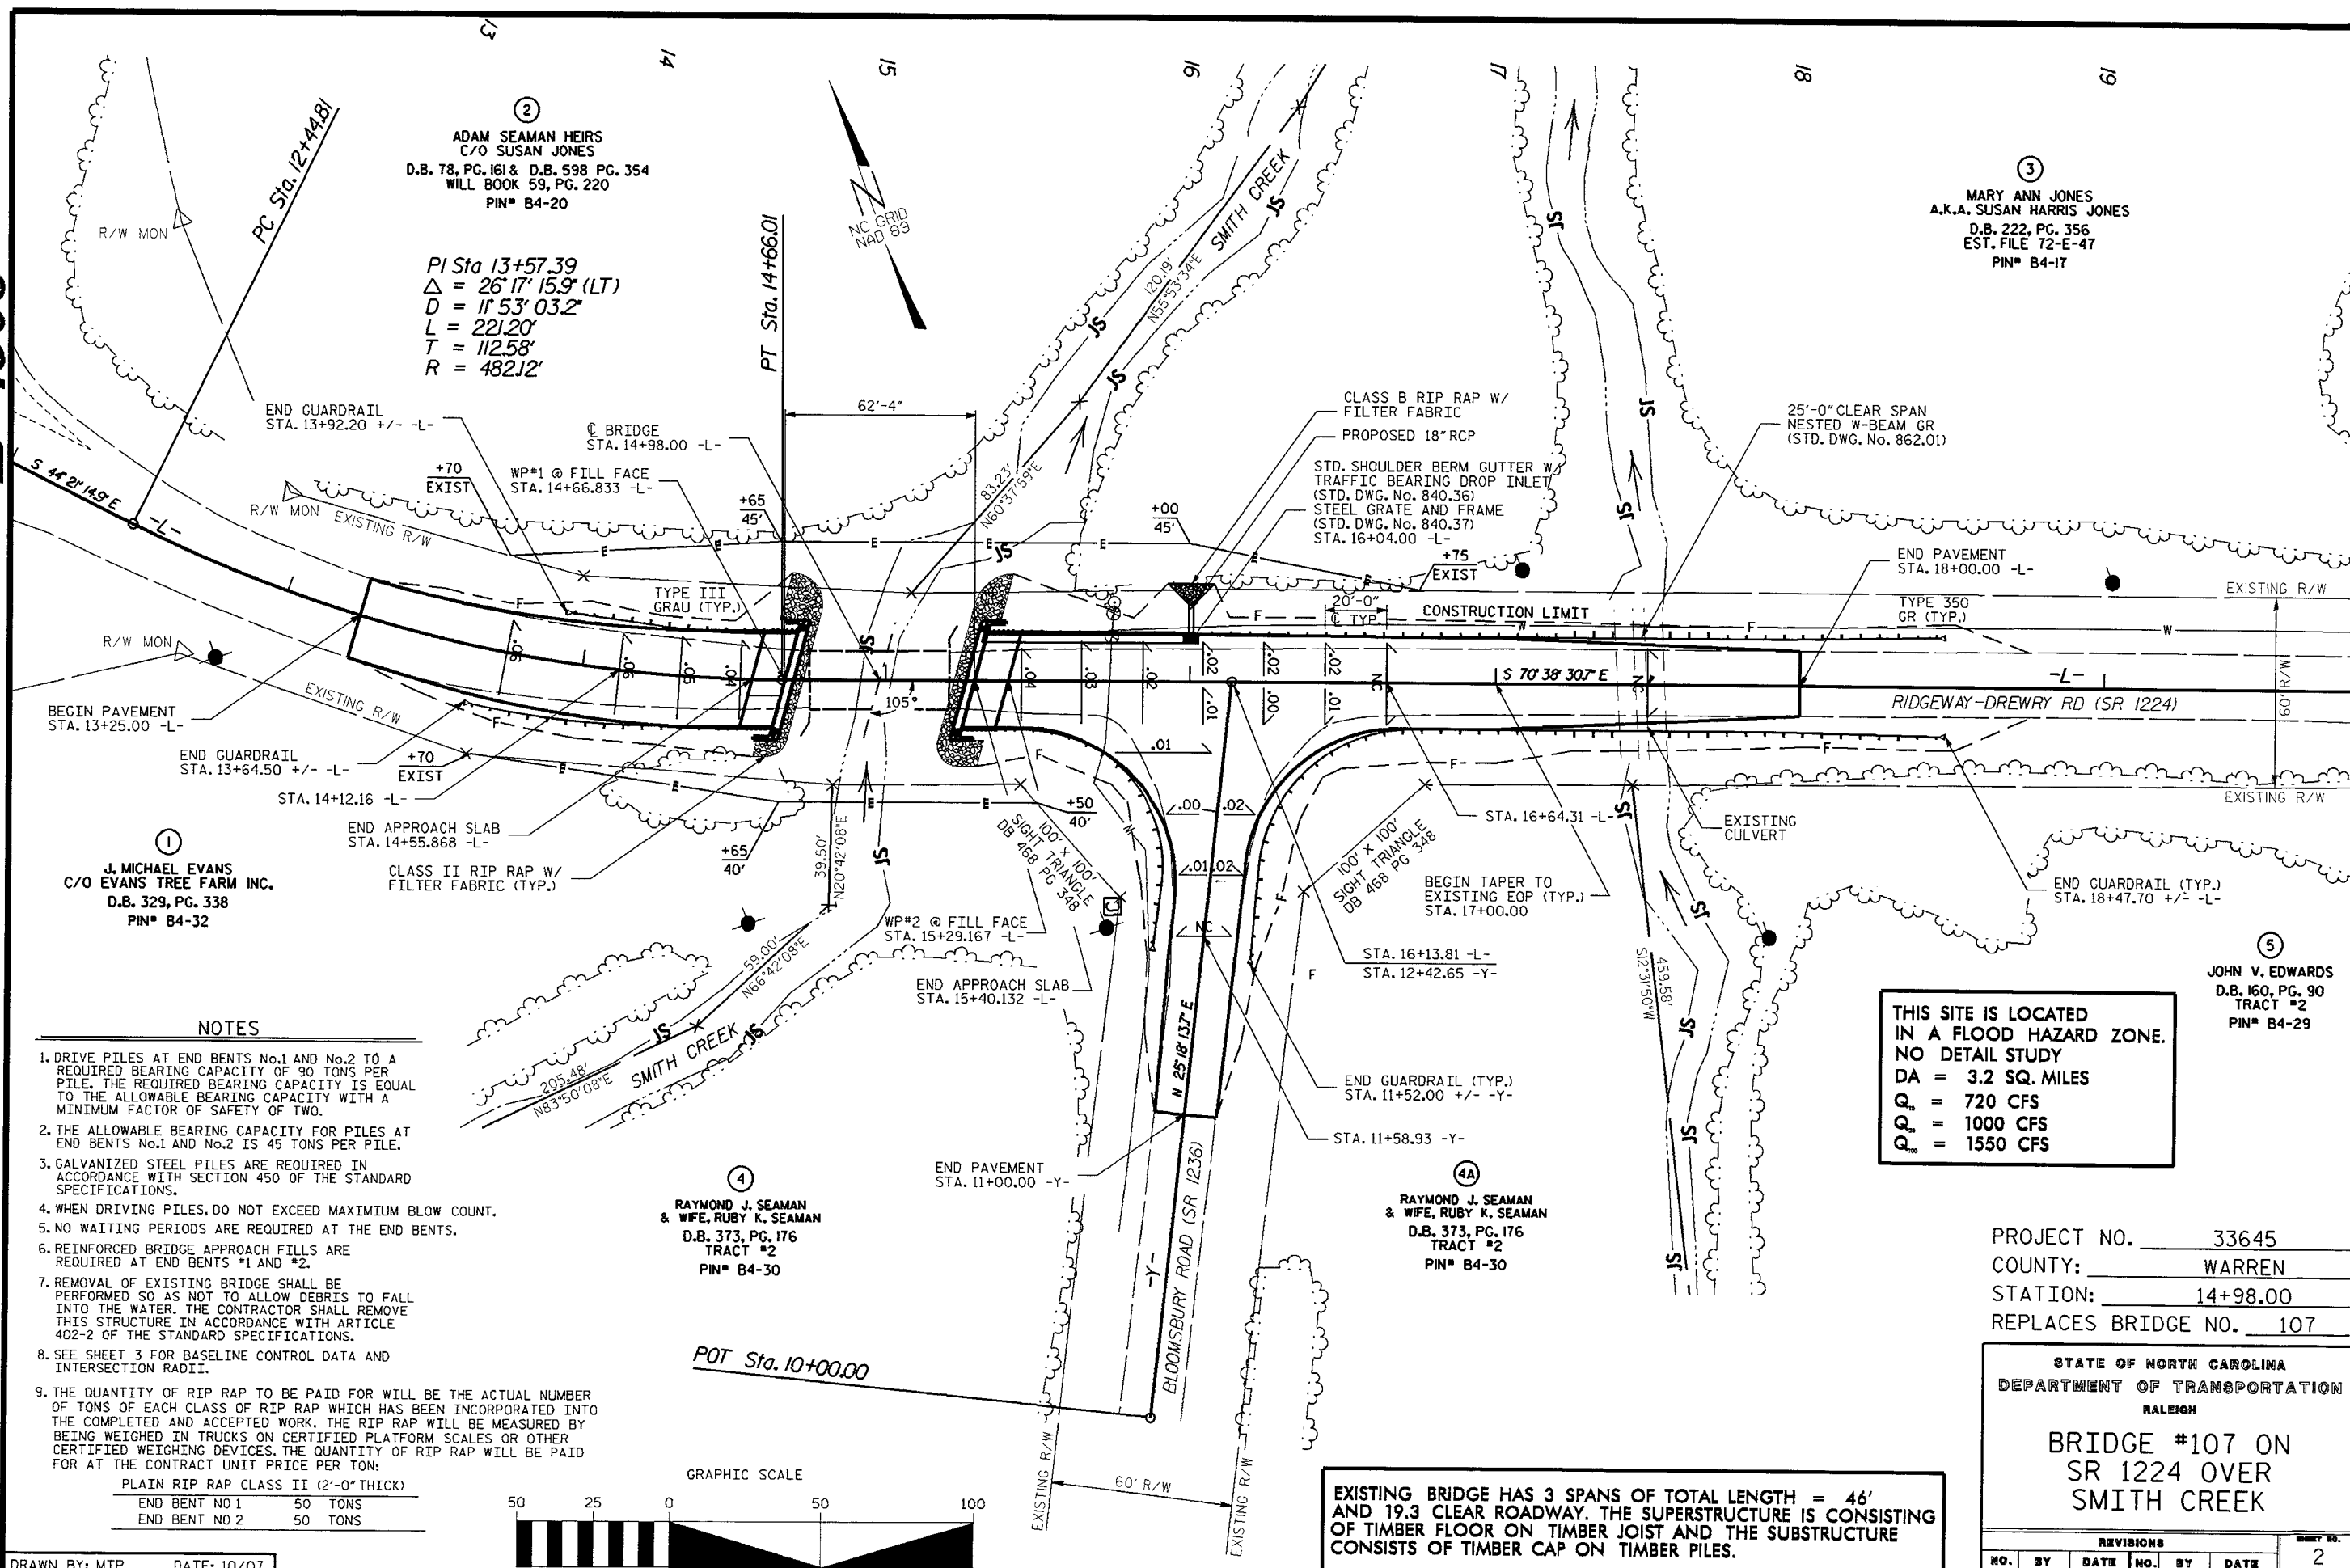

THIS SITE IS LOCATED
IN A FLOOD HAZARD ZONE.
NO DETAIL STUDY
DA = 3.2 SQ. MILES
P.P. = 720 CFS
P.P. = 1000 CFS
P.P. = 1550 CFS

PROJECT NO. 33645
COUNTY: WARREN
STATION: 14+98.00
REPLACES BRIDGE NO. 107

STATE OF NORTH CAROLINA
DEPARTMENT OF TRANSPORTATION
RALEIGH

BRIDGE #107 ON
SR 1224 OVER
SMITH CREEK

REVISIONS						SHEET NO.
NO.	BY	DATE	NO.	BY	DATE	
1			3			25
2			4			

DRAWN BY: MTP DATE: 10/07
CHECKED BY: PB/AA DATE: 08/10

B-4308

WARREN

HORIZONTAL CONTROL POINTS		
POINT	NORTH	EAST
GPS B4308-1 (NOT SHOWN)	985127.6327	2215918.3862
BL-2	984938.4147	2216117.7739
BL-3	984836.3890	2216345.0411
BL-4	984774.9606	2216534.8789
BL-5 (NOT SHOWN)	984659.8664	2216847.9504
BL-6	984826.1204	2216376.7753
BY-9	984826.1204	2216376.7753
BY-10	984597.4699	2216272.6351
WORK POINT 1 STA. 14+66.835 -L-	984886.2263	2216263.7365
WORK POINT 2 STA. 15+29.165 -L-	984865.6198	2216322.3886
Q CULVERT STA. 17+48.00 -L-	984793.0551	2216528.9288
PC STA. 12+44.81 -L-	985004.3452	2216077.9552
PT STA. 14+66.00 -L-	984886.5285	2216262.8762

DRAWN BY: MTP DATE: 07/07
CHECKED BY: PB/AA DATE: 08/10

rmwefaz AT BGMJ240329 18-AUG-2010 12:59

PI Sta 13+57.39
 $\Delta = 26^\circ 17' 15.9" (LT)$
 $D = 11^\circ 53' 03.2"$
 $L = 221.20'$
 $T = 112.58'$
 $R = 482.12'$

BM#1
-BL- STA. 10+40.08
74.82 LEFT =
-L- 15+74.34
55.14 LEFT
ELEV. 298.14


Q STA.
14+98.00 -L-

-L- 15+45.62
65.88' RT.
-Y- 11+70.07
61.00' LT.

-L- 16+68.37
65.00' RT.
-Y- 11+83.65
61.00' RT.

POT Sta. 10+00.00

-BY- 10 POT 7+51.25

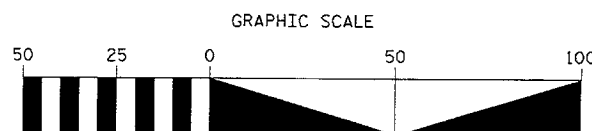

DATUM DESCRIPTION

THE LOCALIZED COORDINATE SYSTEM DEVELOPED FOR THIS PROJECT IS BASED ON THE STATE PLANE COORDINATES ESTABLISHED BY NCDOT FOR MONUMENT "R2587-P1" WITH NAD 83 STATE PLANE GRID COORDINATES OF NORTHING: 985800.5742(11) EASTING: 2214796.9416(11) THE AVERAGE COMBINED GRID FACTOR USED ON THIS PROJECT (GROUND TO GRID) IS: 1.00008189 THE N.C. LAMBERT GRID BEARING AND LOCALIZED HORIZONTAL GROUND DISTANCE FROM "R2587-P1" TO L- STATION IS

ALL LINEAR DIMENSIONS ARE LOCALIZED HORIZONTAL DISTANCES
VERTICAL DATUM USED IS NAVD 88

PROJECT NO. 33645
COUNTY: WARREN
STATION: 14+98.00
REPLACES BRIDGE NO. 107



STATE OF NORTH CAROLINA
DEPARTMENT OF TRANSPORTATION
RALEIGH

BASELINE SURVEY & CONTROL POINTS

REVISIONS						SHEET NO. 3	TOTAL SHEETS 25
NO.	BY	DATE	NO.	BY	DATE		
1			3				
2			4				

B-4308

WARREN

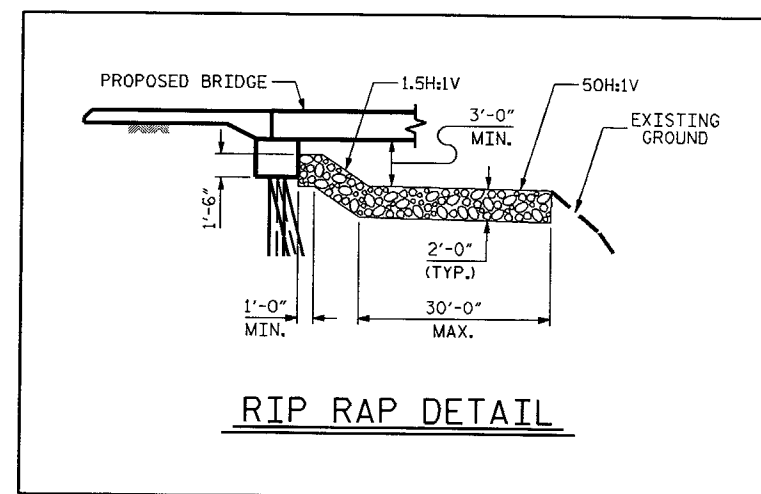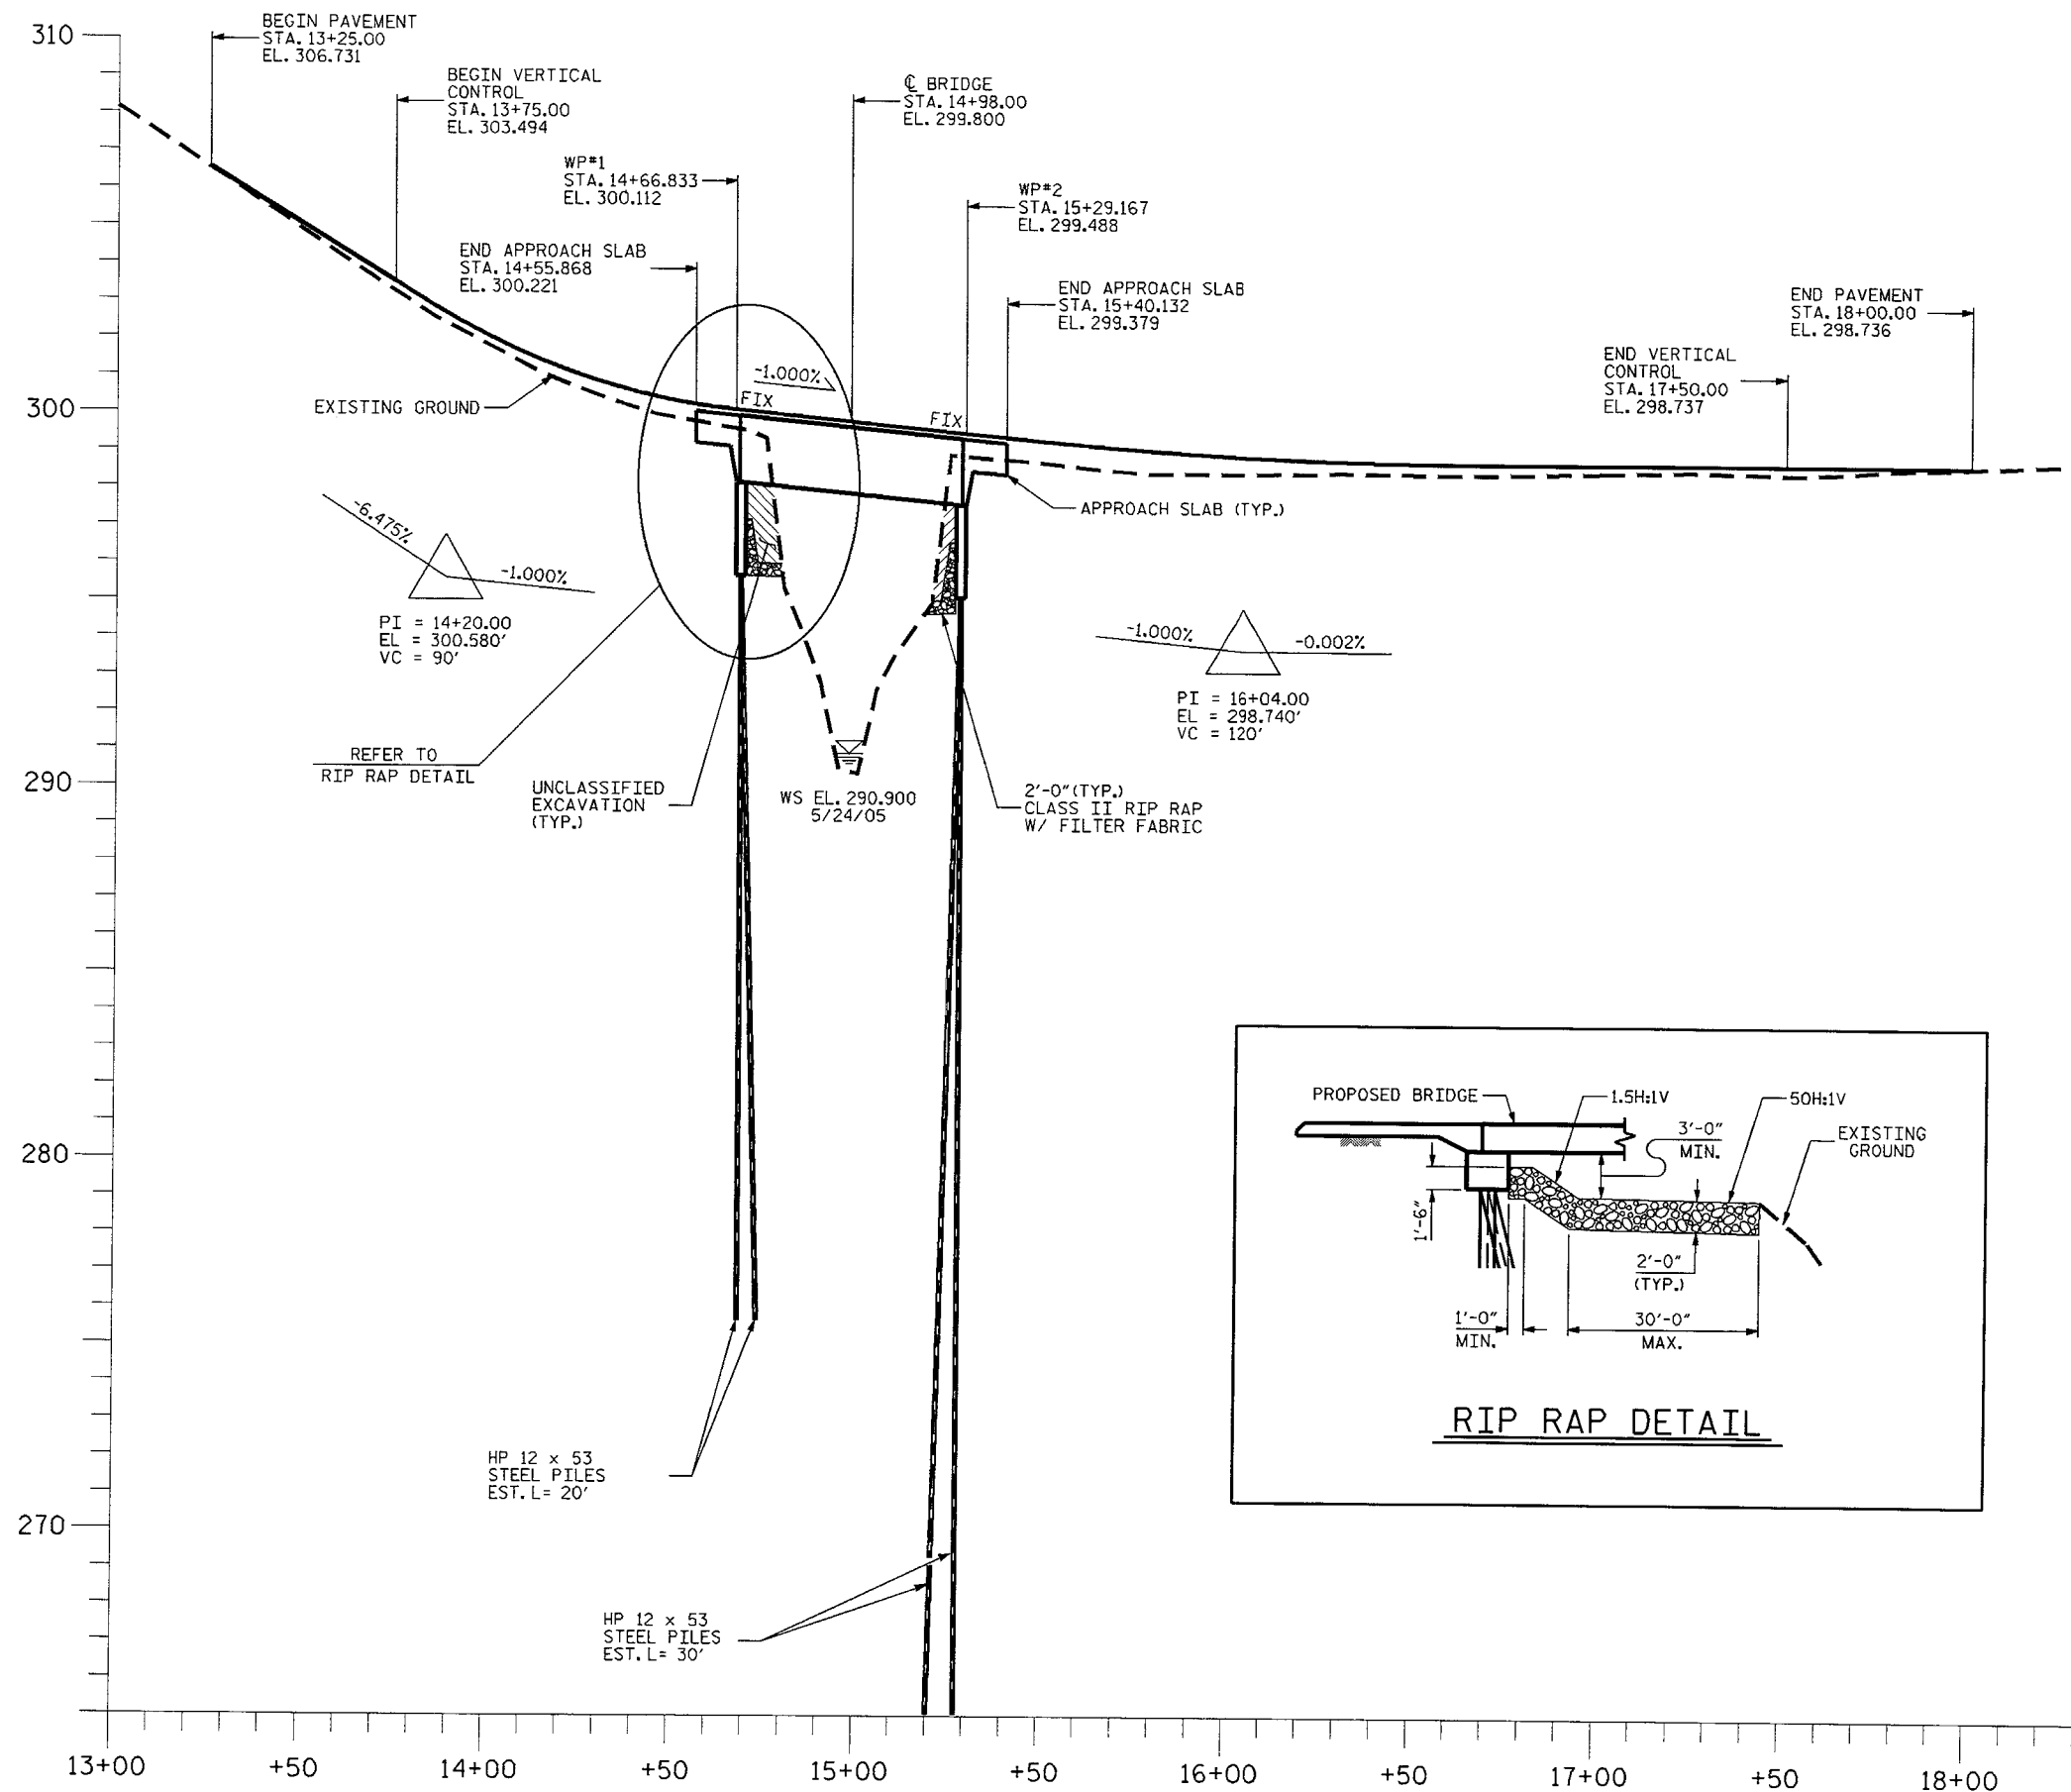

PROJECT NO. 33645
 COUNTY: WARREN
 STATION: 14+98.00
 REPLACES BRIDGE NO. 107

STATE OF NORTH CAROLINA
 DEPARTMENT OF TRANSPORTATION
 RALPH

PROFILE
 ALONG -L- LINE

REVISIONS						SHEET NO.
NO.	BY	DATE	NO.	BY	DATE	
1			3			4
2			4			25


DRAWN BY: MTP DATE: 10/07
 CHECKED BY: AA DATE: 08/10

rmw/els AT BOMU240328 18-AUG-2010 13:05

PDB/AA

B-4308

WARREN

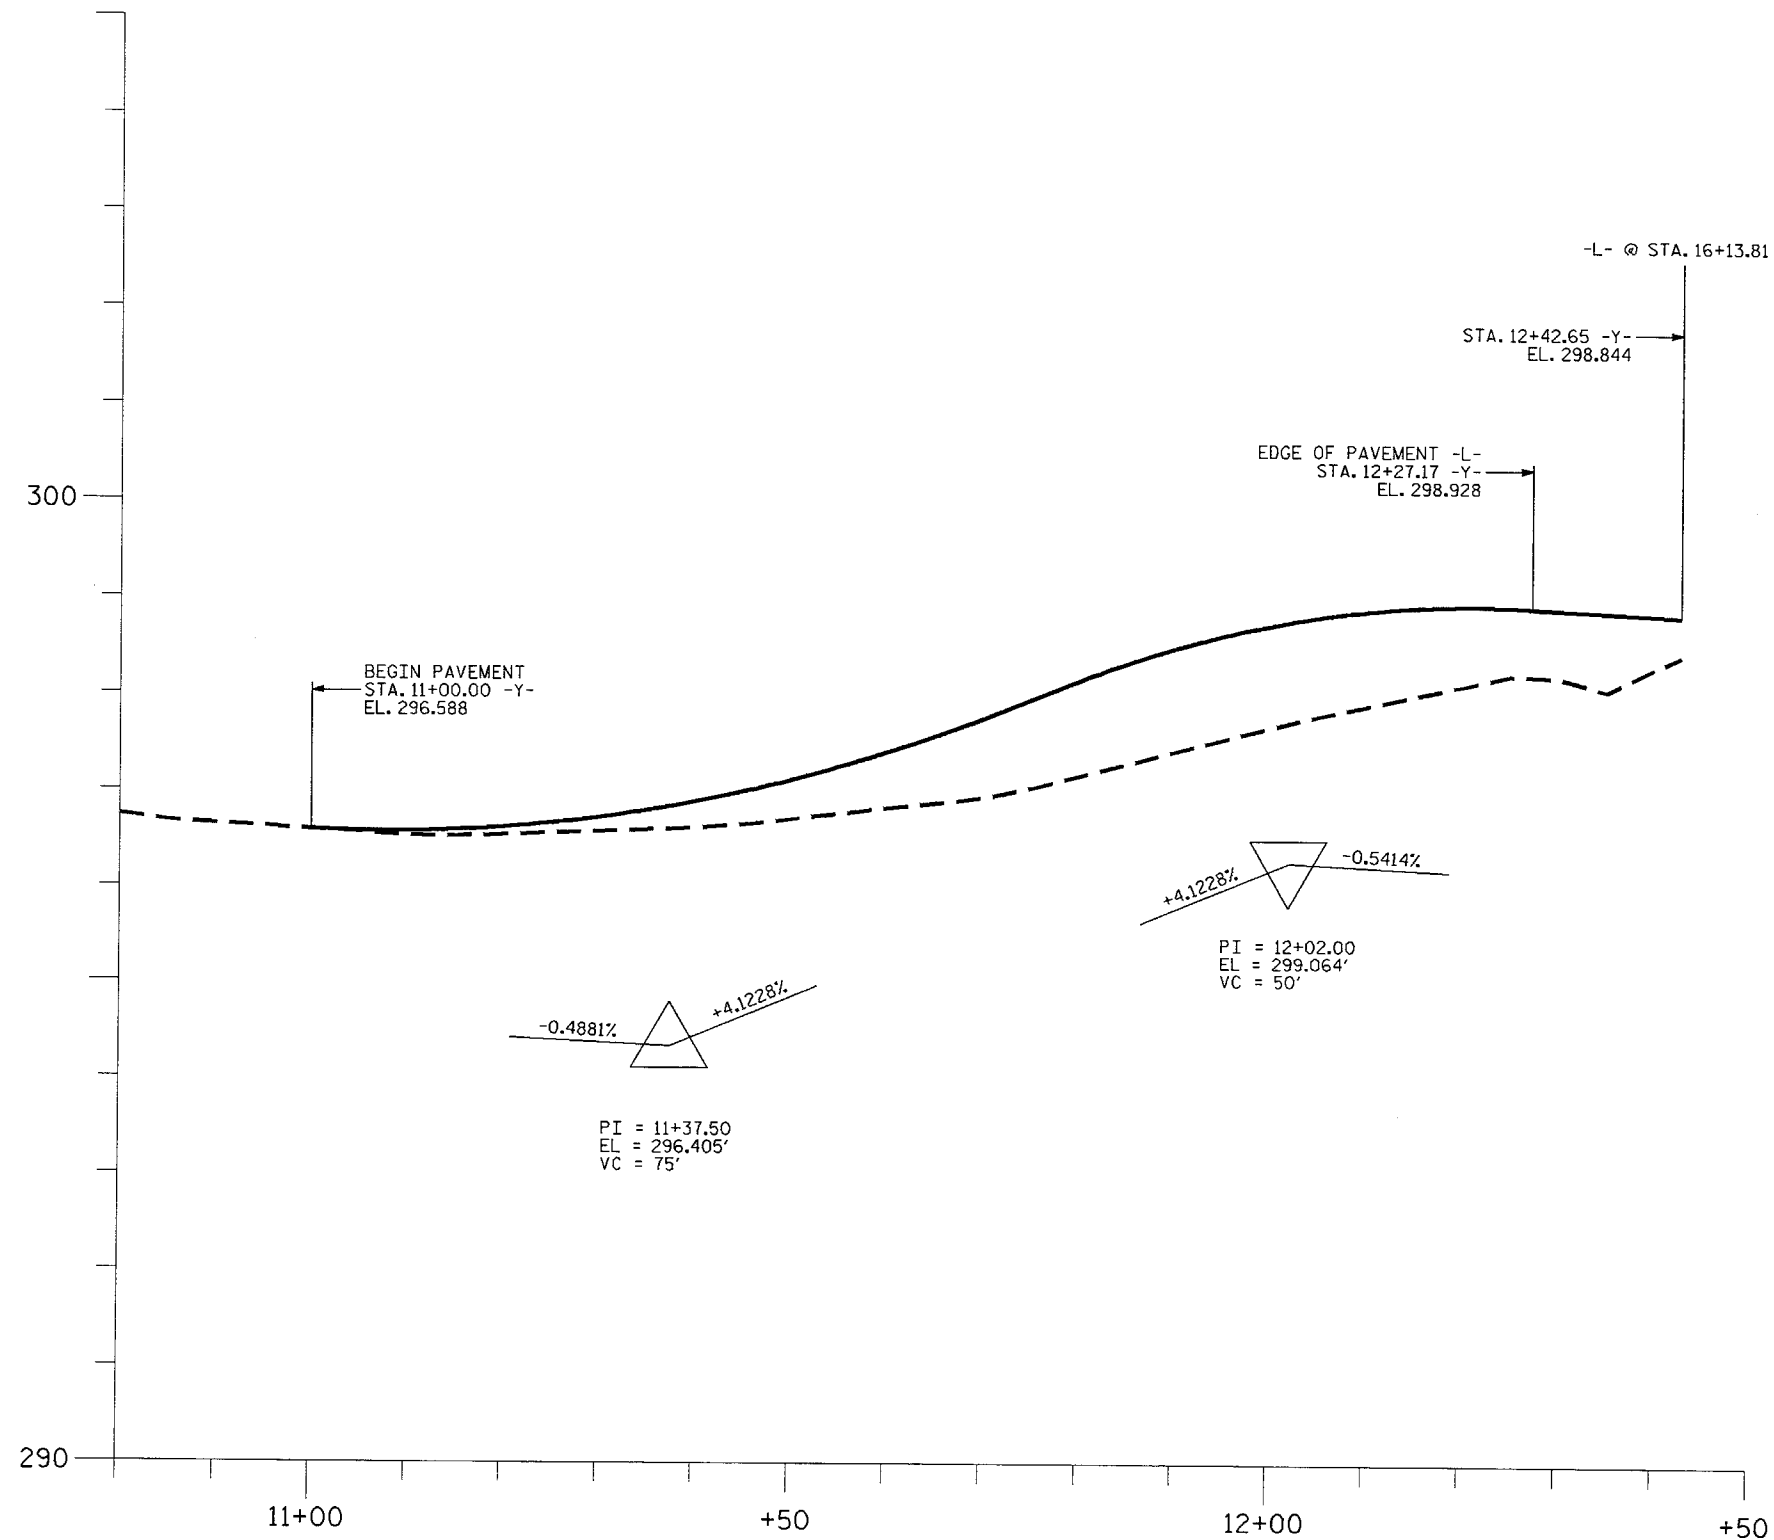


PROJECT NO. 33645
COUNTY: WARREN
STATION: 14+98.00
REPLACES BRIDGE NO. 107

STATE OF NORTH CAROLINA DEPARTMENT OF TRANSPORTATION RALEIGH					
PROFILE ALONG -Y- LINE					
REVISIONS					
NO.	BY	DATE	NO.	BY	DATE
1			3		
2			4		
TOTAL SHEETS					5
					25

DRAWN BY: MTP DATE: 10/07
CHECKED BY: PB/AA DATE: 08/10

B-4308

WARREN

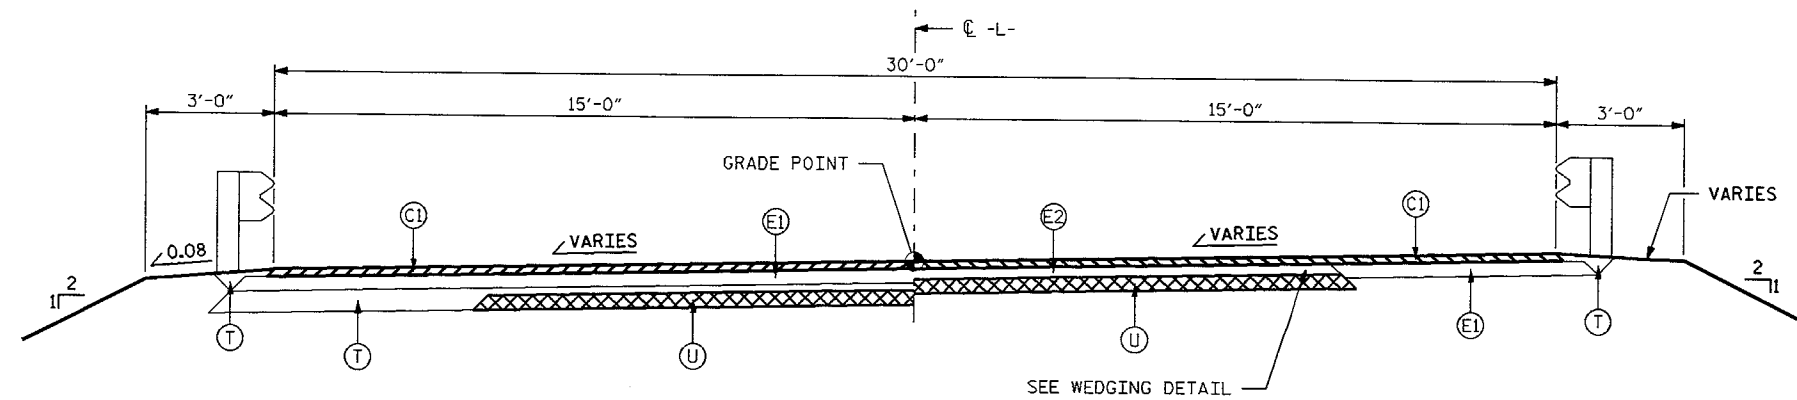


HALF SECTION
USE WHEN PROP. GRADE ELEVATIONS ARE 8" OR MORE ABOVE THE EXISTING GRADE.

HALF SECTION
USE WHEN PROP. GRADE ELEVATIONS ARE LESS THAN 8" ABOVE THE EXISTING GRADE.


-L- STA. 14+55.99 TO STA. 16+64.31

TAPER TO EXISTING WIDTH STA. 13+25.00

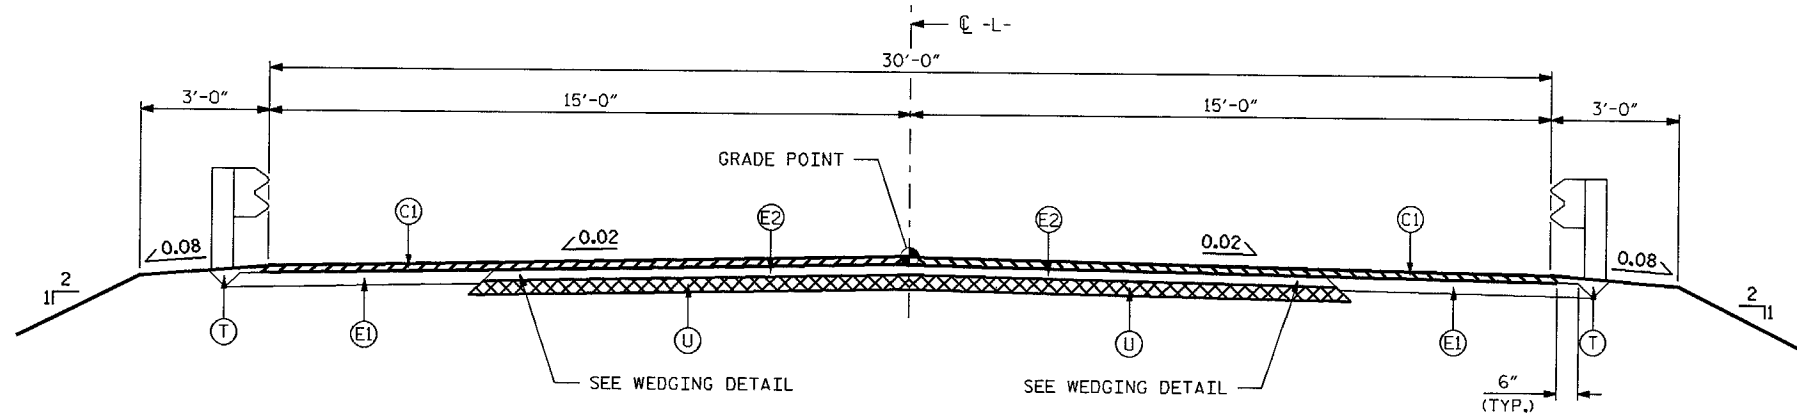

-L- STA. 16+64.31 TO STA. 17+00.00

TAPER TO EXISTING WIDTH STA. 18+00.00

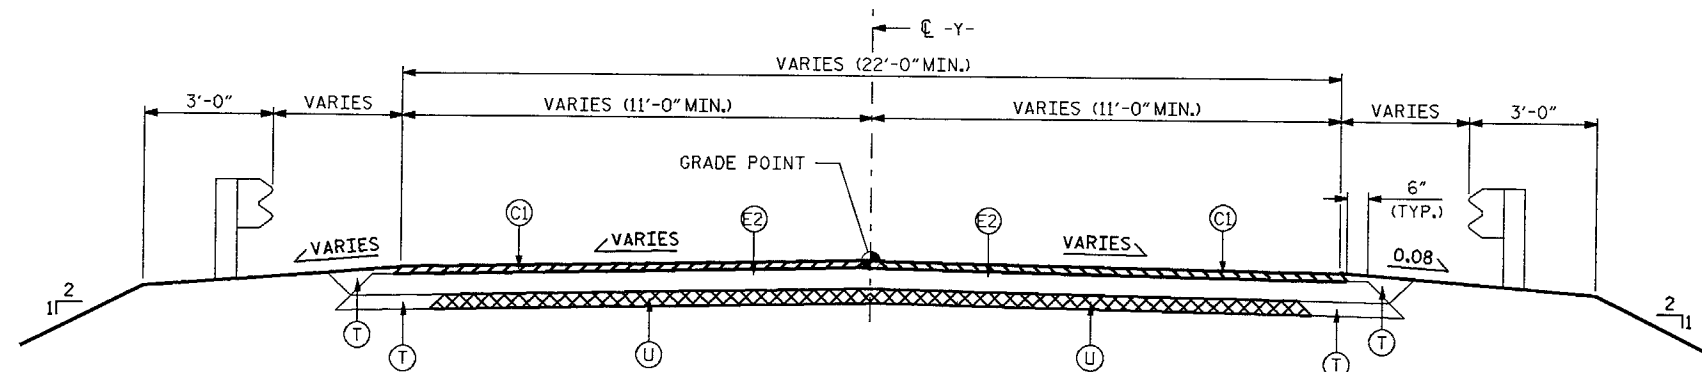


-Y- STA. 11+50.00 TO STA. 12+27.12

TAPER TO EXISTING WIDTH STA. 11+00.00

NOTES

1. PAVEMENT EDGE SLOPES ARE 1:1 UNLESS SHOWN OTHERWISE.
2. FOR METHOD OF SHOULDER CONSTRUCTION, SEE STD. DWG. 560.01.

C1	PROP. APPROX. 2" MIN. ASPHALT CONCRETE SURFACE COURSE, TYPE SF9.5A, AT AN AVERAGE RATE OF 110 LBS. PER SQ. YD. PER 1" DEPTH IN EACH OF THE TWO LAYERS.
C2	PROP. VARIABLE DEPTH ASPHALT CONCRETE SURFACE COURSE, TYPE SF9.5A, AT AN AVERAGE RATE OF 110 LBS. PER SQ. YD. PER 1" DEPTH, TO BE PLACED IN LAYERS NOT LESS THAN 1" IN DEPTH OR GREATER THAN 3" IN DEPTH.
E1	PROP. APPROX. 4" ASPHALT CONCRETE BASE COURSE, TYPE B25.0B, AT AN AVERAGE RATE OF 114 LBS. PER SQ. YD.
E2	PROP. VARIABLE DEPTH ASPHALT CONCRETE BASE COURSE, TYPE B25.0B, AT AN AVERAGE RATE OF 114 LBS. PER SQ. YD. PER 1" DEPTH, TO BE PLACED IN LAYERS NOT LESS THAN 3" IN DEPTH OR GREATER THAN 6" IN DEPTH.
T	EARTH MATERIAL.
U	EXISTING PAVEMENT.

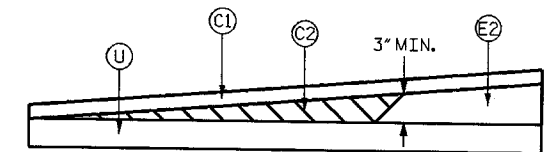

WEDGING DETAIL FOR RESURFACING

PROJECT NO. 33645
COUNTY: WARREN
STATION: 14+98.00
REPLACES BRIDGE NO. 107

STATE OF NORTH CAROLINA
DEPARTMENT OF TRANSPORTATION
RALEIGH



TYPICAL ROADWAY SECTIONS

REVISIONS						SHEET NO.
NO.	BY	DATE	NO.	BY	DATE	
1			3			6
2			4			25

DRAWN BY: MTP DATE: 01/08
CHECKED BY: PB/AA DATE: 08/10

33645.1.1

WARREN

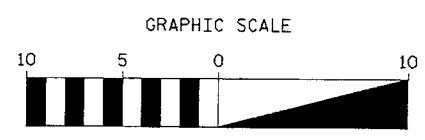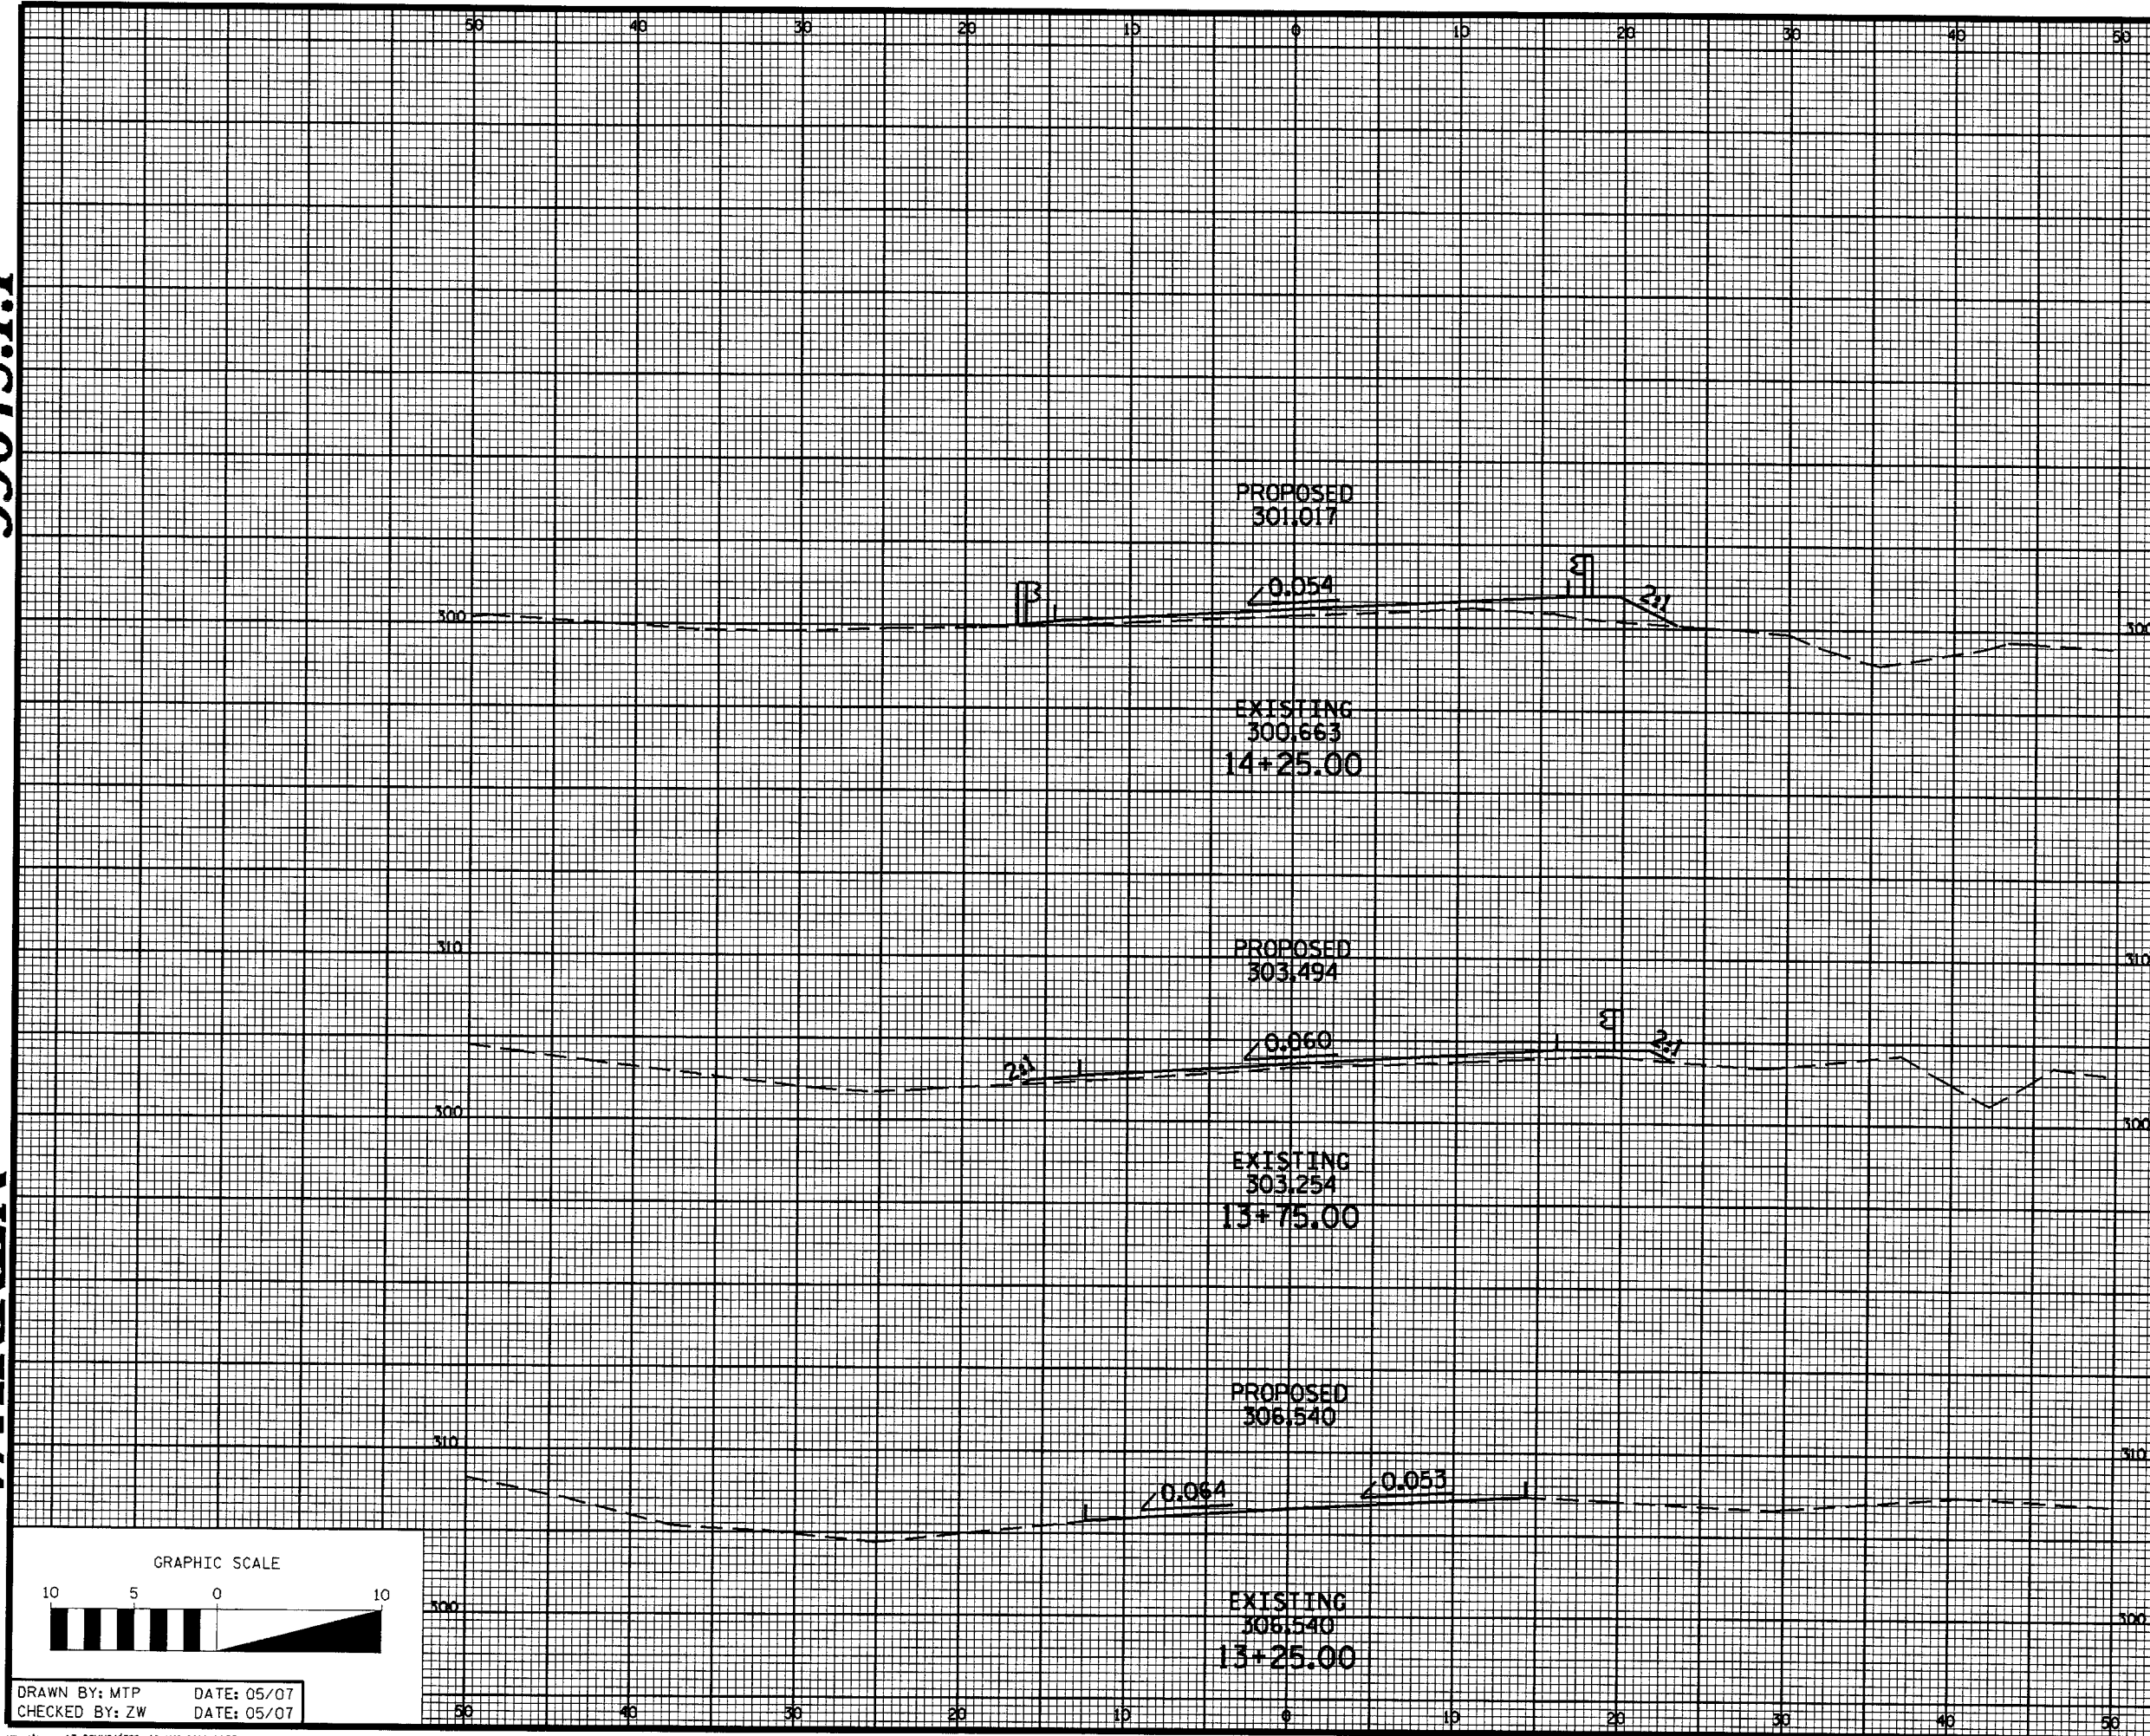

DRAWN BY: MTP DATE: 05/07
CHECKED BY: ZW DATE: 05/07

AT BOMU240329 16-AUG-2010 14:35

PROJECT NO. B-4308
COUNTY: WARREN
STATION: 14+98.00
REPLACES BRIDGE NO. 107



STATE OF NORTH CAROLINA
DEPARTMENT OF TRANSPORTATION
RALEIGH

PROPOSED -L- ROADWAY
CROSS SECTIONS

REVISIONS						SHEET NO. 7
NO.	BY	DATE	NO.	BY	DATE	
1			3			TOTAL SHEETS 25
2			4			

33645.1.1

WARREN

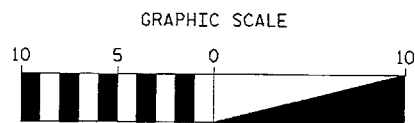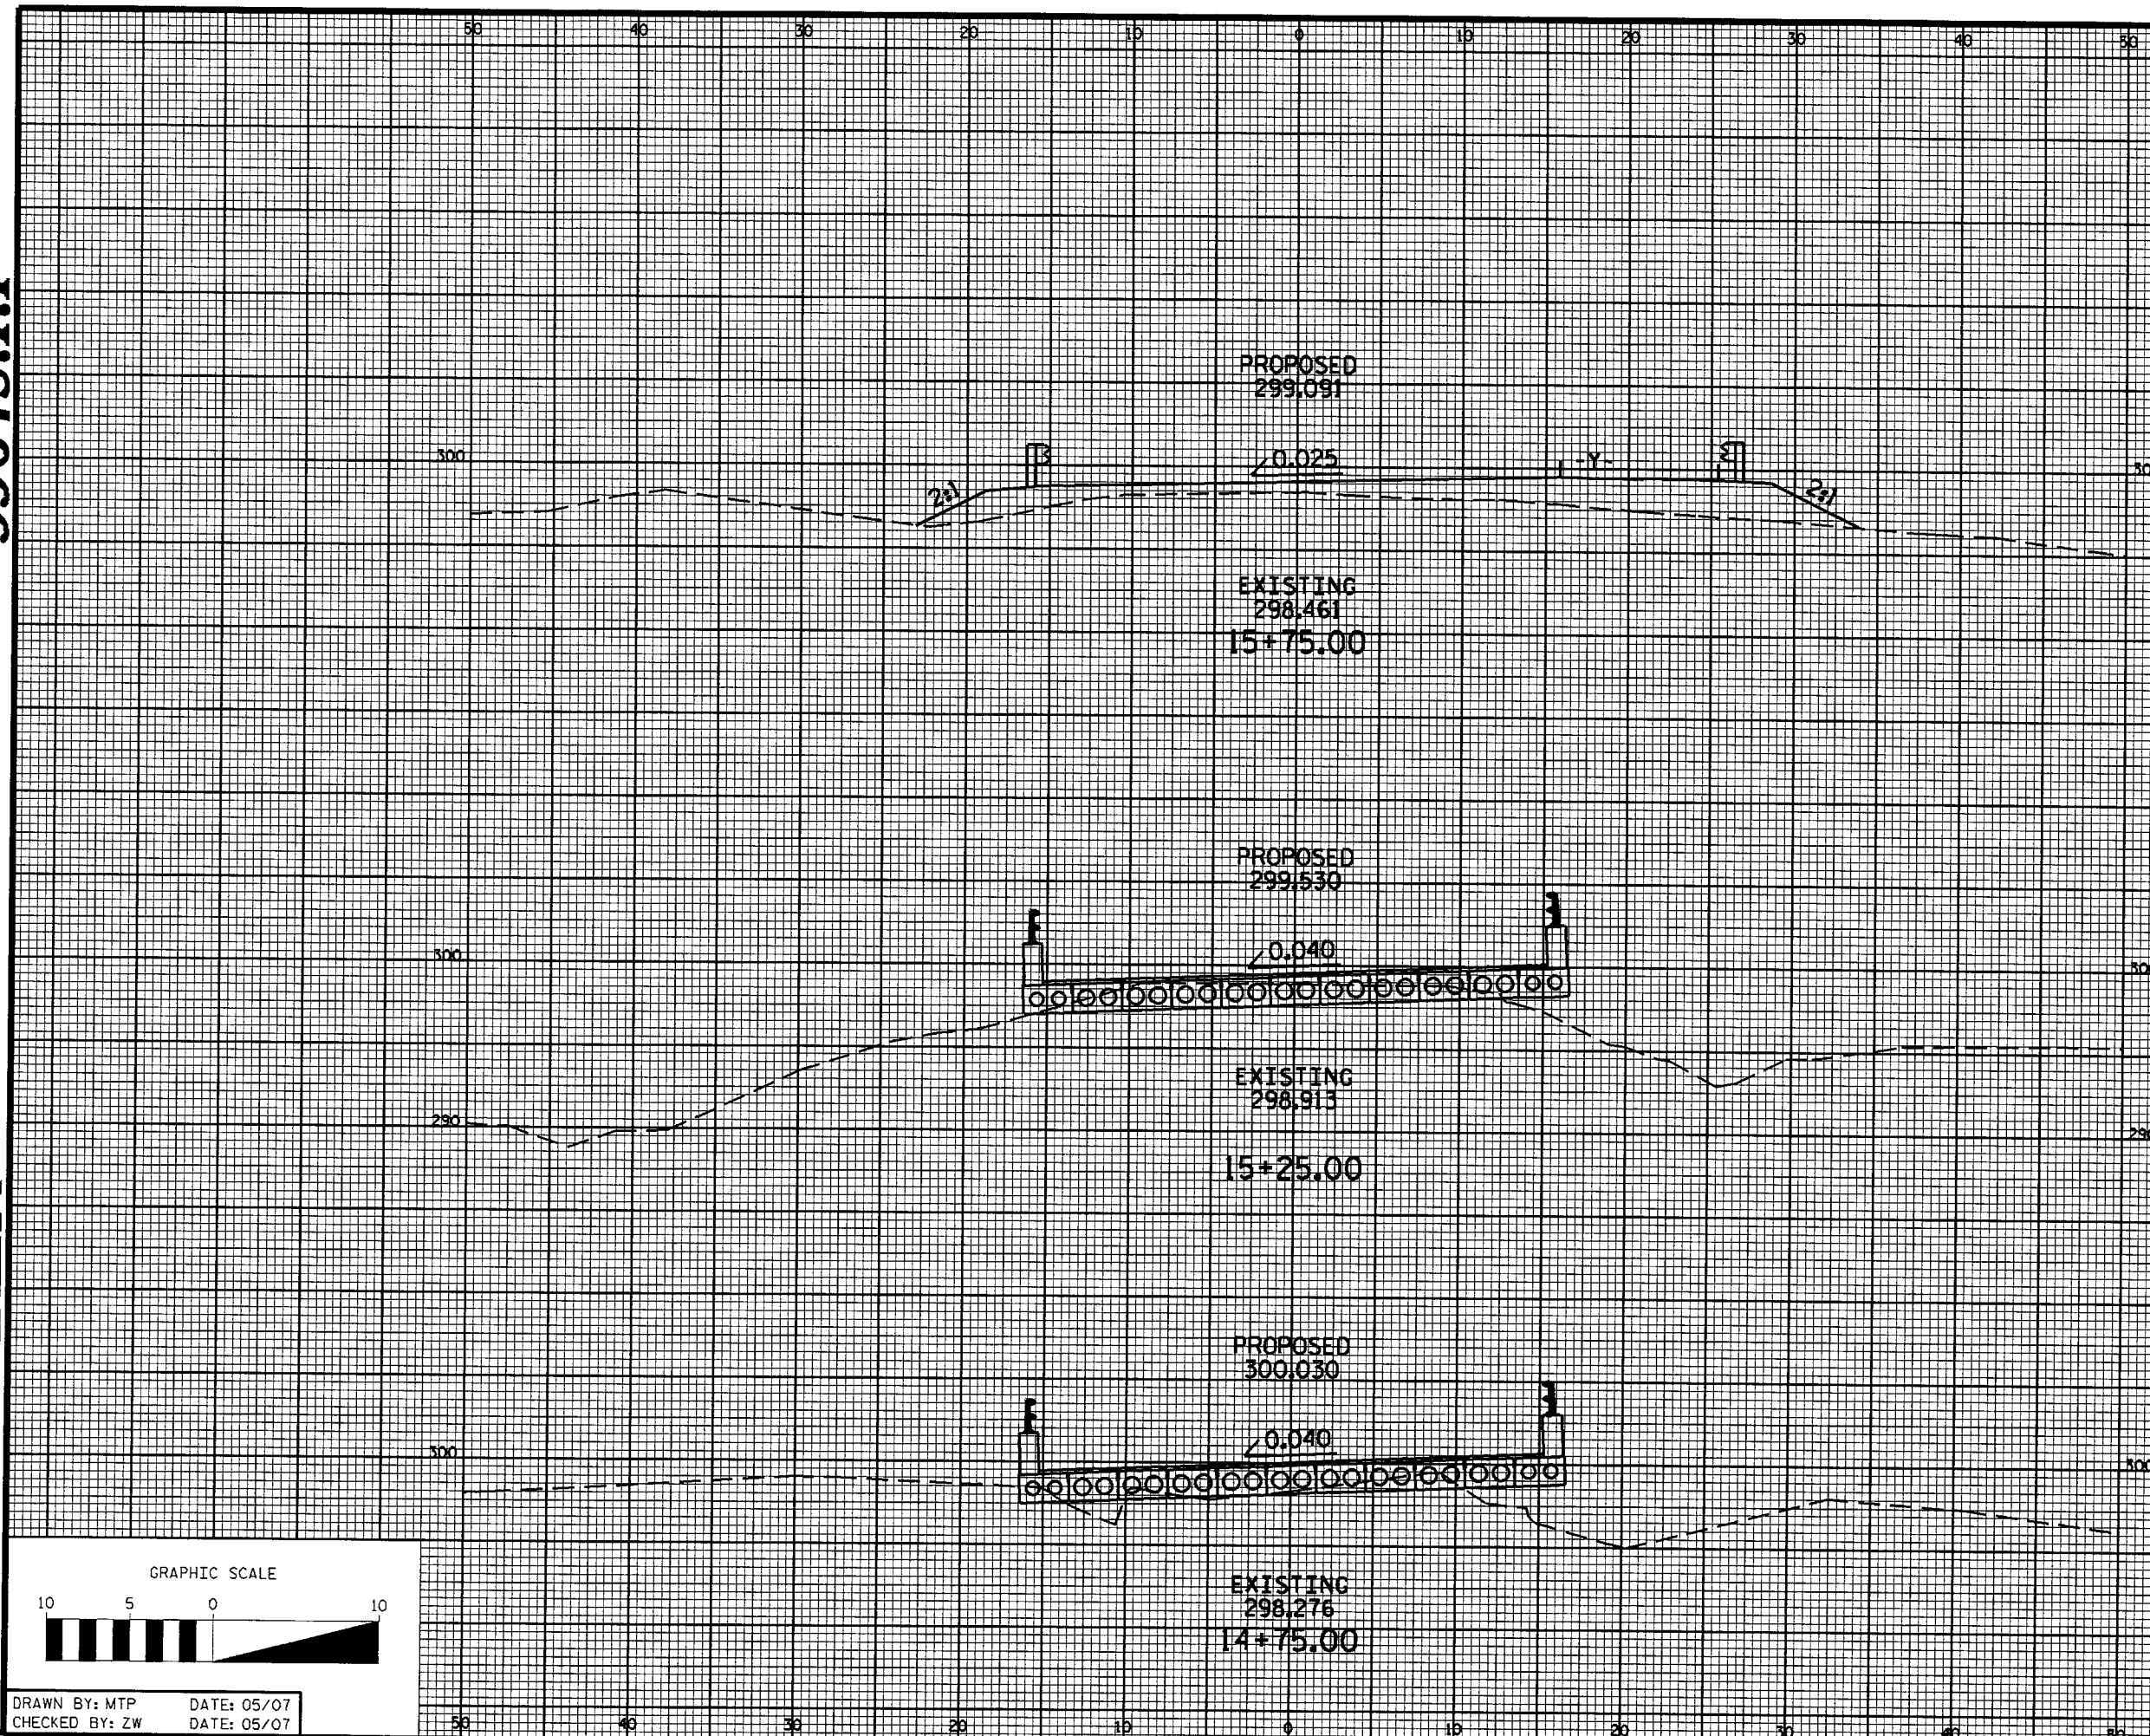

DRAWN BY: MTP DATE: 05/07
CHECKED BY: ZW DATE: 05/07

rwel/sz AT BGMJ240329 16-AUG-2010 14:34

PROJECT NO. B-4308
COUNTY: WARREN
STATION: 14+98.00
REPLACES BRIDGE NO. 107

STATE OF NORTH CAROLINA
DEPARTMENT OF TRANSPORTATION
RALEIGH


PROPOSED -L- ROADWAY
CROSS SECTIONS

REVISIONS						TOTAL SHEETS
NO.	BY	DATE	NO.	BY	DATE	
1			3			25
2			4			

8

33645.1.1

WARREN


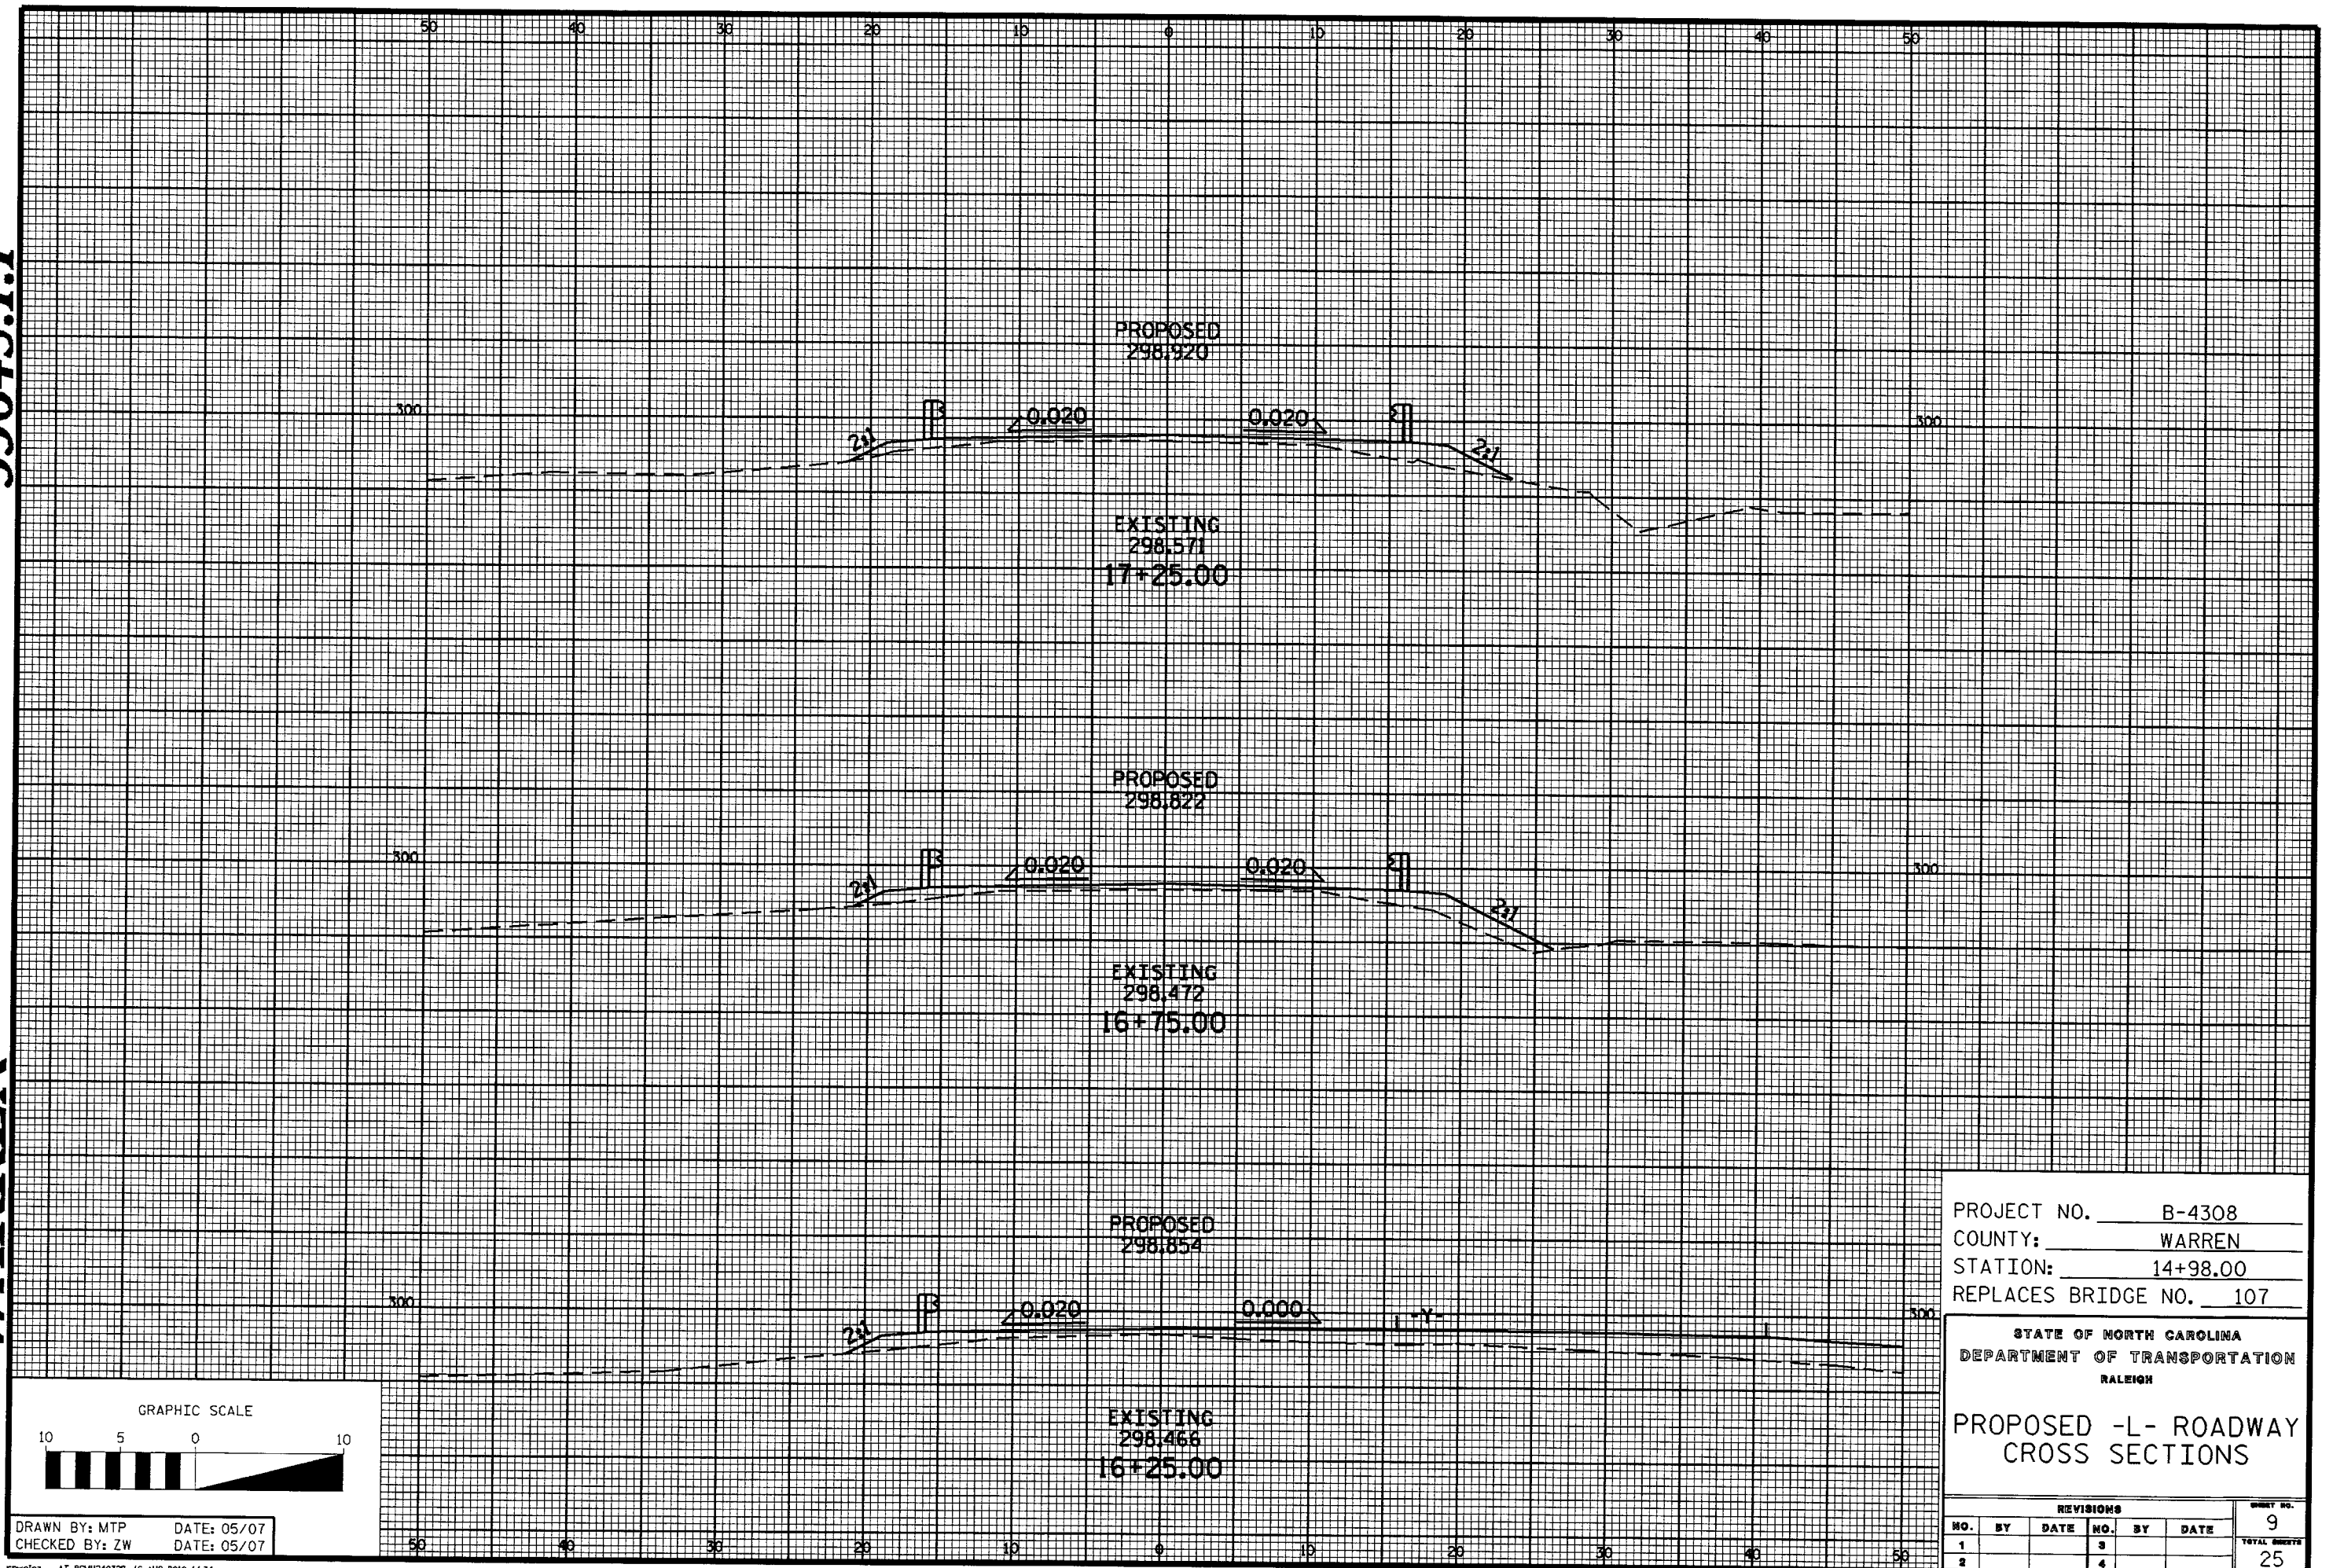


PROJECT NO. B-4308
COUNTY: WARREN
STATION: 14+98.00
REPLACES BRIDGE NO. 107

STATE OF NORTH CAROLINA DEPARTMENT OF TRANSPORTATION RALEIGH					
PROPOSED -L- ROADWAY CROSS SECTIONS					
REVISIONS					
NO.	BY	DATE	NO.	BY	DATE
1			3		
2			4		
SHEET NO. 9					TOTAL SHEETS 25

33645.1.1

WARREN

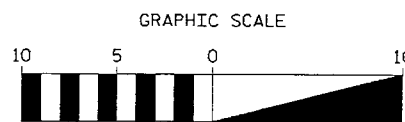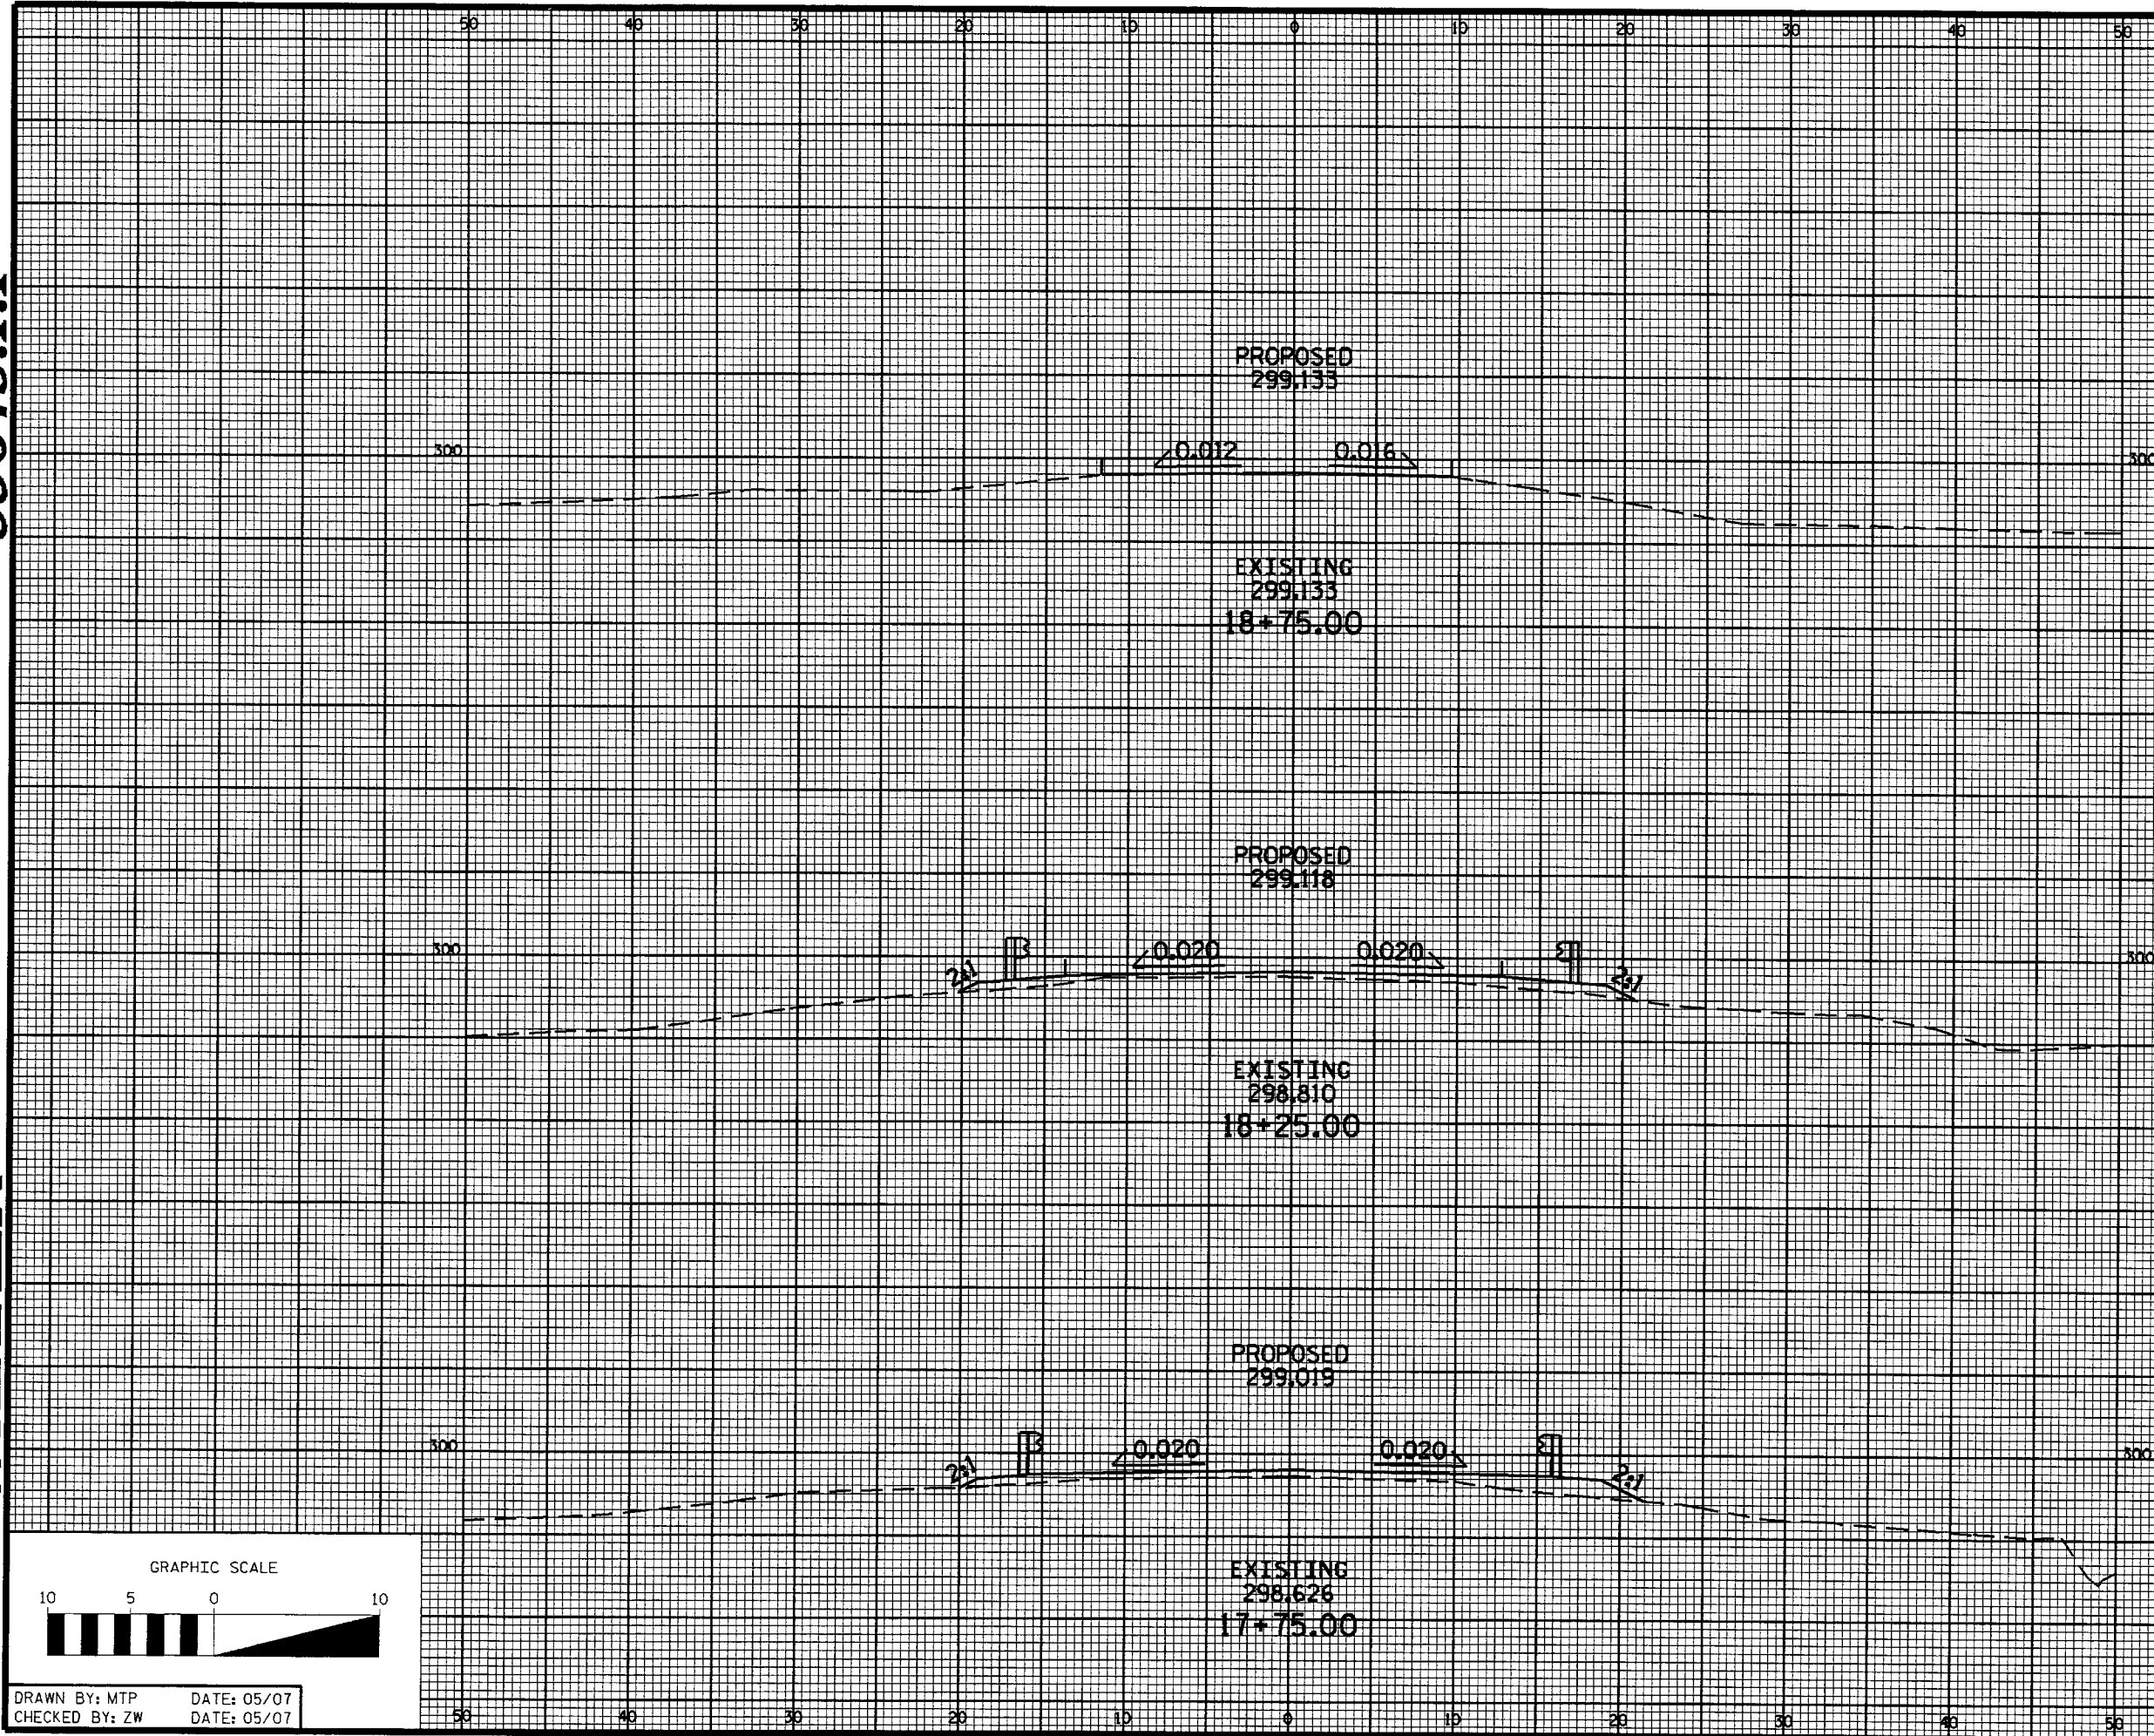

DRAWN BY: MTP DATE: 05/07
CHECKED BY: ZW DATE: 05/07

rwefaz AT BOMJ240329 16-AUG-2010 14:33

PROJECT NO. B-4308
COUNTY: WARREN
STATION: 14+98.00
REPLACES BRIDGE NO. 107



STATE OF NORTH CAROLINA
DEPARTMENT OF TRANSPORTATION
RALEIGH

PROPOSED -L- ROADWAY
CROSS SECTIONS

REVISIONS						SHEET NO. 10 TOTAL SHEETS 25
NO.	BY	DATE	NO.	BY	DATE	
1			3			
2			4			

33645.1.1

WARREN

 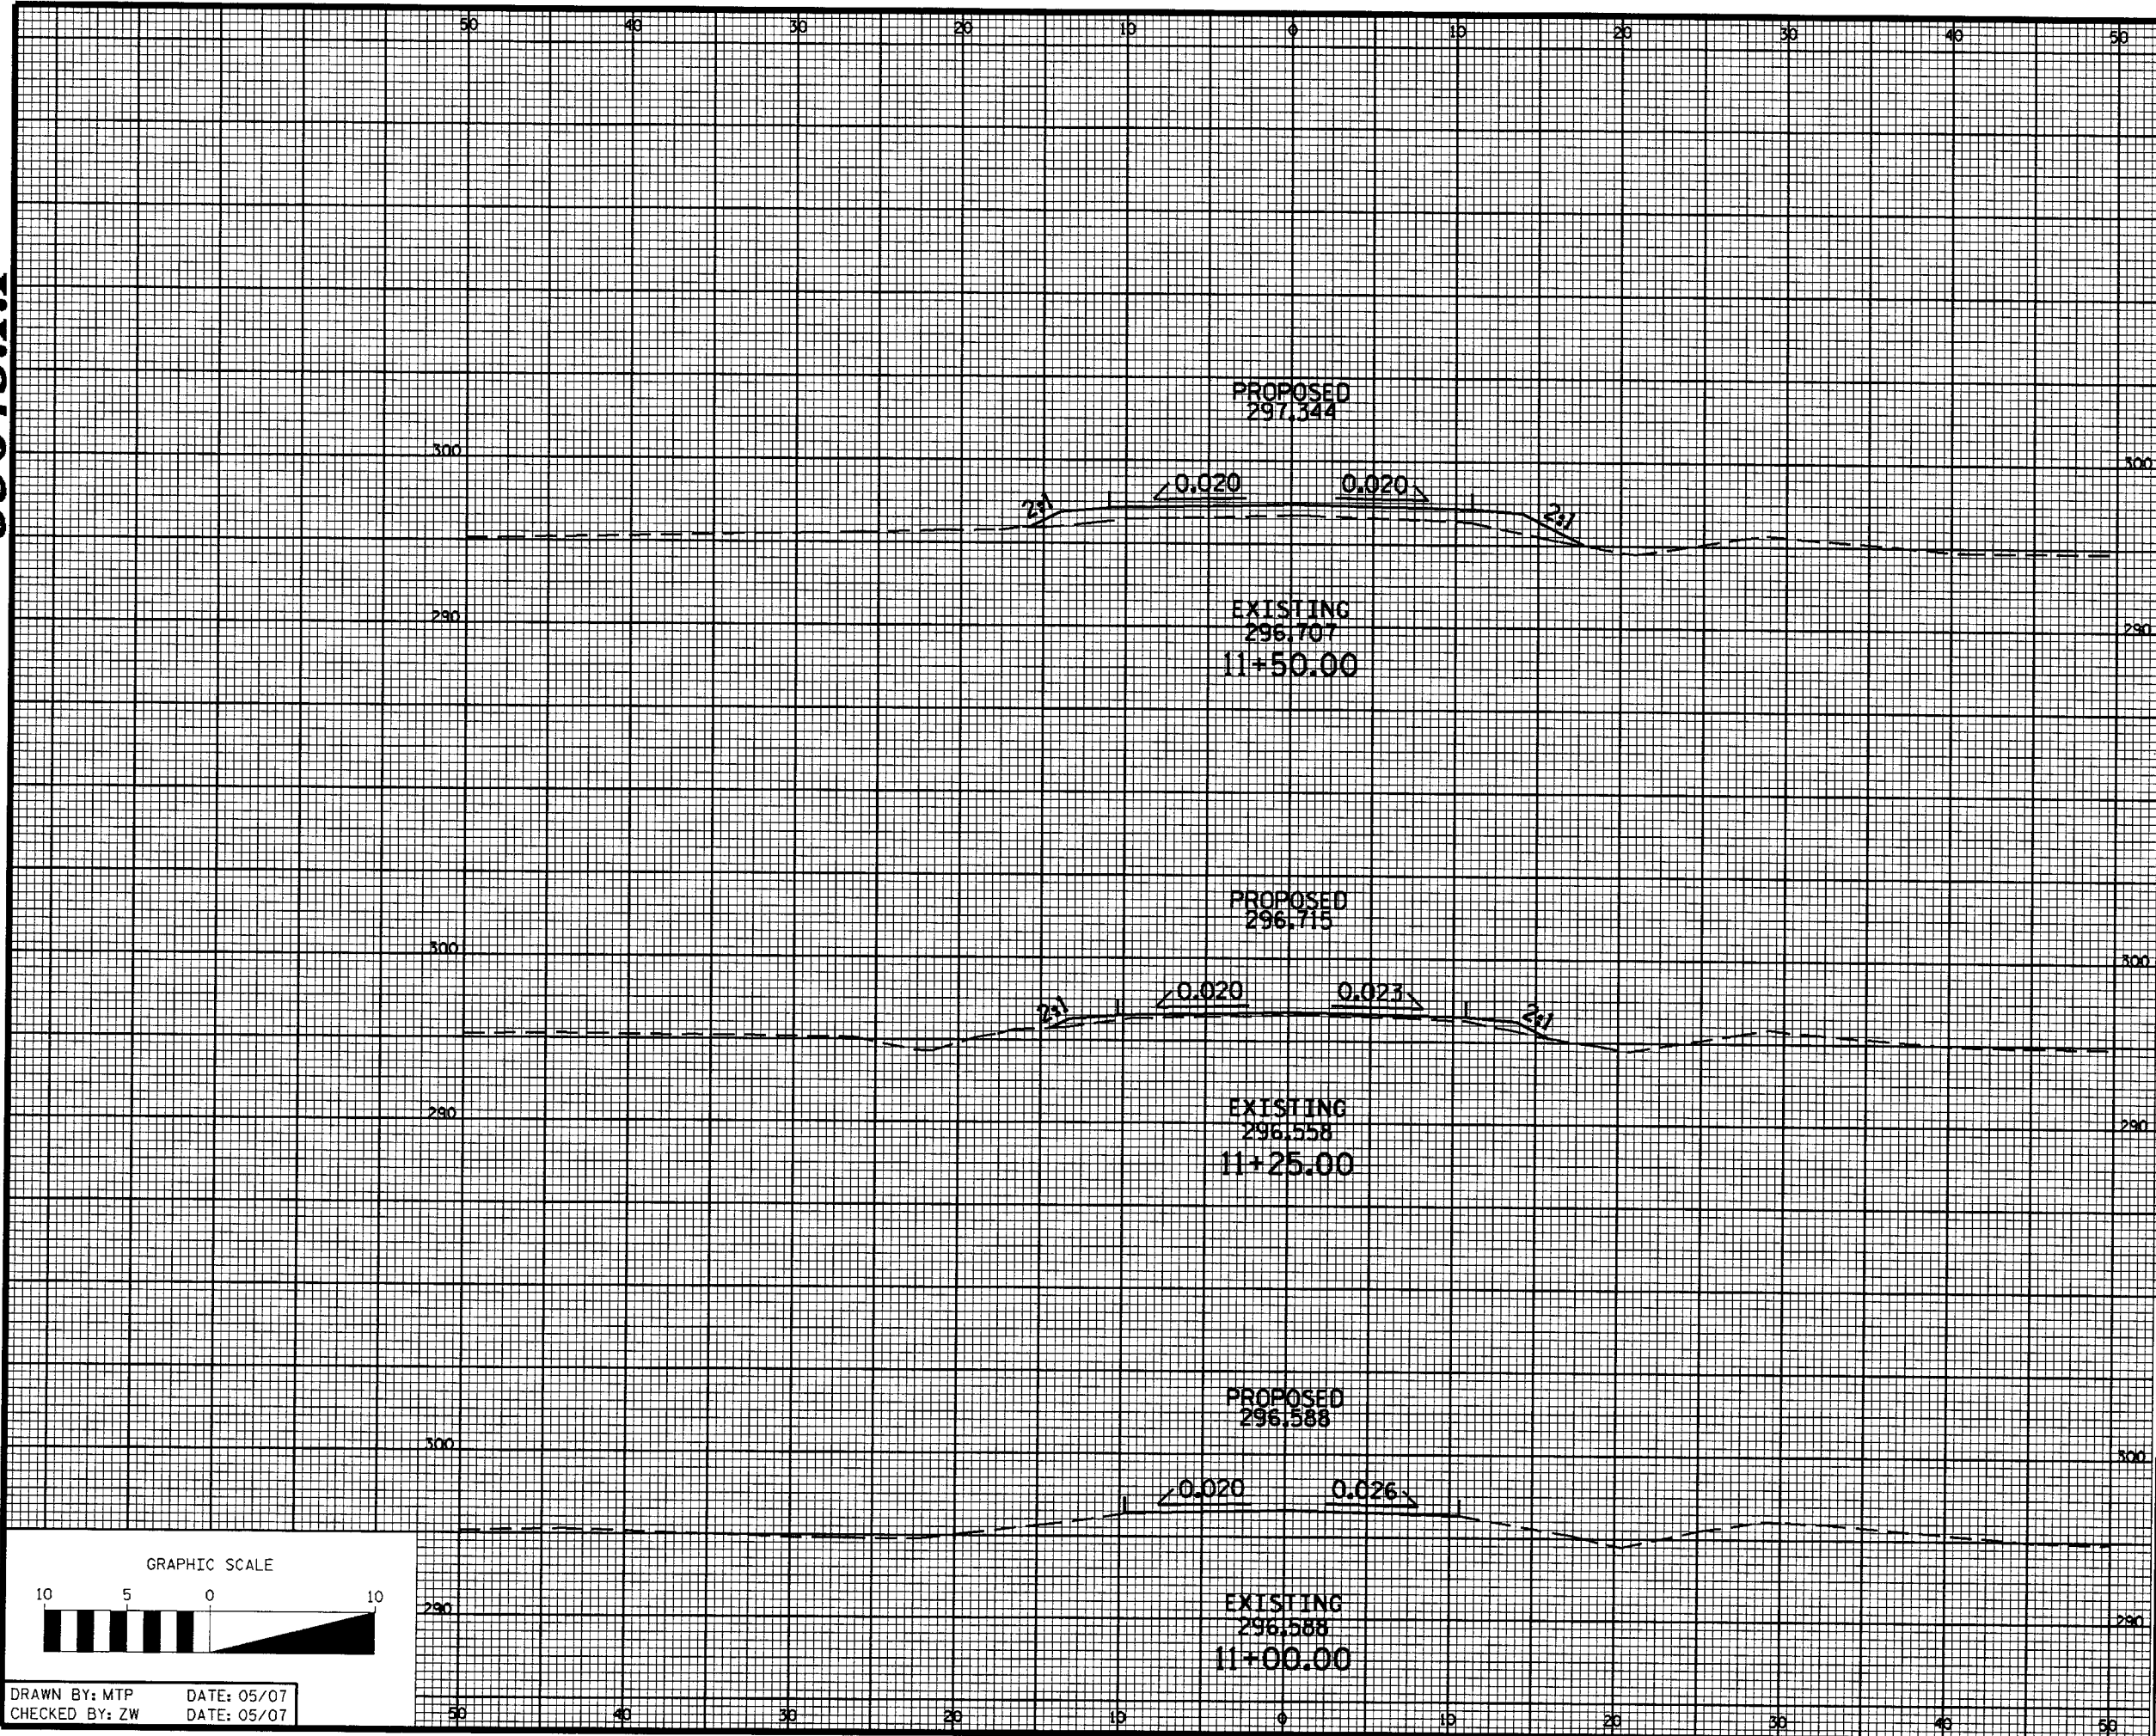

DRAWN BY: MTP DATE: 05/07
CHECKED BY: ZW DATE: 05/07

rowles AT BGMU240329 16-AUG-2010 14:42

PROJECT NO. B-4308
COUNTY: WARREN
STATION: 14+98.00
REPLACES BRIDGE NO. 107


STATE OF NORTH CAROLINA
DEPARTMENT OF TRANSPORTATION
RALPH

PROPOSED -Y- ROADWAY
CROSS SECTIONS

REVISIONS						SHEET NO.
NO.	BY	DATE	NO.	BY	DATE	
1			3			11
2			4			25

33645.1.1

WARREN

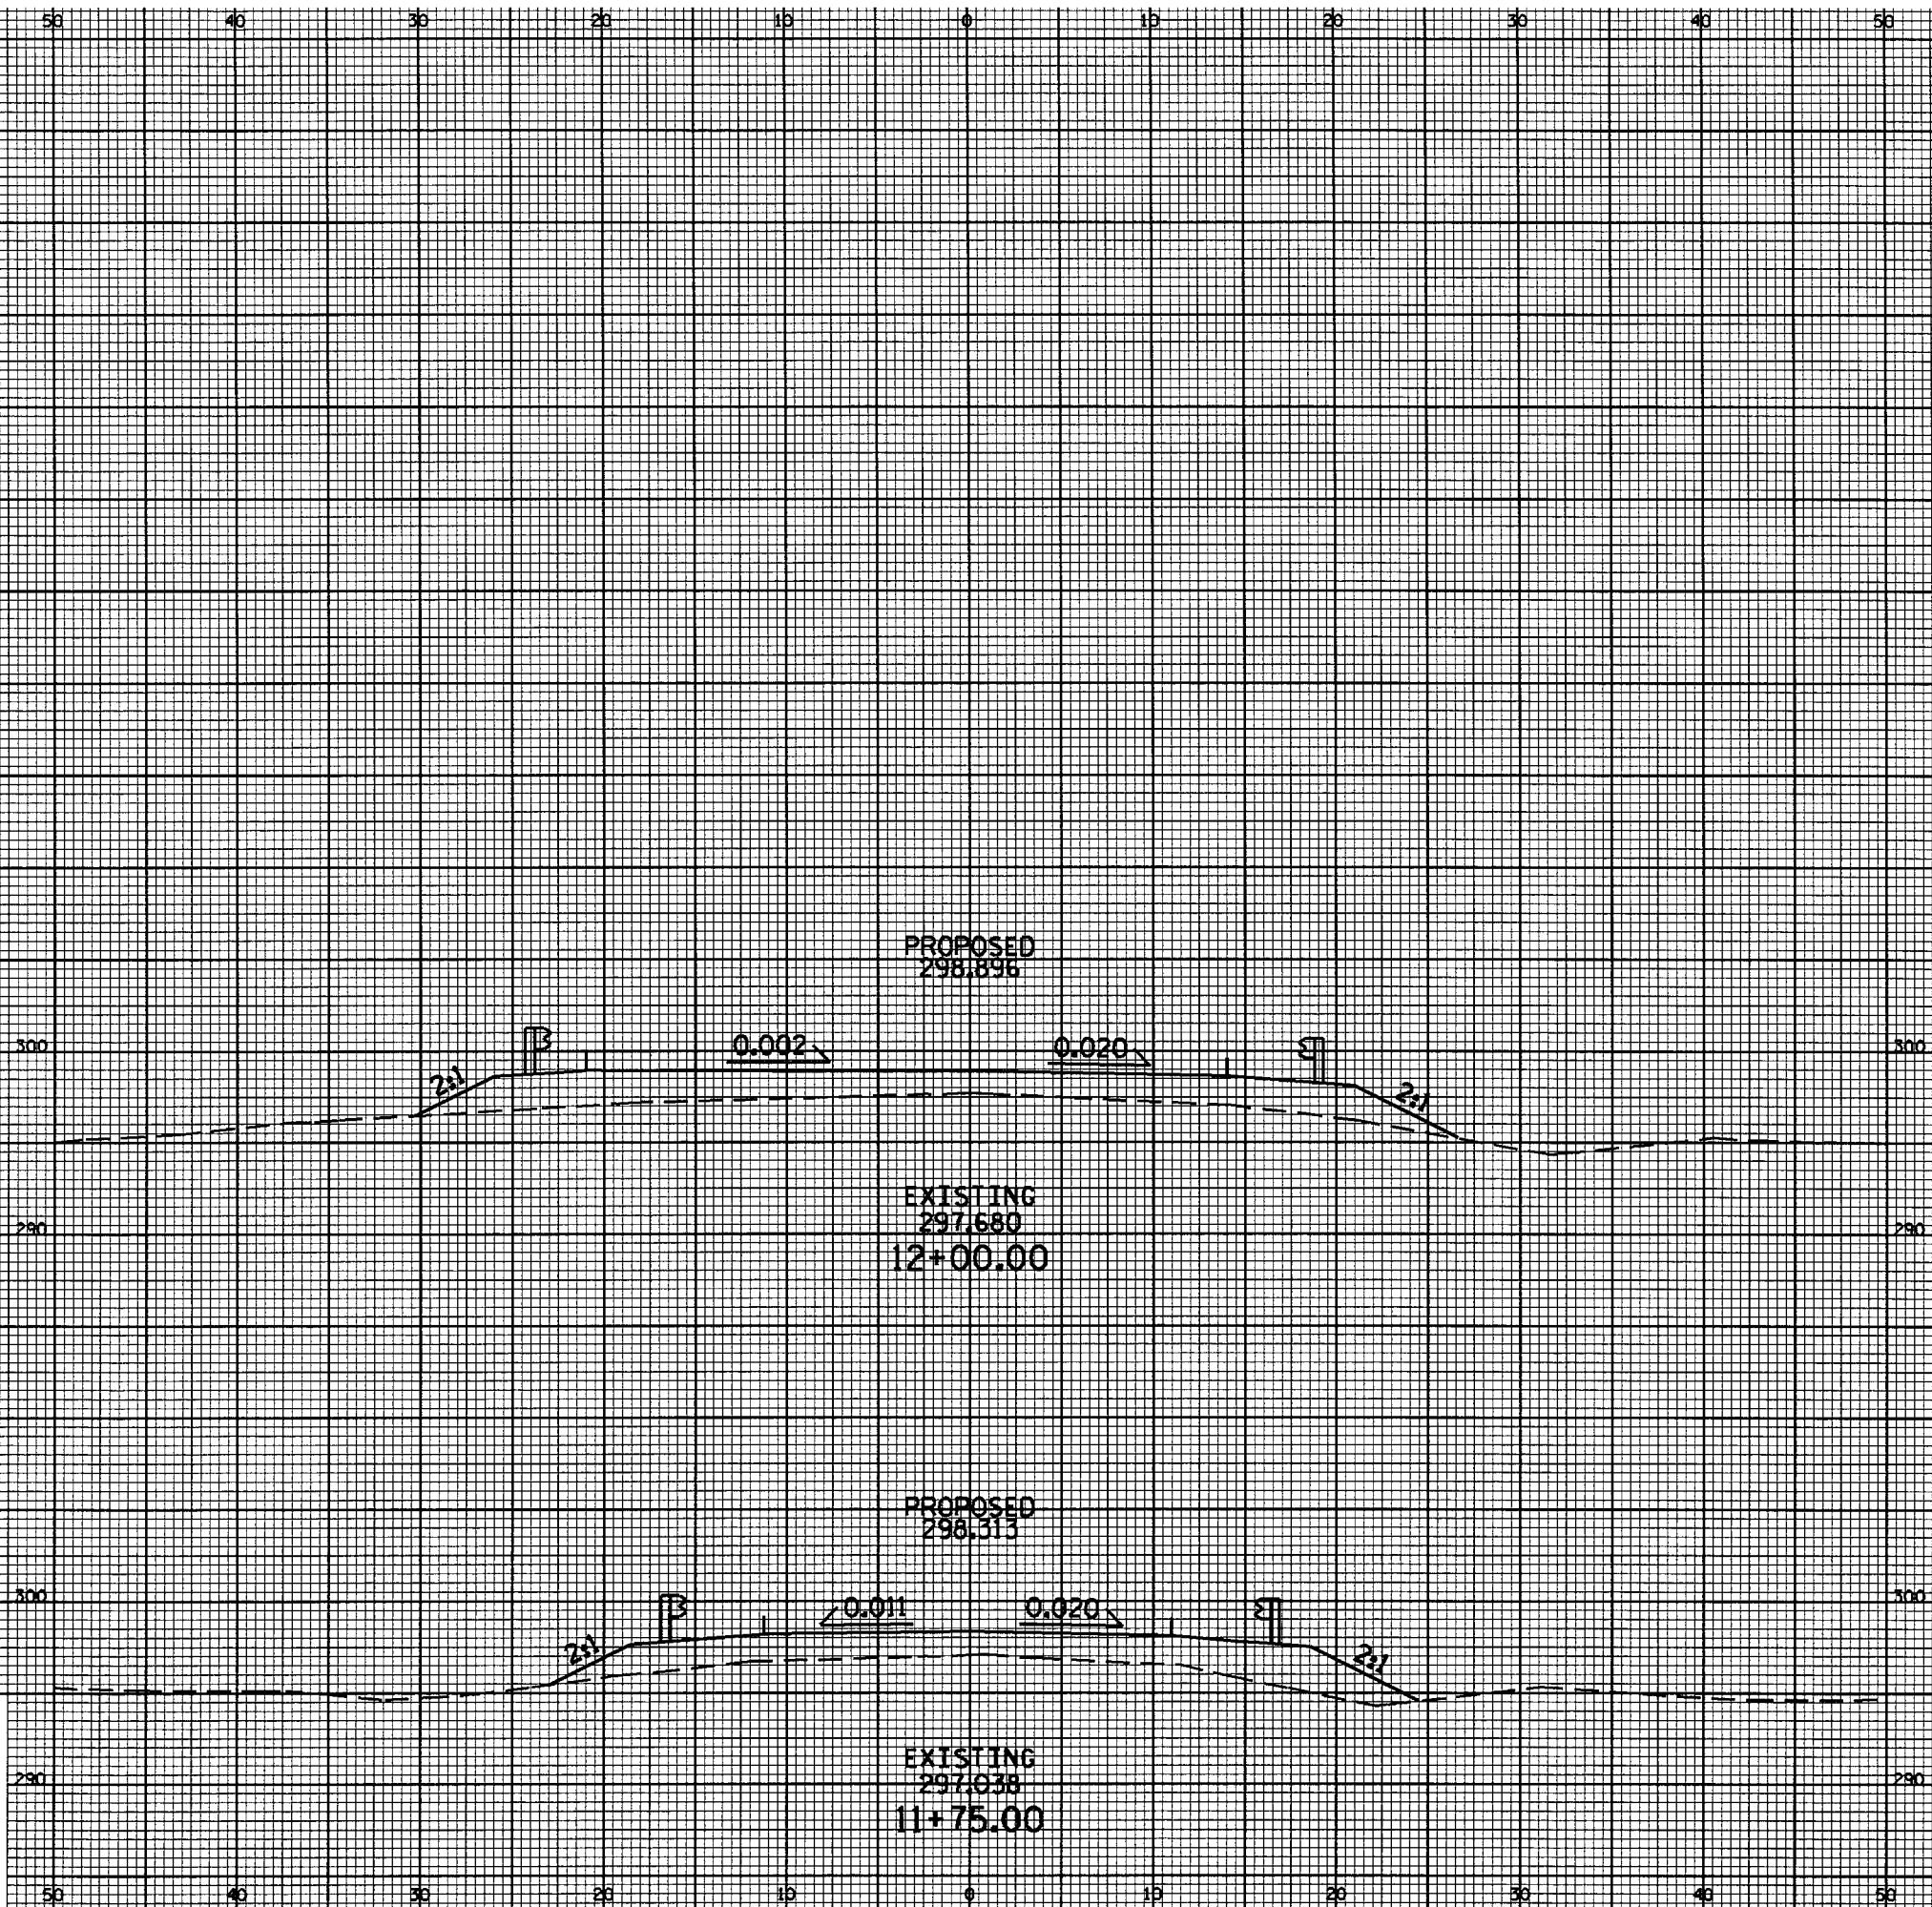

DRAWN BY: MTP DATE: 05/07
CHECKED BY: ZW DATE: 05/07


PROJECT NO. B-4308
COUNTY: WARREN
STATION: 14+98.00
REPLACES BRIDGE NO. 107

STATE OF NORTH CAROLINA
DEPARTMENT OF TRANSPORTATION
RALEIGH

PROPOSED -Y- ROADWAY
CROSS SECTIONS

REVISIONS						SHEET NO.
NO.	BY	DATE	NO.	BY	DATE	
1			3			12
2			4			25


WARREN

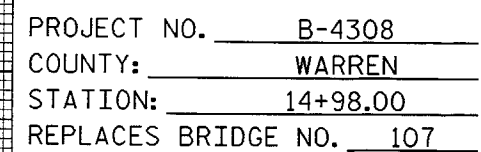

STATE OF NORTH CAROLINA
DEPARTMENT OF TRANSPORTATION
RALEIGH

PROPOSED -Y- ROADWAY
CROSS SECTIONS


REVISIONS						SHEET NO.
NO.	BY	DATE	NO.	BY	DATE	
1			3			TOTAL SHEETS
2			4			25

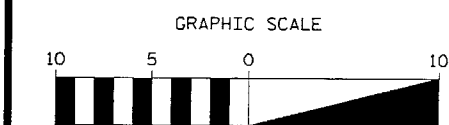


DRAWN BY: MTP	DATE: 05/07
CHECKED BY: ZW	DATE: 05/07

B-4308


WARREN

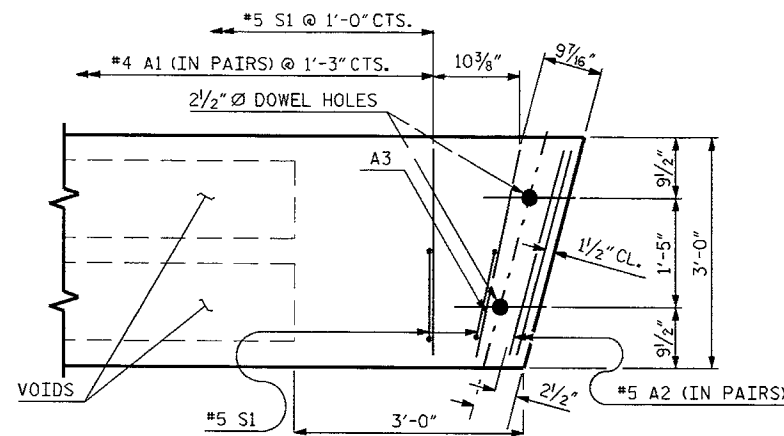


PART PLAN - SLAB SECTION

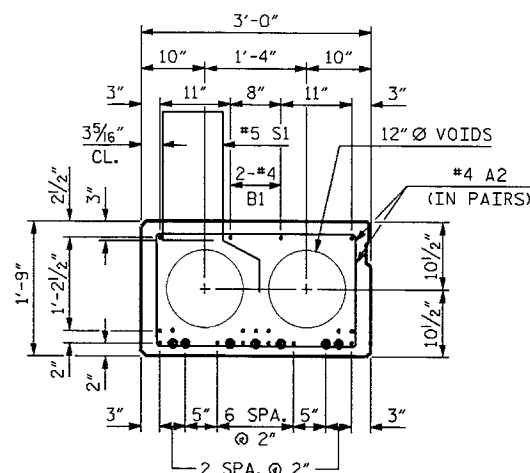NOTE: EXTERIOR SLAB SECTION SHOWN-INTERIOR SECTION
SIMILAR EXCEPT OMIT S1 BARS


60' SPAN

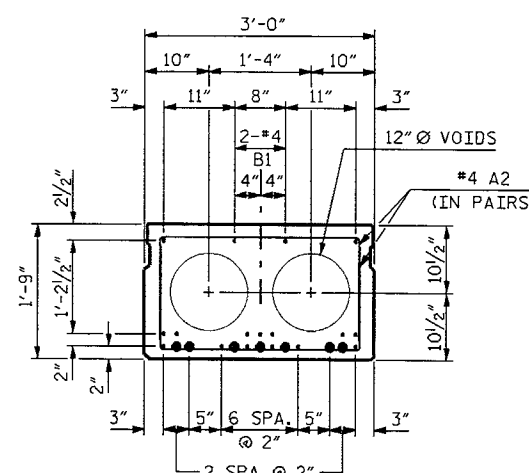22 - 0.6" Ø H.S. STRANDS
EXTERIOR SLAB SECTION
FINAL DEFLECTION 3.037" (UP)● DENOTES SHEATHED STRAND
(SEE SHEATH CHART)

60' SPAN

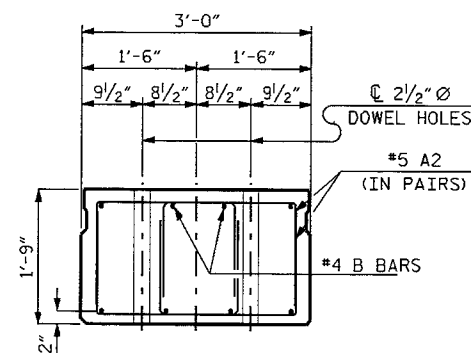
22 - 0.6" Ø H.S. STRANDS
INTERIOR SLAB SECTION
FINAL DEFLECTION 3.037" (UP)

SLAB END ELEVATION

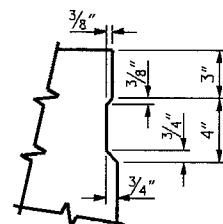
THE 2 1/2" Ø DOWEL HOLES SHOULD BE FILLED
WITH GROUT, SEE SPECIAL PROVISIONS

SHEAR KEY DETAIL

SHEATH CHART		
SPAN LENGTH, EXT./INT. SLAB	NUMBER OF SHEATHED STRANDS	SHEATH LENGTH FROM SLAB END
60', EXT.	7	6'-3"
60', INT.	7	6'-3"

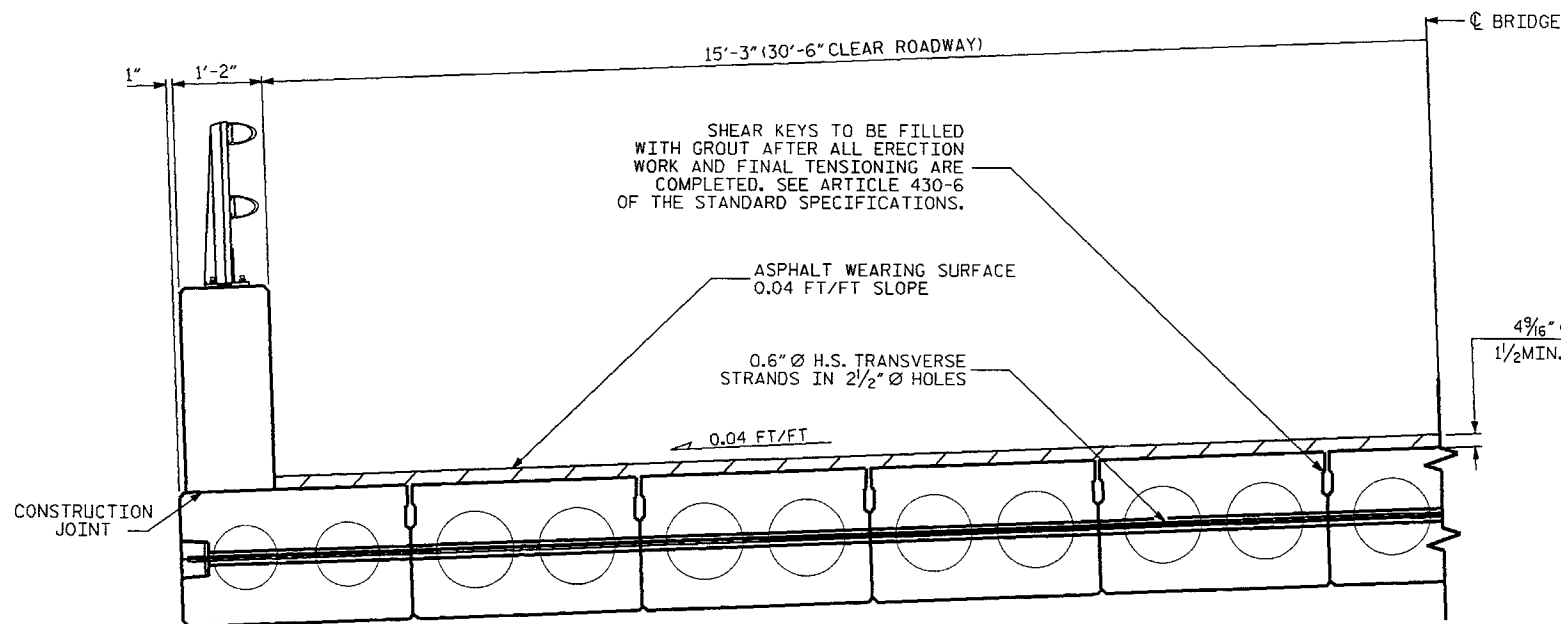

TYPICAL HALF SECTION

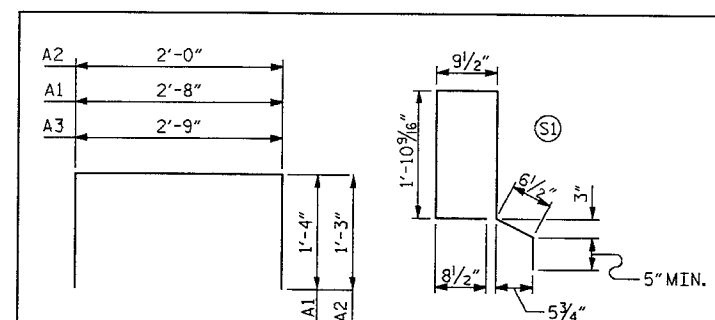

REINFORCING BAR TYPES

BAR DIMENSIONS ARE OUT TO OUT
S1 BAR SHALL BE EPOXY COATED

NOTES

1. ASSUMED LIVE LOAD = HS 20 OR ALTERNATE LOADING, EXCEPT THAT THE BEAMS HAVE BEEN DESIGNED FOR HS-25.
2. CONCRETE:
60' SPAN:
 f'_c = 7000 psi (MINIMUM COMPRESSIVE STRENGTH @ 28 DAYS)
 f'_{ci} = 5600 psi (MINIMUM COMPRESSIVE STRENGTH @ TRANSFER OF STRESSING FORCE)
3. ALL PRESTRESS STRANDS SHALL MEET THE REQUIREMENTS OF AASHTO M203.
4. ALL PRESTRESS STRANDS SHALL BE 7 WIRE, LOW RELAXATION, GRADE 270 CABLES IN ACCORDANCE WITH THE SPECIFICATIONS. DETAILS (PER CABLE):

SIZE	TYPE	AREA	ULTIMATE STR.	APPLIED FORCE
0.6" Ø	L.R.	0.217"	58,600*	43,950*
5. STRUCTURAL STEEL ITEMS SHALL BE OF A GRADE CONFORMING TO EITHER ASTM A36 OR A373, EXCEPT HIGH STRENGTH BOLTS. HIGH STRENGTH BOLTS SHALL BE ASTM A325. ALL STRUCTURAL STEEL EXCEPT PILE CAP PLATES SHALL BE GALVANIZED AS PER THE SPECIFICATIONS. SEE "2 BAR METAL RAIL" SHEET FOR NOTES ON STEEL USED IN METAL RAILING.
6. ALL MATERIAL AND WORKMANSHIP SHALL COMPLY WITH THE APPLICABLE REQUIREMENTS OF THE STANDARD SPECIFICATIONS FOR ROADS AND STRUCTURES OF THE NC DEPARTMENT OF TRANSPORTATION DATED JULY 2006 AND THE SPECIAL PROVISIONS.
7. A POSITIVE HOLD DOWN SYSTEM MUST BE EMPLOYED TO PREVENT VOIDS FROM RISING OR MOVING SIDEWAYS.
8. UNLESS OTHERWISE NOTED ON PLANS, ALL EXPOSED CORNERS ON STRUCTURES SHALL BE CAMFERED 3/4".
9. EPOXY PROTECTIVE COATING SHALL BE APPLIED TO ENDS OF CORED SLABS.
10. ALL REINFORCING STEEL CAST WITH THE CORED SLAB SECTIONS SHALL BE GRADE 60 AND SHALL BE INCLUDED IN THE UNIT PRICE BID FOR PRESTRESSED CONCRETE CORED SLABS.
11. RECESSES FOR TRANSVERSE STRANDS SHALL BE GROUTED AFTER THE TENSIONING OF THE STRANDS.
12. THE 2 1/2" Ø DOWEL HOLES AT FIXED ENDS OF SLAB SECTIONS SHALL BE FILLED WITH GROUT. THE 2 1/2" Ø DOWEL HOLES AT EXPANSION ENDS OF SLAB SECTIONS SHALL BE FILLED WITH JOINT SEALER MATERIAL TO 1/2" ABOVE THE TOP OF DOWELS AND THEN FILLED WITH GROUT.
13. ALL REINFORCING STEEL IN BARRIER RAILS SHALL BE EPOXY COATED.
14. PRESTRESSING STRANDS SHALL BE CUT FLUSH WITH THE CORED SLAB UNIT
15. TRANSVERSE POST TENSIONING OF THE CORED SLAB UNITS SHALL BE DONE IN ACCORDANCE WITH THE STANDARD SPECIFICATIONS, EXCEPT THAT THE STRANDS SHALL BE 0.6" Ø AND TENSIONED TO 43,950 POUNDS.

PROJECT NO. 33645.1.1
COUNTY: WARREN
STATION: 14+98.00
REPLACES BRIDGE NO. 107STATE OF NORTH CAROLINA
DEPARTMENT OF TRANSPORTATION
RALEIGHCORED SLAB &
SECTION DETAILS




REVISIONS						SHEET NO.
NO.	BY	DATE	NO.	BY	DATE	
1			3			14
2			4			25

DRAWN BY: MTP DATE: 01/08
CHECKED BY: AA DATE: 08/10

rhwelaz AT BGMU240329 19-AUG-2010 13:12

B-4308

WARREN

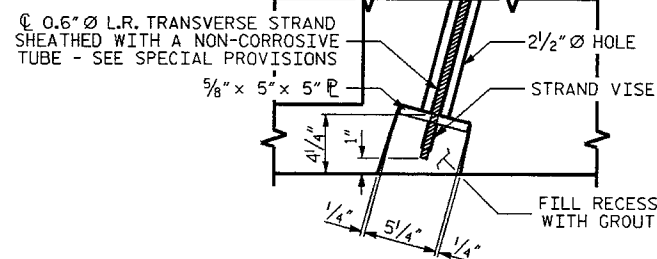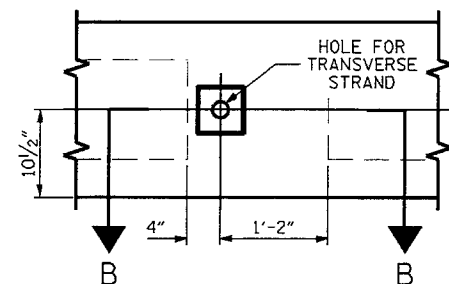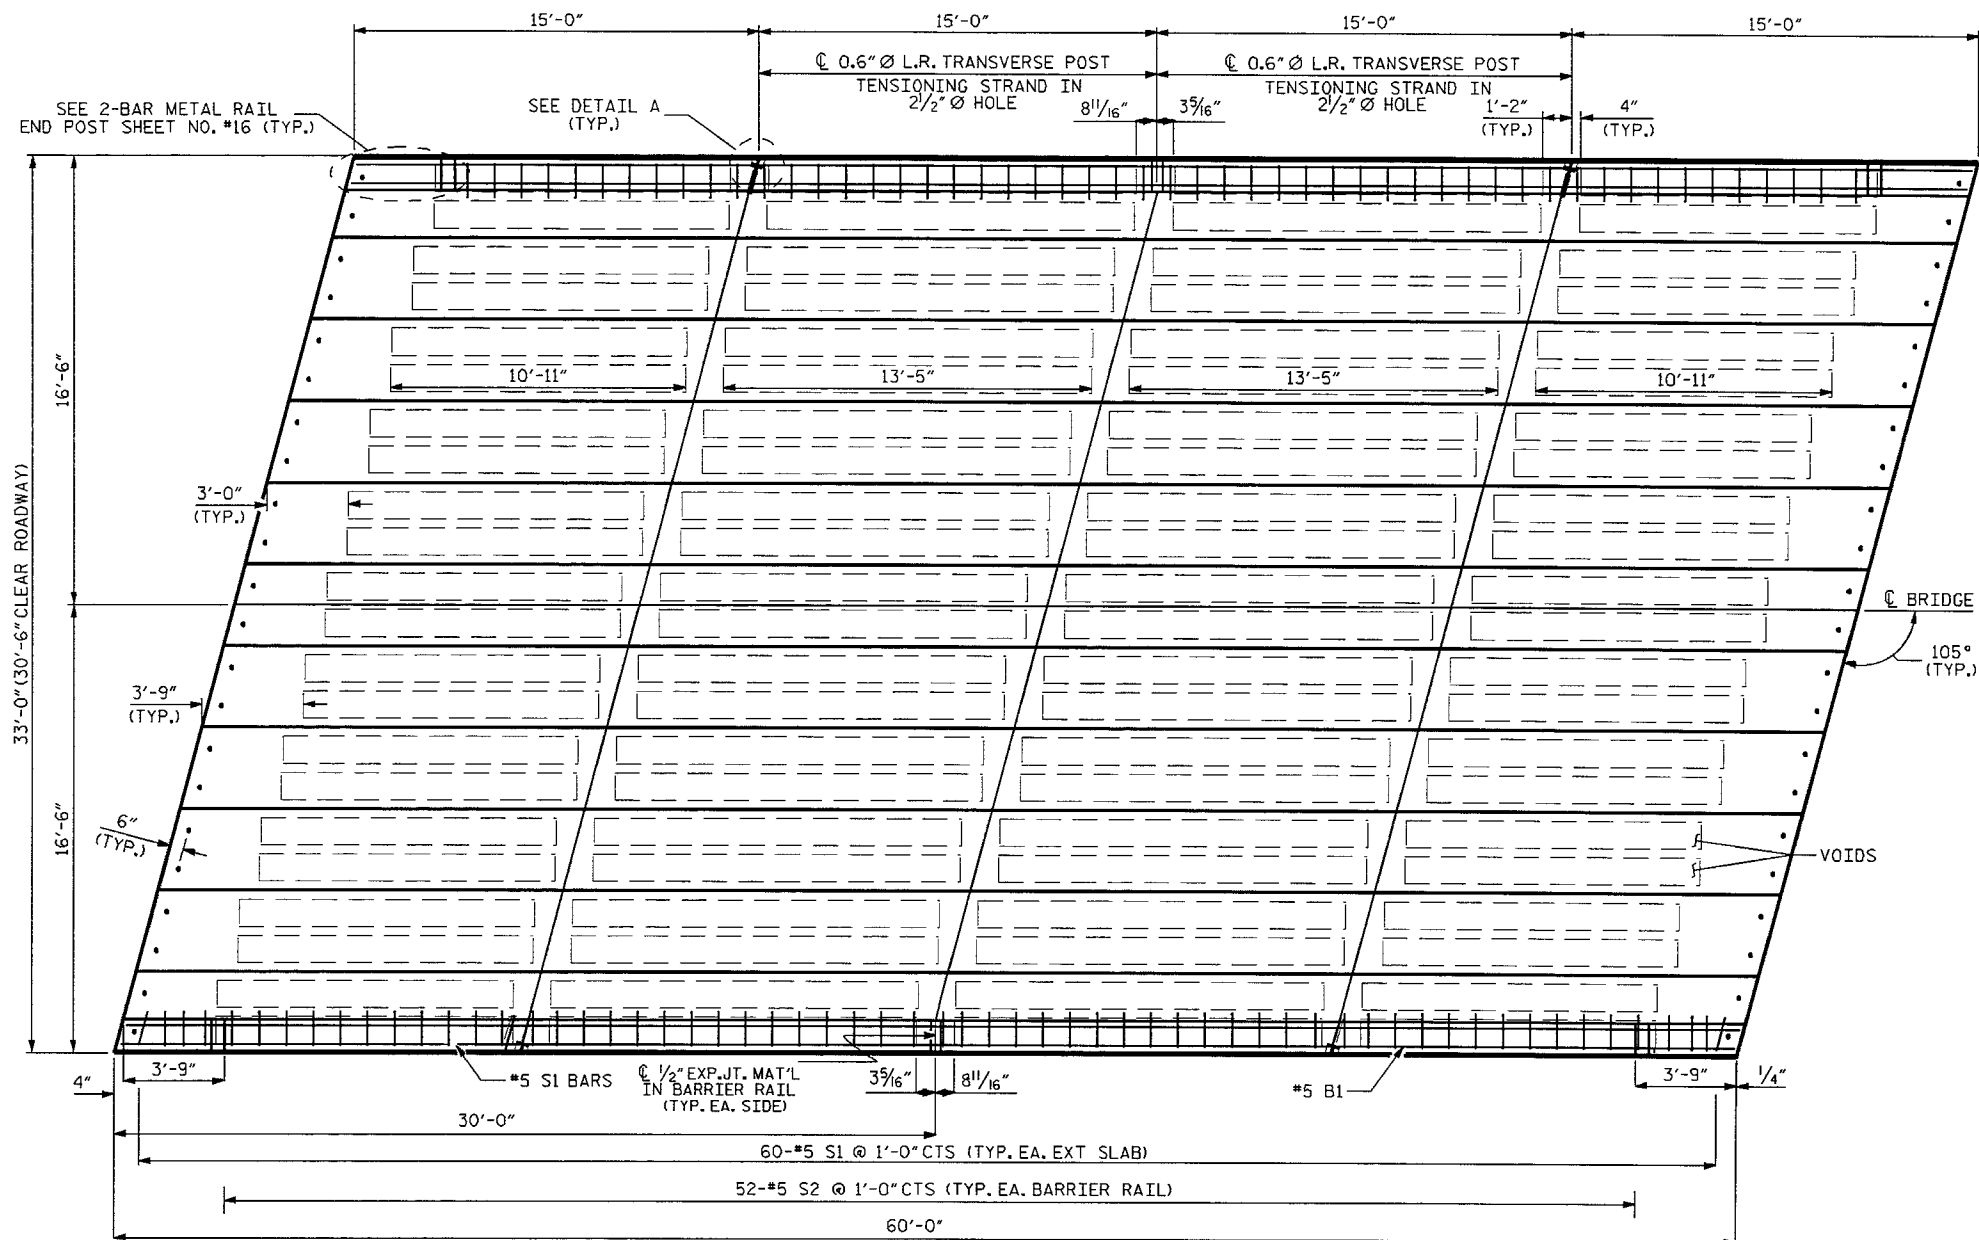

DETAIL -A-
NOT TO SCALE


PROJECT NO. 33645
COUNTY: WARREN
STATION: 14+98.00
REPLACES BRIDGE NO. 107

STATE OF NORTH CAROLINA DEPARTMENT OF TRANSPORTATION RALEIGH					
PLAN OF SPAN 105° SKEW 30'-6" CL. ROADWAY					
REVISIONS					
NO.	BY	DATE	NO.	BY	DATE
1			3		
2			4		
					TOTAL SHEETS
					15
					25


DRAWN BY: MTP DATE: 01/08
CHECKED BY: AA DATE: 08/10

B-4308


WARREN

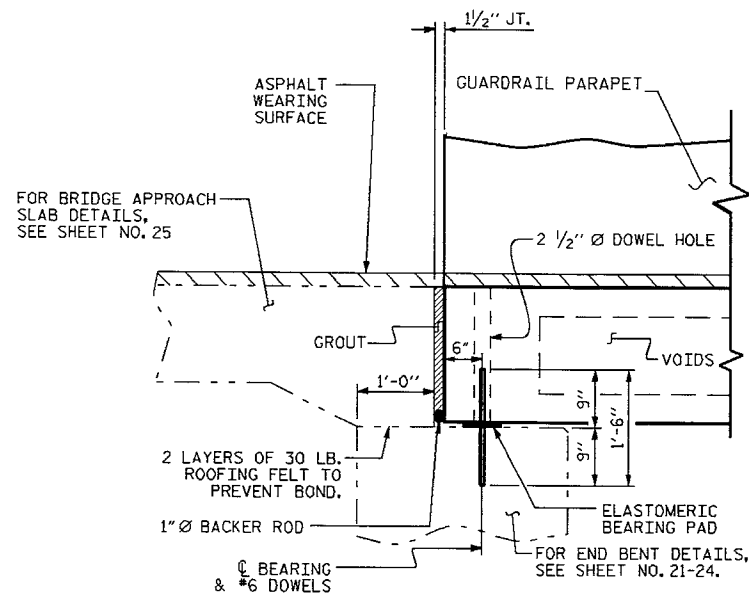


SECTION AT END BENT

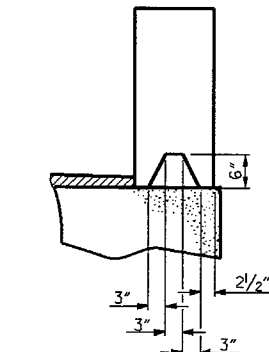


SECTION S-S
AT DAM IN OPEN JOINT
(THIS IS TO BE USED ONLY
WHEN SLIP FORM IS USED)

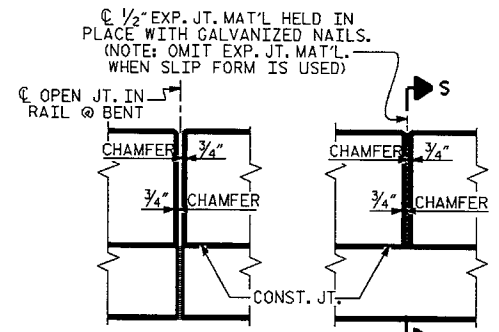


ELEVATION AT EXPANSION JOINTS

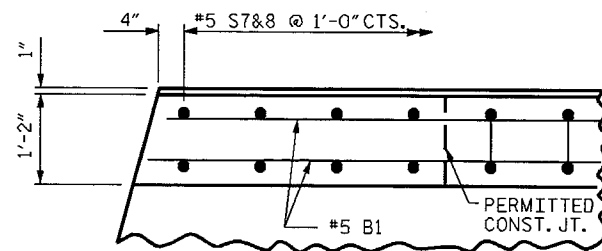


PLAN OF PARAPET

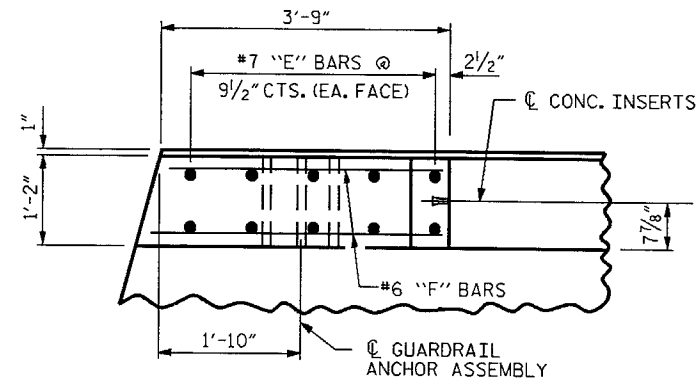


PLAN OF END POST

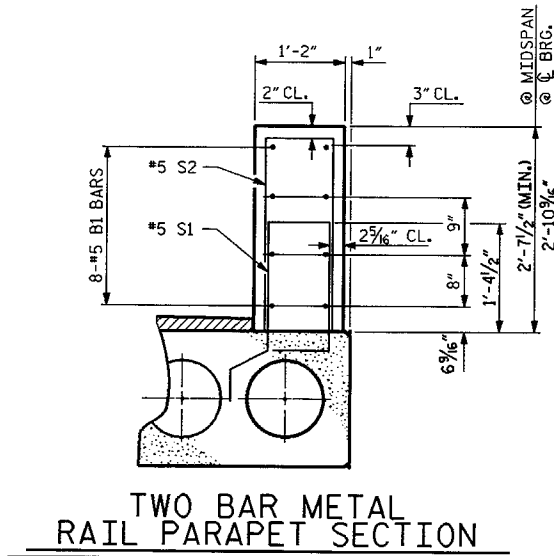

TWO BAR METAL
RAIL PARAPET SECTION

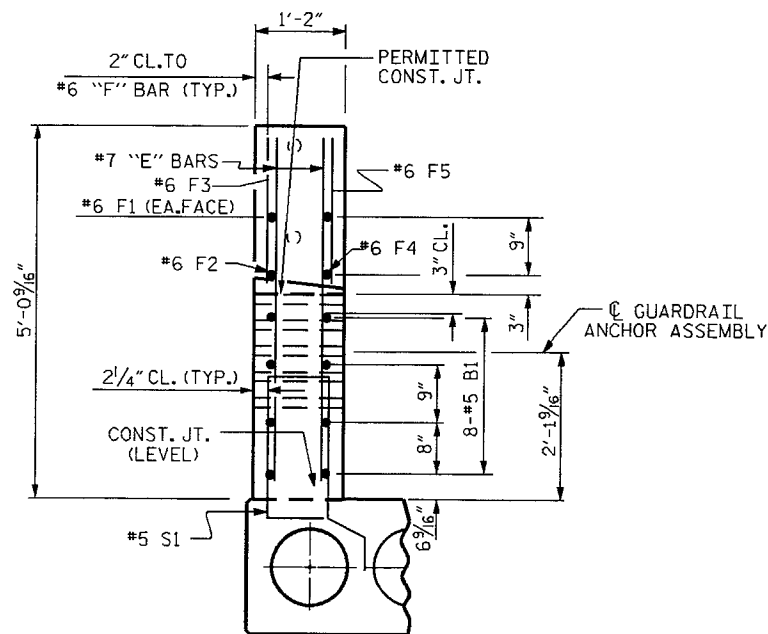


END VIEW

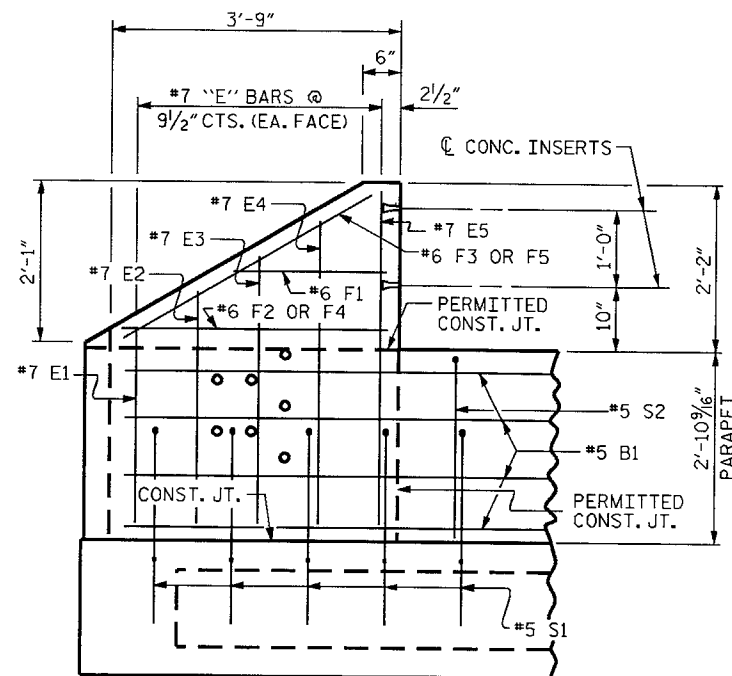

ELEVATION

PARAPET AND END POST FOR TWO BAR RAIL

BAR TYPES

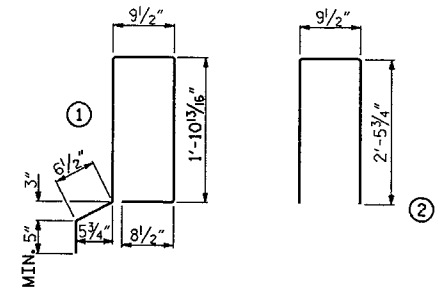

BILL OF MATERIAL FOR
PARAPET & 4 END POSTS

BAR	NO.	SIZE	TYPE	LENGTH	WEIGHT
*B1	32	# 5	STR	29'-5"	982
*E1	8	# 7	STR	2'-10"	46
*E2	8	# 7	STR	3'-4"	55
*E3	8	# 7	STR	3'-10"	63
*E4	8	# 7	STR	4'-4"	71
*E5	8	# 7	STR	4'-8"	76
*F1	8	# 6	STR	2'-0"	24
*F2	4	# 6	STR	3'-5"	21
*F3	4	# 6	STR	3'-8"	22
*F4	4	# 6	STR	3'-5"	21
*F5	4	# 6	STR	3'-8"	22
*S1	120	# 5	1	6'-3"	782
*S2	104	# 5	2	5'-9"	624

*EPOXY COATED
REINFORCING STEEL LBS. 2809

CLASS AA CONCRETE CU.YDS. 15.8

TOTAL LIN. FT. OF CONCRETE PARAPET 120.00


PROJECT NO. 33645
COUNTY: WARREN
STATION: 14+98.00
REPLACES BRIDGE NO. 107

STATE OF NORTH CAROLINA
DEPARTMENT OF TRANSPORTATION
RALEIGH




SUBSTRUCTURE
GUARDRAIL PARAPET
& END POST DETAILS

REVISIONS						SHEET NO. 16
NO.	BY	DATE	NO.	BY	DATE	
1			3			TOTAL SHEETS 25
2			4			


DRAWN BY: MTP/RW DATE: 01/08
CHECKED BY: AA DATE: 08/10

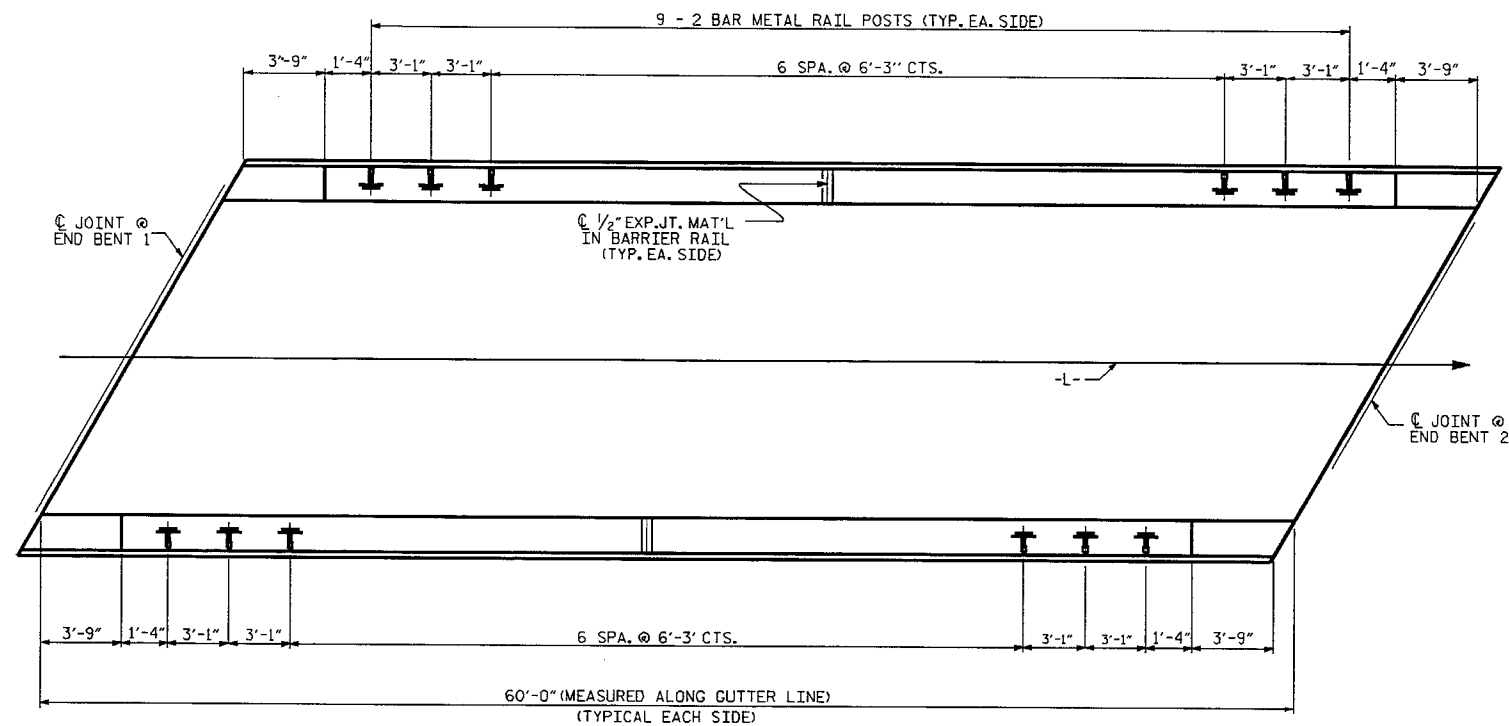


PLAN OF RAIL POST SPACINGS

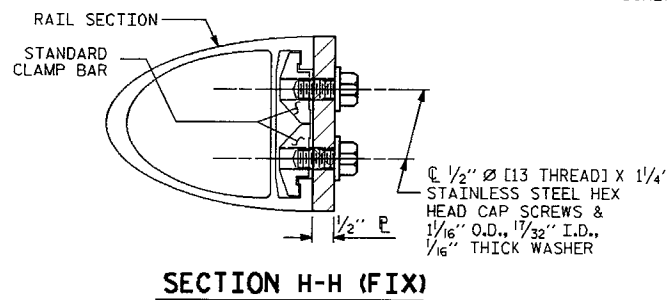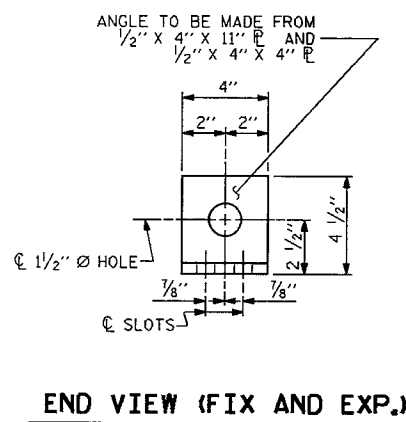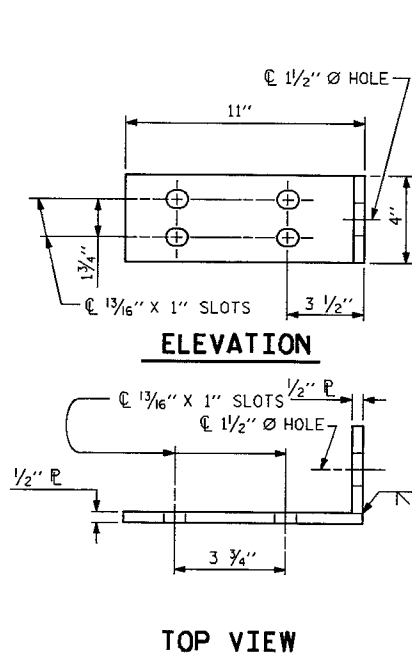

FIXED

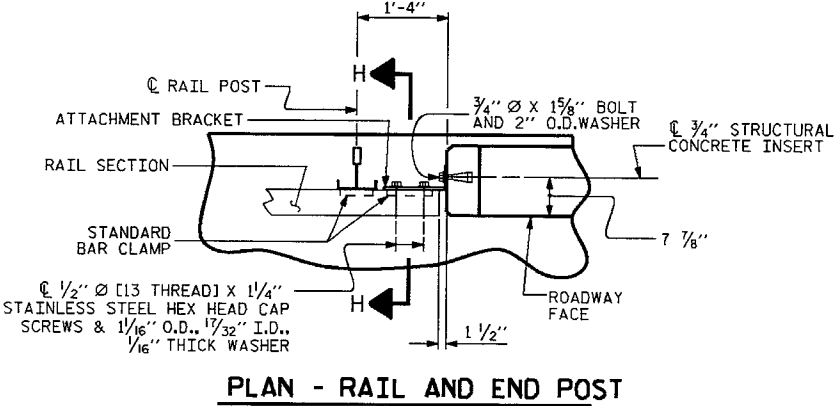

PLAN - RAIL AND END POST

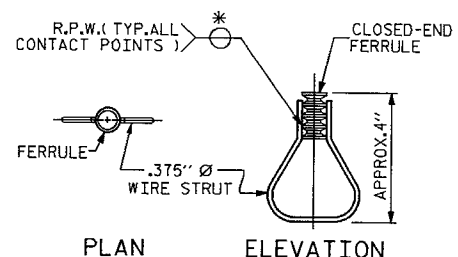

STRUCTURAL CONCRETE INSERT

* EACH WELDED ATTACHMENT OF WIRE TO FERRULE SHALL DEVELOP THE TENSILE STRENGTH OF THE WIRE.

NOTES

STRUCTURAL CONCRETE INSERT

- THE STRUCTURAL CONCRETE INSERT ASSEMBLY SHALL CONSIST OF THE FOLLOWING COMPONENTS:
- FERRULES SHALL BE MADE FROM STEEL MEETING THE REQUIREMENTS OF AASHTO M169, GRADE 12L14 AND SHALL HAVE A MINIMUM LENGTH OF THREADS OF 1 1/2".
 - 1 - 3/4" Ø X 1 5/8" BOLT WITH WASHER. BOLT SHALL CONFORM TO THE REQUIREMENTS OF ASTM A307. BOLT AND WASHER SHALL BE GALVANIZED. (AT THE CONTRACTOR'S OPTION, STAINLESS STEEL BOLT AND WASHER MAY BE USED AS AN ALTERNATE FOR THE 3/4" Ø X 1 5/8" GALVANIZED BOLT AND WASHER. THEY SHALL CONFORM TO OR EXCEED THE MECHANICAL REQUIREMENTS OF ASTM A307. THE USE OF THIS ALTERNATE SHALL BE APPROVED BY THE ENGINEER.)
 - WIRE STRUT SHOWN IN THE CONCRETE INSERT ASSEMBLY DETAIL IS THE MINIMUM ALLOWABLE SIZE AND SHALL HAVE A MINIMUM TENSILE STRENGTH OF 100,000 PSI. AS AN OPTION, A 1/8" Ø WIRE STRUT WITH A MINIMUM TENSILE STRENGTH OF 90,000 PSI IS ACCEPTABLE.

NOTES

METAL RAIL TO END POST CONNECTION

- THE METAL RAIL TO END POST CONNECTION SHALL CONSIST OF THE FOLLOWING COMPONENTS:
- 1/2" PLATES SHALL CONFORM TO AASHTO M270 GRADE 36 AND SHALL BE GALVANIZED AFTER FABRICATION.
 - 3/4" STRUCTURAL CONCRETE INSERT SHALL HAVE A WORKING LOAD SHEAR CAPACITY OF 4800 LBS. THE FERRULES SHALL ENGAGE A 3/4" Ø X 1 5/8" BOLT WITH 2" O.D. WASHER IN PLACE. THE 3/4" Ø X 1 5/8" BOLT SHALL HAVE N.C. THREADS.
 - CAP SCREWS FOR RAIL ATTACHMENT TO ANGLE SHALL CONFORM TO THE REQUIREMENTS OF ASTM F593 ALLOY 305 STAINLESS STEEL. CAP SCREWS TO BE CENTERED IN SLOTS AT 60°F.
 - STANDARD CLAMP BARS (SEE METAL RAIL SHEET).
 - 1/2" Ø PIPE SLEEVES (IF REQUIRED) TO BE GALVANIZED.
- THE COST OF THE STANDARD CLAMP BARS AND CAP SCREWS USED IN THE METAL RAIL TO END POST CONNECTION SHALL BE INCLUDED IN THE UNIT CONTRACT PRICE BID FOR LINEAR FEET OF 1 OR 2 BAR METAL RAILS.
- THE 3/4" STRUCTURAL CONCRETE INSERT WITH BOLT SHALL BE ASSEMBLED IN THE SHOP.
- THE COST OF THE 3/4" STRUCTURAL CONCRETE INSERT ASSEMBLY, AND THE 1/2" PLATES COMPLETE IN PLACE SHALL BE INCLUDED IN THE VARIOUS PAY ITEMS.

THE CONTRACTOR, AT HIS OPTION, MAY USE AN ADHESIVE BONDING SYSTEM IN LIEU OF THE STRUCTURAL CONCRETE INSERT EMBEDDED IN THE END POST. IF THE ADHESIVE BONDING SYSTEM IS USED, THE 3/4" Ø X 1 5/8" BOLT WITH WASHER SHALL BE REPLACED WITH A 3/4" Ø X 6 1/2" BOLT AND 2" O.D. WASHER. ALL SPECIFICATIONS THAT APPLY TO THE 3/4" Ø X 1 5/8" BOLT SHALL APPLY TO THE 3/4" Ø X 6 1/2" BOLT. FIELD TESTING OF THE ADHESIVE BONDING SYSTEM IS NOT REQUIRED.

PROJECT NO. B-4308
COUNTY: WARREN
STATION: 14+98.00
REPLACES BRIDGE NO. 107

STATE OF NORTH CAROLINA DEPARTMENT OF TRANSPORTATION RALEIGH					
STANDARD					
RAIL POST SPACINGS AND END OF RAIL DETAILS FOR ONE OR TWO BAR METAL RAILS					
REVISIONS					
NO.	BY:	DATE:	NO.	BY:	DATE:
1			3		
2			4		
					SHEET NO. 17 TOTAL SHEETS 25

ASSEMBLED BY : R.WEISZ	DATE : 6/10
CHECKED BY : AA	DATE : 8/10
DRAWN BY : FCJ 1/88	REV. 10/17/00 LES/RDR
CHECKED BY : CRK 3/89	REV. 5/7/03 RWW/JTE
	REV. 5/1/06 TLA/GM

13-AUG-2010 09:27
*****DGN*****
rtwefsz AT BGMJ240329

NOTES

AT THE CONTRACTOR'S OPTION, METAL RAIL MAY BE EITHER ALUMINUM OR GALVANIZED STEEL IN ACCORDANCE WITH THE REQUIREMENTS OF THE GENERAL NOTES AND THE FOLLOWING SPECIFICATIONS FOR THE ALTERNATE MATERIALS; HOWEVER, THE CONTRACTOR WILL BE REQUIRED TO USE THE SAME RAIL MATERIAL ON ALL STRUCTURES ON THE PROJECT FOR WHICH METAL RAIL IS DESIGNATED.

ALUMINUM RAILS

MATERIAL FOR POSTS, BASES AND RAILS, EXPANSION BARS AND CLAMP BARS SHALL BE ASTM B-221 ALLOY 6061-T6. MATERIAL FOR RIVETS SHALL BE ASTM B316 ALLOY 6061-T6. RIVETS SHALL BE STANDARD BUTTON HEAD AND CONE POINT COLD DRIVEN AS PER DRAWING.

THE BASE OF RAIL POSTS, OR ANY OTHER ALUMINUM SURFACE IN CONTACT WITH CONCRETE SHALL BE THOROUGHLY COATED WITH AN ALUMINUM IMPREGNATED CAULKING COMPOUND OF APPROVED QUALITY.

MATERIAL FOR SHIMS TO BE ASTM B209 ALLOY 6061-T6.

GALVANIZED STEEL RAILS

MATERIAL AND GALVANIZING ARE TO CONFORM TO THE FOLLOWING SPECIFICATIONS:

POST, POST BASES, RAILS, EXPANSION BARS AND CLAMP BARS: AASHTO M270 GRADE 36 STRUCTURAL STEEL - GALVANIZED TO AASHTO M111.

RIVETS: RIVETS SHALL MEET THE REQUIREMENTS OF ASTM A502 FOR GRADE 1 RIVETS.

THE CUT ENDS OF GALVANIZED STEEL RAILING, AFTER GRINDING SMOOTH SHALL BE GIVEN TWO COATS OF ZINC RICH PAINT MEETING THE REQUIREMENTS OF FEDERAL SPECIFICATION MIL-P-26915 USAF TYPE 1, OR OF FEDERAL SPECIFICATIONS TT-P-641.

SHIMS: SHIMS SHALL MEET THE REQUIREMENTS OF ASTM A570 FOR GRADE 33 OR A611 FOR GRADE C AND SHALL BE GALVANIZED IN ACCORDANCE WITH AASHTO M111.

RAIL CAPS: RAIL CAPS SHALL MEET THE REQUIREMENTS OF ASTM A570 FOR GRADE 33 OR A611 FOR GRADE C AND SHALL BE GALVANIZED IN ACCORDANCE WITH AASHTO M111.

GENERAL NOTES

RAILING SHALL BE CONTINUOUS FROM END POST TO END POST OF BRIDGE. EACH JOINT IN RAIL LENGTH SHALL BE SPLICED AS DETAILED. PANEL LENGTHS OF RAIL SHALL BE ATTACHED TO A MINIMUM OF THREE POSTS.

FOR END OF RAIL TO CLEAR FACE OF CONCRETE END POST DIMENSION, SEE STANDARD NO. BMR2.

CAP SCREWS SHALL BE ASTM F593 ALLOY 305 STAINLESS STEEL. WASHERS SHALL MEET THE REQUIREMENTS OF ASTM F844 EXCEPT THEY SHALL BE MADE FROM ALLOY 304 STAINLESS STEEL.

CERTIFIED MILL REPORTS ARE REQUIRED FOR RAILS AND POSTS. SHOP INSPECTION IS NOT REQUIRED.

METAL RAIL POSTS SHALL BE SET NORMAL TO CURB GRADE.

METHOD OF MEASUREMENT FOR METAL RAILS: FOR LENGTH OF METAL RAILS TO BE PAID FOR, SEE THE STANDARD SPECIFICATIONS.

CURVED RAIL USAGE: WHERE RAILS ARE TO BE USED ON BRIDGES ON HORIZONTAL AND/OR VERTICAL CURVATURE THE CONTRACTOR MAY, AT HIS OPTION, HAVE THE REQUIRED CURVATURE IN THE RAIL FORMED IN THE SHOP OR IN THE FIELD. IN EITHER EVENT, THE RAIL SHALL CONFORM WITHOUT BUCKLING OR KINKING TO THE REQUIRED CURVATURE IN A UNIFORM MANNER ACCEPTABLE TO THE ENGINEER.

TO INSURE FUTURE IDENTIFICATION OF THE FABRICATOR, A PERMANENT IDENTIFYING MARK SHALL BE PLACED ON EACH POST. THE METHOD OF MARKING AND LOCATION SHALL BE SUCH THAT IT DOES NOT DETRACT FROM THE APPEARANCE OF THE POST, BUT REMAINS VISIBLE AFTER RAIL PLACEMENT.

SHIMS SHALL BE USED AS NECESSARY FOR POST ALIGNMENT.

ALLOY 6351-T5 MAY BE SUBSTITUTED FOR ALLOY 6061-T6 WHERE APPLICABLE.

MINOR VARIATIONS IN DETAILS OF METAL RAIL WILL BE CONSIDERED. DETAILS OF SUCH VARIATIONS, IF DESIRED, SHALL BE SUBMITTED FOR APPROVAL.

GROOVED CONTRACTION JOINTS, 1/2" IN DEPTH, SHALL BE TOOLED IN ALL EXPOSED FACES OF THE PARAPET IN ACCORDANCE WITH ARTICLE 825-10(B) OF THE STANDARD SPECIFICATIONS. THE CONTRACTION JOINT SHALL BE LOCATED AT A SPACING OF 8 FT. TO 10 FT. BETWEEN EXPANSION JOINTS. NO CONTRACTION JOINTS WILL BE REQUIRED FOR SEGMENTS LESS THAN 10 FEET IN LENGTH.


PAY LENGTH = 105.5 LIN. FT.

PROJECT NO. B-4308
COUNTY: WARREN
STATION: 14+98.00
REPLACES BRIDGE NO. 107

STATE OF NORTH CAROLINA
DEPARTMENT OF TRANSPORTATION
RALEIGH
STANDARD
2 BAR METAL RAIL



REVISIONS					SHEET NO. 18 TOTAL 25
NO.	BY:	DATE:	NO.	DATE:	
1			3		
2			4		

STD. NO. BMR3


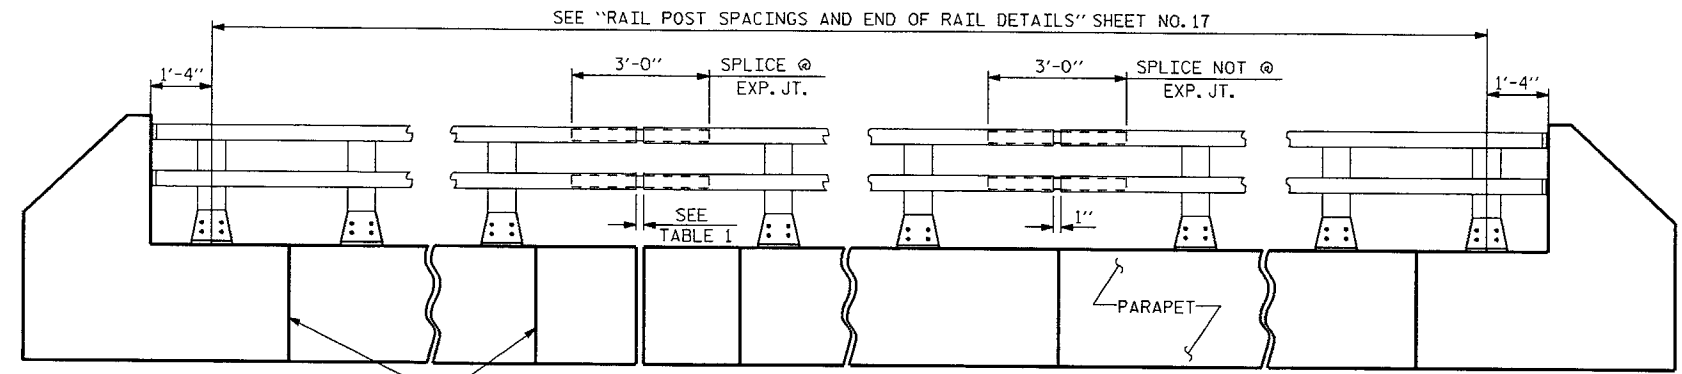


ELEVATION



NOTE: FOR ATTACHMENT OF METAL RAIL TO END POST, SEE STANDARD NO. BMR2.

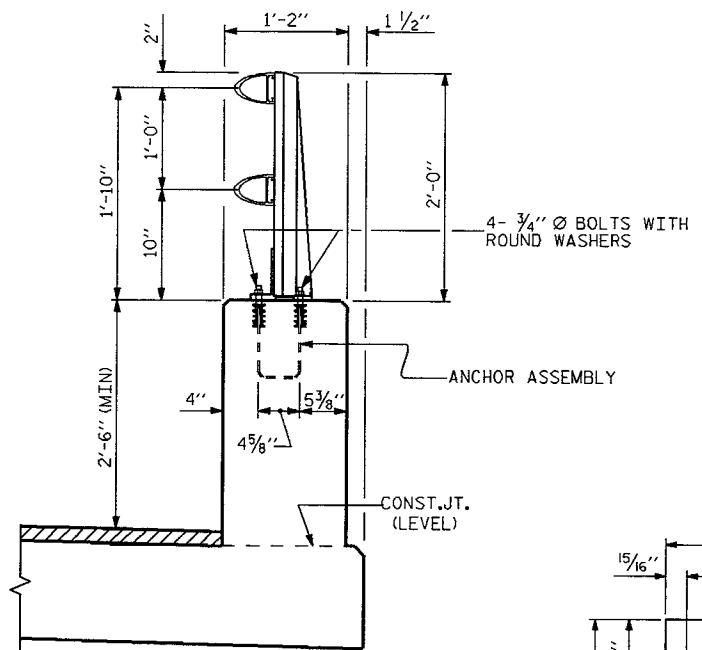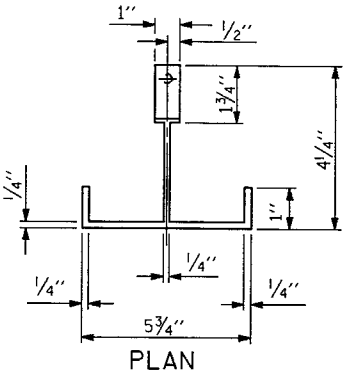

SECTION THRU PARAPET AND RAIL

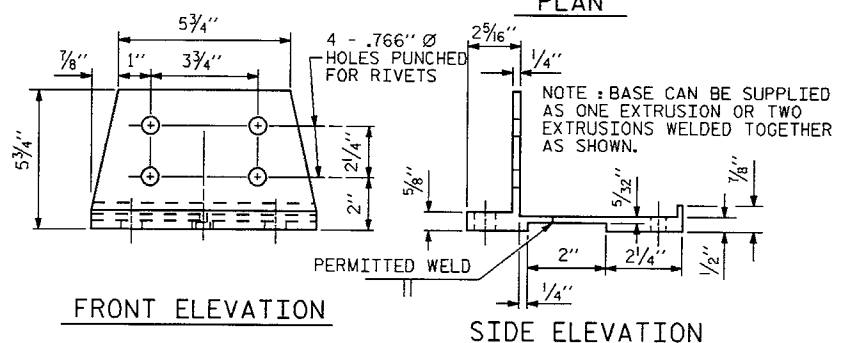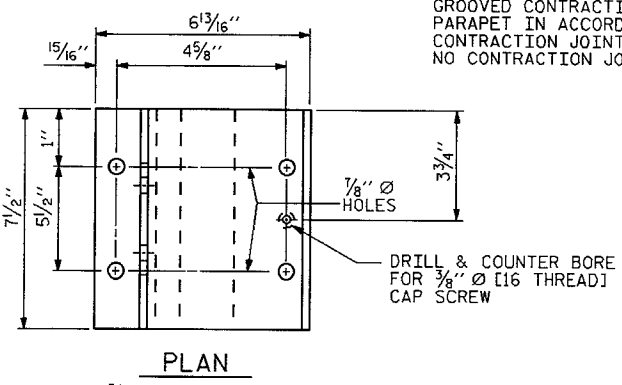

POST BASE DETAILS

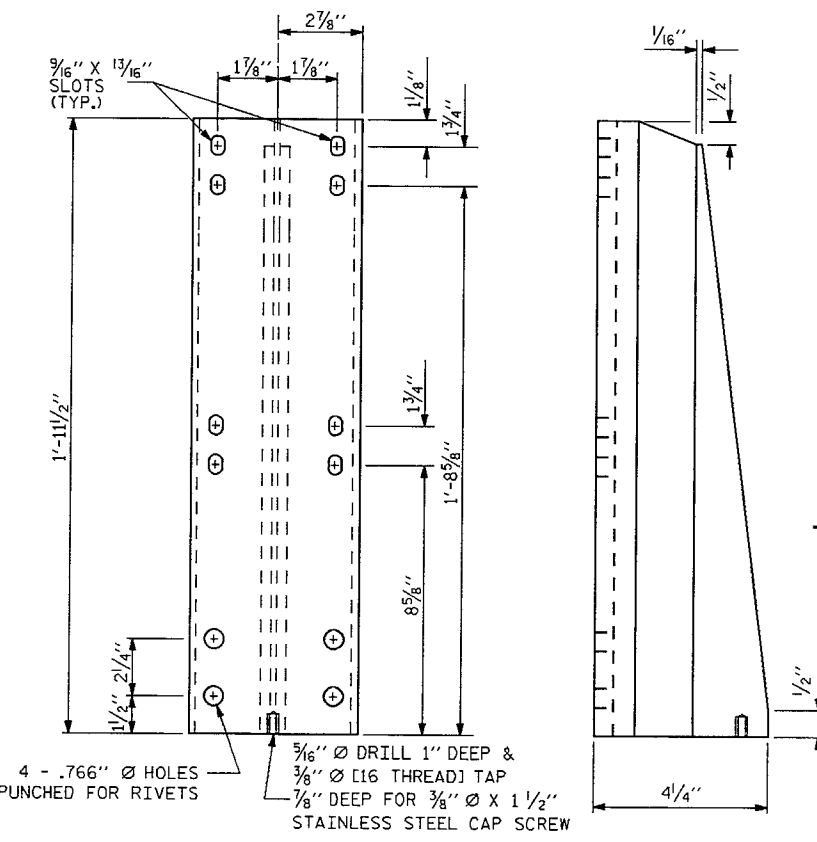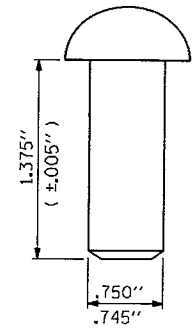

DETAILS OF POST

ASSEMBLED BY: RW	DATE: 6/10
CHECKED BY: AA	DATE: 8/10
DRAWN BY: EEM 6/94	REV. 10/17/00 LES/RDR
CHECKED BY: RCW 6/94	REV. 5/7/03R RWW/JFE
	REV. 5/1/06 TLA/GM

NOTES


STRUCTURAL CONCRETE ANCHOR ASSEMBLY

THE STRUCTURAL CONCRETE ANCHOR ASSEMBLY SHALL CONSIST OF THE FOLLOWING COMPONENTS :


- FERRULES SHALL BE MADE FROM STEEL MEETING THE REQUIREMENTS OF AASHTO M169, GRADE 12L14 AND SHALL HAVE A MINIMUM LENGTH OF THREADS OF 2" FOR 3/4" FERRULES.
- 4 - 3/4" Ø X 2 1/2" BOLTS WITH WASHERS. BOLTS SHALL CONFORM TO THE REQUIREMENTS OF ASTM A307. BOLTS AND WASHERS SHALL BE GALVANIZED. AT THE CONTRACTOR'S OPTION, STAINLESS STEEL BOLTS AND WASHERS MAY BE USED AS AN ALTERNATE FOR THE 3/4" Ø X 2 1/2" GALVANIZED BOLTS AND WASHERS. THEY SHALL CONFORM TO OR EXCEED THE MECHANICAL REQUIREMENTS OF ASTM A307. THE USE OF THIS ALTERNATE SHALL BE APPROVED BY THE ENGINEER.
- WIRE STRUT SHOWN IN THE CONCRETE ANCHOR ASSEMBLY DETAIL IS THE MINIMUM ALLOWABLE SIZE AND SHALL HAVE A MINIMUM TENSILE STRENGTH OF 100,000 PSI. AS AN OPTION, A 7/16" Ø WIRE STRUT WITH A MINIMUM TENSILE STRENGTH OF 90,000 PSI IS ACCEPTABLE.
- THE METAL RAIL ANCHOR ASSEMBLIES TO BE HOT DIPPED GALVANIZED TO CONFORM TO REQUIREMENTS OF AASHTO M11.
- THE COST OF THE METAL RAIL ANCHOR ASSEMBLY WITH BOLTS AND WASHERS COMPLETE IN PLACE SHALL BE INCLUDED IN THE PRICE BID FOR LINEAR FEET OF METAL RAIL.
- BOLTS TO BE TIGHTENED ONE-HALF TURN WITH A WRENCH FROM A FINGER-TIGHT POSITION.

THE CONTRACTOR, AT HIS OPTION, MAY USE ADHESIVELY ANCHORED ANCHOR BOLTS IN LIEU OF THE METAL RAIL ANCHOR ASSEMBLY. THE YIELD LOAD OF THE 3/4" Ø BOLT IS 10 KIPS. FIELD TESTING OF THE ADHESIVE BONDING SYSTEM IS REQUIRED.

WHEN ADHESIVELY ANCHORED ANCHOR BOLTS ARE USED, BOLTS SHALL MEET THE REQUIREMENTS OF ASTM F593 ALLOY 304 STAINLESS STEEL WITH MINIMUM 75,000 PSI ULTIMATE STRENGTH. NUTS SHALL MEET THE REQUIREMENTS OF ASTM F594 ALLOY 304 STAINLESS STEEL AND WASHERS SHALL MEET THE REQUIREMENTS OF ASTM F844 EXCEPT THEY SHALL BE MADE FROM ALLOY 304 STAINLESS STEEL.

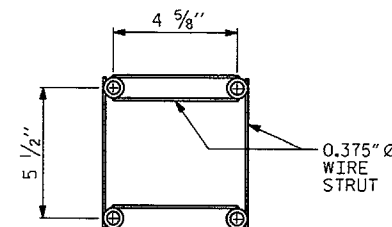

PLAN

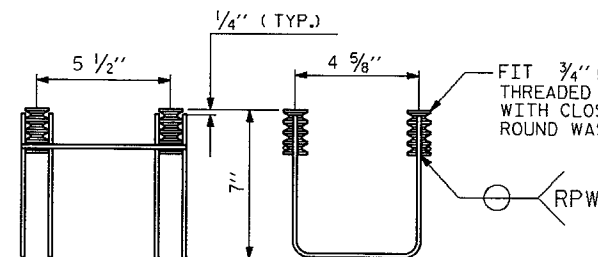


SIDE VIEW

ELEVATION

MINIMUM LENGTH OF THREADS IN INSERT (FERRULE) : 1 3/4"

4-BOLT METAL RAIL ANCHOR ASSEMBLY


(4 ASSEMBLIES REQUIRED)

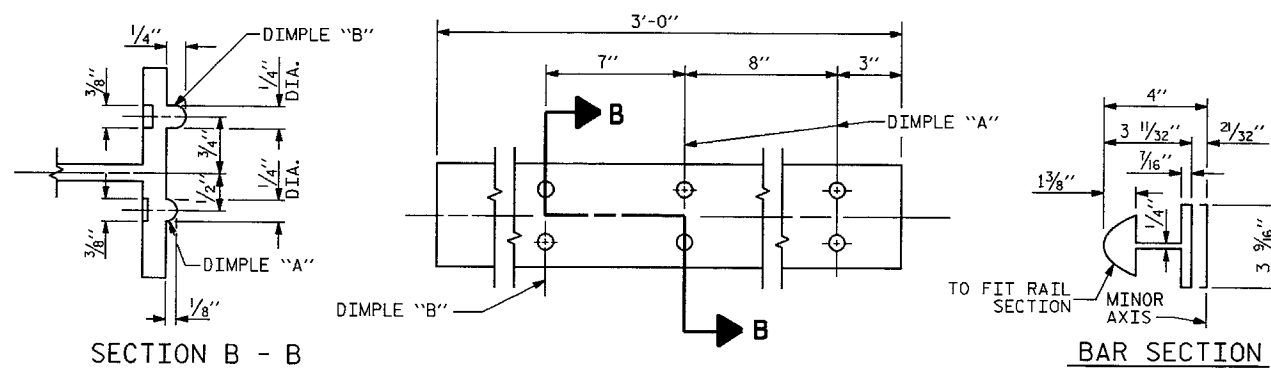

SECTION B - B

EXPANSION BAR DETAILS

BAR SECTION

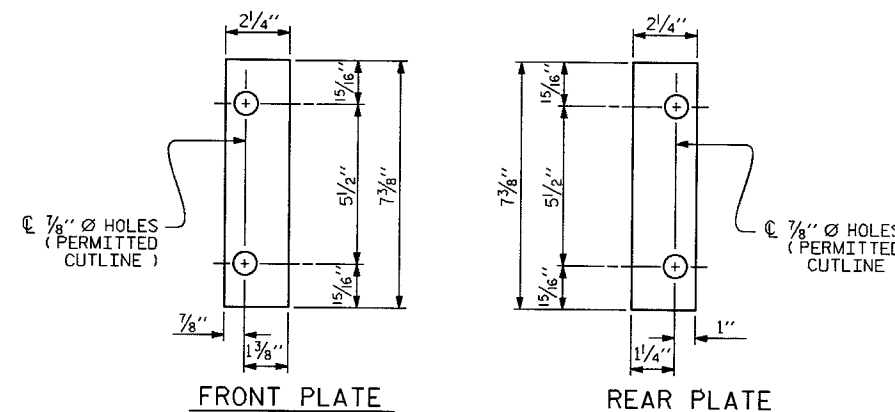


FRONT PLATE


REAR PLATE

SHIM DETAILS

NOTE : SHIMS MAY BE CUT ALONG PERMITTED CUTLINE OR SLOTTED TO EDGE OF PLATE TO FACILITATE PLACEMENT.

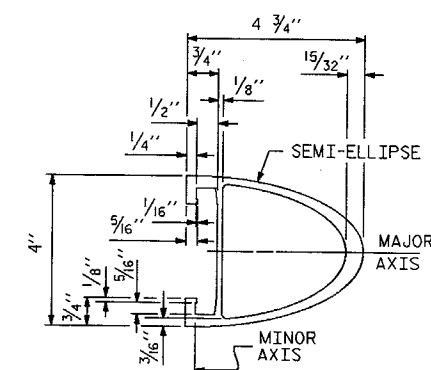


RAIL SECTION

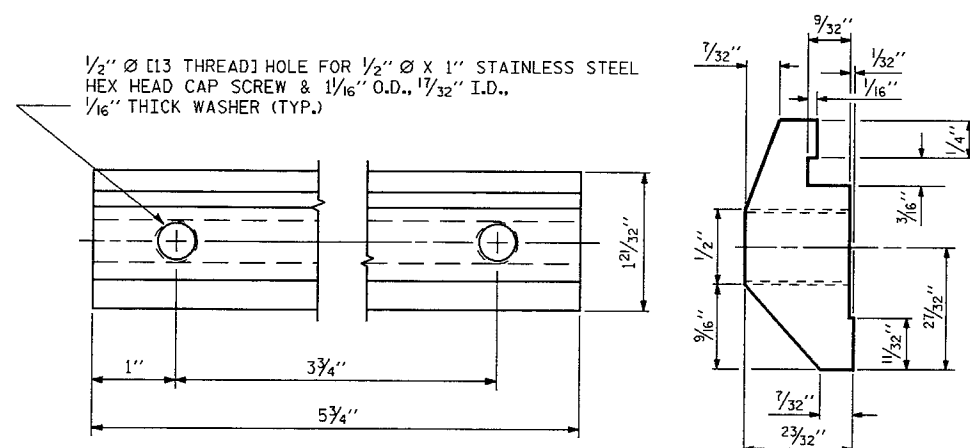

CLAMP BAR DETAIL

(4 REQUIRED PER POST)

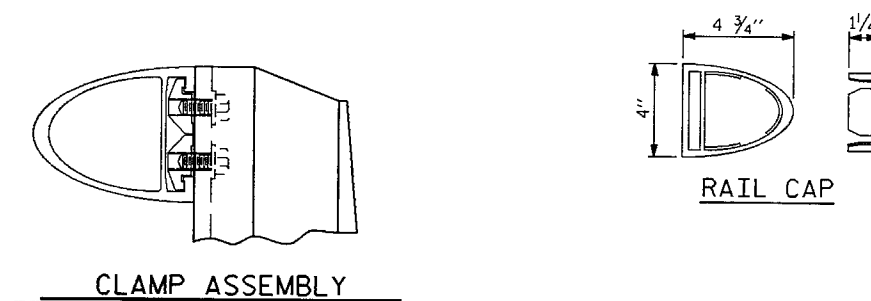

CLAMP ASSEMBLY

RAIL CAP

PROJECT NO. B-4308
COUNTY: WARREN
STATION: 14+98.00
REPLACES BRIDGE NO. 107

STATE OF NORTH CAROLINA
DEPARTMENT OF TRANSPORTATION
RALEIGH

STANDARD

2 BAR METAL RAIL

ASSEMBLED BY : RW	DATE : 6/10
CHECKED BY : AA	DATE : 8/10
DRAWN BY : EEM 6/94	REV. 2/6/97 EEM/RGW
CHECKED BY : RGW 6/94	REV. 8/16/99 RWW/JTE
	REV. 5/7/03

13-AUG-2010 09:29
*****DCN*****
rww/ez AT BGMJ240329

REVISIONS						SHEET NO.
NO.	BY:	DATE:	NO.	BY:	DATE:	19
1			3			TOTAL SHEETS
2			4			25

STD. NO. BMR4

NOTES

THE GUARDRAIL ANCHOR ASSEMBLY SHALL CONSIST OF A 1/4" HOLD DOWN PLATE AND 7 - 7/8" Ø BOLTS WITH NUTS AND WASHERS.

THE HOLD-DOWN PLATE SHALL CONFORM TO AASHTO M270 GRADE 36. AFTER FABRICATION, THE HOLD-DOWN PLATE SHALL BE HOT-DIP GALVANIZED IN ACCORDANCE WITH AASHTO M111.


BOLTS SHALL CONFORM TO THE REQUIREMENTS OF ASTM A307 AND NUTS SHALL CONFORM TO THE REQUIREMENTS OF AASHTO M291. BOLTS, NUTS AND WASHERS SHALL BE GALVANIZED. AT THE CONTRACTOR'S OPTION, STAINLESS STEEL BOLTS, NUTS AND WASHERS MAY BE USED AS AN ALTERNATE FOR THE 7/8" Ø GALVANIZED BOLTS, NUTS AND WASHERS. THEY SHALL CONFORM TO OR EXCEED THE MECHANICAL REQUIREMENTS OF ASTM A307. THE USE OF THIS ALTERNATE SHALL BE APPROVED BY THE ENGINEER.

AFTER INSTALLATION, THE EXPOSED THREAD OF THE BOLT SHALL BE BURRED WITH A SHARP POINTED TOOL.


THE COST OF THE GUARDRAIL ANCHOR ASSEMBLIES WITH BOLTS, NUTS AND WASHERS COMPLETE IN PLACE, SHALL BE INCLUDED IN THE VARIOUS PAY ITEMS.

THE VERTICAL REINFORCING BARS MAY BE SHIFTED SLIGHTLY IN THE END POST TO CLEAR ASSEMBLY BOLTS.


THE 1 1/4" Ø HOLES SHALL BE FORMED OR DRILLED WITH A CORE BIT. IMPACT TOOLS WILL NOT BE PERMITTED. ANY CONCRETE DAMAGED BY THIS WORK SHALL BE REPAIRED TO THE SATISFACTION OF THE ENGINEER.

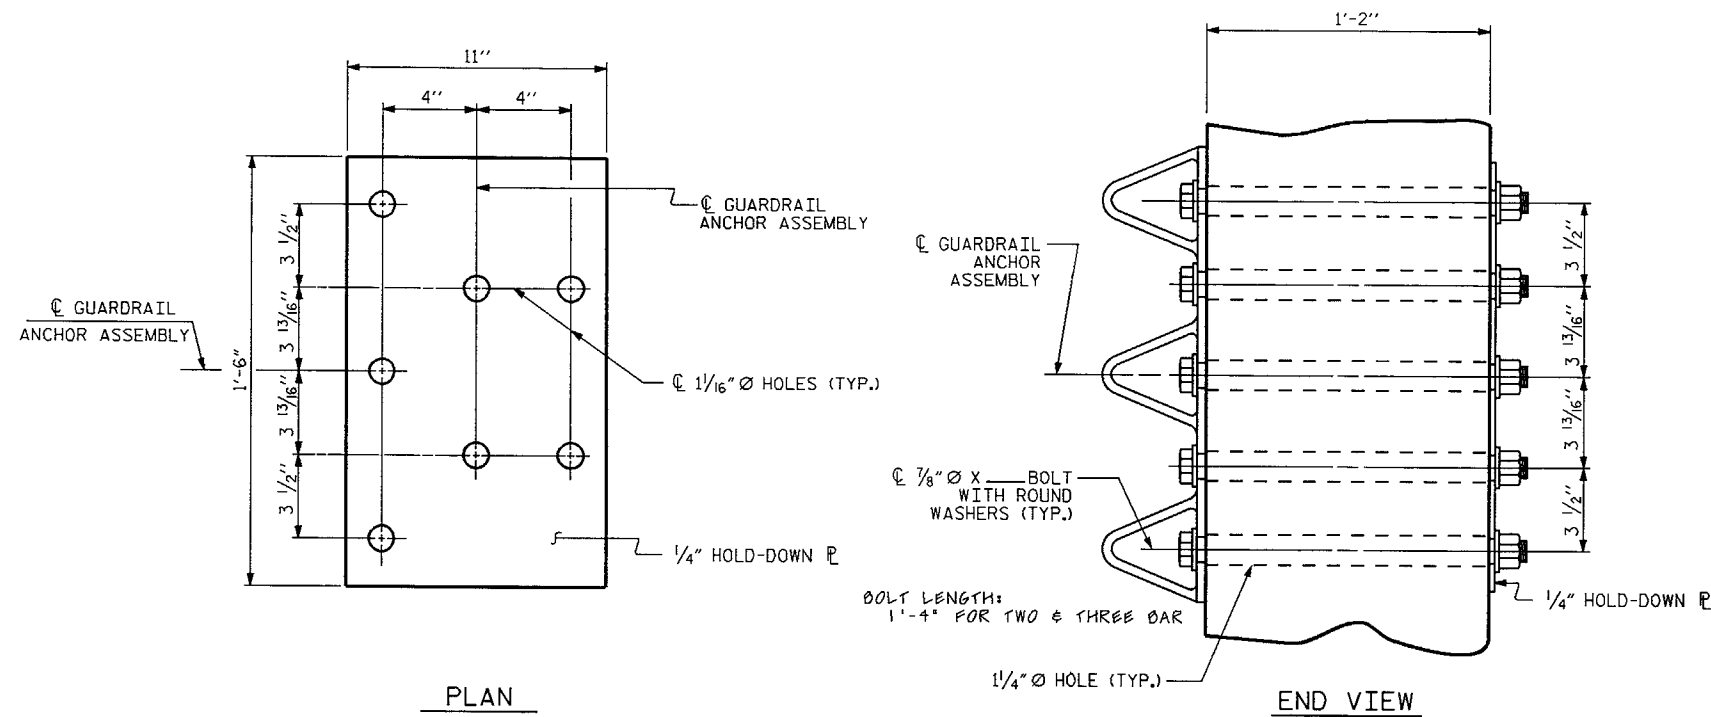

GUARDRAIL ANCHOR ASSEMBLY DETAILS

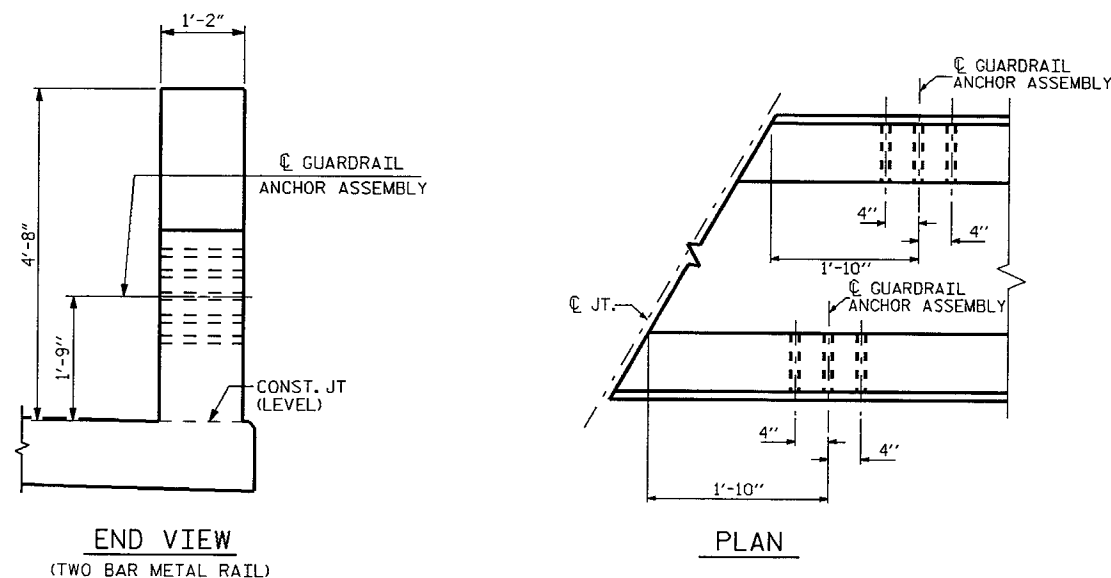

LOCATION OF GUARDRAIL ANCHOR AT END POST

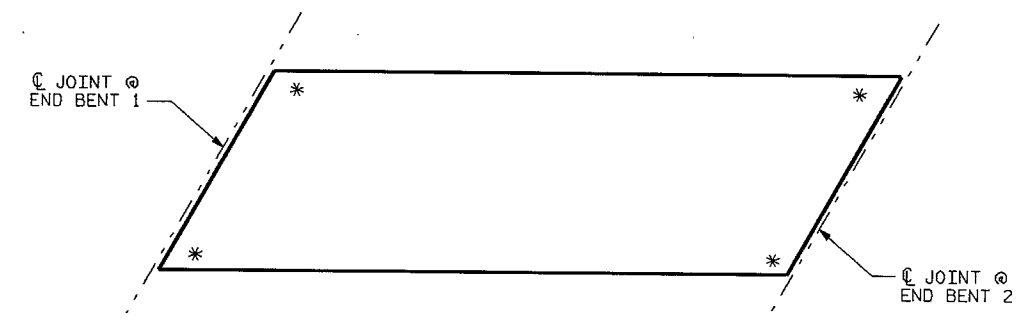

SKETCH SHOWING POINTS OF ATTACHMENT

* LOCATION OF GUARDRAIL ATTACHMENT

PROJECT NO. B-4308
COUNTY: WARREN
STATION: 14+98.00
REPLACES BRIDGE NO. 107

ASSEMBLED BY : RW	DATE : 6/10
CHECKED BY : AA	DATE : 8/10
DRAWN BY : EEM 6/94	REV. 10/17/00 RWW/LES
CHECKED BY : RCW 6/94	REV. 5/1/03 RWW/JTE
	REV. 5/1/06 TLA/GM

19-AUG-2010 14:54
*****DGN*****
rrw@az AT BGMU240325

STATE OF NORTH CAROLINA DEPARTMENT OF TRANSPORTATION RALEIGH					
STANDARD GUARDRAIL ANCHORAGE DETAILS FOR METAL RAILS					
REVISIONS					
NO.	BY:	DATE:	NO.	BY:	DATE:
1			3		
2			4		
SHEET NO. 20					TOTAL SHEETS 25


STD. NO. BMR8

33645.1.1

WARREN


NOTES

1. STIRRUPS IN CAP MAY BE SHIFTED AS NECESSARY TO CLEAR DOWELS.
2. FOR SECTION A-A, WING, LATERAL GUIDE, AND PILE SPICE DETAILS, SEE SHEET NO. 22.

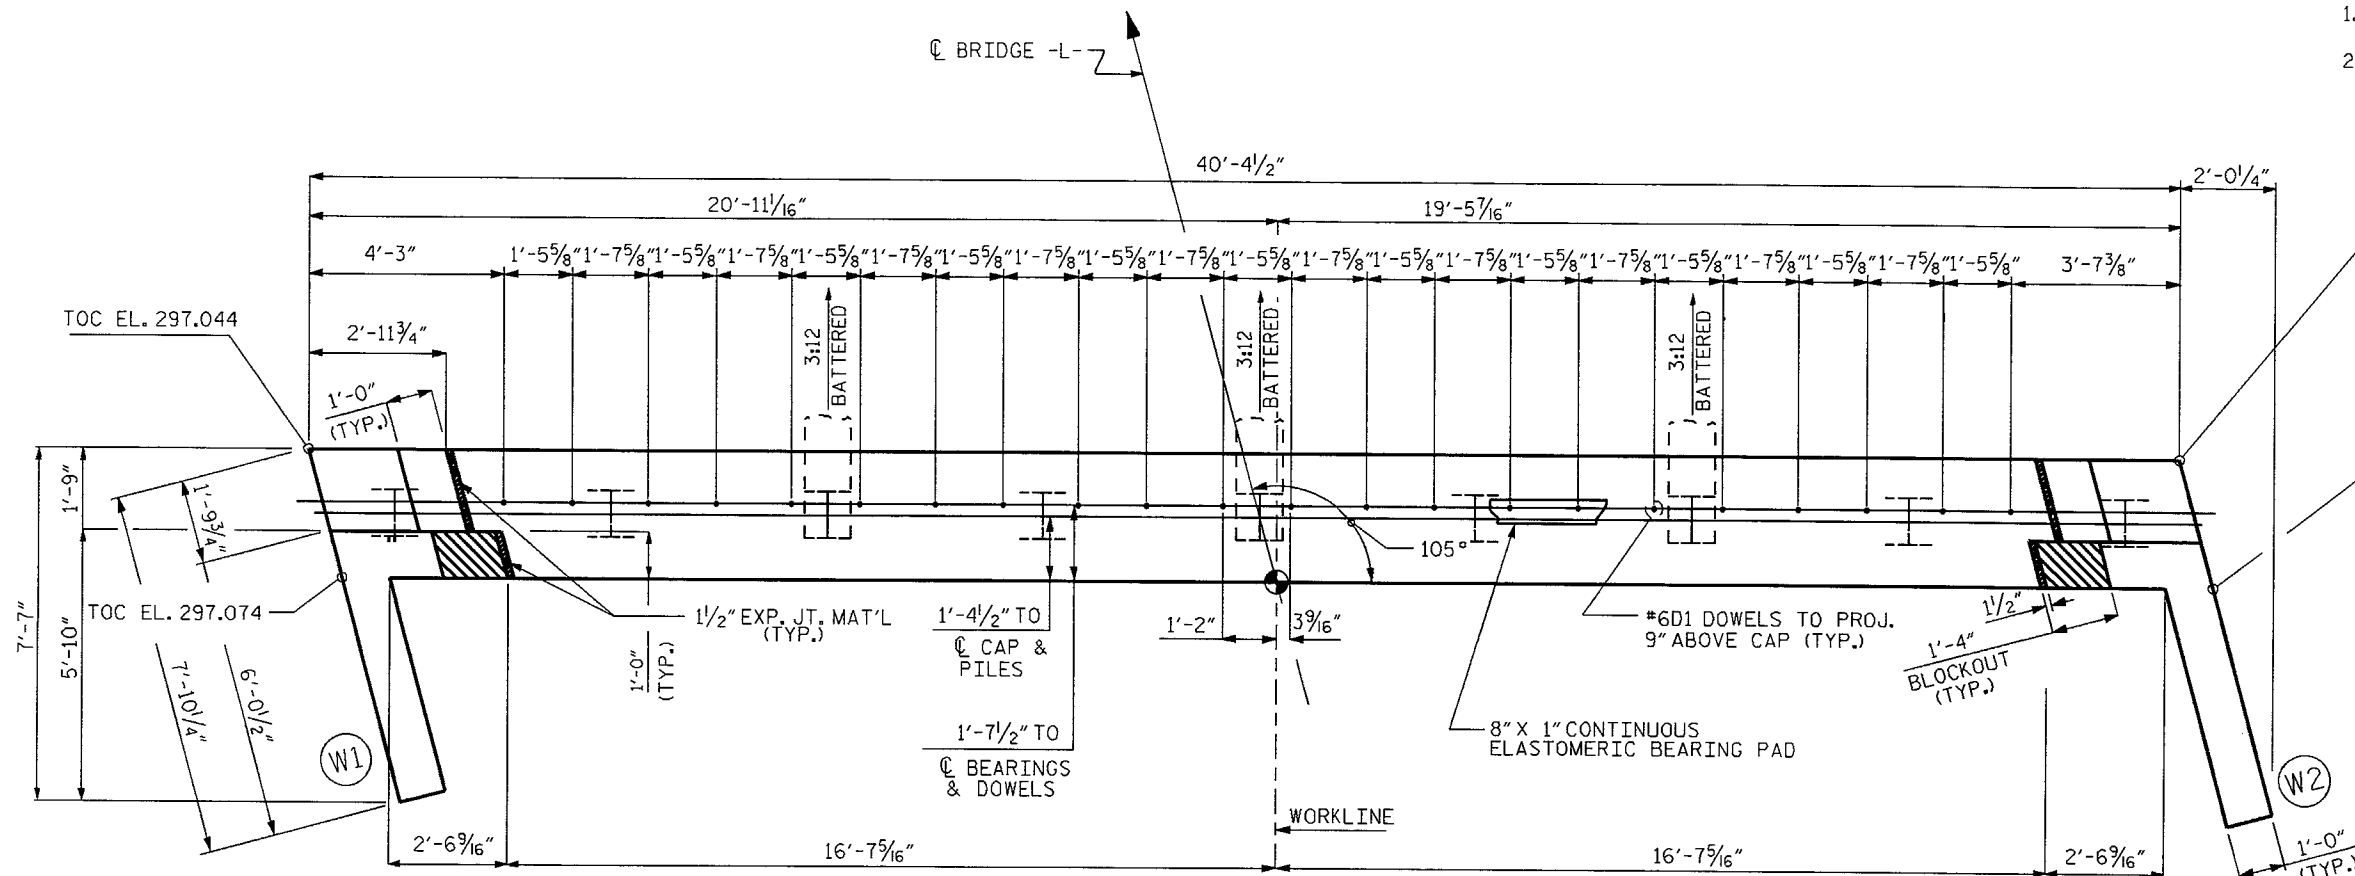

TOP PILE ELEV.	
PILE NO.	E.B. 1
①	295.663
②	295.854
③	296.045
④	296.237
⑤	296.428
⑥	296.619
⑦	296.811
⑧	296.002
⑨	297.193

PLAN

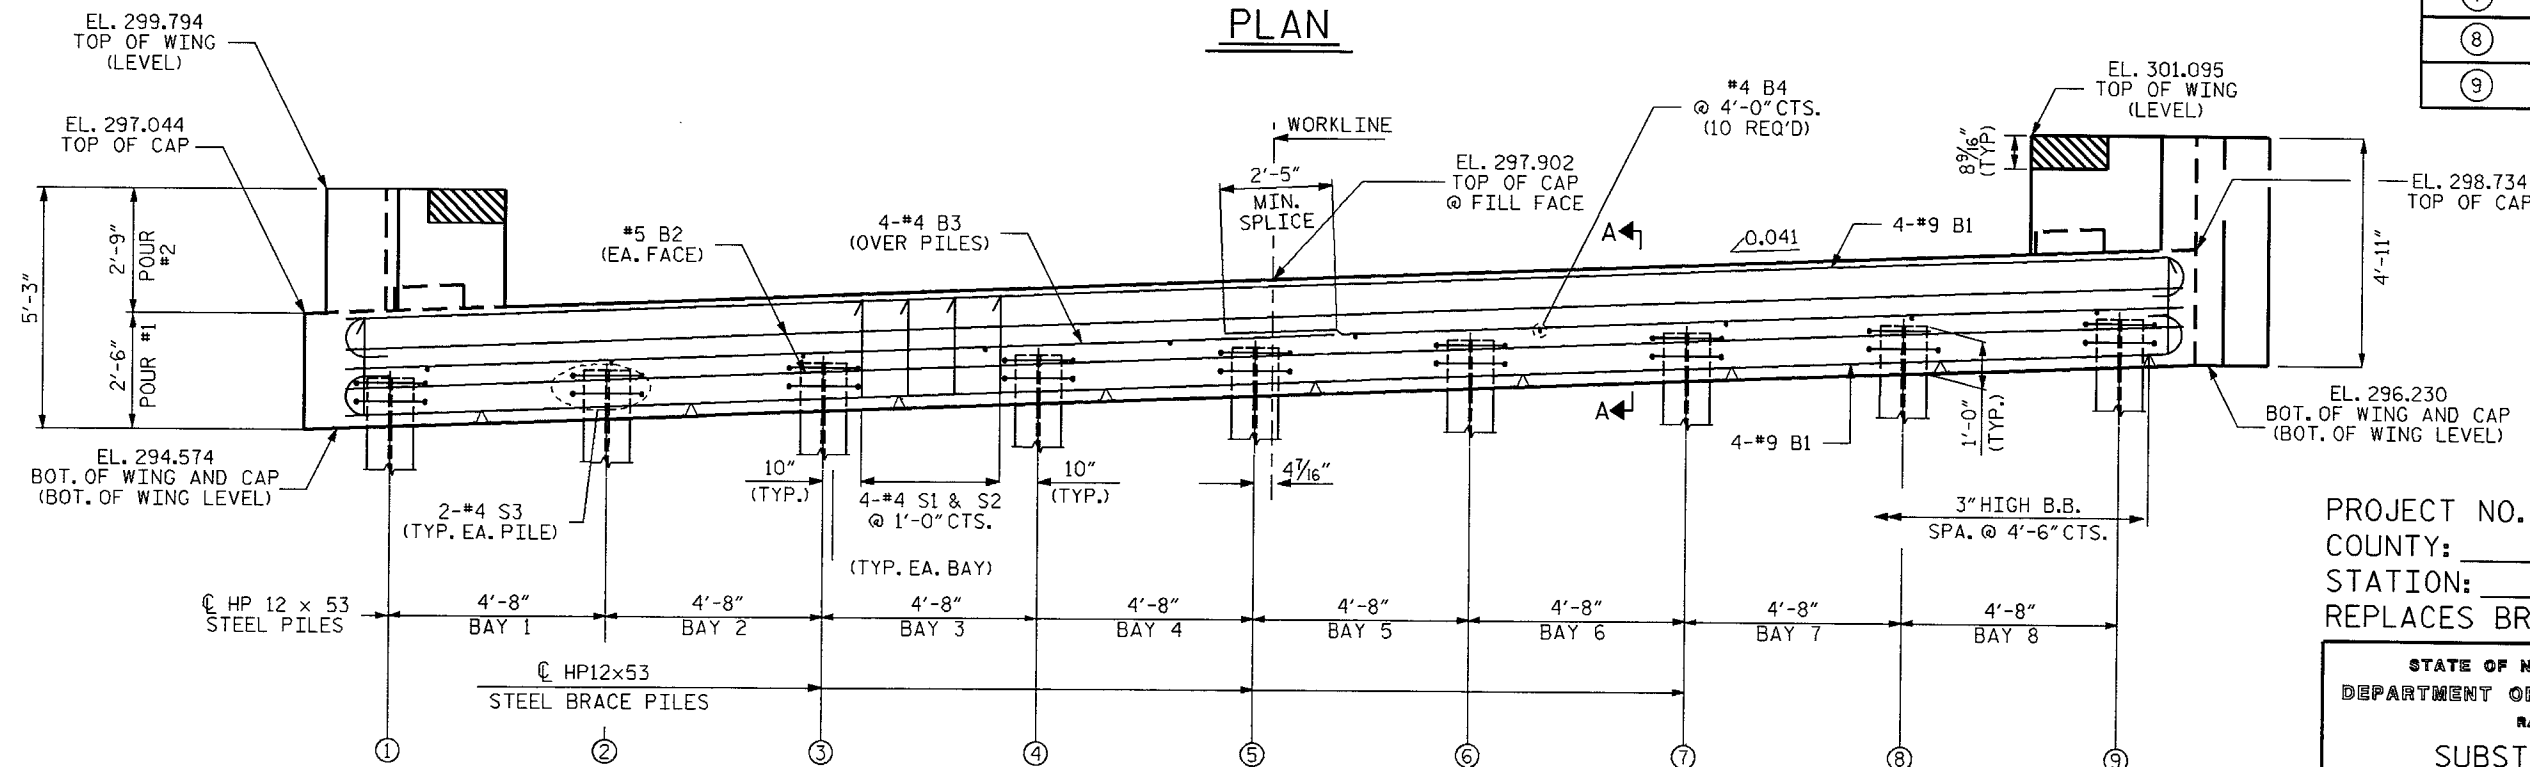

ELEVATION

PROJECT NO. B-4308
COUNTY: WARREN
STATION: 14+98.00
REPLACES BRIDGE NO. 107











STATE OF NORTH CAROLINA
DEPARTMENT OF TRANSPORTATION
RALEIGH
SUBSTRUCTURE
END BENT NO. 1

DRAWN BY: RW DATE: 5/10
CHECKED BY: PDB/AA DATE: 8/10

rwelaz AT BGMJ240323 19-AUG-2010 15:23

REVISIONS						SHEET NO.
NO.	BY	DATE	NO.	BY	DATE	
1			3			21
2			4			25



WARREN

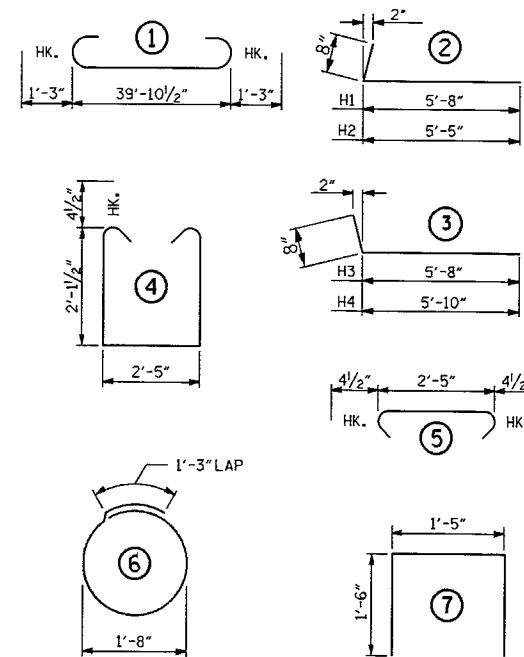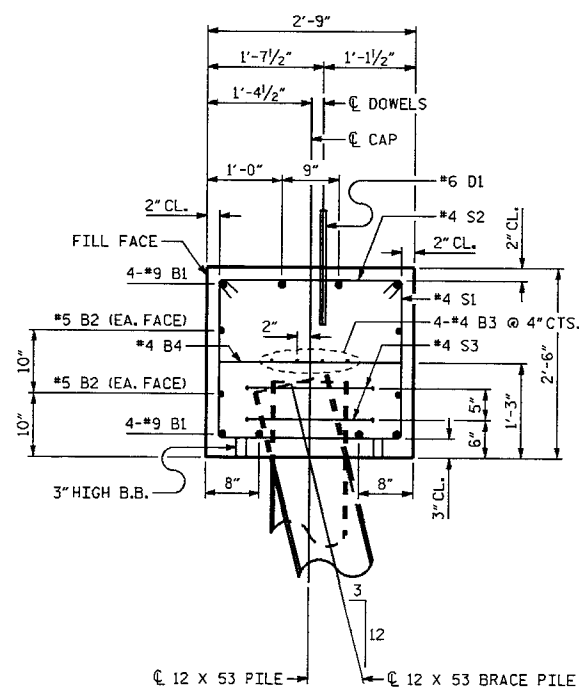 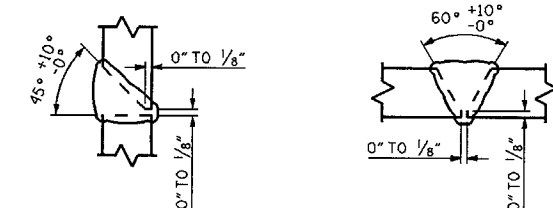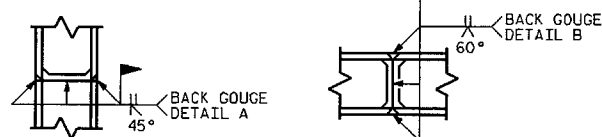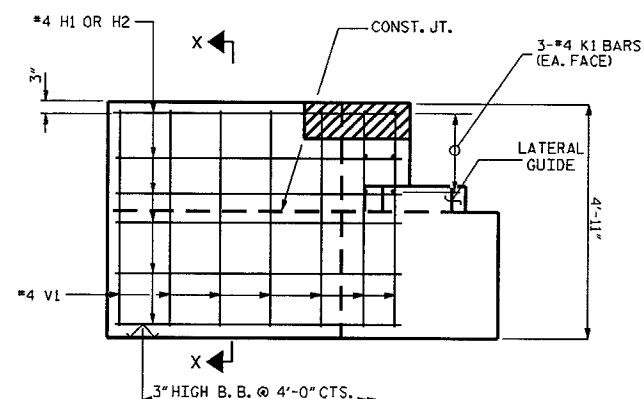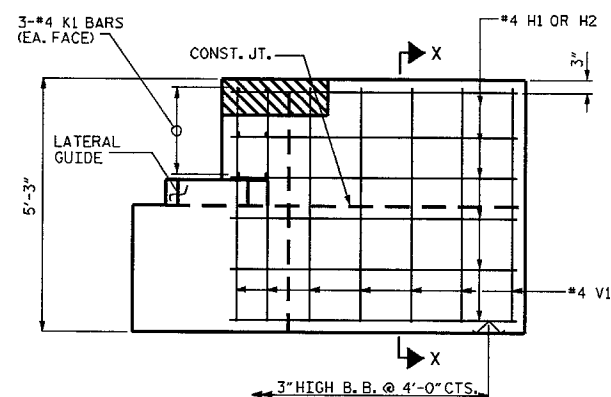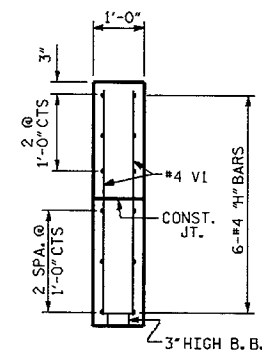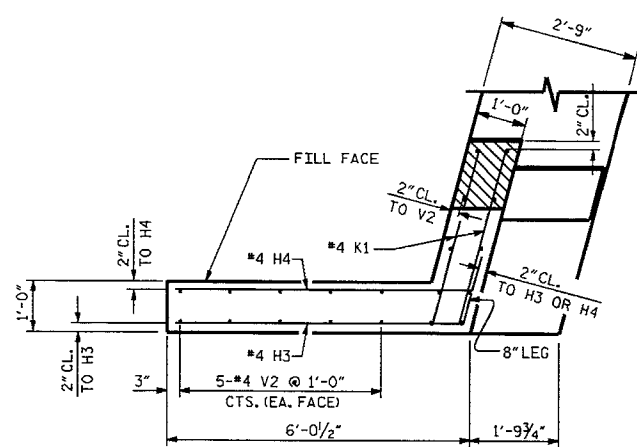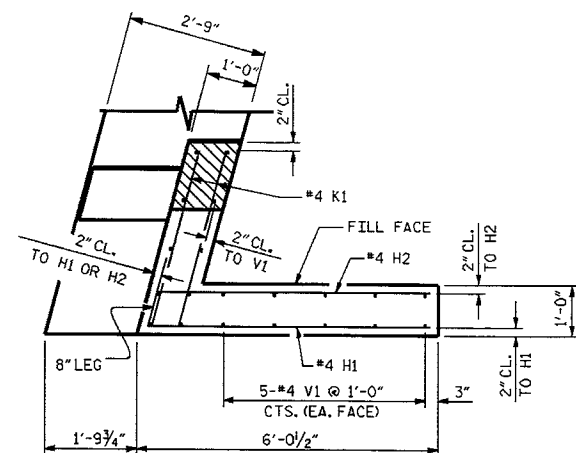

BILL OF MATERIAL

END BENT 1					
BAR	NO.	SIZE	TYPE	LENGTH	WEIGHT
B1	8	9	1	42'-5"	1154
B2	4	5	STR	40'-0"	167
B3	8	4	STR	21'-3"	114
B4	10	4	STR	2'-5"	16
D1	22	6	STR	1'-6"	50
H1	6	4	2	6'-4"	25
H2	6	4	2	6'-1"	24
H3	6	4	3	6'-4"	25
H4	6	4	3	6'-6"	26
K1	12	4	STR	3'-2"	25
S1	34	4	4	7'-5"	168
S2	34	4	5	3'-2"	72
S3	18	4	6	6'-6"	78
U1	4	4	7	4'-5"	12
V1	20	4	STR	4'-10"	65
V2	20	4	STR	4'-6"	60

REINFORCING STEEL	= 2081 LBS
CLASS A CONCRETE:	
POUR 1: CAP & LOWER PART OF WINGS	11.3 C.Y.
POUR 2: UPPER PART OF WINGS	1.6 C.Y.
POUR 3: LATERAL GUIDES	0.1 C.Y.
TOTAL	13.0 C.Y.
9 HP 12 X 53 STEEL PTLS = 180 LBS	

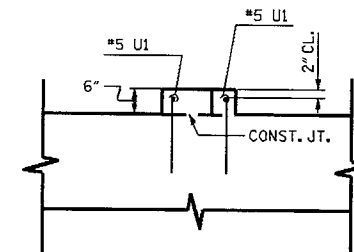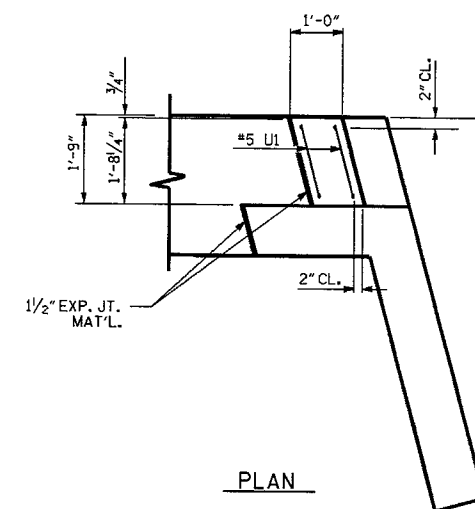

LATERAL GUIDE DETAILS

PROJECT NO. B-4308
COUNTY: WARREN
STATION: 14+98.00
REPLACES BRIDGE NO. 107

STATE OF NORTH CAROLINA
DEPARTMENT OF TRANSPORTATION
RALEIGH

SUBSTRUCTURE
END BENT NO. 1
30' CL. ROADWAY

REVISIONS						SHEET NO. 22
NO.	BY	DATE	NO.	BY	DATE	
1			3			TOTAL SHEETS 25
2			4			

WARREN











PILE NO.	E.B. 2
①	294.982
②	295.173
③	295.364
④	295.555
⑤	295.747
⑥	295.938
⑦	296.129
⑧	296.321
⑨	296.512

REVISIONS						SHEET NO.
NO.	BY	DATE	NO.	BY	DATE	
1			3			23
2			4			25



DRAWN BY: RW DATE: 6/10
CHECKED BY: PB/AA DATE: 8/10

FDW913Z AT BGMU240329 20-AUG-2010 0810

WARREN

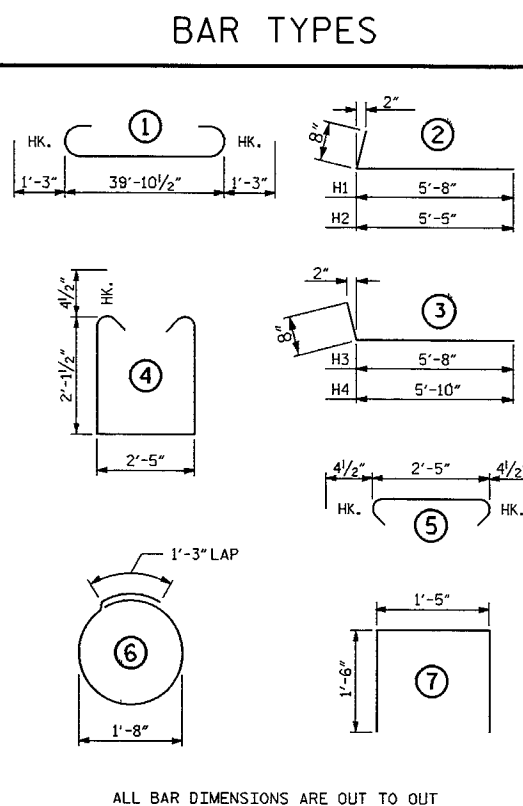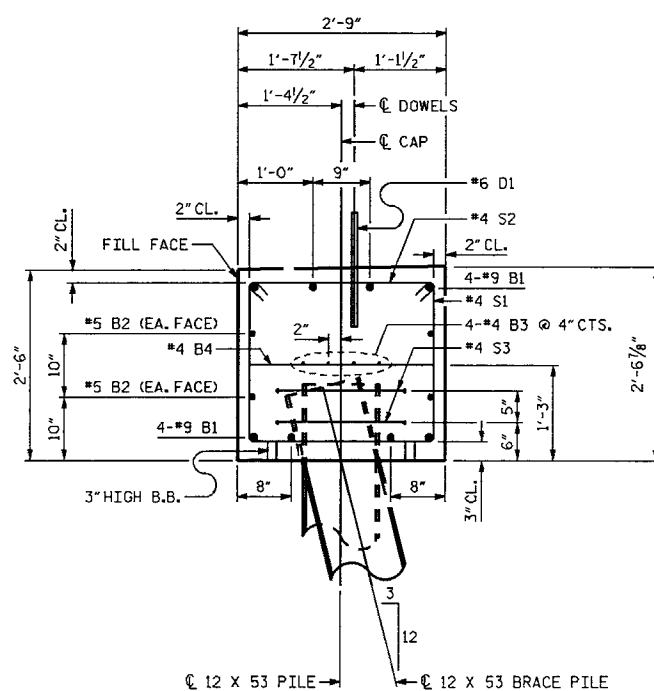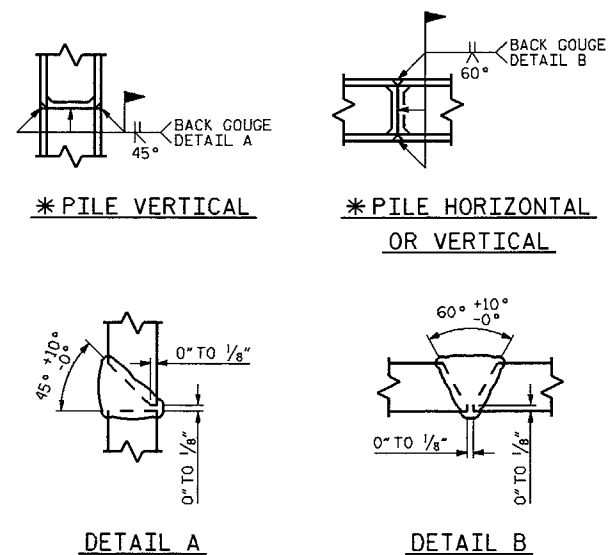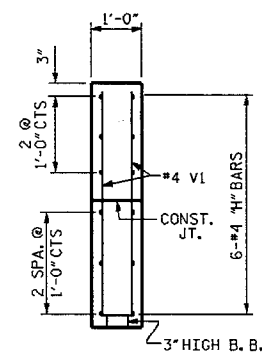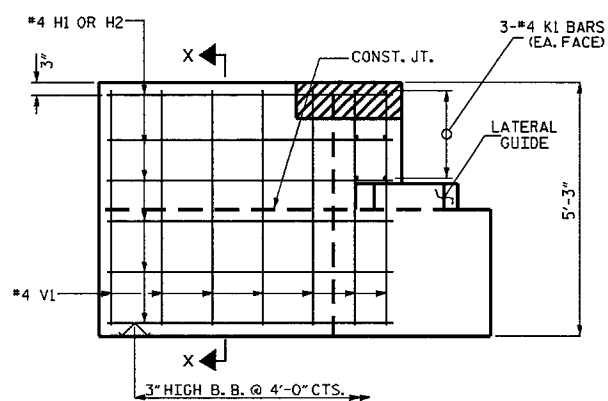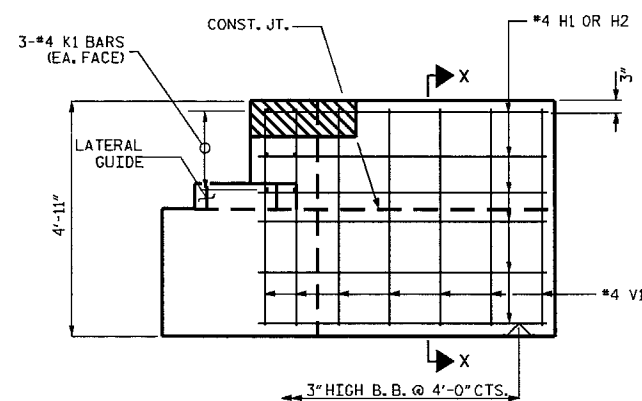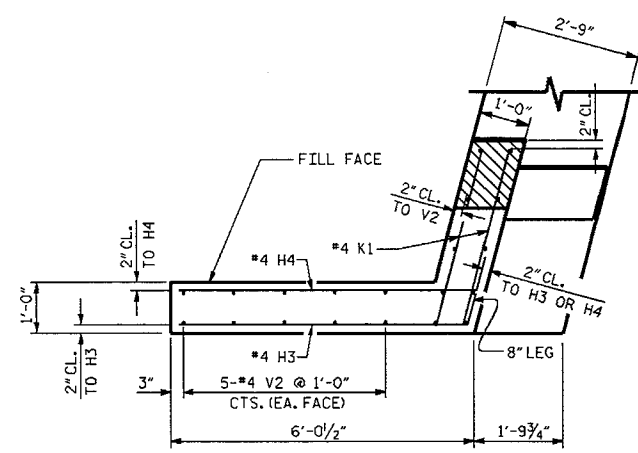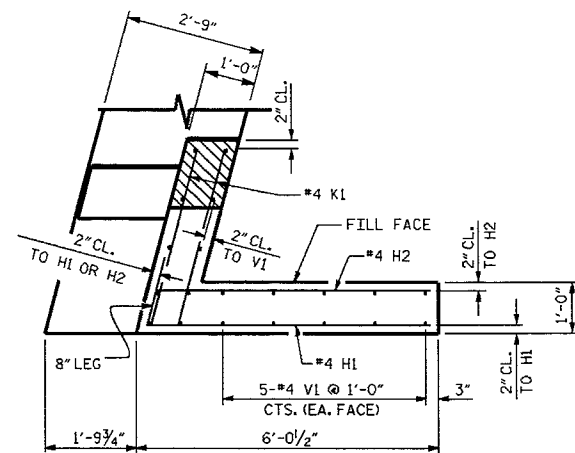

BILL OF MATERIAL					
END BENT 1					
BAR	NO.	SIZE	TYPE	LENGTH	WEIGHT
B1	8	9	1	42'-5"	1154
B2	4	5	STR	40'-0"	167
B3	8	4	STR	21'-3"	114
B4	10	4	STR	2'-5"	16
D1	22	6	STR	1'-6"	50
H1	6	4	2	6'-4"	25
H2	6	4	2	6'-1"	24
H3	6	4	3	6'-4"	25
H4	6	4	3	6'-6"	26
K1	12	4	STR	3'-2"	25
S1	34	4	4	7'-5"	168
S2	34	4	5	3'-2"	72
S3	18	4	6	6'-6"	78
U1	4	4	7	4'-5"	12
V1	20	4	STR	4'-6"	60
V2	20	4	STR	4'-10"	65
REINFORCING STEEL					= 2081 LBS
CLASS A CONCRETE:					
POUR 1:	CAP & LOWER PART OF WINGS				11.3 C.Y.
POUR 2:	UPPER PART OF WINGS				1.6 C.Y.
POUR 3:	LATERAL GUIDES				0.1 C.Y.
TOTAL					13.0 C.Y.
9 HP 12 X 53 STEEL PILES = 270 LN. FT.					

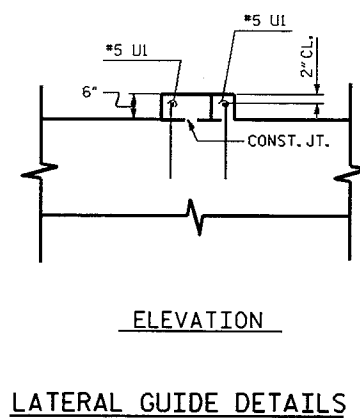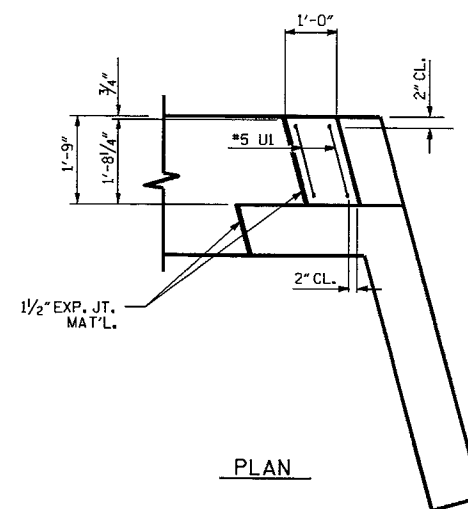

PROJECT NO. B-4308
COUNTY: WARREN
STATION: 14+98.00
REPLACES BRIDGE NO. 107

STATE OF NORTH CAROLINA
DEPARTMENT OF TRANSPORTATION
RALEIGH

SUBSTRUCTURE
END BENT NO. 2
30' CL. ROADWAY

REVISIONS						SHEET NO.
NO.	BY	DATE	NO.	BY	DATE	24
1			3			TOTAL SHEETS
2			4			25

BILL OF MATERIAL

FOR ONE APPROACH SLAB
(2 REQ'D)

BAR	NO.	SIZE	TYPE	LENGTH	WEIGHT
*A1	26	4	STR	17'-4"	301
A2	26	4	STR	17'-2"	298
*B1	63	5	STR	11'-3"	739
B2	63	6	STR	11'-7"	1096

REINFORCING STEEL	LBS.	1394
*EPOXY COATED REINFORCING STEEL	LBS.	1040
CLASS AA CONCRETE	C. Y.	15.5

NOTES

FOR BRIDGE APPROACH FILL INCLUDING FABRIC, 4"Ø DRAINAGE PIPE, AND #78M STONE BACKFILL, SEE ROADWAY STANDARD 422.10.

APPROACH SLAB SHALL NOT BE CONSTRUCTED PRIOR TO COMPLETION OF THE BRIDGE DECK.

FABRIC SHALL BE TYPE 1 ENGINEERING FABRIC IN ACCORDANCE WITH THE STANDARD SPECIFICATIONS SECTION 1056.

#78M STONE BACKFILL (CLASS V SELECT MATERIAL) SHALL BE IN ACCORDANCE WITH STANDARD SPECIFICATIONS SECTION 1016.

#78M STONE BACKFILL IS TO BE CONTINUOUS ALONG FILL FACE OF BACKWALL FROM OUTSIDE EDGE TO OUTSIDE EDGE OF APPROACH SLAB.

FOR THE 4"Ø DRAINAGE PIPE OUTLET(S), SEE ROADWAY STANDARD DRAWINGS.

AREA BETWEEN THE WINGWALL AND APPROACH SLAB SHALL BE GRADED TO DRAIN THE WATER AWAY FROM THE FILL FACE OF THE BRIDGE AND SHALL BE PAVED WITH 4"Ø INTERMEDIATE OR SURFACE COURSE ASPHALT.

THE 6" COMP. A.B.C. SHALL BE FLUSH WITH THE ROADWAY END OF THE APPROACH SLAB AND SHALL EXTEND 1'-0" OUTSIDE OF EACH EDGE OF THE APPROACH SLAB.

THE CONTRACTOR MAY USE 4" TYPE B-25.0B ASPHALT CONCRETE BASE COURSE IN LIEU OF 6" COMP. A.B.C. IF THIS OPTION IS USED, THE BASE COURSE SHALL BE FLUSH WITH THE ROADWAY END OF THE APPROACH SLAB, AND THE WIDTH SHALL BE THE SAME AS THAT OF THE APPROACH SLAB.

THE CONTRACTOR MAY USE CLASS "A" CONCRETE BASE IN LIEU OF 6" COMP. A.B.C. IF THIS OPTION IS USED, THE CONCRETE BASE SHALL BE FLUSH WITH THE ROADWAY END OF THE APPROACH SLAB, AND THE WIDTH SHALL BE THE SAME AS THAT OF THE APPROACH SLAB. THE CONCRETE SHALL BE FINISHED TO A SMOOTH SURFACE AND A LAYER OF 30 LB ROOFING FELT TO PREVENT BOND. THE APPROACH SLAB SHALL NOT BE CAST UNTIL THE CONCRETE BASE HAS REACHED AN AGE OF THREE CURING DAYS.


FOR JOINT DETAILS, SEE SHEET, NO. 16.

THE JOINT AT THE END BENT SHALL BE GROUTED AS SOON AS PRACTICAL AFTER THE CONSTRUCTION OF THE APPROACH SLABS.


APPROACH SLAB GROOVING IS NOT REQUIRED.

WORK SHOWN ON THIS DRAWING WILL BE PAID UNDER THE LUMP SUM PRICE FOR APPROACH SLABS.

TEMPORARY DRAINAGE AND TEMPORARY BERM AND SLOPE DRAINS WILL BE PAID FOR UNDER THE LUMP SUM PRICE FOR APPROACH SLABS. SEE ROADWAY STANDARD 1622.01.

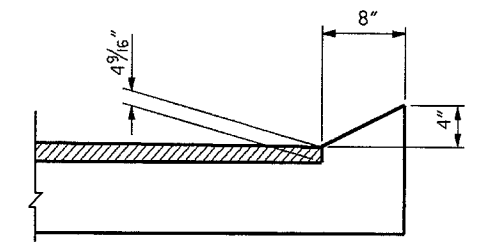

SECTION N-N

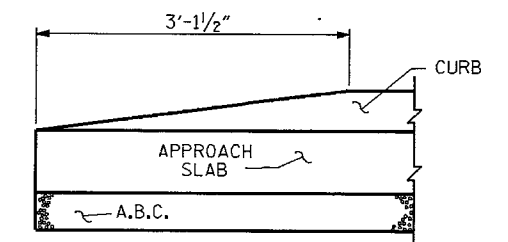

END OF CURB WITHOUT SHOULDER BERM GUTTER

CURB DETAILS

PROJECT NO. : B-4308
COUNTY: WARREN
STATION: 14+98.00
REPLACES BRIDGE NO. 107


STATE OF NORTH CAROLINA
DEPARTMENT OF TRANSPORTATION
RALEIGH

STANDARD
BRIDGE APPROACH SLAB
FOR PRESTRESSED CONCRETE
CORED SLAB


REVISIONS						SHEET NO. 25
NO.	BY:	DATE:	NO.	BY:	DATE:	
1			3			TOTAL SHEETS 25
2			4			

NOT TO SCALE

STD. NO. BAS13

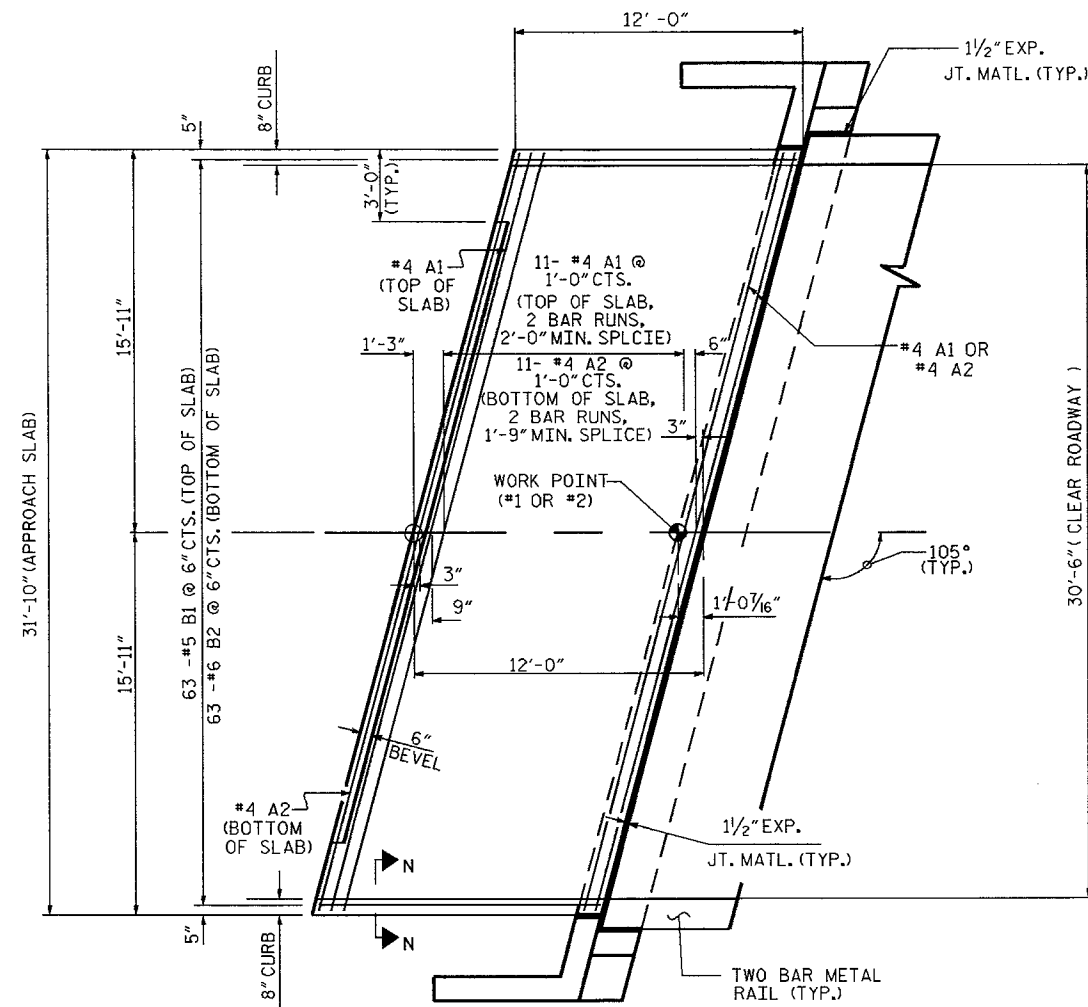

PLAN OF APPROACH SLAB

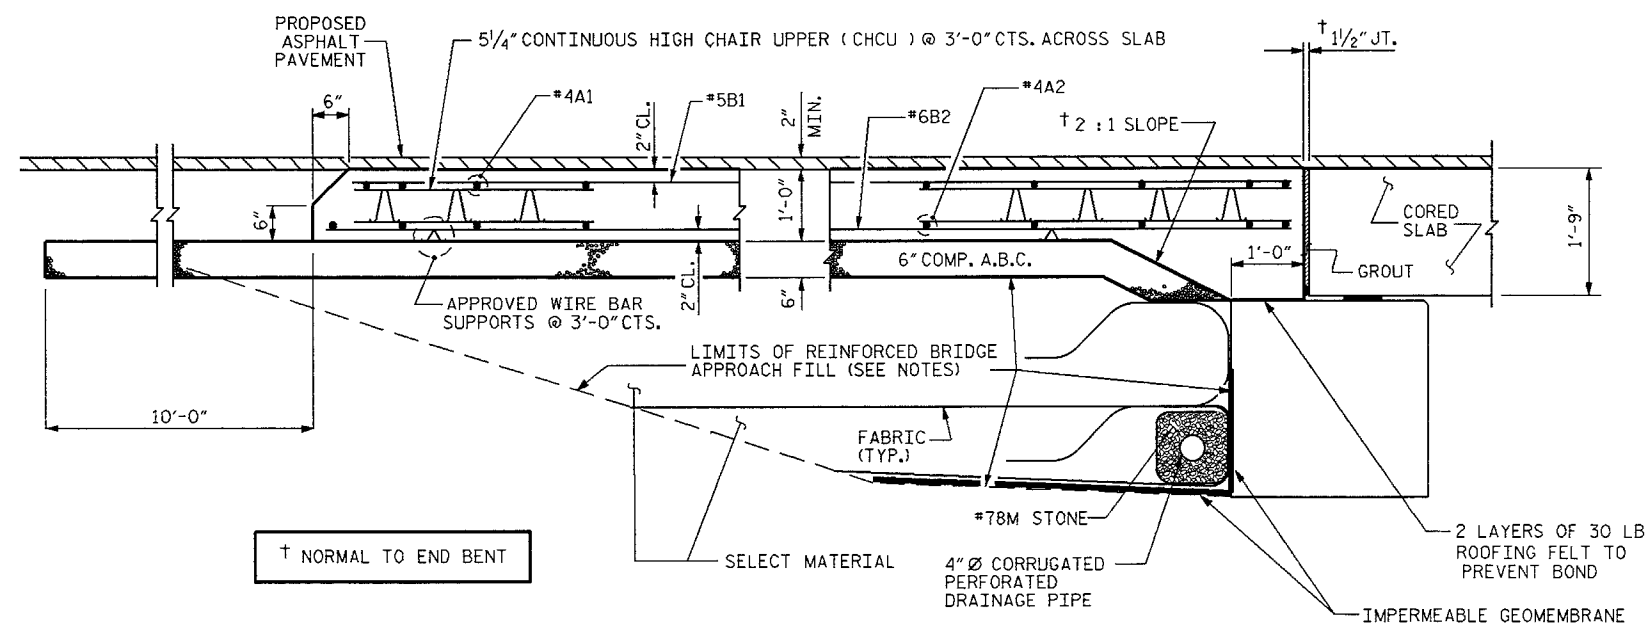

SECTION THRU SLAB

DRAWN BY: RW DATE: 06/10
CHECKED BY: AA DATE: 08/10

24-AUG-2010 10:53 aabrha AT BGMU240322 S:\POC\Squad A\Current\Warren\B-4308\02-13-07\Project\Structures\RW\compilation\B-4308.bmu.SHT(25).dgn

B-4308

PI Sta 13+57.39
 $\Delta = 26^{\circ}17'15.9"$ (LT)
 $D = 11^{\circ}53'03.2"$
 $L = 221.20'$
 $T = 112.58'$
 $R = 482.12'$

WARREN

RAYMOND J. SEAMAN
& WIFE, RUBY K. SEAMAN
D.B. 373, PG. 176
TRACT #2
PIN# B4-30

PRELIMINARY PLANS

DO NOT USE FOR CONSTRUCTION

PROJECT NO. 33645
COUNTY: WARREN
STATION: 14+98.00
REPLACES BRIDGE NO. 107

STATE OF NORTH CAROLINA
DEPARTMENT OF TRANSPORTATION
RALEIGH

BRIDGE #107 ON
SR 1224 OVER
SMITH CREEK

REVISIONS						SHEET NO.
NO.	BY	DATE	NO.	BY	DATE	EC1
1			3			TOTAL SHEET
2			4			3

NOTES: ANY DEVIATION FROM OPTIONS GIVEN WILL
REQUIRE PRIOR APPROVAL BY ENGINEER.

ADDITIONAL EROSION CONTROL DEVICES MAY
NEED TO BE INSTALLED AS DIRECTED BY THE
ENGINEER.

ROADSIDE ENVIRONMENTAL UNIT
DEPARTMENT OF TRANSPORTATION
DIVISION OF HIGHWAYS
RALEIGH, N.C.
3006 STANDARD SPECIFICATIONS

ENVIRONMENTALLY SENSITIVE AREA
PLEASE SEE NOTE

<u>Std. #</u>	<u>Description</u>	<u>Symbol</u>
1605.01	Temporary Silt Fence -----	
1632.03	Rock Inlet Sediment Trap Type C -----	
1633.01	Temporary Rock Silt Check Type-A -----	



NOTES

1. DRIVE PILES AT END BENTS No.1 AND No.2 TO A REQUIRED BEARING CAPACITY OF 90 TONS PER PILE. THE REQUIRED BEARING CAPACITY IS EQUAL TO THE ALLOWABLE BEARING CAPACITY WITH A MINIMUM FACTOR OF SAFETY OF TWO.

B-4308

WARREN

EROSION CONTROL PLAN

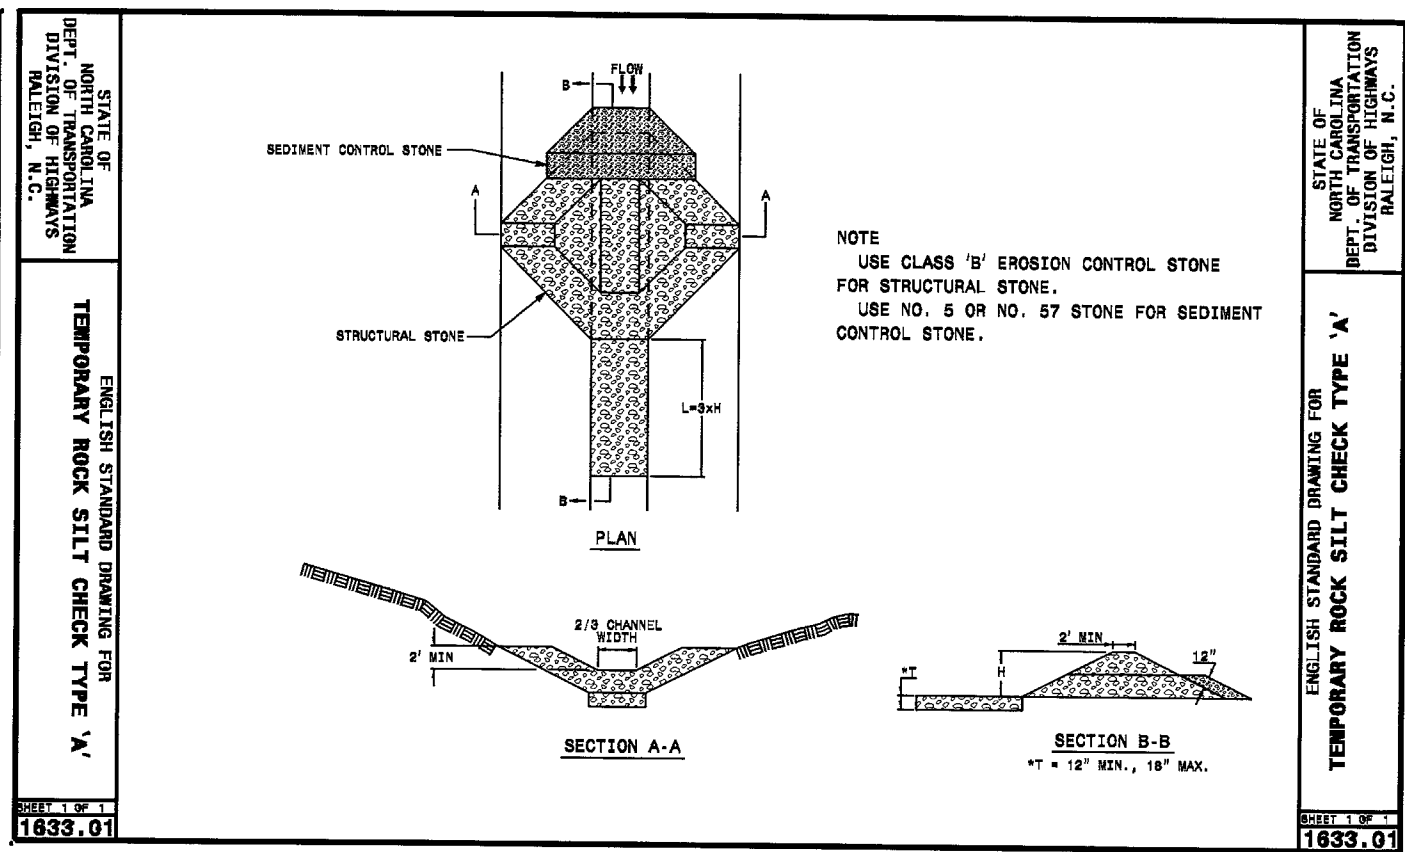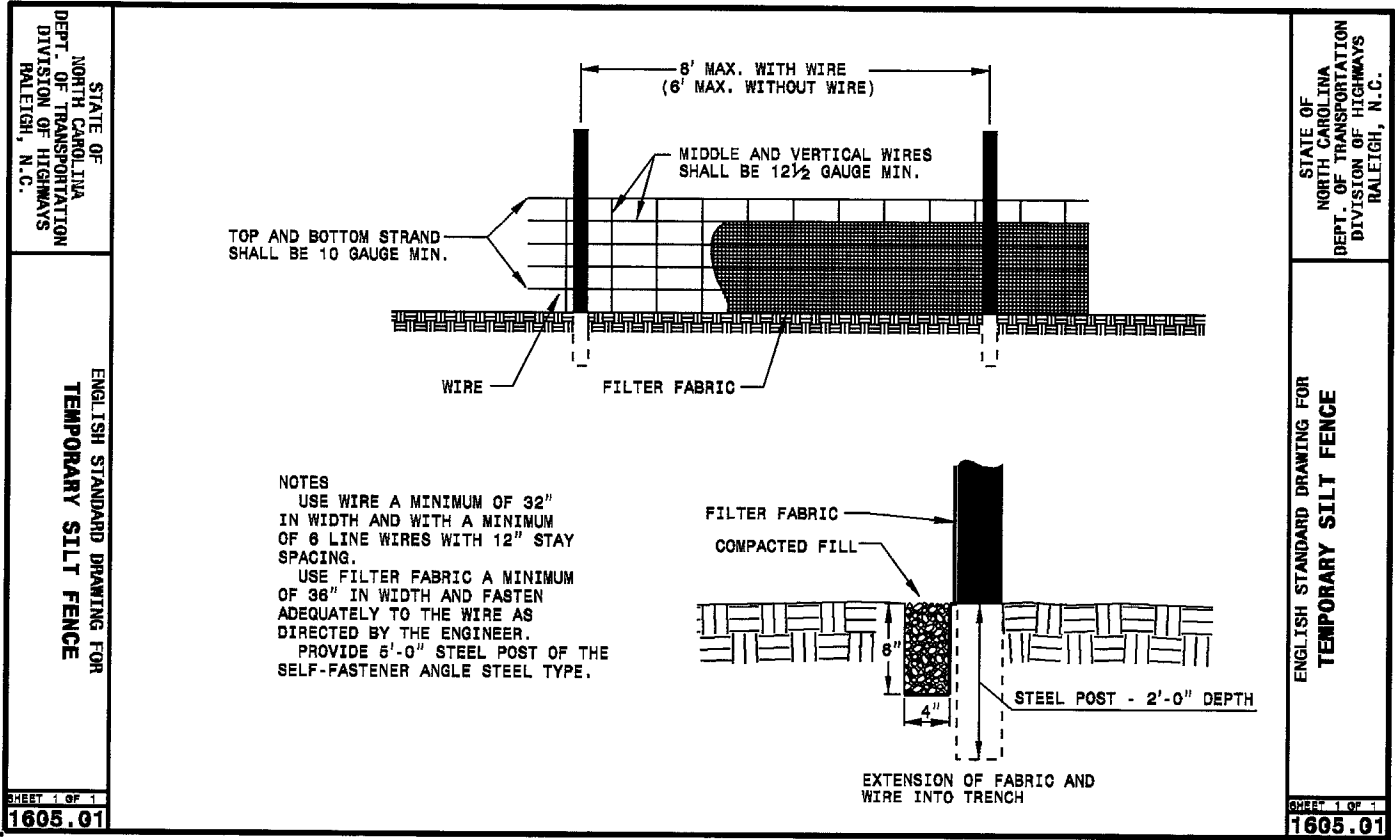

NOTES: ANY DEVIATION FROM OPTIONS GIVEN WILL REQUIRE PRIOR APPROVAL BY ENGINEER.

ADDITIONAL EROSION CONTROL DEVICES MAY NEED TO BE INSTALLED AS DIRECTED BY THE ENGINEER.

ROADSIDE ENVIRONMENTAL UNIT
DEPARTMENT OF TRANSPORTATION
DIVISION OF HIGHWAYS
RALEIGH, N.C.

2006 STANDARD SPECIFICATIONS

PROJECT NO. 33645
COUNTY: WARREN
STATION: 14+98.00
REPLACES BRIDGE NO. 107

STATE OF NORTH CAROLINA
DEPARTMENT OF TRANSPORTATION
RALEIGH

BRIDGE #107 ON
SR 1224 OVER
SMITH CREEK

REVISIONS						SHEET NO.
NO.	BY	DATE	NO.	BY	DATE	EC2
1			3			TOTAL SHEETS 3
2			4			

B-4308

WARREN

EROSION CONTROL PLAN

Environmentally Sensitive Areas:

This project is located in an "Environmentally Sensitive Area." This designation requires special procedures to be used for clearing and grubbing, temporary stream crossings, and grading operations within the area identified on the plans. This also requires special procedures to be used for seeding and mulching and staged seeding within the project.

Clearing and Grubbing:

In areas identified on the erosion control plans as "Environmentally Sensitive Areas", the Contractor may perform clearing operations, but not grubbing operations until immediately prior to beginning grading operations as described in Section 200, Article 200-1, in the Standard Specifications. The "Environmentally Sensitive Area" shall be defined as a 50 foot buffer zone on both sides of the stream (or depression), measured from top of streambank, (or center of depression). Only clearing operations (not grubbing) shall be allowed in this buffer zone until immediately prior to beginning grading operations. Erosion control devices shall be installed immediately following the clearing operation.

Grading:

Once grading operations begin in identified "Environmentally Sensitive Areas", work will progress in a continuous manner until complete. All construction within these areas must progress in a continuous manner such that each phase is complete and areas permanently stabilized prior to beginning of next phase. Failure on the part of the Contractor to complete any phase of construction in a continuous manner in "Environmentally Sensitive Areas" as specified will be just cause for the Engineer to direct the suspension of work in accordance with Section 108-7 of the Standard Specifications.

Temporary Stream Crossings:

Any crossing of streams within the limits of this project must be accomplished in accordance with Section 107-13(b) of the Standard Specifications.

Seeding and Mulching:


Seeding and mulching shall be performed in accordance with Section 166G of the Standard Specifications and vegetative cover sufficient to restrain erosion shall be installed immediately following grade establishment.

Seeding and mulching shall be performed on the areas disturbed by construction immediately following final grade establishment. No appreciable time shall lapse into the contract time without stabilization of slopes, ditches and other areas within the "Environmentally Sensitive Areas" as indicated on the erosion control plans.

Stage Seeding:

The work covered by this section shall consist of the establishment of a vegetative cover on cut and fill slopes as grading progresses. Seeding and mulching shall be done in stages on cut and fill slopes which are greater than 20 feet in height measured along the slope, or greater than 2 acres in area. Each stage shall not exceed the limits stated above.

All work described above will be paid for at the contract price for "Lump Sum for Erosion Control" established in the contract for the work involved. Additional payments will not be made for the requirements of this section as the cost for this work should be included in the contract price for "Lump Sum for Erosion Control" for the work involved.

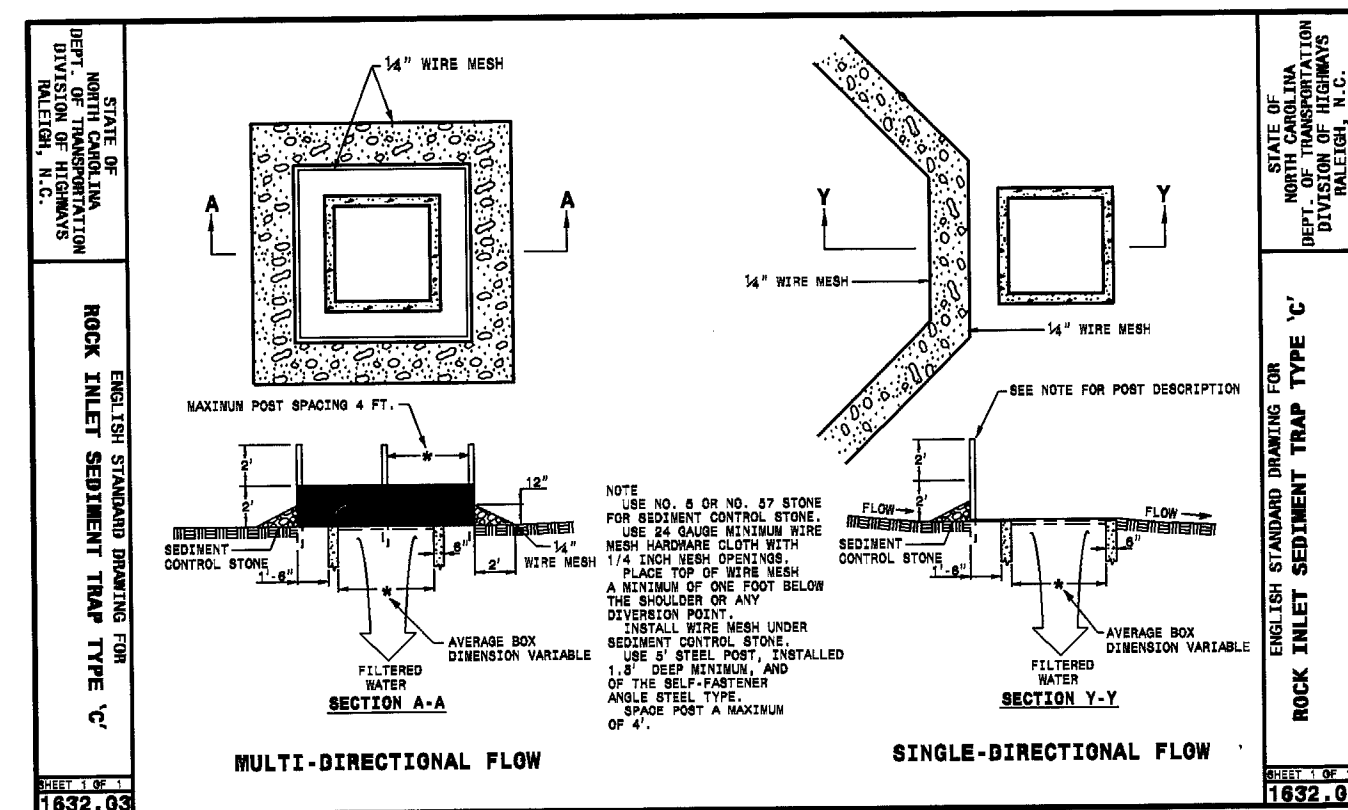

NOTES: ANY DEVIATION FROM OPTIONS GIVEN WILL REQUIRE PRIOR APPROVAL BY ENGINEER.

ADDITIONAL EROSION CONTROL DEVICES MAY NEED TO BE INSTALLED AS DIRECTED BY THE ENGINEER.

ROADSIDE ENVIRONMENTAL UNIT
DEPARTMENT OF TRANSPORTATION
DIVISION OF HIGHWAYS
RALEIGH, N.C.

2006 STANDARD SPECIFICATIONS

PROJECT NO. 33645
COUNTY: WARREN
STATION: 14+98.00
REPLACES BRIDGE NO. 107

STATE OF NORTH CAROLINA
DEPARTMENT OF TRANSPORTATION
RALEIGH

BRIDGE #107 ON
SR 1224 OVER
SMITH CREEK

REVISIONS					SHEET NO. EC3
NO.	BY	DATE	NO.	DATE	
1			3		TOTAL SHEETS 3
2			4		