


CROSS-SECTION SUMMARY


NOTE: EMBANKMENT DOES NOT INCLUDE BACKFILL FOR UNDERCUT


[illegible]

8/23/99

23-MAR-2006 10:22
r:\county\burk\scr1419\scr1419_1.xpl.dgn
jpr:raemah

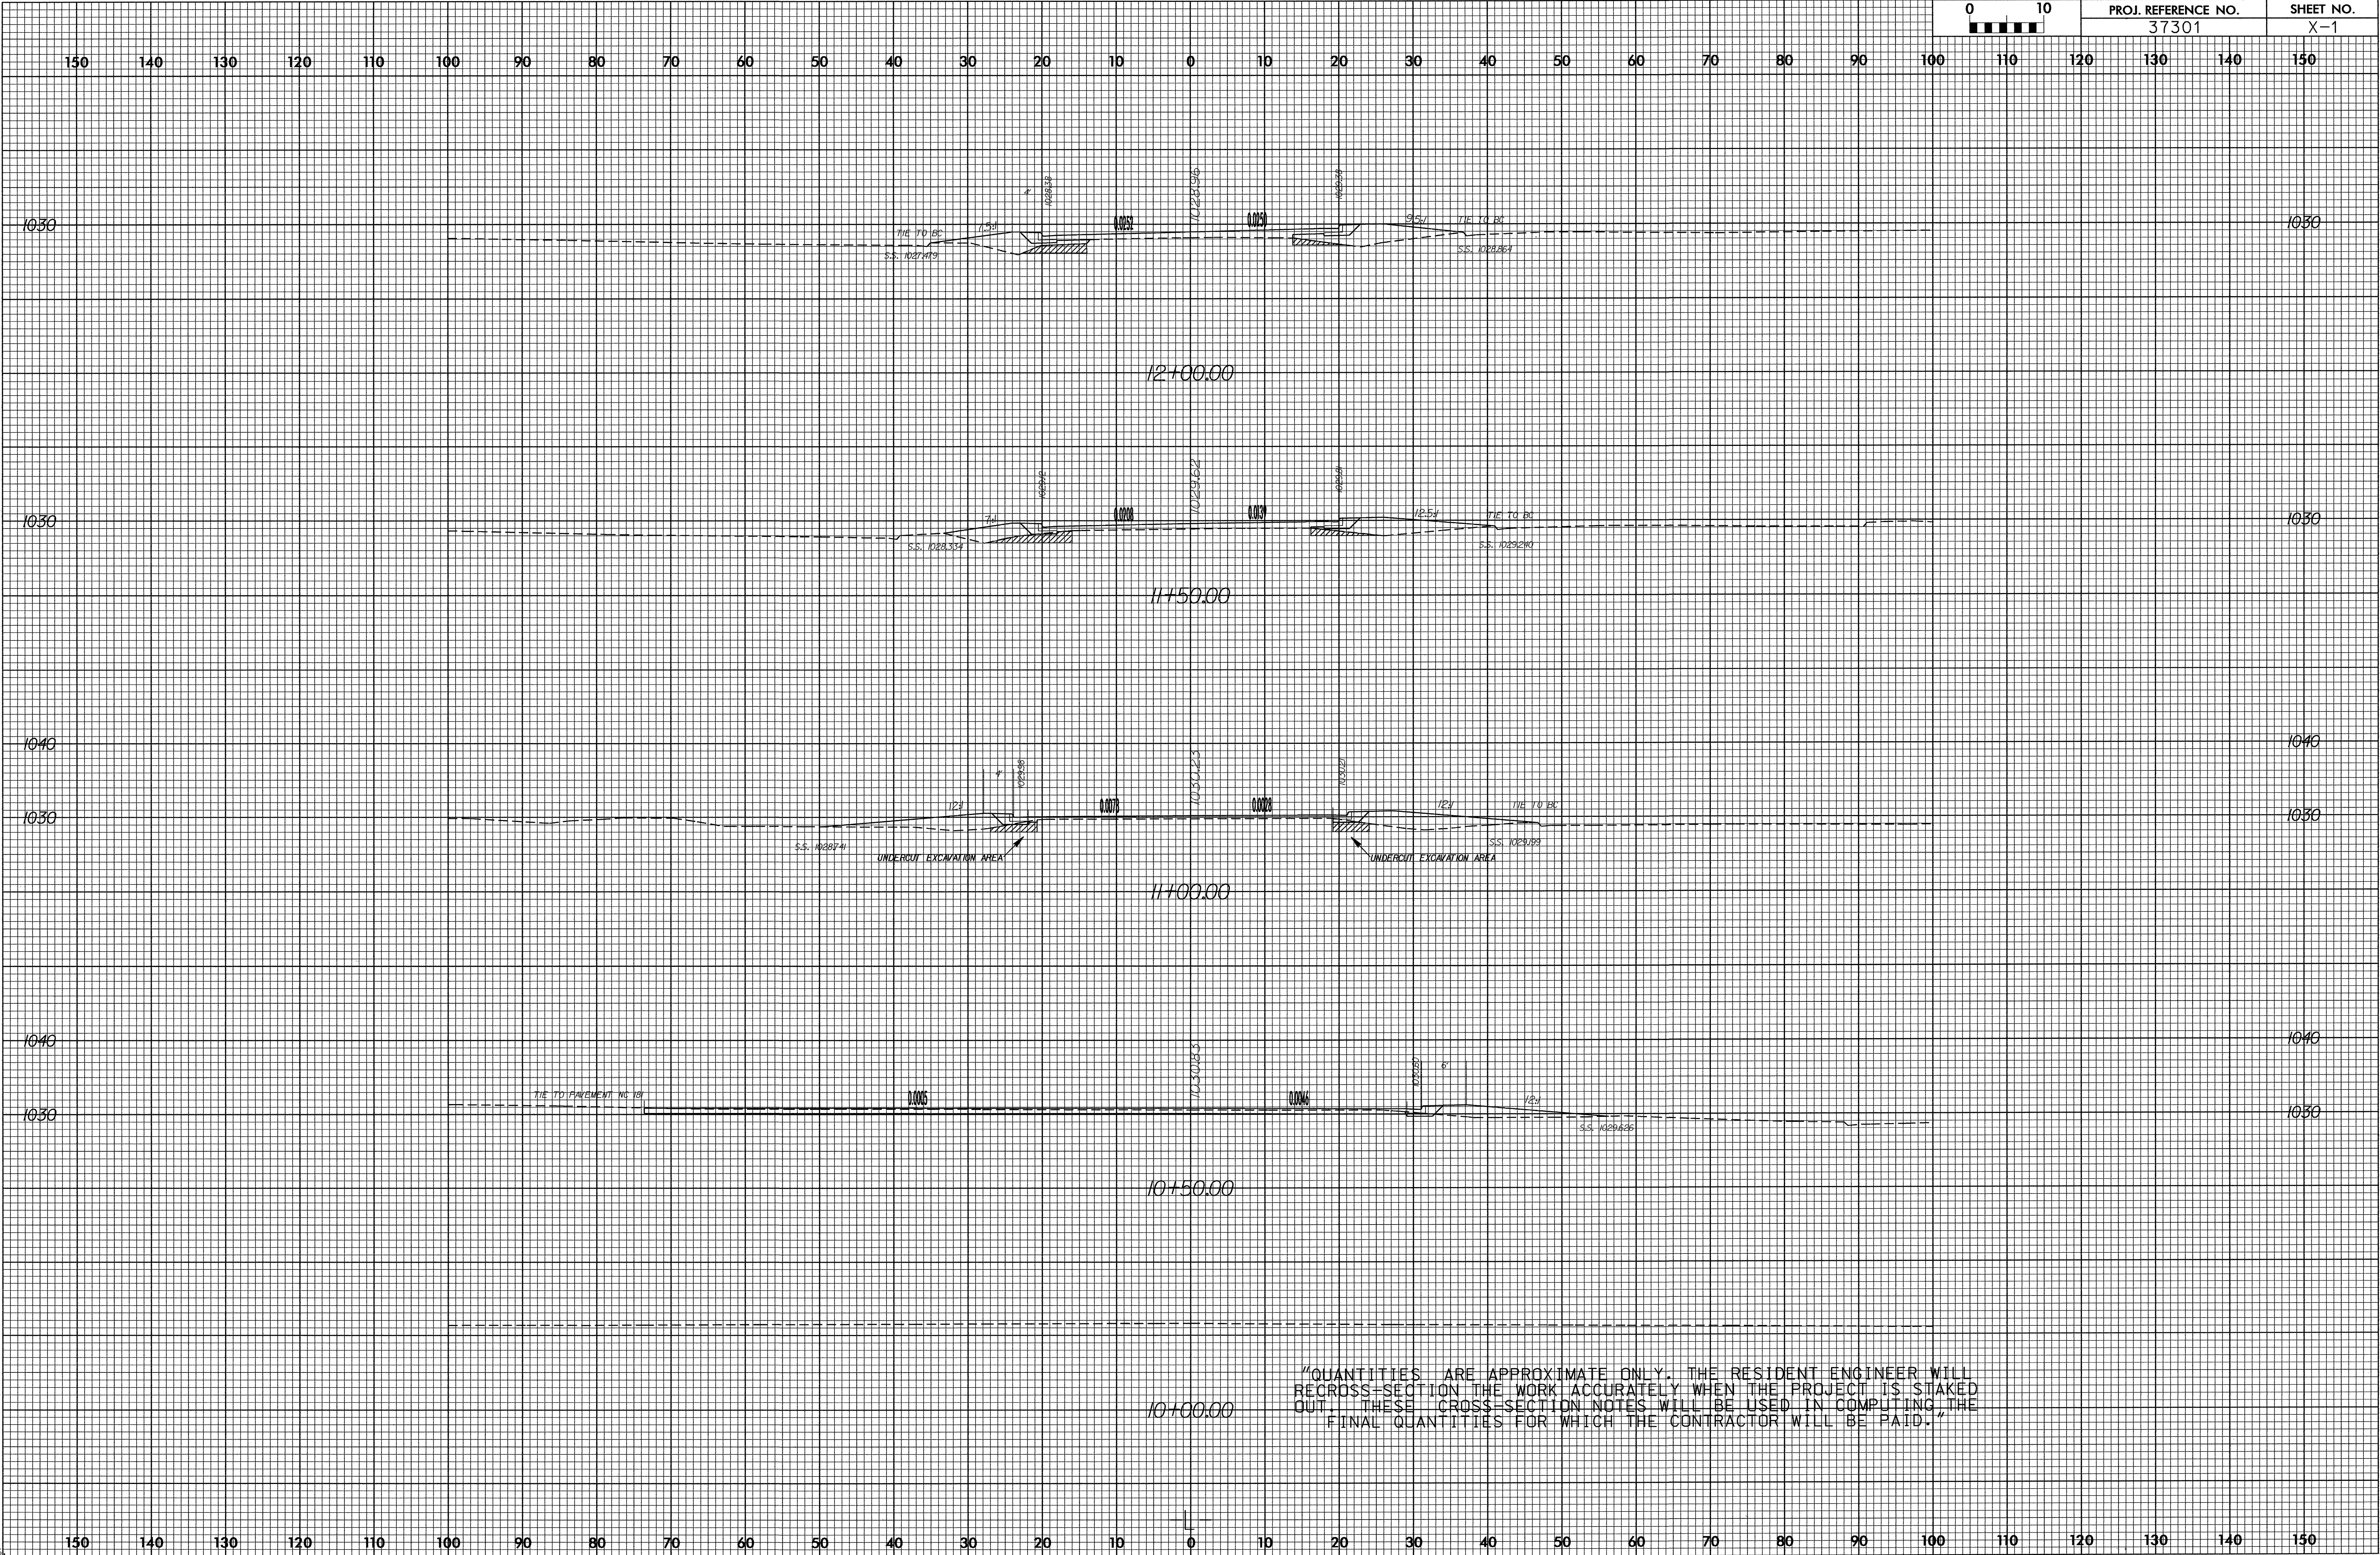


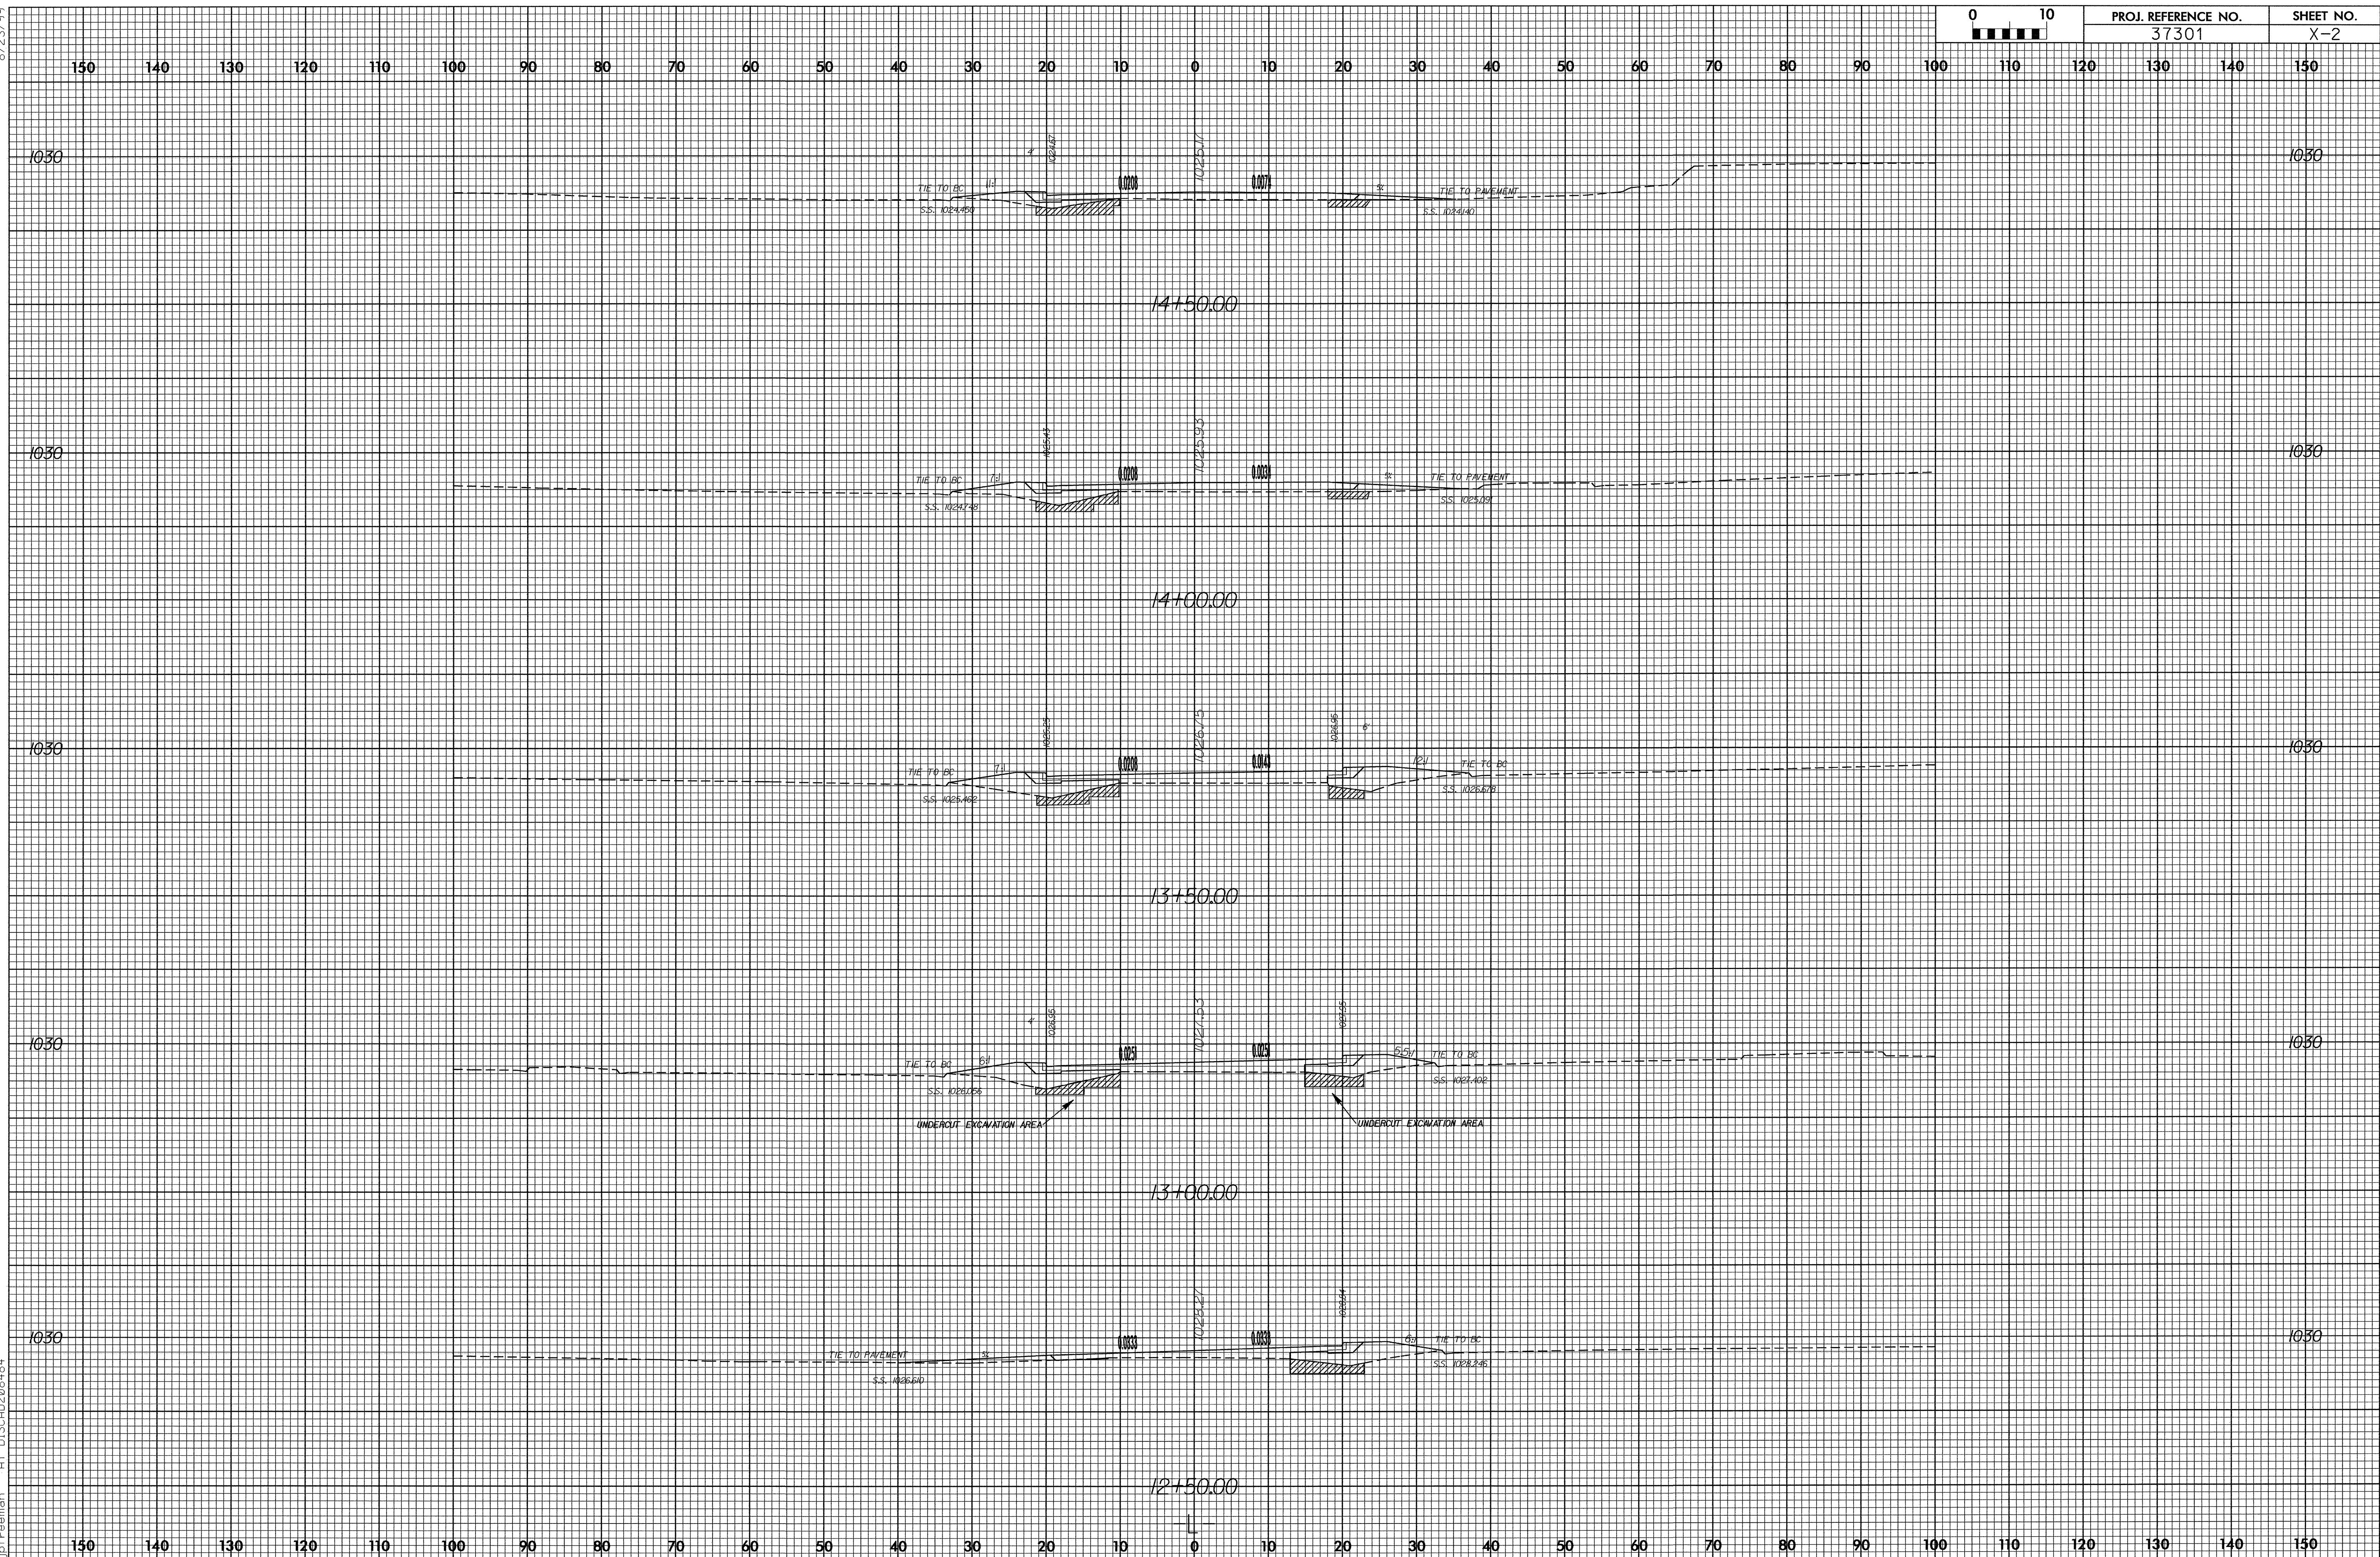

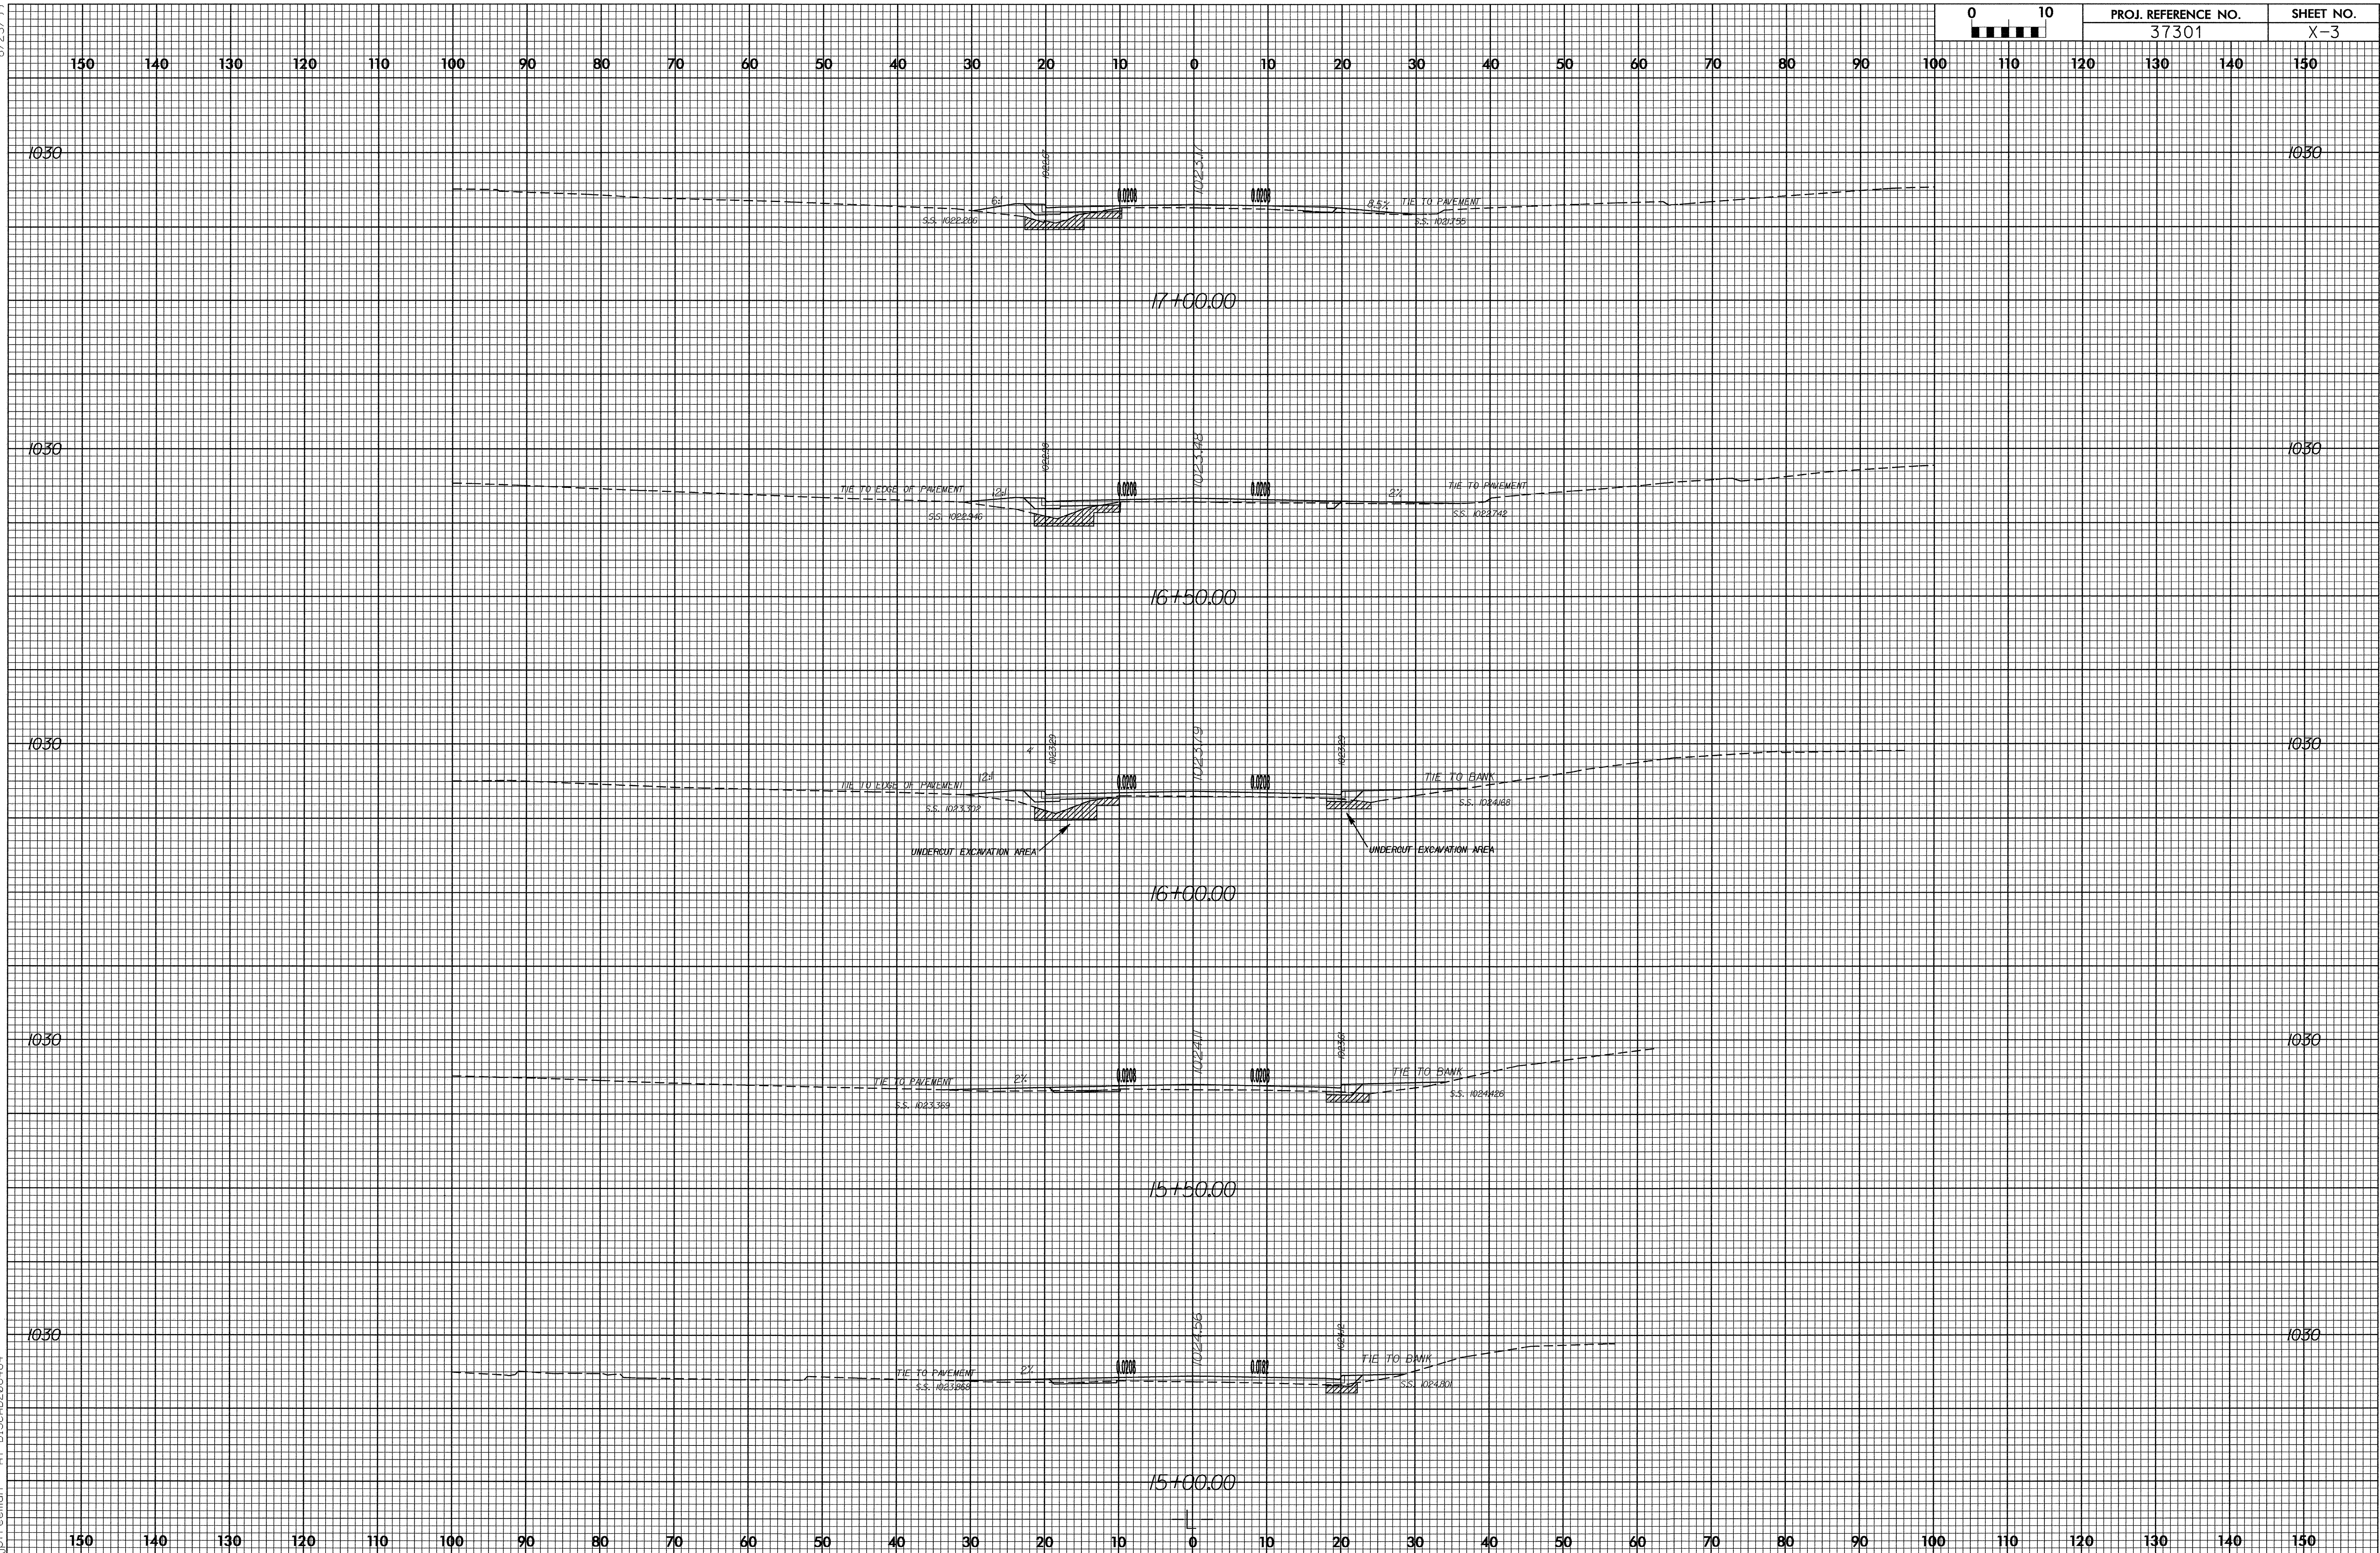


8/23/99


23-MAR-2006 10:43
r:\county\bur\419\419_1.dwg
p:\freeman A\DISC\2006\419

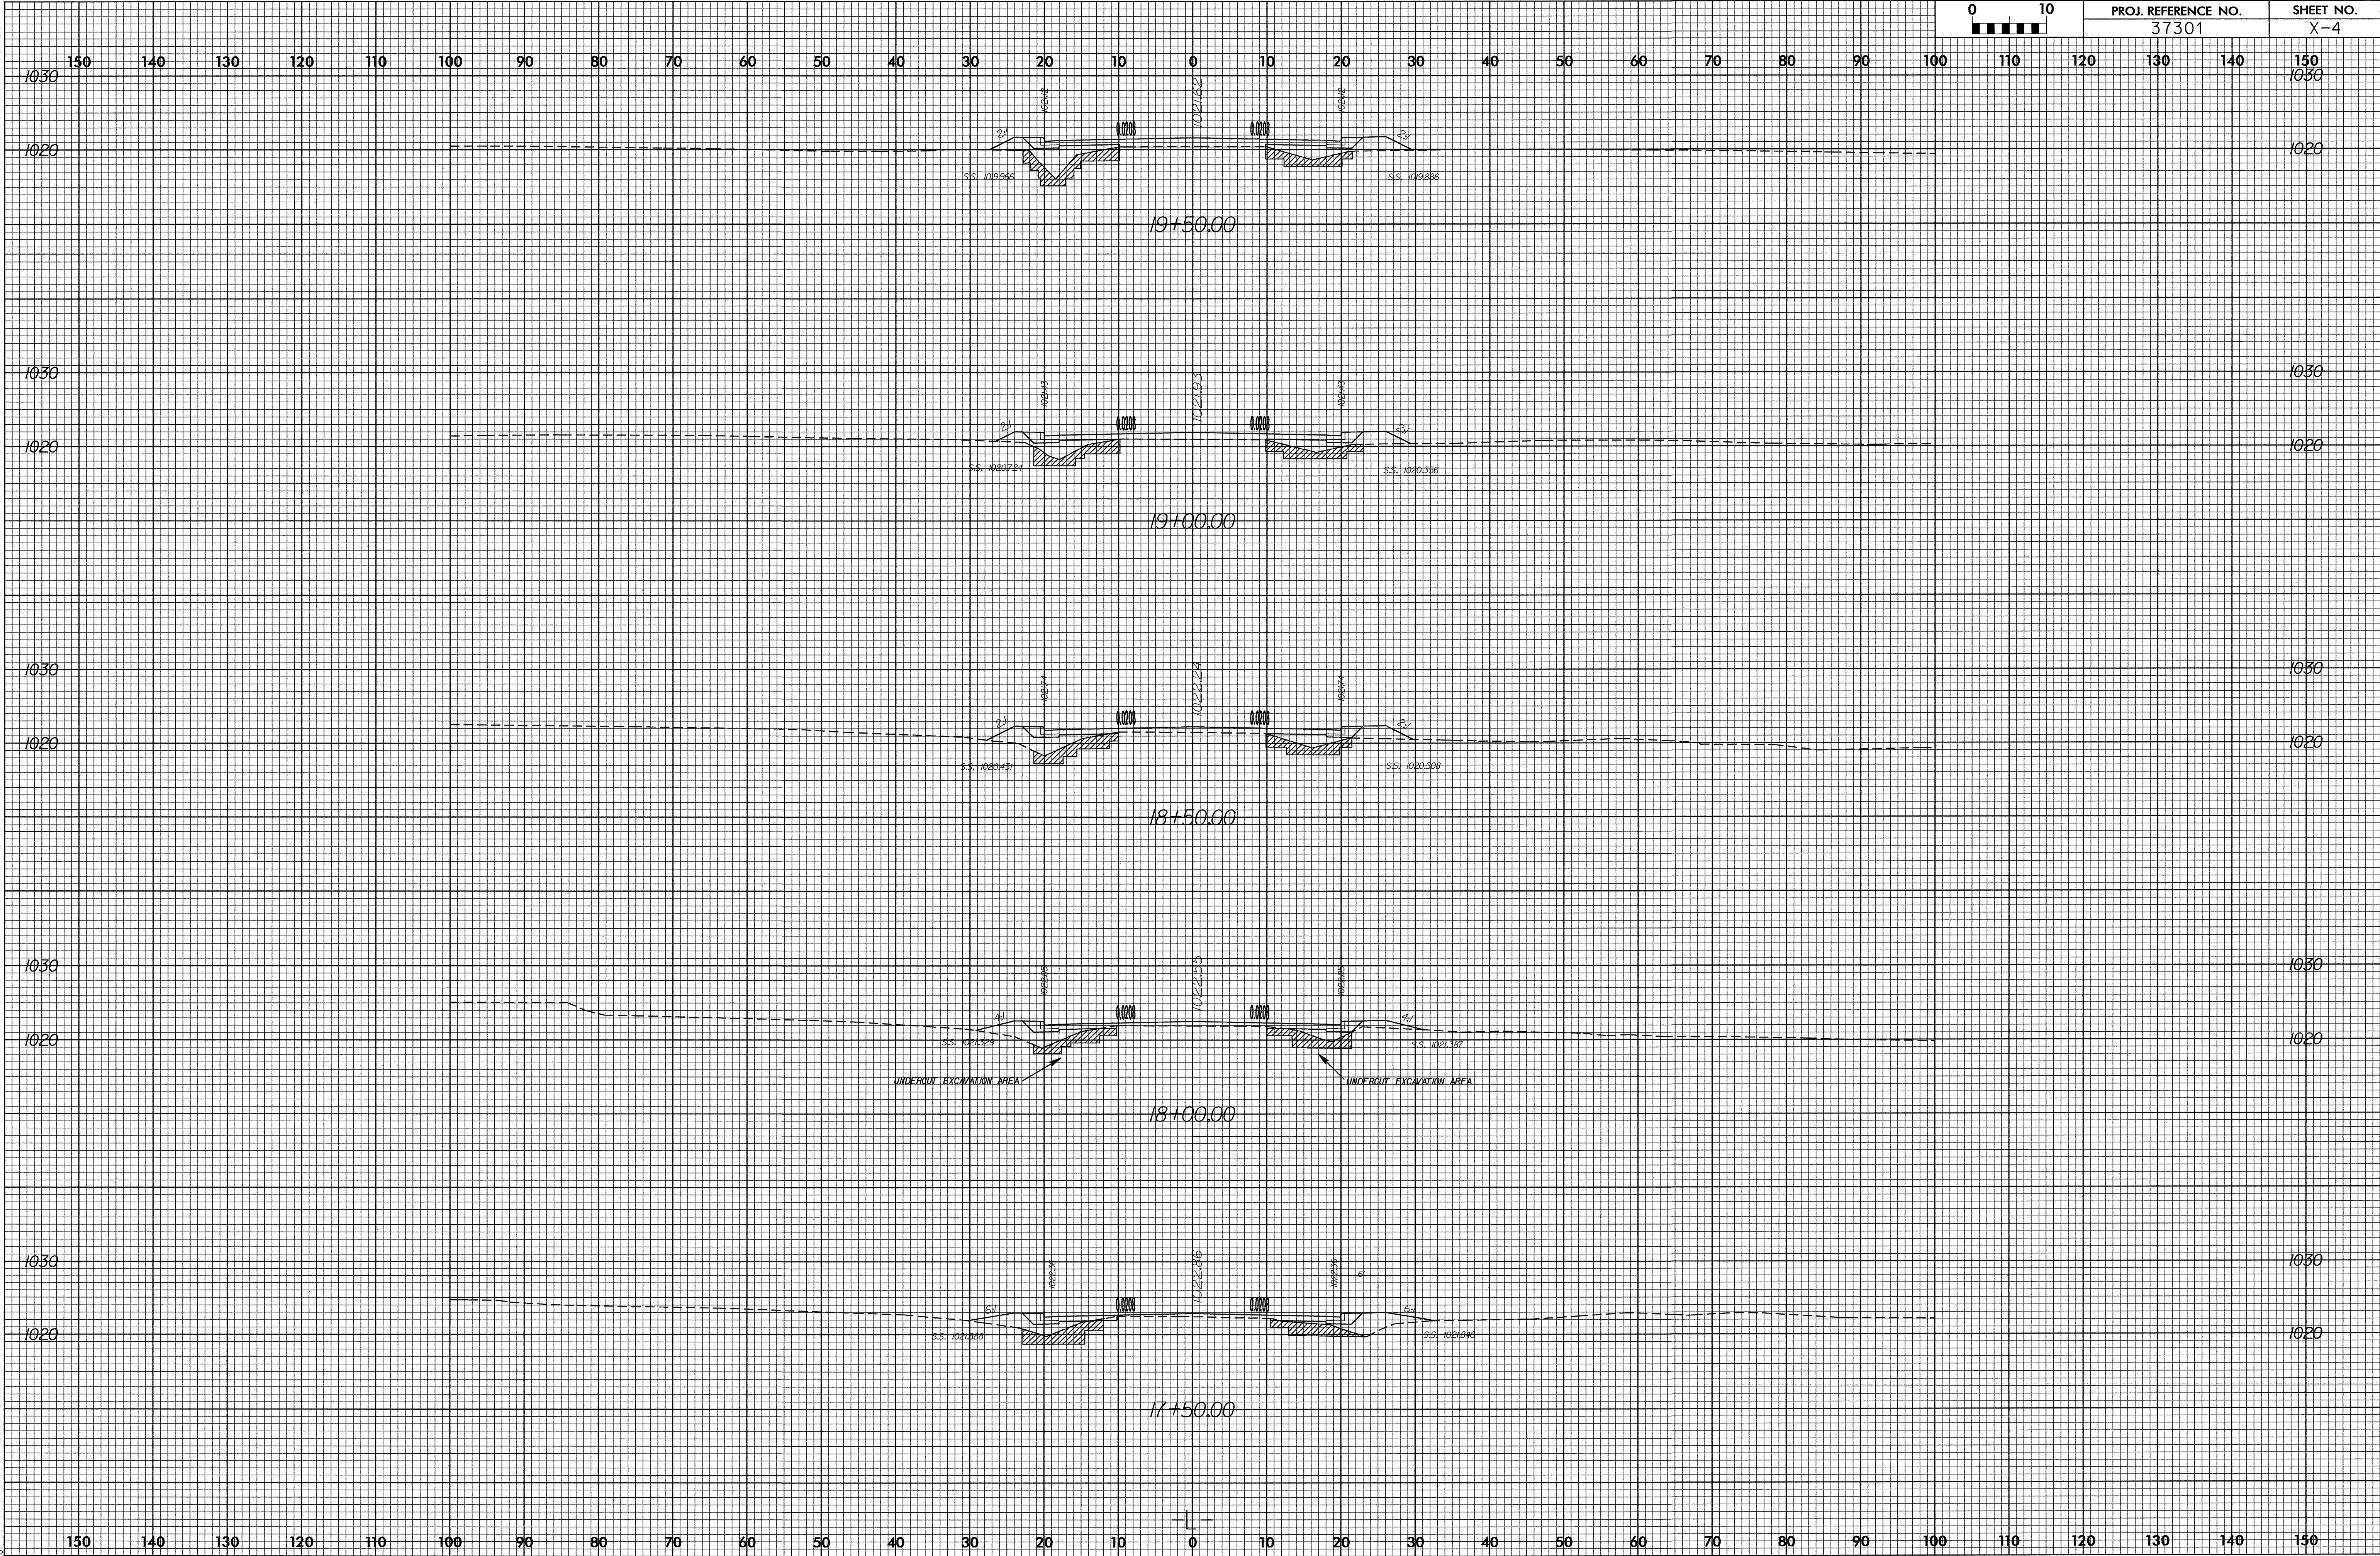



8/23/99


23-MAR-2006 10:48
r:\countryside\burk\103060208181.xpl.dgn
103060208181

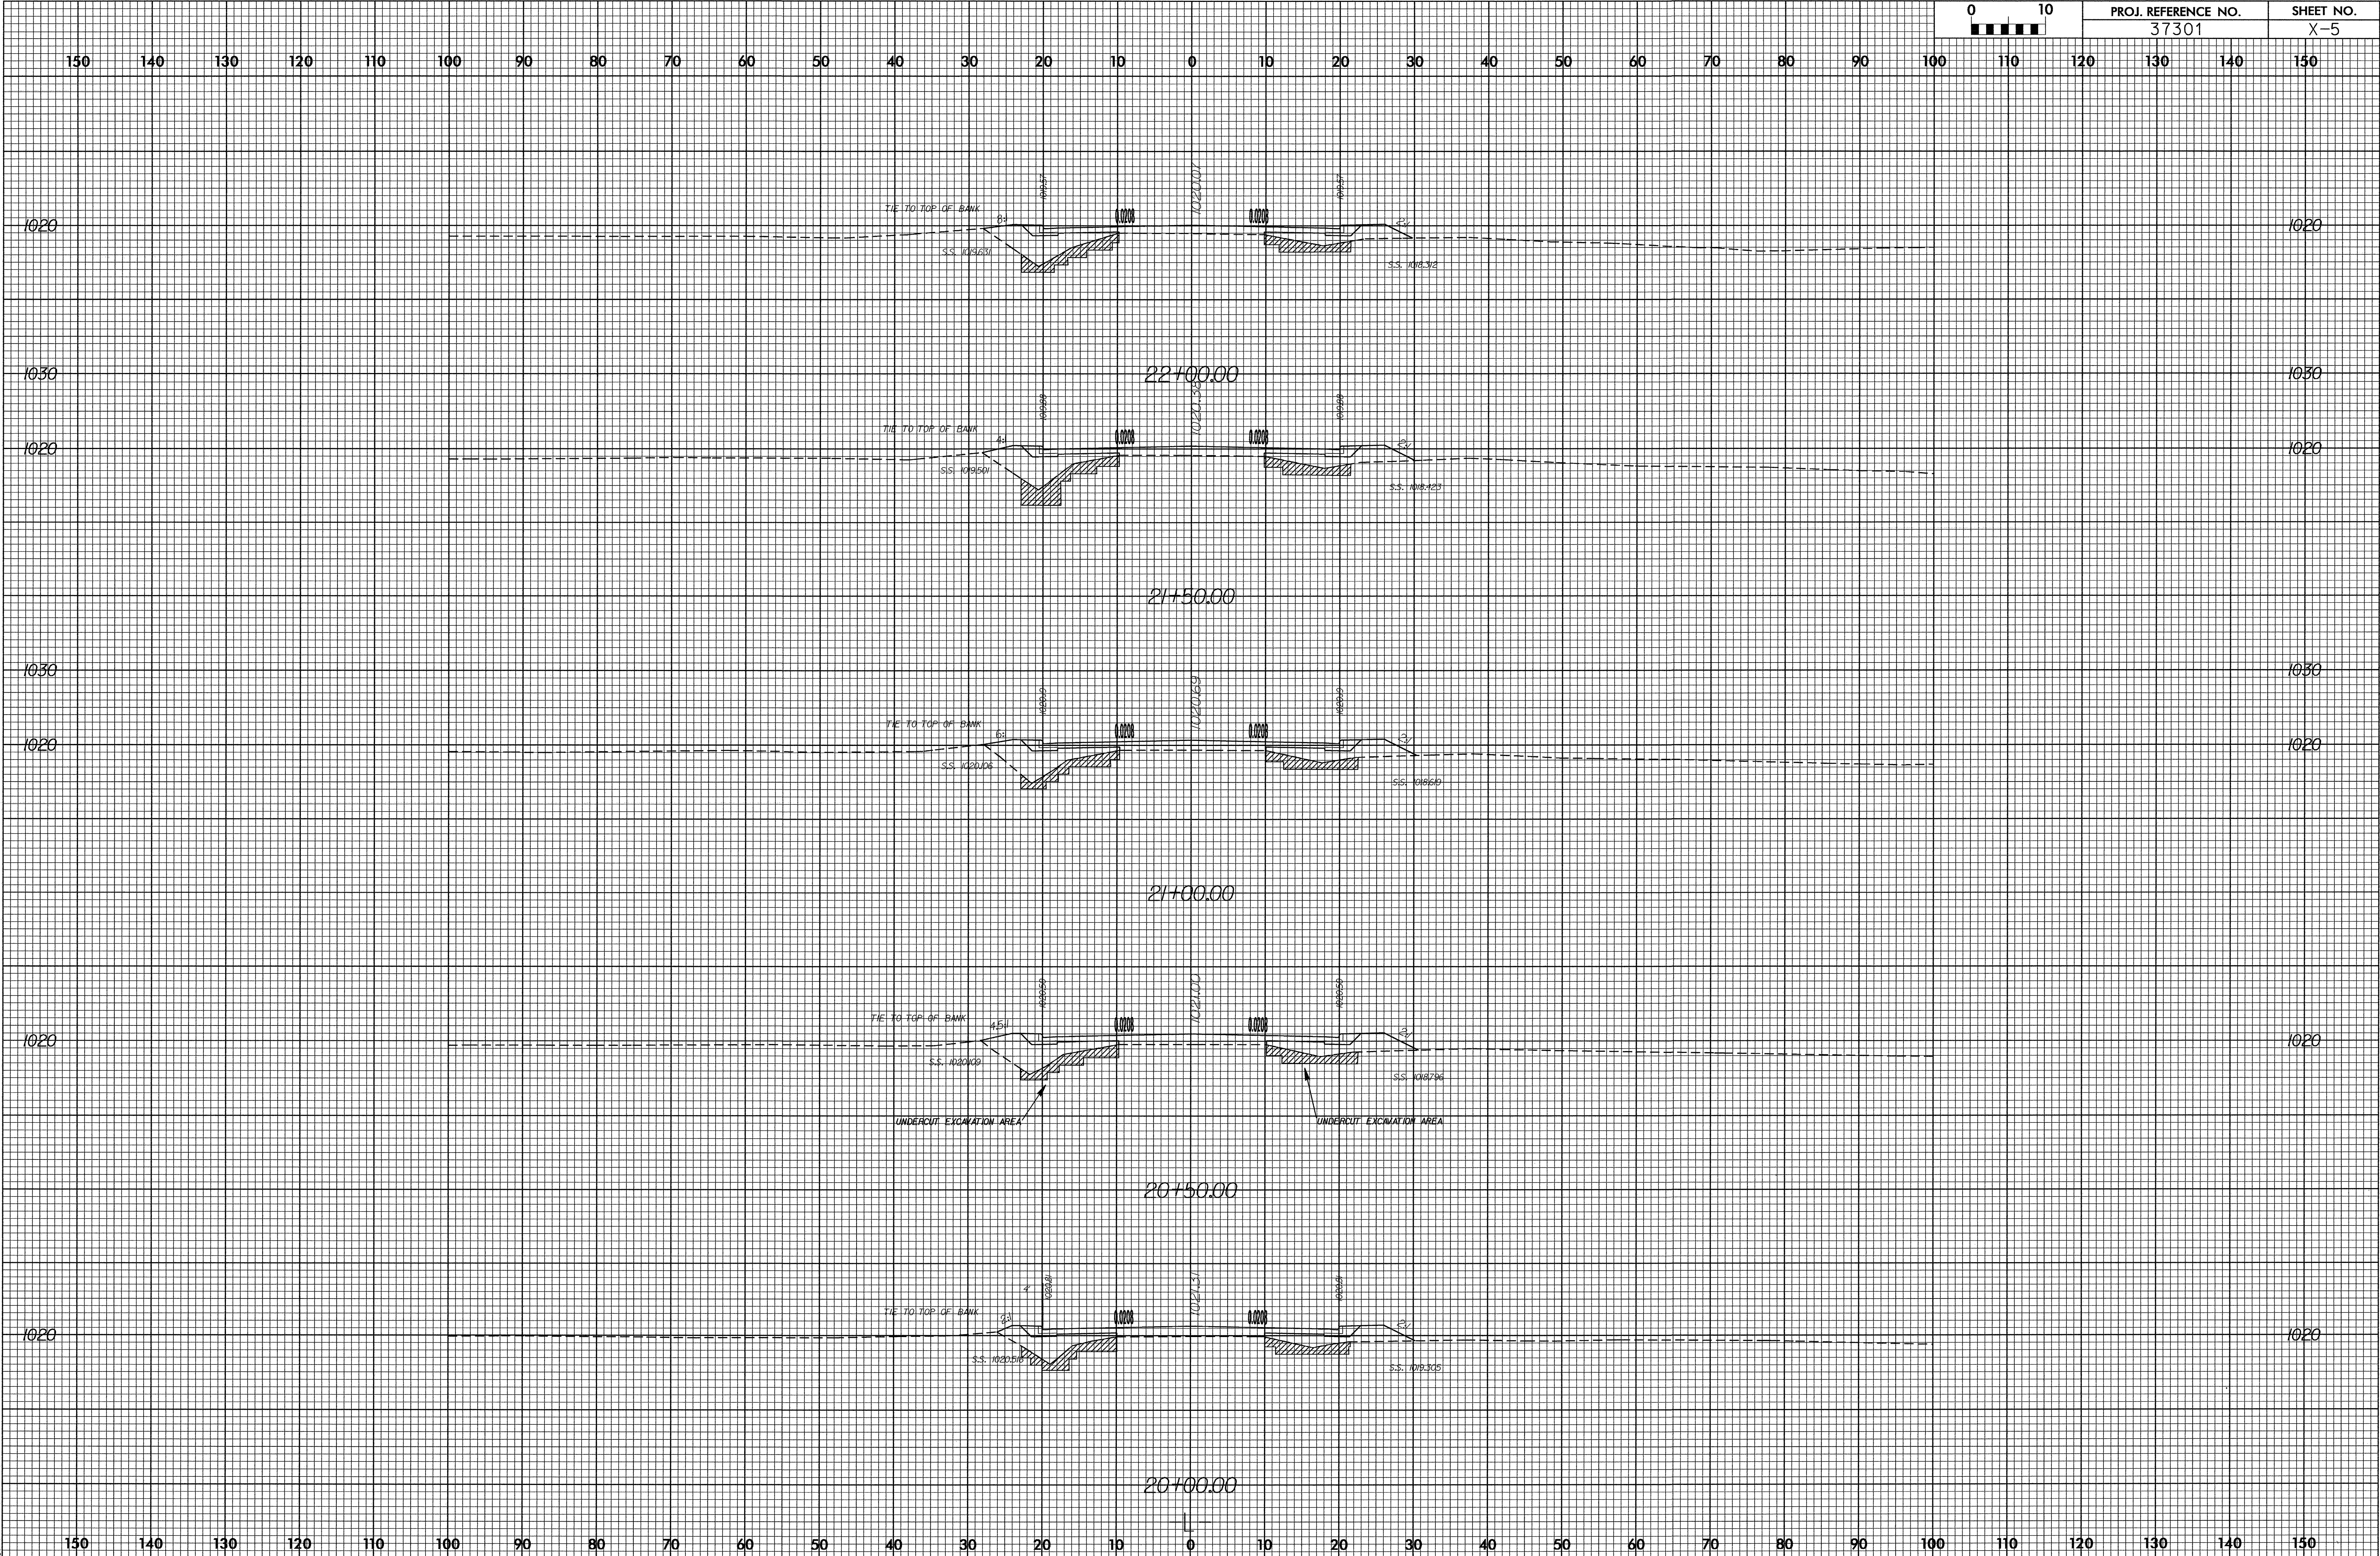


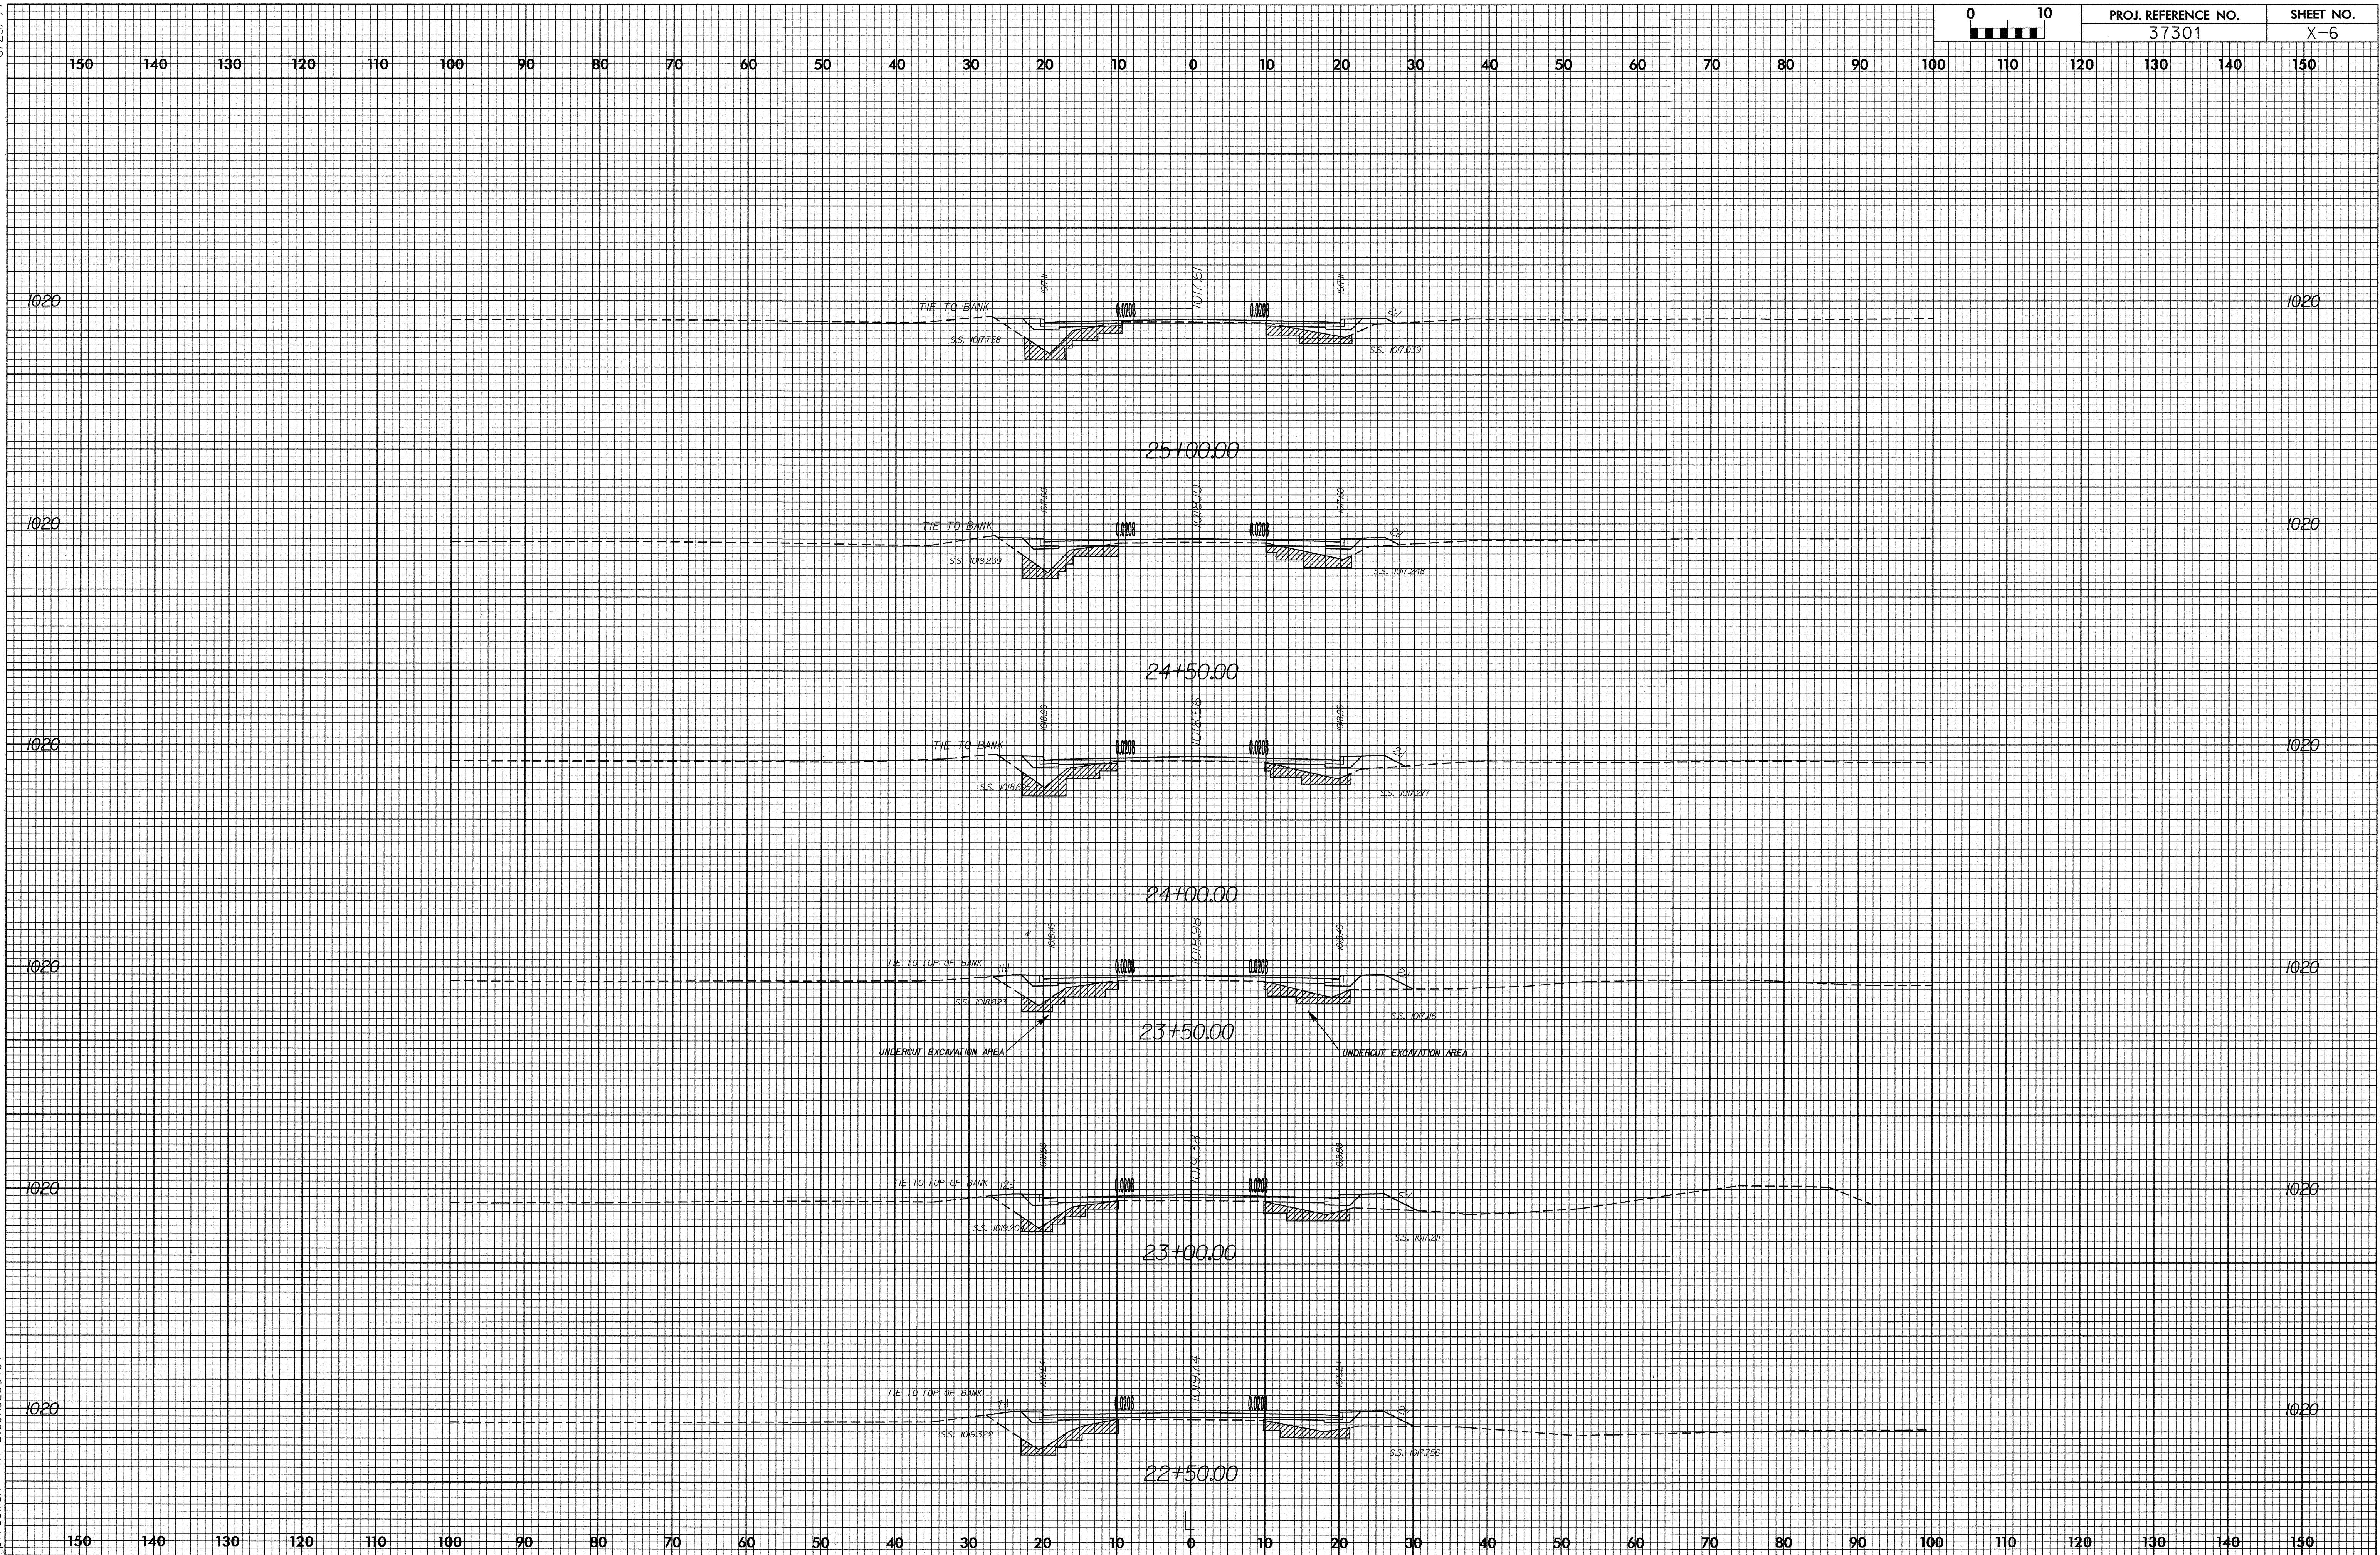


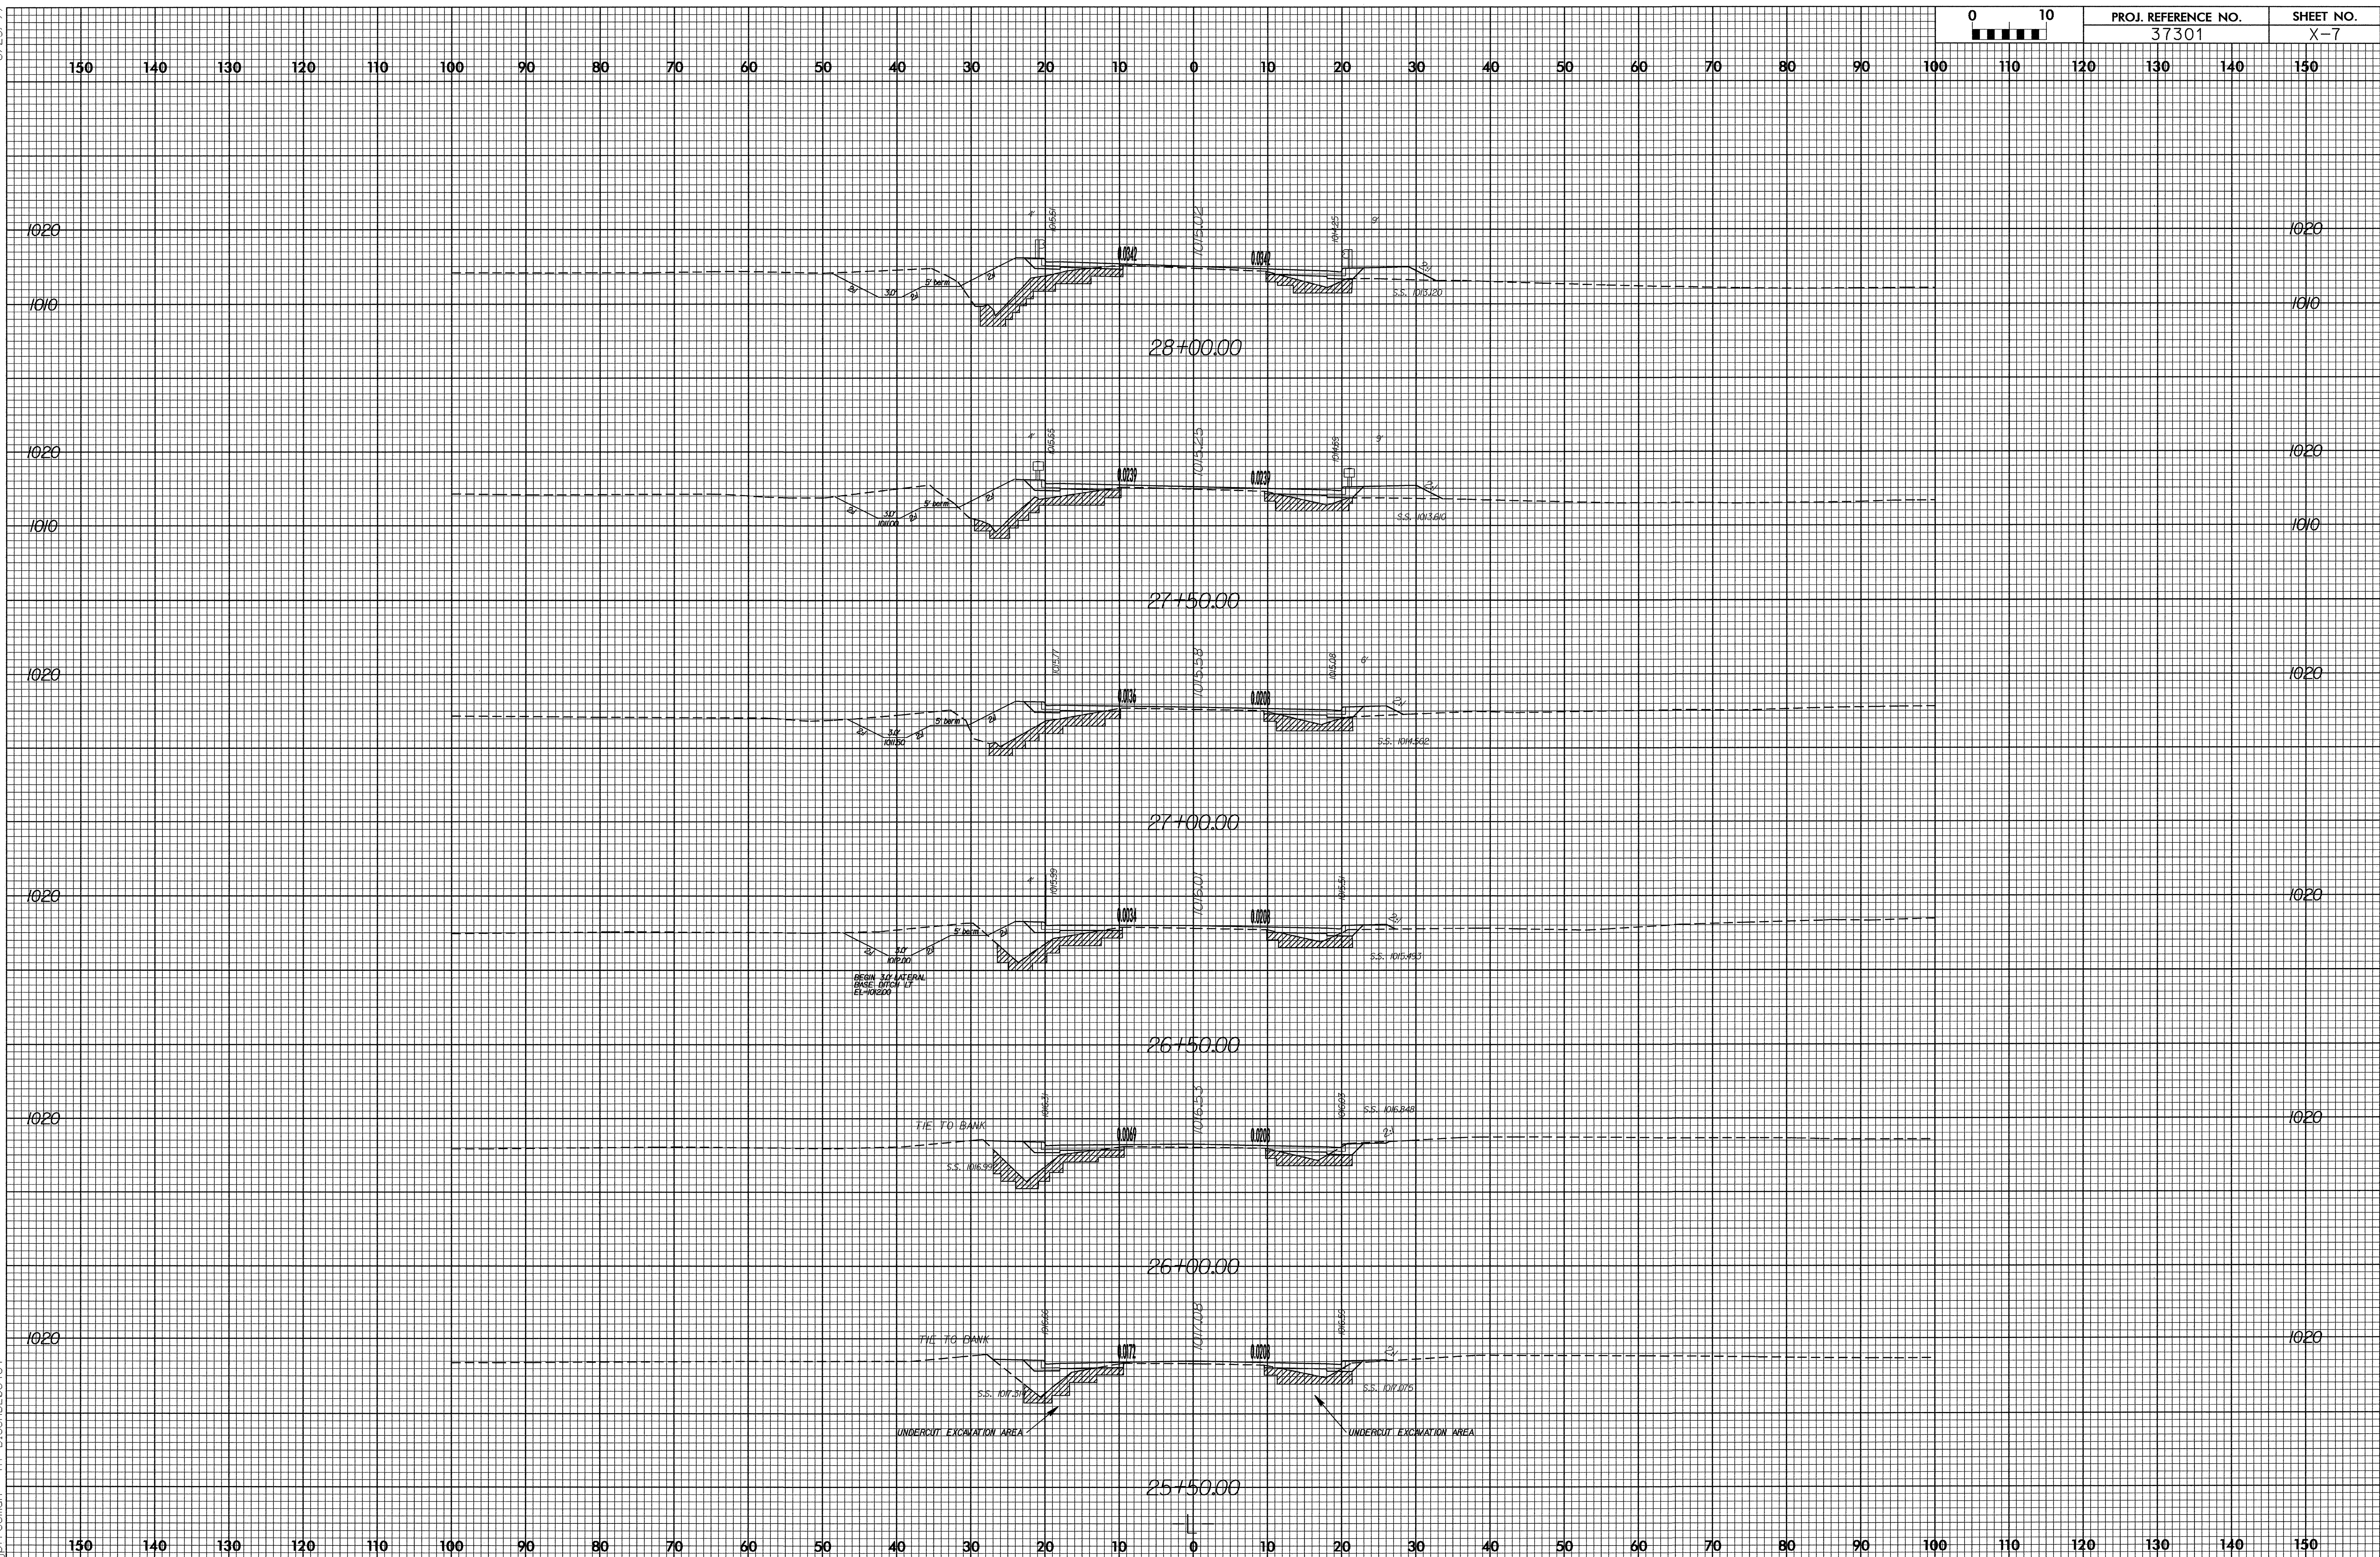


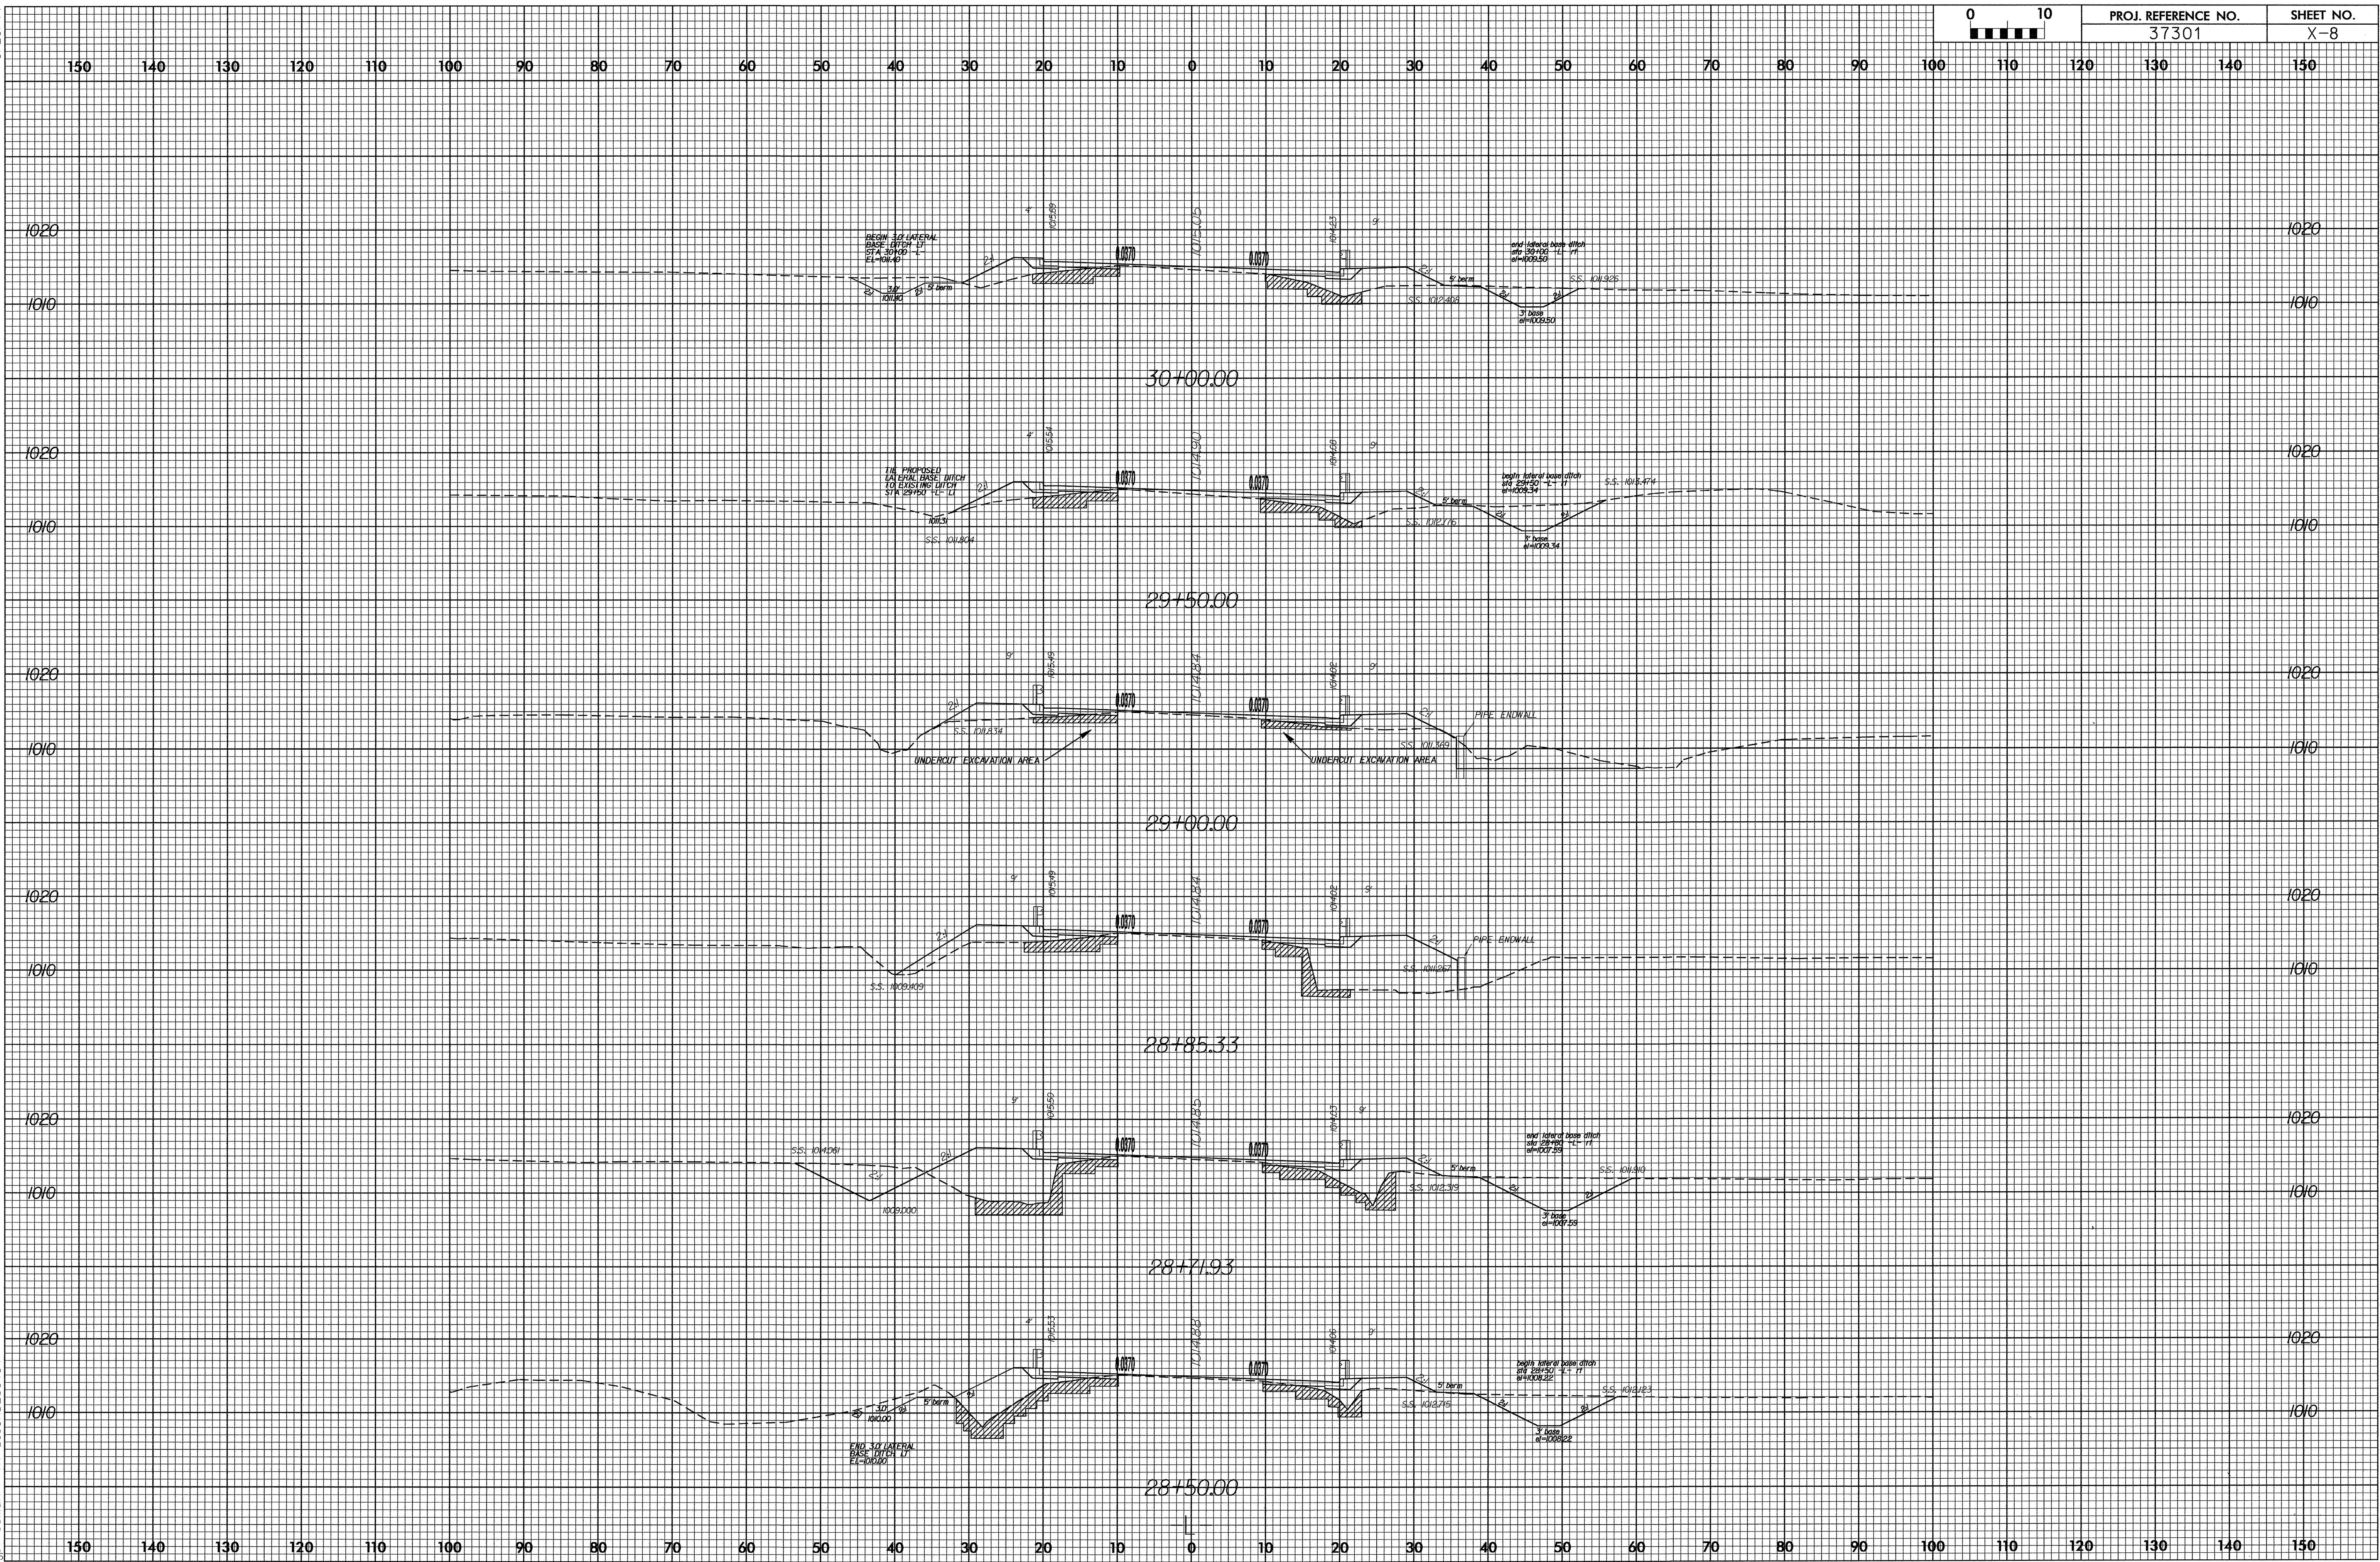


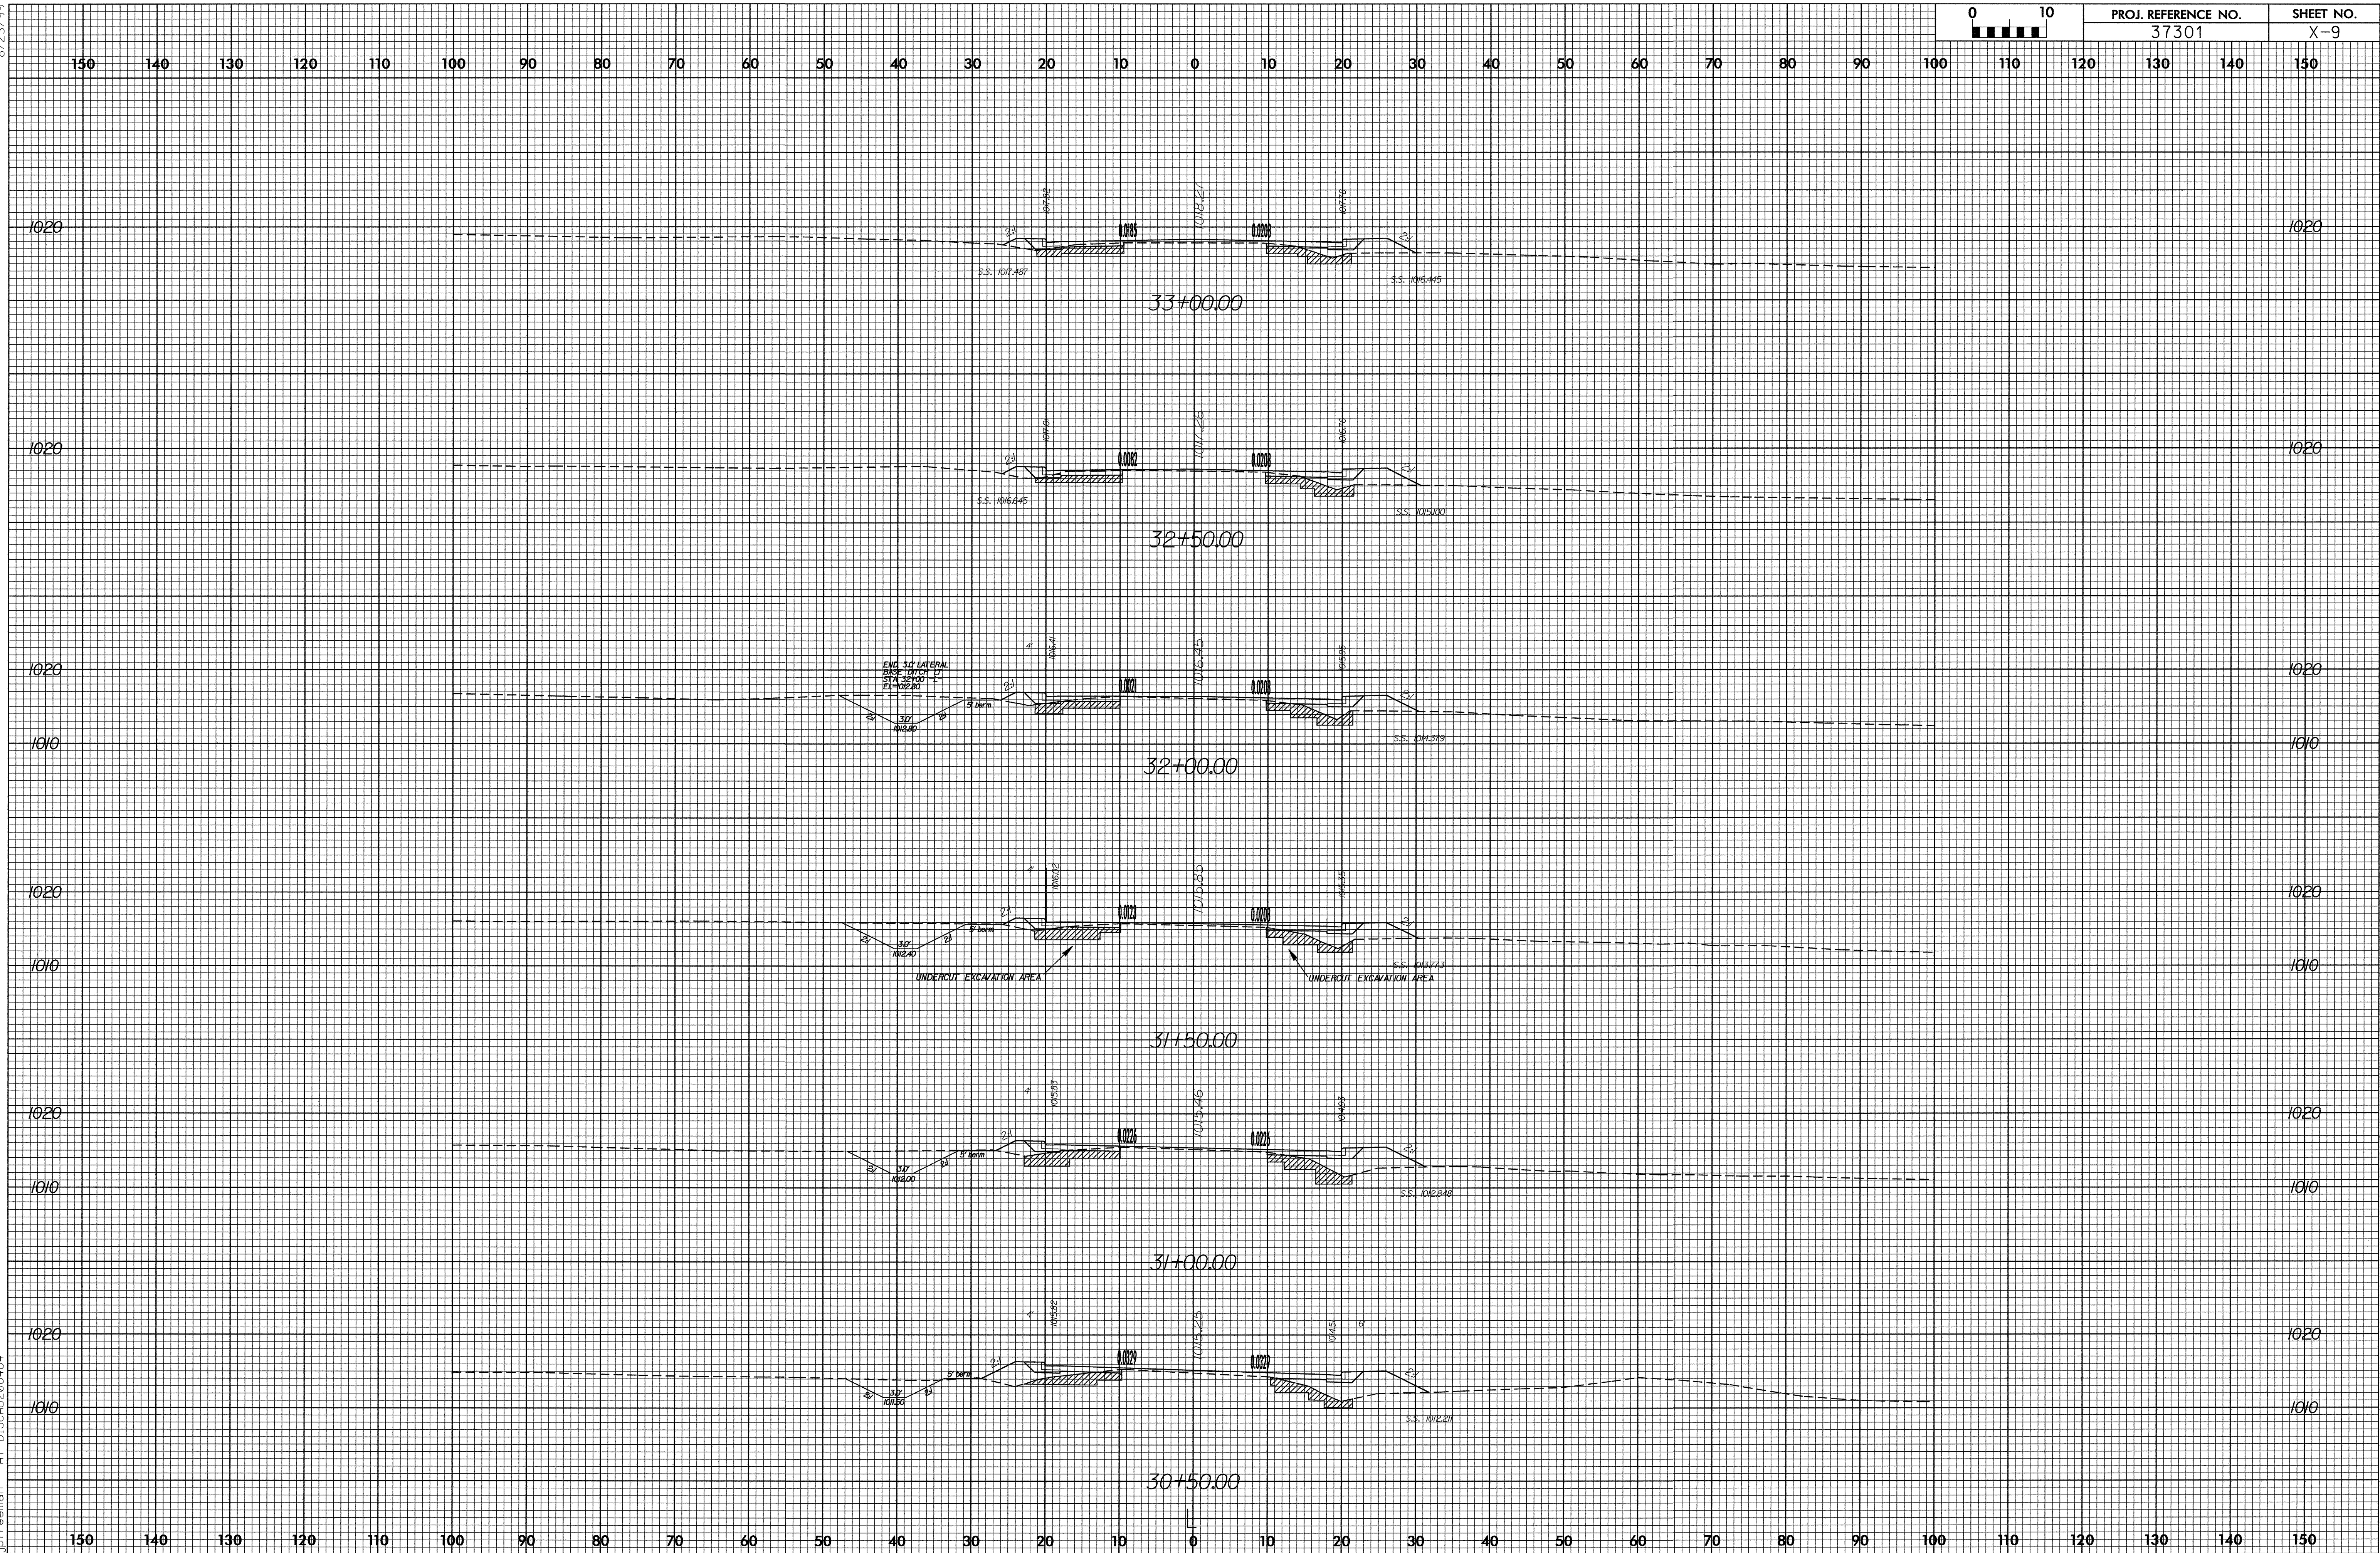

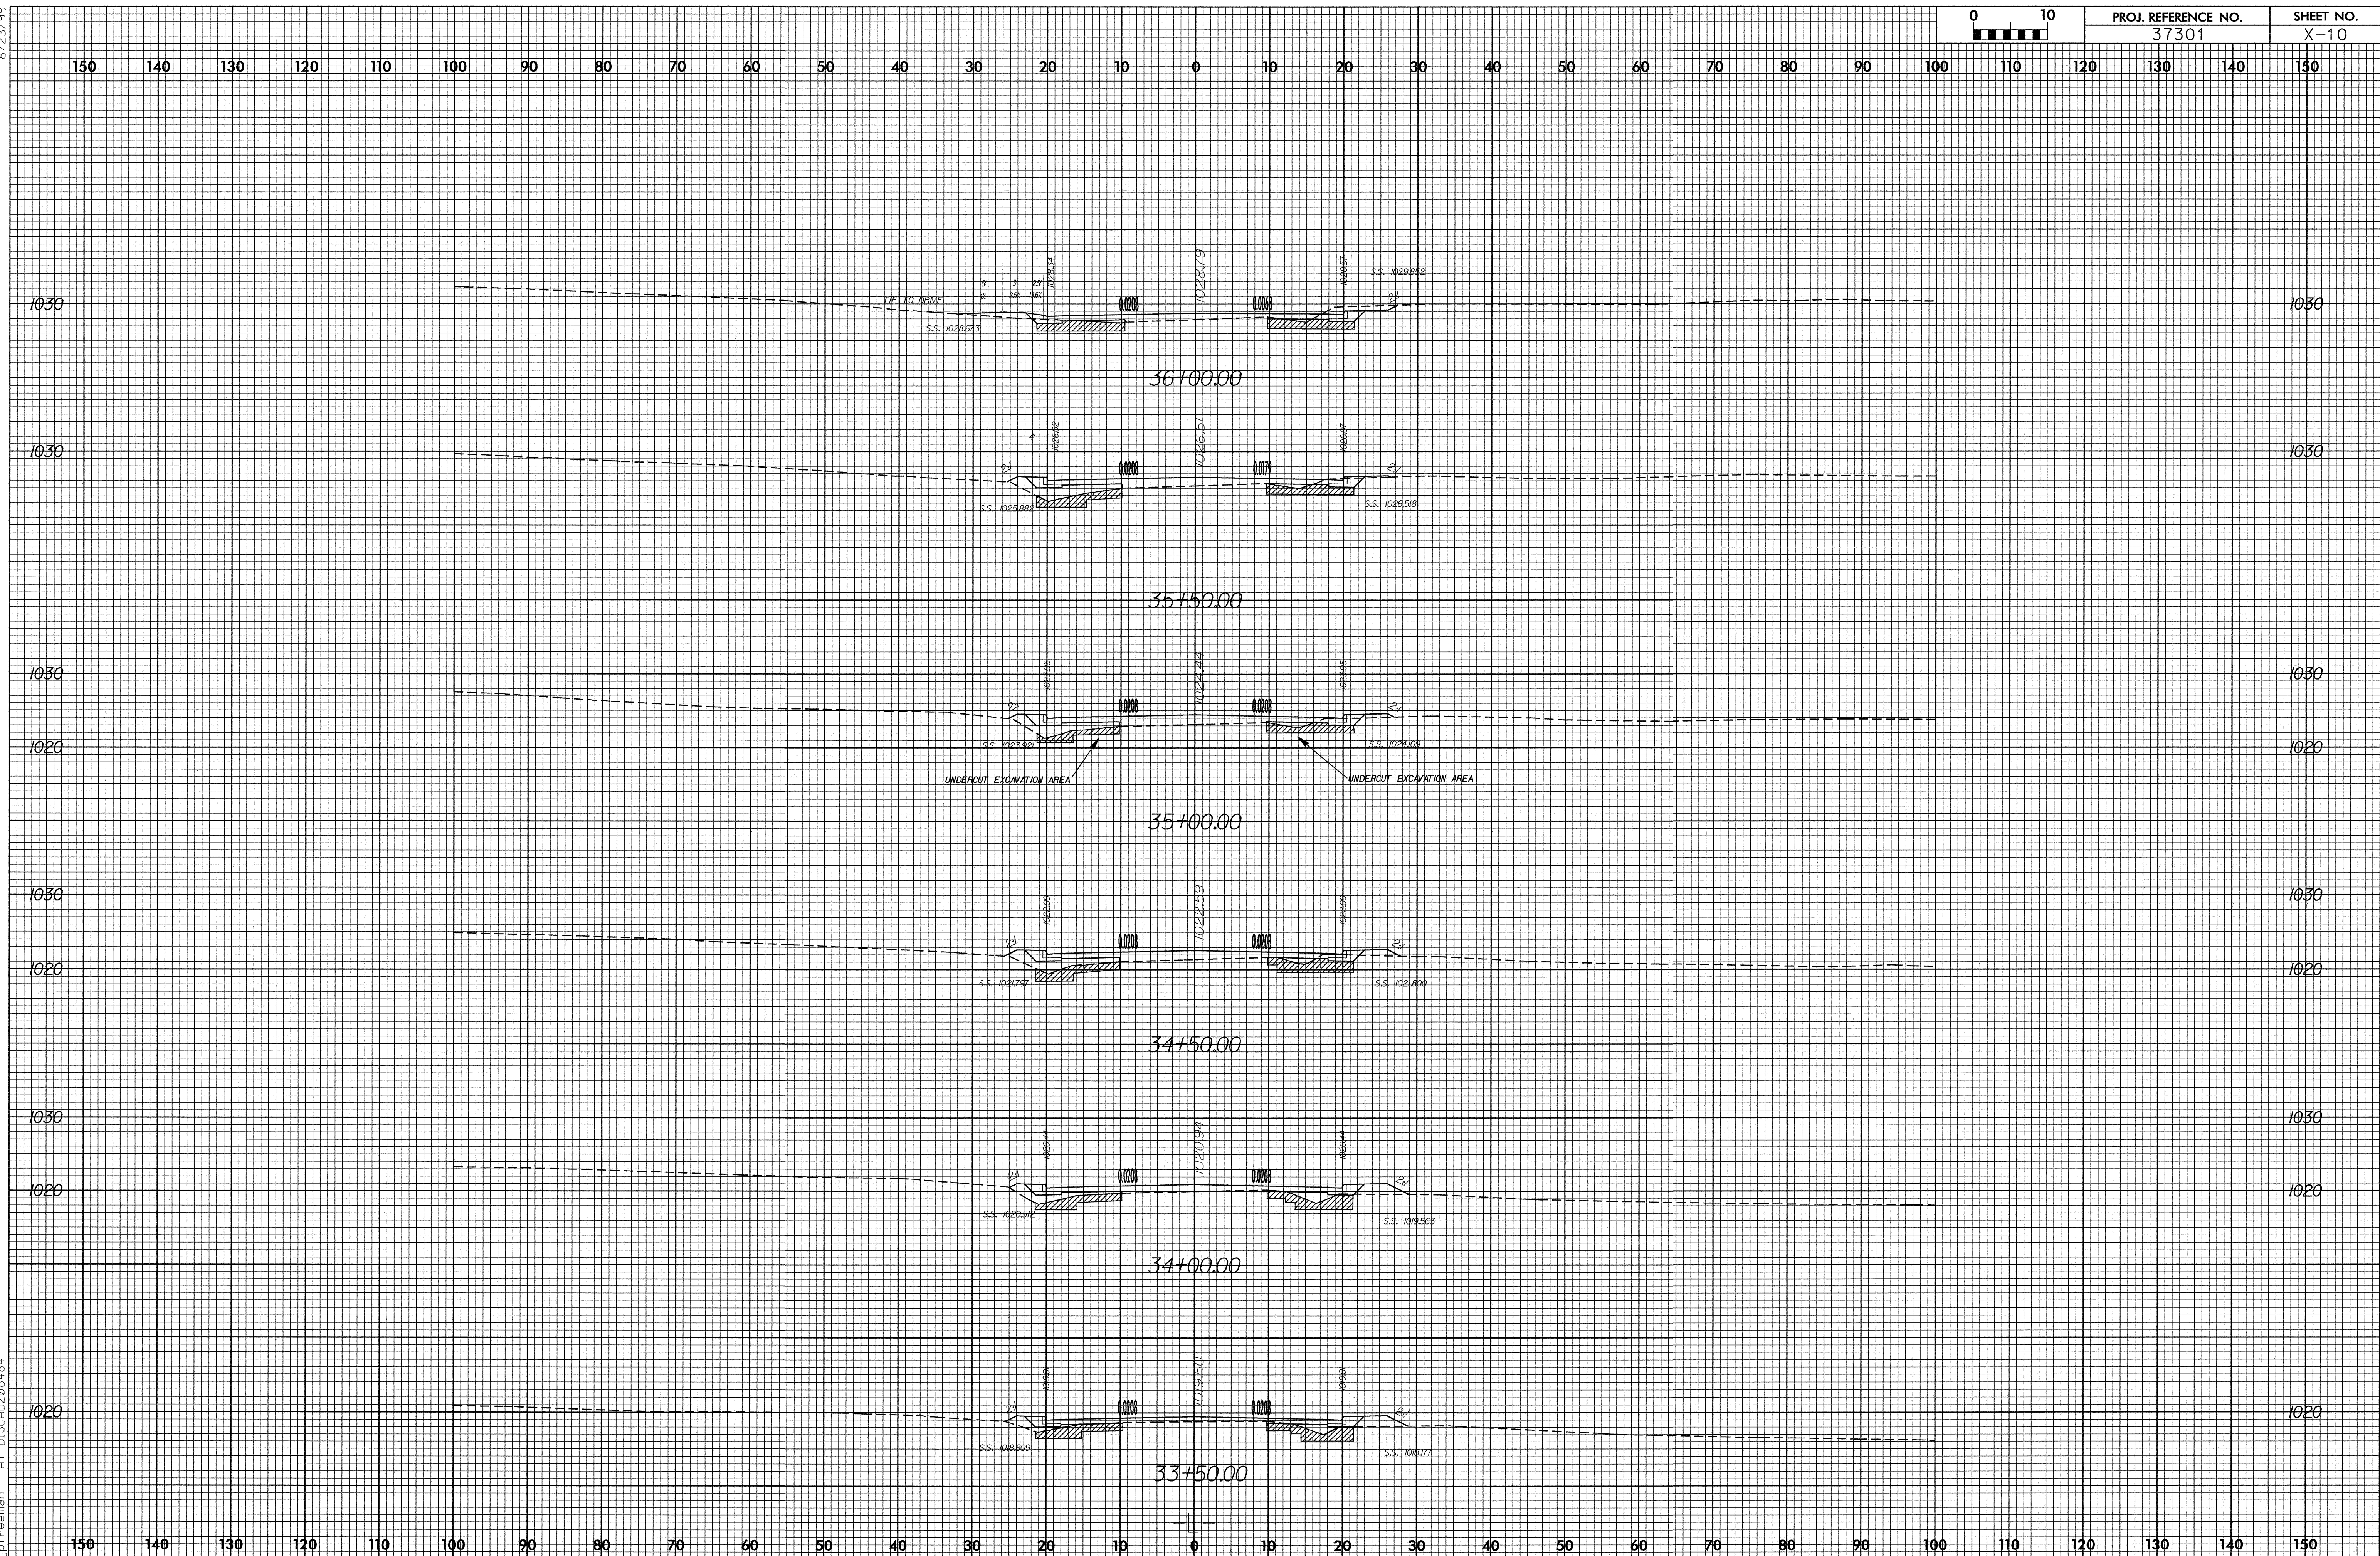

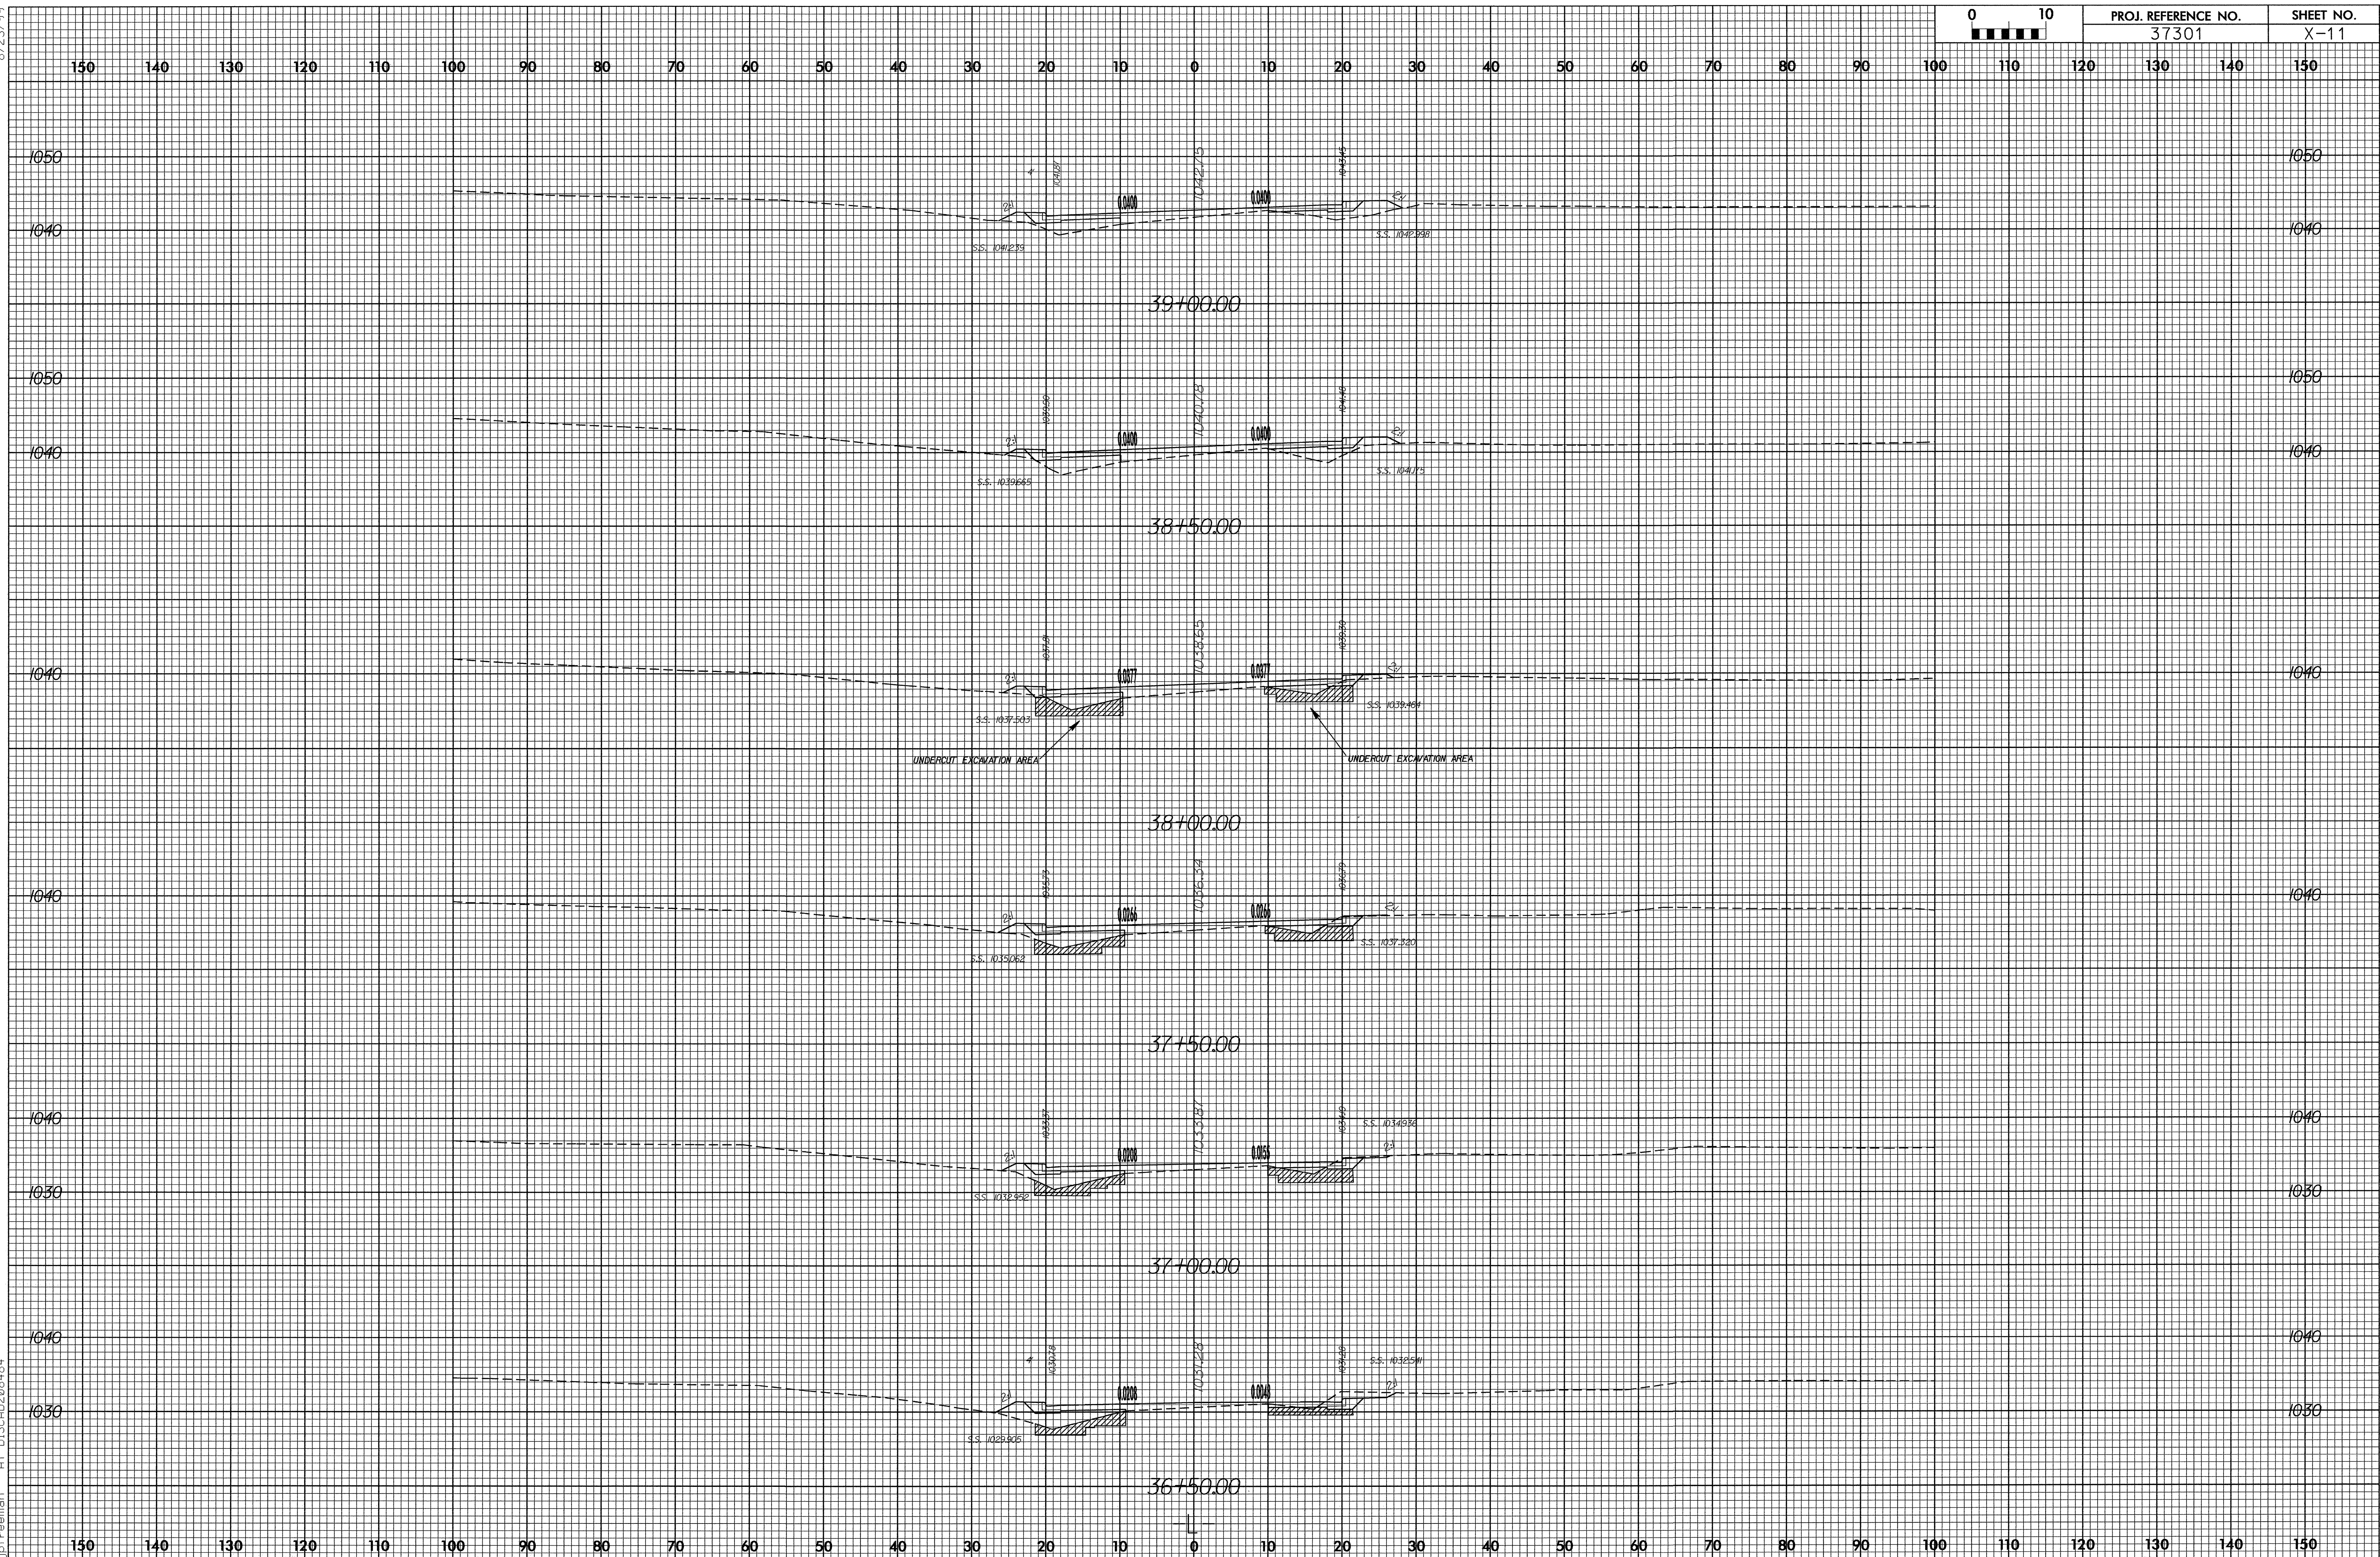


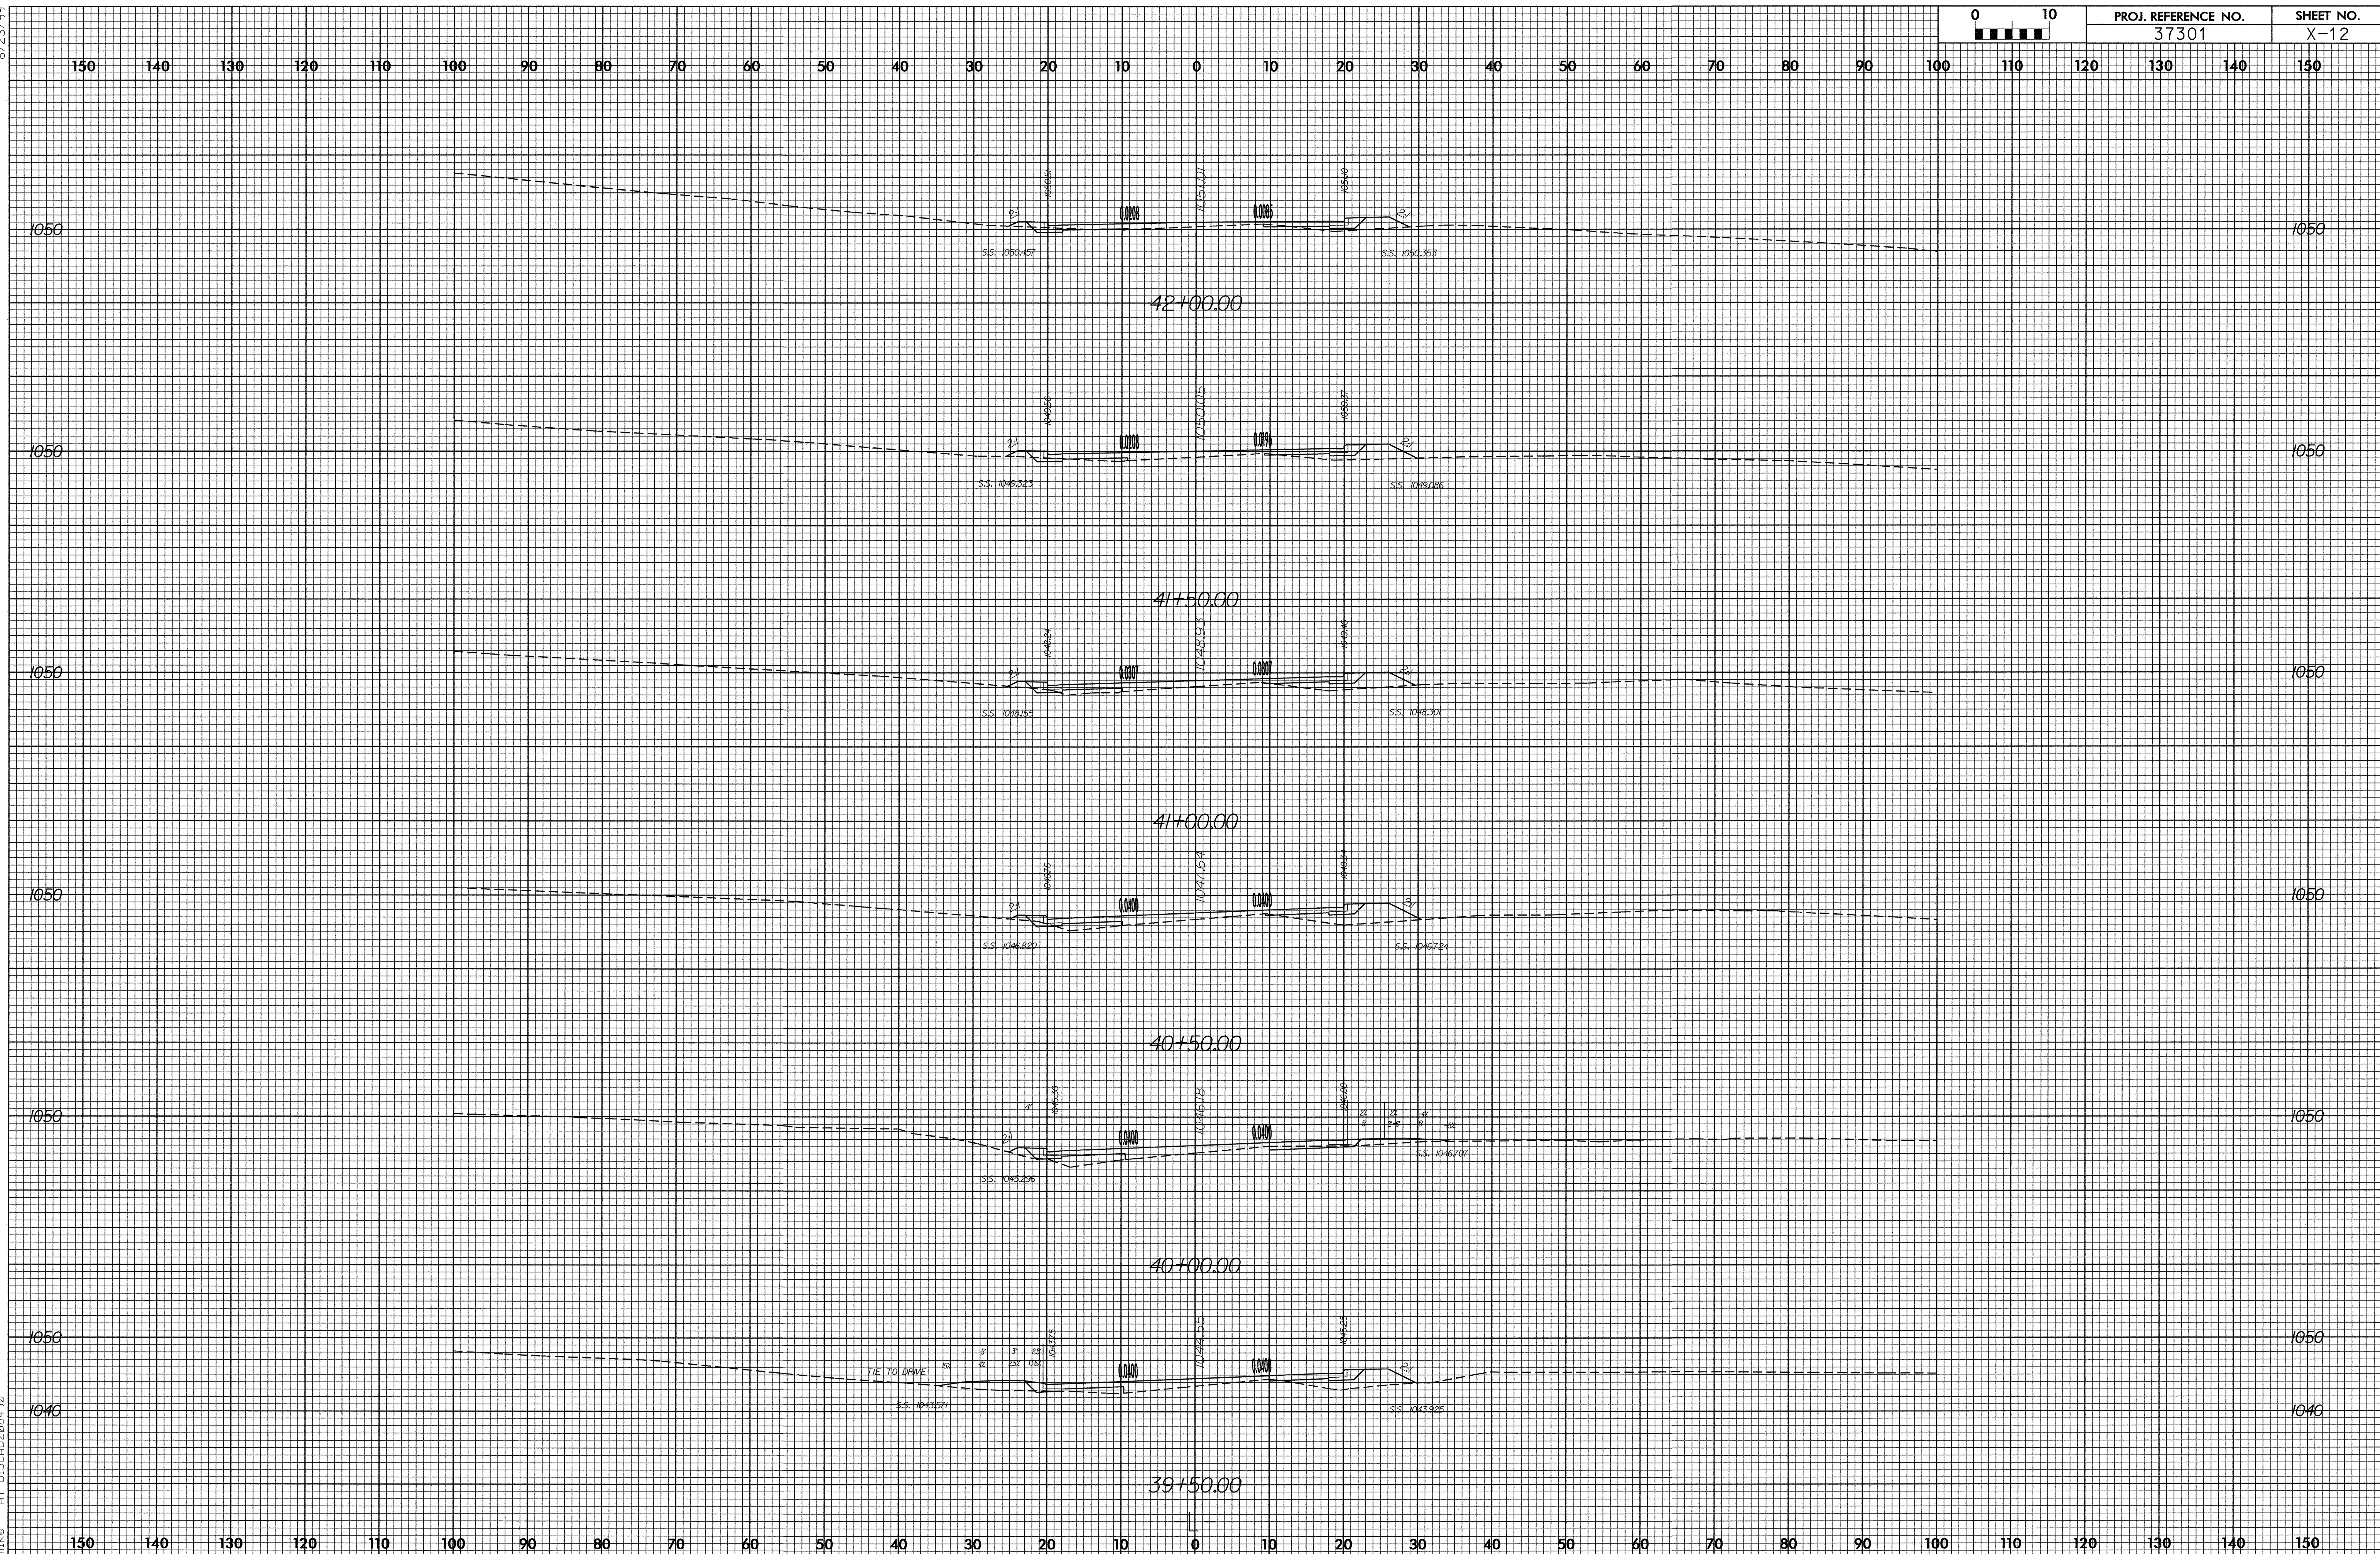

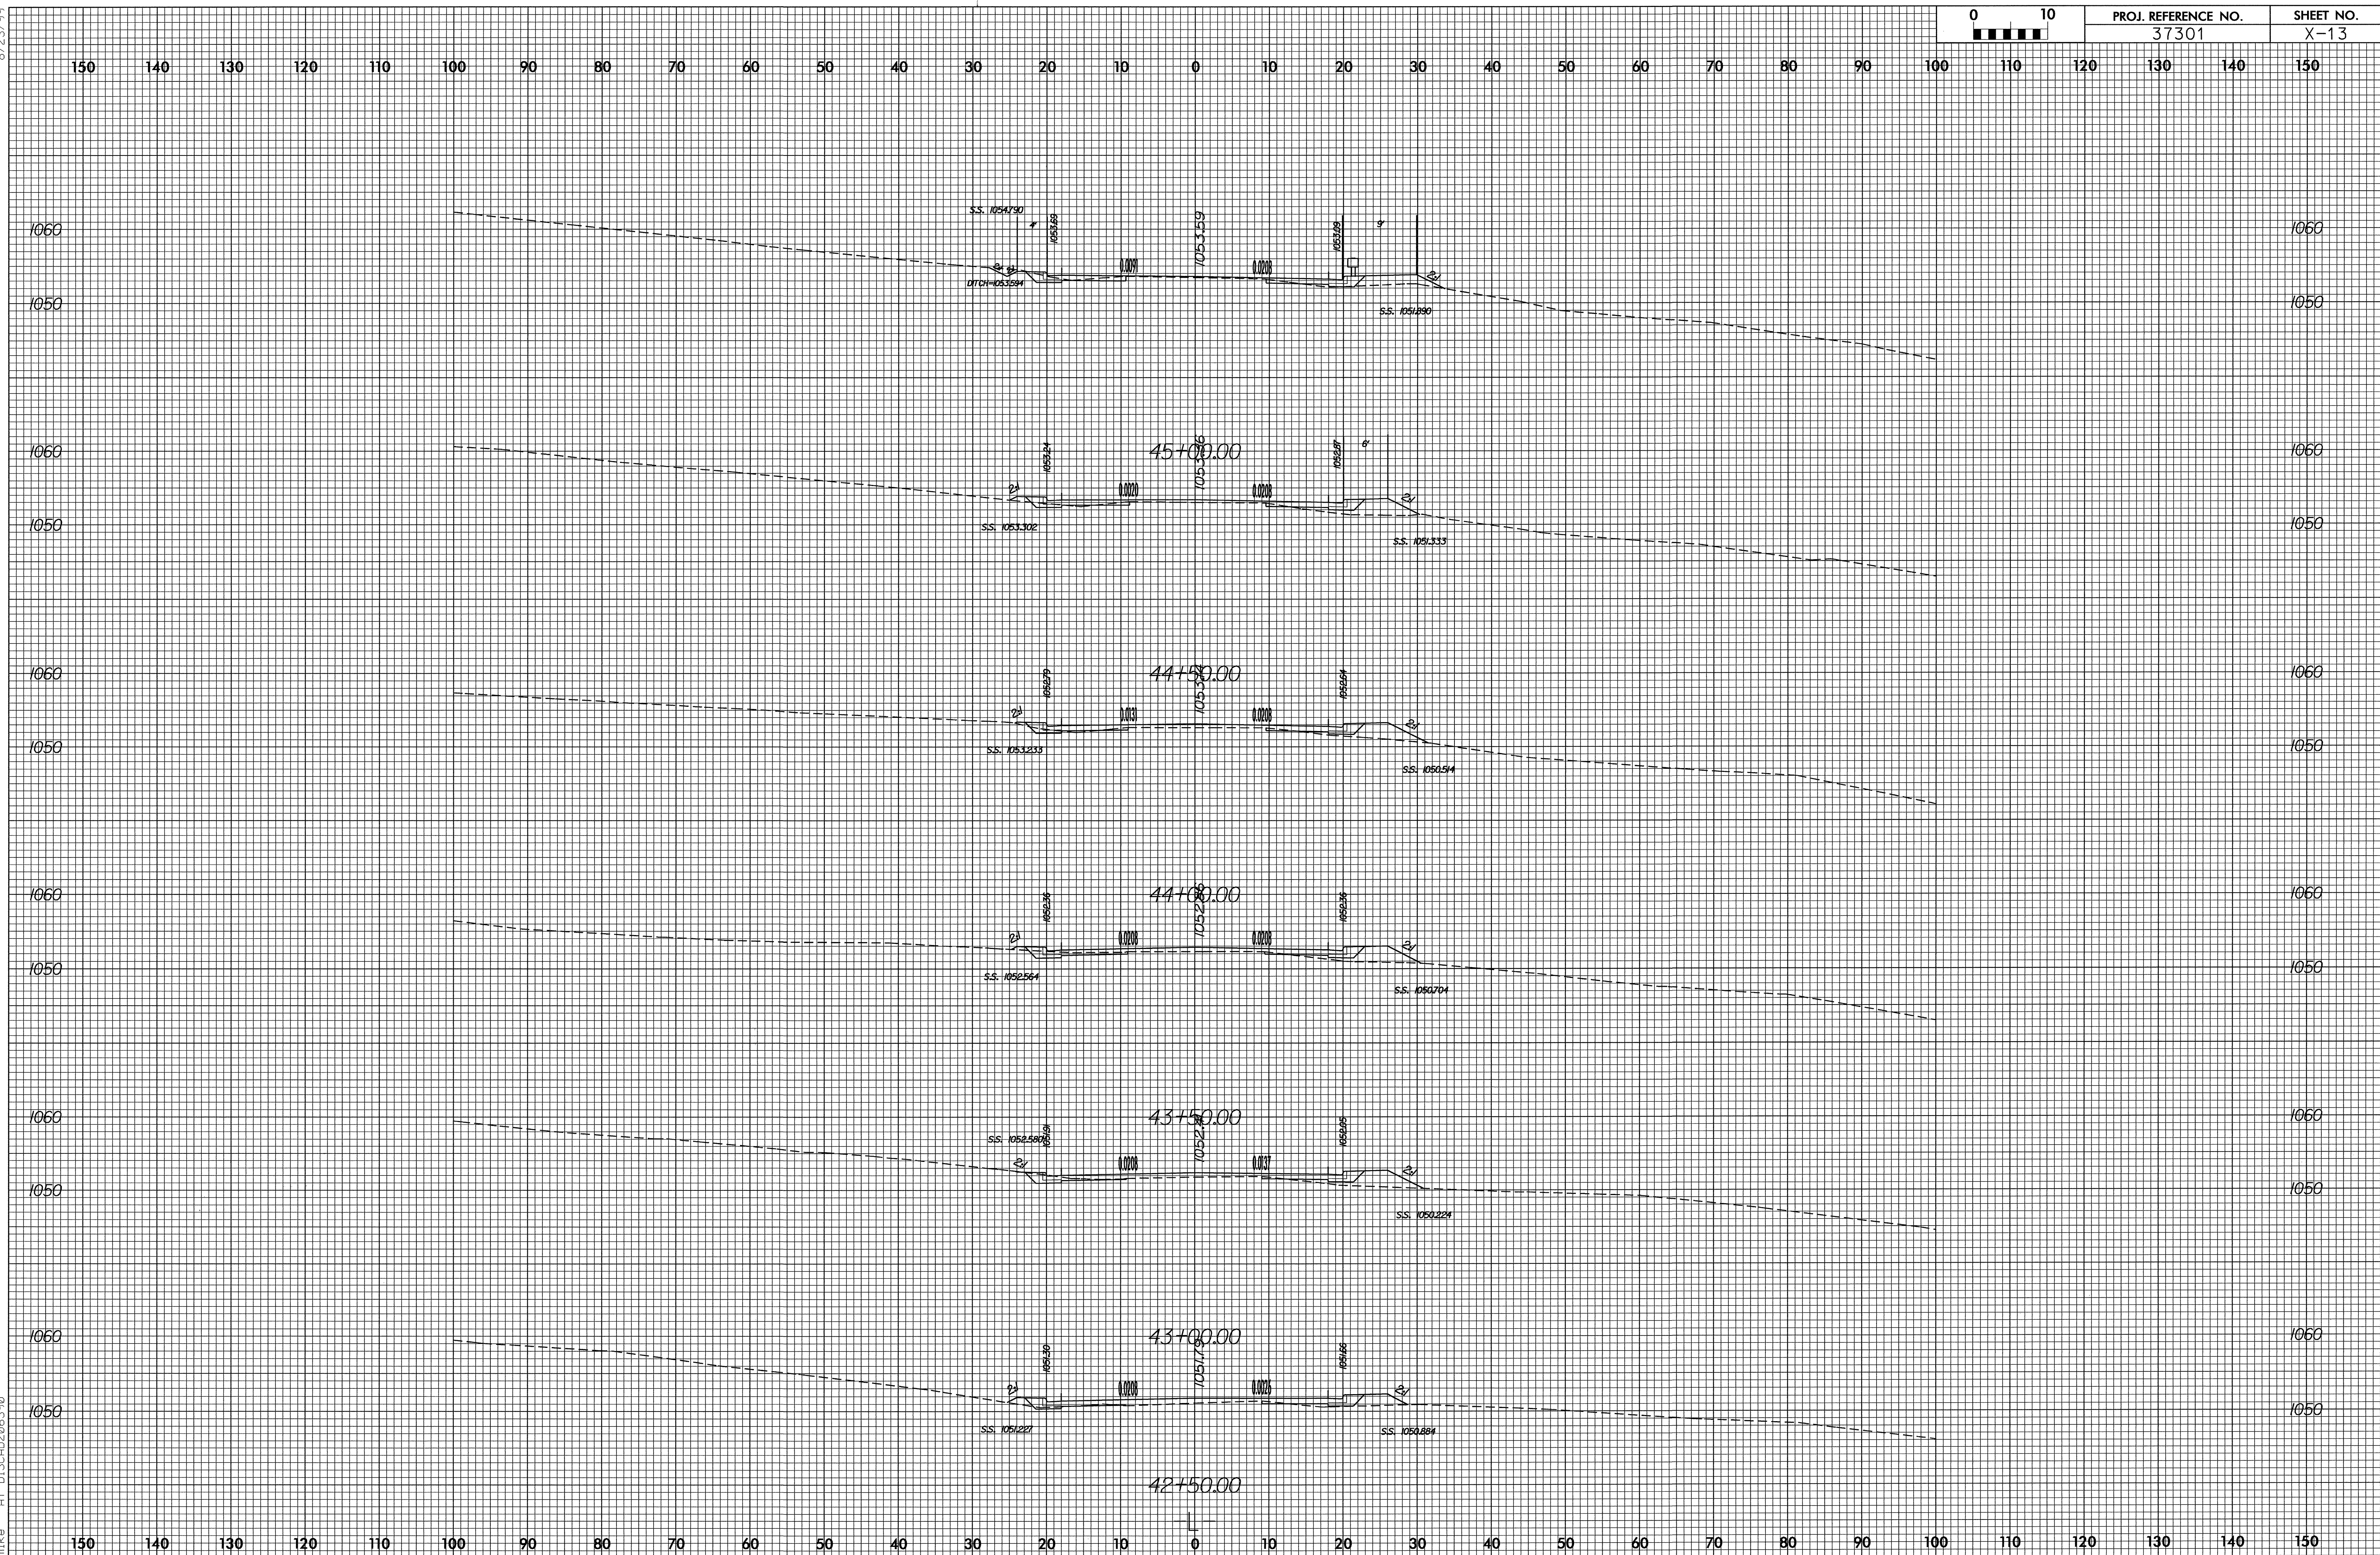


8/23/99

I8-APR-2006 09:41
r:\county\burk\sr\419\sr\419_1_.xpl.dgn
jpFreeman At D:\3CAD\208484

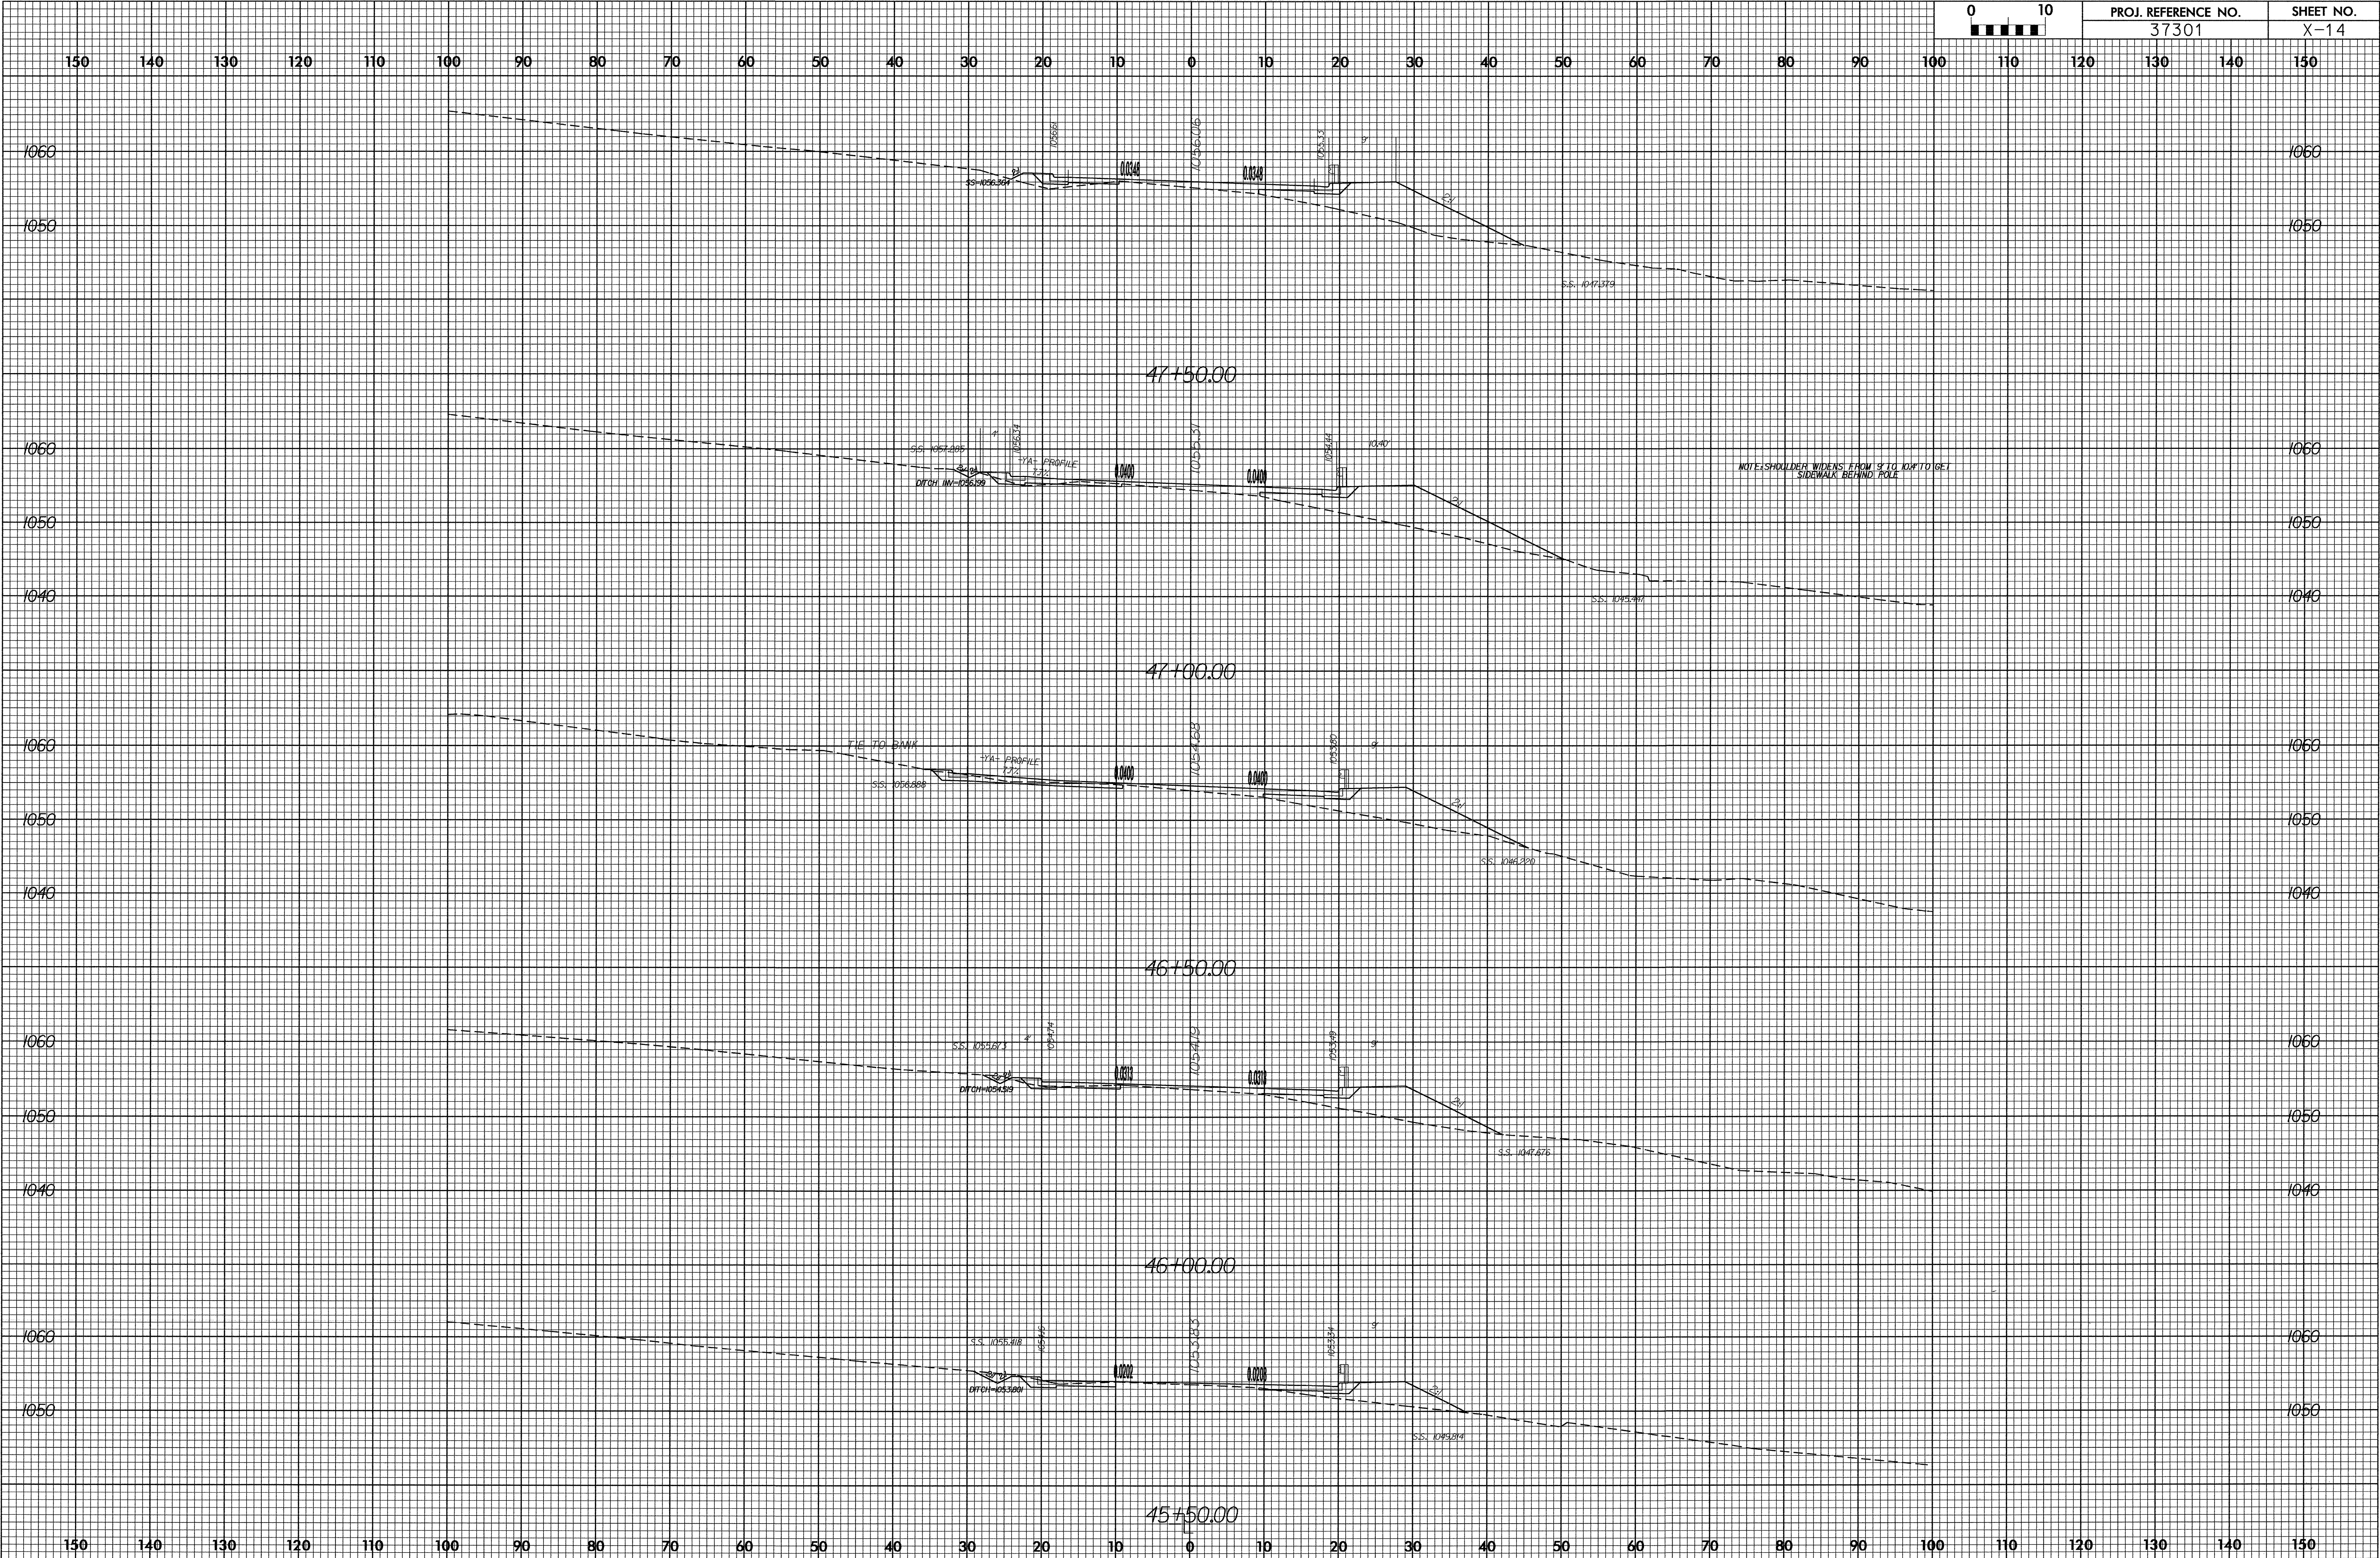


8/23/99


15-DEC-2004 09:09
R:\COUNTY\BURNS\531419\GRI419.L_XPL.DGN
mlk AT D:\CADD\2005\10

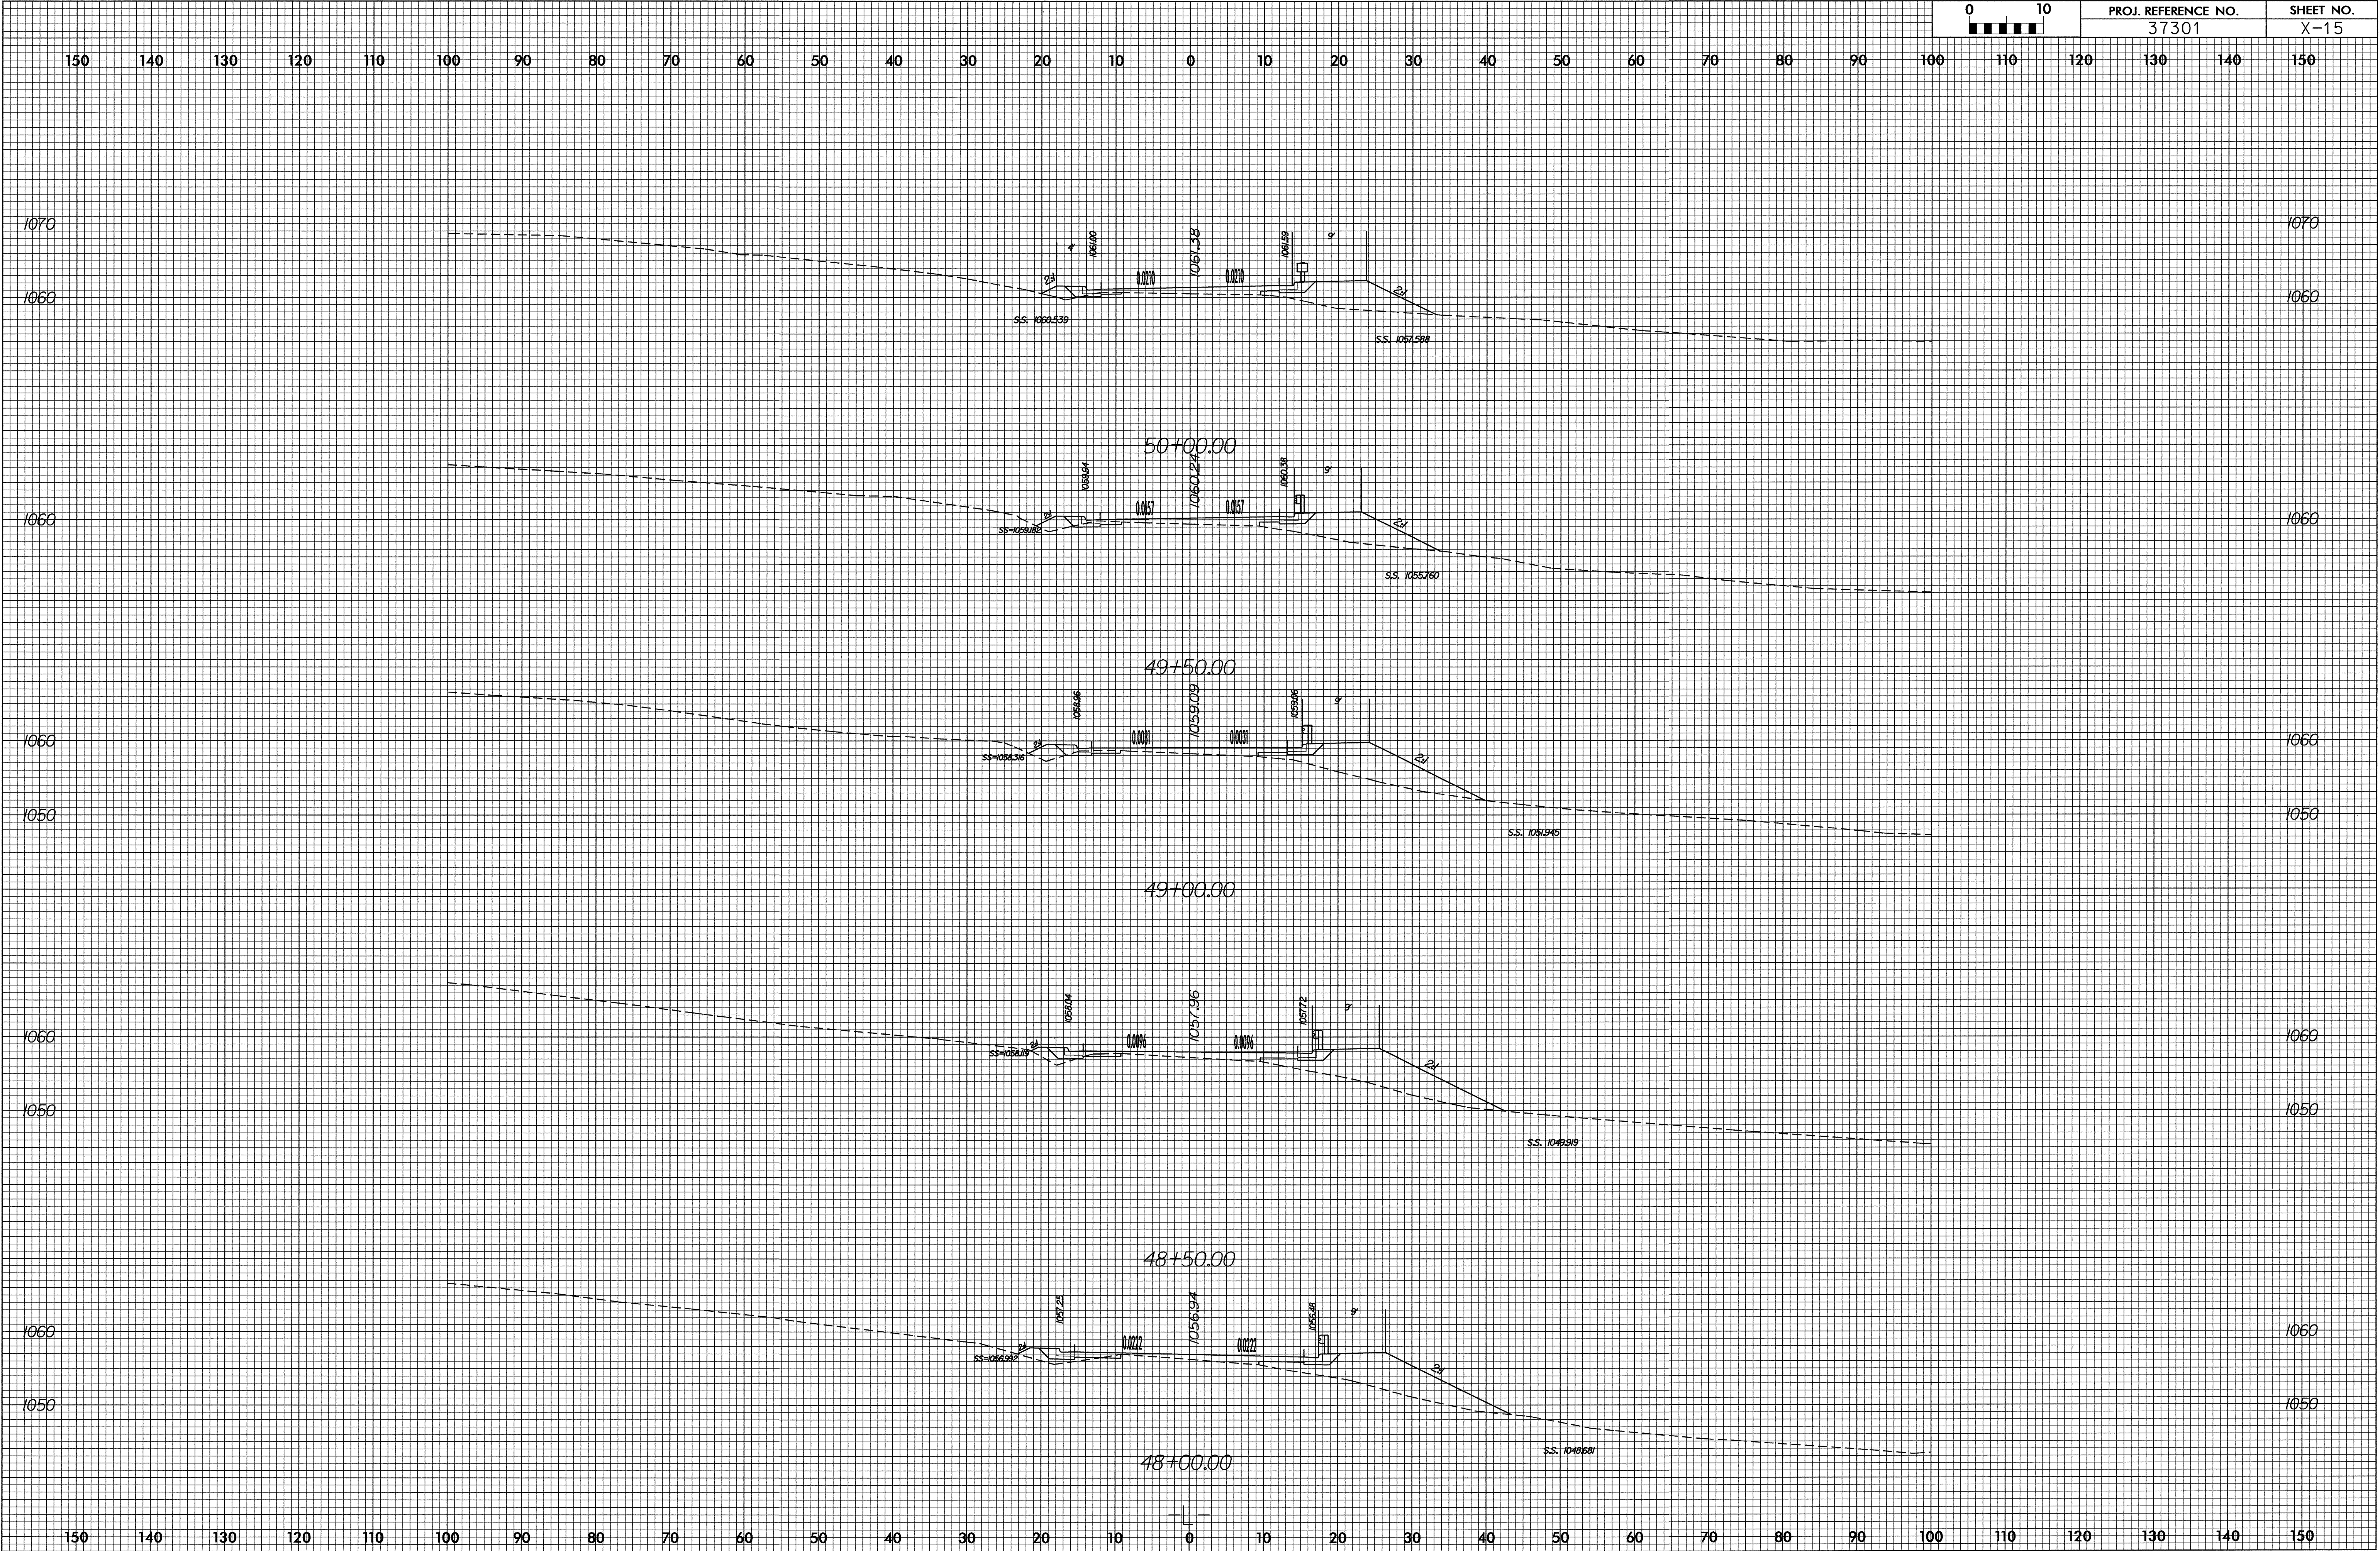


8/23/99

15-DEC-2004 09:03
R:\COUN AT\BUSK\2005390
make

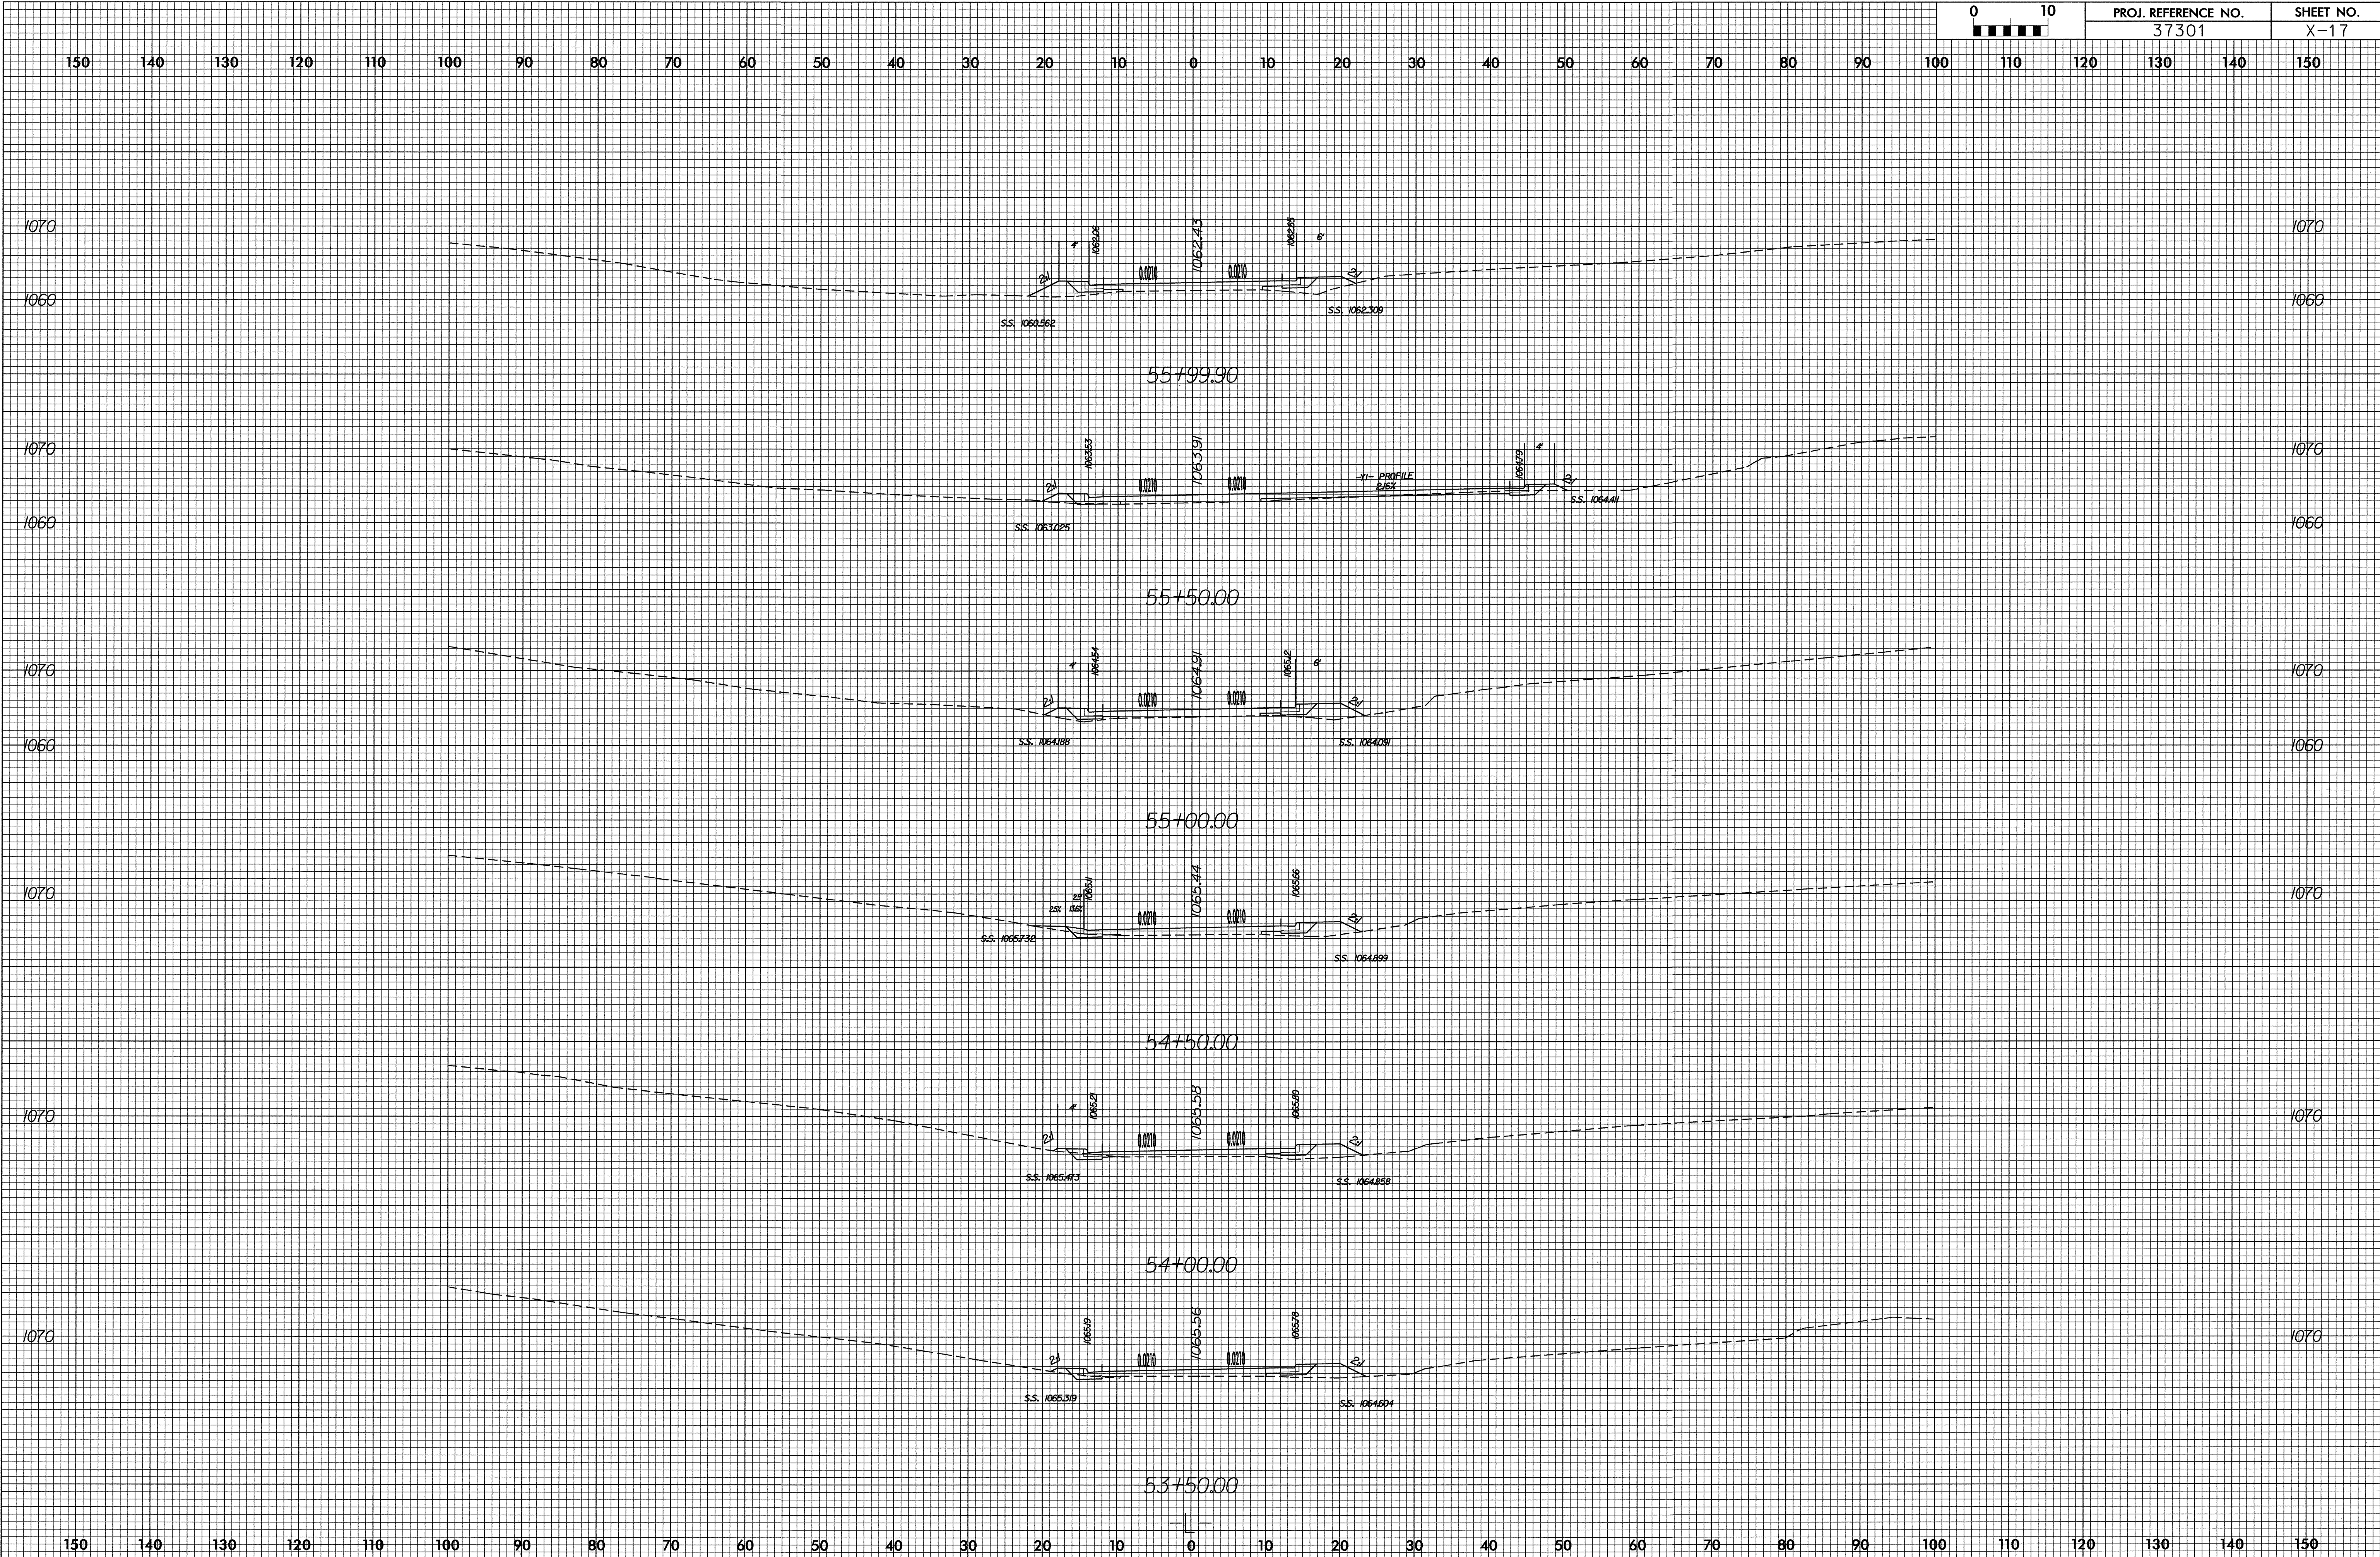


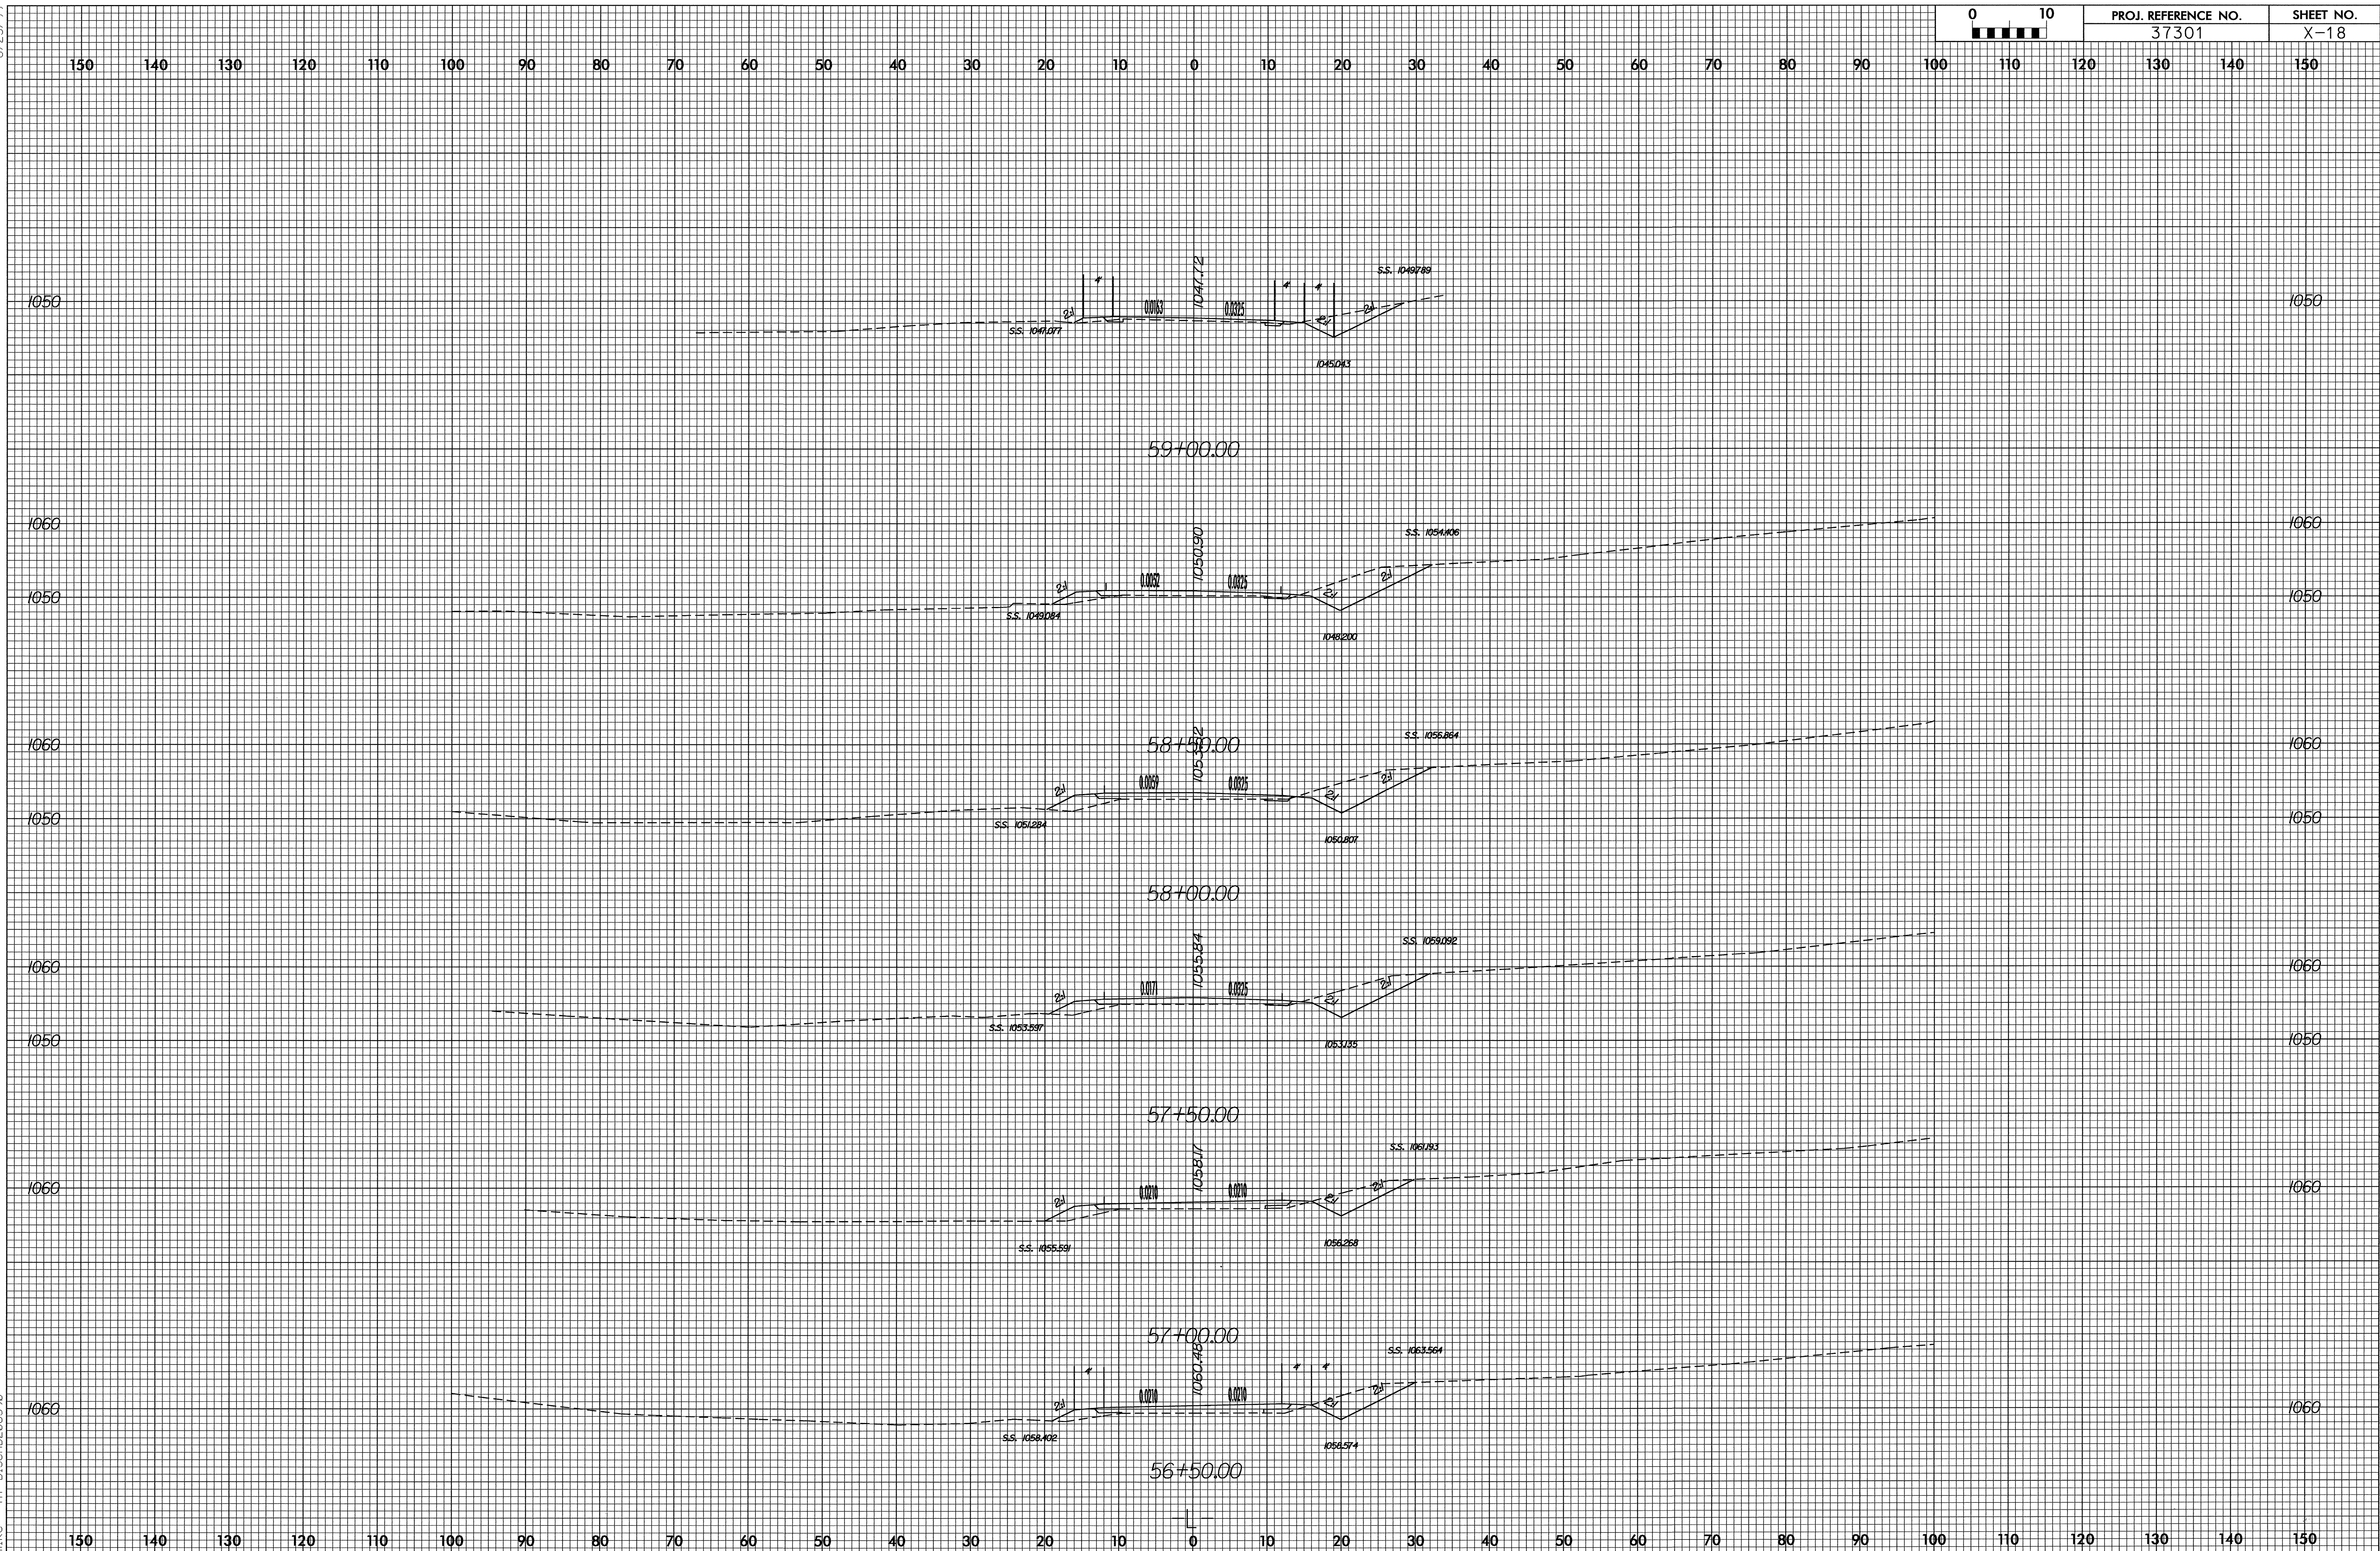

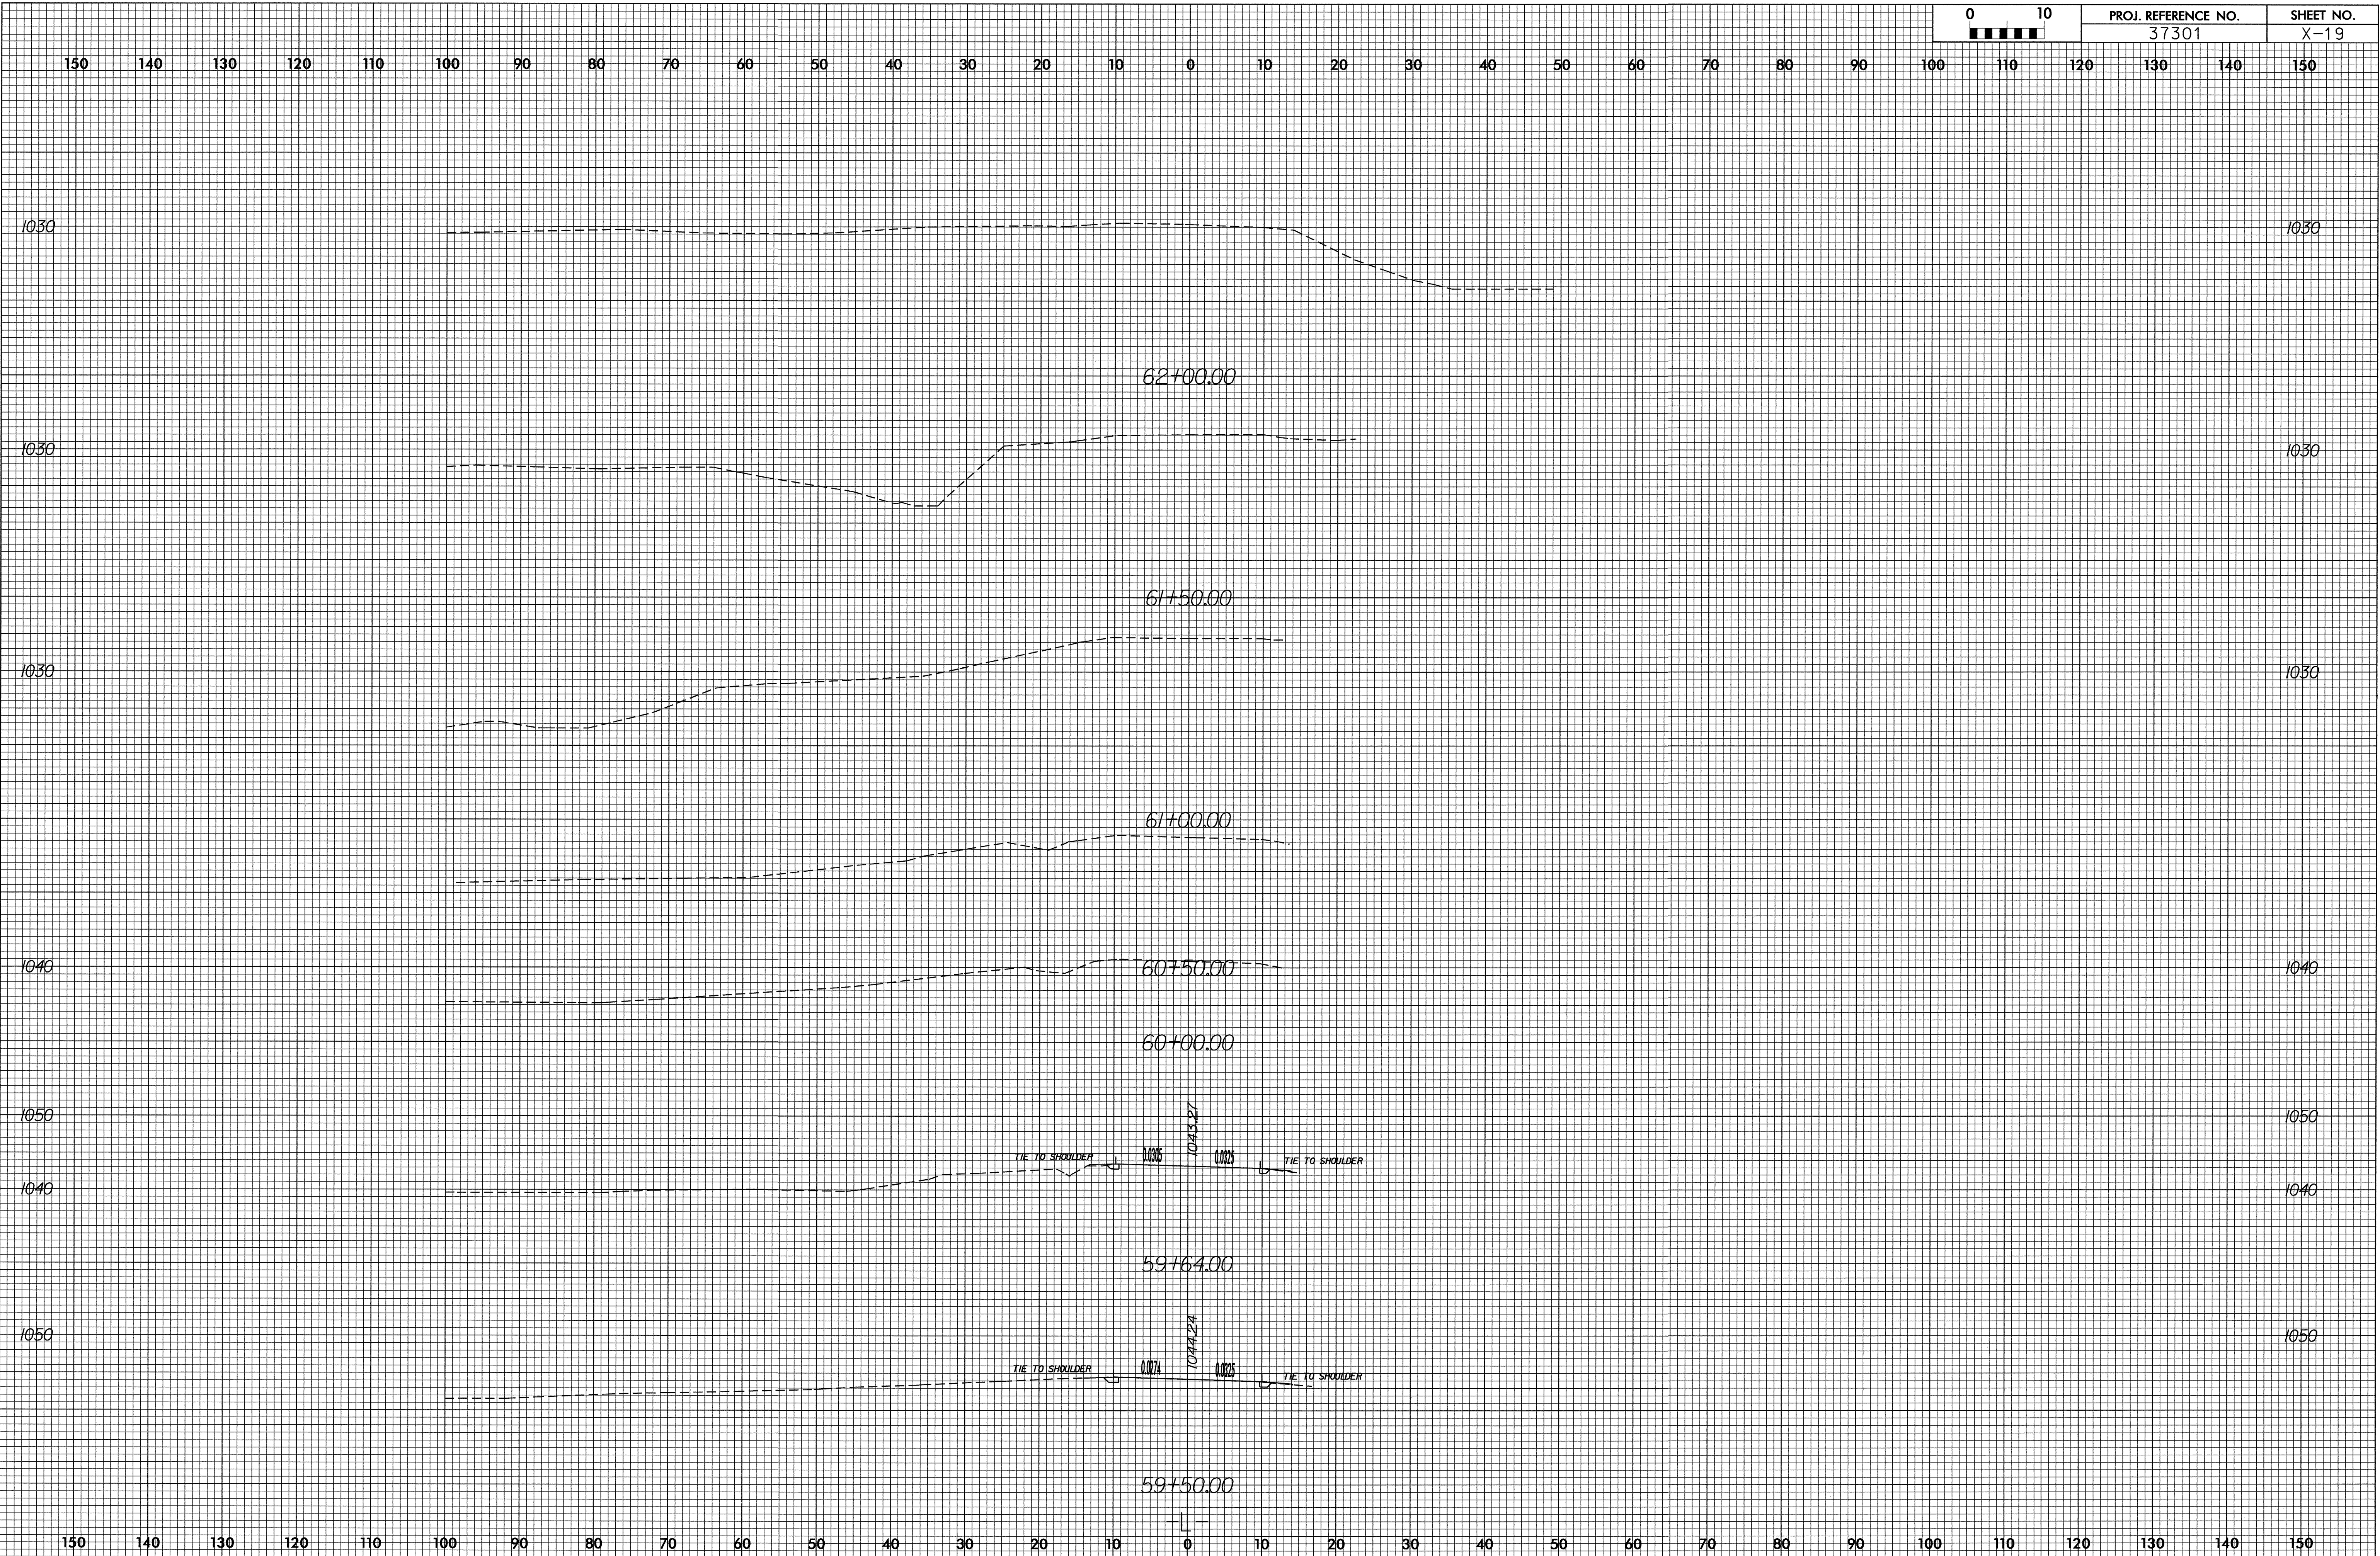


8/23/99

15-DEC-2004 09:09
R:\COUNTY\BULK\SR419\SR419_LL_XPL.DGN
mike AT DISC-0206350

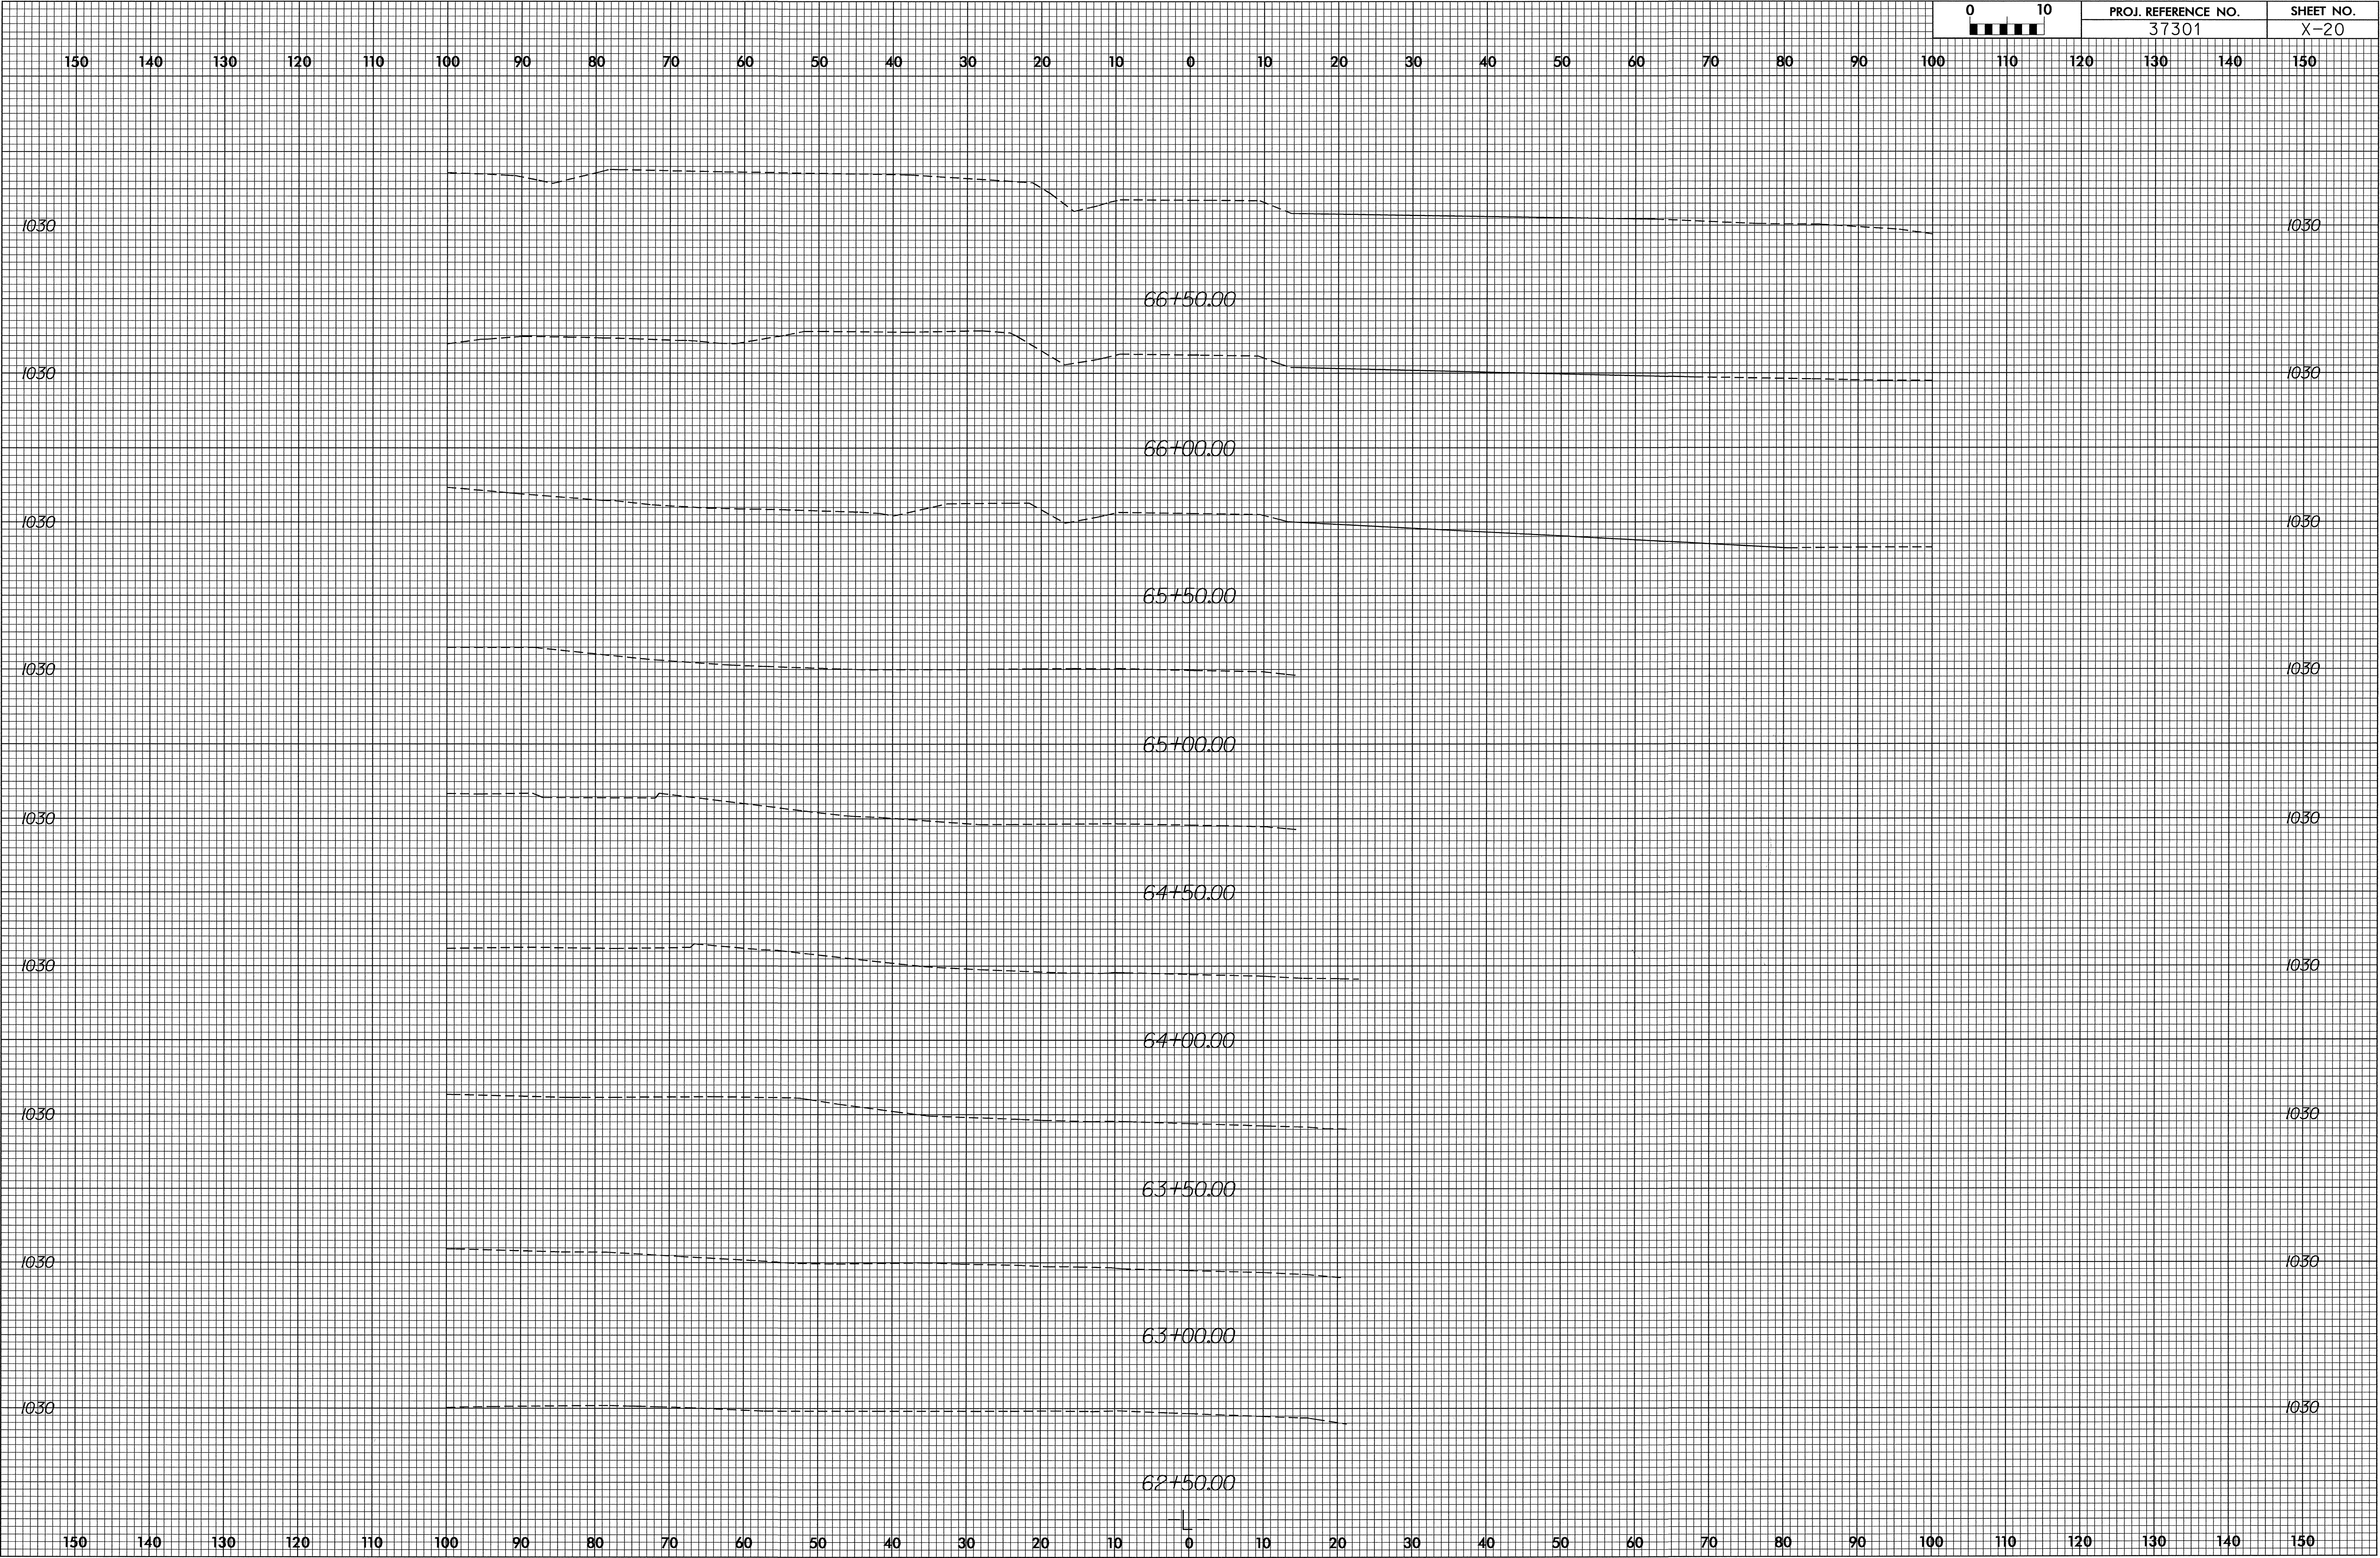


15-DEC-2004 09:10:3
R:\COUNTY BACK\SR1419\SR1419.LL.XPL.DGN
mike 41 D13C4D206330

8/23/99

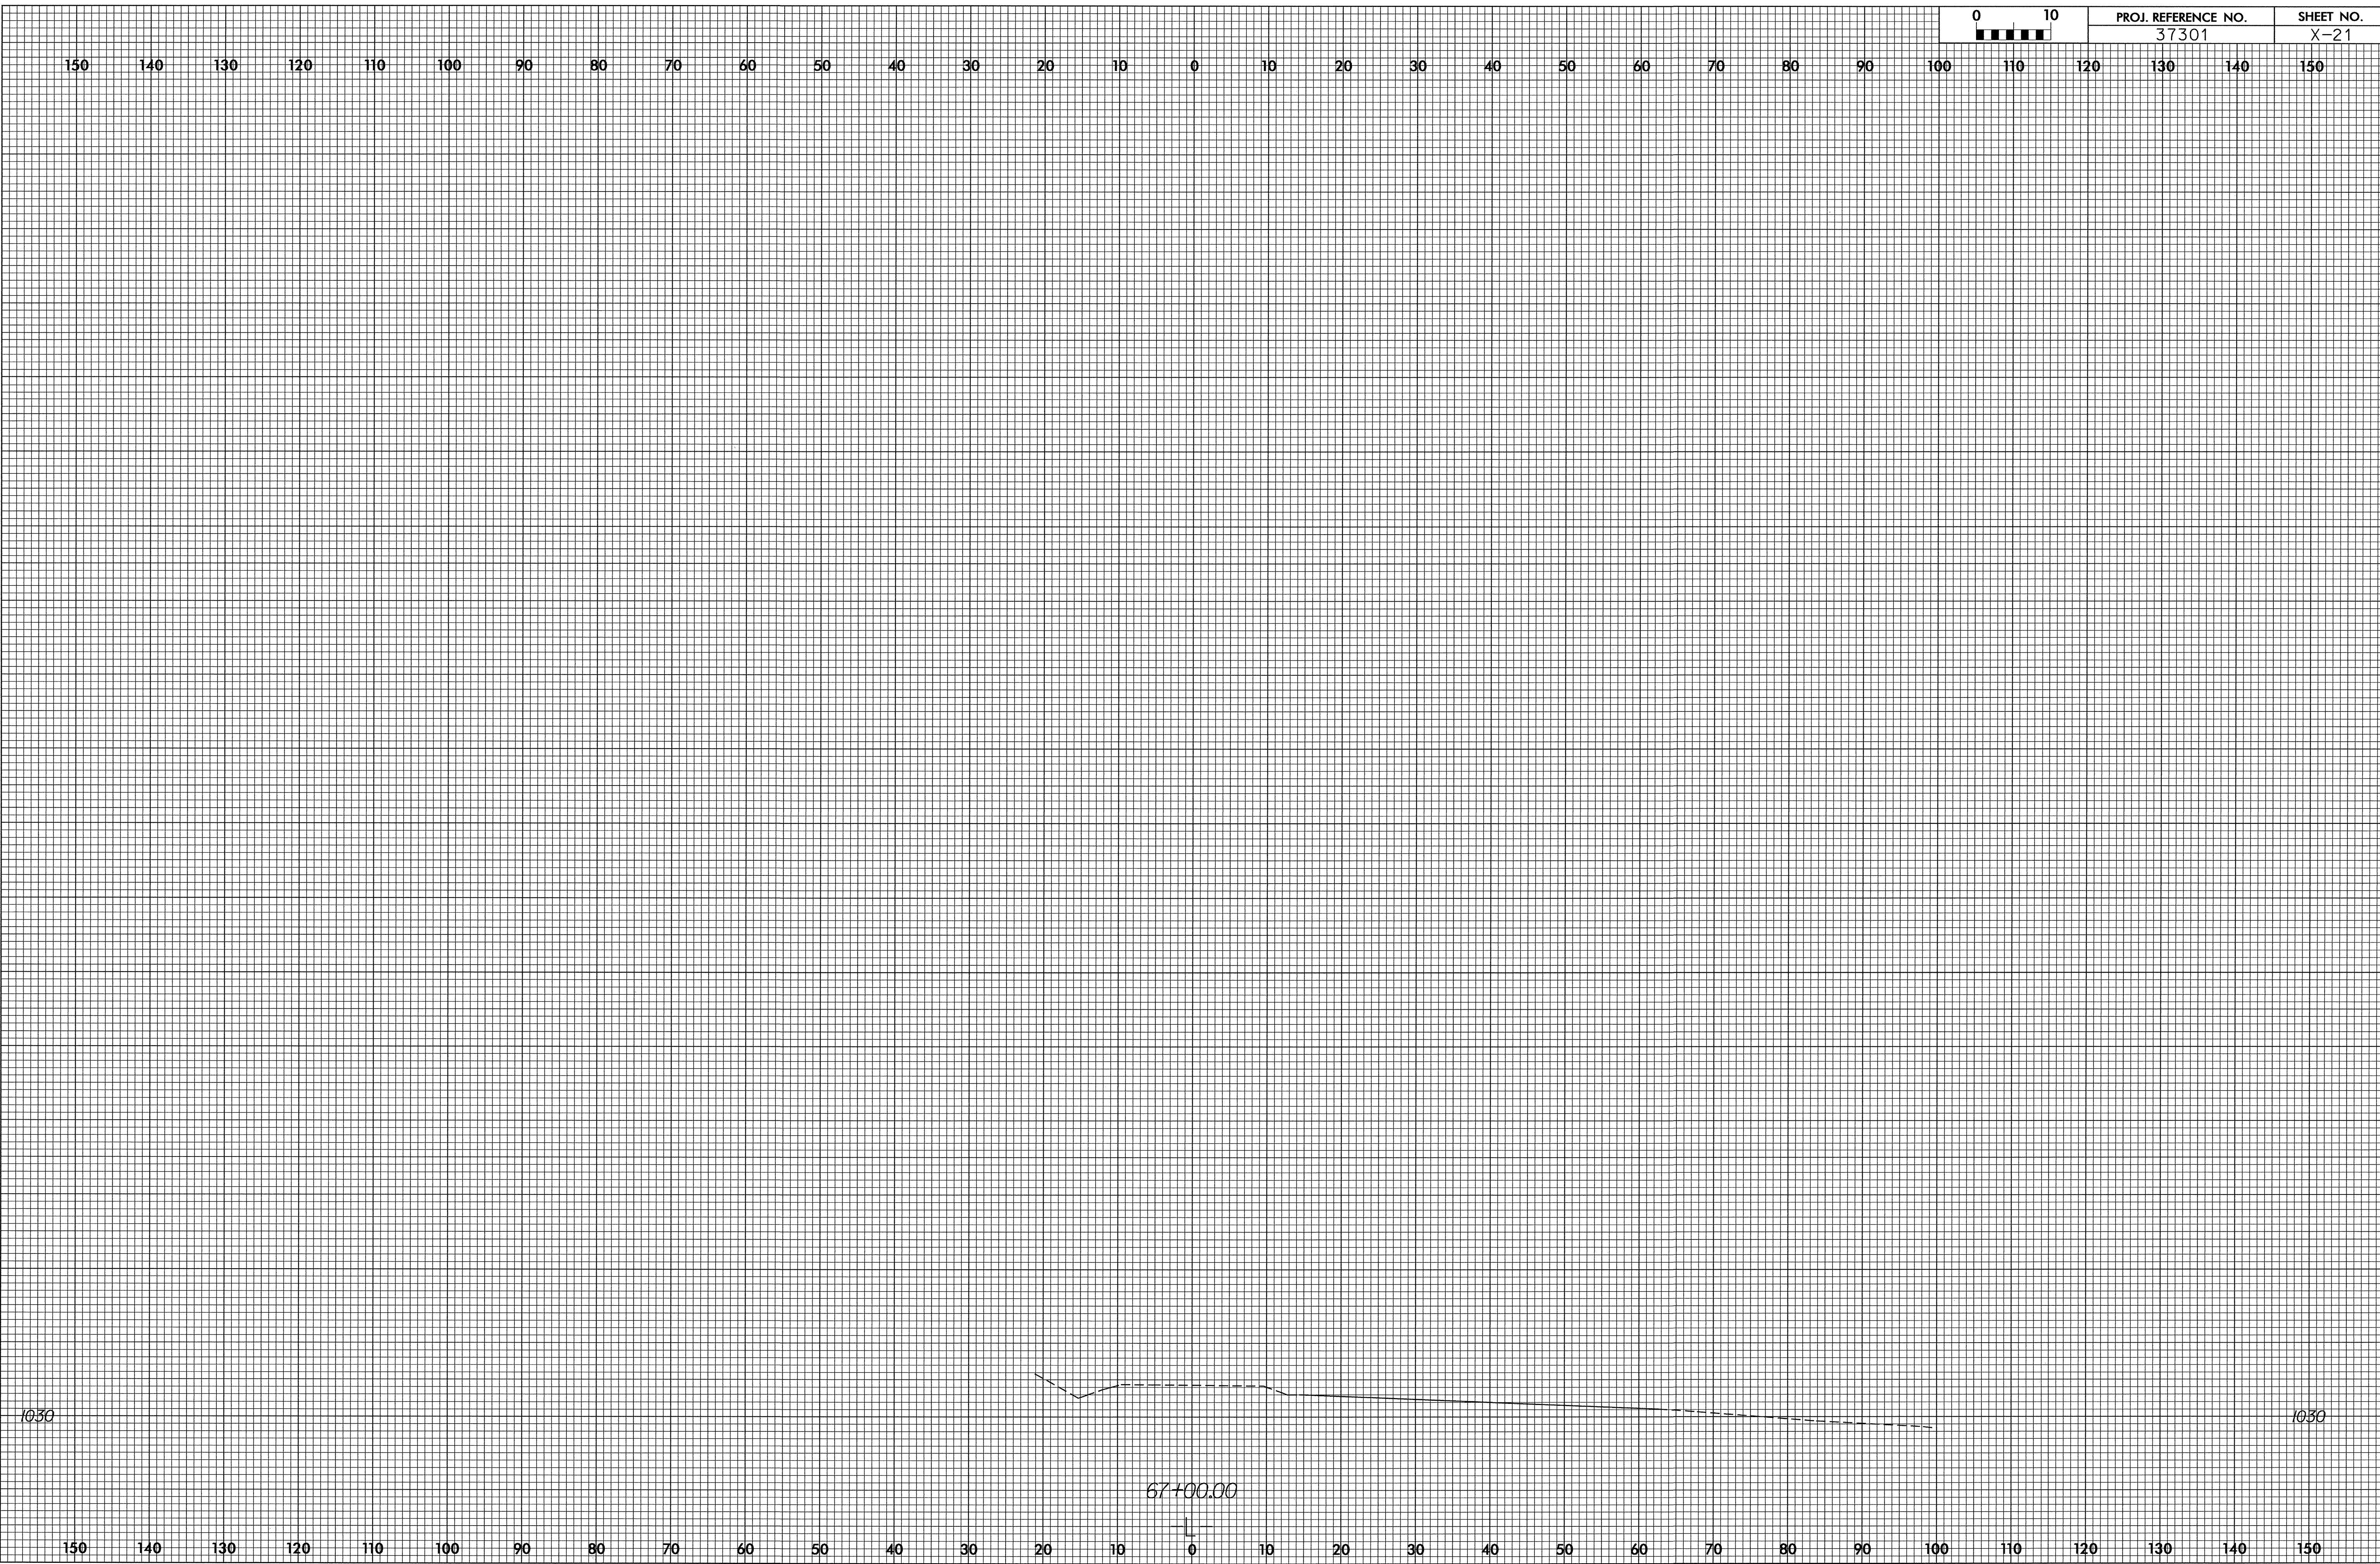


0 10 ■ ■ ■ ■ ■	PROJ. REFERENCE NO.	SHEET NO.
	37301	X-21

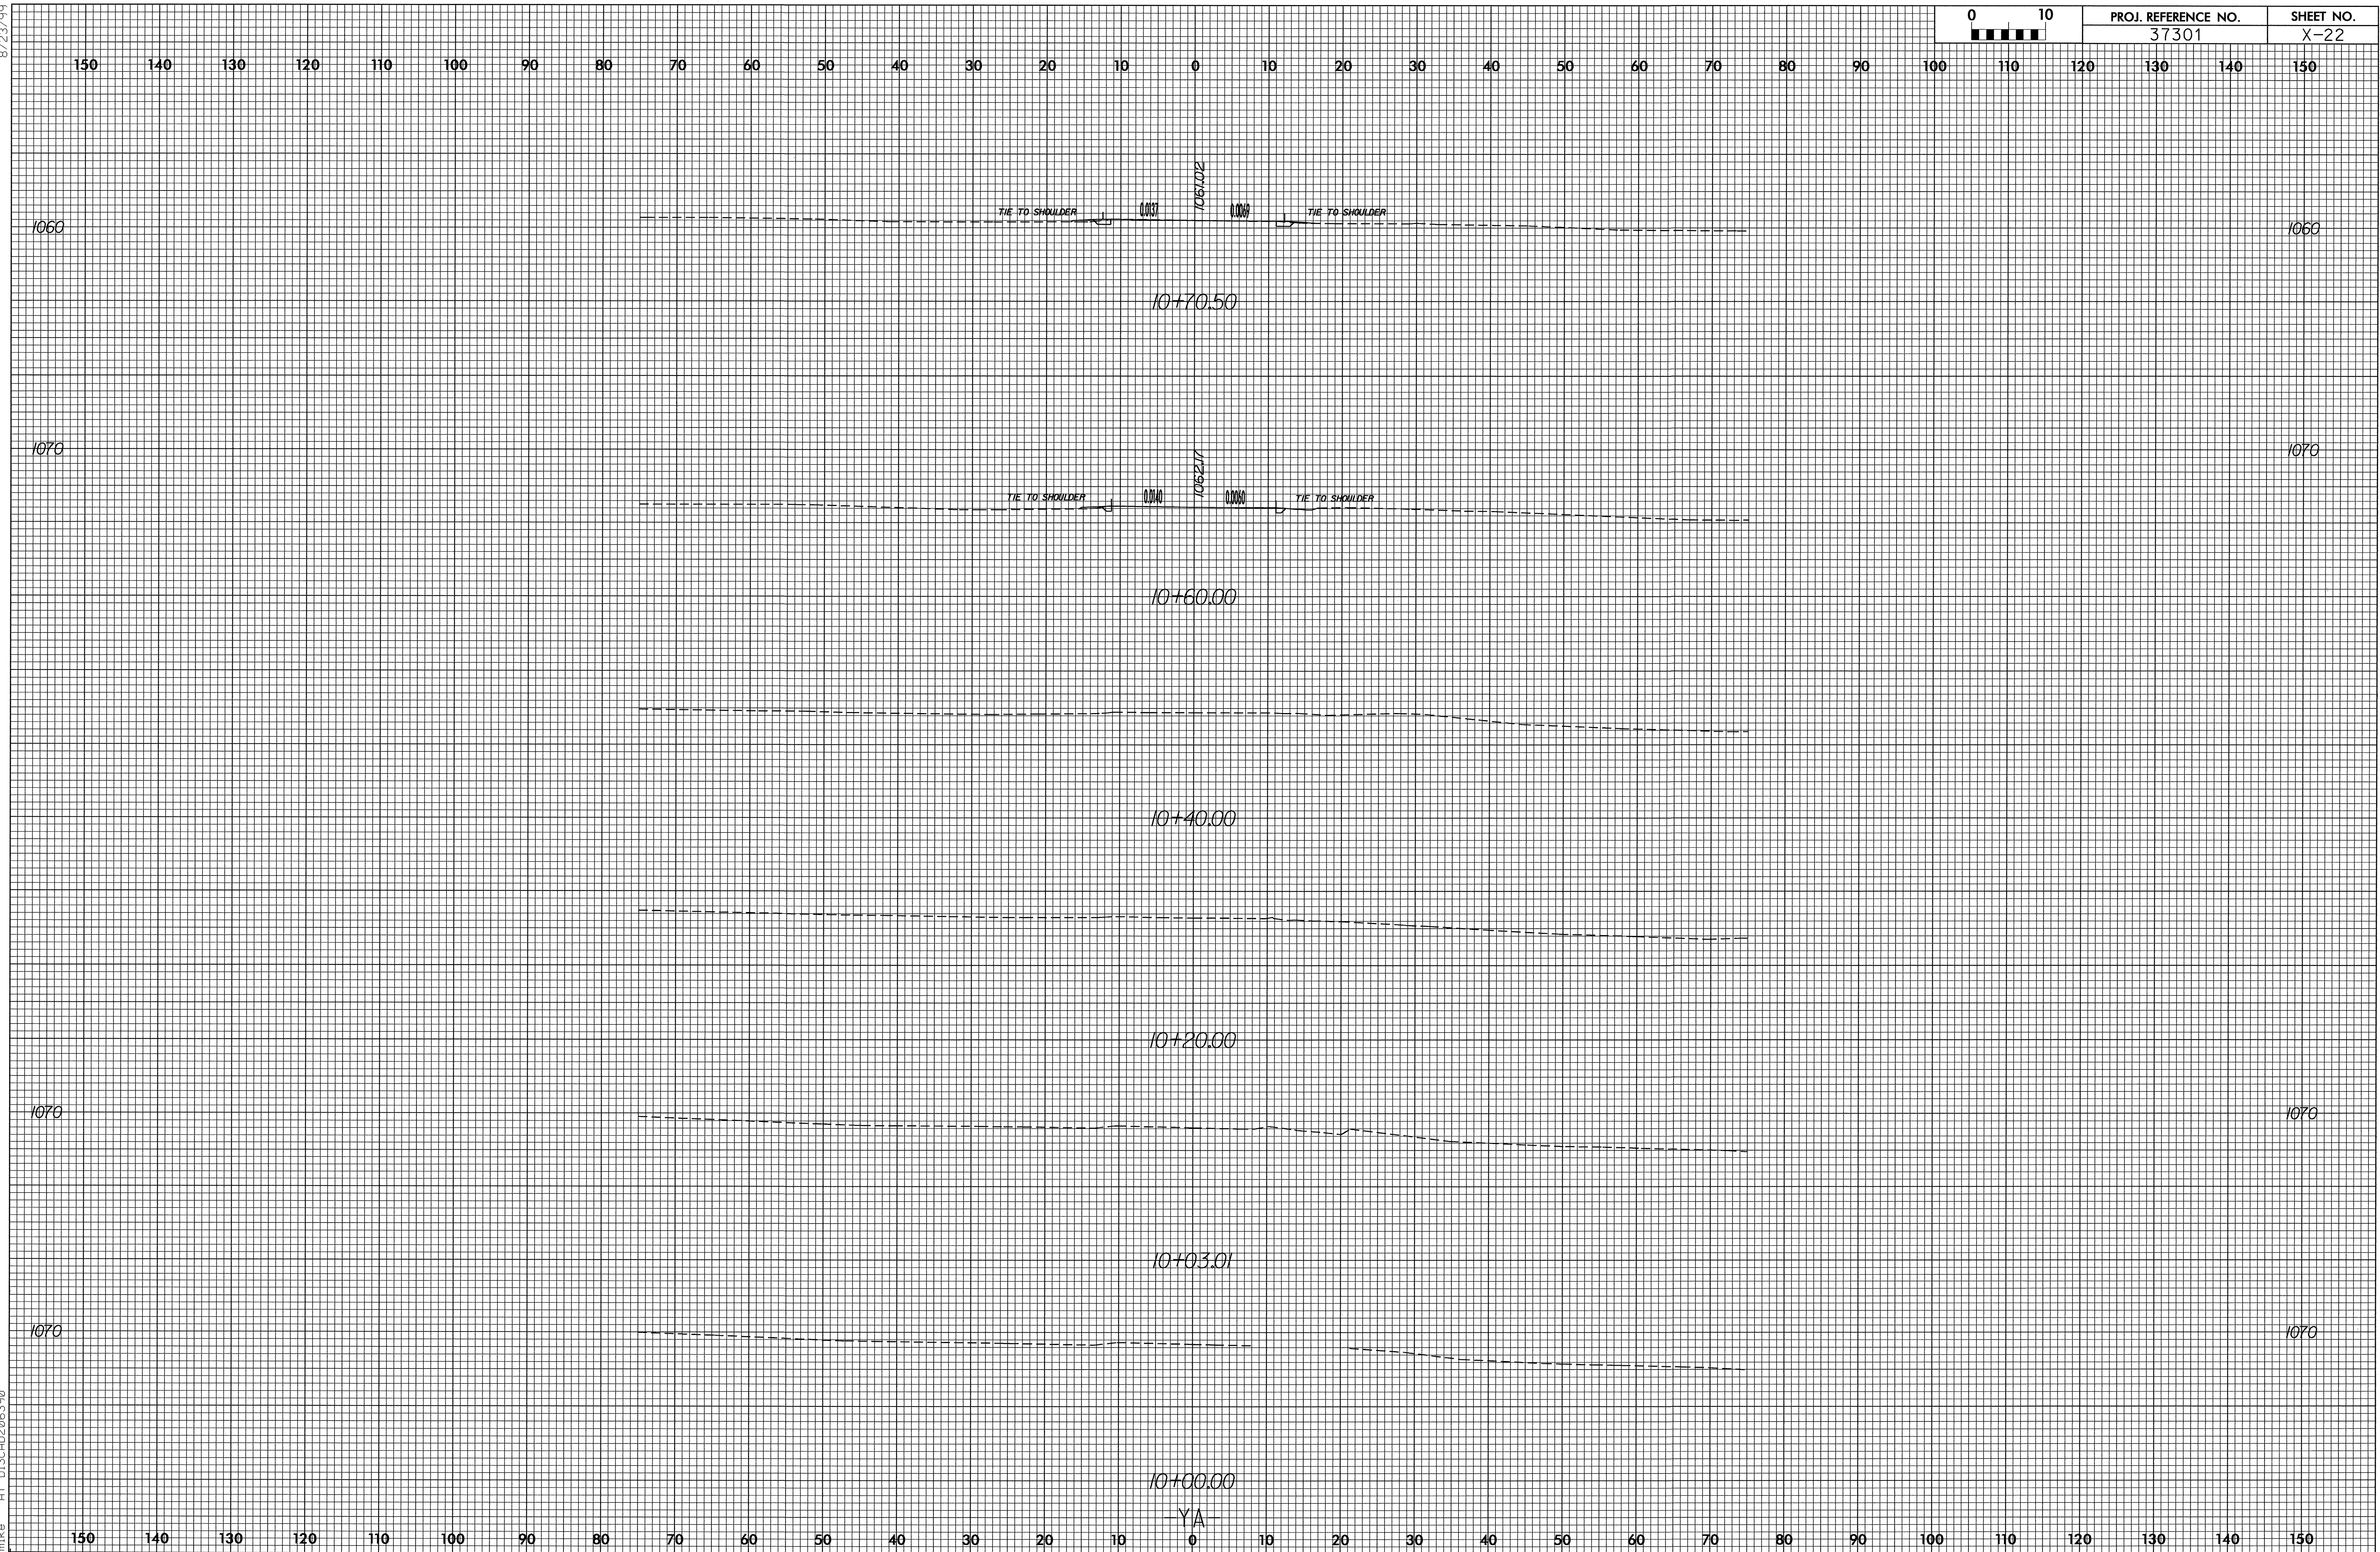



8/22/99

I5-DEC-2004 09:09
R:\COUNTY\BUREAU\SR\419\SR1419.DOC_XPL_YA_031231.DGN
mike AT D13CAD205390

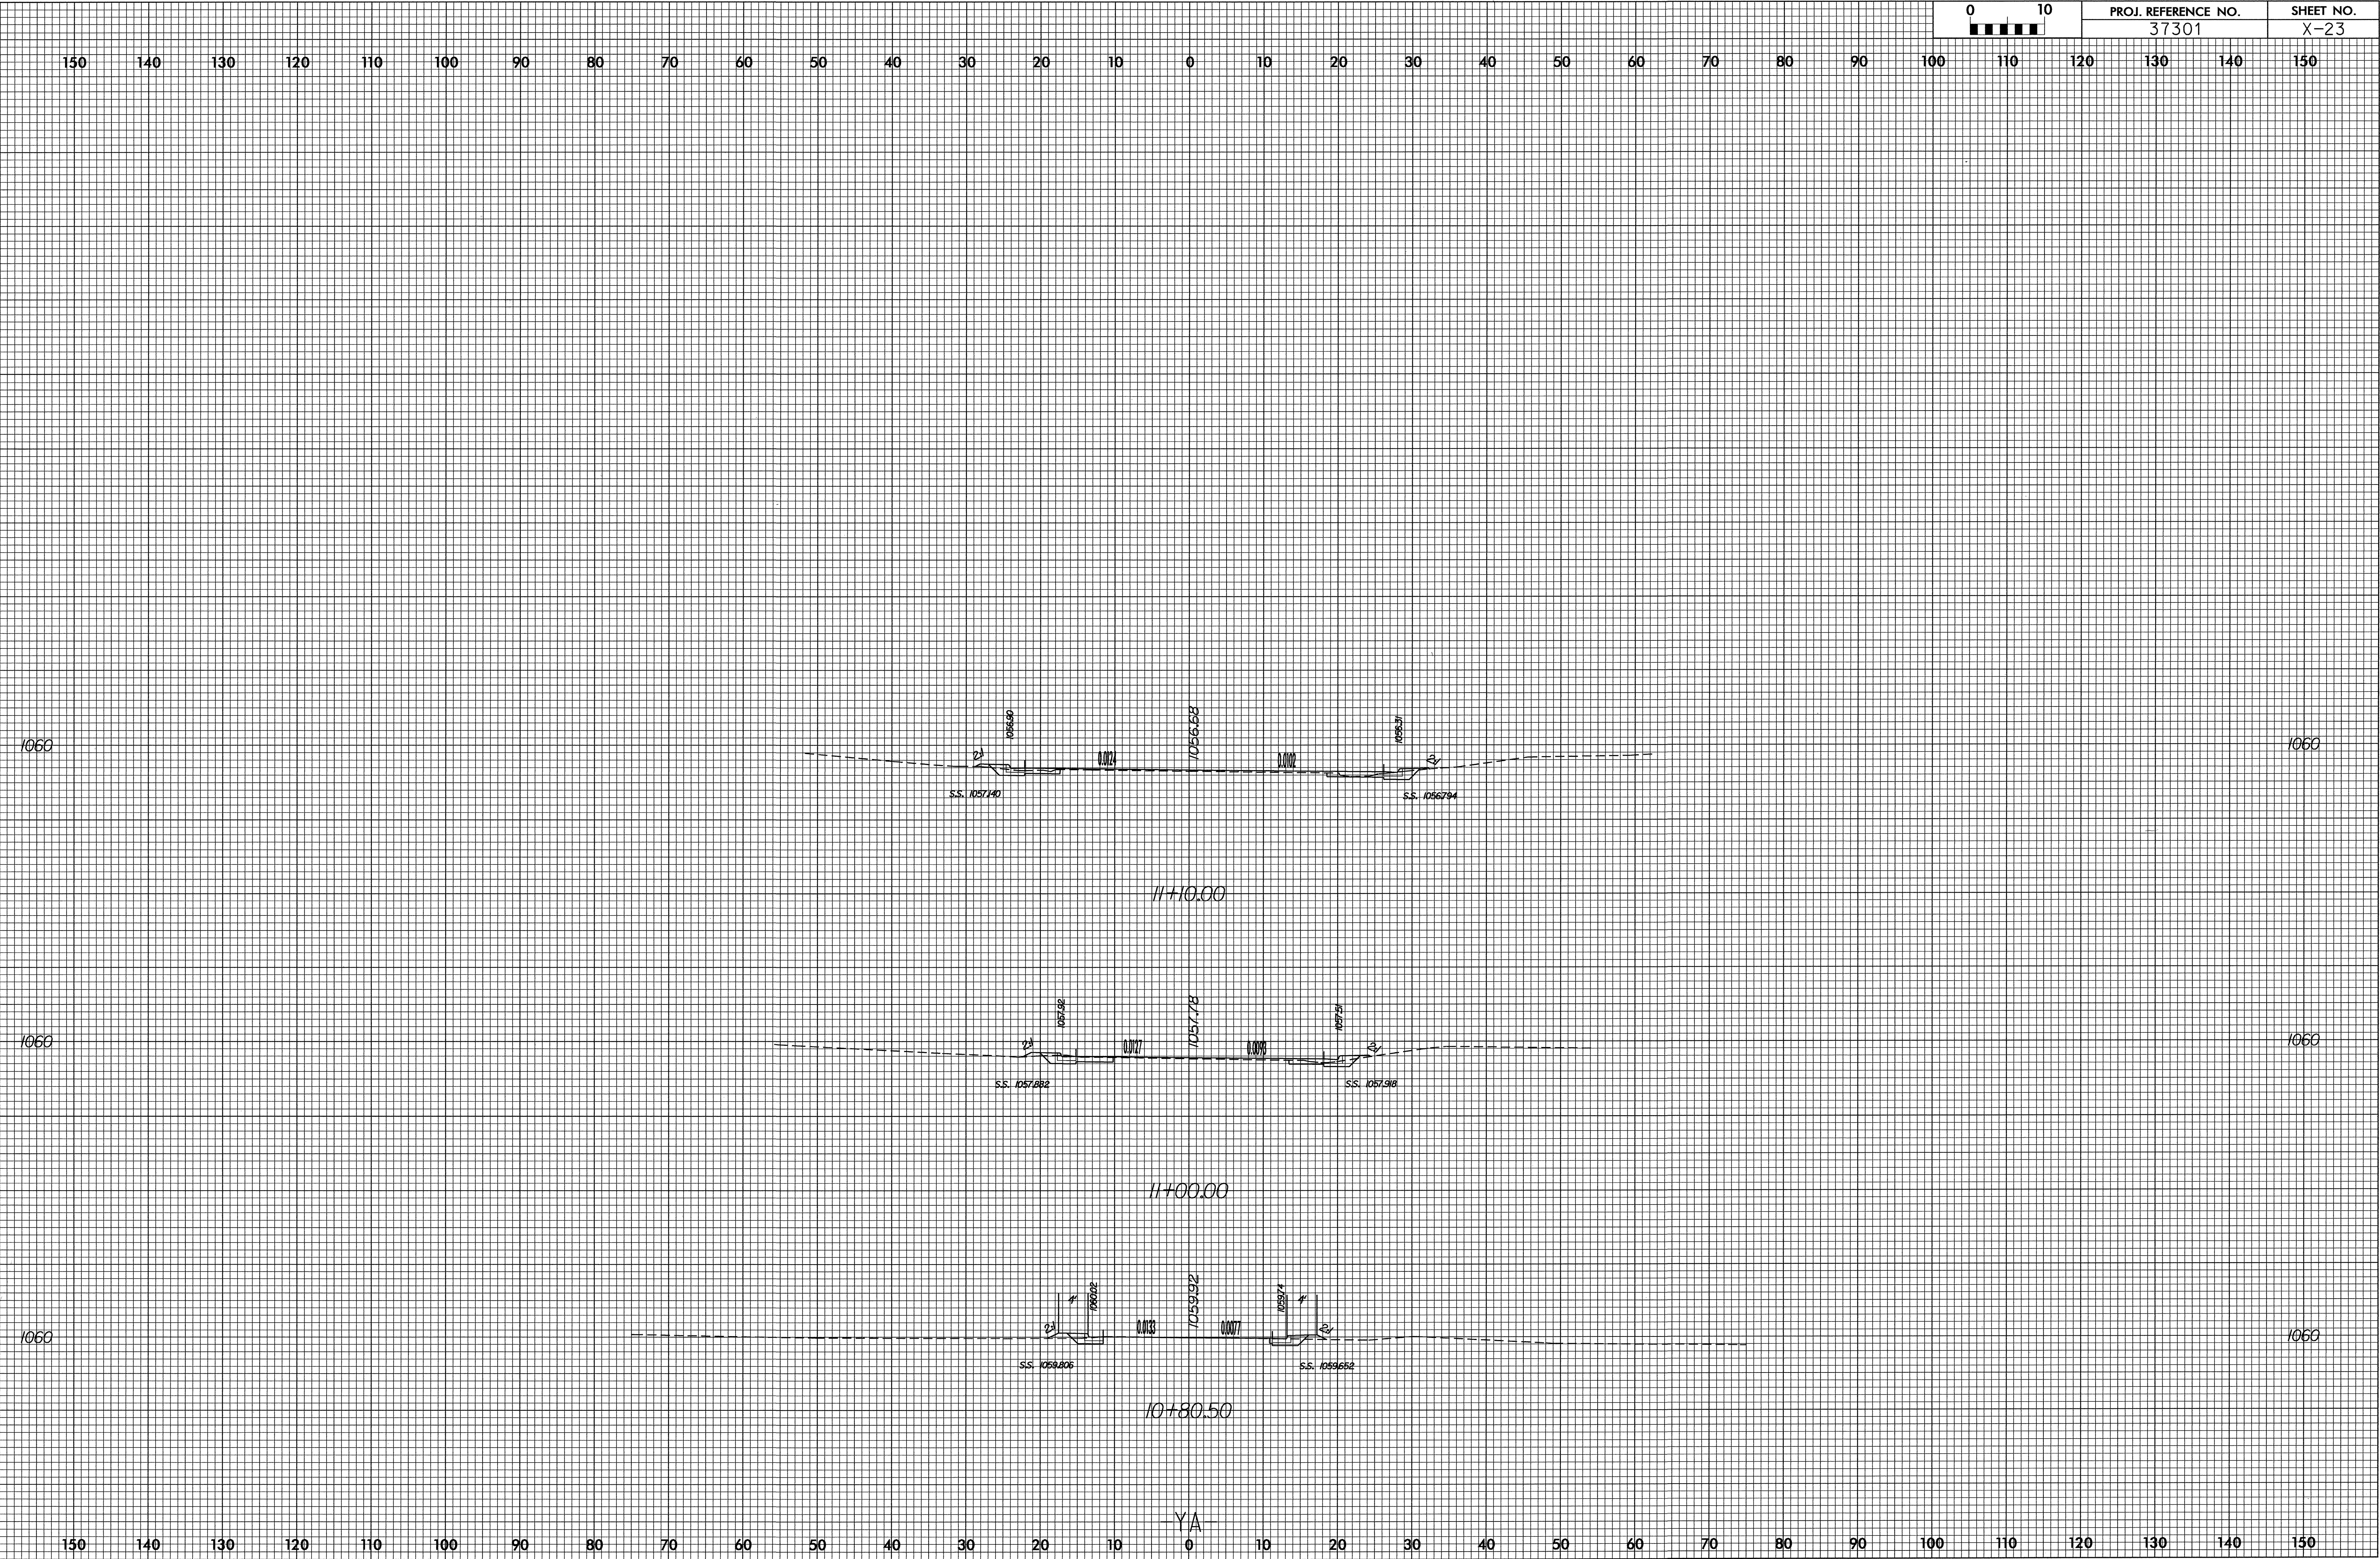


8/23/99

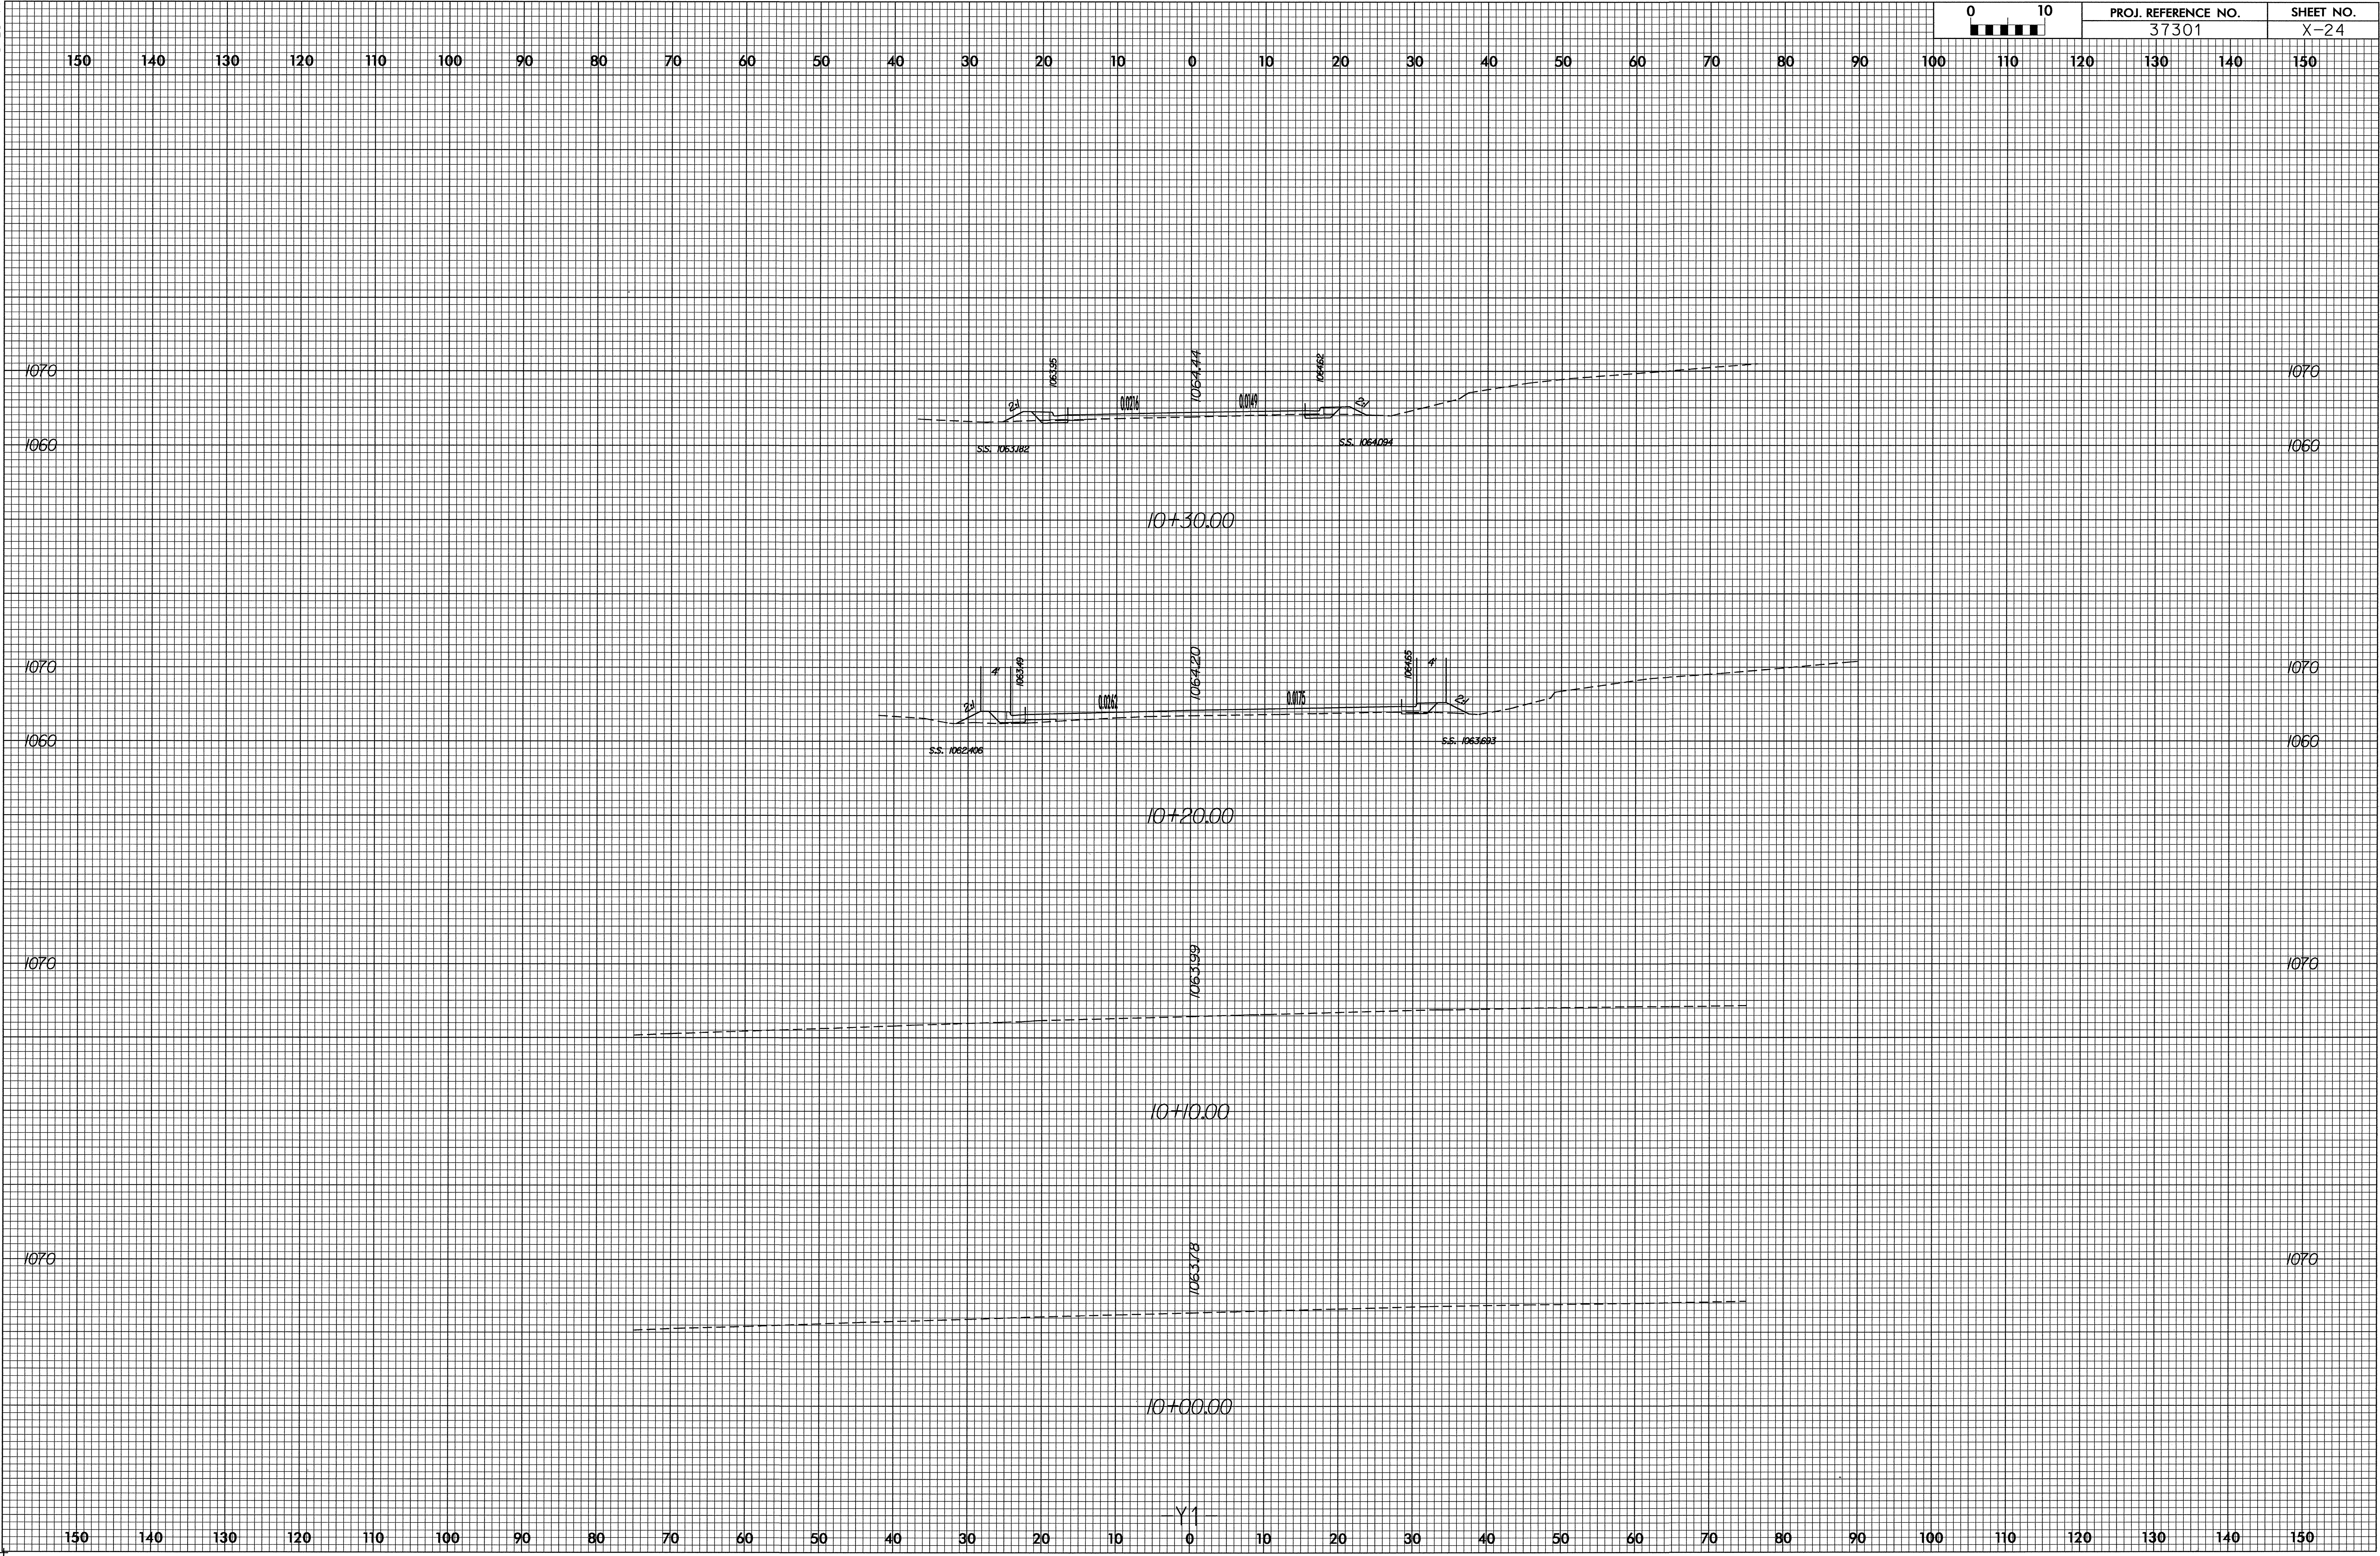

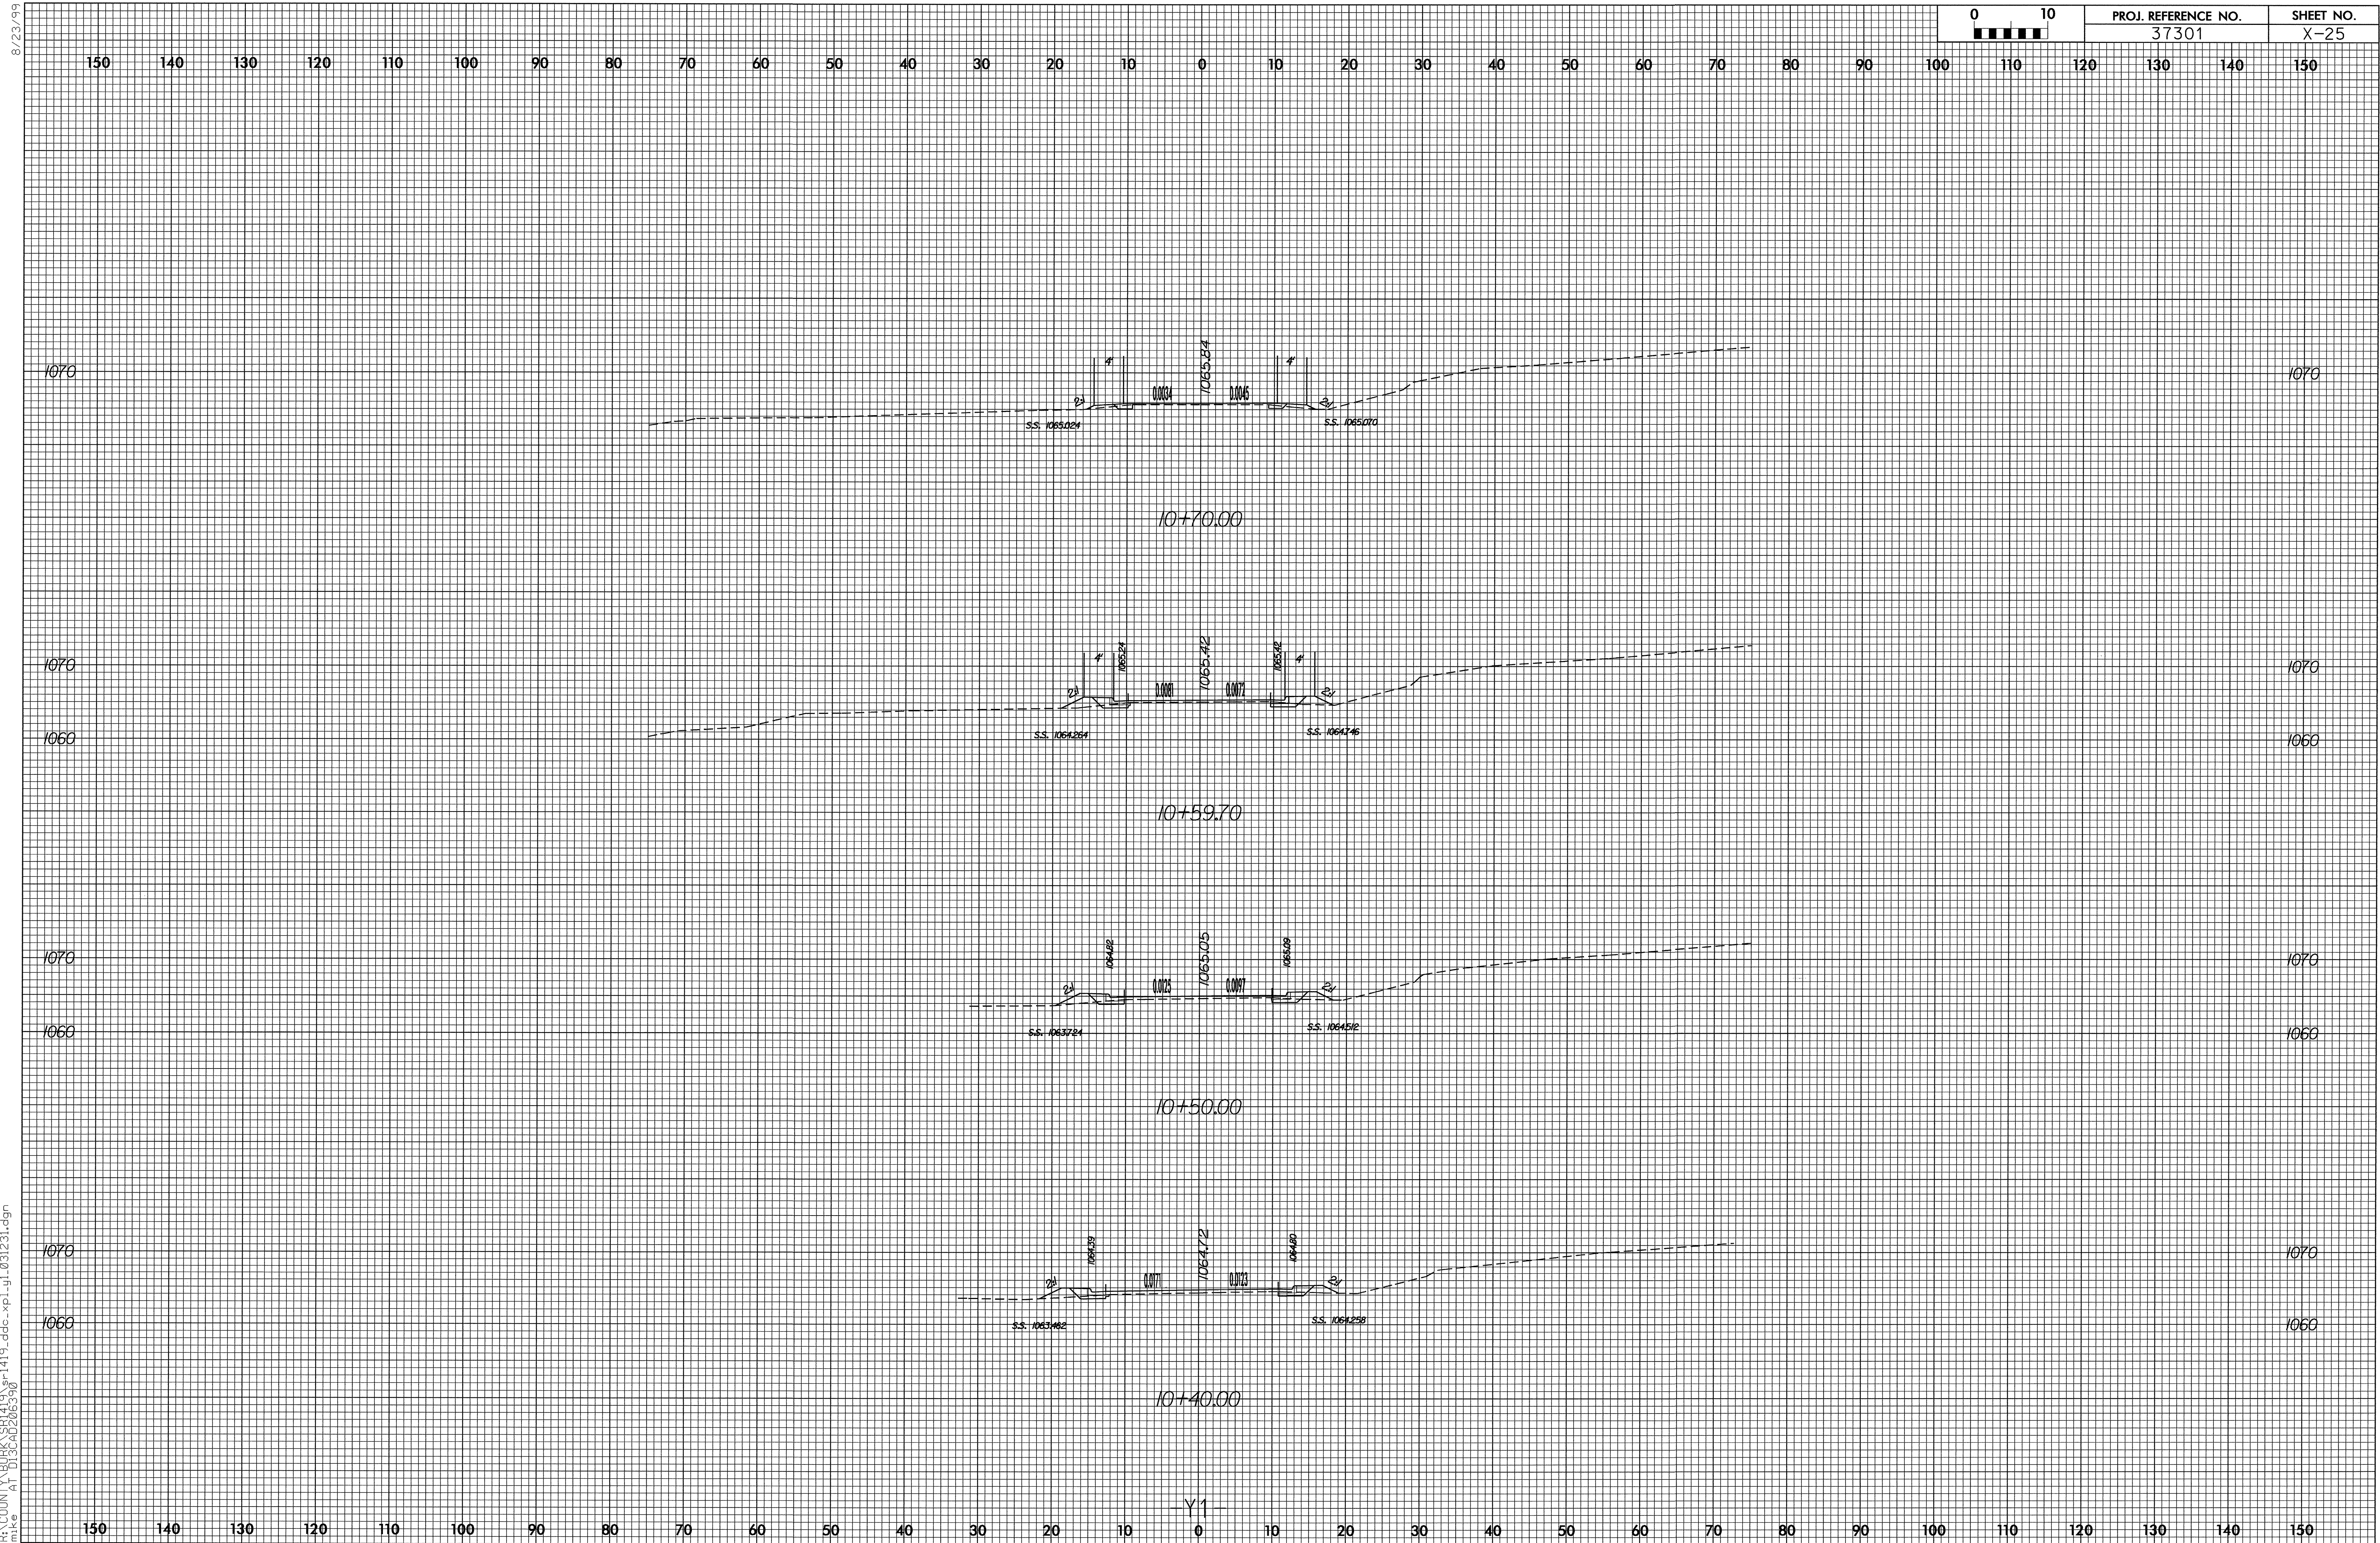

8/23/99
06-APR-2006 04:16
r:\county\bur\sr\419\ddc-xpl-y1-031231.dgn
jpfreeman

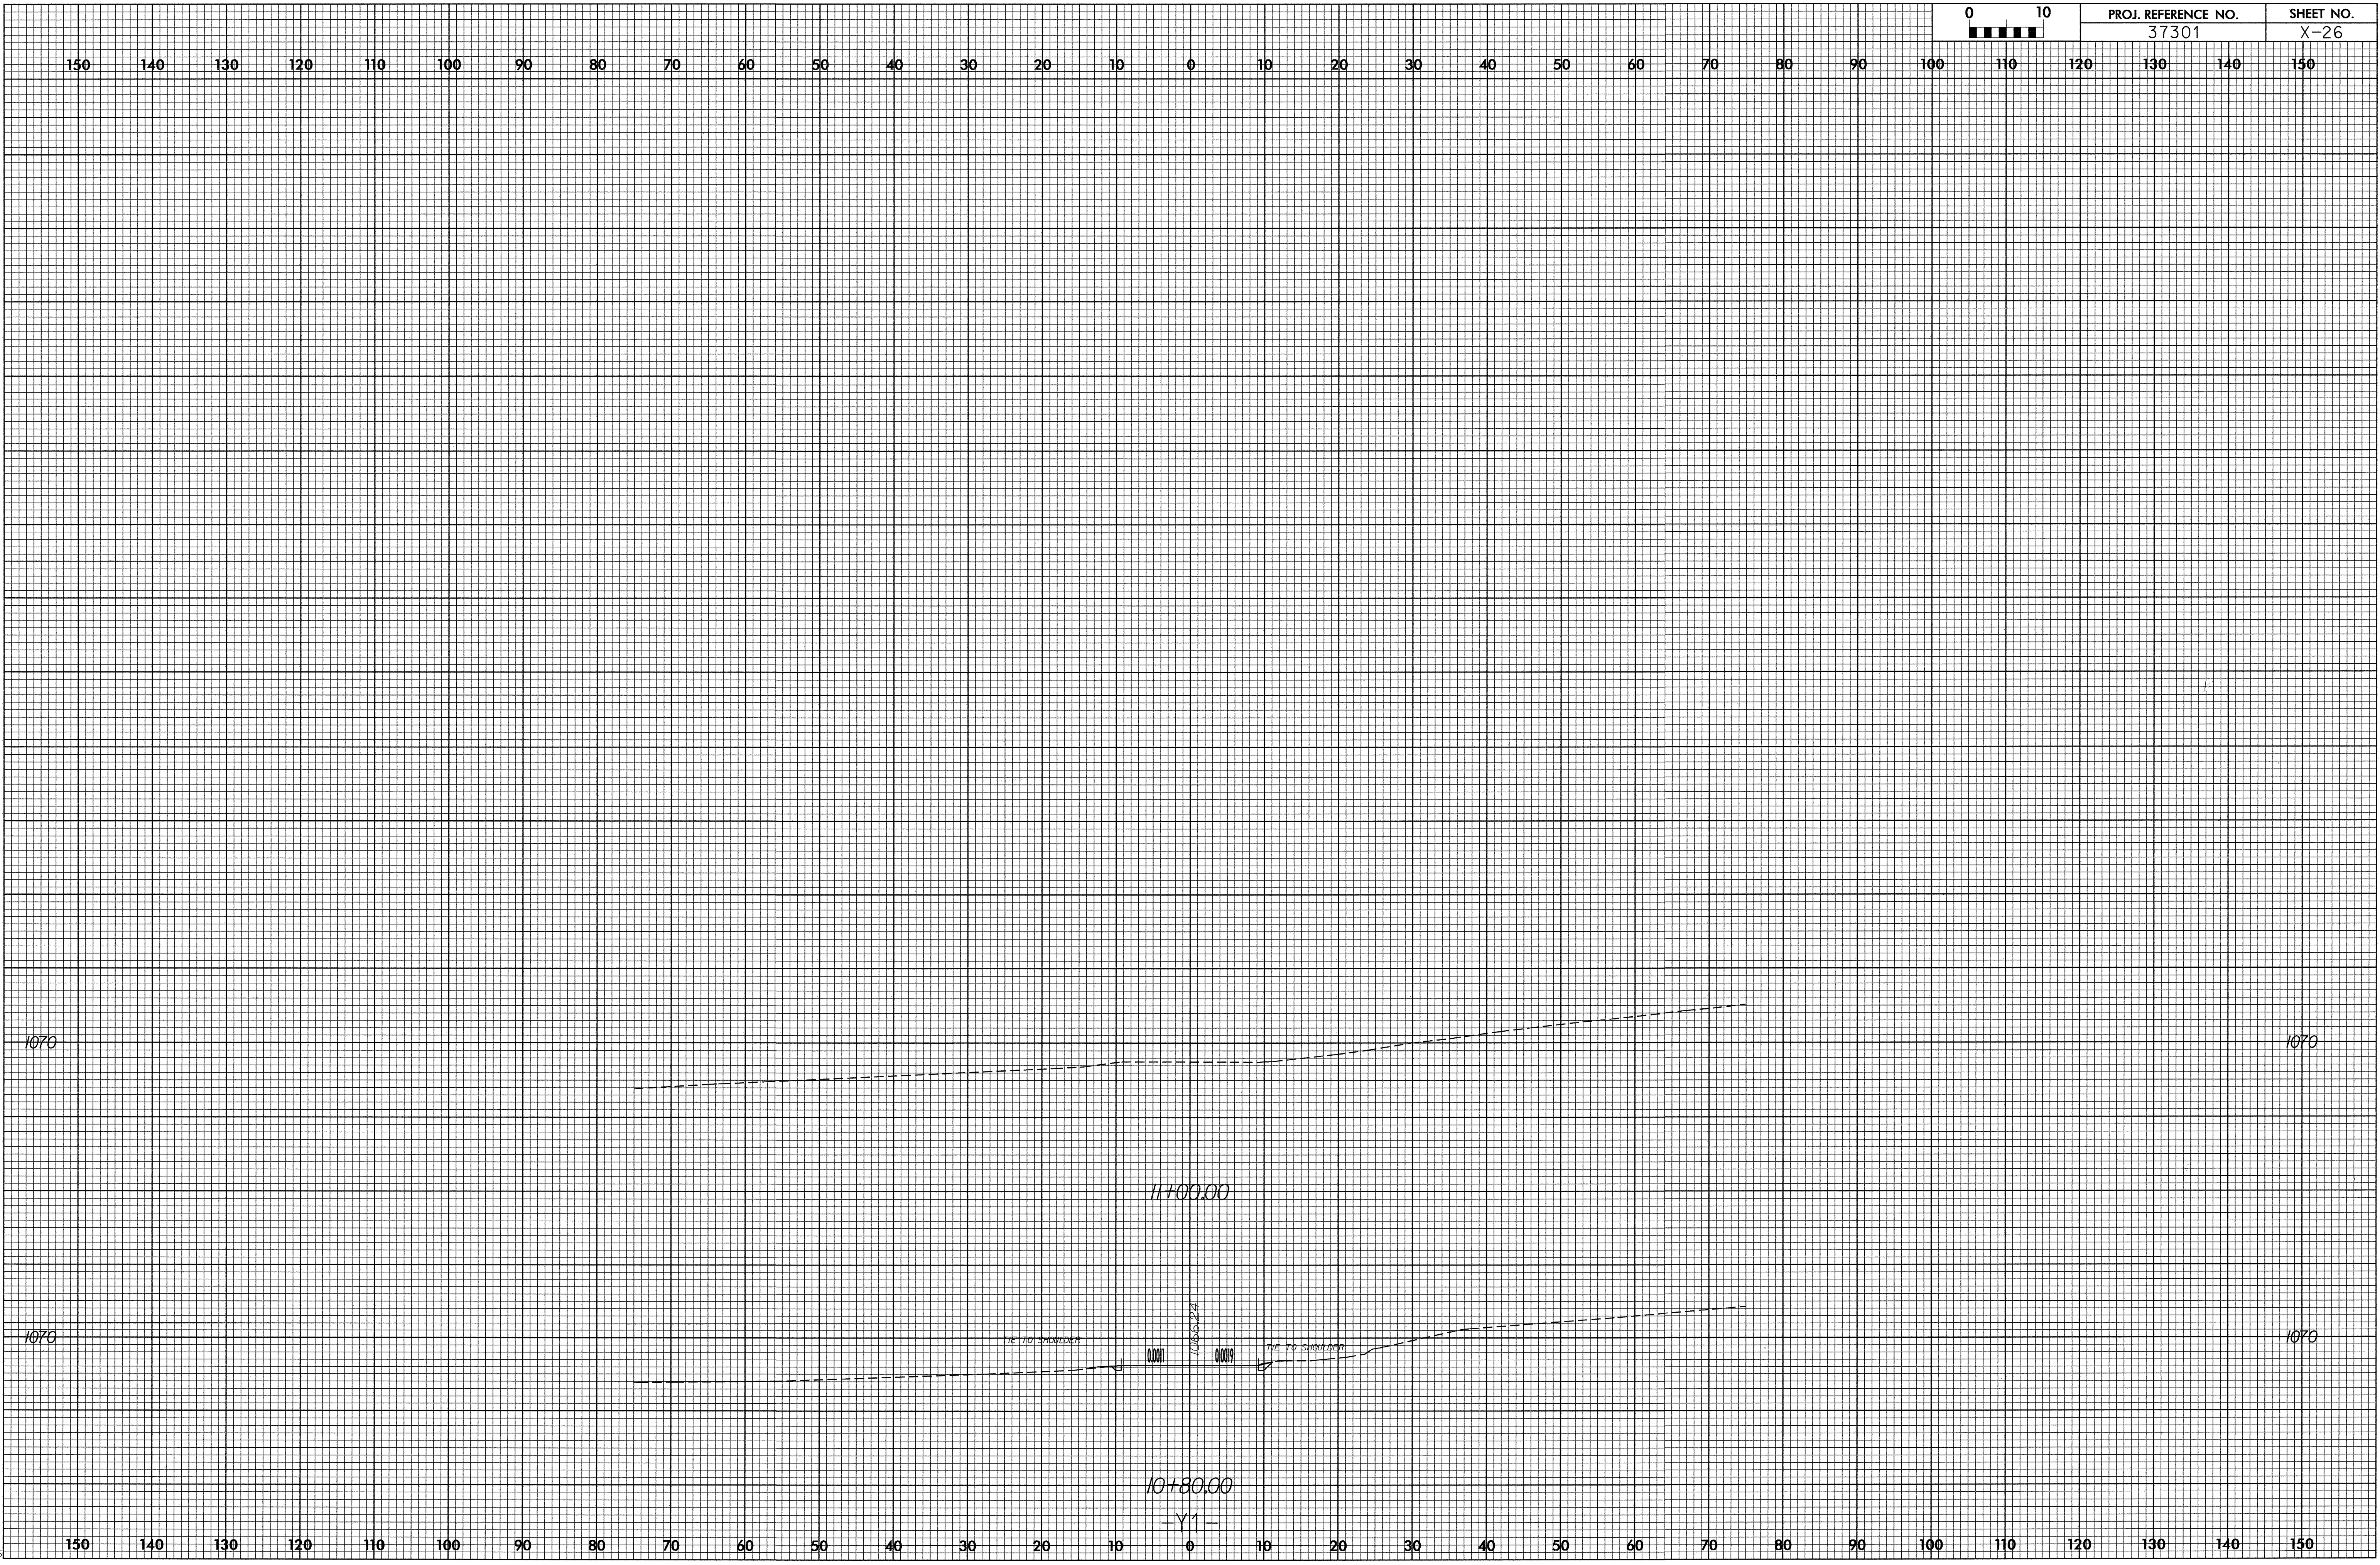

0	10	PROJ. REFERENCE NO.	SHEET NO.
0	10	37301	X-26