PROJECT REFERENCE NO.	SHEET NO.
P-5707	EC-03C/CONST.2B-1
R/W SHEET NO.	
ROADWAY DESIGN ENGINEER	HYDRAULICS ENGINEER

-L_DET-

PI Sta 11+65.28	PI Sta 14+90.99	PI Sta 19+53.26
△ = 4° 37′ 01.2″ (RT)	△ = 4° 29′ 11.7″ (LT)	△ = 5° 48′ 01.0″ (RT)
D = 1° 23′ 50.8″	D = 1° 23′ 50.8″	D = 1° 56′ 32.0″
L = 330.39′	L = 321.05′	L = 298.64′
T = 165.28′	T = 160.61′	T = 149.45′
R = 4,100.00′	R = 4,100.00′	R = 2,950.00′
e = NC	e = NC	e = 0.02 (RC)
Runout = N/A	Runout = N/A	Runout = 40.00′

▨ ENVIRONMENTALLY SENSITIVE AREA SEE PROJECT SPECIAL PROVISIONS

CLEARING AND GRUBBING EROSION CONTROL FOR CONSTRUCTION SHEET 2B-1

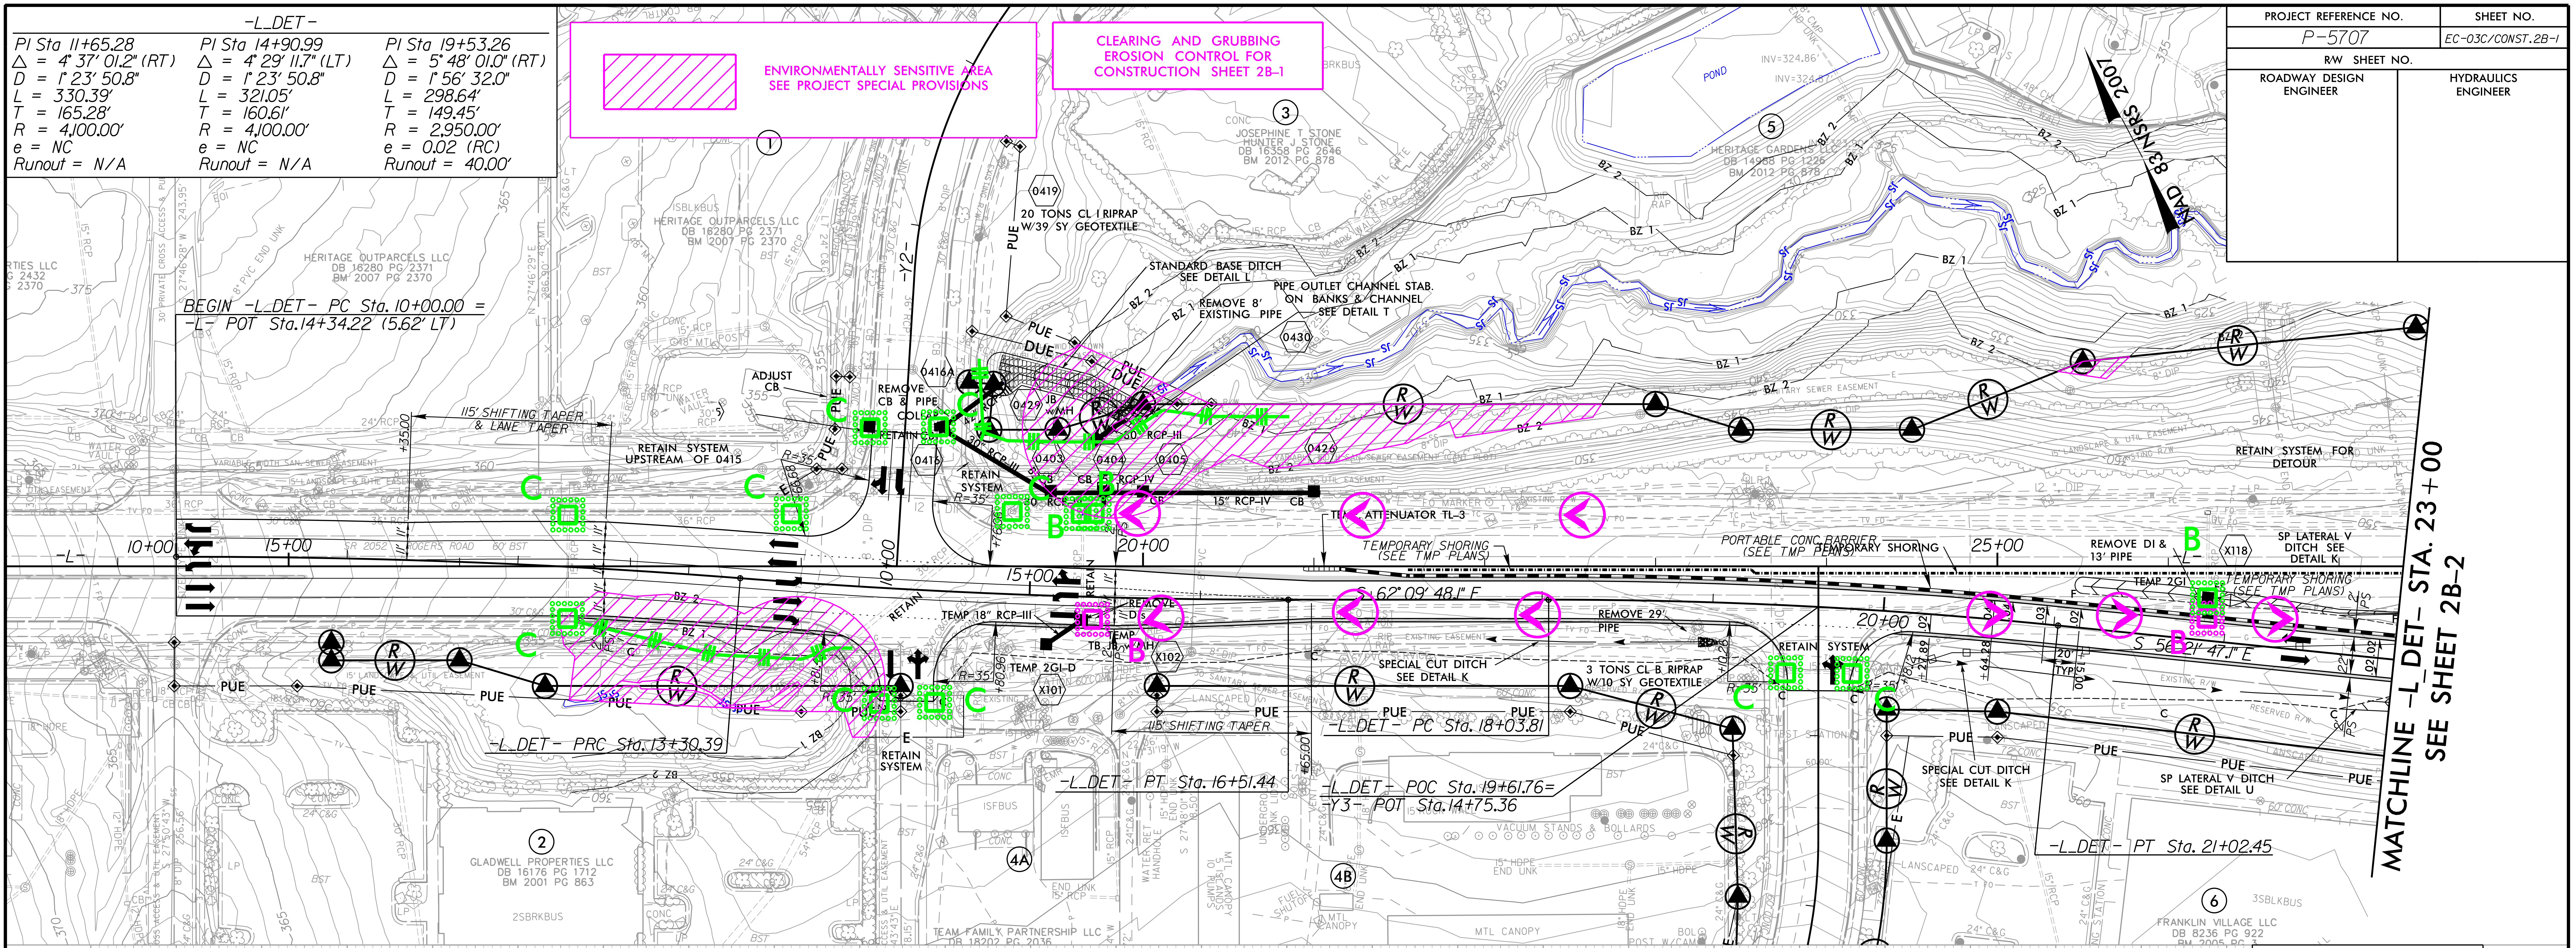

BEGIN -L_DET- PC Sta. 10+00.00 =
-L- POT Sta.14+34.22 (5.62′ LT)
-L_DET- PRC Sta. 13+30.39
-L_DET- PT Sta. 16+51.44
-L_DET- PC Sta. 18+03.81
-L_DET- POC Sta. 19+61.76=
-Y3- POT Sta.14+75.36
-L_DET- PT Sta. 21+02.45
S 62° 09′ 48.1″ E
S 56° 21′ 47.1″ E
10+00
15+00
20+00
25+00
-L-
-Y2-
115′ SHIFTING TAPER & LANE TAPER
115′ SHIFTING TAPER
RETAIN SYSTEM UPSTREAM OF 0415
RETAIN SYSTEM
ADJUST CB
REMOVE CB & PIPE
20 TONS CL I RIPRAP W/39 SY GEOTEXTILE
STANDARD BASE DITCH SEE DETAIL L
REMOVE 8′ EXISTING PIPE
PIPE OUTLET CHANNEL STAB. ON BANKS & CHANNEL SEE DETAIL T
15″ RCP-IV
TEMP 18″ RCP-III
TEMP 2GI-D
ATTENUATOR TL-3
TEMPORARY SHORING (SEE TMP PLANS)
PORTABLE CONC BARRIER (SEE TMP PLANS)
TEMPORARY SHORING
REMOVE DI & 13′ PIPE
SP LATERAL V DITCH SEE DETAIL K
RETAIN SYSTEM FOR DETOUR
REMOVE 29′ PIPE
SPECIAL CUT DITCH SEE DETAIL K
3 TONS CL B RIPRAP W/10 SY GEOTEXTILE
SPECIAL CUT DITCH SEE DETAIL K
SP LATERAL V DITCH SEE DETAIL U
PUE
DUE
HERITAGE OUTPARCELS LLC DB 16280 PG 2371 BM 2007 PG 2370
JOSEPHINE T. STONE HUNTER J. STONE DB 16358 PG 2646 BM 2012 PG 878
HERITAGE GARDENS LLC DB 14668 PG 1228 BM 2012 PG 878
GLADWELL PROPERTIES LLC DB 16176 PG 1712 BM 2001 PG 863
TEAM FAMILY PARTNERSHIP LLC DB 18202 PG 2036
FRANKLIN VILLAGE LLC DB 8236 PG 922
POND
NAD 83 NSRS 2007
① ② ③ ④A ④B ⑤ ⑥
0415 0416A 0419 0429 0430 0403 0404 0405 0426 X101 X102 X118

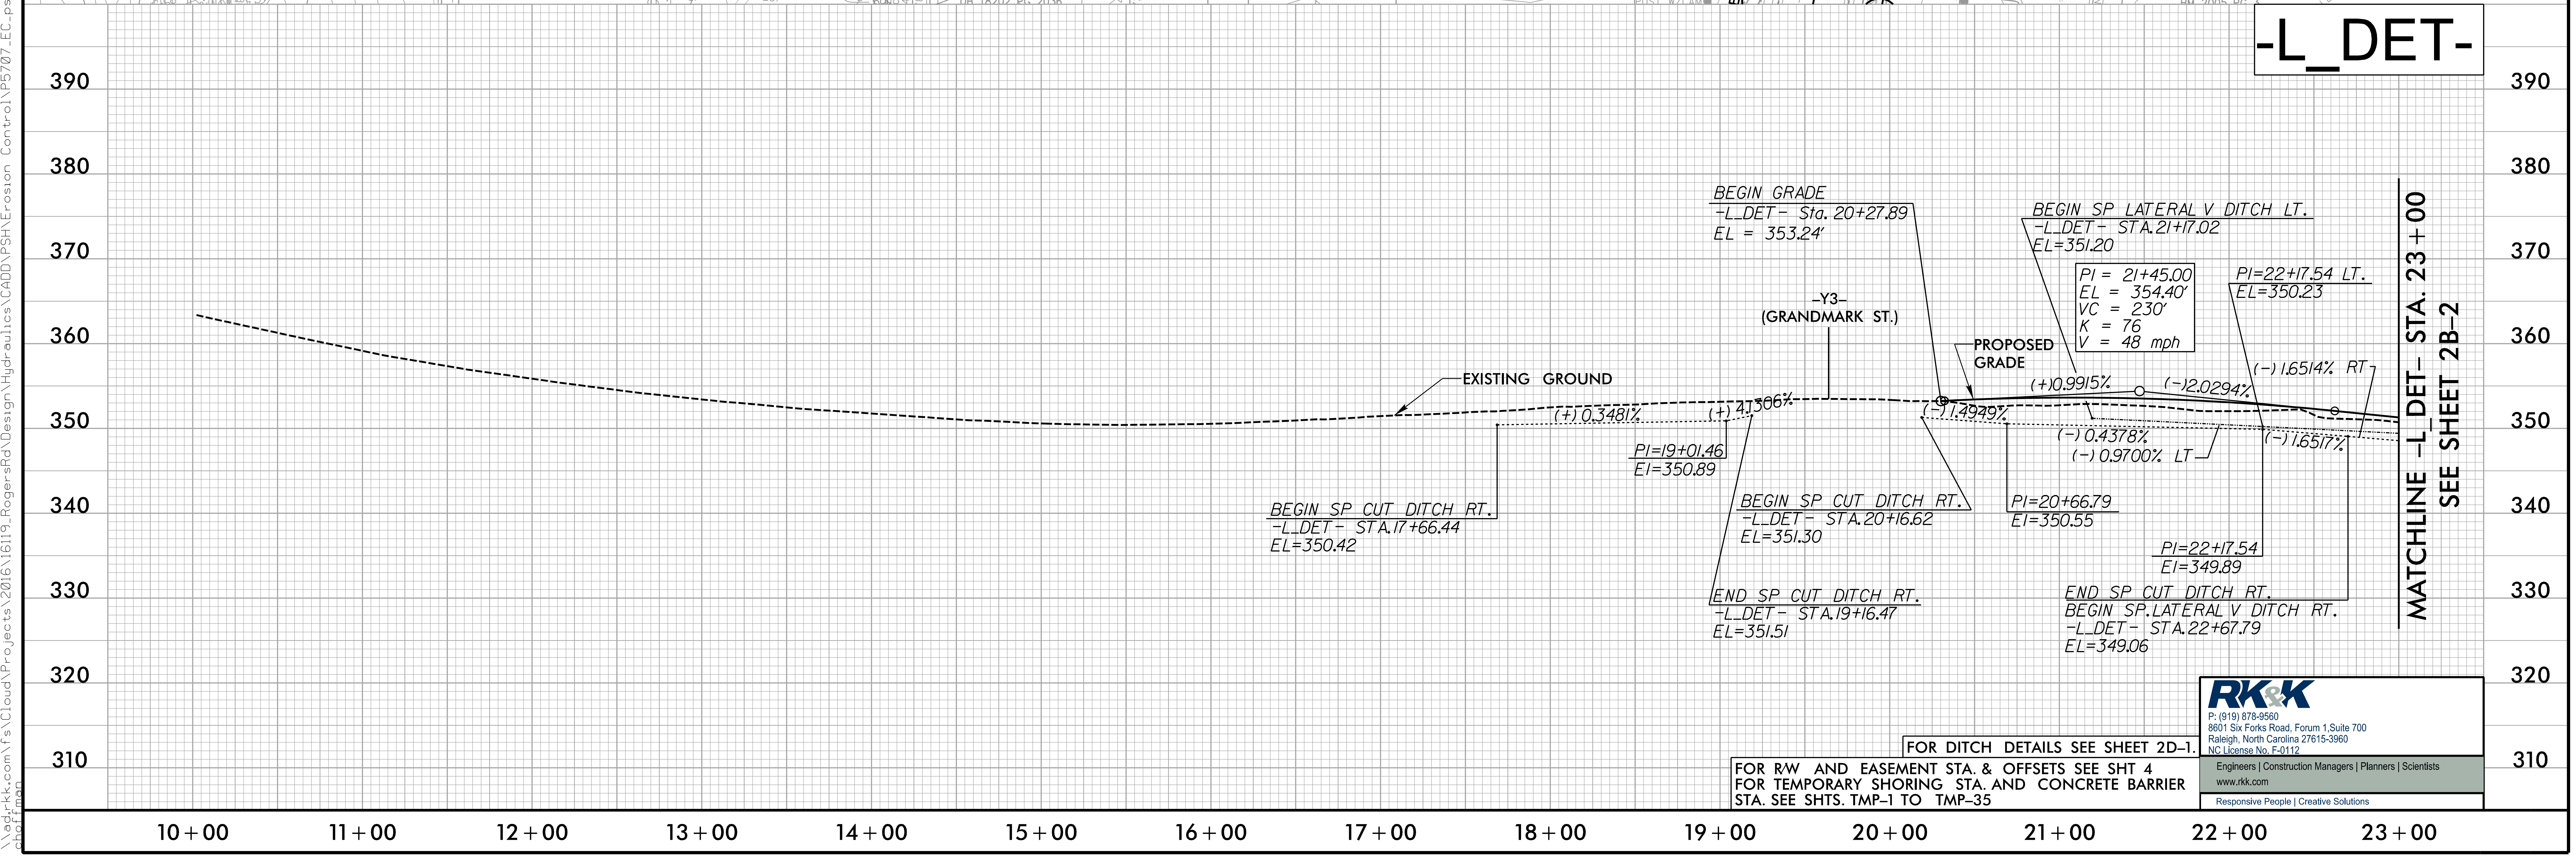

MATCHLINE -L_DET- STA. 23+00 SEE SHEET 2B-2

FOR DITCH DETAILS SEE SHEET 2D-1.

FOR R/W AND EASEMENT STA. & OFFSETS SEE SHT 4
FOR TEMPORARY SHORING STA. AND CONCRETE BARRIER
STA. SEE SHTS. TMP-1 TO TMP-35

RK&K
P: (919) 878-9560
8601 Six Forks Road, Forum 1,Suite 700
Raleigh, North Carolina 27615-3960
NC License No. F-0112
Engineers | Construction Managers | Planners | Scientists
www.rkk.com
Responsive People | Creative Solutions

8/17/99

6/25/2026
\\ad.rkk.com\fs\Cloud\Projects\2016\16119_RogersRd\Design\Hydraulics\CADD\PSH\Erosion Control\P5707_EC_psh03C.dgn
choffman