Docusign Envelope ID: 146ECB8F-98C7-44AB-94DA-73C983B75A42

09/08/59

CONTRACT:

TIP PROJECT: R–5711


STATE OF NORTH CAROLINA
DIVISION OF HIGHWAYS

Project No.	Sheet No.
R–5711	Sig. 1.0

IREDELL COUNTY


LOCATION: INTERSECTION IMPROVEMENTS AT US 21/NC 115 AND SR 1312 (FLOWER HOUSE LOOP)/ SR 2375 (HOUSTON ROAD)

TYPE OF WORK: TRAFFIC SIGNALS AND WIRELESS COMMUNICATION

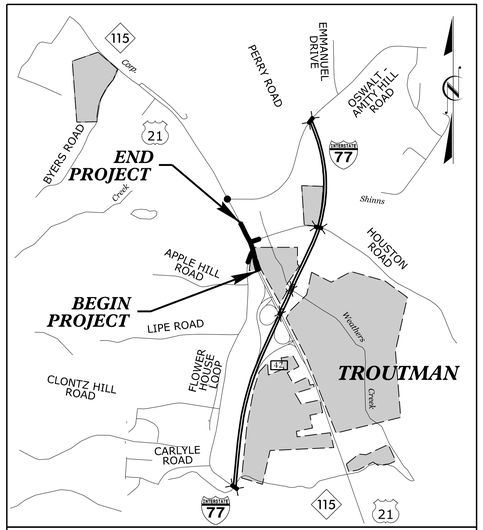

VICINITY MAP

NOT TO SCALE

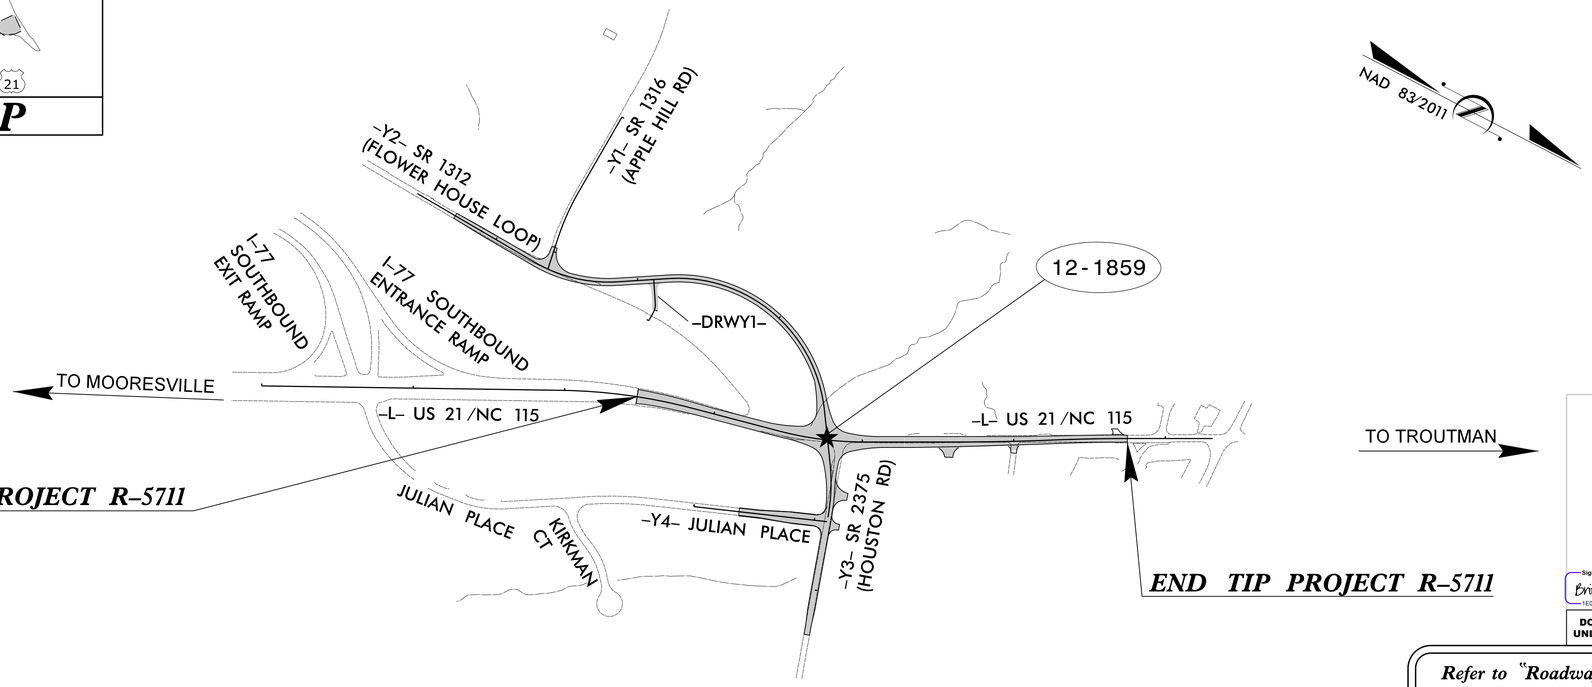

★ PROPOSED SIGNAL

NORTH CAROLINA PROFESSIONAL SEAL 052936 ENGINEER BRITTANY N GROOME

Signed by: Brittany Groome 1E09340E1094484...
10/13/2025

DOCUMENT NOT CONSIDERED FINAL UNLESS ALL SIGNATURES COMPLETED

Refer to "Roadway Standard Drawings NCDOT" dated January 2024 and "Standard Specifications for Roads and Structures" dated January 2024.

Index of Plans

Sheet #	Reference #	Location/Description
Sig. 1.0	--------	Title Sheet
Sig. 2.0–2.2	12–1859	US 21/NC 115 (S. Main Street) at SR 2375 (Houston Rd)/SR 1312 (Flower House Loop)
SCP 1	--------	Wireless Communication Plans

TRANSPORTATION SYSTEMS MANAGEMENT & OPERATIONS

Contacts:

Nick Zinser, PE – Western Region Signals Engineer
Todd Joyce, PE – Signal Equipment Design Engineer
Gregg A. Green – Signal Communications Project Engineer
Heidi Berggren, EI – Signal Communications Project Design Engineer
Bryan K. Sowell, PE – Division 12 Project Emgineer

DRMP
ENGINEERS • PLANNERS • SCIENTISTS
DRMP, INC.
8210 UNIVERSITY EXECUTIVE PARK DR.
SUITE 220
CHARLOTTE, NC 28262
(704) 549-4260
NC LICENSE NO. F-1524

Brittany N. Groome, PE, PTOE, RSP1 – Signals Engineer/ Task Manager
Darren J. White – Project Design Engineer

Prepared for the Office of:
DIVISION OF HIGHWAYS
TRANSPORTATION MOBILITY & SAFETY DIVISION

Transportation Mobility and Safety Division · STATE OF NORTH CAROLINA · DEPARTMENT OF TRANSPORTATION · TSMO UNIT

750 N. Greenfield Parkway, Garner, NC 27529

13-OCT-2025 11:14
R:\R5711\Traffic\Signals\Design\Signals\12-1859_Titlesheet.dgn
DWhite AT_RAL-DWHITE