PROJECT REFERENCE NO.	SHEET NO.	TOTAL NO.
37425	2	22
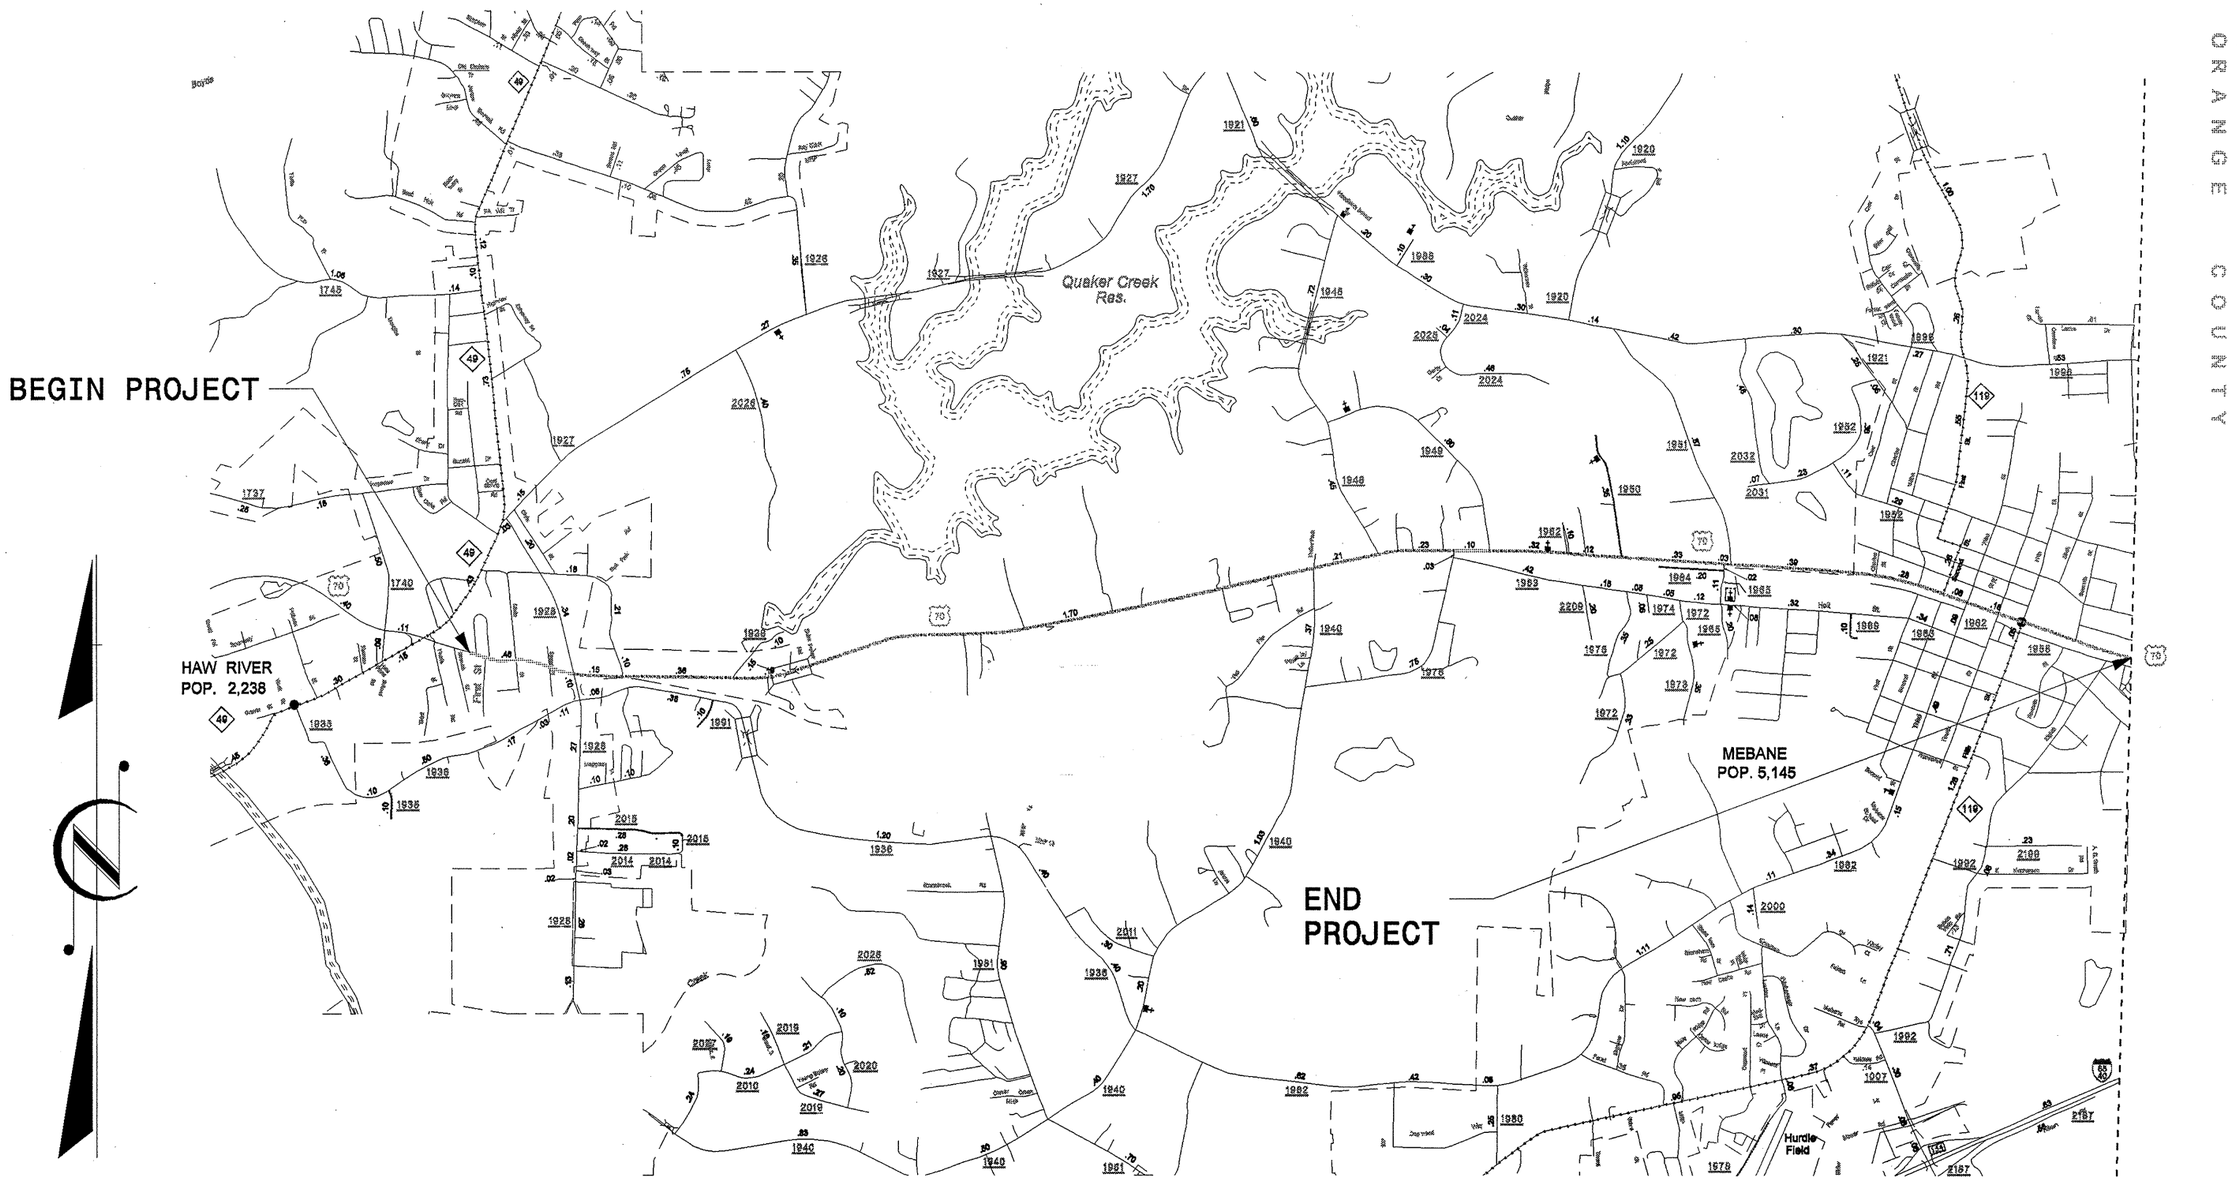
ALAMANCE COUNTY