STATE PROJECT NO.	SHEET NO.	TOTAL SHEETS
8.2852001 BR#46	4	12
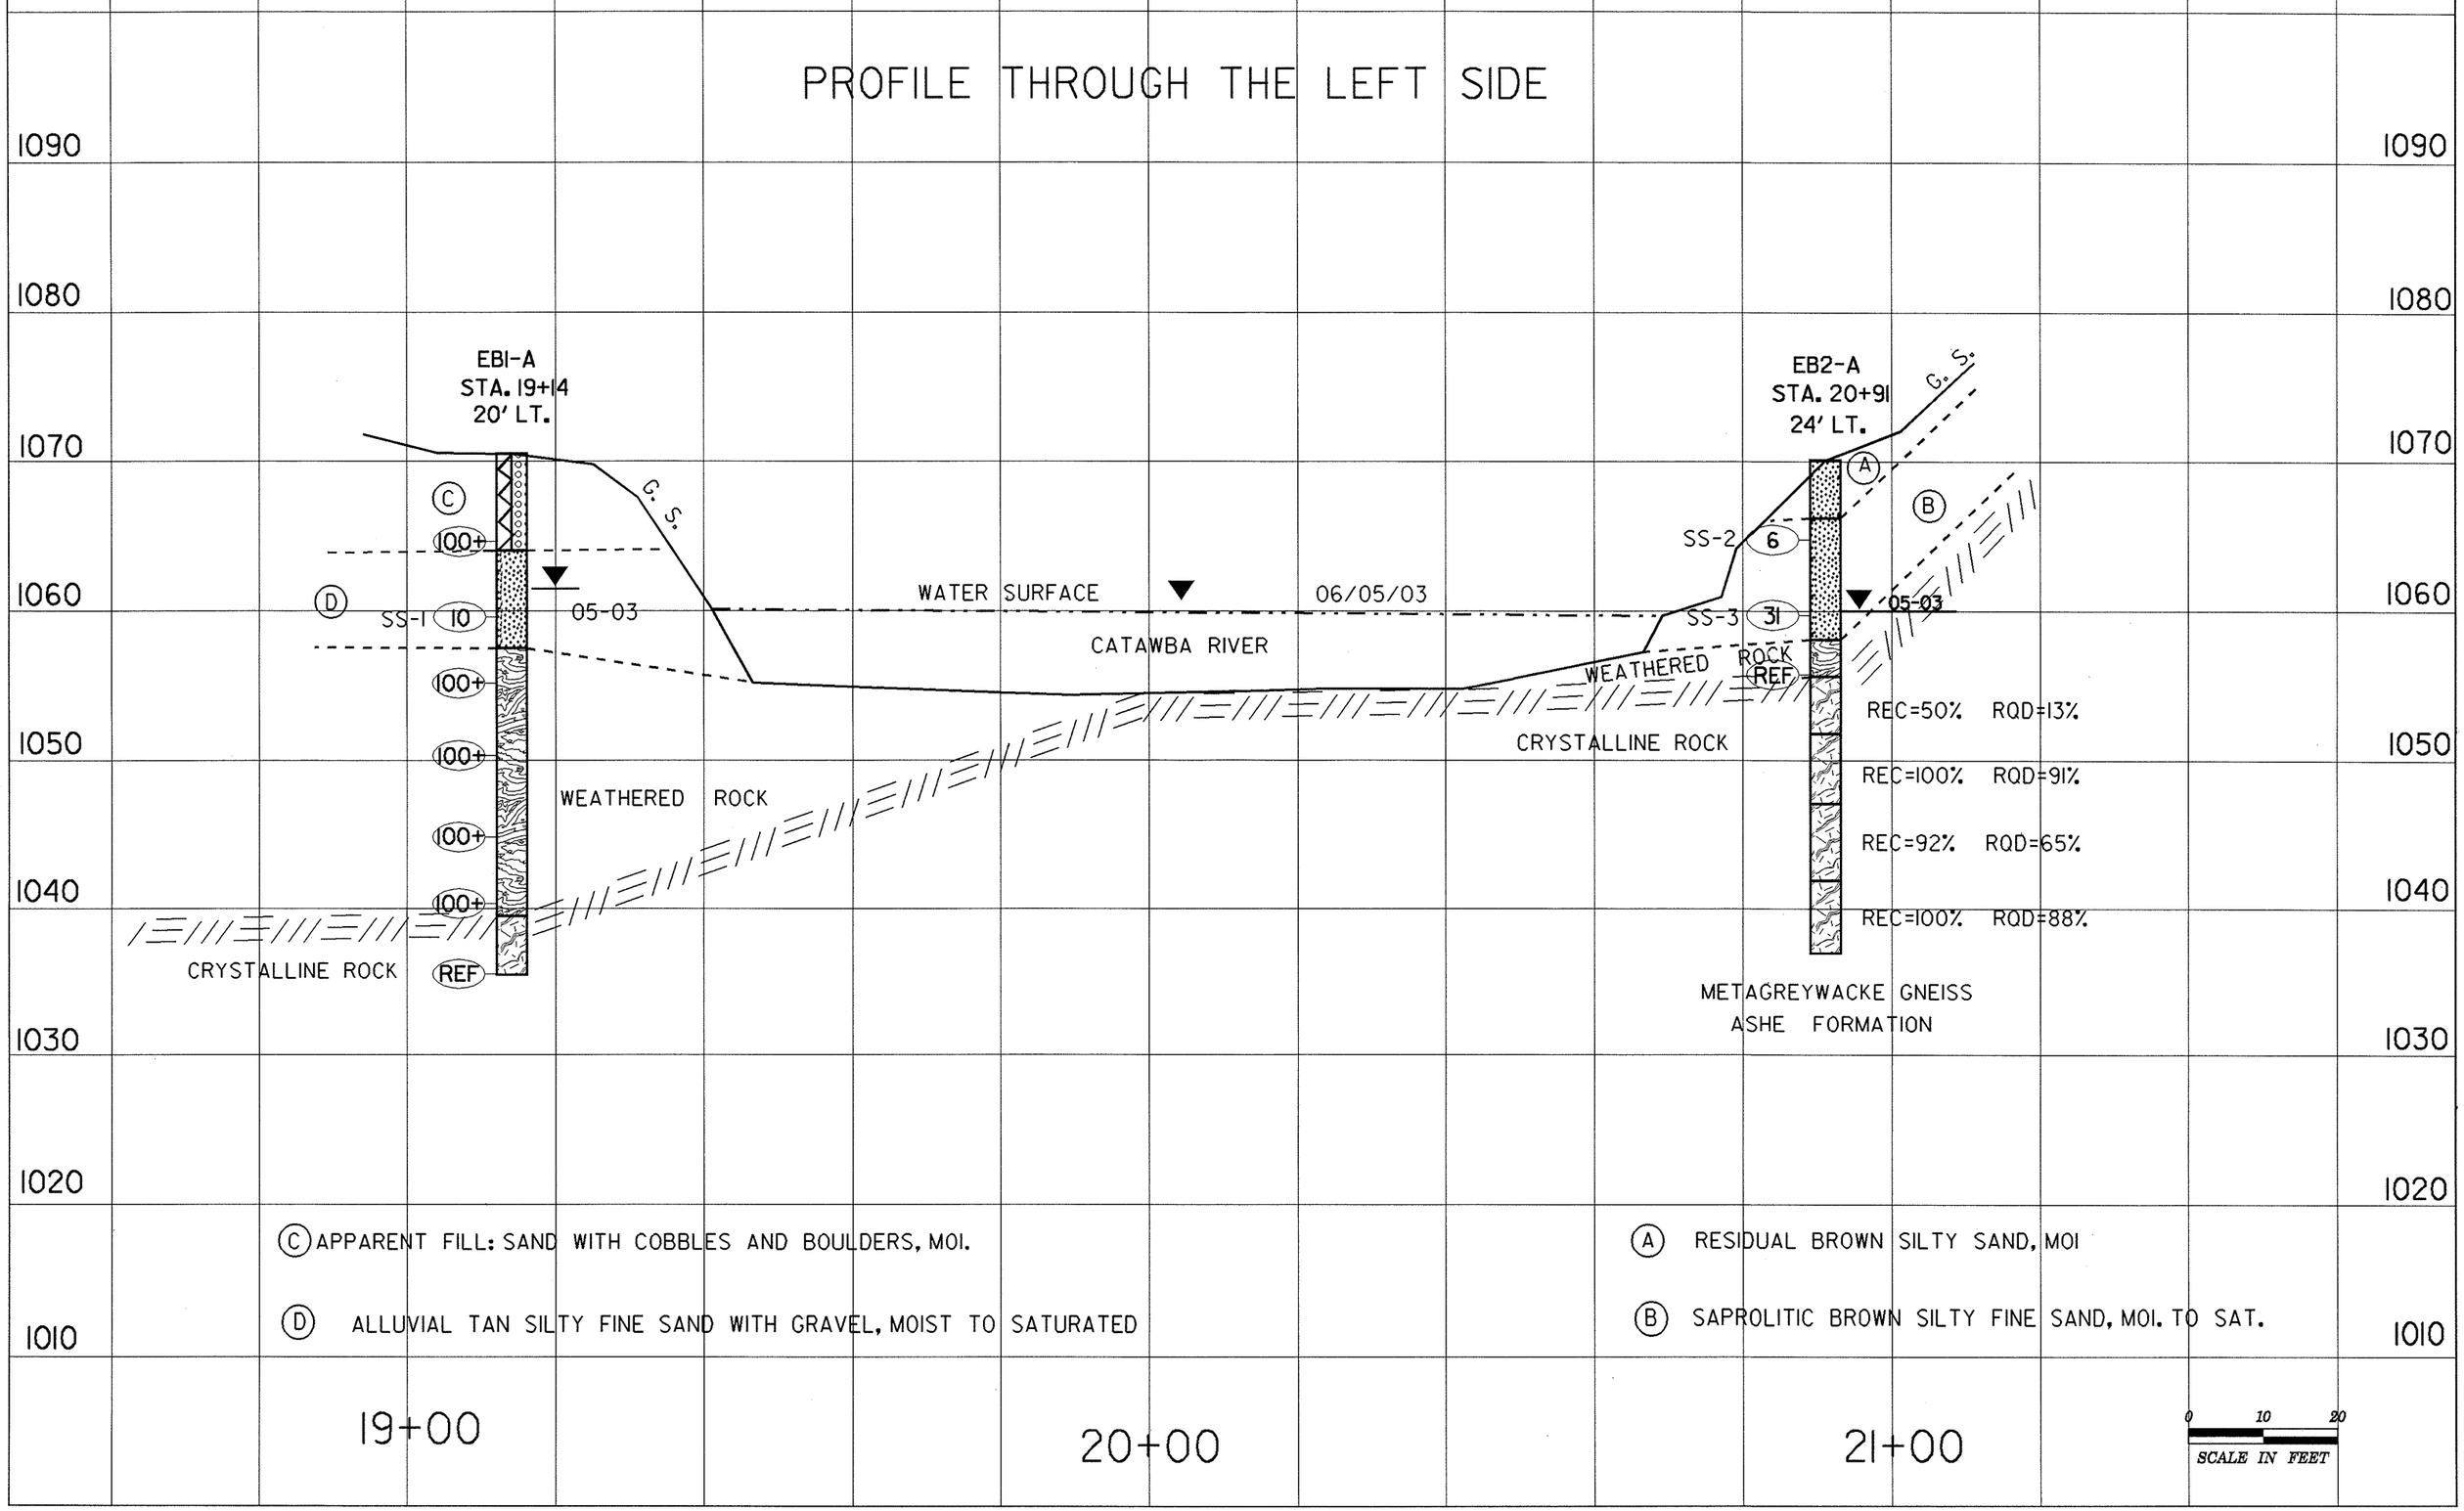
PROFILE THROUGH THE LEFT SIDE