STATE PROJECT NO.	SHEET NO.	TOTAL SHEETS
8.2852001	3	12

BORING LOCATIONS
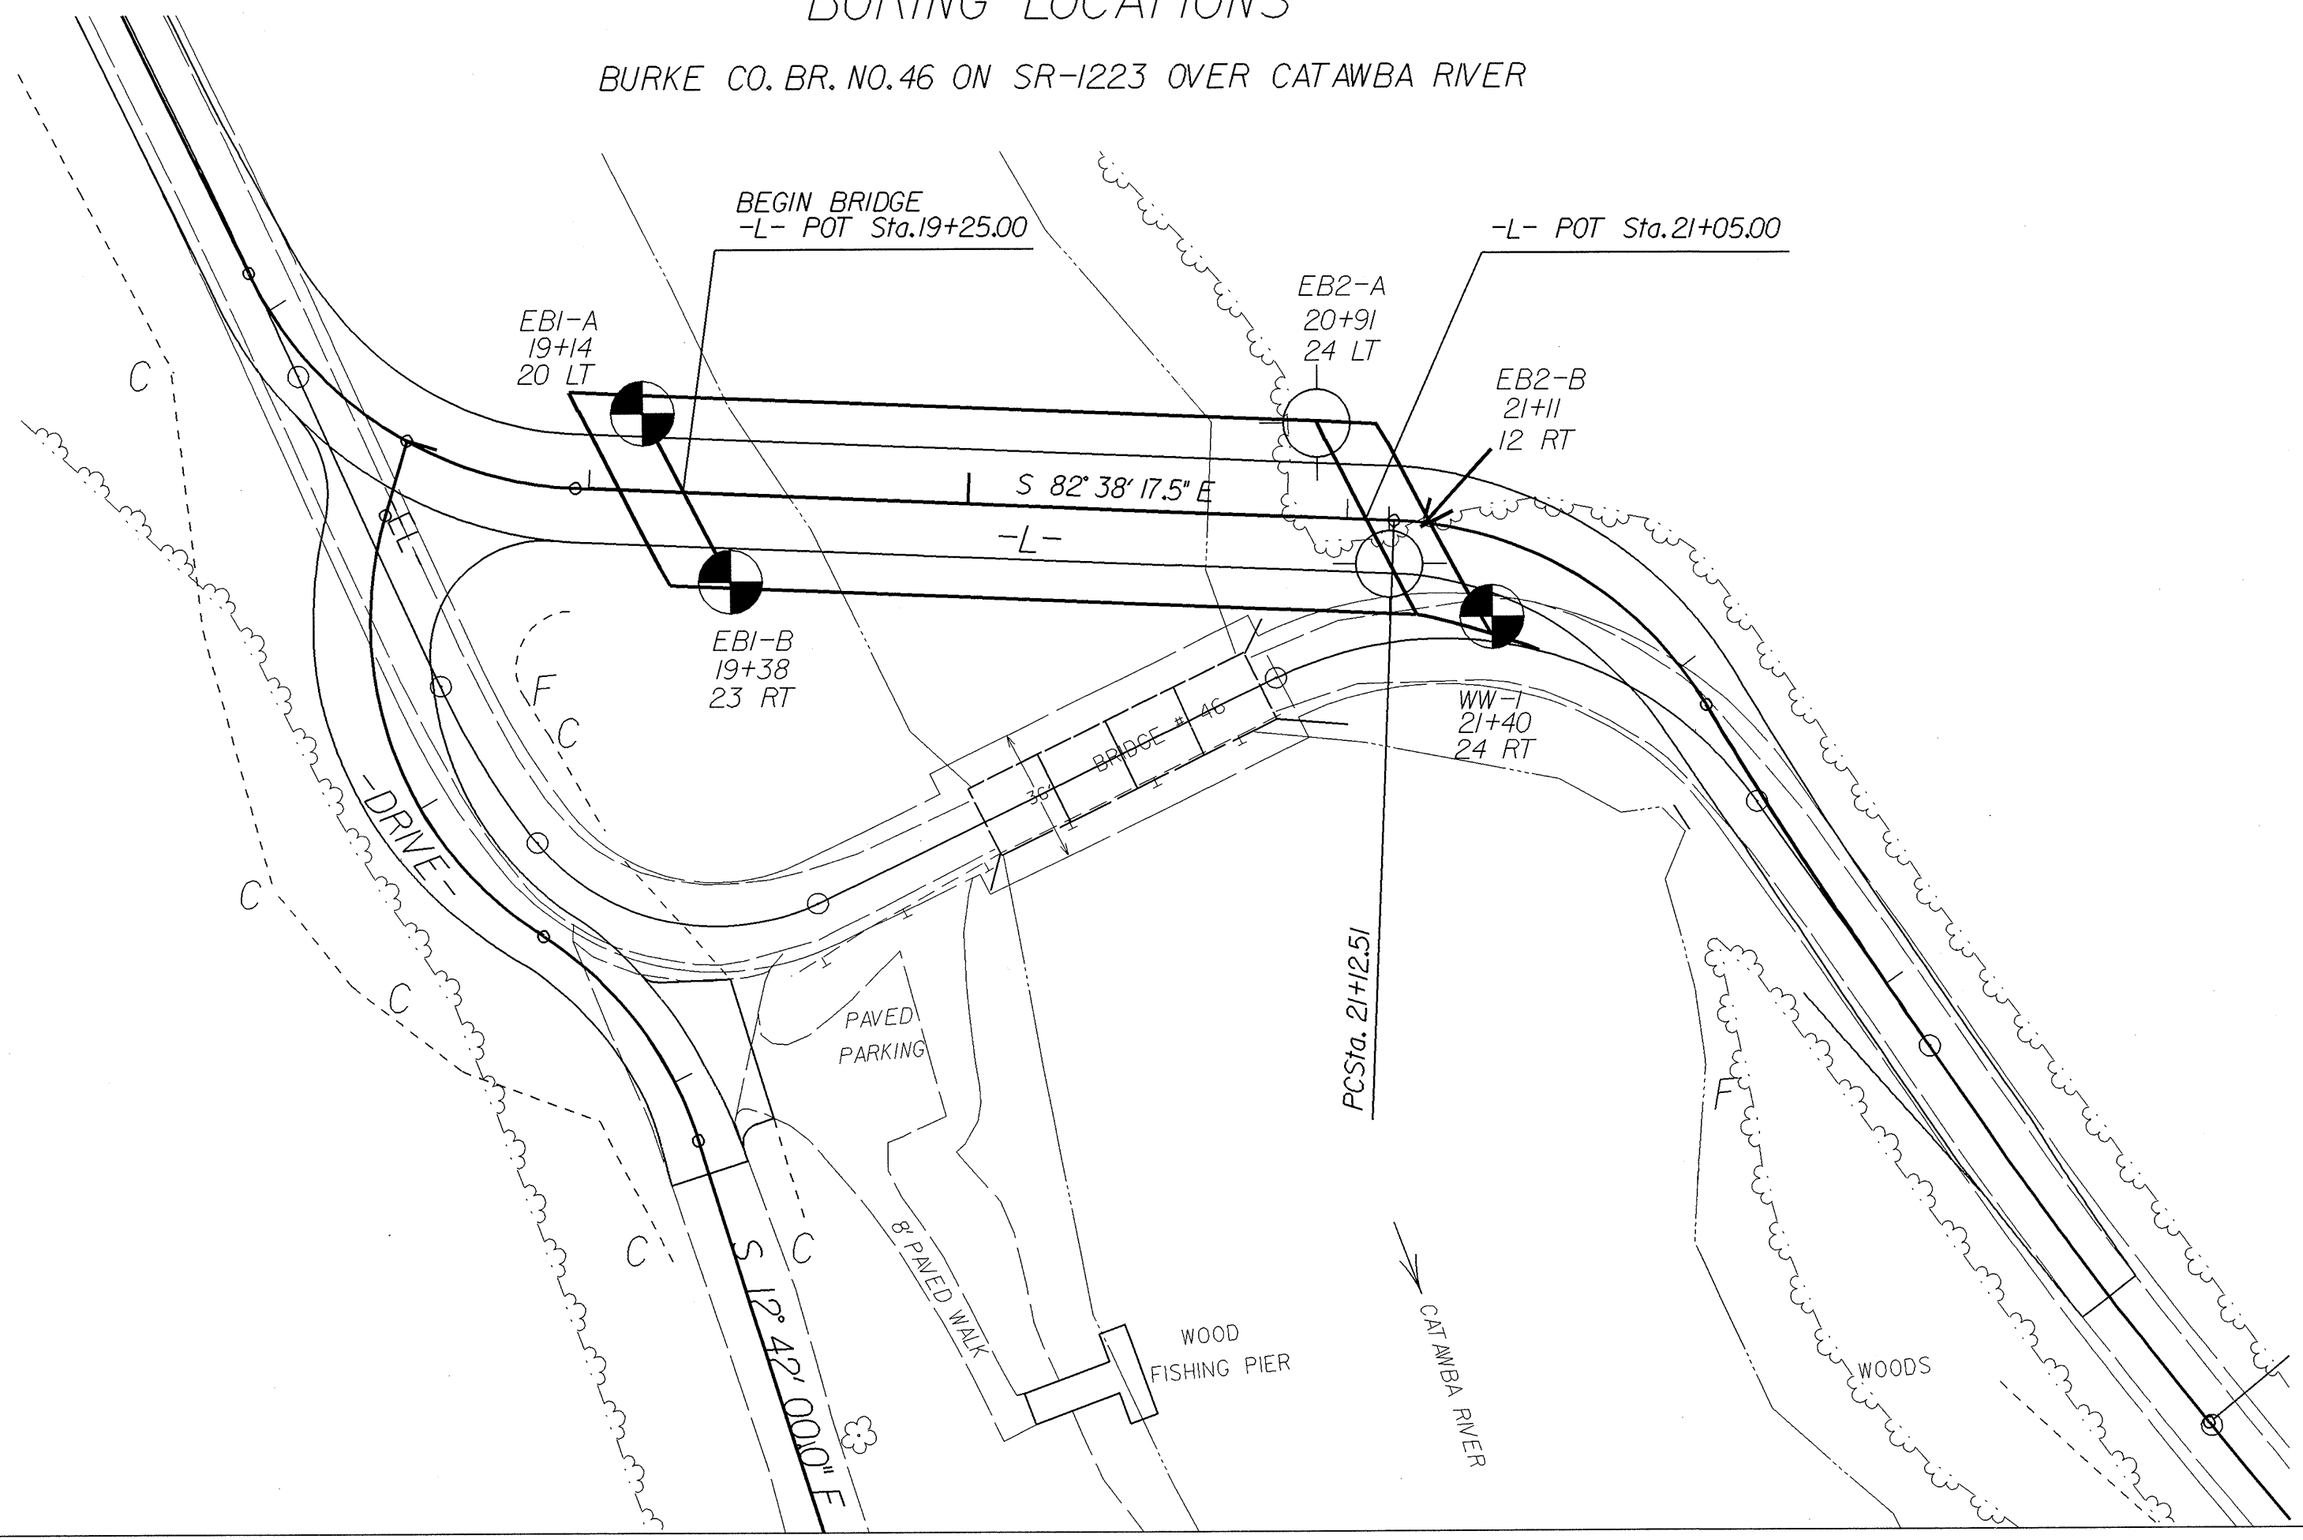
BURKE CO. BR. NO. 46 ON SR-1223 OVER CATAWBA RIVER