STATE PROJECT NO.	SHEET NO.	SHEET NO.
8.2852001	B-3419	4 OF 8
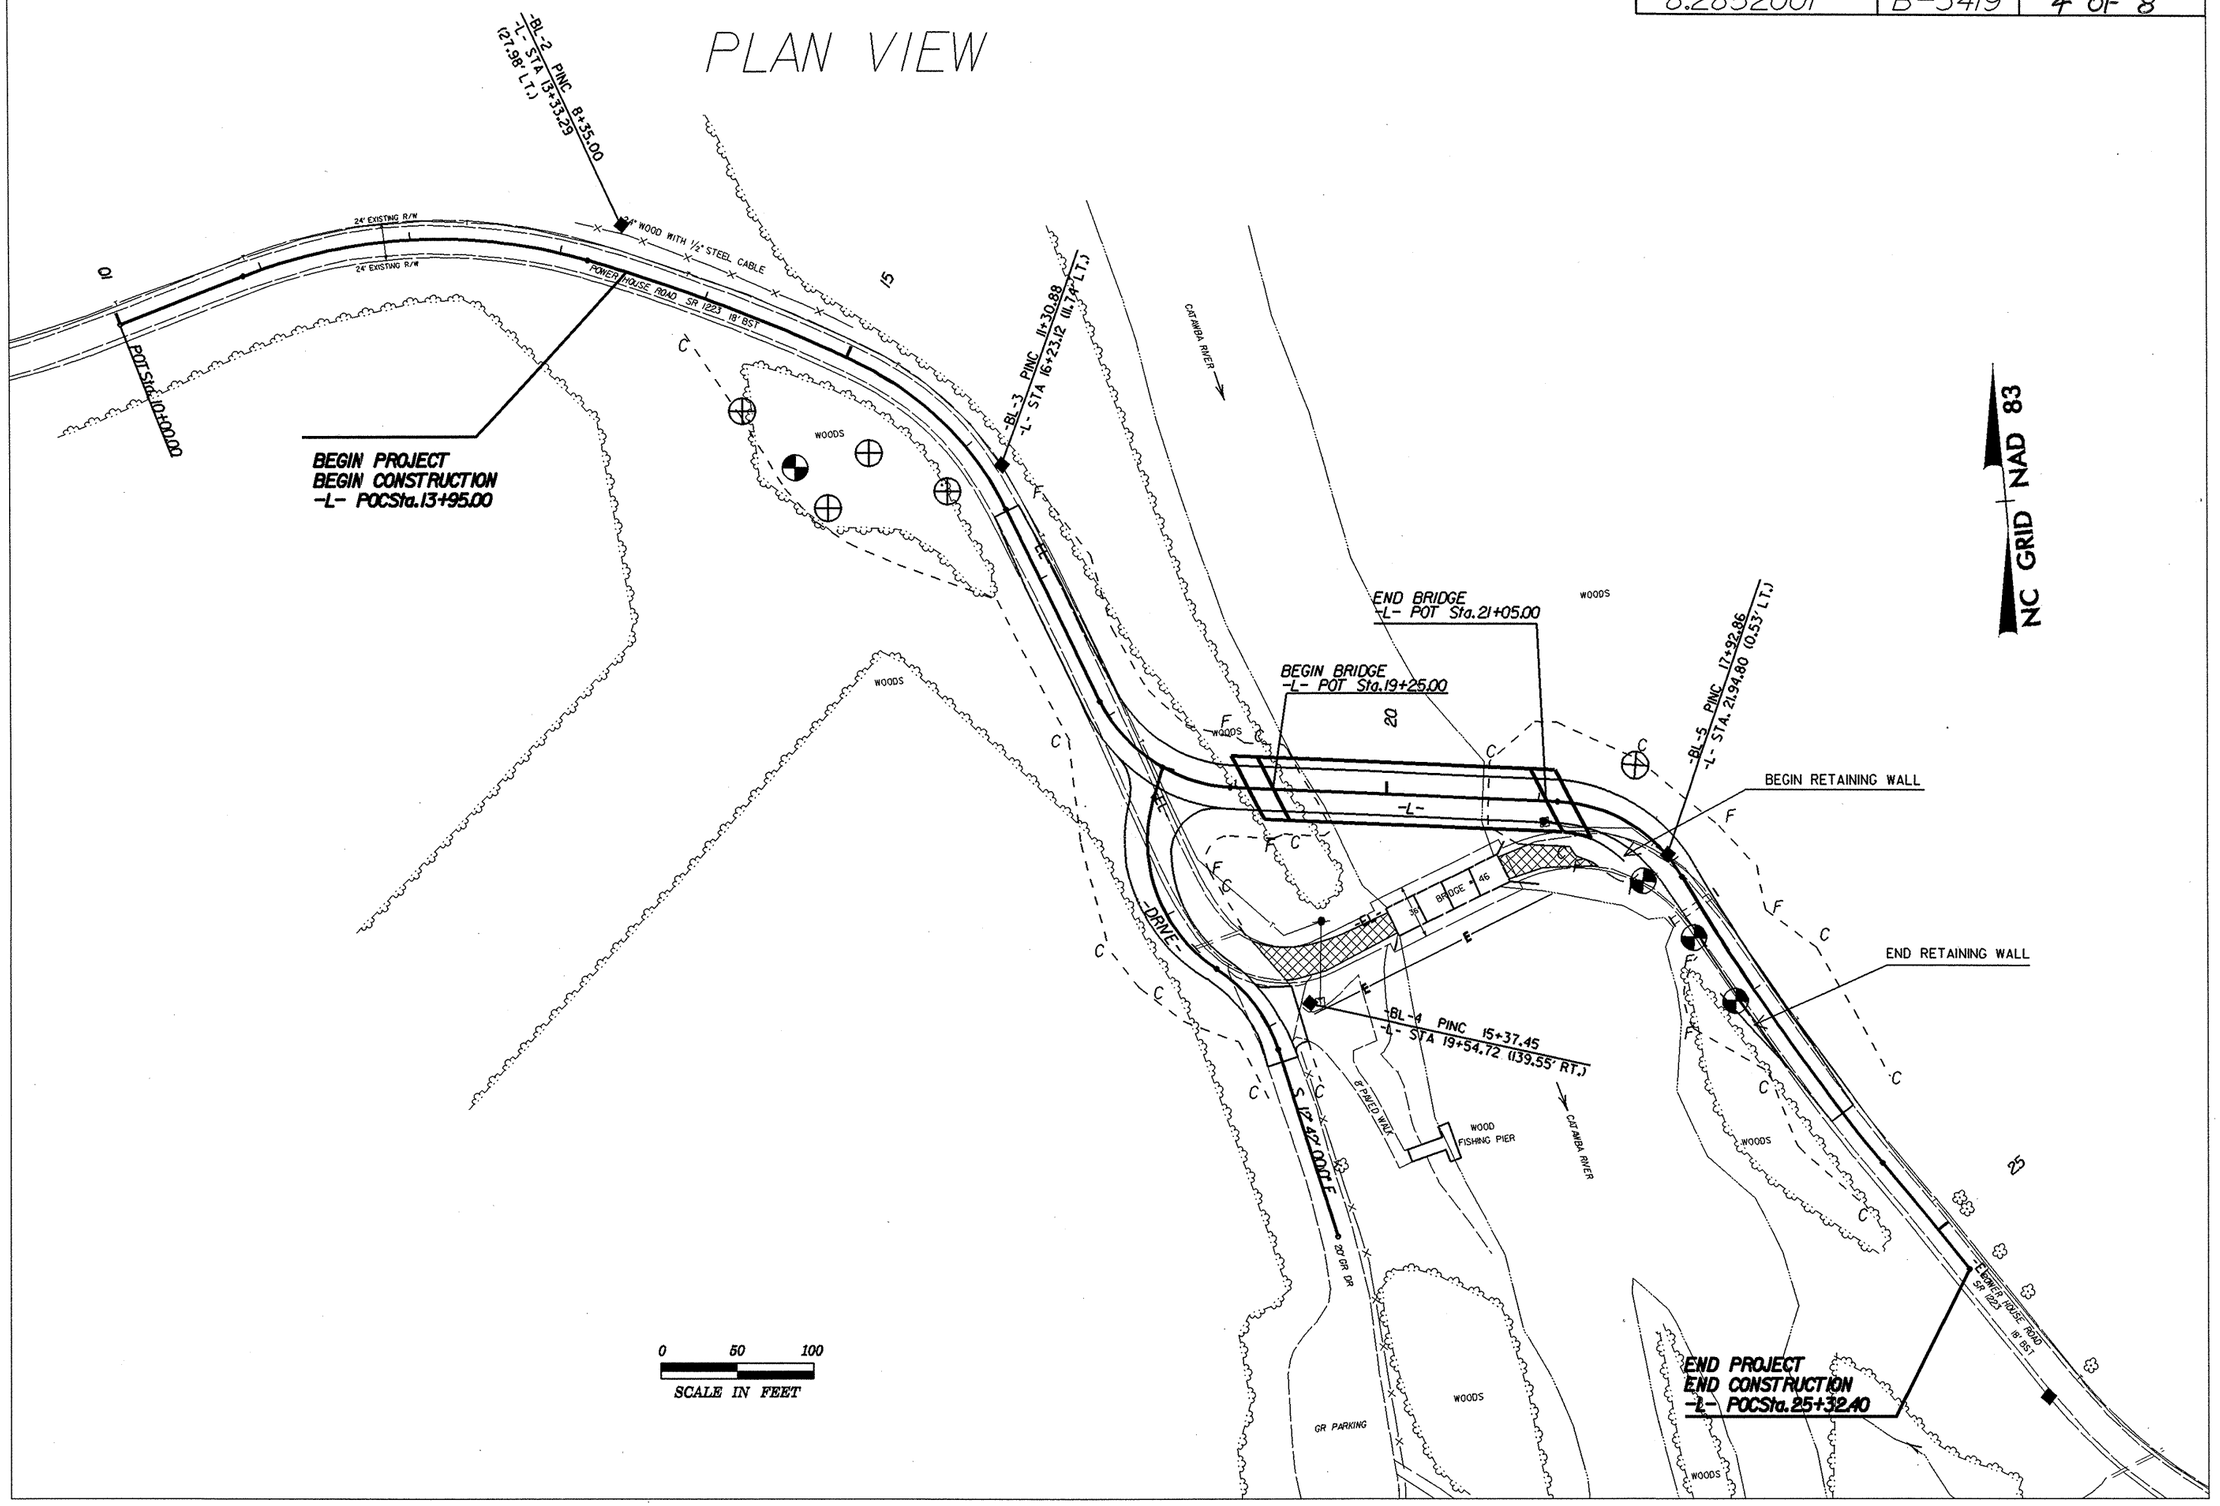
PLAN VIEW