PROJ. REFERENCE NO.	SHEET NO.
U-2717	TCP-40

METRIC

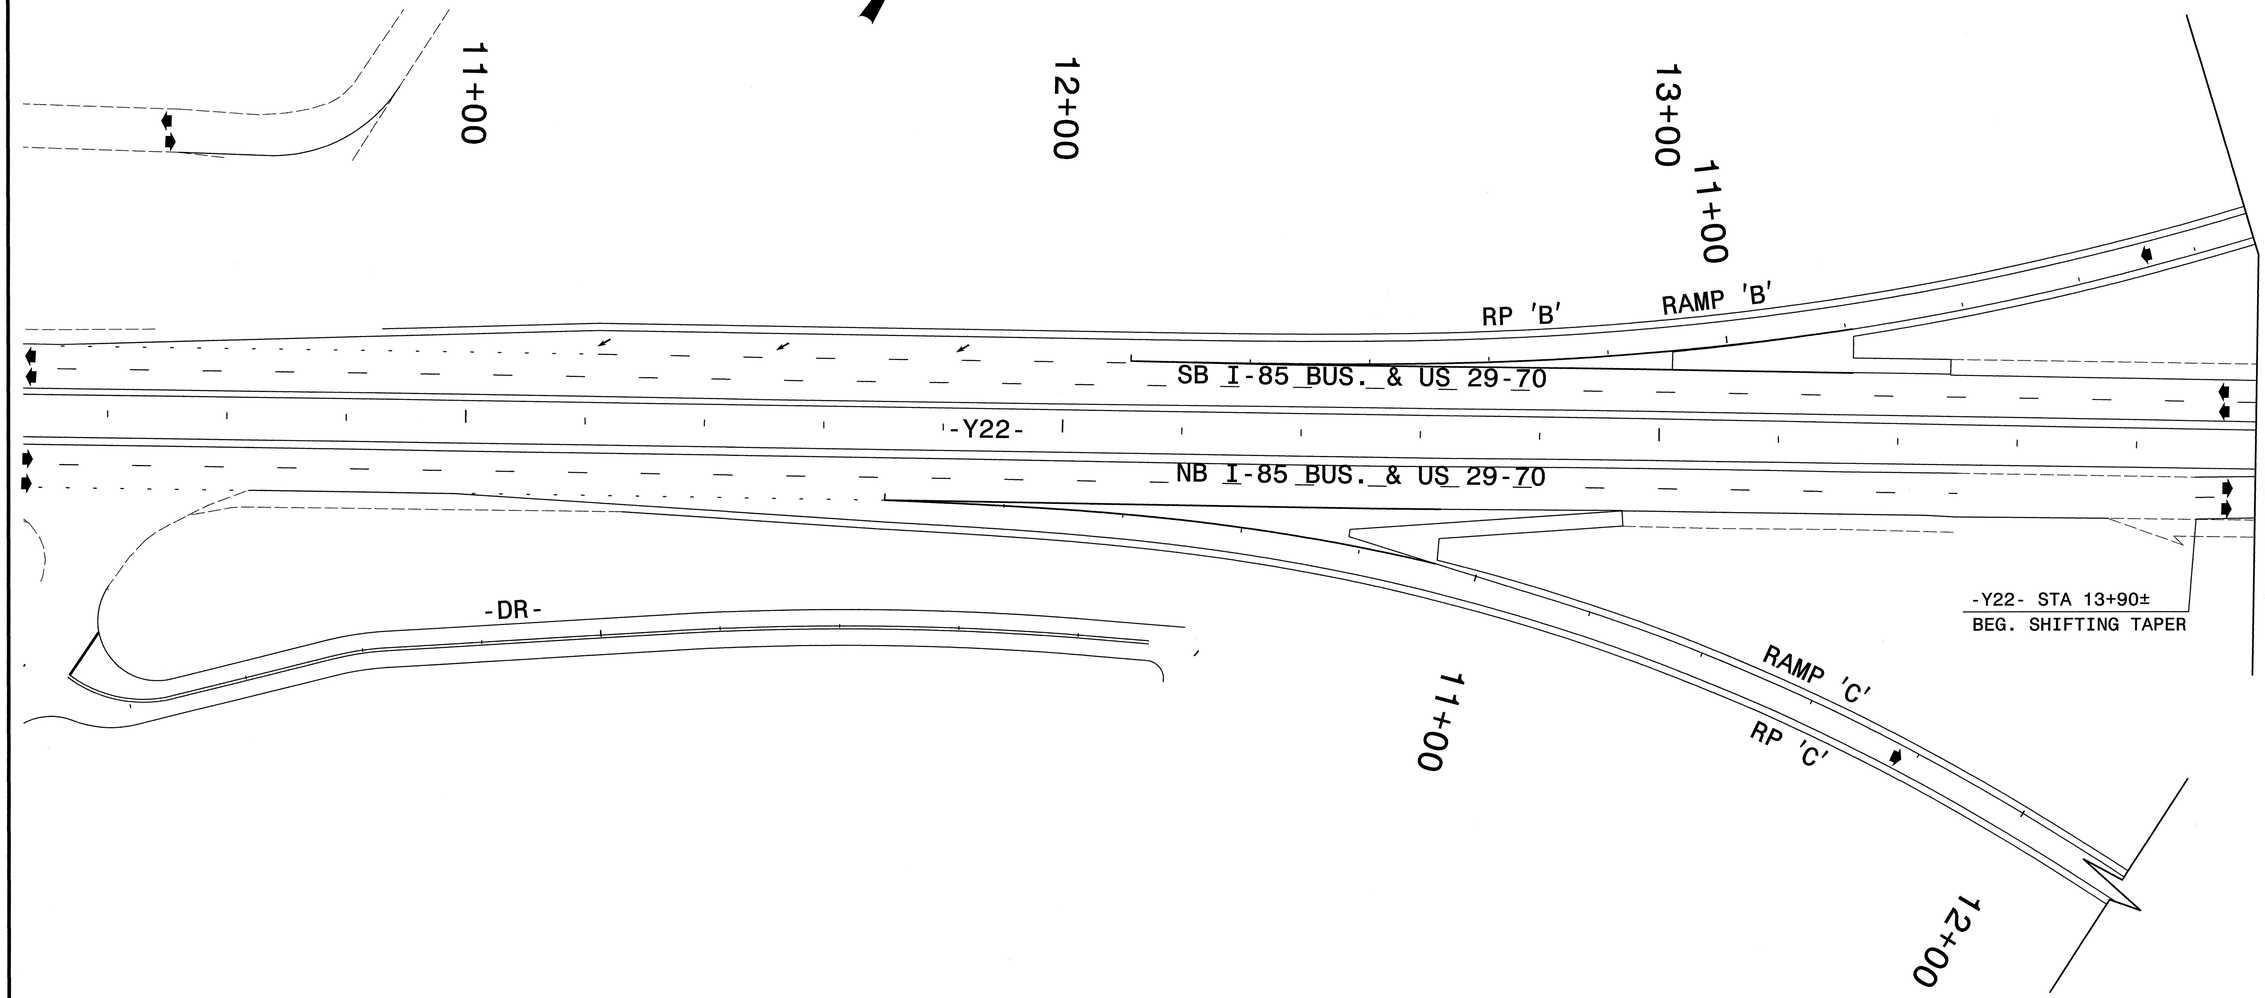

Plans prepared by:
KO & ASSOCIATES, P.C.
Consulting Engineers
1011 SCHAUB DR., SUITE #202
RALEIGH, N.C. 27606
For Division of Highways

APPROVED: DATE: 6-17-04

SEAL

NORTH CAROLINA PROFESSIONAL SEAL 15876 ENGINEER MICHAEL T. RZEPKA

PHASE IV DETAIL

SCALE:	NONE
DATE:	6-04
DWG. BY:	MTR
DESIGN BY:	MTR
REVIEWED BY:	MSA

DIVISION OF HIGHWAYS ENGINEERING BRANCH TRAFFIC ENGINEERING DIVISION STATE OF NORTH CAROLINA DEPARTMENT OF TRANSPORTATION

REVISIONS

GADD FILE

p:\TRAFFICv-27\7\002\plans\p4ulw2.dgn
06/09/2004 08:28:10 AM