PROJECT REFERENCE NO.	SHEET NO.
U-2717	EC-33/CONST.6
R /W SHEET NO.	
ROADWAY DESIGN ENGINEER	HYDRAULICS ENGINEER

METRIC

2.5 0 5

CONST.REV.
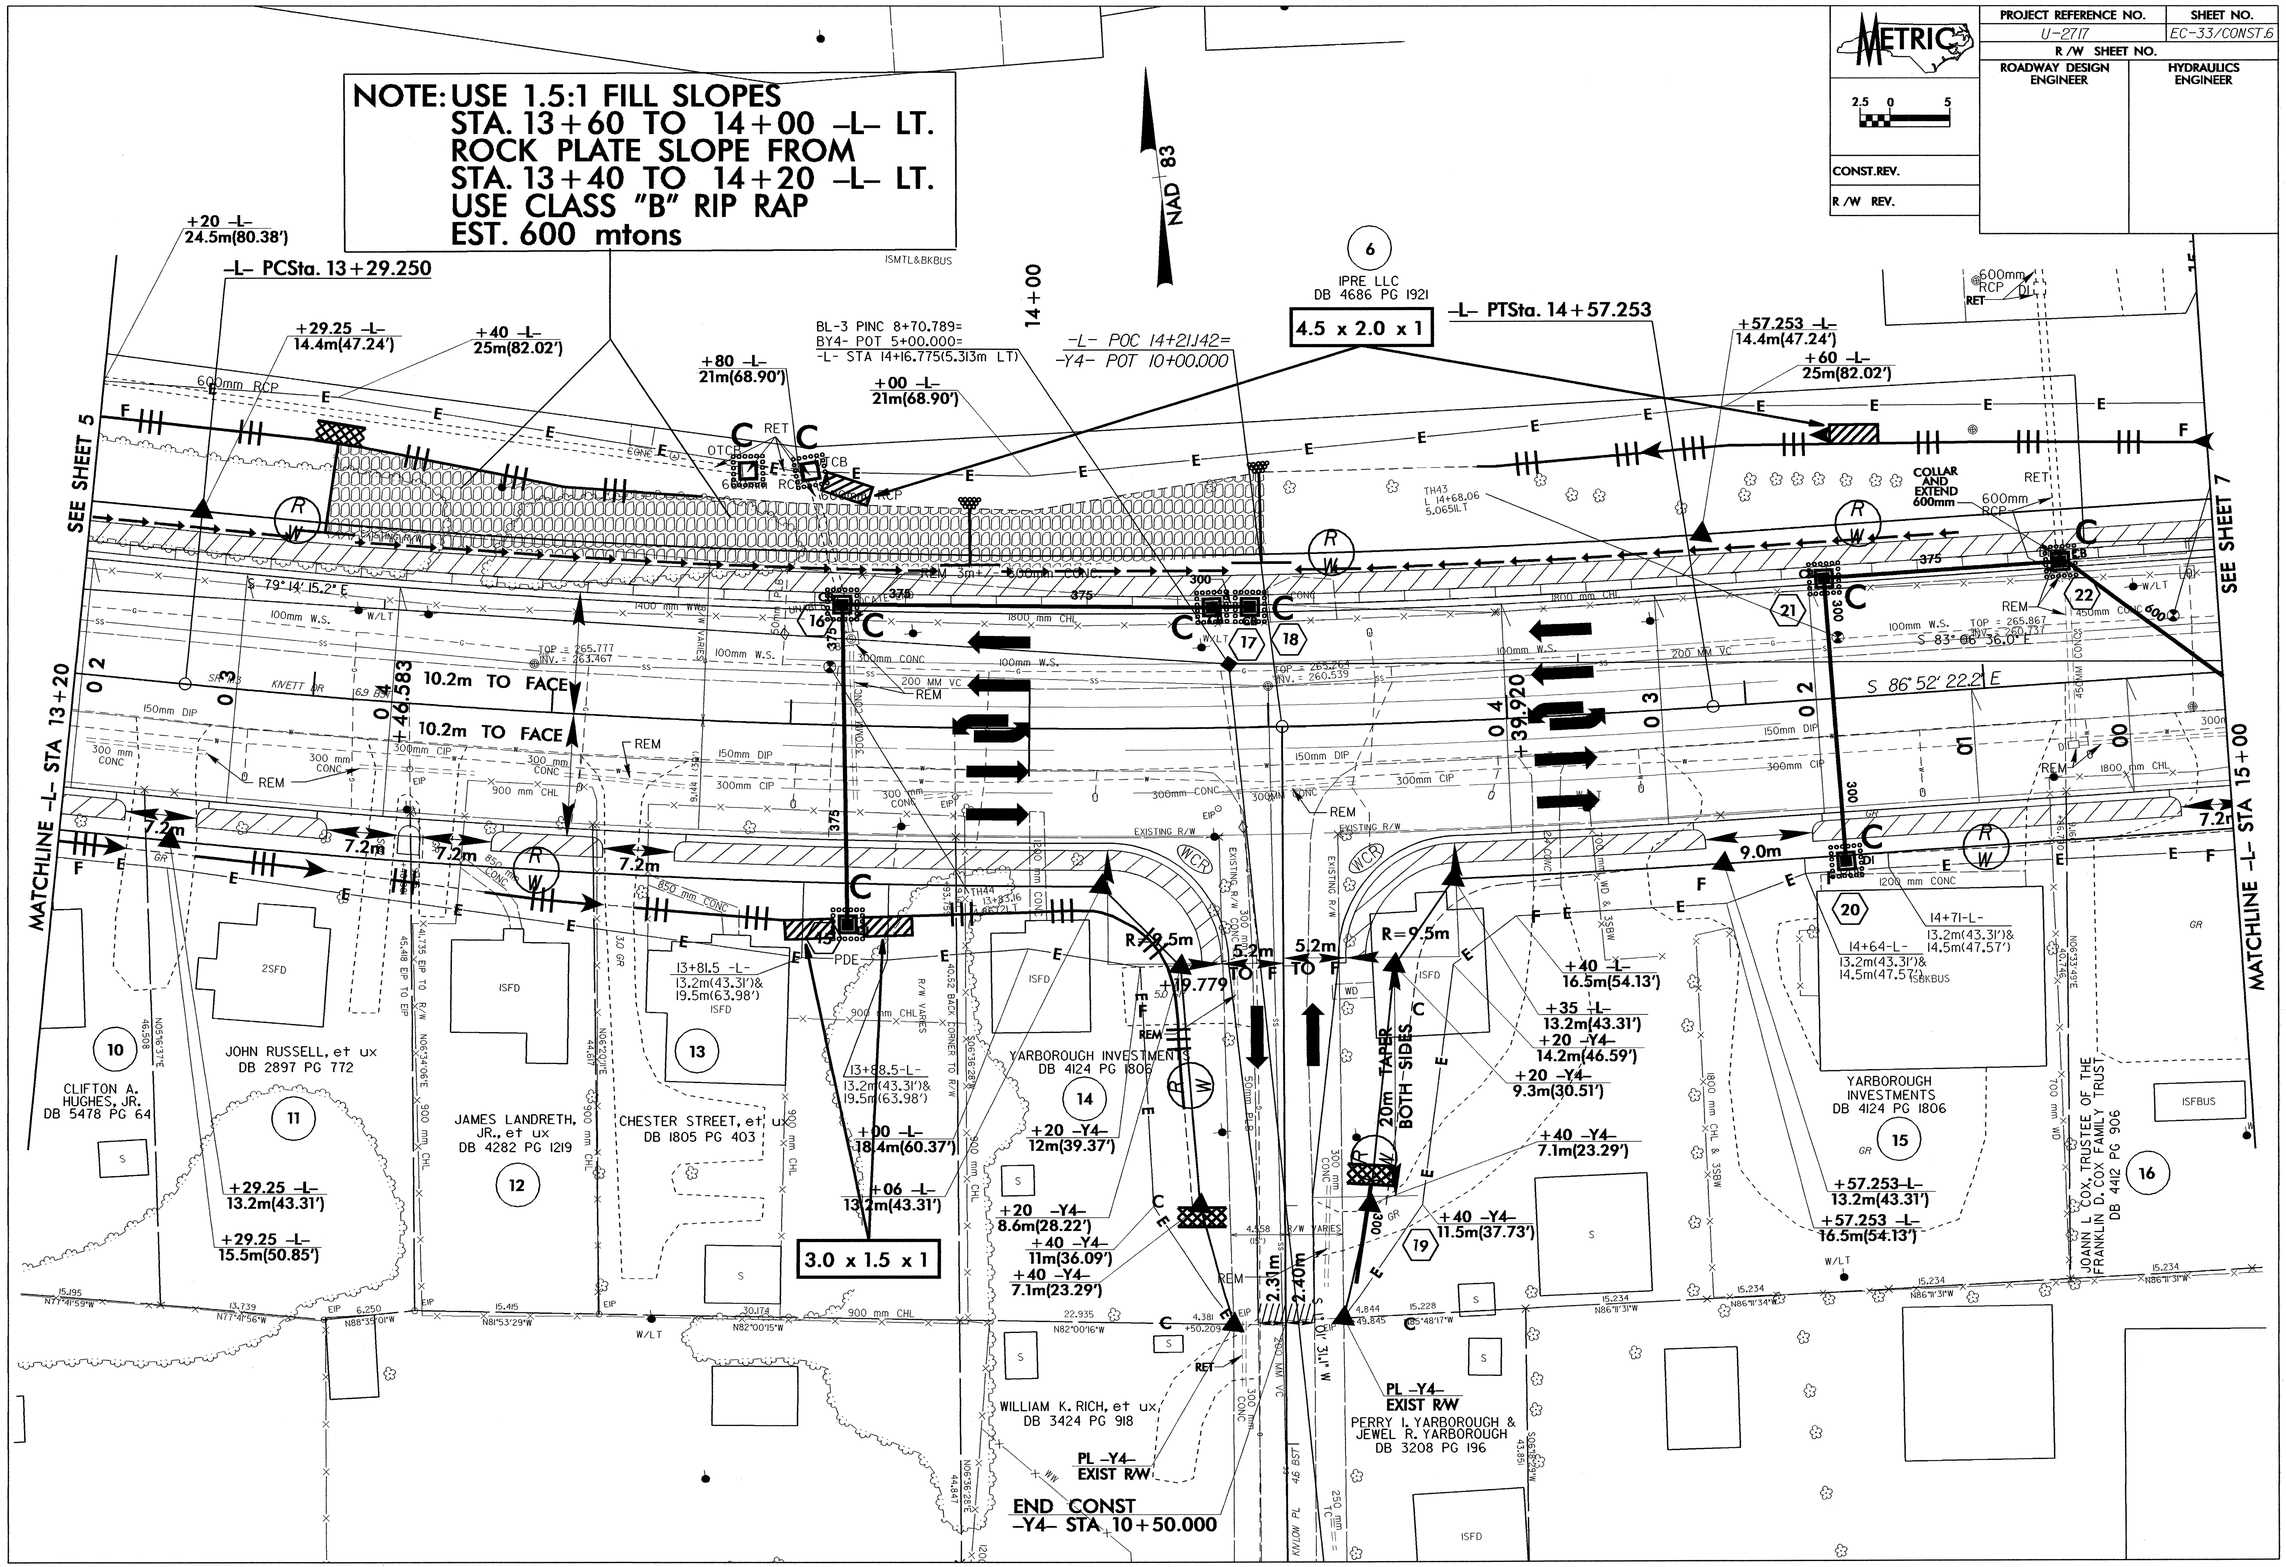
R /W REV.