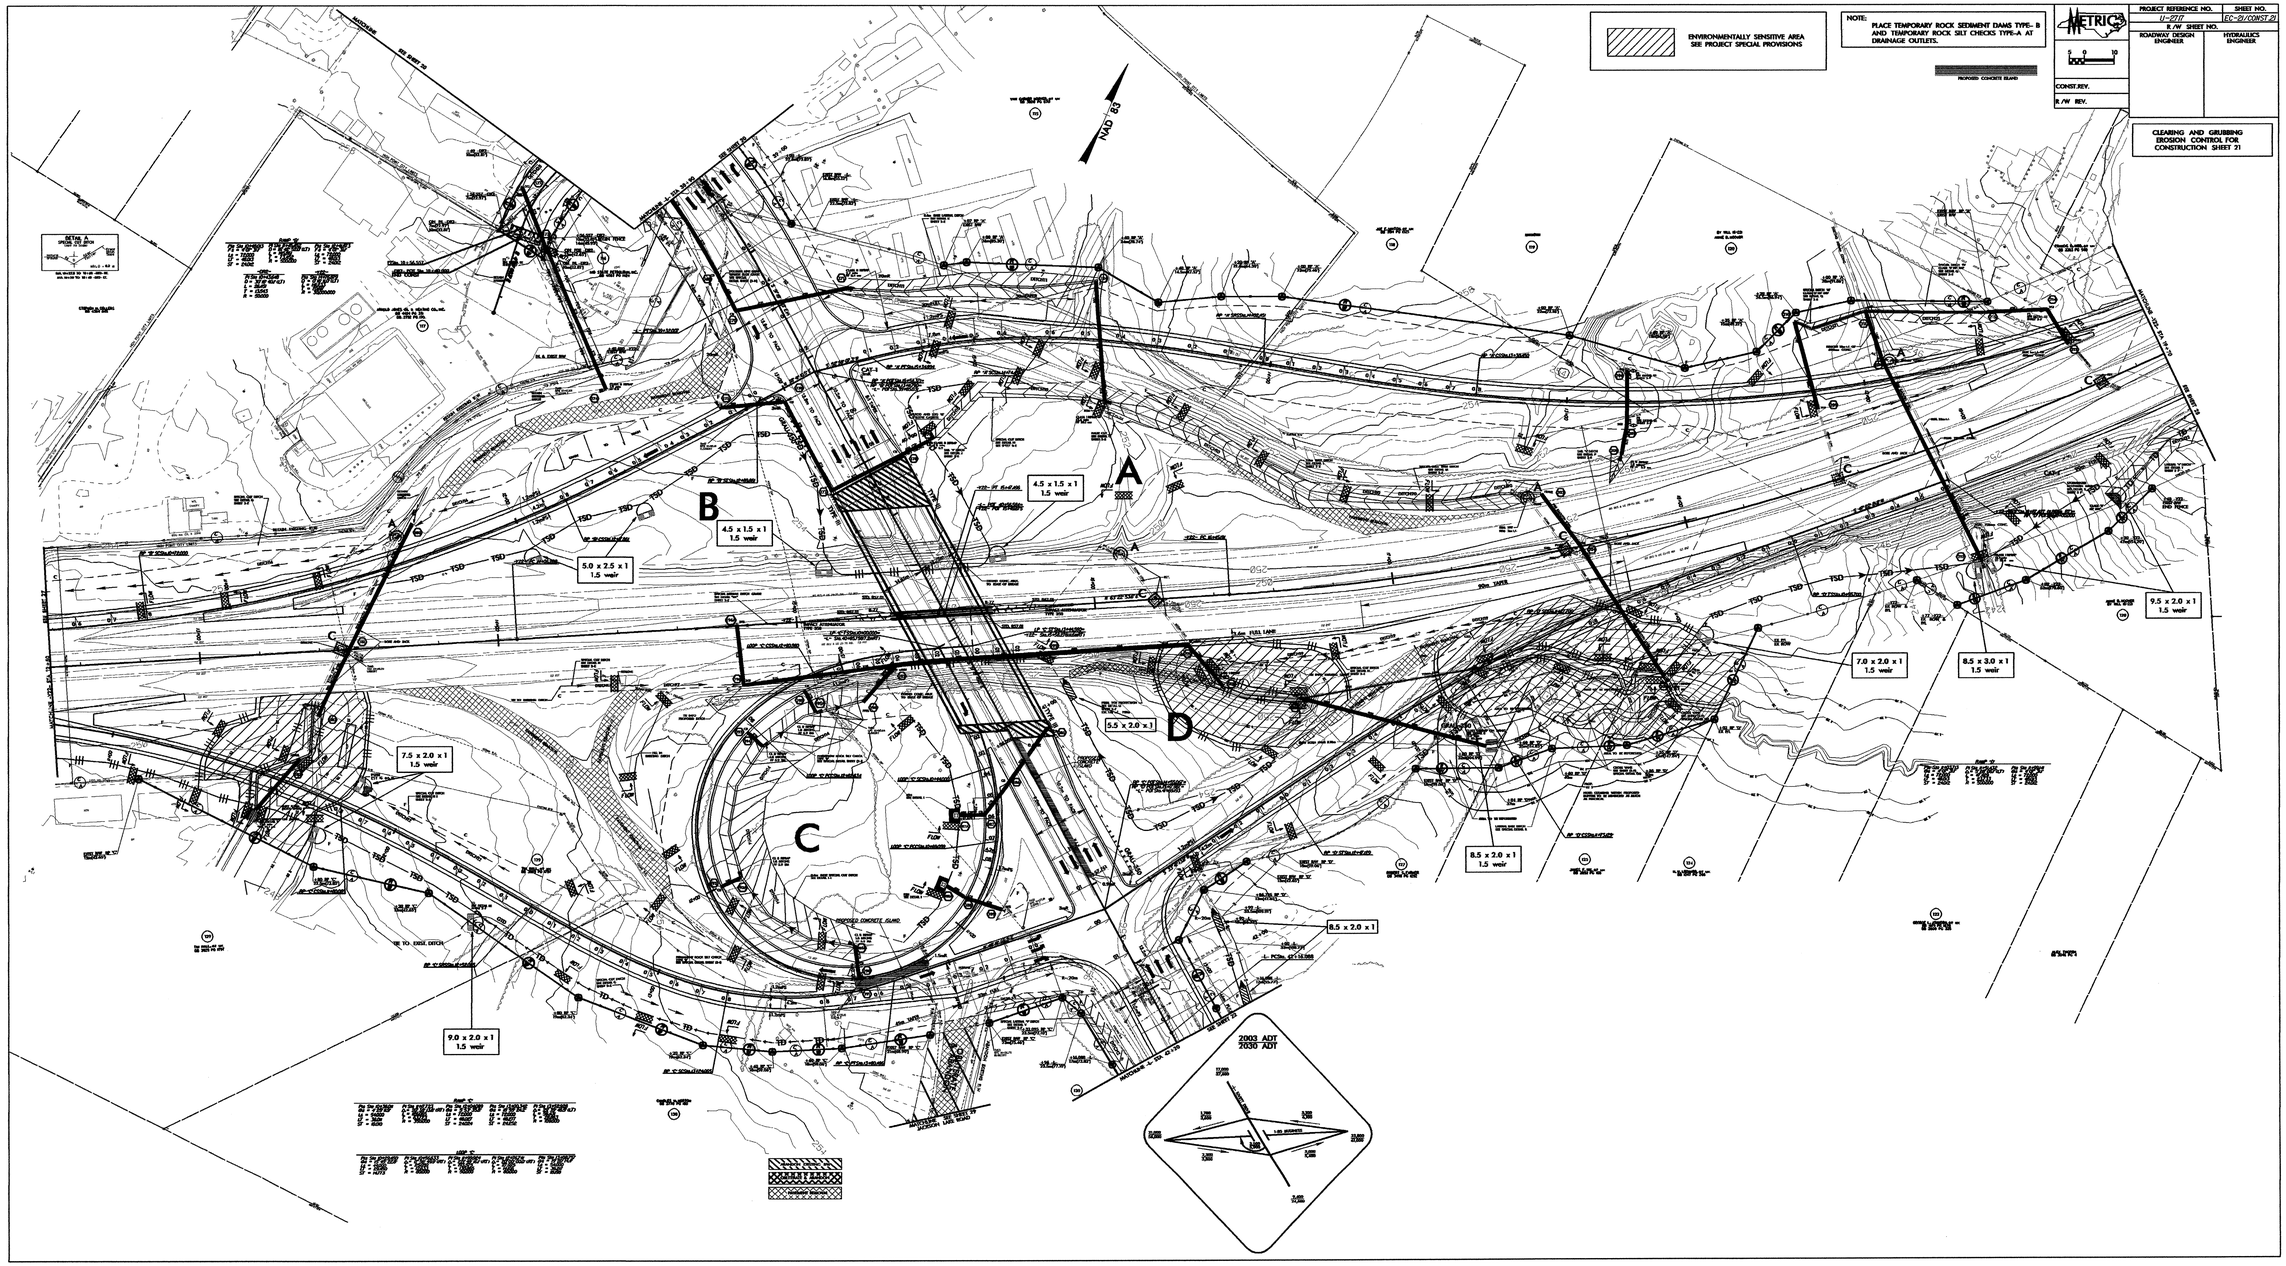
ENVIRONMENTALLY SENSITIVE AREA
SEE PROJECT SPECIAL PROVISIONS
NOTE:
PLACE TEMPORARY ROCK SEDIMENT DAMS TYPE- B AND TEMPORARY ROCK SILT CHECKS TYPE-A AT DRAINAGE OUTLETS.
PROPOSED CONCRETE BLOCKS
METRIC
PROJECT REFERENCE NO.
SHEET NO.
U-2717
EC-21/CONST.21
R/W SHEET NO.
ROADWAY DESIGN ENGINEER
HYDRAULICS ENGINEER
CONST.REV.
R/W REV.
CLEARING AND GRUBBING
EROSION CONTROL FOR
CONSTRUCTION SHEET 21
NAD 83
A
B
C
D
4.5 x 1.5 x 1
1.5 weir
5.0 x 2.5 x 1
1.5 weir
4.5 x 1.5 x 1
1.5 weir
9.5 x 2.0 x 1
1.5 weir
7.0 x 2.0 x 1
1.5 weir
8.5 x 3.0 x 1
1.5 weir
5.5 x 2.0 x 1
7.5 x 2.0 x 1
1.5 weir
8.5 x 2.0 x 1
1.5 weir
8.5 x 2.0 x 1
9.0 x 2.0 x 1
1.5 weir
2003 ADT
2030 ADT