PROJECT REFERENCE NO.	SHEET NO.
U-2717	UC-19

DESIGNED BY: DMP
DRAWN BY: DMP
CHECKED BY: DMP
APPROVED BY:
REVISED:

NORTH CAROLINA DEPARTMENT OF TRANSPORTATION

DESIGN SERVICES UNIT
PHONE:(919)250-4128
FAX:(919)250-4119

UTILITY CONSTRUCTION PLANS ONLY

UTILITY CONSTRUCTION

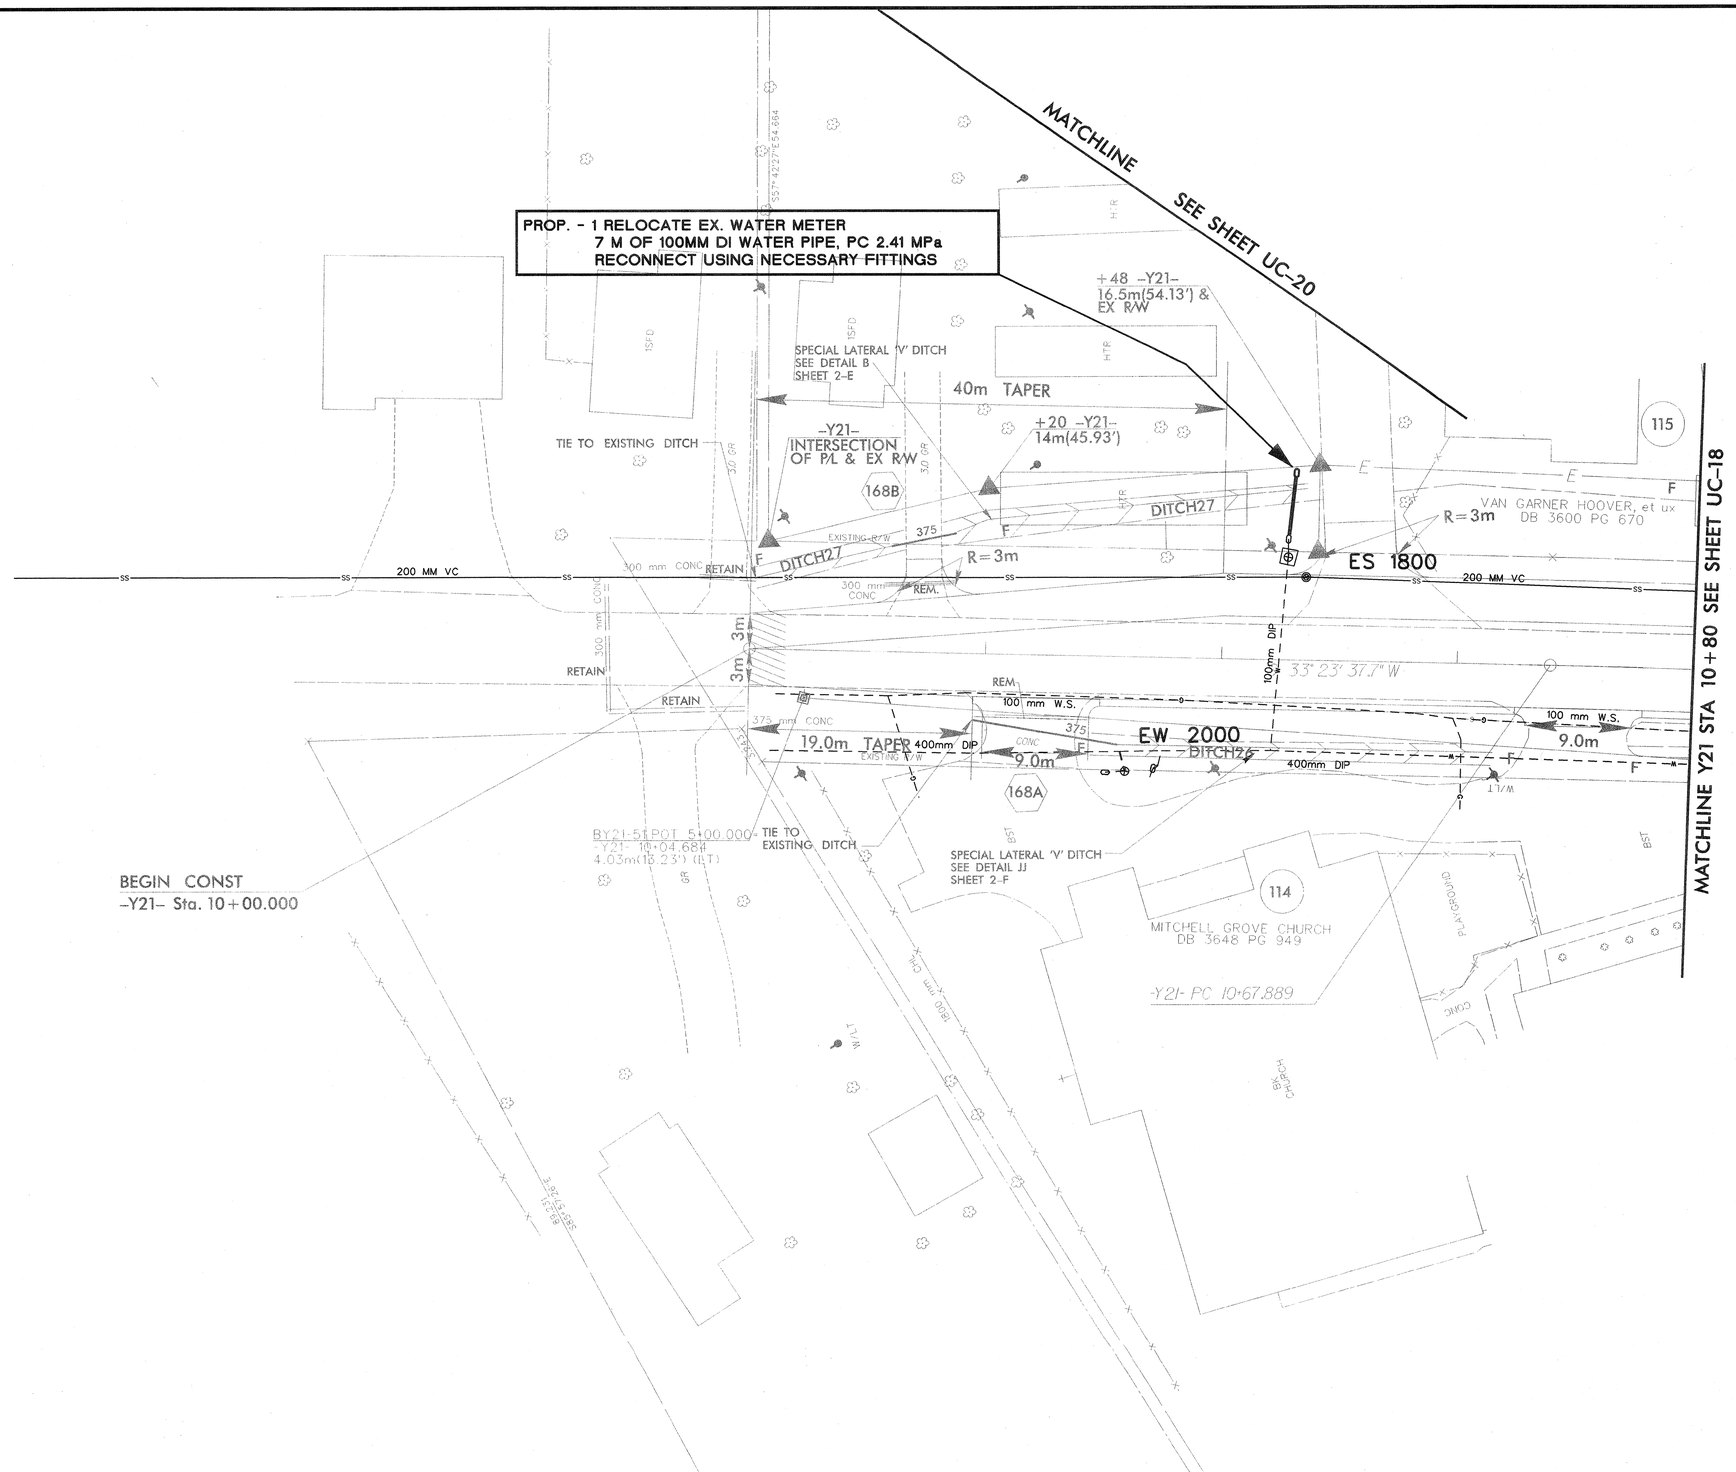

UTILITY CONSTRUCTION PLANS DESIGNED BY:
DAVIS-MARTIN-POWELL & ASSOC., INC.
ENGINEERING-LAND PLANNING-SURVEYING
HIGH POINT, NORTH CAROLINA