PROJECT REFERENCE NO.	SHEET NO.
U-2717	44
ROADWAY DESIGN ENGINEER	HYDRAULICS ENGINEER

METRIC

CONST.REV. ________

R/W REV. ________

INCOMPLETE PLANS
DO NOT USE FOR R/W ACQUISITION

PRELIMINARY PLANS
DO NOT USE FOR CONSTRUCTION

RAMP 'D'

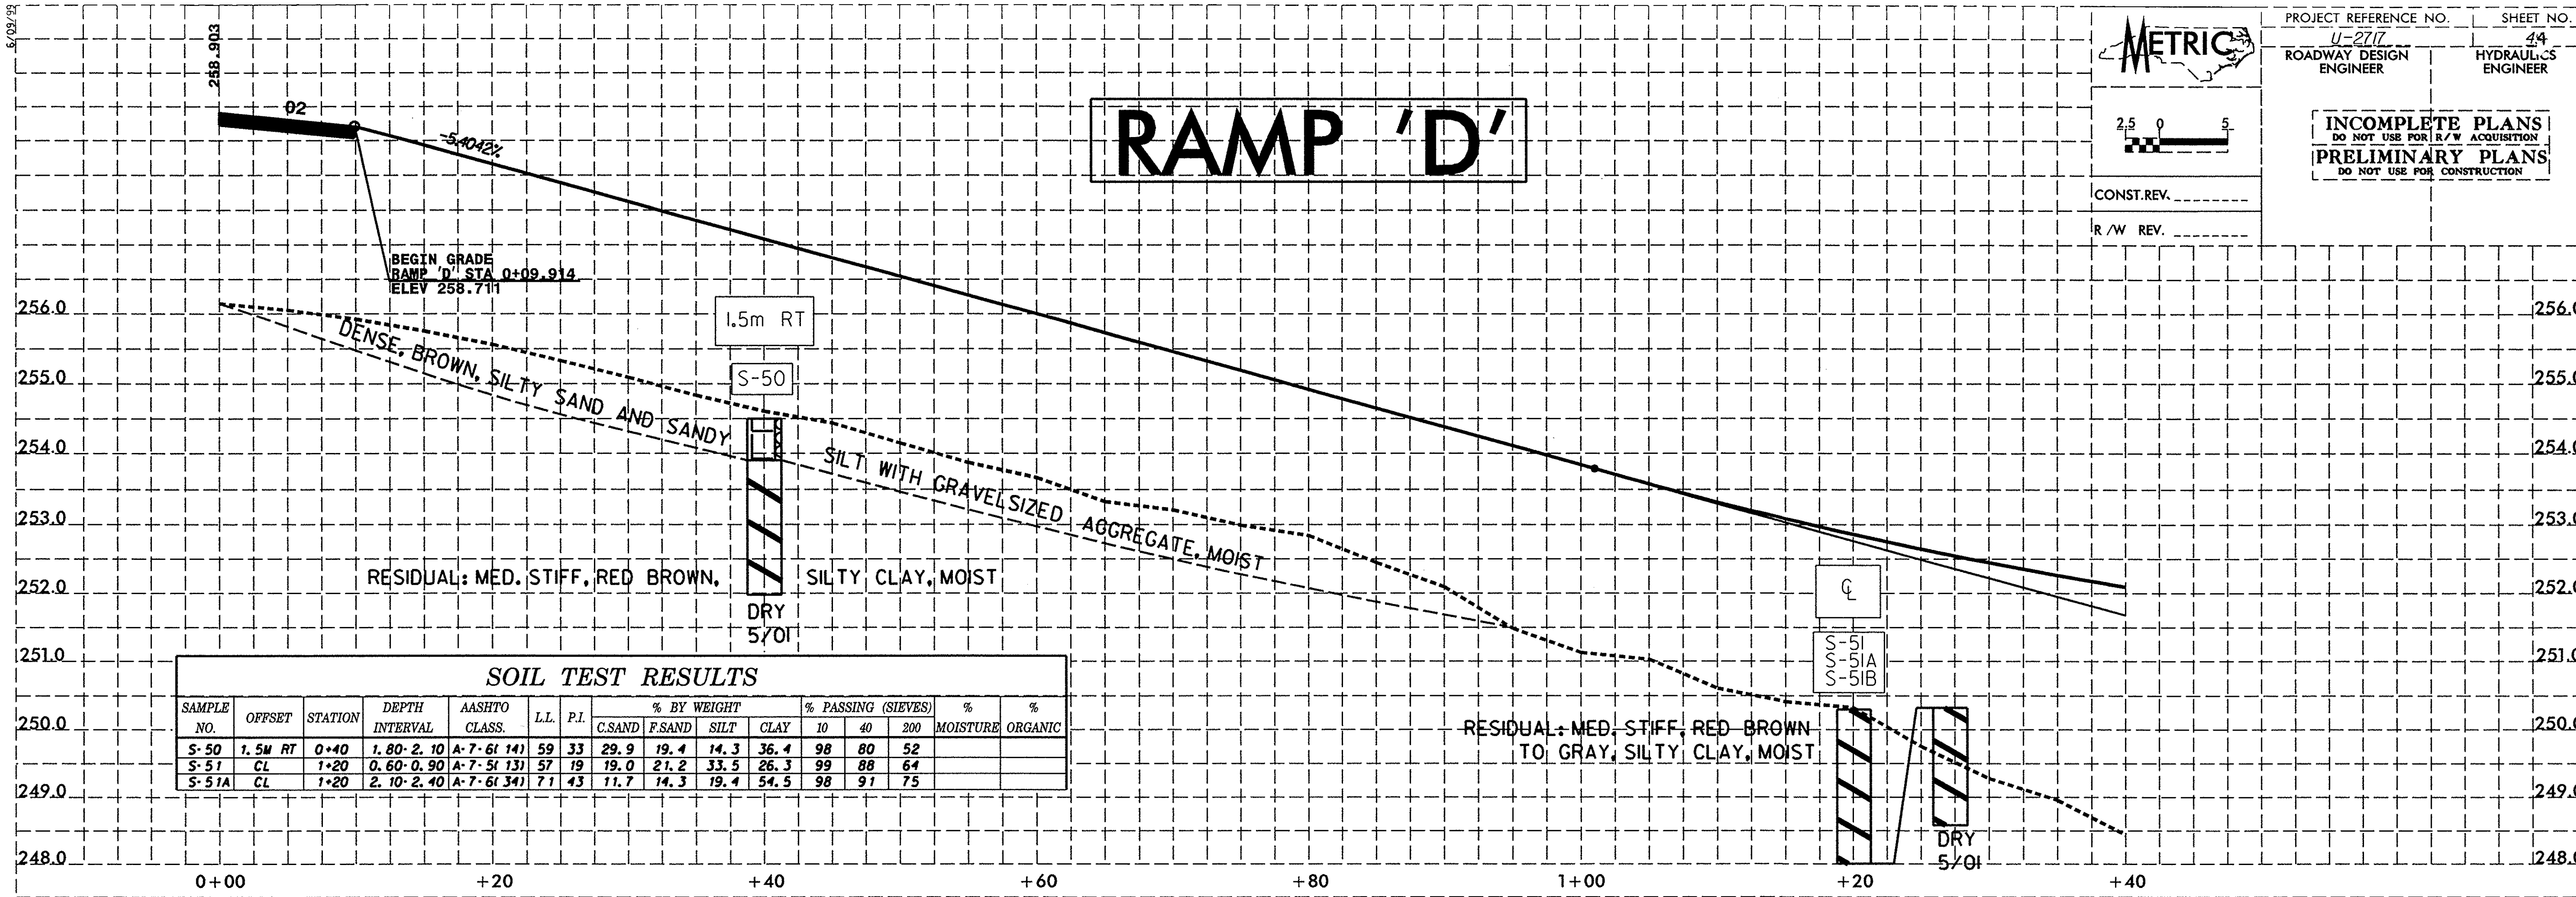

SOIL TEST RESULTS

SAMPLE NO.	OFFSET	STATION	DEPTH INTERVAL	AASHTO CLASS.	L.L.	P.I.	% BY WEIGHT C.SAND	F.SAND	SILT	CLAY	% PASSING (SIEVES) 10	40	200	% MOISTURE	% ORGANIC
S-50	1.5M RT	0+40	1.80-2.10	A-7-6(14)	59	33	29.9	19.4	14.3	36.4	98	80	52		
S-51	CL	1+20	0.60-0.90	A-7-5(13)	57	19	19.0	21.2	33.5	26.3	99	88	64		
S-51A	CL	1+20	2.10-2.40	A-7-6(34)	71	43	11.7	14.3	19.4	54.5	98	91	75		

RAMP 'D'

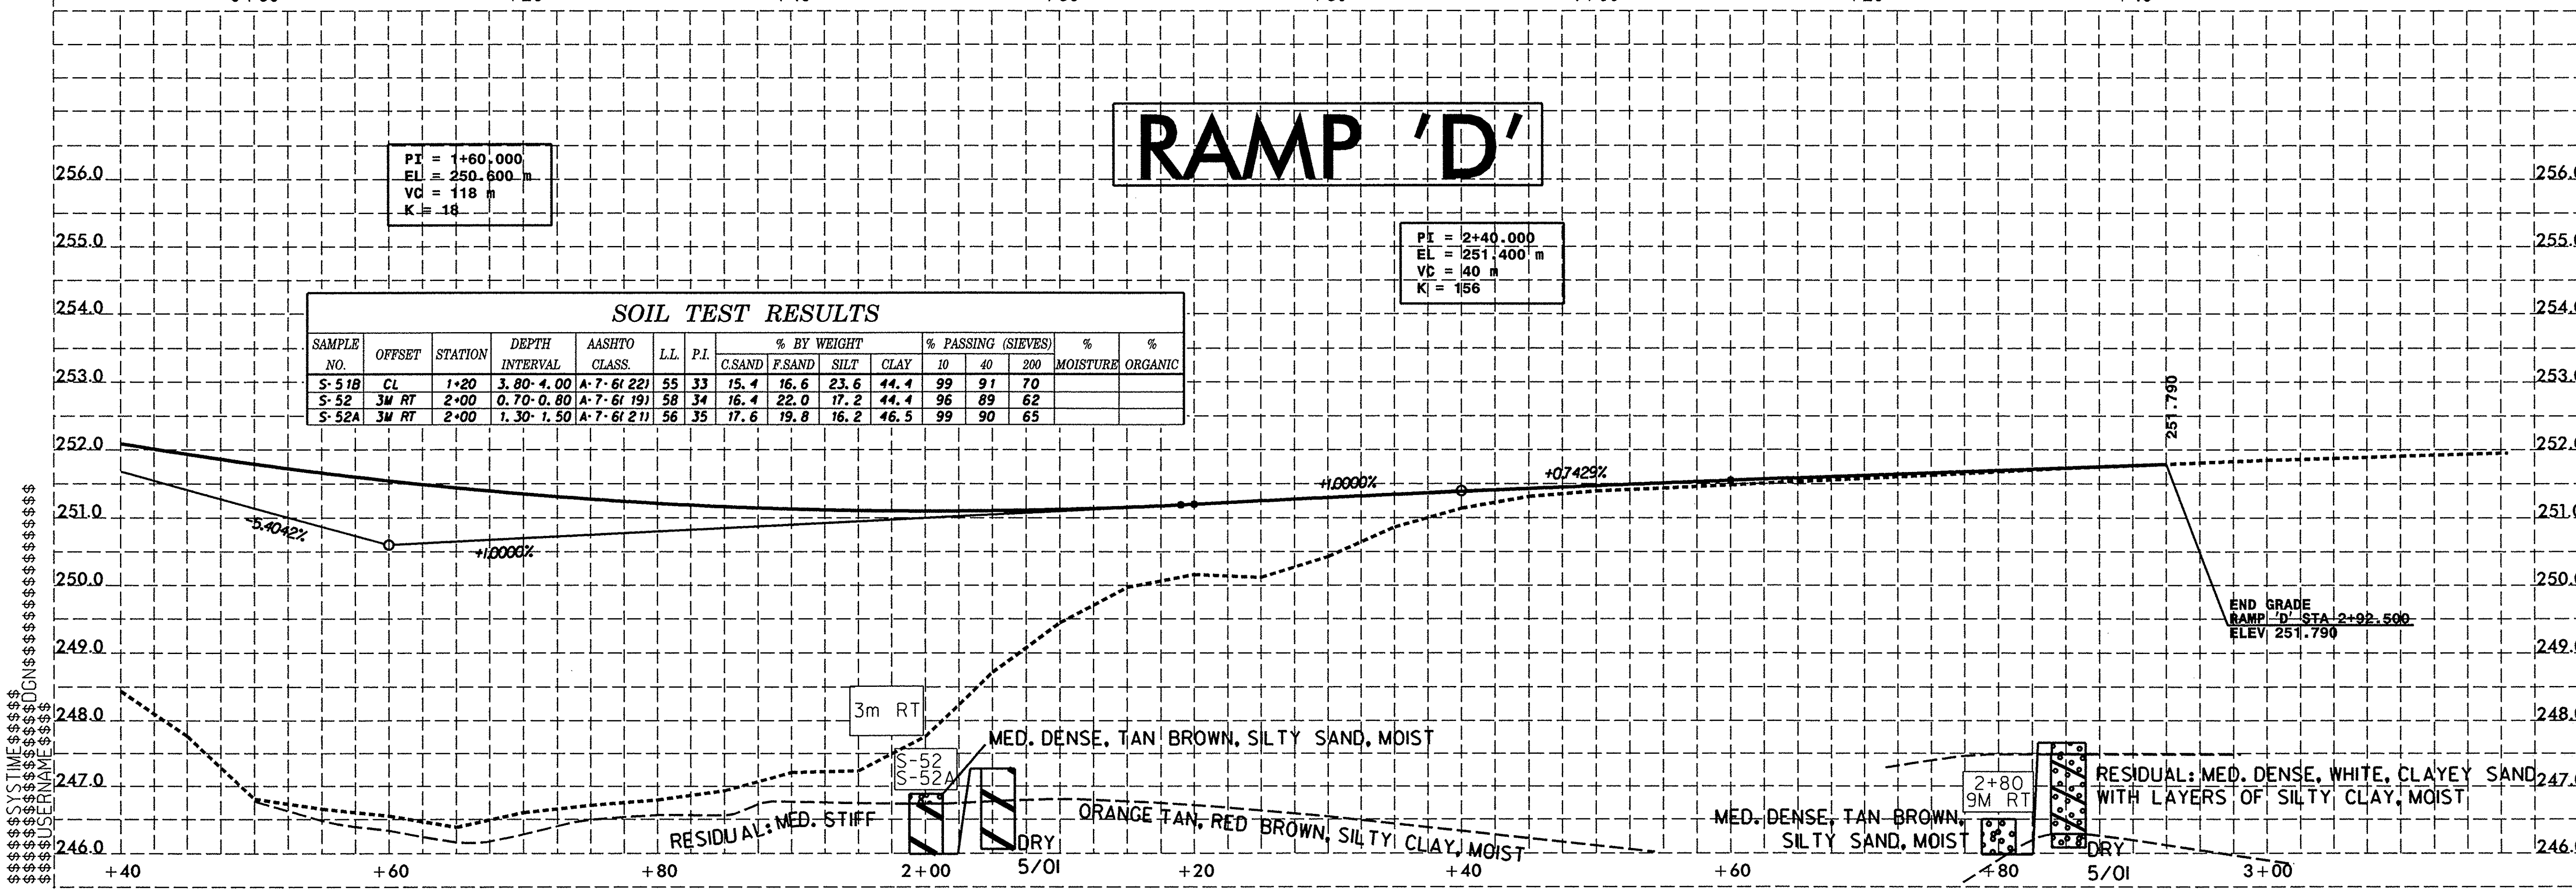

SOIL TEST RESULTS

SAMPLE NO.	OFFSET	STATION	DEPTH INTERVAL	AASHTO CLASS.	L.L.	P.I.	% BY WEIGHT C.SAND	F.SAND	SILT	CLAY	% PASSING (SIEVES) 10	40	200	% MOISTURE	% ORGANIC
S-51B	CL	1+20	3.80-4.00	A-7-6(22)	55	33	15.4	16.6	23.6	44.4	99	91	70		
S-52	3M RT	2+00	0.70-0.80	A-7-6(19)	58	34	16.4	22.0	17.2	44.4	96	89	62		
S-52A	3M RT	2+00	1.30-1.50	A-7-6(21)	56	35	17.6	19.8	16.2	46.5	99	90	65		