6/02/99

METRIC

PROJECT REFERENCE NO.	SHEET NO.
U-2717	43
ROADWAY DESIGN ENGINEER	HYDRAULICS ENGINEER

2.5 0 5

CONST.REV. _____

R/W REV. _____

INCOMPLETE PLANS
DO NOT USE FOR R/W ACQUISITION
PRELIMINARY PLANS
DO NOT USE FOR CONSTRUCTION

RAMP 'C'

SOIL TEST RESULTS

SAMPLE NO.	OFFSET	STATION	DEPTH INTERVAL	AASHTO CLASS.	L.L.	P.I.	% BY WEIGHT C.SAND	F.SAND	SILT	CLAY	% PASSING (SIEVES) 10	40	200	% MOISTURE	% ORGANIC
S-46	CL	3+80	1.30-1.50	A-7-5(16)	63	25	21.9	21.6	19.4	37.1	97	84	63		

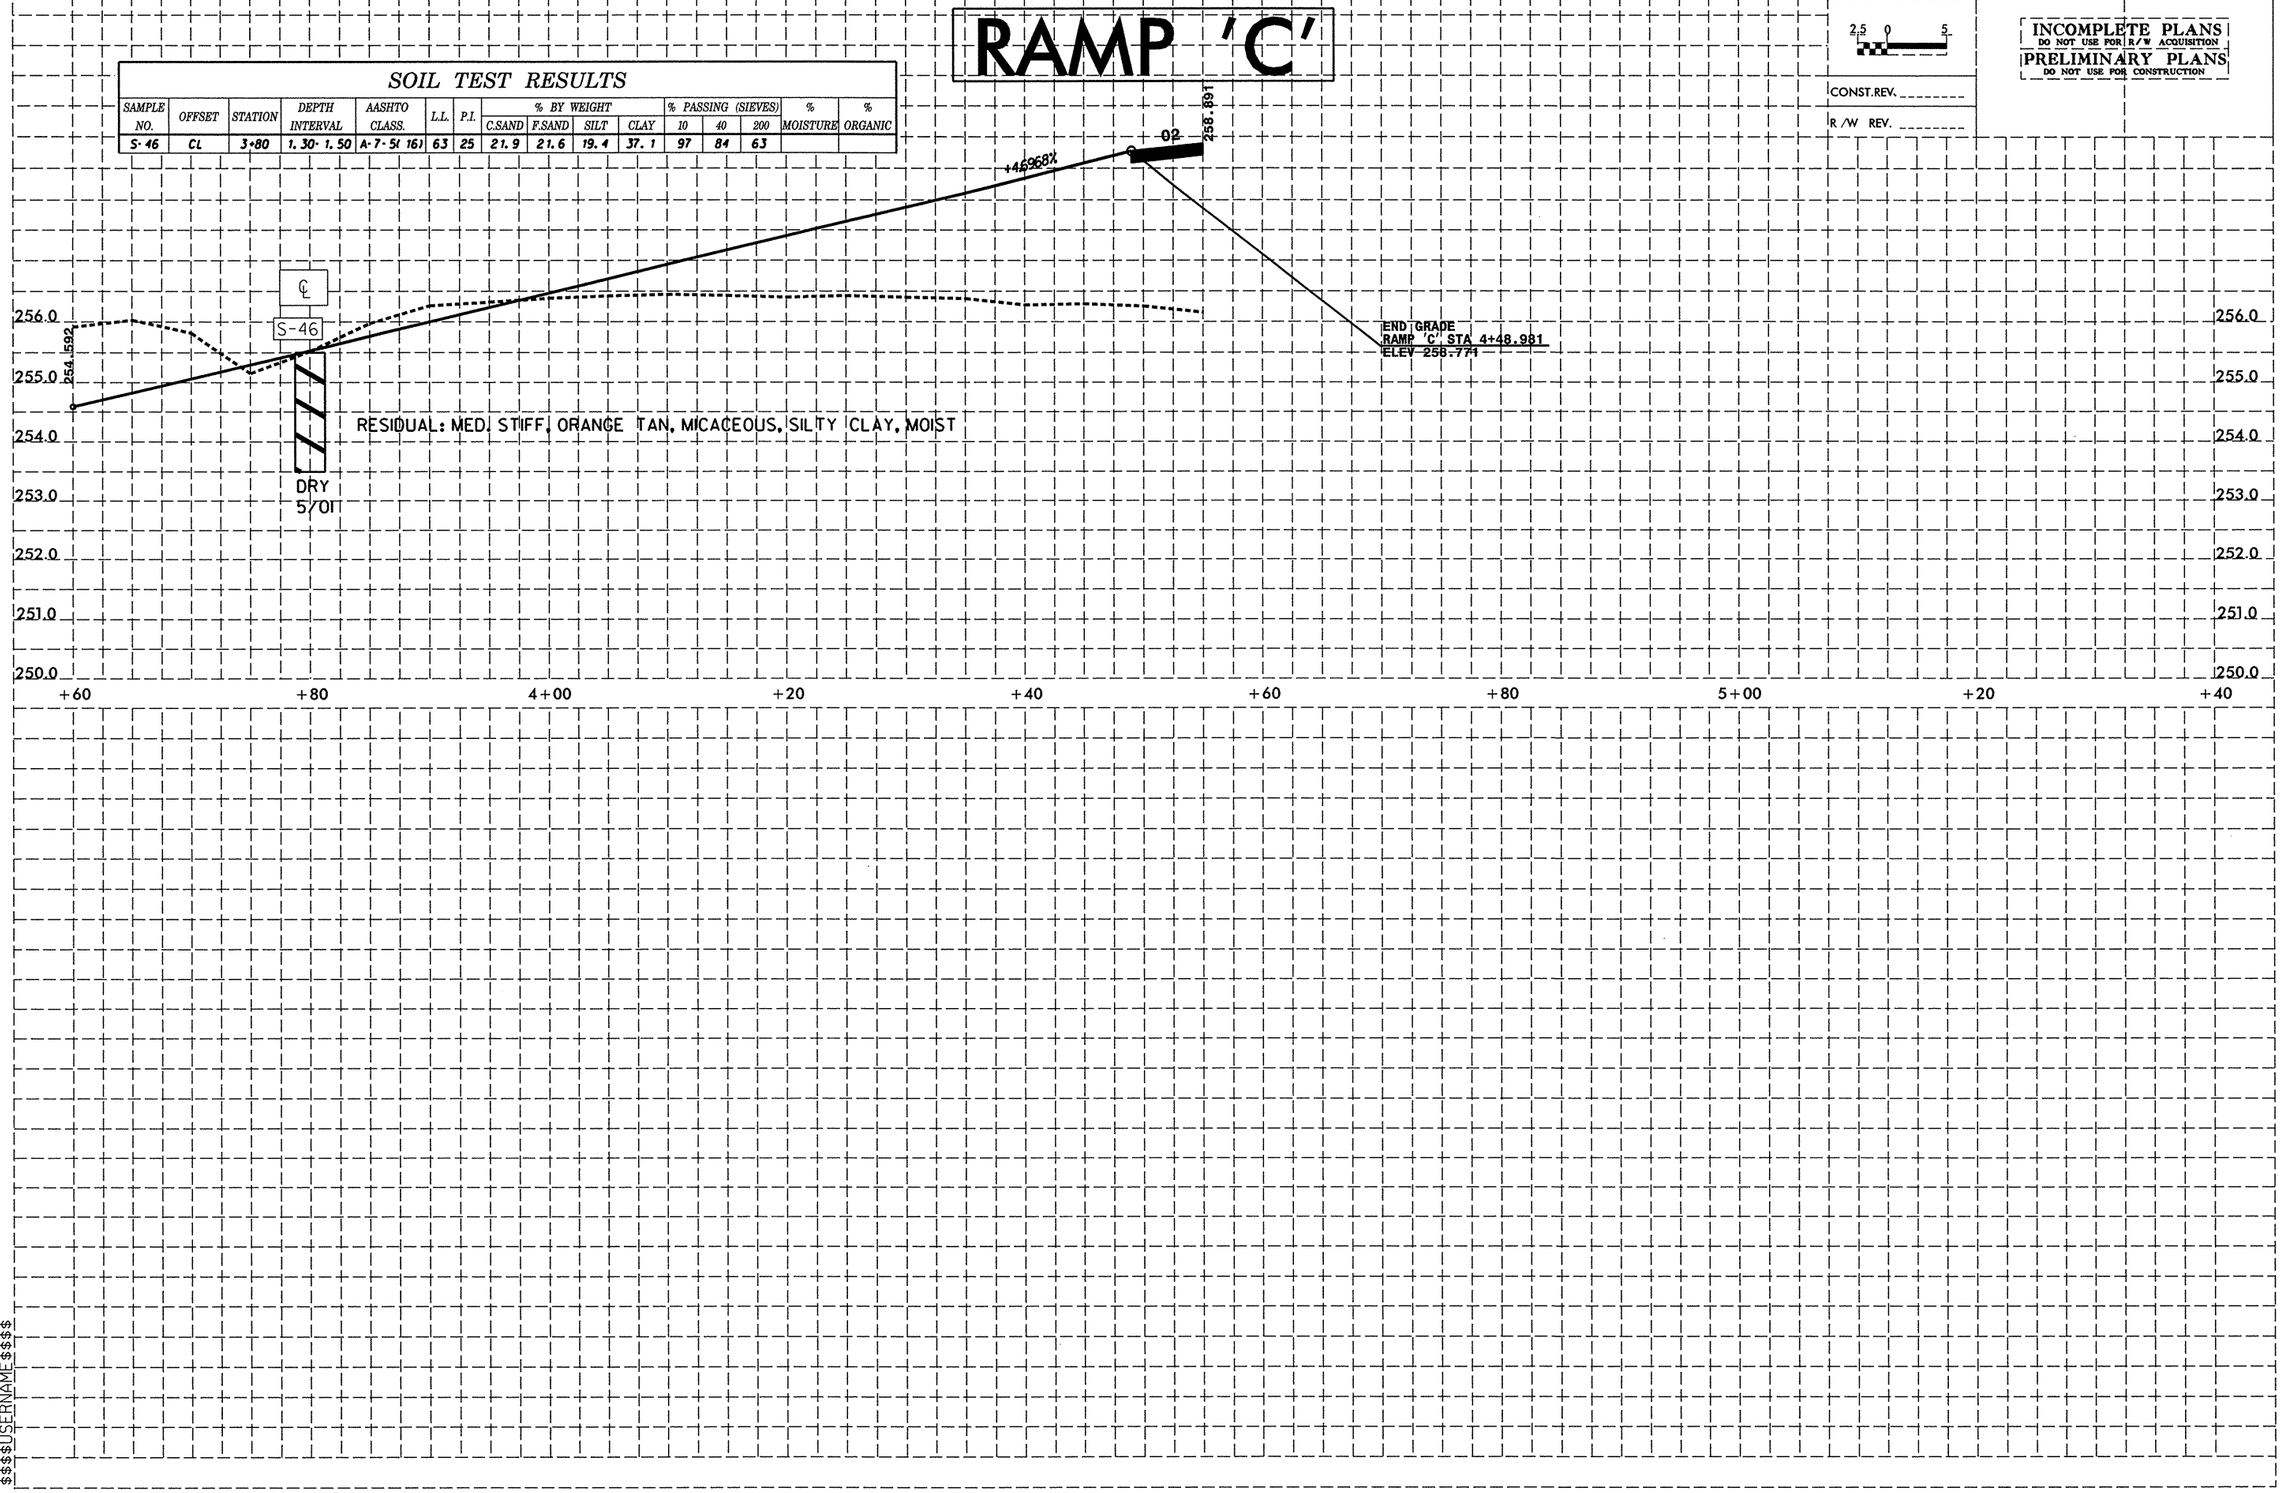

$$$$SYTIME$$$$