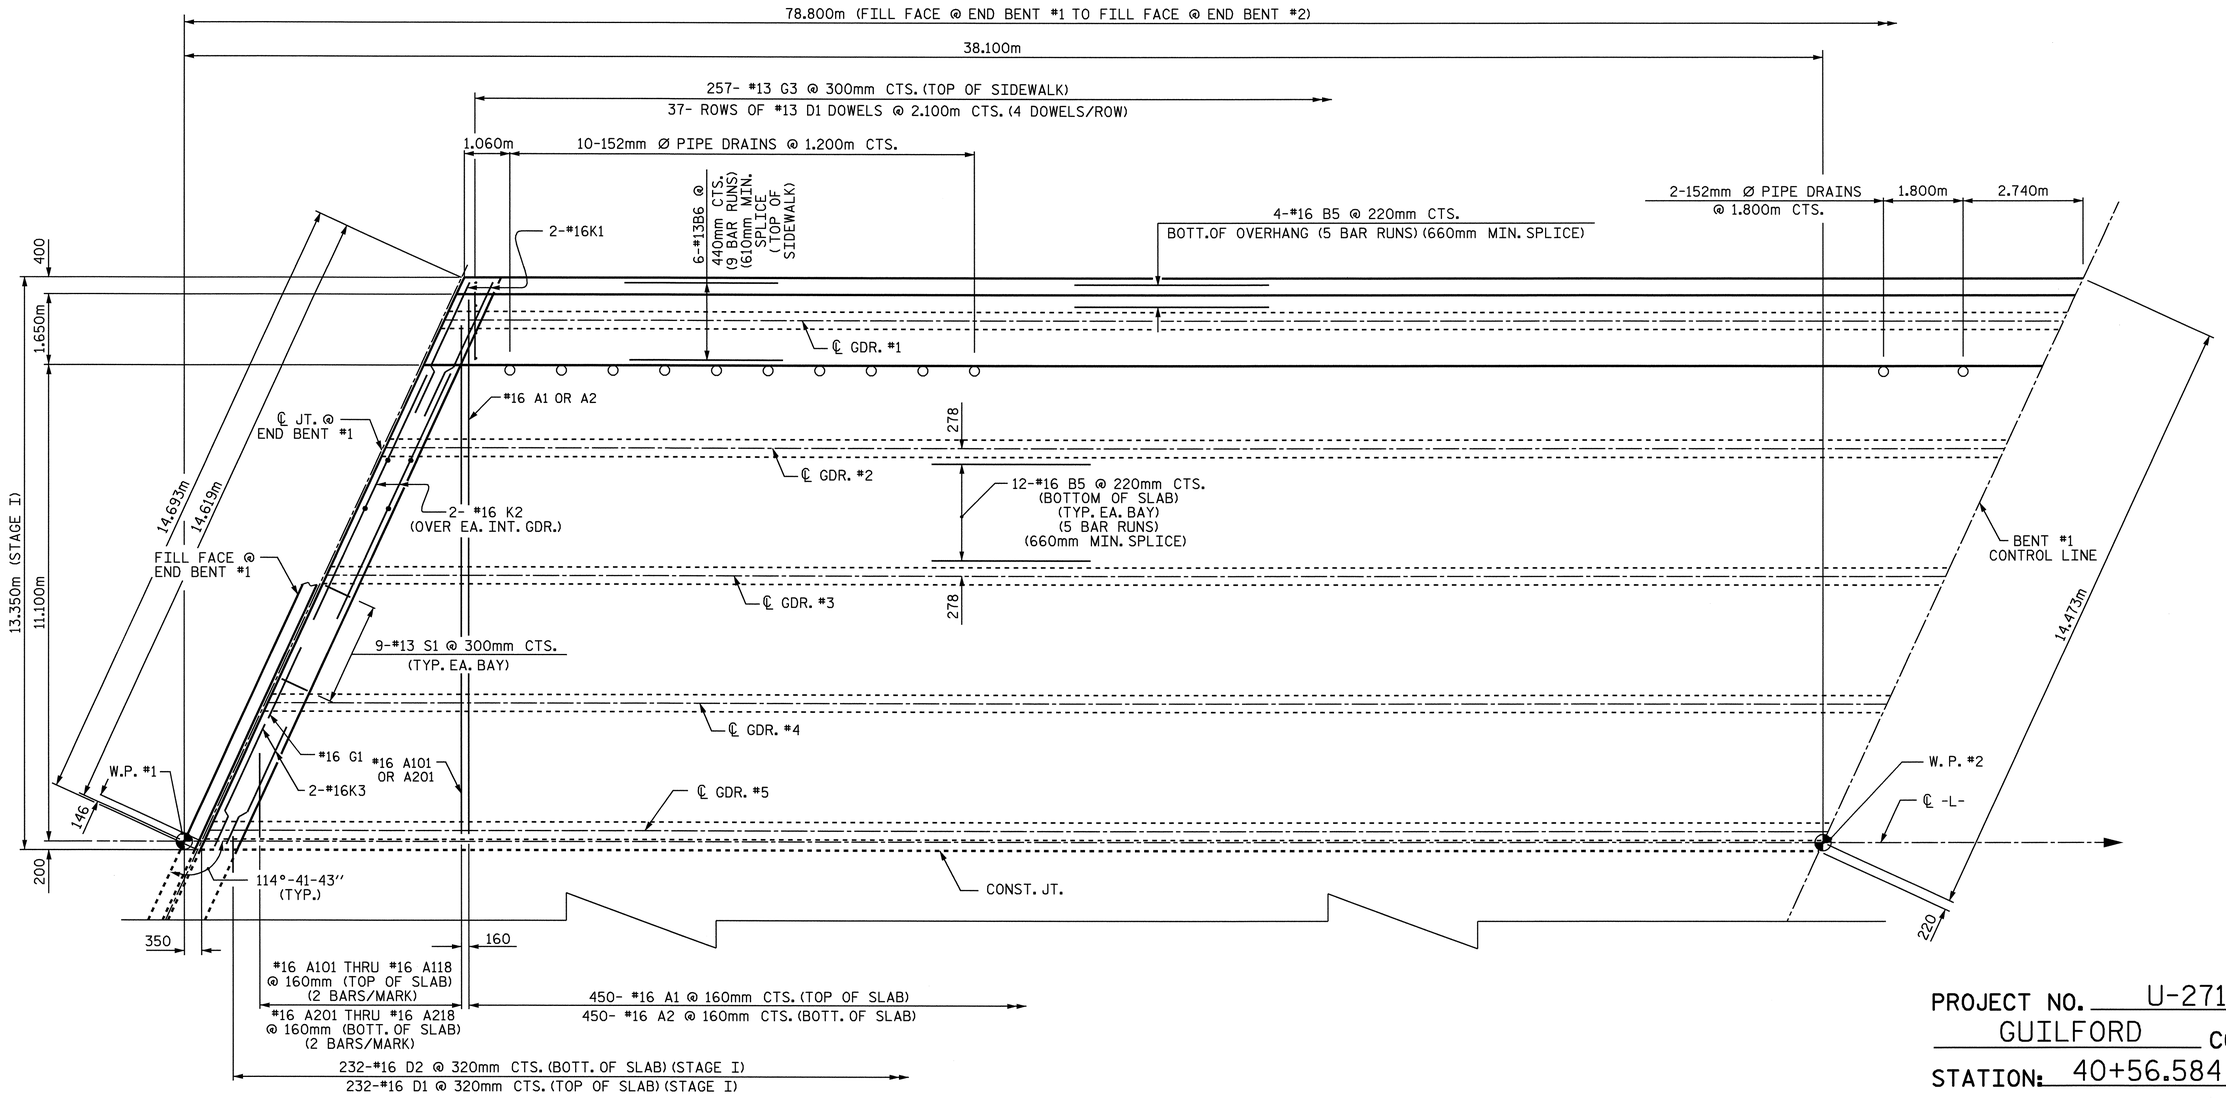

PLAN OF SPAN "A"

PROJECT NO. U-2717

GUILFORD COUNTY

STATION: 40+56.584 -L-

SHEET 1 OF 4

STATE OF NORTH CAROLINA
DEPARTMENT OF TRANSPORTATION
RALEIGH

SUPERSTRUCTURE PLAN OF SPAN "A" (STAGE I)

REVISIONS						SHEET NO.
NO.	BY:	DATE:	NO.	BY:	DATE:	S-8
1			3			TOTAL SHEETS
2			4			77

NORTH CAROLINA PROFESSIONAL SEAL 5825 ENGINEER D. KLAPPENBACH
9-2-04

DRAWN BY : M. G. SHAIKH DATE : 06-22-04
CHECKED BY : D. A. GLADDEN DATE : 08-04

01-SEP-2004 12:07
W:\squad1\U2717\mshaikh\Microstation\U-2717_sd_S*_01.dgn
mshaikh

STR #1