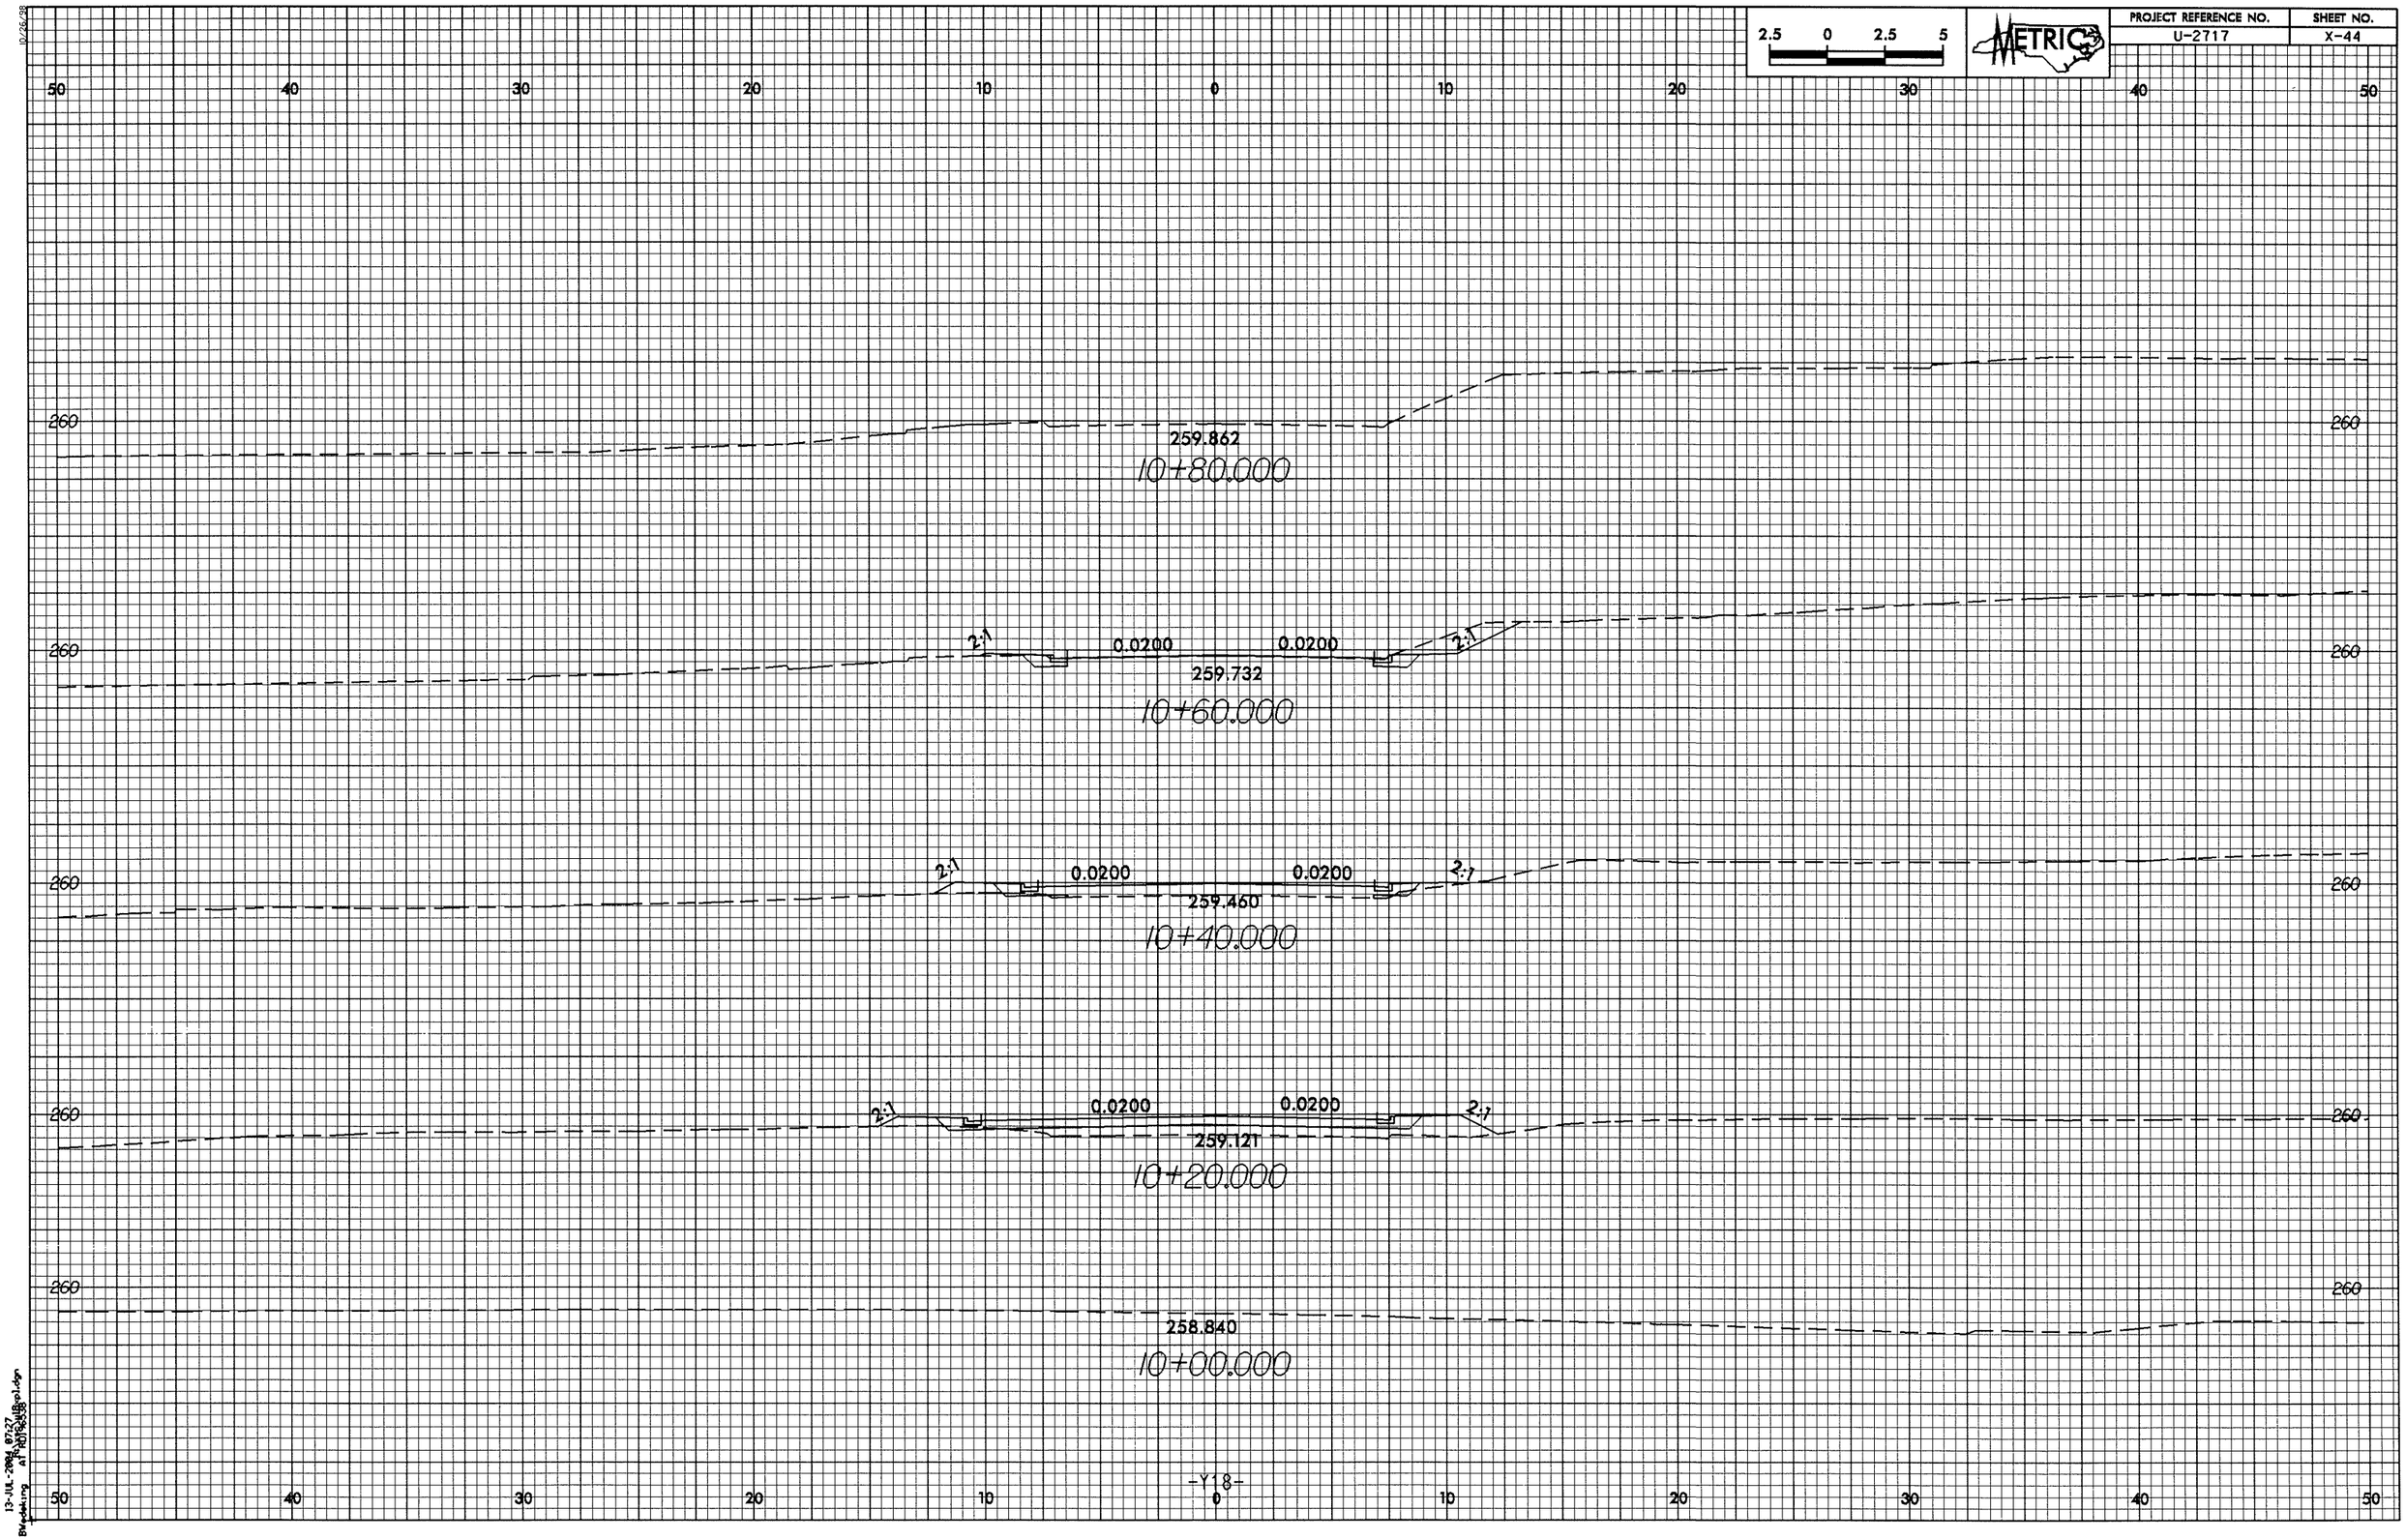PROJECT REFERENCE NO.	SHEET NO.
U-2717	X-44