STATE	PROJECT NO.	SHEET NO.	TOTAL SHTS.
N.C.	R-2514A	SIGN 14	
F. A. PROJECT NO.			
PROJECT ID. NO.			

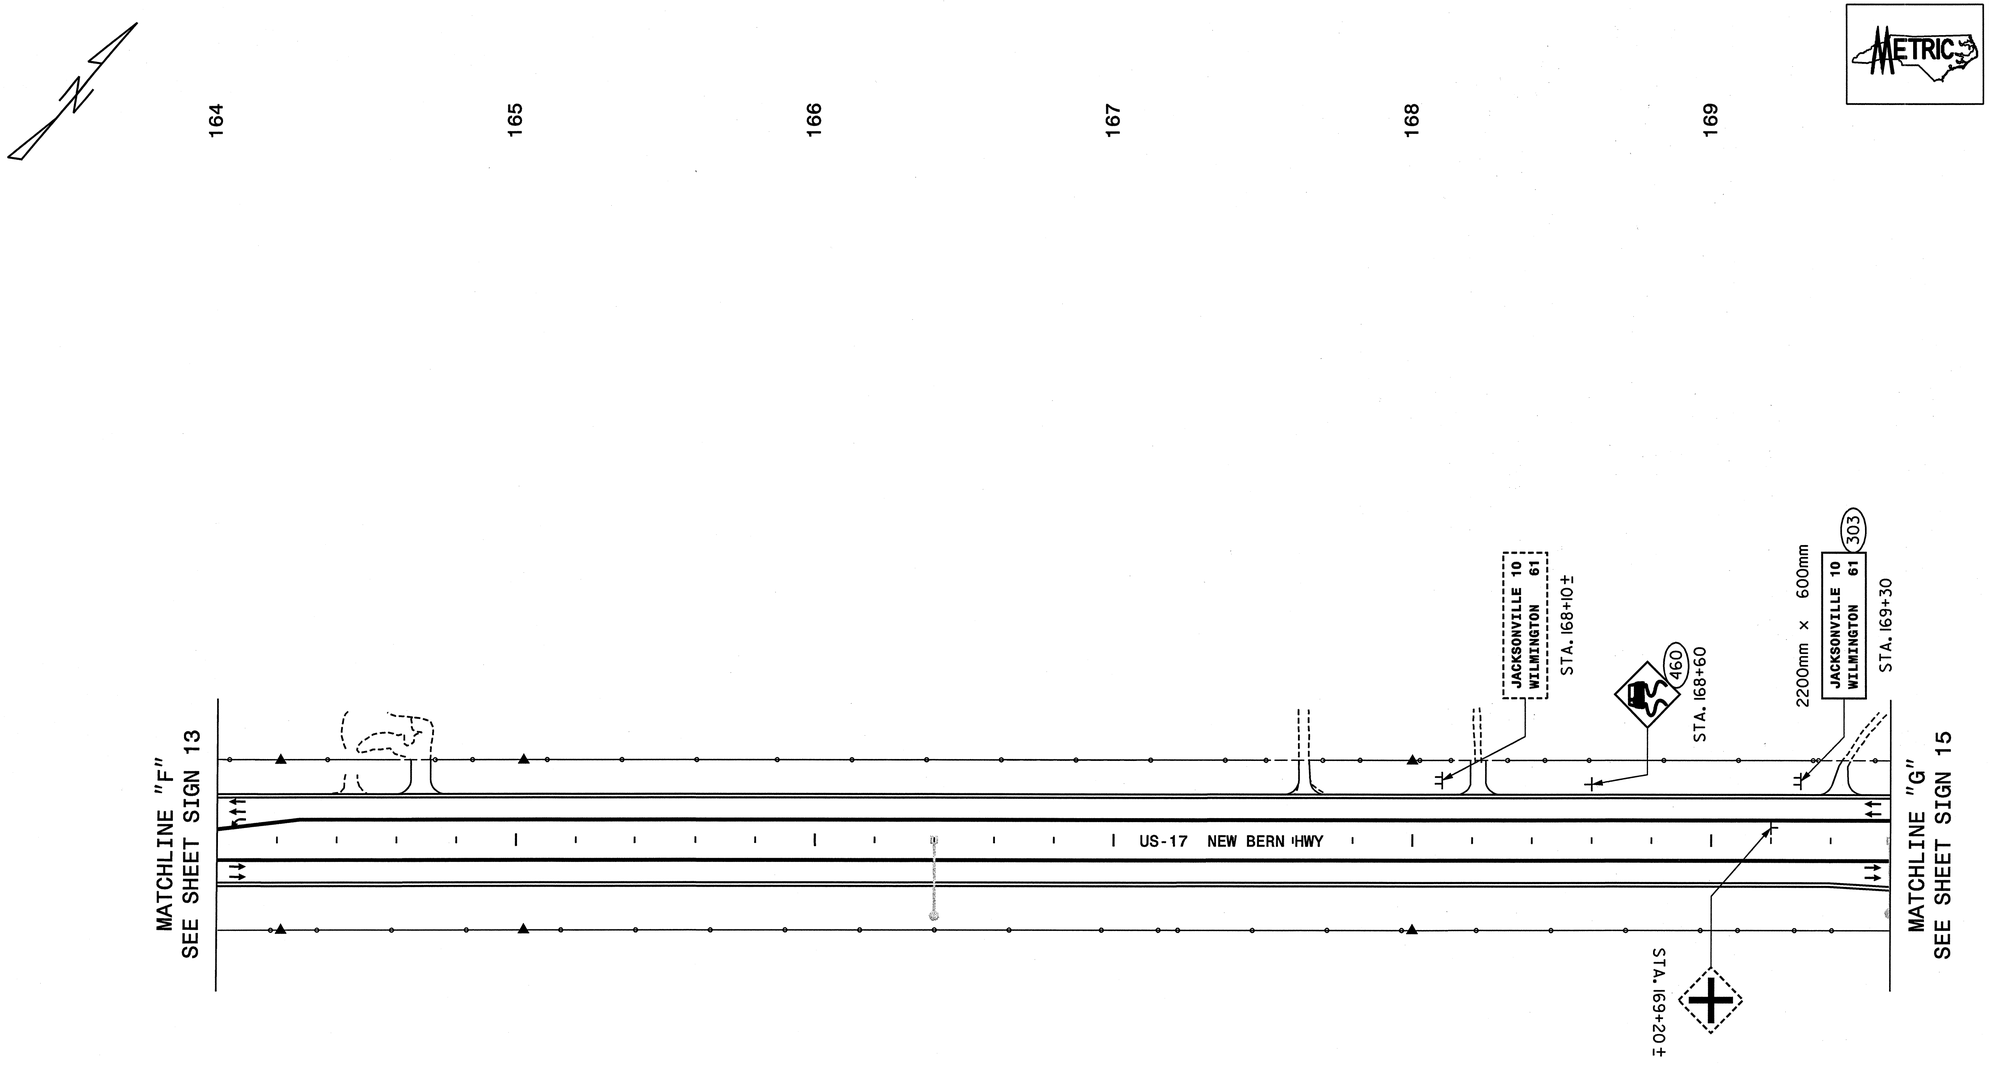

SIGNS FURNISHED BY STATE

HNTB NORTH CAROLINA, P.C.
343 E. Six Forks Road, Suite 200
Raleigh, North Carolina 27609

NORTH CAROLINA PROFESSIONAL SEAL 20675 ENGINEER CHARLES A. JOHNSON III

10/28/03

US-17 North of Jacksonville

EXISTING AND PROPOSED SIGNS

STA. 164+00 TO STA. 169+60 -L-

SCALE	NONE
DATE	10/03
DWG. BY	KHI
DESIGN BY	KHI
APPROVED	CAJ

N. C. DEPARTMENT OF TRANSPORTATION
DIVISION OF HIGHWAYS
TRAFFIC ENGINEERING BRANCH

REVISIONS	