042597.99

METRIC	PROJECT REFERENCE NO.	SHEET NO.
0 SCALE	R-2514A	UC-14
	DESIGNED BY: ARK	NORTH CAROLINA PROFESSIONAL ENGINEER SEAL 023948 11-4-03 GREG Y. STEVENS
	DRAWN BY: ARK	
	CHECKED BY: GYS	
	APPROVED BY: GYS	
	REVISED:	
	NORTH CAROLINA DEPARTMENT OF TRANSPORTATION	
	DESIGN SERVICES UNIT PHONE:(919)250-4128 FAX:(919)250-4119	UTILITY CONSTRUCTION PLANS ONLY

UTILITY CONSTRUCTION

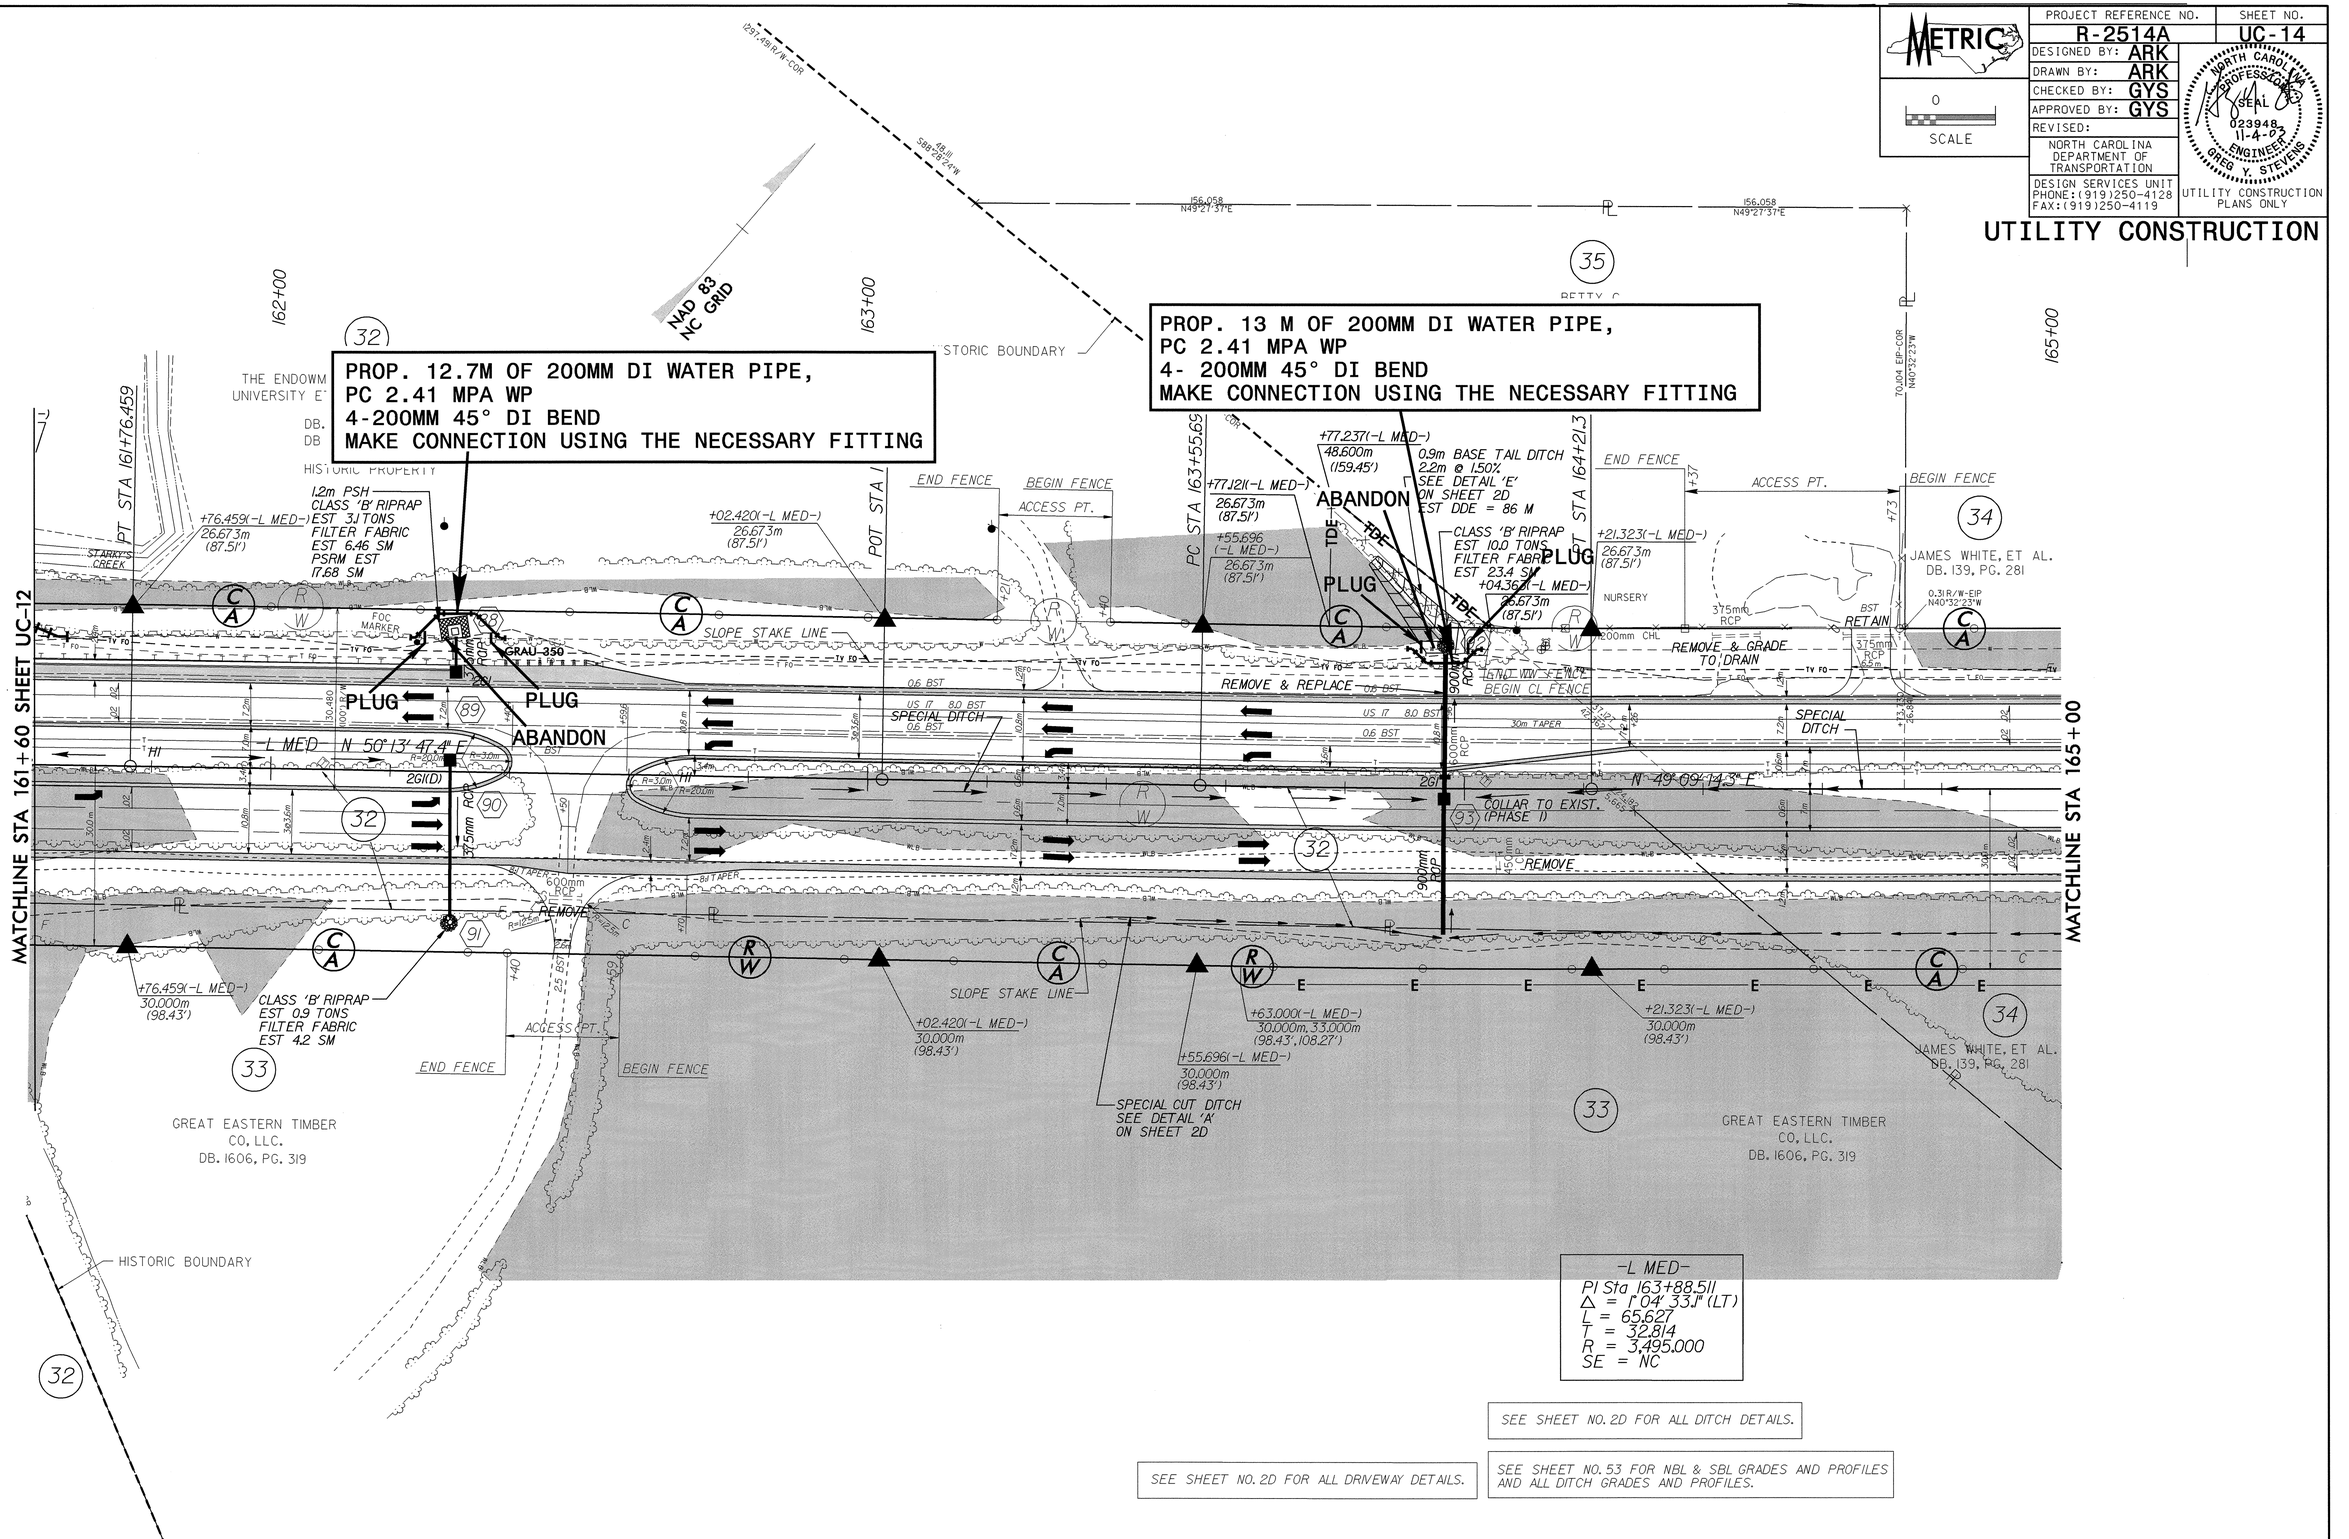

R:\Utilities\Projects\R-2514A_RDY_PSH_23_UC_14.dgn
04-NOV-2003 07:46
kkoucheki
Active Config: AT_D3811128