PROFILE 14 FT. RT. OF -L-

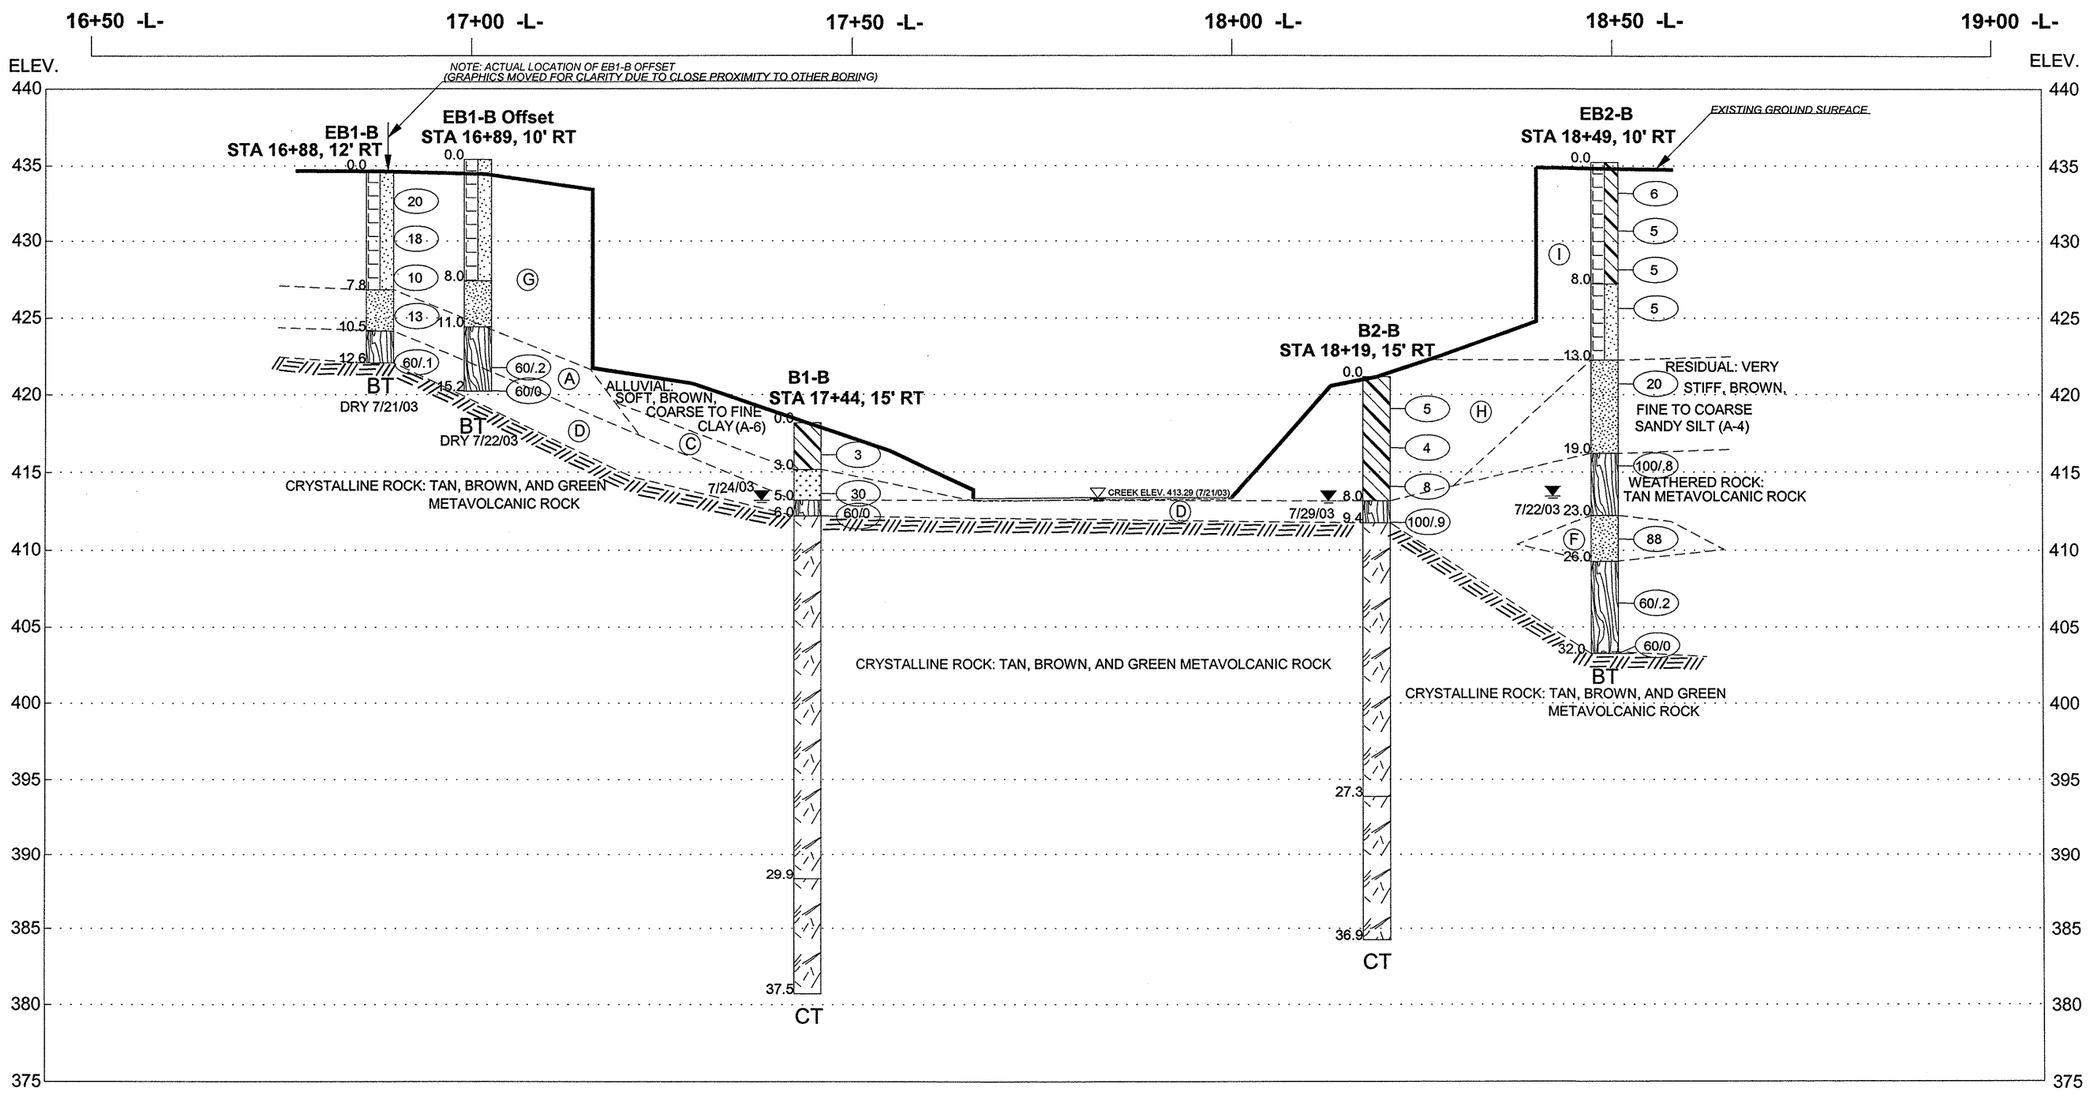

Ⓐ RESIDUAL: STIFF, BROWN, COARSE TO FINE SANDY SILT (A-4) WITH ROCK FRAGMENTS

Ⓒ RESIDUAL: MEDIUM DENSE, TAN, SILTY COARSE TO FINE SAND (A-2-4) WITH ROCK FRAGMENTS

Ⓓ WEATHERED ROCK: TAN AND GREEN METAVOLCANIC ROCK

Ⓕ RESIDUAL: HARD,TAN, FINE TO COARSE SANDY SILT (A-4) WITH ROCK FRAGMENTS

Ⓖ ROADWAY EMBANKMENT: STIFF TO VERY STIFF, BROWN COARSE TO FINE SANDY SILT (A-4) WITH GRAVEL

Ⓗ ALLUVIAL: MEDIUM STIFF, BROWN TO TAN, COARSE TO FINE SANDY SILTY CLAY (A-6) WITH GRAVEL AND ROOTLETS

Ⓘ ROADWAY EMBANKMENT: MEDIUM STIFF, BROWN, COARSE TO FINE SANDY, SILTY, CLAY (A-6) WITH GRAVEL AND ROOTS AND MEDIUM STIFF, BROWN, COARSE TO FINE SANDY SILT (A-4) WITH GRAVEL

0 20 40

Horizontal Scale (Feet)

NOTE: REFER TO BORING/CORING LOGS FOR MORE DETAILED DESCRIPTIONS

TRIGON ENGINEERING CONSULTANTS, INC.

PROFILE 14 FT. RT. OF -L-

BRIDGE 174 OVER CANE CREEK ON SR 1958

ORANGE COUNTY

Project No.:	8.2502001	Tip No.:	B-3885
Federal No.:	BRZ-1958 (1)	Vert. Scale:	1" = 10 FEET
Date:	AUGUST 2003	Horiz. Scale:	1" = 20 FEET
Drawn By:	JCW	Drawing No.:	7