W:\squadv\B3885\pbrewer\Microstation\B3885_sd_PS_01.dgn
aoutlaw

NOTES:

FOR SECTIONS, SEE "TYPICAL SECTIONS", SHEET 2 OF 2.

FOR BARRIER RAIL REINFORCING STEEL AND DETAILS, SEE "CONCRETE BARRIER RAIL" SHEETS.

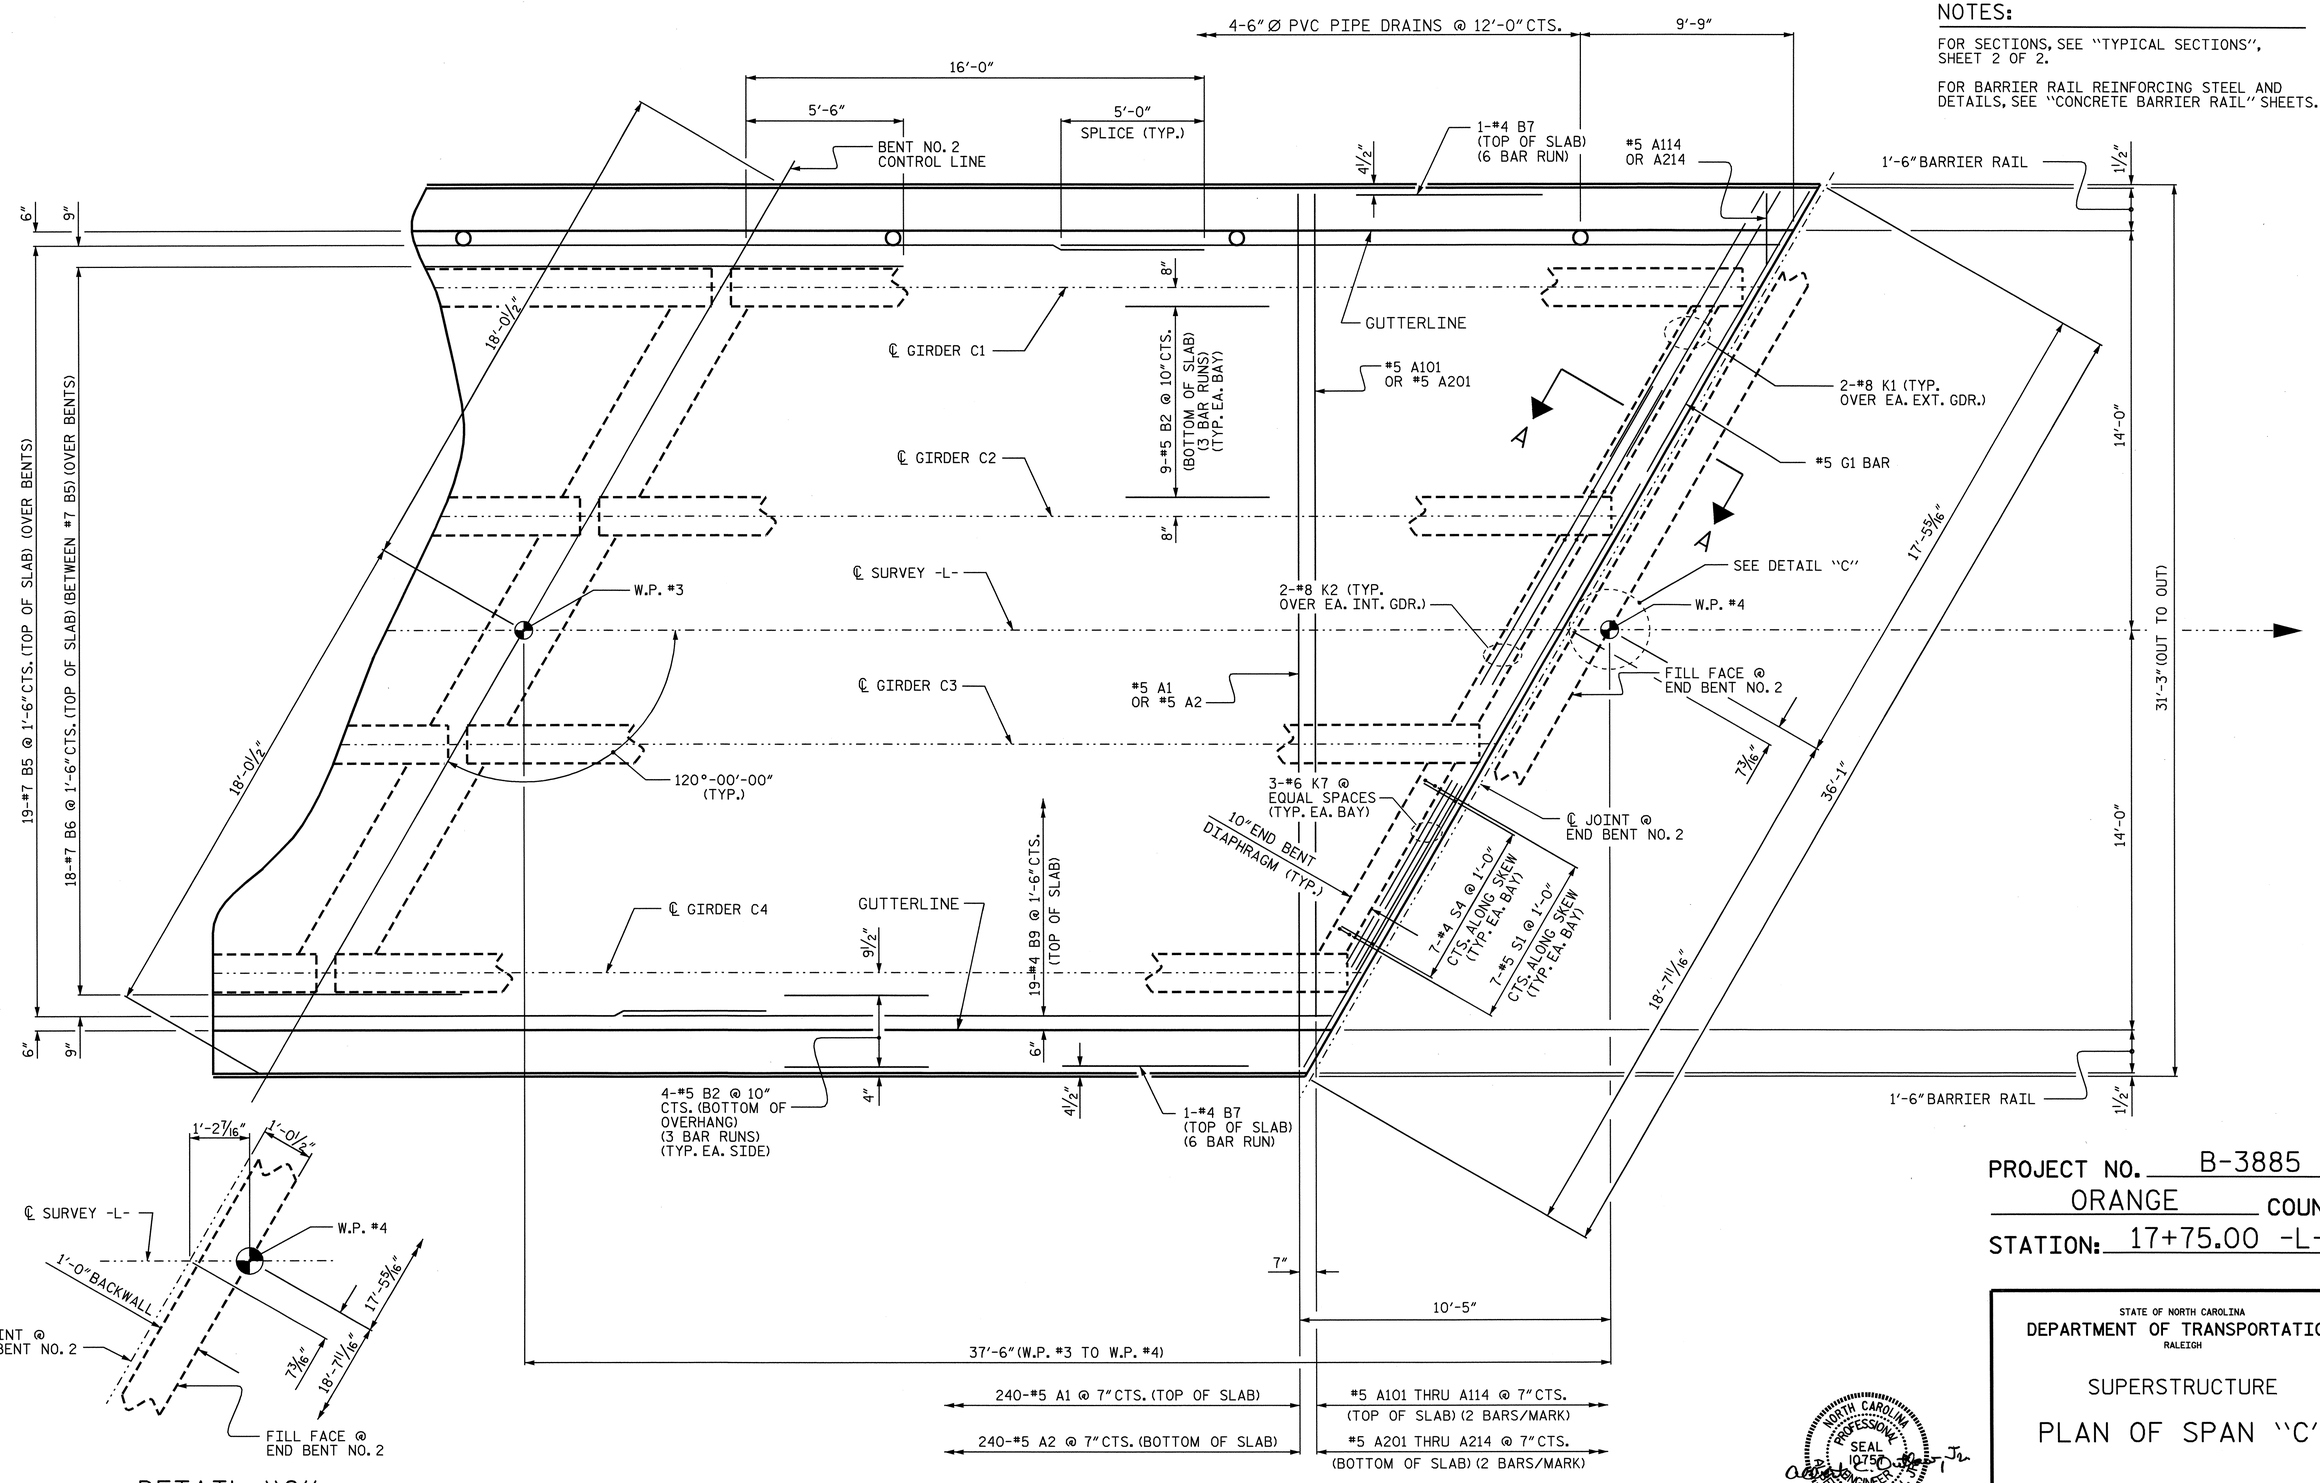

PLAN OF SPAN "C"

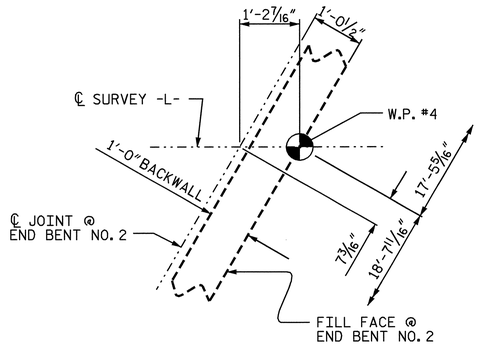

DETAIL "C"

DRAWN BY : P.C. BREWER DATE : 5/30/03
CHECKED BY : S.B.WILLIAMS DATE : 8/5/03

NORTH CAROLINA PROFESSIONAL SEAL 027501 ENGINEER ANDREW C. OUTLAW
3/23/04

PROJECT NO. B-3885
ORANGE COUNTY
STATION: 17+75.00 -L-

STATE OF NORTH CAROLINA
DEPARTMENT OF TRANSPORTATION
RALEIGH

SUPERSTRUCTURE

PLAN OF SPAN "C"

REVISIONS						SHEET NO.
NO.	BY:	DATE:	NO.	BY:	DATE:	S-8
1			3			TOTAL SHEETS
2			4			33