W:\squadv\b3885\pbrewer\Microstation\B3885_sd_PS_01.dgn
outlaw

NOTES:

FOR SECTIONS, SEE "TYPICAL SECTIONS", SHEET 2 OF 2.

FOR BARRIER RAIL REINFORCING STEEL AND DETAILS, SEE "CONCRETE BARRIER RAIL" SHEETS.

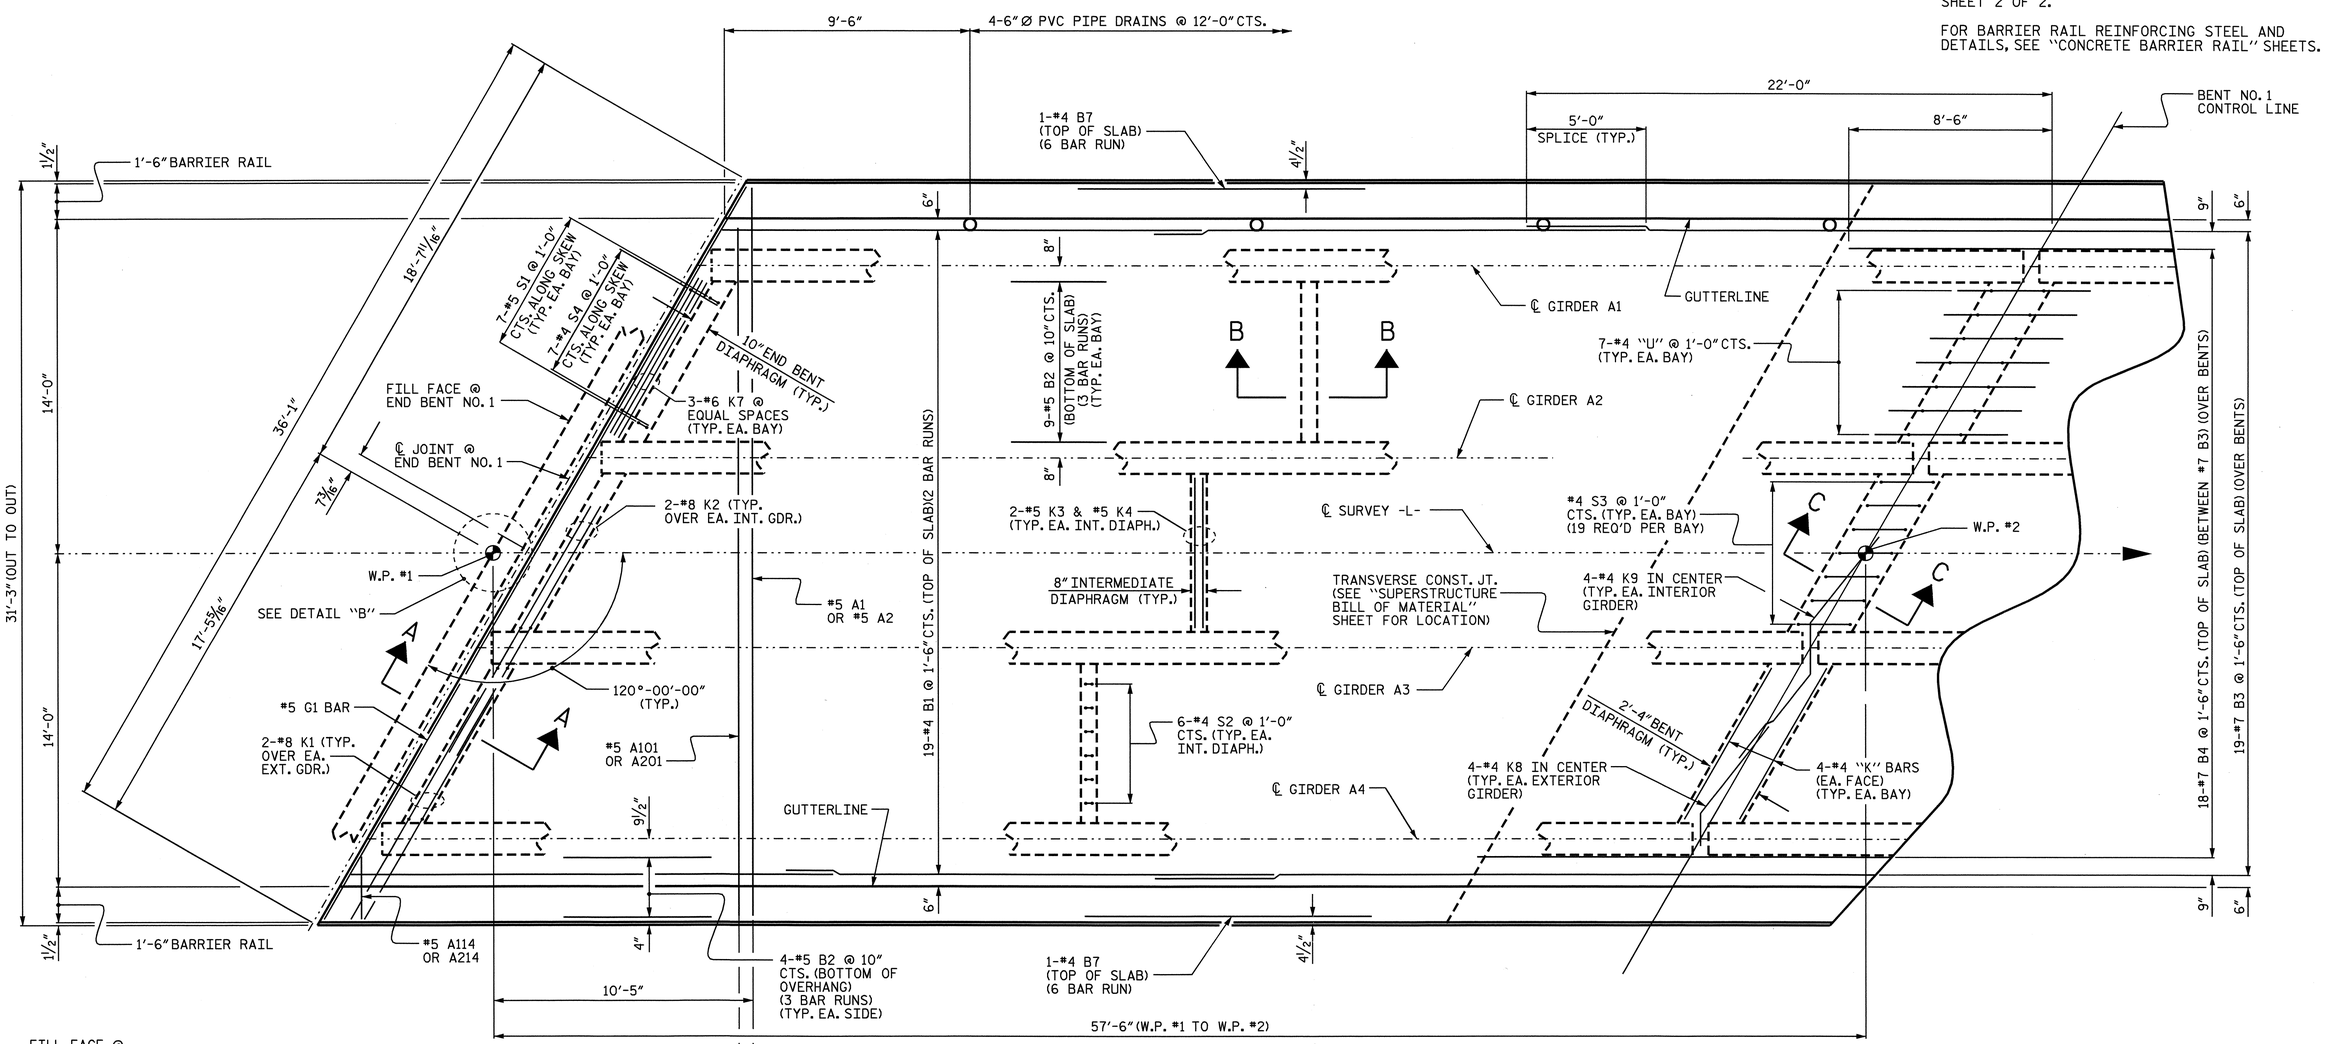

7"

#5 A101 THRU A114 @ 7" CTS. (TOP OF SLAB) (2 BARS/MARK)

240-#5 A1 @ 7" CTS. (TOP OF SLAB)

#5 A201 THRU A214 @ 7" CTS. (BOTTOM OF SLAB) (2 BARS/MARK)

240-#5 A2 @ 7" CTS. (BOTTOM OF SLAB)

PLAN OF SPAN "A"

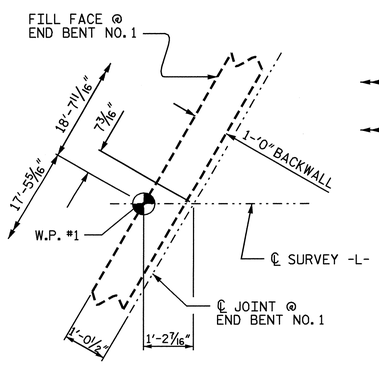

DETAIL "B"

DRAWN BY : P.C. BREWER DATE : 5/30/03
CHECKED BY : S.B. WILLIAMS DATE : 8/5/03

NORTH CAROLINA PROFESSIONAL SEAL 10757 ENGINEER ROBERT C. OUTLAW, JR.
3/23/04

PROJECT NO. B-3885
ORANGE COUNTY
STATION: 17+75.00 -L-

STATE OF NORTH CAROLINA
DEPARTMENT OF TRANSPORTATION
RALEIGH

SUPERSTRUCTURE

PLAN OF SPAN "A"

REVISIONS						SHEET NO.
NO.	BY:	DATE:	NO.	BY:	DATE:	S-6
1			3			TOTAL SHEETS
2			4			33