| TIP NO. | SHEET NO. |
|---|---|
| R-0513 BB & C | SIGN-89 |

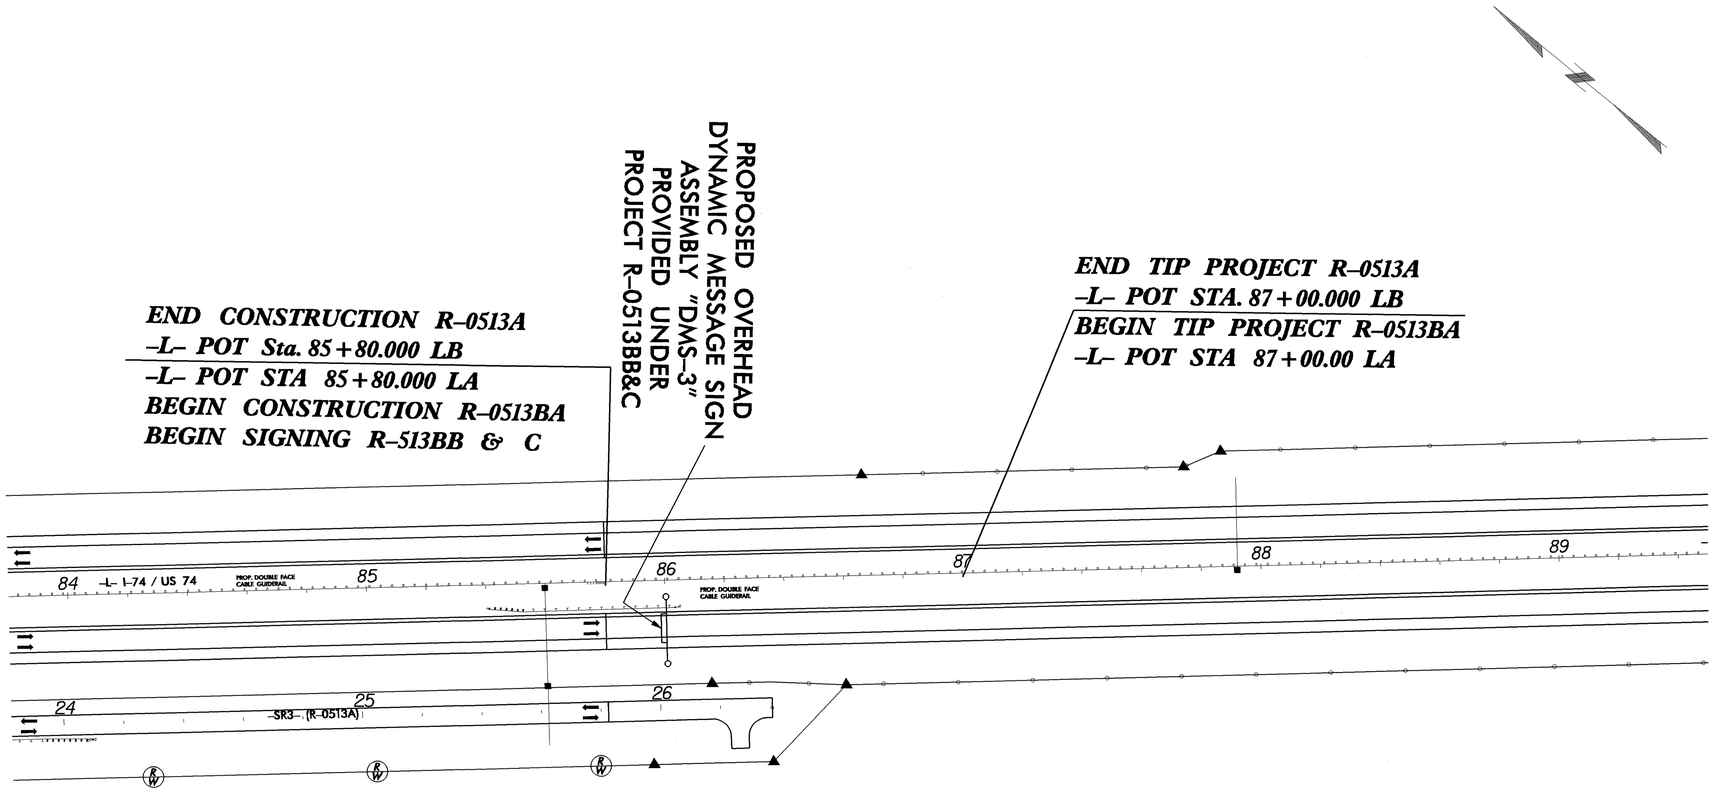


## SYMBOLS

✱ TRAFFIC SIGNAL LOCATION.

NOTE: REMOVE AND DISPOSE OF ALL EXISTING SIGNS UNLESS OTHERWISE NOTED

**SIGNS FURNISHED BY STATE**
**ALL SIGNS SHALL BE FIELD LOCATED BY THE ENGINEER**

SEAL

NORTH CAROLINA PROFESSIONAL SEAL 17586 ENGINEER JT TODD BROOKS

J Todd Brooks 6/3/04

# PROPOSED DYNAMIC MESSAGE ASSEMBLY STA 86+50 -L- I-74 / US 74

PBS&J 1616 EAST MILLBROOK ROAD, SUITE 310 RALEIGH, NORTH CAROLINA 27609 PHONE: (919) 876-6888

| | |
|---|---|
| SCALE | 1:1000 |
| DATE | JUNE 2004 |
| SIGNING TECHNICIAN | JAW/EMH |
| SIGNING DESIGN ENG | LM MOON |
| SIGNING PROJECT ENG | JT BROOKS |

N. C. DEPARTMENT OF TRANSPORTATION
DIVISION OF HIGHWAYS
TRAFFIC ENGINEERING BRANCH

| REVISIONS | |
|---|---|
| | |
| | |
| | |
| | |

03-JUN-2004 13:55
G:\PROJECT\2002\79.50_0513\0513CAD\Signing\sign_89MD53.dgn
jwatts