TIP NO.	SHEET NO.
R-0513 BB & C	SIGN-84

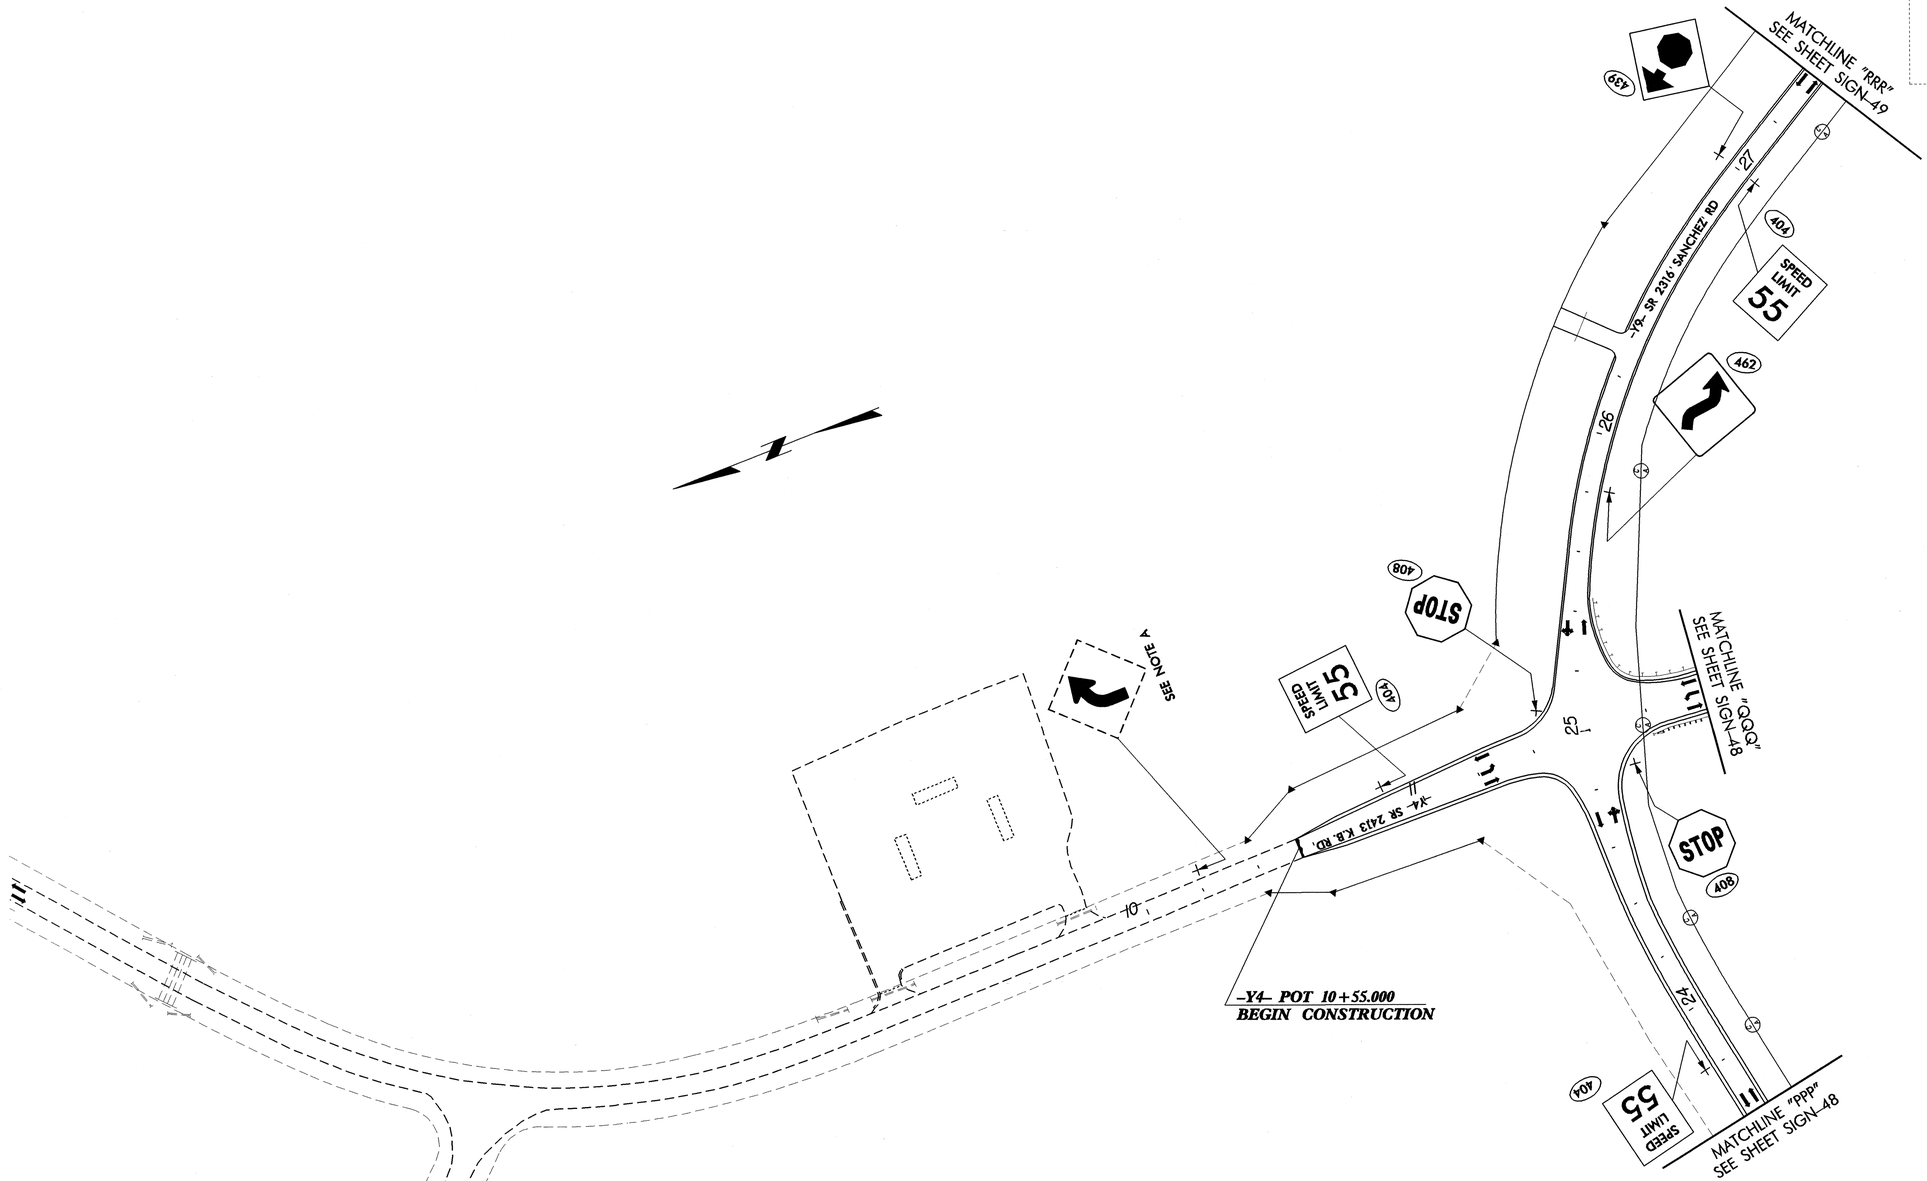

SYMBOLS
✳ TRAFFIC SIGNAL LOCATION.
NOTE: REMOVE AND DISPOSE OF ALL EXISTING SIGNS UNLESS OTHERWISE NOTED

SIGNS FURNISHED BY STATE
ALL SIGNS SHALL BE FIELD LOCATED BY THE ENGINEER

PBS&J
1616 EAST MILLBROOK ROAD, SUITE 310
RALEIGH, NORTH CAROLINA 27609
PHONE: (919) 876-6888

SEAL

NORTH CAROLINA PROFESSIONAL SEAL 17586 ENGINEER TODD BROOKS

6/3/04

EXISTING AND PROPOSED SIGNS STA 23+50 TO STA 27+50 -Y9- SR 2316 (SANCHEZ RD.)

SCALE	1:1000
DATE	JUNE 2004
SIGNING TECHNICIAN	JAW/EMH
SIGNING DESIGN ENG	LM MOON
SIGNING PROJECT ENG	JT BROOKS

N. C. DEPARTMENT OF TRANSPORTATION
DIVISION OF HIGHWAYS
TRAFFIC ENGINEERING BRANCH

REVISIONS	

03-JUN-2004 18:14
G:\TEC\Curr\2B0219.50_R513#5130\#Sign\#sign_84.dgn
jm13833