TIP NO.	SHEET NO.
R-0513 BB & C	SIGN-66

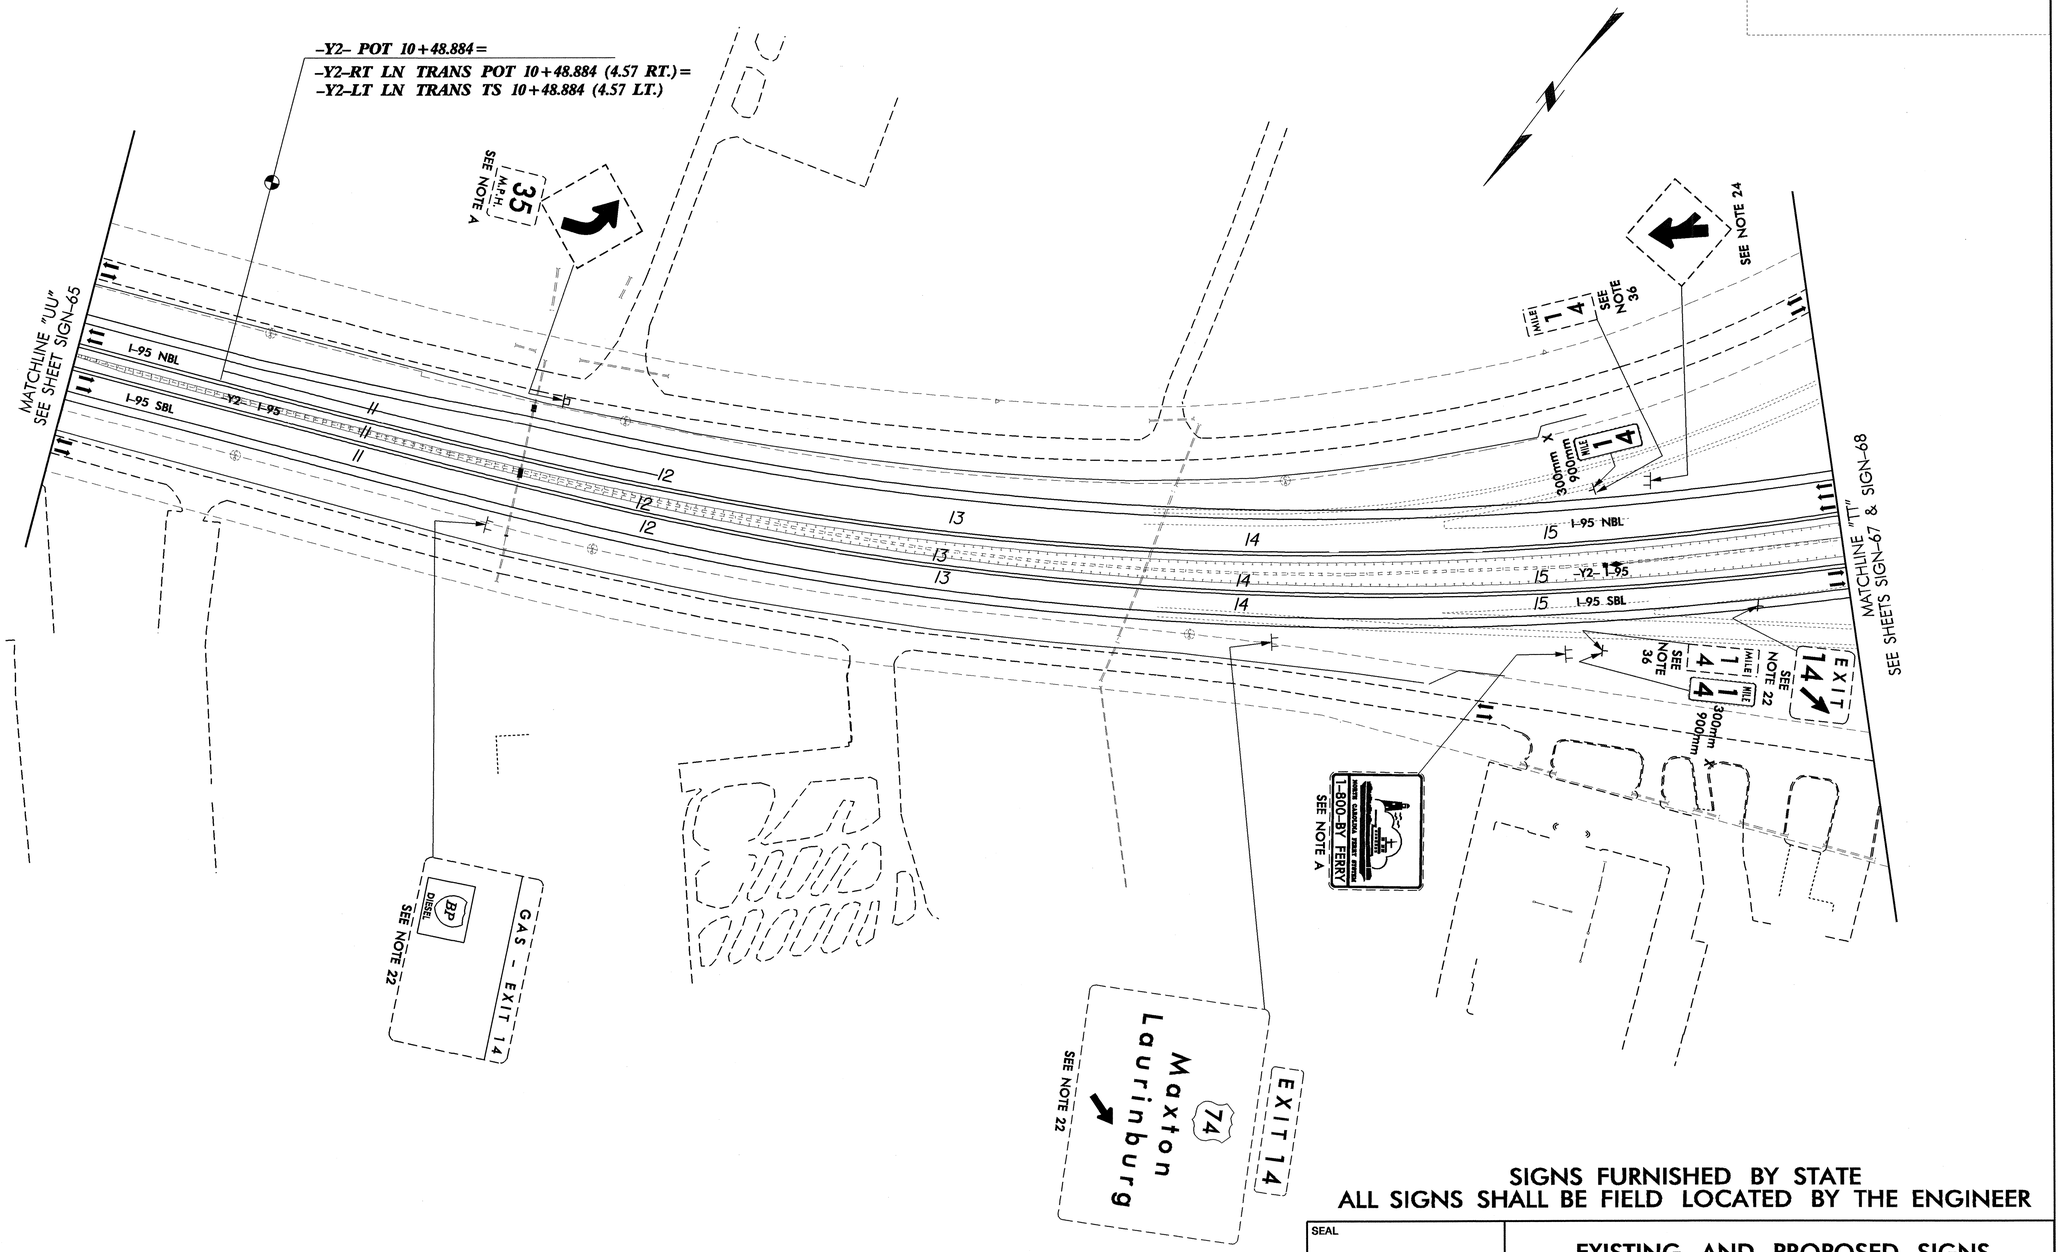

SYMBOLS

✶ TRAFFIC SIGNAL LOCATION.

NOTE: REMOVE AND DISPOSE OF ALL EXISTING SIGNS UNLESS OTHERWISE NOTED

SIGNS FURNISHED BY STATE
ALL SIGNS SHALL BE FIELD LOCATED BY THE ENGINEER

PBS&J 1616 EAST MILLBROOK ROAD, SUITE 310
RALEIGH, NORTH CAROLINA 27609
PHONE: (919) 876-6888

SEAL

NORTH CAROLINA PROFESSIONAL SEAL 17586 ENGINEER JOYCE TODD BROOKS

6/3/04

EXISTING AND PROPOSED SIGNS STA 10+00 TO STA 14+10 -Y2- I-95

SCALE	1:1000	N. C. DEPARTMENT OF TRANSPORTATION	REVISIONS
DATE	JUNE 2004		
SIGNING TECHNICIAN	JAW/EMH	DIVISION OF HIGHWAYS	
SIGNING DESIGN ENG	LM MOON	TRAFFIC ENGINEERING BRANCH	
SIGNING PROJECT ENG	JT BROOKS		

03-JUN-2004 18:20
c:\MicroStation\projects\80219.50\r0513\ms\r0513sgnms01sgnmsbghc_66.dgn
mmiller